

CONTRACT PLANS COMPONENTS

ROADWAY PLANS



STATE OF FLORIDA
DEPARTMENT OF TRANSPORTATION

CONTRACT PLANS

INDEX OF ROADWAY PLANS

SHEET NO.	SHEET DESCRIPTION
1	KEY SHEET
2	NOTES TO REVIEWER
3	GENERAL NOTES
4-10	DRAINAGE MAPS
11-38	TYPICAL SECTIONS
39	PROJECT LAYOUT
40-41	CURVE DATA
42-46	INTERCHANGE LAYOUT
47-117	ROADWAY PLAN SHEETS
118-286	PROFILE SHEETS
287-290	CROSS SECTION PATTERN LINES
291-435	CROSS SECTIONS
436	POND DETAILS (ORANGE COUNTY)
437-444	POND DETAILS (FDOT)
445-446	OUTFALL CONTROL STRUCTURE DETAILS
CTL-01	REFERENCE POINTS
CTL-02-CTL-04	HORIZONTAL/VERTICAL CONTROL
CTL-05-CTL-10	PROJECT NETWORK CONTROL
	REFERENCE POINTS
	HORIZONTAL/VERTICAL CONTROL

FINANCIAL PROJECT ID 242484-7-32-01
ORANGE COUNTY (75280)
STATE ROAD NO. 400 (I-4)
FROM W. of SR 528 TO W. of Kirkman Rd (SR 435)

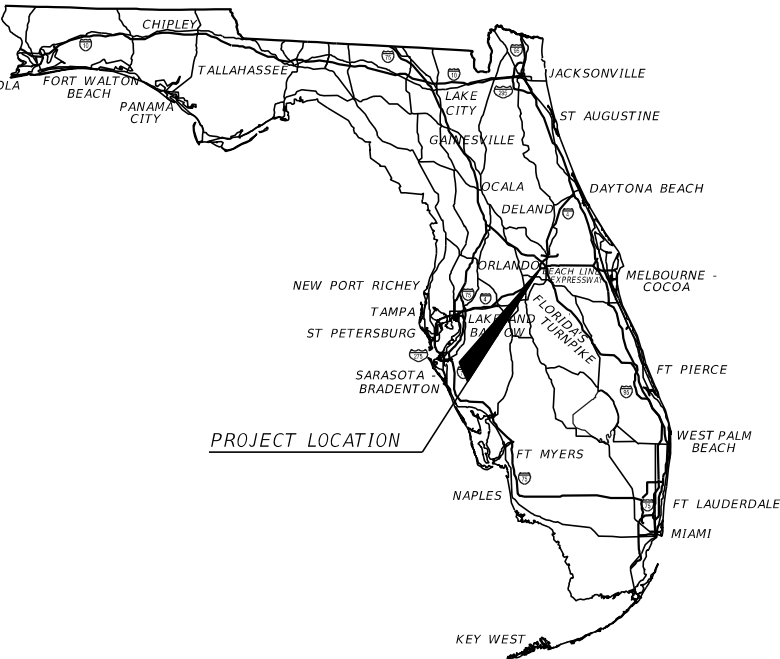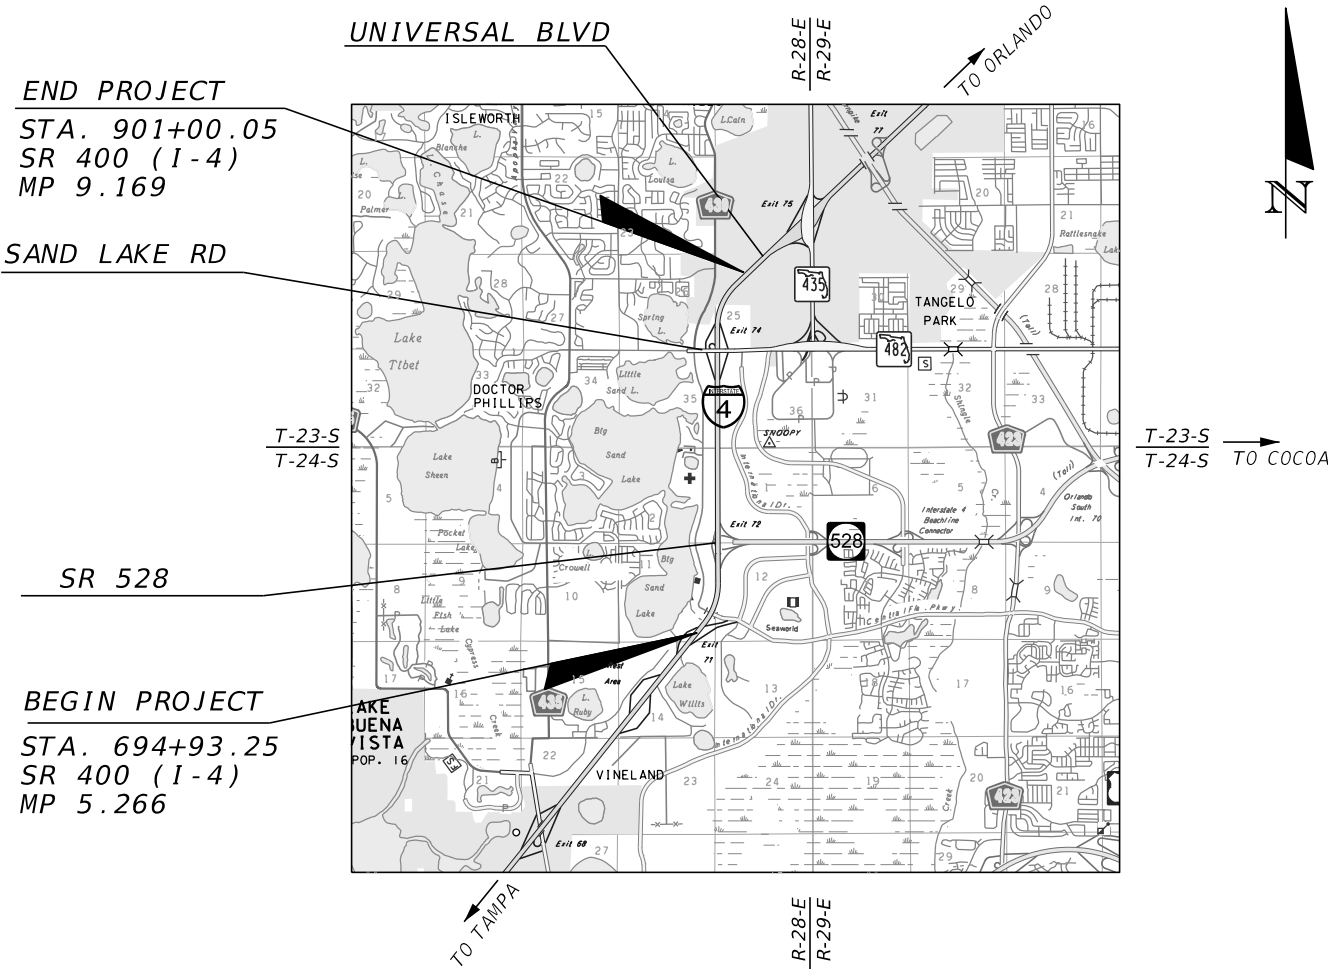

ROADWAY PLANS
ENGINEER OF RECORD:
PIERRE NAVAILLE
P.E. 46076
CH2M HILL
225 E ROBINSON STREET
SUITE 505
ORLANDO, FL 32801
CONTRACT NO. C-9187
VENDOR NO. 59-0918189
CERTIFICATE OF AUTH. 000072

PAVEMENT MARKING PLANS
ENGINEER OF RECORD:
RICHARD T. ROSS
P.E. 48205
CH2M HILL
225 E ROBINSON STREET
SUITE 505
ORLANDO, FL 32801
CONTRACT NO. C-9187
VENDOR NO. 59-0918189
CERTIFICATE OF AUTH. 000072

DRAINAGE
ENGINEER OF RECORD:
KENNEDY A. SIMMONDS
P.E. 66357
CH2M HILL
225 E ROBINSON STREET
SUITE 505
ORLANDO, FL 32801
CONTRACT NO. C-9187
VENDOR NO. 59-0918189
CERTIFICATE OF AUTH. 000072

SIGNALIZATION PLANS
ENGINEER OF RECORD:
ERNEST E. SACKEY
P.E. 71730
CH2M HILL
225 E ROBINSON STREET
SUITE 505
ORLANDO, FL 32801
CONTRACT NO. C-9187
VENDOR NO. 59-0918189
CERTIFICATE OF AUTH. 000072

GOVERNING DESIGN STANDARDS:

Florida Department of Transportation, FY2017/18 Design Standards eBook (DSeB)
and applicable Design Standards Revisions (DSRs) at the following website:
<http://www.fdot.gov/rddesign/DesignStandards/Standards.shtm>

GOVERNING STANDARD SPECIFICATIONS:

Florida Department of Transportation, July 2017 Standard Specifications
for Road and Bridge Construction at the following website:
<http://www.fdot.gov/programmanagement/Implemented/SpecBooks>

FDOT PROJECT MANAGER:
Todd Helton, P.E.

CONSTRUCTION CONTRACT NO.	FISCAL YEAR	SHEET NO.
	20	1

THE OFFICIAL RECORD OF THIS SHEET IS THE ELECTRONIC FILE DIGITALLY SIGNED AND SEALED UNDER RULE 61G15-23.004, F.A.C.

NOTES TO REVIEWER:

1. BRIDGE NUMBERS INCLUDED IN THESE PLANS ARE BASED ON THOSE USED IN THE BRIDGE TECHNICAL MEMORANDUM (DATED 02/17/2017) PREPARED FOR THIS PROJECT.
2. THE RAMP DESIGN SPEEDS WERE SET AT 45 MPH TO PRODUCE SUFFICIENT STOPPING SIGHT DISTANCE ON BRIDGES AND WALL SECTIONS. A DESIGN VARIATION HAS BEEN SUBMITTED.
3. THIS PROJECT IS PLANNED TO BE LET AS DESIGN-BUILD. THE SCOPE OF THESE PLANS IS LIMITED TO SUPPORT THE REQUEST FOR PROPOSALS, TO SUPPORT THE WATER MANAGEMENT PERMIT AND TO DETERMINE RIGHT-OF-WAY REQUIREMENTS.
4. GORE DETAILS AND CALCULATIONS WERE ELIMINATED FROM THE SCOPE AND PLANS.
5. THE NEW CONSTRUCTION PORTION OF SR 528 IS CONTROLLED BY THE I-4 RAMP PROFILES, AND AS SUCH, THERE IS NO NEED FOR SR 528 PROFILES.
6. BECAUSE THIS IS AN INTERIM CONSTRUCTION PROJECT, FEATURES SUCH AS MSE WALLS AND BARRIER WALLS ARE BUILT IN THEIR ULTIMATE LOCATIONS. UNUSED PAVEMENT BUILT TO MATCH IS SHOWN STRIPED OUT IN THESE PLANS. SEE PAVEMENT MARKING PLANS FOR ADDITIONAL DETAILS.
7. RADII FOR CURVES ON RAMPS C, C CFP, E, E1, EX, F, FX, G, GX, H, AND HX PROVIDE STOPPING SIGHT DISTANCE FOR 45 MPH, HOWEVER, AT THE REQUEST OF DISTRICT 5, THE CURVES ARE SUPERELEVATED FOR 50 MPH.
8. REQUEST FOR PROPOSALS WILL INCLUDE A REQUIREMENT THAT THE CONSTRUCTION PLANS AND OPERATIONS SHALL CONFORM TO TPPPH AND OTHER POLICIES OF FLORIDA'S TURNPIKE ENTERPRISE, WHERE APPLICABLE.
9. UTILITY/AGENCY OWNERS WILL BE PROVIDED IN THE REQUEST FOR PROPOSALS.
10. RAMP C_CFP IS PART OF 242484-8, BY OTHERS, PROPOSED TO BE LET AS A GOES-WITH PROJECT. THOSE DETAILS AND GEOMETRY ARE INCLUDED HERE FOR REFERENCE.
11. RAMP E, RAMP E1, AND WBCD ARE TO BE BUILT COMPLETE. HOWEVER, THEY WILL BE PARTIALLY OPEN TO TRAFFIC AND PARTIALLY CLOSED TO TRAFFIC AS FOLLOWS: RAMP E WILL BE OPEN FROM RAMP E1 TO SR 528 AND CLOSED FROM I-4 TO RAMP E1; RAMP E1 WILL BE OPEN AS A 2-LANE RAMP FOR ITS ENTIRE LENGTH; WBCD WILL BE OPEN AS A SINGLE LANE FROM E1 TO I-4 EXIT.

REVISIONS				Engineer of Record: Pierre Navaille P.E. License No. 46076 CH2M HILL 255 E. Robinson Street, Suite 505 Orlando, FL 32801 PH (407) 423-0030 Certificate of Authorization No. 000072	STATE OF FLORIDA DEPARTMENT OF TRANSPORTATION			NOTES TO REVIEWER	SHEET NO.
DATE	DESCRIPTION	DATE	DESCRIPTION		ROAD NO.	COUNTY	FINANCIAL PROJECT ID		2
					SR 400	ORANGE	242484-7-32-01		



GENERAL NOTES

1. BENCHMARK ELEVATIONS SHOWN ON THE PLANS ARE NORTH AMERICAN VERTICAL DATUM OF 1988 (NAVD 88).
2. THE LOCATION(S) OF THE UTILITIES SHOWN IN THE PLANS (INCLUDING THOSE DESIGNATED Vv, Vh, AND Vvh) ARE BASED ON LIMITED INVESTIGATION TECHNIQUES AND SHOULD BE CONSIDERED APPROXIMATE ONLY. THE VERIFIED LOCATIONS/ELEVATIONS APPLY ONLY AT THE POINTS SHOWN. INTERPOLATIONS BETWEEN THESE POINTS HAVE NOT BEEN VERIFIED.
3. PAVEMENT CORING DATA, INCLUDING BASE MATERIAL TYPE AND THICKNESS, IS AVAILABLE ON THE DEPARTMENT'S WEBSITE. THE URL FOR OBTAINING THIS INFORMATION IS <https://ftp.fdot.gov>. AFTER ACCESSING AS "GUEST", CLICK ON THE FOLLOWING FOLDER DIRECTORIES AS FOLLOWS: FTP, FDOT LTS, D5, CONSTRUCTION, PAVEMENT CORING DATA. THE PAVEMENT CORING DATA FOR THIS PROJECT IS LISTED IN ONE OF THE COUNTIES FOR WHICH THE PROJECT IS LOCATED IN. THE DATA REPRESENTS MATERIALS ENCOUNTERED AT EACH CORING LOCATION. MATERIAL VARIATIONS BETWEEN CORES SHOULD BE ANTICIPATED AS INDICATED IN SECTION 2-4 OF STANDARD SPECIFICATIONS.
4. AT LEAST ONE WEEK PRIOR TO THE START OF WORK, THE CONTRACTOR SHALL NOTIFY THE ASSISTANT CHIEF SUPERVISOR KEITH TILLET AT (407) 254-6207 (KTILLET@GOLYNX.COM), THE BUS STOP COORDINATOR BRUCE DETWEILER AT (407) 254-6136 (BDETWEILER@GOLYNX.COM), AND THE CONSTRUCTION PROJECT MANAGER JEFF REINE AT (407) 254-6046 (JREINE@GOLYNX.COM).



LEGEND

- ROADWAY CONSTRUCTED,
CLOSED TO TRAFFIC
- MILLING AND RESURFACING
LIMITS SHOWN IN PLANS.
- WIDENING
LIMITS SHOWN IN PLANS.
- LANE DIRECTION ARROWS.
NOT PAVEMENT MARKINGS.



REVISIONS				Engineer of Record: Pierre Navaille P.E. License No. 46076 CH2M HILL 255 E. Robinson Street, Suite 505 Orlando, FL 32801 PH (407) 423-0030 Certificate of Authorization No. 000072	STATE OF FLORIDA DEPARTMENT OF TRANSPORTATION			GENERAL NOTES	SHEET NO.
DATE	DESCRIPTION	DATE	DESCRIPTION		ROAD NO.	COUNTY	FINANCIAL PROJECT ID		3
					SR 400	ORANGE	242484-7-32-01		

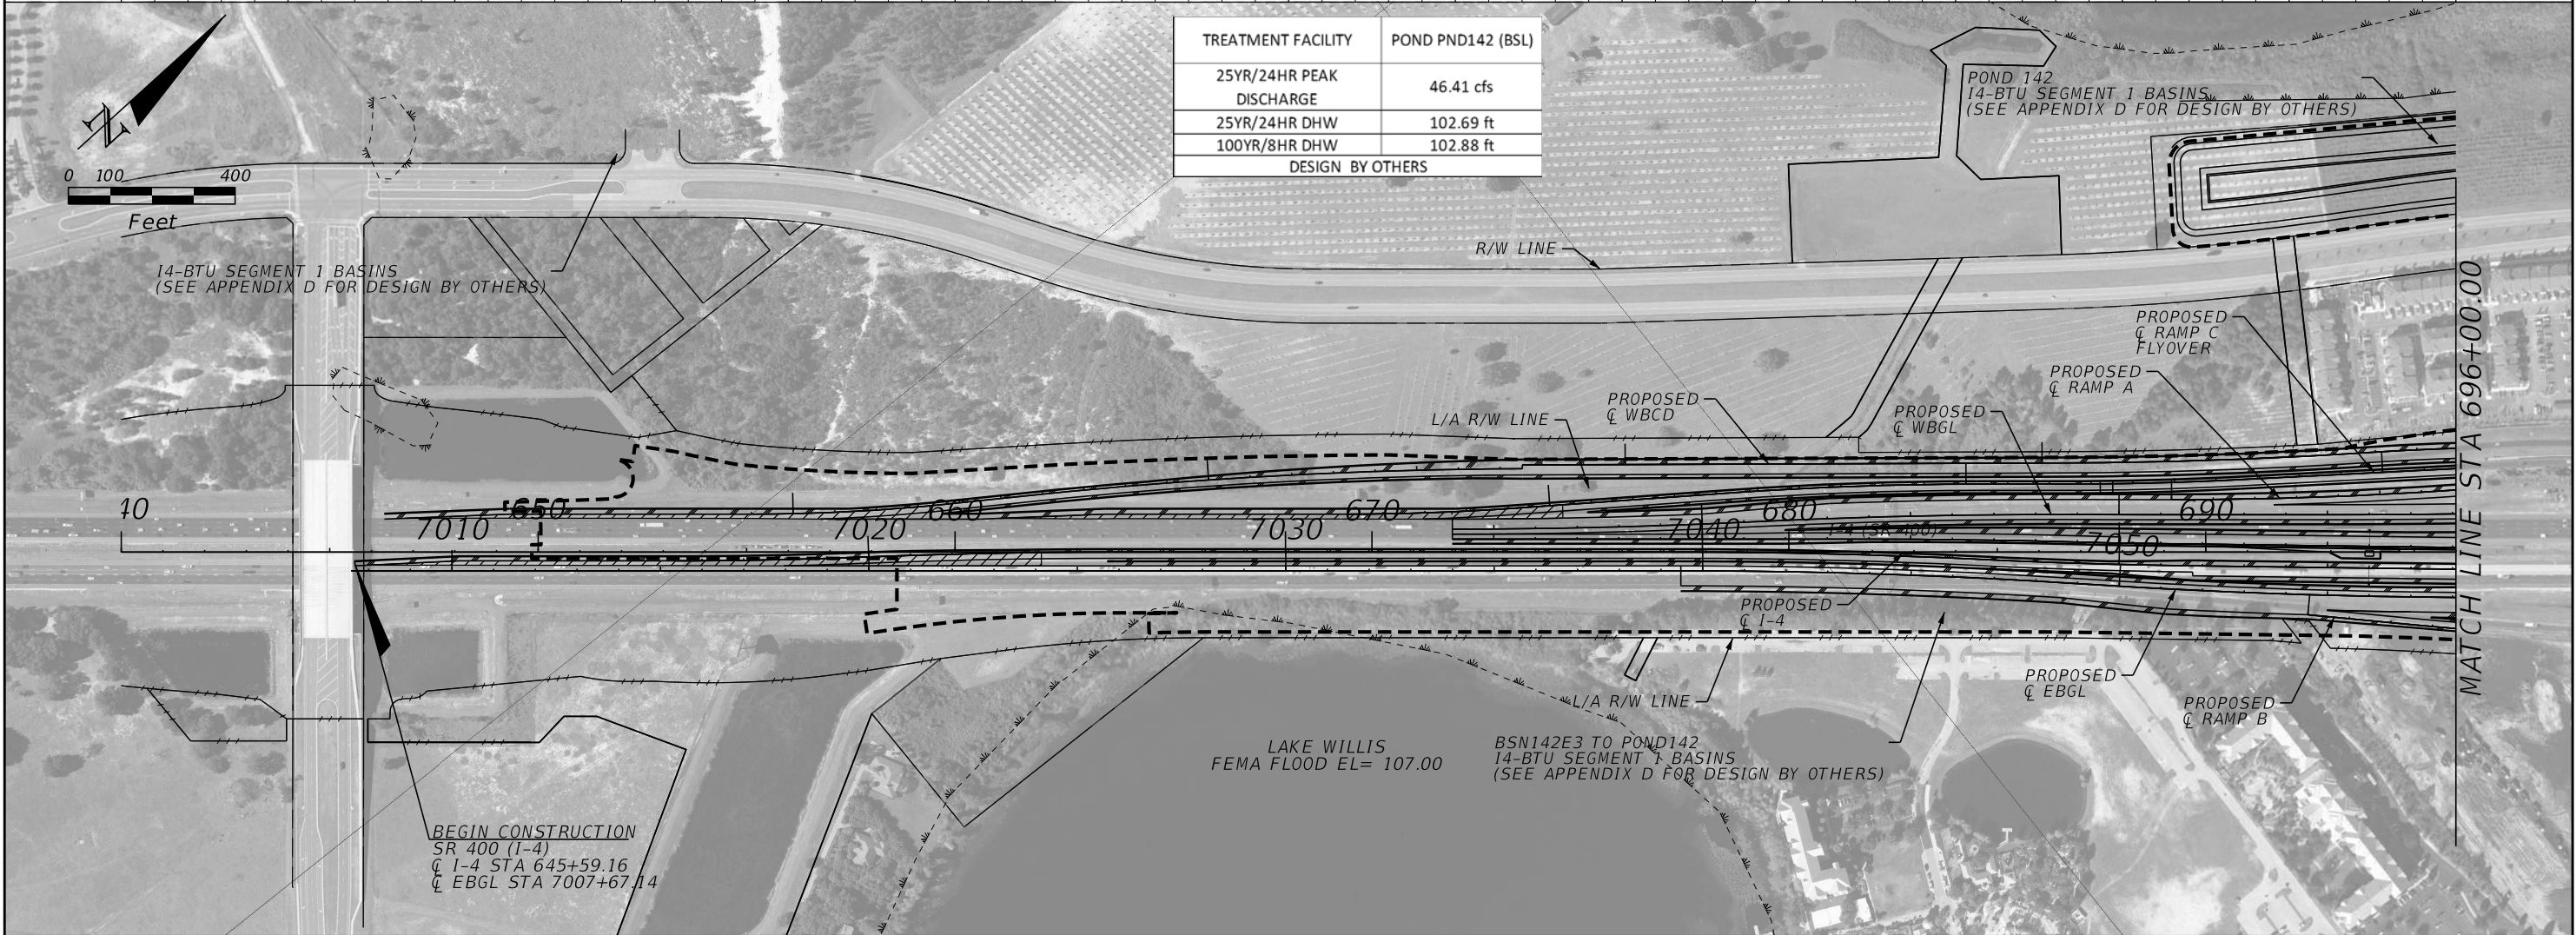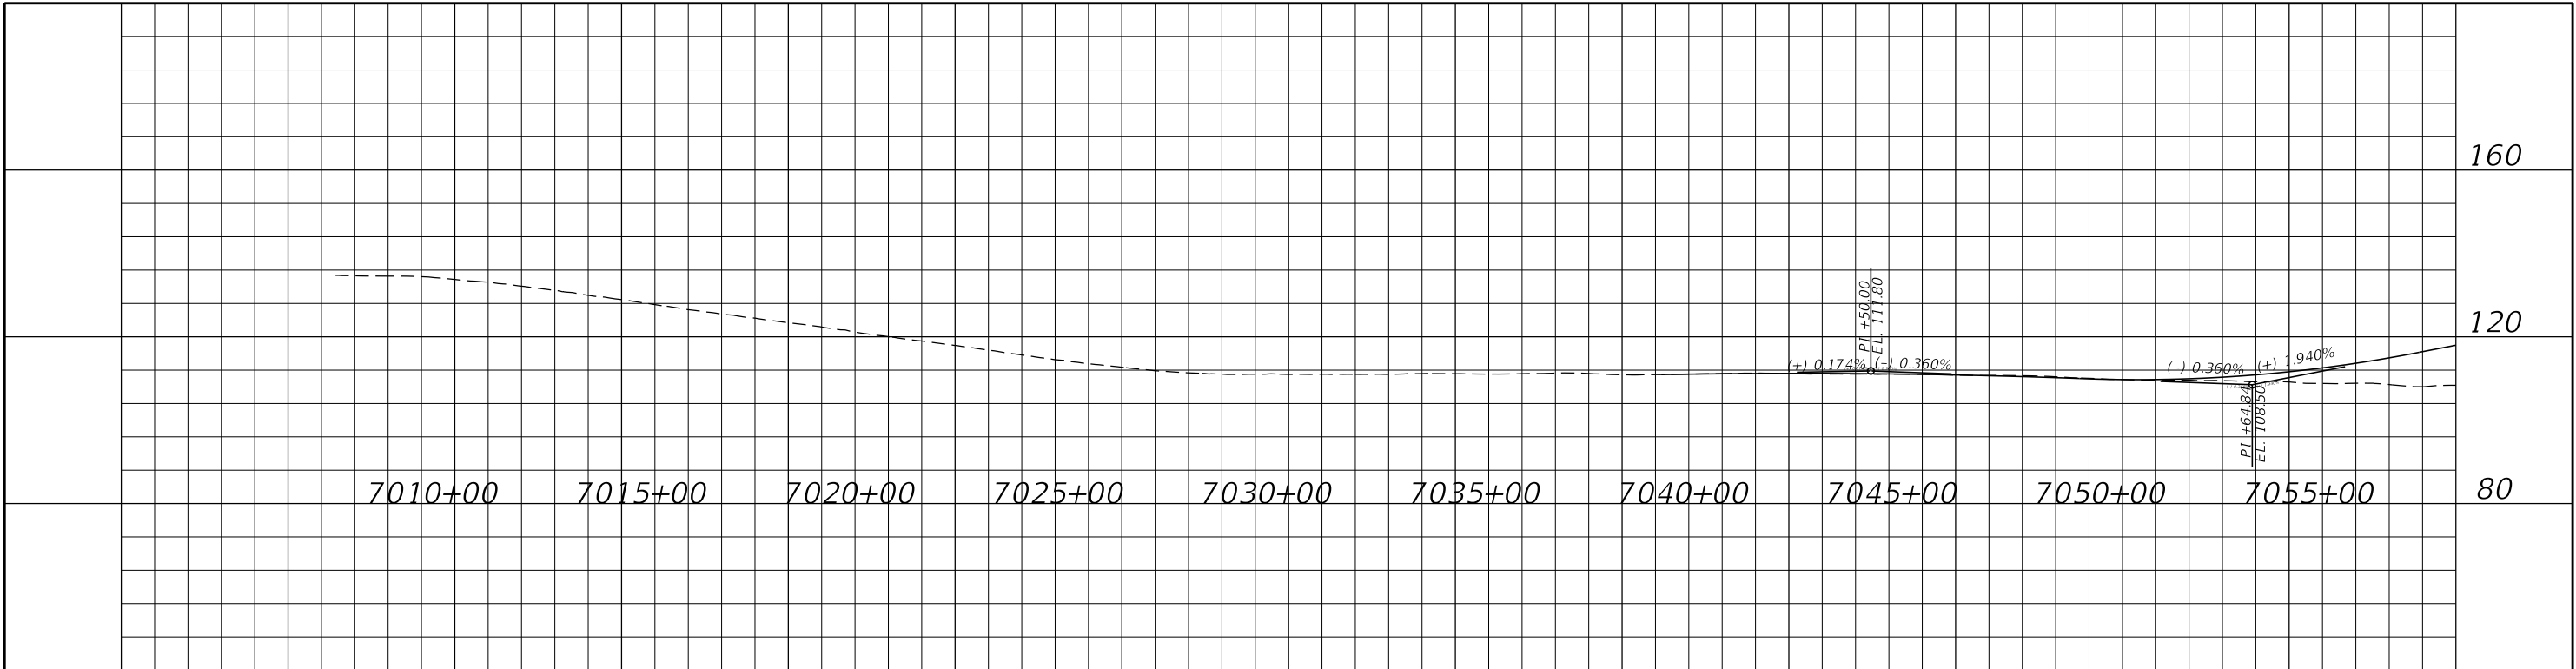

REVISIONS				Engineer of Record: Kennedy A. Simmonds P.E. License No. 66357 CH2M 255 E. Robinson Street, Suite 505 Orlando, FL 32801 PH (407) 423-0030 Certificate of Authorization No. 000072	STATE OF FLORIDA DEPARTMENT OF TRANSPORTATION			DRAINAGE MAP (1)	SHEET NO. 4
DATE	DESCRIPTION	DATE	DESCRIPTION		ROAD NO.	COUNTY	FINANCIAL PROJECT ID		
					SR-400	ORANGE	242484-7-32-01		

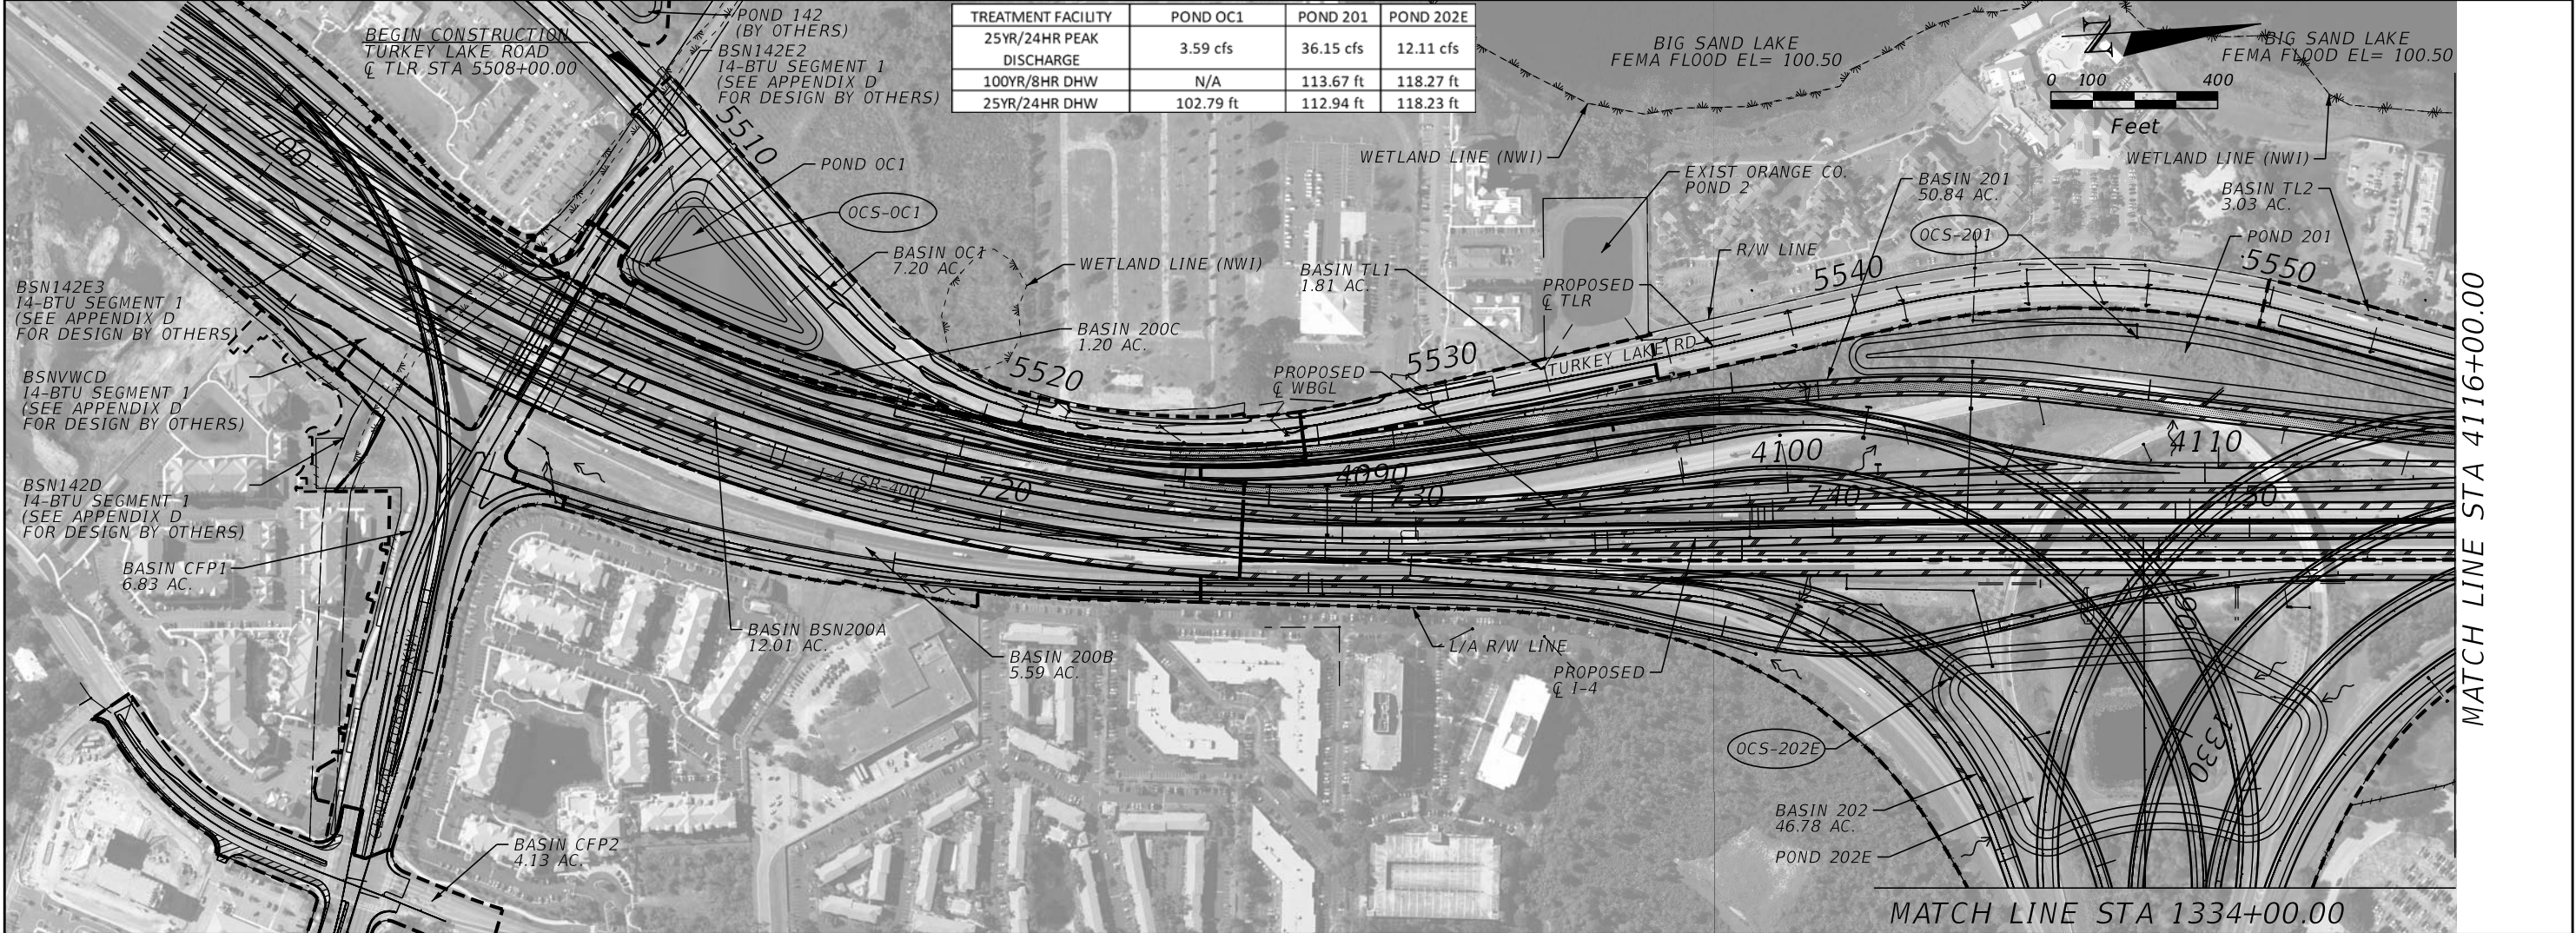
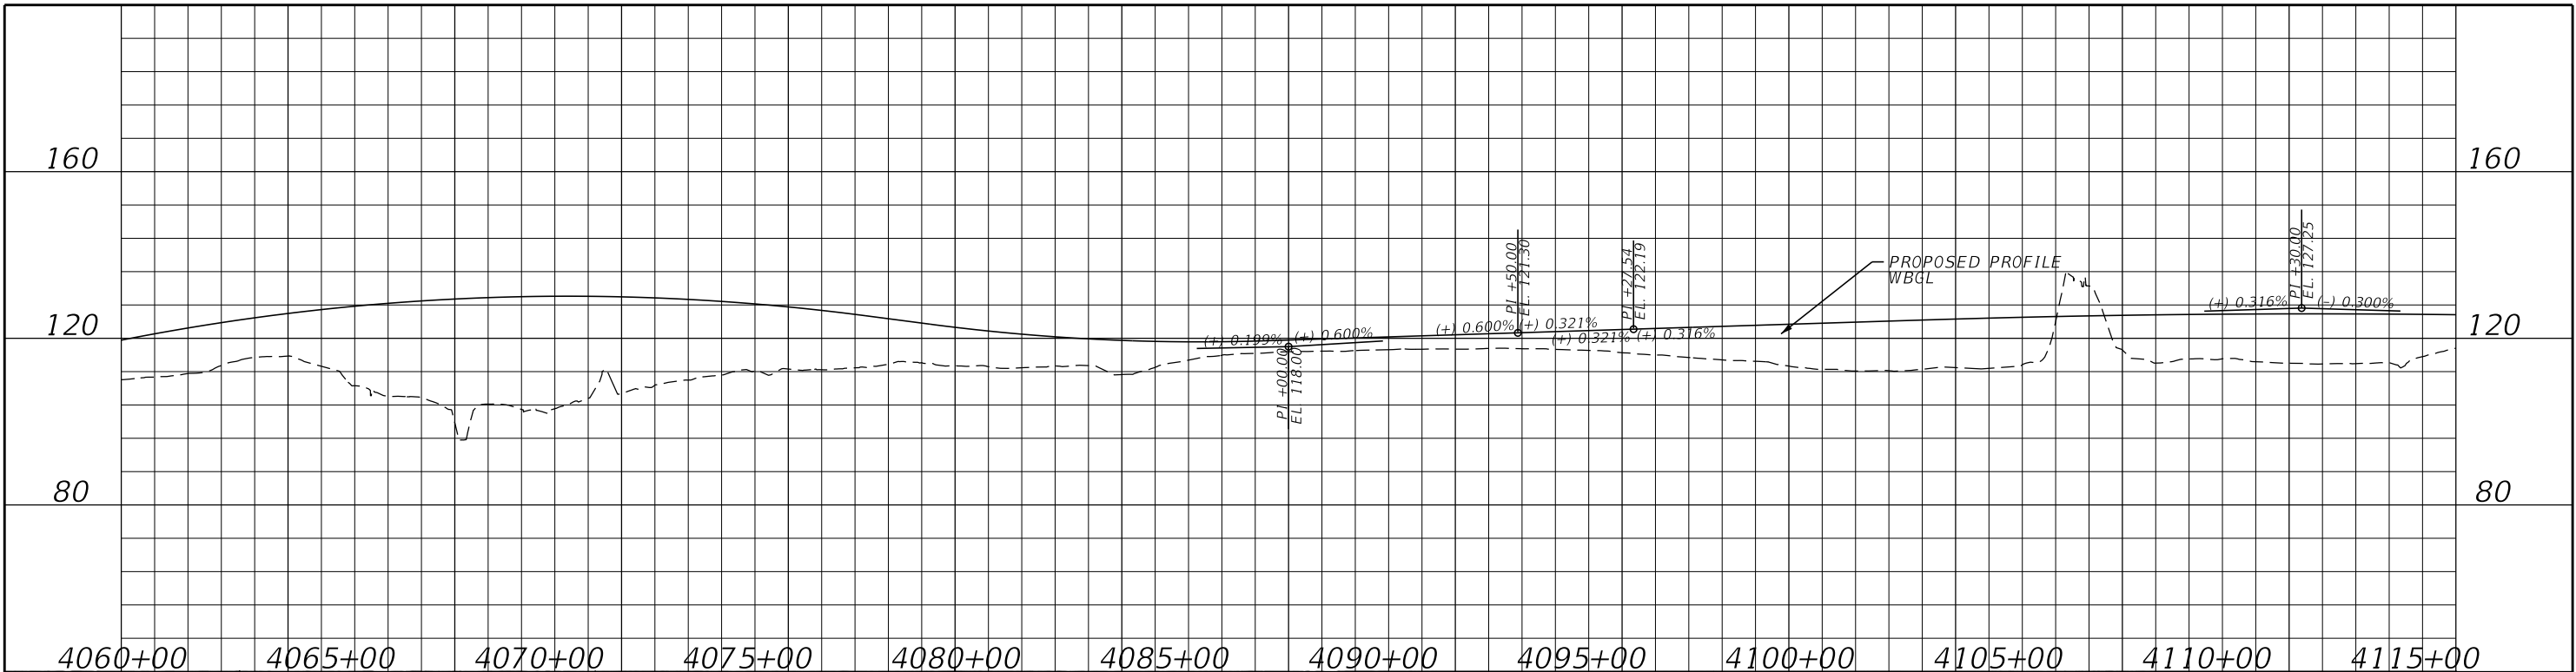



REVISIONS				Engineer of Record: Kennedy A. Simmonds P.E. License No. 66357 CH2M 255 E. Robinson Street, Suite 505 Orlando, FL 32801 PH (407) 423-0030 Certificate of Authorization No. 000072	STATE OF FLORIDA DEPARTMENT OF TRANSPORTATION			DRAINAGE MAP (2)	SHEET NO. 5
DATE	DESCRIPTION	DATE	DESCRIPTION		ROAD NO.	COUNTY	FINANCIAL PROJECT ID		
					SR-400	ORANGE	242484-7-32-01		

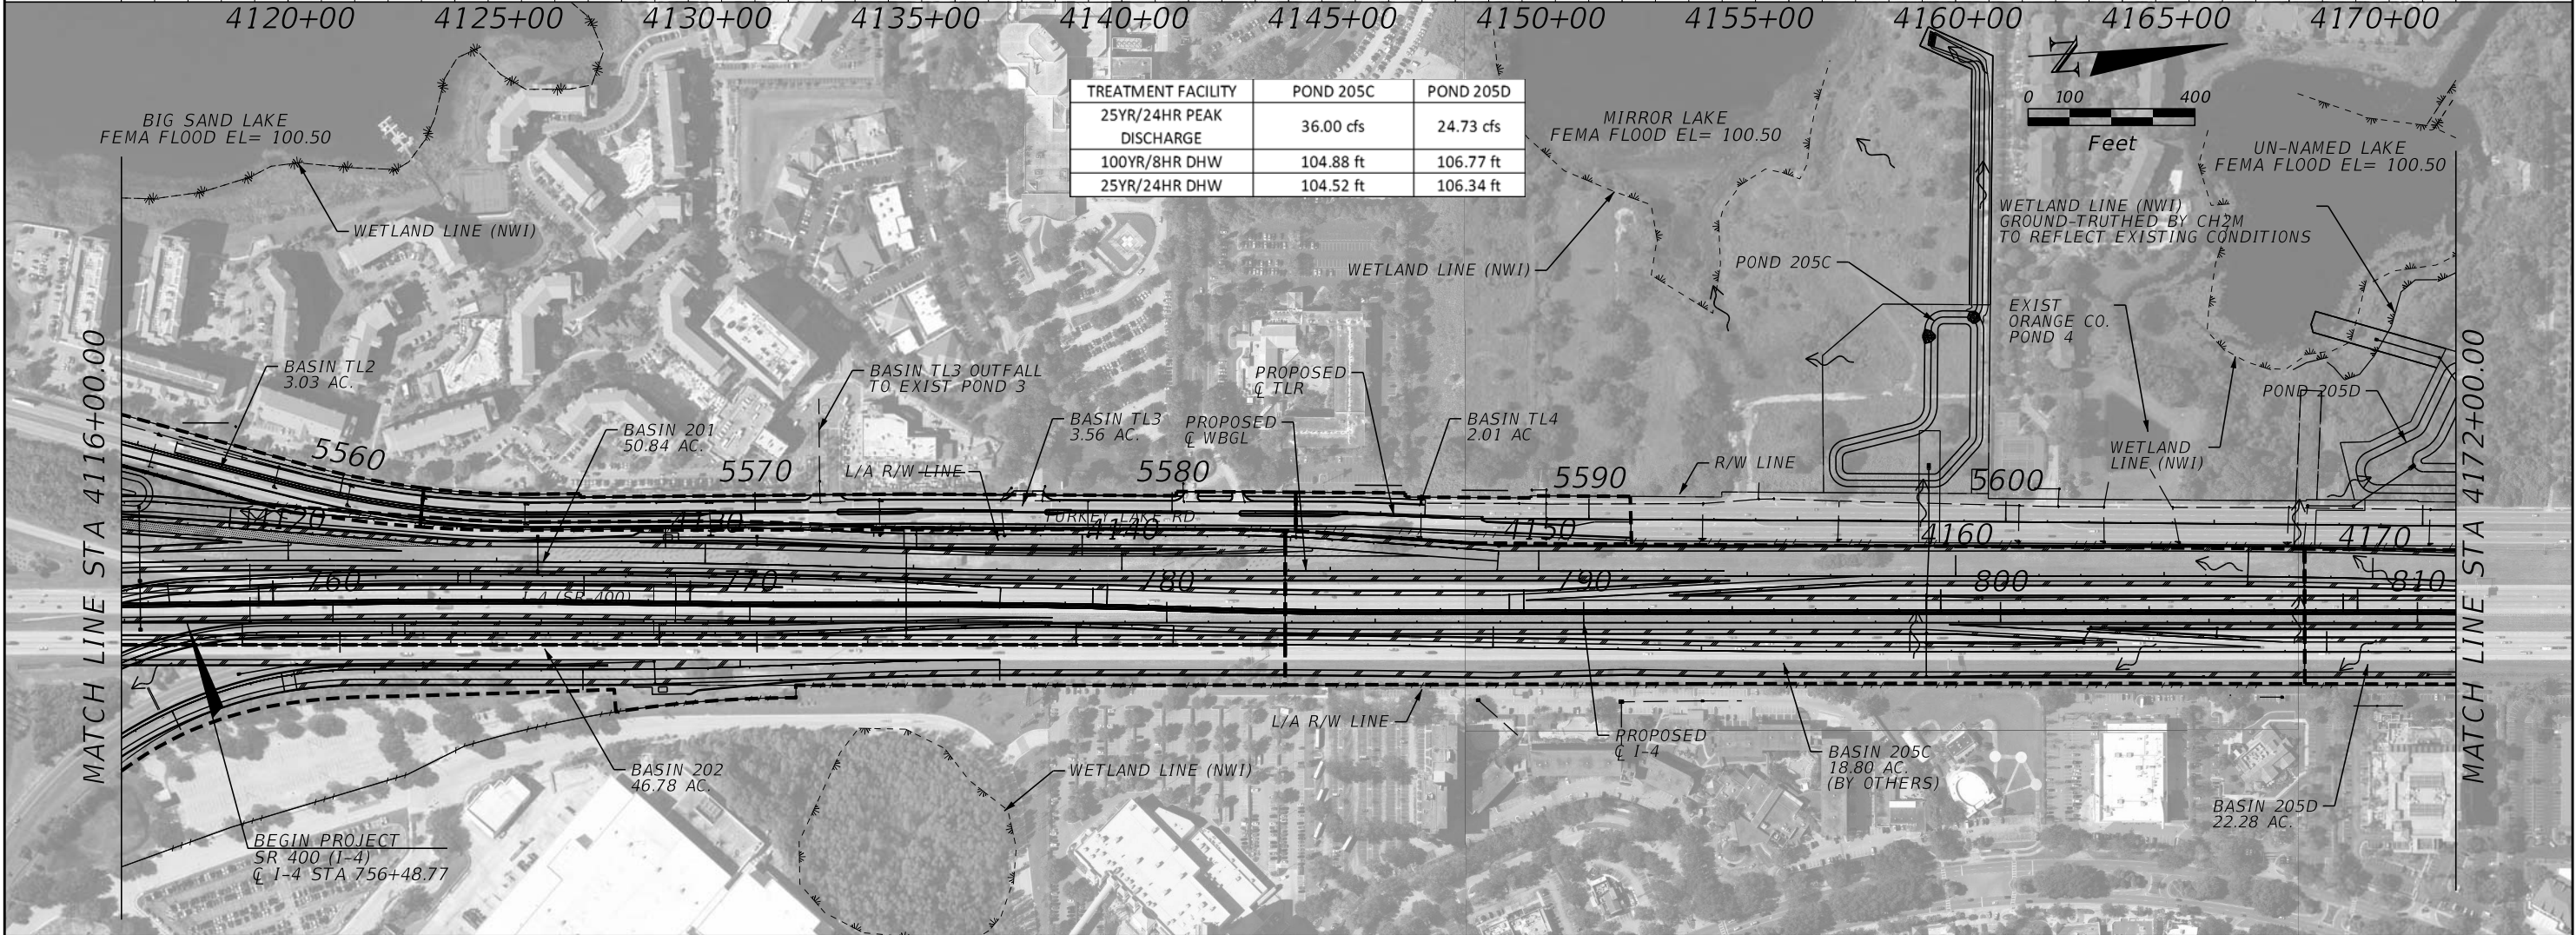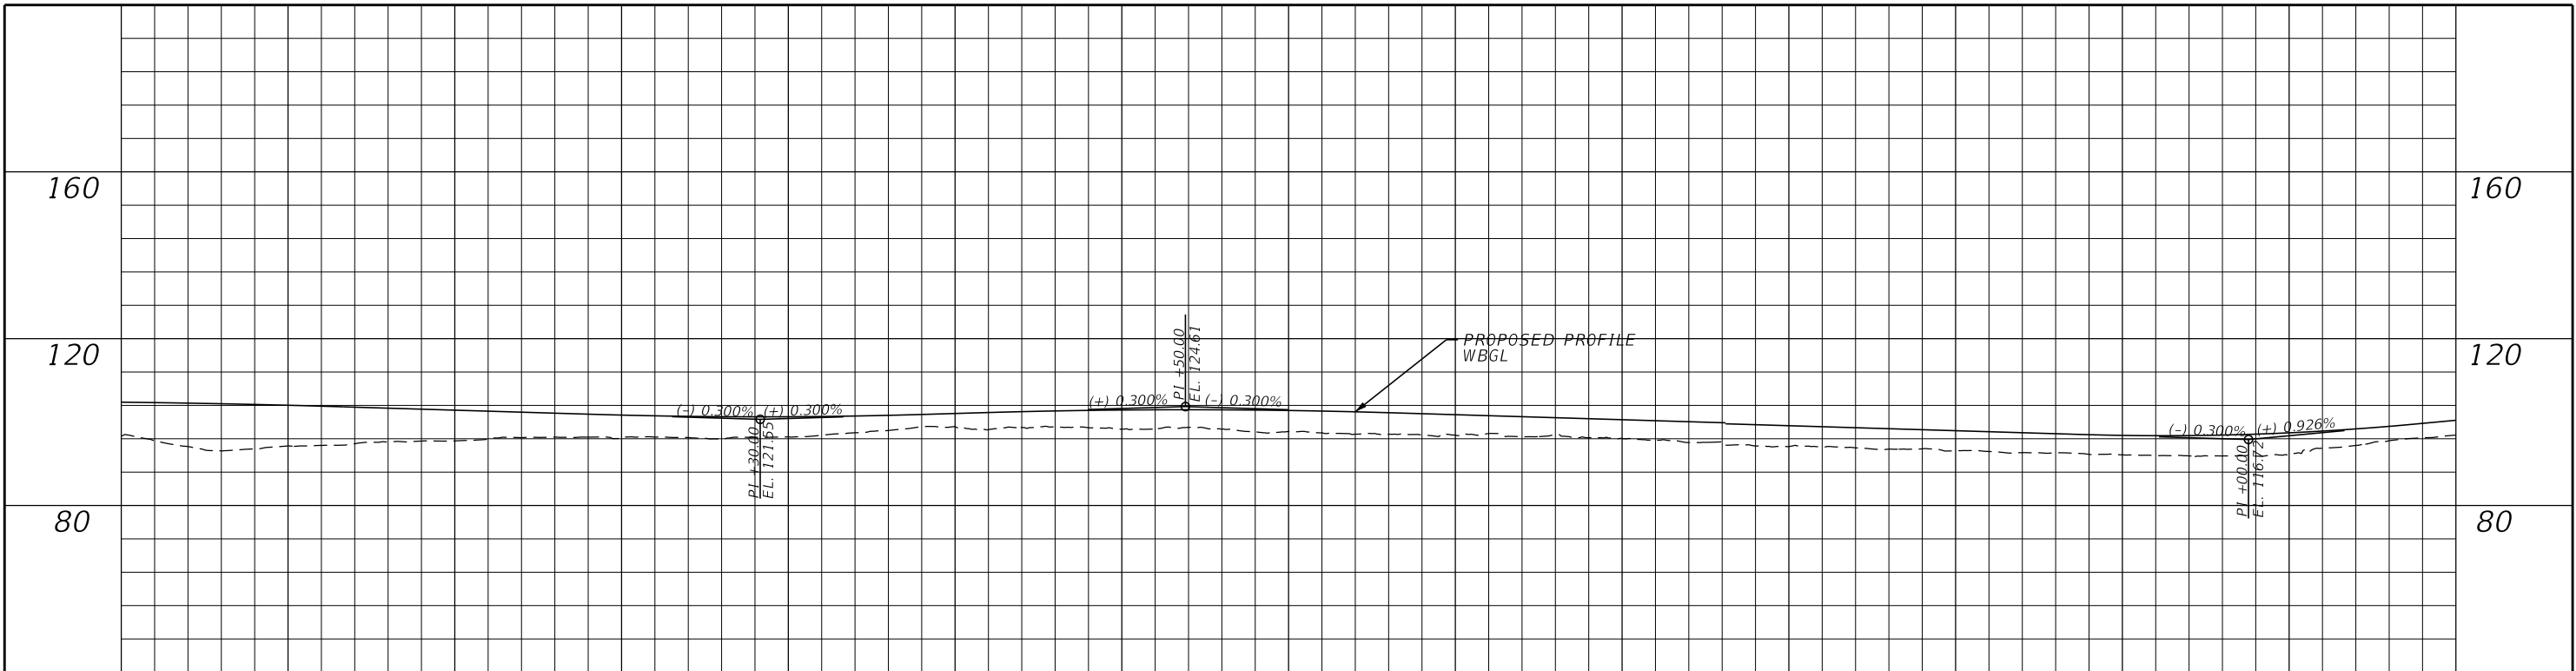


TREATMENT FACILITY	POND 205C	POND 205D
25YR/24HR PEAK DISCHARGE	36.00 cfs	24.73 cfs
100YR/8HR DHW	104.88 ft	106.77 ft
25YR/24HR DHW	104.52 ft	106.34 ft

REVISIONS				Engineer of Record: Kennedy A. Simmonds P.E. License No. 66357 CH2M 255 E. Robinson Street, Suite 505 Orlando, FL 32801 PH (407) 423-0030 Certificate of Authorization No. 000072	STATE OF FLORIDA DEPARTMENT OF TRANSPORTATION			DRAINAGE MAP (3)	SHEET NO. 6
DATE	DESCRIPTION	DATE	DESCRIPTION		ROAD NO.	COUNTY	FINANCIAL PROJECT ID		
					SR-400	ORANGE	242484-7-32-01		

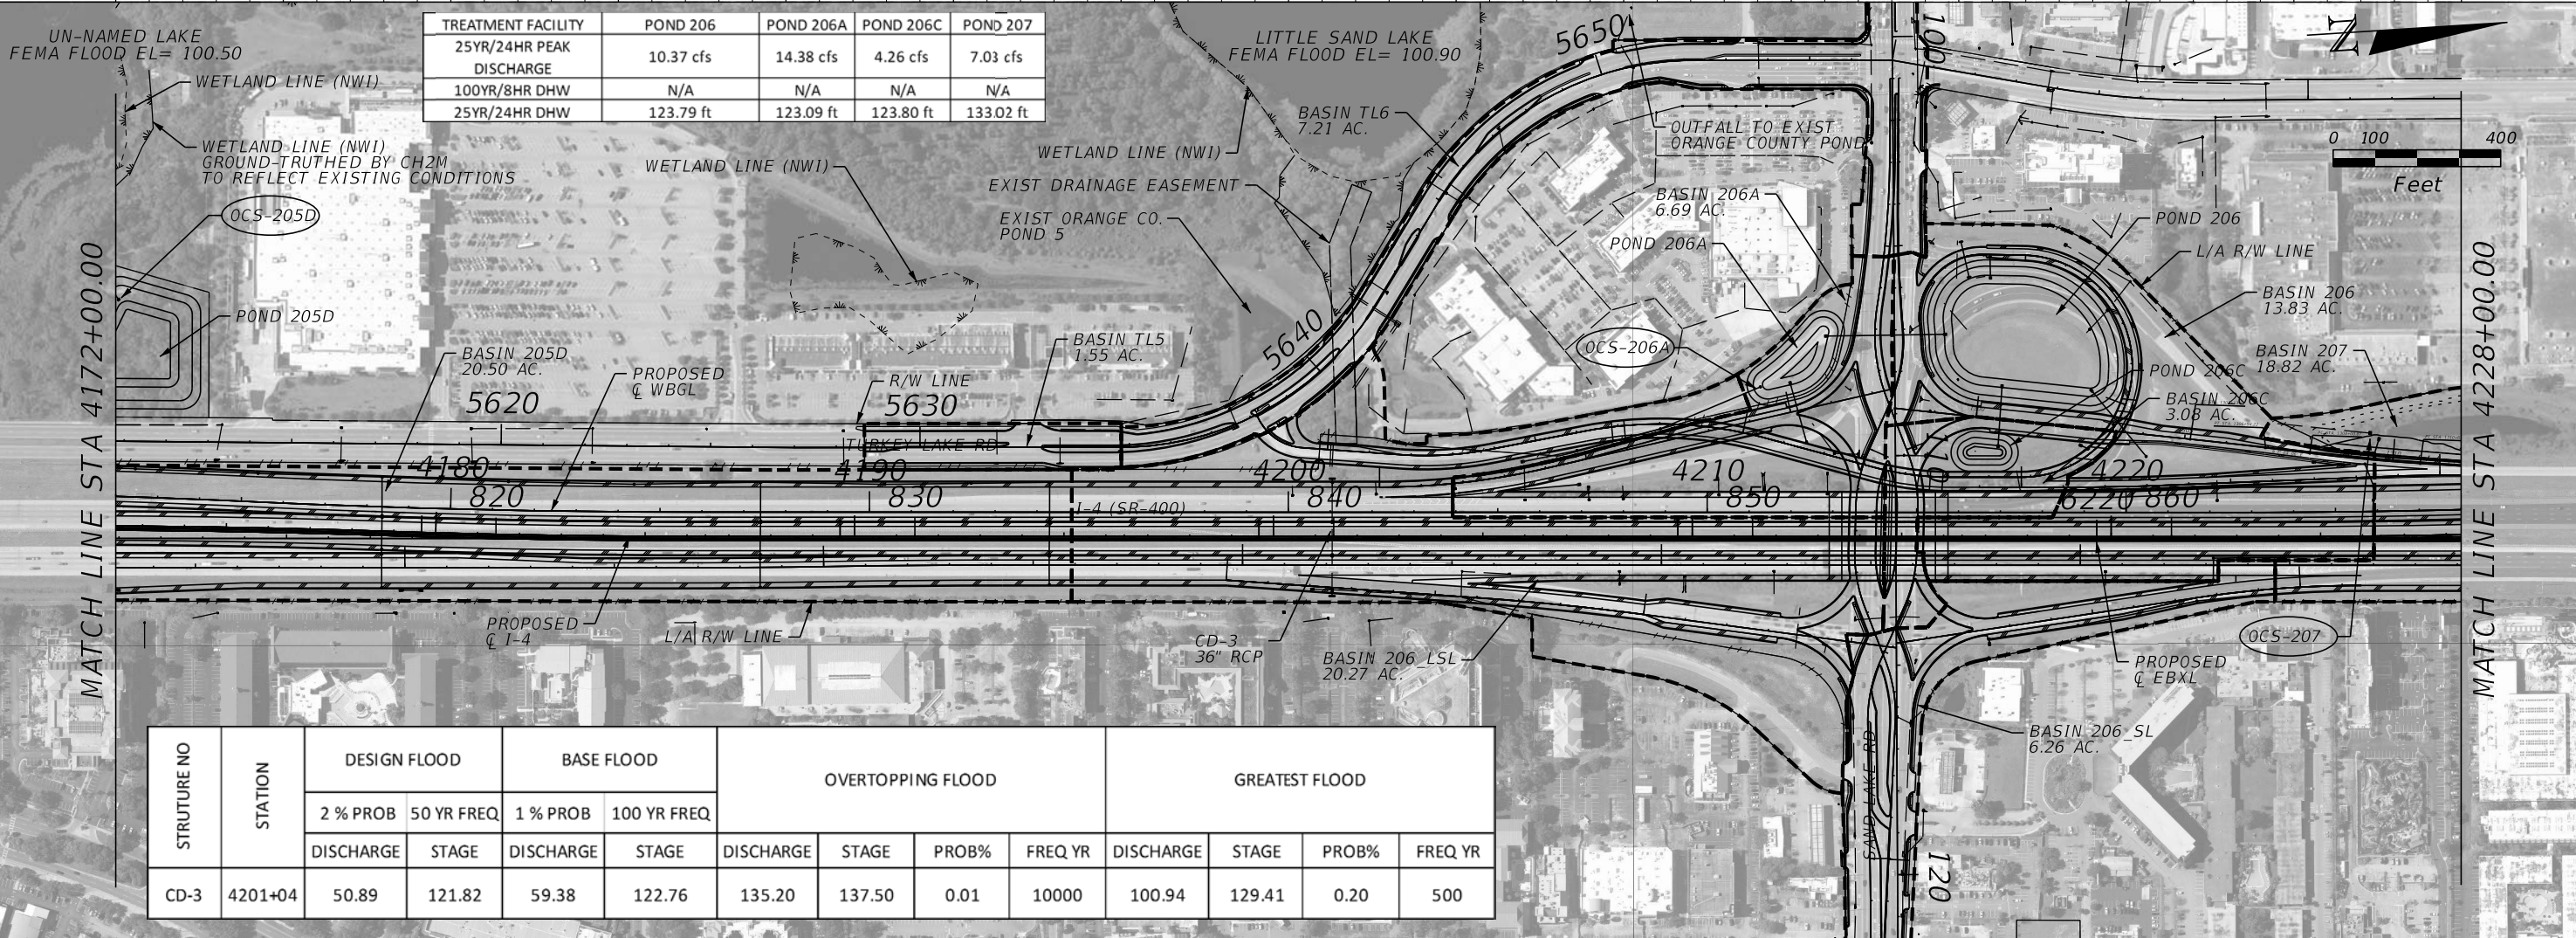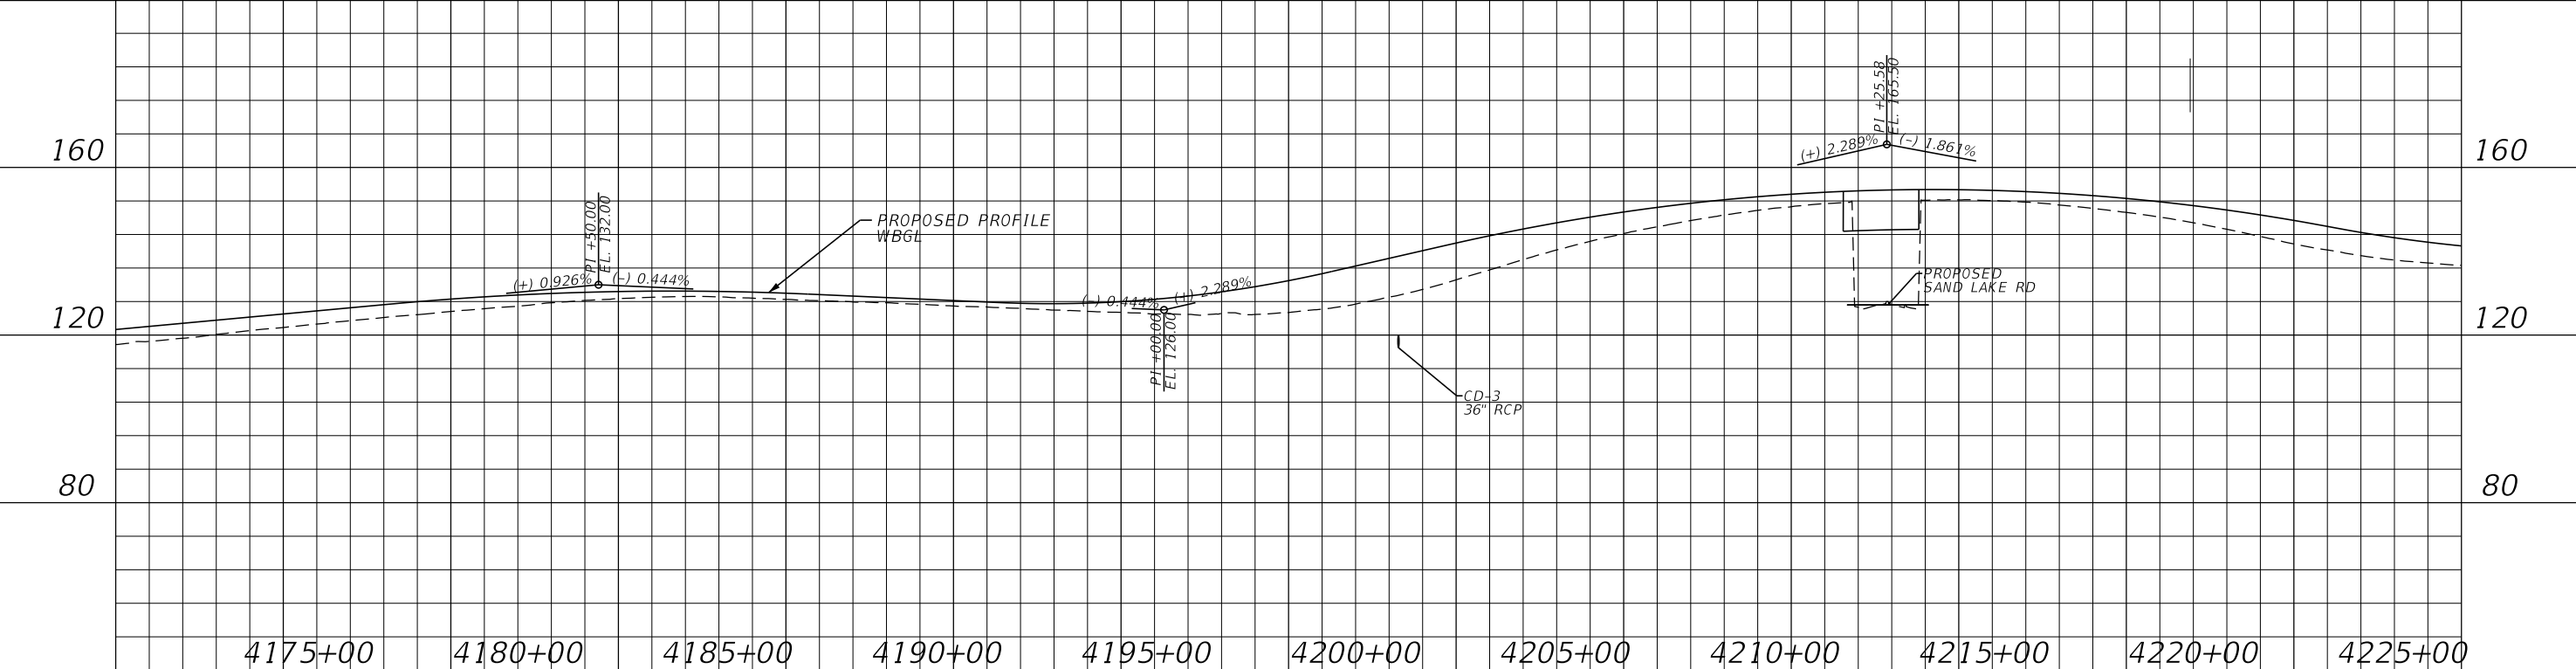


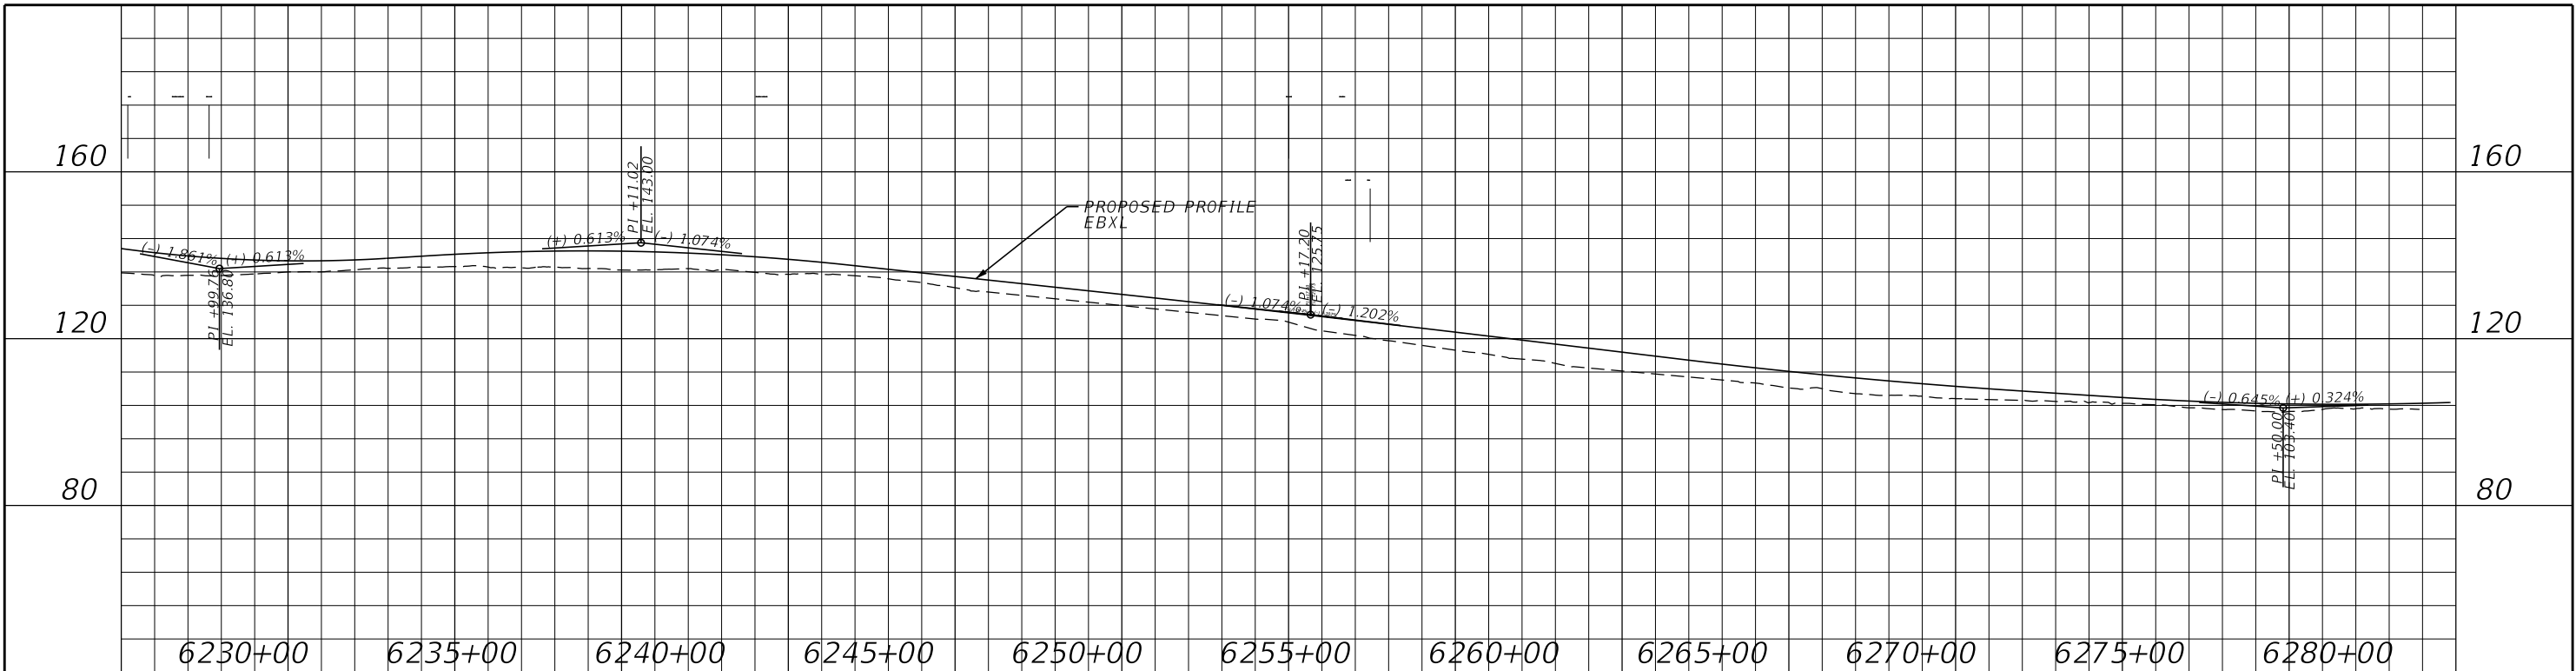

TREATMENT FACILITY	POND 208
25YR/24HR PEAK DISCHARGE	9.48 cfs
100YR/8HR DHW	N/A
25YR/24HR DHW	110.97 ft

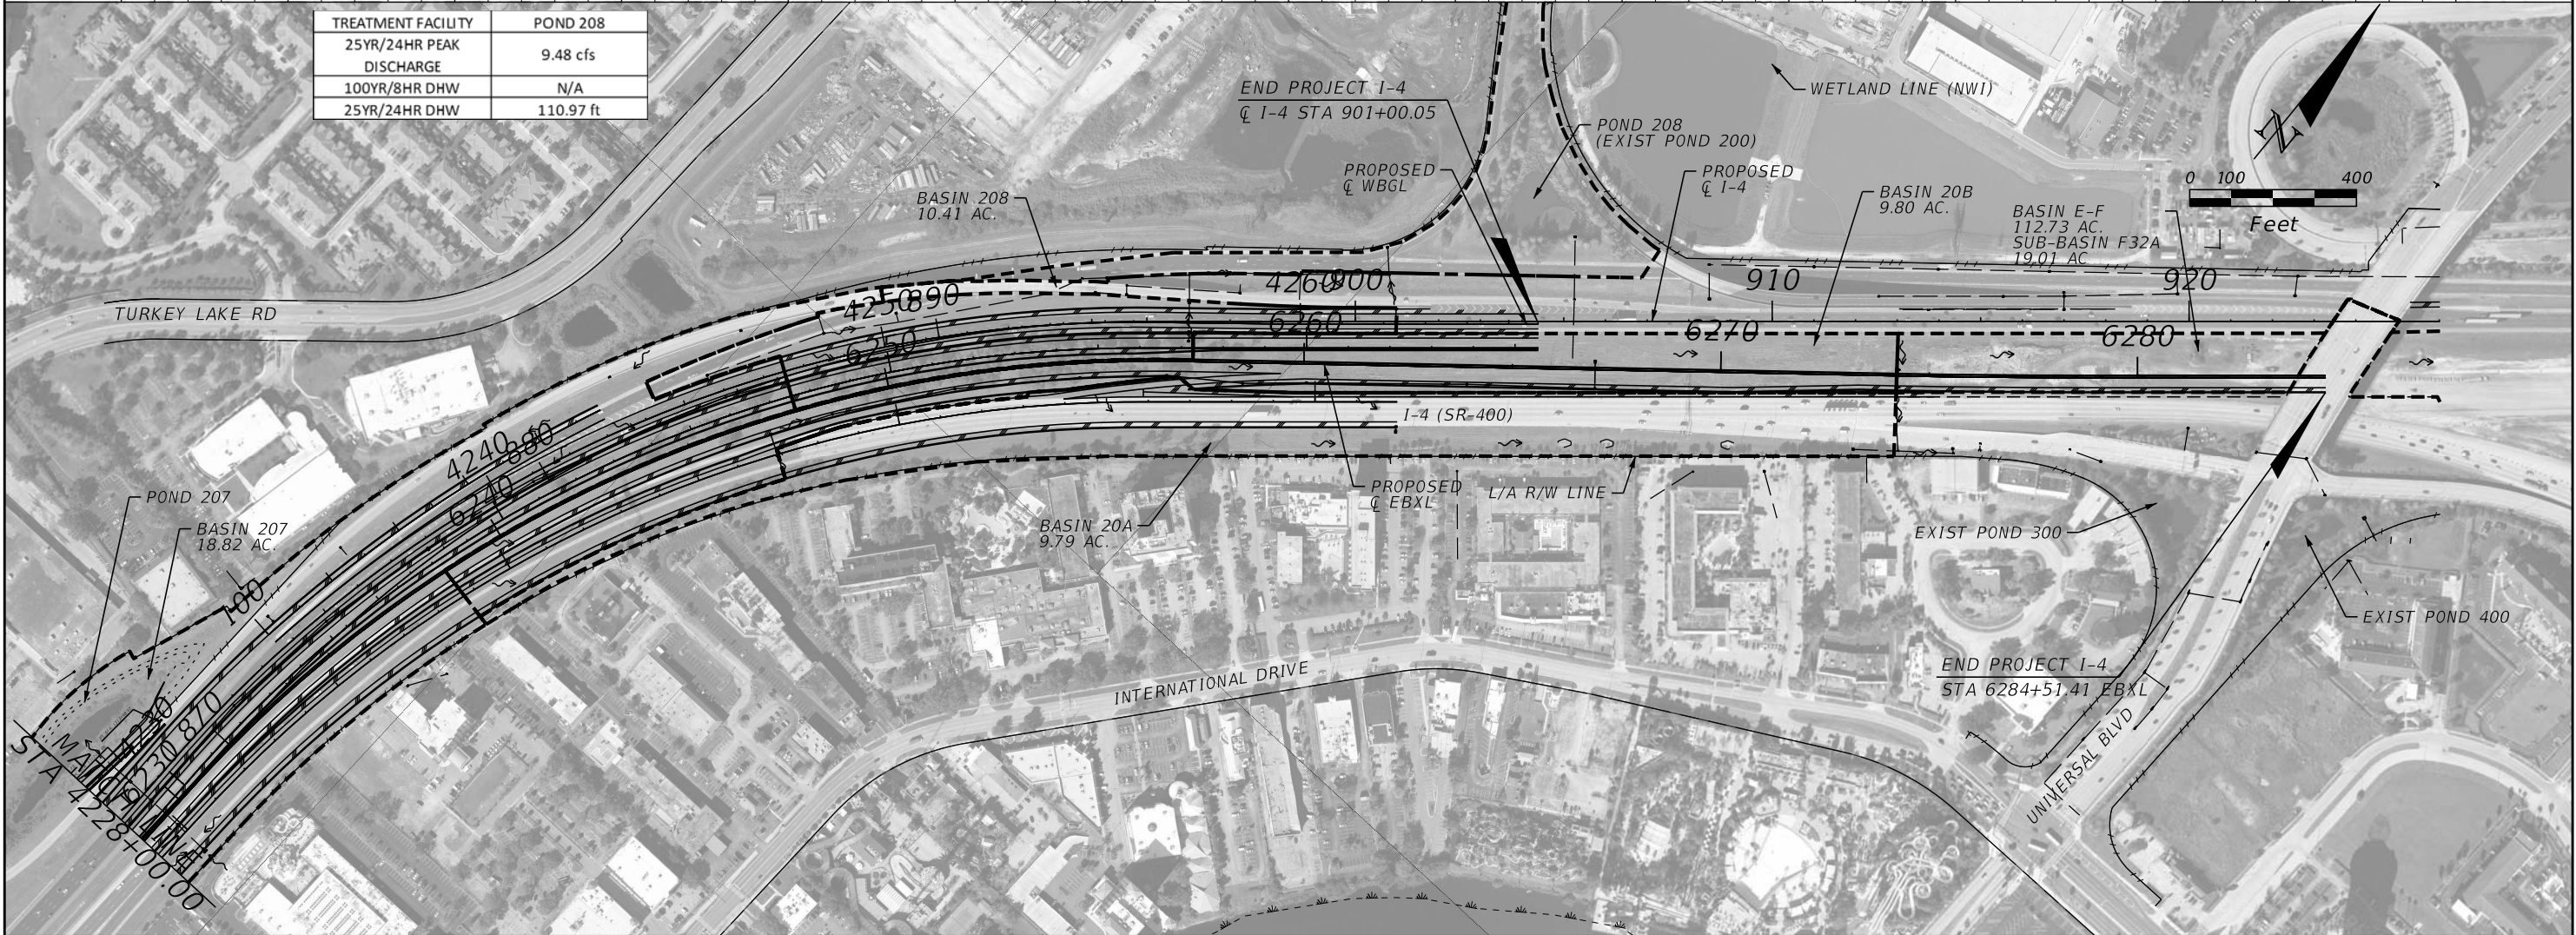

REVISIONS				Engineer of Record: Kennedy A. Simmonds P.E. License No. 66357 CH2M 255 E. Robinson Street, Suite 505 Orlando, FL 32801 PH (407) 423-0030 Certificate of Authorization No. 000072	STATE OF FLORIDA DEPARTMENT OF TRANSPORTATION			DRAINAGE MAP (5)	SHEET NO.
DATE	DESCRIPTION	DATE	DESCRIPTION		ROAD NO.	COUNTY	FINANCIAL PROJECT ID		
					SR-400	ORANGE	242484-7-32-01		8

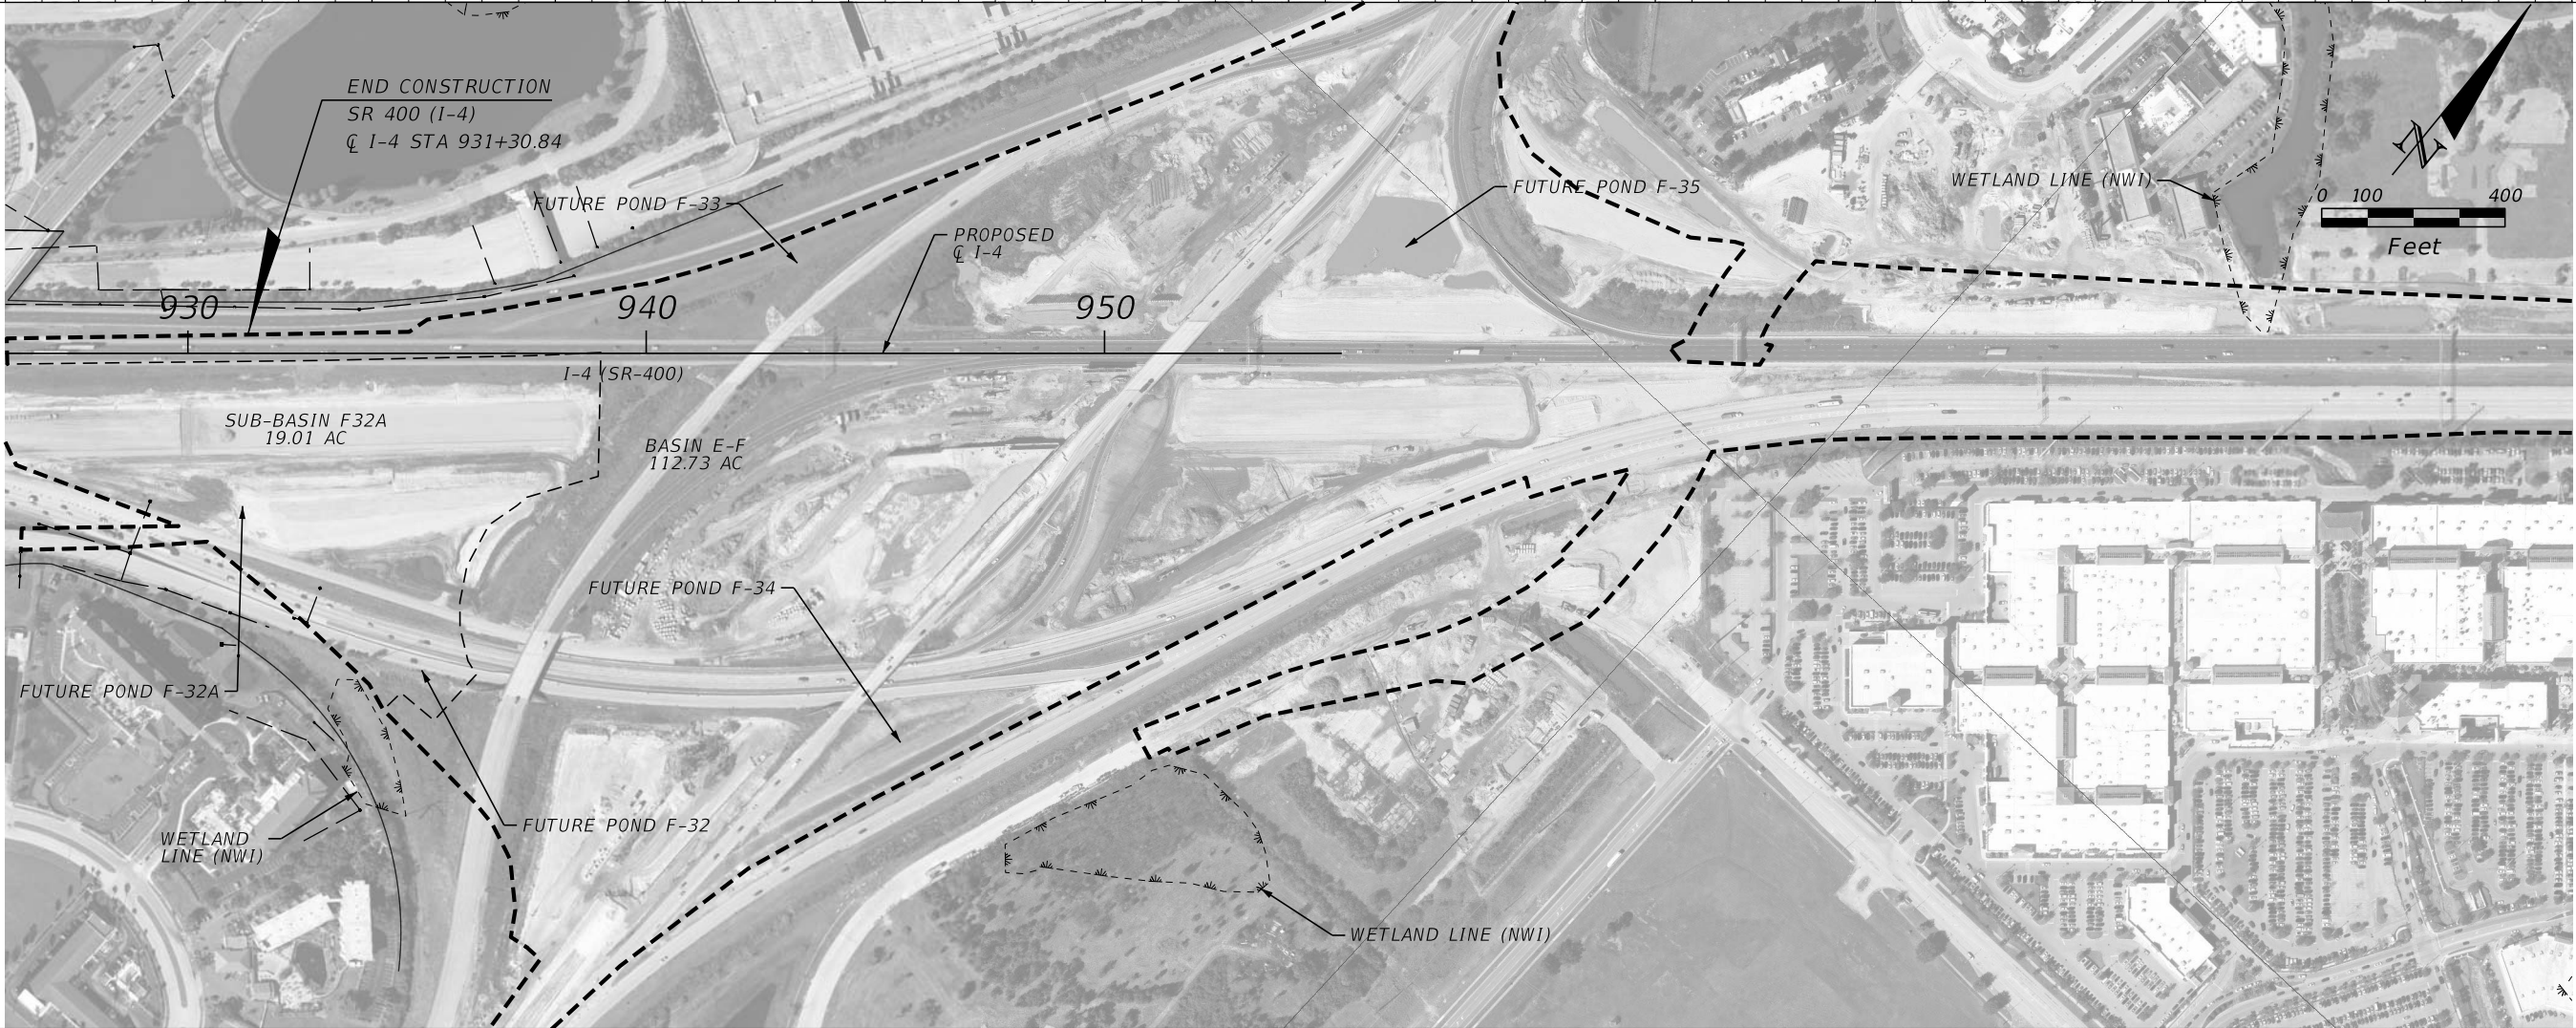

REVISIONS			
DATE	DESCRIPTION	DATE	DESCRIPTION



Engineer of Record: Kennedy A. Simmonds
P.E. License No. 66357
CH2M
255 E. Robinson Street, Suite 505
Orlando, FL 32801
PH (407) 423-0030
Certificate of Authorization No. 000072

STATE OF FLORIDA DEPARTMENT OF TRANSPORTATION		
ROAD NO.	COUNTY	FINANCIAL PROJECT ID
SR-400	ORANGE	242484-7-32-01


DRAINAGE MAP (6)

SHEET
NO.

9

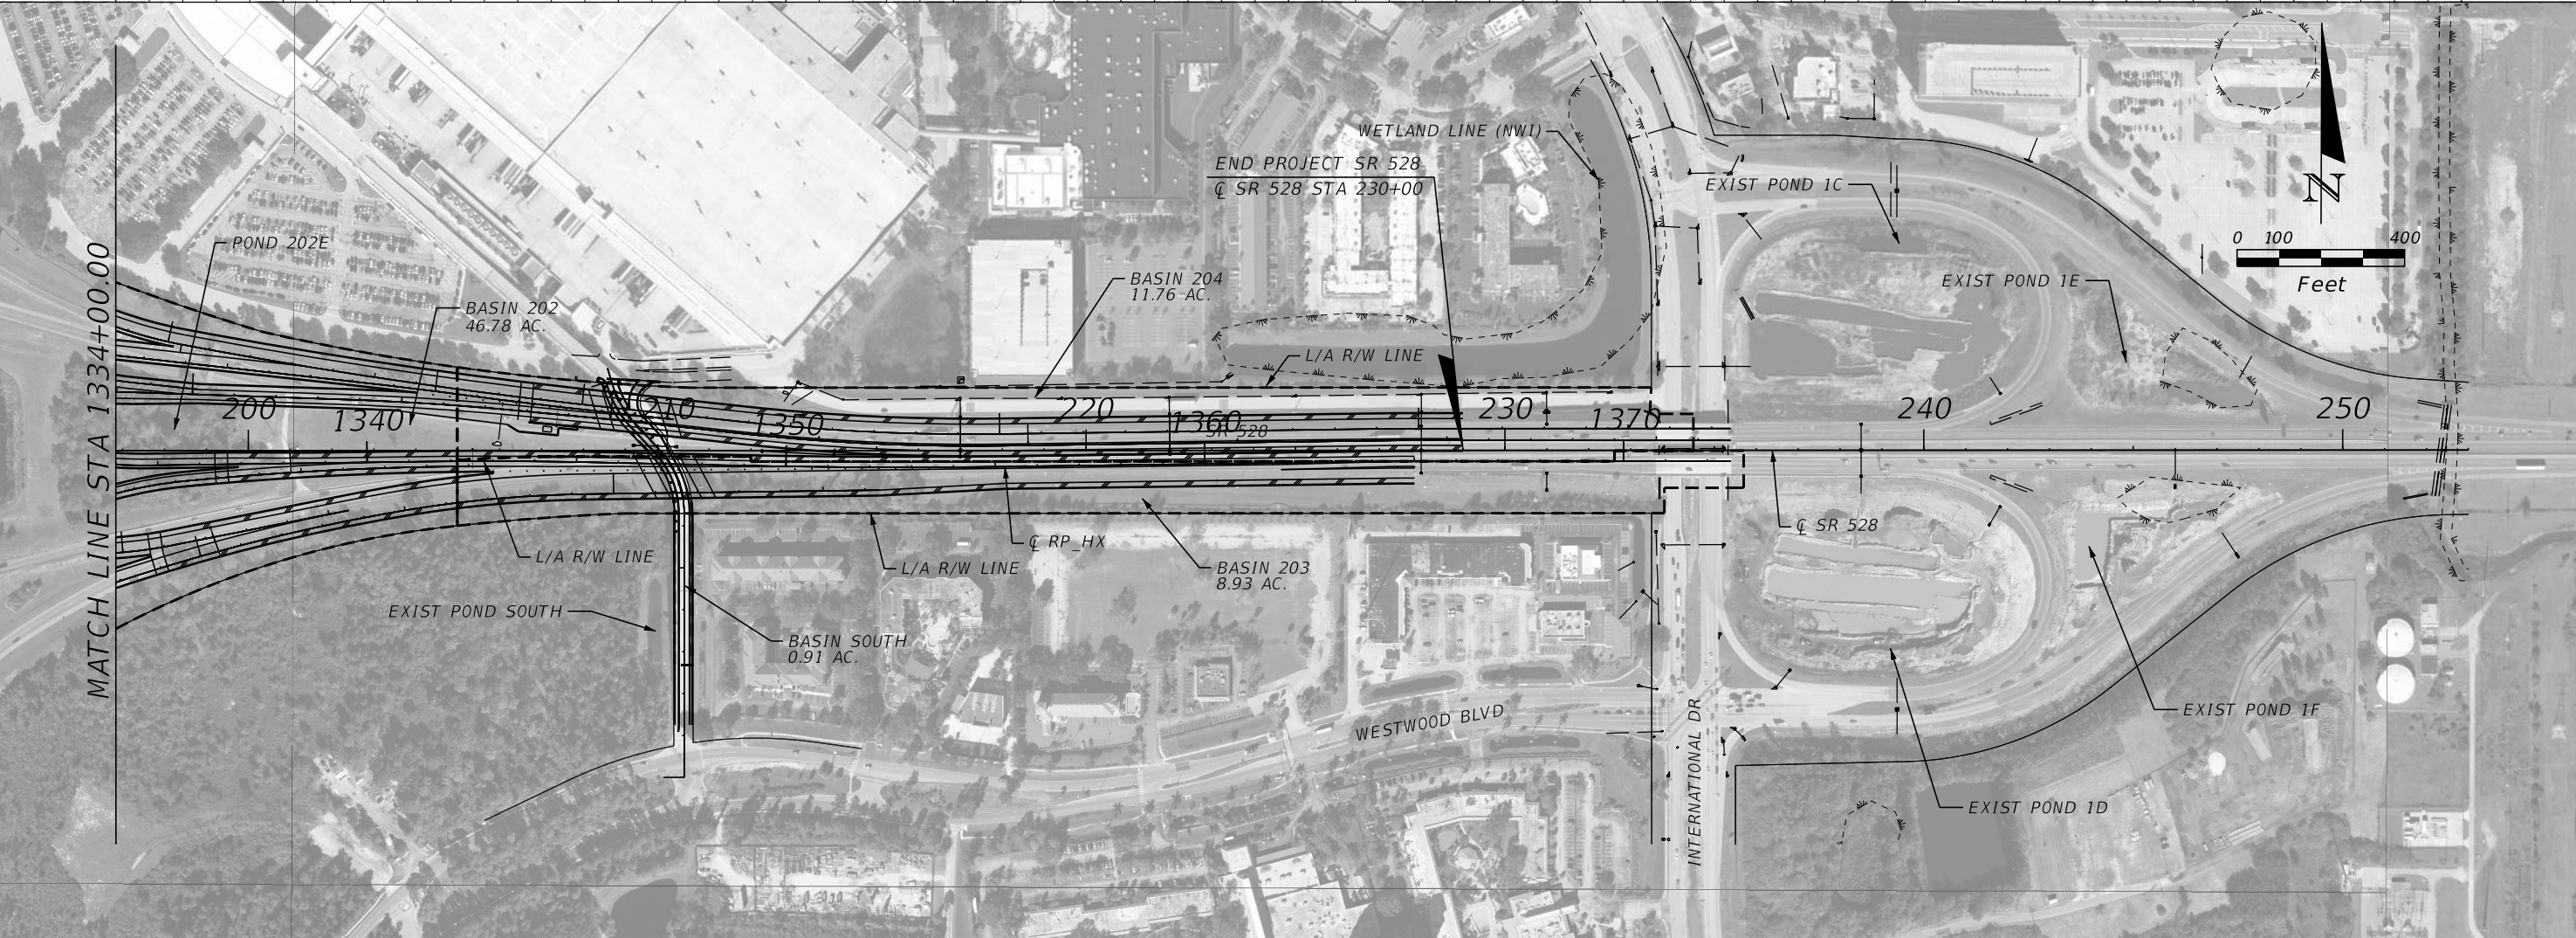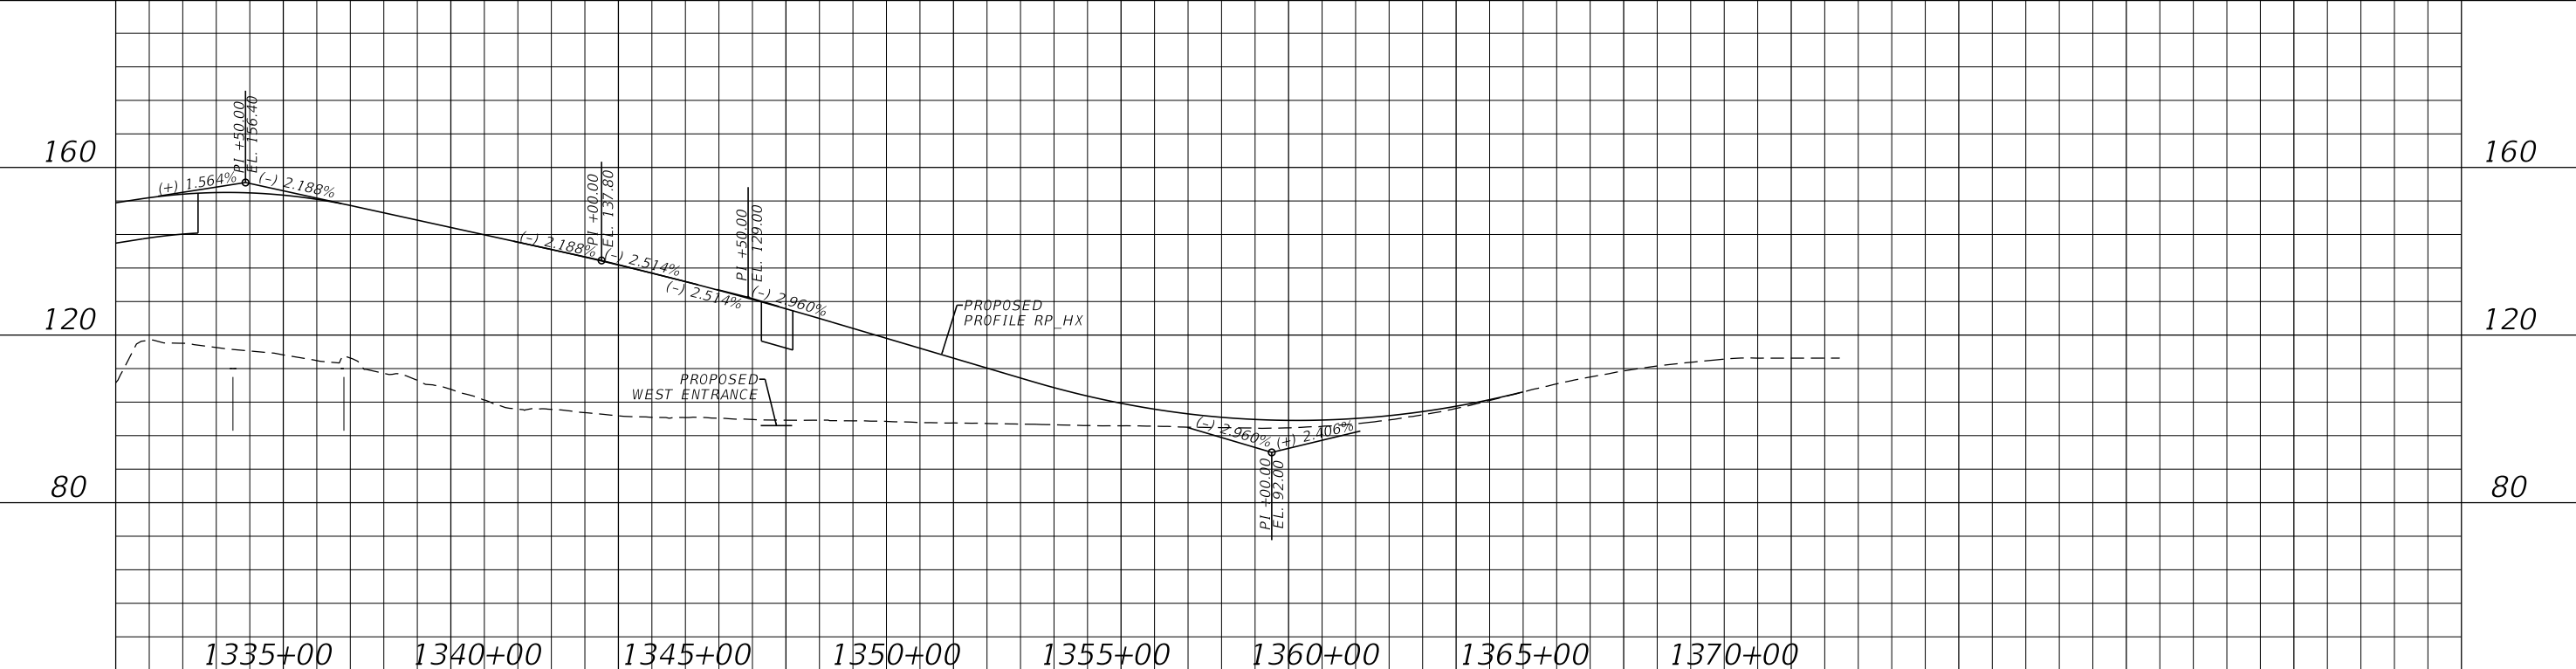

REVISIONS				Engineer of Record: Kennedy A. Simmonds P.E. License No. 66357 CH2M 255 E. Robinson Street, Suite 505 Orlando, FL 32801 PH (407) 423-0030 Certificate of Authorization No. 000072	STATE OF FLORIDA DEPARTMENT OF TRANSPORTATION			DRAINAGE MAP (7)	SHEET NO.
DATE	DESCRIPTION	DATE	DESCRIPTION		ROAD NO.	COUNTY	FINANCIAL PROJECT ID		
					SR-400	ORANGE	242484-7-32-01		10

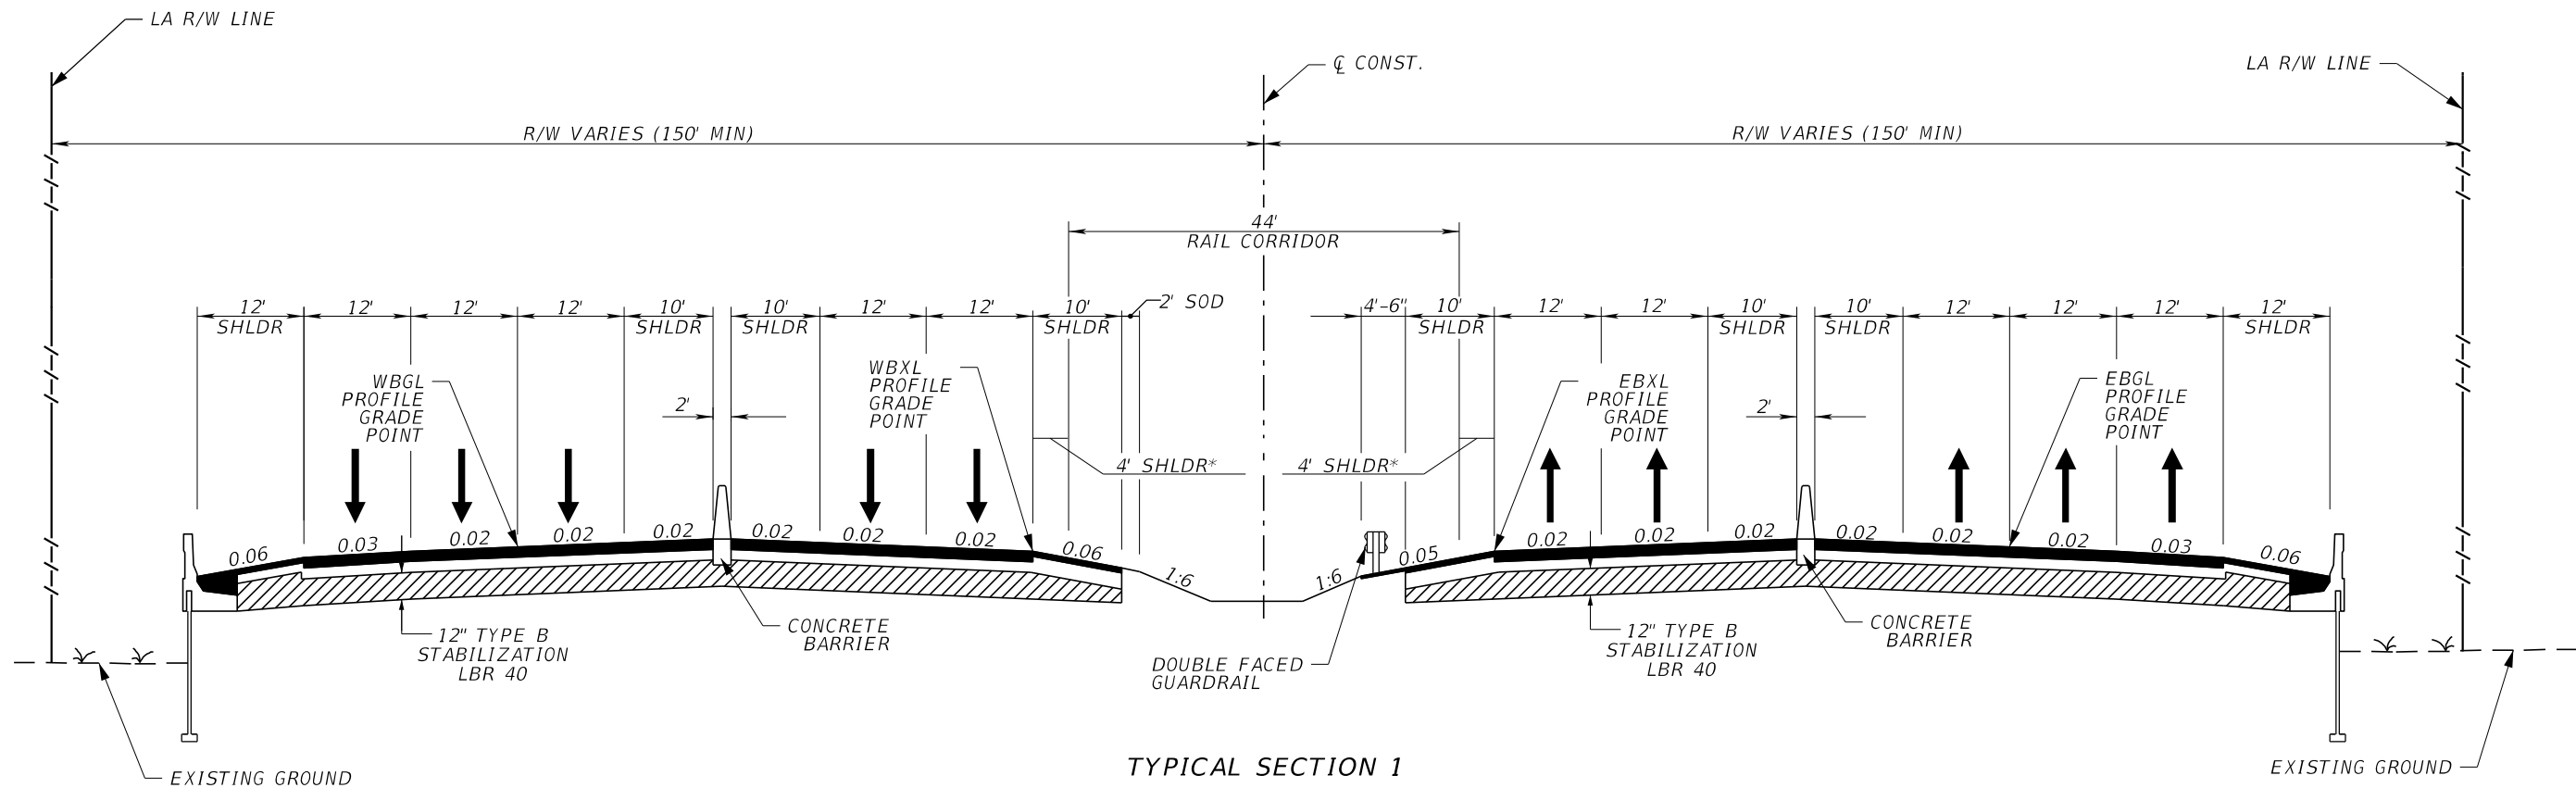

TYPICAL SECTION 1
SR 400 (I-4) WITH RAIL CORRIDOR

WBGL

EBGL

NOT APPLICABLE

STA 7093+76.37 TO STA 7099+15.52 (70 MPH)

TRAFFIC DATA - General Use Lanes
(Daryl Carter Pkwy to Central Fl Pkwy)

ESTIMATED OPENING YEAR = 2020 AADT = 119,830
ESTIMATED DESIGN YEAR = 2040 AADT = 161,240
K = 8.0% D = 44.0% T = 6.3% (24 HOUR)
DESIGN HOUR T = 3.2%
DESIGN SPEED = 70 MPH

TRAFFIC DATA - Express Lanes
(Daryl Carter Pkwy to Central Fl Pkwy)

ESTIMATED OPENING YEAR = 2020 AADT = 33,660
ESTIMATED DESIGN YEAR = 2040 AADT = 46,060
K = 8.0% D = 50.0% T = 4.1% (24 HOUR)
DESIGN HOUR T = 2.1%
DESIGN SPEED = 70 MPH

TRAFFIC DATA - General Use Lanes
(Central Fl Pkwy to SR 528)


ESTIMATED OPENING YEAR = 2020 AADT = 98,040
ESTIMATED DESIGN YEAR = 2040 AADT = 131,410
K = 8.0% D = 69.0% T = 6.3% (24 HOUR)
DESIGN HOUR T = 3.2%
DESIGN SPEED = 70 MPH

TRAFFIC DATA - Express Lanes
(Central Fl Pkwy to SR 528)

ESTIMATED OPENING YEAR = 2020 AADT = 33,660
ESTIMATED DESIGN YEAR = 2040 AADT = 46,060
K = 8.0% D = 50.0% T = 4.1% (24 HOUR)
DESIGN HOUR T = 2.1%
DESIGN SPEED = 70 MPH

- NOTES:
- STATION RANGES PROVIDED REFER TO THE NUMBER OF LANES IN THE DIRECTION INDICATED. ATTENTION IS DIRECTED TO THE CROSS SLOPES INDICATED FOR THE DEPICTED LANE COMBINATIONS.
 - PAVEMENT CORING DATA, INCLUDING BASE MATERIAL TYPE AND THICKNESS, IS AVAILABLE ON DEPARTMENT'S WEBSITE AT <https://ftp.fdot.gov>. AFTER ACCESSING AS "GUEST", CLICK ON THE FOLLOWING FOLDER DIRECTORIES AS FOLLOWS: FTP, FDOT LTS, D5, CONSTRUCTION, PAVEMENT CORING DATA. THE PAVEMENT CORING DATA FOR THIS PROJECT IS LISTED IN ONE OF THE COUNTIES IN WHICH THE PROJECT IS LOCATED. THE DATA REPRESENTS MATERIALS ENCOUNTERED AT EACH CORING LOCATION. MATERIAL VARIATIONS BETWEEN CORES SHOULD BE ANTICIPATED AS INDICATED IN SECTION 2-4 OF THE STANDARD SPECIFICATIONS.

REVISIONS				Engineer of Record: Pierre Navaille P.E. License No. 46076 CH2M HILL 255 E. Robinson Street, Suite 505 Orlando, FL 32801 PH (407) 423-0030 Certificate of Authorization No. 000072	STATE OF FLORIDA DEPARTMENT OF TRANSPORTATION			TYPICAL SECTION	SHEET NO.
DATE	DESCRIPTION	DATE	DESCRIPTION		ROAD NO.	COUNTY	FINANCIAL PROJECT ID		
					SR 400	ORANGE	242484-7-32-01		11

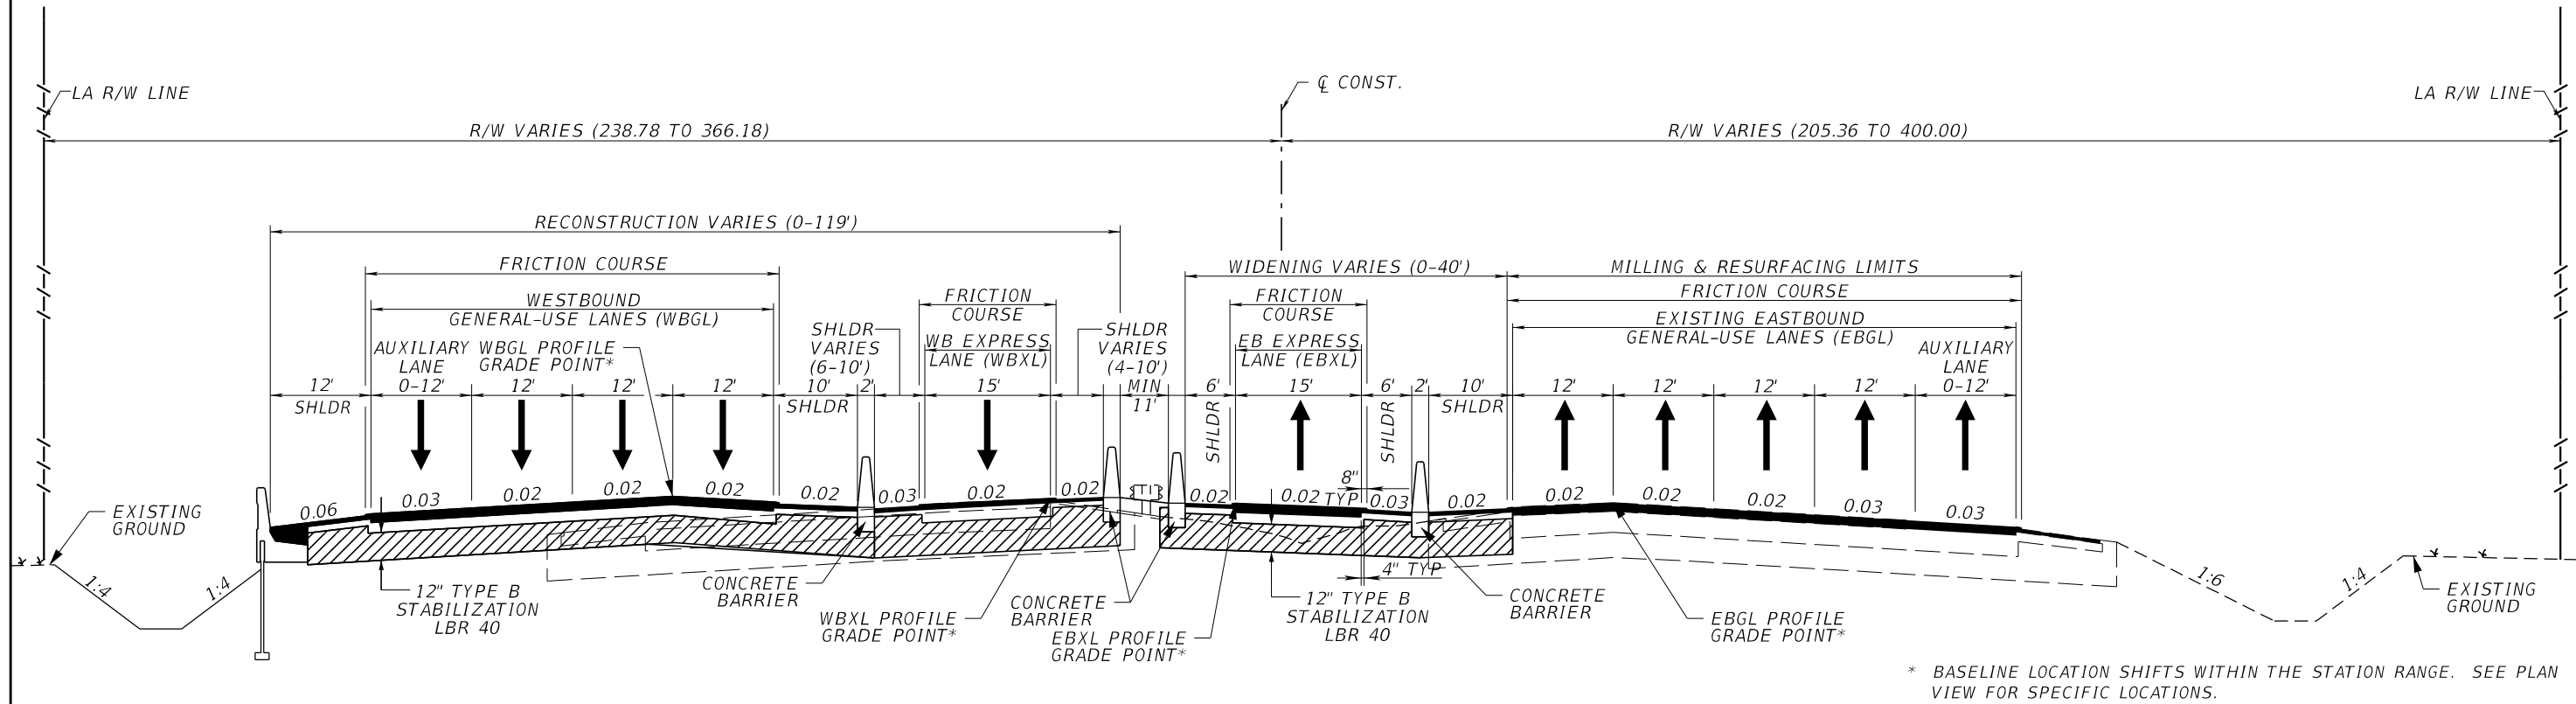

TYPICAL SECTION 2
SR 400 (I-4)
WITHOUT RAIL CORRIDOR

WBGL

EBGL

STA 4034+00.36 to 4050+00.50

STA 7007+66.39 to 7051+74.36

TRAFFIC DATA - General Use Lanes
(Daryl Carter Pkwy to Central Fl Pkwy)

ESTIMATED OPENING YEAR = 2020 AADT = 119,830
ESTIMATED DESIGN YEAR = 2040 AADT = 161,240
K = 8.0% D = 44.0% T = 6.3% (24 HOUR)
DESIGN HOUR T = 3.2%
DESIGN SPEED = 70 MPH


TRAFFIC DATA - Express Lanes
(Daryl Carter Pkwy to Central Fl Pkwy)

ESTIMATED OPENING YEAR = 2020 AADT = 33,660
ESTIMATED DESIGN YEAR = 2040 AADT = 46,060
K = 8.0% D = 50.0% T = 4.1% (24 HOUR)
DESIGN HOUR T = 2.1%
DESIGN SPEED = 70 MPH

NOTES:

1. STATION RANGES PROVIDED REFER TO THE NUMBER OF LANES IN THE DIRECTION INDICATED. ATTENTION IS DIRECTED TO THE CROSS SLOPES INDICATED FOR THE DEPICTED LANE COMBINATIONS.
2. PAVEMENT CORING DATA, INCLUDING BASE MATERIAL TYPE AND THICKNESS, IS AVAILABLE ON DEPARTMENT'S WEBSITE AT <https://ftp.fdot.gov>. AFTER ACCESSING AS "GUEST", CLICK ON THE FOLLOWING FOLDER DIRECTORIES AS FOLLOWS: FTP, FDOT LTS, D5, CONSTRUCTION, PAVEMENT CORING DATA. THE PAVEMENT CORING DATA FOR THIS PROJECT IS LISTED IN ONE OF THE COUNTIES IN WHICH THE PROJECT IS LOCATED. THE DATA REPRESENTS MATERIALS ENCOUNTERED AT EACH CORING LOCATION. MATERIAL VARIATIONS BETWEEN CORES SHOULD BE ANTICIPATED AS INDICATED IN SECTION 2-4 OF THE STANDARD SPECIFICATIONS.

REVISIONS				Engineer of Record: Pierre Navaille P.E. License No. 46076 CH2M HILL 255 E. Robinson Street, Suite 505 Orlando, FL 32801 PH (407) 423-0030 Certificate of Authorization No. 000072	STATE OF FLORIDA DEPARTMENT OF TRANSPORTATION			TYPICAL SECTION	SHEET NO.
DATE	DESCRIPTION	DATE	DESCRIPTION		ROAD NO.	COUNTY	FINANCIAL PROJECT ID		
					SR 400	ORANGE	242484-7-32-01		12

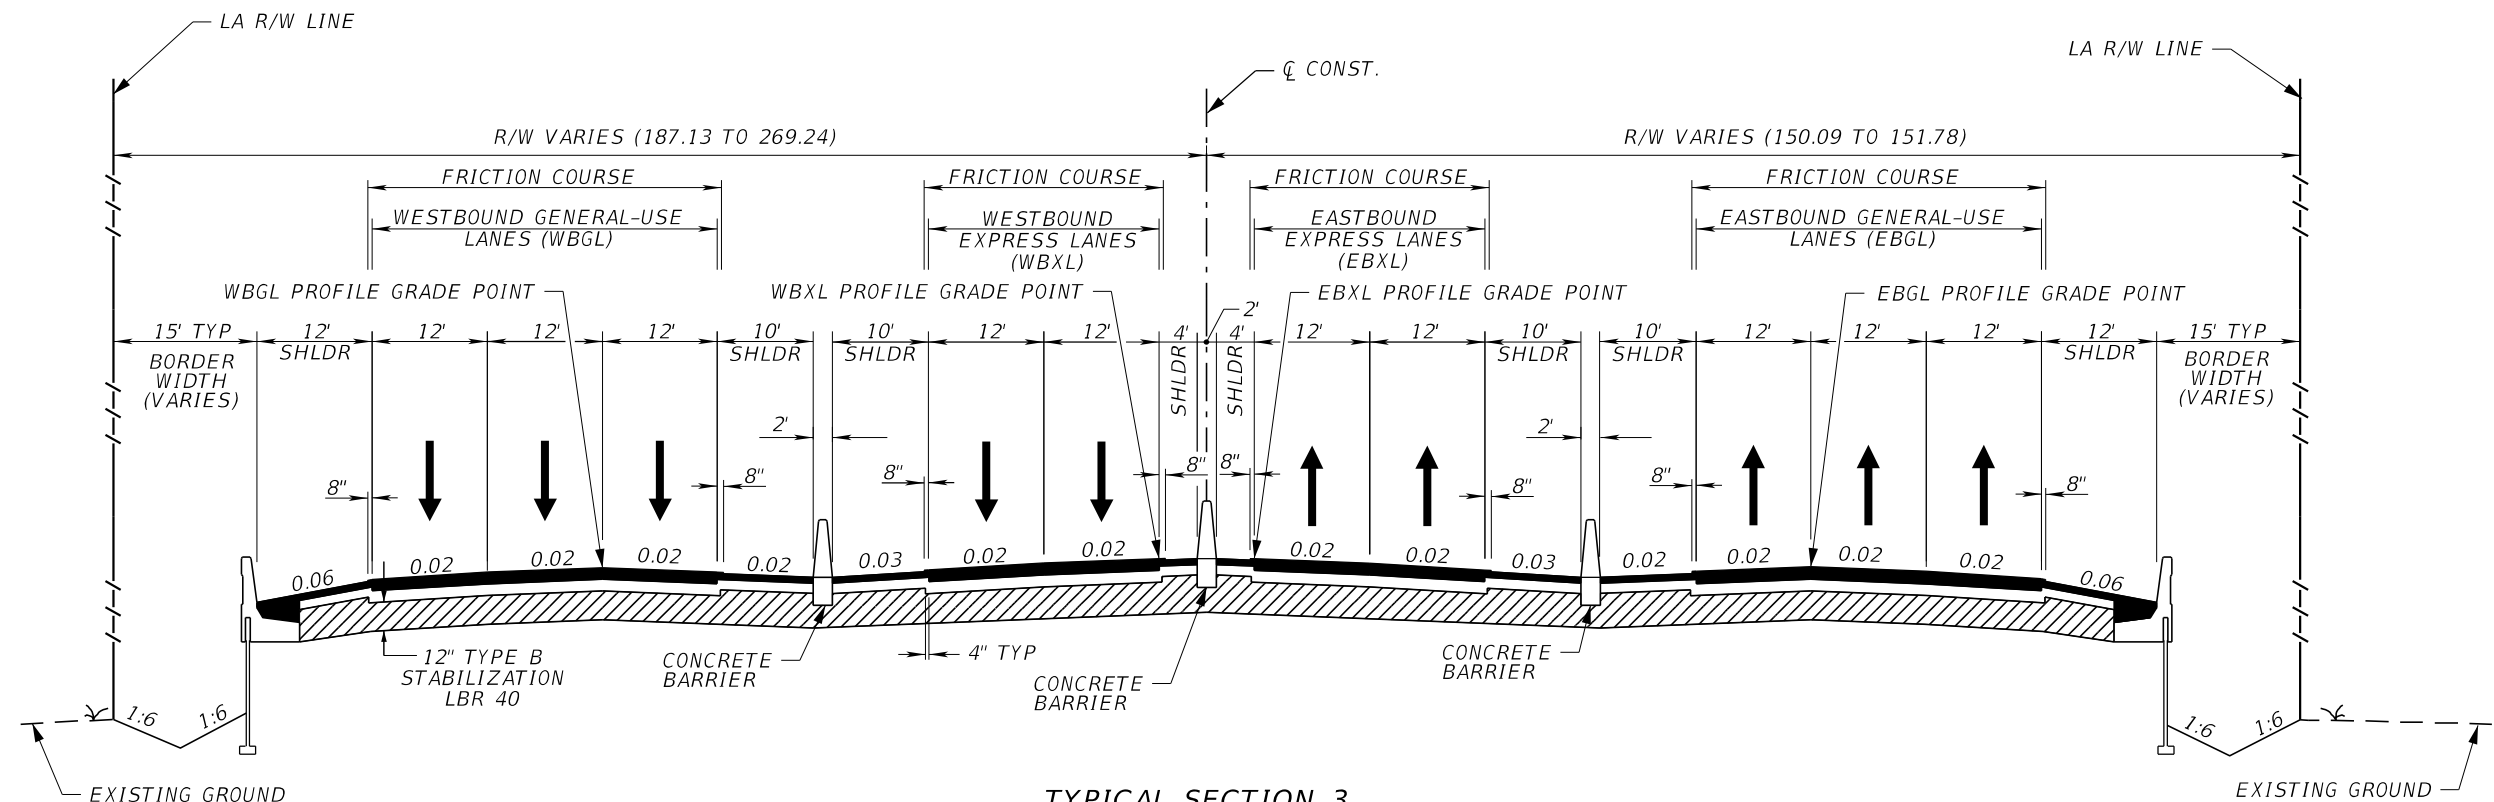

TYPICAL SECTION 3
SR 400 (I-4)
WITHOUT RAIL CORRIDOR

WBGL

EBGL

STA 4053+71.13 TO STA 4076+16.89 (70 MPH)
STA 4084+96.89 TO STA 4109+40.49 (70 MPH)
STA 4116+46.15 TO STA 4122+72.41 (70 MPH)
STA 4234+10.49 TO STA 4265+71.10 (60 MPH)

STA 7093+76.37 TO STA 7113+80.80 (70 MPH)
STA 7201+32.94 TO STA 7226+71.10 (70 MPH)

TRAFFIC DATA - General Use Lanes
(Central FI Pkwy to SR 528)

ESTIMATED OPENING YEAR = 2020 AADT = 98,040
ESTIMATED DESIGN YEAR = 2040 AADT = 131,410
K = 8.0% D = 69.0% T = 6.3% (24 HOUR)
DESIGN HOUR T = 3.2%
DESIGN SPEED = 70 MPH

TRAFFIC DATA - General Use Lanes
(SR 528 to SR 482)

ESTIMATED OPENING YEAR = 2020 AADT = 152,070
ESTIMATED DESIGN YEAR = 2040 AADT = 206,720
K = 8.0% D = 50.7% T = 6.5% (24 HOUR)
DESIGN HOUR T = 3.3%
DESIGN SPEED = 70 MPH

TRAFFIC DATA - General Use Lanes
(SR 482 to Universal Blvd.)

ESTIMATED OPENING YEAR = 2020 AADT = 138,780
ESTIMATED DESIGN YEAR = 2040 AADT = 177,910
K = 8.0% D = 57.4% T = 4.7% (24 HOUR)
DESIGN HOUR T = 2.4%
DESIGN SPEED = 60 MPH & 70 MPH

TRAFFIC DATA - Express Lanes
(Central FI Pkwy to SR 528)

ESTIMATED OPENING YEAR = 2020 AADT = 33,660
ESTIMATED DESIGN YEAR = 2040 AADT = 46,060
K = 8.0% D = 50.0% T = 4.1% (24 HOUR)
DESIGN HOUR T = 2.1%
DESIGN SPEED = 70 MPH

TRAFFIC DATA - Express Lanes
(SR 528 to SR 482)

ESTIMATED OPENING YEAR = 2020 AADT = 29,960
ESTIMATED DESIGN YEAR = 2040 AADT = 40,980
K = 8.0% D = 50.0% T = 4.2% (24 HOUR)
DESIGN HOUR T = 2.1%
DESIGN SPEED = 70 MPH


TRAFFIC DATA - Express Lanes
(SR 482 to Universal Blvd.)

ESTIMATED OPENING YEAR = 2020 AADT = 26,060
ESTIMATED DESIGN YEAR = 2040 AADT = 35,680
K = 8.0% D = 50.0% T = 4.2% (24 HOUR)
DESIGN HOUR T = 2.1%
DESIGN SPEED = 60 MPH & 70 MPH

- NOTES:
- STATION RANGES PROVIDED REFER TO THE NUMBER OF LANES IN THE DIRECTION INDICATED. ATTENTION IS DIRECTED TO THE CROSS SLOPES INDICATED FOR THE DEPICTED LANE COMBINATIONS.
 - PAVEMENT CORING DATA, INCLUDING BASE MATERIAL TYPE AND THICKNESS, IS AVAILABLE ON DEPARTMENT'S WEBSITE AT <https://ftp.fdot.gov>. AFTER ACCESSING AS "GUEST", CLICK ON THE FOLLOWING FOLDER DIRECTORIES AS FOLLOWS: FTP, FDOT LTS, D5, CONSTRUCTION, PAVEMENT CORING DATA. THE PAVEMENT CORING DATA FOR THIS PROJECT IS LISTED IN ONE OF THE COUNTIES IN WHICH THE PROJECT IS LOCATED. THE DATA REPRESENTS MATERIALS ENCOUNTERED AT EACH CORING LOCATION. MATERIAL VARIATIONS BETWEEN CORES SHOULD BE ANTICIPATED AS INDICATED IN SECTION 2-4 OF THE STANDARD SPECIFICATIONS.

REVISIONS				Engineer of Record: Pierre Navaille P.E. License No. 46076 CH2M HILL 255 E. Robinson Street, Suite 505 Orlando, FL 32801 PH (407) 423-0030 Certificate of Authorization No. 000072	STATE OF FLORIDA DEPARTMENT OF TRANSPORTATION			SHEET NO. 13
DATE	DESCRIPTION	DATE	DESCRIPTION		ROAD NO.	COUNTY	FINANCIAL PROJECT ID	
					SR 400	ORANGE	242484-7-32-01	

TYPICAL SECTION

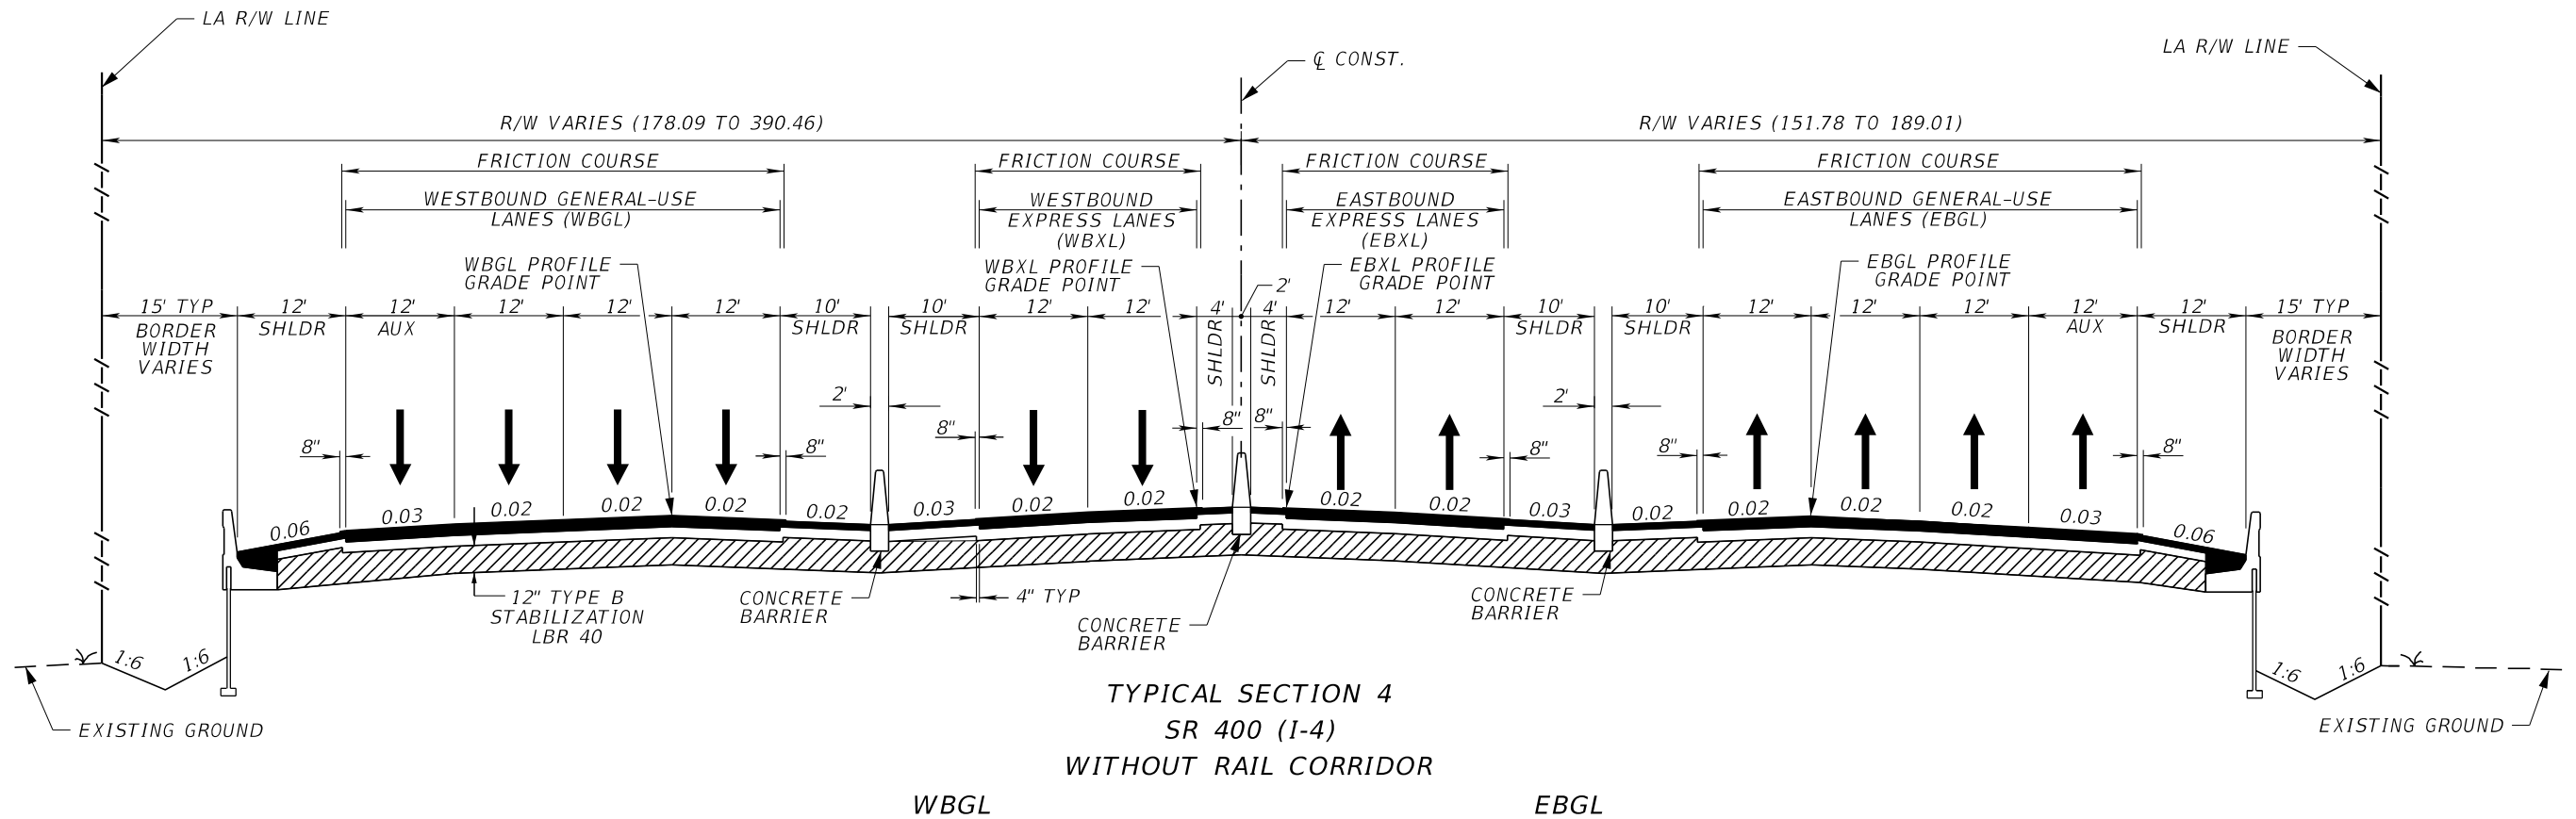

STA 4050+00.50 TO STA 4053+71.13
STA 4076+16.89 TO STA 4084+96.89
STA 4109+40.49 TO STA 4116+46.15
STA 4122+72.41 TO STA 4147+34.69
STA 4202+32.19 TO STA 4219+72.54

STA 7054+99.40 TO STA 7093+76.37
STA 7113+80.80 TO STA 7138+16.69
STA 7176+16.69 TO STA 7201+32.94

TRAFFIC DATA - General Use Lanes (Central FI Pkwy to SR 528)

ESTIMATED OPENING YEAR = 2020 AADT = 98,040
ESTIMATED DESIGN YEAR = 2040 AADT = 131,410
K = 8.0% D = 69.0% T = 6.3% (24 HOUR)
DESIGN HOUR T = 3.2%
DESIGN SPEED = 70 MPH

TRAFFIC DATA - Express Lanes (Central FI Pkwy to SR 528)

ESTIMATED OPENING YEAR = 2020 AADT = 33,660
ESTIMATED DESIGN YEAR = 2040 AADT = 46,060
K = 8.0% D = 50.0% T = 4.2% (24 HOUR)
DESIGN HOUR T = 2.1%
DESIGN SPEED = 70 MPH

TRAFFIC DATA - General Use Lanes (SR 528 to SR 482)

ESTIMATED OPENING YEAR = 2020 AADT = 152,070
ESTIMATED DESIGN YEAR = 2040 AADT = 206,720
K = 8.0% D = 50.7% T = 6.5% (24 HOUR)
DESIGN HOUR T = 3.3%
DESIGN SPEED = 70 MPH


TRAFFIC DATA - Express Lanes (SR 528 to SR 482)

ESTIMATED OPENING YEAR = 2020 AADT = 29,960
ESTIMATED DESIGN YEAR = 2040 AADT = 40,980
K = 8.0% D = 50.0% T = 4.2% (24 HOUR)
DESIGN HOUR T = 2.1%
DESIGN SPEED = 70 MPH

NOTES:

- STATION RANGES PROVIDED REFER TO THE NUMBER OF LANES IN THE DIRECTION INDICATED. ATTENTION IS DIRECTED TO THE CROSS SLOPES INDICATED FOR THE DEPICTED LANE COMBINATIONS.
- PAVEMENT CORING DATA, INCLUDING BASE MATERIAL TYPE AND THICKNESS, IS AVAILABLE ON DEPARTMENT'S WEBSITE AT <https://ftp.fdot.gov>. AFTER ACCESSING AS "GUEST", CLICK ON THE FOLLOWING FOLDER DIRECTORIES AS FOLLOWS: FTP, FDOT LTS, D5, CONSTRUCTION, PAVEMENT CORING DATA. THE PAVEMENT CORING DATA FOR THIS PROJECT IS LISTED IN ONE OF THE COUNTIES IN WHICH THE PROJECT IS LOCATED. THE DATA REPRESENTS MATERIALS ENCOUNTERED AT EACH CORING LOCATION. MATERIAL VARIATIONS BETWEEN CORES SHOULD BE ANTICIPATED AS INDICATED IN SECTION 2-4 OF THE STANDARD SPECIFICATIONS.

REVISIONS				Engineer of Record: Pierre Navaille P.E. License No. 46076 CH2M HILL 255 E. Robinson Street, Suite 505 Orlando, FL 32801 PH (407) 423-0030 Certificate of Authorization No. 000072	STATE OF FLORIDA DEPARTMENT OF TRANSPORTATION			TYPICAL SECTION	SHEET NO.
DATE	DESCRIPTION	DATE	DESCRIPTION		ROAD NO.	COUNTY	FINANCIAL PROJECT ID		
					SR 400	ORANGE	242484-7-32-01		14

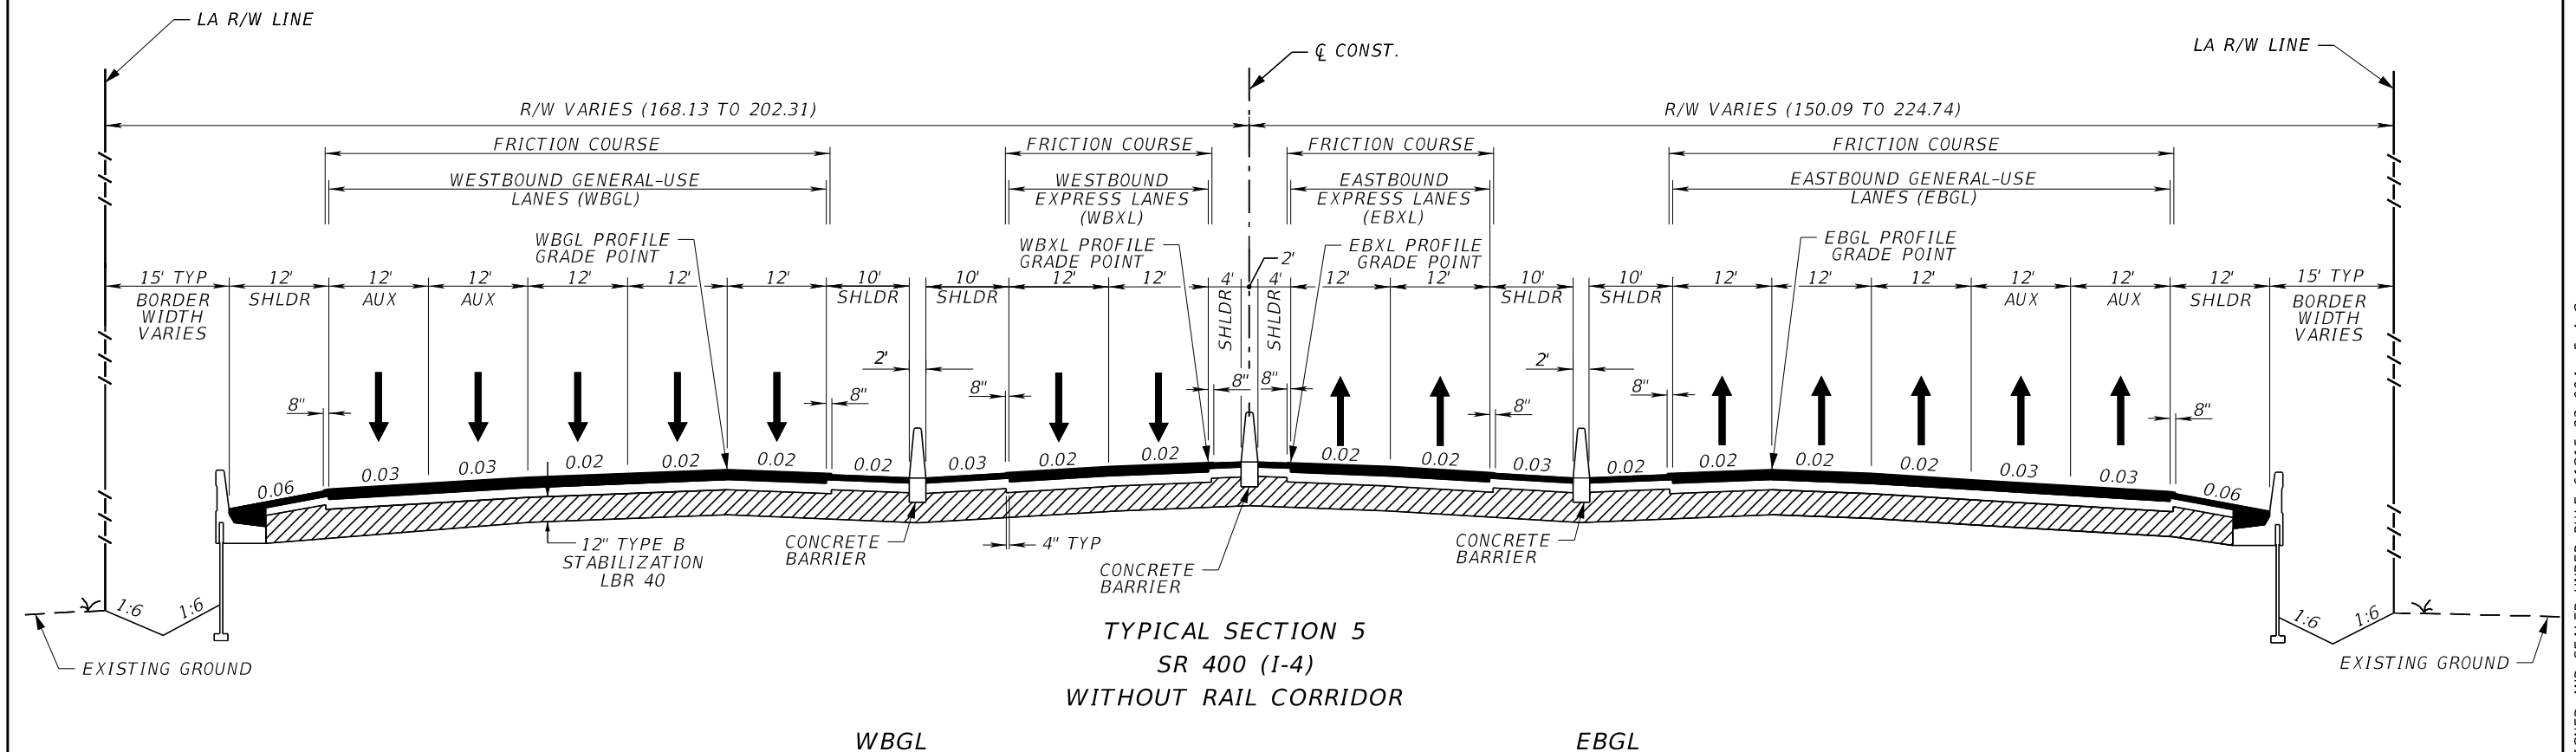

TYPICAL SECTION 5
SR 400 (I-4)
WITHOUT RAIL CORRIDOR

WBGL

EBGL

STA 4147+34.69 TO STA 4154+45.58 (70 MPH)
STA 4219+72.54 TO STA 4229+76.75 (70 MPH)
STA 4229+76.75 TO STA 4234+10.49 (60 MPH)

STA 7051+73.82 TO STA 7054+99.40 (70 MPH)
STA 7153+16.69 TO STA 7176+16.69 (70 MPH)
STA 7226+71.10 TO STA 7230+67.89 (70 MPH)
STA 7230+67.89 TO STA 7261+97.22 (60 MPH)

TRAFFIC DATA - General Use Lanes (SR 528 to SR 482)

ESTIMATED OPENING YEAR = 2020 AADT = 152,070
ESTIMATED DESIGN YEAR = 2040 AADT = 206,720
K = 8.0% D = 50.7% T = 6.5% (24 HOUR)
DESIGN HOUR T = 3.3%
DESIGN SPEED = 70 MPH

TRAFFIC DATA - General Use Lanes (SR 482 to Universal Blvd.)

ESTIMATED OPENING YEAR = 2020 AADT = 138,780
ESTIMATED DESIGN YEAR = 2040 AADT = 177,910
K = 8.0% D = 57.4% T = 4.7% (24 HOUR)
DESIGN HOUR T = 2.4%
DESIGN SPEED = 60 MPH & 70 MPH

TRAFFIC DATA - Express Lanes (SR 528 to SR 482)

ESTIMATED OPENING YEAR = 2020 AADT = 29,960
ESTIMATED DESIGN YEAR = 2040 AADT = 40,980
K = 8.0% D = 50.0% T = 4.2% (24 HOUR)
DESIGN HOUR T = 2.1%
DESIGN SPEED = 70 MPH


TRAFFIC DATA - Express Lanes (SR 482 to Universal Blvd.)

ESTIMATED OPENING YEAR = 2020 AADT = 26,060
ESTIMATED DESIGN YEAR = 2040 AADT = 35,680
K = 8.0% D = 50.0% T = 4.2% (24 HOUR)
DESIGN HOUR T = 2.1%
DESIGN SPEED = 60 MPH & 70 MPH

NOTES:

- STATION RANGES PROVIDED REFER TO THE NUMBER OF LANES IN THE DIRECTION INDICATED. ATTENTION IS DIRECTED TO THE CROSS SLOPES INDICATED FOR THE DEPICTED LANE COMBINATIONS.
- PAVEMENT CORING DATA, INCLUDING BASE MATERIAL TYPE AND THICKNESS, IS AVAILABLE ON DEPARTMENT'S WEBSITE AT <https://ftp.fdot.gov>. AFTER ACCESSING AS "GUEST", CLICK ON THE FOLLOWING FOLDER DIRECTORIES AS FOLLOWS: FTP, FDOT LTS, D5, CONSTRUCTION, PAVEMENT CORING DATA. THE PAVEMENT CORING DATA FOR THIS PROJECT IS LISTED IN ONE OF THE COUNTIES IN WHICH THE PROJECT IS LOCATED. THE DATA REPRESENTS MATERIALS ENCOUNTERED AT EACH CORING LOCATION. MATERIAL VARIATIONS BETWEEN CORES SHOULD BE ANTICIPATED AS INDICATED IN SECTION 2-4 OF THE STANDARD SPECIFICATIONS.

REVISIONS				Engineer of Record: Pierre Navaille P.E. License No. 46076 CH2M HILL 255 E. Robinson Street, Suite 505 Orlando, FL 32801 PH (407) 423-0030 Certificate of Authorization No. 000072	STATE OF FLORIDA DEPARTMENT OF TRANSPORTATION			TYPICAL SECTION	SHEET NO.
DATE	DESCRIPTION	DATE	DESCRIPTION		ROAD NO.	COUNTY	FINANCIAL PROJECT ID		
					SR 400	ORANGE	242484-7-32-01		15

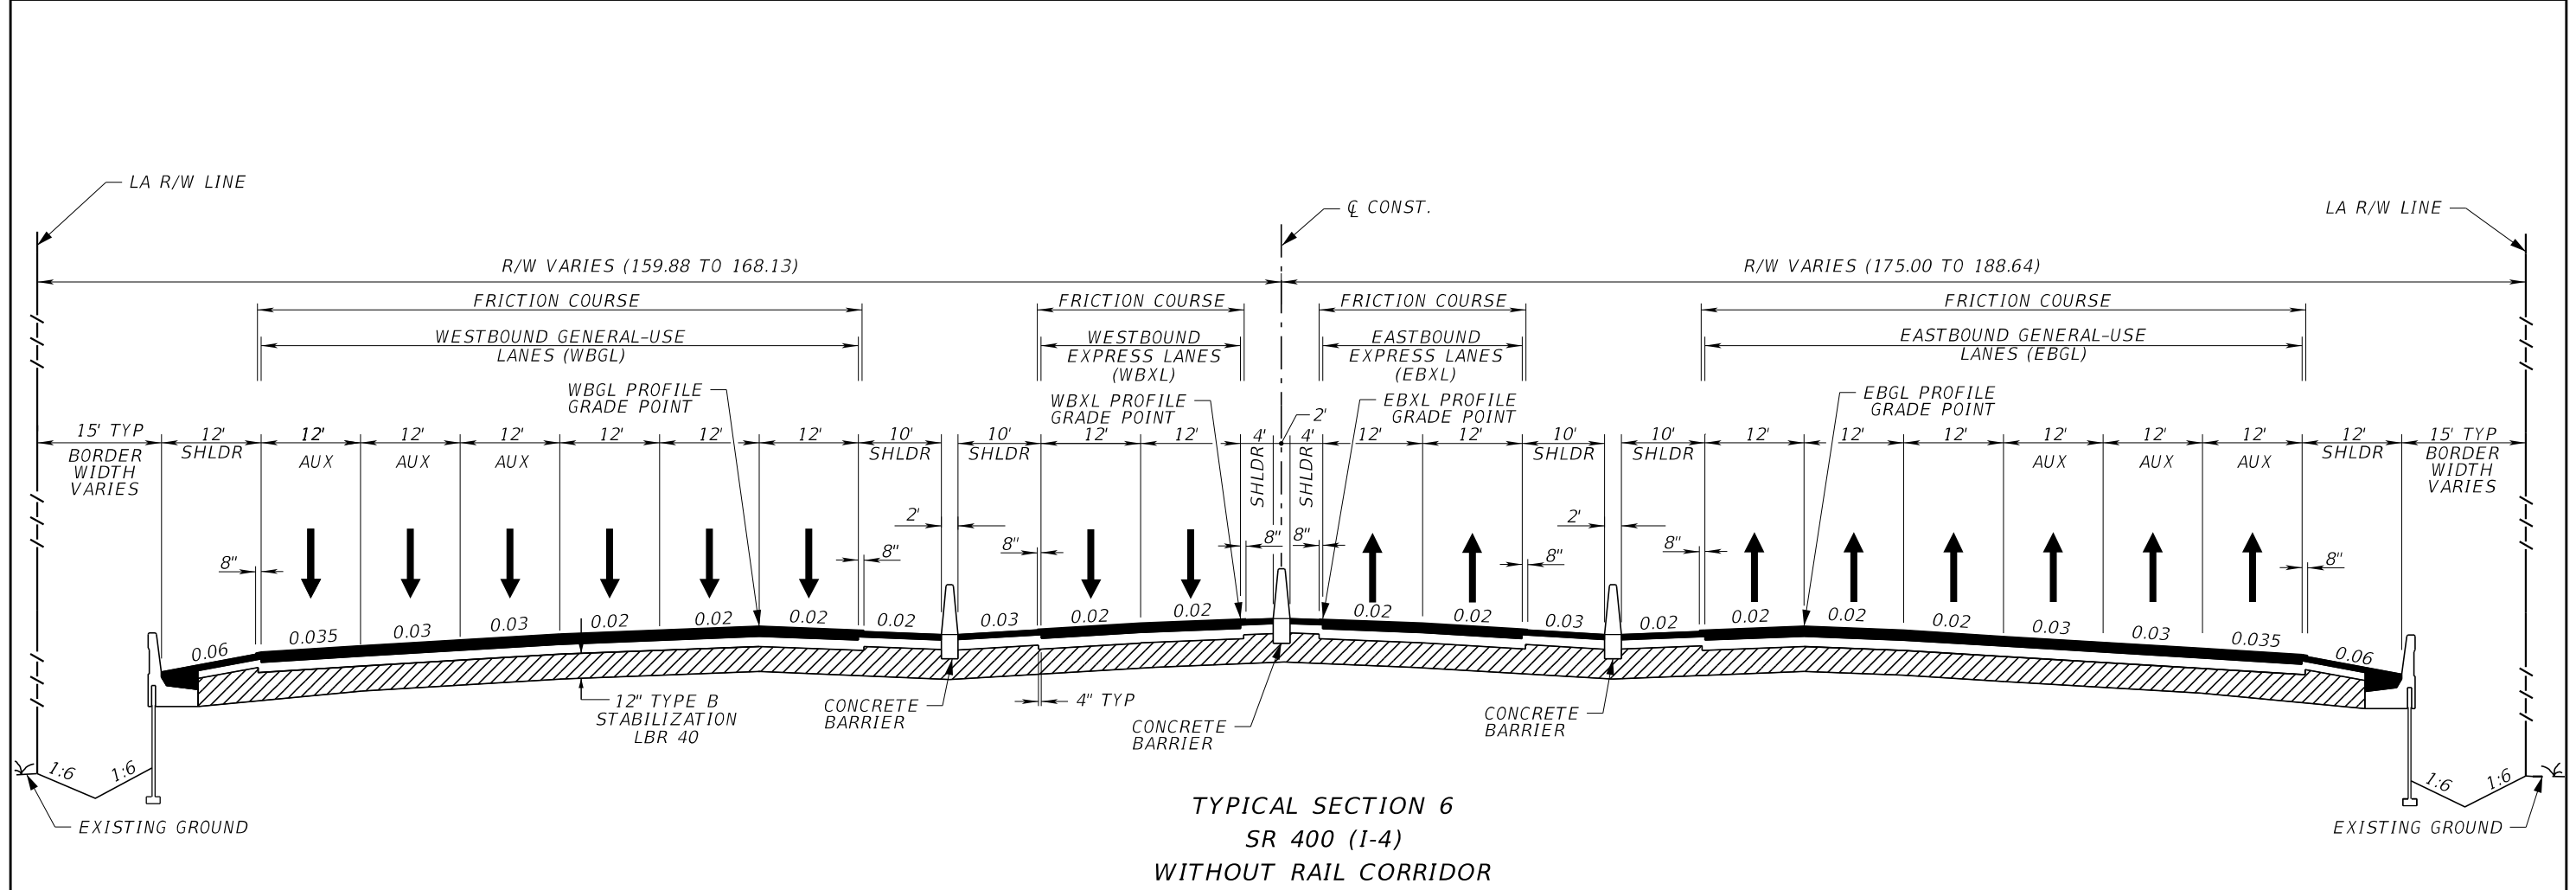

WBGL

EBGL

STA 4154+45.58 TO STA 4202+32.19 (70 MPH)

STA 7138+16.69 TO STA 7153+16.69 (70 MPH)

**TRAFFIC DATA - General Use Lanes
(SR 528 to SR 482)**

ESTIMATED OPENING YEAR = 2020 AADT = 152,070
ESTIMATED DESIGN YEAR = 2040 AADT = 206,720
K = 8.0% D = 50.7% T = 6.5% (24 HOUR)
DESIGN HOUR T = 3.3%
DESIGN SPEED = 70 MPH

**TRAFFIC DATA - Express Lanes
(SR 528 to SR 482)**

ESTIMATED OPENING YEAR = 2020 AADT = 29,960
ESTIMATED DESIGN YEAR = 2040 AADT = 40,980
K = 8.0% D = 50.0% T = 4.2% (24 HOUR)
DESIGN HOUR T = 2.1%
DESIGN SPEED = 70 MPH

**TRAFFIC DATA - General Use Lanes
(SR 482 to Universal Blvd.)**

ESTIMATED OPENING YEAR = 2020 AADT = 138,780
ESTIMATED DESIGN YEAR = 2040 AADT = 177,910
K = 8.0% D = 57.4% T = 4.7% (24 HOUR)
DESIGN HOUR T = 2.4%
DESIGN SPEED = 60 MPH & 70 MPH

**TRAFFIC DATA - Express Lanes
(SR 482 to Universal Blvd.)**

ESTIMATED OPENING YEAR = 2020 AADT = 26,060
ESTIMATED DESIGN YEAR = 2040 AADT = 35,680
K = 8.0% D = 50.0% T = 4.2% (24 HOUR)
DESIGN HOUR T = 2.1%
DESIGN SPEED = 60 MPH & 70 MPH


NOTES:

- STATION RANGES PROVIDED REFER TO THE NUMBER OF LANES IN THE DIRECTION INDICATED. ATTENTION IS DIRECTED TO THE CROSS SLOPES INDICATED FOR THE DEPICTED LANE COMBINATIONS.
- PAVEMENT CORING DATA, INCLUDING BASE MATERIAL TYPE AND THICKNESS, IS AVAILABLE ON DEPARTMENT'S WEBSITE AT <https://ftp.fdot.gov>. AFTER ACCESSING AS "GUEST", CLICK ON THE FOLLOWING FOLDER DIRECTORIES AS FOLLOWS: FTP, FDOT LTS, D5, CONSTRUCTION, PAVEMENT CORING DATA. THE PAVEMENT CORING DATA FOR THIS PROJECT IS LISTED IN ONE OF THE COUNTIES IN WHICH THE PROJECT IS LOCATED. THE DATA REPRESENTS MATERIALS ENCOUNTERED AT EACH CORING LOCATION. MATERIAL VARIATIONS BETWEEN CORES SHOULD BE ANTICIPATED AS INDICATED IN SECTION 2-4 OF THE STANDARD SPECIFICATIONS.

REVISIONS				Engineer of Record: Pierre Navaille P.E. License No. 46076 CH2M HILL 255 E. Robinson Street, Suite 505 Orlando, FL 32801 PH (407) 423-0030 Certificate of Authorization No. 000072	STATE OF FLORIDA DEPARTMENT OF TRANSPORTATION			SHEET NO. 16
DATE	DESCRIPTION	DATE	DESCRIPTION		ROAD NO.	COUNTY	FINANCIAL PROJECT ID	
					SR 400	ORANGE	242484-7-32-01	

TYPICAL SECTION

THE OFFICIAL RECORD OF THIS SHEET IS THE ELECTRONIC FILE DIGITALLY SIGNED AND SEALED UNDER RULE 61G15-23.004, F.A.C.

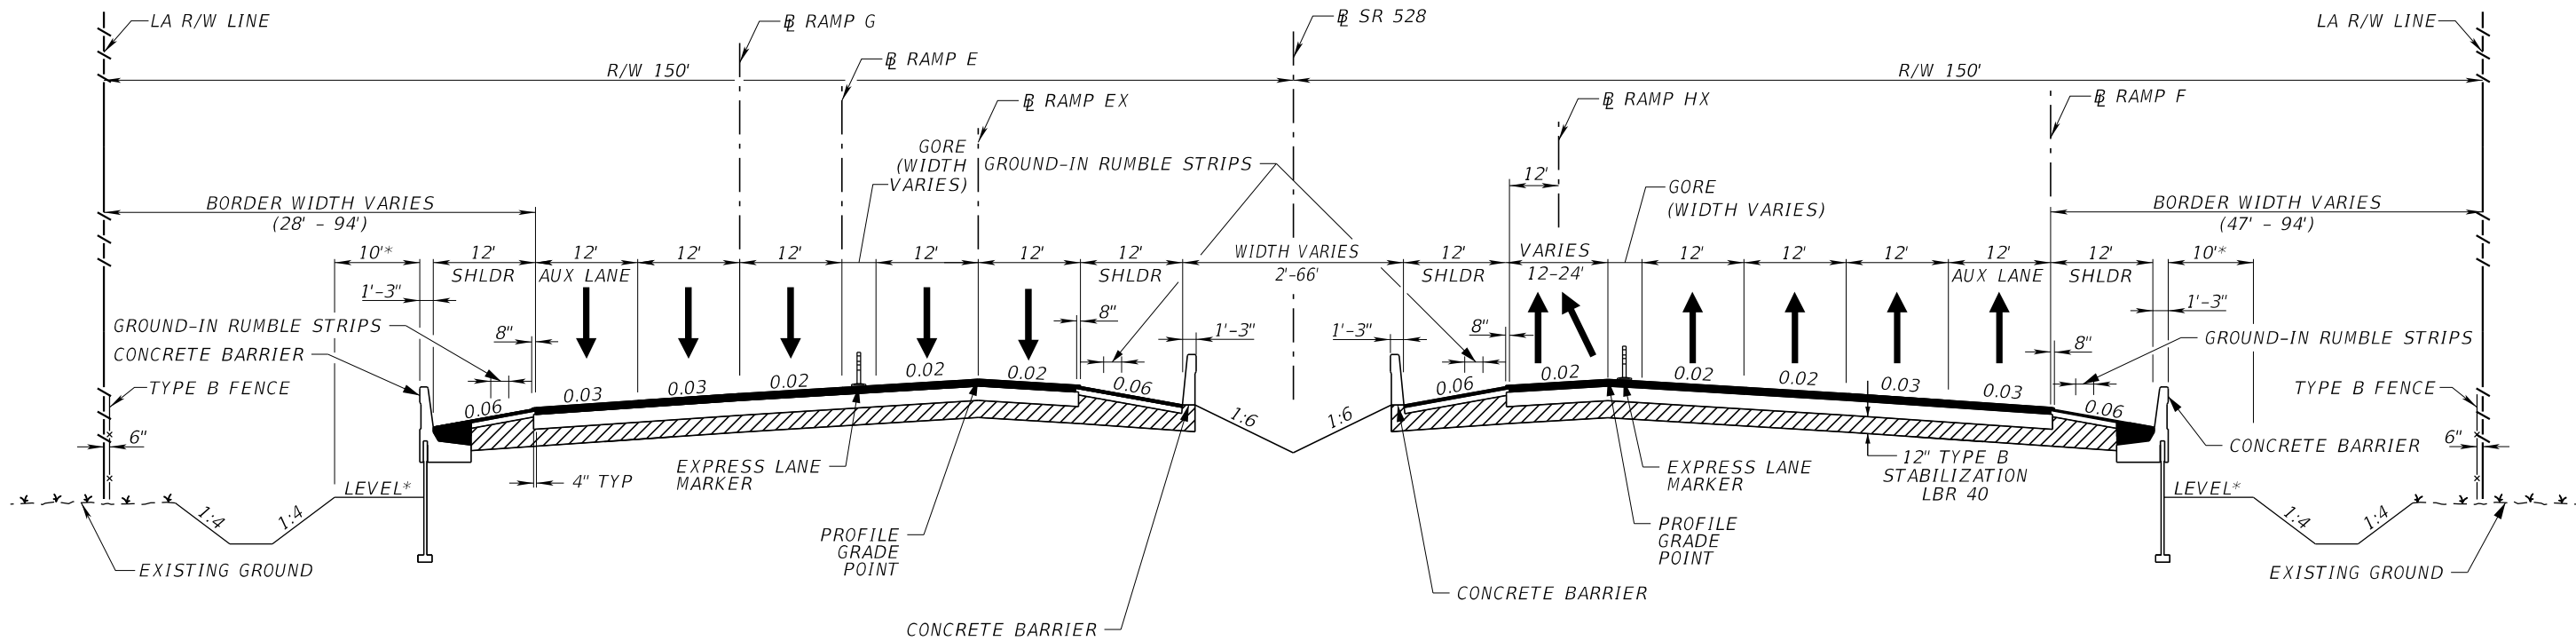

* REQUIRED WHEN HEIGHT OF ADJACENT
RETAINING IS GREATER THAN 5 FEET.

TYPICAL SECTION 7
SR 528

TRAFFIC DATA - SR 528 EASTBOUND

ESTIMATED OPENING YEAR = 2020 AADT = 39,020
ESTIMATED DESIGN YEAR = 2040 AADT = 53,390
K = 8.0% D = 100% T = 12.2% (24 HOUR)
DESIGN HOUR T = 12.2%
DESIGN SPEED = 70 MPH
TRUCK DDHV = 381

WB SR 528
STA 206+76.00 TO 208+65.55
STA 209+76.00 TO 210+15.20


EB SR 528
STA 206+03.60 TO 209+30.90
STA 210+40.11 TO 224+65.47

TRAFFIC DATA - SR 528 WESTBOUND

ESTIMATED OPENING YEAR = 2020 AADT = 39,020
ESTIMATED DESIGN YEAR = 2040 AADT = 53,390
K = 8.0% D = 100% T = 12.2% (24 HOUR)
DESIGN HOUR T = 12.2%
DESIGN SPEED = 70 MPH
TRUCK DDHV = 381

NOTE:
PAVEMENT CORING DATA, INCLUDING BASE MATERIAL TYPE AND THICKNESS, IS AVAILABLE ON
DEPARTMENT'S WEBSITE AT <https://ftp.fdot.gov>. AFTER ACCESSING AS "GUEST", CLICK ON THE
FOLLOWING FOLDER DIRECTORIES AS FOLLOWS: FTP, FDOT LTS, D5, CONSTRUCTION, PAVEMENT
CORING DATA. THE PAVEMENT CORING DATA FOR THIS PROJECT IS LISTED IN ONE OF THE
COUNTIES IN WHICH THE PROJECT IS LOCATED. THE DATA REPRESENTS MATERIALS
ENCOUNTERED AT EACH CORING LOCATION. MATERIAL VARIATIONS BETWEEN CORES SHOULD BE
ANTICIPATED AS INDICATED IN SECTION 2-4 OF THE STANDARD SPECIFICATIONS.

REVISIONS				Engineer of Record: Pierre Navaille P.E. License No. 46076 CH2M HILL 255 E. Robinson Street, Suite 505 Orlando, FL 32801 PH (407) 423-0030 Certificate of Authorization No. 000072	STATE OF FLORIDA DEPARTMENT OF TRANSPORTATION			TYPICAL SECTION	SHEET NO.
DATE	DESCRIPTION	DATE	DESCRIPTION		ROAD NO.	COUNTY	FINANCIAL PROJECT ID		
					SR 400	ORANGE	242484-7-32-01		17

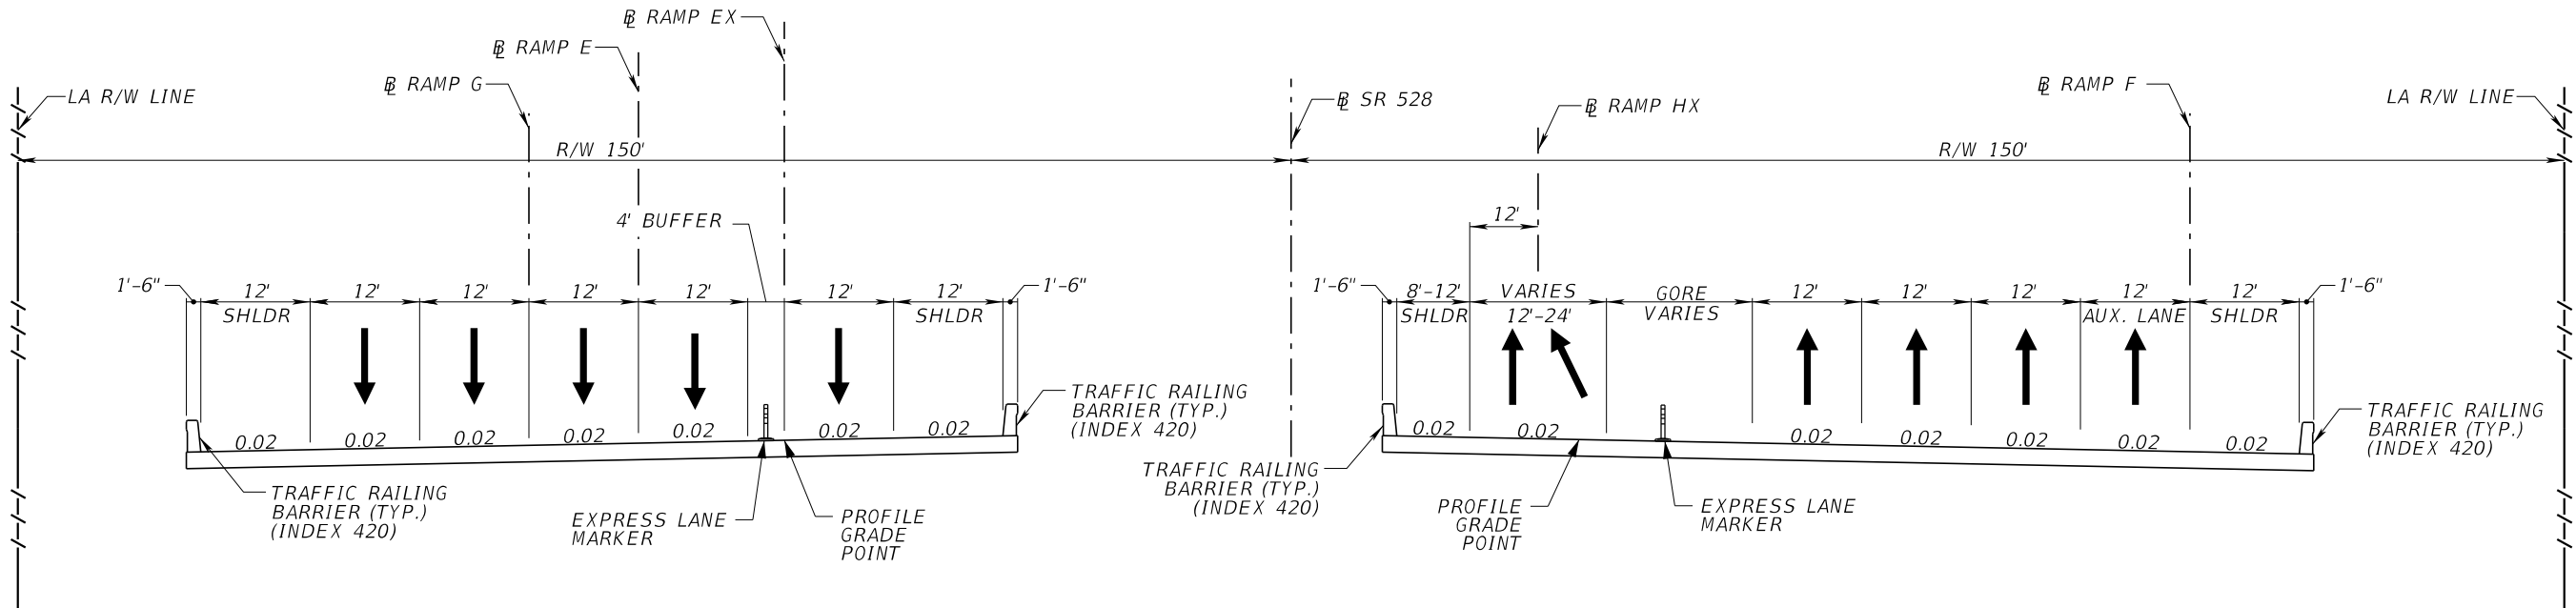

TRAFFIC DATA - SR 528 EASTBOUND

ESTIMATED OPENING YEAR = 2020 AADT = 39,020
ESTIMATED DESIGN YEAR = 2040 AADT = 53,390
K = 8.0% D = 100% T = 12.2% (24 HOUR)
DESIGN HOUR T = 12.2%
DESIGN SPEED = 70 MPH
TRUCK DDHV = 381


TRAFFIC DATA - SR 528 WESTBOUND

ESTIMATED OPENING YEAR = 2020 AADT = 39,020
ESTIMATED DESIGN YEAR = 2040 AADT = 53,390
K = 8.0% D = 100% T = 12.2% (24 HOUR)
DESIGN HOUR T = 12.2%
DESIGN SPEED = 70 MPH
TRUCK DDHV = 381

TYPICAL SECTION 8
SR 528 BRIDGE
OVER WEST ENTRANCE ROAD
STA 209+30.90 TO STA 210+40.11 (EB)
STA 208+65.55 TO STA 209+93.98 (WB)

NOTE:
PAVEMENT CORING DATA, INCLUDING BASE MATERIAL TYPE AND THICKNESS, IS AVAILABLE ON DEPARTMENT'S WEBSITE AT <https://ftp.fdot.gov>. AFTER ACCESSING AS "GUEST", CLICK ON THE FOLLOWING FOLDER DIRECTORIES AS FOLLOWS: FTP, FDOT LTS, D5, CONSTRUCTION, PAVEMENT CORING DATA. THE PAVEMENT CORING DATA FOR THIS PROJECT IS LISTED IN ONE OF THE COUNTIES IN WHICH THE PROJECT IS LOCATED. THE DATA REPRESENTS MATERIALS ENCOUNTERED AT EACH CORING LOCATION. MATERIAL VARIATIONS BETWEEN CORES SHOULD BE ANTICIPATED AS INDICATED IN SECTION 2-4 OF THE STANDARD SPECIFICATIONS.

REVISIONS				Engineer of Record: Pierre Navaille P.E. License No. 46076 CH2M HILL 255 E. Robinson Street, Suite 505 Orlando, FL 32801 PH (407) 423-0030 Certificate of Authorization No. 000072	STATE OF FLORIDA DEPARTMENT OF TRANSPORTATION			TYPICAL SECTION	SHEET NO.
DATE	DESCRIPTION	DATE	DESCRIPTION		ROAD NO.	COUNTY	FINANCIAL PROJECT ID		
					SR 400	ORANGE	242484-7-32-01		
									18

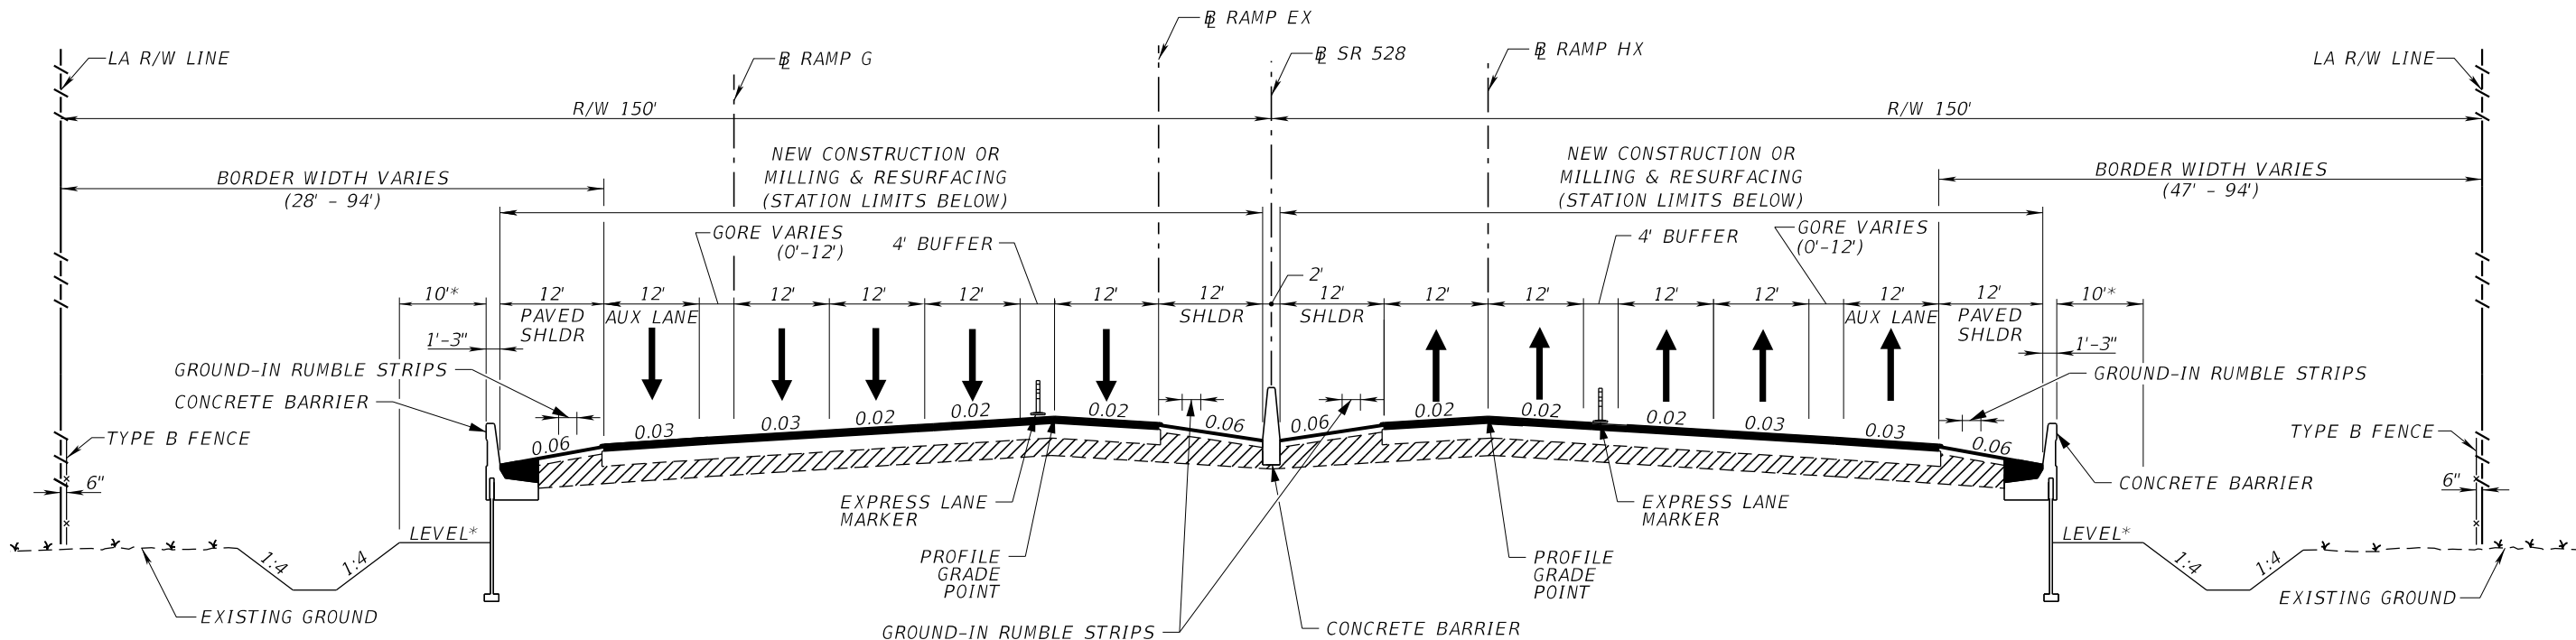

* REQUIRED WHEN HEIGHT OF ADJACENT
RETAINING IS GREATER THAN 5 FEET.

TRAFFIC DATA - SR 528 EASTBOUND

ESTIMATED OPENING YEAR = 2020 AADT = 39,020
ESTIMATED DESIGN YEAR = 2040 AADT = 53,390
K = 8.0% D = 100% T = 12.2% (24 HOUR)
DESIGN HOUR T = 12.2%
DESIGN SPEED = 70 MPH
TRUCK DDHV = 381

TRAFFIC DATA - SR 528 WESTBOUND

ESTIMATED OPENING YEAR = 2020 AADT = 39,020
ESTIMATED DESIGN YEAR = 2040 AADT = 53,390
K = 8.0% D = 100% T = 12.2% (24 HOUR)
DESIGN HOUR T = 12.2%
DESIGN SPEED = 70 MPH
TRUCK DDHV = 381


TYPICAL SECTION 9
SR 528

WB SR 528
NEW CONSTRUCTION
STA 210+15.20 TO 229+00.00
MILLING AND RESURFACING
STA 229+00.00 TO 233+60.43
STA 235+39.44 TO 248+07.55

EB SR 528
NEW CONSTRUCTION
STA 224+65.47 TO 227+83.88
MILLING AND RESURFACING
STA 227+83.88 TO 233+60.43
STA 235+39.44 TO 248+07.55

NOTE:
PAVEMENT CORING DATA, INCLUDING BASE MATERIAL TYPE AND THICKNESS, IS AVAILABLE ON
DEPARTMENT'S WEBSITE AT <https://ftp.fdot.gov>. AFTER ACCESSING AS "GUEST", CLICK ON THE
FOLLOWING FOLDER DIRECTORIES AS FOLLOWS: FTP, FDOT LTS, D5, CONSTRUCTION, PAVEMENT
CORING DATA. THE PAVEMENT CORING DATA FOR THIS PROJECT IS LISTED IN ONE OF THE
COUNTIES IN WHICH THE PROJECT IS LOCATED. THE DATA REPRESENTS MATERIALS
ENCOUNTERED AT EACH CORING LOCATION. MATERIAL VARIATIONS BETWEEN CORES SHOULD BE
ANTICIPATED AS INDICATED IN SECTION 2-4 OF THE STANDARD SPECIFICATIONS.

REVISIONS				Engineer of Record: Pierre Navaille P.E. License No. 46076 CH2M HILL 255 E. Robinson Street, Suite 505 Orlando, FL 32801 PH (407) 423-0030 Certificate of Authorization No. 000072	STATE OF FLORIDA DEPARTMENT OF TRANSPORTATION			TYPICAL SECTION	SHEET NO.
DATE	DESCRIPTION	DATE	DESCRIPTION		ROAD NO.	COUNTY	FINANCIAL PROJECT ID		
					SR 400	ORANGE	242484-7-32-01		19

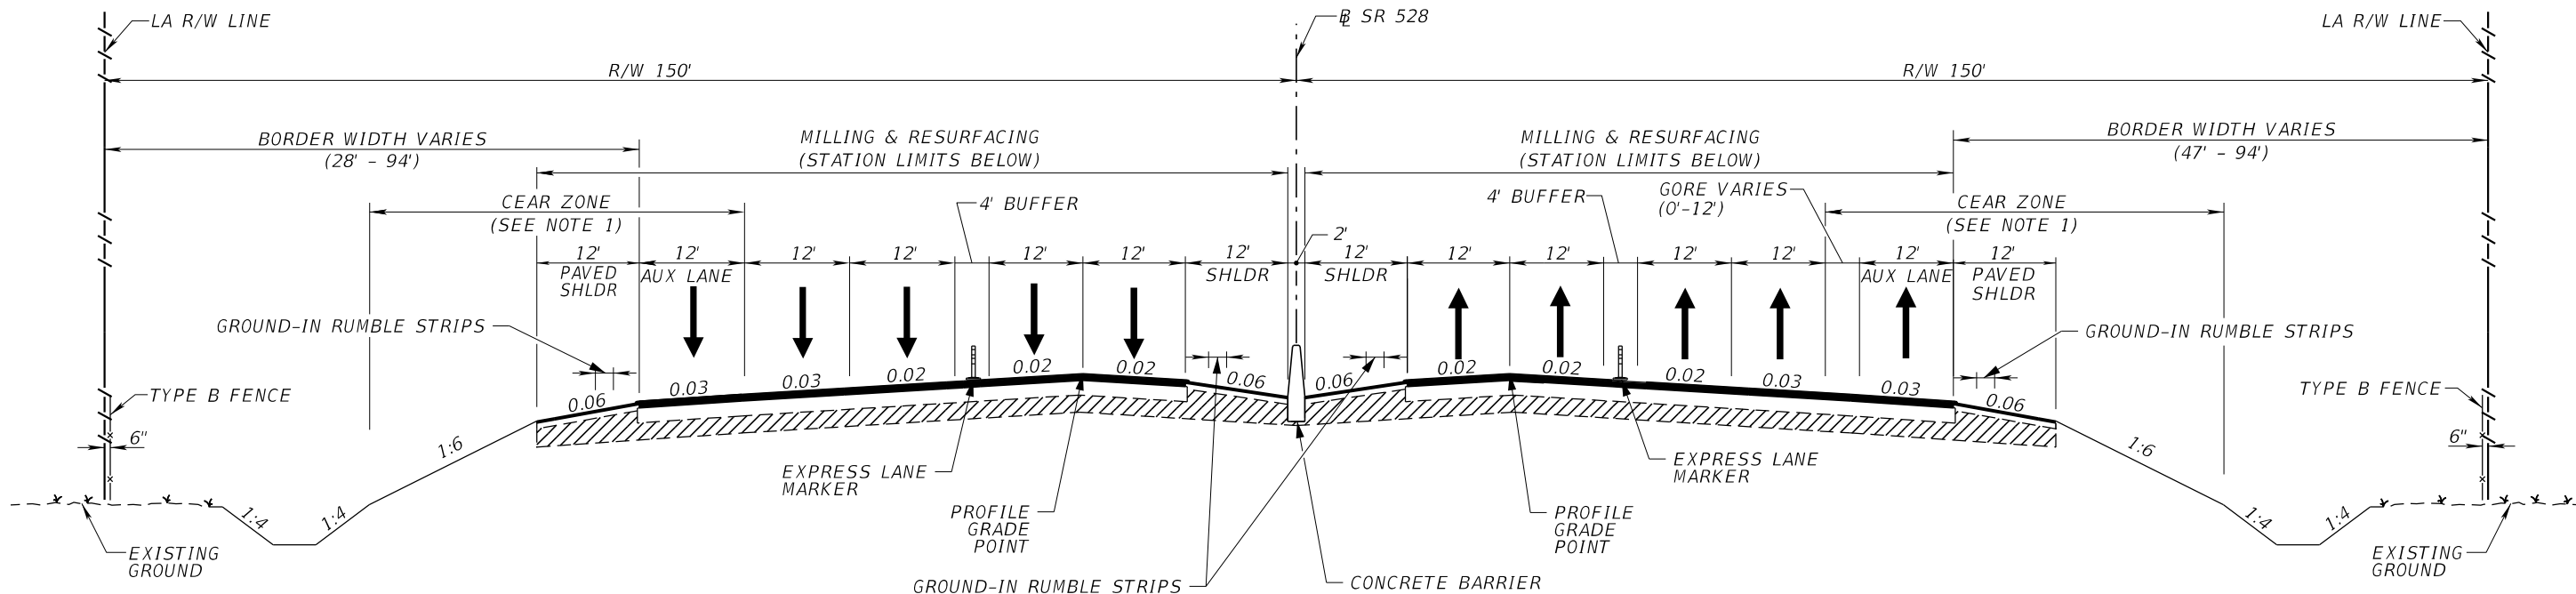

TRAFFIC DATA - SR 528 EASTBOUND

ESTIMATED OPENING YEAR = 2020 AADT = 39,020
ESTIMATED DESIGN YEAR = 2040 AADT = 53,390
K = 8.0% D = 100% T = 12.2% (24 HOUR)
DESIGN HOUR T = 12.2%
DESIGN SPEED = 70 MPH
TRUCK DDHV = 381

TRAFFIC DATA - SR 528 WESTBOUND

ESTIMATED OPENING YEAR = 2020 AADT = 39,020
ESTIMATED DESIGN YEAR = 2040 AADT = 53,390
K = 8.0% D = 100% T = 12.2% (24 HOUR)
DESIGN HOUR T = 12.2%
DESIGN SPEED = 70 MPH
TRUCK DDHV = 381

NOTES:
1. CONSTRUCT FILL SLOPES AS FOLLOWS:
1:6 FOR FILLS TO 5'
1:6 TO EDGE OF CLEAR ZONE & 1:4 FOR FILLS 5' TO 10'
1:6 TO EDGE OF CLEAR ZONE & 1:3 FOR FILLS 10' TO 20'
1:2 WITH GUARDRAIL FOR FILLS OVER 20' AND MUST
INCLUDE SHOULDER GUTTER SLOPES STEEPER THAN 1:4
MUST INCLUDE SHOULDER GUTTER FOR ALL FILL HEIGHTS.


TYPICAL SECTION 10
SR 528

WB SR 528
STA 248+07.55 TO 277+25.58

EB SR 528
STA 248+07.55 TO 272+59.63

NOTE:
PAVEMENT CORING DATA, INCLUDING BASE MATERIAL TYPE AND THICKNESS, IS AVAILABLE ON DEPARTMENT'S WEBSITE AT <https://ftp.fdot.gov>. AFTER ACCESSING AS "GUEST", CLICK ON THE FOLLOWING FOLDER DIRECTORIES AS FOLLOWS: FTP, FDOT LTS, D5, CONSTRUCTION, PAVEMENT CORING DATA. THE PAVEMENT CORING DATA FOR THIS PROJECT IS LISTED IN ONE OF THE COUNTIES IN WHICH THE PROJECT IS LOCATED. THE DATA REPRESENTS MATERIALS ENCOUNTERED AT EACH CORING LOCATION. MATERIAL VARIATIONS BETWEEN CORES SHOULD BE ANTICIPATED AS INDICATED IN SECTION 2-4 OF THE STANDARD SPECIFICATIONS.

REVISIONS				Engineer of Record: Pierre Navaille P.E. License No. 46076 CH2M HILL 255 E. Robinson Street, Suite 505 Orlando, FL 32801 PH (407) 423-0030 Certificate of Authorization No. 000072	STATE OF FLORIDA DEPARTMENT OF TRANSPORTATION			TYPICAL SECTION	SHEET NO.
DATE	DESCRIPTION	DATE	DESCRIPTION		ROAD NO.	COUNTY	FINANCIAL PROJECT ID		
					SR 400	ORANGE	242484-7-32-01		206

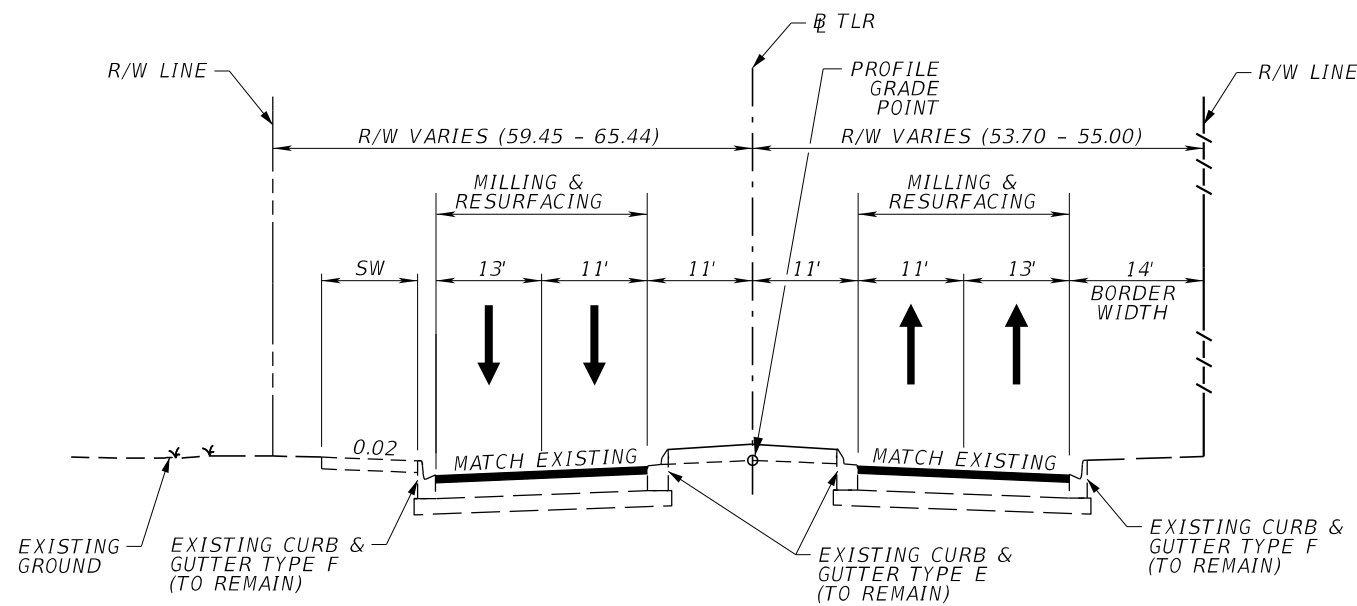

TYPICAL SECTION 11
TURKEY LAKE ROAD SECTION
MILLING & RESURFACING LIMITS

NB
STA 5535+03.76 TO STA 5550+31.92
STA 5591+01.00 TO STA 5628+67.72
STA 400+49.37 TO STA 402+20.00


SB
STA 5531+14.03 TO STA 5555+91.05
STA 5586+06.36 TO STA 5628+67.29
STA 400+49.37 TO STA 402+20.00

TRAFFIC DATA

ESTIMATED OPENING YEAR = 2020 AADT = 22,500
ESTIMATED DESIGN YEAR = 2040 AADT = 22,500
K = 9.0% D = 50.0% T = 4.4% (24 HOUR)
DESIGN HOUR T = 2.2%
DESIGN SPEED = 45 MPH

NOTE:
PAVEMENT CORING DATA, INCLUDING BASE MATERIAL TYPE AND THICKNESS, IS AVAILABLE ON DEPARTMENT'S WEBSITE AT <https://ftp.fdot.gov>. AFTER ACCESSING AS "GUEST", CLICK ON THE FOLLOWING FOLDER DIRECTORIES AS FOLLOWS: FTP, FDOT LTS, D5, CONSTRUCTION, PAVEMENT CORING DATA. THE PAVEMENT CORING DATA FOR THIS PROJECT IS LISTED IN ONE OF THE COUNTIES IN WHICH THE PROJECT IS LOCATED. THE DATA REPRESENTS MATERIALS ENCOUNTERED AT EACH CORING LOCATION. MATERIAL VARIATIONS BETWEEN CORES SHOULD BE ANTICIPATED AS INDICATED IN SECTION 2-4 OF THE STANDARD SPECIFICATIONS.

REVISIONS				Engineer of Record: Pierre Navaille P.E. License No. 46076 CH2M HILL 255 E. Robinson Street, Suite 505 Orlando, FL 32801 PH (407) 423-0030 Certificate of Authorization No. 000072	STATE OF FLORIDA DEPARTMENT OF TRANSPORTATION			TYPICAL SECTION	SHEET NO.
DATE	DESCRIPTION	DATE	DESCRIPTION		ROAD NO.	COUNTY	FINANCIAL PROJECT ID		
					SR 400	ORANGE	242484-7-32-01		21

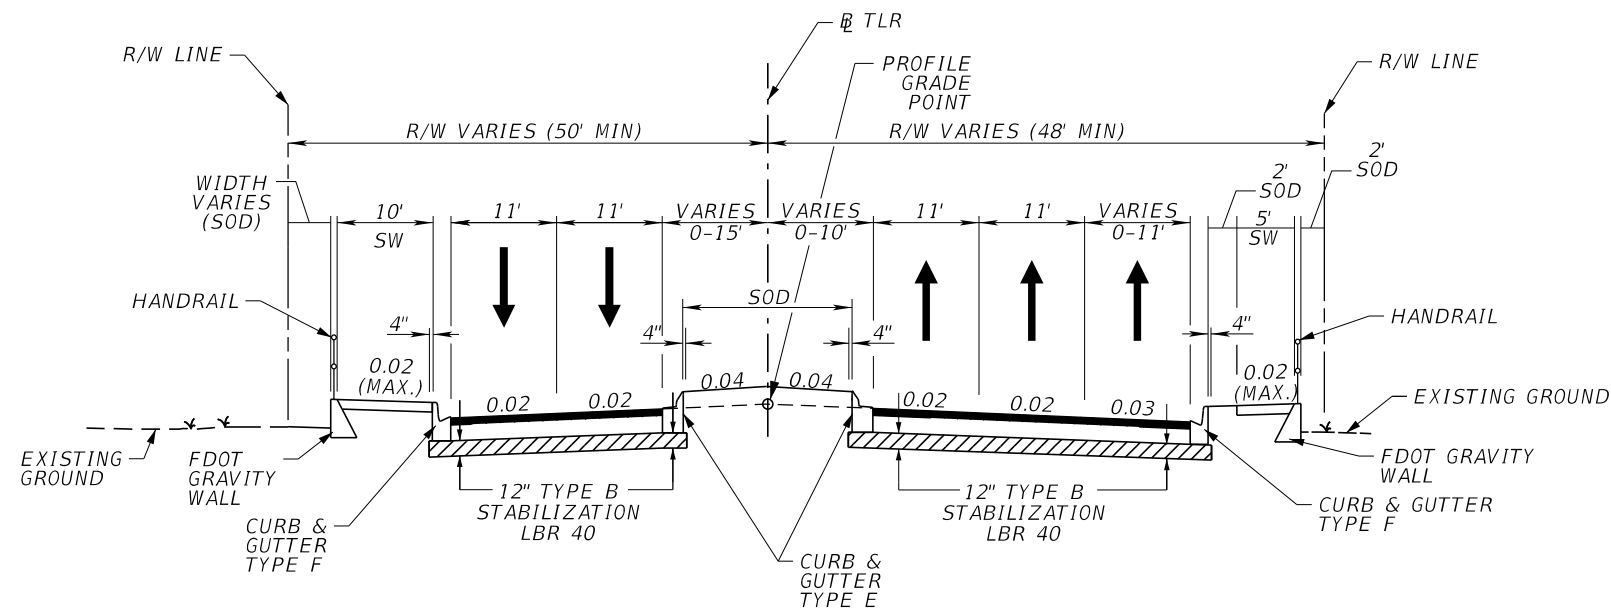

TYPICAL SECTION 12
TURKEY LAKE ROAD SECTION

NB
STA 5628+67.72 TO STA 5656+49.29

SB
STA 5628+67.29 TO STA 5656+49.29


TRAFFIC DATA

ESTIMATED OPENING YEAR = 2020 AADT = 22,500
ESTIMATED DESIGN YEAR = 2040 AADT = 22,500
K = 9.0% D = 50.0% T = 4.4% (24 HOUR)
DESIGN HOUR T = 2.2%
DESIGN SPEED = 45 MPH

NOTE:

PAVEMENT CORING DATA, INCLUDING BASE MATERIAL TYPE AND THICKNESS, IS AVAILABLE ON DEPARTMENT'S WEBSITE AT <https://ftp.fdot.gov>. AFTER ACCESSING AS "GUEST", CLICK ON THE FOLLOWING FOLDER DIRECTORIES AS FOLLOWS: FTP, FDOT LTS, D5, CONSTRUCTION, PAVEMENT CORING DATA. THE PAVEMENT CORING DATA FOR THIS PROJECT IS LISTED IN ONE OF THE COUNTIES IN WHICH THE PROJECT IS LOCATED. THE DATA REPRESENTS MATERIALS ENCOUNTERED AT EACH CORING LOCATION. MATERIAL VARIATIONS BETWEEN CORES SHOULD BE ANTICIPATED AS INDICATED IN SECTION 2-4 OF THE STANDARD SPECIFICATIONS.

REVISIONS				Engineer of Record: Pierre Navaille P.E. License No. 46076 CH2M HILL 255 E. Robinson Street, Suite 505 Orlando, FL 32801 PH (407) 423-0030 Certificate of Authorization No. 000072	STATE OF FLORIDA DEPARTMENT OF TRANSPORTATION			TYPICAL SECTION	SHEET NO.
DATE	DESCRIPTION	DATE	DESCRIPTION		ROAD NO.	COUNTY	FINANCIAL PROJECT ID		
					SR 400	ORANGE	242484-7-32-01		22

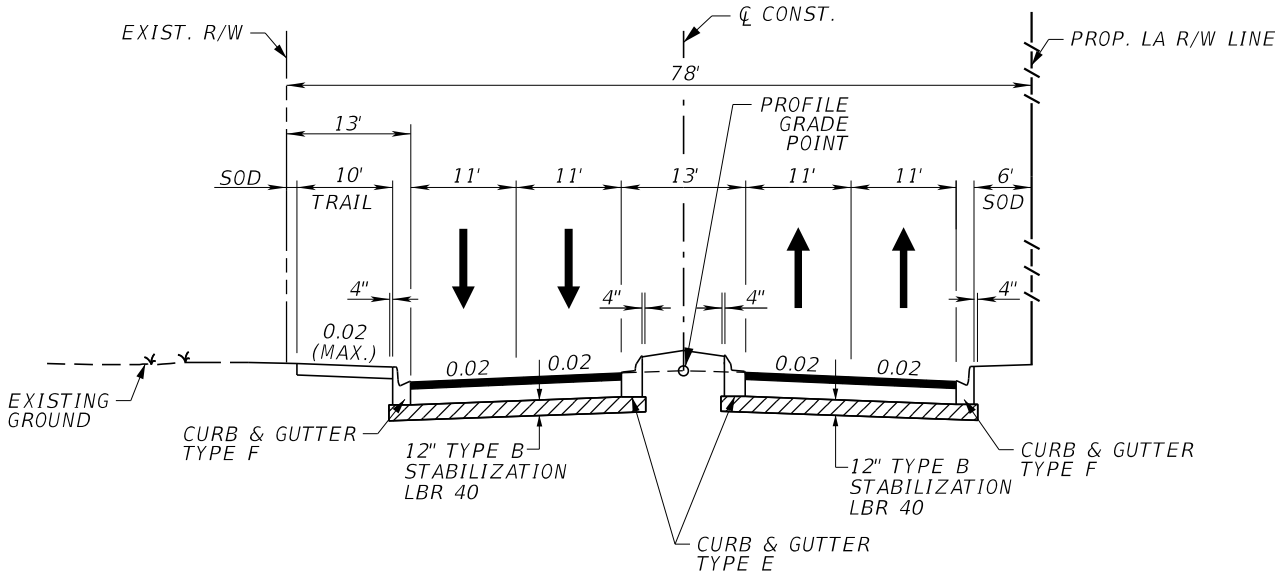

TYPICAL SECTION 13
TURKEY LAKE ROAD SECTION

NB
STA 5508+41.95 TO STA 5535+03.76
STA 5550+31.92 TO STA 5591+01.00


SB
STA 5508+41.95 TO STA 5531+14.03
STA 5555+91.05 TO STA 5586+06.36

TRAFFIC DATA

ESTIMATED OPENING YEAR = 2020 AADT = 22,500
ESTIMATED DESIGN YEAR = 2040 AADT = 22,500
K = 9.0% D = 50.0% T = 4.4% (24 HOUR)
DESIGN HOUR T = 2.2%
DESIGN SPEED = 45 MPH


NOTE:
PAVEMENT CORING DATA, INCLUDING BASE MATERIAL TYPE AND THICKNESS, IS AVAILABLE ON DEPARTMENT'S WEBSITE AT <https://ftp.fdot.gov>. AFTER ACCESSING AS "GUEST", CLICK ON THE FOLLOWING FOLDER DIRECTORIES AS FOLLOWS: FTP, FDOT LTS, D5, CONSTRUCTION, PAVEMENT CORING DATA. THE PAVEMENT CORING DATA FOR THIS PROJECT IS LISTED IN ONE OF THE COUNTIES IN WHICH THE PROJECT IS LOCATED. THE DATA REPRESENTS MATERIALS ENCOUNTERED AT EACH CORING LOCATION. MATERIAL VARIATIONS BETWEEN CORES SHOULD BE ANTICIPATED AS INDICATED IN SECTION 2-4 OF THE STANDARD SPECIFICATIONS.

REVISIONS				Engineer of Record: Pierre Navaille P.E. License No. 46076 CH2M HILL 255 E. Robinson Street, Suite 505 Orlando, FL 32801 PH (407) 423-0030 Certificate of Authorization No. 000072	STATE OF FLORIDA DEPARTMENT OF TRANSPORTATION			TYPICAL SECTION	SHEET NO.
DATE	DESCRIPTION	DATE	DESCRIPTION		ROAD NO.	COUNTY	FINANCIAL PROJECT ID		
					SR 400	ORANGE	242484-7-32-01		
									23

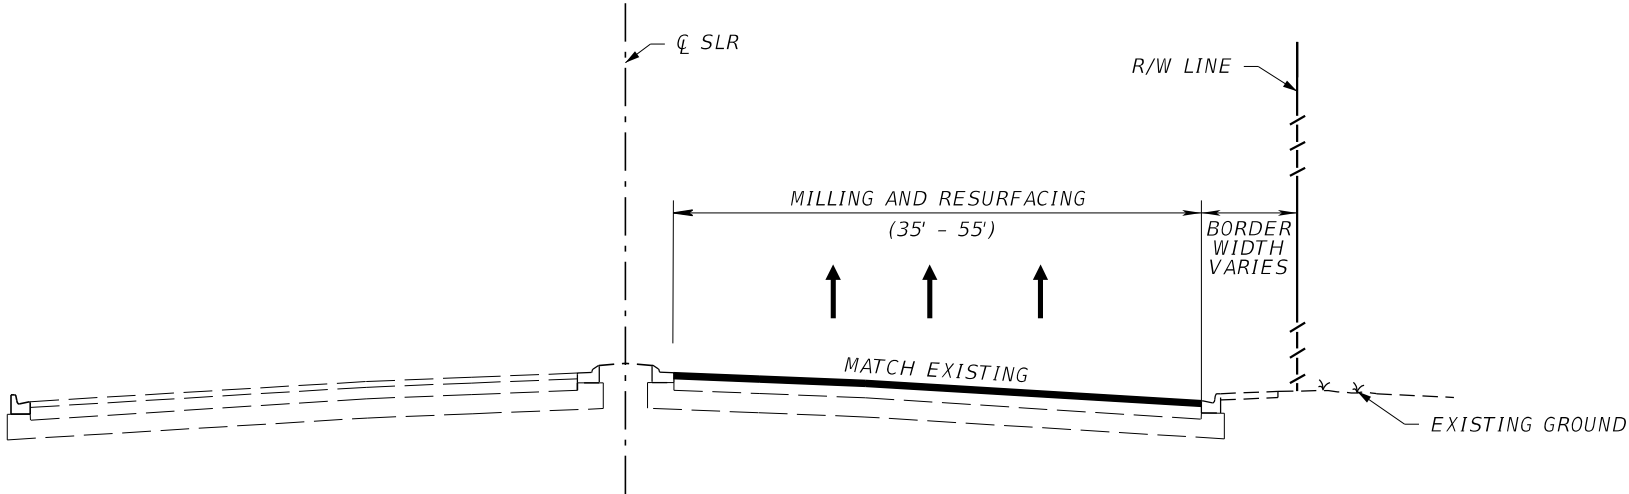

TYPICAL SECTION 14
SR 482 (SAND LAKE ROAD) ROADWAY SECTION
(WEST OF I-4)

STA 95+13.20 TO STA 96+10.36

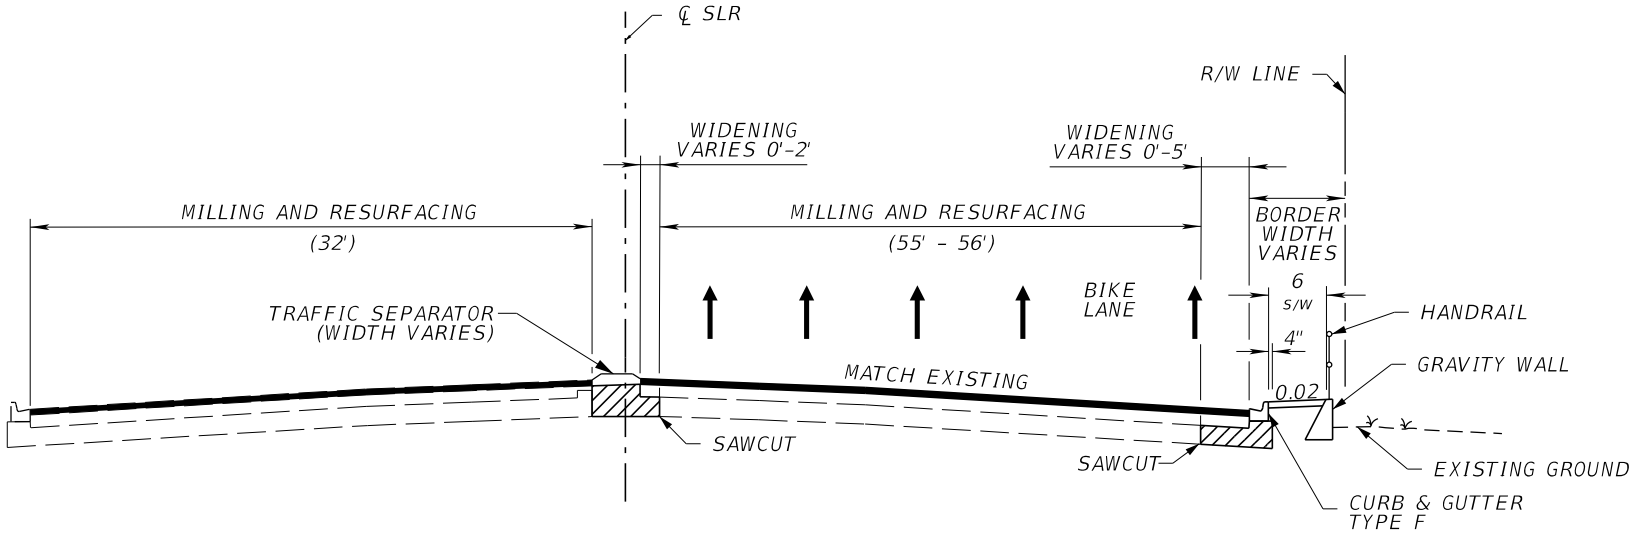

TYPICAL SECTION 15
SR 482 (SAND LAKE ROAD) ROADWAY SECTION
(WEST OF I-4)


STA 96+10.36 TO STA 101+02.48 (EB)
STA 99+85.36 TO STA 101+02.73 (WB)

TRAFFIC DATA - SR 482 (WEST OF I-4)

ESTIMATED OPENING YEAR = 2020 AADT = 28,360
ESTIMATED DESIGN YEAR = 2040 AADT = 35,500
K = 9.0% D = 50% T = 5.1% (24 HOUR)
DESIGN HOUR T = 2.6%
DESIGN SPEED = 40 MPH
TRUCK DDHV = 65

NOTE:
PAVEMENT CORING DATA, INCLUDING BASE MATERIAL TYPE AND THICKNESS, IS AVAILABLE ON DEPARTMENT'S WEBSITE AT <https://ftp.fdot.gov>. AFTER ACCESSING AS "GUEST", CLICK ON THE FOLLOWING FOLDER DIRECTORIES AS FOLLOWS: FTP, FDOT LTS, D5, CONSTRUCTION, PAVEMENT CORING DATA. THE PAVEMENT CORING DATA FOR THIS PROJECT IS LISTED IN ONE OF THE COUNTIES IN WHICH THE PROJECT IS LOCATED. THE DATA REPRESENTS MATERIALS ENCOUNTERED AT EACH CORING LOCATION. MATERIAL VARIATIONS BETWEEN CORES SHOULD BE ANTICIPATED AS INDICATED IN SECTION 2-4 OF THE STANDARD SPECIFICATIONS.

REVISIONS				Engineer of Record: Pierre Navaille P.E. License No. 46076 CH2M HILL 255 E. Robinson Street, Suite 505 Orlando, FL 32801 PH (407) 423-0030 Certificate of Authorization No. 000072	STATE OF FLORIDA DEPARTMENT OF TRANSPORTATION			TYPICAL SECTION	SHEET NO.
DATE	DESCRIPTION	DATE	DESCRIPTION		ROAD NO.	COUNTY	FINANCIAL PROJECT ID		
					SR 400	ORANGE	242484-7-32-01		24

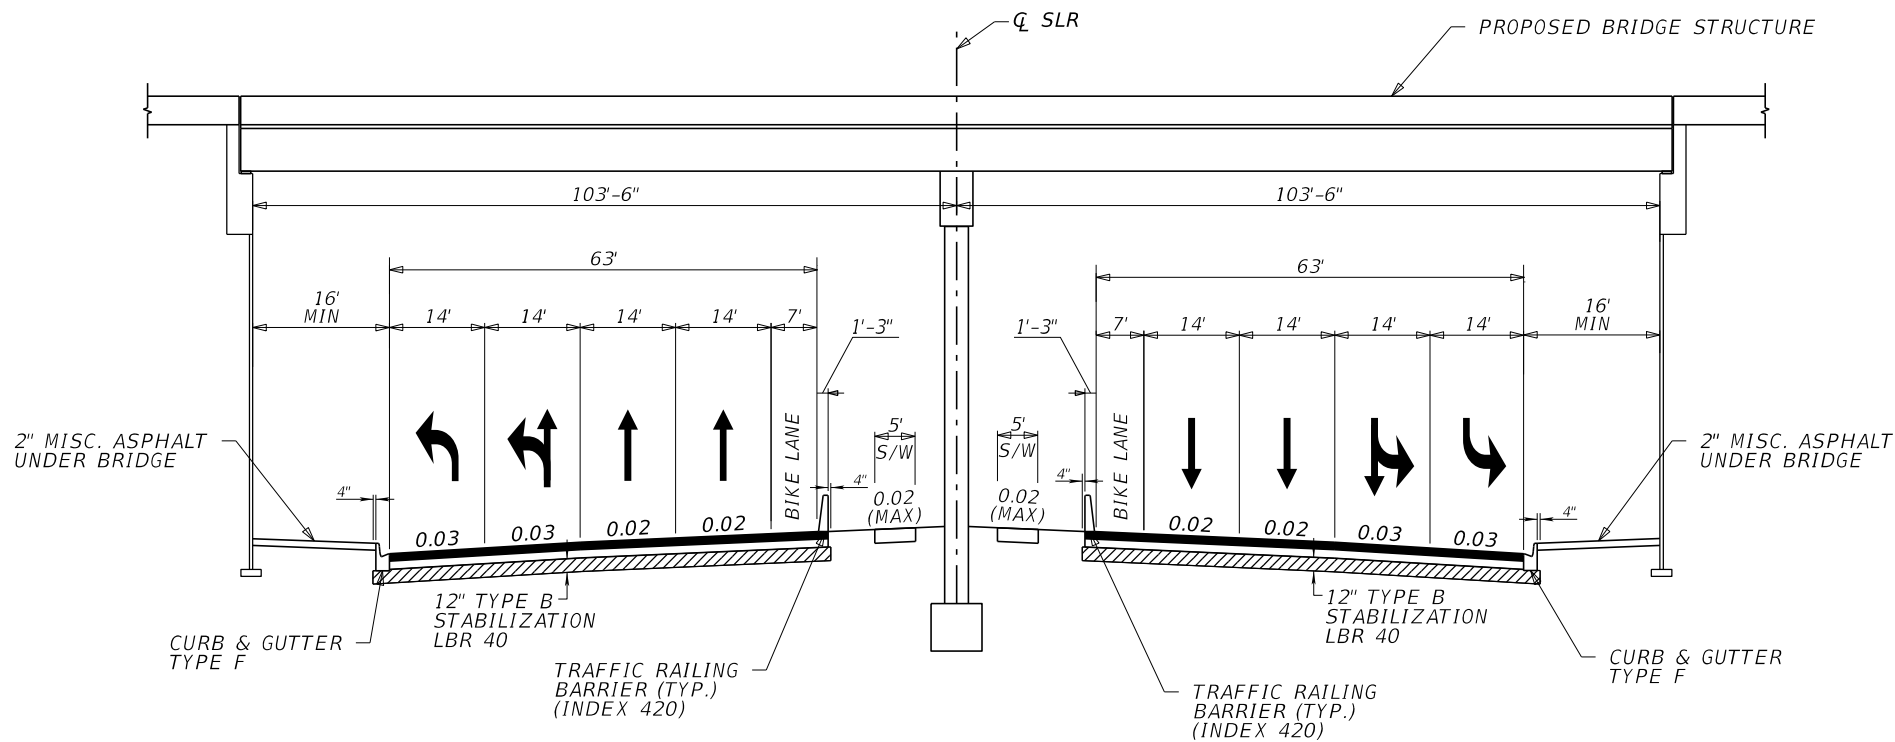

TYPICAL SECTION 17
SR 482 (SAND LAKE RD) ROADWAY SECTION
STA 110+25.34 TO STA 112+99.51 (EB & WB)


TRAFFIC DATA

ESTIMATED OPENING YEAR = 2020 AADT = 31,335
ESTIMATED DESIGN YEAR = 2040 AADT = 39,500
K = 9.0% D = 50% T = 6.1% (24 HOUR)
DESIGN HOUR T = 3.1%
DESIGN SPEED = 30 MPH

NOTE:

PAVEMENT CORING DATA, INCLUDING BASE MATERIAL TYPE AND THICKNESS, IS AVAILABLE ON DEPARTMENT'S WEBSITE AT <https://ftp.fdot.gov>. AFTER ACCESSING AS "GUEST", CLICK ON THE FOLLOWING FOLDER DIRECTORIES AS FOLLOWS: FTP, FDOT LTS, D5, CONSTRUCTION, PAVEMENT CORING DATA. THE PAVEMENT CORING DATA FOR THIS PROJECT IS LISTED IN ONE OF THE COUNTIES IN WHICH THE PROJECT IS LOCATED. THE DATA REPRESENTS MATERIALS ENCOUNTERED AT EACH CORING LOCATION. MATERIAL VARIATIONS BETWEEN CORES SHOULD BE ANTICIPATED AS INDICATED IN SECTION 2-4 OF THE STANDARD SPECIFICATIONS.

REVISIONS				Engineer of Record: Pierre Navaille P.E. License No. 46076 CH2M HILL 255 E. Robinson Street, Suite 505 Orlando, FL 32801 PH (407) 423-0030 Certificate of Authorization No. 000072	STATE OF FLORIDA DEPARTMENT OF TRANSPORTATION			TYPICAL SECTION	SHEET NO.
DATE	DESCRIPTION	DATE	DESCRIPTION		ROAD NO.	COUNTY	FINANCIAL PROJECT ID		
					SR 400	ORANGE	242484-7-32-01		26

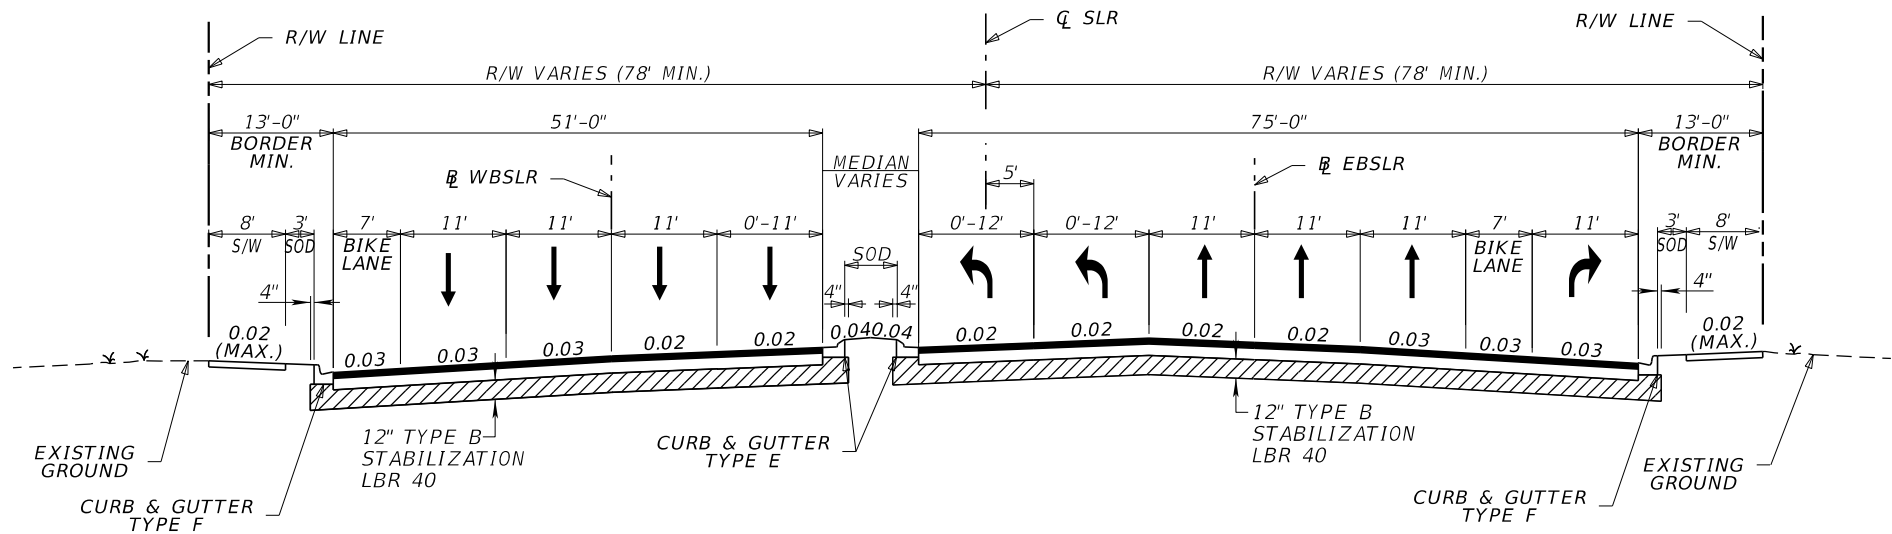

TYPICAL SECTION 18
SR 482 (SAND LAKE ROAD) ROADWAY SECTION
(EAST OF I-4)


STA 112+99.51 TO STA 122+80.70 (EB & WB)

TRAFFIC DATA - SR 482 (EAST OF I-4)


ESTIMATED OPENING YEAR = 2020 AADT = 34,310
ESTIMATED DESIGN YEAR = 2040 AADT = 43,500
K = 9.0% D = 50% T = 6.9% (24 HOUR)
DESIGN HOUR T = 3.5%
DESIGN SPEED = 40 MPH
TRUCK DDHV = 107

NOTE:
PAVEMENT CORING DATA, INCLUDING BASE MATERIAL TYPE AND THICKNESS, IS AVAILABLE ON DEPARTMENT'S WEBSITE AT <https://ftp.fdot.gov>. AFTER ACCESSING AS "GUEST", CLICK ON THE FOLLOWING FOLDER DIRECTORIES AS FOLLOWS: FTP, FDOT LTS, D5, CONSTRUCTION, PAVEMENT CORING DATA. THE PAVEMENT CORING DATA FOR THIS PROJECT IS LISTED IN ONE OF THE COUNTIES IN WHICH THE PROJECT IS LOCATED. THE DATA REPRESENTS MATERIALS ENCOUNTERED AT EACH CORING LOCATION. MATERIAL VARIATIONS BETWEEN CORES SHOULD BE ANTICIPATED AS INDICATED IN SECTION 2-4 OF THE STANDARD SPECIFICATIONS.

REVISIONS				Engineer of Record: Pierre Navaille P.E. License No. 46076 CH2M HILL 255 E. Robinson Street, Suite 505 Orlando, FL 32801 PH (407) 423-0030 Certificate of Authorization No. 000072	STATE OF FLORIDA DEPARTMENT OF TRANSPORTATION			TYPICAL SECTION	SHEET NO.
DATE	DESCRIPTION	DATE	DESCRIPTION		ROAD NO.	COUNTY	FINANCIAL PROJECT ID		
					SR 400	ORANGE	242484-7-32-01		27

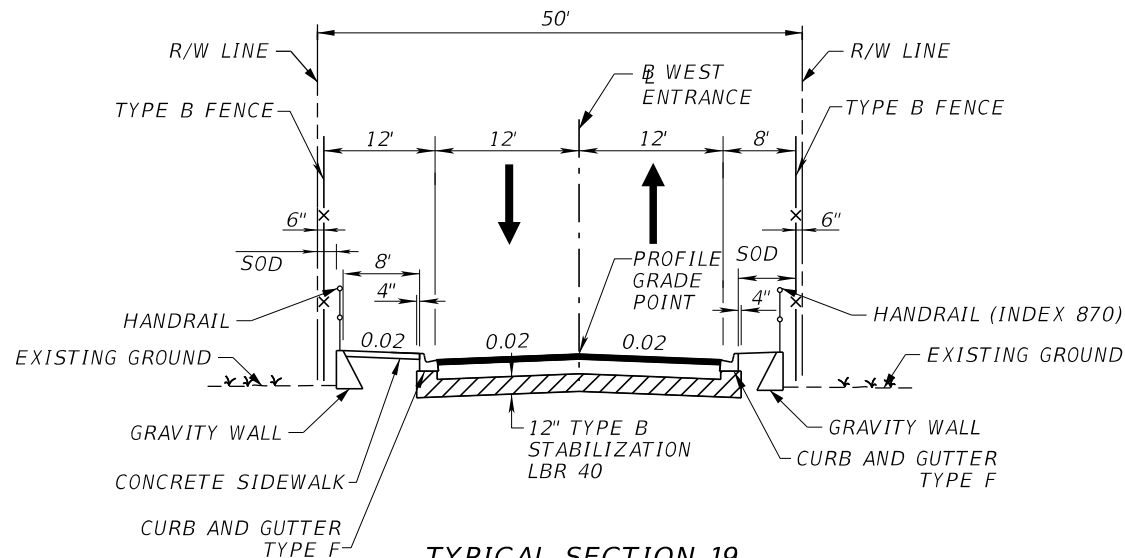

TYPICAL SECTION 19
WEST ENTRANCE DRIVE SECTION
STA 11+08.43 TO STA 16+65.25
STA 19+72.04 TO STA 20+06.34

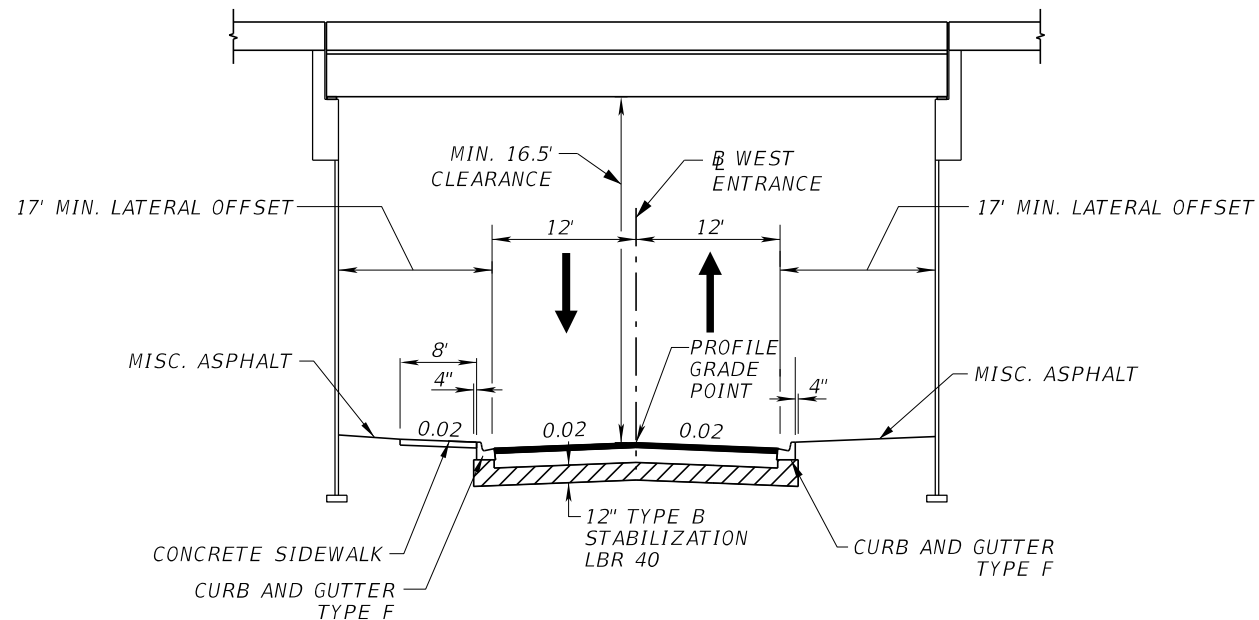

TYPICAL SECTION 20
WEST ENTRANCE DRIVE SECTION
UNDER SR 528
STA 16+65.25 TO STA 19+72.04

NOTE:
 PAVEMENT CORING DATA, INCLUDING BASE MATERIAL TYPE AND THICKNESS, IS AVAILABLE ON DEPARTMENT'S WEBSITE AT <https://ftp.fdot.gov>. AFTER ACCESSING AS "GUEST", CLICK ON THE FOLLOWING FOLDER DIRECTORIES AS FOLLOWS: FTP, FDOT LTS, D5, CONSTRUCTION, PAVEMENT CORING DATA. THE PAVEMENT CORING DATA FOR THIS PROJECT IS LISTED IN ONE OF THE COUNTIES IN WHICH THE PROJECT IS LOCATED. THE DATA REPRESENTS MATERIALS ENCOUNTERED AT EACH CORING LOCATION. MATERIAL VARIATIONS BETWEEN CORES SHOULD BE ANTICIPATED AS INDICATED IN SECTION 2-4 OF THE STANDARD SPECIFICATIONS.

TRAFFIC DATA

ESTIMATED OPENING YEAR = 2020 AADT = 1,500
 ESTIMATED DESIGN YEAR = 2040 AADT = 1,500
 K = 9.0% D = 50% T = 6.0% (24 HOUR)
 DESIGN HOUR T = 3.0%
 DESIGN SPEED = 25 MPH

REVISIONS				Engineer of Record: Pierre Navaille P.E. License No. 46076 CH2M HILL 255 E. Robinson Street, Suite 505 Orlando, FL 32801 PH (407) 423-0030 Certificate of Authorization No. 000072	STATE OF FLORIDA DEPARTMENT OF TRANSPORTATION			SHEET NO.
DATE	DESCRIPTION	DATE	DESCRIPTION		ROAD NO.	COUNTY	FINANCIAL PROJECT ID	
					SR 400	ORANGE	242484-7-32-01	28

TRAFFIC DATA (RAMP A)

ESTIMATED OPENING YEAR = 2020 AADT = 7,040
ESTIMATED DESIGN YEAR = 2040 AADT = 9,620
K = 9.0% D = 100% T = 5.7% (24 HOUR)
DESIGN HOUR T = 5.7%
DESIGN SPEED = 45 MPH
TRUCK DDHV = 36

TRAFFIC DATA (RAMP B)

ESTIMATED OPENING YEAR = 2020 AADT = 10,000
ESTIMATED DESIGN YEAR = 2040 AADT = 11,200
K = 9.0% D = 100% T = 4.4% (24 HOUR)
DESIGN HOUR T = 4.4%
DESIGN SPEED = 45 MPH
TRUCK DDHV = 40

TRAFFIC DATA (RAMP C)

ESTIMATED OPENING YEAR = 2020 AADT = 12,940
ESTIMATED DESIGN YEAR = 2040 AADT = 17,710
K = 9.0% D = 100% T = 6.3% (24 HOUR)
DESIGN HOUR T = 6.3%
DESIGN SPEED = 45 MPH
TRUCK DDHV = 73

TRAFFIC DATA (RAMP D)

ESTIMATED OPENING YEAR = 2020 AADT = 12,950
ESTIMATED DESIGN YEAR = 2040 AADT = 17,710
K = 9.0% D = 100% T = 5.7% (24 HOUR)
DESIGN HOUR T = 5.7%
DESIGN SPEED = 45 MPH
TRUCK DDHV = 66

TRAFFIC DATA (RAMPS E,F)

ESTIMATED OPENING YEAR = 2020 AADT = 21,300
ESTIMATED DESIGN YEAR = 2040 AADT = 29,140
K = 9.0% D = 100% T = 12.2% (24 HOUR)
DESIGN HOUR T = 12.2%
DESIGN SPEED = 45 MPH
TRUCK DDHV = 234

TRAFFIC DATA (RAMP E1)

ESTIMATED OPENING YEAR = 2020 AADT = 7,620
ESTIMATED DESIGN YEAR = 2040 AADT = 10,430
K = 9.0% D = 100% T = 12.2% (24 HOUR)
DESIGN HOUR T = 12.2%
DESIGN SPEED = 45 MPH
TRUCK DDHV = 84

TRAFFIC DATA (RAMPS EX,FX)

ESTIMATED OPENING YEAR = 2020 AADT = 6,180
ESTIMATED DESIGN YEAR = 2040 AADT = 8,460
K = 9.0% D = 100% T = 4.1% (24 HOUR)
DESIGN HOUR T = 4.1%
DESIGN SPEED = 45 MPH
TRUCK DDHV = 23

TRAFFIC DATA (RAMPS G,H)


ESTIMATED OPENING YEAR = 2020 AADT = 17,720
ESTIMATED DESIGN YEAR = 2040 AADT = 24,250
K = 9.0% D = 100% T = 12.2% (24 HOUR)
DESIGN HOUR T = 12.2%
DESIGN SPEED = 45 MPH
TRUCK DDHV = 195

TRAFFIC DATA (RAMPS GX,HX)

ESTIMATED OPENING YEAR = 2020 AADT = 4,330
ESTIMATED DESIGN YEAR = 2040 AADT = 5,920
K = 9.0% D = 100% T = 4.2% (24 HOUR)
DESIGN HOUR T = 4.2%
DESIGN SPEED = 45 MPH
TRUCK DDHV = 16


RAMP SHOULDER WIDTH TABLE		
RAMP	SHOULDER WIDTHS	PGL
A	6-12' LT, 6' RT	LT
B	6' LT, 6-12' RT	RT
C	6-12' LT, 6' RT	RT
D	6' LT, 6' RT	LT
E	6' LT, 6-12' RT	RT
E1***	6' LT, 11' RT	LT
EX	6' LT, 6-12' RT	LT
FX	6' LT, 6-12' RT	RT
GX	6-12' LT, 6' RT	LT
HX	6-12' LT, 6' RT	RT
M	6-12' LT, 8' RT	LT
M2	6-12' LT, 6' RT	LT

NOTE:
CONCRETE RAMP PAVEMENT
MAY BE USED WHERE SHORT
SEGMENTS OF FILL SECTIONS
(EARTH PLUG) ARE PLACED
BETWEEN BRIDGES.

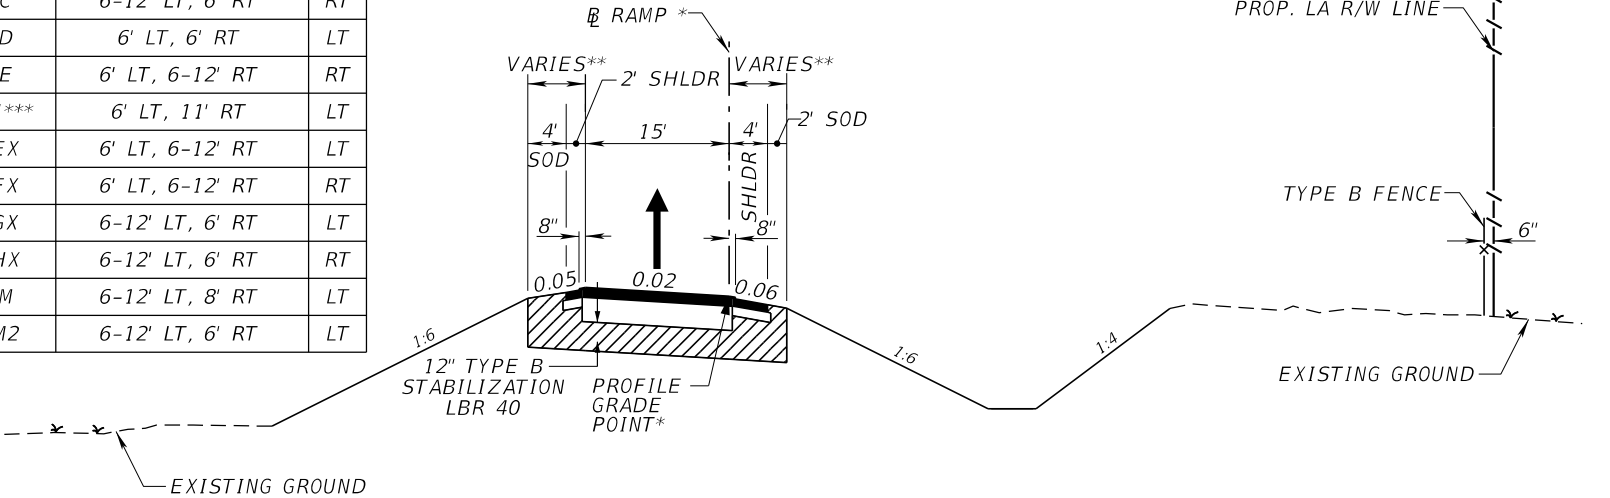

TYPICAL SECTION 21
ONE-LANE RAMP SECTION
A, B, C, D, E, E1, EX, FX, GX, HX, M, M2, M3

RAMP SHOULDER WIDTH TABLE		
RAMP	SHOULDER WIDTHS	PGL
B	8' LT, 12' RT	CTR
C	8' LT, 12' RT	RT
D	12' LT, 6' RT	LT
E	12' LT, 8-12' RT	RT
E1***	4' LT, 4' RT	LT
G	12' LT, 8' RT	RT
H	8-12' LT, 12' RT	RT
J	12' LT, 8' RT	LT
K	8' LT, 12' RT	RT
L	8' LT, 12' RT	RT
M	12' LT, 8' RT	CTR
M2	12' LT, 8' RT	CTR
N1	12' LT ONLY	LT

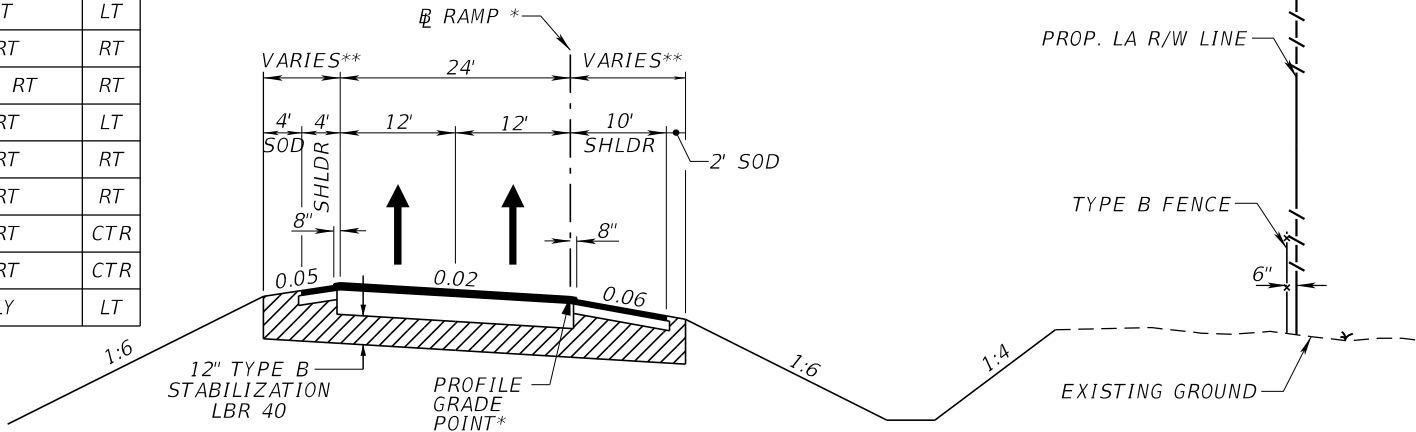

TYPICAL SECTION 22
TWO-LANE RAMP SECTION
B, C, D, E, E1, F, G, H, J, K, L, M, M2, N1

- * BASELINE AND PROFILE GRADE POINT WILL VARY FROM LOW SIDE TO HIGH SIDE AND FROM LEFT SIDE TO RIGHT SIDE.
- ** SHOULDER WIDTH WILL VARY AS NECESSARY TO PROVIDE STOPPING SIGHT DISTANCE. MAXIMUM WIDTH = 12'. SEE PLAN FOR LOCATIONS.
- *** RAMP E1 WILL BE A 2-LANE RAMP WITH SUBSTANDARD SHOULDERS IN THE INTERIM CONFIGURATION, AND WILL BE A 1-LANE RAMP IN THE FINAL CONFIGURATION. VARIATION REQUIRED.

NOTE:
PAVEMENT CORING DATA, INCLUDING BASE MATERIAL TYPE AND THICKNESS, IS AVAILABLE ON DEPARTMENT'S WEBSITE AT <https://ftp.fdot.gov>. AFTER ACCESSING AS "GUEST", CLICK ON THE FOLLOWING FOLDER DIRECTORIES AS FOLLOWS: FTP, FDOT LTS, D5, CONSTRUCTION, PAVEMENT CORING DATA. THE PAVEMENT CORING DATA FOR THIS PROJECT IS LISTED IN ONE OF THE COUNTIES IN WHICH THE PROJECT IS LOCATED. THE DATA REPRESENTS MATERIALS ENCOUNTERED AT EACH CORING LOCATION. MATERIAL VARIATIONS BETWEEN CORES SHOULD BE ANTICIPATED AS INDICATED IN SECTION 2-4 OF THE STANDARD SPECIFICATIONS.

TRAFFIC DATA (RAMP J)

ESTIMATED OPENING YEAR = 2020 AADT = 17,870
ESTIMATED DESIGN YEAR = 2040 AADT = 24,450
K = 9.0% D = 100% T = 6.3% (24 HOUR)
DESIGN HOUR T = 6.3%
DESIGN SPEED = 45 MPH
TRUCK DDHV = 101

TRAFFIC DATA (RAMP K)

ESTIMATED OPENING YEAR = 2020 AADT = 17,900
ESTIMATED DESIGN YEAR = 2040 AADT = 24,490
K = 9.0% D = 100% T = 6.3% (24 HOUR)
DESIGN HOUR T = 6.3%
DESIGN SPEED = 45 MPH
TRUCK DDHV = 101

TRAFFIC DATA (RAMP L)

ESTIMATED OPENING YEAR = 2020 AADT = 18,580
ESTIMATED DESIGN YEAR = 2040 AADT = 25,430
K = 9.0% D = 100% T = 6.3% (24 HOUR)
DESIGN HOUR T = 6.3%
DESIGN SPEED = 45 MPH
TRUCK DDHV = 105

TRAFFIC DATA (RAMPS M,M1)

ESTIMATED OPENING YEAR = 2020 AADT = 16,510
ESTIMATED DESIGN YEAR = 2040 AADT = 22,880
K = 9.0% D = 100% T = 5.7% (24 HOUR)
DESIGN HOUR T = 5.7%
DESIGN SPEED = 45 MPH
TRUCK DDHV = 85

TRAFFIC DATA (RAMP M2)

ESTIMATED OPENING YEAR = 2020 AADT = 3,230
ESTIMATED DESIGN YEAR = 2040 AADT = 3,660
K = 9.0% D = 100% T = 3.8% (24 HOUR)
DESIGN HOUR T = 3.8%
DESIGN SPEED = 45 MPH
TRUCK DDHV = 11

TRAFFIC DATA (RAMP M3)

ESTIMATED OPENING YEAR = 2020 AADT = 5,330
ESTIMATED DESIGN YEAR = 2040 AADT = 6,230
K = 9.0% D = 100% T = 3.8% (24 HOUR)
DESIGN HOUR T = 3.8%
DESIGN SPEED = 45 MPH
TRUCK DDHV = 18


TRAFFIC DATA (RAMP N1)

ESTIMATED OPENING YEAR = 2020 AADT = 14,170
ESTIMATED DESIGN YEAR = 2040 AADT = 19,390
K = 9.0% D = 100% T = 5.7% (24 HOUR)
DESIGN HOUR T = 5.7%
DESIGN SPEED = 45 MPH
TRUCK DDHV = 73

REVISIONS				Engineer of Record: Pierre Navaille P.E. License No. 46076 CH2M HILL 255 E. Robinson Street, Suite 505 Orlando, FL 32801 PH (407) 423-0030 Certificate of Authorization No. 000072	STATE OF FLORIDA DEPARTMENT OF TRANSPORTATION			TYPICAL SECTION	SHEET NO.
DATE	DESCRIPTION	DATE	DESCRIPTION		ROAD NO.	COUNTY	FINANCIAL PROJECT ID		
					SR 400	ORANGE	242484-7-32-01		29

TRAFFIC DATA (RAMP B)

ESTIMATED OPENING YEAR = 2020 AADT = 10,000
ESTIMATED DESIGN YEAR = 2040 AADT = 11,200
K = 9.0% D = 100% T = 4.4% (24 HOUR)
DESIGN HOUR T = 4.4%
DESIGN SPEED = 45 MPH
TRUCK DDHV = 40

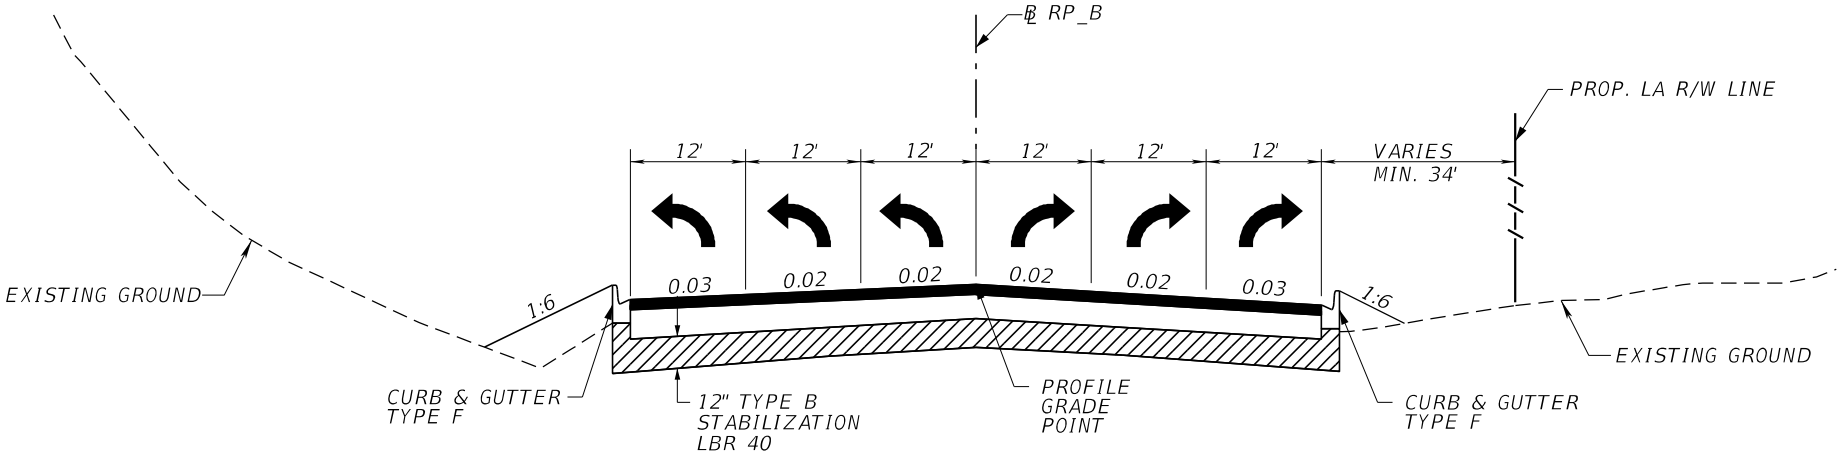

TYPICAL SECTION 23
SIX-LANE RAMP SECTION
RAMP B

NOTE:
PAVEMENT CORING DATA, INCLUDING BASE MATERIAL TYPE AND THICKNESS, IS AVAILABLE ON DEPARTMENT'S WEBSITE AT <https://ftp.fdot.gov>. AFTER ACCESSING AS "GUEST", CLICK ON THE FOLLOWING FOLDER DIRECTORIES AS FOLLOWS: FTP, FDOT LTS, D5, CONSTRUCTION, PAVEMENT CORING DATA. THE PAVEMENT CORING DATA FOR THIS PROJECT IS LISTED IN ONE OF THE COUNTIES IN WHICH THE PROJECT IS LOCATED. THE DATA REPRESENTS MATERIALS ENCOUNTERED AT EACH CORING LOCATION. MATERIAL VARIATIONS BETWEEN CORES SHOULD BE ANTICIPATED AS INDICATED IN SECTION 2-4 OF THE STANDARD SPECIFICATIONS.

REVISIONS				Engineer of Record: Pierre Navaille P.E. License No. 46076 CH2M HILL 255 E. Robinson Street, Suite 505 Orlando, FL 32801 PH (407) 423-0030 Certificate of Authorization No. 000072	STATE OF FLORIDA DEPARTMENT OF TRANSPORTATION			TYPICAL SECTION	SHEET NO.
DATE	DESCRIPTION	DATE	DESCRIPTION		ROAD NO.	COUNTY	FINANCIAL PROJECT ID		
					SR 400	ORANGE	242484-7-32-01		30

TRAFFIC DATA (RAMP C)

ESTIMATED OPENING YEAR = 2020 AADT = 12,940
ESTIMATED DESIGN YEAR = 2040 AADT = 17,710
K = 9.0% D = 100% T = 6.3% (24 HOUR)
DESIGN HOUR T = 6.3%
DESIGN SPEED = 45 MPH
TRUCK DDHV = 73

TRAFFIC DATA (RAMPS E,F)

ESTIMATED OPENING YEAR = 2020 AADT = 21,300
ESTIMATED DESIGN YEAR = 2040 AADT = 29,140
K = 9.0% D = 100% T = 12.2% (24 HOUR)
DESIGN HOUR T = 12.2%
DESIGN SPEED = 45 MPH
TRUCK DDHV = 234

TRAFFIC DATA (RAMP E1)

ESTIMATED OPENING YEAR = 2020 AADT = 7,620
ESTIMATED DESIGN YEAR = 2040 AADT = 10,430
K = 9.0% D = 100% T = 12.2% (24 HOUR)
DESIGN HOUR T = 12.2%
DESIGN SPEED = 45 MPH
TRUCK DDHV = 84

TRAFFIC DATA (RAMPS EX,FX)

ESTIMATED OPENING YEAR = 2020 AADT = 6,180
ESTIMATED DESIGN YEAR = 2040 AADT = 8,460
K = 9.0% D = 100% T = 4.1% (24 HOUR)
DESIGN HOUR T = 4.1%
DESIGN SPEED = 45 MPH
TRUCK DDHV = 23

TRAFFIC DATA (RAMPS G,H)

ESTIMATED OPENING YEAR = 2020 AADT = 17,720
ESTIMATED DESIGN YEAR = 2040 AADT = 24,250
K = 9.0% D = 100% T = 12.2% (24 HOUR)
DESIGN HOUR T = 12.2%
DESIGN SPEED = 45 MPH
TRUCK DDHV = 195

TRAFFIC DATA (RAMPS GX,HX)


ESTIMATED OPENING YEAR = 2020 AADT = 4,330
ESTIMATED DESIGN YEAR = 2040 AADT = 5,920
K = 9.0% D = 100% T = 4.2% (24 HOUR)
DESIGN HOUR T = 4.2%
DESIGN SPEED = 45 MPH
TRUCK DDHV = 16

TRAFFIC DATA (RAMP M2)

ESTIMATED OPENING YEAR = 2020 AADT = 3,230
ESTIMATED DESIGN YEAR = 2040 AADT = 3,660
K = 9.0% D = 100% T = 3.8% (24 HOUR)
DESIGN HOUR T = 3.8%
DESIGN SPEED = 45 MPH
TRUCK DDHV = 11

RAMP SHOULDER WIDTH TABLE


RAMP	SHOULDER WIDTHS	PGL
C	6-12' LT, 6' RT	RT
E1***	6' LT, 11' RT	LT
GX	6-12' LT, 6' RT	LT
HX	6-12' LT, 6' RT	RT
M2	6-12' LT, 6' RT	LT

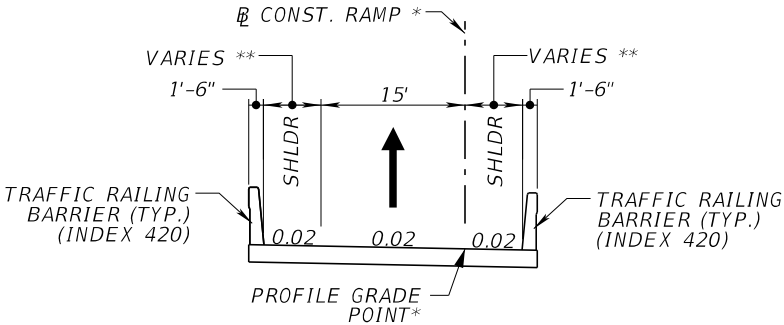

TYPICAL SECTION 24
ONE-LANE RAMP SECTION
C, E1, EX, FX, GX, HX, M2
BRIDGE SECTION

RAMP SHOULDER WIDTH TABLE

RAMP	SHOULDER WIDTHS	PGL
E	12' LT, 8-12' RT	RT
E1***	4' LT, 4' RT	LT
G	12' LT, 8' RT	RT
H	8-12' LT, 12' RT	RT
M2	12' LT, 8' RT	CTR

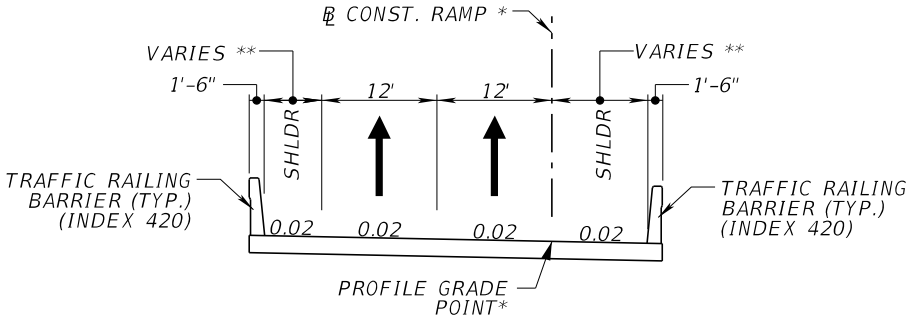

TYPICAL SECTION 25
TWO-LANE RAMP SECTION
E, E1, G, H, M2
BRIDGE SECTION

- * BASELINE AND PROFILE GRADE POINT WILL VARY FROM LOW SIDE TO HIGH SIDE AND FROM LEFT SIDE TO RIGHT SIDE.
- ** SHOULDER WIDTH WILL VARY AS NECESSARY TO PROVIDE STOPPING SIGHT DISTANCE. MAXIMUM WIDTH = 12'. SEE PLAN FOR LOCATIONS.
- *** RAMP E1 WILL BE A 2-LANE RAMP WITH SUBSTANDARD SHOULDERS IN THE INTERIM CONFIGURATION, AND WILL BE A 1-LANE RAMP IN THE FINAL CONFIGURATION. VARIATION REQUIRED.

NOTE:
PAVEMENT CORING DATA, INCLUDING BASE MATERIAL TYPE AND THICKNESS, IS AVAILABLE ON DEPARTMENT'S WEBSITE AT <https://ftp.fdot.gov>. AFTER ACCESSING AS "GUEST", CLICK ON THE FOLLOWING FOLDER DIRECTORIES AS FOLLOWS: FTP, FDOT LTS, D5, CONSTRUCTION, PAVEMENT CORING DATA. THE PAVEMENT CORING DATA FOR THIS PROJECT IS LISTED IN ONE OF THE COUNTIES IN WHICH THE PROJECT IS LOCATED. THE DATA REPRESENTS MATERIALS ENCOUNTERED AT EACH CORING LOCATION. MATERIAL VARIATIONS BETWEEN CORES SHOULD BE ANTICIPATED AS INDICATED IN SECTION 2-4 OF THE STANDARD SPECIFICATIONS.



REVISIONS				Engineer of Record: Pierre Navaille P.E. License No. 46076 CH2M HILL 255 E. Robinson Street, Suite 505 Orlando, FL 32801 PH (407) 423-0030 Certificate of Authorization No. 000072	STATE OF FLORIDA DEPARTMENT OF TRANSPORTATION			TYPICAL SECTION	SHEET NO.
DATE	DESCRIPTION	DATE	DESCRIPTION		ROAD NO.	COUNTY	FINANCIAL PROJECT ID		31
					SR 400	ORANGE	242484-7-32-01		

TRAFFIC DATA (RAMP N1)

ESTIMATED OPENING YEAR = 2020 AADT = 14,170
ESTIMATED DESIGN YEAR = 2040 AADT = 19,390
K = 9.0% D = 100% T = 5.7% (24 HOUR)
DESIGN HOUR T = 5.7%
DESIGN SPEED = 45 MPH
TRUCK DDHV = 73

TRAFFIC DATA (RAMP P)

ESTIMATED OPENING YEAR = 2020 AADT = 12,250
ESTIMATED DESIGN YEAR = 2040 AADT = 16,760
K = 9.0% D = 100% T = 3.8% (24 HOUR)
DESIGN HOUR T = 3.8%
DESIGN SPEED = 45 MPH
TRUCK DDHV = 42

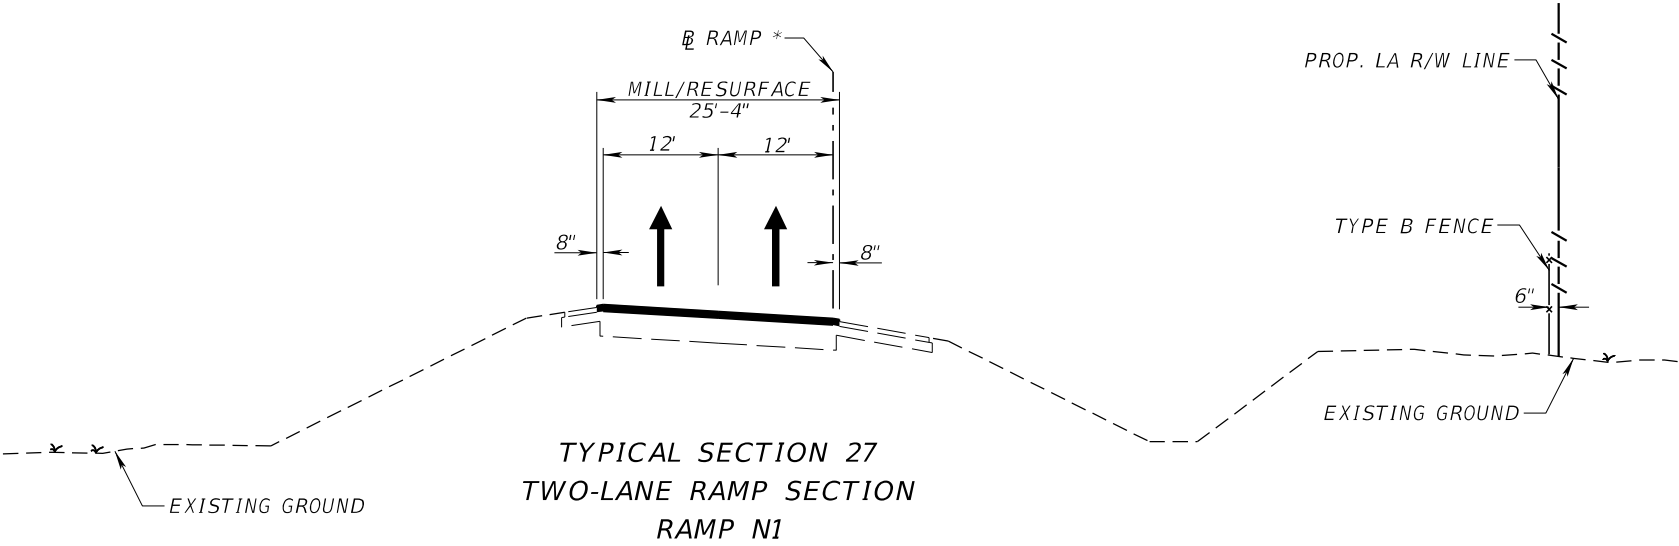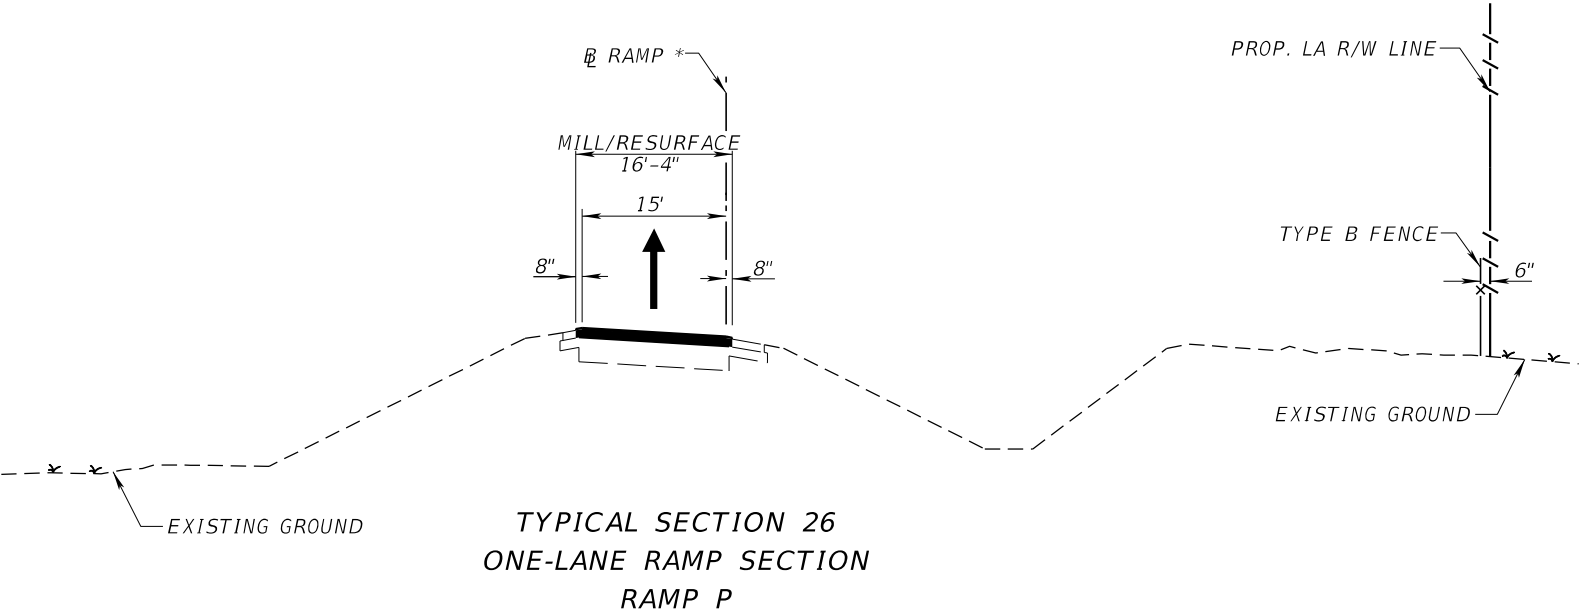


NOTE:
PAVEMENT CORING DATA, INCLUDING BASE MATERIAL TYPE AND THICKNESS, IS AVAILABLE ON DEPARTMENT'S WEBSITE AT <https://ftp.fdot.gov>. AFTER ACCESSING AS "GUEST", CLICK ON THE FOLLOWING FOLDER DIRECTORIES AS FOLLOWS: FTP, FDOT LTS, D5, CONSTRUCTION, PAVEMENT CORING DATA. THE PAVEMENT CORING DATA FOR THIS PROJECT IS LISTED IN ONE OF THE COUNTIES IN WHICH THE PROJECT IS LOCATED. THE DATA REPRESENTS MATERIALS ENCOUNTERED AT EACH CORING LOCATION. MATERIAL VARIATIONS BETWEEN CORES SHOULD BE ANTICIPATED AS INDICATED IN SECTION 2-4 OF THE STANDARD SPECIFICATIONS.

REVISIONS				Engineer of Record: Pierre Navaille P.E. License No. 46076 CH2M HILL 255 E. Robinson Street, Suite 505 Orlando, FL 32801 PH (407) 423-0030 Certificate of Authorization No. 000072	STATE OF FLORIDA DEPARTMENT OF TRANSPORTATION			TYPICAL SECTION	SHEET NO.
DATE	DESCRIPTION	DATE	DESCRIPTION		ROAD NO.	COUNTY	FINANCIAL PROJECT ID		
					SR 400	ORANGE	242484-7-32-01		32

TRAFFIC DATA (Central FL Pkwy)

ESTIMATED OPENING YEAR = 2020 AADT = 35,860
ESTIMATED DESIGN YEAR = 2040 AADT = 49,260
K = 9.0% D = 50% T = 5.7% (24 HOUR)
DESIGN HOUR T = 5.7%
DESIGN SPEED = 45 MPH
TRUCK DDHV (2020) = 84

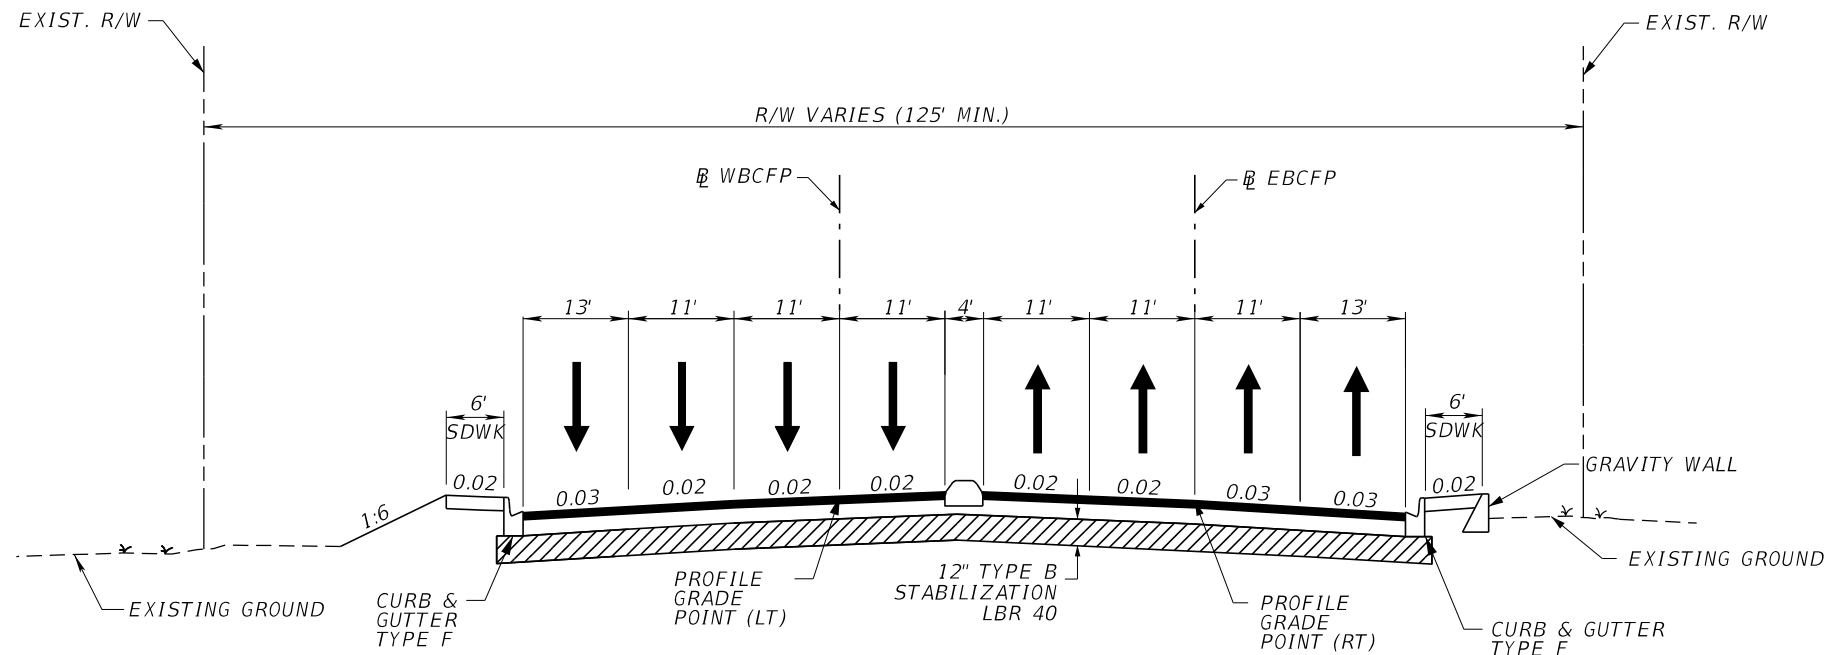


TYPICAL SECTION 28
CENTRAL FLORIDA PARKWAY
STA 5800+16.30 TO STA 5804+08.47

NOTE:
PAVEMENT CORING DATA, INCLUDING BASE MATERIAL TYPE AND THICKNESS, IS AVAILABLE ON DEPARTMENT'S WEBSITE AT <https://ftp.fdot.gov>. AFTER ACCESSING AS "GUEST", CLICK ON THE FOLLOWING FOLDER DIRECTORIES AS FOLLOWS: FTP, FDOT LTS, D5, CONSTRUCTION, PAVEMENT CORING DATA. THE PAVEMENT CORING DATA FOR THIS PROJECT IS LISTED IN ONE OF THE COUNTIES IN WHICH THE PROJECT IS LOCATED. THE DATA REPRESENTS MATERIALS ENCOUNTERED AT EACH CORING LOCATION. MATERIAL VARIATIONS BETWEEN CORES SHOULD BE ANTICIPATED AS INDICATED IN SECTION 2-4 OF THE STANDARD SPECIFICATIONS.

REVISIONS				Engineer of Record: Pierre Navaille P.E. License No. 46076 CH2M HILL 255 E. Robinson Street, Suite 505 Orlando, FL 32801 PH (407) 423-0030 Certificate of Authorization No. 000072	STATE OF FLORIDA DEPARTMENT OF TRANSPORTATION			TYPICAL SECTION	SHEET NO.
DATE	DESCRIPTION	DATE	DESCRIPTION		ROAD NO.	COUNTY	FINANCIAL PROJECT ID		
					SR 400	ORANGE	242484-7-32-01		33

THE OFFICIAL RECORD OF THIS SHEET IS THE ELECTRONIC FILE DIGITALLY SIGNED AND SEALED UNDER RULE 61G15-23.004, F.A.C.


ESTIMATED OPENING YEAR = 2020 AADT = 35,860
ESTIMATED DESIGN YEAR = 2040 AADT = 49,260
K = 9.0% D = 50% T = 5.7% (24 HOUR)
DESIGN HOUR T = 5.7%
DESIGN SPEED = 45 MPH
TRUCK DDHV (2020) = 84

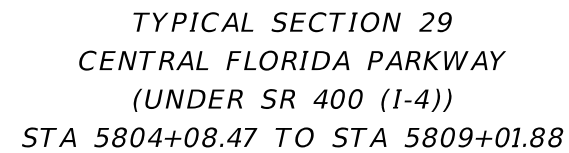

REVISIONS				Engineer of Record: Pierre Navaille P.E. License No. 46076 CH2M HILL 255 E. Robinson Street, Suite 505 Orlando, FL 32801 PH (407) 423-0030 Certificate of Authorization No. 000072	STATE OF FLORIDA DEPARTMENT OF TRANSPORTATION			TYPICAL SECTION	SHEET NO.
DATE	DESCRIPTION	DATE	DESCRIPTION		ROAD NO.	COUNTY	FINANCIAL PROJECT ID		
					SR 400	ORANGE	242484-7-32-01		34

TRAFFIC DATA (Central FL Pkwy)

ESTIMATED OPENING YEAR = 2020 AADT = 7,620
ESTIMATED DESIGN YEAR = 2040 AADT = 10,430
K = 9.0% D = 100% T = 12.2% (24 HOUR)
DESIGN HOUR T = 12.2%
DESIGN SPEED = 45 MPH
TRUCK DDHV (2020) = 84

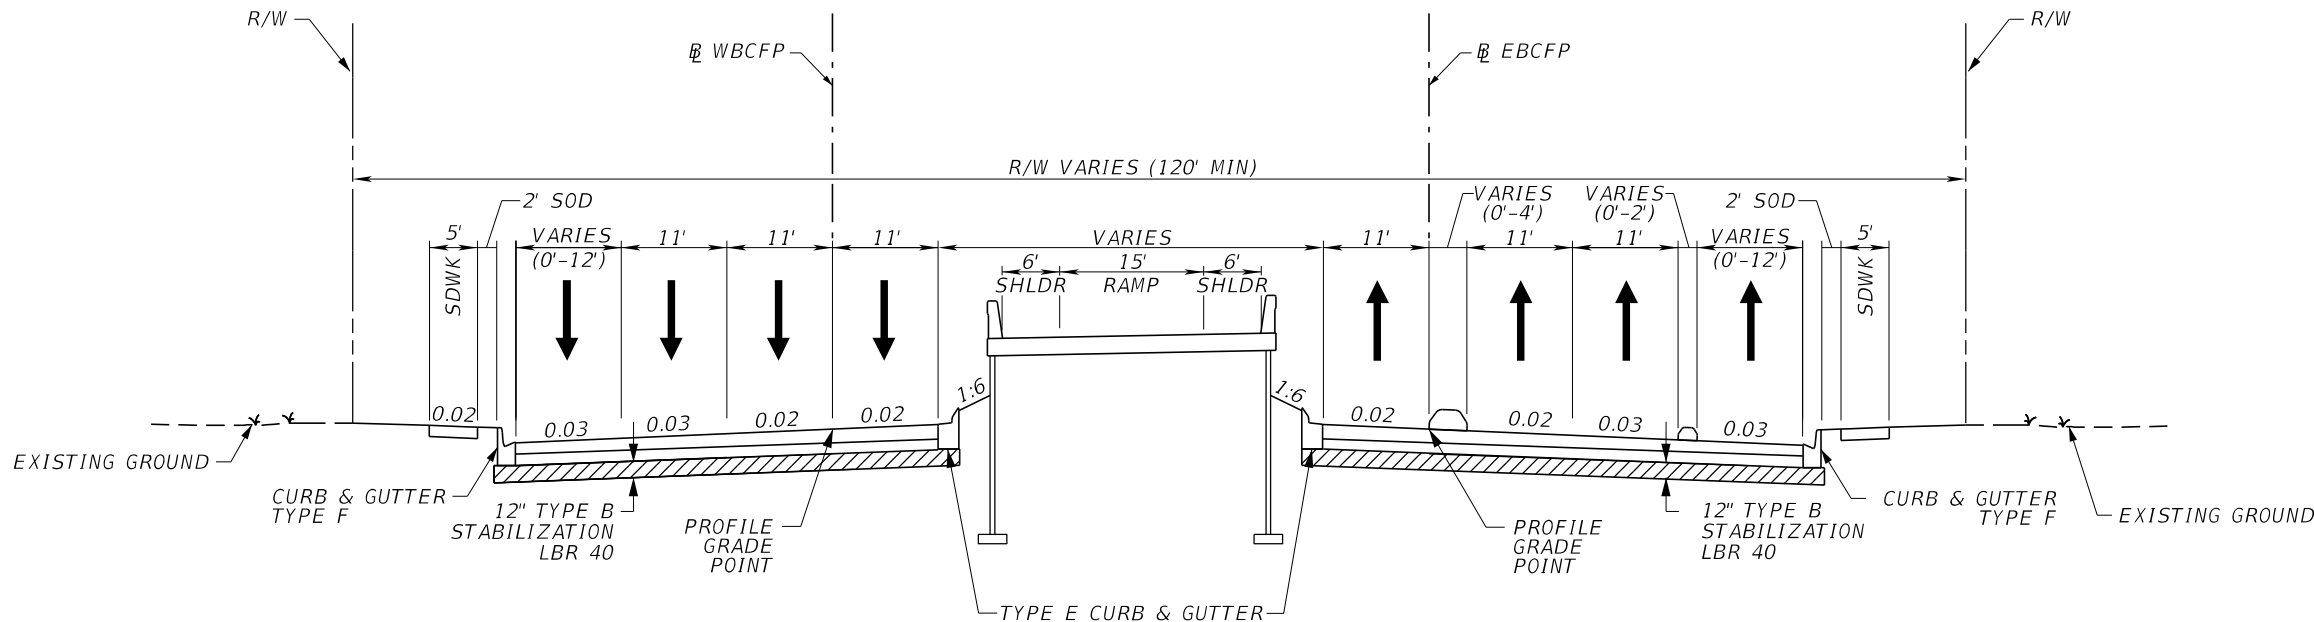


TYPICAL SECTION 30
CENTRAL FLORIDA PARKWAY
STA 5809+01.88 TO STA 5818+94.05

NOTE:
PAVEMENT CORING DATA, INCLUDING BASE MATERIAL TYPE AND THICKNESS, IS AVAILABLE ON DEPARTMENT'S WEBSITE AT <https://ftp.fdot.gov>. AFTER ACCESSING AS "GUEST", CLICK ON THE FOLLOWING FOLDER DIRECTORIES AS FOLLOWS: FTP, FDOT LTS, D5, CONSTRUCTION, PAVEMENT CORING DATA. THE PAVEMENT CORING DATA FOR THIS PROJECT IS LISTED IN ONE OF THE COUNTIES IN WHICH THE PROJECT IS LOCATED. THE DATA REPRESENTS MATERIALS ENCOUNTERED AT EACH CORING LOCATION. MATERIAL VARIATIONS BETWEEN CORES SHOULD BE ANTICIPATED AS INDICATED IN SECTION 2-4 OF THE STANDARD SPECIFICATIONS.

REVISIONS				Engineer of Record: Pierre Navaille P.E. License No. 46076 CH2M HILL 255 E. Robinson Street, Suite 505 Orlando, FL 32801 PH (407) 423-0030 Certificate of Authorization No. 000072	STATE OF FLORIDA DEPARTMENT OF TRANSPORTATION			TYPICAL SECTION	SHEET NO.
DATE	DESCRIPTION	DATE	DESCRIPTION		ROAD NO.	COUNTY	FINANCIAL PROJECT ID		
					SR 400	ORANGE	242484-7-32-01		35

TRAFFIC DATA (Central FL Pkwy)

ESTIMATED OPENING YEAR = 2020 AADT = 7,620
ESTIMATED DESIGN YEAR = 2040 AADT = 10,430
K = 9.0% D = 100% T = 12.2% (24 HOUR)
DESIGN HOUR T = 12.2%
DESIGN SPEED = 45 MPH
TRUCK DDHV (2020) = 84

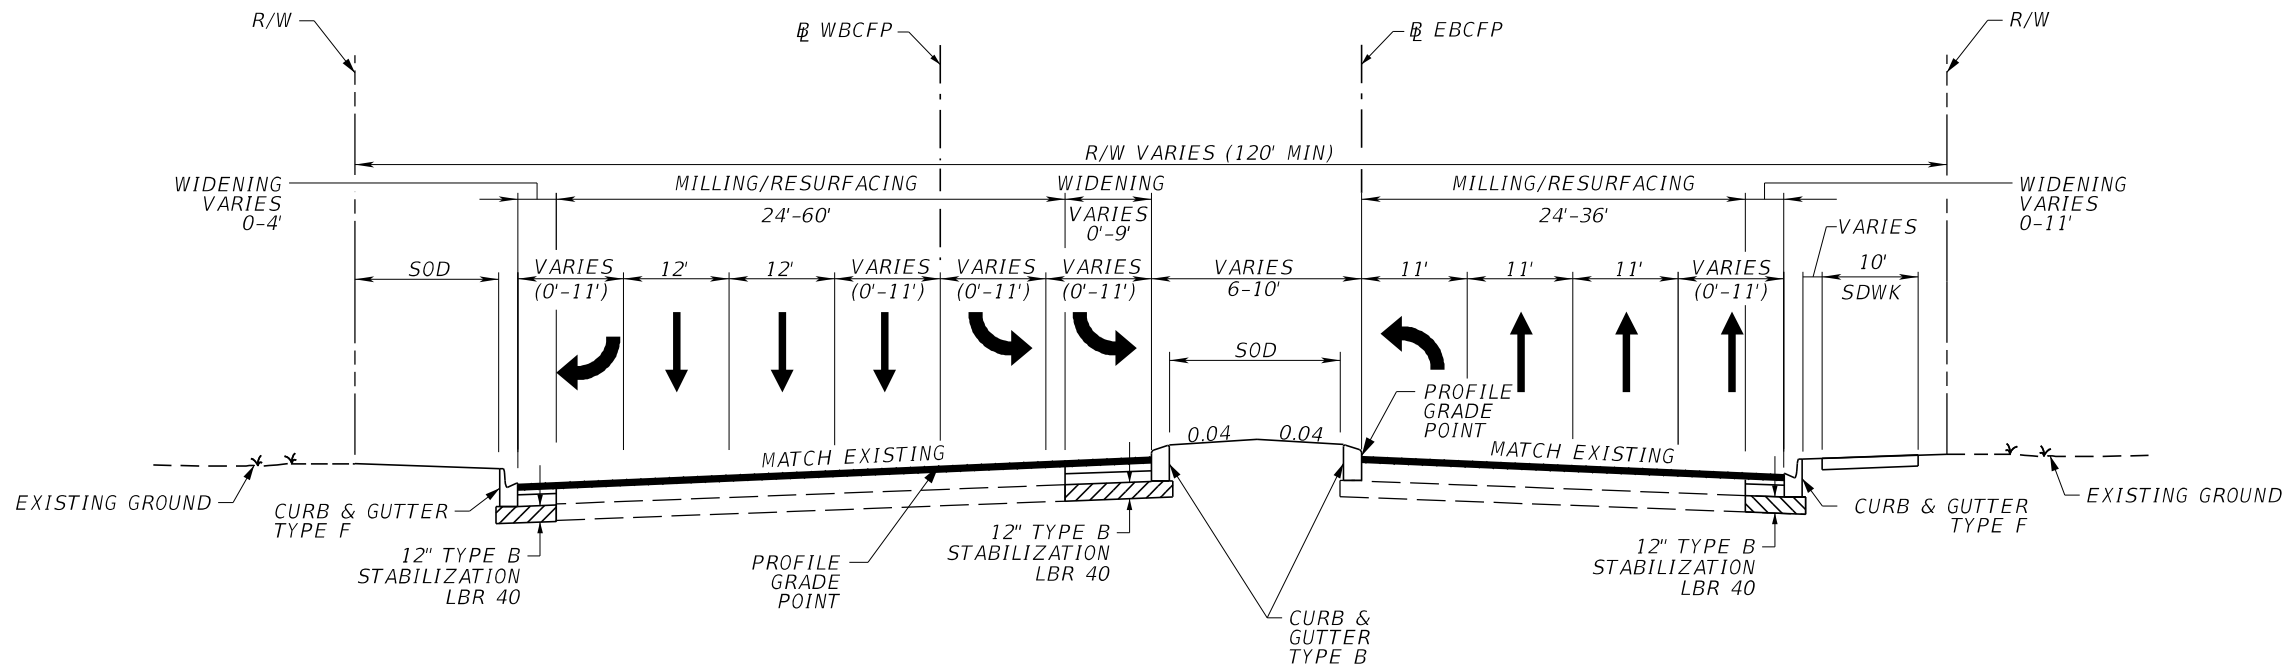


TYPICAL SECTION 31
CENTRAL FLORIDA PARKWAY
WIDENING/MILLING & RESURFACING SECTION
STA 5818+94.05 TO STA 5824+42.23

NOTE:
PAVEMENT CORING DATA, INCLUDING BASE MATERIAL TYPE AND THICKNESS, IS AVAILABLE ON DEPARTMENT'S WEBSITE AT <https://ftp.fdot.gov>. AFTER ACCESSING AS "GUEST", CLICK ON THE FOLLOWING FOLDER DIRECTORIES AS FOLLOWS: FTP, FDOT LTS, D5, CONSTRUCTION, PAVEMENT CORING DATA. THE PAVEMENT CORING DATA FOR THIS PROJECT IS LISTED IN ONE OF THE COUNTIES IN WHICH THE PROJECT IS LOCATED. THE DATA REPRESENTS MATERIALS ENCOUNTERED AT EACH CORING LOCATION. MATERIAL VARIATIONS BETWEEN CORES SHOULD BE ANTICIPATED AS INDICATED IN SECTION 2-4 OF THE STANDARD SPECIFICATIONS.

REVISIONS				Engineer of Record: Pierre Navaille P.E. License No. 46076 CH2M HILL 255 E. Robinson Street, Suite 505 Orlando, FL 32801 PH (407) 423-0030 Certificate of Authorization No. 000072	STATE OF FLORIDA DEPARTMENT OF TRANSPORTATION			TYPICAL SECTION	SHEET NO.
DATE	DESCRIPTION	DATE	DESCRIPTION		ROAD NO.	COUNTY	FINANCIAL PROJECT ID		
					SR 400	ORANGE	242484-7-32-01		36

TRAFFIC DATA (Westwood Blvd)


ESTIMATED OPENING YEAR = 2020 AADT = 7,620
ESTIMATED DESIGN YEAR = 2040 AADT = 10,430
K = 9.0% D = 100% T = 12.2% (24 HOUR)
DESIGN HOUR T = 12.2%
DESIGN SPEED = 40 MPH
TRUCK DDHV (2020) = 84

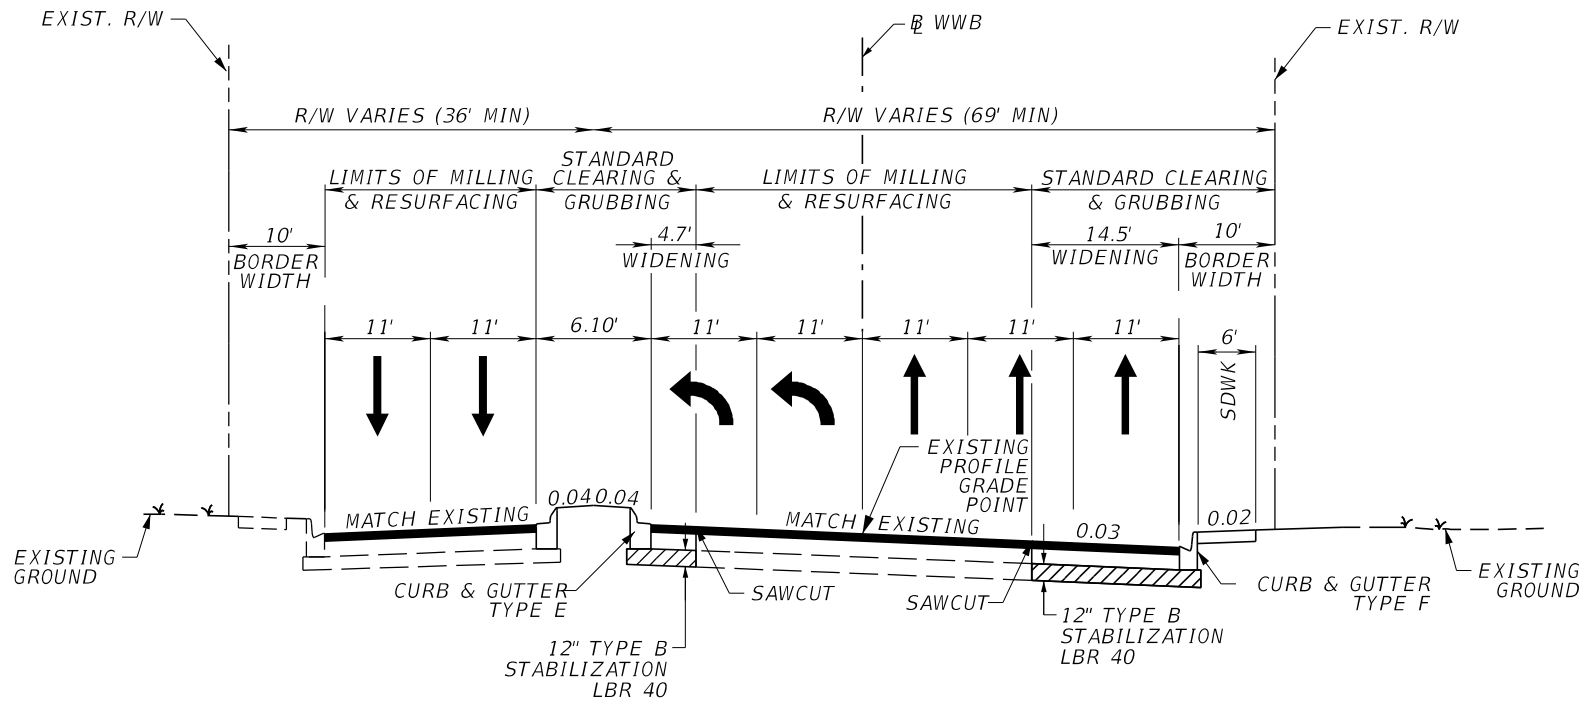


TYPICAL SECTION 32
WESTWOOD BLVD ROADWAY SECTION
(NEAR CENTRAL FLORIDA PKWY)

NOTE:
PAVEMENT CORING DATA, INCLUDING BASE MATERIAL TYPE AND THICKNESS, IS AVAILABLE ON DEPARTMENT'S WEBSITE AT <https://ftp.fdot.gov>. AFTER ACCESSING AS "GUEST", CLICK ON THE FOLLOWING FOLDER DIRECTORIES AS FOLLOWS: FTP, FDOT LTS, D5, CONSTRUCTION, PAVEMENT CORING DATA. THE PAVEMENT CORING DATA FOR THIS PROJECT IS LISTED IN ONE OF THE COUNTIES IN WHICH THE PROJECT IS LOCATED. THE DATA REPRESENTS MATERIALS ENCOUNTERED AT EACH CORING LOCATION. MATERIAL VARIATIONS BETWEEN CORES SHOULD BE ANTICIPATED AS INDICATED IN SECTION 2-4 OF THE STANDARD SPECIFICATIONS.

REVISIONS				Engineer of Record: Pierre Navaille P.E. License No. 46076 CH2M HILL 255 E. Robinson Street, Suite 505 Orlando, FL 32801 PH (407) 423-0030 Certificate of Authorization No. 000072	STATE OF FLORIDA DEPARTMENT OF TRANSPORTATION			TYPICAL SECTION	SHEET NO.
DATE	DESCRIPTION	DATE	DESCRIPTION		ROAD NO.	COUNTY	FINANCIAL PROJECT ID		
					SR 400	ORANGE	242484-7-32-01		37

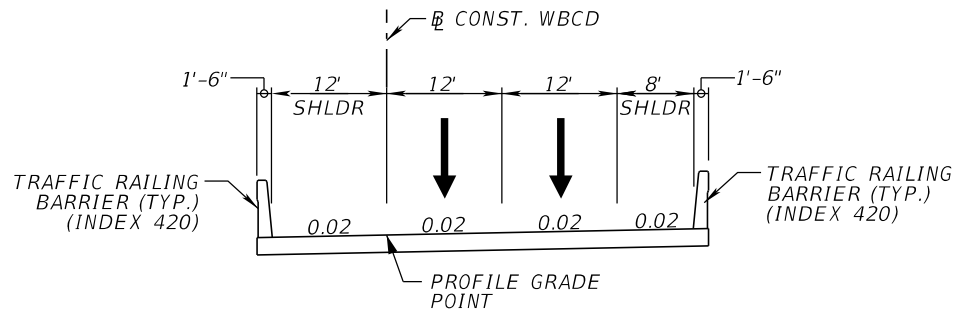

BRIDGE TYPICAL SECTION 33
WESTBOUND C-D ROAD SECTION


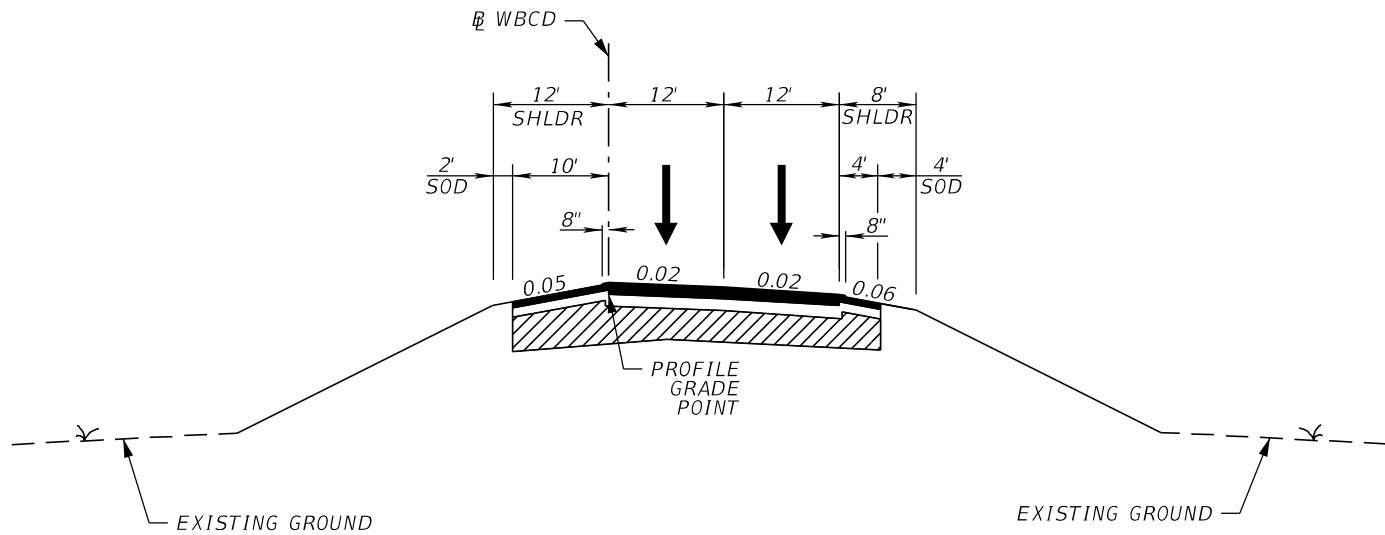


TYPICAL SECTION 34
WESTBOUND C-D ROAD SECTION

TRAFFIC DATA (WBCD)

ESTIMATED OPENING YEAR = 2020 AADT = 7,620
 ESTIMATED DESIGN YEAR = 2040 AADT = 10,430
 K = 8.0% D = 100% T = 12.2% (24 HOUR)
 DESIGN HOUR T = 6.1 %
 DESIGN SPEED = 60 MPH

REVISIONS				Engineer of Record: Pierre Navaille P.E. License No. 46076 CH2M HILL 255 E. Robinson Street, Suite 505 Orlando, FL 32801 PH (407) 423-0030 Certificate of Authorization No. 000072	STATE OF FLORIDA DEPARTMENT OF TRANSPORTATION			TYPICAL SECTION	SHEET NO.
DATE	DESCRIPTION	DATE	DESCRIPTION		ROAD NO.	COUNTY	FINANCIAL PROJECT ID		38
					SR 400	ORANGE	242484-7-32-01		

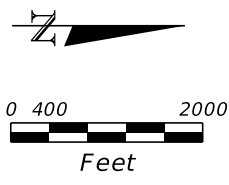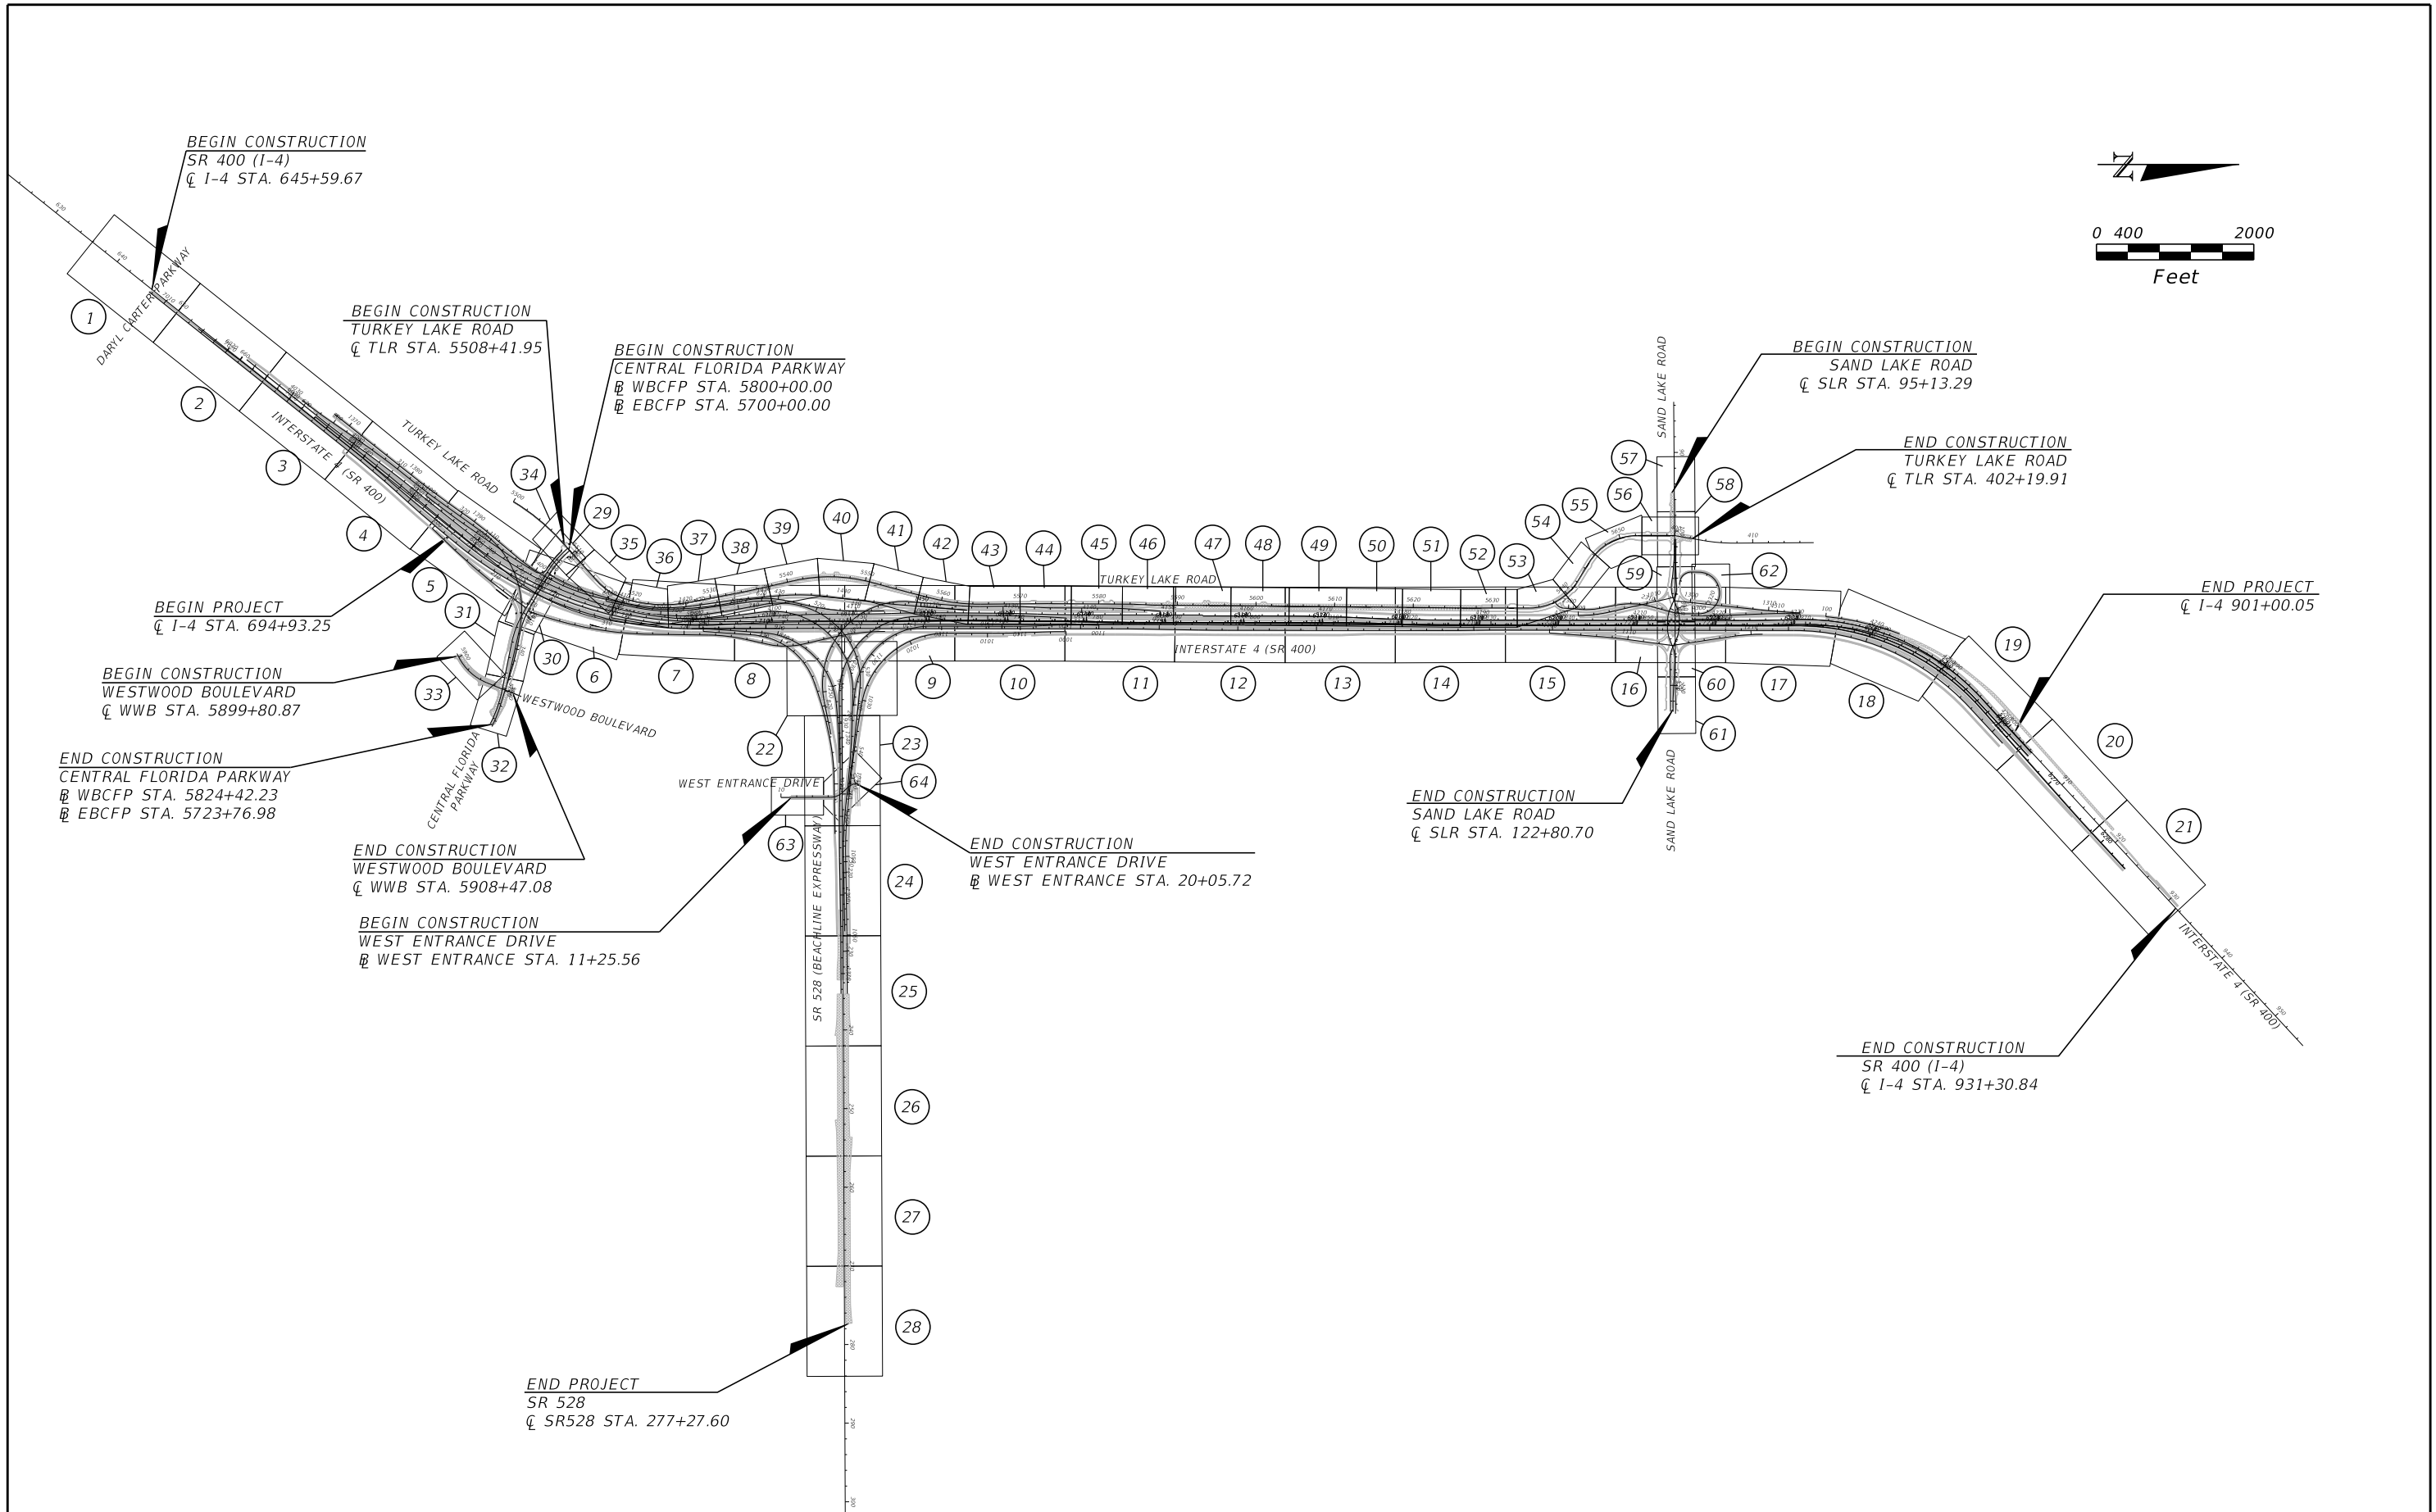

REVISIONS				Engineer of Record: Pierre Navaille P.E. License No. 46076 CH2M HILL 255 E. Robinson Street, Suite 505 Orlando, FL 32801 PH (407) 423-0030 Certificate of Authorization No. 000072	STATE OF FLORIDA DEPARTMENT OF TRANSPORTATION			PROJECT LAYOUT	SHEET NO.
DATE	DESCRIPTION	DATE	DESCRIPTION		ROAD NO.	COUNTY	FINANCIAL PROJECT ID		39
					SR 400	ORANGE	242484-7-32-01		


THE OFFICIAL RECORD OF THIS SHEET IS THE ELECTRONIC FILE DIGITALLY SIGNED AND SEALED UNDER RULE 61G15-23.004, F.A.C.

CURVE NO. ALIGNMENT PC PI PT DELTA DEGREE TANGENT LENGTH RADIUS e DESIGN SPEED												CURVE NO. ALIGNMENT PC PI PT DELTA DEGREE TANGENT LENGTH RADIUS e DESIGN SPEED											
WBGL-1	WBGL	4034+00.36	4037+35.94	4040+71.42	2°36'47"	0°23'22"	335.59	671.06	14714.00	NC	70	EBCFP-1	EBCFP	5700+16.21	5702+31.10	5704+42.61	17°36'51"	4°07'51"	214.90	426.40	1387.00	RC	30
WBGL-2	WBGL	4041+71.42	4045+26.28	4048+81.01	2°45'47"	0°23'22"	354.87	709.60	14714.00	NC	70	EBCFP-2	EBCFP	5710+06.16	5712+11.78	5714+13.61	19°03'26"	4°40'40"	205.62	407.45	1225.00	RC	45
WBGL-3	WBGL	4055+04.30	4057+98.54	4060+92.74	1°28'10"	0°14'59"	294.23	588.44	22942.00	NC	70	EBCFP-3	EBCFP	5720+38.43	5721+90.63	5723+41.79	11°35'15"	3°49'11"	152.20	303.36	1500.00	NC	45
WBGL-4	WBGL	4060+92.74	4078+59.94	4094+73.42	41°12'45"	1°13'09"	1767.20	3380.68	4700.00	0.045	70	EBCFP-4	EBCFP	5723+41.79	5724+13.18	5724+84.54	3°31'07"	2°27'54"	71.40	142.75	2324.43	NC	45
WBGL-5	WBGL	4097+70.18	4103+01.65	4108+32.65	4°08'14"	0°23'22"	531.47	1062.47	14714.00	NC	70	WBCFP-1	WBCFP	5800+16.30	5802+25.46	5804+31.32	17°36'51"	4°14'39"	209.16	415.03	1350.00	NC	30
WBGL-6	WBGL	4109+76.74	4112+29.22	4114+81.66	1°57'58"	0°23'22"	252.49	504.92	14714.00	NC	70	WBCFP-2	WBCFP	5808+75.40	5810+81.18	5812+82.65	20°17'24"	4°58'56"	205.78	407.24	1150.00	RC	45
WBGL-7	WBGL	4115+11.06	4118+12.67	4121+14.21	2°20'55"	0°23'22"	301.62	603.15	14714.00	NC	70	WBCFP-3	WBCFP	5813+33.06	5815+36.71	5817+39.85	7°03'46"	1°44'10"	203.65	406.79	3300.00	NC	45
WBGL-8	WBGL	4127+73.76	4130+55.73	4133+37.66	1°24'35"	0°15'00"	281.96	563.90	22918.00	NC	70	WBCFP-4	WBCFP	5822+20.28	5823+19.04	5824+17.47	8°04'13"	4°05'33"	98.76	197.19	1400.00	NC	45
WBGL-9	WBGL	4133+41.42	4136+54.26	4139+67.04	1°47'32"	0°17'11"	312.83	625.62	20000.00	NC	70	WBCFP-5	WBCFP	5824+17.47	5824+49.52	5824+81.57	1°41'04"	2°37'42"	32.05	64.09	2180.00	NC	45
WBGL-10	WBGL	4164+66.59	4169+98.46	4175+30.14	2°38'45"	0°14'56"	531.87	1063.54	23030.00	NC	70	TLR-1	CL_TLR	5500+00.00	5503+95.72	5507+85.64	16°58'49"	2°09'41"	395.72	785.64	2650.95	NC	45
WBGL-11	WBGL	4175+30.14	4180+59.70	4185+89.06	2°38'45"	0°14'60"	529.56	1058.93	22930.00	NC	70	TLR-2	CL_TLR	5514+72.20	5516+91.53	5519+00.26	30°46'25"	7°11'20"	219.33	428.07	797.00	0.032	45
WBGL-12	WBGL	4222+72.54	4226+24.68	4229+76.75	2°00'50"	0°17'09"	352.14	704.21	20036.00	NC	70	TLR-3	CL_TLR	5519+00.26	5523+18.01	5527+19.04	28°00'39"	3°25'16"	417.74	818.78	1674.80	RC	45
WBGL-13	WBGL	4229+76.75	4244+01.86	4256+44.16	49°56'41"	1°52'21"	1425.11	2667.41	3060.00	0.053	60	TLR-4	CL_TLR	5532+88.62	5535+03.97	5537+19.28	1°58'26"	0°27'30"	215.35	430.65	12500.00	NC	45
WBXL-1	WBXL	5043+99.73	5046+34.40	5048+69.04	1°29'38"	0°19'06"	234.67	469.31	18000.00	NC	70	TLR-5	CL_TLR	5540+81.11	5545+87.97	5550+74.79	27°50'26"	2°48'07"	506.85	993.68	2045.00	RC	45
WBXL-2	WBXL	5058+34.04	5075+23.17	5090+78.87	39°17'20"	1°12'39"	1689.13	3244.83	4732.00	0.045	70	TLR-6	CL_TLR	5558+81.11	5561+92.86	5565+01.22	14°37'44"	2°21'33"	311.75	620.11	2428.75	NC	45
WBXL-3	WBXL	5094+24.51	5096+75.67	5099+26.82	1°15'16"	0°14'59"	251.17	502.31	22942.00	NC	70	TLR-7	CL_TLR	5634+80.29	5638+83.10	5642+14.16	58°42'33"	8°00'00"	402.81	733.87	716.20	0.045	45
WBXL-4	WBXL	5099+26.82	5101+78.09	5104+29.35	1°15'16"	0°14'59"	251.28	502.53	22952.00	NC	60	TLR-8	CL_TLR	5644+87.27	5648+90.80	5652+22.23	58°47'48"	8°00'00"	403.53	734.96	716.20	0.045	45
WBXL-5	WBXL	5121+68.70	5124+64.10	5127+59.46	1°28'37"	0°15'00"	295.40	590.76	22918.00	NC	70	VWVB-1	CL_VWVB	5900+00.00	5905+55.42	5904+89.09	40°46'33"	8°20'13"	255.42	489.09	687.24	N/A	40
WBXL-6	WBXL	5136+14.77	5138+66.87	5141+18.92	1°57'47"	0°23'22"	252.10	504.15	14714.00	NC	70	EBSLR-1	BL_EBSLR	302+72.88	304+60.14	306+46.69	8°42'23"	2°19'45"	187.27	373.81	2460.00	NC	30
WBXL-7	WBXL	5141+59.60	5144+08.74	5146+57.83	1°56'24"	0°23'22"	249.14	498.23	14714.00	NC	70	EBSLR-2	BL_EBSLR	306+46.69	307+59.99	308+68.02	30°11'40"	13°38'31"	113.30	221.34	420.00	NC	30
WBXL-8	WBXL	5171+08.68	5174+87.53	5178+66.30	1°53'29"	0°14'59"	378.84	757.61	22952.00	NC	70	EBSLR-3	BL_EBSLR	310+09.50	310+79.15	311+46.99	22°30'25"	16°22'13"	69.64	137.49	350.00	NC	30
WBXL-9	WBXL	5178+66.30	5182+44.97	5186+23.58	1°53'29"	0°14'59"	378.68	757.28	22942.00	NC	70	EBSLR-4	BL_EBSLR	312+45.17	313+14.76	313+82.57	22°29'35"	16°22'13"	69.60	137.40	350.00	NC	30
WBXL-10	WBXL	5223+67.20	5226+93.48	5230+19.70	1°51'27"	0°17'05"	326.28	652.50	20128.00	NC	70	EBSLR-5	BL_EBSLR	315+24.06	316+01.69	316+76.85	25°00'42"	16°22'13"	77.63	152.79	350.00	NC	30
WBXL-11	WBXL	5230+19.70	5243+88.09	5255+87.34	49°02'18"	1°54'36"	1368.39	2567.64	3000.00	0.053	60	EBSLR-6	BL_EBSLR	316+76.85	319+76.37	322+75.89	0°42'14"	0°07'03"	299.52	599.04	48760.00	NC	30
EBXL-1	EBXL	6015+39.92	6017+36.39	6019+32.82	2°03'18"	0°31'23"	196.47	392.90	10955.00	RC	70	WBSLR-1	BL_WBSLR	203+92.16	205+45.45	206+98.52	5°10'41"	1°41'25"	153.29	306.36	3390.00	NC	30
EBXL-2	EBXL	6020+58.12	6023+22.00	6025+85.83	2°03'18"	0°23'22"	263.89	527.72	14714.00	NC	70	WBSLR-2	BL_WBSLR	206+98.52	207+87.91	208+73.55	28°39'09"	16°22'13"	89.38	175.03	350.00	NC	30
EBXL-3	EBXL	6039+48.23	6043+03.73	6046+59.09	2°45'35"	0°23'18"	355.50	710.85	14759.00	NC	70	WBSLR-3	BL_WBSLR	210+07.20	210+76.76	211+44.53	22°28'55"	16°22'13"	69.56	137.34	350.00	NC	30
EBXL-4	EBXL	6046+59.09	6049+17.94	6051+76.74	2°00'57"	0°23'22"	258.86	517.66	14714.00	NC	70	WBSLR-4	BL_WBSLR	212+47.02	213+16.66	213+84.50	22°30'25"	16°22'13"	69.64	137.49	350.00	NC	30
EBXL-5	EBXL	6058+25.39	6076+96.75	6093+93.30	42°41'44"	1°11'48"	1871.37	3567.91	4788.00	0.044	70	WBSLR-5	BL_WBSLR	215+23.95	215+97.97	216+69.85	23°53'01"	16°22'13"	74.02	145.90	350.00	NC	30
EBXL-6	EBXL	6093+93.30	6100+75.53	6107+57.36	3°24'24"	0°14'59"	682.23	1364.06	22942.00	NC	70	W_ENT-1	West Entrance	16+29.88	17+18.66	17+99.01	43°04'10"	25°27'53"	88.79	169.13	225.00	NC	25
EBXL-7	EBXL	6122+03.10	6124+98.37	6127+93.60	1°28'37"	0°15'00"	295.27	590.51	22908.00	NC	70	W_ENT-2	West Entrance	18+85.23	19+37.45	19+87.84	26°07'46"	25°27'53"	52.21	102.61	225.00	NC	25
EBXL-8	EBXL	6136+49.04	6139+00.97	6141+52.85	1°57'47"	0°23'23"	251.93	503.81	14704.00	NC	70	RP_A-1	RP_A	100+00.00	103+49.99	106+99.70	4°00'32"	0°34'23"	349.99	699.70	10000.00	NC	50
EBXL-9	EBXL	6141+93.54	6144+42.84	6146+92.10	1°56'24"	0°23'21"	249.31	498.56	14724.00	NC	70	RP_A-2	RP_A	112+51.60	114+75.46	116+99.13	4°09'19"	0°55'43"	223.86	447.53	6171.00	RC	50
EBXL-10	EBXL	6171+42.96	6175+21.63	6179+00.24	1°53'29"	0°14'59"	378.68	757.28	22942.00	NC	70	RP_A-3	RP_A	116+99.13	118+03.49	118+66.13	86°59'14"	52°05'14"	104.36	167.00	110.00	NC	50
EBXL-11	EBXL	6179+00.24	6182+79.08	6186+57.85	1°53'29"	0°14'59"	378.84	757.61	22952.00	NC	70	RP_B-1	RP_B	202+42.77	208+47.21	214+49.54	8°17'37"	0°41'14"	604.44	1206.77	8337.00	NC	50
EBXL-12	EBXL	6230+35.07	6244+57.95	6257+04.61	49°05'11"	1°50'20"	1422.88	2669.53	3116.00	0.052	60	RP_C-1	RP_C	301+42.57	304+73.01	308+02.35	8°03'49"	1°13'20"	330.43	659.77	4688.00	0.026	50
EBXL-13	EBXL	6274+10.60	6276+41.66	6278+72.71	1°09'19"	0°15'00"	231.06	462.11	22918.00	NC	60	RP_C-2	RP_C	308+02.35	310+05.50	312+08.37	5°10'48"	1°16'33"	203.15	406.02	4491.00	0.027	50
EBGL-1	EBGL	7039+47.60	7043+91.62	7048+35.37	3°27'25"	0°23'22"	444.02	887.76	14714.00	NC	70	RP_C-3	RP_C	312+08.37	314+00.70	315+92.81	4°41'33"	1°13'14"	192.33	384.45	4694.00	0.026	50
EBGL-2	EBGL	7050+04.64	7053+53.08	7057+01.38	2°42'47"	0°23'22"	348.43	696.74	14714.00	NC	70	RP_C-4	RP_C	323+09.56	325+43.49	327+75.80	11°39'18"	2°29'59"	233.92	466.23	2292.00	0.049	50
EBGL-3	EBGL	7058+43.57	7075+14.14	7090+52.75	39°17'20"	1°13'27"	1670.57	3209.18	4680.00	0.045	70	RP_C-5	RP_C	330+81.85	333+07.58	335+25.86	25°26'23"	5°43'46"	225.72	444.01	1000.00	0.090	50
EBGL-4	EBGL	7101+86.77	7102+93.81	7104+00.86	0°32'06"	0°15'00"	107.05	214.09	22930.00	NC	70	RP_C-6	RP_C	338+98.56	342+43.54	345+85.50	13°07'11"	1°54'35"	344.98	686.94	3000.00	0.039	50
EBGL-5	EBGL	7104+00.86	7105+08.02	7106+15.18	0°32'06"	0°14'59"	107.16	214.32	22954.00	NC	70	RP_C_CFP-1	RP_C_CFP	295+13.83	297+14.08	299+14.16	4°03'09"	1°00'44"	200.25	400.33	5660.00	0.021	50
EBGL-6	EBGL	7144+37.45	7146+19.87	7148+02.28	0°54'42"	0°15'00"	182.42	364.83	22930.00	NC	70	RP_C_CFP-2	RP_C_CFP	304+36.45	307+31.39	310+26.09	4°03'08"	0°41'14"	294.94	589.64	8337.00	NC	50
EBGL-7	EBGL	7155+05.57	7156+88.37	7158+71.17	0°54'42"	0°14'58"	182.80	365.60	22978.00	NC	70	RP_C_CFP-3	RP_C_CFP	312+30.35	314+43.44	316+56.43	2°55'42"	0°41'14"	213.08	426.08	8337.00	NC	50
EBGL-8	EBGL	7186+25.20	7188+25.48	7190+25.74	1°00'03"	0°15'00"	200.27	400.54	22930.00	NC	70	* RP_C_CFP-4	RP_C_CFP</										


CURVE NO.	ALIGNMENT	PC	PI	PT	DELTA	DEGREE	TANGENT	LENGTH	RADIUS	e	DESIGN SPEED
RP_D-1	RP_D	400+00.00	402+96.55	405+89.83	14°44'41"	2°29'59"	296.55	589.83	2292.00	0.049	50
RP_D-2	RP_D	410+31.64	412+90.89	415+46.32	17°01'34"	3°18'29"	259.25	514.68	1732.00	0.062	50
RP_D-3	RP_D	415+46.32	419+52.89	423+57.33	10°10'45"	1°15'18"	406.57	811.01	4565.00	0.026	50
RP_D-4	RP_D	426+13.33	428+59.57	430+99.17	23°00'20"	4°44'07"	246.24	485.84	1210.00	0.081	50
RP_D-5	RP_D	433+89.53	437+16.74	440+41.12	13°01'52"	1°59'59"	327.21	651.60	2865.00	0.040	50
RP_D-6	RP_D	440+41.12	442+01.90	443+62.66	1°15'18"	0°23'25"	160.77	321.53	14678.00	NC	50
RP_E-1	RP_E	499+53.56	502+80.13	506+02.33	16°13'05"	2°29'59"	326.567	648.77	2292.00	0.049	50
RP_E-2	RP_E	507+65.69	508+55.02	509+44.33	2°00'43"	1°07'35"	89.327	178.64	5087.00	0.024	50
RP_E-3	RP_E	513+31.09	519+00.47	523+76.09	56°29'06"	5°24'19"	569.38	1045.00	1060.00	0.087	50
RP_E-4	RP_E	523+76.09	528+21.27	532+09.25	49°59'09"	5°59'58"	445.18	833.16	955.00	0.092	50
RP_E-5	RP_E	538+11.09	539+41.67	540+72.23	1°18'21"	0°30'00"	130.57	261.14	11459.00	NC	50
RP_E-6	RP_E	540+72.23	542+31.47	543+90.70	1°24'57"	0°26'41"	159.25	318.48	12887.00	NC	50
RP_E1-1	RP_E1	603+60.12	607+56.27	611+44.46	19°53'05"	2°32'07"	396.15	784.34	2260.00	0.050	50
RP_E1-2	RP_E1	618+06.47	619+72.93	621+38.59	9°47'01"	2°56'45"	166.47	332.12	1945.00	0.056	50
RP_EX-1	RP_EX	700+00.00	703+52.66	707+03.07	11°11'23"	1°35'30"	352.66	703.07	3600.00	0.033	50
RP_EX-2	RP_EX	710+97.27	722+92.95	728+57.17	99°20'42"	5°38'42"	1195.68	1759.91	1015.00	0.089	50
RP_EX-3	RP_EX	733+63.53	735+72.26	737+80.85	3°28'13"	0°49'54"	208.73	417.32	6890.00	RC	50
RP_EX-4	RP_EX	743+17.63	746+25.13	749+31.88	6°57'00"	1°07'53"	307.50	614.25	5064.00	0.024	70
RP_F-1	RP_F	806+29.23	812+06.22	816+54.23	65°37'05"	6°24'06"	576.99	1025.00	895.00	0.095	50
RP_F-2	RP_F	816+54.23	820+73.96	824+91.37	10°27'48"	1°15'00"	419.74	837.14	4584.00	0.026	50
RP_F-3	RP_F	824+91.37	827+13.49	829+34.72	8°51'59"	1°59'59"	222.12	443.36	2865.00	0.040	50
RP_FX-1	RP_FX	908+20.26	916+62.54	922+20.26	80°12'51"	5°43'47"	842.29	1400.00	1000.00	0.090	50
RP_FX-2	RP_FX	922+20.26	926+00.48	929+80.09	5°41'57"	0°45'00"	380.23	759.83	7639.00	RC	50
RP_G-1	RP_G	1000+00.00	1001+49.99	1002+99.94	2°03'41"	0°41'14"	149.98	299.92	8337.00	NC	50
RP_G-2	RP_G	1006+39.41	1007+89.40	1009+39.35	2°03'41"	0°41'14"	149.98	299.94	8337.00	NC	50
RP_G-3	RP_G	1015+32.12	1024+34.27	1030+36.10	79°38'28"	5°17'43"	902.15	1503.98	1082.00	0.086	50
RP_G-4	RP_G	1030+36.10	1035+37.58	1040+38.55	4°27'40"	0°26'42"	501.48	1002.44	12875.00	NC	50
RP_G-5	RP_G	1043+88.39	1046+94.20	1049+99.25	6°56'59"	1°08'16"	305.80	610.85	5036.00	0.043	70
RP_GX-1	RP_GX	1100+00.00	1103+21.53	1106+42.73	4°25'02"	0°41'14"	321.53	642.73	8337.00	NC	50
RP_GX-2	RP_GX	1107+22.50	1109+03.31	1110+84.05	2°29'05"	0°41'14"	180.81	361.55	8337.00	NC	50
RP_GX-3	RP_GX	1121+54.33	1130+19.10	1135+59.81	84°19'21"	5°59'58"	864.77	1405.48	955.00	0.092	50
RP_H-1	RP_H	1204+08.34	1205+32.38	1206+56.33	3°43'11"	1°30'00"	124.04	248.00	3820.00	0.031	50
RP_H-2	RP_H	1213+54.78	1214+41.36	1215+27.92	2°09'51"	1°15'00"	86.58	173.14	4584.00	0.026	50
RP_H-3	RP_H	1217+17.92	1218+28.25	1219+38.55	2°45'28"	1°15'00"	110.34	220.64	4584.00	0.026	50
RP_H-4	RP_H	1222+95.81	1224+15.83	1225+35.70	4°47'51"	2°00'00"	120.02	239.89	2865.00	0.040	50
RP_H-5	RP_H	1231+96.31	1235+93.40	1239+51.95	43°30'46"	5°45'30"	397.09	755.64	995.00	0.090	50
RP_H-6	RP_H	1239+51.95	1246+00.42	1251+17.94	62°26'08"	5°21'17"	648.47	1165.99	1070.00	0.087	50
RP_HX-1	RP_HX	1301+53.44	1302+51.39	1303+49.33	1°37'55"	0°49'59"	97.95	195.89	6878.00	RC	50
RP_HX-2	RP_HX	1303+49.33	1306+42.80	1309+36.24	1°28'09"	0°15'01"	293.47	586.91	22887.00	NC	50
RP_HX-3	RP_HX	1313+07.26	1315+06.82	1317+06.30	2°44'32"	0°41'14"	199.56	399.03	8337.00	NC	50
RP_HX-4	RP_HX	1319+29.02	1329+06.47	1334+77.01	88°41'36"	5°43'46"	977.45	1547.99	1000.00	0.090	50
RP_HX-5	RP_HX	1341+42.17	1343+35.59	1345+28.97	2°01'23"	0°31'23"	193.42	386.81	10955.00	NC	50
RP_HX-6	RP_HX	1348+87.16	1352+05.02	1355+22.81	2°01'19"	0°19'05"	317.86	635.65	18012.00	NC	70

CURVE NO.	ALIGNMENT	PC	PI	PT	DELTA	DEGREE	TANGENT	LENGTH	RADIUS	e	DESIGN SPEED
RP_J-1	RP_J	1000+00.00	1002+00.90	1004+00.11	12°54'55"	3°13'41"	200.90	400.11	1775.00	0.061	50
RP_K-1	RP_K	1106+02.38	1108+02.21	1110+01.92	3°30'05"	0°52'35"	199.83	399.54	6538.00	RC	50
RP_L-1	RP_L	1207+49.62	1209+48.18	1211+45.99	8°35'56"	2°10'10"	198.56	396.36	2641.00	0.044	50
RP_M-1	RP_M	1305+13.62	1306+03.93	1306+94.22	1°02'05"	0°34'23"	90.30	180.60	10000.00	NC	50
RP_M-2	RP_M	1308+00.87	1309+33.34	1310+65.73	3°22'20"	1°16'24"	132.47	264.85	4500.00	0.027	50
RP_M-3	RP_M	1312+67.86	1313+33.16	1313+98.42	2°59'32"	2°17'31"	65.30	130.56	2500.00	0.046	50
RP_M2-1	RP_M2	2298+09.20	2298+80.55	2299+39.04	59°02'28"	45°28'22"	71.35	129.84	126.00	N/A	N/A
RP_M2-2	RP_M2	2301+75.46	2302+83.14	2303+89.60	14°57'46"	6°59'14"	107.68	214.14	820.00	0.053	30
RP_M2-3	RP_M2	2306+19.29	2308+39.61	2310+52.36	25°58'54"	5°59'58"	220.32	433.06	955.00	0.046	30
RP_M2-4	RP_M2	2313+22.36	2314+14.28	2315+05.13	15°04'06"	8°14'38"	91.92	182.78	695.00	0.059	30
RP_M2-5	RP_M2	2316+77.51	2639+71.68	2325+05.68	179°03'35"	21°37'16"	32294.18	828.17	265.00	0.098	30
RP_M2-6	RP_M2	2326+01.84	2327+67.07	2328+51.94	95°31'49"	38°11'50"	165.23	250.10	150.00	N/A	N/A
RP_M3-1	RP_M3	4301+10.87	4302+22.02	4303+33.15	2°17'26"	1°01'50"	111.16	222.28	5560.00	NC	50
RP_M3-2	RP_M3	4308+73.32	4309+88.06	4311+02.75	2°55'17"	1°16'24"	114.74	229.45	4500.00	RC	40
RP_M4-1	RP_M4	10+00.00	11+79.64	12+62.52	2°55'17"	1°16'24"	179.64	262.52	150.00	N/A	N/A
RP_N-1	RP_N	100+00.00	100+24.53	100+49.07	0°54'16"	1°50'37"	24.53	49.07	3108.00	0.052	60
RP_N-2	RP_N	100+49.07	105+09.13	109+64.13	14°43'38"	1°36'34"	460.07	915.55	3560.00	0.098	60
WBCD-3	WBCD	1380+61.32	1383+95.20	1387+28.91	3°15'59"	0°29'21"	333.89	667.59	11710.00	NC	60
WBCD-4	WBCD	1388+28.91	1390+52.72	1392+76.23	5°07'34"	1°08'45"	223.81	447.33	5000.00	0.034	60
WBCD-5	WBCD	1396+75.55	1403+08.06	1409+15.55	27°51'41"	2°14'49"	632.51	1240.00	2550.00	0.062	60
WBCD-6	WBCD	1409+15.55	1411+28.97	1413+42.35	2°08'03"	0°30'00"	213.43	426.80	11459.00	NC	60
WBCD-7	WBCD	1413+42.35	1417+13.01	1420+77.35	18°18'35"	2°29'28"	370.66	735.00	2300.00	0.067	60
WBCD-8	WBCD	1424+20.21	1428+40.46	1432+60.33	4°12'02"	0°30'00"	420.25	840.11	11459.00	NC	60
WBCD-9	WBCD	1432+60.33	1435+27.91	1437+93.95	10°40'18"	1°59'60"	267.59	533.62	2865.00	0.055	60
WBCD-10	WBCD	1444+24.03	1446+31.24	1448+38.39	2°22'27"	0°34'23"	207.21	414.36	10000.00	NC	60

REVISIONS				Engineer of Record: Pierre Navaille P.E. License No. 46076 CH2M HILL 255 E. Robinson Street, Suite 505 Orlando, FL 32801 PH (407) 423-0030 Certificate of Authorization No. 000072	STATE OF FLORIDA DEPARTMENT OF TRANSPORTATION			<i>CURVE DATA (2)</i>	SHEET NO.
DATE	DESCRIPTION	DATE	DESCRIPTION		ROAD NO.	COUNTY	FINANCIAL PROJECT ID		41
					SR 400	ORANGE	242484-7-32-01		

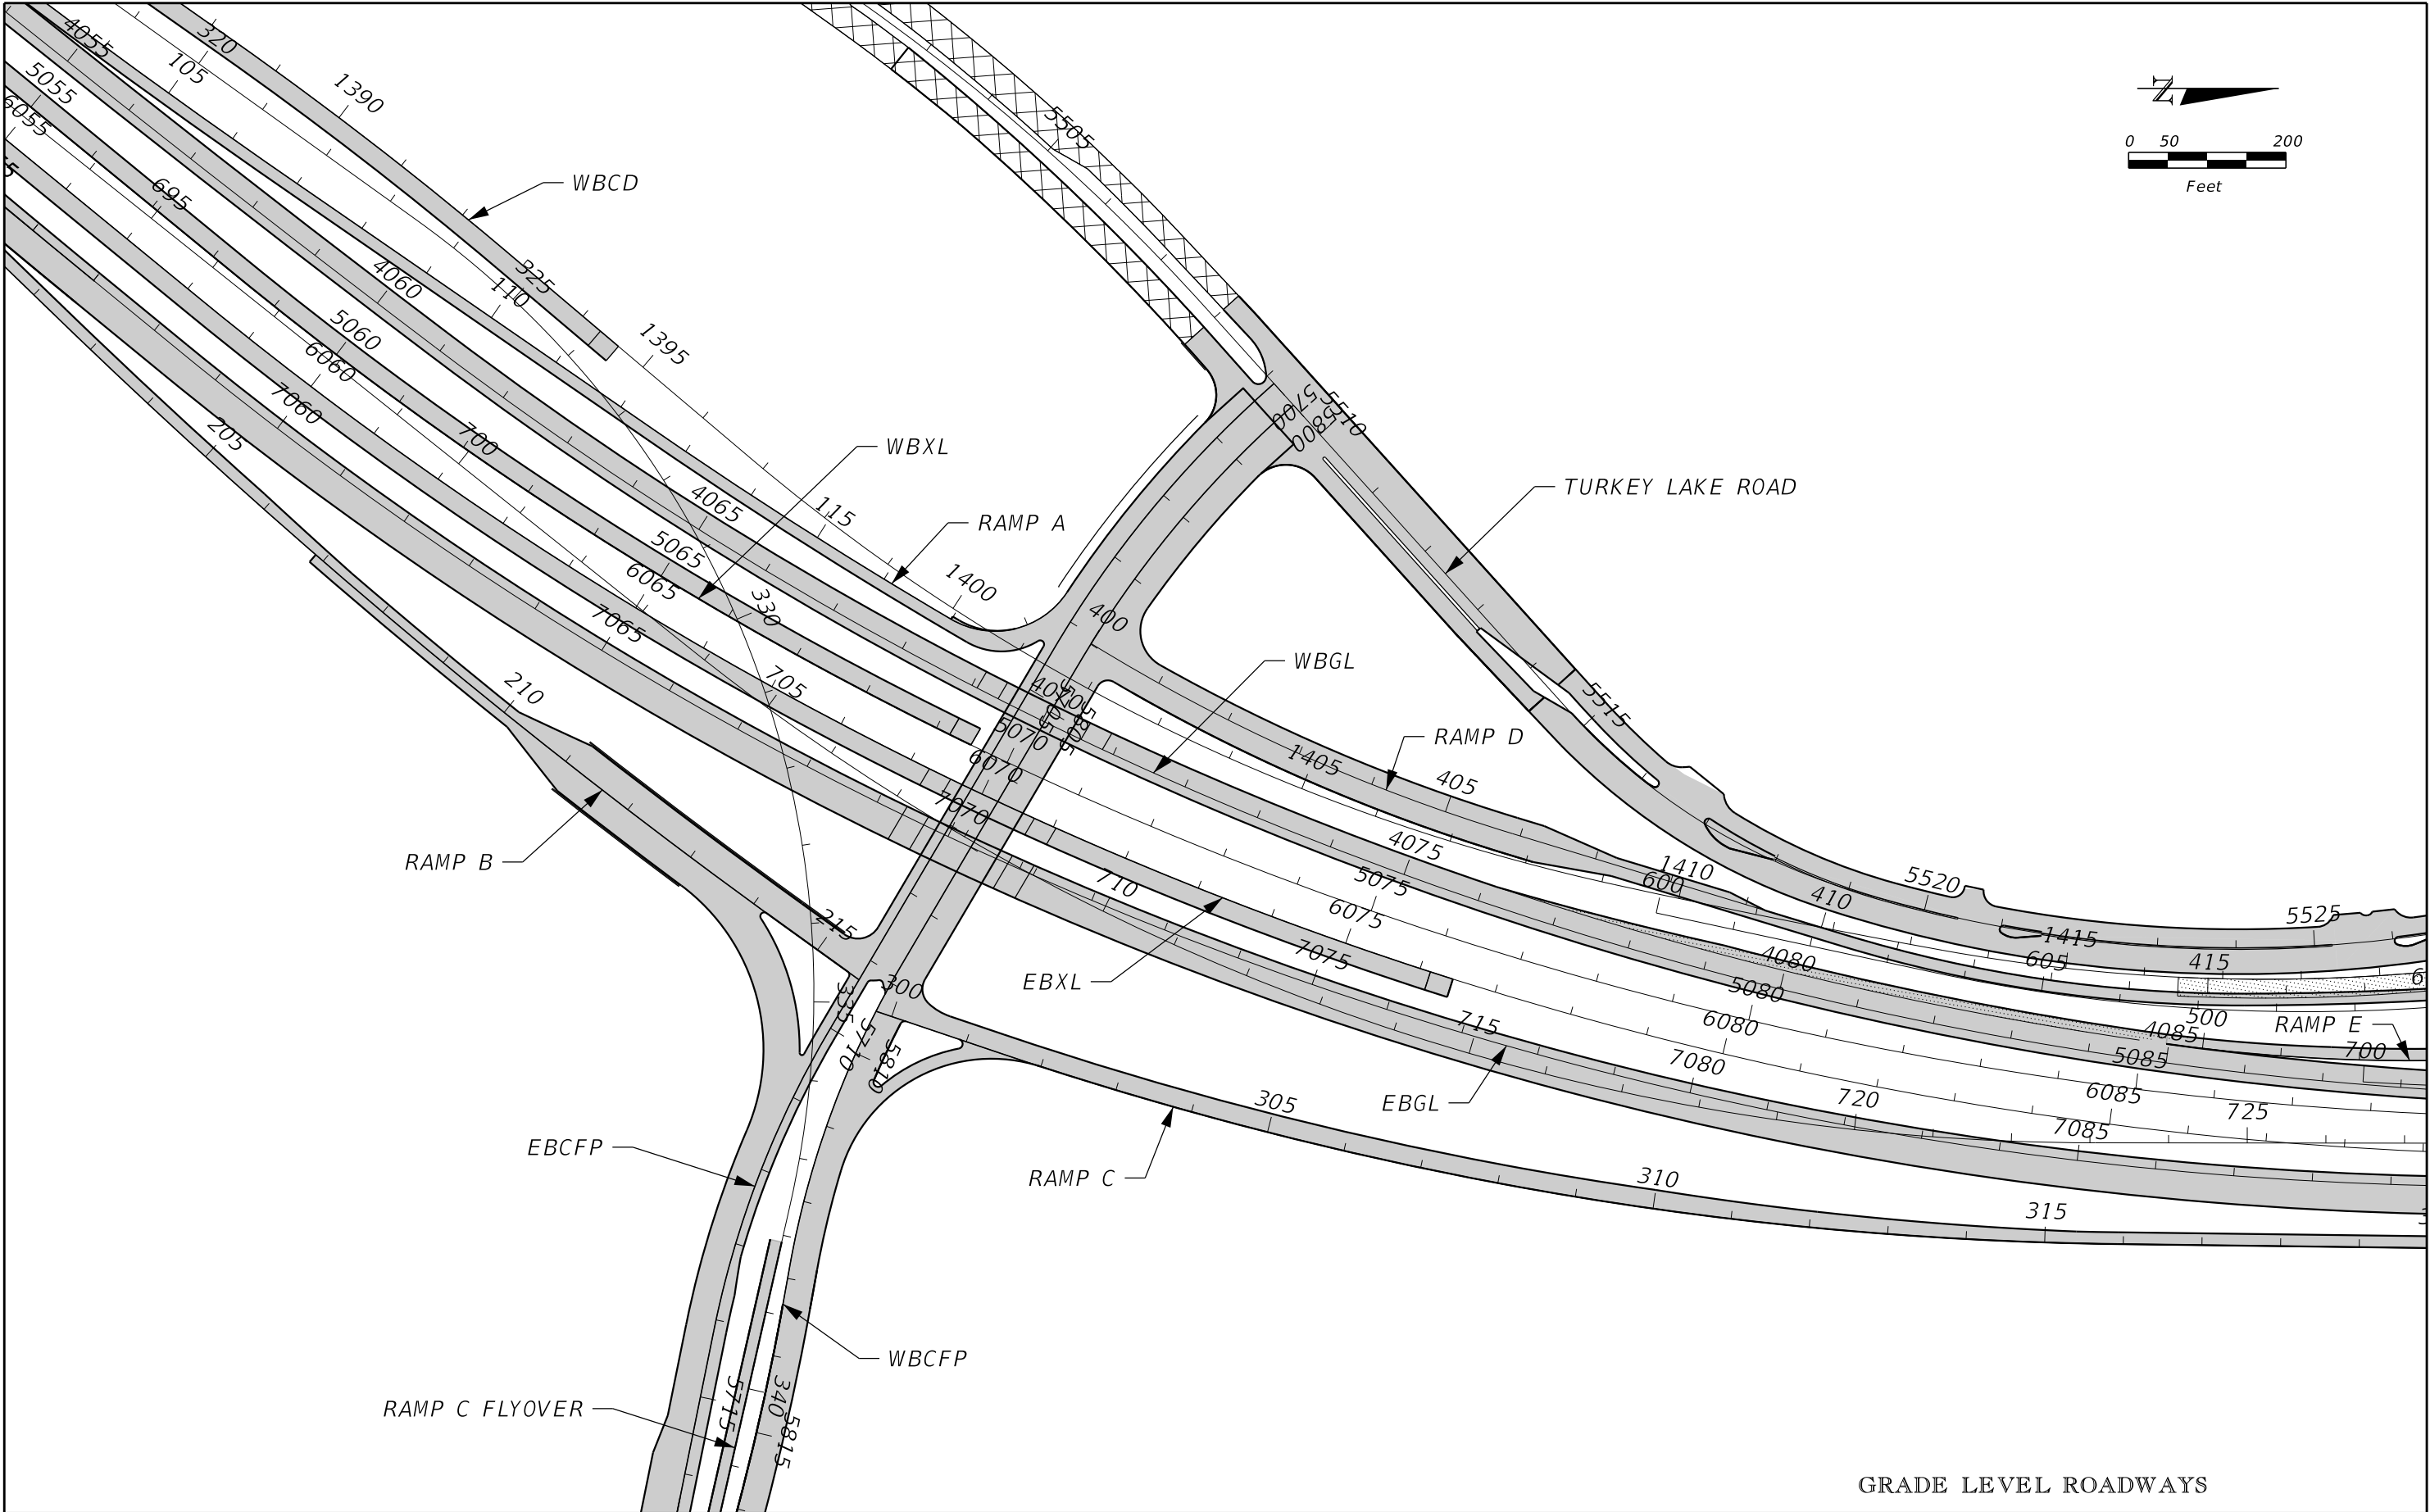

REVISIONS				Engineer of Record: Pierre Navaille P.E. License No. 46076 CH2M HILL 255 E. Robinson Street, Suite 505 Orlando, FL 32801 PH (407) 423-0030 Certificate of Authorization No. 000072	STATE OF FLORIDA DEPARTMENT OF TRANSPORTATION			INTERCHANGE LAYOUT (1)	SHEET NO. 42
DATE	DESCRIPTION	DATE	DESCRIPTION		ROAD NO.	COUNTY	FINANCIAL PROJECT ID		
					SR 400	ORANGE	242484-7-32-01		

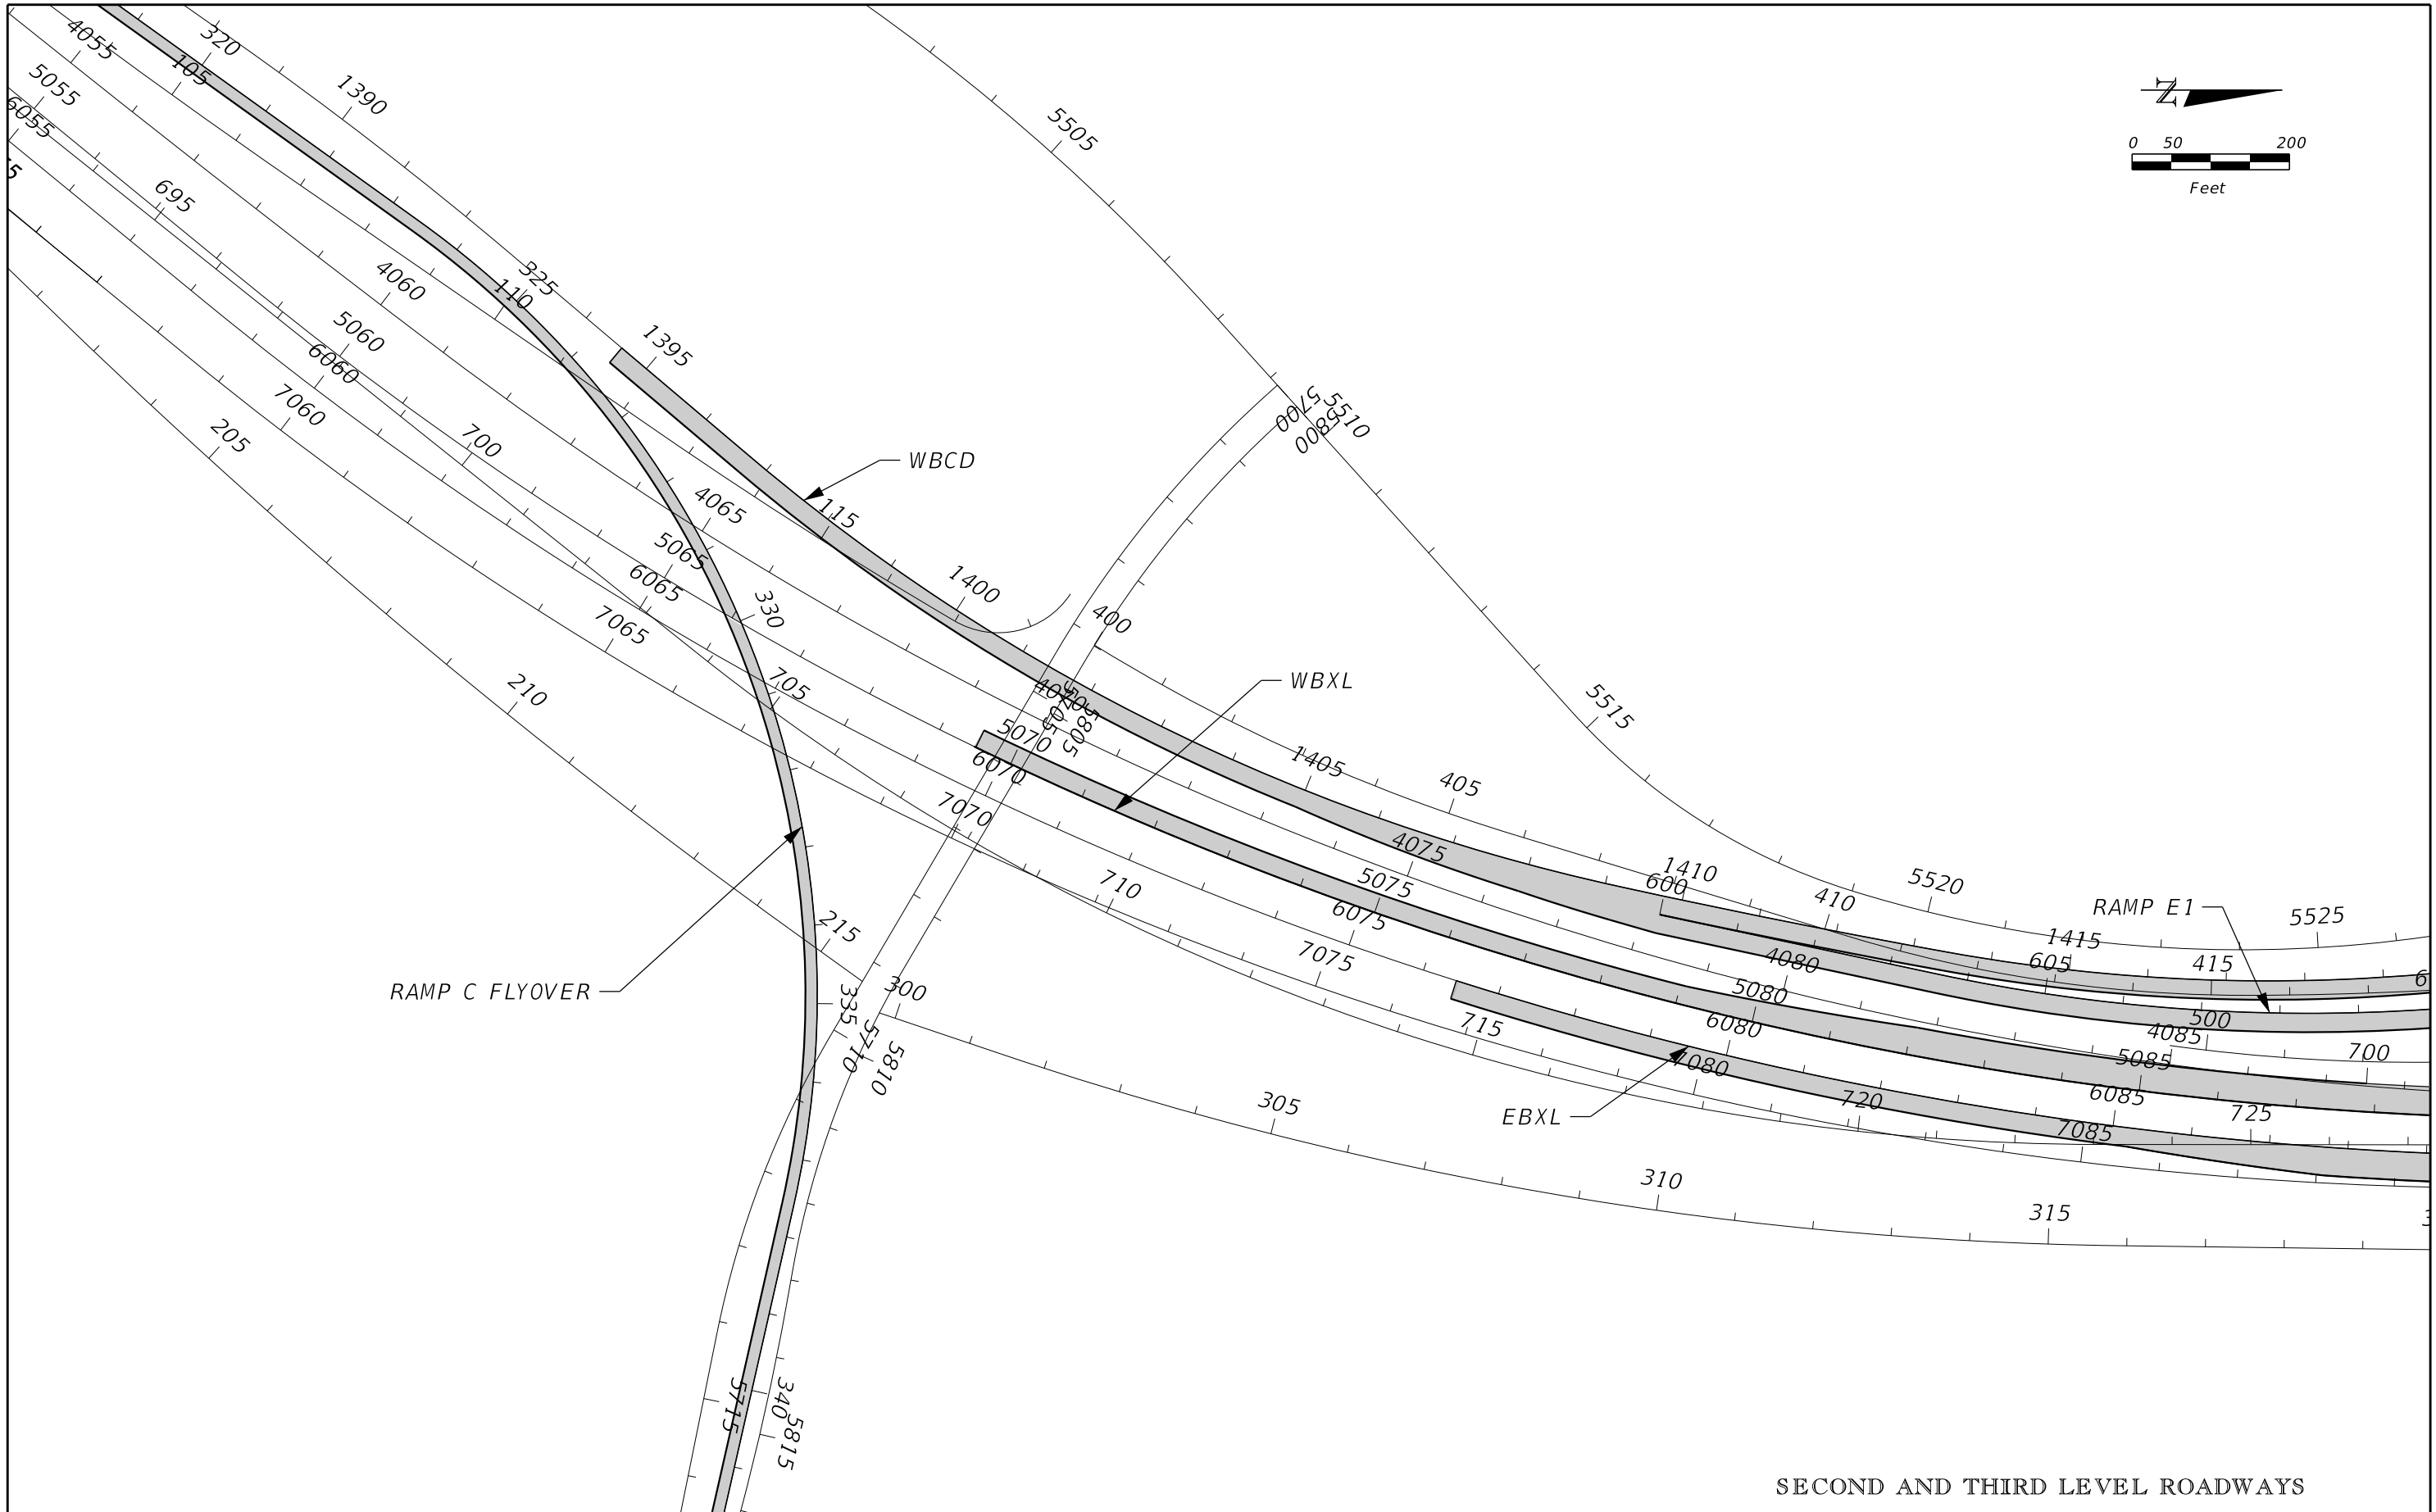


INTERCHANGE LAYOUT (2)


REVISIONS			
DATE	DESCRIPTION	DATE	DESCRIPTION

STATE OF FLORIDA DEPARTMENT OF TRANSPORTATION		
ROAD NO.	COUNTY	FINANCIAL PROJECT ID
SR 400	ORANGE	242484-7-32-01


SHEET
NO.
43

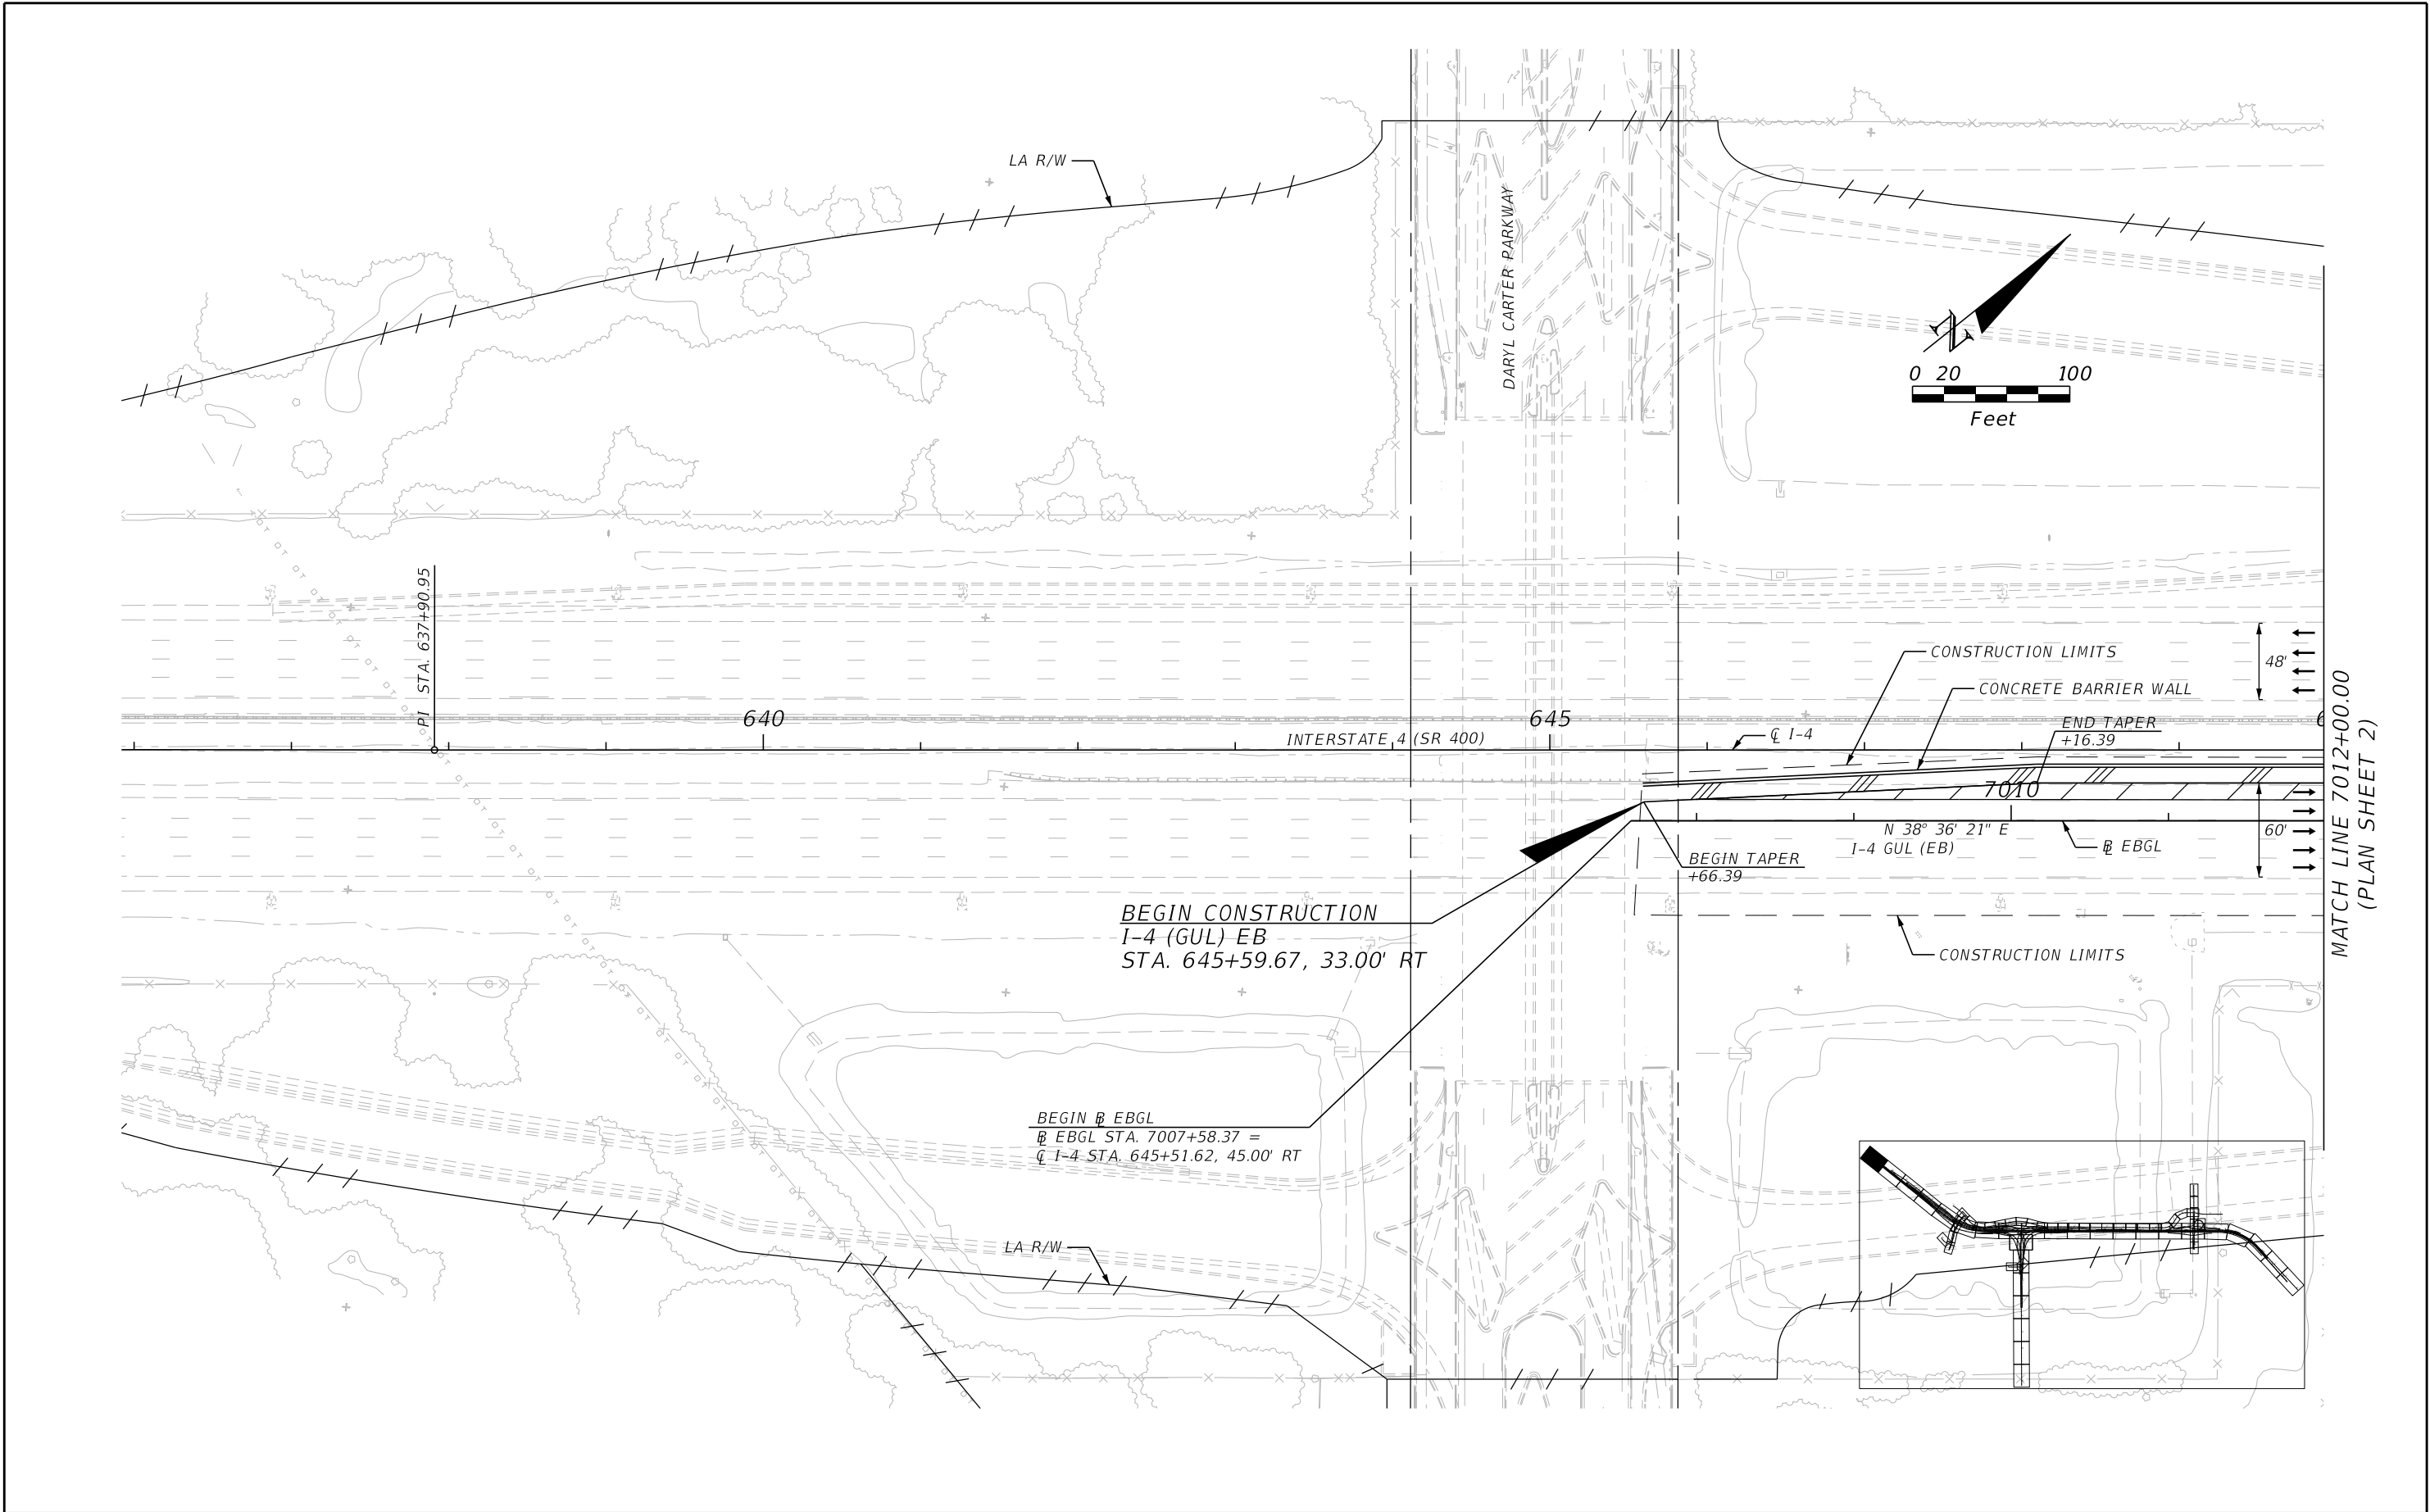


REVISIONS				Engineer of Record: Pierre Navaille P.E. License No. 46076 CH2M HILL 255 E. Robinson Street, Suite 505 Orlando, FL 32801 PH (407) 423-0030 Certificate of Authorization No. 000072	STATE OF FLORIDA DEPARTMENT OF TRANSPORTATION			ROADWAY PLAN (1) SR 400 (I-4)		SHEET NO. 47
DATE	DESCRIPTION	DATE	DESCRIPTION		ROAD NO.	COUNTY	FINANCIAL PROJECT ID			
					SR 400	ORANGE	242484-7-32-01			

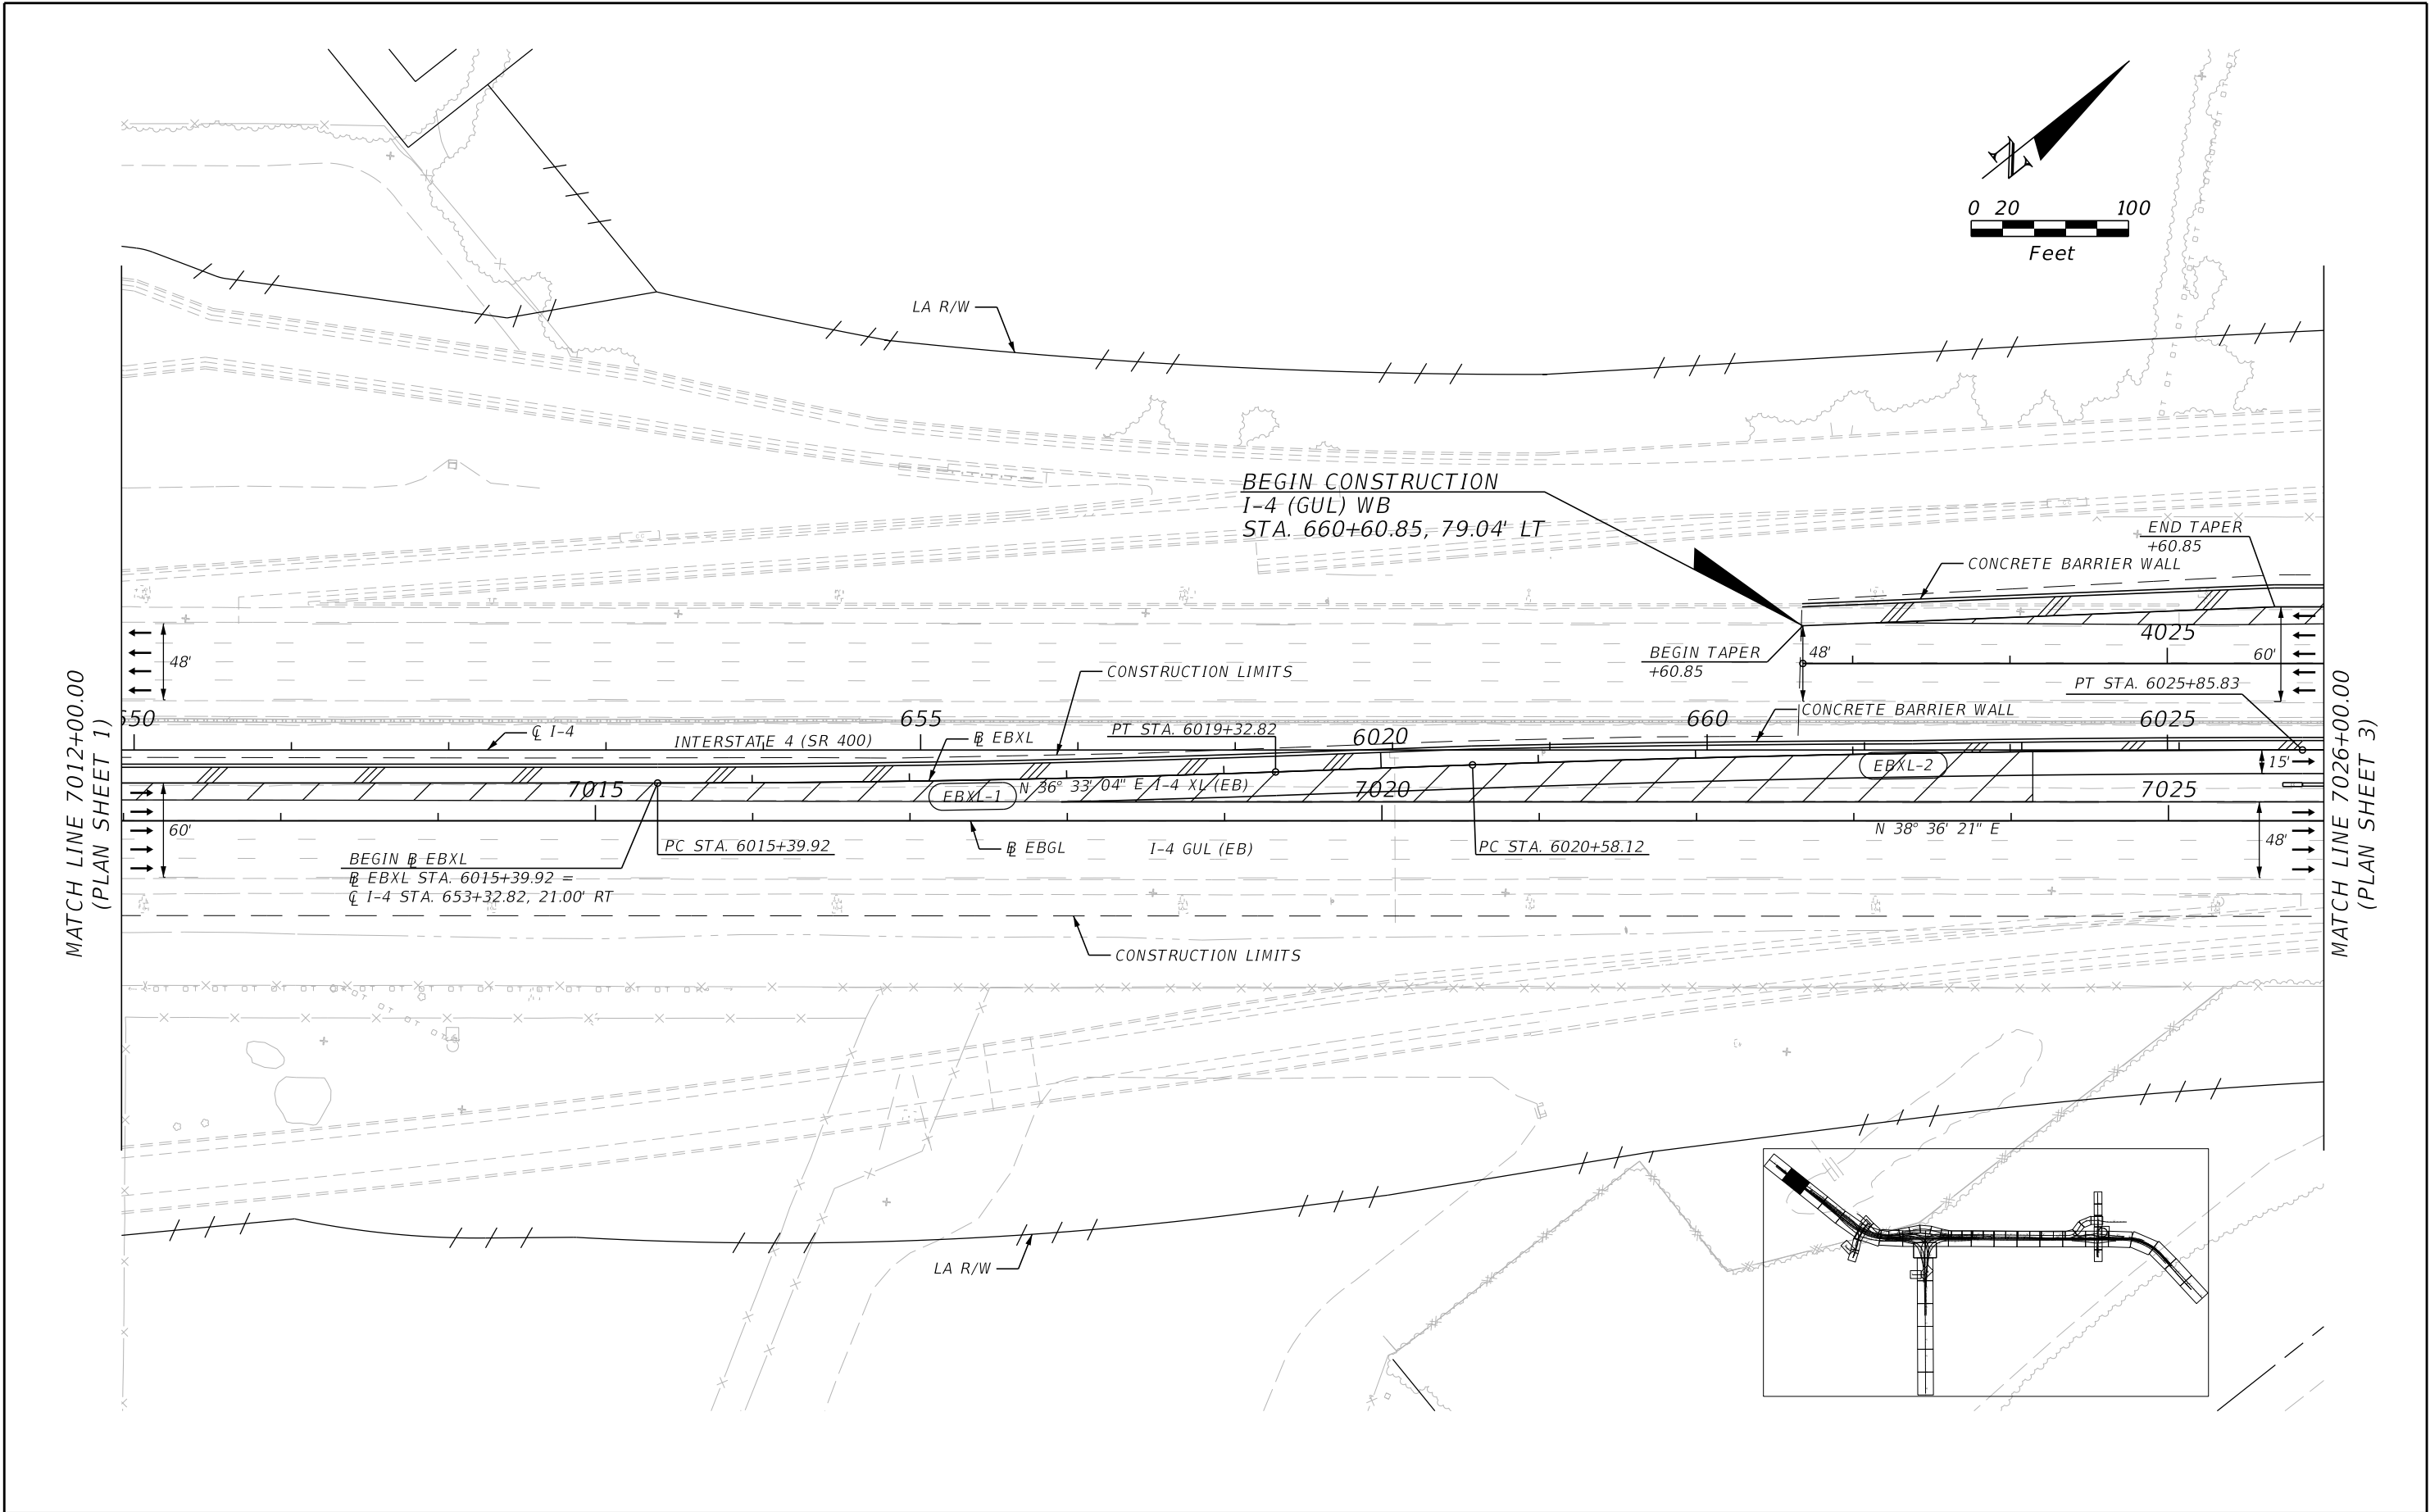

REVISIONS				Engineer of Record: Pierre Navaille P.E. License No. 46076 CH2M HILL 255 E. Robinson Street, Suite 505 Orlando, FL 32801 PH (407) 423-0030 Certificate of Authorization No. 000072	STATE OF FLORIDA DEPARTMENT OF TRANSPORTATION			ROADWAY PLAN (2) SR 400 (I-4)		SHEET NO.	
DATE	DESCRIPTION	DATE	DESCRIPTION		ROAD NO.	COUNTY	FINANCIAL PROJECT ID			48	
					SR 400	ORANGE	242484-7-32-01				

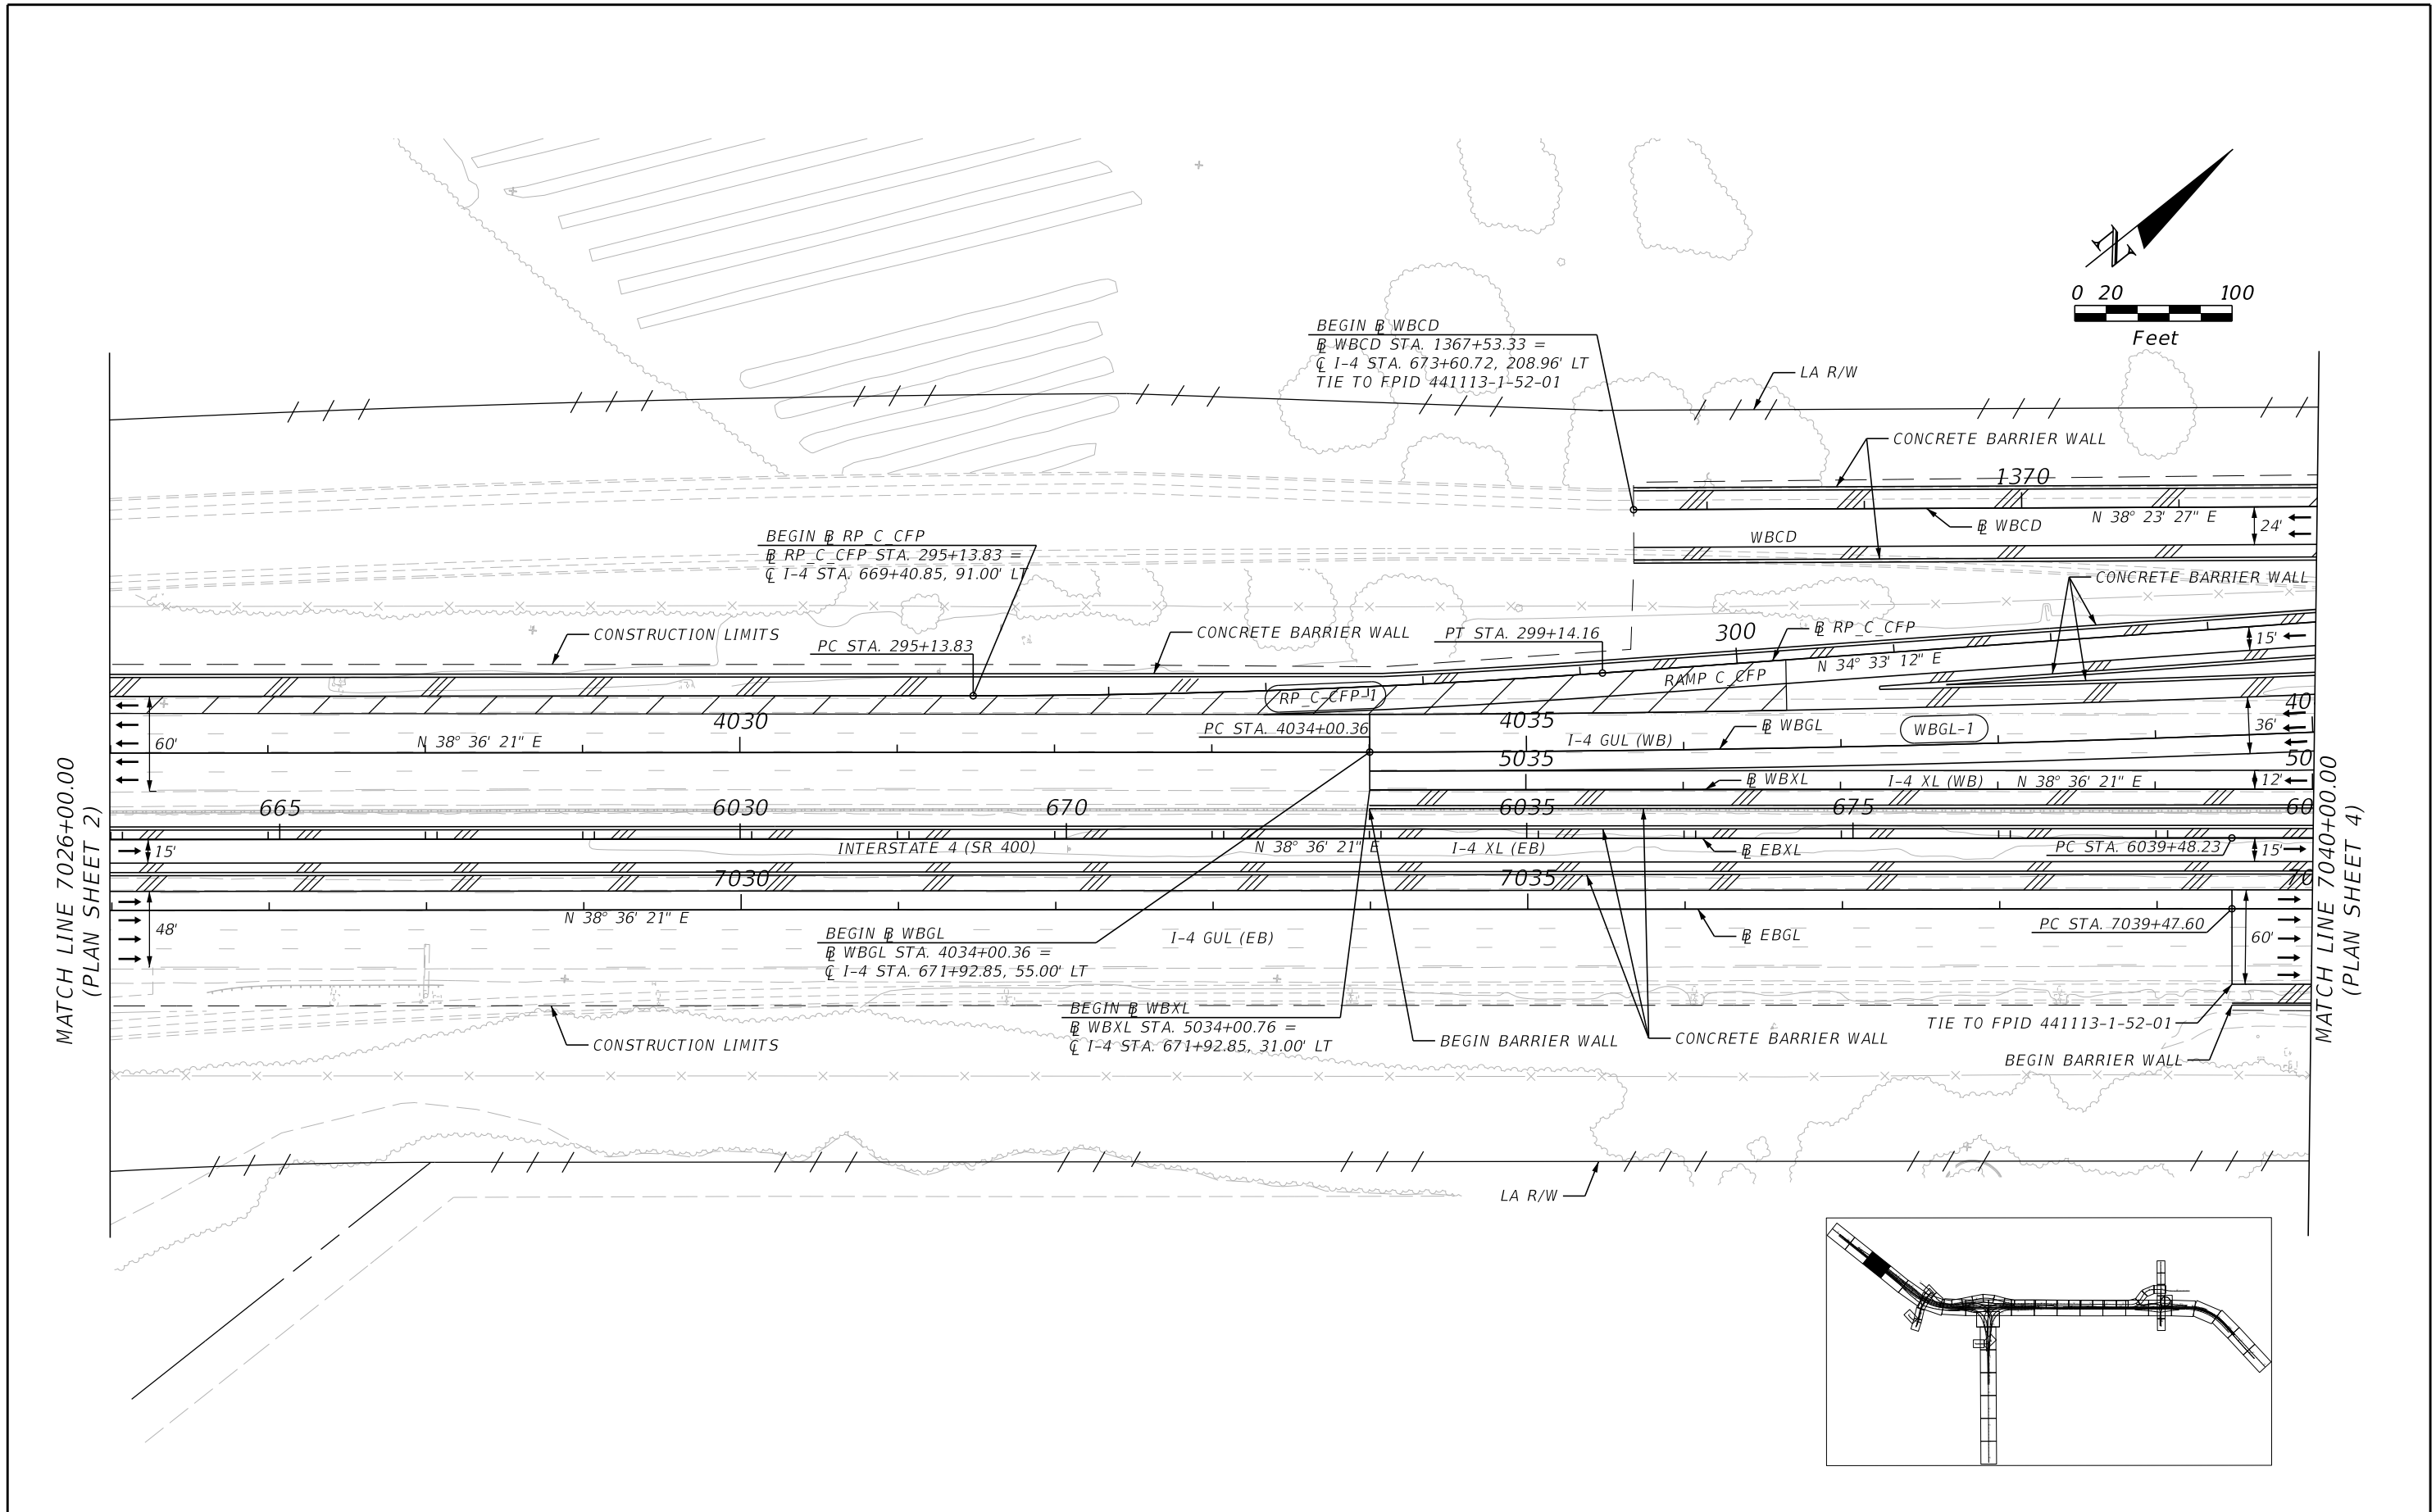


REVISIONS				Engineer of Record: Pierre Navaille P.E. License No. 46076 CH2M HILL 255 E. Robinson Street, Suite 505 Orlando, FL 32801 PH (407) 423-0030 Certificate of Authorization No. 000072	STATE OF FLORIDA DEPARTMENT OF TRANSPORTATION			ROADWAY PLAN (3) SR 400 (I-4)		SHEET NO.	
DATE	DESCRIPTION	DATE	DESCRIPTION		ROAD NO.	COUNTY	FINANCIAL PROJECT ID			49	
					SR 400	ORANGE	242484-7-32-01				

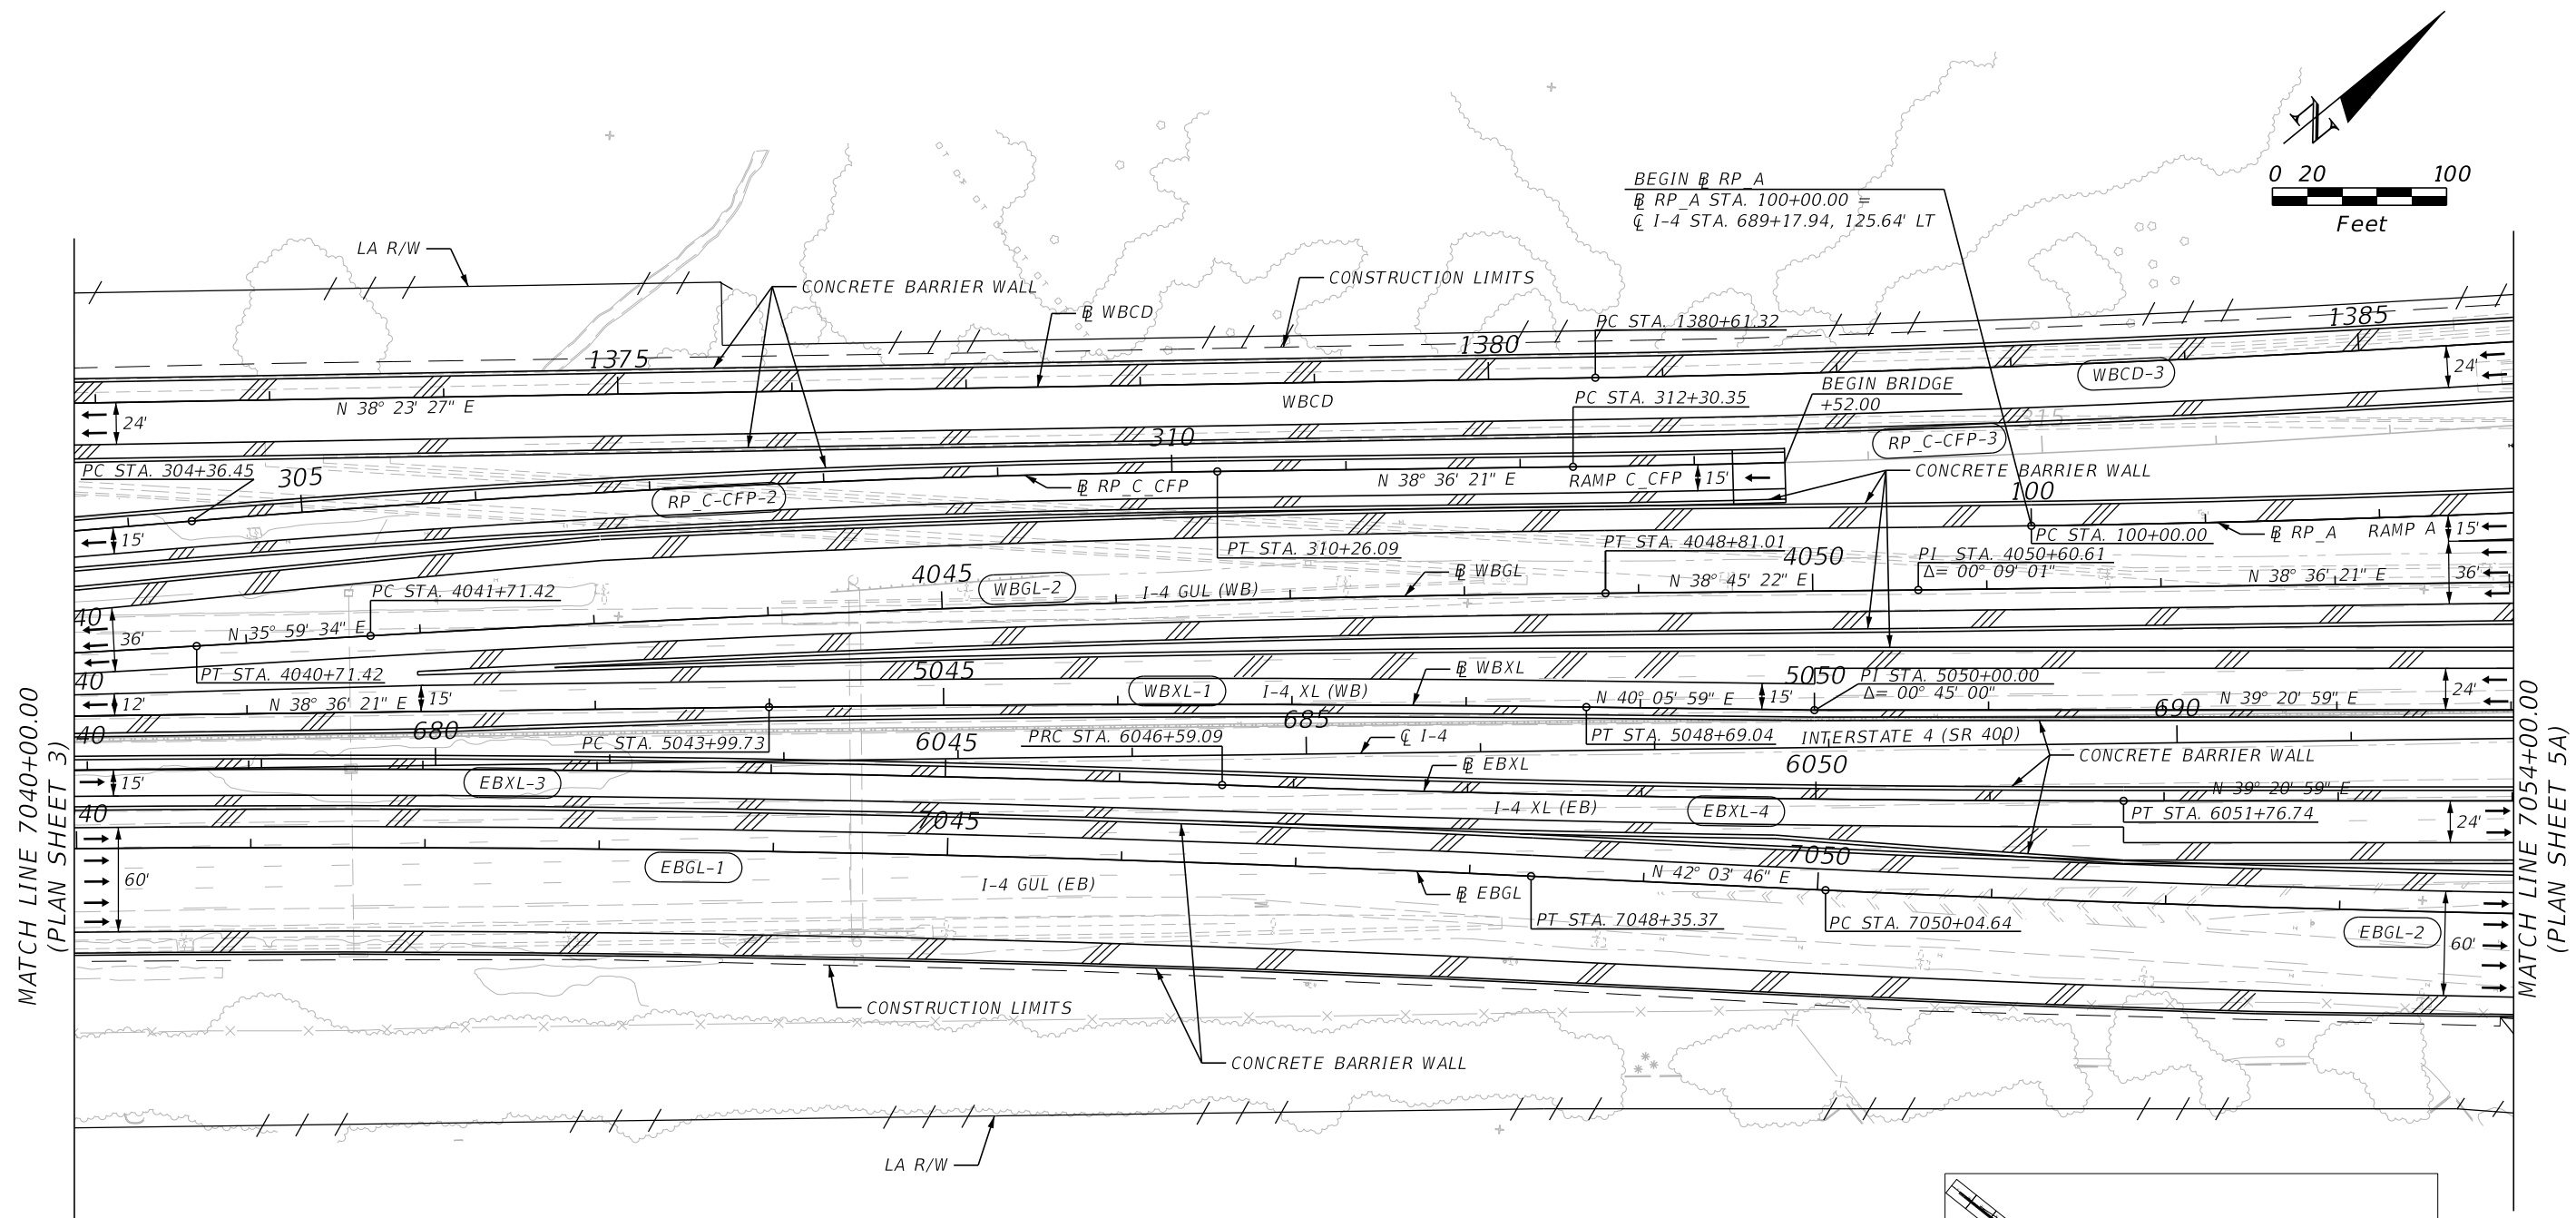




MATCH LINE 7040+00.00
(PLAN SHEET 3)

MATCH LINE 7054+00.00
(PLAN SHEET 5A)

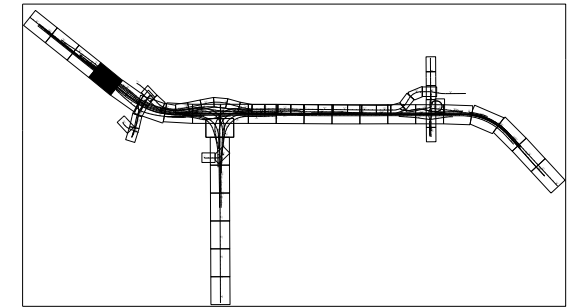

SEE PLAN SHEET 4B FOR ELEVATED ROADWAYS


REVISIONS				Engineer of Record: Pierre Navaille P.E. License No. 46076 CH2M HILL 255 E. Robinson Street, Suite 505 Orlando, FL 32801 PH (407) 423-0030 Certificate of Authorization No. 000072	STATE OF FLORIDA DEPARTMENT OF TRANSPORTATION			ROADWAY PLAN (4A) SR 400 (I-4)		SHEET NO. 50
DATE	DESCRIPTION	DATE	DESCRIPTION		ROAD NO.	COUNTY	FINANCIAL PROJECT ID			
					SR 400	ORANGE	242484-7-32-01			

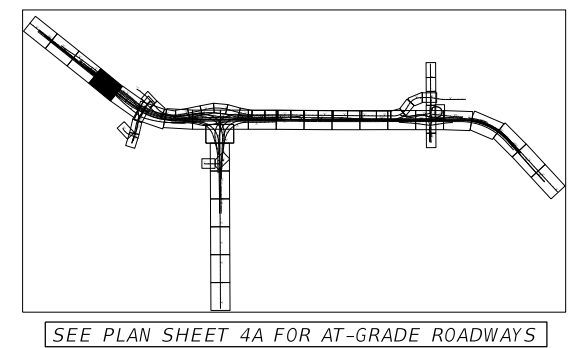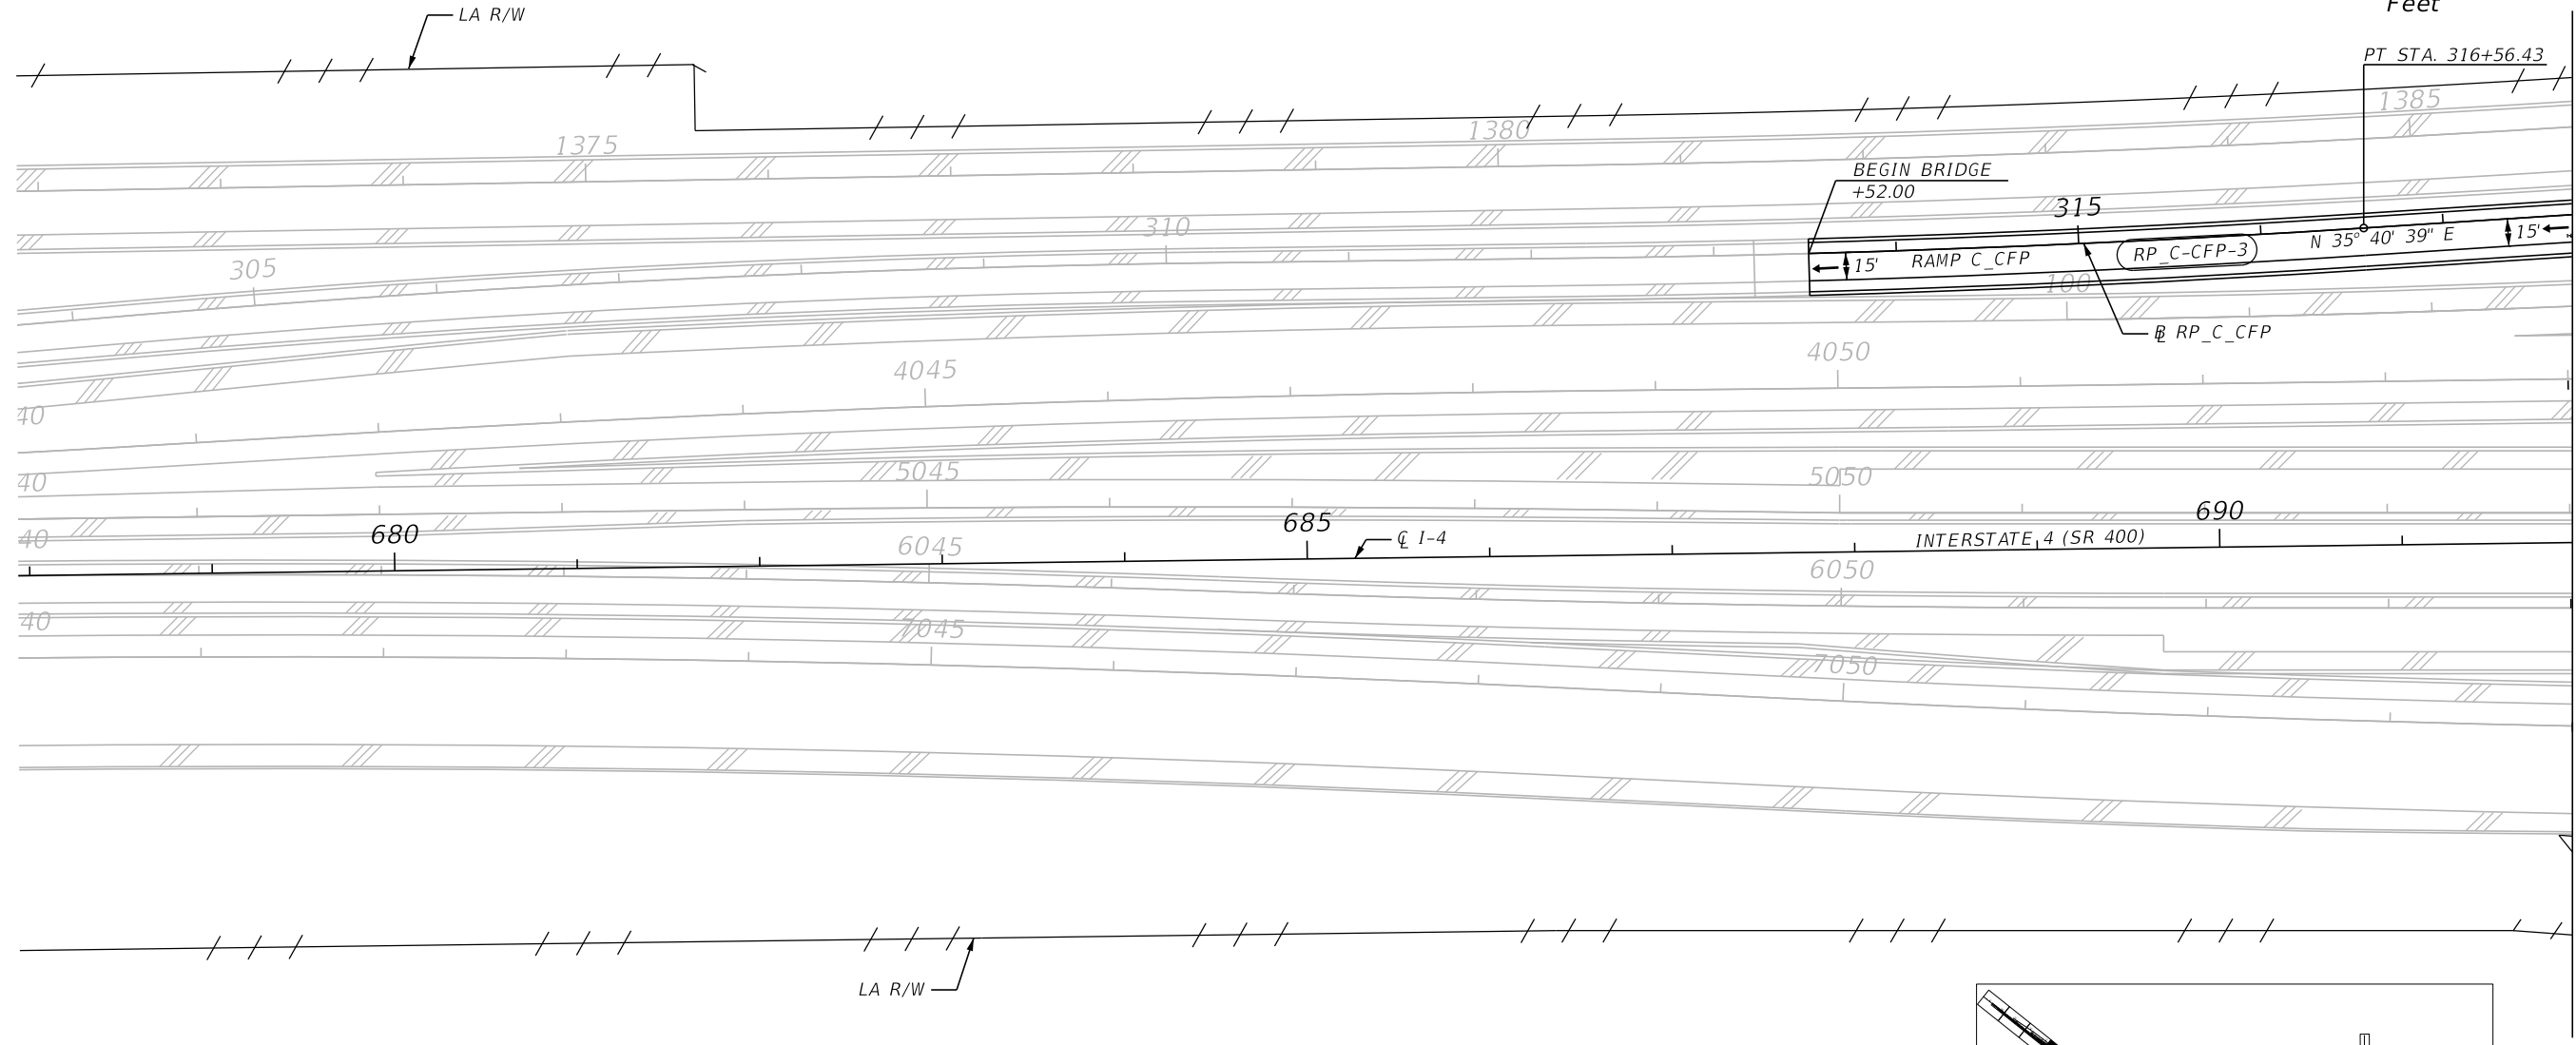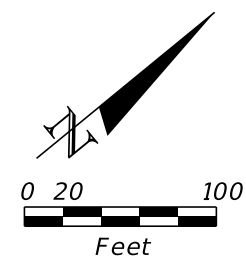



SEE PLAN SHEET 4A FOR AT-GRADE ROADWAYS

REVISIONS				Engineer of Record: Pierre Navaille P.E. License No. 46076 CH2M HILL 255 E. Robinson Street, Suite 505 Orlando, FL 32801 PH (407) 423-0030 Certificate of Authorization No. 000072	STATE OF FLORIDA DEPARTMENT OF TRANSPORTATION			ROADWAY PLAN (4B) SR 400 (I-4)		SHEET NO. 51
DATE	DESCRIPTION	DATE	DESCRIPTION		ROAD NO.	COUNTY	FINANCIAL PROJECT ID			
					SR 400	ORANGE	242484-7-32-01			

THE OFFICIAL RECORD OF THIS SHEET IS THE ELECTRONIC FILE DIGITALLY SIGNED AND SEALED UNDER RULE 61G15-23.004, F.A.C.


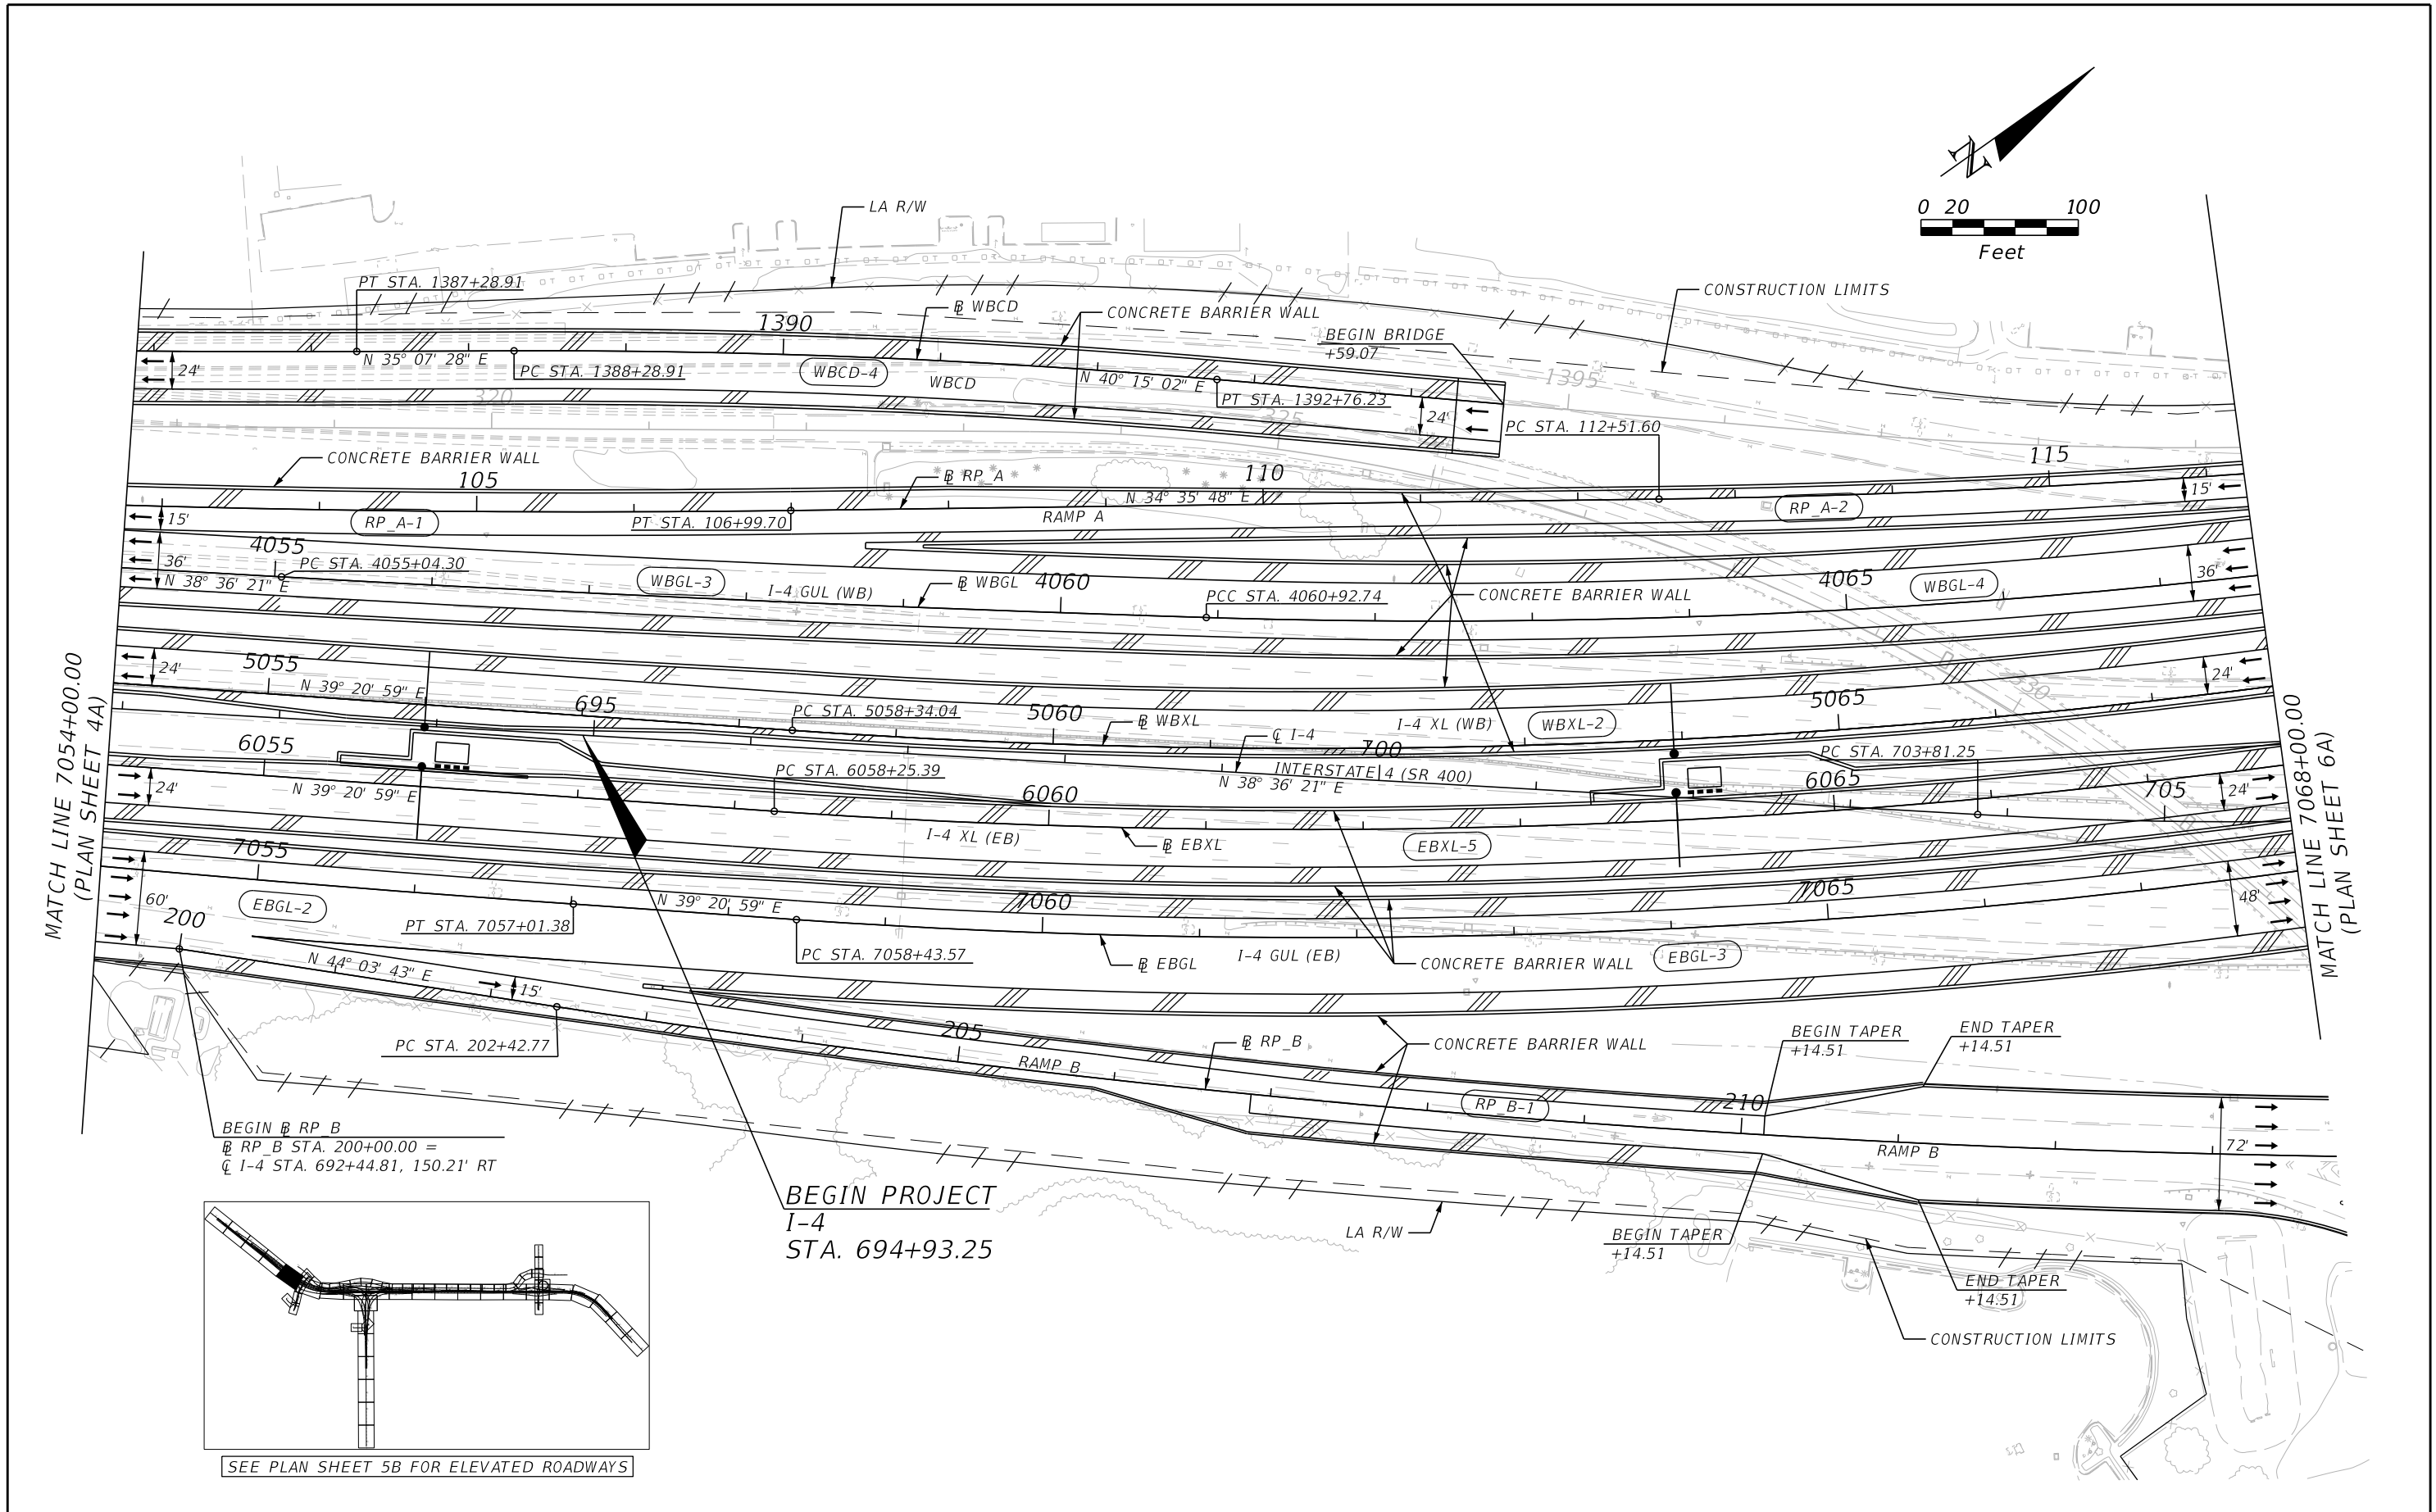


REVISIONS				Engineer of Record: Pierre Navaille P.E. License No. 46076 CH2M HILL 255 E. Robinson Street, Suite 505 Orlando, FL 32801 PH (407) 423-0030 Certificate of Authorization No. 000072	STATE OF FLORIDA DEPARTMENT OF TRANSPORTATION			ROADWAY PLAN (5A) SR 400 (I-4)	SHEET NO. 52
DATE	DESCRIPTION	DATE	DESCRIPTION		ROAD NO.	COUNTY	FINANCIAL PROJECT ID		
					SR 400	ORANGE	242484-7-32-01		

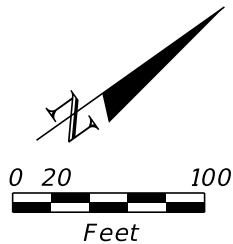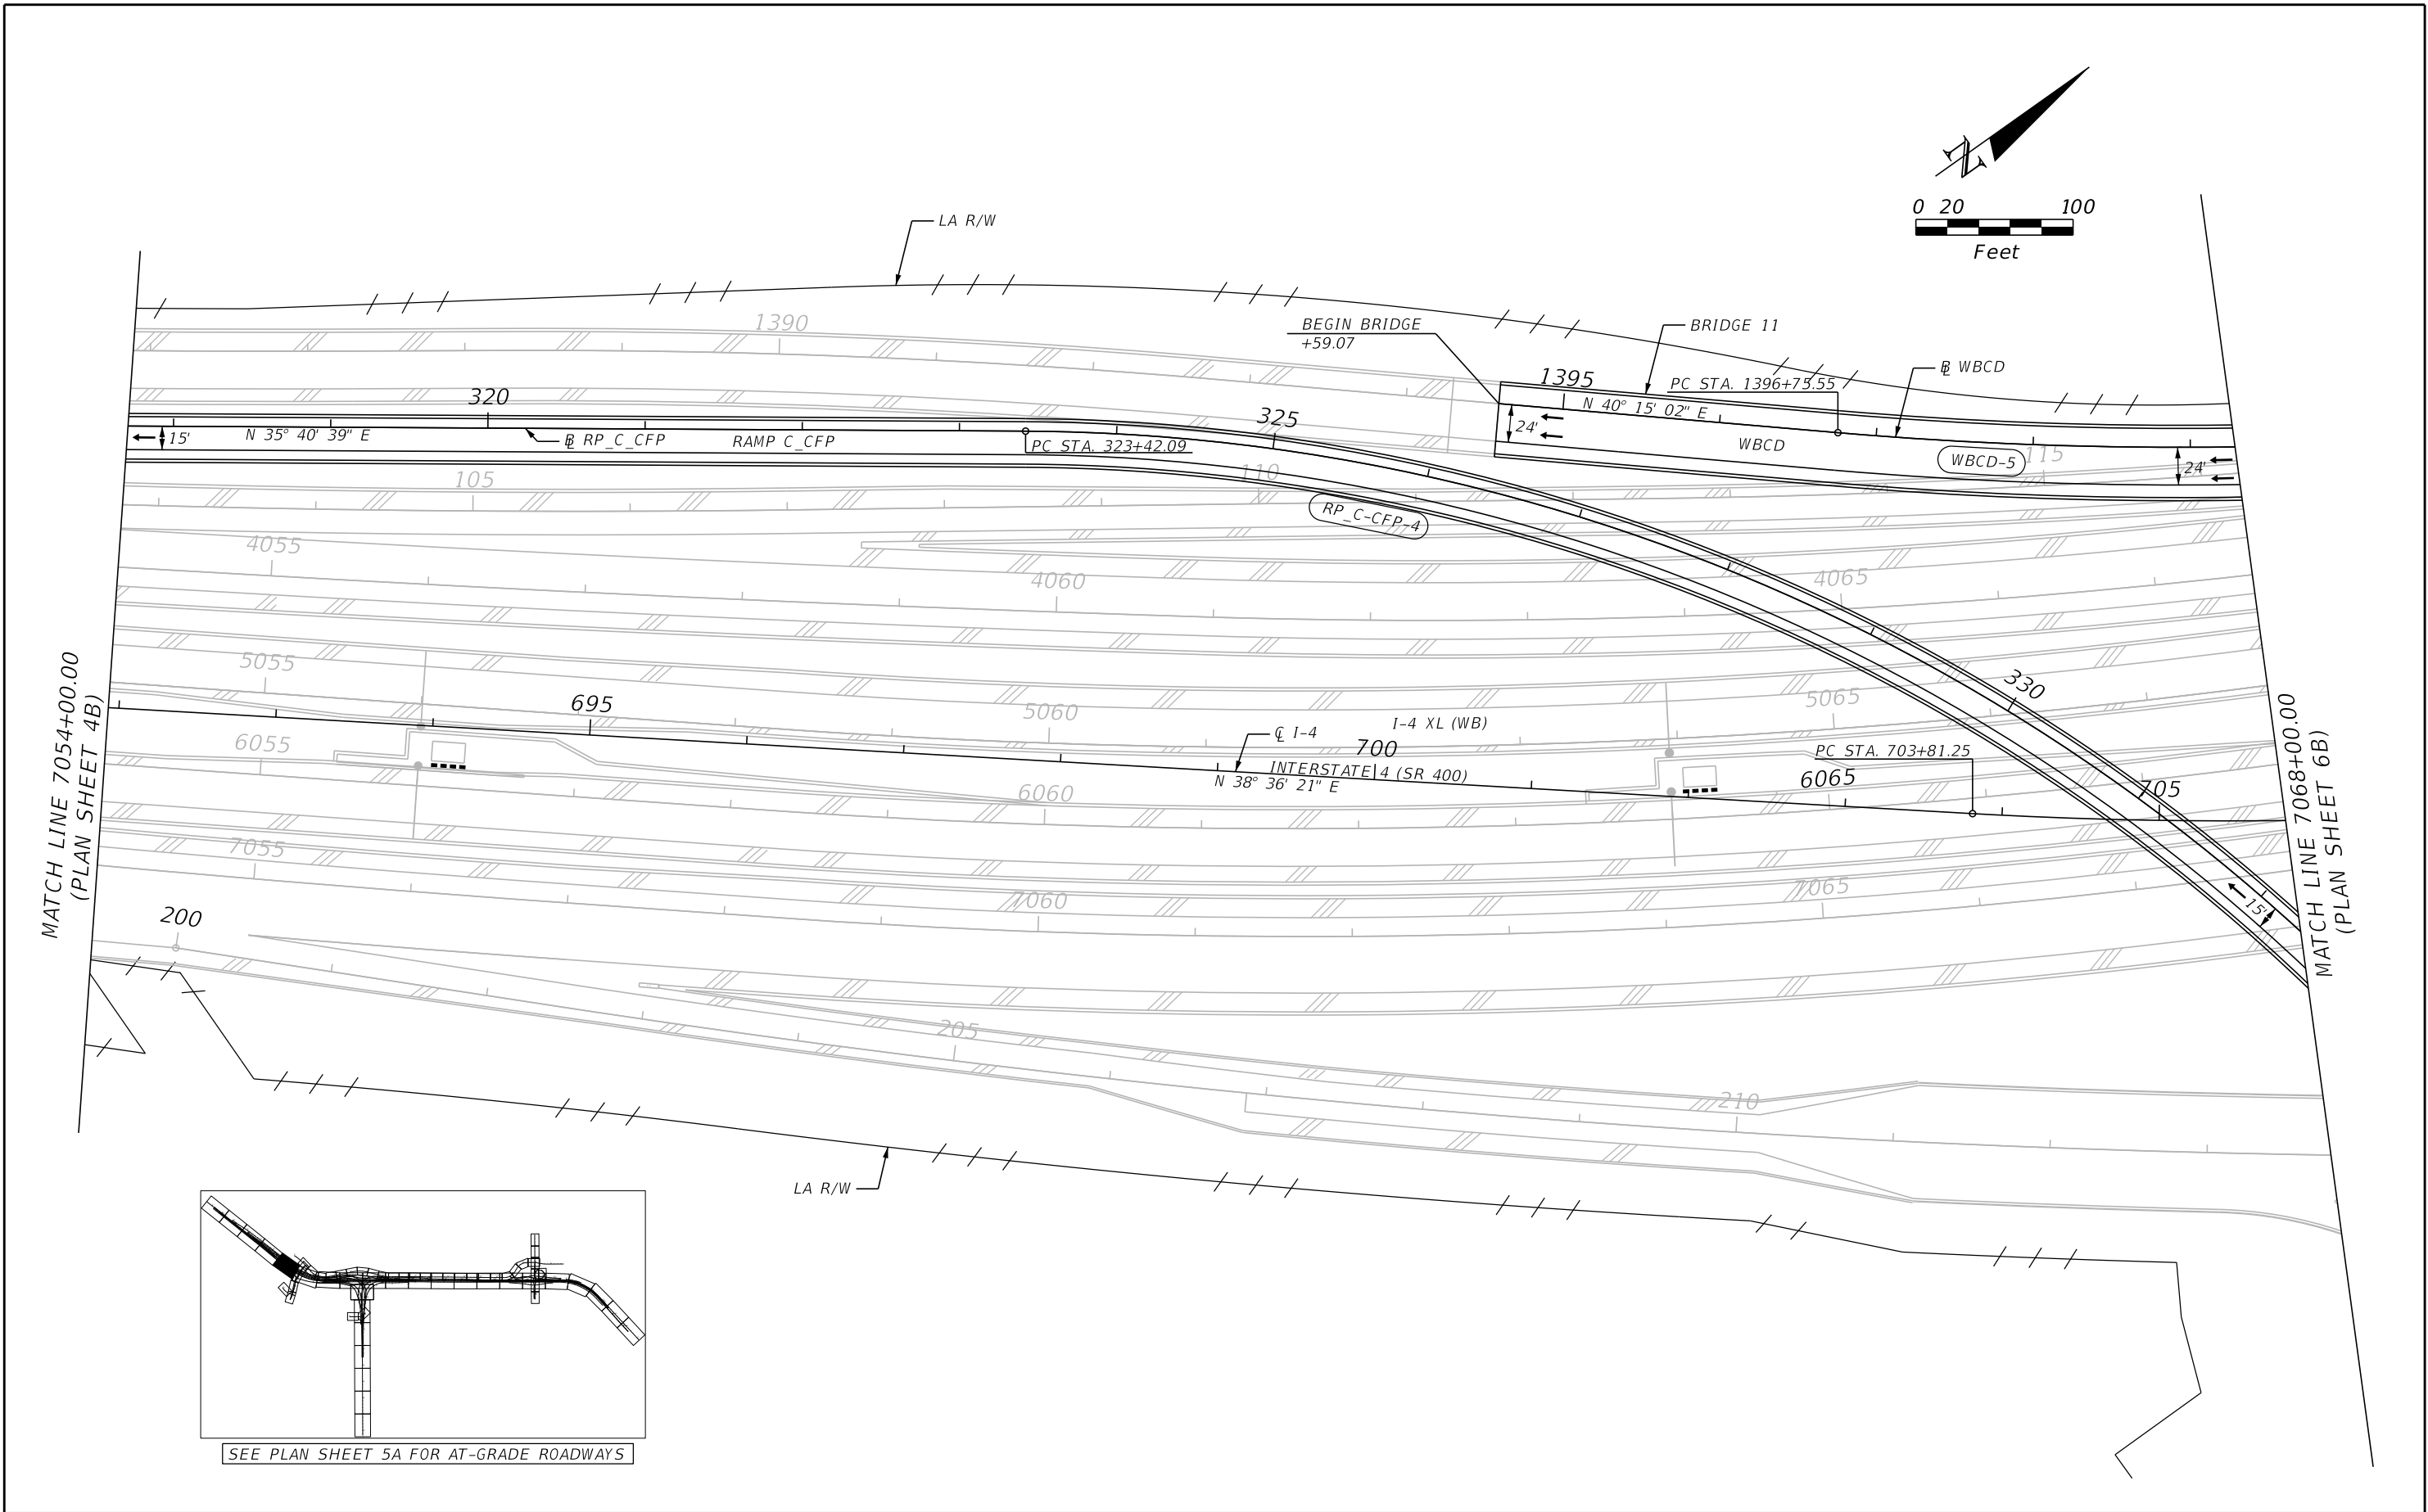

REVISIONS				Engineer of Record: Pierre Navaille P.E. License No. 46076 CH2M HILL 255 E. Robinson Street, Suite 505 Orlando, FL 32801 PH (407) 423-0030 Certificate of Authorization No. 000072	STATE OF FLORIDA DEPARTMENT OF TRANSPORTATION			ROADWAY PLAN (5B) SR 400 (I-4)		SHEET NO. 53	
DATE	DESCRIPTION	DATE	DESCRIPTION		ROAD NO.	COUNTY	FINANCIAL PROJECT ID				
					SR 400	ORANGE	242484-7-32-01				




THE OFFICIAL RECORD OF THIS SHEET IS THE ELECTRONIC FILE DIGITALLY SIGNED AND SEALED UNDER RULE 61G15-23.004, F.A.C.

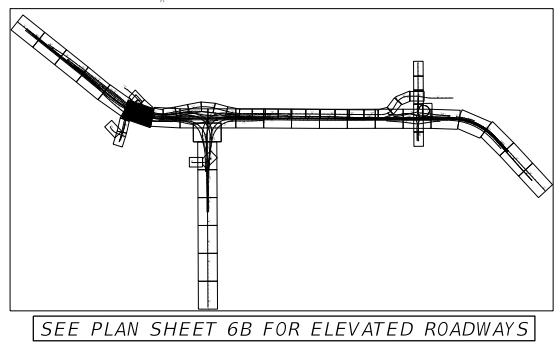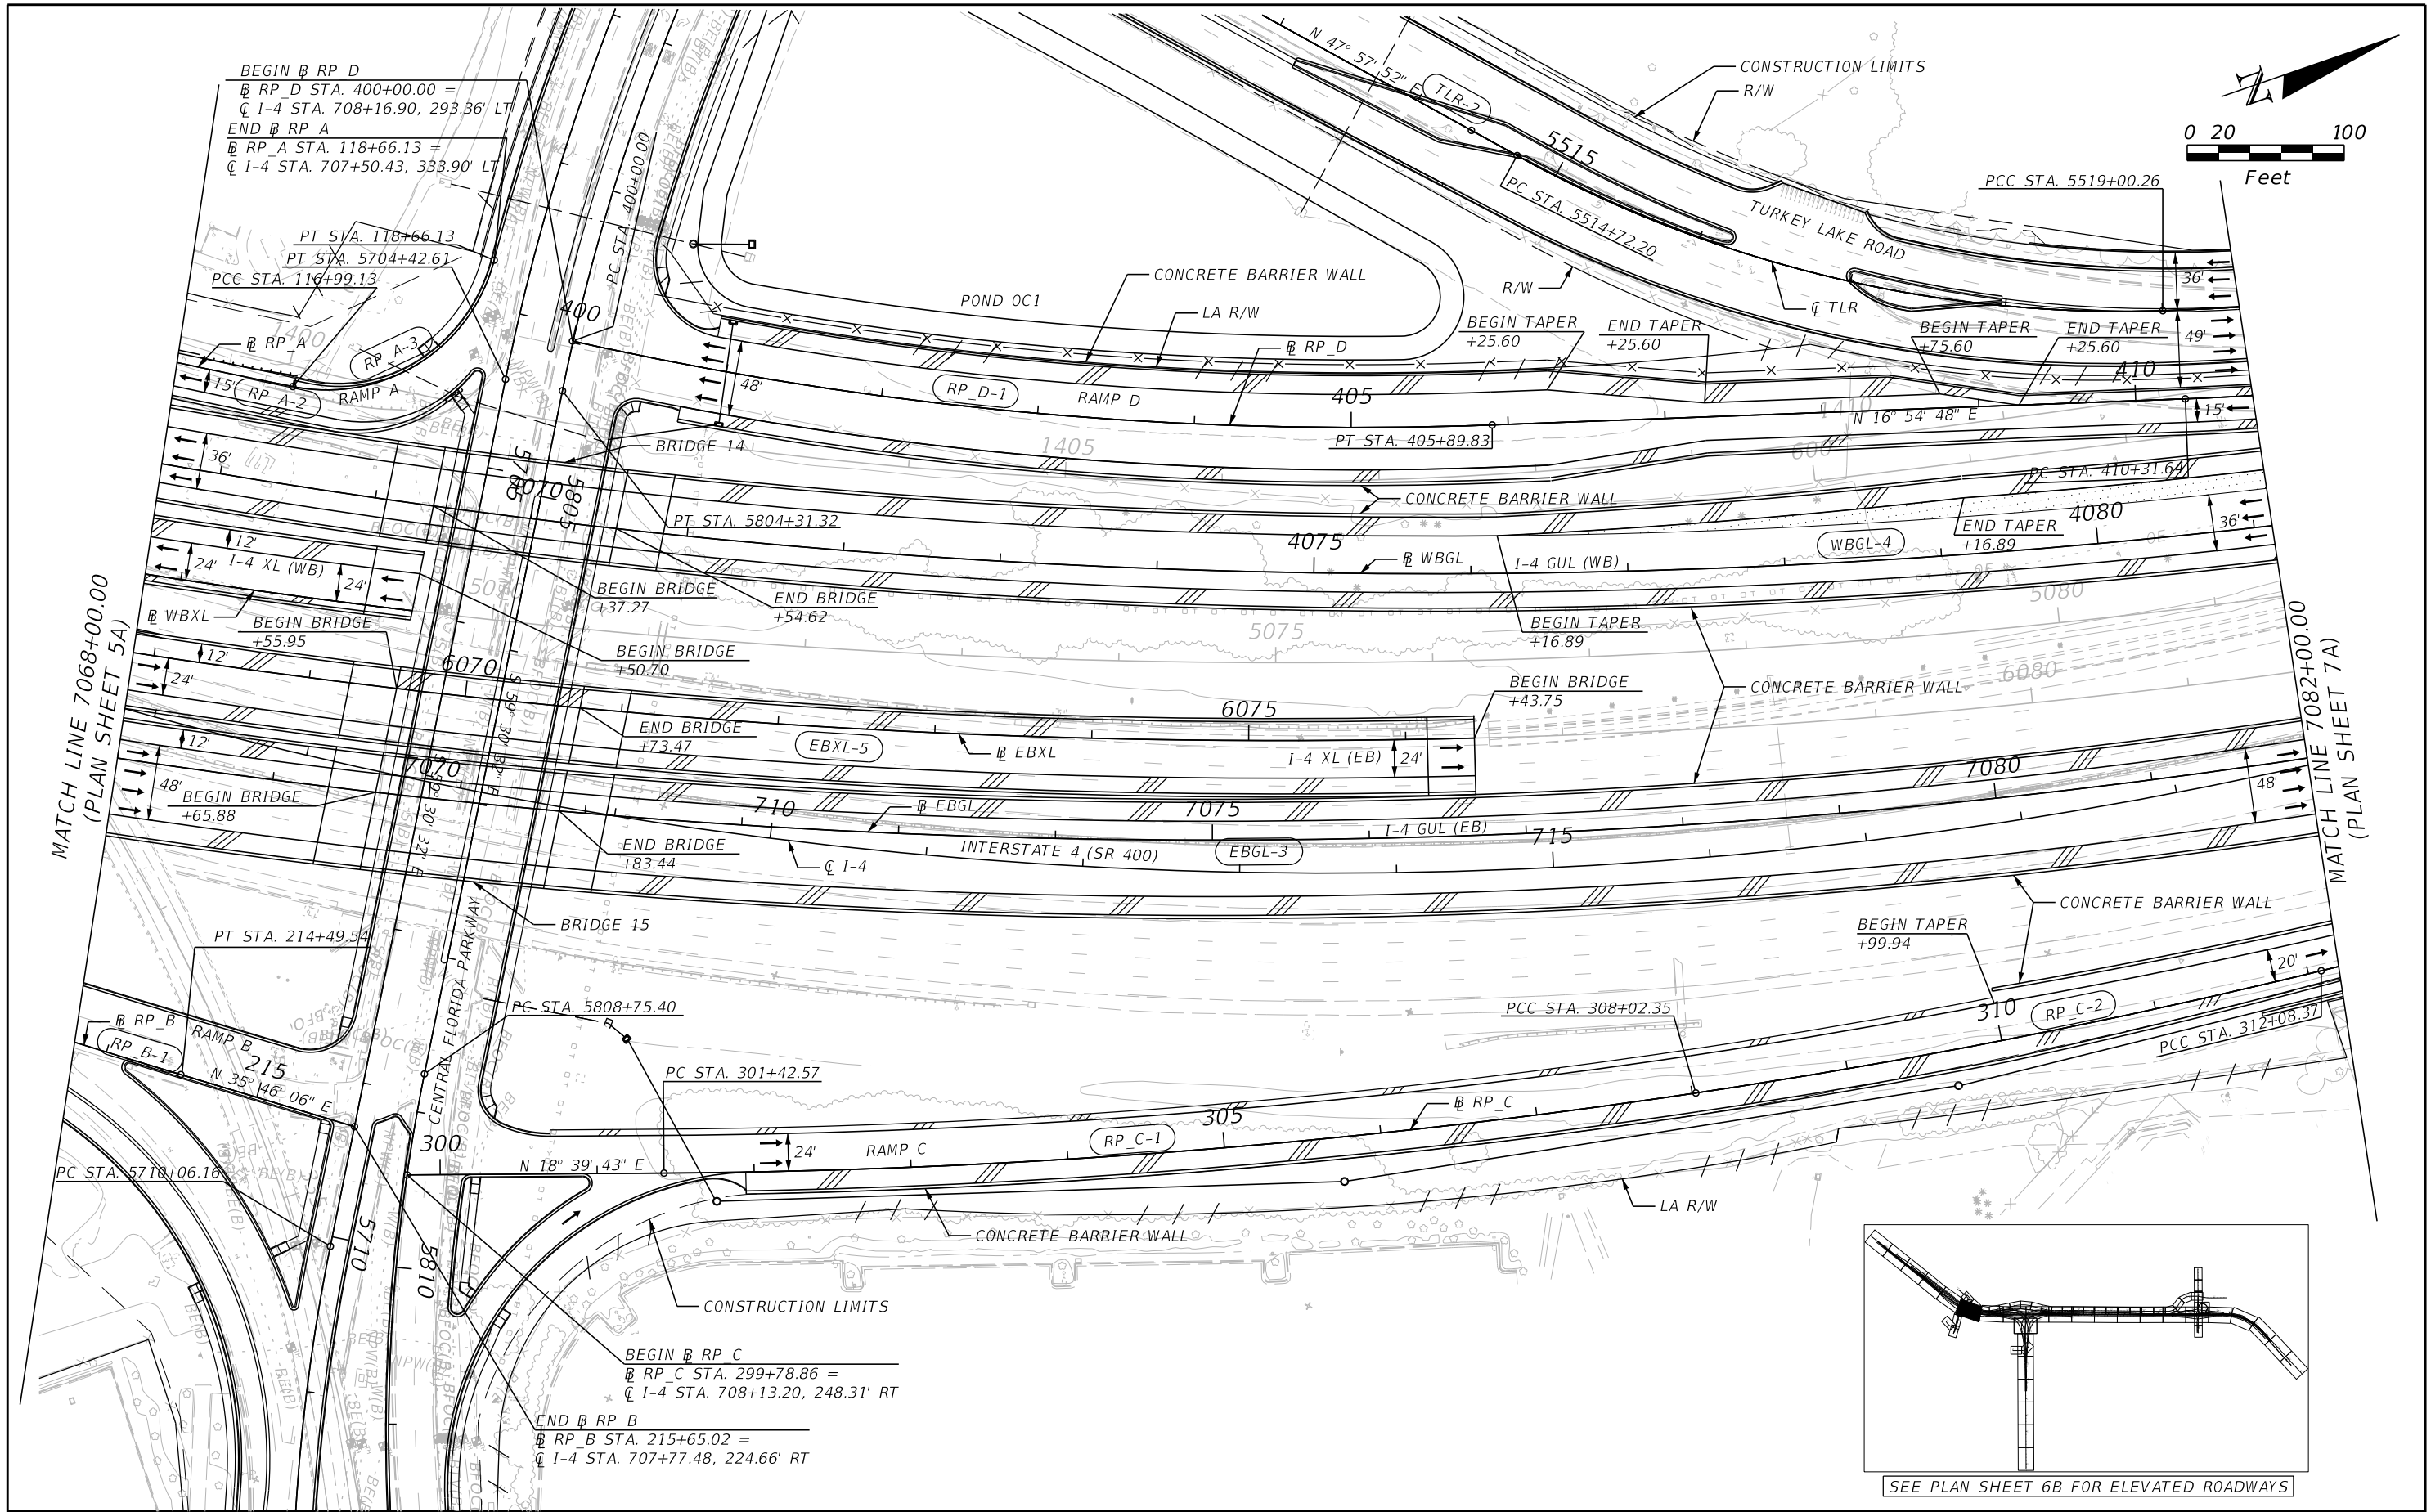

SEE PLAN SHEET 6B FOR ELEVATED ROADWAYS


REVISIONS				Engineer of Record: Pierre Navaille P.E. License No. 46076 CH2M HILL 255 E. Robinson Street, Suite 505 Orlando, FL 32801 PH (407) 423-0030 Certificate of Authorization No. 000072	STATE OF FLORIDA DEPARTMENT OF TRANSPORTATION			ROADWAY PLAN (6A) SR 400 (I-4)	SHEET NO. 54
DATE	DESCRIPTION	DATE	DESCRIPTION		ROAD NO.	COUNTY	FINANCIAL PROJECT ID		
					SR 400	ORANGE	242484-7-32-01		

THE OFFICIAL RECORD OF THIS SHEET IS THE ELECTRONIC FILE DIGITALLY SIGNED AND SEALED UNDER RULE 61G15-23.004, F.A.C.

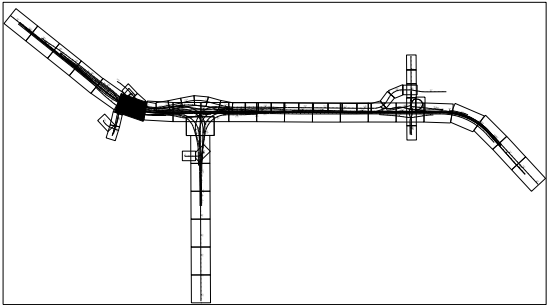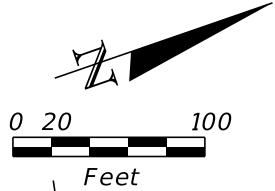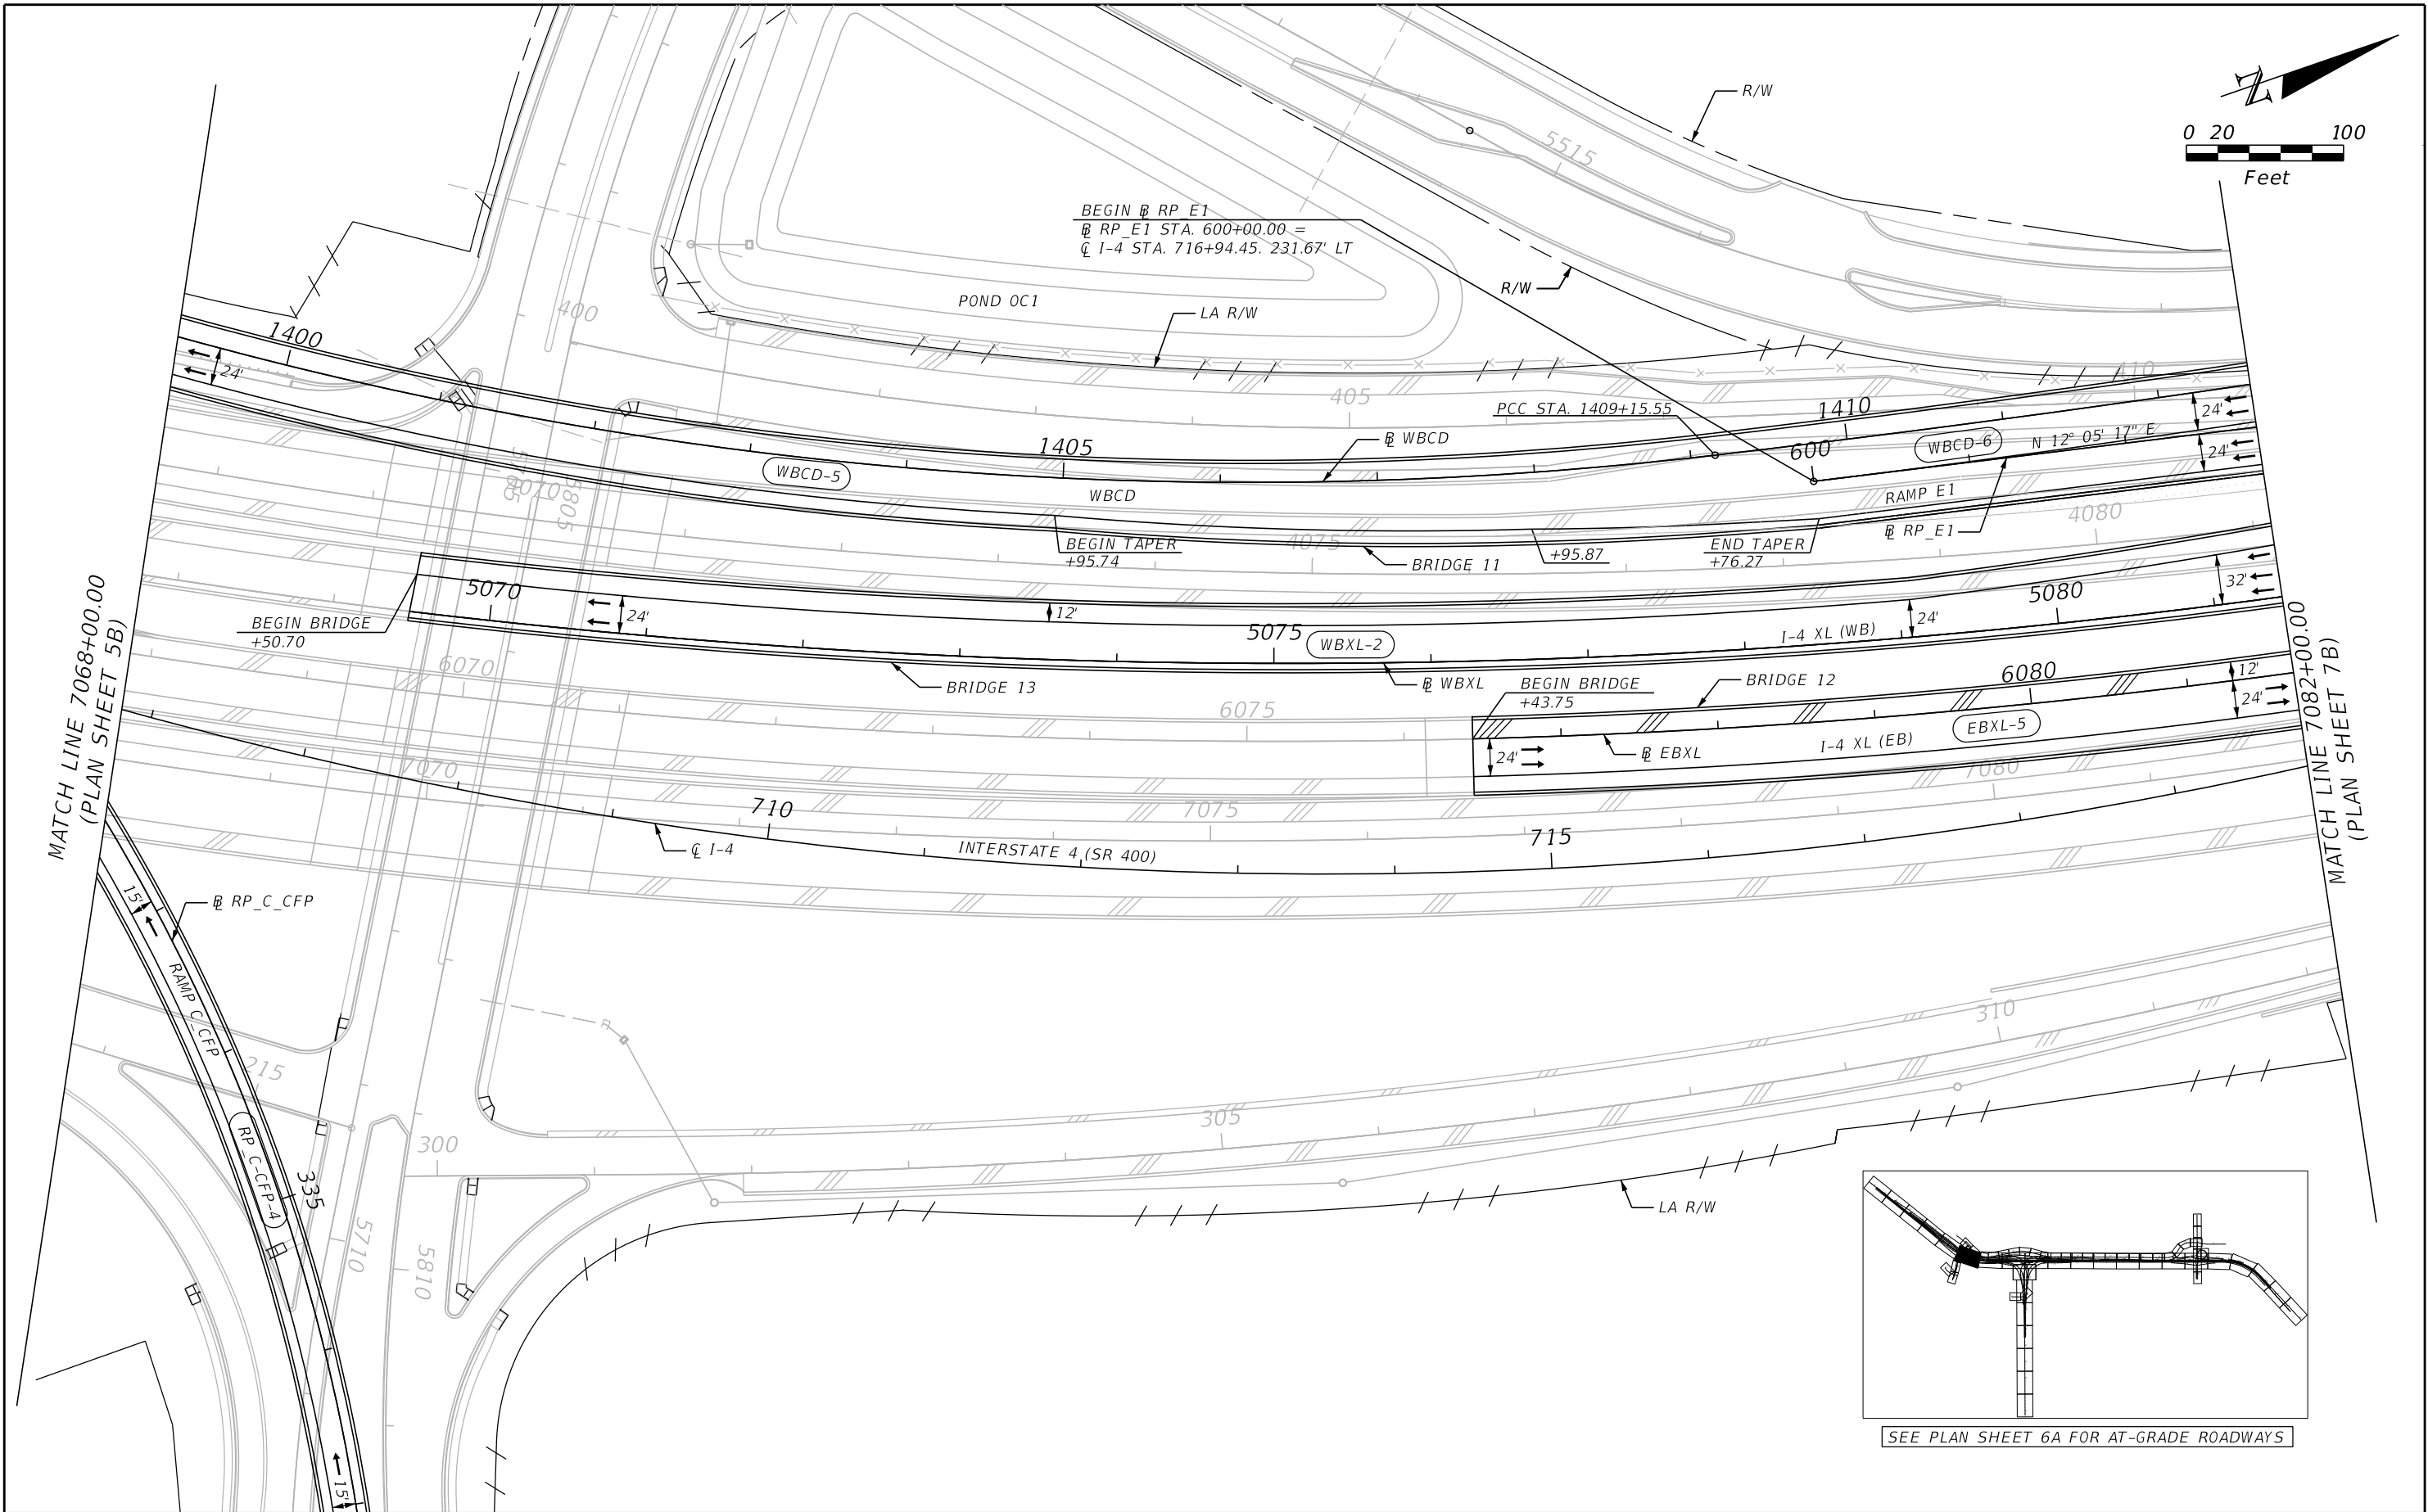


SEE PLAN SHEET 6A FOR AT-GRADE ROADWAYS

REVISIONS				Engineer of Record: Pierre Navaille P.E. License No. 46076 CH2M HILL 255 E. Robinson Street, Suite 505 Orlando, FL 32801 PH (407) 423-0030 Certificate of Authorization No. 000072	STATE OF FLORIDA DEPARTMENT OF TRANSPORTATION			ROADWAY PLAN (6B) SR 400 (I-4)		SHEET NO. 55
DATE	DESCRIPTION	DATE	DESCRIPTION		ROAD NO.	COUNTY	FINANCIAL PROJECT ID			
					SR 400	ORANGE	242484-7-32-01			


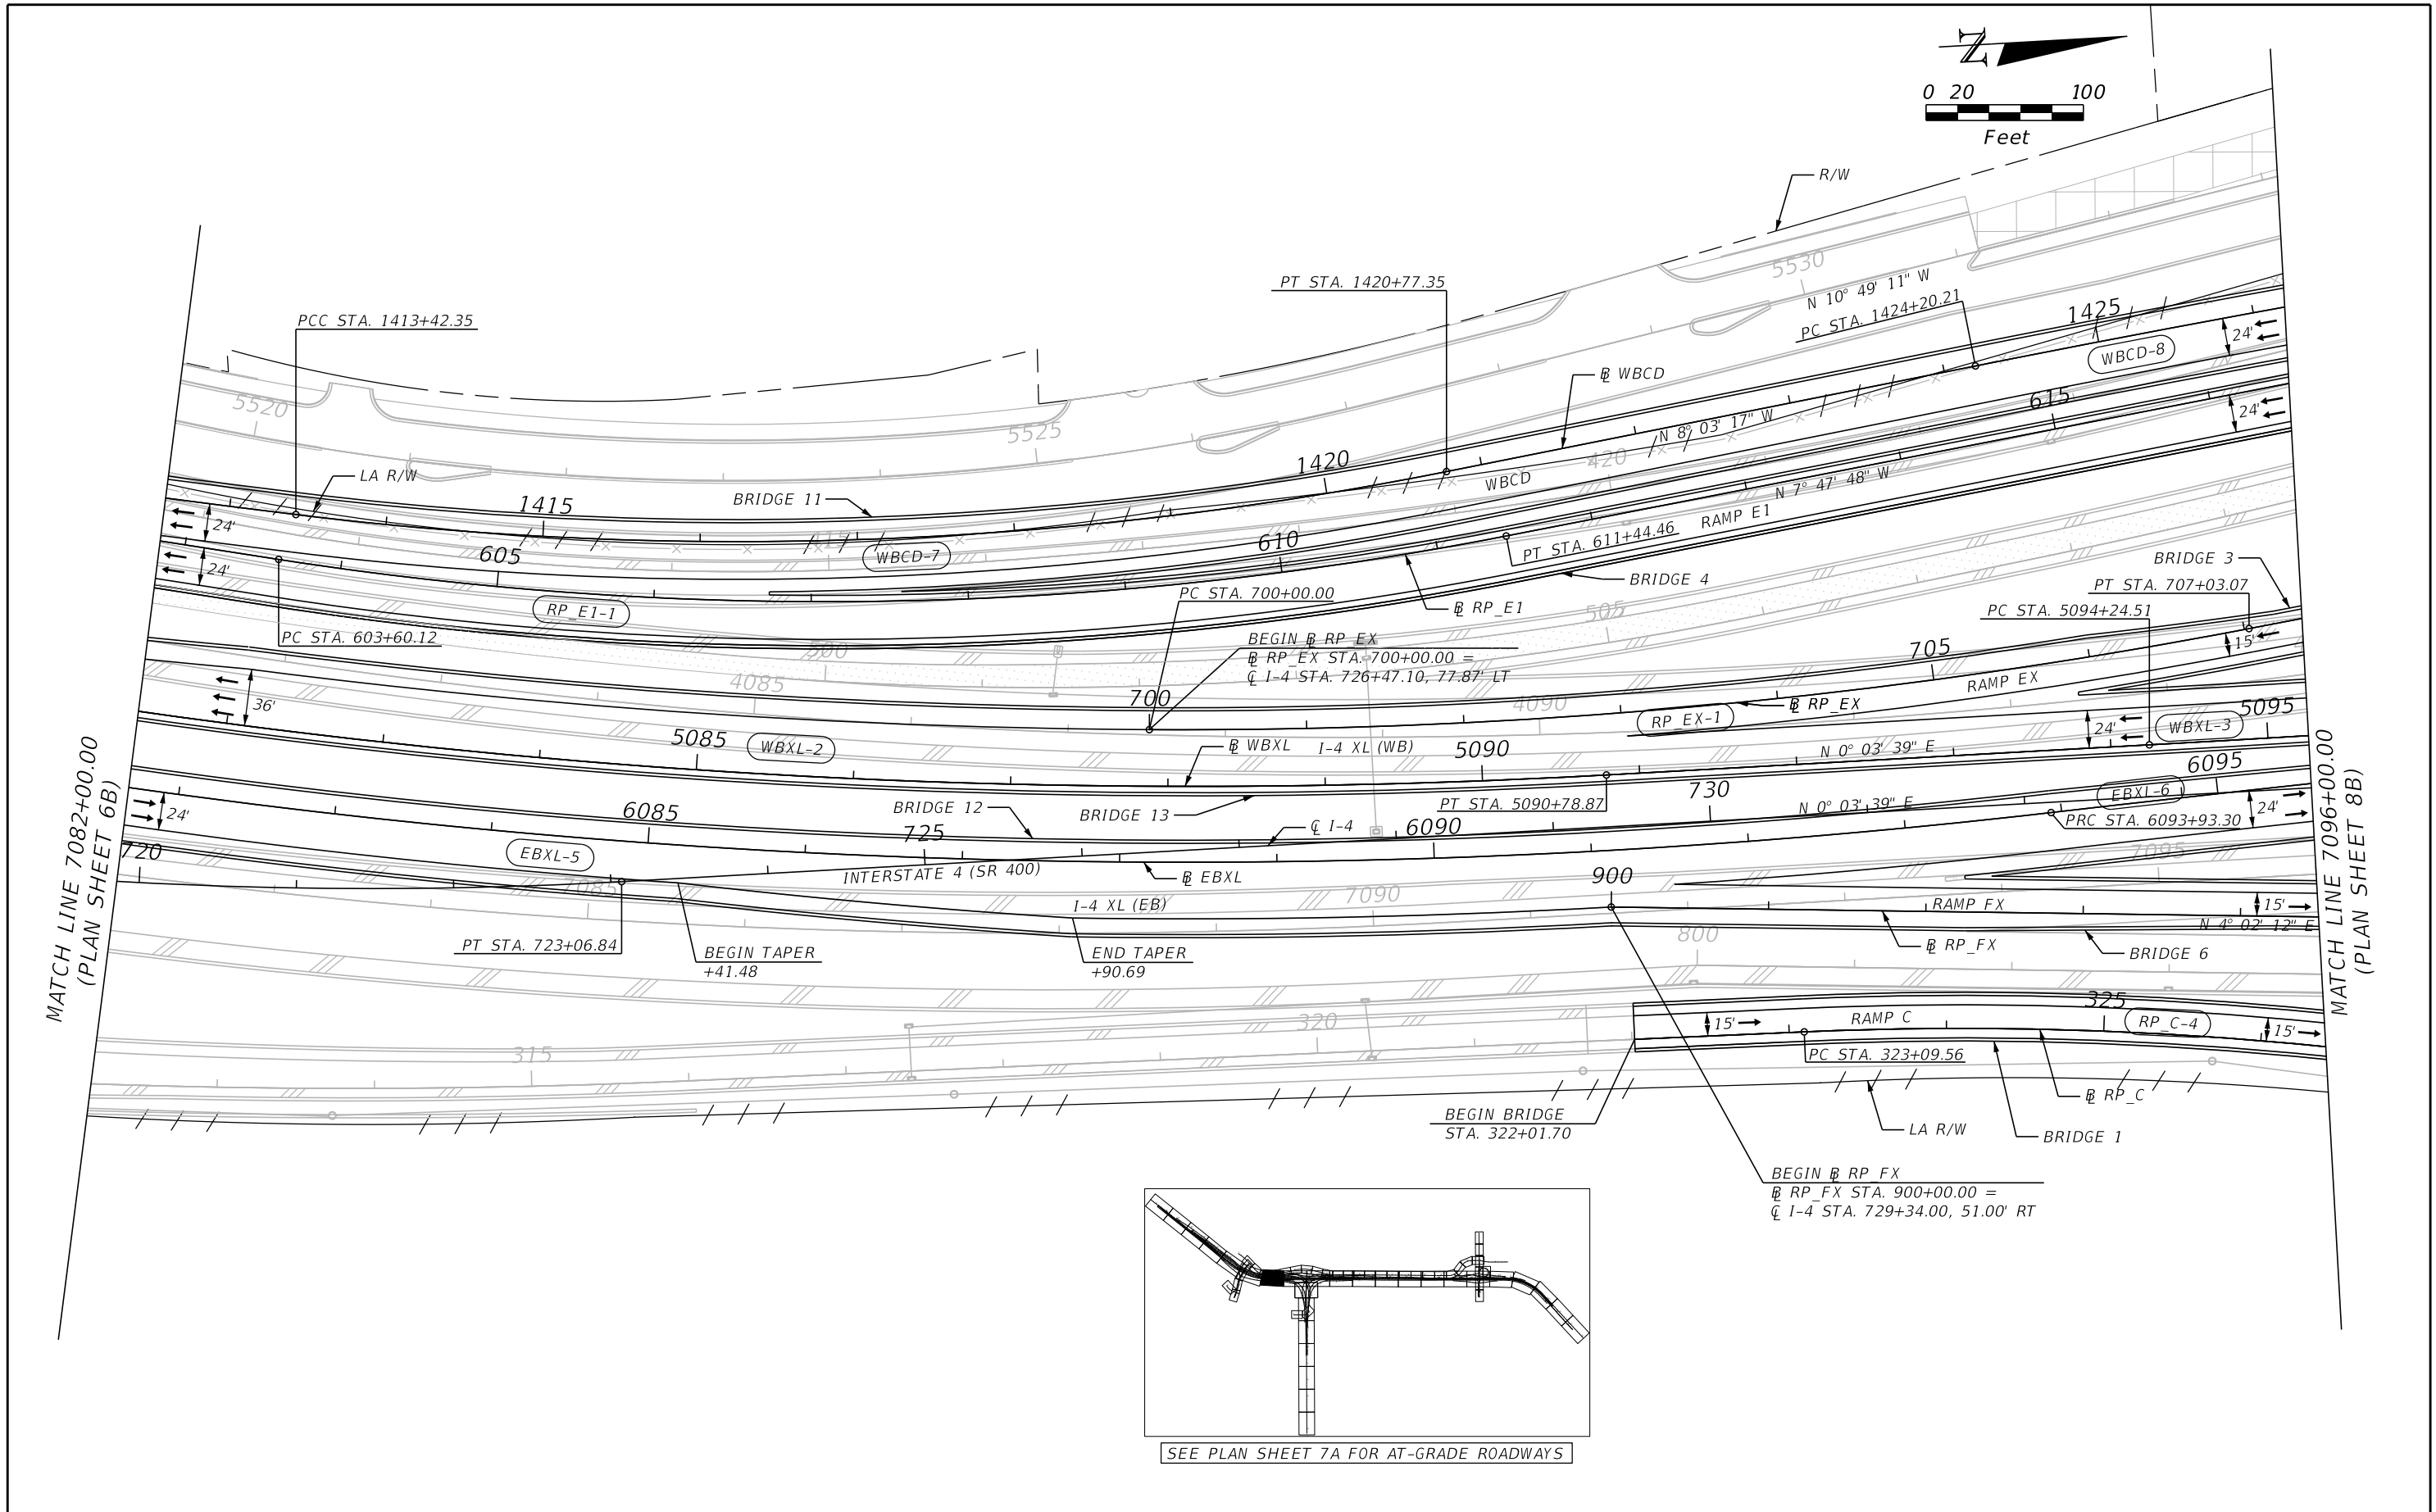


REVISIONS				Engineer of Record: Pierre Navaille P.E. License No. 46076 CH2M HILL 255 E. Robinson Street, Suite 505 Orlando, FL 32801 PH (407) 423-0030 Certificate of Authorization No. 000072	STATE OF FLORIDA DEPARTMENT OF TRANSPORTATION			ROADWAY PLAN (7B) SR 400 (I-4)		SHEET NO. 57	
DATE	DESCRIPTION	DATE	DESCRIPTION		ROAD NO.	COUNTY	FINANCIAL PROJECT ID				
					SR 400	ORANGE	242484-7-32-01				

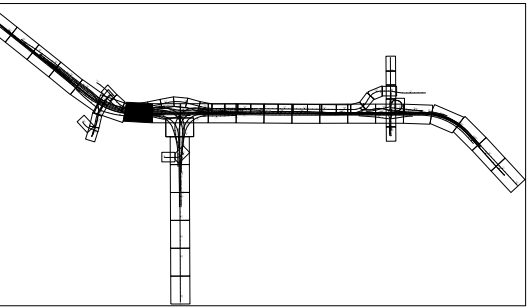

SEE PLAN SHEET 7A FOR AT-GRADE ROADWAYS

THE OFFICIAL RECORD OF THIS SHEET IS THE ELECTRONIC FILE DIGITALLY SIGNED AND SEALED UNDER RULE 61G15-23.004, F.A.C.

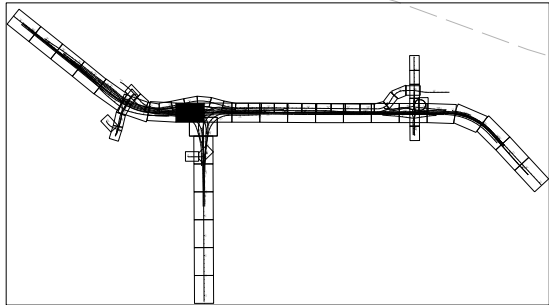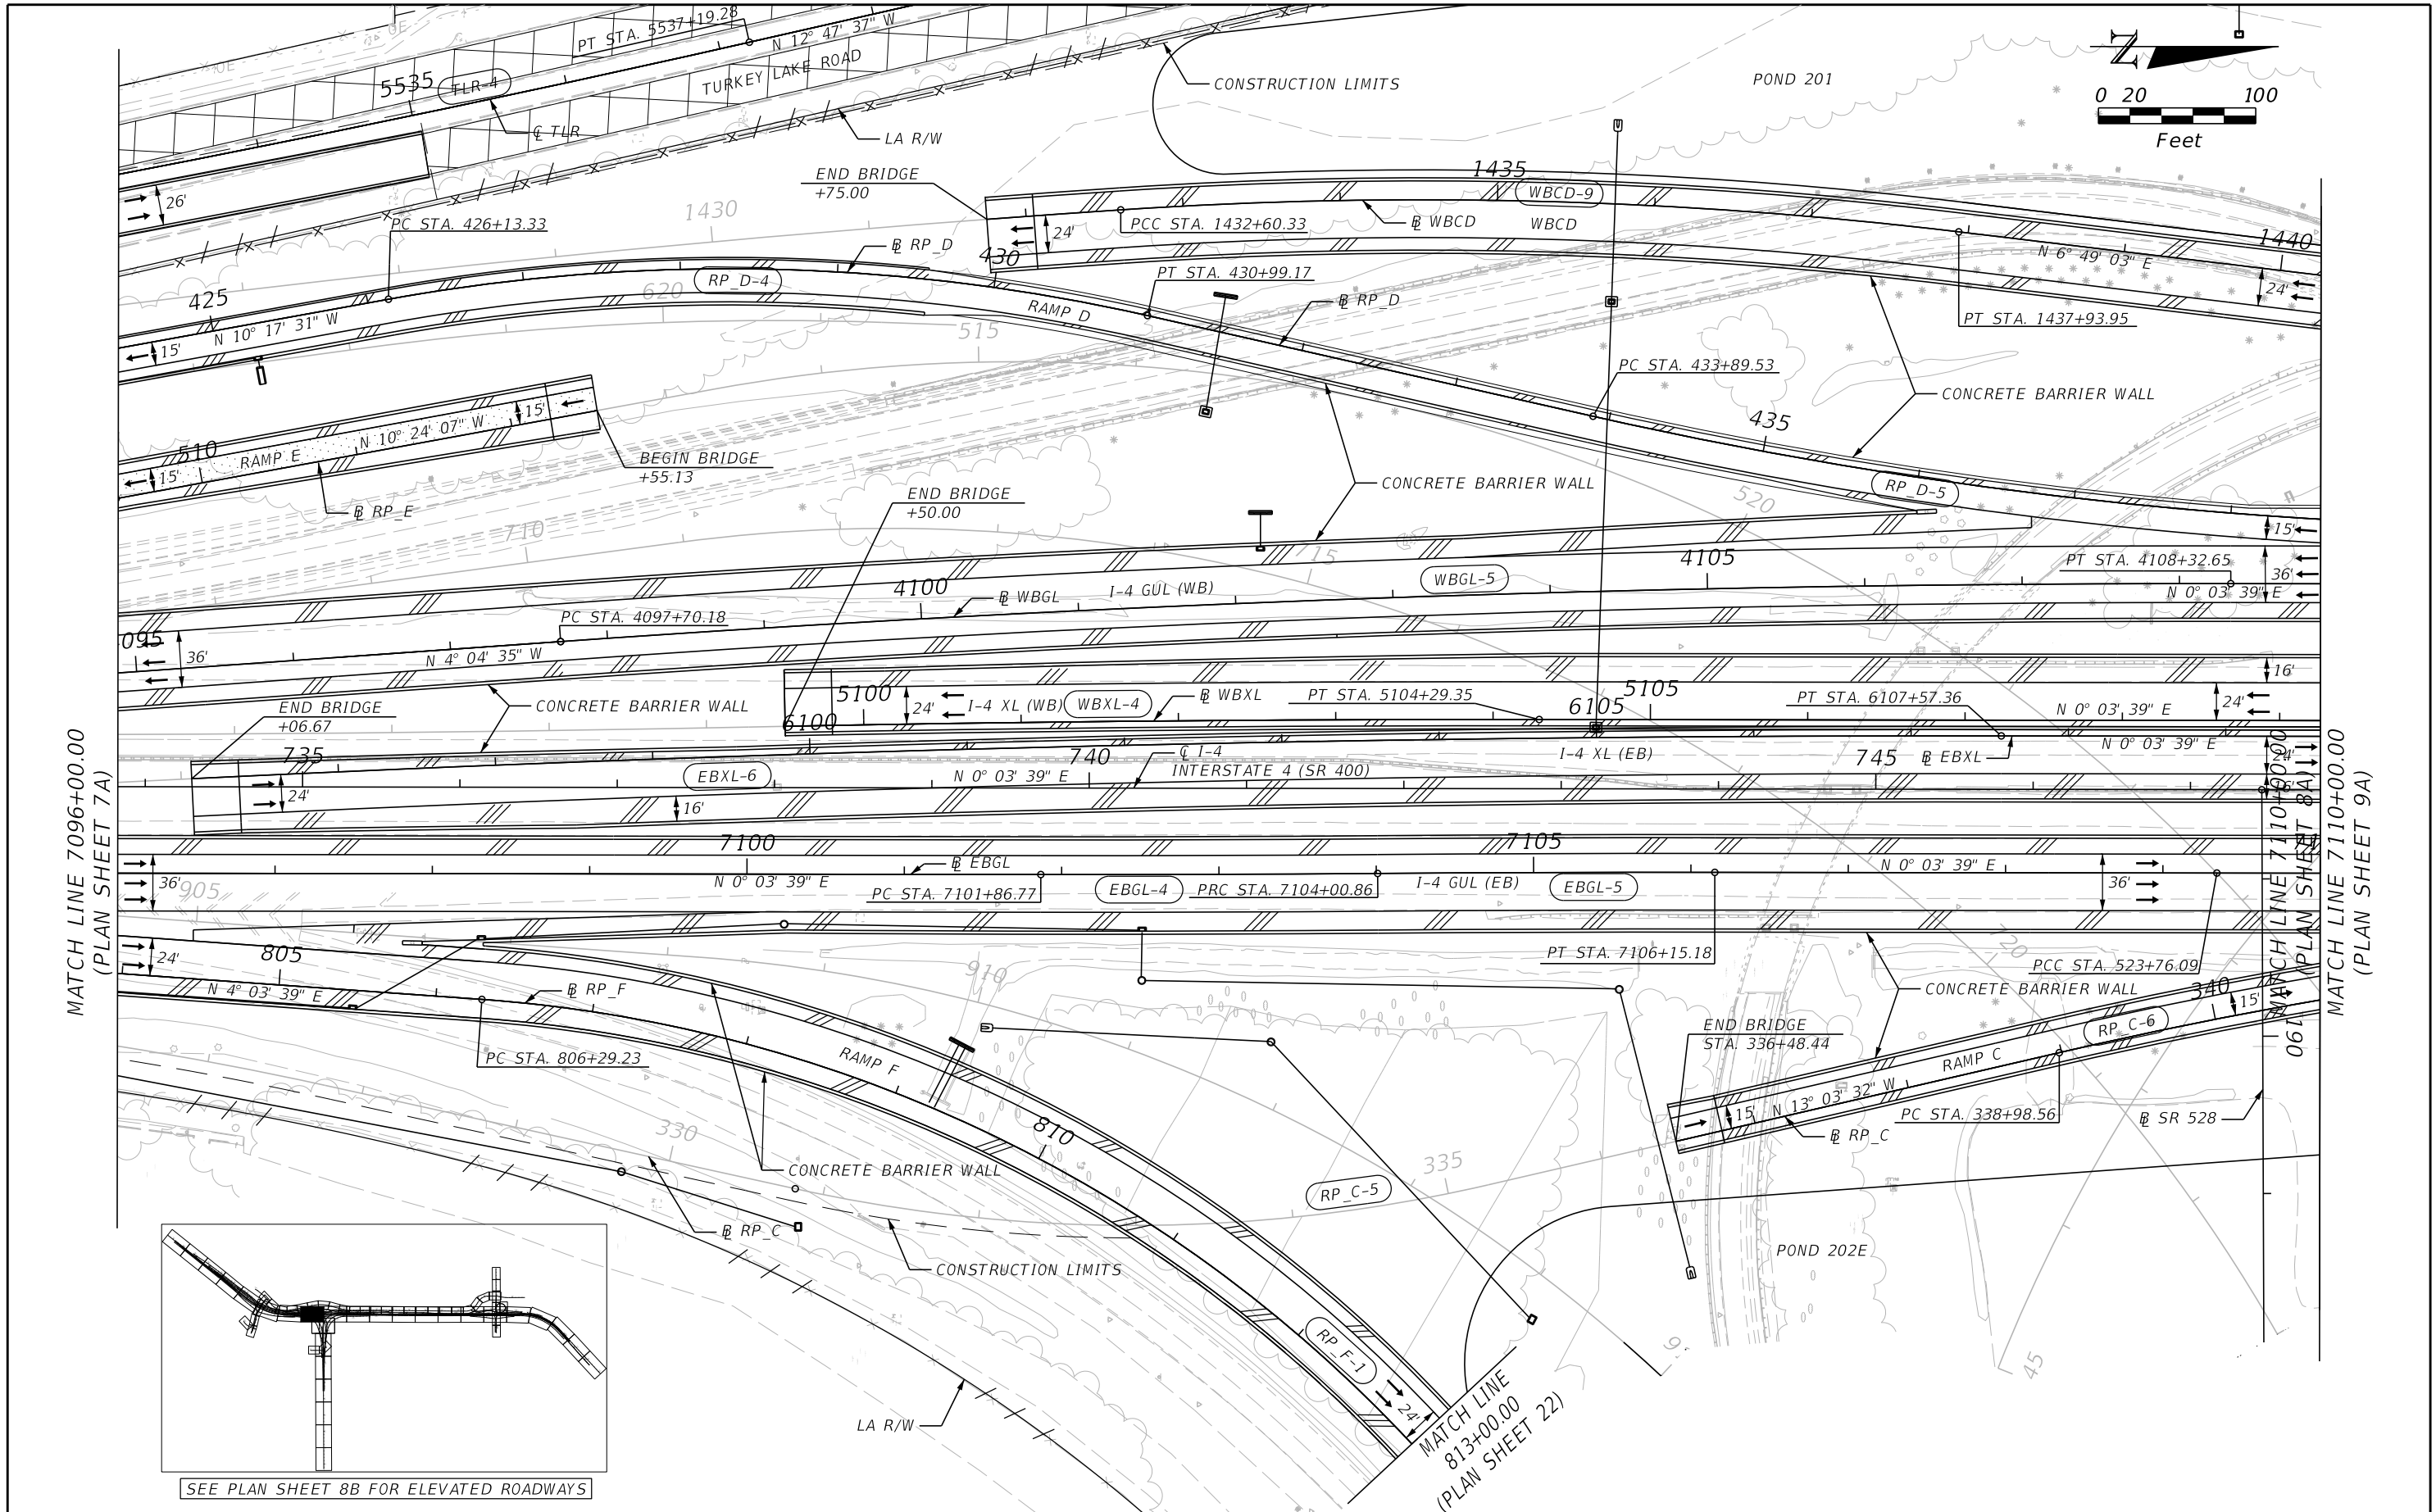

SEE PLAN SHEET 8B FOR ELEVATED ROADWAYS

REVISIONS				Engineer of Record: Pierre Navaille P.E. License No. 46076 CH2M HILL 255 E. Robinson Street, Suite 505 Orlando, FL 32801 PH (407) 423-0030 Certificate of Authorization No. 000072	STATE OF FLORIDA DEPARTMENT OF TRANSPORTATION			ROADWAY PLAN (8A) SR 400 (I-4)		SHEET NO. 58
DATE	DESCRIPTION	DATE	DESCRIPTION		ROAD NO.	COUNTY	FINANCIAL PROJECT ID			
					SR 400	ORANGE	242484-7-32-01			




DENPWP025

4/18/2018

1:12:17 PM

\\denpwp01\pwicworking\425830\544453_658\planrd08A.dgn

THE OFFICIAL RECORD OF THIS SHEET IS THE ELECTRONIC FILE DIGITALLY SIGNED AND SEALED UNDER RULE 61G15-23.004, F.A.C.

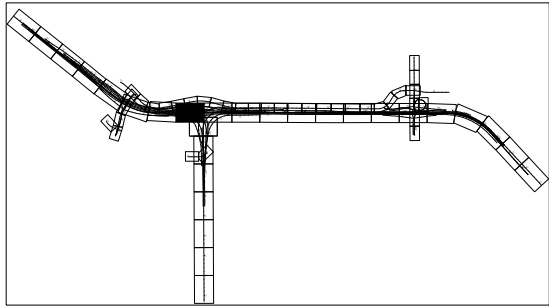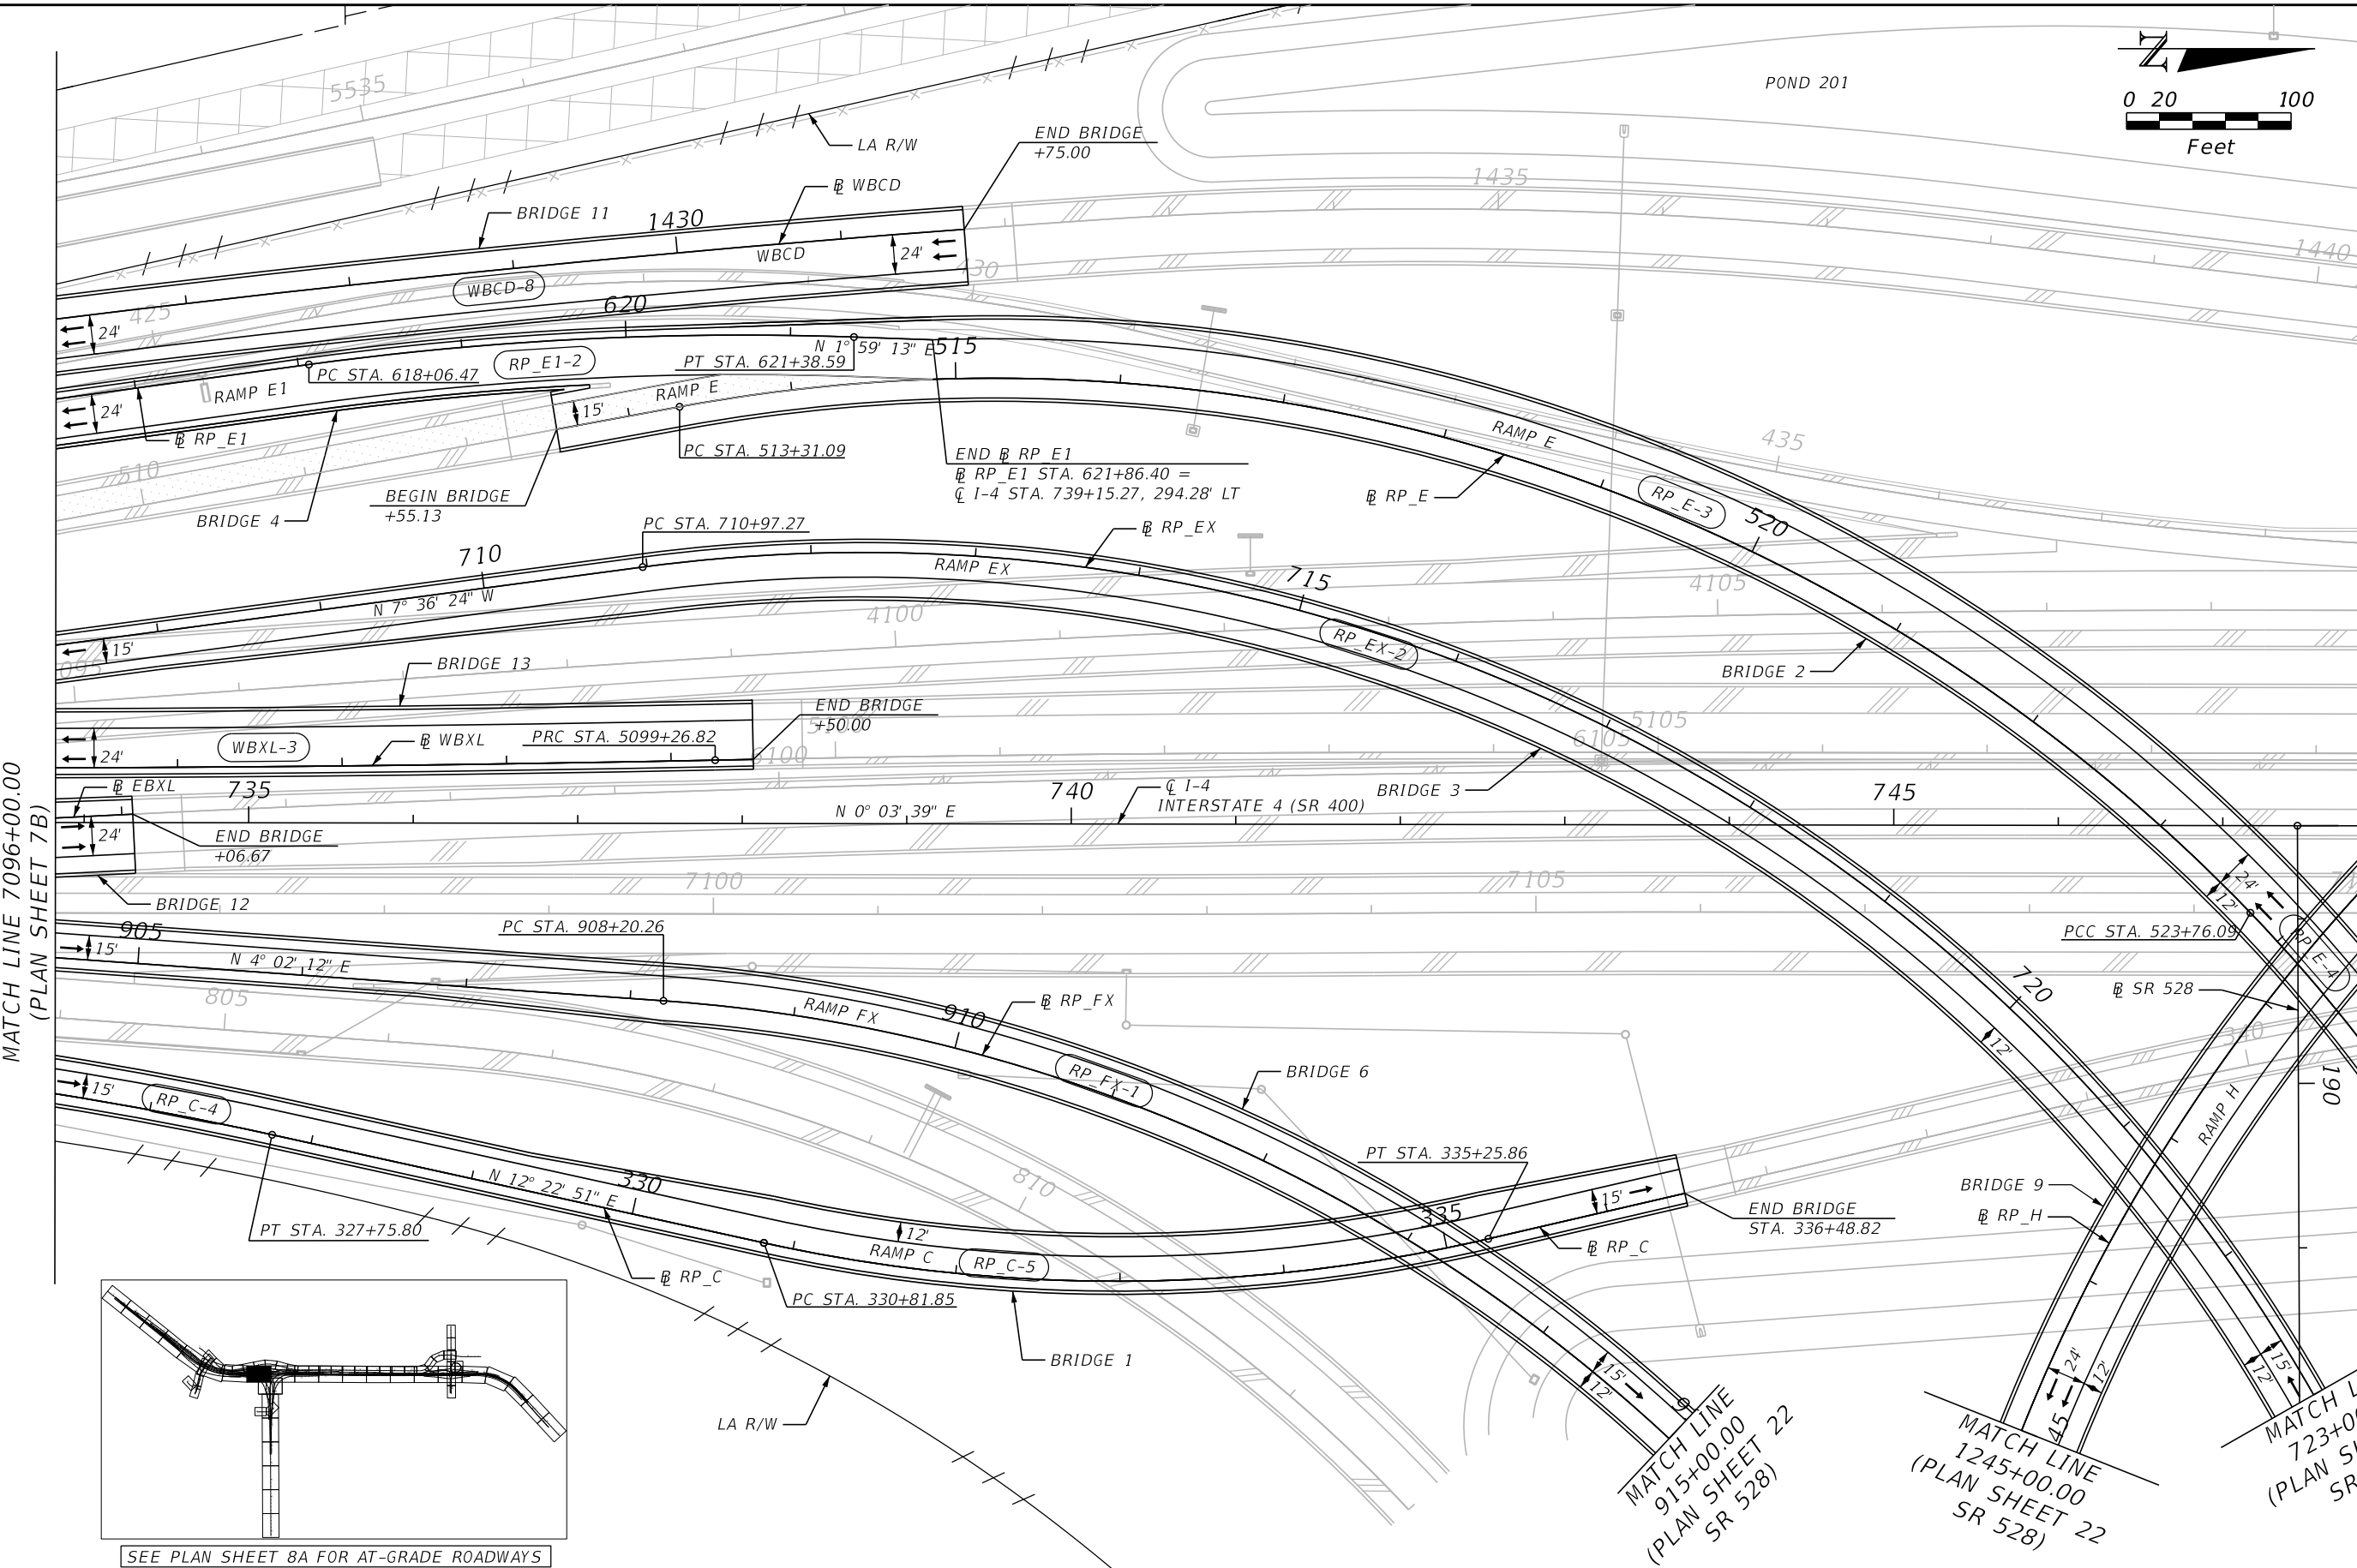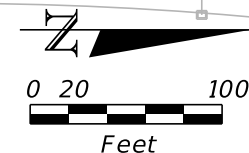

SEE PLAN SHEET 8A FOR AT-GRADE ROADWAYS

REVISIONS				Engineer of Record: Pierre Navaille P.E. License No. 46076 CH2M HILL 255 E. Robinson Street, Suite 505 Orlando, FL 32801 PH (407) 423-0030 Certificate of Authorization No. 000072	STATE OF FLORIDA DEPARTMENT OF TRANSPORTATION			ROADWAY PLAN (8B) SR 400 (I-4)	SHEET NO. 59
DATE	DESCRIPTION	DATE	DESCRIPTION		ROAD NO.	COUNTY	FINANCIAL PROJECT ID		
					SR 400	ORANGE	242484-7-32-01		


DENPWP025

4/18/2018


1:06:21 PM



\\denpwp01\pwicworking\425820\544453_659\planrd08B.dgn

THE OFFICIAL RECORD OF THIS SHEET IS THE ELECTRONIC FILE DIGITALLY SIGNED AND SEALED UNDER RULE 61G15-23.004, F.A.C.

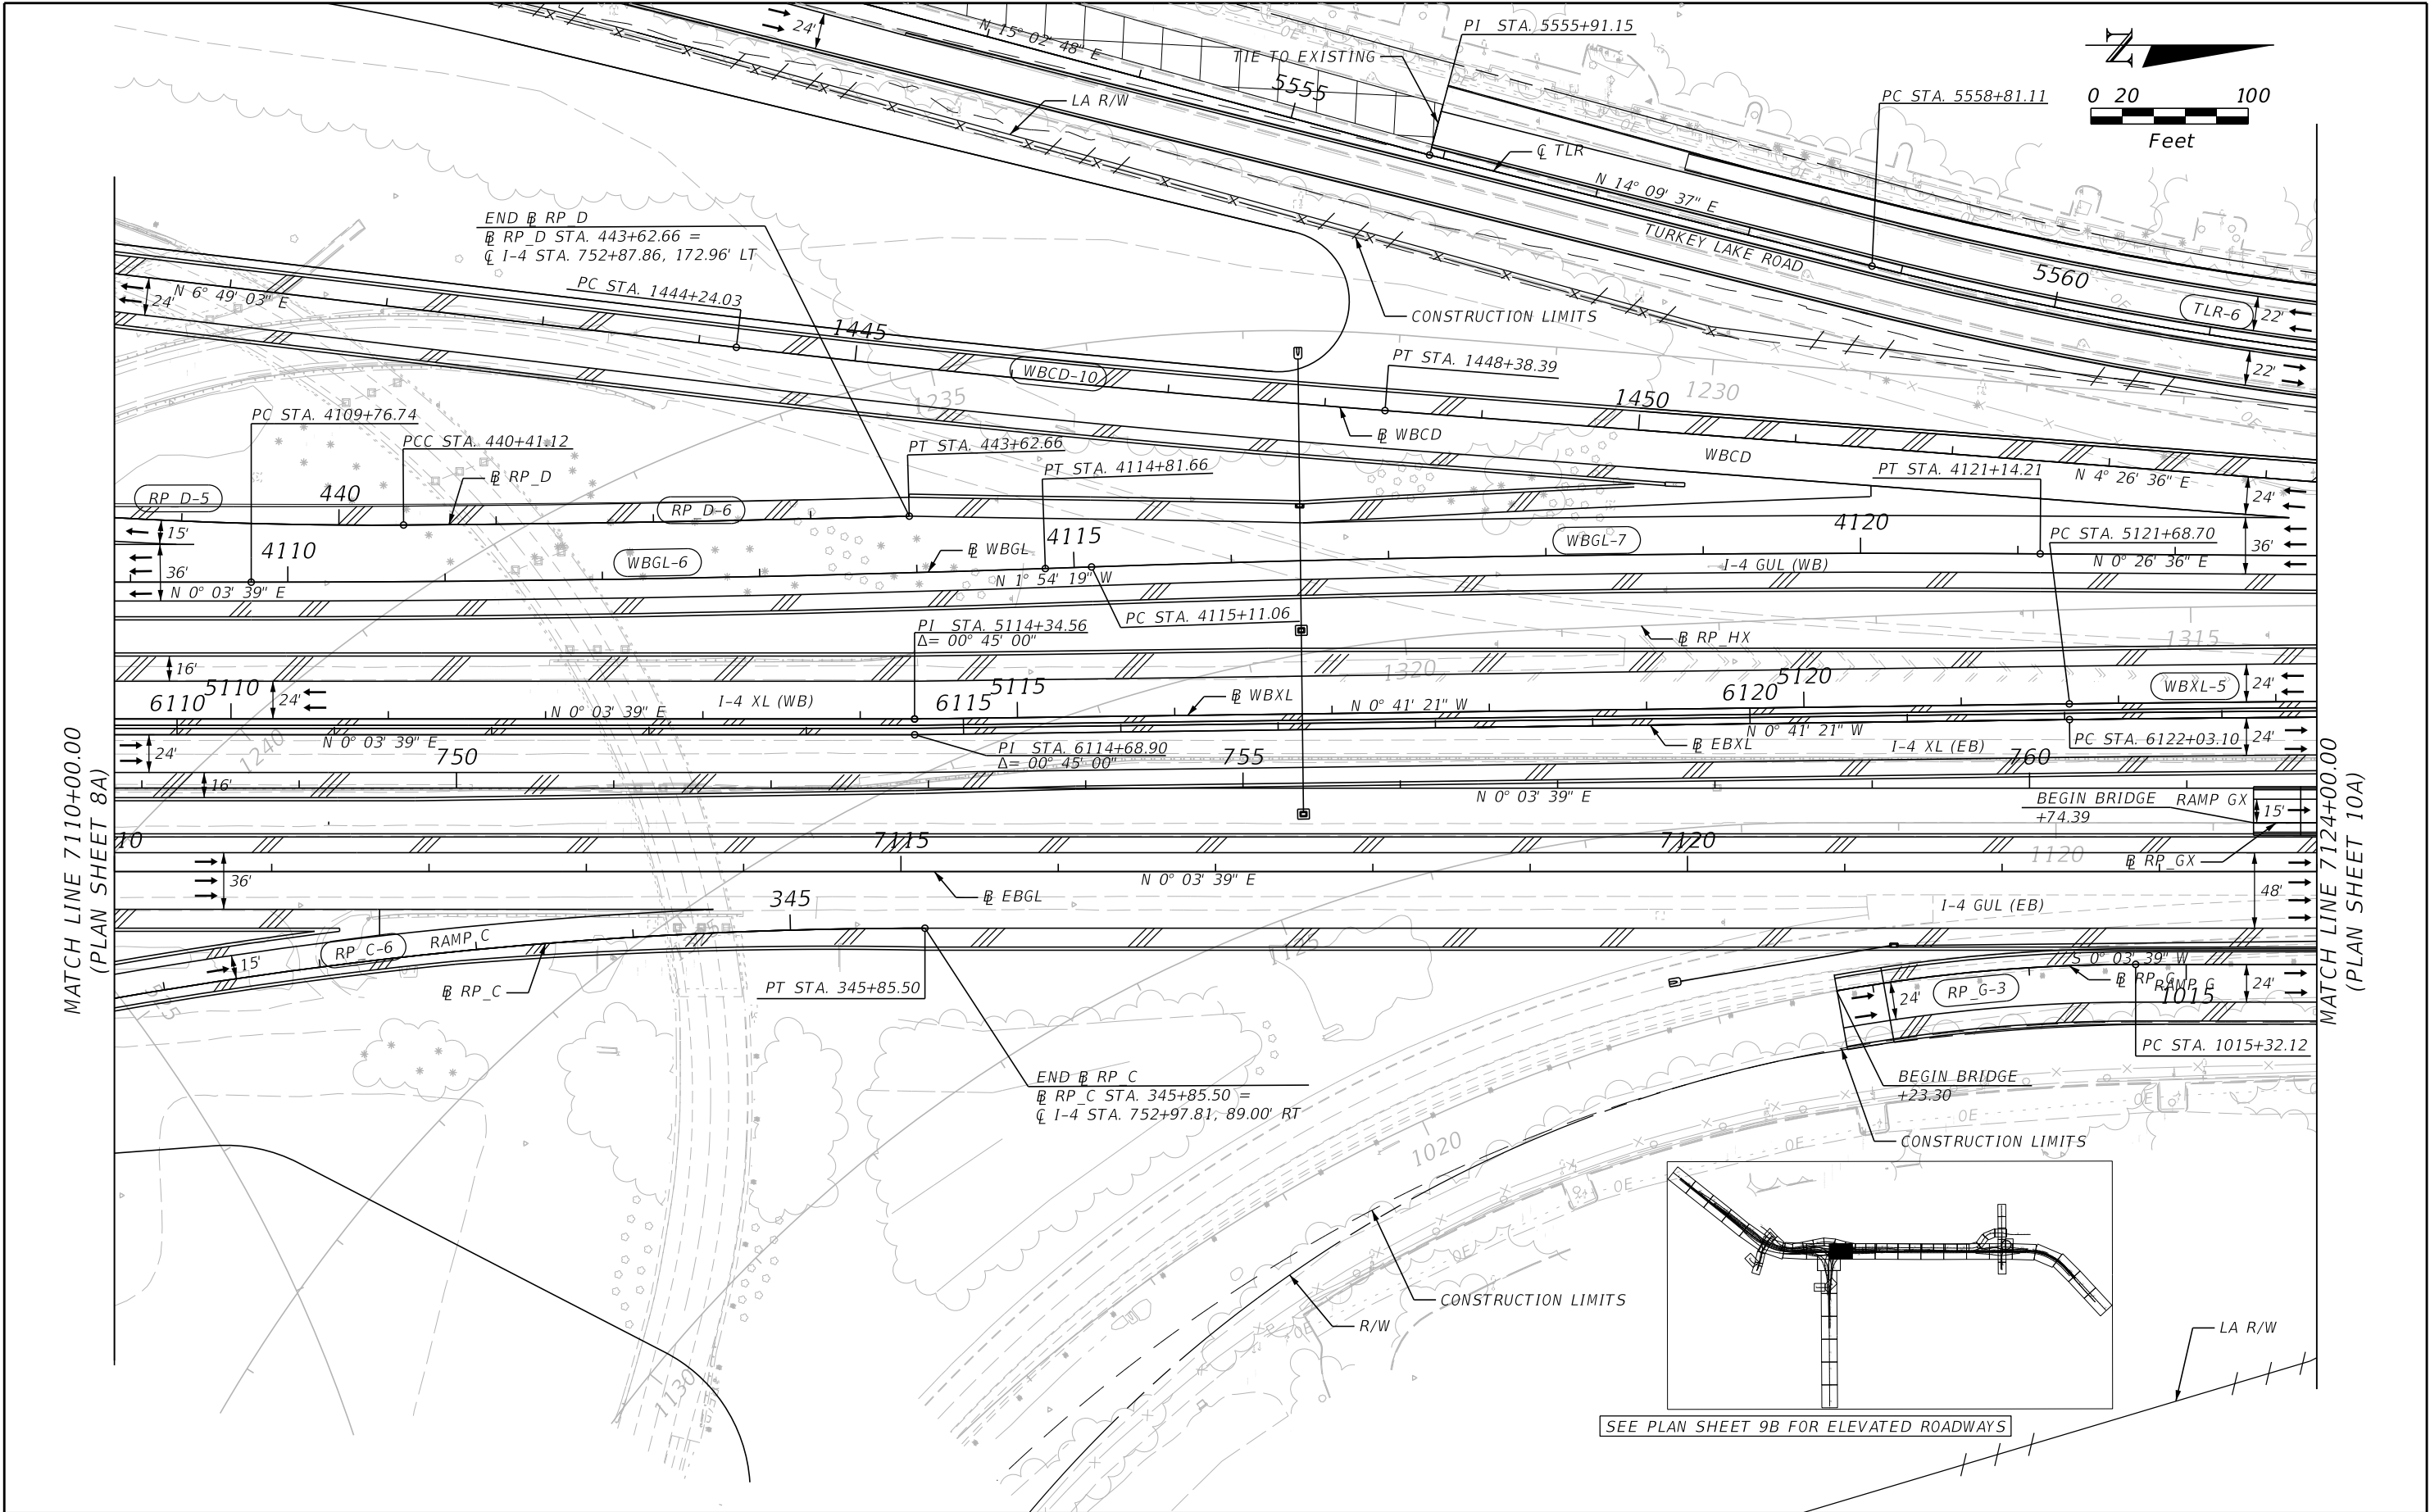

REVISIONS				Engineer of Record: Pierre Navaille P.E. License No. 46076 CH2M HILL 255 E. Robinson Street, Suite 505 Orlando, FL 32801 PH (407) 423-0030 Certificate of Authorization No. 000072	STATE OF FLORIDA DEPARTMENT OF TRANSPORTATION			ROADWAY PLAN (9A) SR 400 (I-4)	SHEET NO. 60
DATE	DESCRIPTION	DATE	DESCRIPTION		ROAD NO.	COUNTY	FINANCIAL PROJECT ID		
					SR 400	ORANGE	242484-7-32-01		

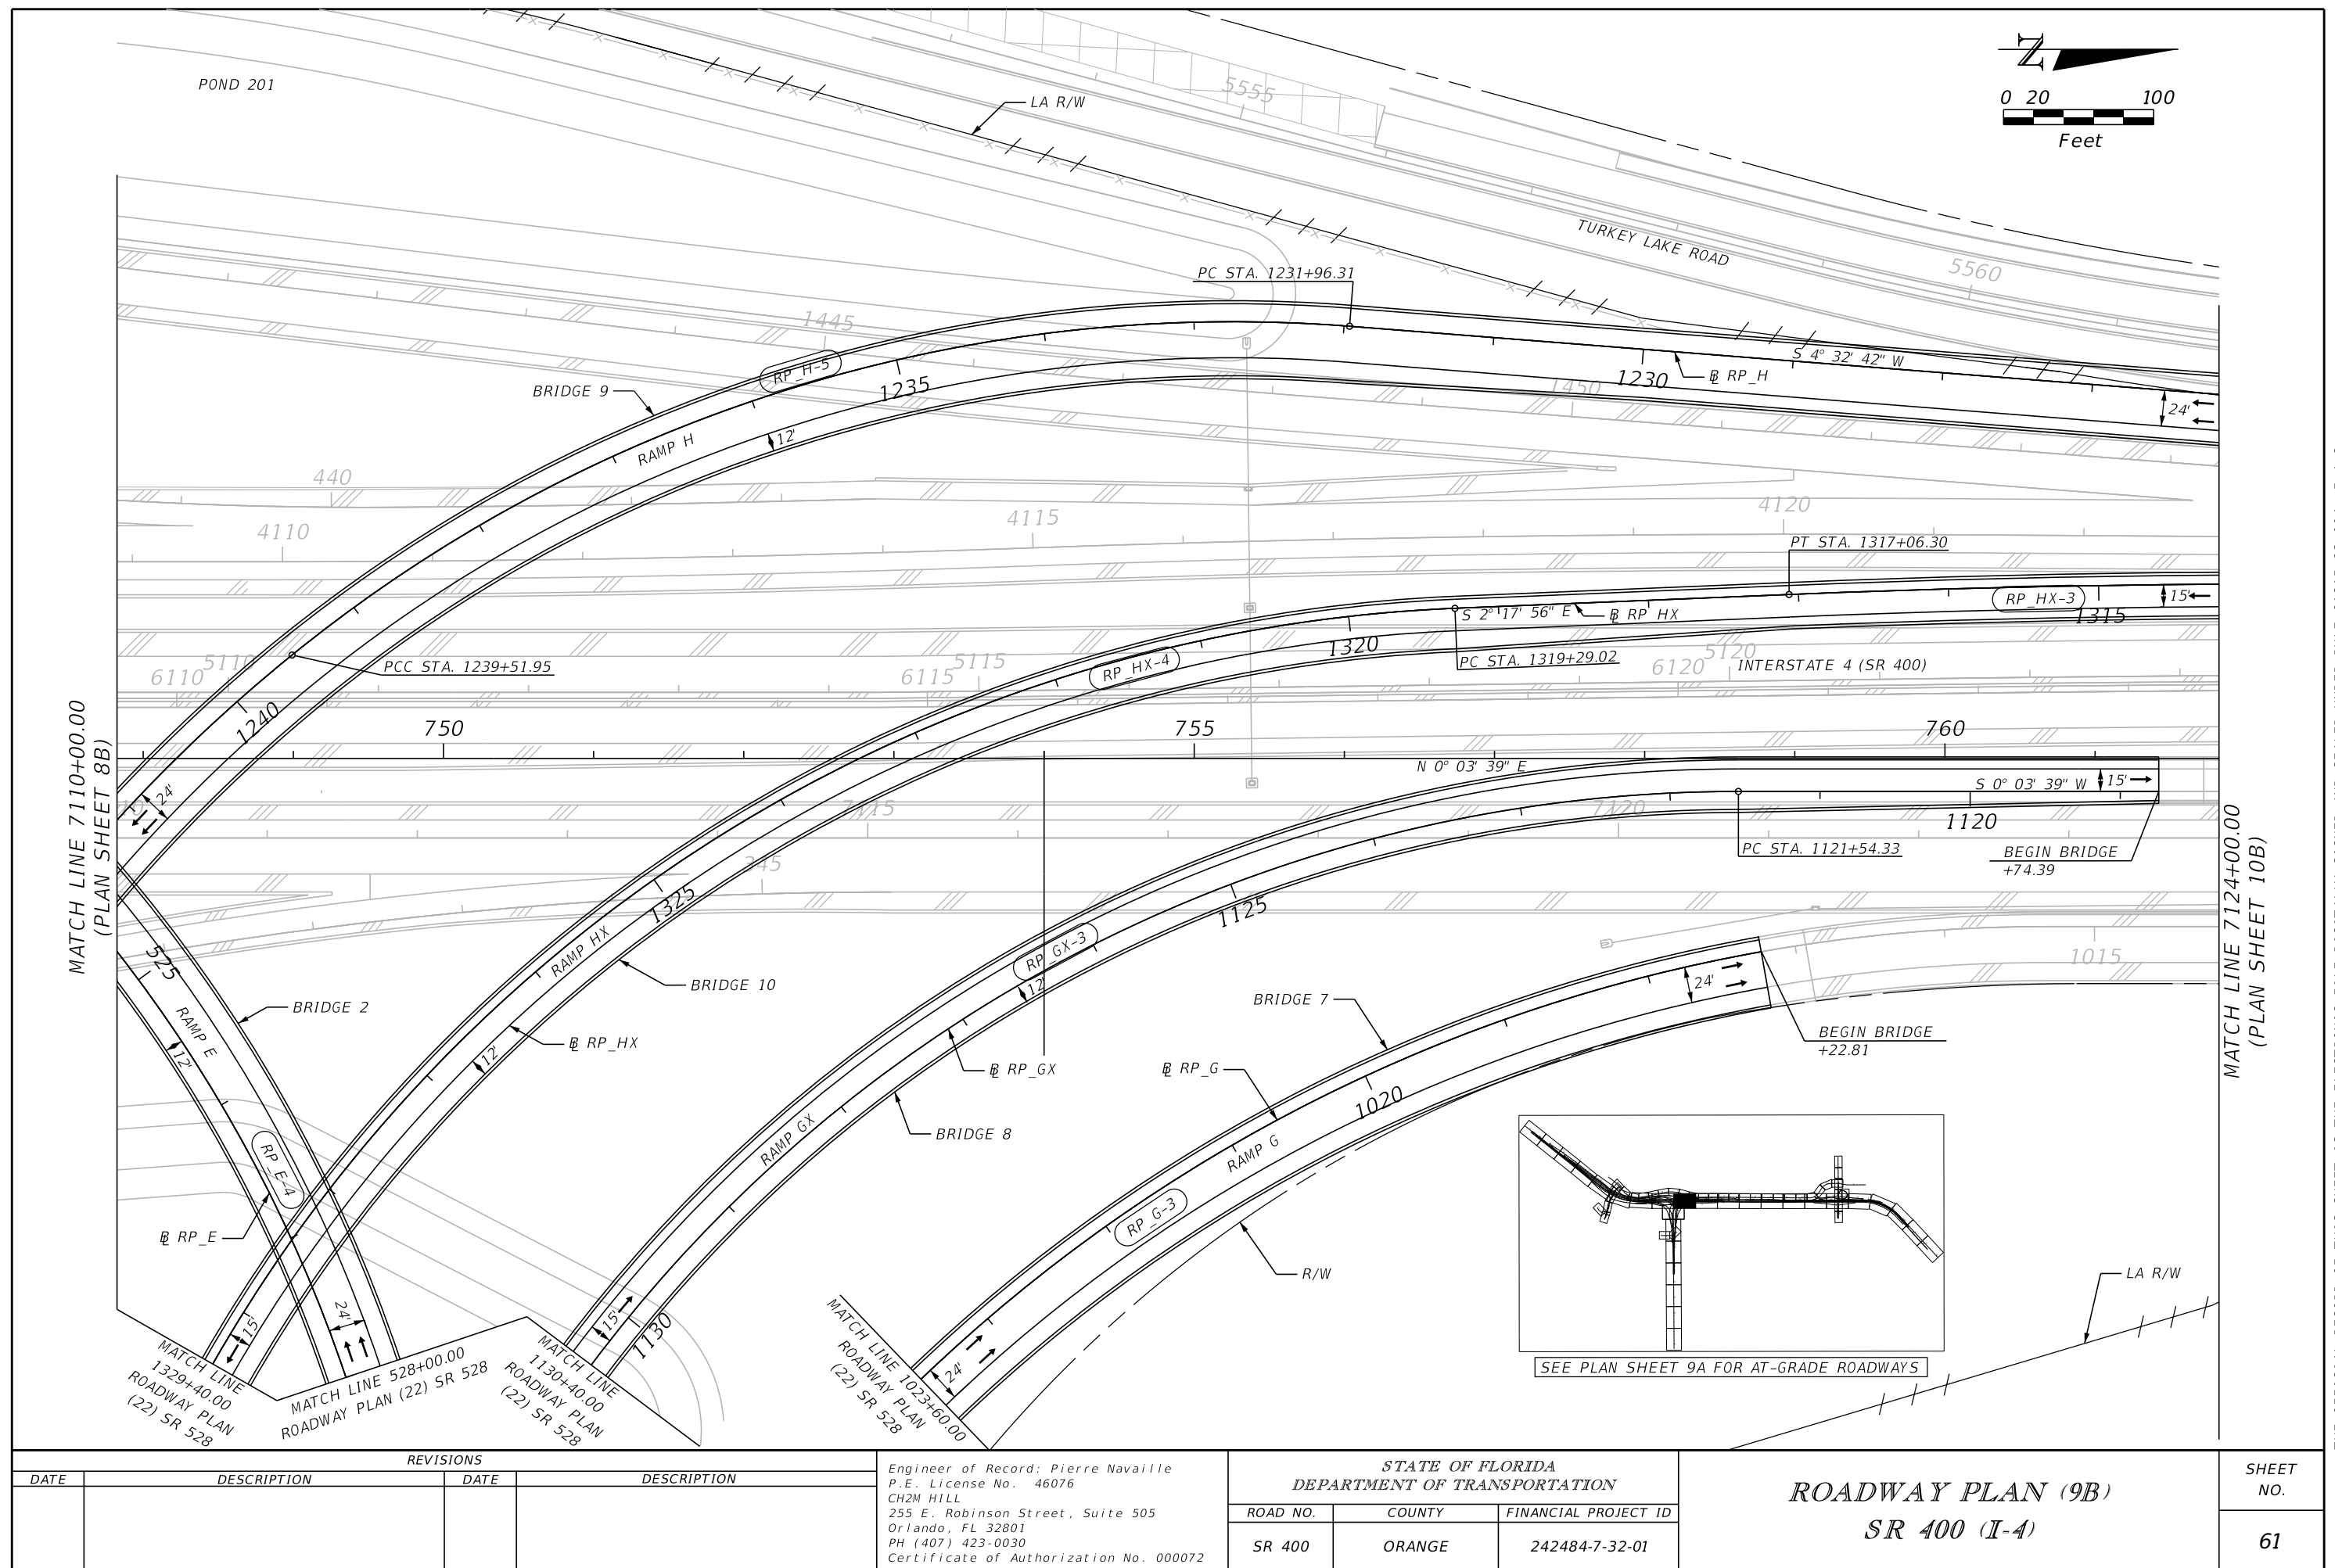


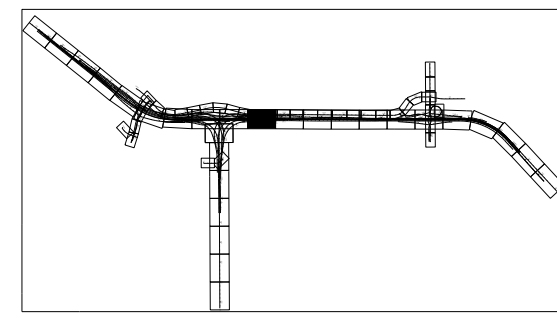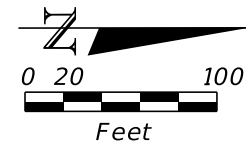



SEE PLAN SHEET 10B FOR ELEVATED ROADWAYS

REVISIONS				Engineer of Record: Pierre Navaille P.E. License No. 46076 CH2M HILL 255 E. Robinson Street, Suite 505 Orlando, FL 32801 PH (407) 423-0030 Certificate of Authorization No. 000072	STATE OF FLORIDA DEPARTMENT OF TRANSPORTATION			ROADWAY PLAN (10A) SR 400 (I-4)	SHEET NO. 62
DATE	DESCRIPTION	DATE	DESCRIPTION		ROAD NO.	COUNTY	FINANCIAL PROJECT ID		
					SR 400	ORANGE	242484-7-32-01		

THE OFFICIAL RECORD OF THIS SHEET IS THE ELECTRONIC FILE DIGITALLY SIGNED AND SEALED UNDER RULE 61G15-23.004, F.A.C.

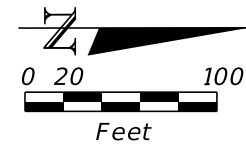




MATCH LINE 7124+00.00
(PLAN SHEET 9B)

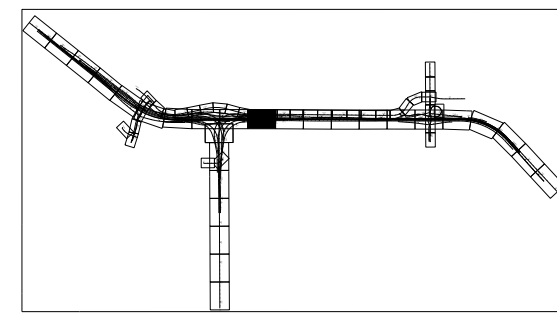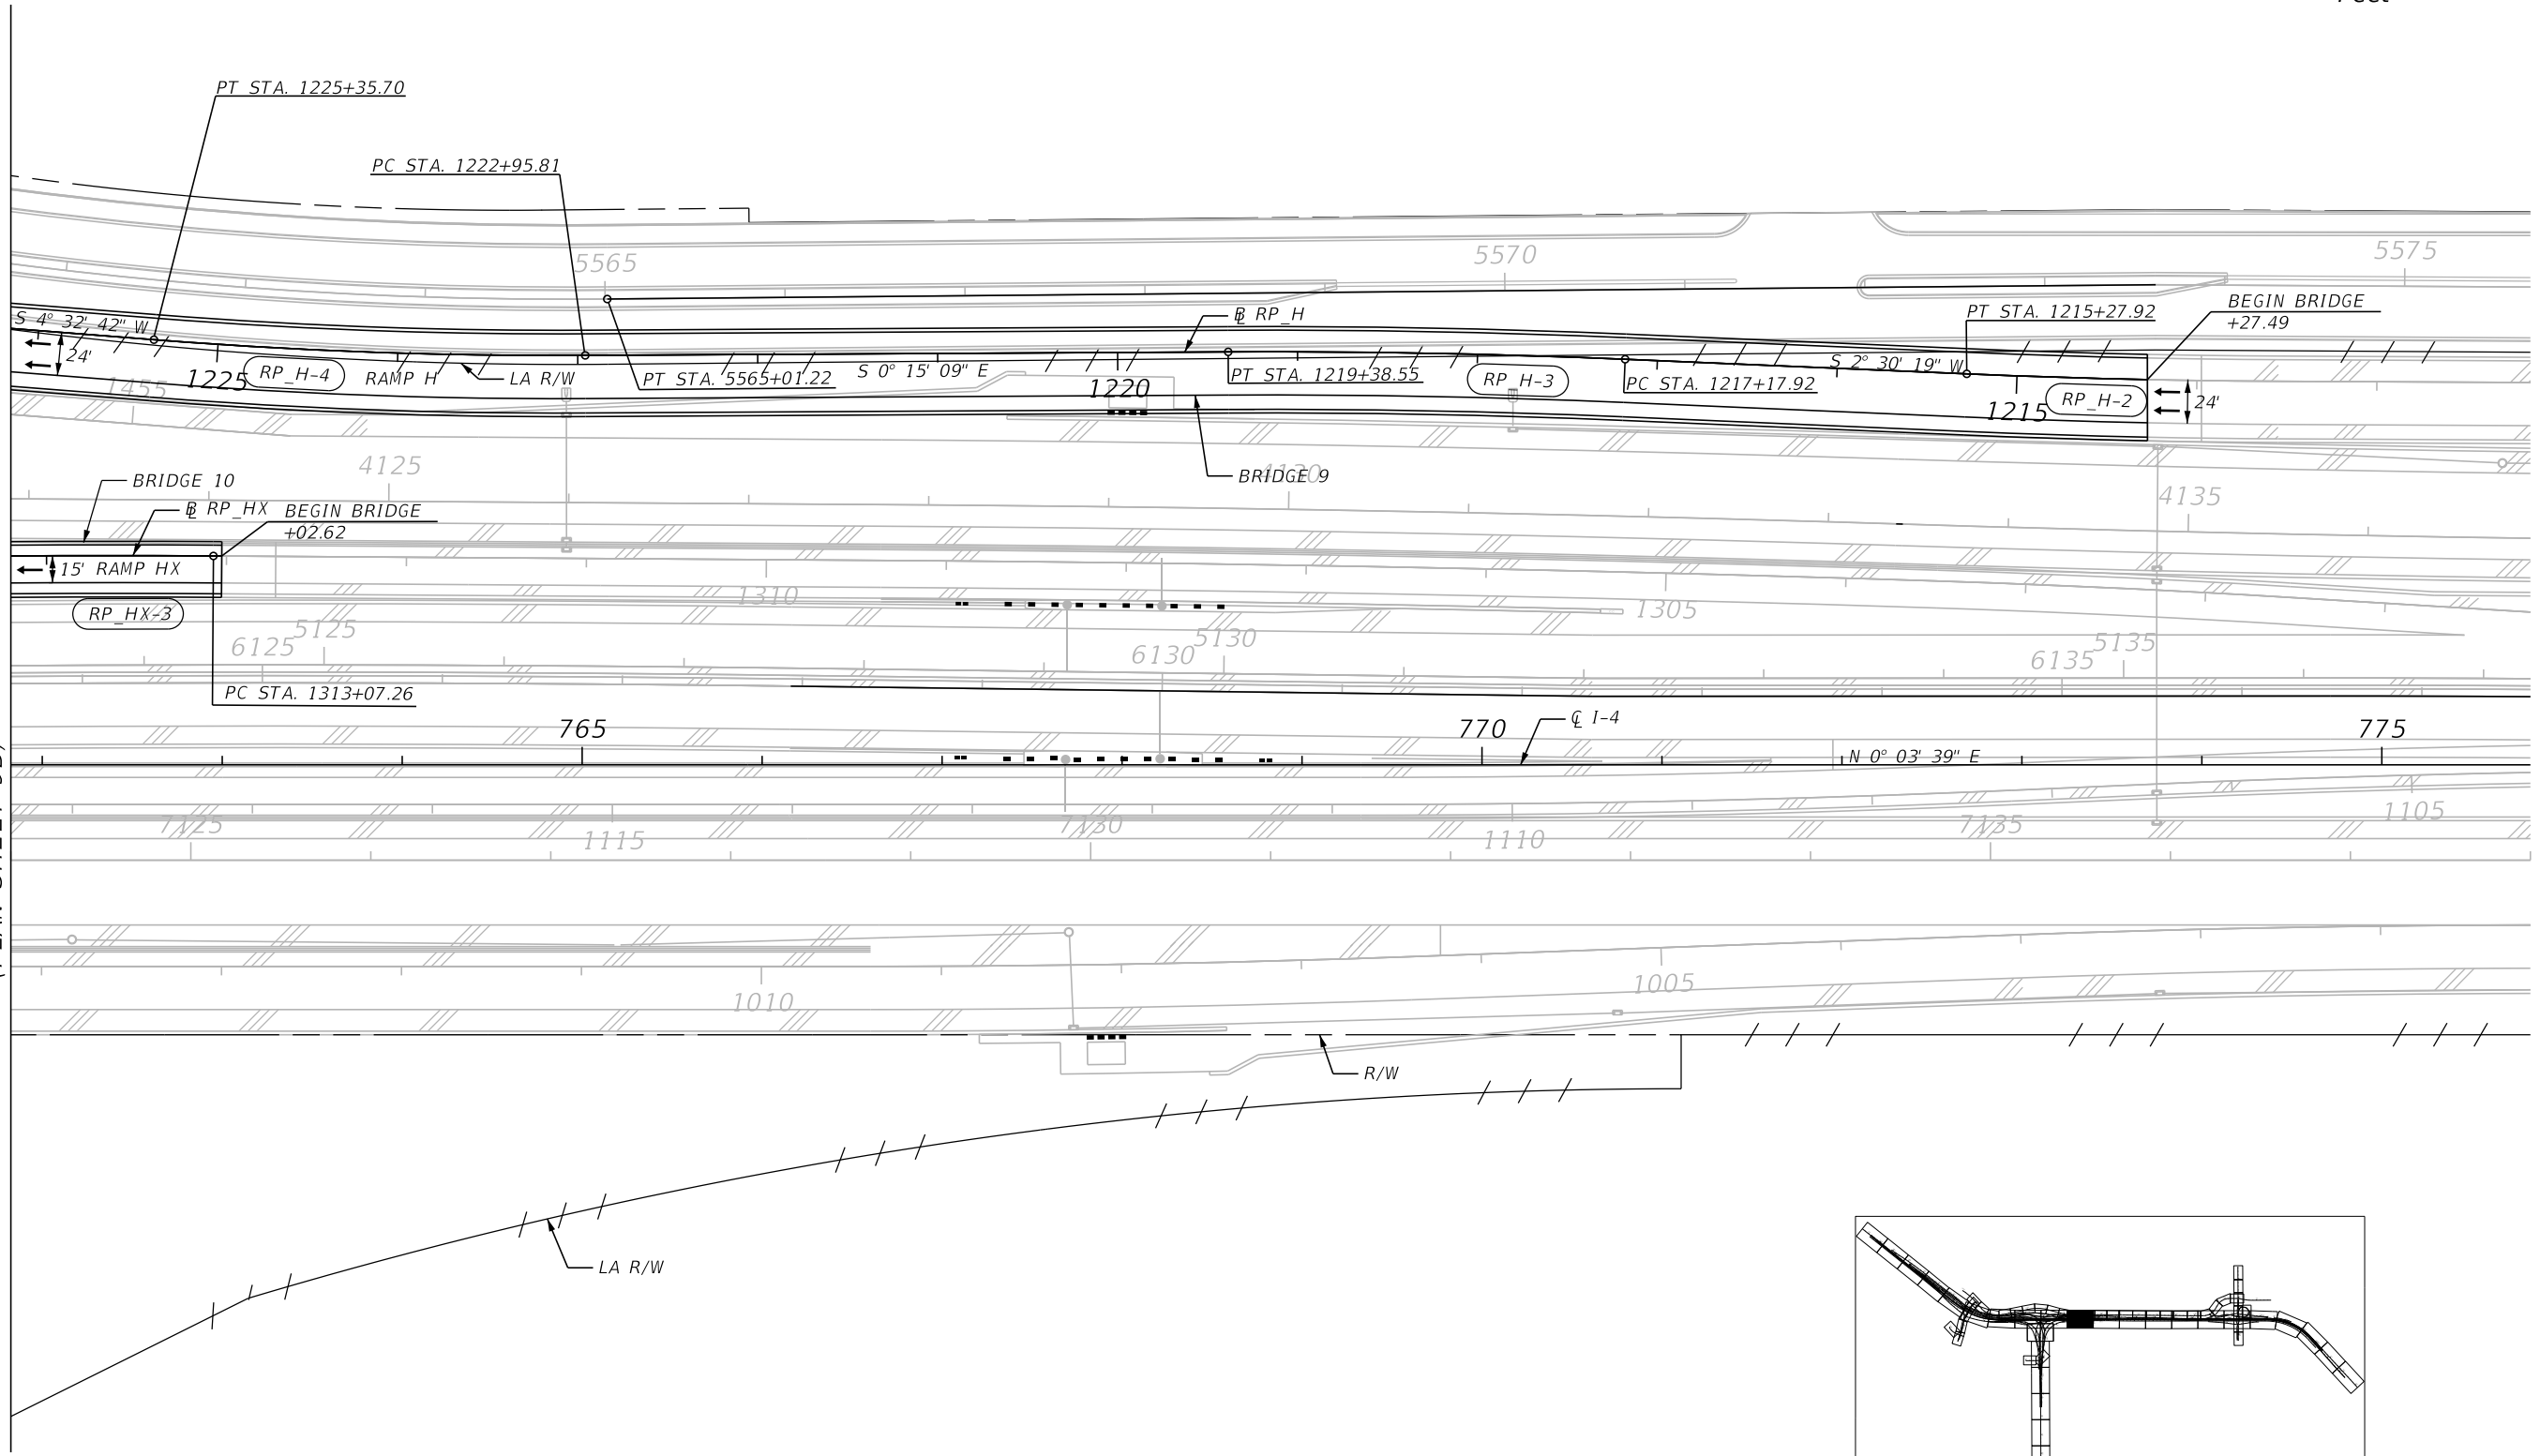

SEE PLAN SHEET 10A FOR AT-GRADE ROADWAYS




REVISIONS				Engineer of Record: Pierre Navaille P.E. License No. 46076 CH2M HILL 255 E. Robinson Street, Suite 505 Orlando, FL 32801 PH (407) 423-0030 Certificate of Authorization No. 000072	STATE OF FLORIDA DEPARTMENT OF TRANSPORTATION			ROADWAY PLAN (10B) SR 400 (I-4)		SHEET NO. 63
DATE	DESCRIPTION	DATE	DESCRIPTION		ROAD NO.	COUNTY	FINANCIAL PROJECT ID			
					SR 400	ORANGE	242484-7-32-01			

THE OFFICIAL RECORD OF THIS SHEET IS THE ELECTRONIC FILE DIGITALLY SIGNED AND SEALED UNDER RULE 61G15-23.004, F.A.C.

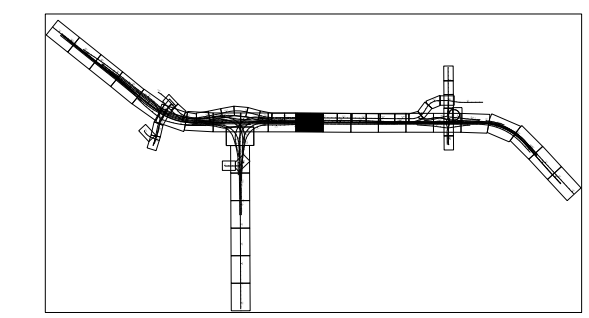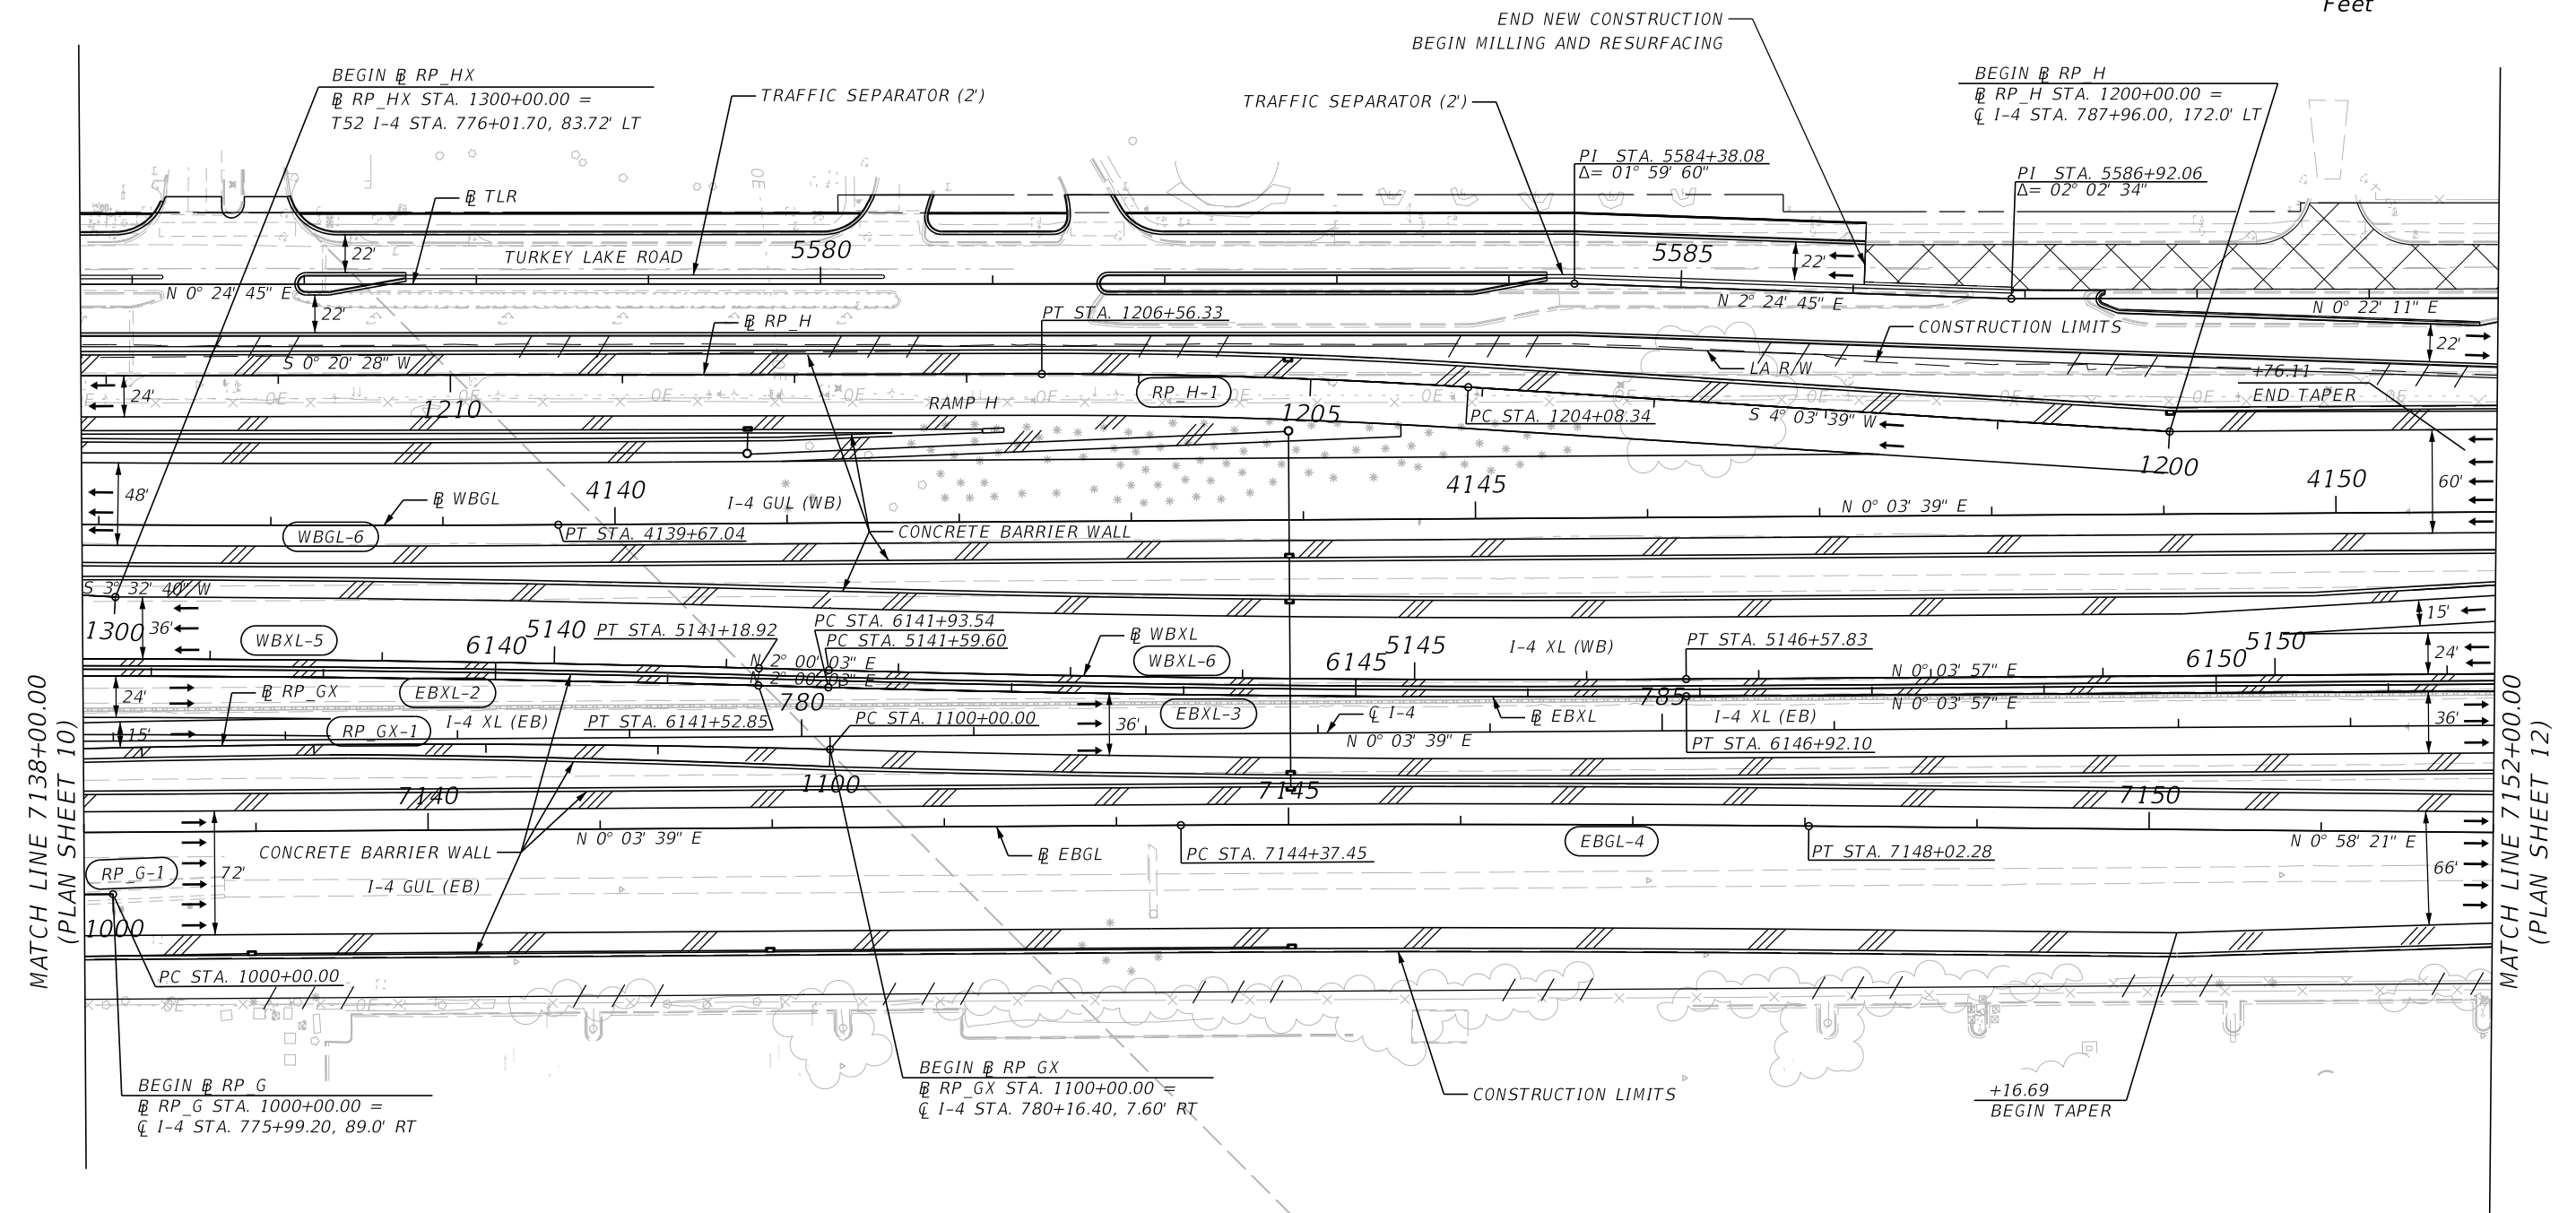
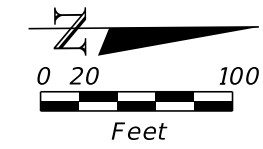


REVISIONS				Engineer of Record: Pierre Navaille P.E. License No. 46076 CH2M HILL 255 E. Robinson Street, Suite 505 Orlando, FL 32801 PH (407) 423-0030 Certificate of Authorization No. 000072	STATE OF FLORIDA DEPARTMENT OF TRANSPORTATION			ROADWAY PLAN (11) SR 400 (I-4)	SHEET NO. 64
DATE	DESCRIPTION	DATE	DESCRIPTION		ROAD NO.	COUNTY	FINANCIAL PROJECT ID		
					SR 400	ORANGE	242484-7-32-01		

THE OFFICIAL RECORD OF THIS SHEET IS THE ELECTRONIC FILE DIGITALLY SIGNED AND SEALED UNDER RULE 61G15-23.004, F.A.C.

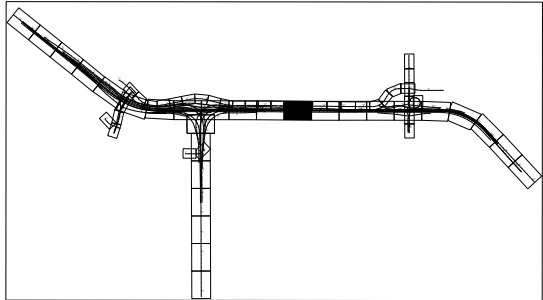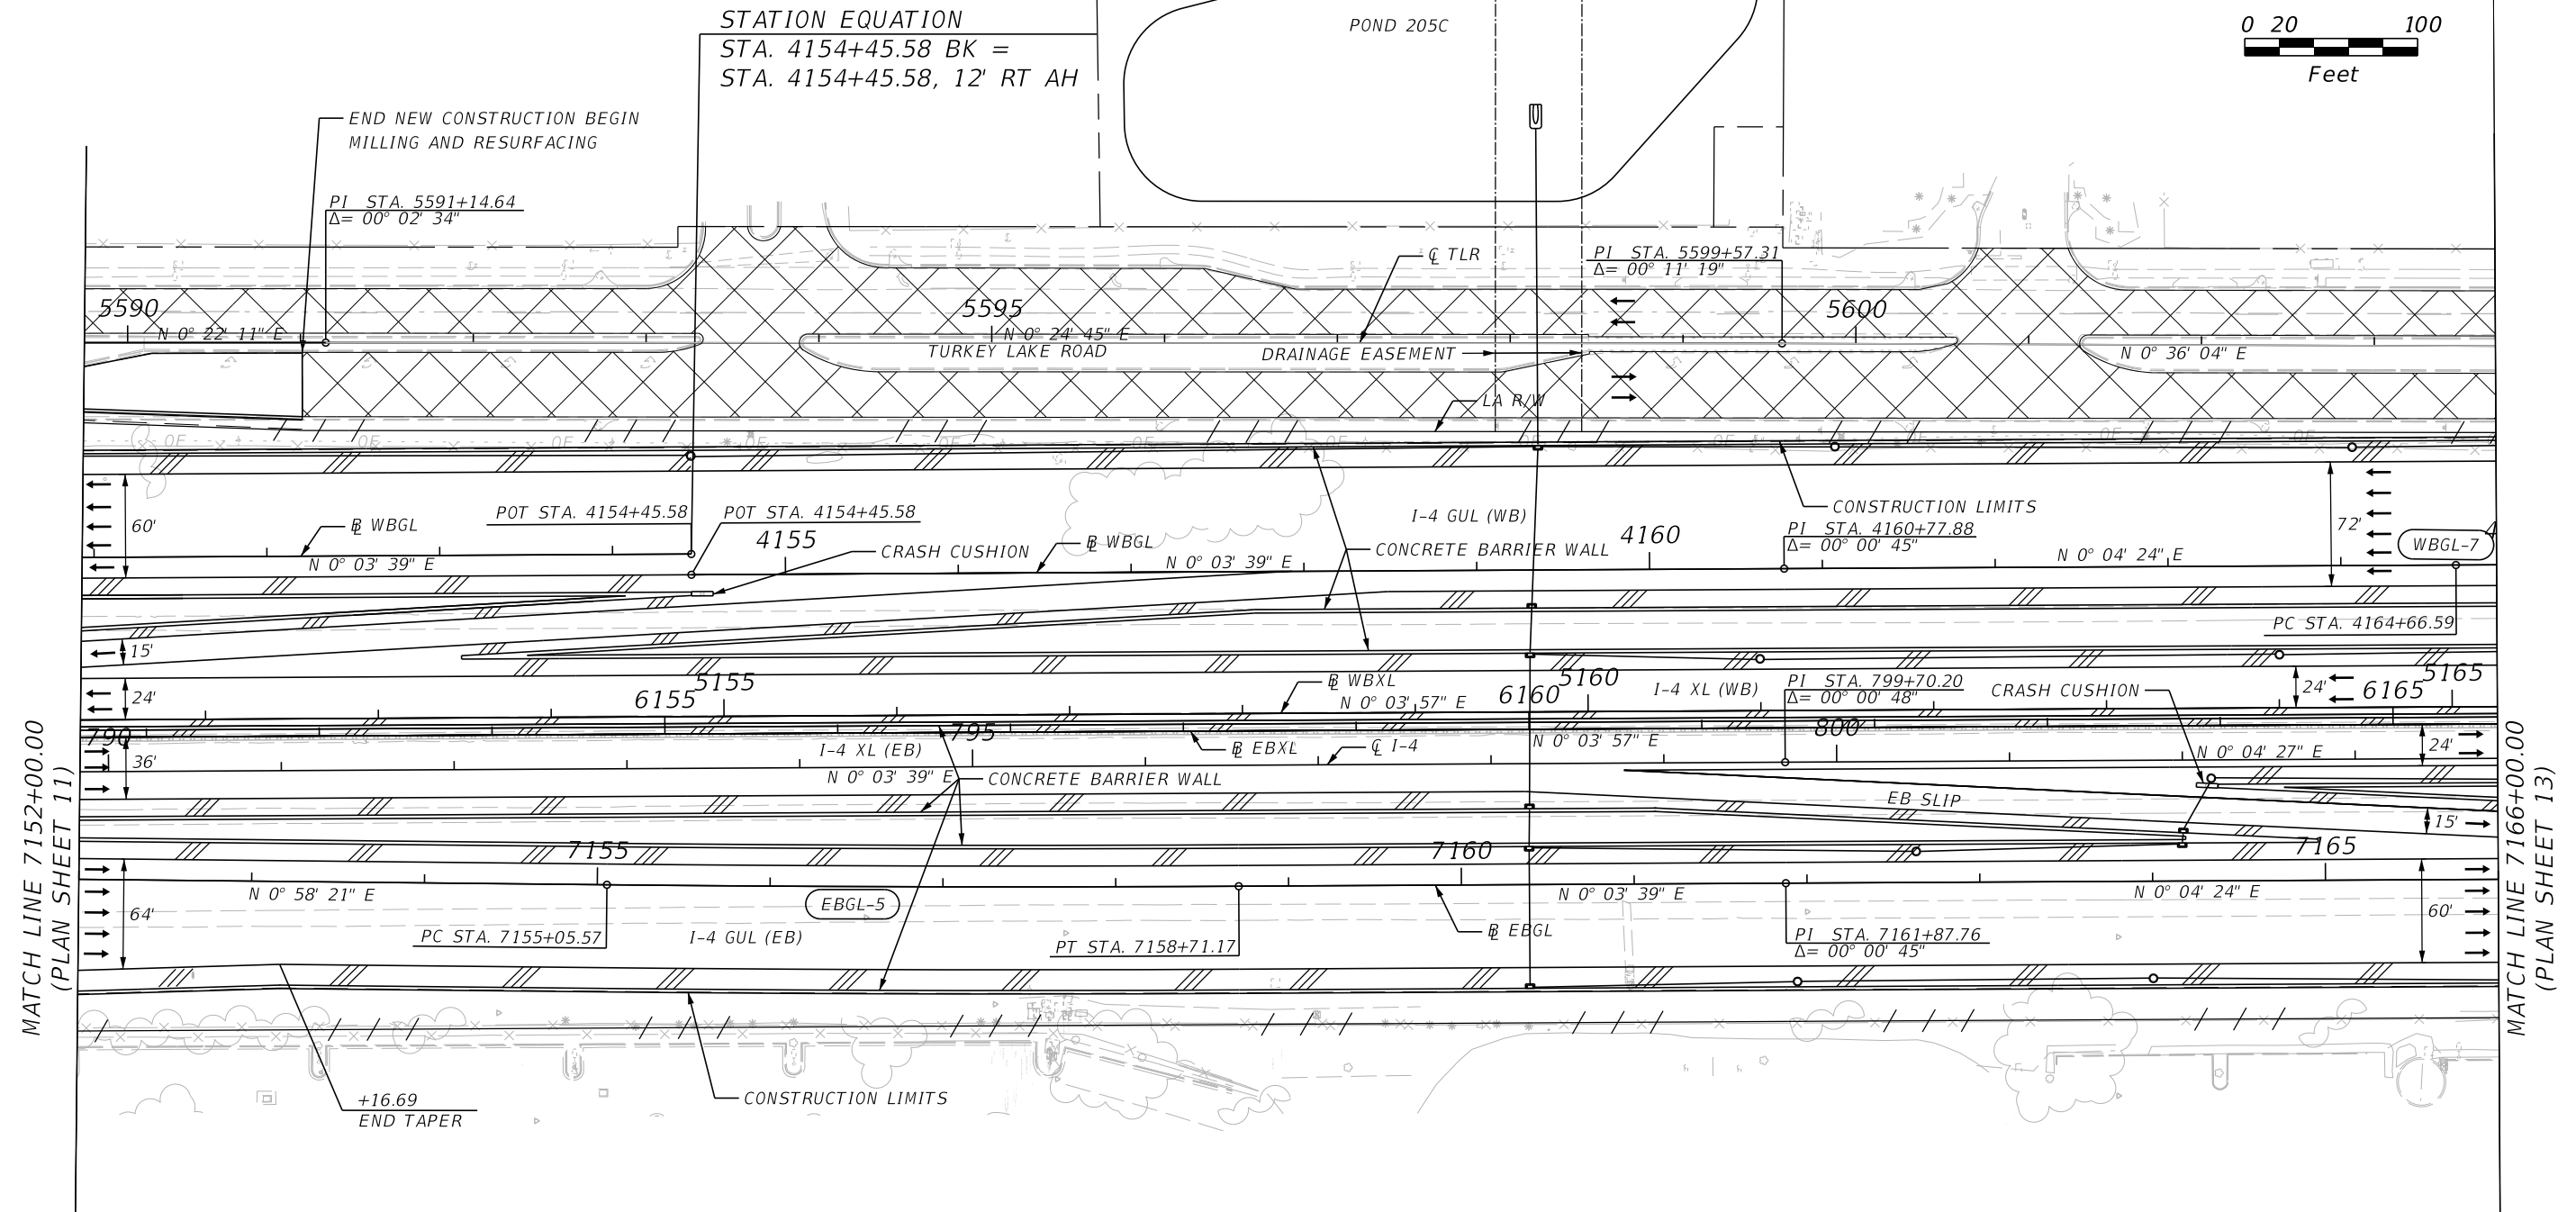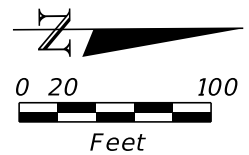


REVISIONS				Engineer of Record: Pierre Navaille P.E. License No. 46076 CH2M HILL 255 E. Robinson Street, Suite 505 Orlando, FL 32801 PH (407) 423-0030 Certificate of Authorization No. 000072	STATE OF FLORIDA DEPARTMENT OF TRANSPORTATION			ROADWAY PLAN (12) SR 400 (I-4)	SHEET NO. 65
DATE	DESCRIPTION	DATE	DESCRIPTION		ROAD NO.	COUNTY	FINANCIAL PROJECT ID		
					SR 400	ORANGE	242484-7-32-01		

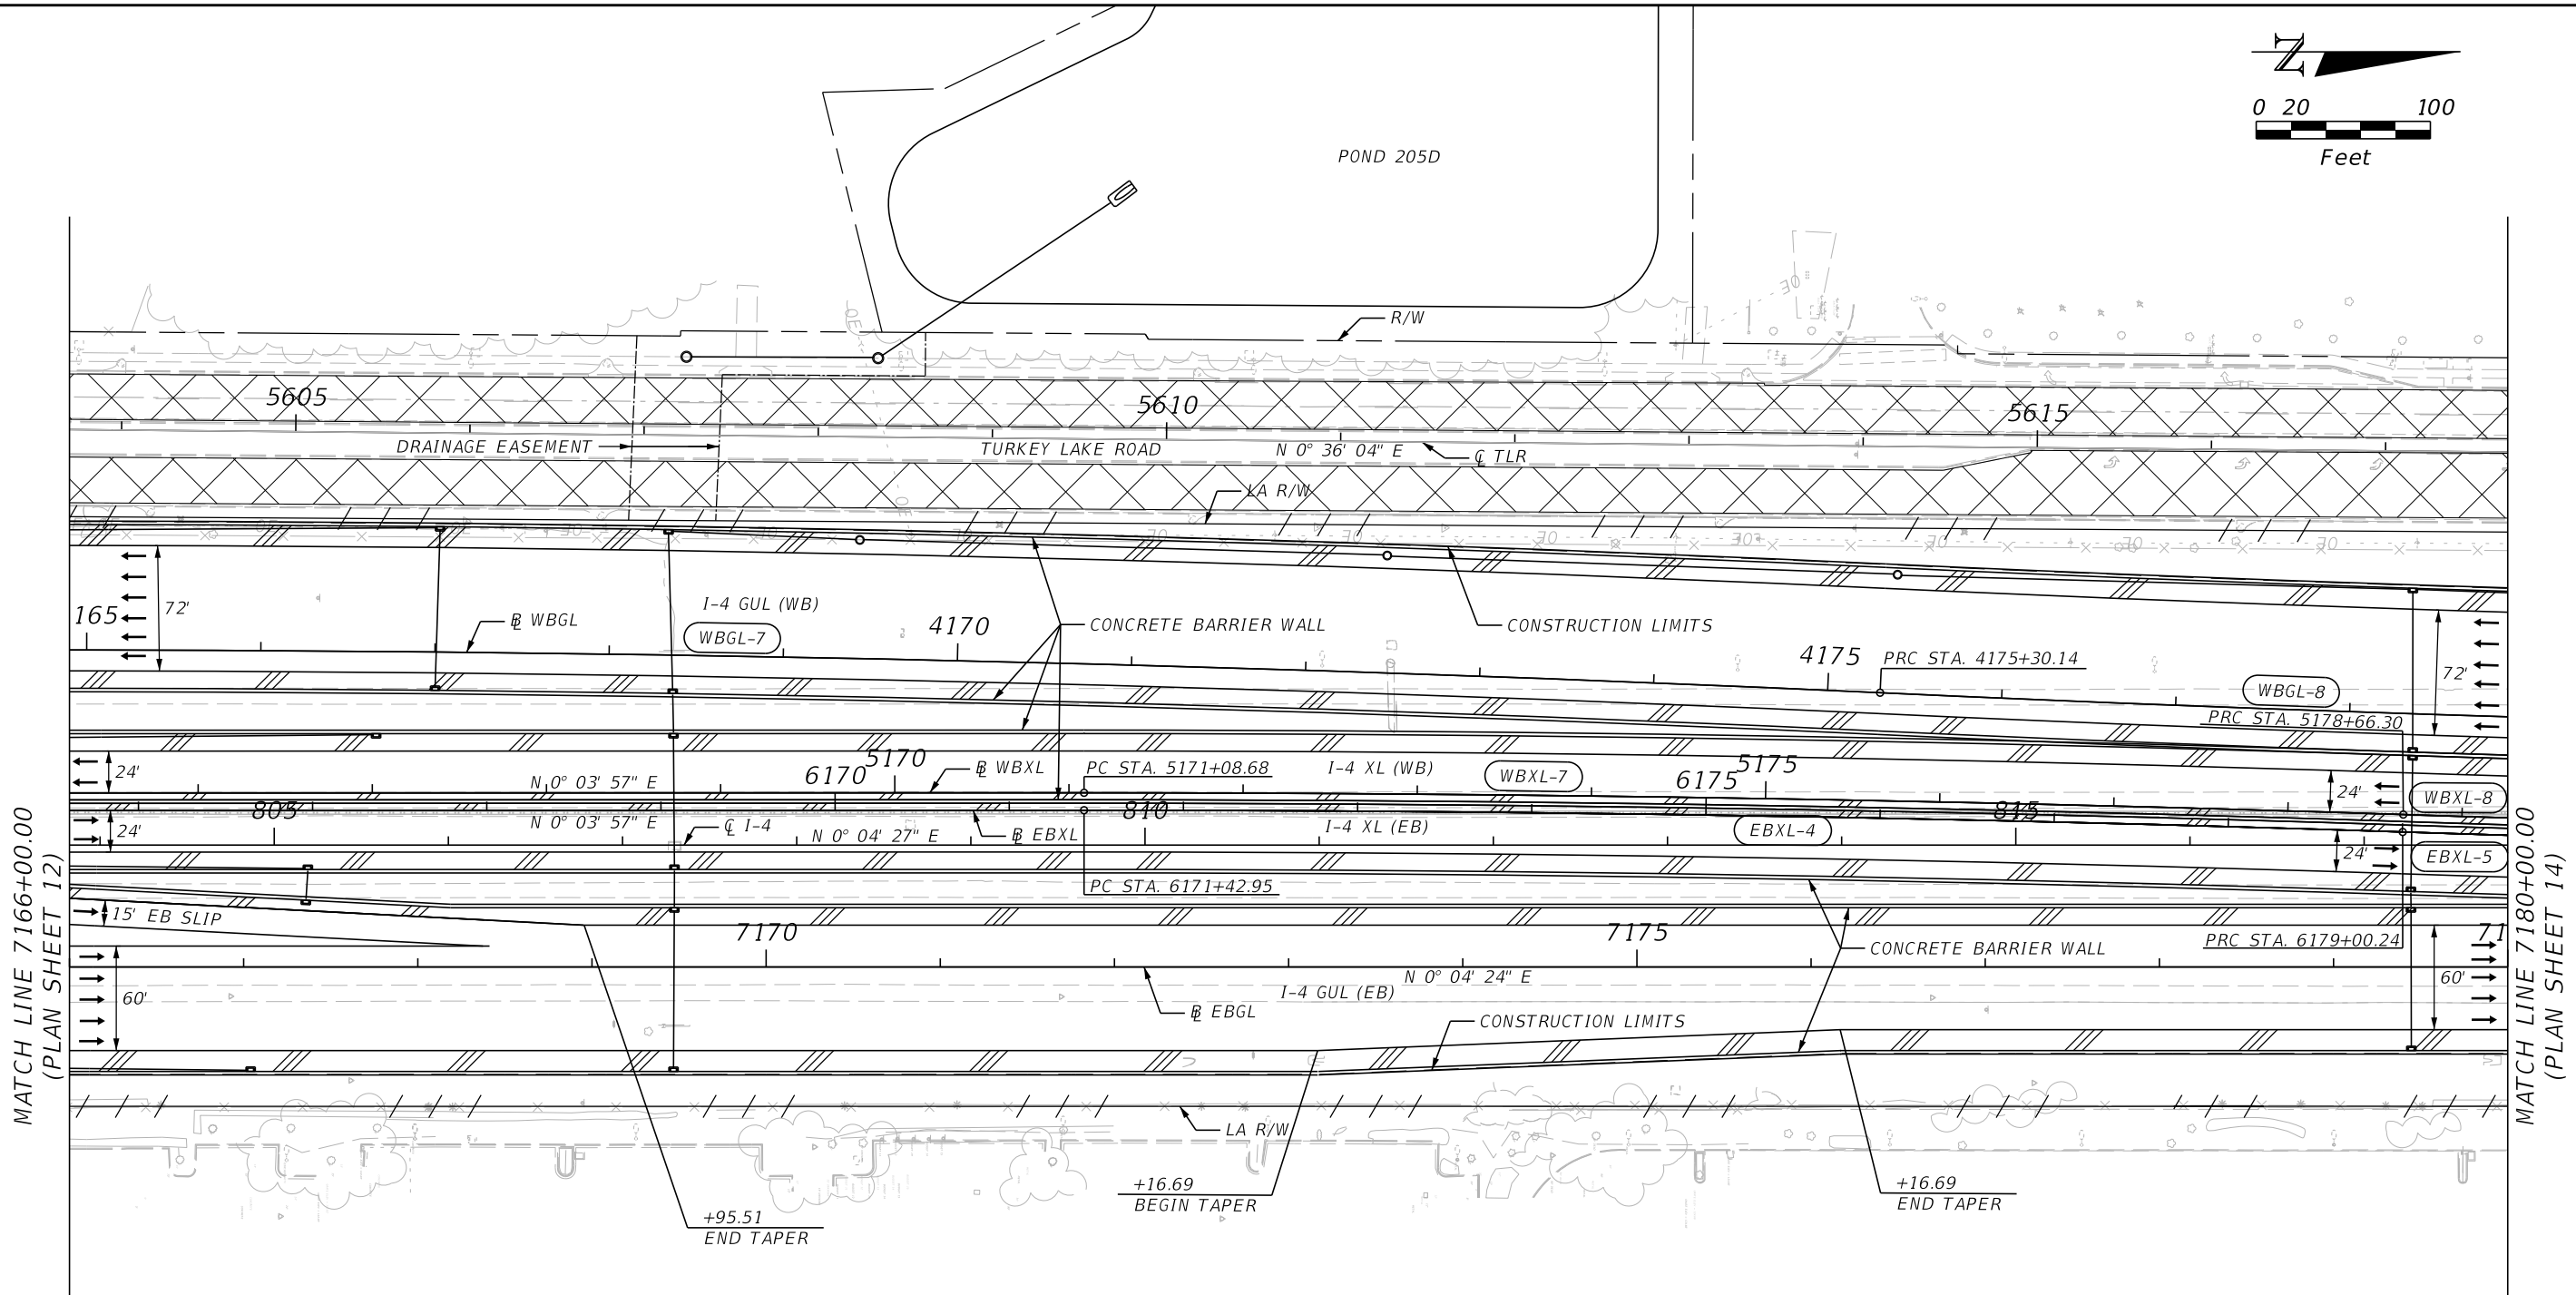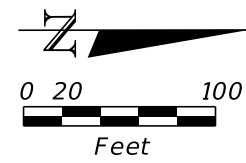




MATCH LINE 7166+00.00
(PLAN SHEET 12)

MATCH LINE 7180+00.00
(PLAN SHEET 14)

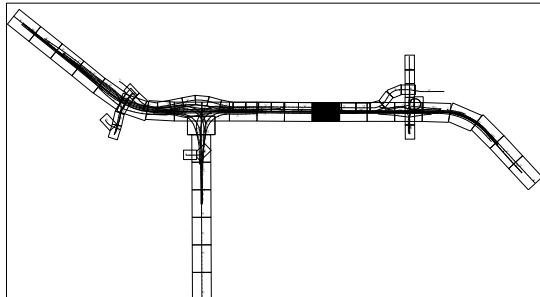


REVISIONS				Engineer of Record: Pierre Navaille P.E. License No. 46076 CH2M HILL 255 E. Robinson Street, Suite 505 Orlando, FL 32801 PH (407) 423-0030 Certificate of Authorization No. 000072	STATE OF FLORIDA DEPARTMENT OF TRANSPORTATION			ROADWAY PLAN (13) SR 400 (I-4)		SHEET NO. 66
DATE	DESCRIPTION	DATE	DESCRIPTION		ROAD NO.	COUNTY	FINANCIAL PROJECT ID			
					SR 400	ORANGE	242484-7-32-01			

THE OFFICIAL RECORD OF THIS SHEET IS THE ELECTRONIC FILE DIGITALLY SIGNED AND SEALED UNDER RULE 61G15-23.004, F.A.C.

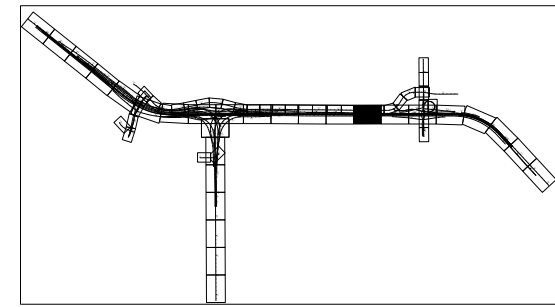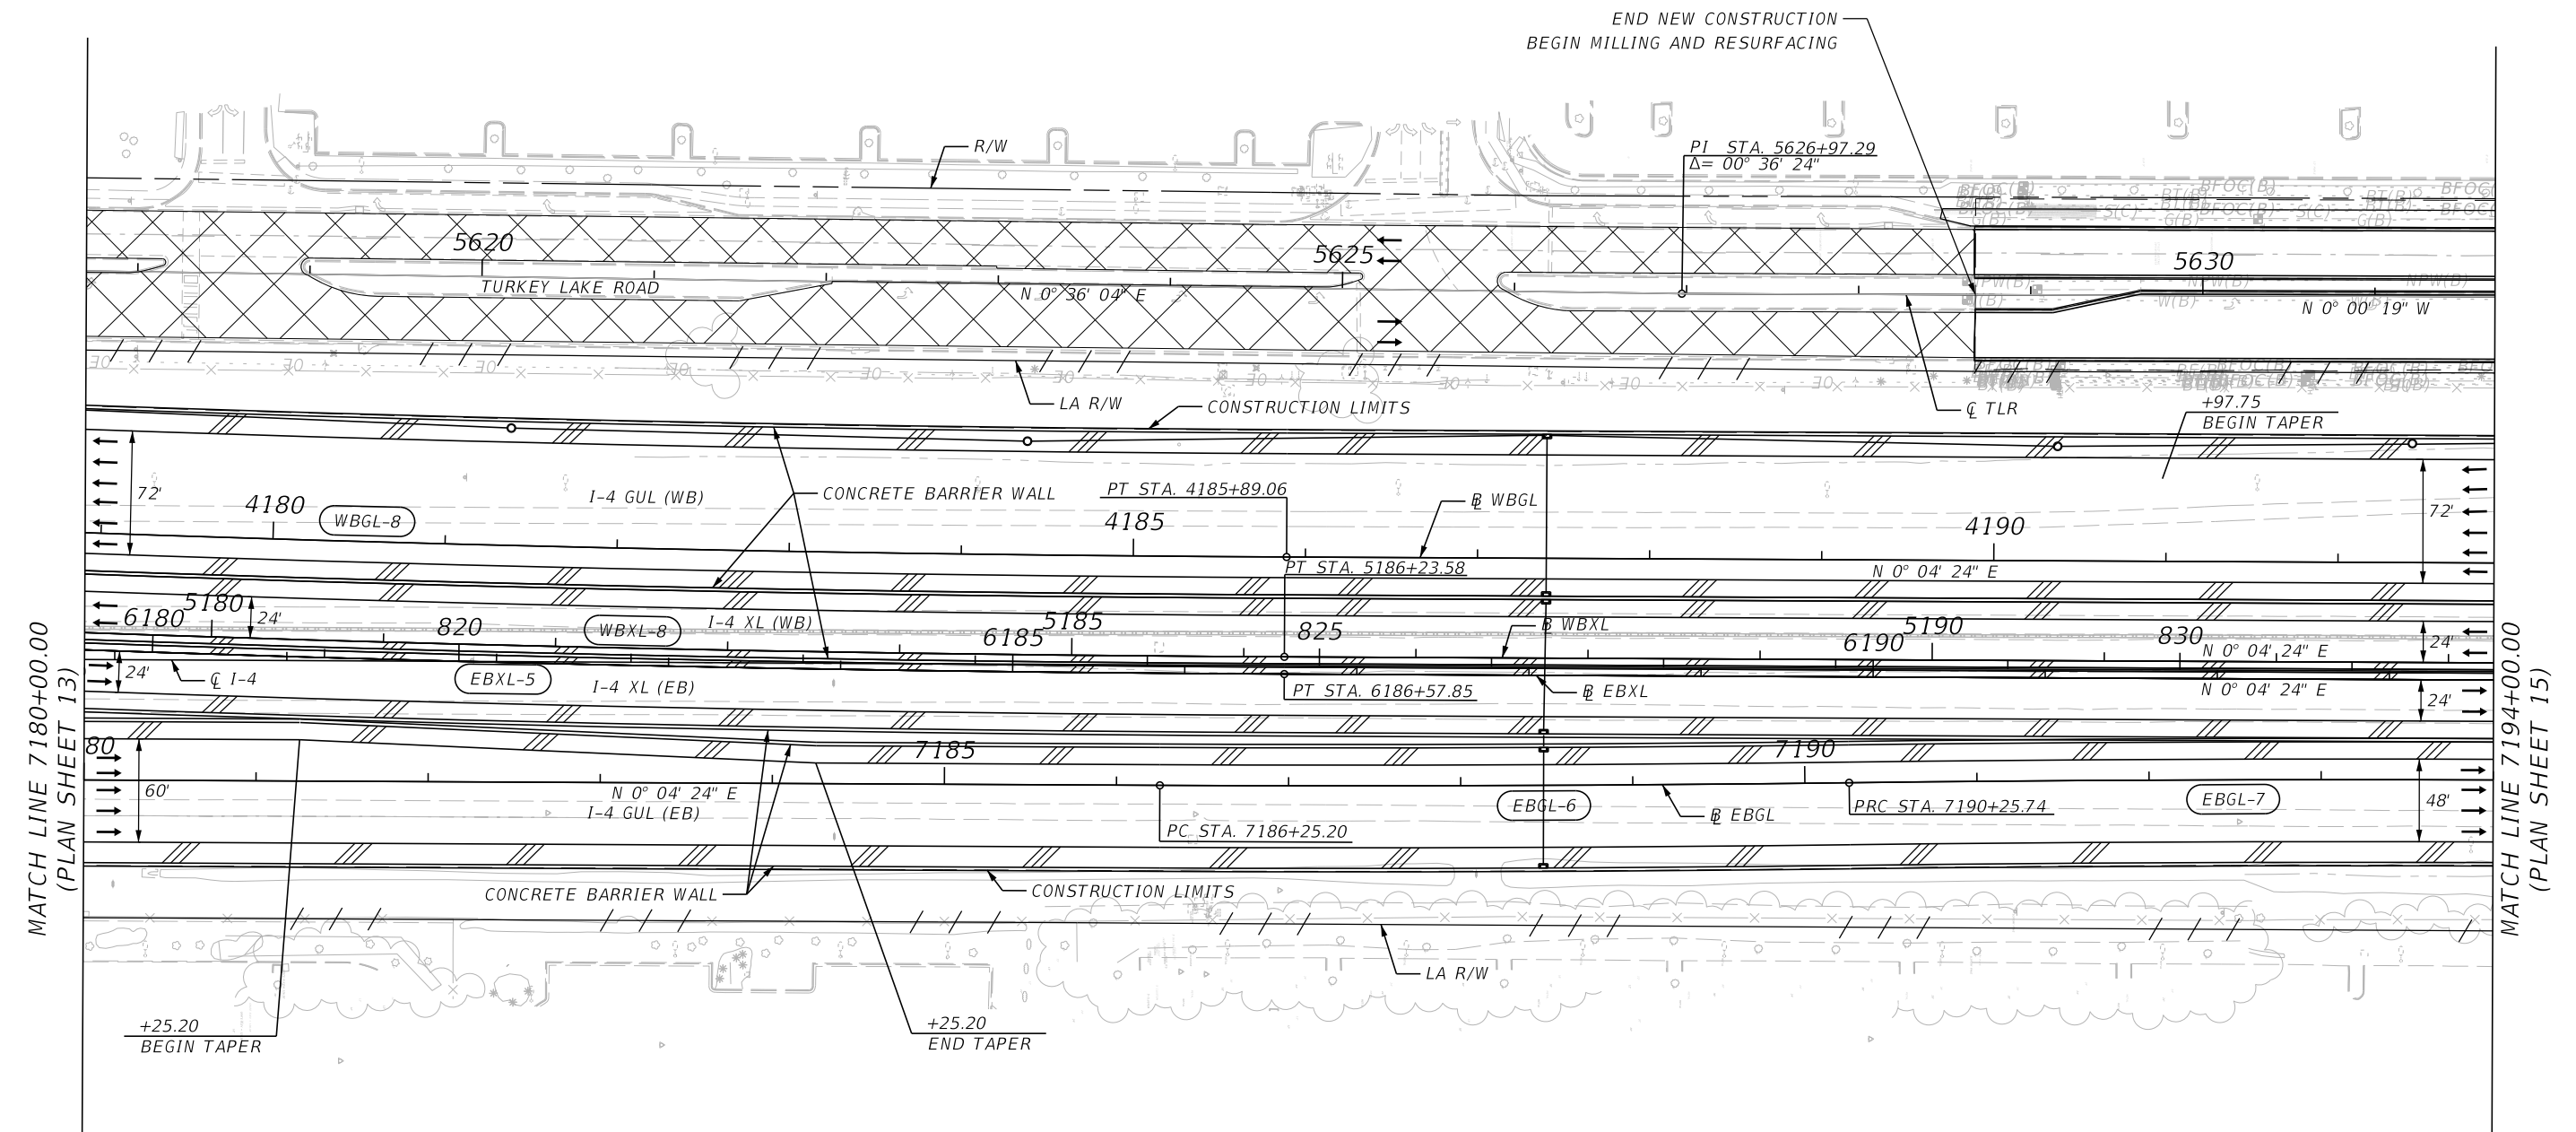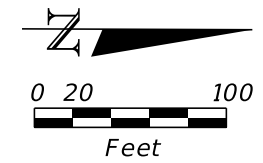


REVISIONS				Engineer of Record: Pierre Navaille P.E. License No. 46076 CH2M HILL 255 E. Robinson Street, Suite 505 Orlando, FL 32801 PH (407) 423-0030 Certificate of Authorization No. 000072	STATE OF FLORIDA DEPARTMENT OF TRANSPORTATION			ROADWAY PLAN (14) SR 400 (I-4)		SHEET NO. 67
DATE	DESCRIPTION	DATE	DESCRIPTION		ROAD NO.	COUNTY	FINANCIAL PROJECT ID			
					SR 400	ORANGE	242484-7-32-01			

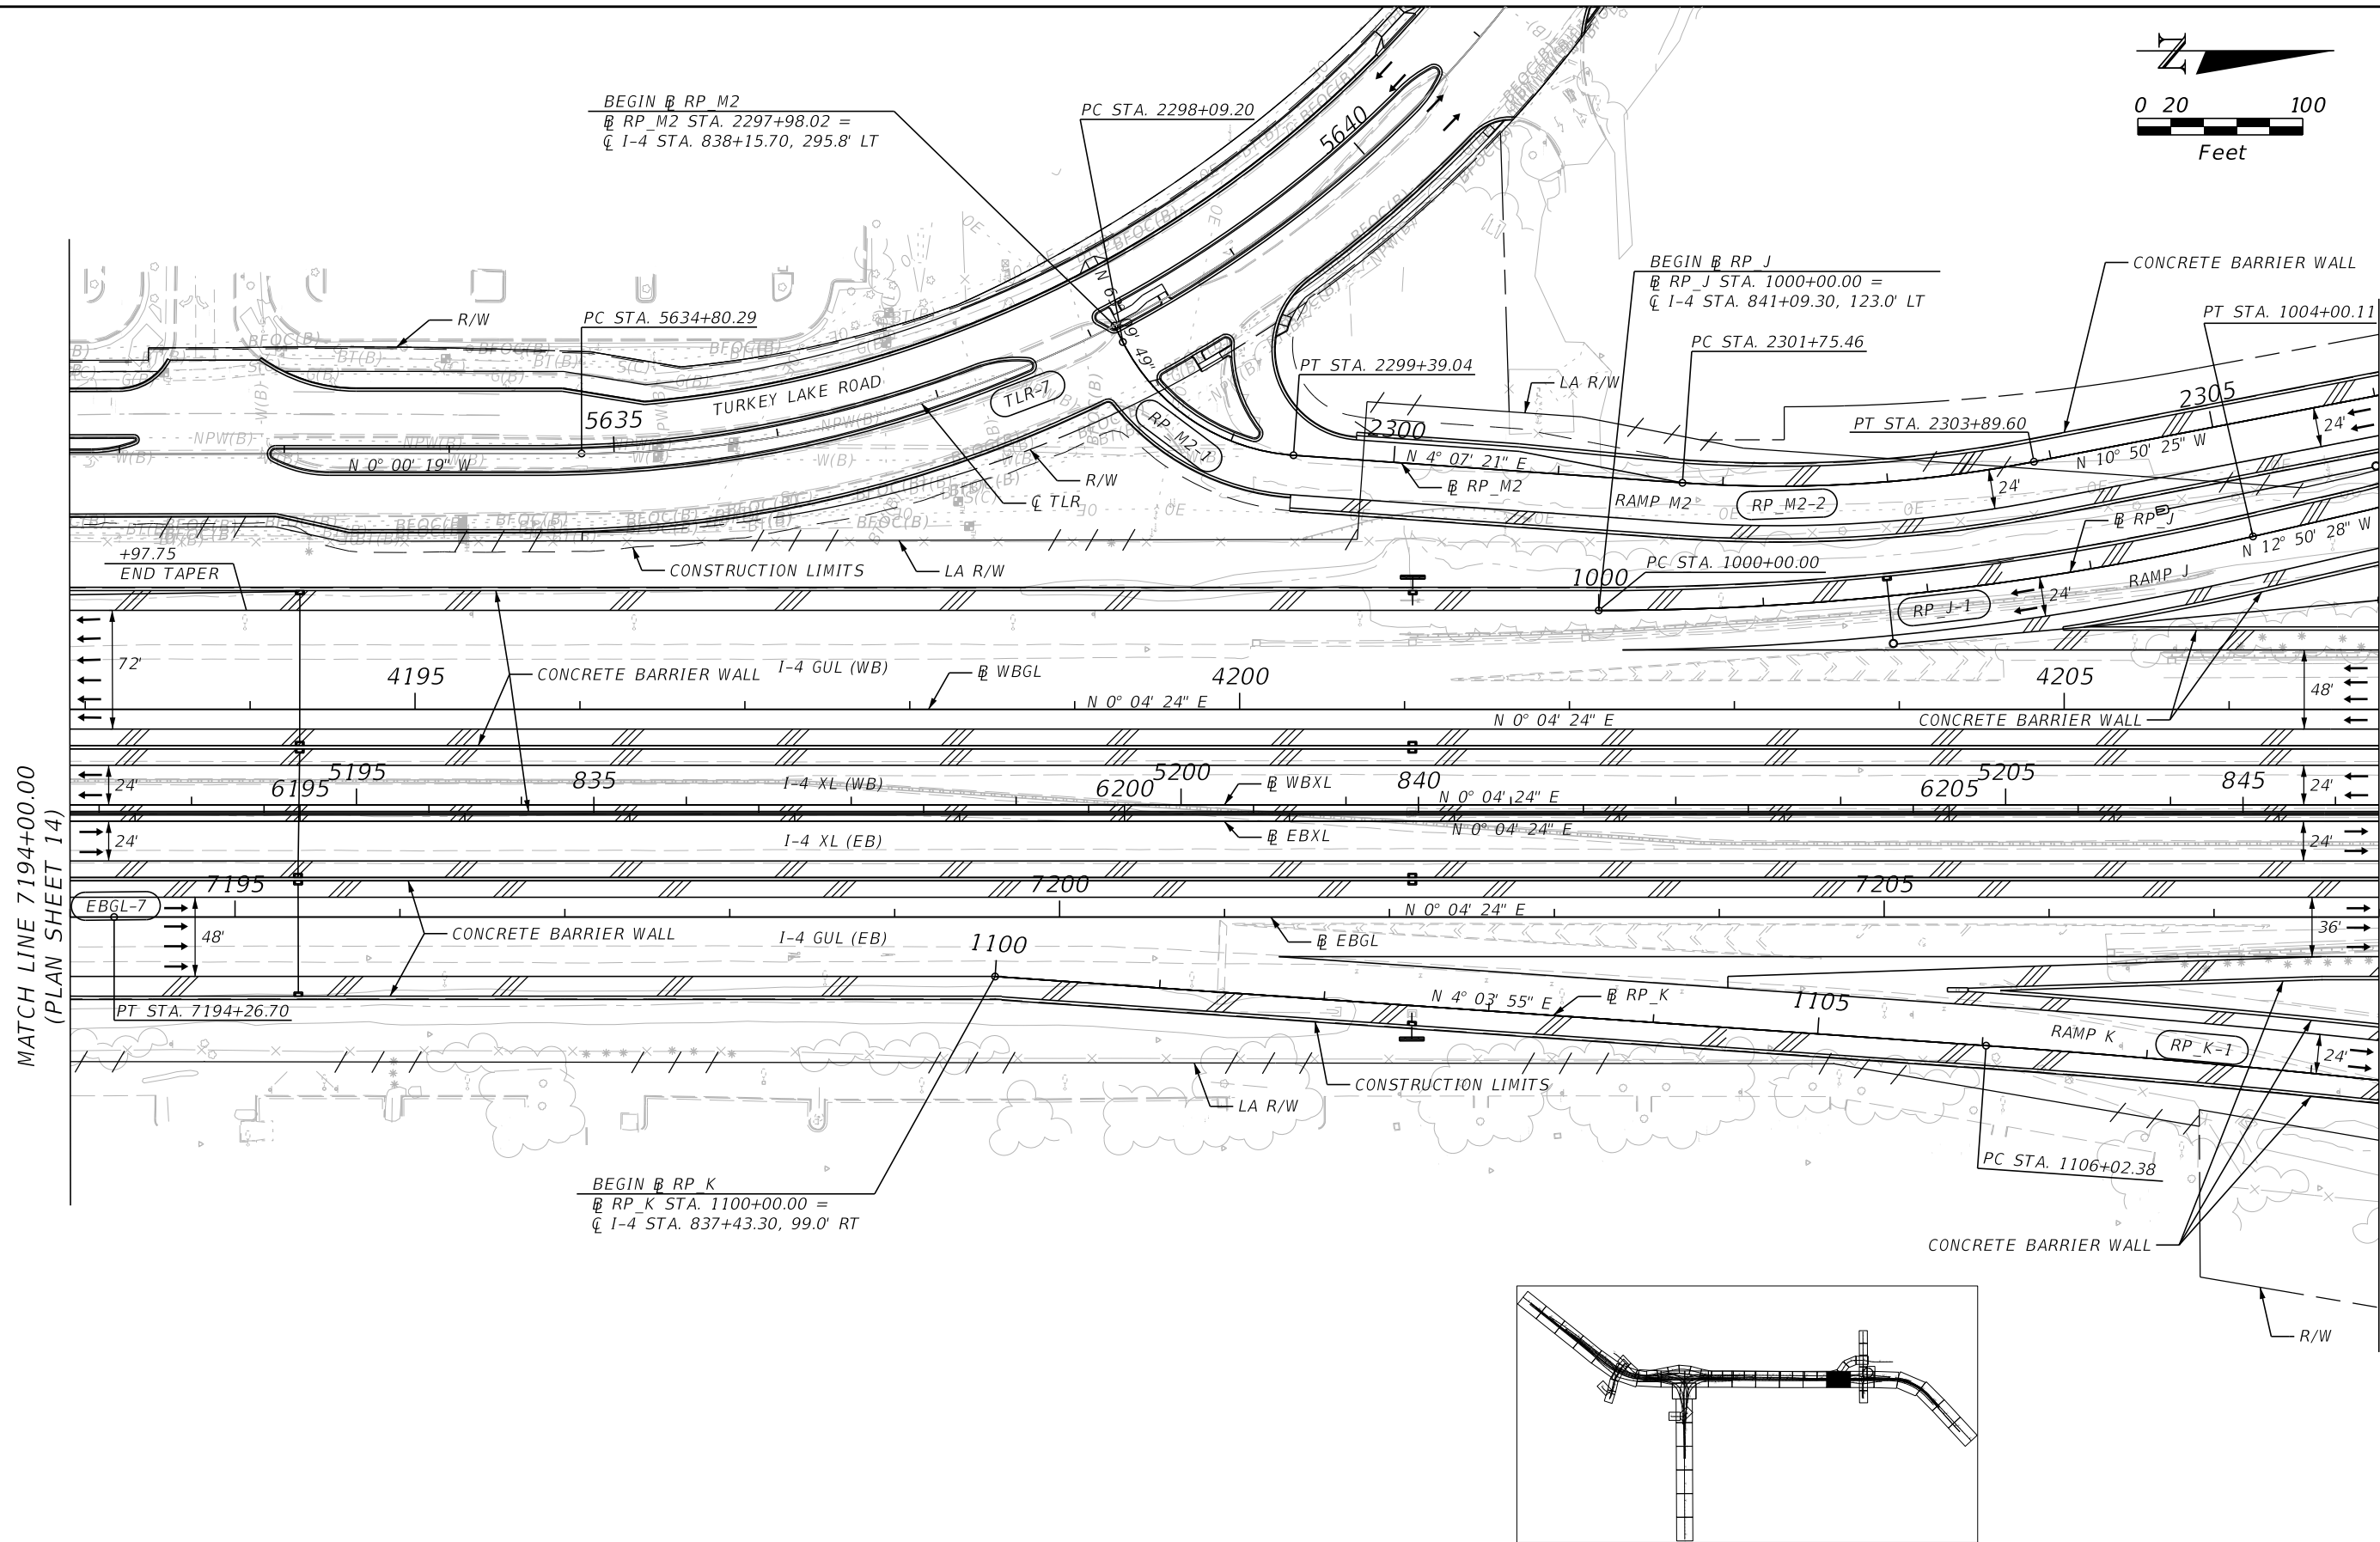

REVISIONS				Engineer of Record: Pierre Navaille P.E. License No. 46076 CH2M HILL 255 E. Robinson Street, Suite 505 Orlando, FL 32801 PH (407) 423-0030 Certificate of Authorization No. 000072	STATE OF FLORIDA DEPARTMENT OF TRANSPORTATION			ROADWAY PLAN (15) SR 400 (I-4)	SHEET NO.
DATE	DESCRIPTION	DATE	DESCRIPTION		ROAD NO.	COUNTY	FINANCIAL PROJECT ID		68
					SR 400	ORANGE	242484-7-32-01		

DENPWP03\$ 4/18/2018 10:46:04 AM \\denpwp01\pwicsworking\425575\544453_199\planrd15.dgn


THE OFFICIAL RECORD OF THIS SHEET IS THE ELECTRONIC FILE DIGITALLY SIGNED AND SEALED UNDER RULE 61G15-23.004, F.A.C.

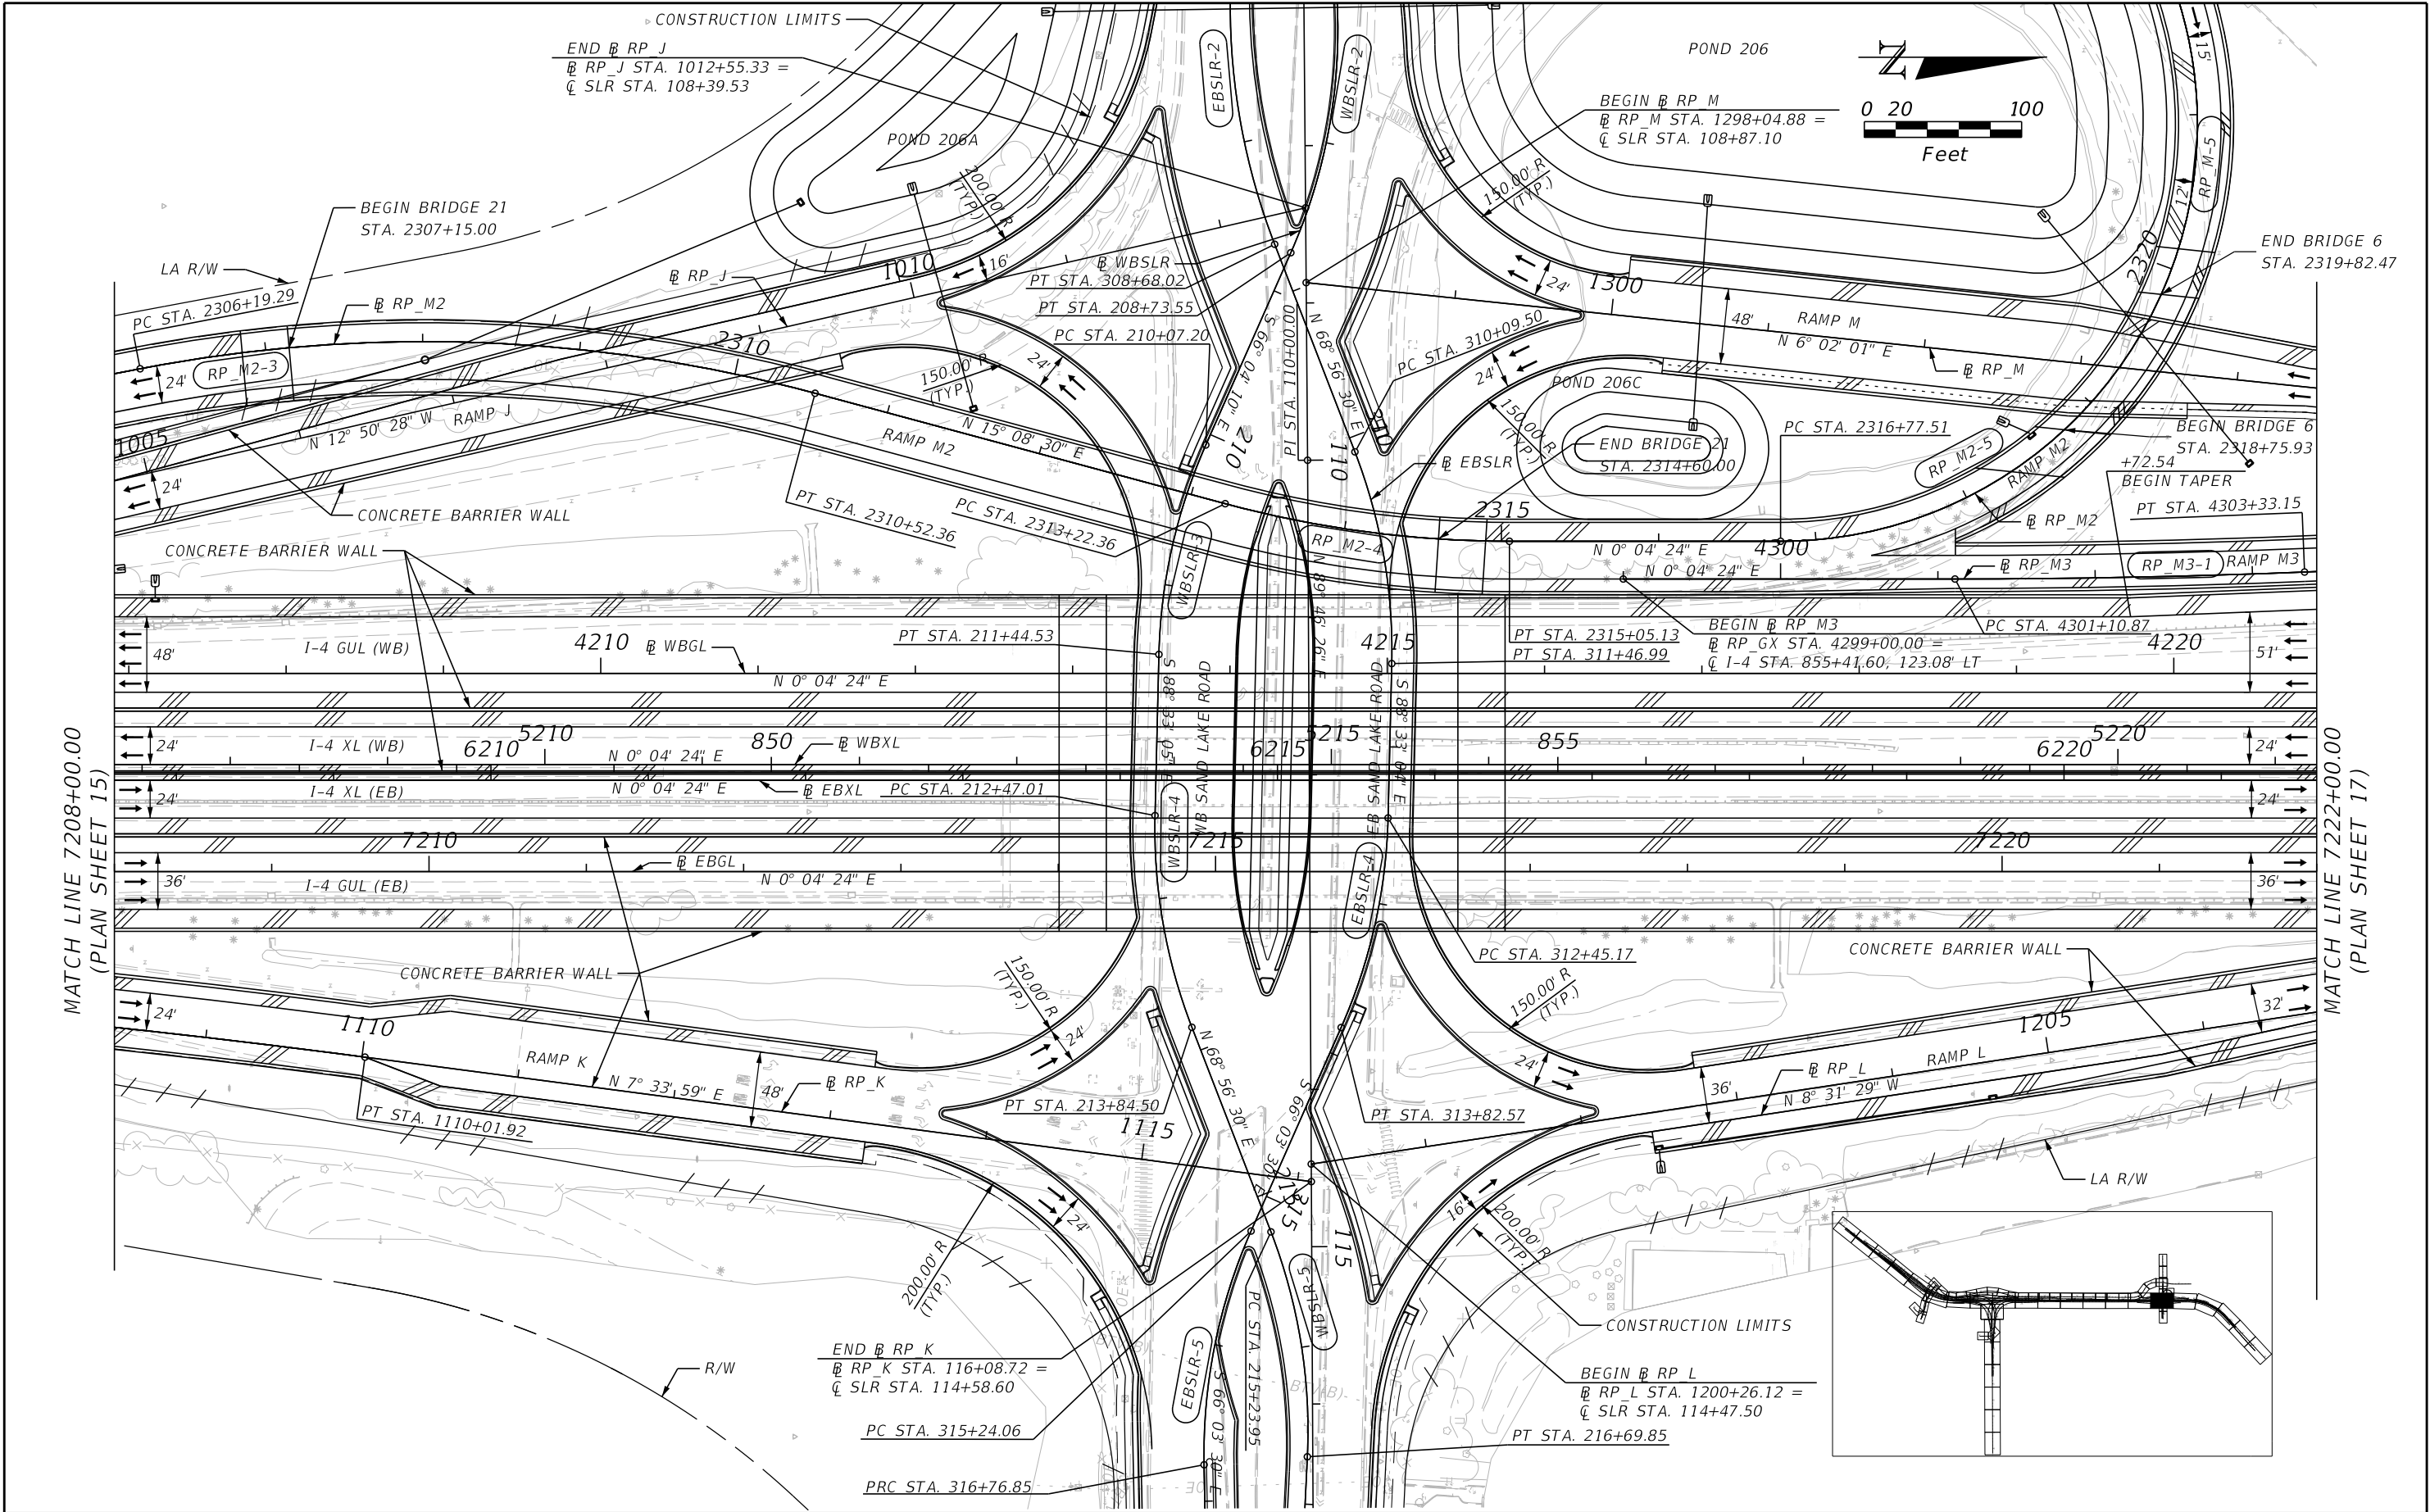

PB206B-1

PB206B-2


BEGIN @ RP_N
@ RP_N STA. 100+00.00 =
@ I-4 STA. 872+52.92, 115.14' LT

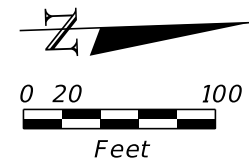




MATCH LINE 7222+00.00
(PLAN SHEET 16)

MATCH LINE 7236+00.00
(PLAN SHEET 18)




END @ RP_L
@ RP_L STA. 1211+45.99 =
@ I-4 STA. 864+53.50, 111.0' RT

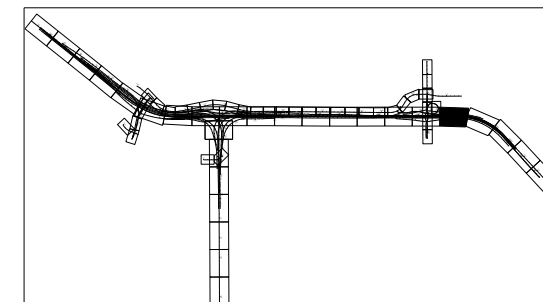


REVISIONS				Engineer of Record: Pierre Navaille P.E. License No. 46076 CH2M HILL 255 E. Robinson Street, Suite 505 Orlando, FL 32801 PH (407) 423-0030 Certificate of Authorization No. 000072	STATE OF FLORIDA DEPARTMENT OF TRANSPORTATION			ROADWAY PLAN (17) SR 400 (I-4)	SHEET NO. 70
DATE	DESCRIPTION	DATE	DESCRIPTION		ROAD NO.	COUNTY	FINANCIAL PROJECT ID		
					SR 400	ORANGE	242484-7-32-01		

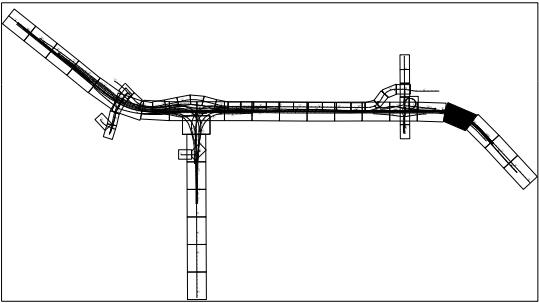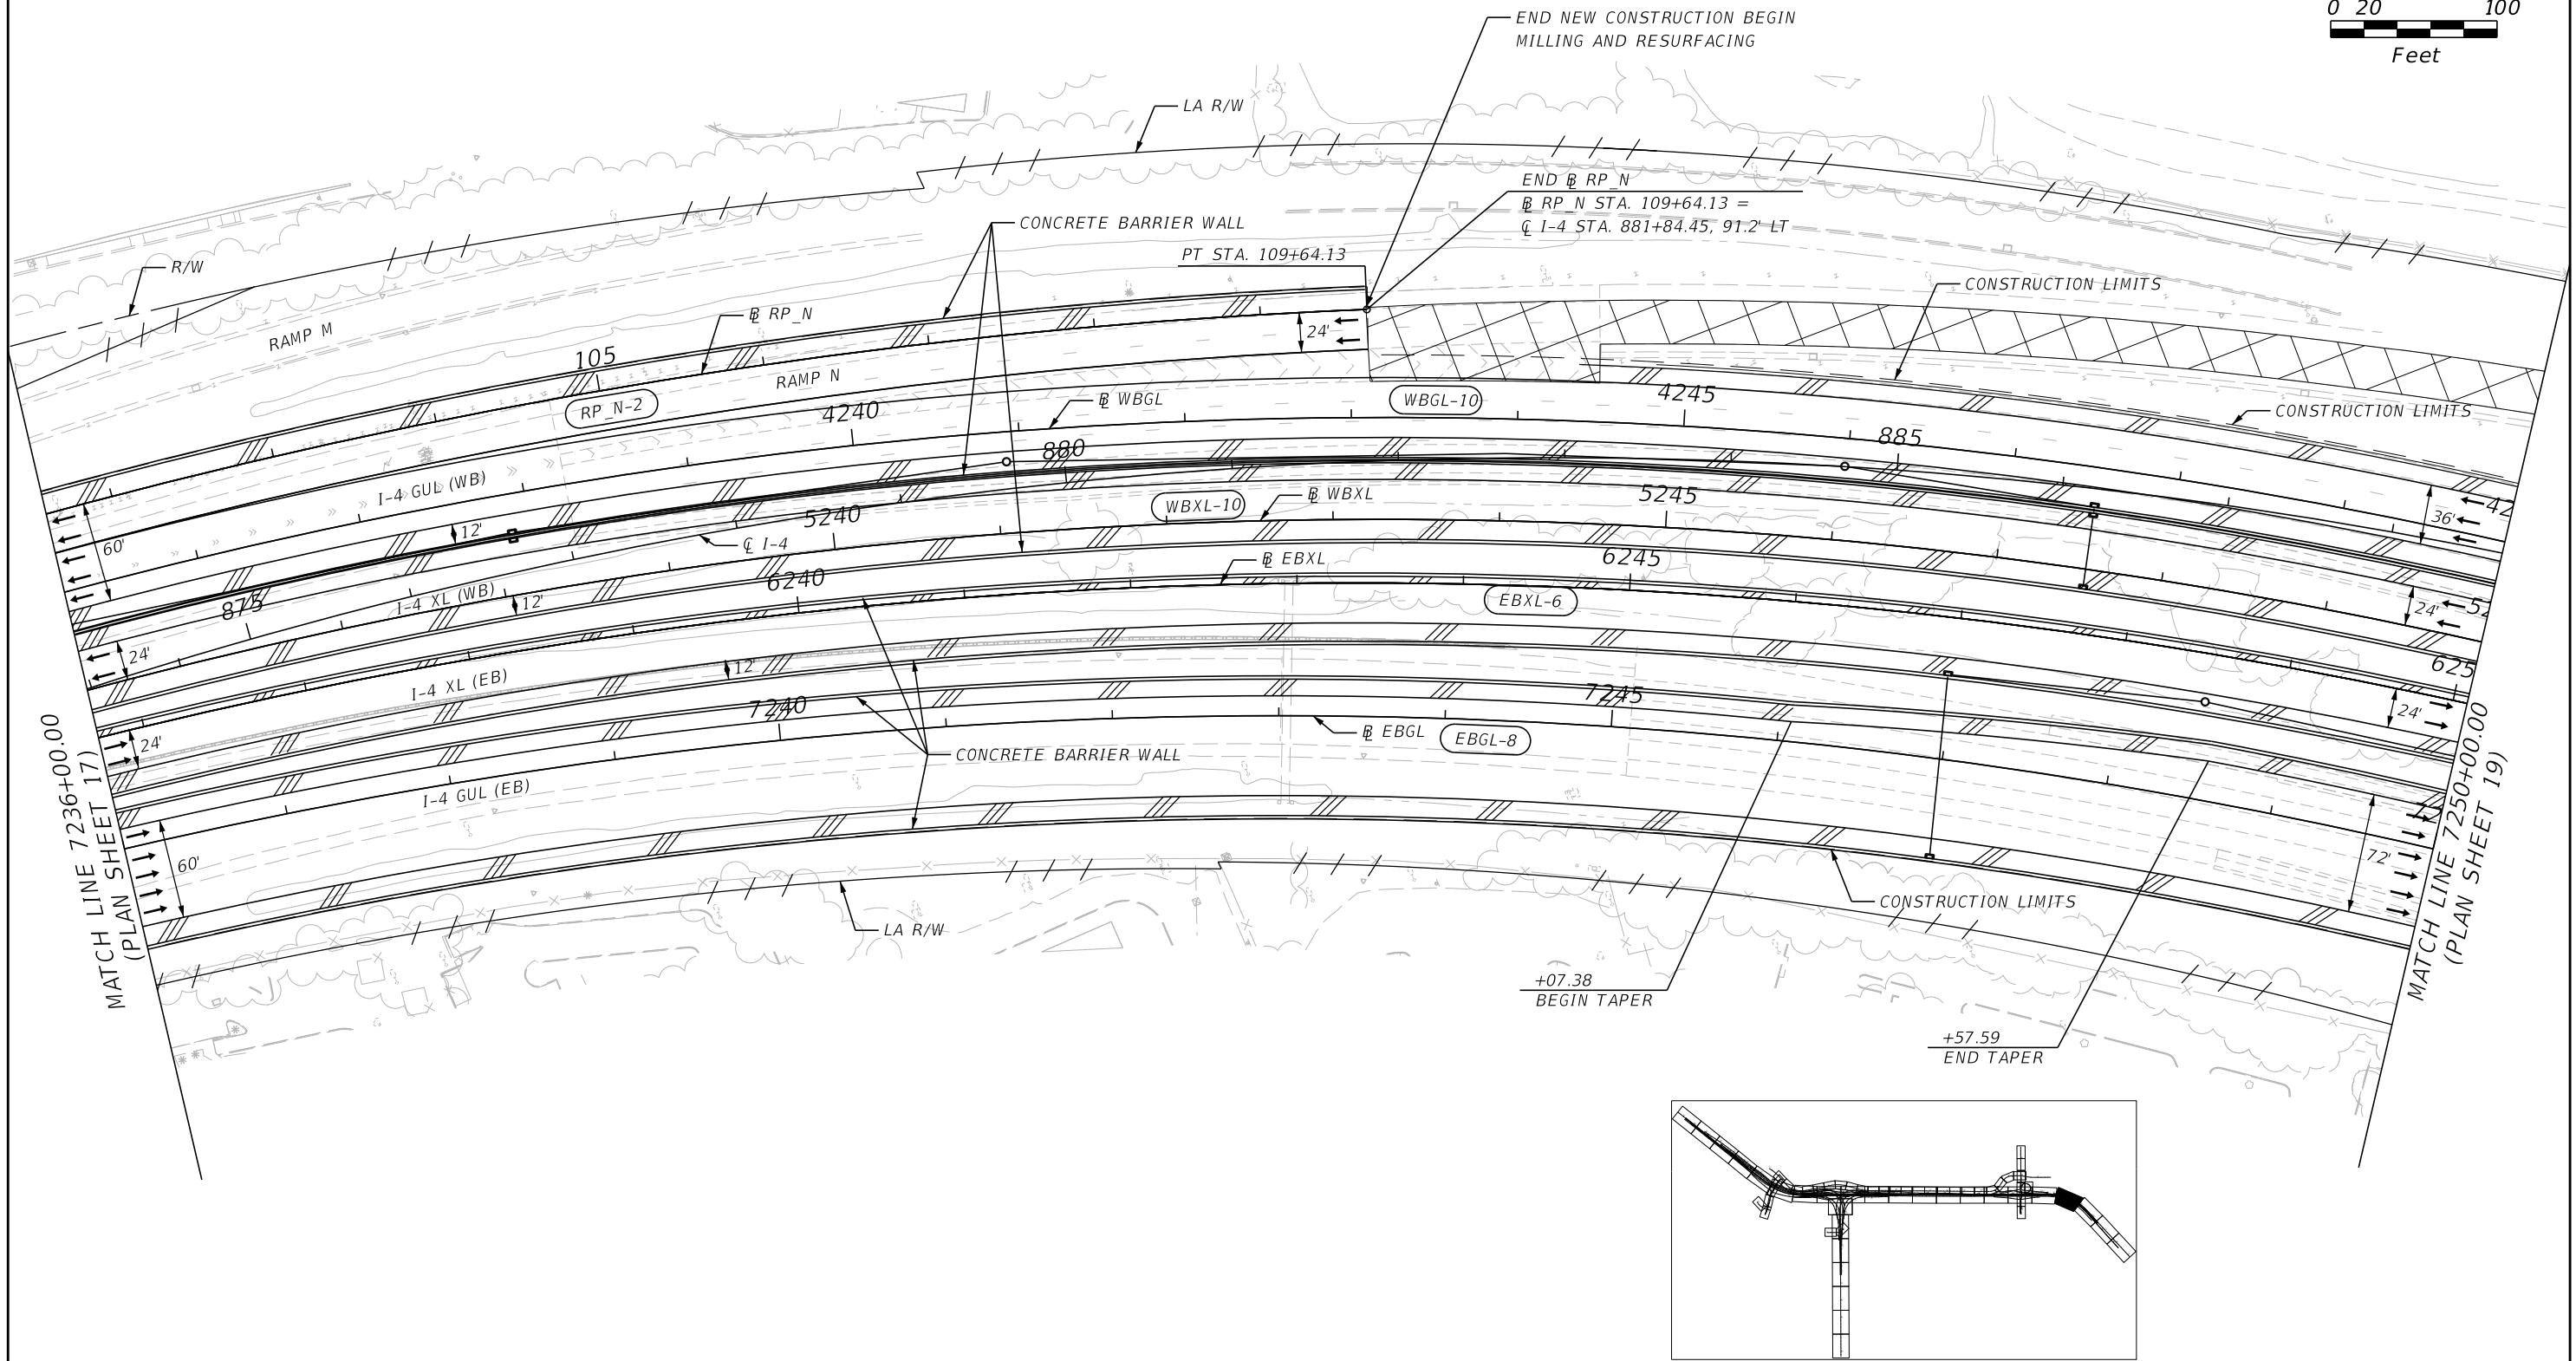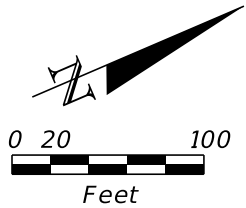

REVISIONS				Engineer of Record: Pierre Navaille P.E. License No. 46076 CH2M HILL 255 E. Robinson Street, Suite 505 Orlando, FL 32801 PH (407) 423-0030 Certificate of Authorization No. 000072	STATE OF FLORIDA DEPARTMENT OF TRANSPORTATION			ROADWAY PLAN (18) SR 400 (I-4)		SHEET NO.	
DATE	DESCRIPTION	DATE	DESCRIPTION		ROAD NO.	COUNTY	FINANCIAL PROJECT ID			71	
					SR 400	ORANGE	242484-7-32-01				

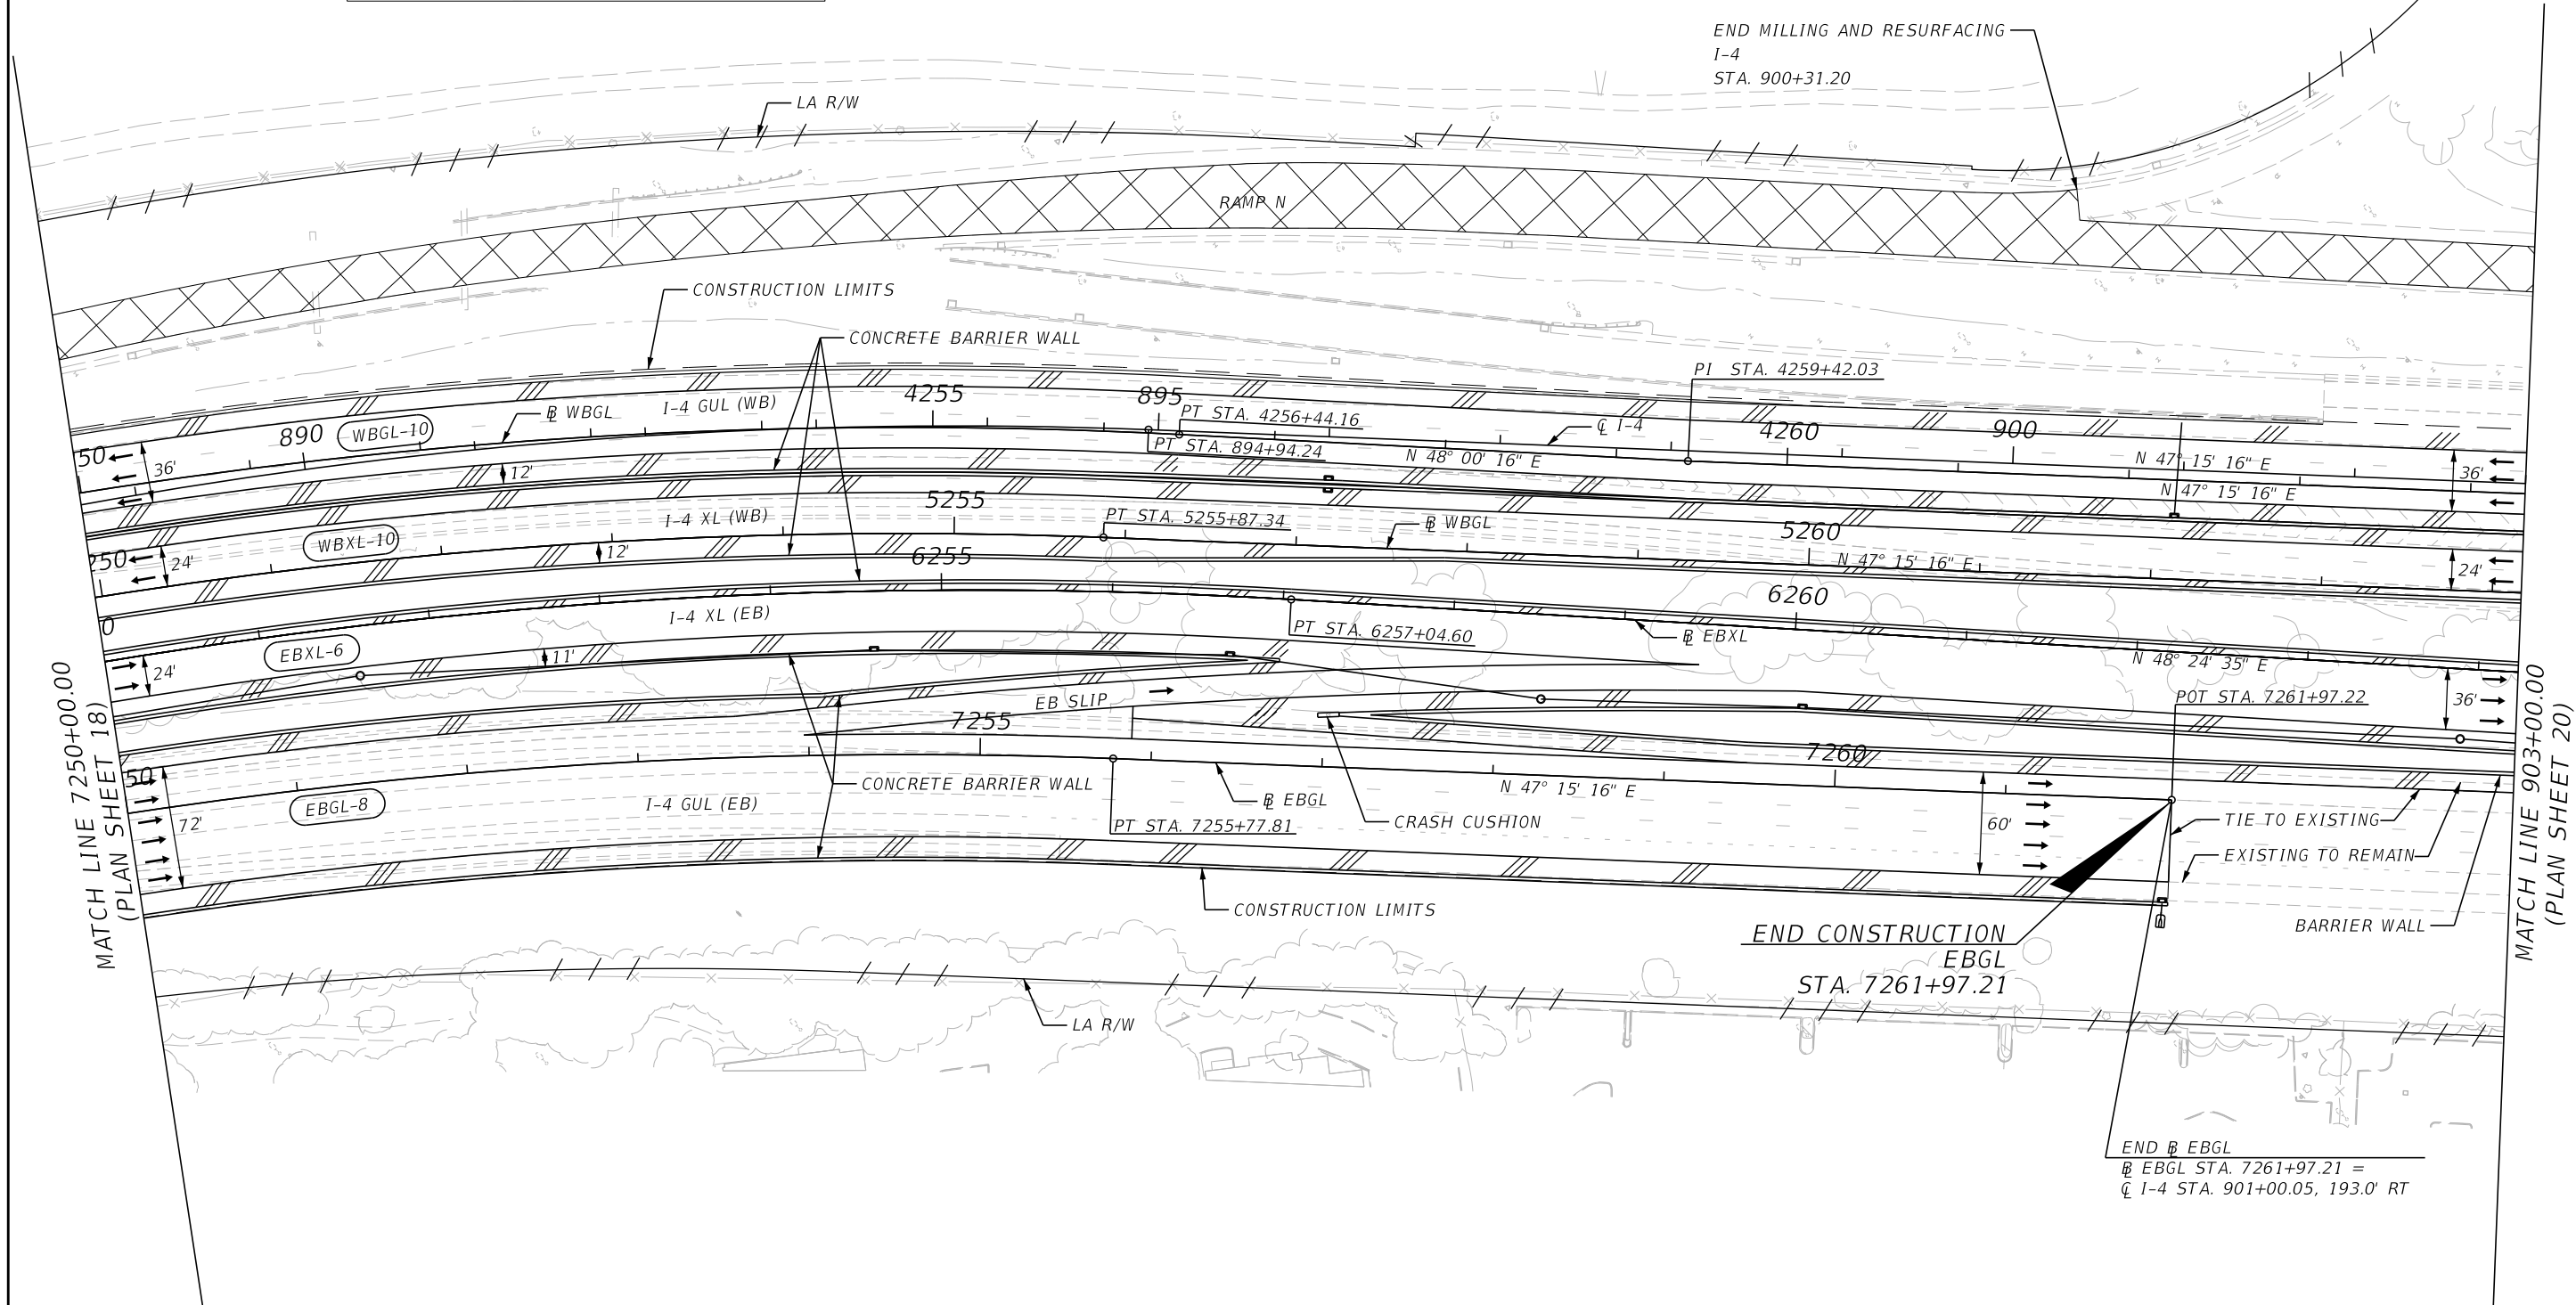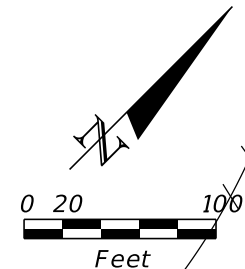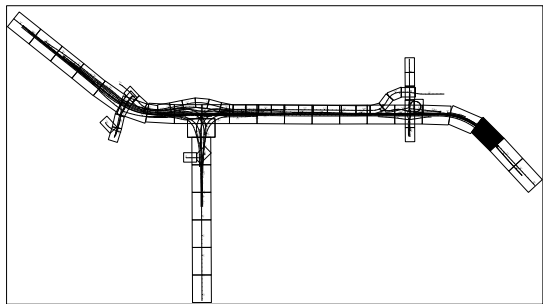


REVISIONS				Engineer of Record: Pierre Navaille P.E. License No. 46076 CH2M HILL 255 E. Robinson Street, Suite 505 Orlando, FL 32801 PH (407) 423-0030 Certificate of Authorization No. 000072	STATE OF FLORIDA DEPARTMENT OF TRANSPORTATION			ROADWAY PLAN (19) SR 400 (I-4)	SHEET NO.
DATE	DESCRIPTION	DATE	DESCRIPTION		ROAD NO.	COUNTY	FINANCIAL PROJECT ID		
					SR 400	ORANGE	242484-7-32-01	72	



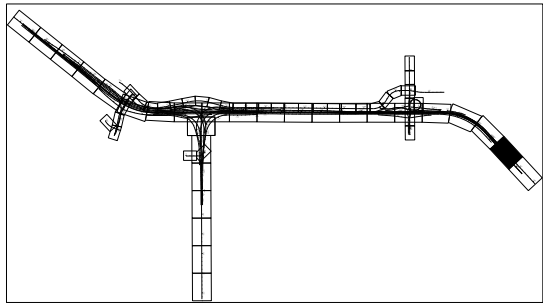


DENPWP01\$	4/18/2018	10:26:39 AM	\\denpwp01\pwicsworking\425575\544453_204\planrd20.dgn
------------	-----------	-------------	--

THE OFFICIAL RECORD OF THIS SHEET IS THE ELECTRONIC FILE DIGITALLY SIGNED AND SEALED UNDER RULE 61G15-23.004, F.A.C.



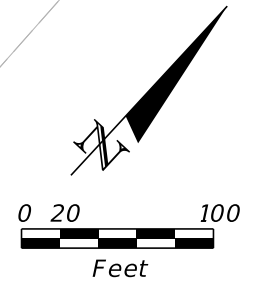


THE OFFICIAL RECORD OF THIS SHEET IS THE ELECTRONIC FILE DIGITALLY SIGNED AND SEALED UNDER RULE 6013-23.004, F.A.C.

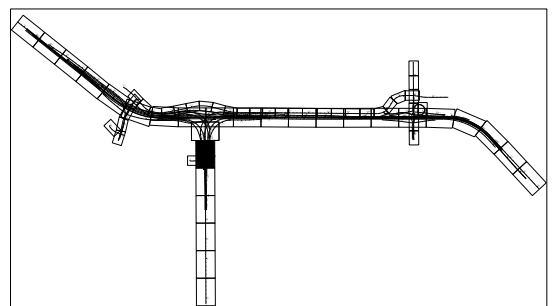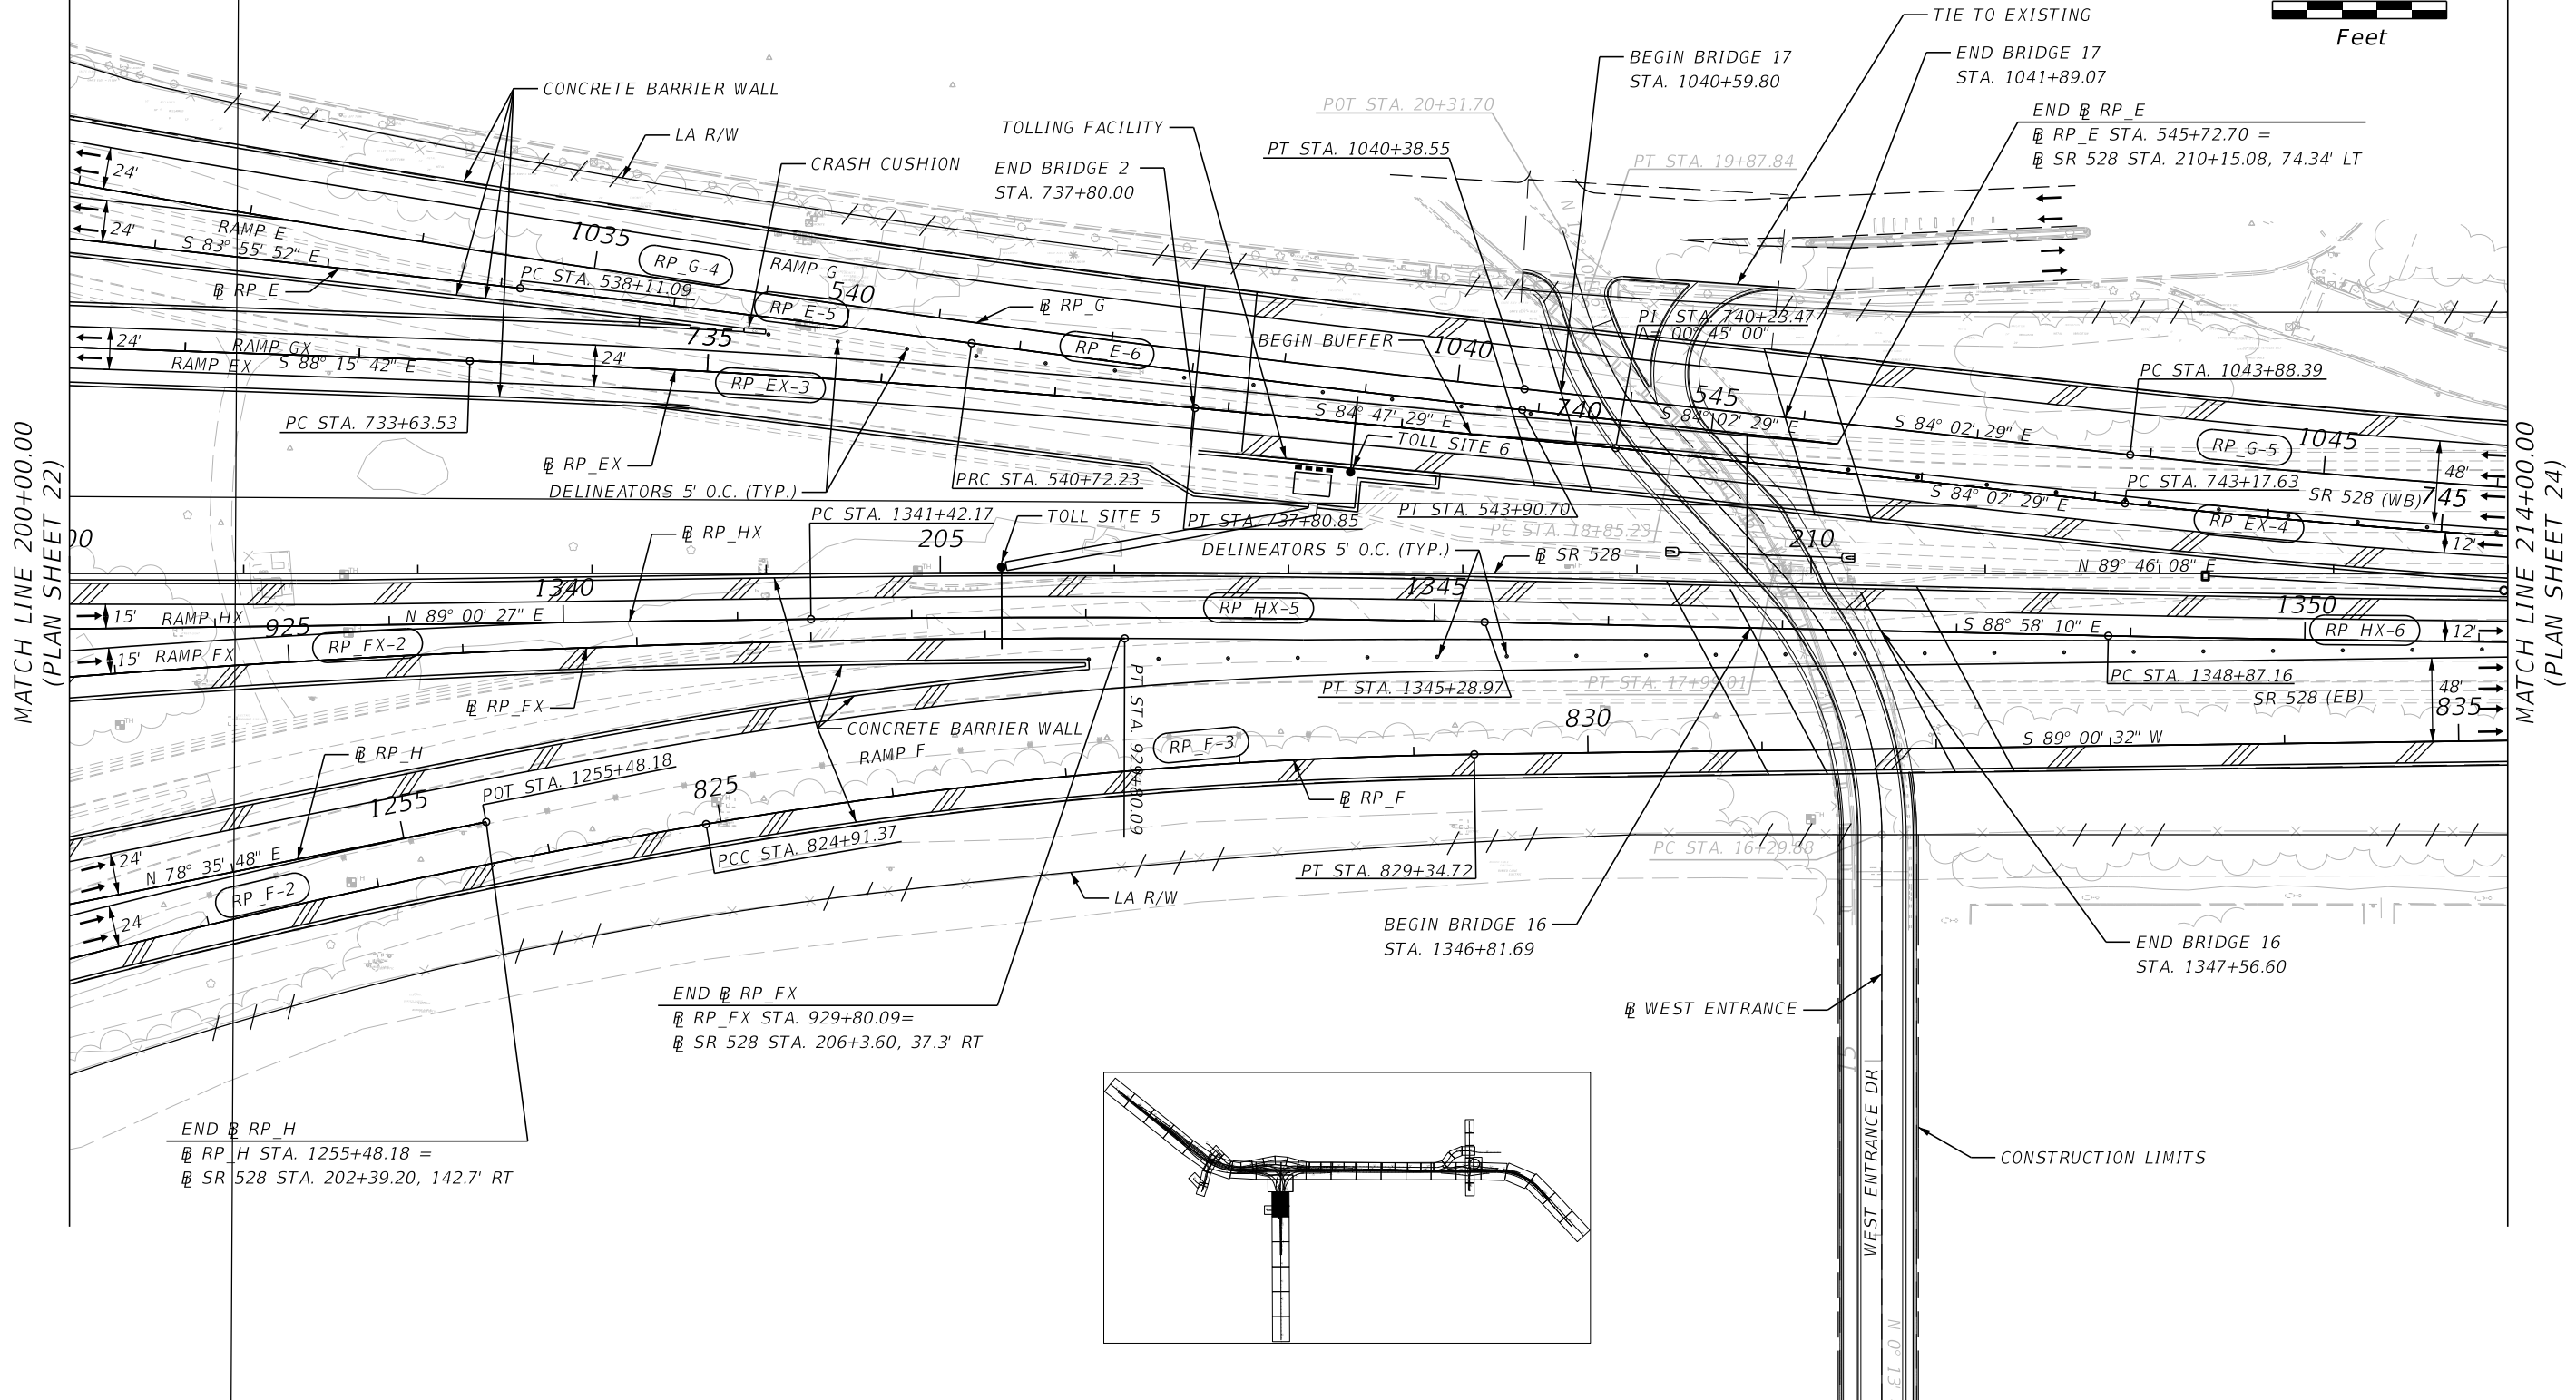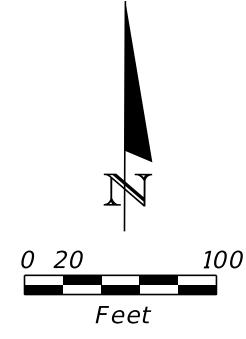


REVISIONS				Engineer of Record: Pierre Navaille P.E. License No. 46076 CH2M HILL 255 E. Robinson Street, Suite 505 Orlando, FL 32801 PH (407) 423-0030 Certificate of Authorization No. 000072	STATE OF FLORIDA DEPARTMENT OF TRANSPORTATION			ROADWAY PLAN (23) SR 528	SHEET NO. 76
DATE	DESCRIPTION	DATE	DESCRIPTION		ROAD NO.	COUNTY	FINANCIAL PROJECT ID		
					SR 400	ORANGE	242484-7-32-01		


THE OFFICIAL RECORD OF THIS SHEET IS THE ELECTRONIC FILE DIGITALLY SIGNED AND SEALED UNDER RULE 61G15-23.004, F.A.C.

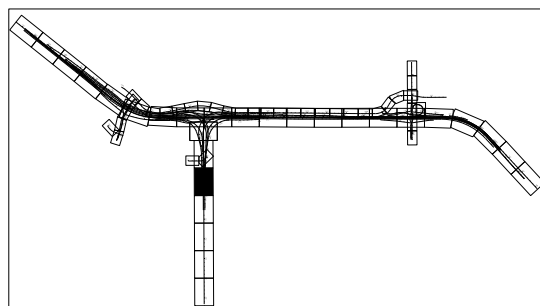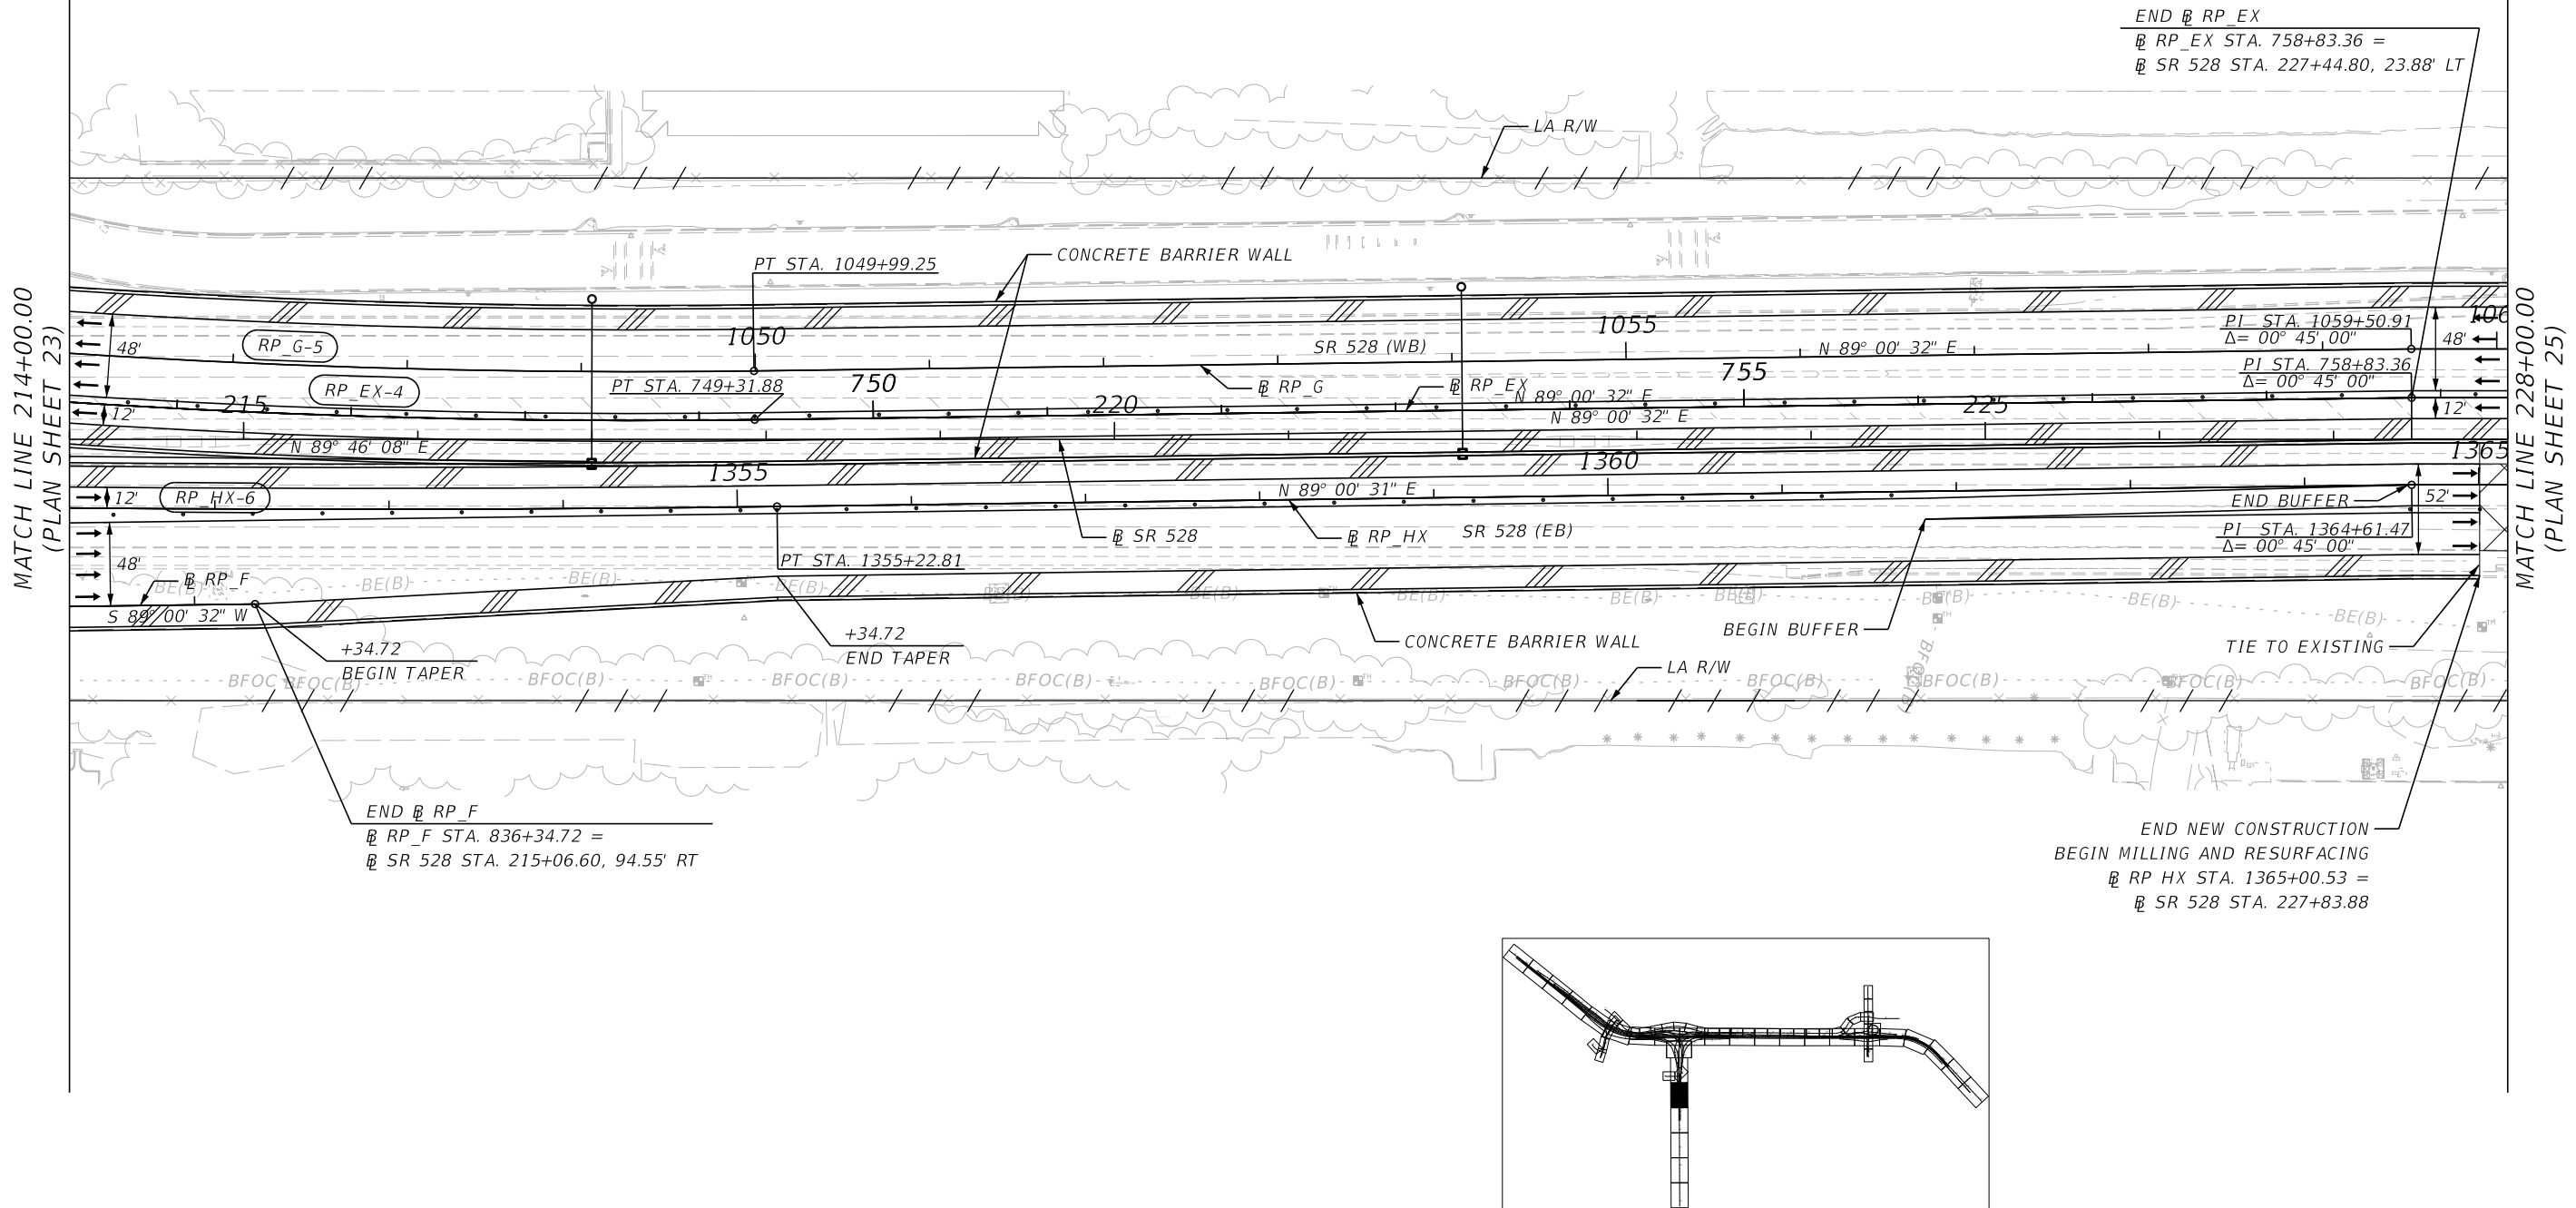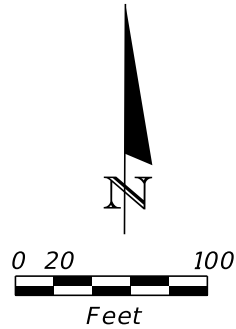


REVISIONS				Engineer of Record: Pierre Navaille P.E. License No. 46076 CH2M HILL 255 E. Robinson Street, Suite 505 Orlando, FL 32801 PH (407) 423-0030 Certificate of Authorization No. 000072	STATE OF FLORIDA DEPARTMENT OF TRANSPORTATION			ROADWAY PLAN (24) SR 528	SHEET NO. 77
DATE	DESCRIPTION	DATE	DESCRIPTION		ROAD NO.	COUNTY	FINANCIAL PROJECT ID		
					SR 400	ORANGE	242484-7-32-01		

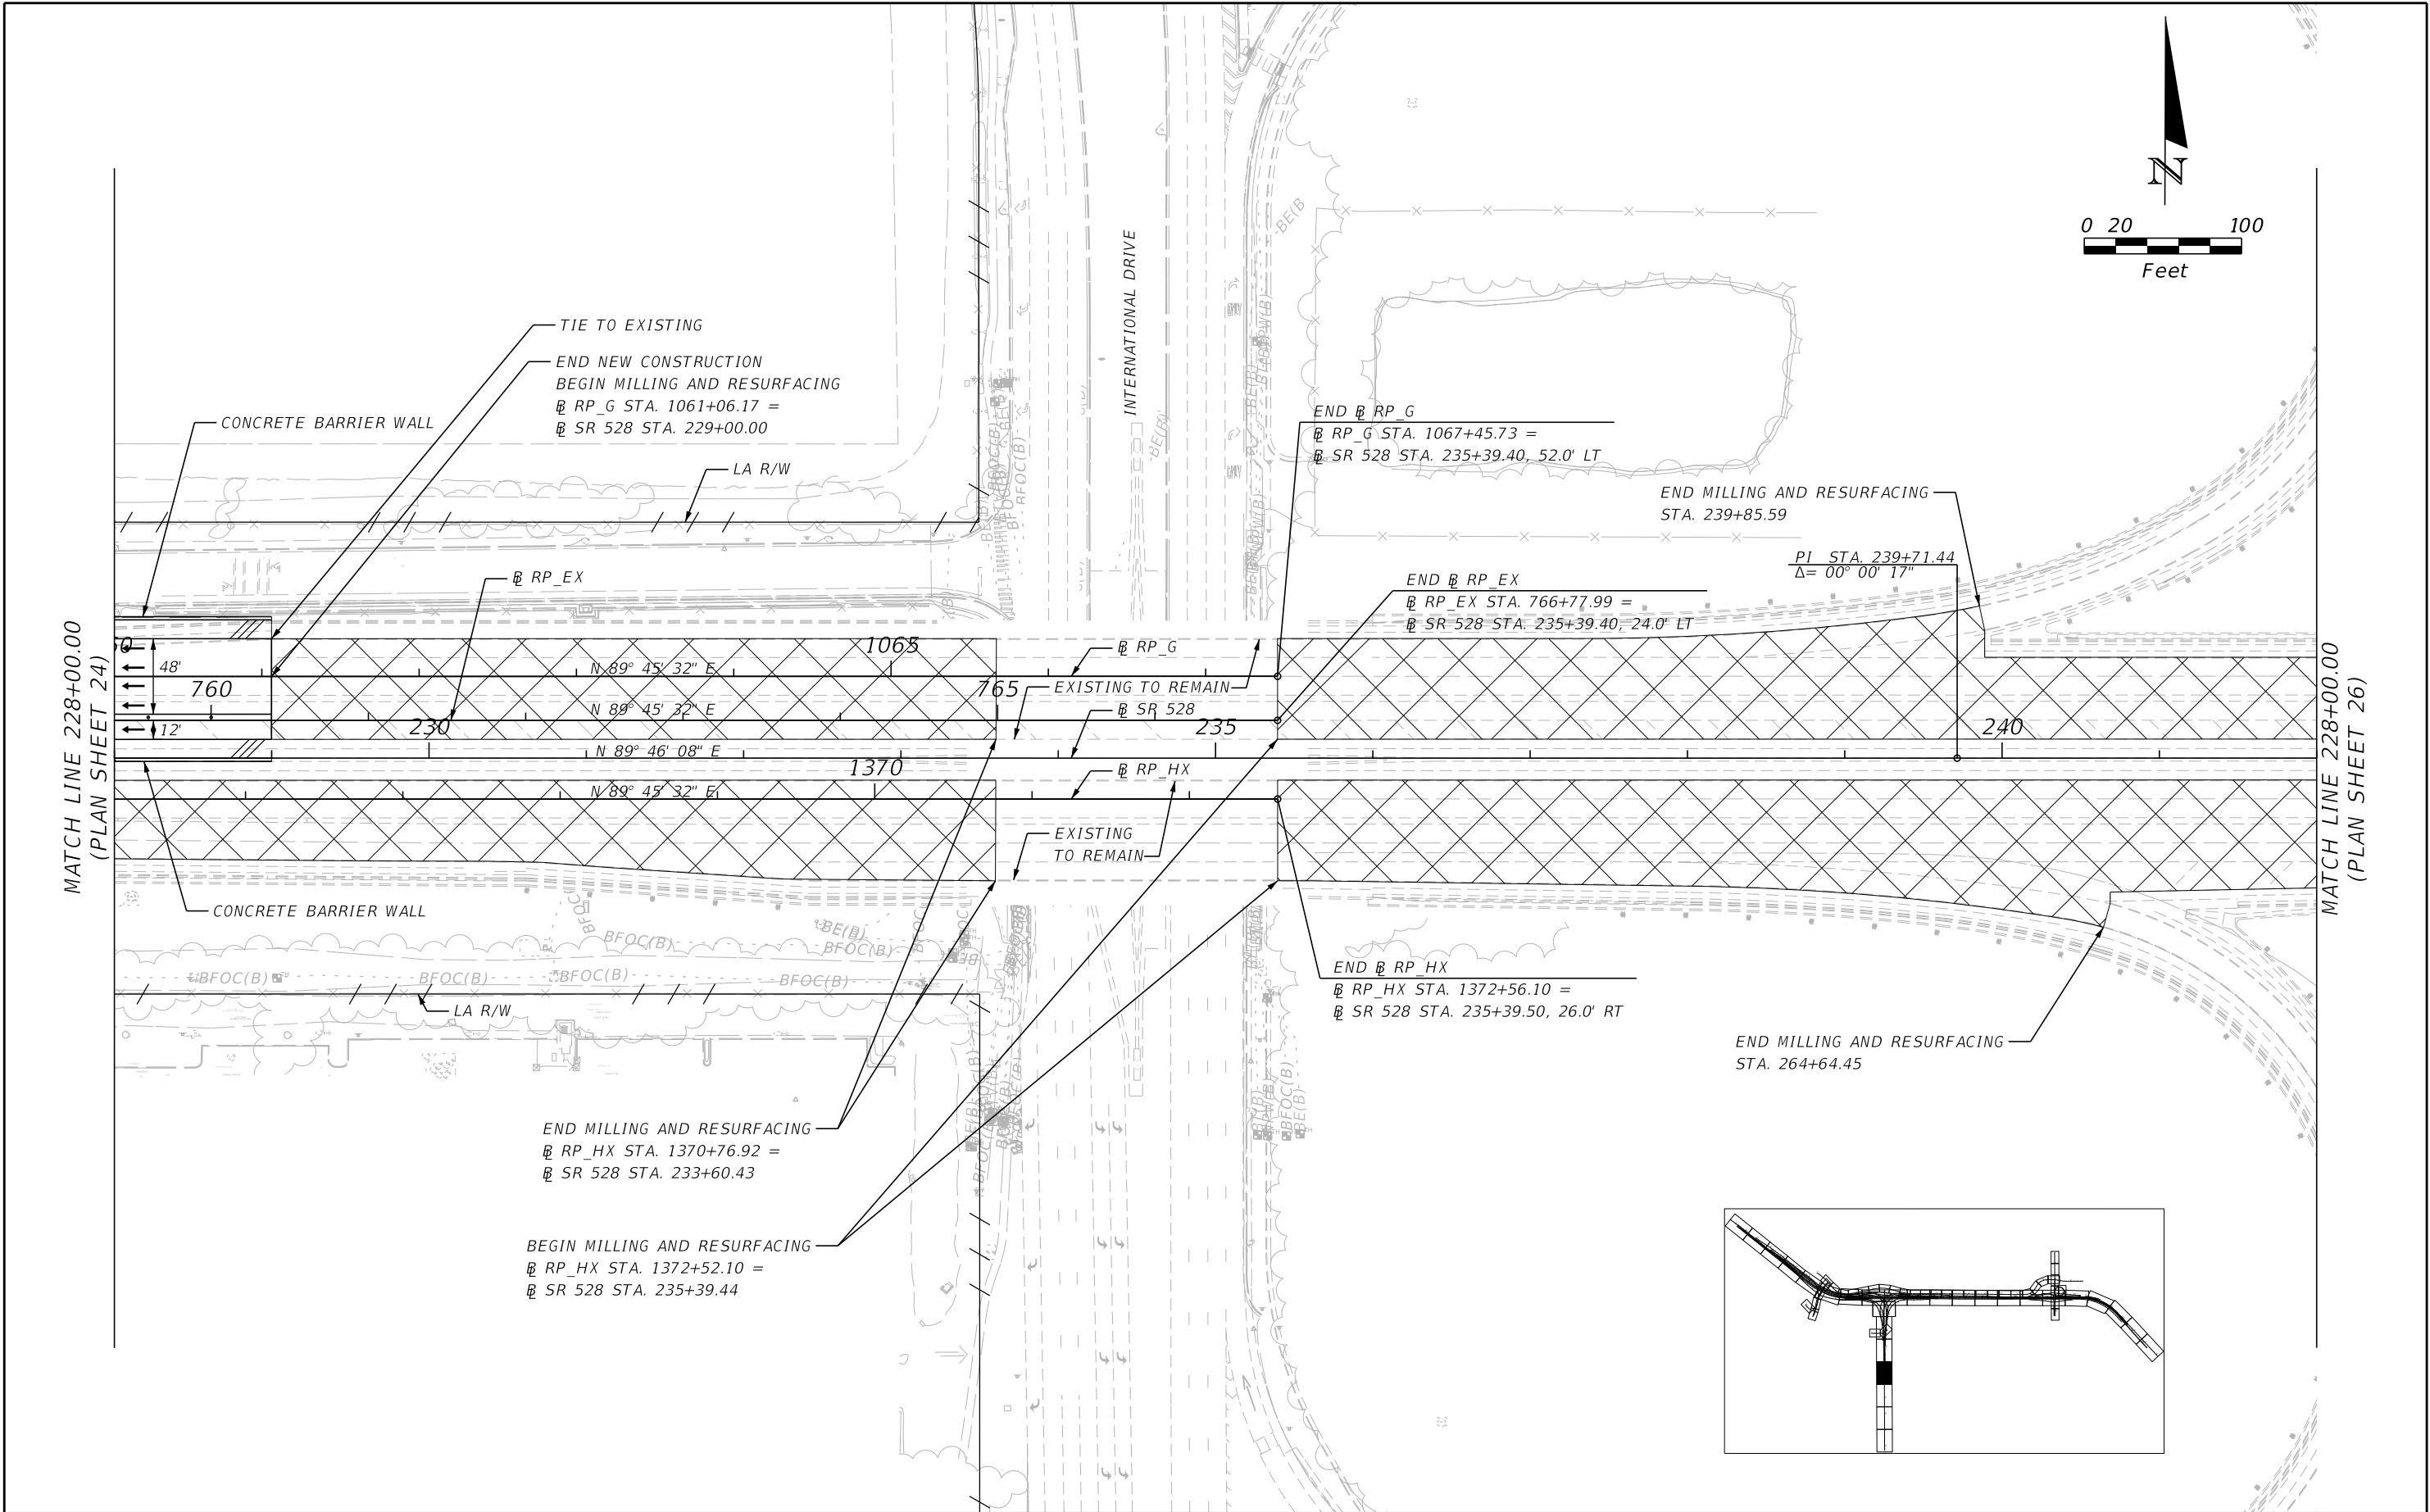

REVISIONS				Engineer of Record: Pierre Navaille P.E. License No. 46076 CH2M HILL 255 E. Robinson Street, Suite 505 Orlando, FL 32801 PH (407) 423-0030 Certificate of Authorization No. 000072	STATE OF FLORIDA DEPARTMENT OF TRANSPORTATION			ROADWAY PLAN (25) SR 528	SHEET NO.
DATE	DESCRIPTION	DATE	DESCRIPTION		ROAD NO.	COUNTY	FINANCIAL PROJECT ID		78
					SR 400	ORANGE	242484-7-32-01		


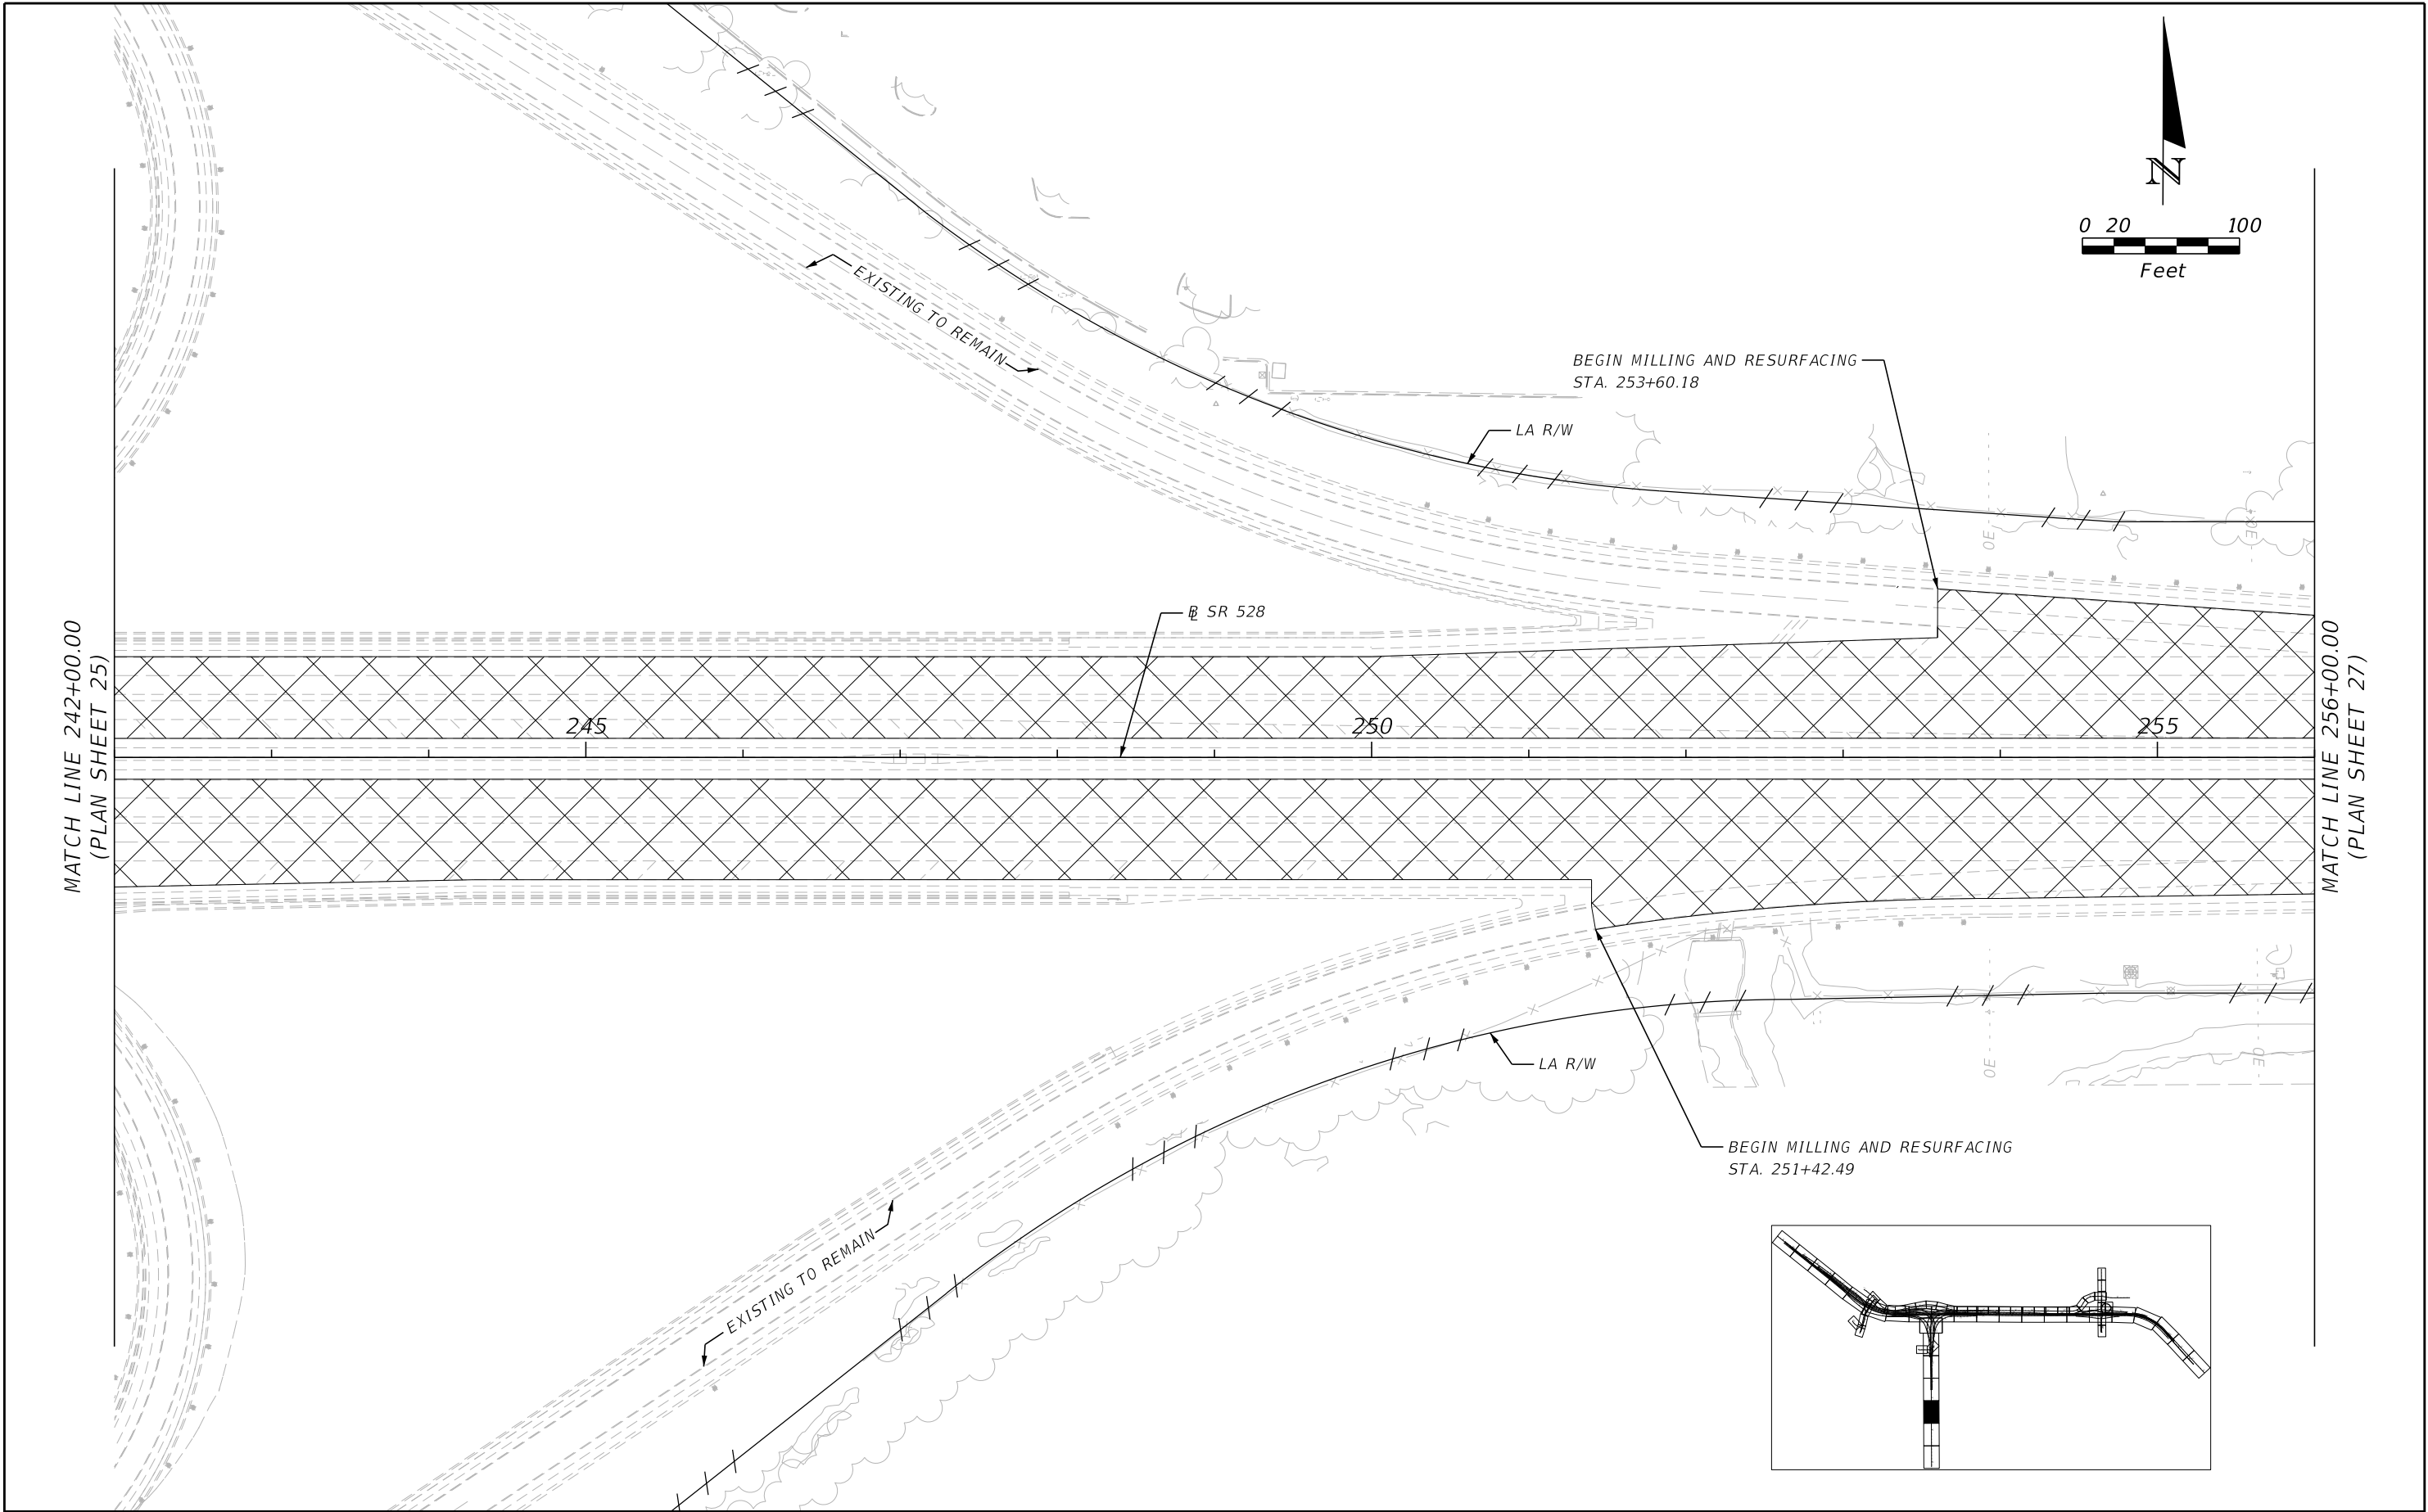


REVISIONS				Engineer of Record: Pierre Navaille P.E. License No. 46076 CH2M HILL 255 E. Robinson Street, Suite 505 Orlando, FL 32801 PH (407) 423-0030 Certificate of Authorization No. 000072	STATE OF FLORIDA DEPARTMENT OF TRANSPORTATION			ROADWAY PLAN (26) SR 528	SHEET NO.
DATE	DESCRIPTION	DATE	DESCRIPTION		ROAD NO.	COUNTY	FINANCIAL PROJECT ID		79
					SR 400	ORANGE	242484-7-32-01		

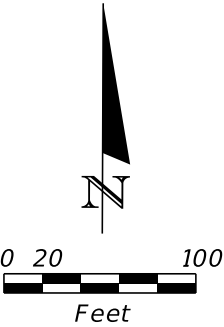


MATCH LINE 256+00.00
(PLAN SHEET 26)

MATCH LINE 270+00.00
(PLAN SHEET 28)

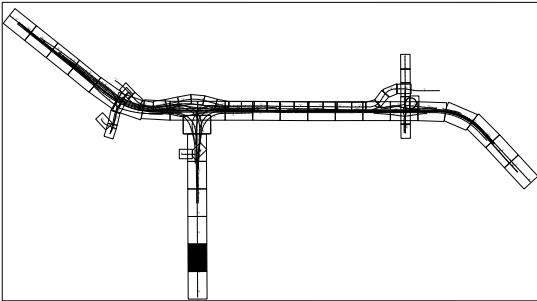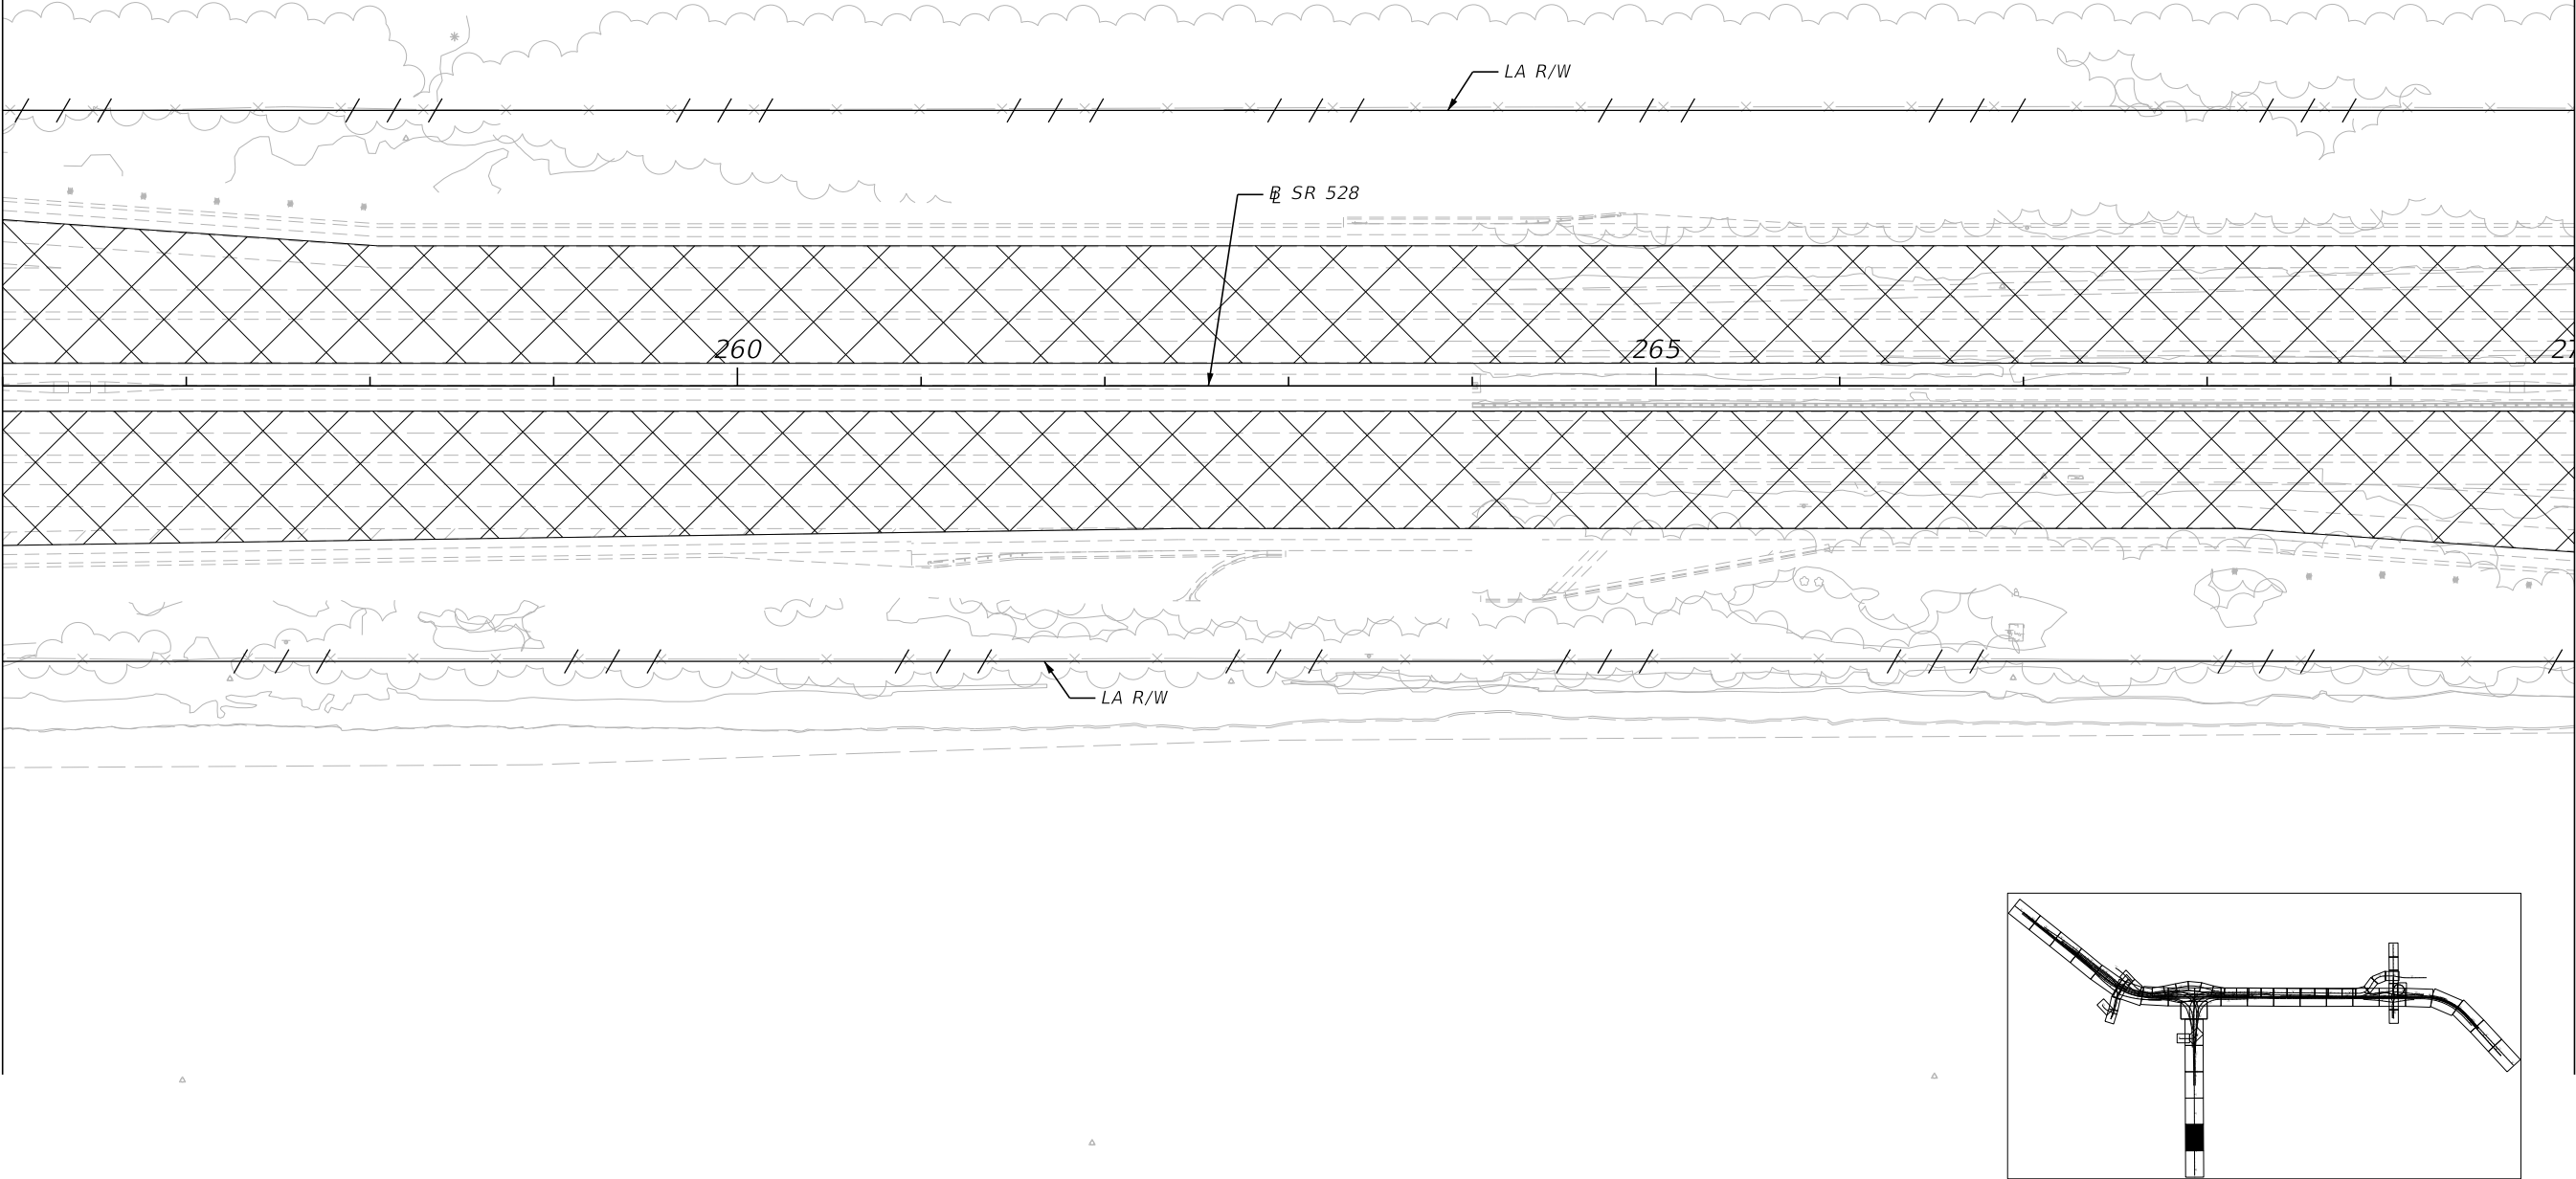


REVISIONS				Engineer of Record: Pierre Navaille P.E. License No. 46076 CH2M HILL 255 E. Robinson Street, Suite 505 Orlando, FL 32801 PH (407) 423-0030 Certificate of Authorization No. 000072	STATE OF FLORIDA DEPARTMENT OF TRANSPORTATION			ROADWAY PLAN (27) SR 528		SHEET NO.
DATE	DESCRIPTION	DATE	DESCRIPTION		ROAD NO.	COUNTY	FINANCIAL PROJECT ID			
					SR 400	ORANGE	242484-7-32-01			80

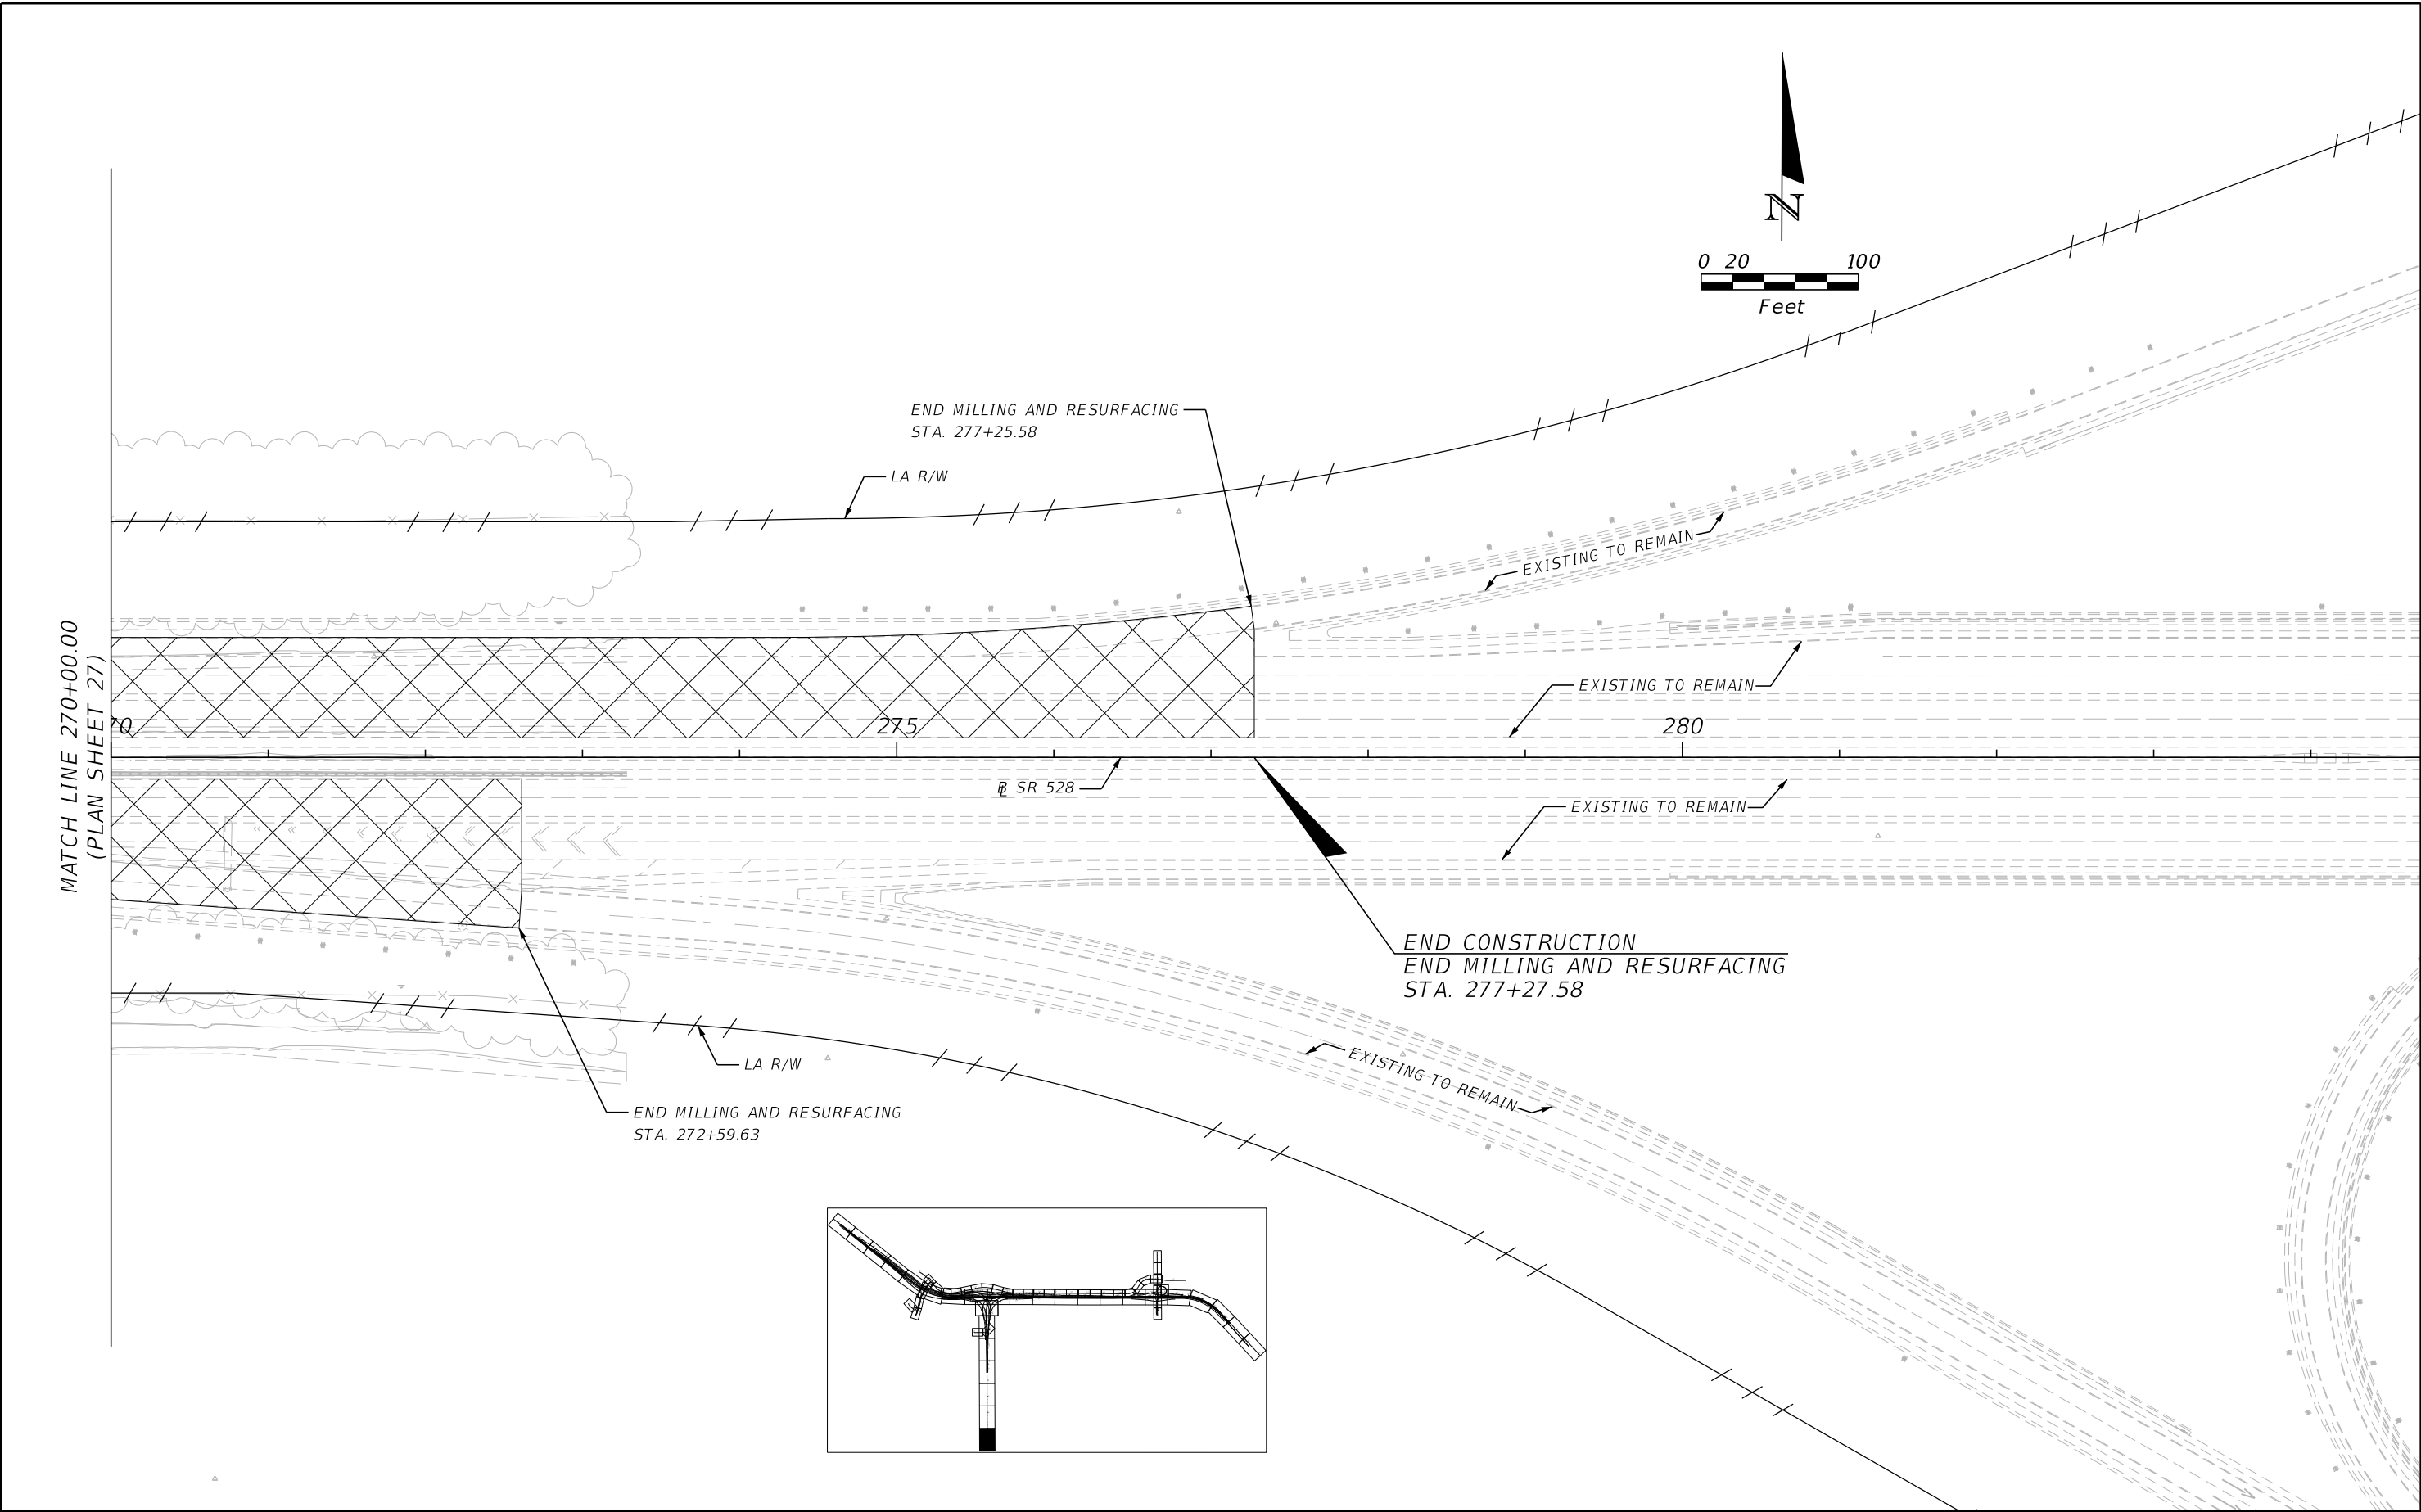

REVISIONS				Engineer of Record: Pierre Navaille P.E. License No. 46076 CH2M HILL 255 E. Robinson Street, Suite 505 Orlando, FL 32801 PH (407) 423-0030 Certificate of Authorization No. 000072	STATE OF FLORIDA DEPARTMENT OF TRANSPORTATION			ROADWAY PLAN (28) SR 528	SHEET NO.
DATE	DESCRIPTION	DATE	DESCRIPTION		ROAD NO.	COUNTY	FINANCIAL PROJECT ID		81
					SR 400	ORANGE	242484-7-32-01		

THE OFFICIAL RECORD OF THIS SHEET IS THE ELECTRONIC FILE DIGITALLY SIGNED AND SEALED UNDER RULE 61G15-23.004, F.A.C.

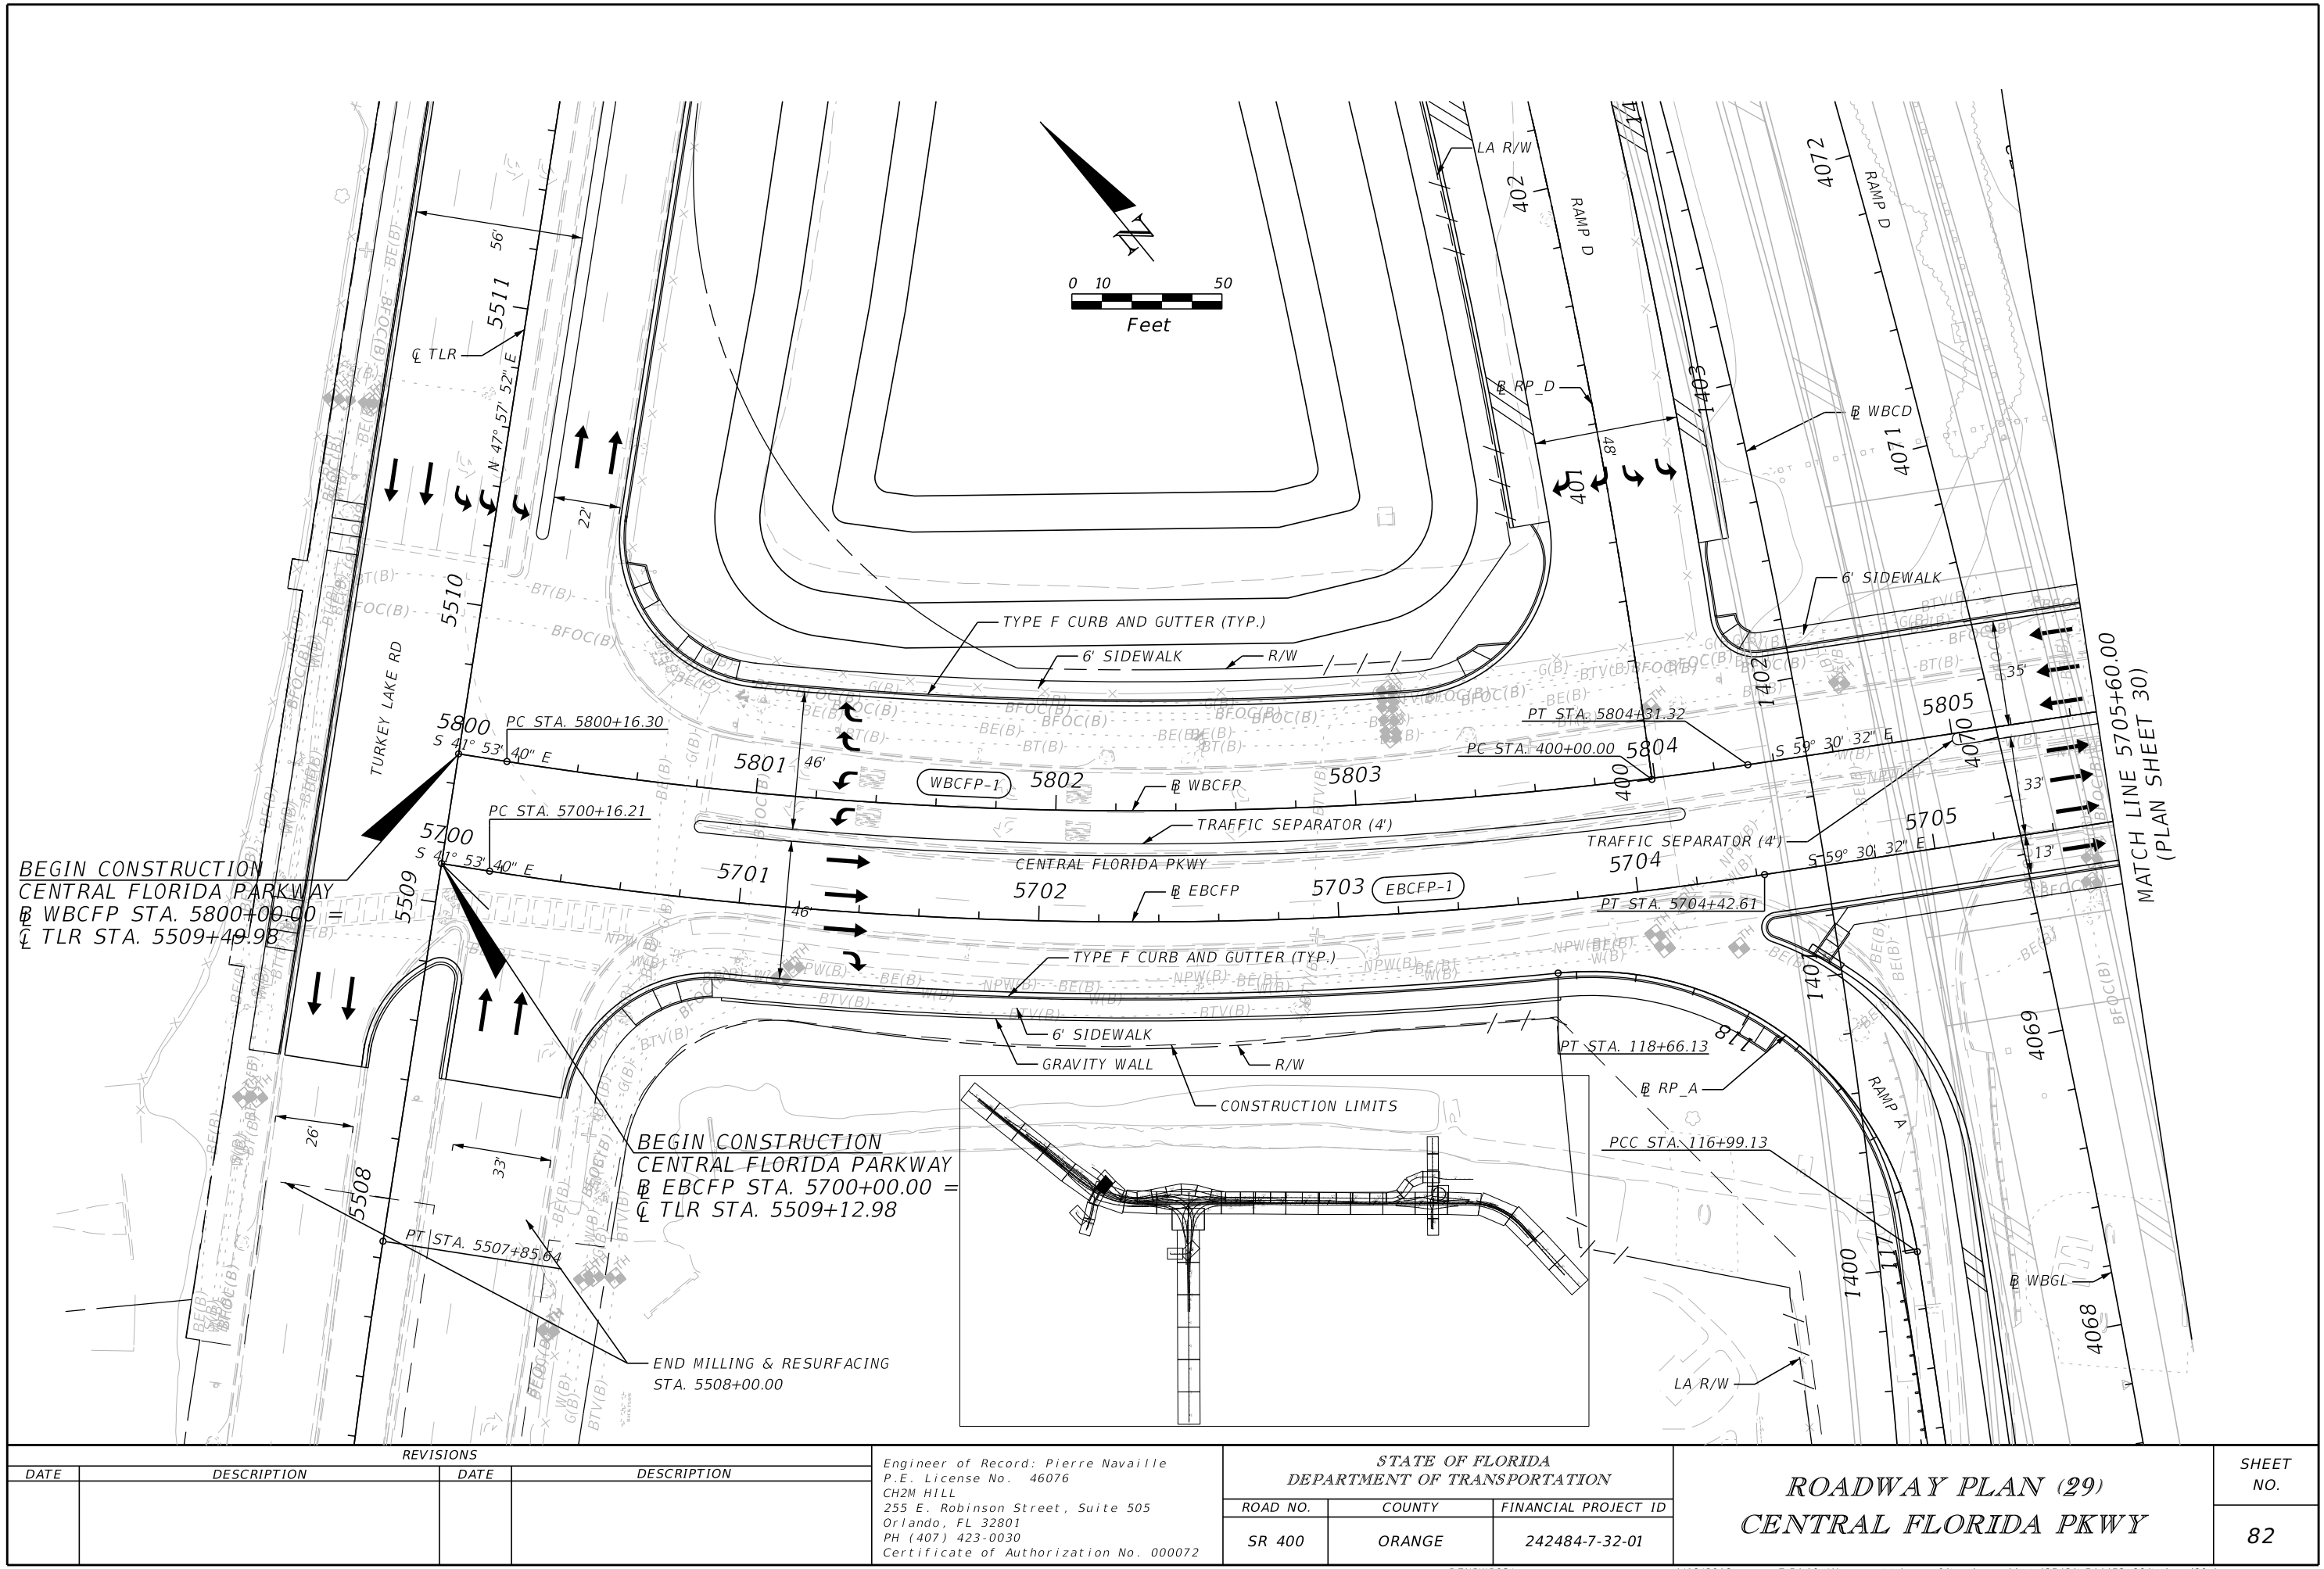

REVISIONS			
DATE	DESCRIPTION	DATE	DESCRIPTION


Engineer of Record: Pierre Navaille
P.E. License No. 46076
CH2M HILL
255 E. Robinson Street, Suite 505
Orlando, FL 32801
PH (407) 423-0030
Certificate of Authorization No. 000072

STATE OF FLORIDA DEPARTMENT OF TRANSPORTATION		
ROAD NO.	COUNTY	FINANCIAL PROJECT ID
SR 400	ORANGE	242484-7-32-01



ROADWAY PLAN (29)
CENTRAL FLORIDA PKWY

SHEET NO.
82

THE OFFICIAL RECORD OF THIS SHEET IS THE ELECTRONIC FILE DIGITALLY SIGNED AND SEALED UNDER RULE 61G15-23.004, F.A.C.

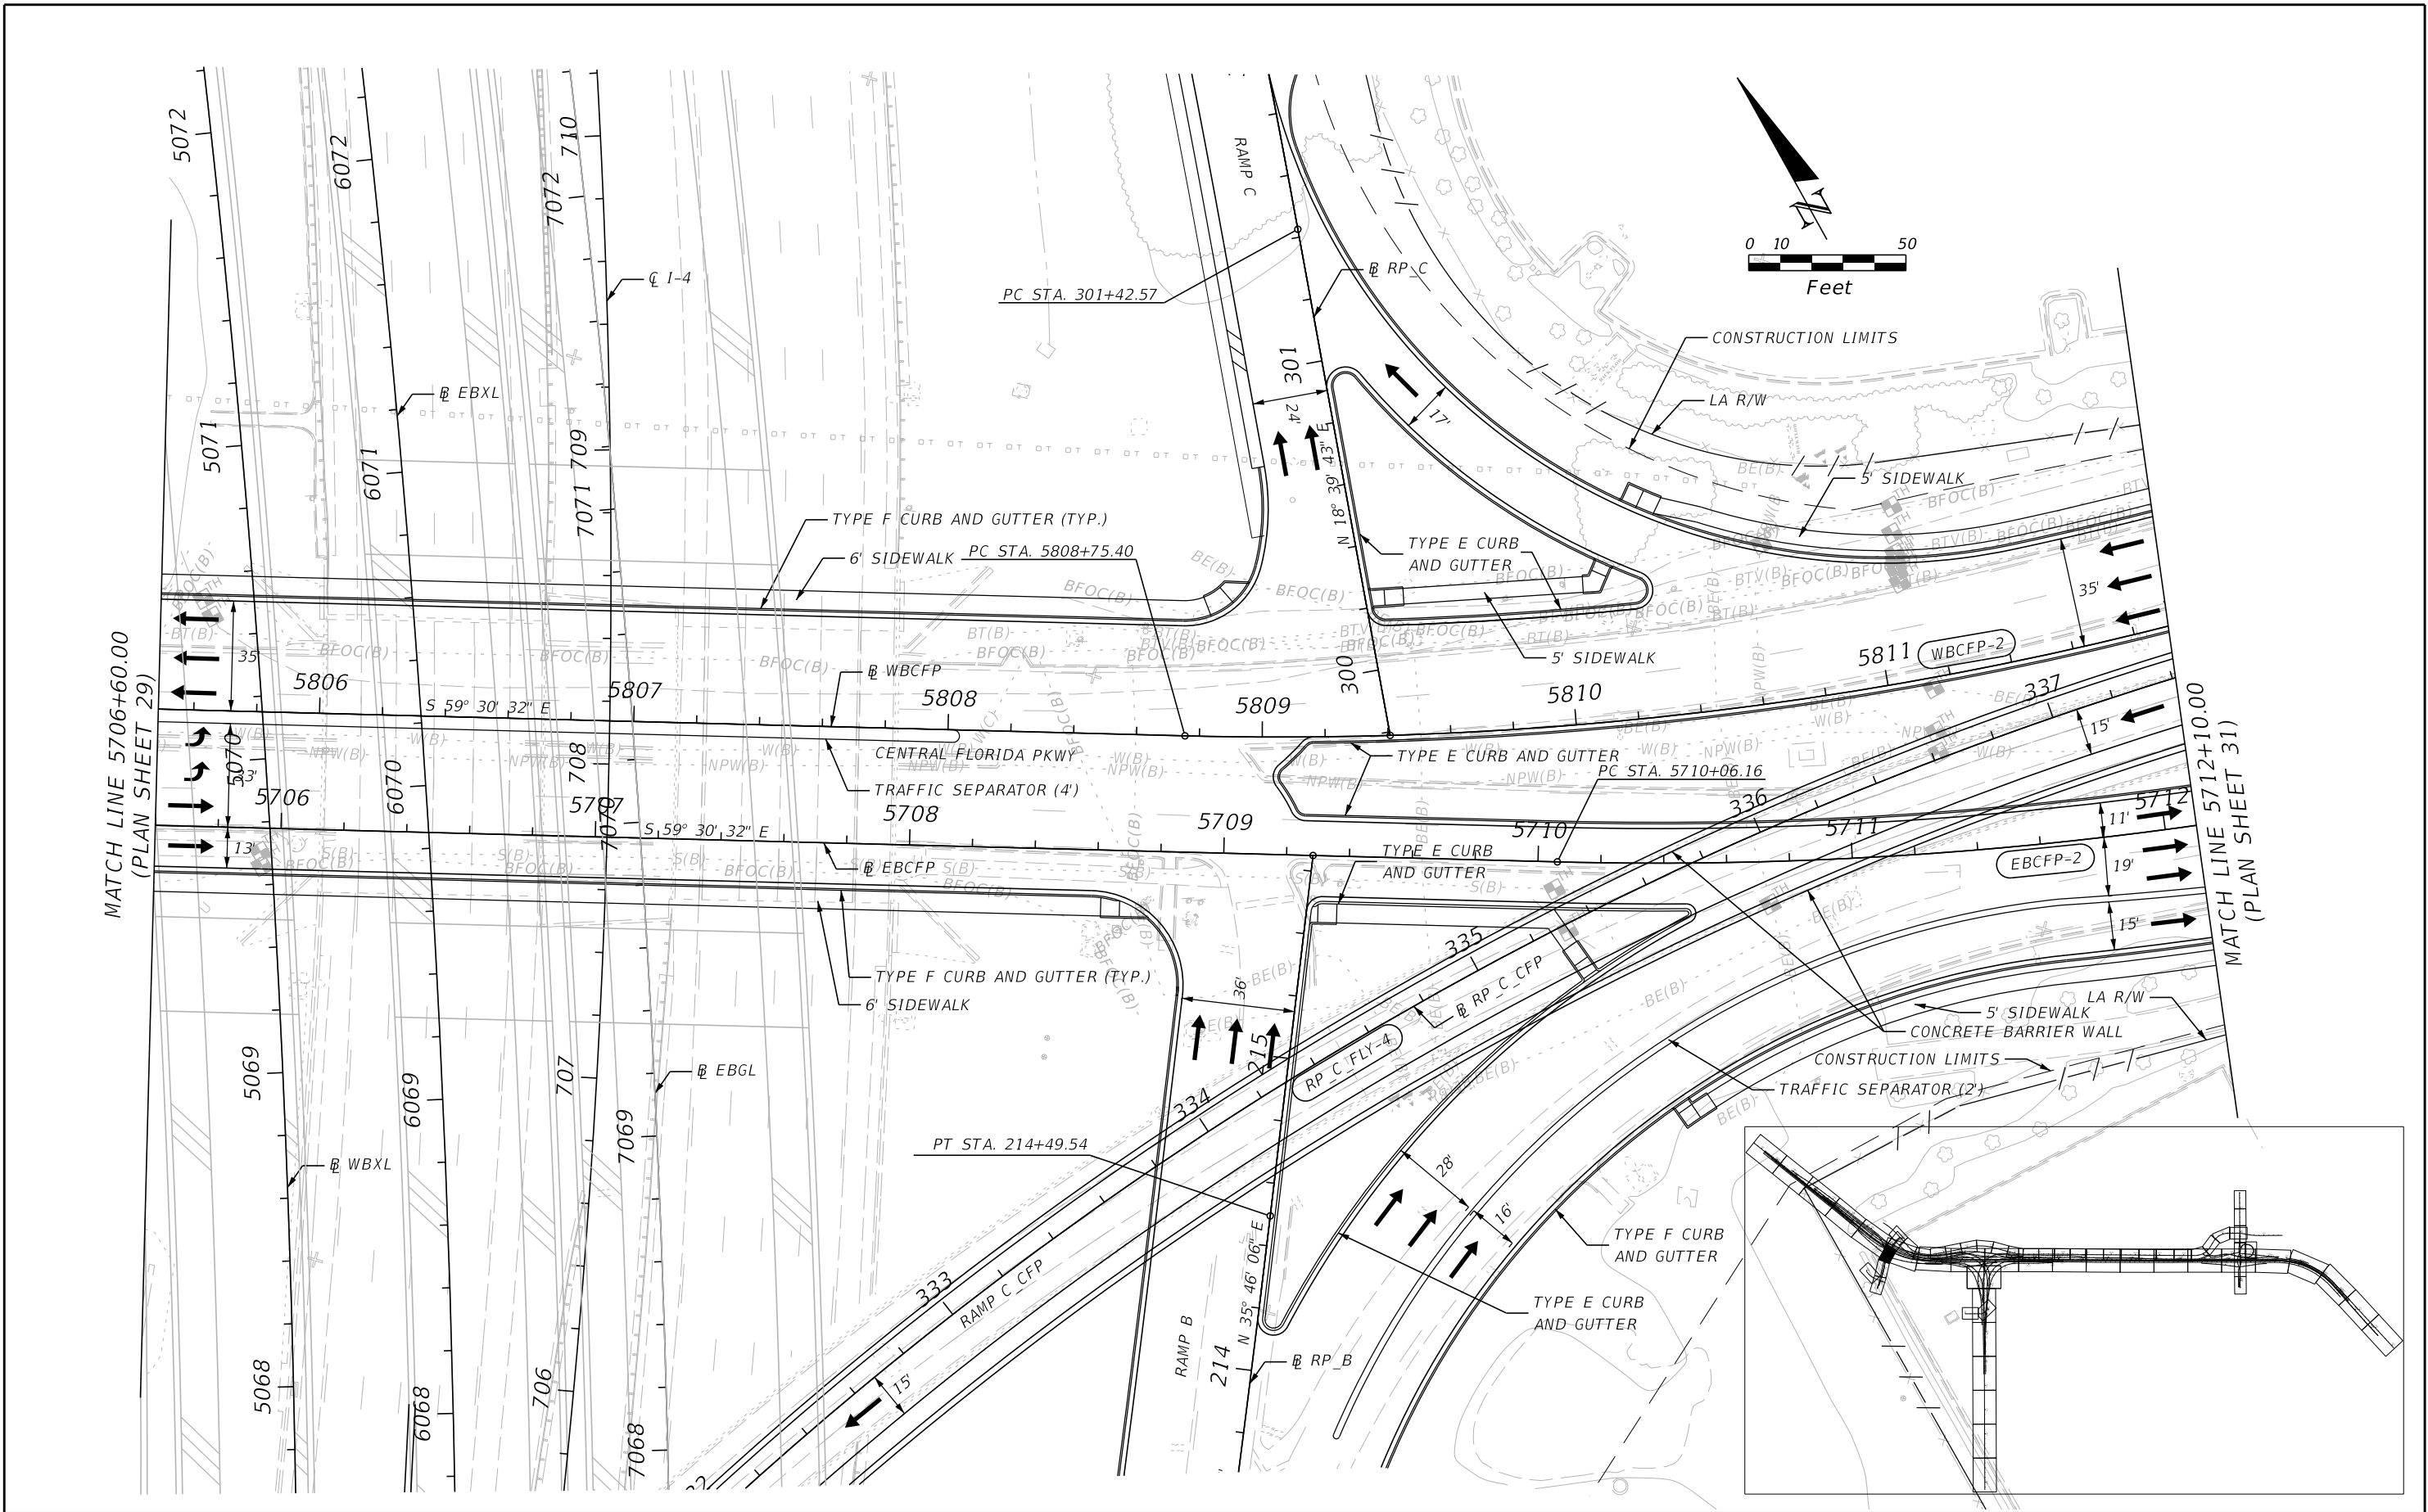


REVISIONS				Engineer of Record: Pierre Navaille P.E. License No. 46076 CH2M HILL 255 E. Robinson Street, Suite 505 Orlando, FL 32801 PH (407) 423-0030 Certificate of Authorization No. 000072	STATE OF FLORIDA DEPARTMENT OF TRANSPORTATION			ROADWAY PLAN (30) CENTRAL FLORIDA PKWY	SHEET NO. 83
DATE	DESCRIPTION	DATE	DESCRIPTION		ROAD NO.	COUNTY	FINANCIAL PROJECT ID		
					SR 400	ORANGE	242484-7-32-01		

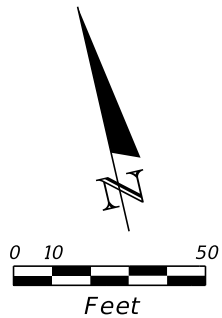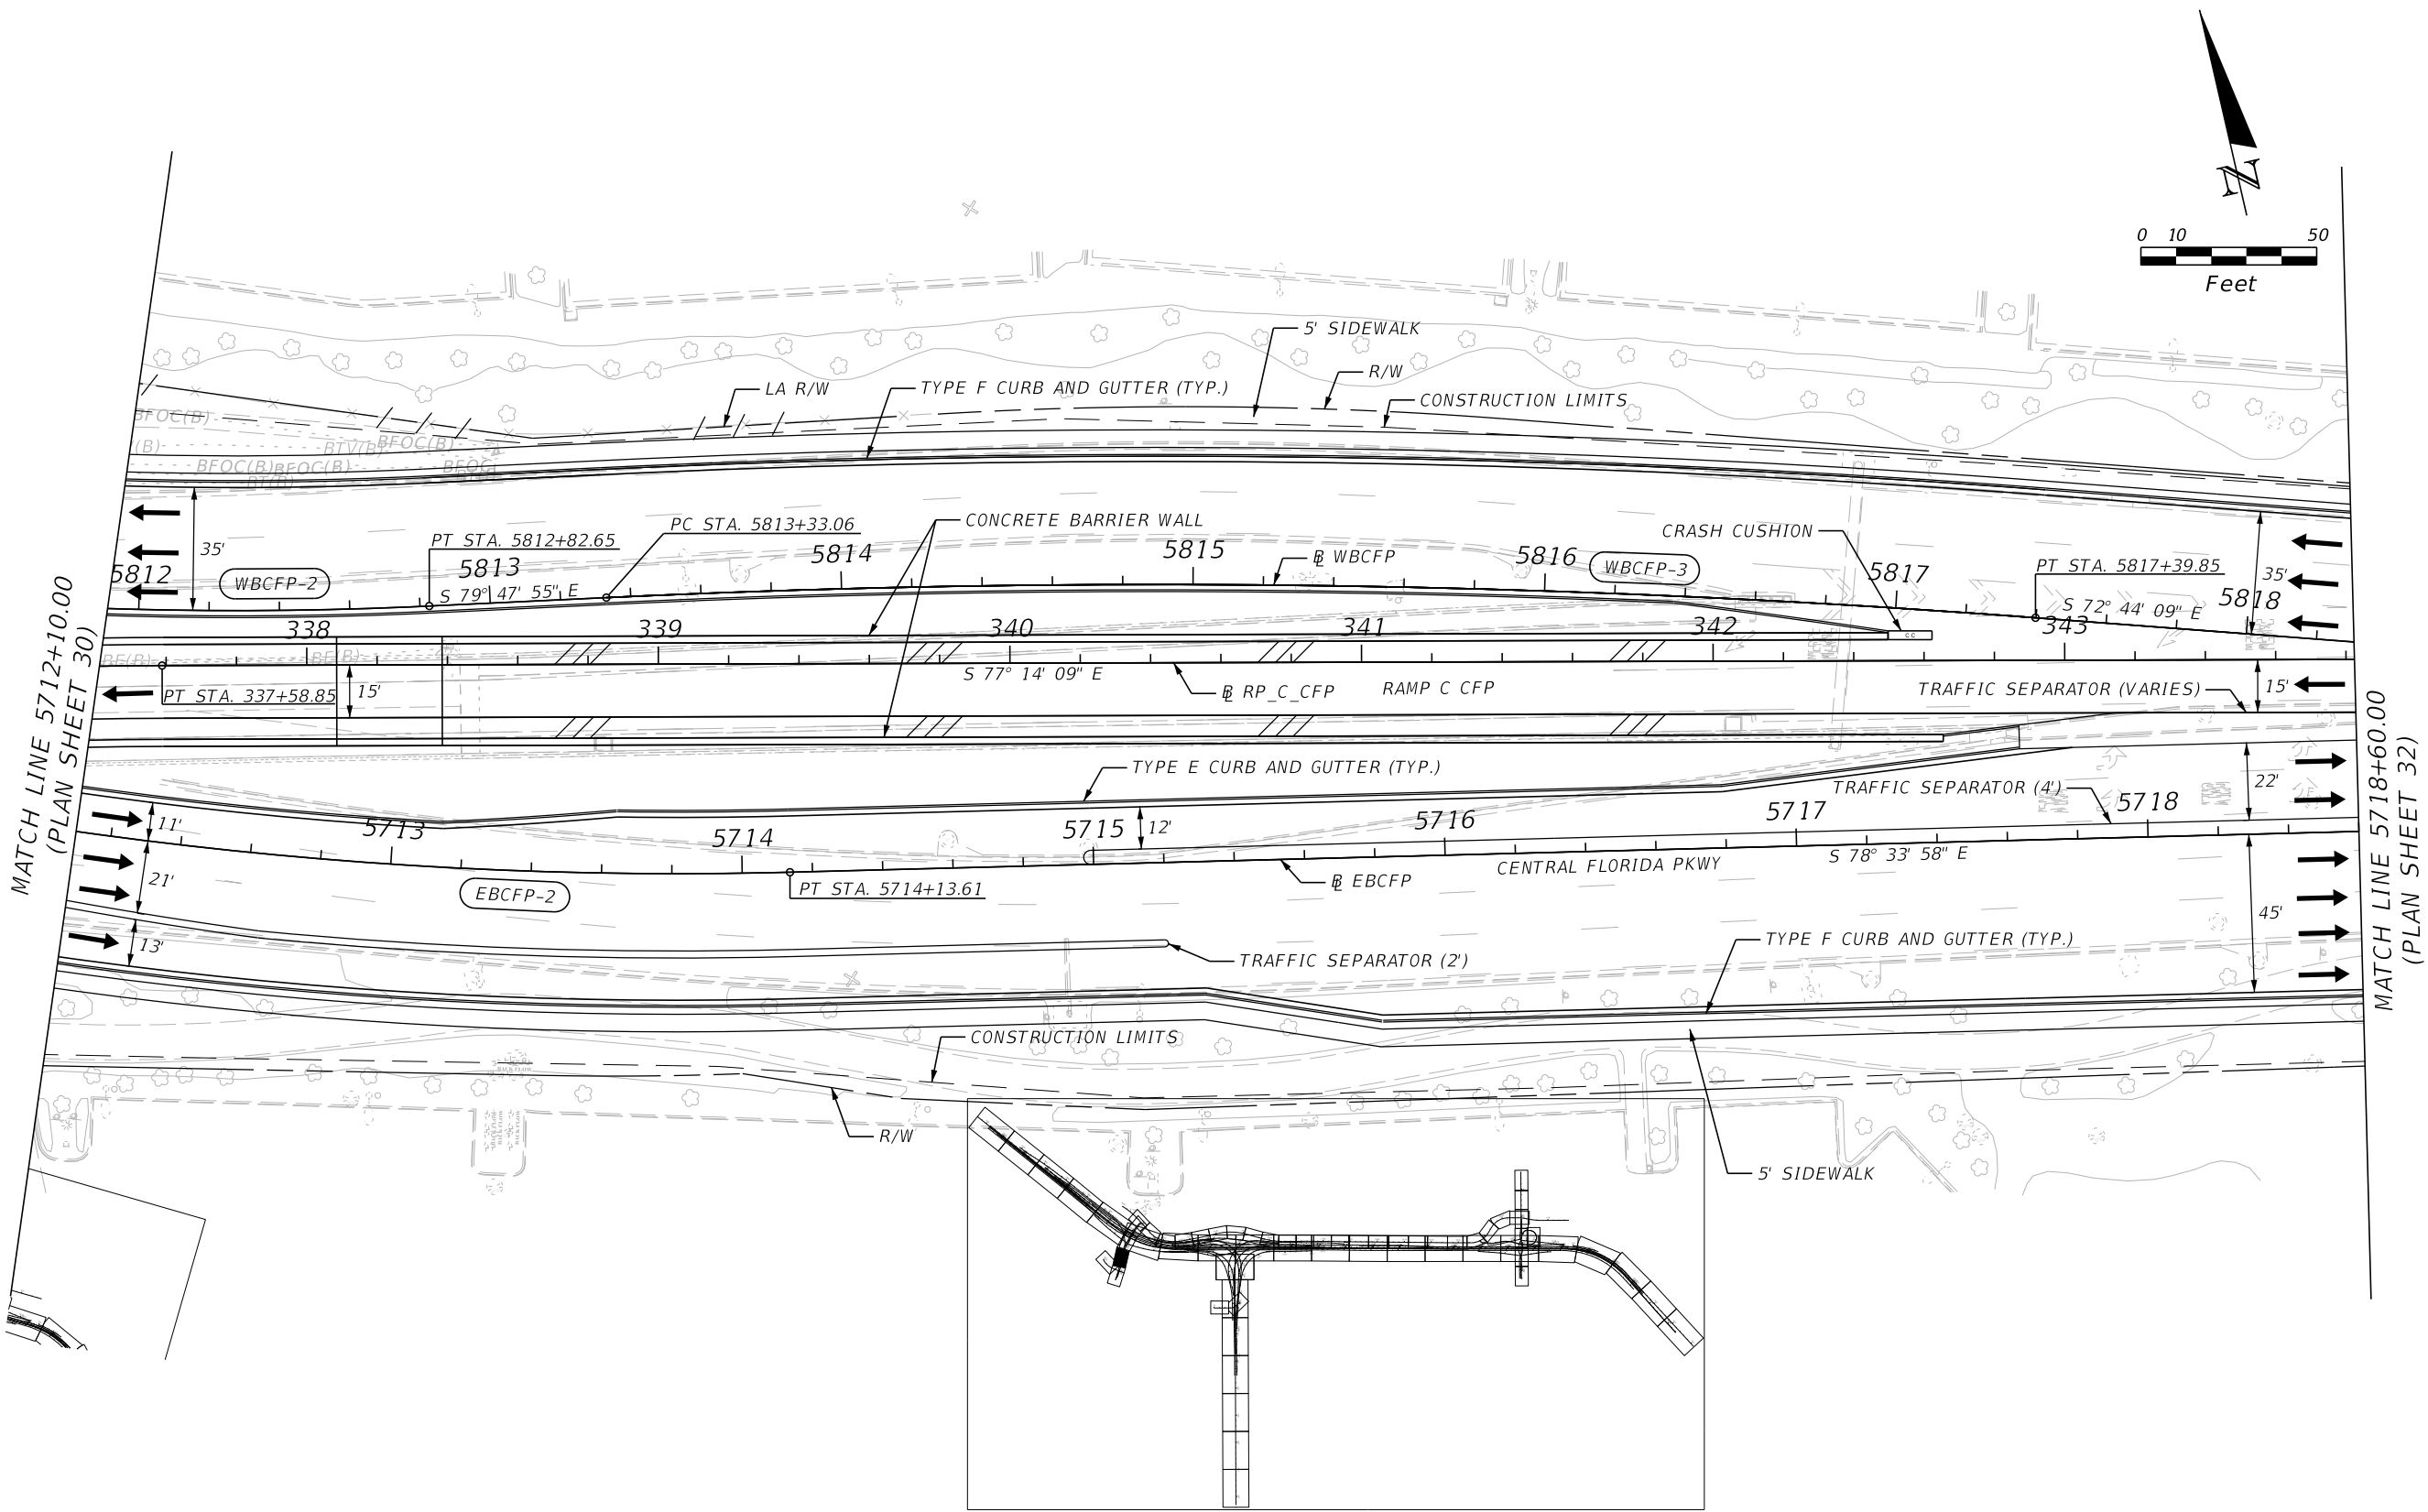

REVISIONS				Engineer of Record: Pierre Navaille P.E. License No. 46076 CH2M HILL 255 E. Robinson Street, Suite 505 Orlando, FL 32801 PH (407) 423-0030 Certificate of Authorization No. 000072	STATE OF FLORIDA DEPARTMENT OF TRANSPORTATION			ROADWAY PLAN (31) CENTRAL FLORIDA PKWY	SHEET NO. 84
DATE	DESCRIPTION	DATE	DESCRIPTION		ROAD NO.	COUNTY	FINANCIAL PROJECT ID		
					SR 400	ORANGE	242484-7-32-01		


MATCH LINE 5718+60.00
(PLAN SHEET 31)

MATCH LINE 5905+00.00
(PLAN SHEET 33)


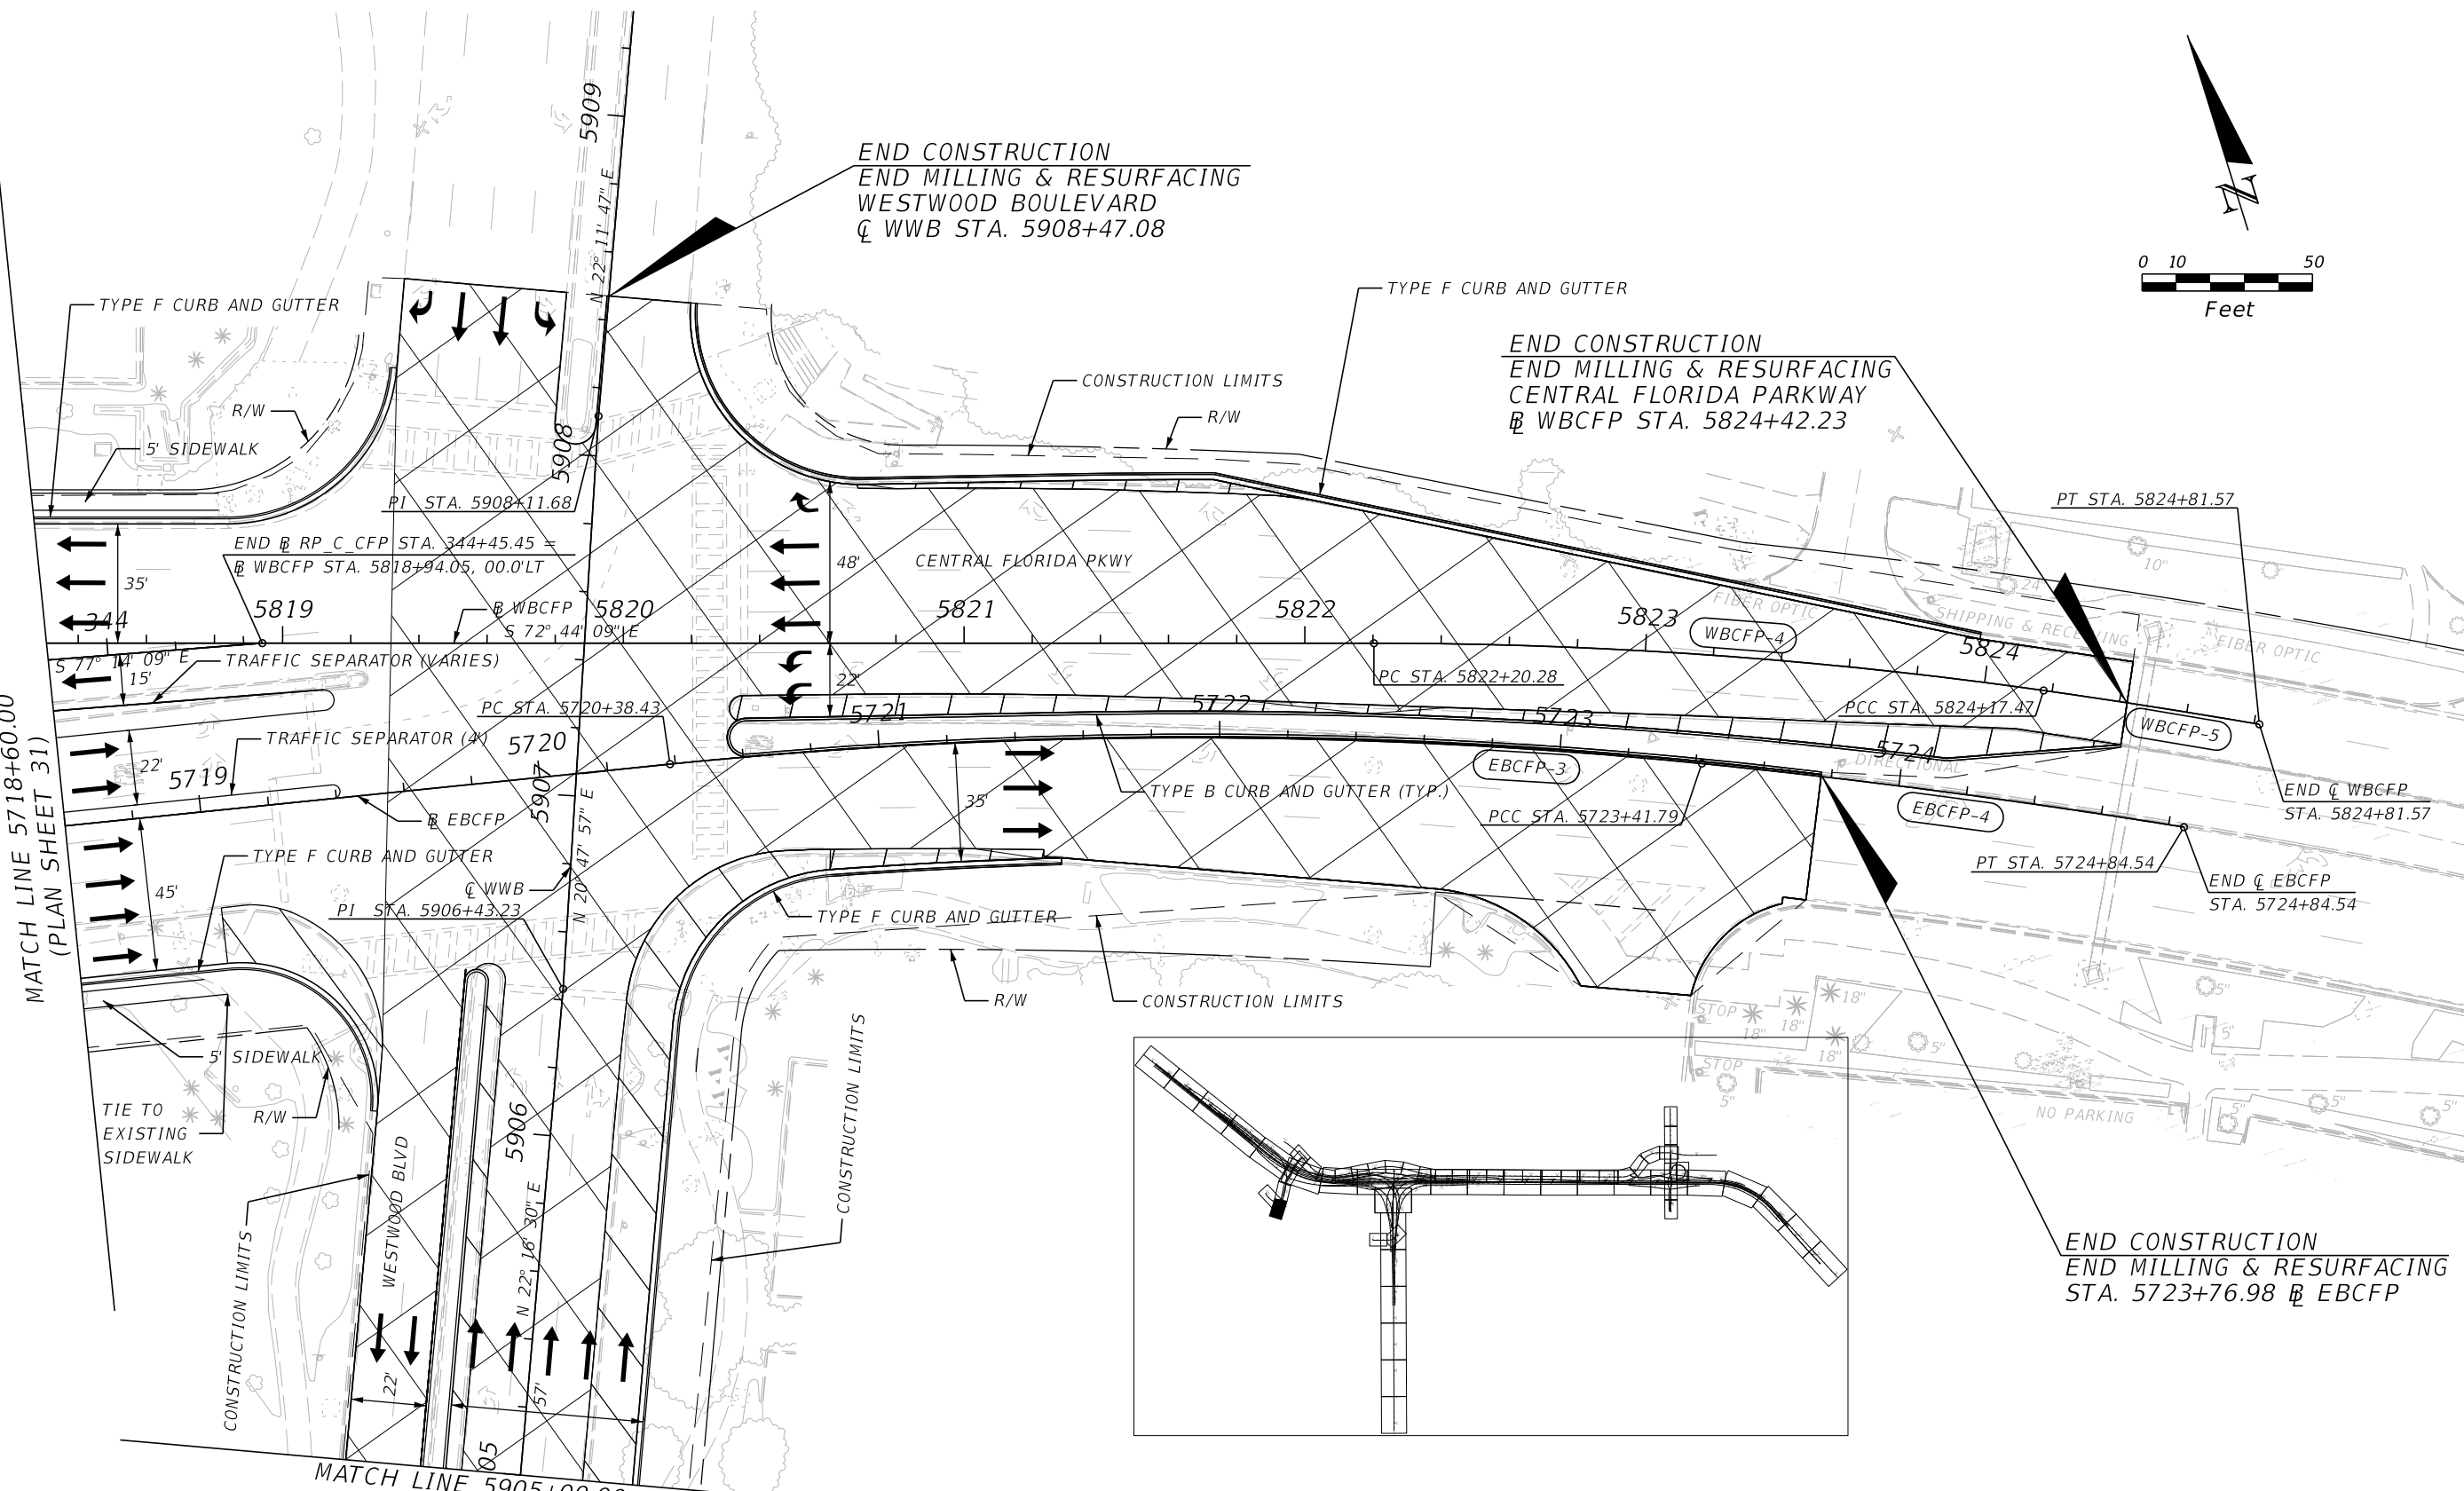


REVISIONS				Engineer of Record: Pierre Navaille P.E. License No. 46076 CH2M HILL 255 E. Robinson Street, Suite 505 Orlando, FL 32801 PH (407) 423-0030 Certificate of Authorization No. 000072	STATE OF FLORIDA DEPARTMENT OF TRANSPORTATION			ROADWAY PLAN (32) CENTRAL FLORIDA PKWY	SHEET NO. 85
DATE	DESCRIPTION	DATE	DESCRIPTION		ROAD NO.	COUNTY	FINANCIAL PROJECT ID		
					SR 400	ORANGE	242484-7-32-01		


THE OFFICIAL RECORD OF THIS SHEET IS THE ELECTRONIC FILE DIGITALLY SIGNED AND SEALED UNDER RULE 61G15-23.004, F.A.C.

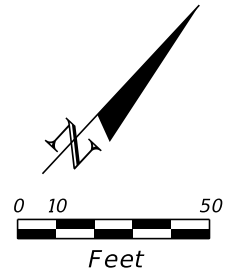


BEGIN CONSTRUCTION
BEGIN MILLING & RESURFACING
WESTWOOD BOULEVARD
CL WWB STA. 5899+80.87

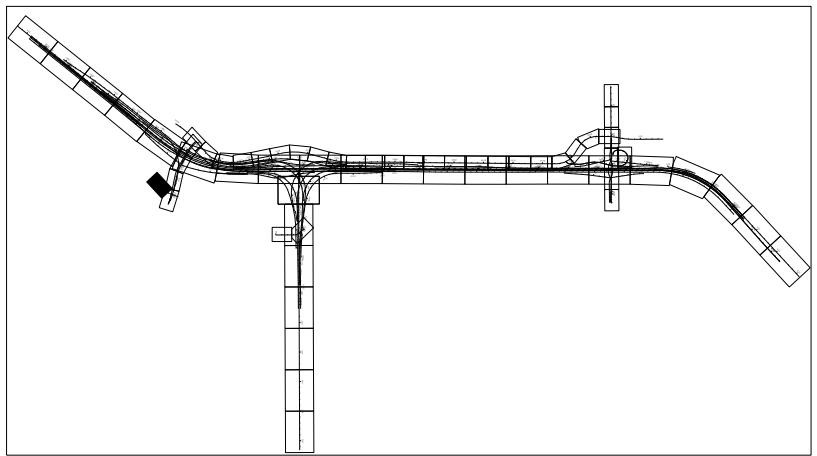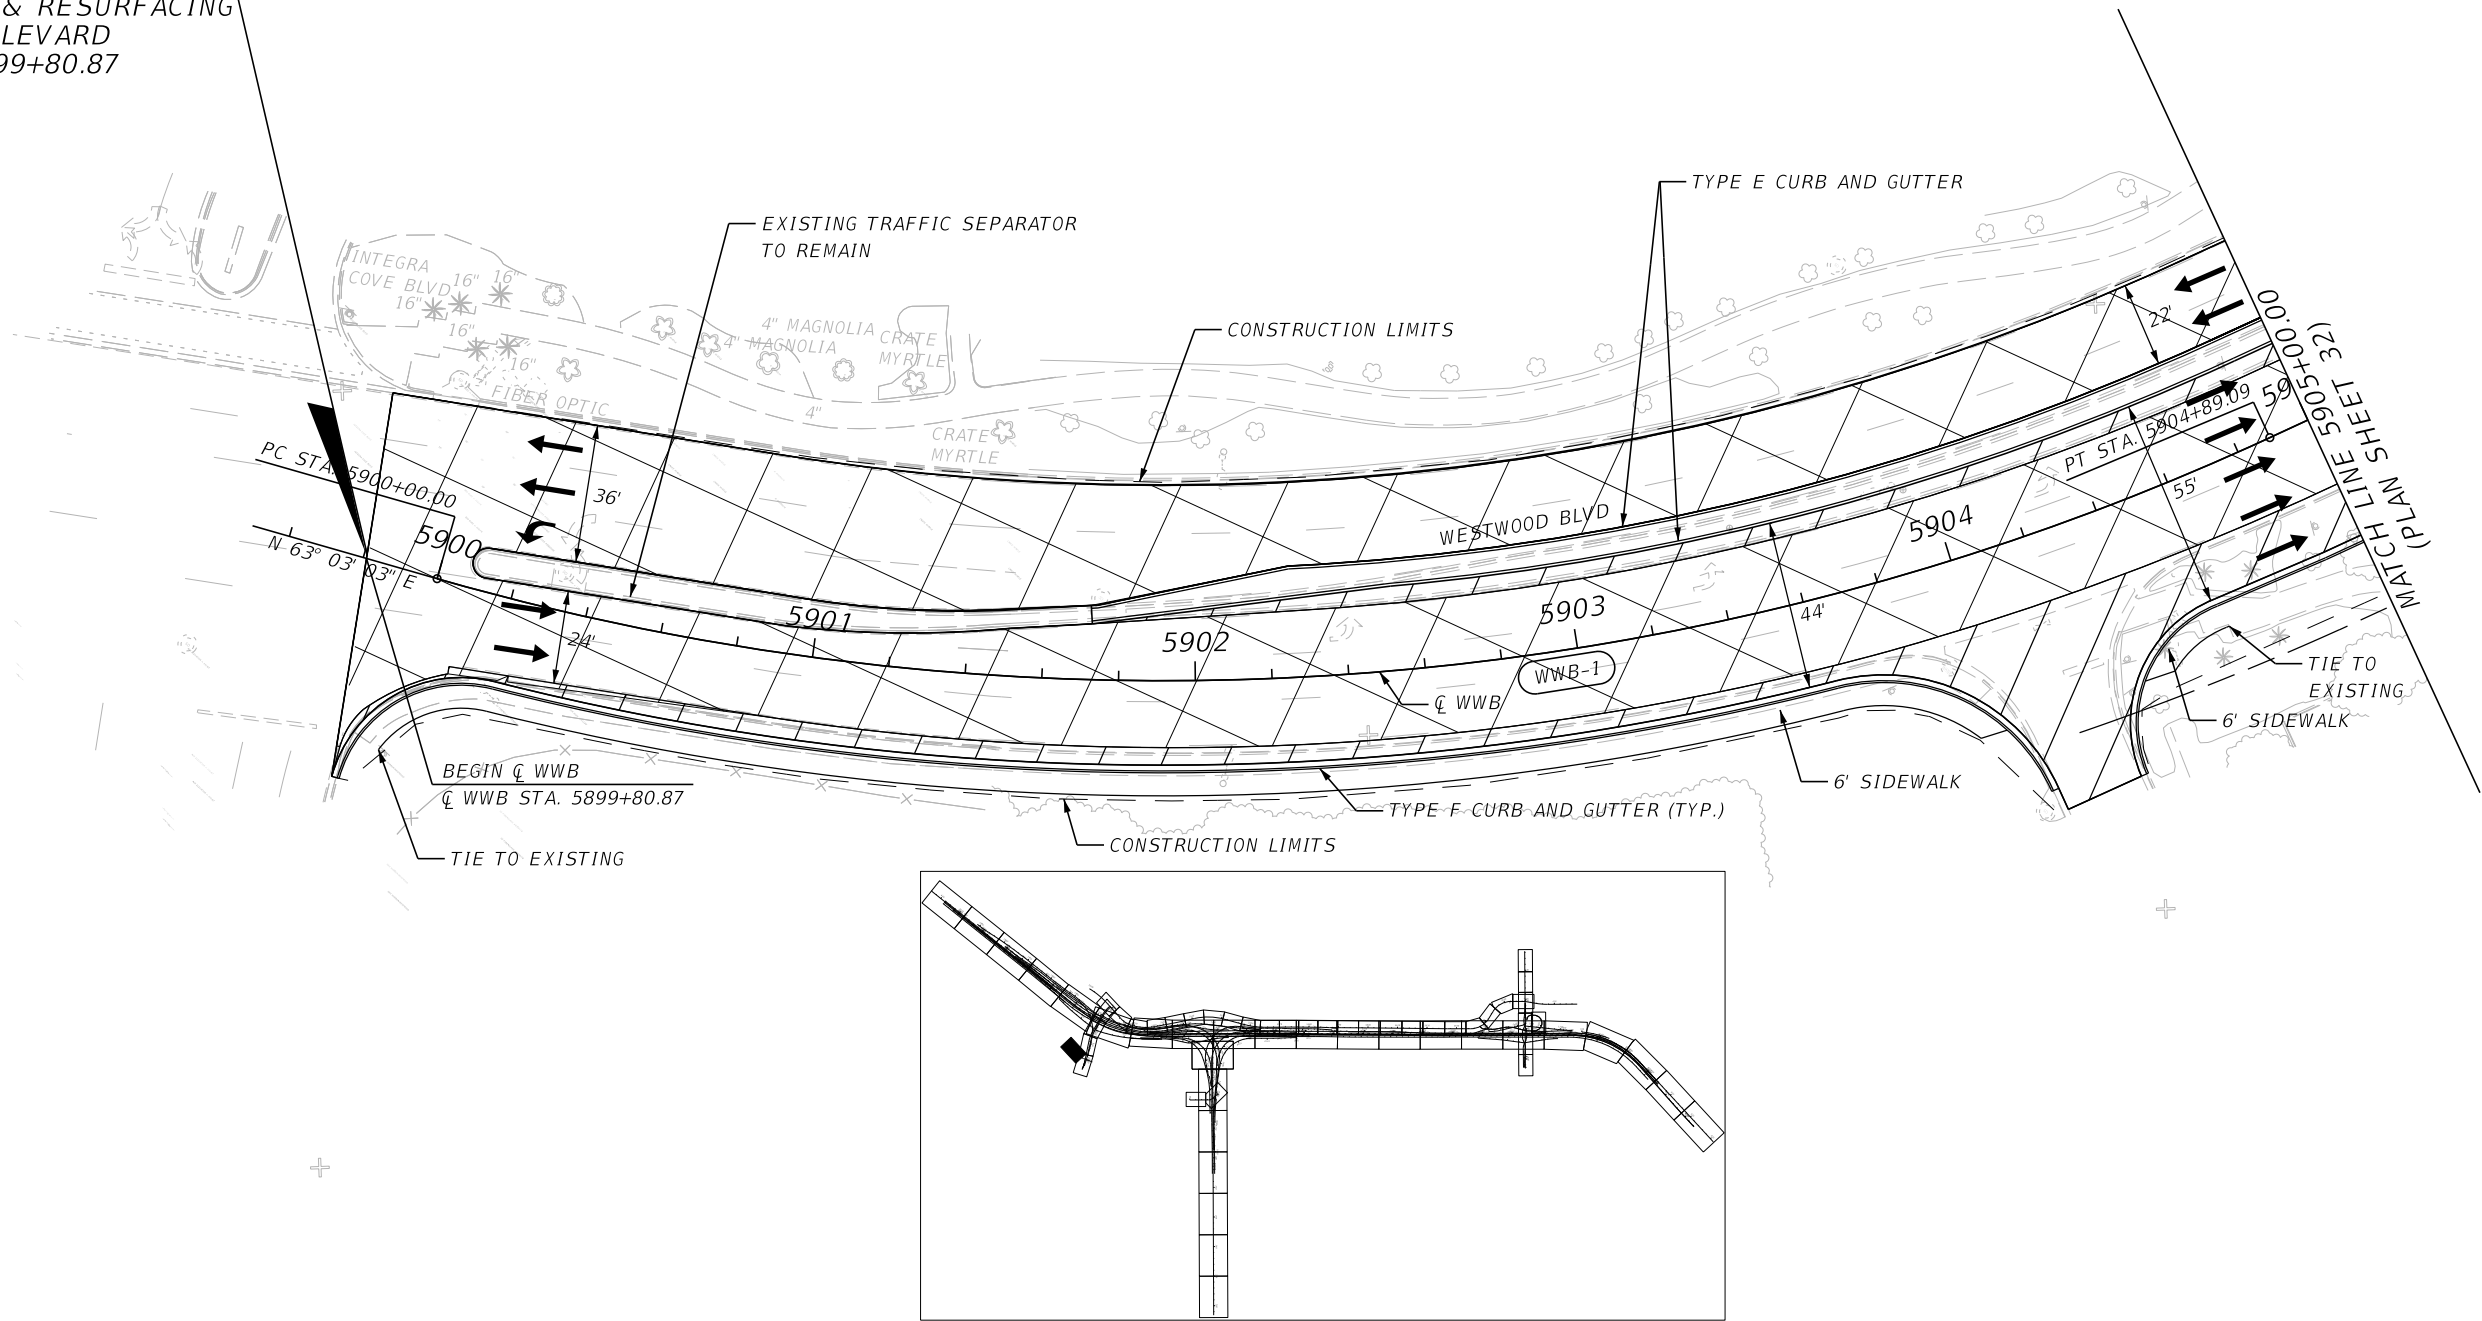



REVISIONS				Engineer of Record: Pierre Navaille P.E. License No. 46076 CH2M HILL 255 E. Robinson Street, Suite 505 Orlando, FL 32801 PH (407) 423-0030 Certificate of Authorization No. 000072	STATE OF FLORIDA DEPARTMENT OF TRANSPORTATION			ROADWAY PLAN (33) WESTWOOD	SHEET NO. 86
DATE	DESCRIPTION	DATE	DESCRIPTION		ROAD NO.	COUNTY	FINANCIAL PROJECT ID		
					SR 400	ORANGE	242484-7-32-01		

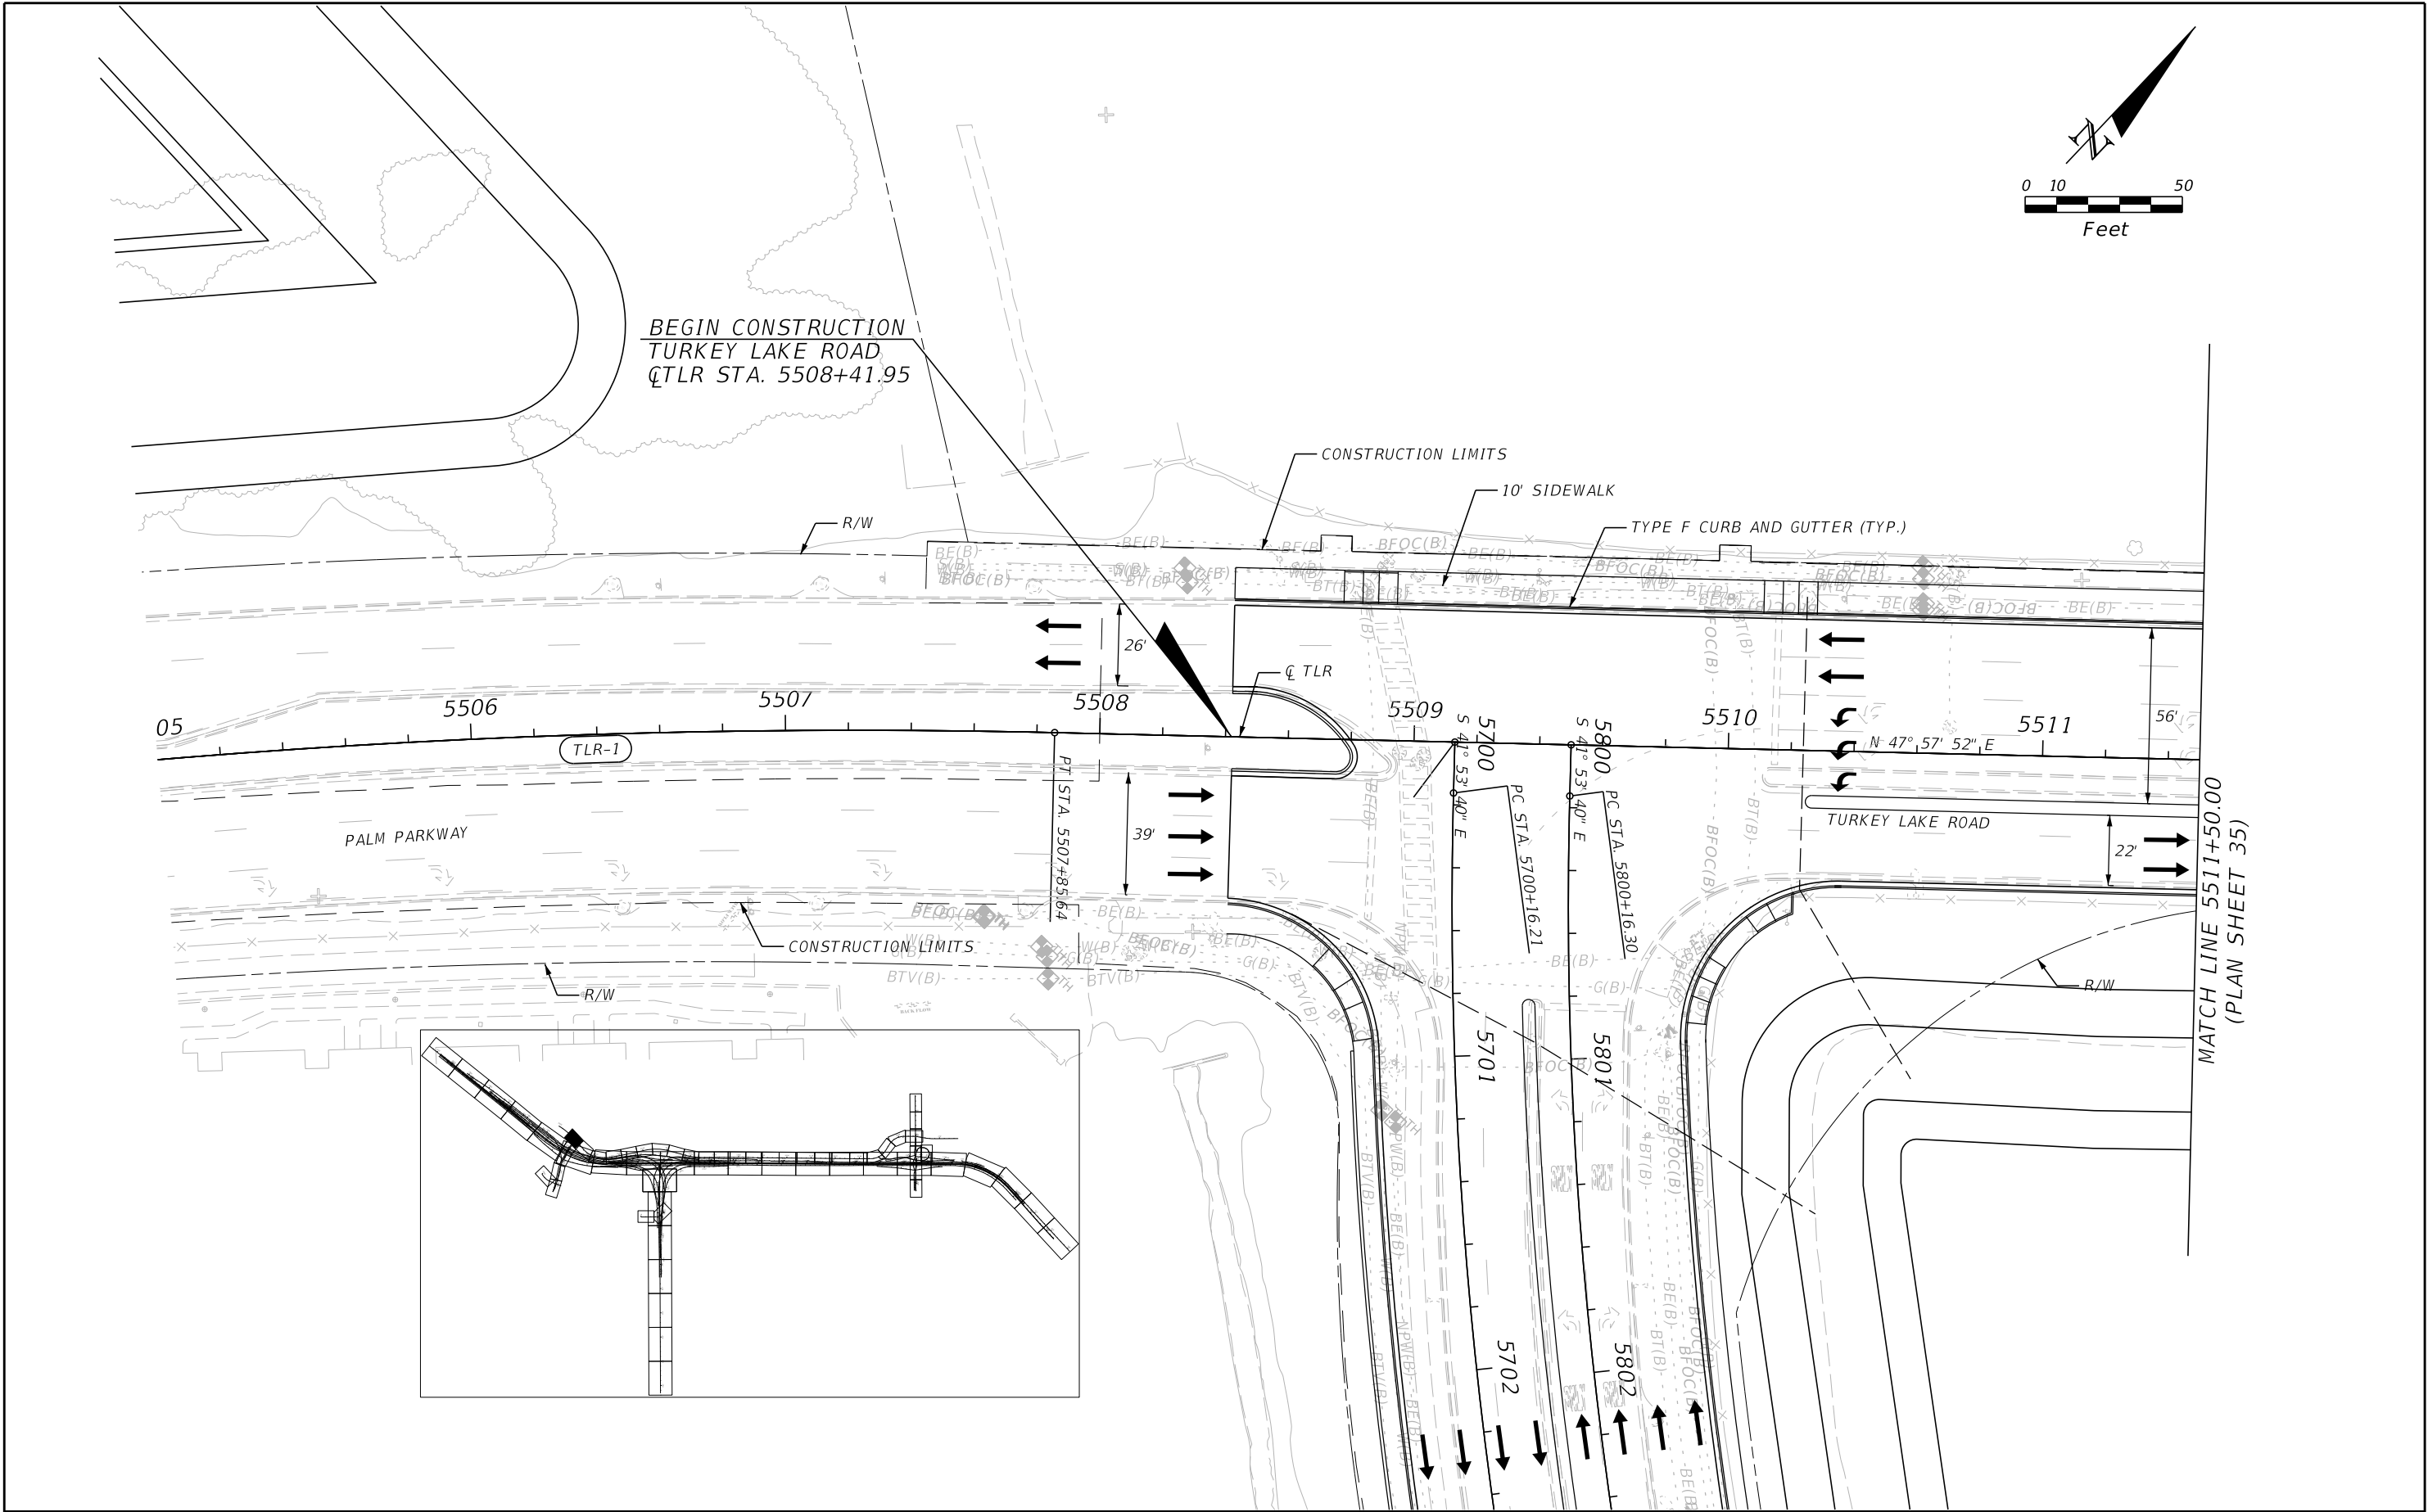




REVISIONS				Engineer of Record: Pierre Navaille P.E. License No. 46076 CH2M HILL 255 E. Robinson Street, Suite 505 Orlando, FL 32801 PH (407) 423-0030 Certificate of Authorization No. 000072	STATE OF FLORIDA DEPARTMENT OF TRANSPORTATION			ROADWAY PLAN (34) TURKEY LAKE ROAD	SHEET NO. 87
DATE	DESCRIPTION	DATE	DESCRIPTION		ROAD NO.	COUNTY	FINANCIAL PROJECT ID		
					SR 400	ORANGE	242484-7-32-01		

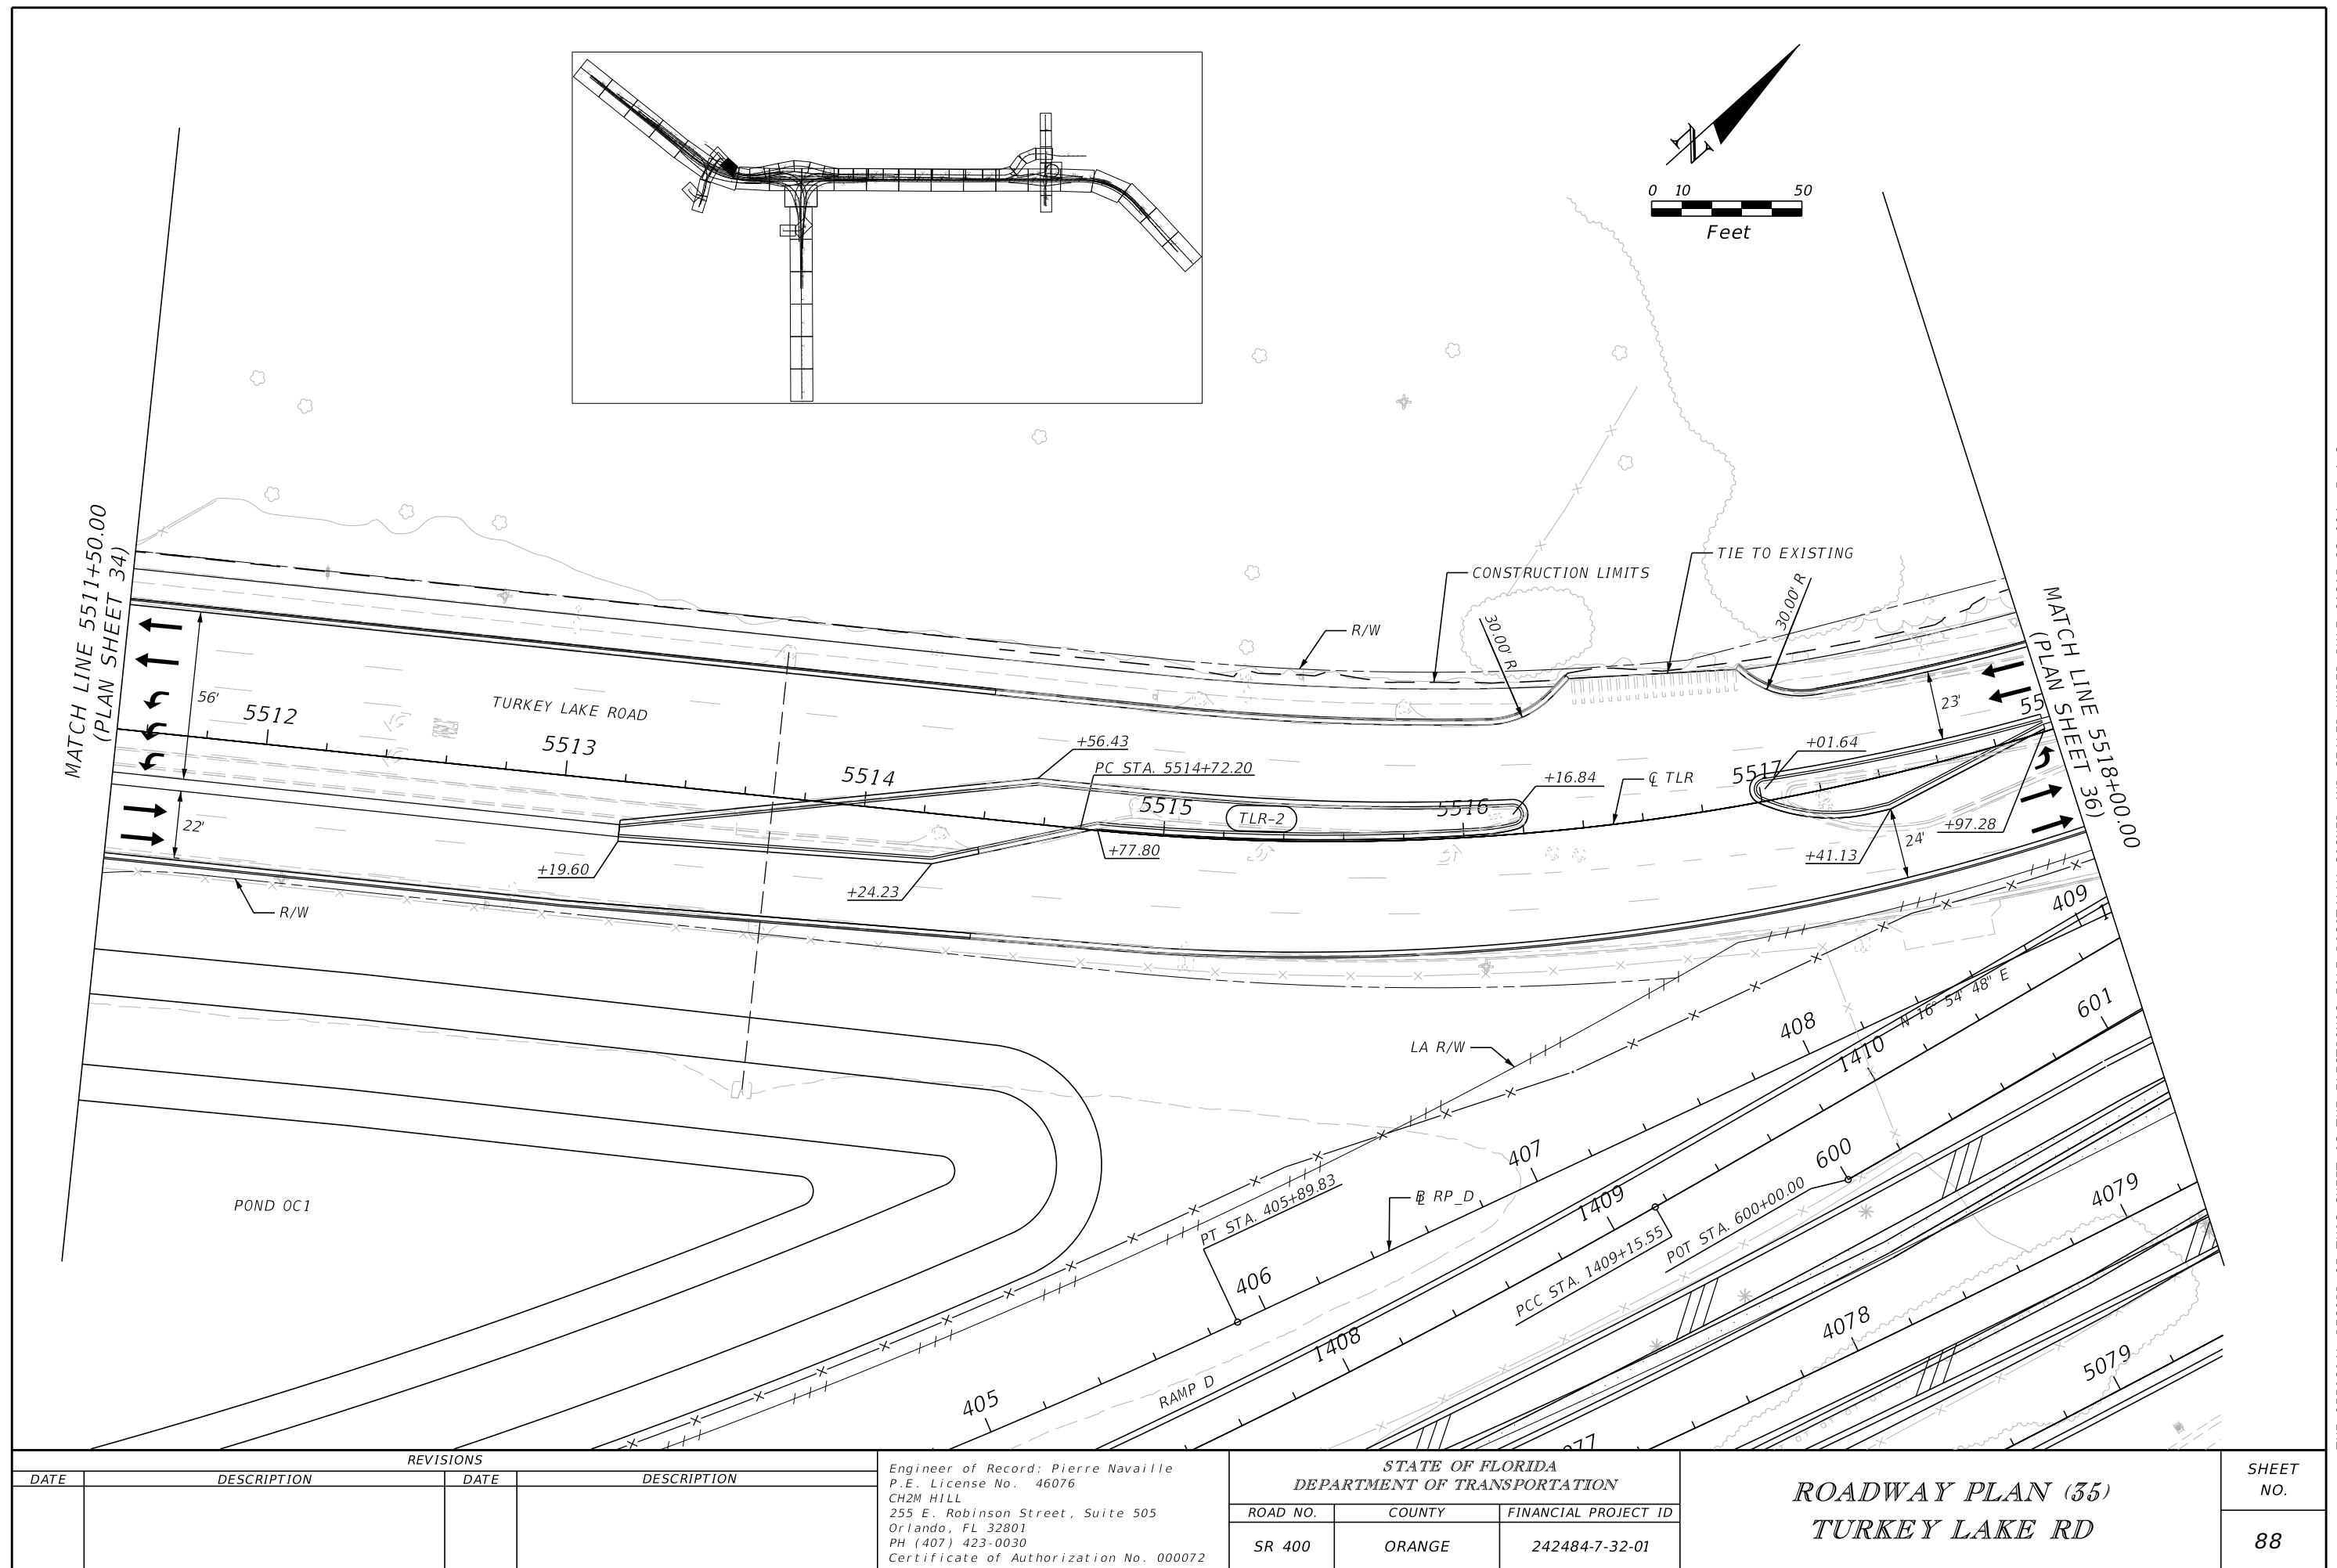


THE OFFICIAL RECORD OF THIS SHEET IS THE ELECTRONIC FILE DIGITALLY SIGNED AND SEALED UNDER RULE 61G15-23.004, F.A.C.

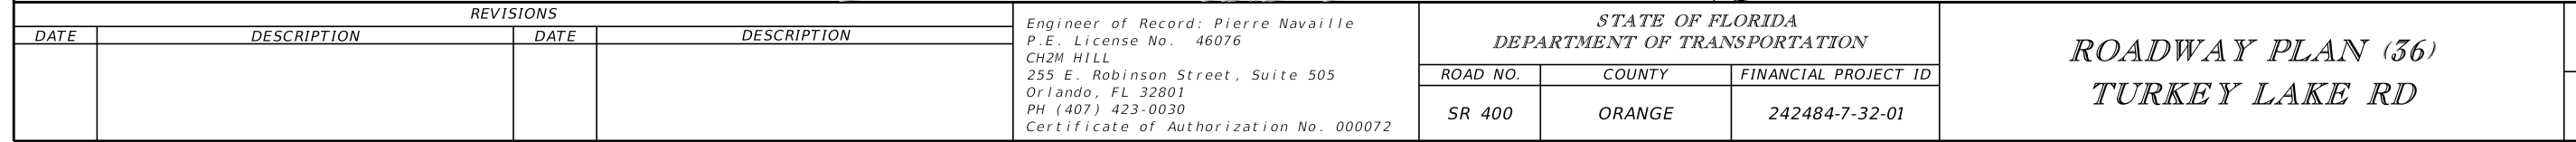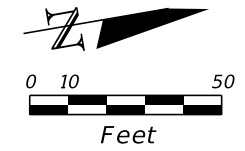

THE OFFICIAL RECORD OF THIS SHEET IS THE ELECTRONIC FILE DIGITALLY SIGNED AND SEALED UNDER RULE 61G15-23.004, F.A.C.

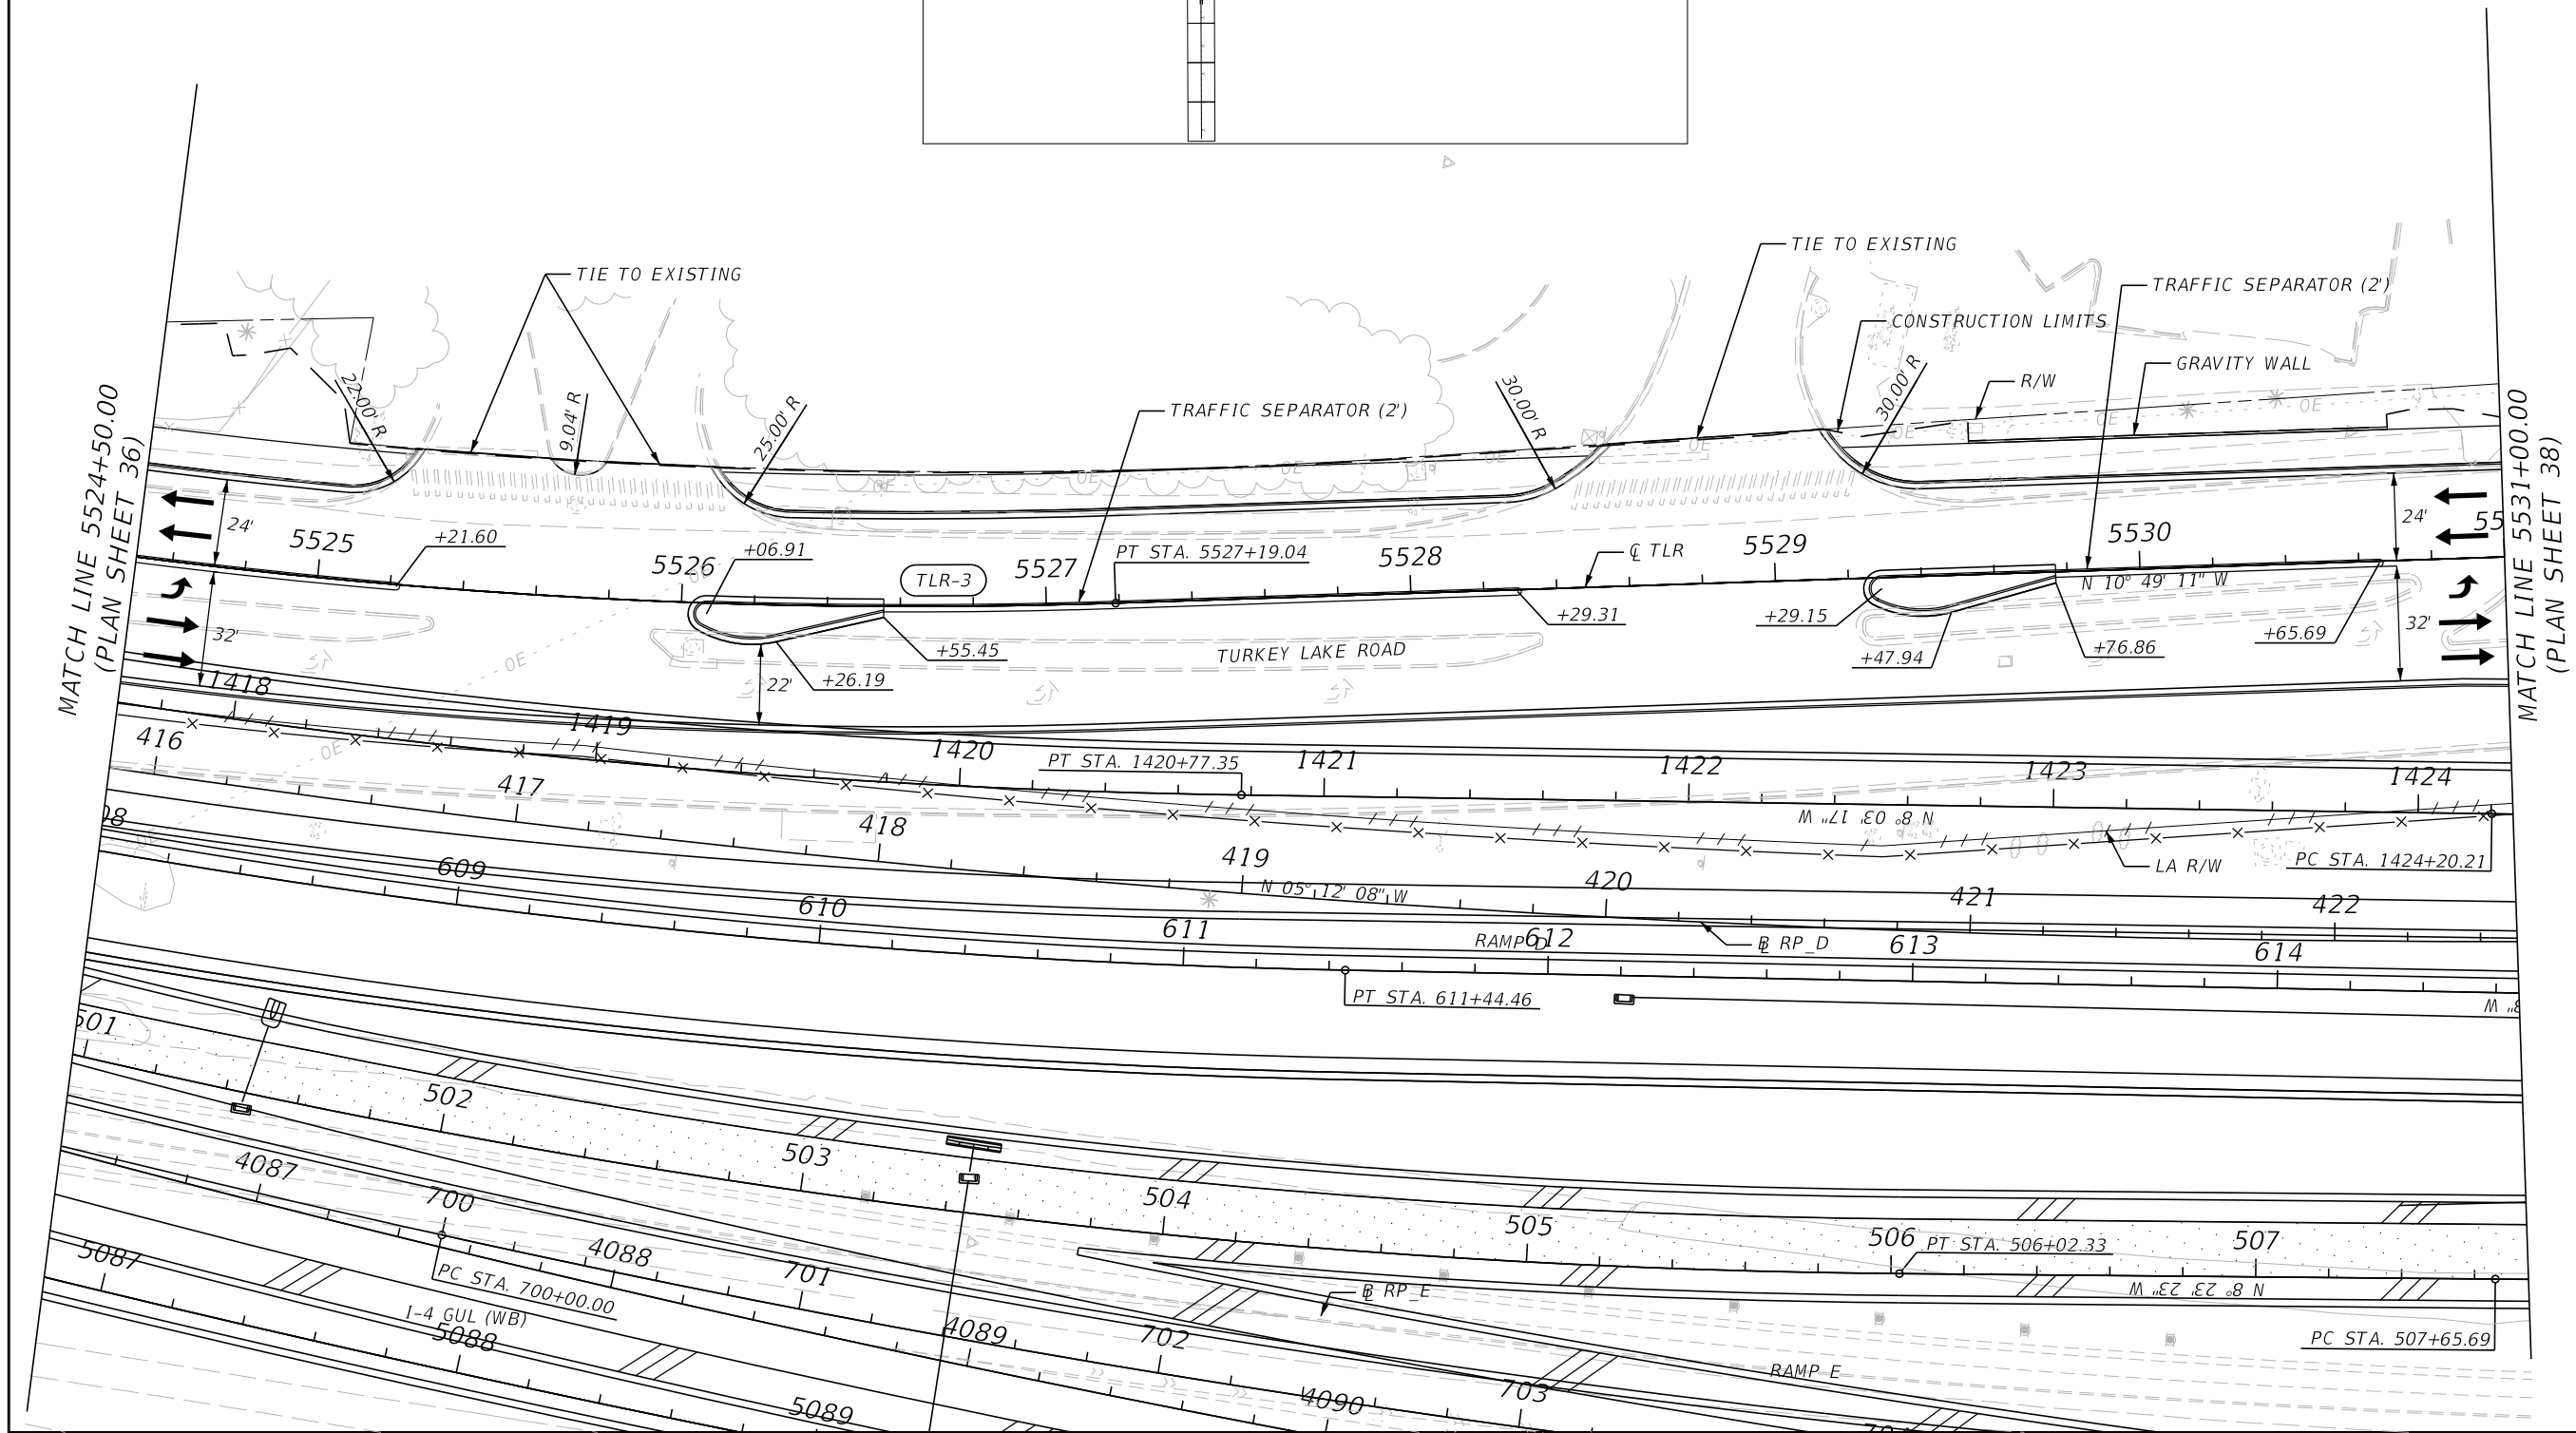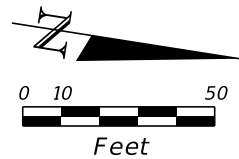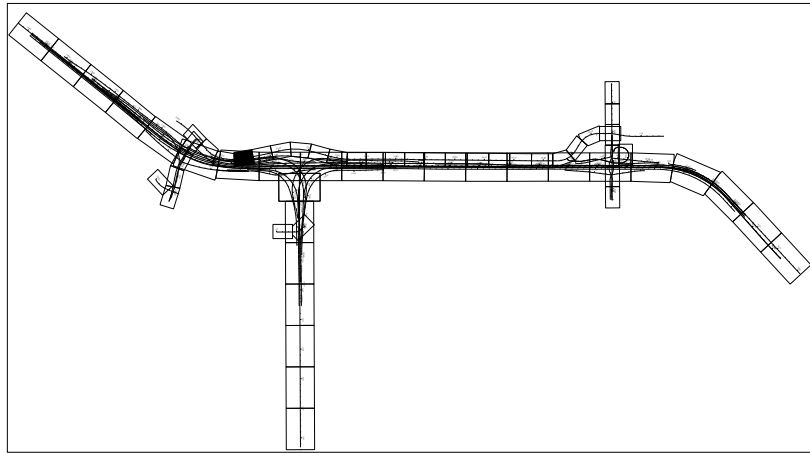


REVISIONS				Engineer of Record: Pierre Navaille P.E. License No. 46076 CH2M HILL 255 E. Robinson Street, Suite 505 Orlando, FL 32801 PH (407) 423-0030 Certificate of Authorization No. 000072	STATE OF FLORIDA DEPARTMENT OF TRANSPORTATION			ROADWAY PLAN (37) TURKEY LAKE RD		SHEET NO.	
DATE	DESCRIPTION	DATE	DESCRIPTION		ROAD NO.	COUNTY	FINANCIAL PROJECT ID			90	
					SR 400	ORANGE	242484-7-32-01				


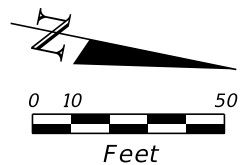


MATCH LINE 5531+00.00
(PLAN SHEET 37)

MATCH LINE 5537+50.00
(PLAN SHEET 39)

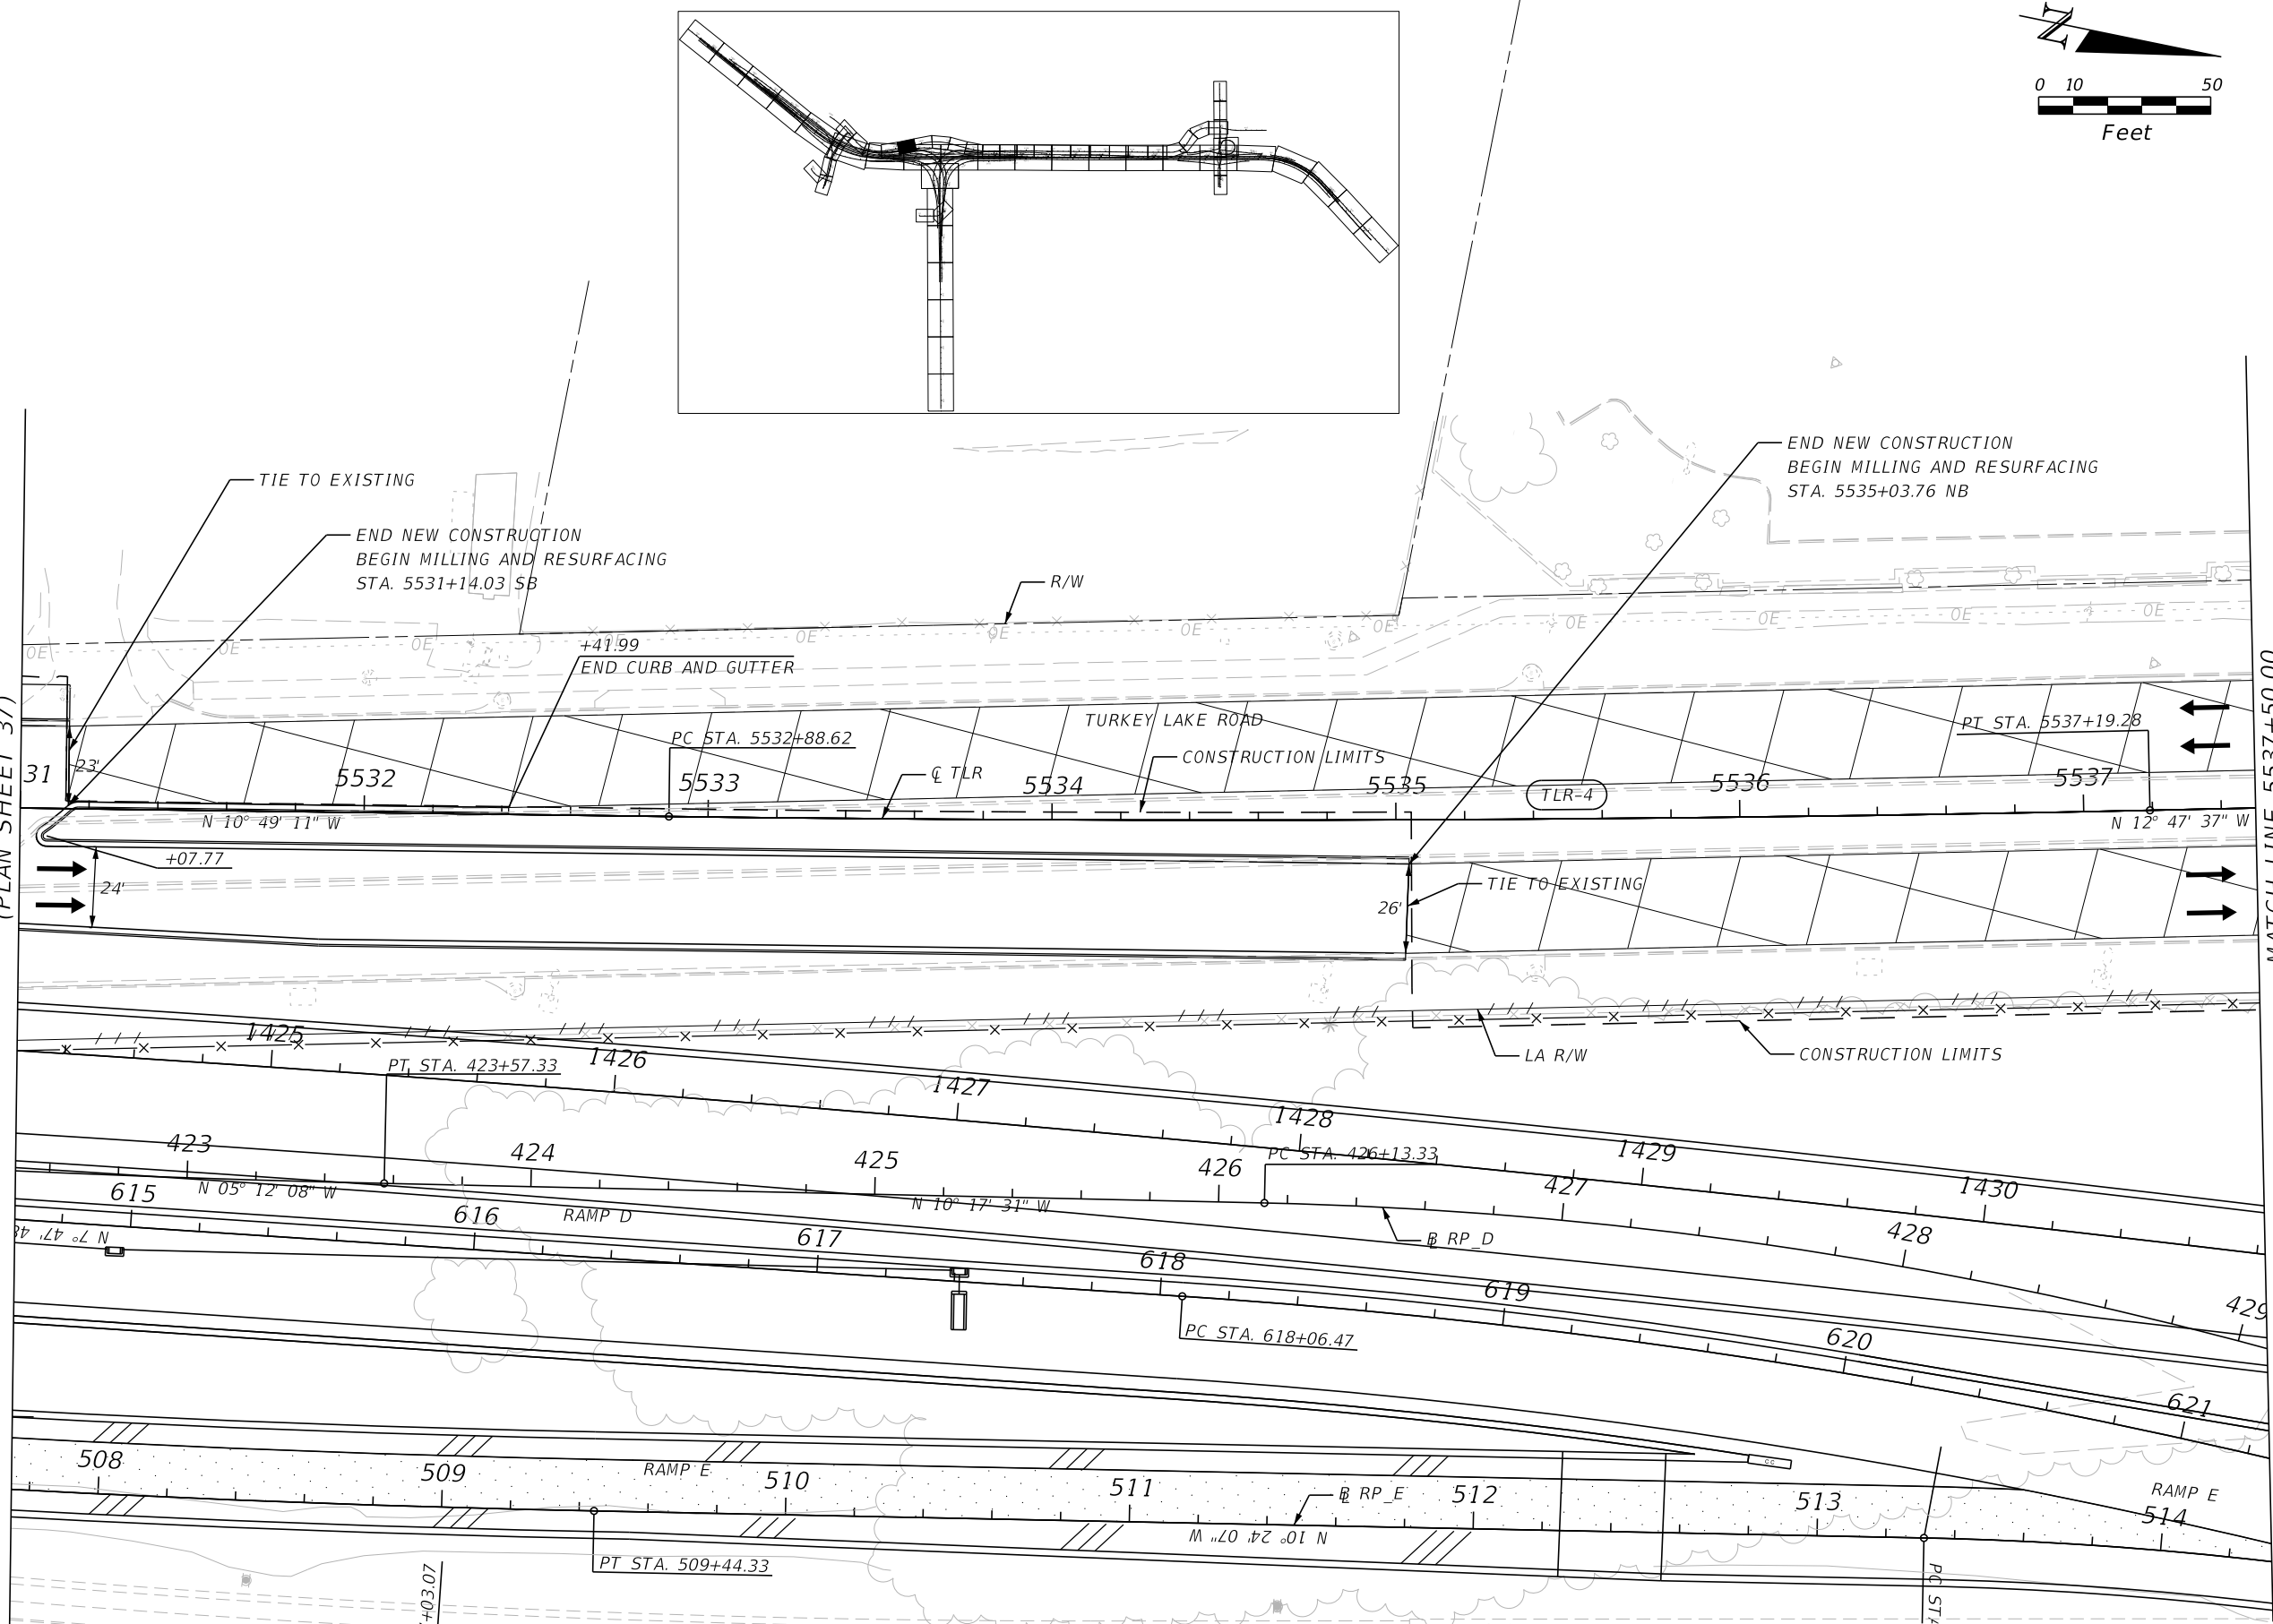


REVISIONS				Engineer of Record: Pierre Navaille P.E. License No. 46076 CH2M HILL 255 E. Robinson Street, Suite 505 Orlando, FL 32801 PH (407) 423-0030 Certificate of Authorization No. 000072	STATE OF FLORIDA DEPARTMENT OF TRANSPORTATION			ROADWAY PLAN (38) TURKEY LAKE RD	SHEET NO. 91
DATE	DESCRIPTION	DATE	DESCRIPTION		ROAD NO.	COUNTY	FINANCIAL PROJECT ID		
					SR 400	ORANGE	242484-7-32-01		

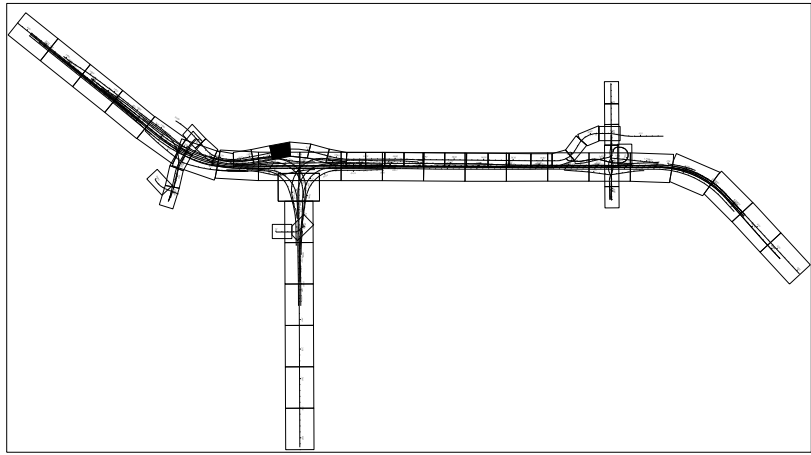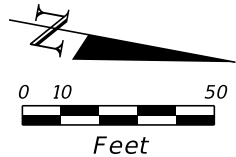


MATCH LINE 5537+50.00
(PLAN SHEET 38)

MATCH LINE 5544+00.00
(PLAN SHEET 40)

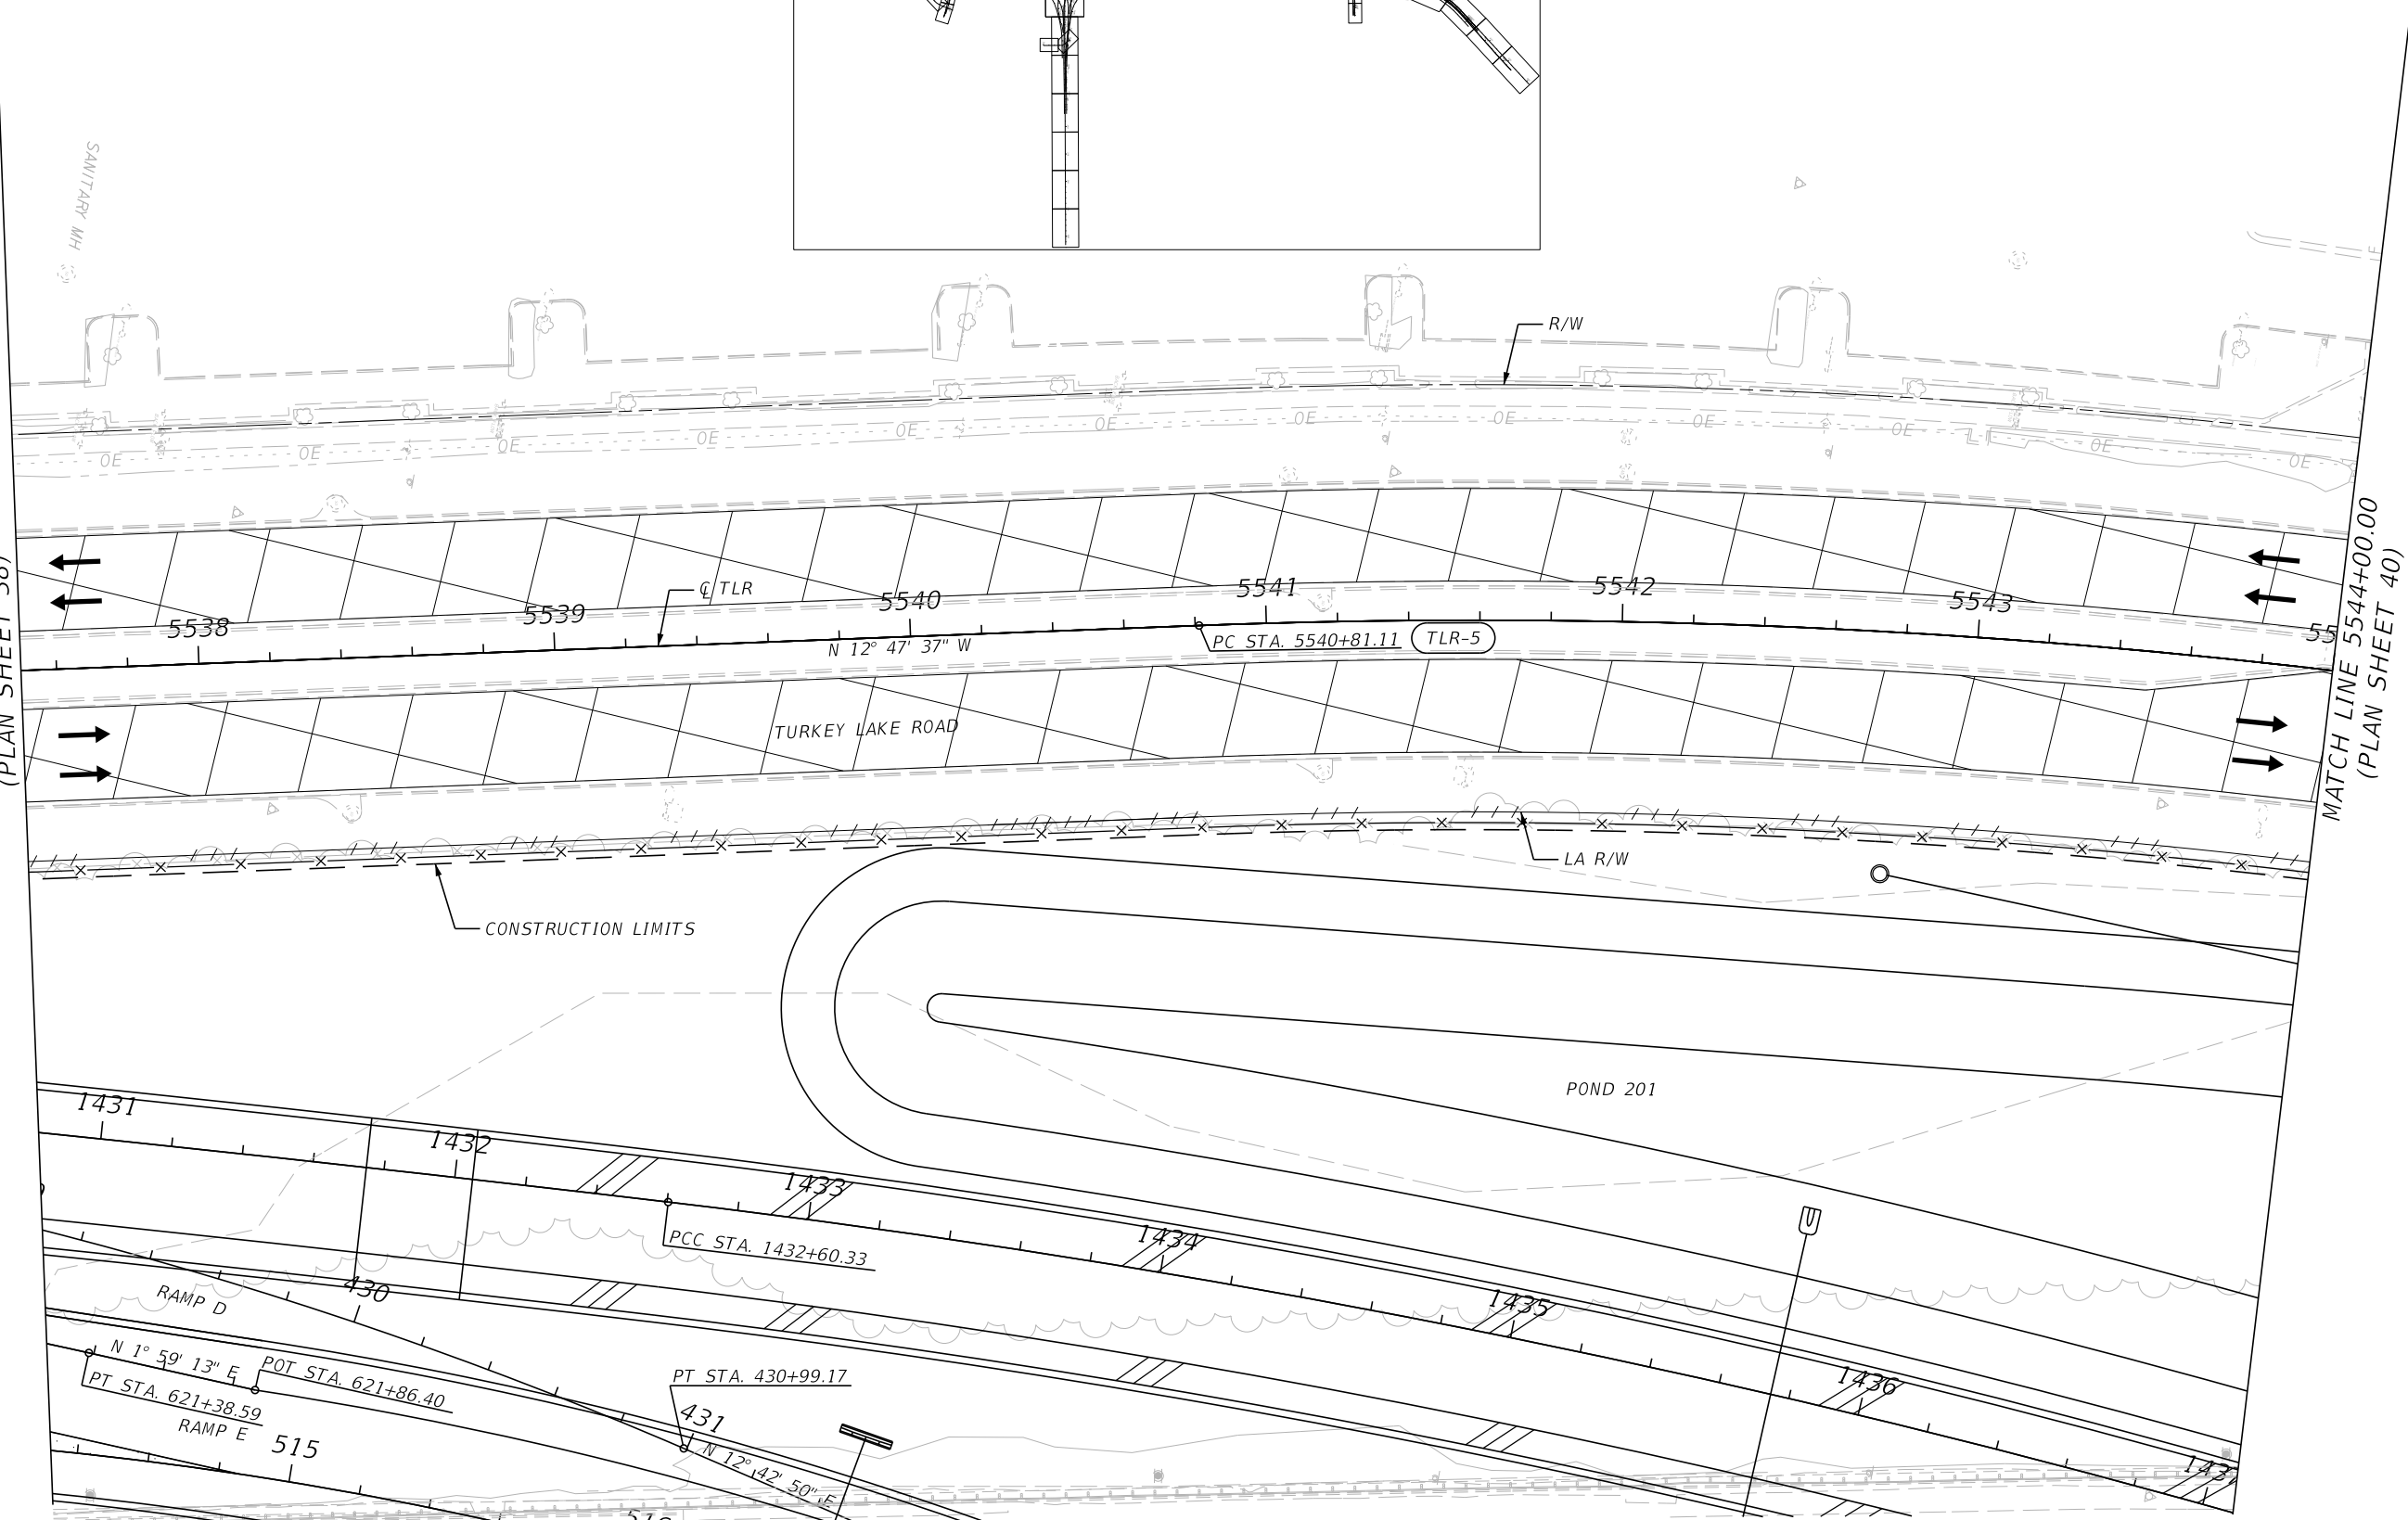


REVISIONS				Engineer of Record: Pierre Navaille P.E. License No. 46076 CH2M HILL 255 E. Robinson Street, Suite 505 Orlando, FL 32801 PH (407) 423-0030 Certificate of Authorization No. 000072	STATE OF FLORIDA DEPARTMENT OF TRANSPORTATION			ROADWAY PLAN (39) TURKEY LAKE RD	SHEET NO. 92
DATE	DESCRIPTION	DATE	DESCRIPTION		ROAD NO.	COUNTY	FINANCIAL PROJECT ID		
					SR 400	ORANGE	242484-7-32-01		

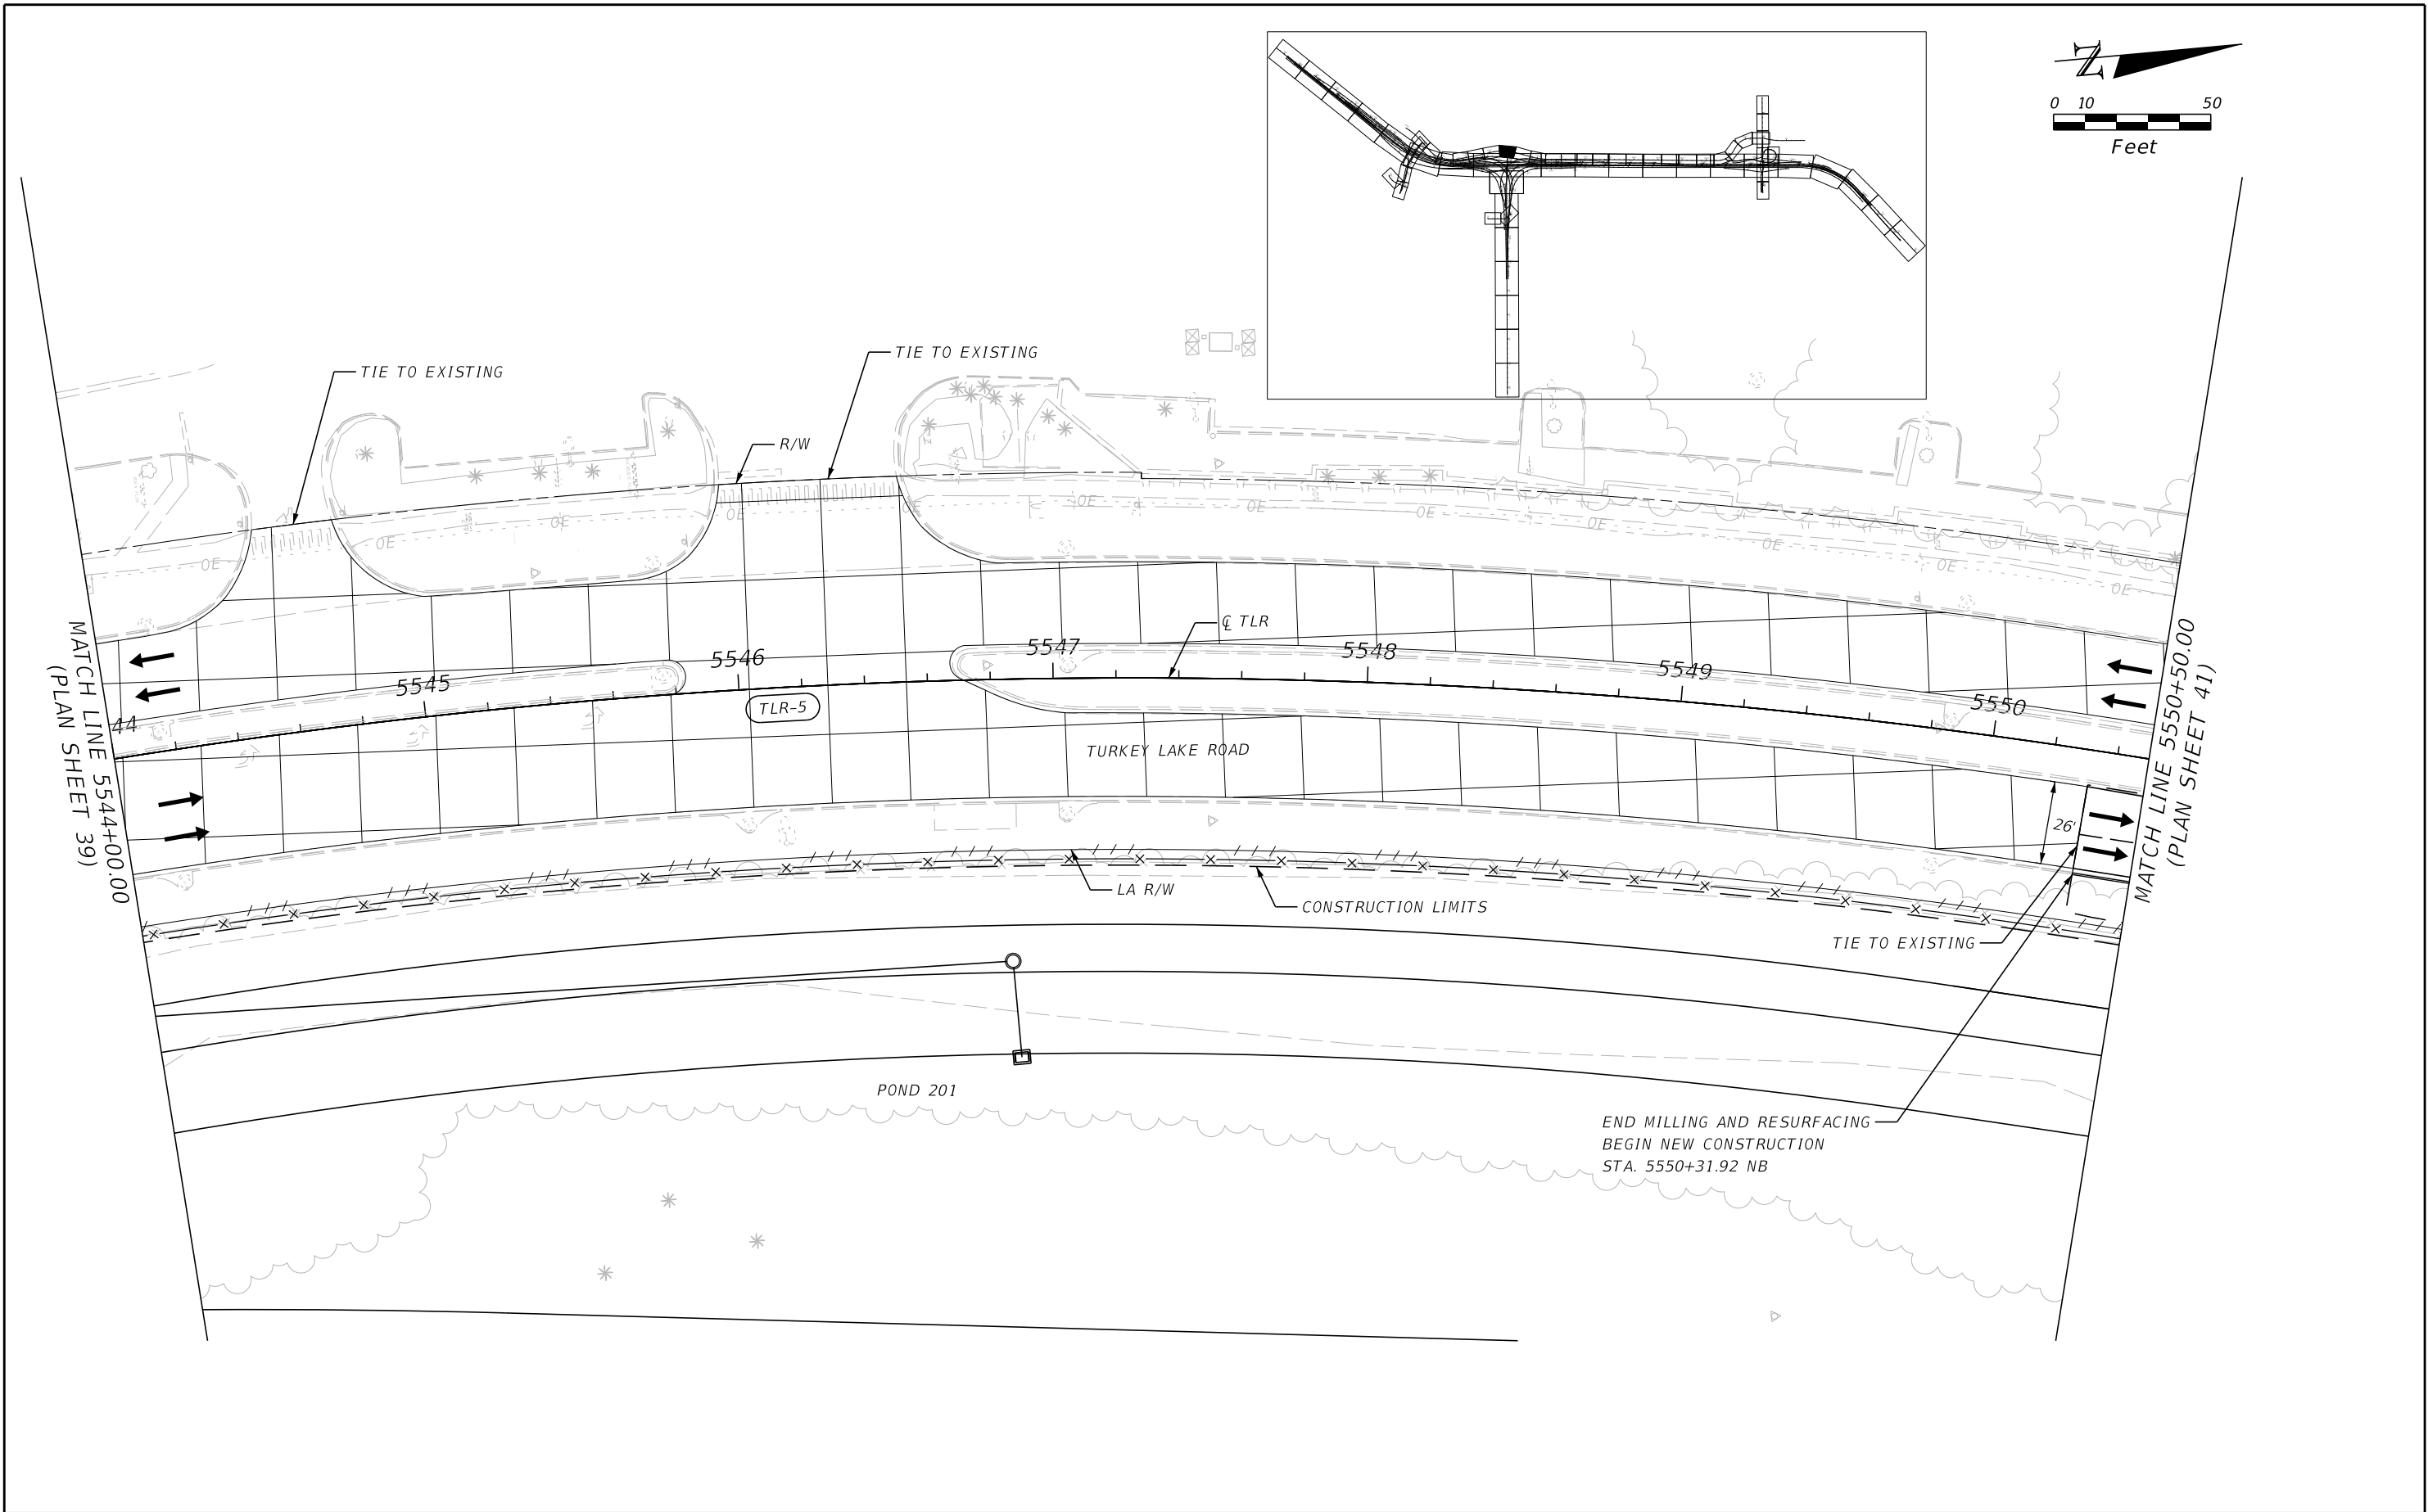




REVISIONS				Engineer of Record: Pierre Navaille P.E. License No. 46076 CH2M HILL 255 E. Robinson Street, Suite 505 Orlando, FL 32801 PH (407) 423-0030 Certificate of Authorization No. 000072	STATE OF FLORIDA DEPARTMENT OF TRANSPORTATION			ROADWAY PLAN (40) TURKEY LAKE RD	SHEET NO. 93
DATE	DESCRIPTION	DATE	DESCRIPTION		ROAD NO.	COUNTY	FINANCIAL PROJECT ID		
					SR 400	ORANGE	242484-7-32-01		

THE OFFICIAL RECORD OF THIS SHEET IS THE ELECTRONIC FILE DIGITALLY SIGNED AND SEALED UNDER RULE 61G15-23.004, F.A.C.

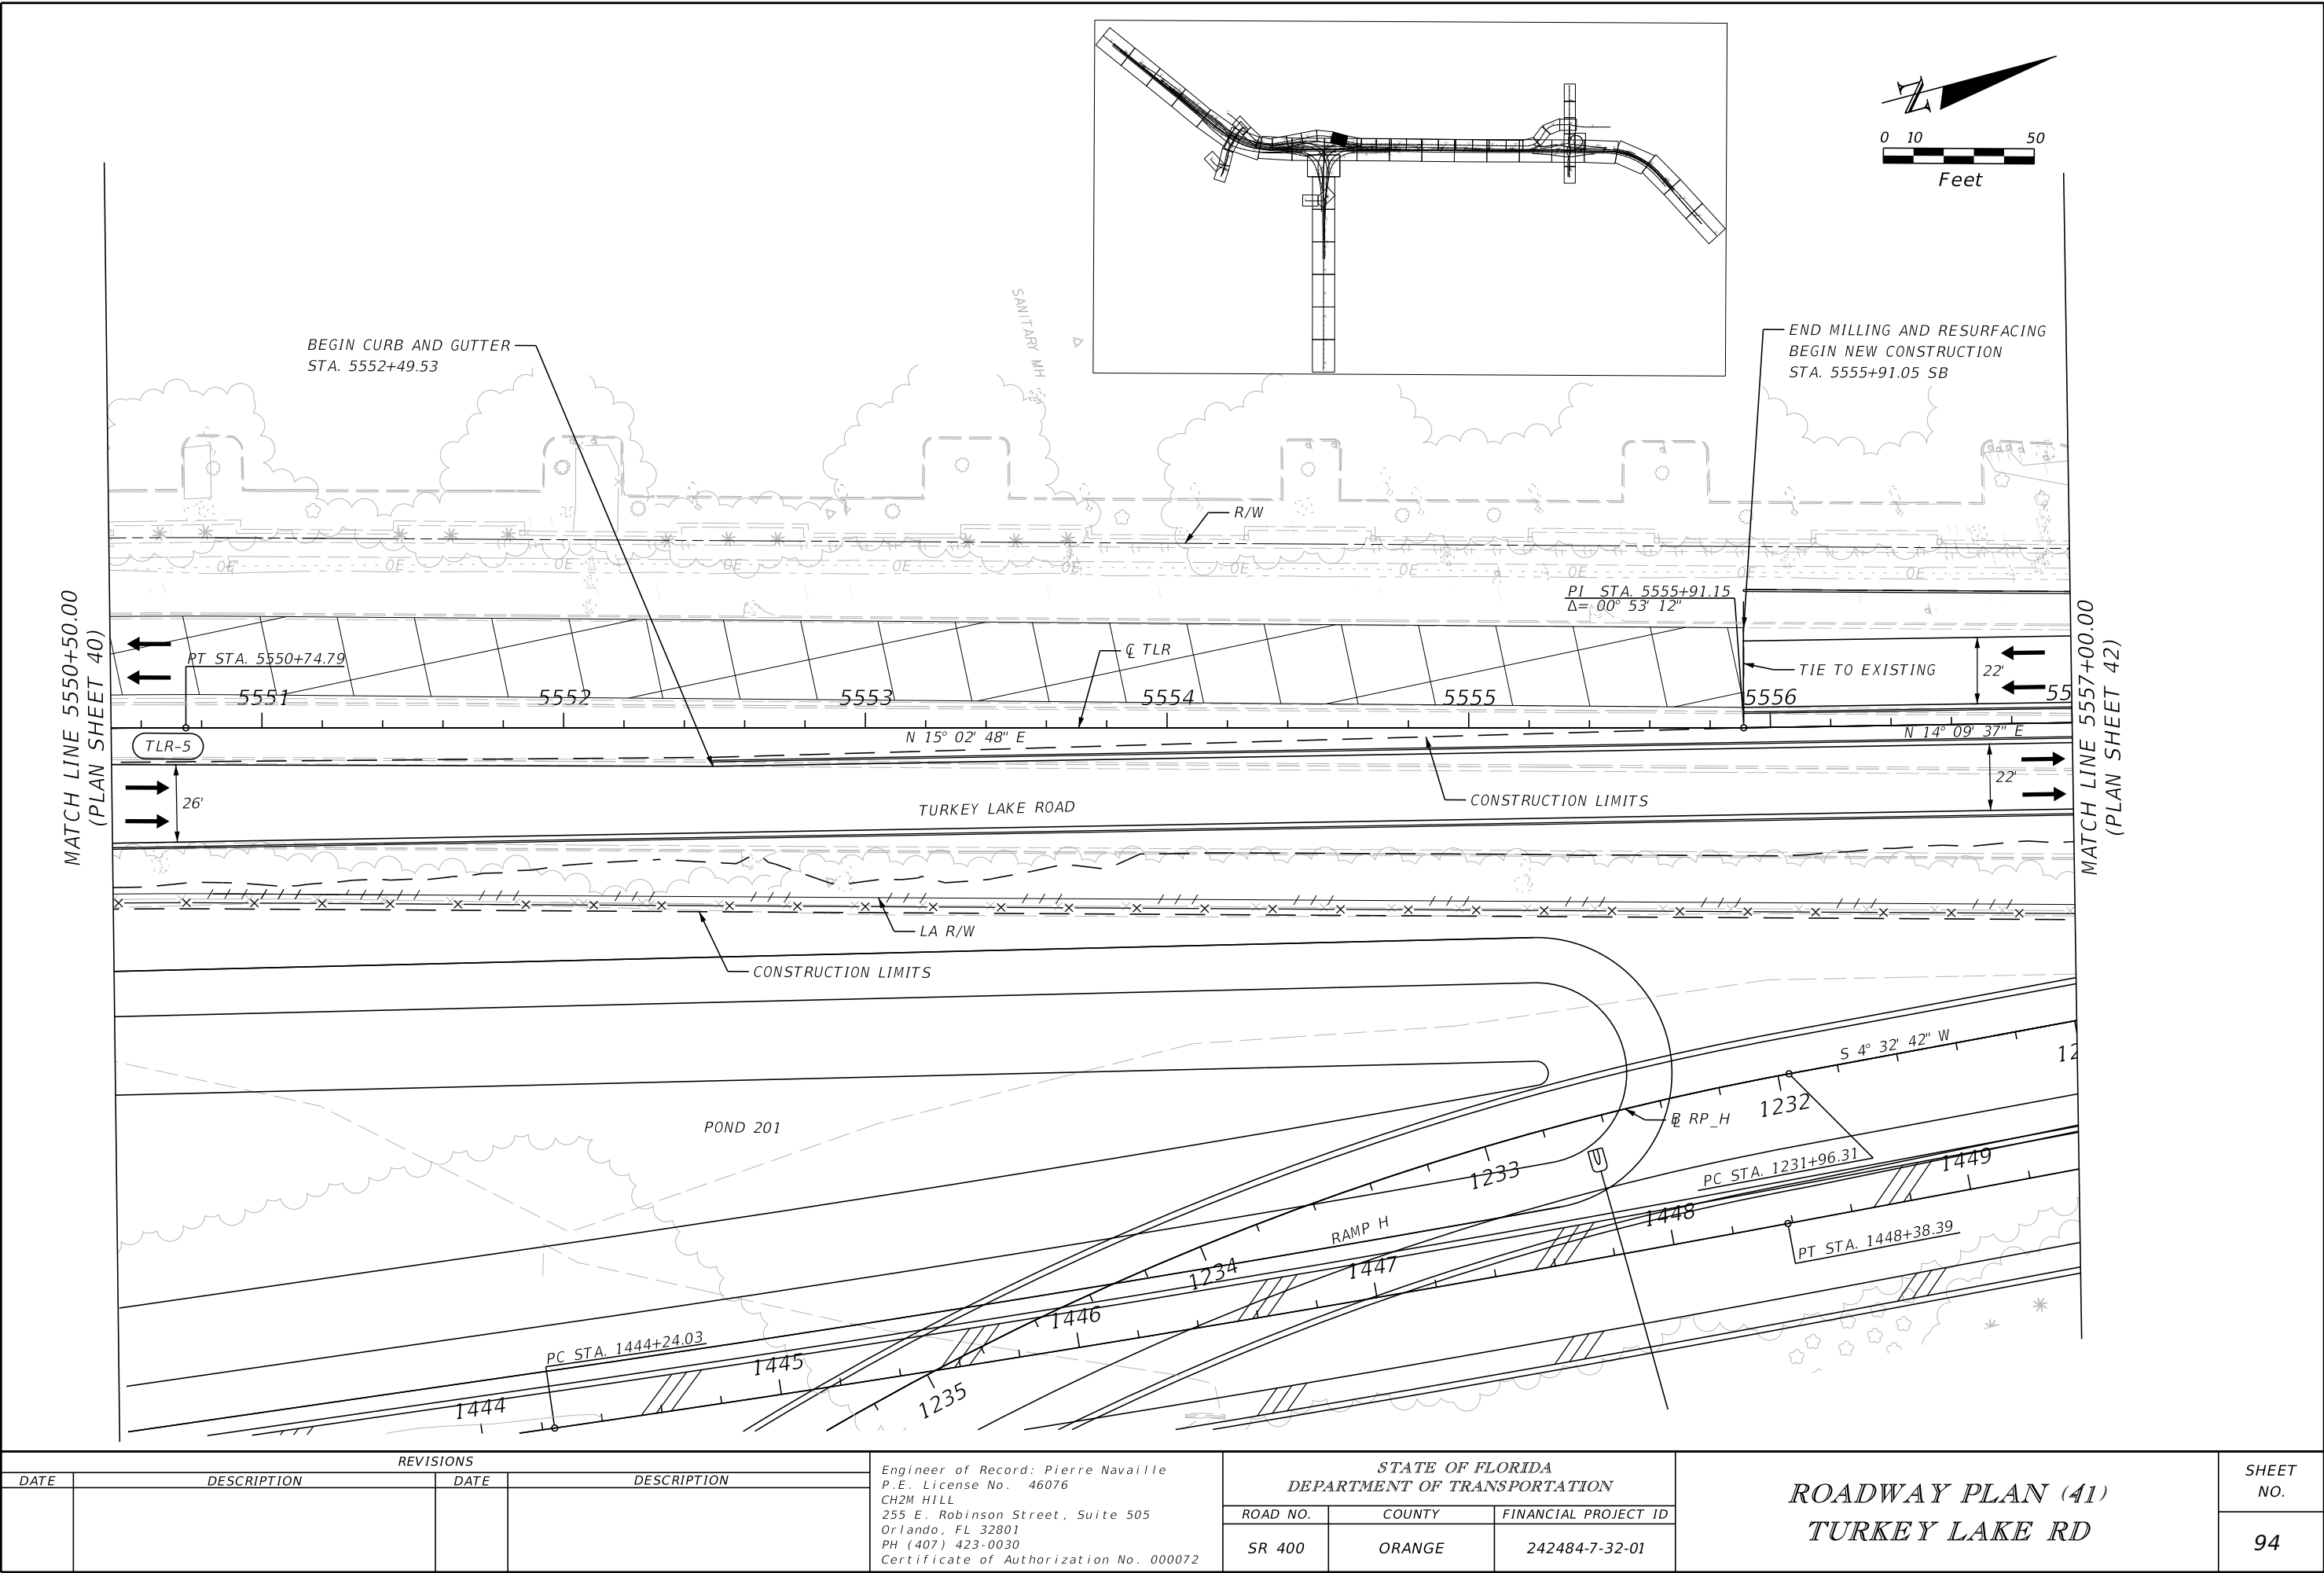




REVISIONS				Engineer of Record: Pierre Navaille P.E. License No. 46076 CH2M HILL 255 E. Robinson Street, Suite 505 Orlando, FL 32801 PH (407) 423-0030 Certificate of Authorization No. 000072	STATE OF FLORIDA DEPARTMENT OF TRANSPORTATION			ROADWAY PLAN (41) TURKEY LAKE RD	SHEET NO. 94
DATE	DESCRIPTION	DATE	DESCRIPTION		ROAD NO.	COUNTY	FINANCIAL PROJECT ID		
					SR 400	ORANGE	242484-7-32-01		

THE OFFICIAL RECORD OF THIS SHEET IS THE ELECTRONIC FILE DIGITALLY SIGNED AND SEALED UNDER RULE 61G15-23.004, F.A.C.

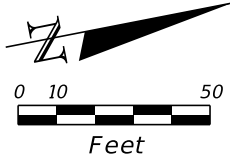
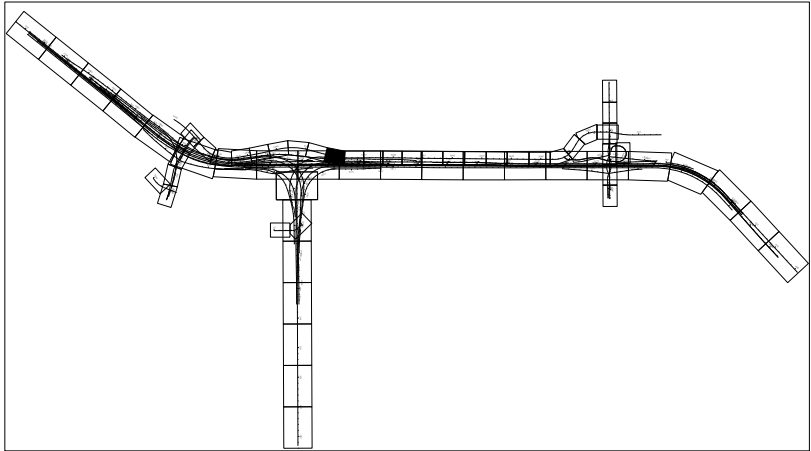
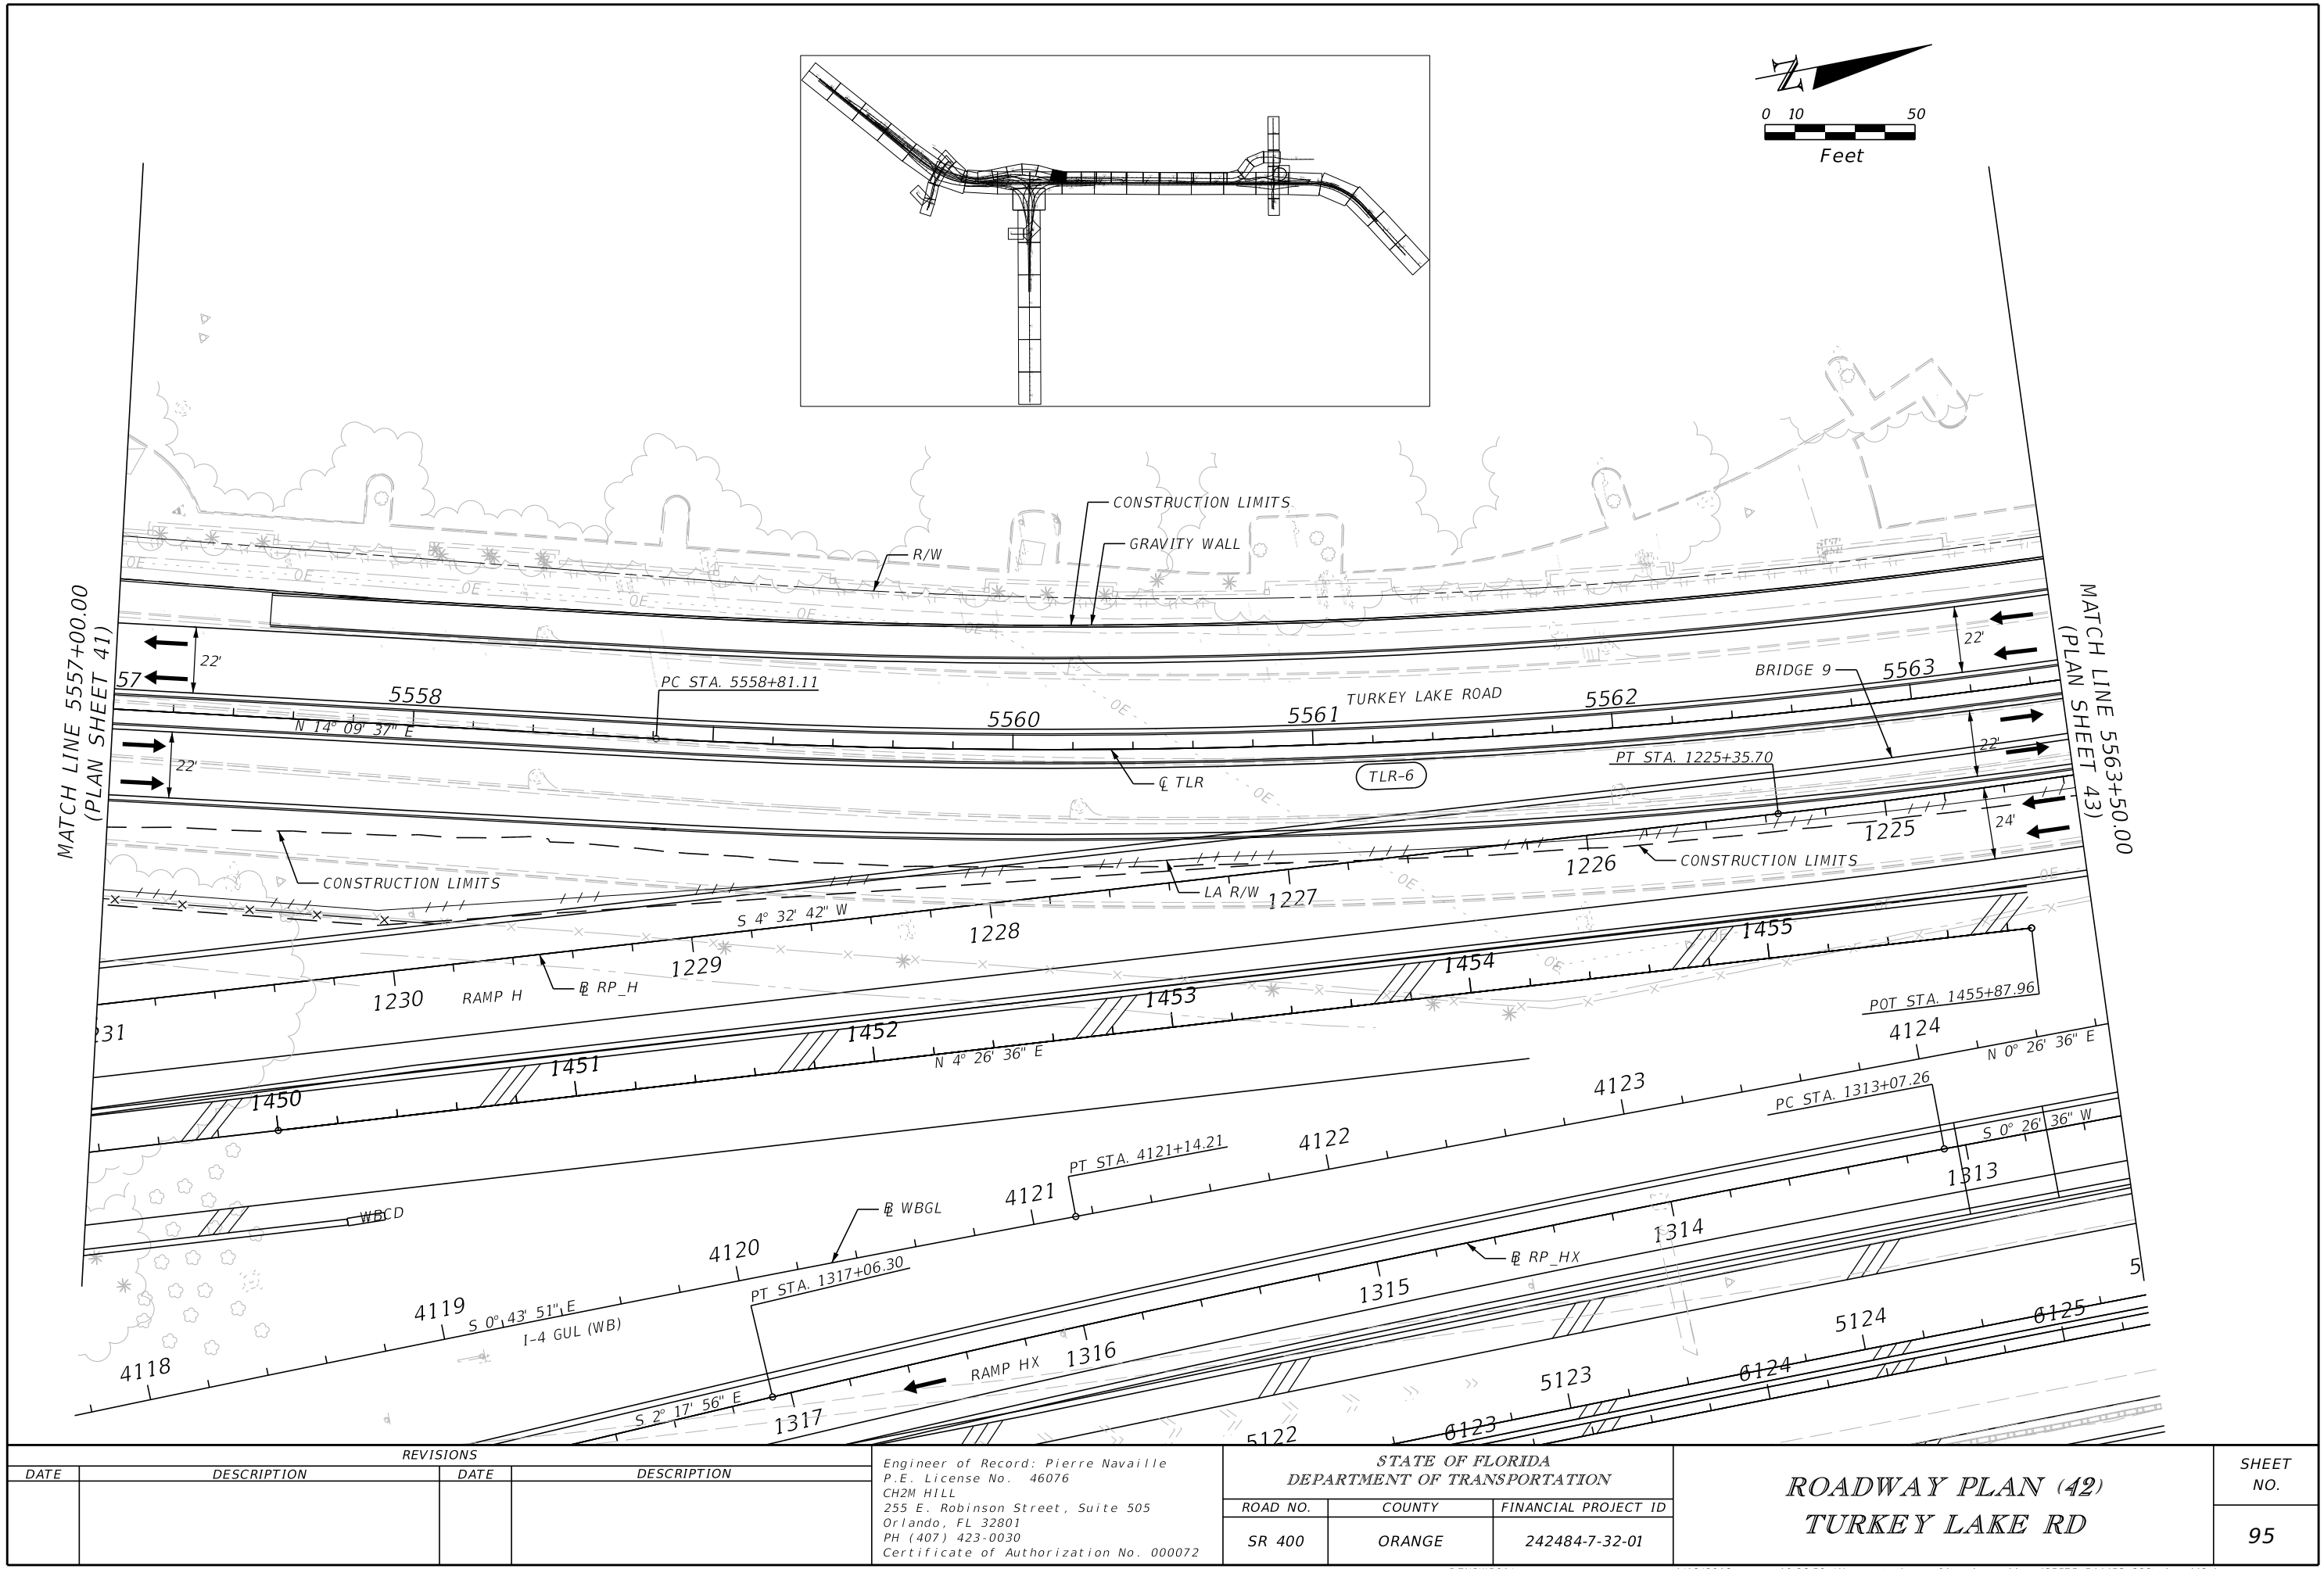


REVISIONS				Engineer of Record: Pierre Navaille P.E. License No. 46076 CH2M HILL 255 E. Robinson Street, Suite 505 Orlando, FL 32801 PH (407) 423-0030 Certificate of Authorization No. 000072	STATE OF FLORIDA DEPARTMENT OF TRANSPORTATION			ROADWAY PLAN (42) TURKEY LAKE RD	SHEET NO. 95
DATE	DESCRIPTION	DATE	DESCRIPTION		ROAD NO.	COUNTY	FINANCIAL PROJECT ID		
					SR 400	ORANGE	242484-7-32-01		

THE OFFICIAL RECORD OF THIS SHEET IS THE ELECTRONIC FILE DIGITALLY SIGNED AND SEALED UNDER RULE 61G15-23.004, F.A.C.

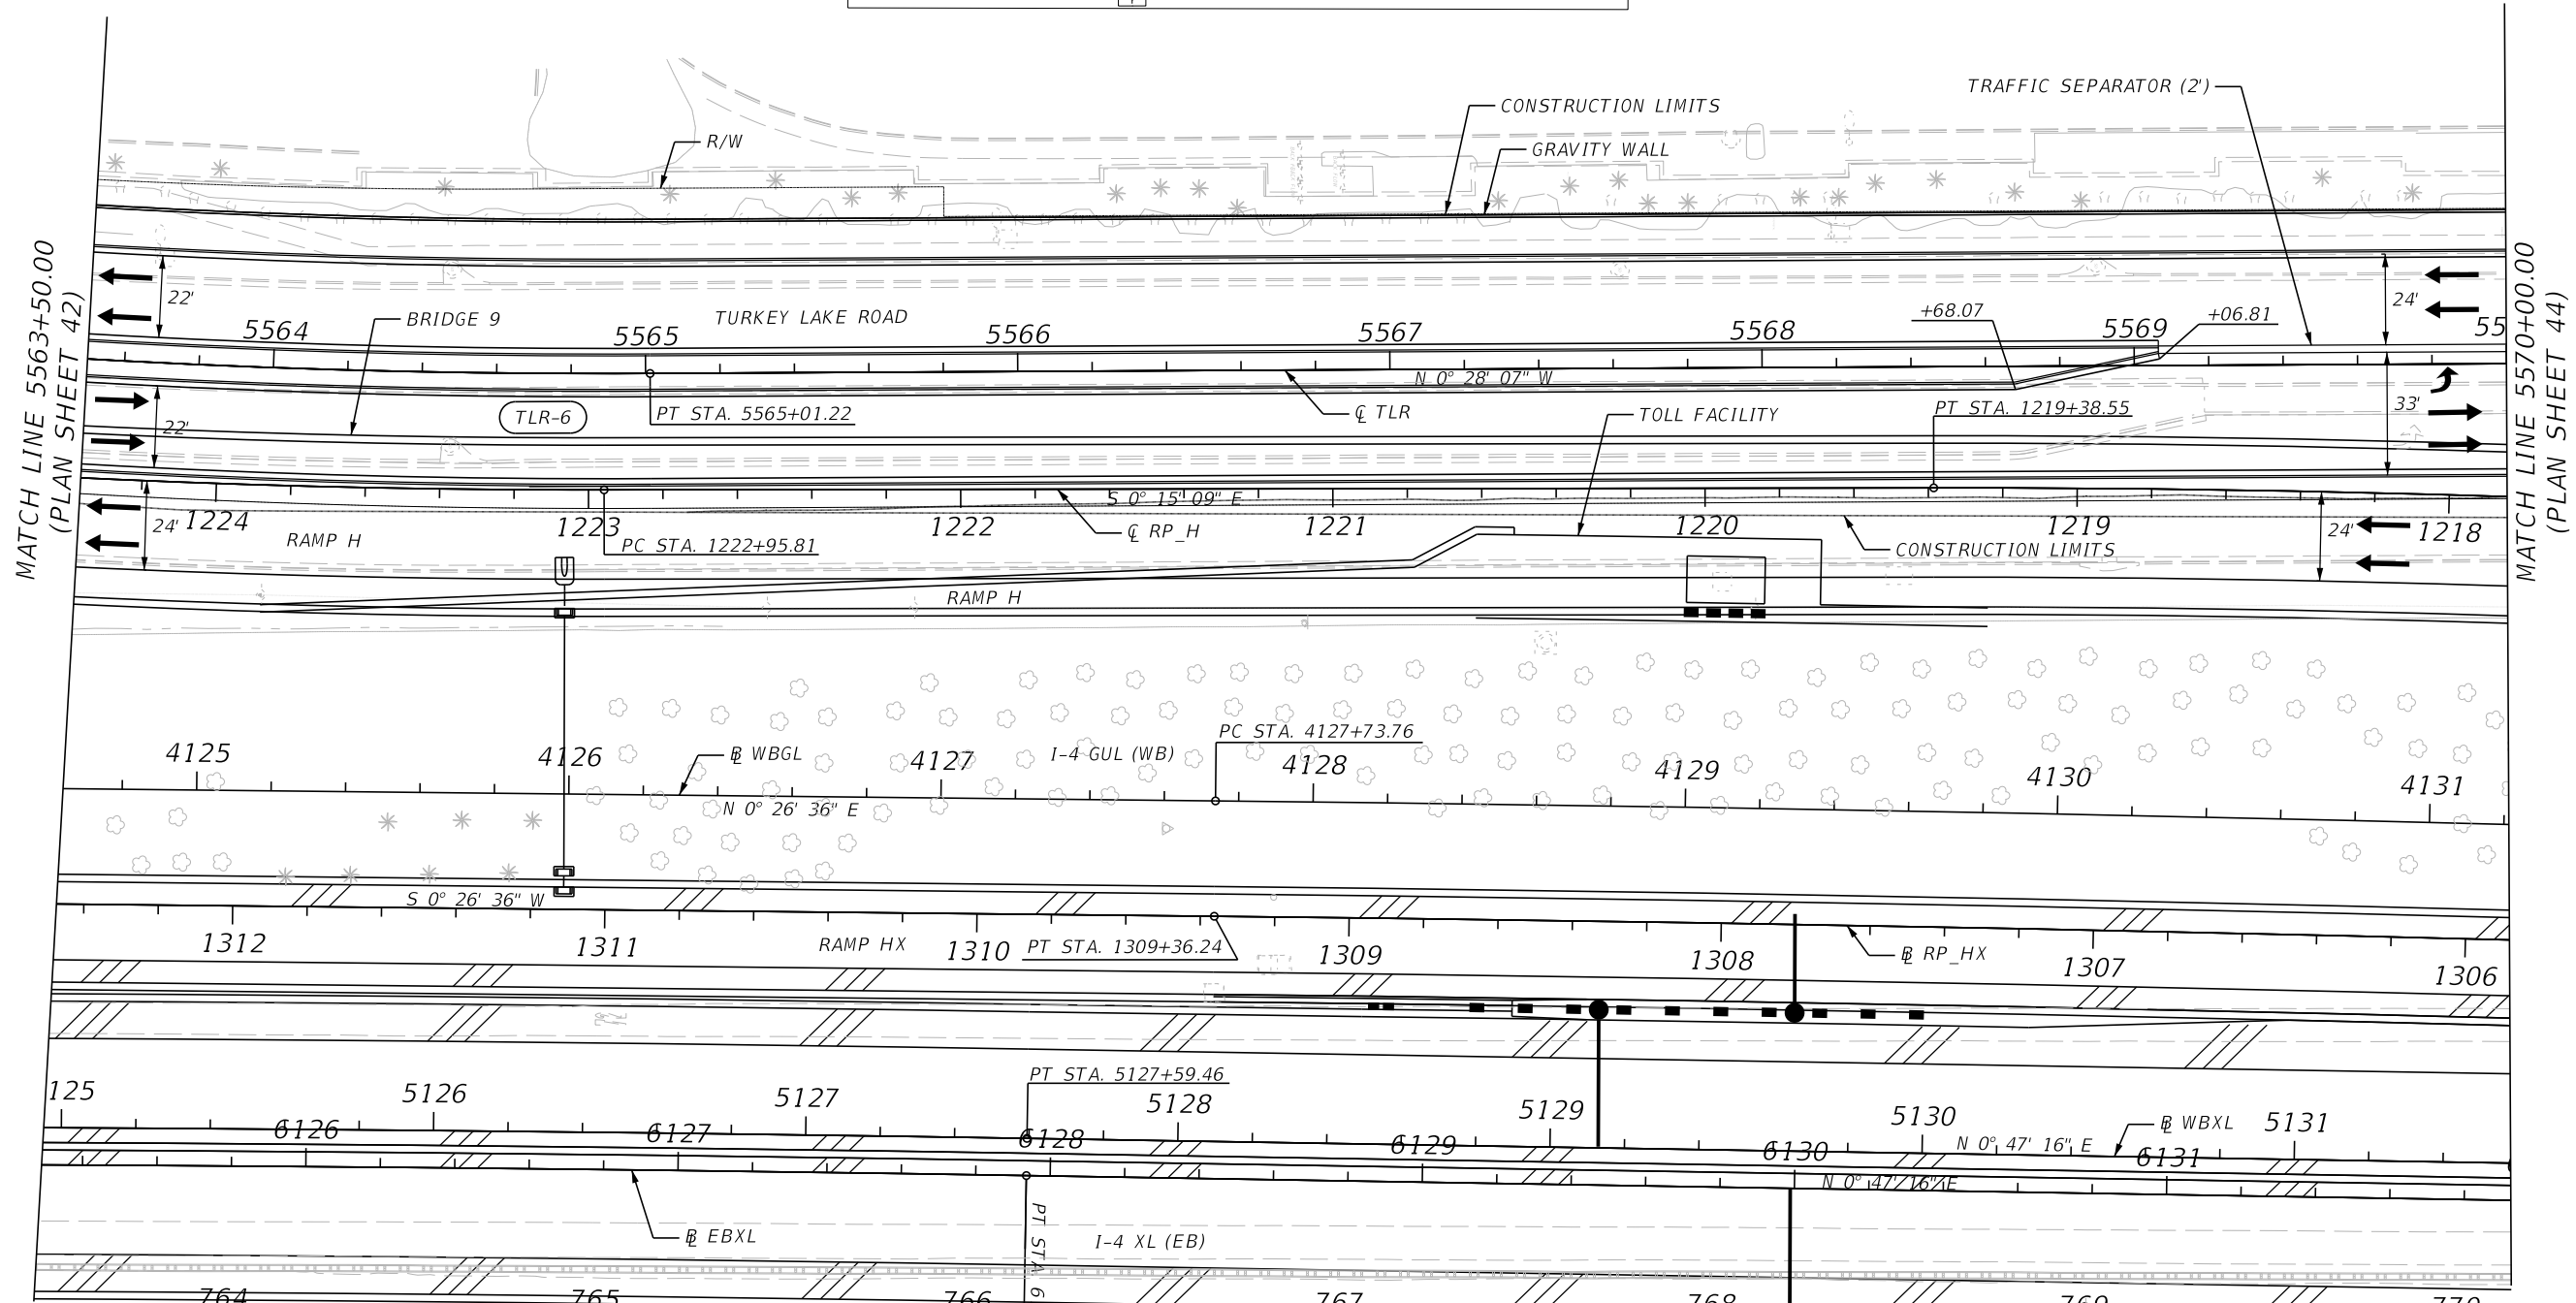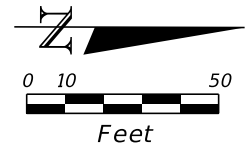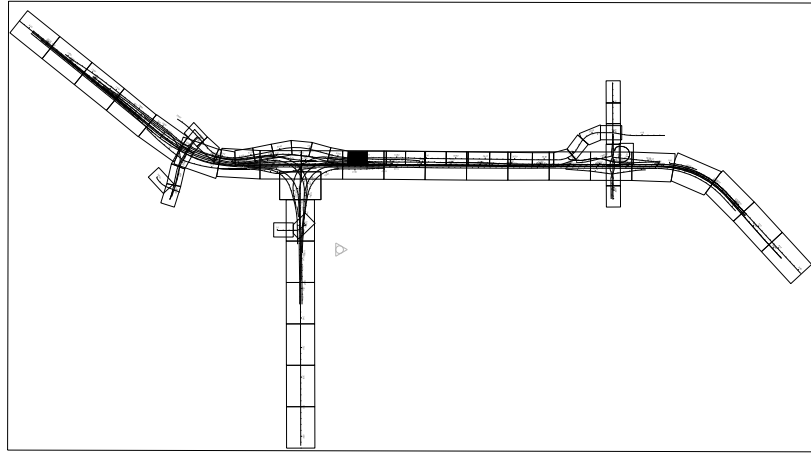


REVISIONS				Engineer of Record: Pierre Navaille P.E. License No. 46076 CH2M HILL 255 E. Robinson Street, Suite 505 Orlando, FL 32801 PH (407) 423-0030 Certificate of Authorization No. 000072	STATE OF FLORIDA DEPARTMENT OF TRANSPORTATION			ROADWAY PLAN (43) TURKEY LAKE RD	SHEET NO.
DATE	DESCRIPTION	DATE	DESCRIPTION		ROAD NO.	COUNTY	FINANCIAL PROJECT ID		
					SR 400	ORANGE	242484-7-32-01	96	

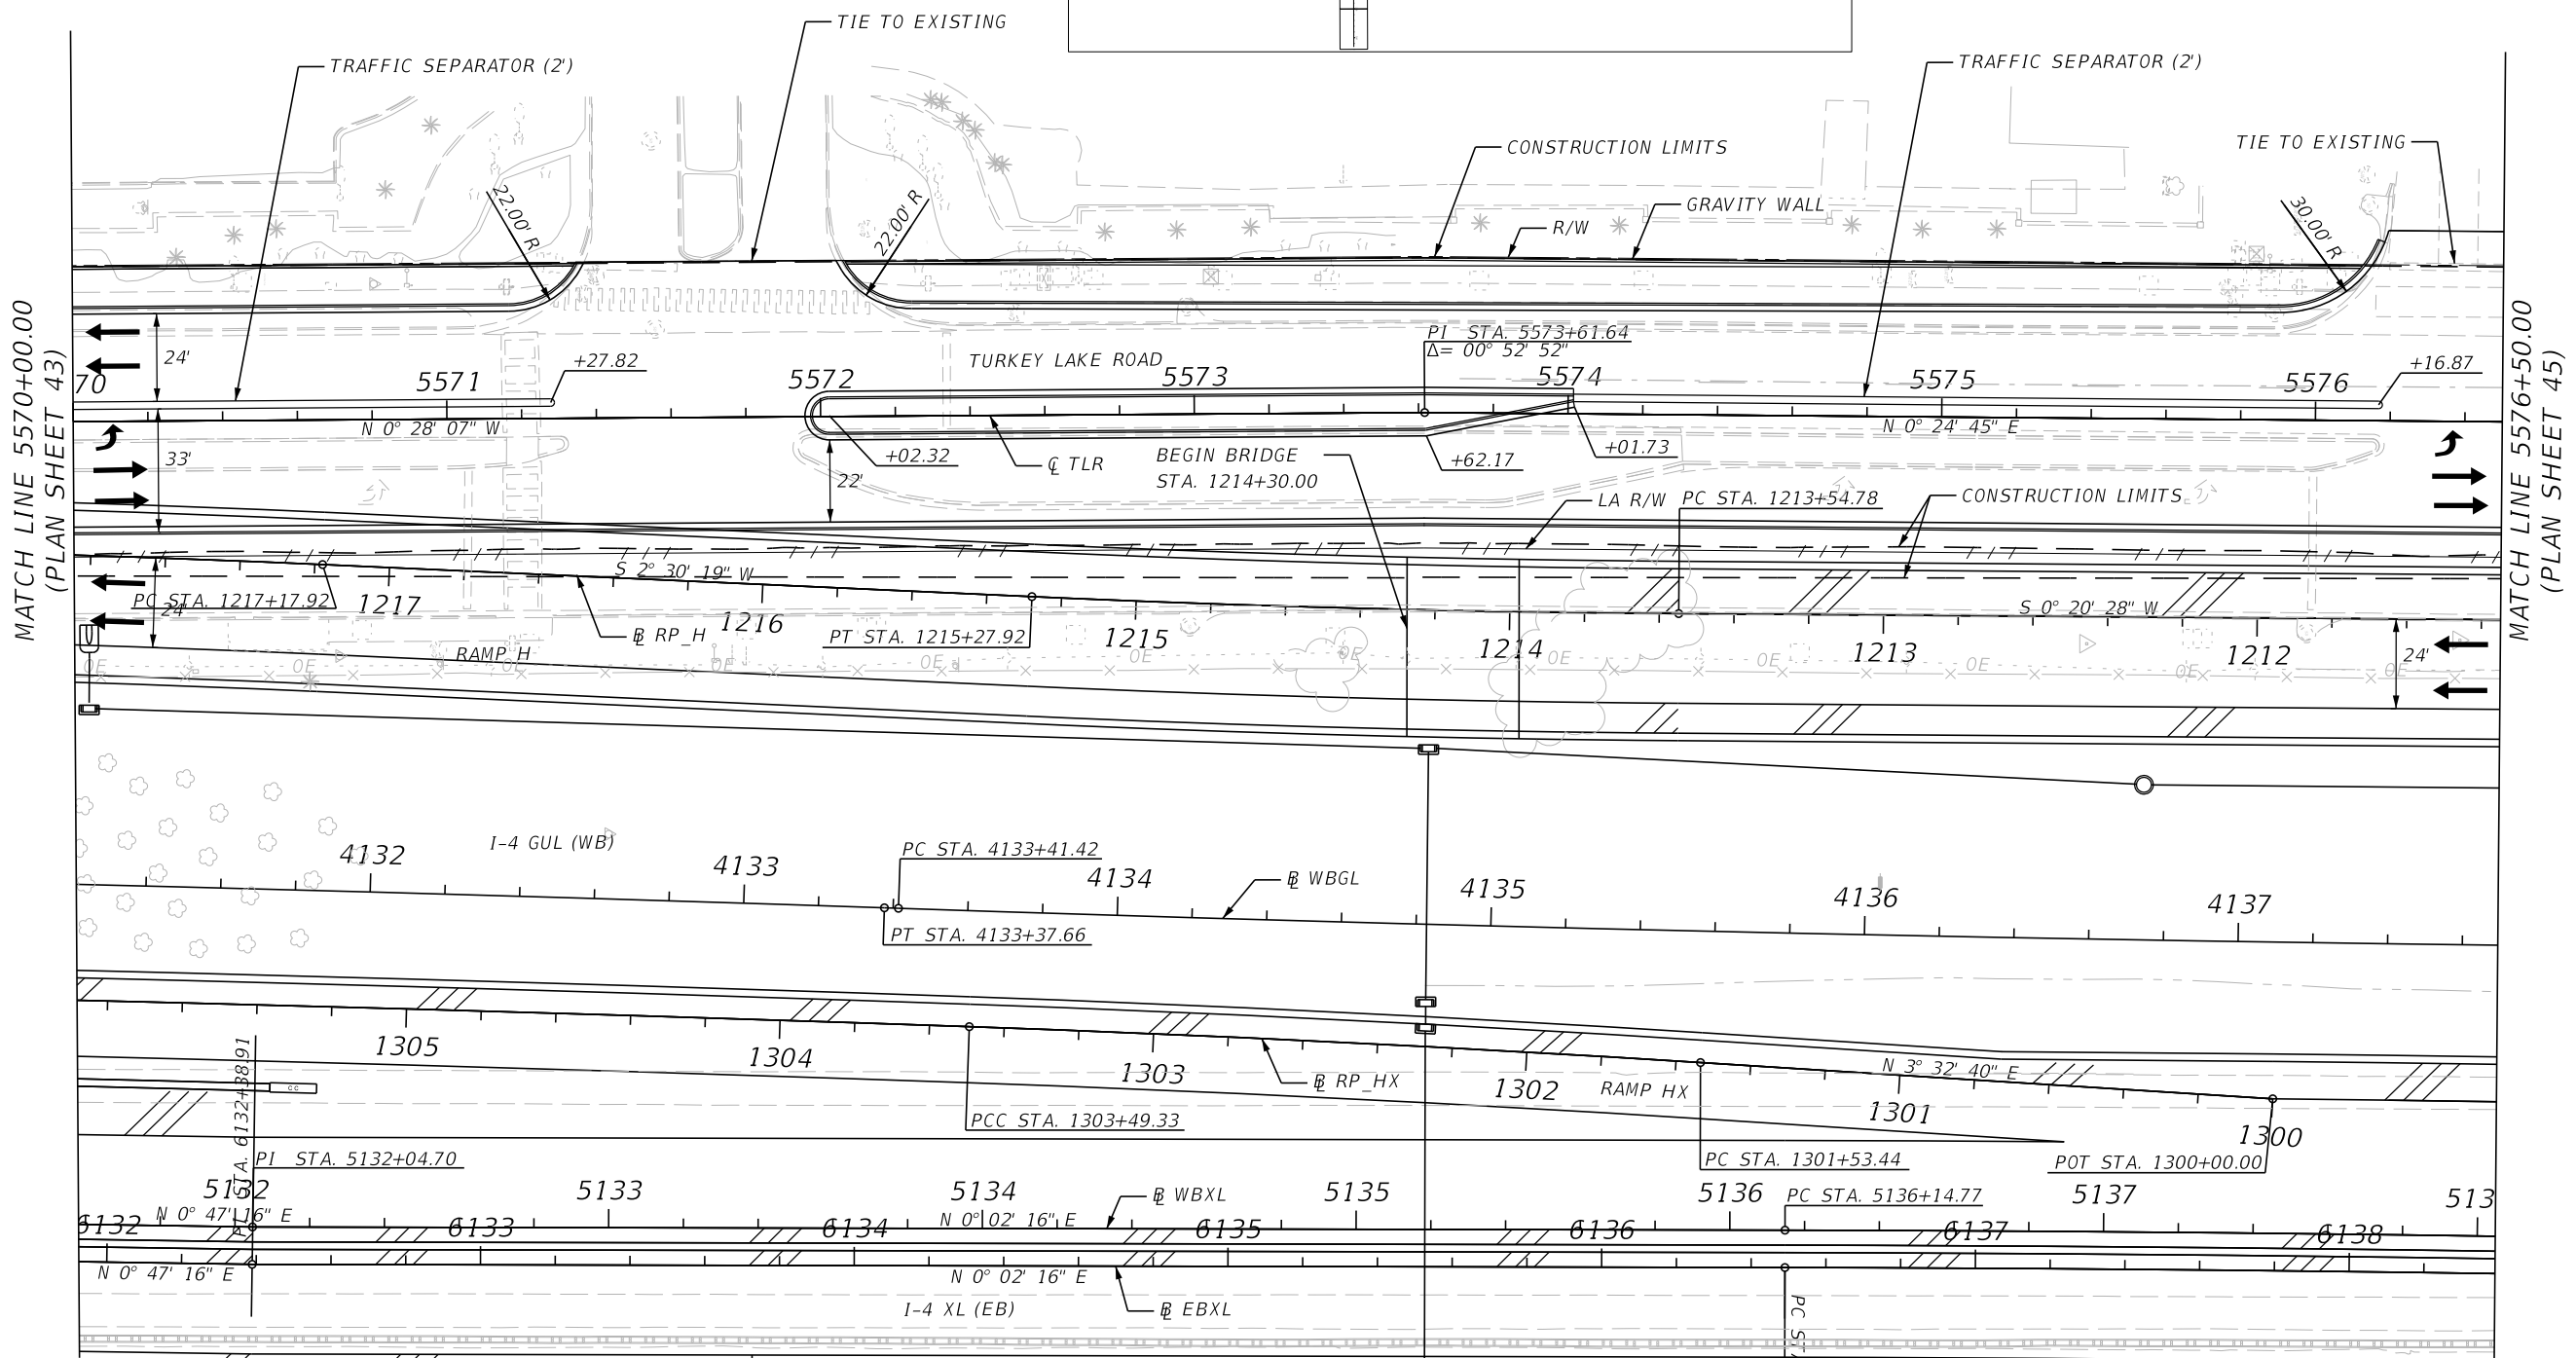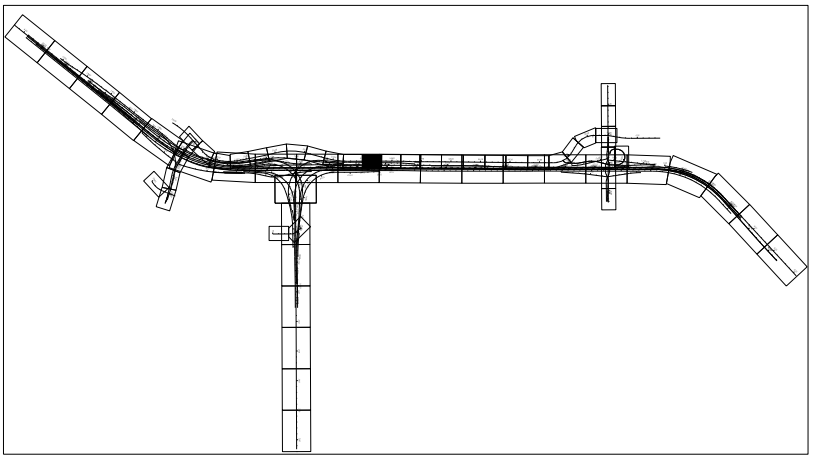
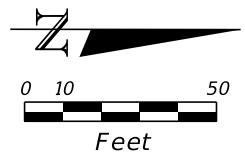


REVISIONS				Engineer of Record: Pierre Navaille P.E. License No. 46076 CH2M HILL 255 E. Robinson Street, Suite 505 Orlando, FL 32801 PH (407) 423-0030 Certificate of Authorization No. 000072	STATE OF FLORIDA DEPARTMENT OF TRANSPORTATION			ROADWAY PLAN (44) TURKEY LAKE RD	SHEET NO. 97
DATE	DESCRIPTION	DATE	DESCRIPTION		ROAD NO.	COUNTY	FINANCIAL PROJECT ID		
					SR 400	ORANGE	242484-7-32-01		

THE OFFICIAL RECORD OF THIS SHEET IS THE ELECTRONIC FILE DIGITALLY SIGNED AND SEALED UNDER RULE 61G15-23.004, F.A.C.

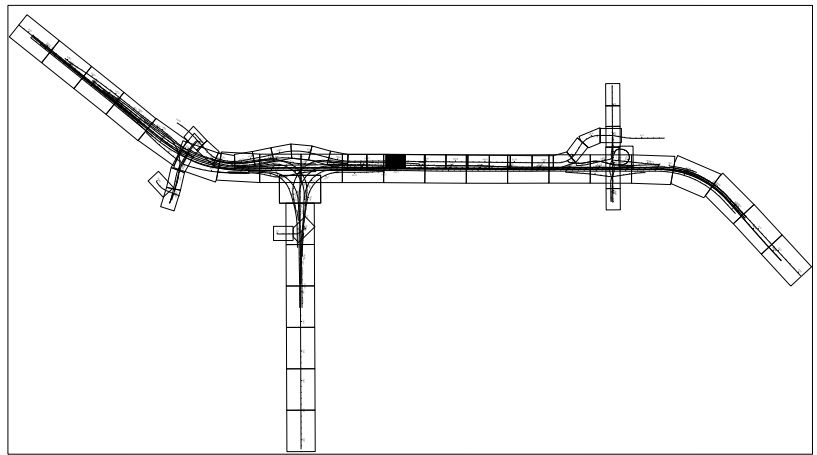


THE OFFICIAL RECORD OF THIS SHEET IS THE ELECTRONIC FILE DIGITALLY SIGNED AND SEALED UNDER RULE 61G15-23.004, F.A.C.

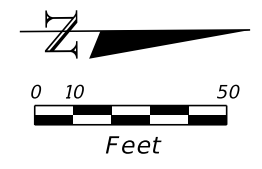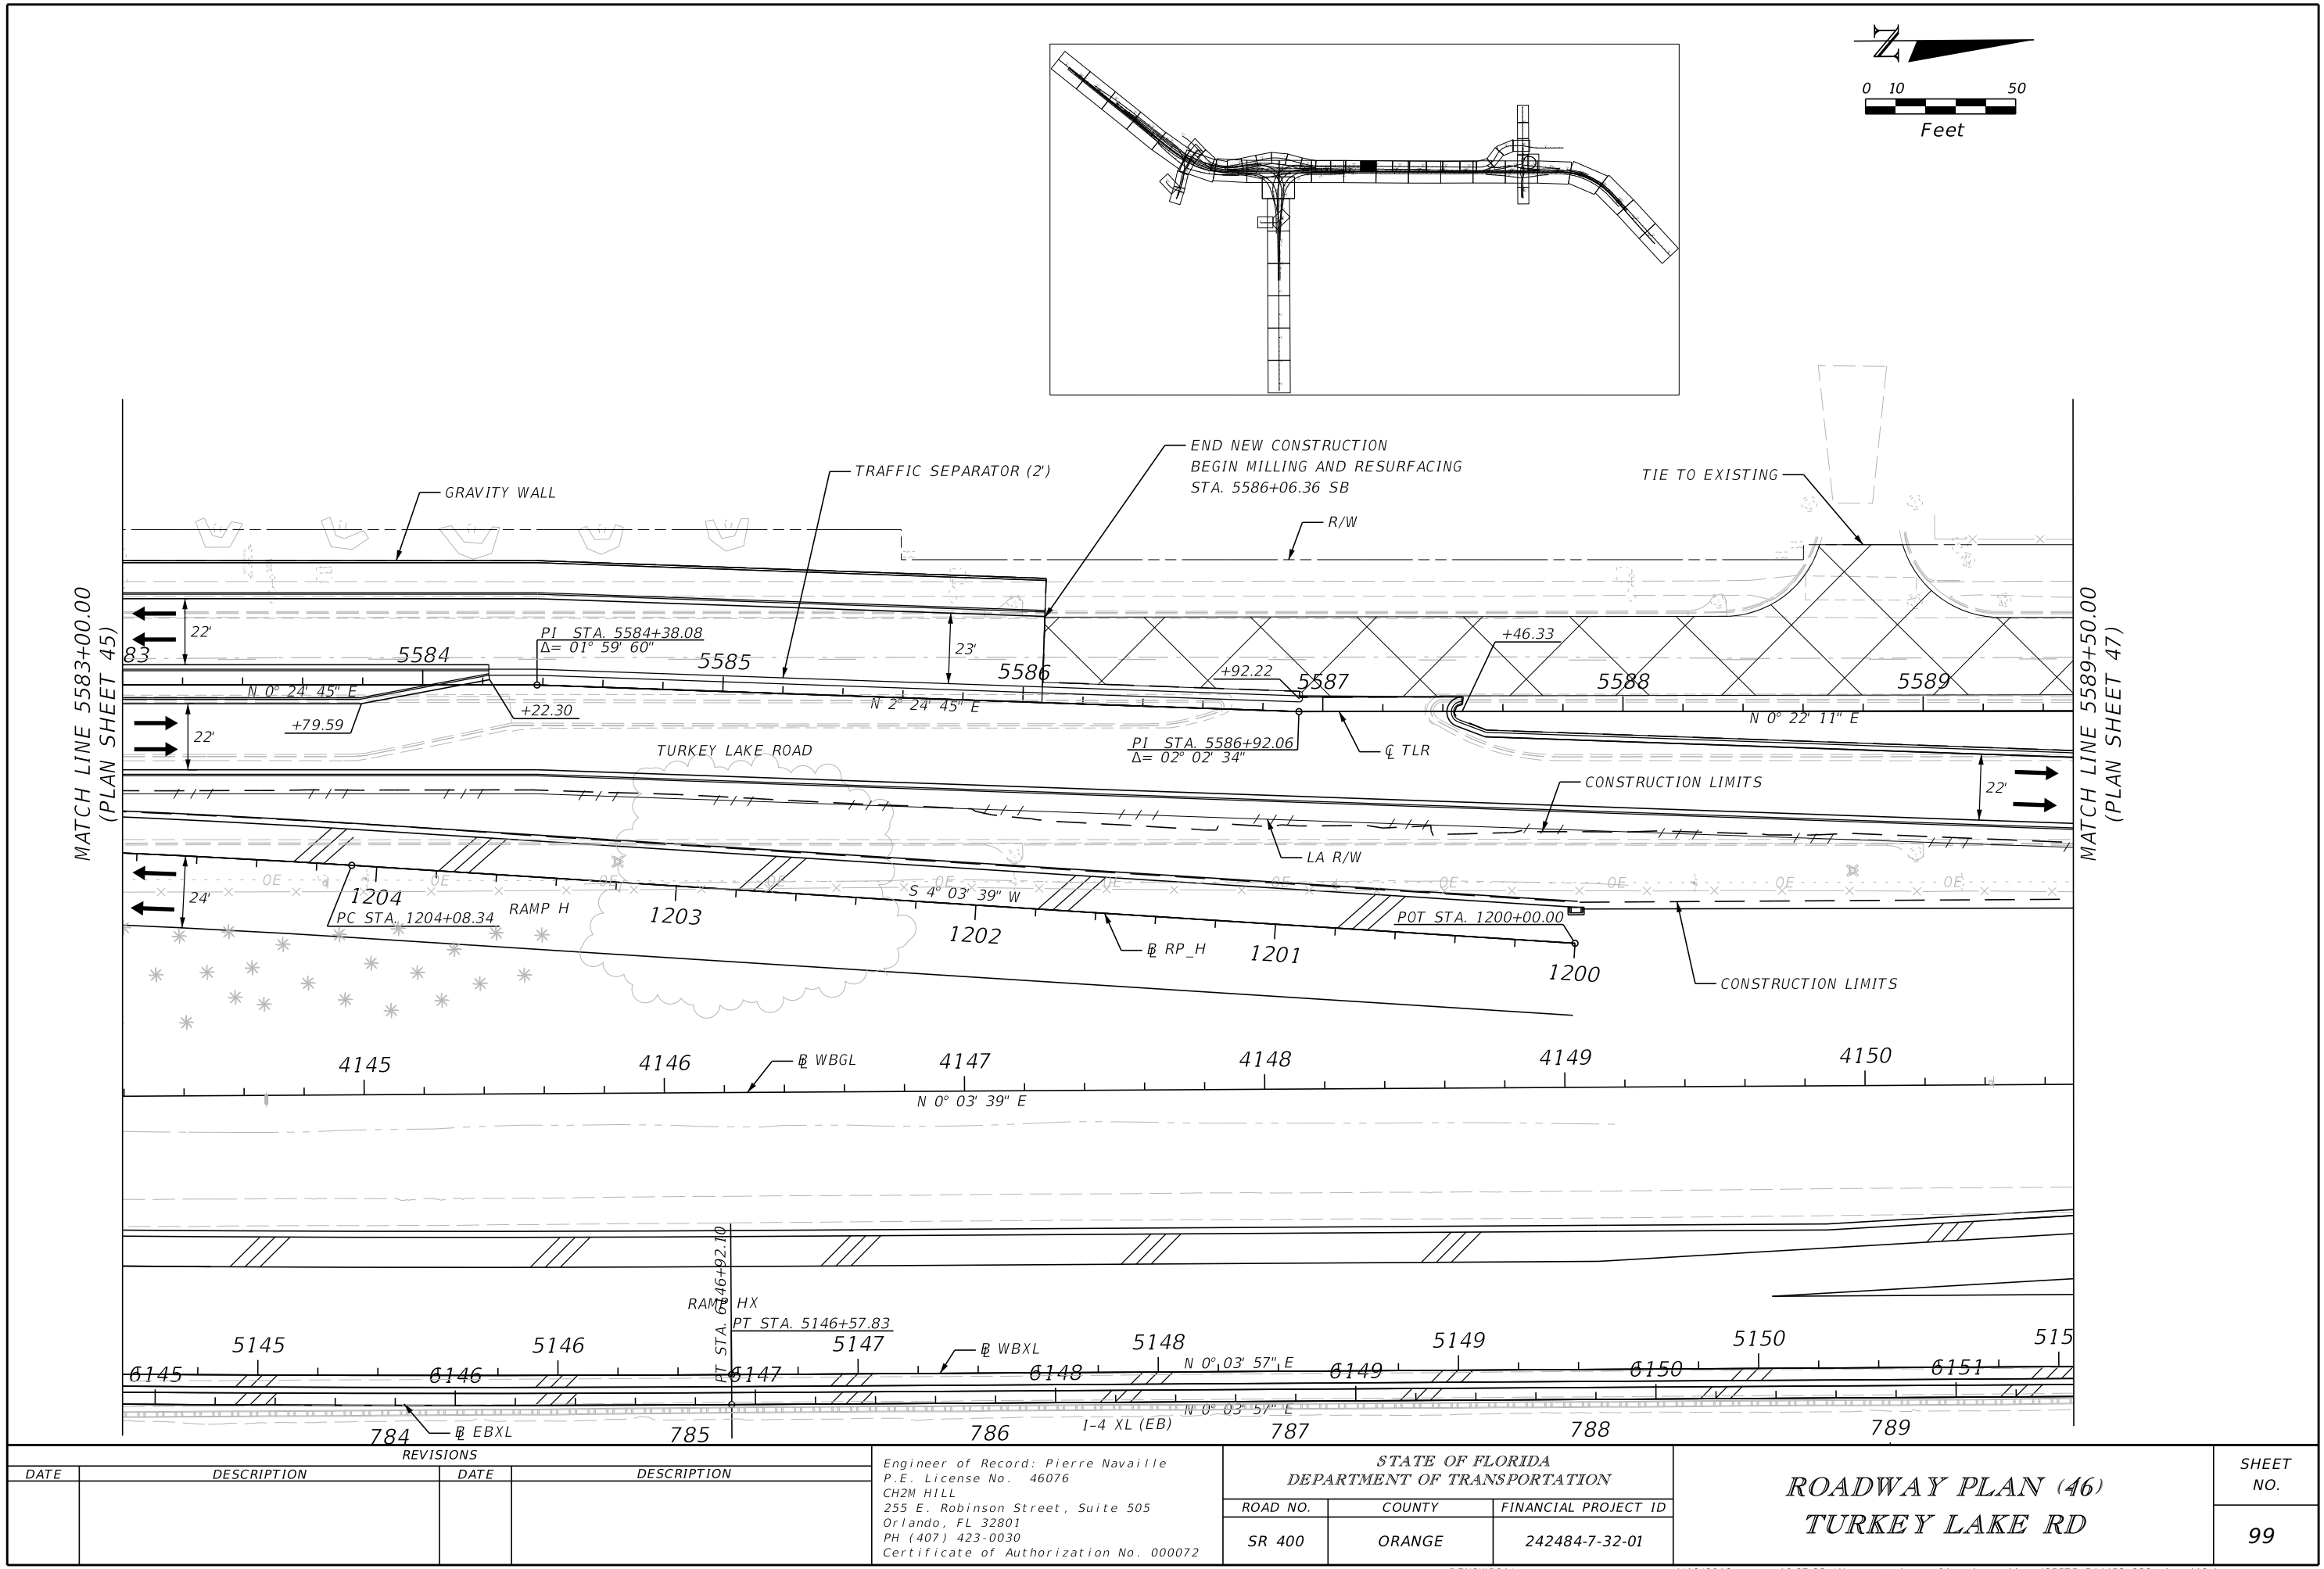


REVISIONS				Engineer of Record: Pierre Navaille P.E. License No. 46076 CH2M HILL 255 E. Robinson Street, Suite 505 Orlando, FL 32801 PH (407) 423-0030 Certificate of Authorization No. 000072	STATE OF FLORIDA DEPARTMENT OF TRANSPORTATION			ROADWAY PLAN (46) TURKEY LAKE RD	SHEET NO. 99
DATE	DESCRIPTION	DATE	DESCRIPTION		ROAD NO.	COUNTY	FINANCIAL PROJECT ID		
					SR 400	ORANGE	242484-7-32-01		


THE OFFICIAL RECORD OF THIS SHEET IS THE ELECTRONIC FILE DIGITALLY SIGNED AND SEALED UNDER RULE 61G15-23.004, F.A.C.

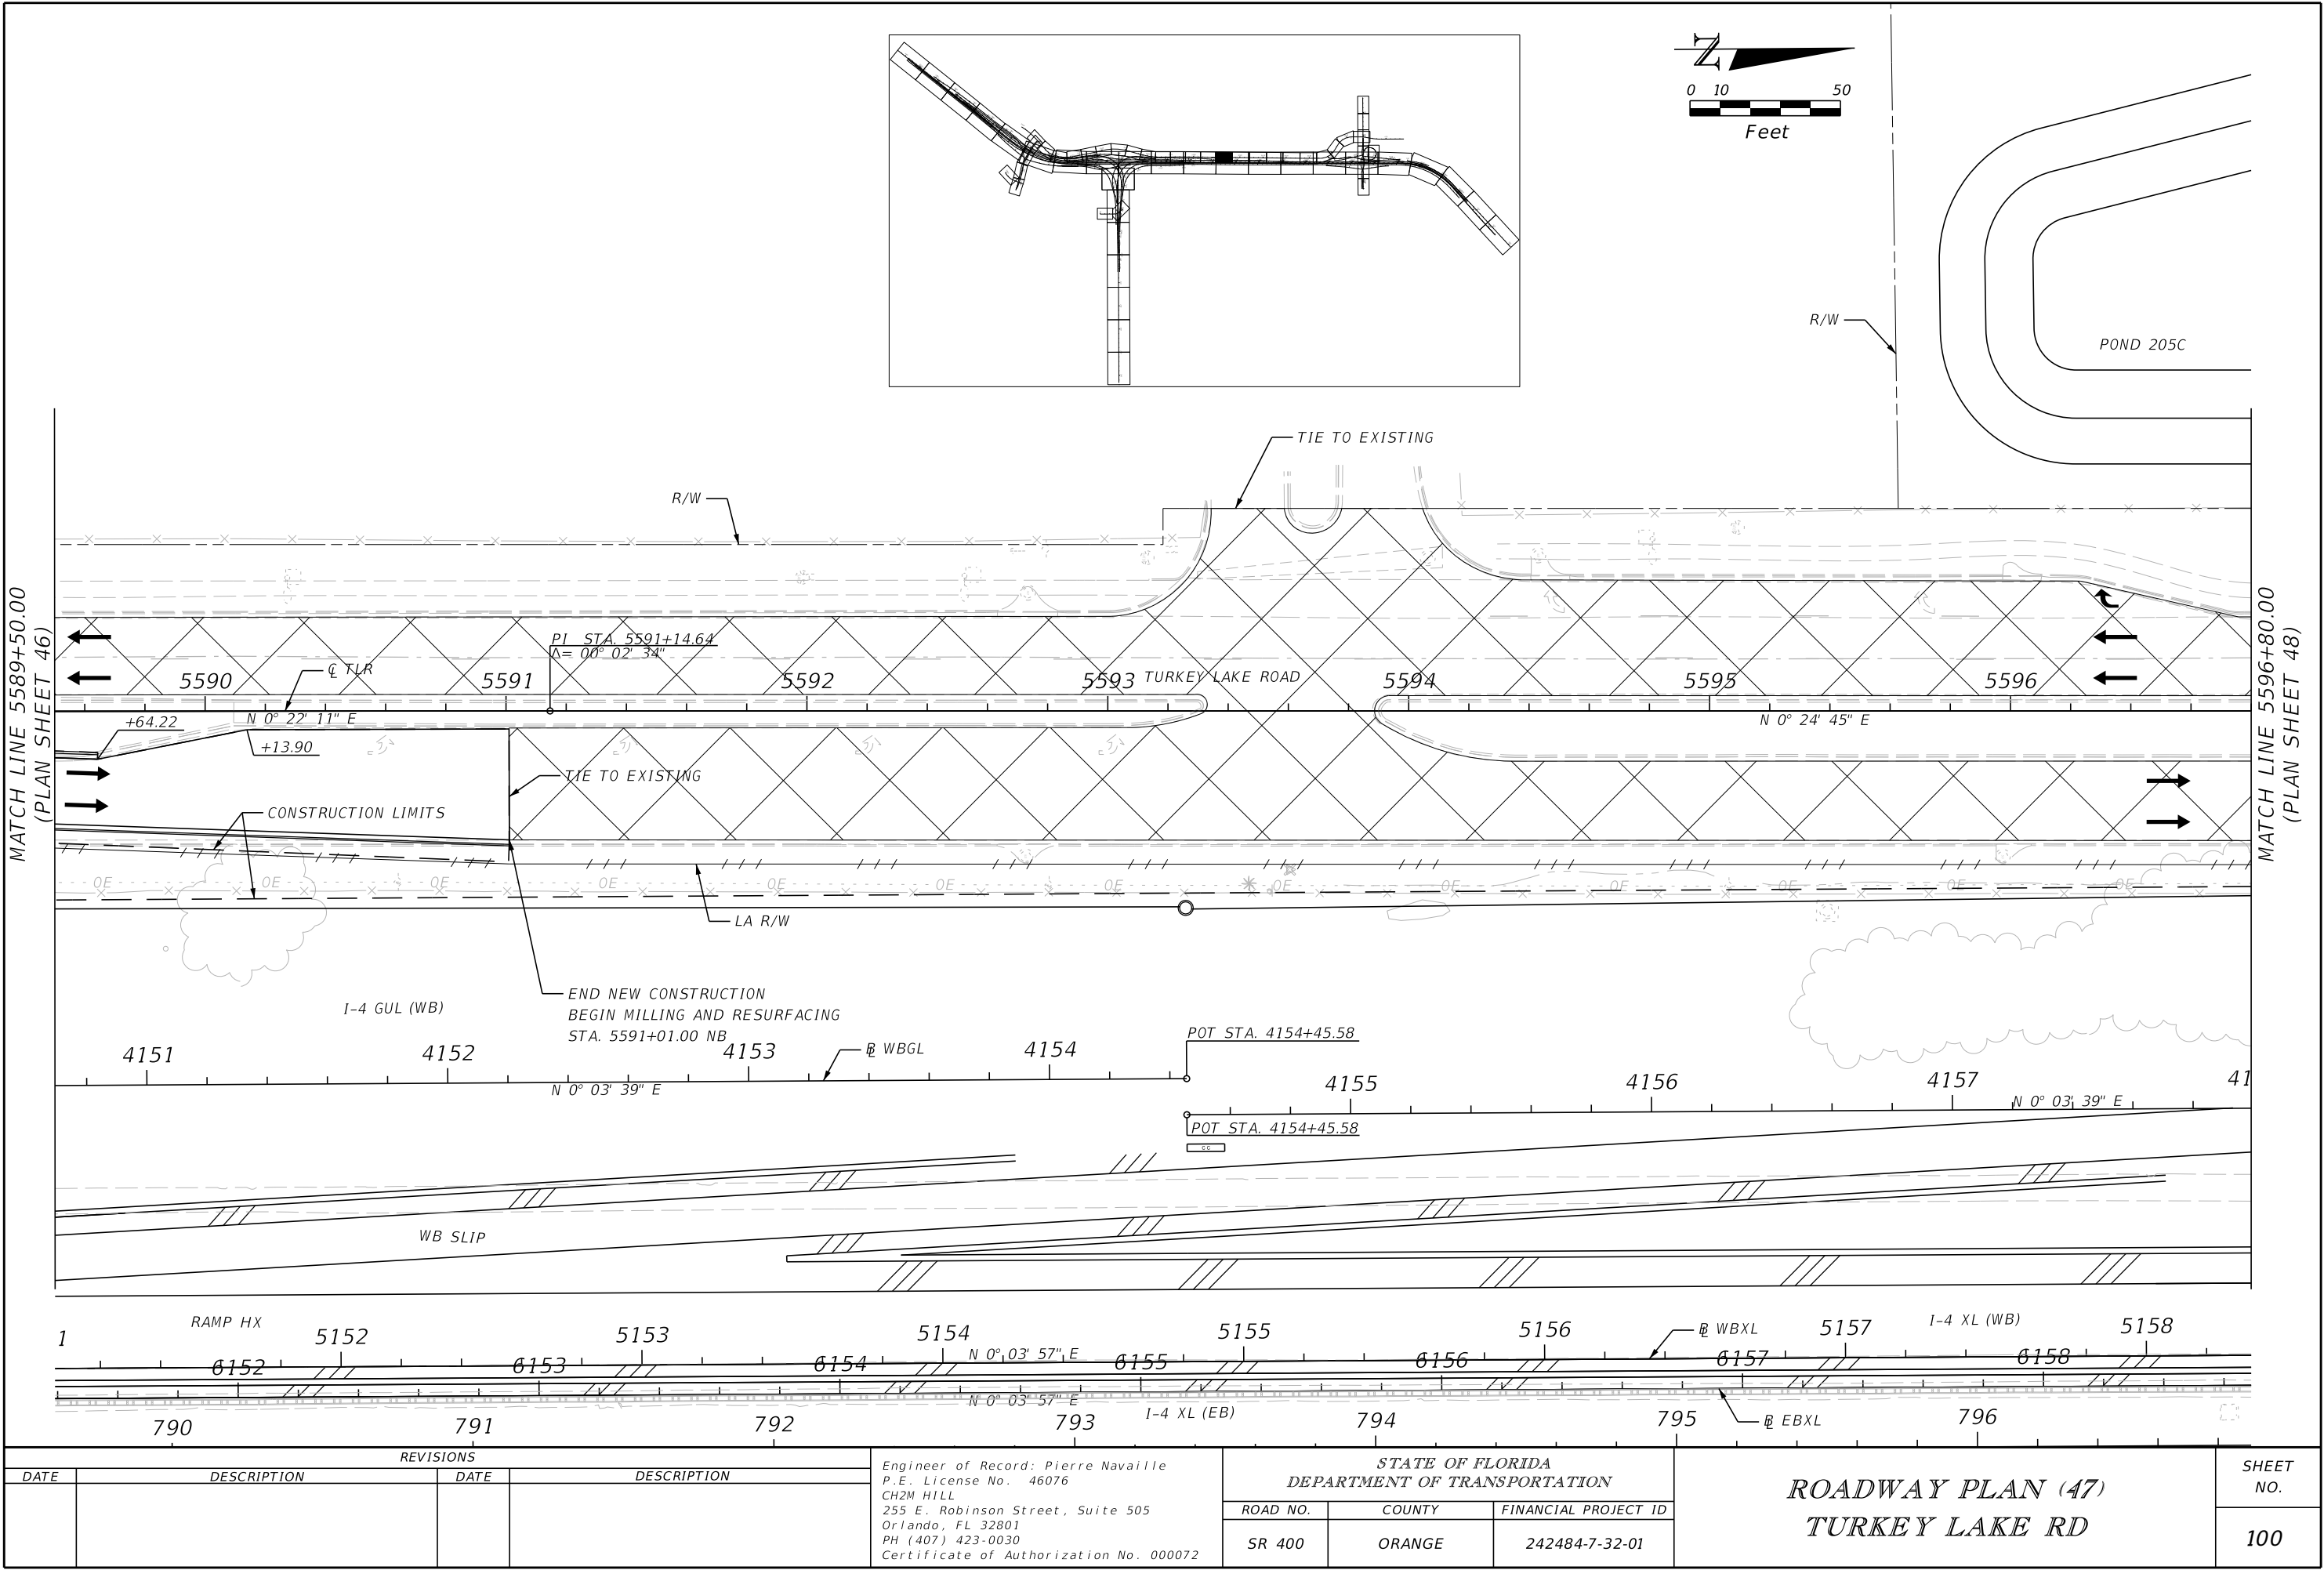

THE OFFICIAL RECORD OF THIS SHEET IS THE ELECTRONIC FILE DIGITALLY SIGNED AND SEALED UNDER RULE 61G15-23.004, F.A.C.



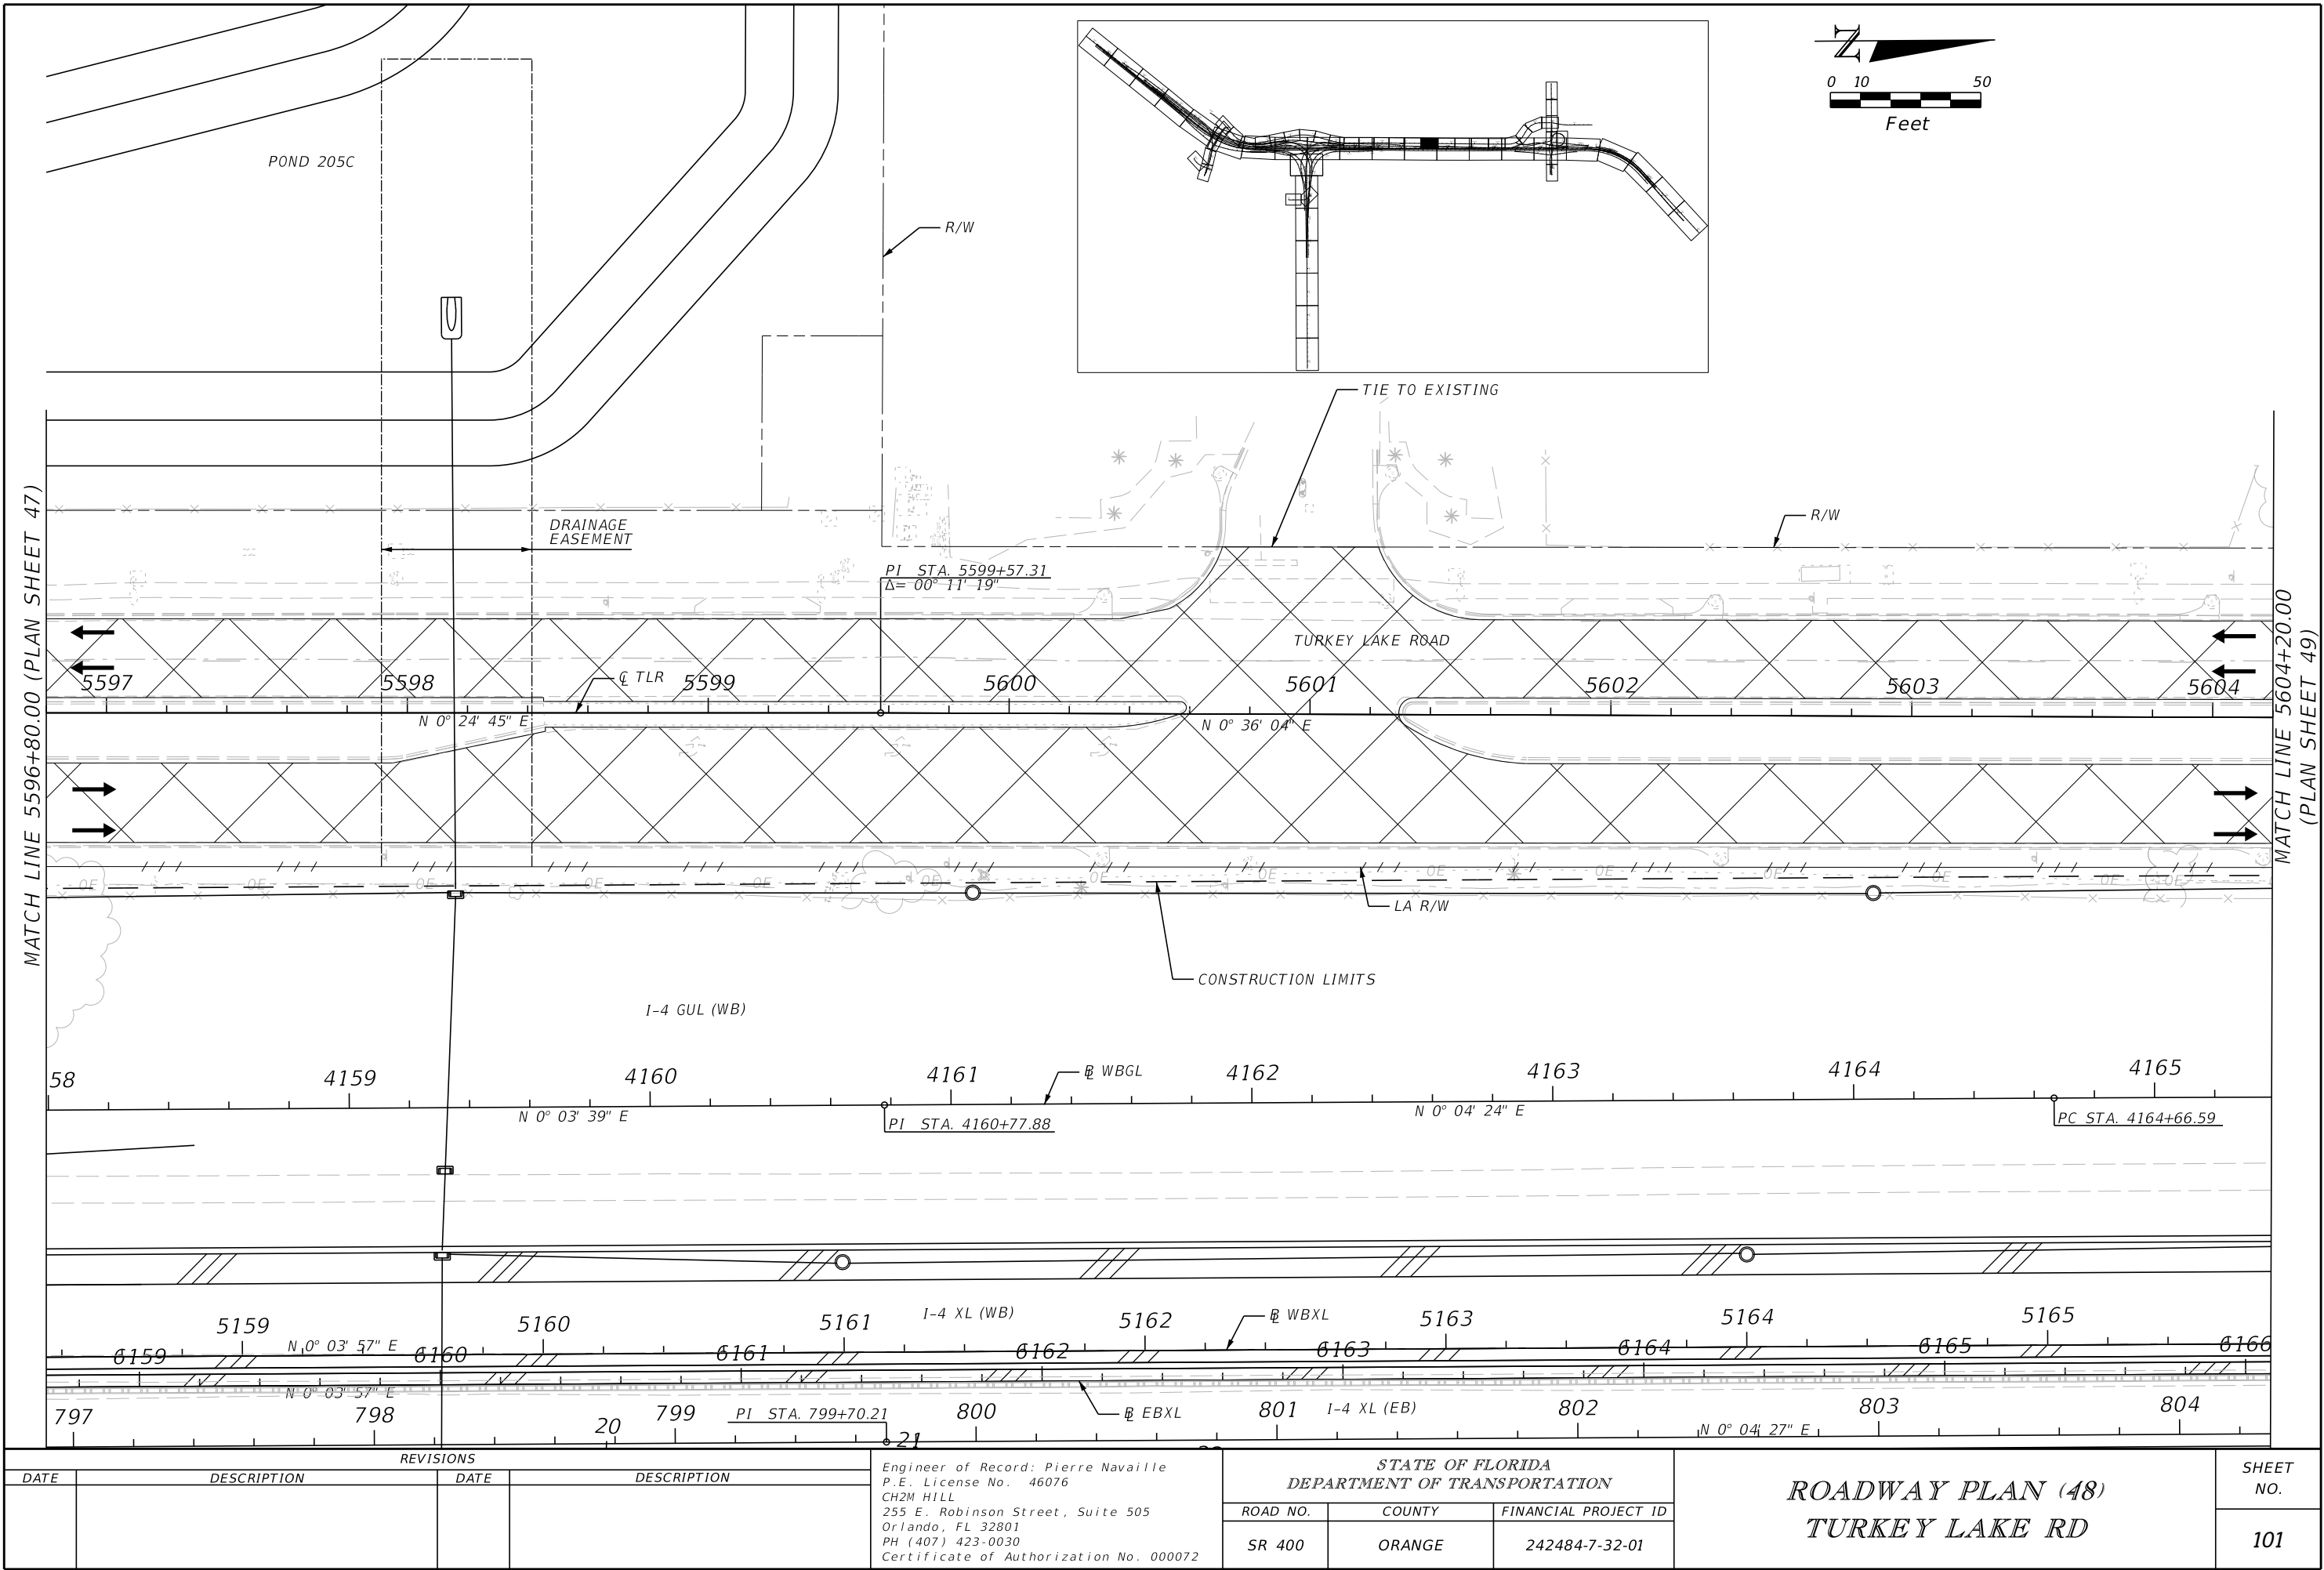


REVISIONS				Engineer of Record: Pierre Navaille P.E. License No. 46076 CH2M HILL 255 E. Robinson Street, Suite 505 Orlando, FL 32801 PH (407) 423-0030 Certificate of Authorization No. 000072	STATE OF FLORIDA DEPARTMENT OF TRANSPORTATION			ROADWAY PLAN (48) TURKEY LAKE RD	SHEET NO. 101
DATE	DESCRIPTION	DATE	DESCRIPTION		ROAD NO.	COUNTY	FINANCIAL PROJECT ID		
					SR 400	ORANGE	242484-7-32-01		



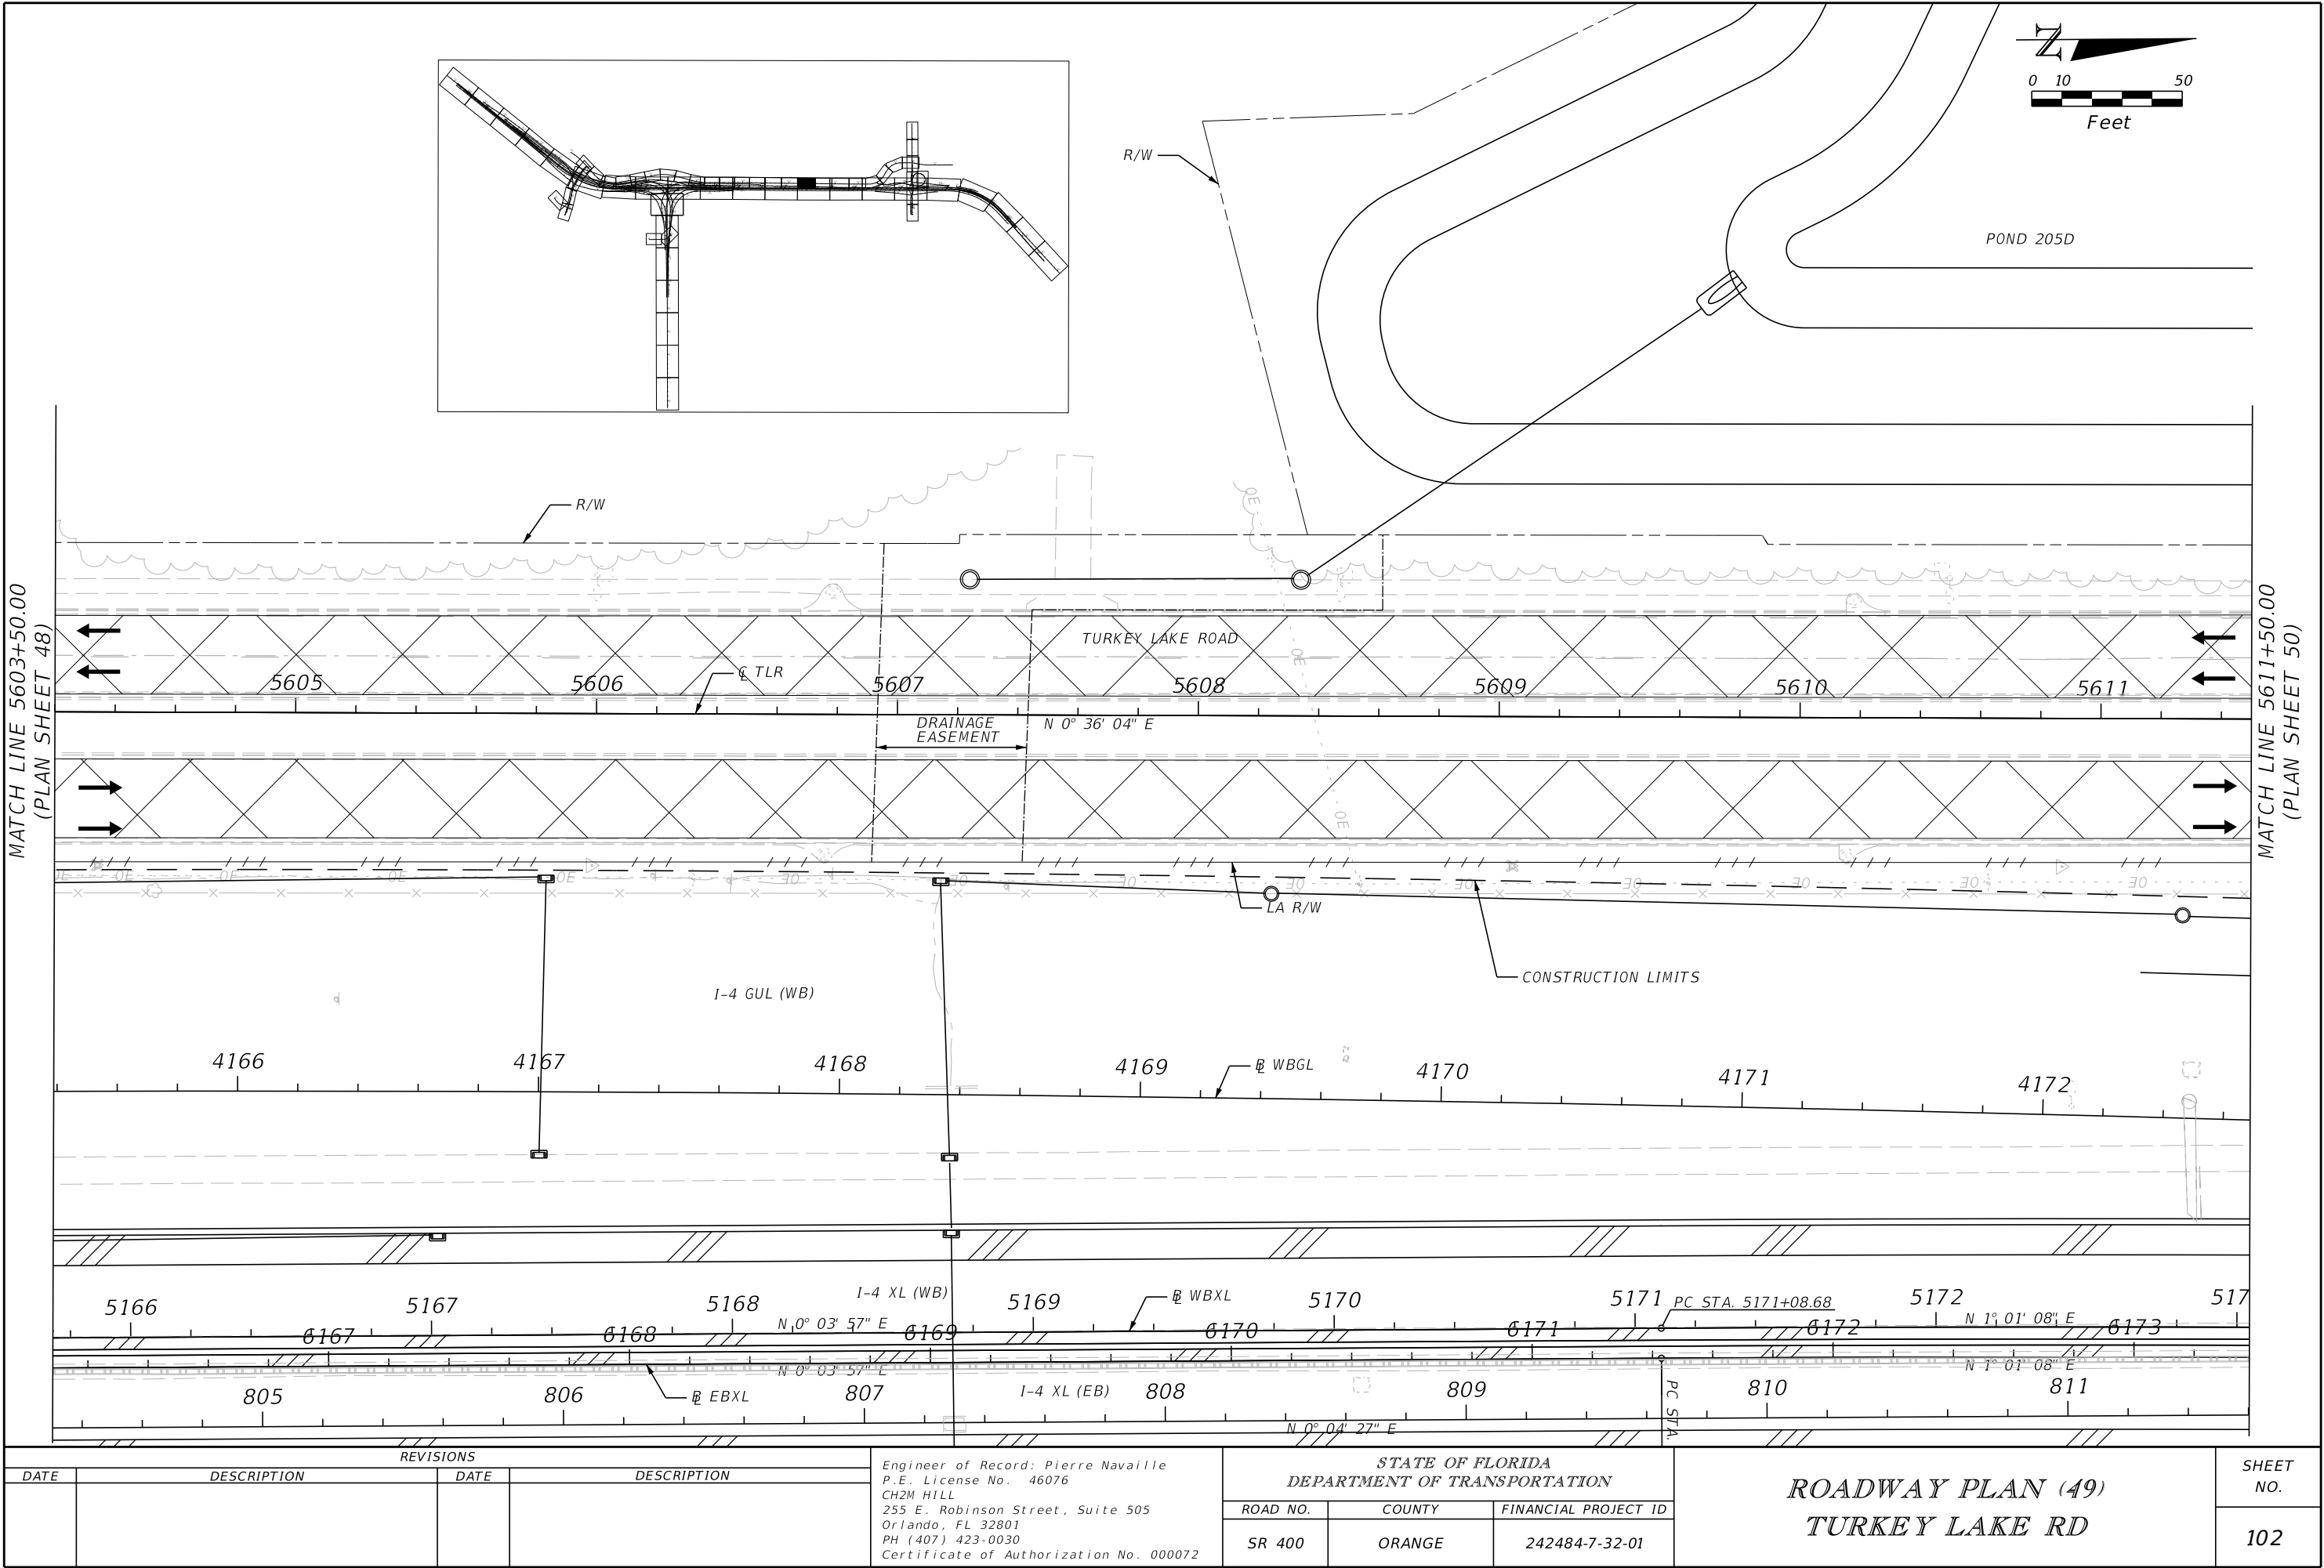


REVISIONS				Engineer of Record: Pierre Navaille P.E. License No. 46076 CH2M HILL 255 E. Robinson Street, Suite 505 Orlando, FL 32801 PH (407) 423-0030 Certificate of Authorization No. 000072	STATE OF FLORIDA DEPARTMENT OF TRANSPORTATION			ROADWAY PLAN (49) TURKEY LAKE RD	SHEET NO. 102
DATE	DESCRIPTION	DATE	DESCRIPTION		ROAD NO.	COUNTY	FINANCIAL PROJECT ID		
					SR 400	ORANGE	242484-7-32-01		



THE OFFICIAL RECORD OF THIS SHEET IS THE ELECTRONIC FILE DIGITALLY SIGNED AND SEALED UNDER RULE 61G15-23.004, F.A.C.

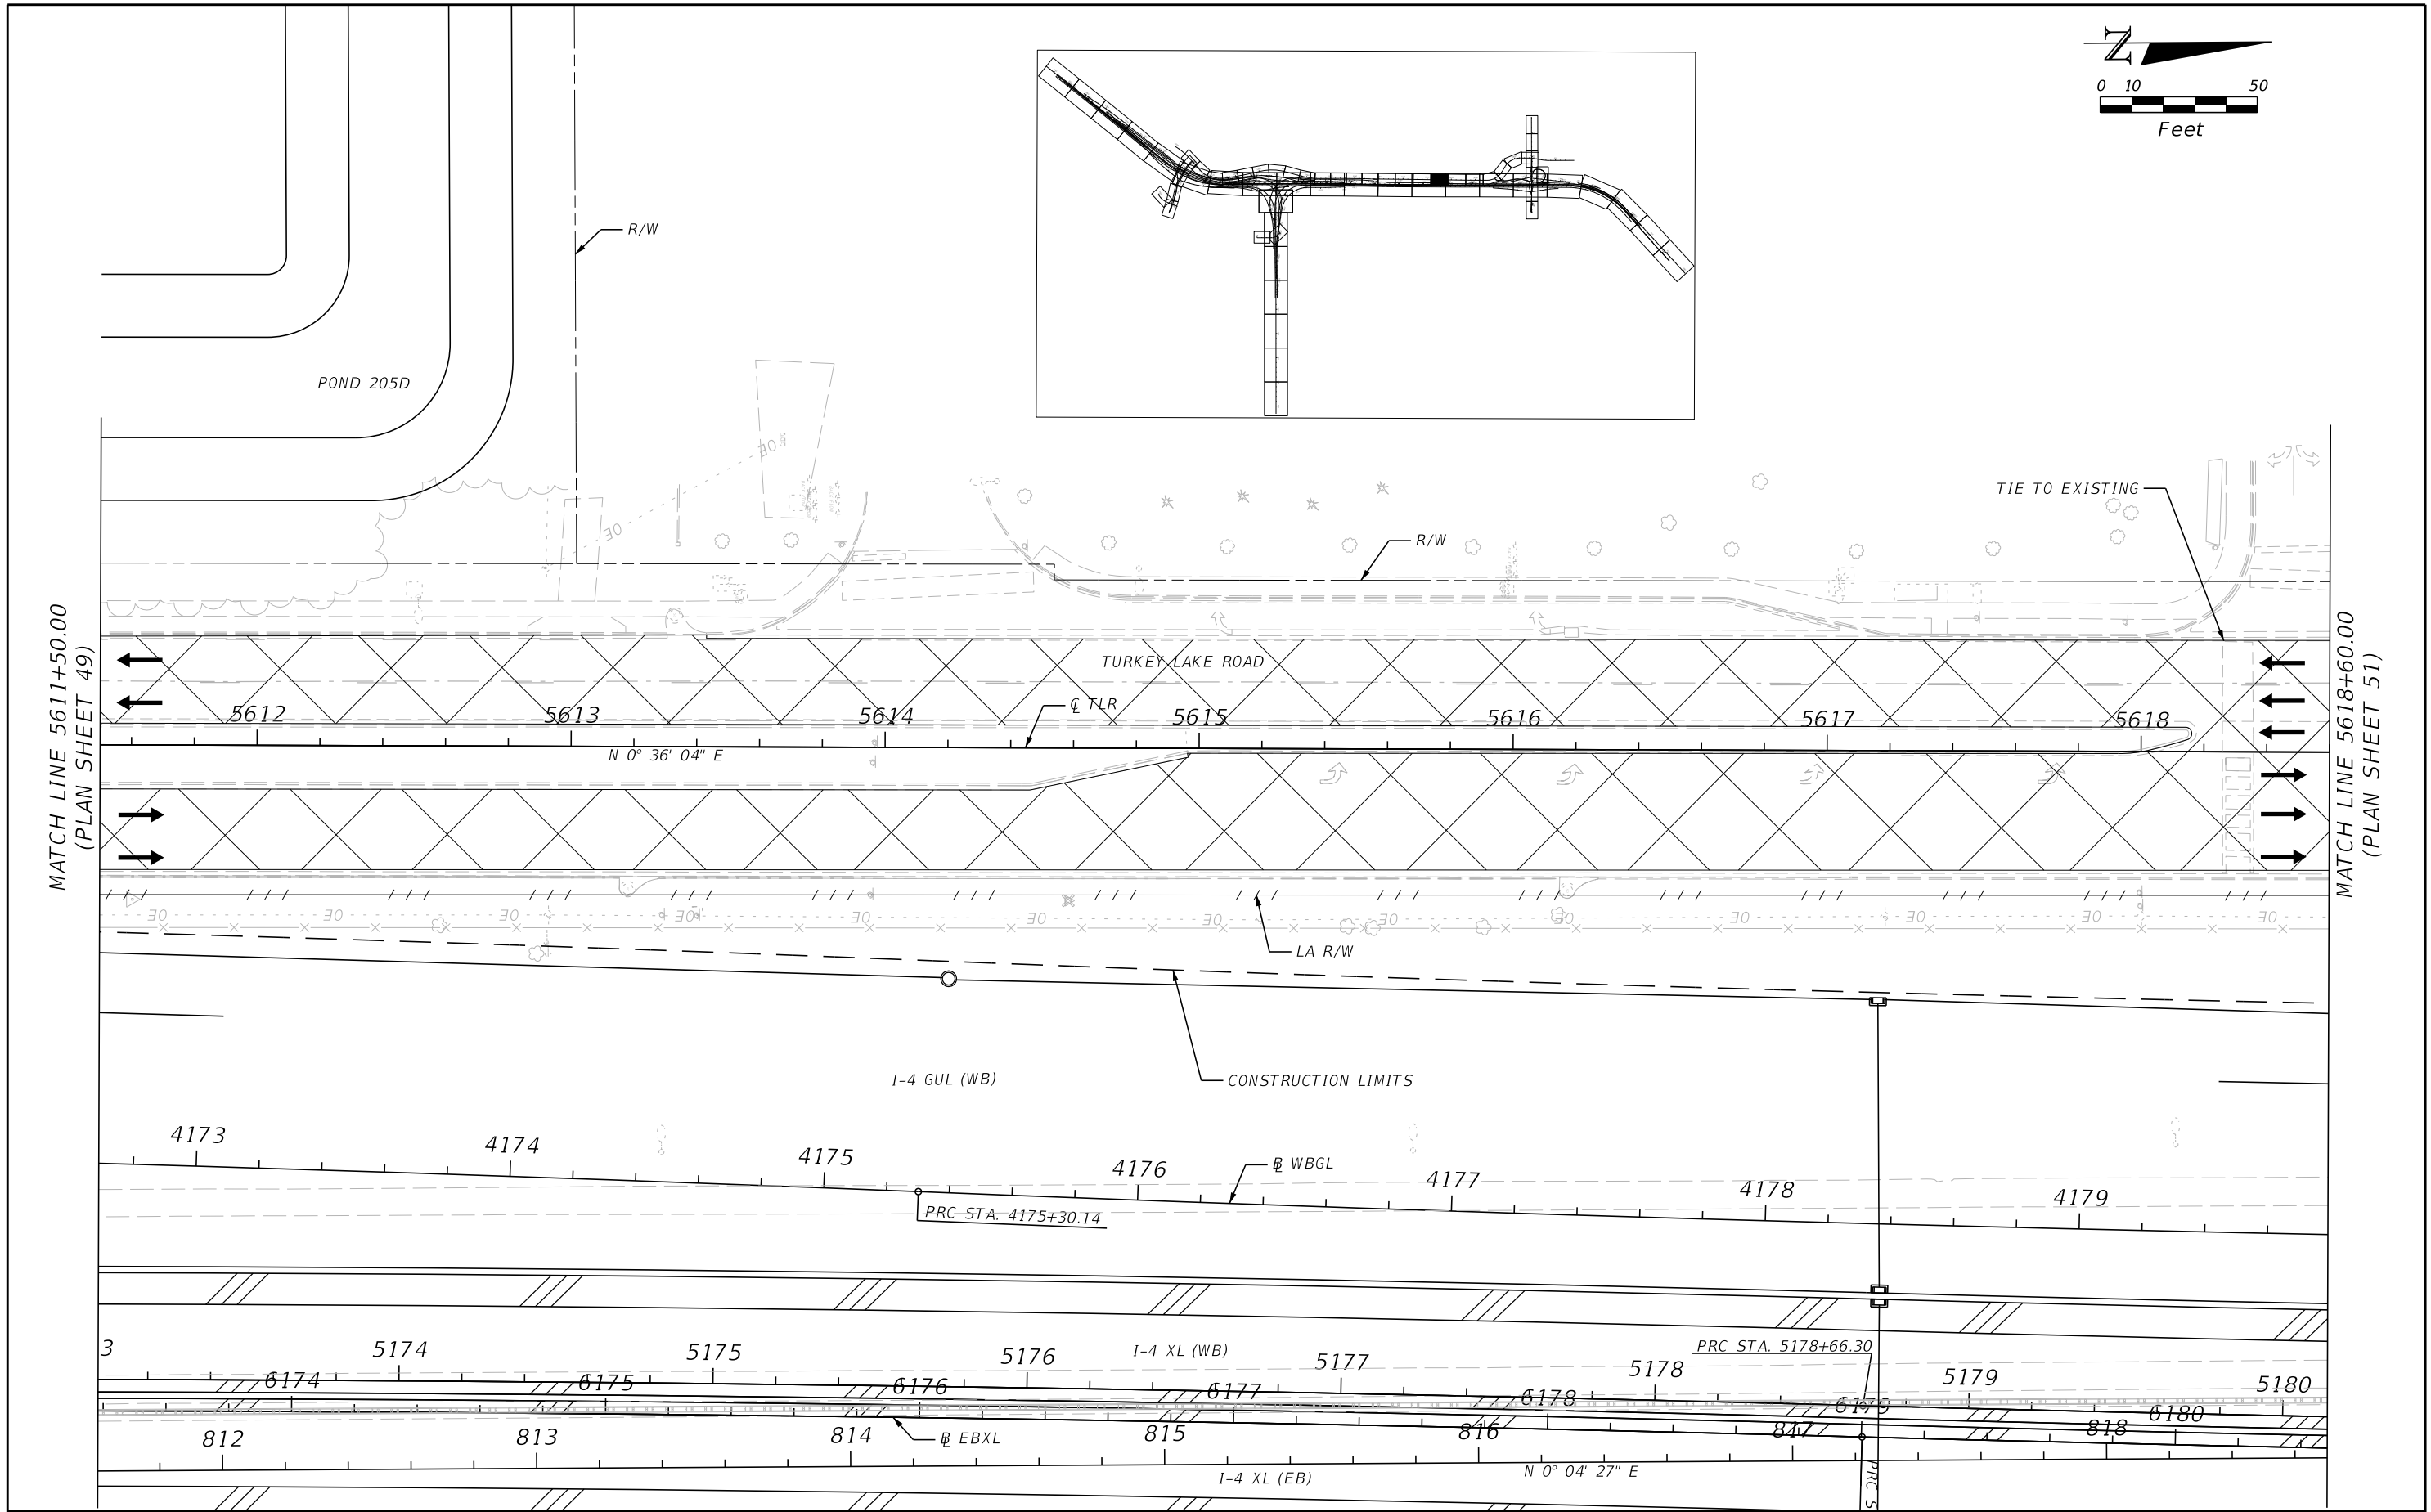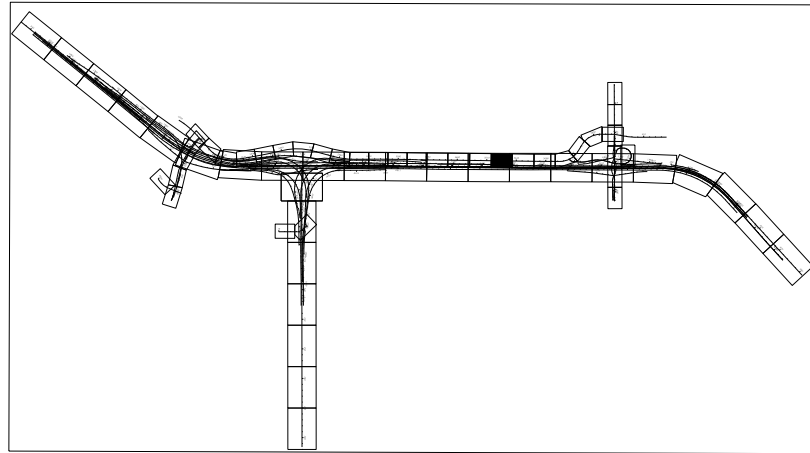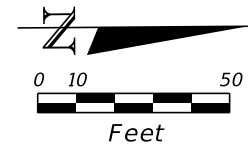



REVISIONS				Engineer of Record: Pierre Navaille P.E. License No. 46076 CH2M HILL 255 E. Robinson Street, Suite 505 Orlando, FL 32801 PH (407) 423-0030 Certificate of Authorization No. 000072	STATE OF FLORIDA DEPARTMENT OF TRANSPORTATION			ROADWAY PLAN (50) TURKEY LAKE RD	SHEET NO. 103
DATE	DESCRIPTION	DATE	DESCRIPTION		ROAD NO.	COUNTY	FINANCIAL PROJECT ID		
					SR 400	ORANGE	242484-7-32-01		

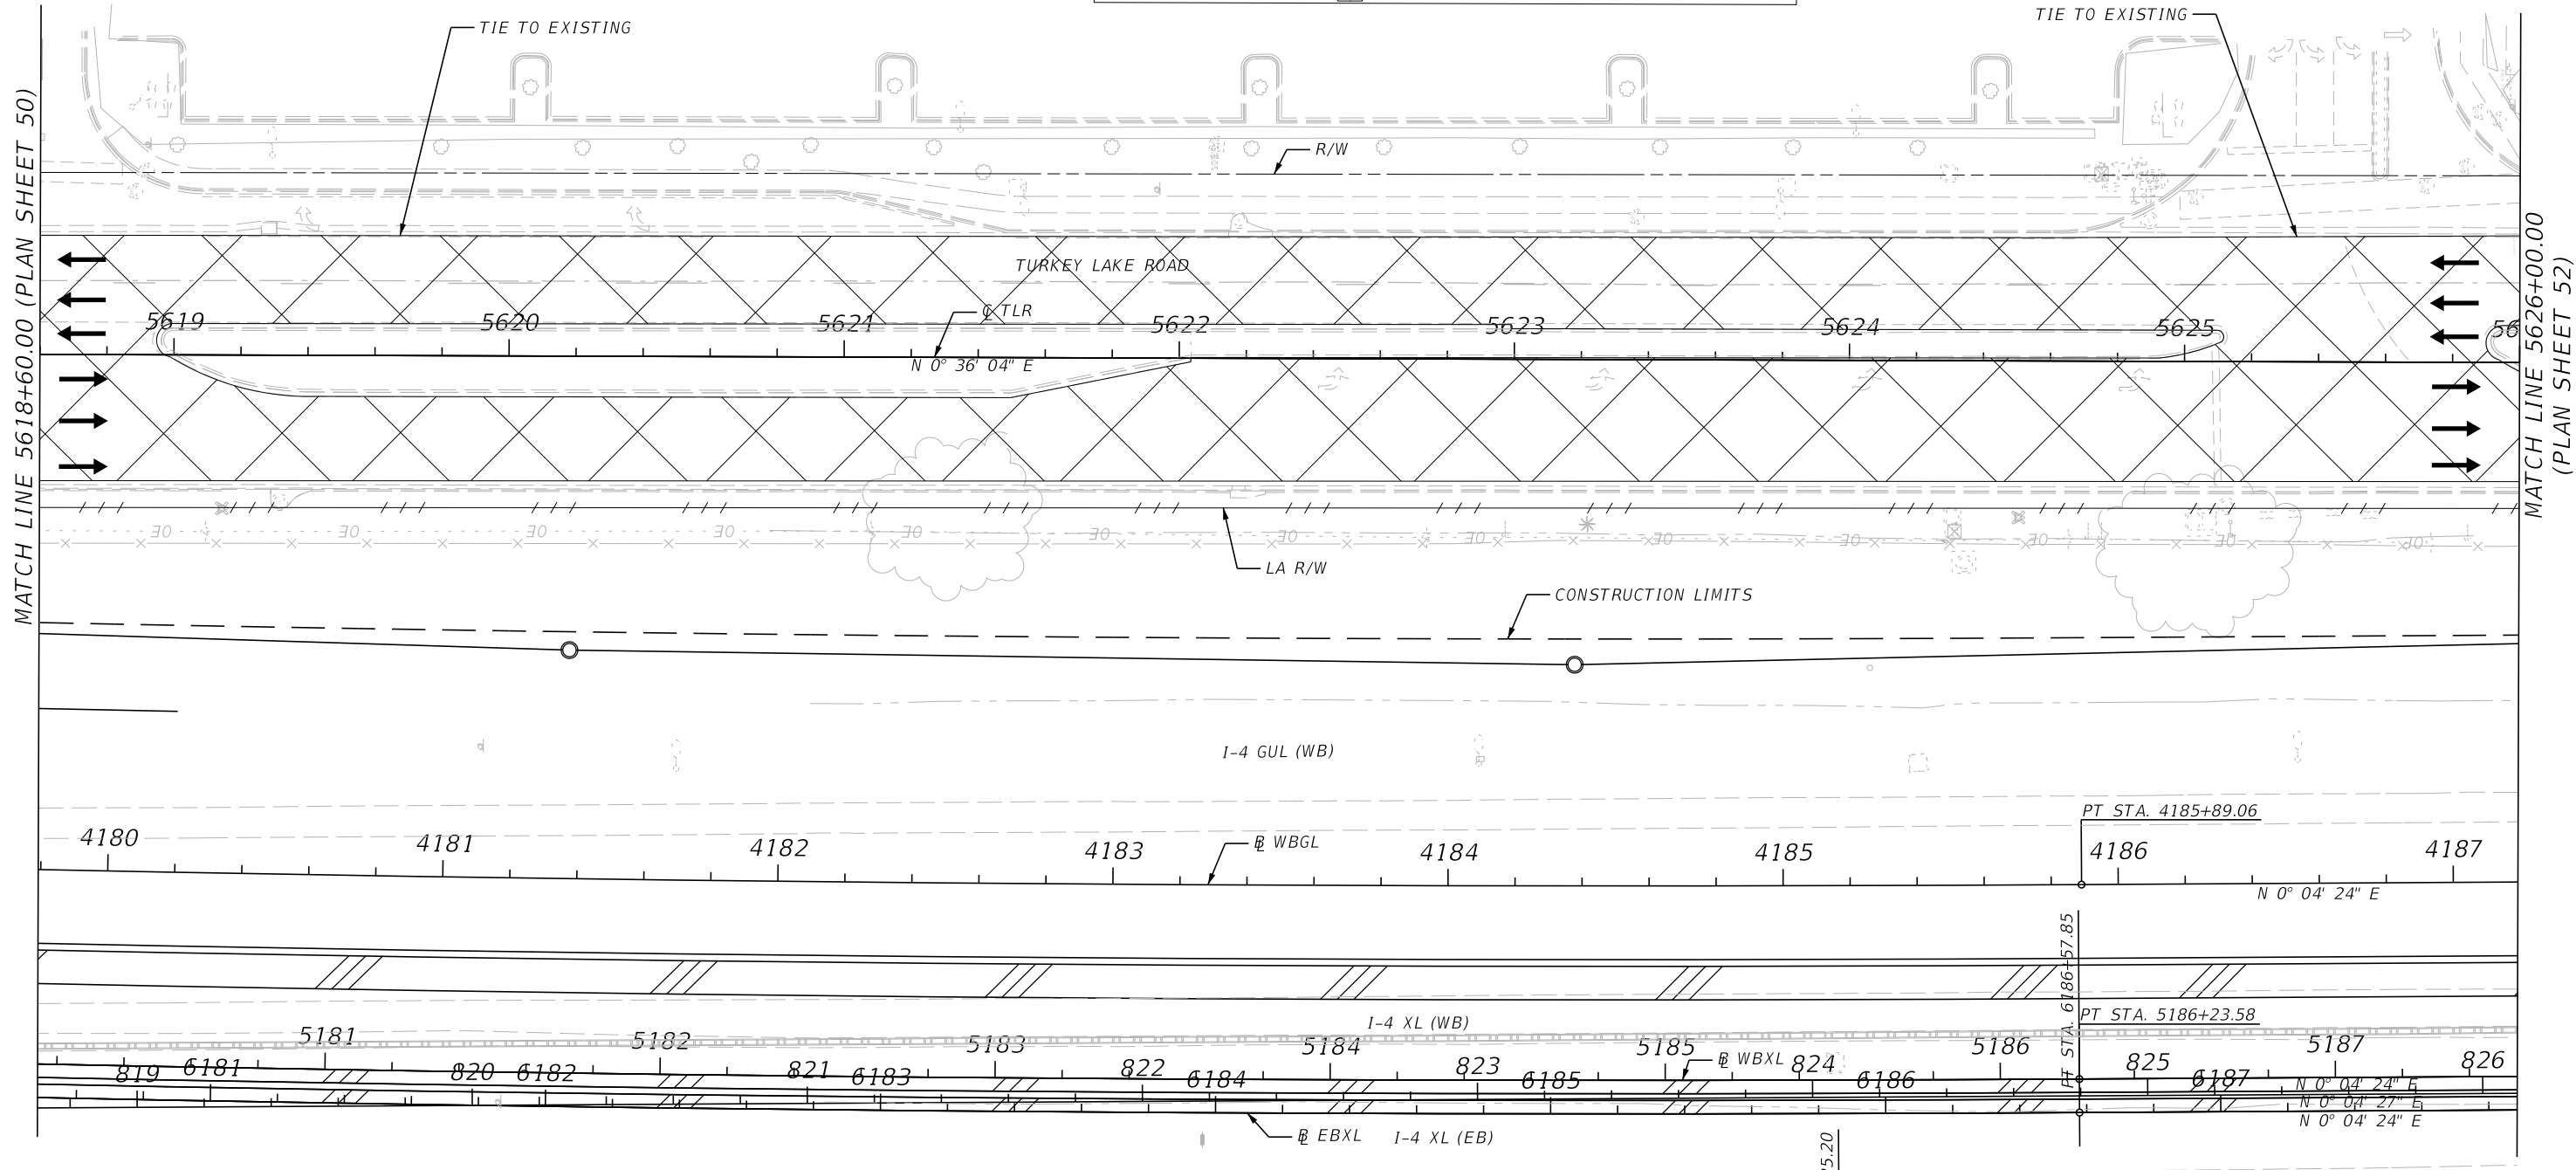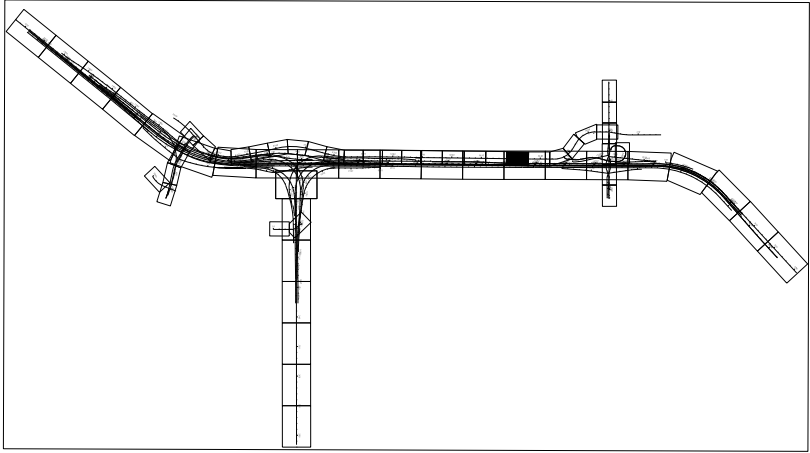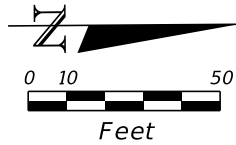


REVISIONS				Engineer of Record: Pierre Navaille P.E. License No. 46076 CH2M HILL 255 E. Robinson Street, Suite 505 Orlando, FL 32801 PH (407) 423-0030 Certificate of Authorization No. 000072	STATE OF FLORIDA DEPARTMENT OF TRANSPORTATION			ROADWAY PLAN (51) TURKEY LAKE RD	SHEET NO. 104
DATE	DESCRIPTION	DATE	DESCRIPTION		ROAD NO.	COUNTY	FINANCIAL PROJECT ID		
					SR 400	ORANGE	242484-7-32-01		

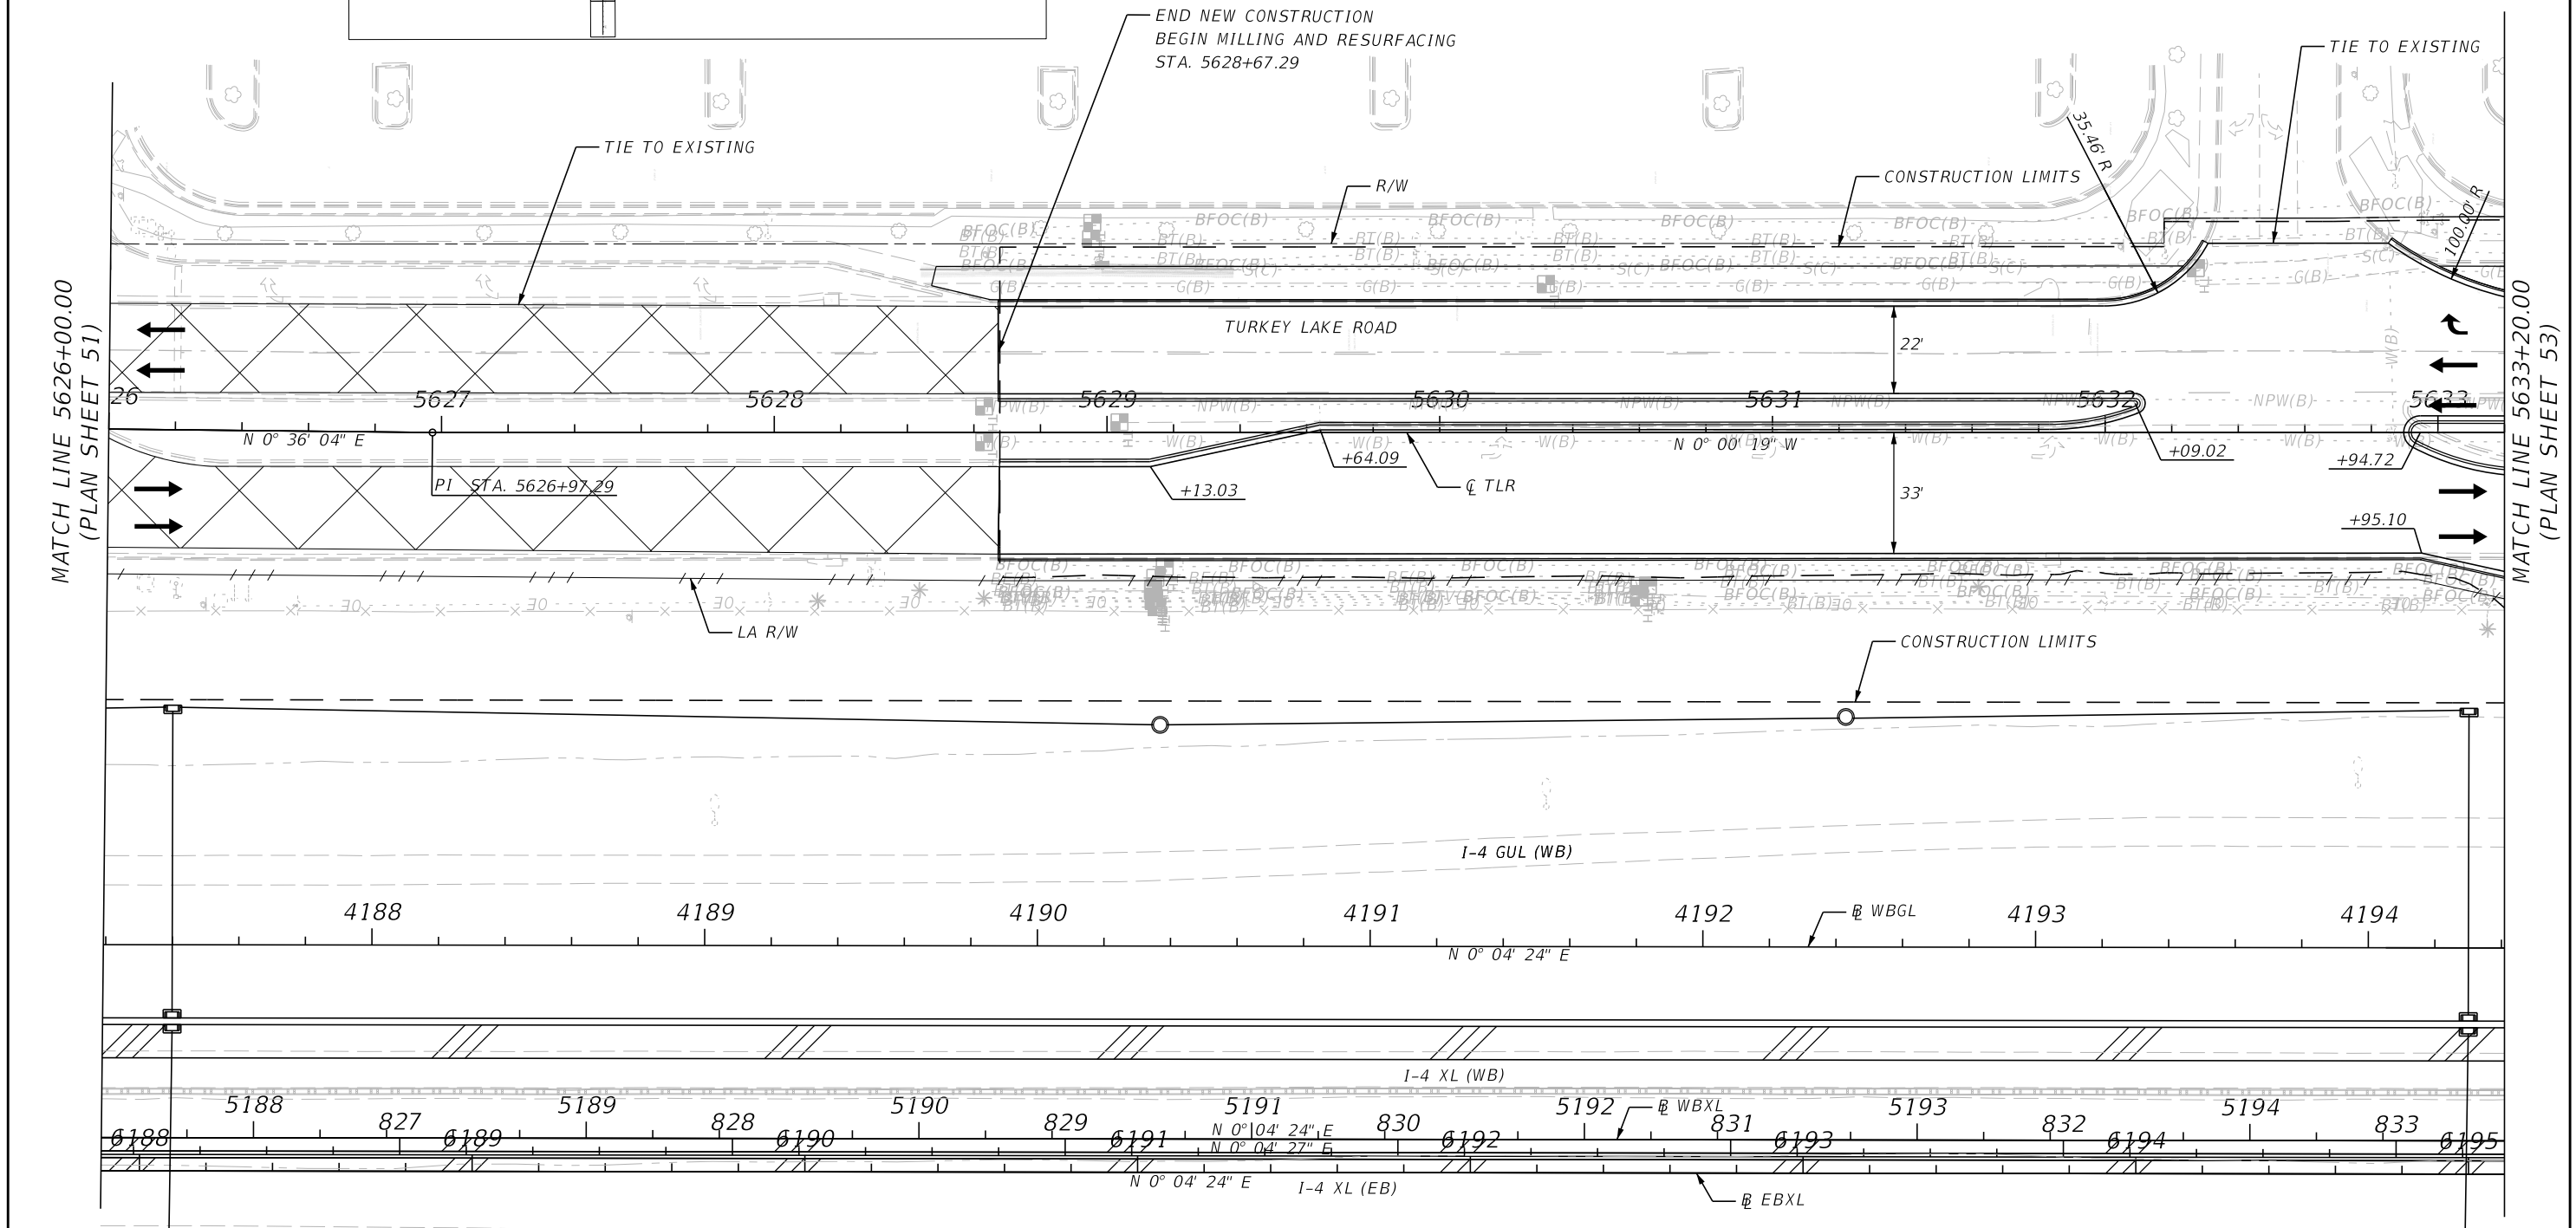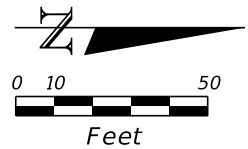


REVISIONS				Engineer of Record: Pierre Navaille P.E. License No. 46076 CH2M HILL 255 E. Robinson Street, Suite 505 Orlando, FL 32801 PH (407) 423-0030 Certificate of Authorization No. 000072	STATE OF FLORIDA DEPARTMENT OF TRANSPORTATION			ROADWAY PLAN (52) TURKEY LAKE RD	SHEET NO. 105
DATE	DESCRIPTION	DATE	DESCRIPTION		ROAD NO.	COUNTY	FINANCIAL PROJECT ID		
					SR 400	ORANGE	242484-7-32-01		

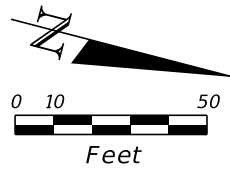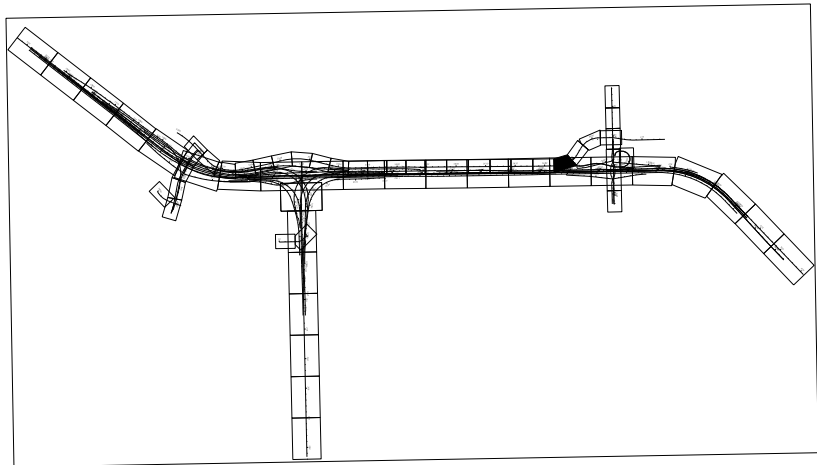



BEGIN CONSTRUCTION
C TLR STA. 5638+15.68 =
BRP_M2 STA. 2297+98.02

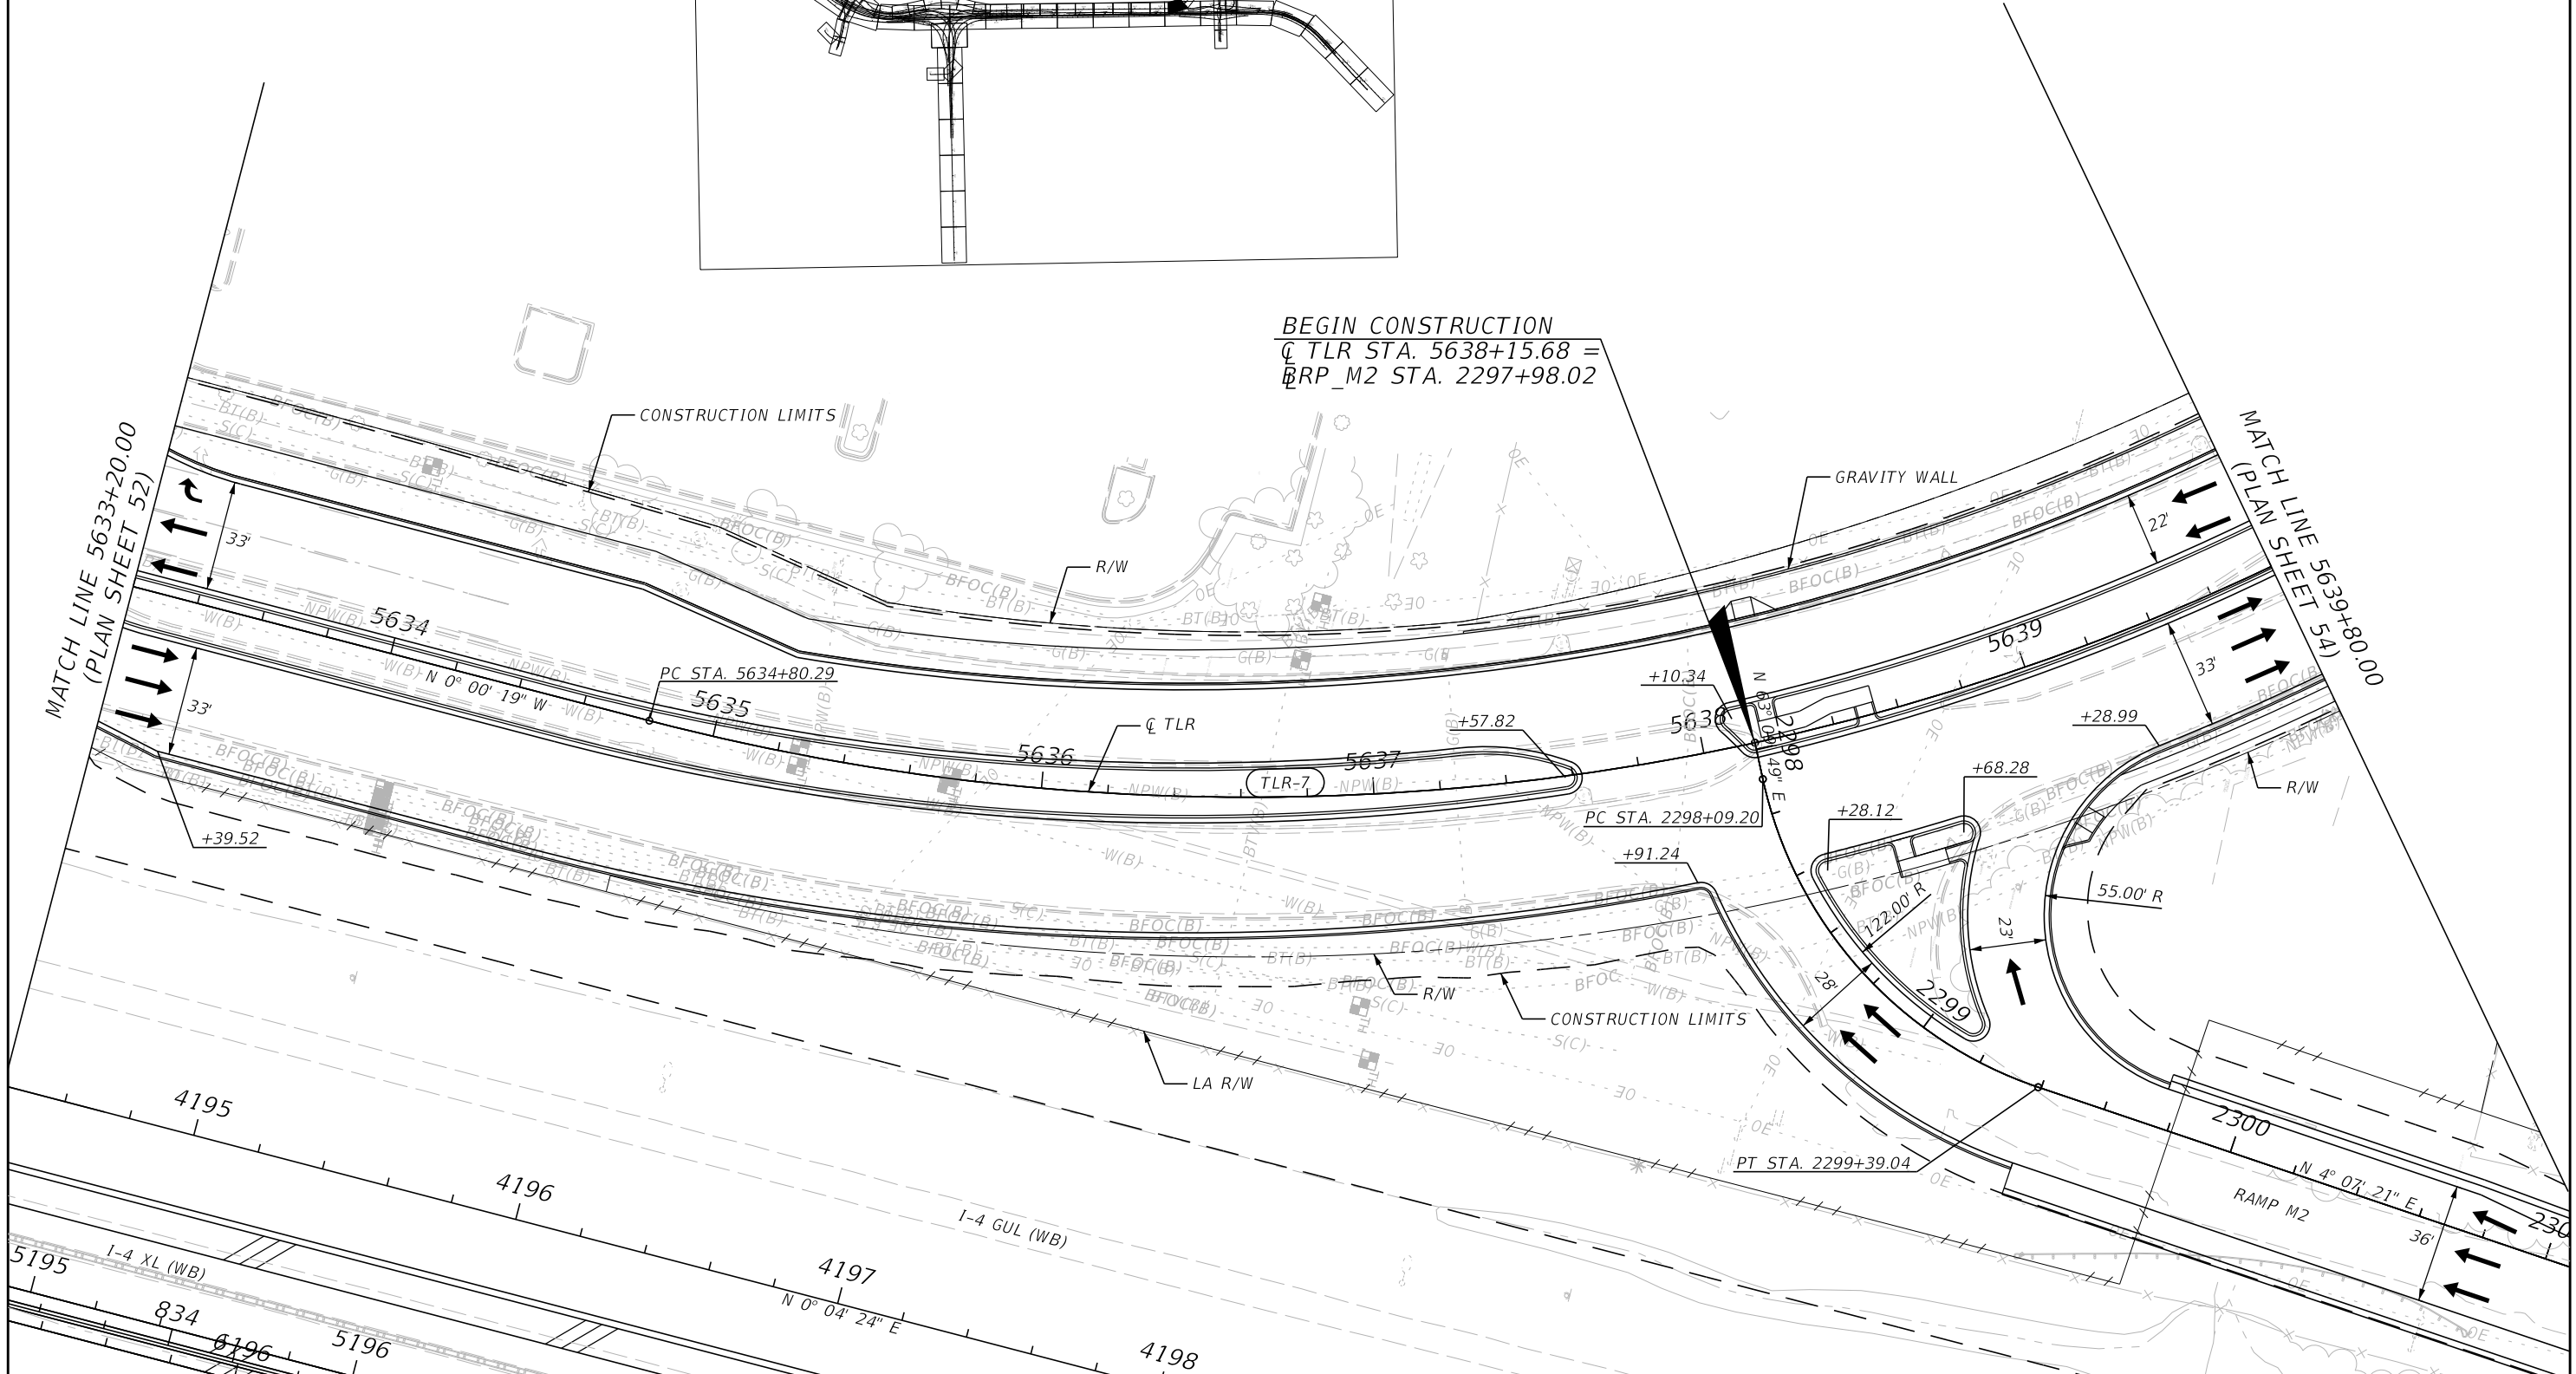

REVISIONS				Engineer of Record: Pierre Navaille P.E. License No. 46076 CH2M HILL 255 E. Robinson Street, Suite 505 Orlando, FL 32801 PH (407) 423-0030 Certificate of Authorization No. 000072	STATE OF FLORIDA DEPARTMENT OF TRANSPORTATION			ROADWAY PLAN (53) TURKEY LAKE RD	SHEET NO. 106
DATE	DESCRIPTION	DATE	DESCRIPTION		ROAD NO.	COUNTY	FINANCIAL PROJECT ID		
					SR 400	ORANGE	242484-7-32-01		

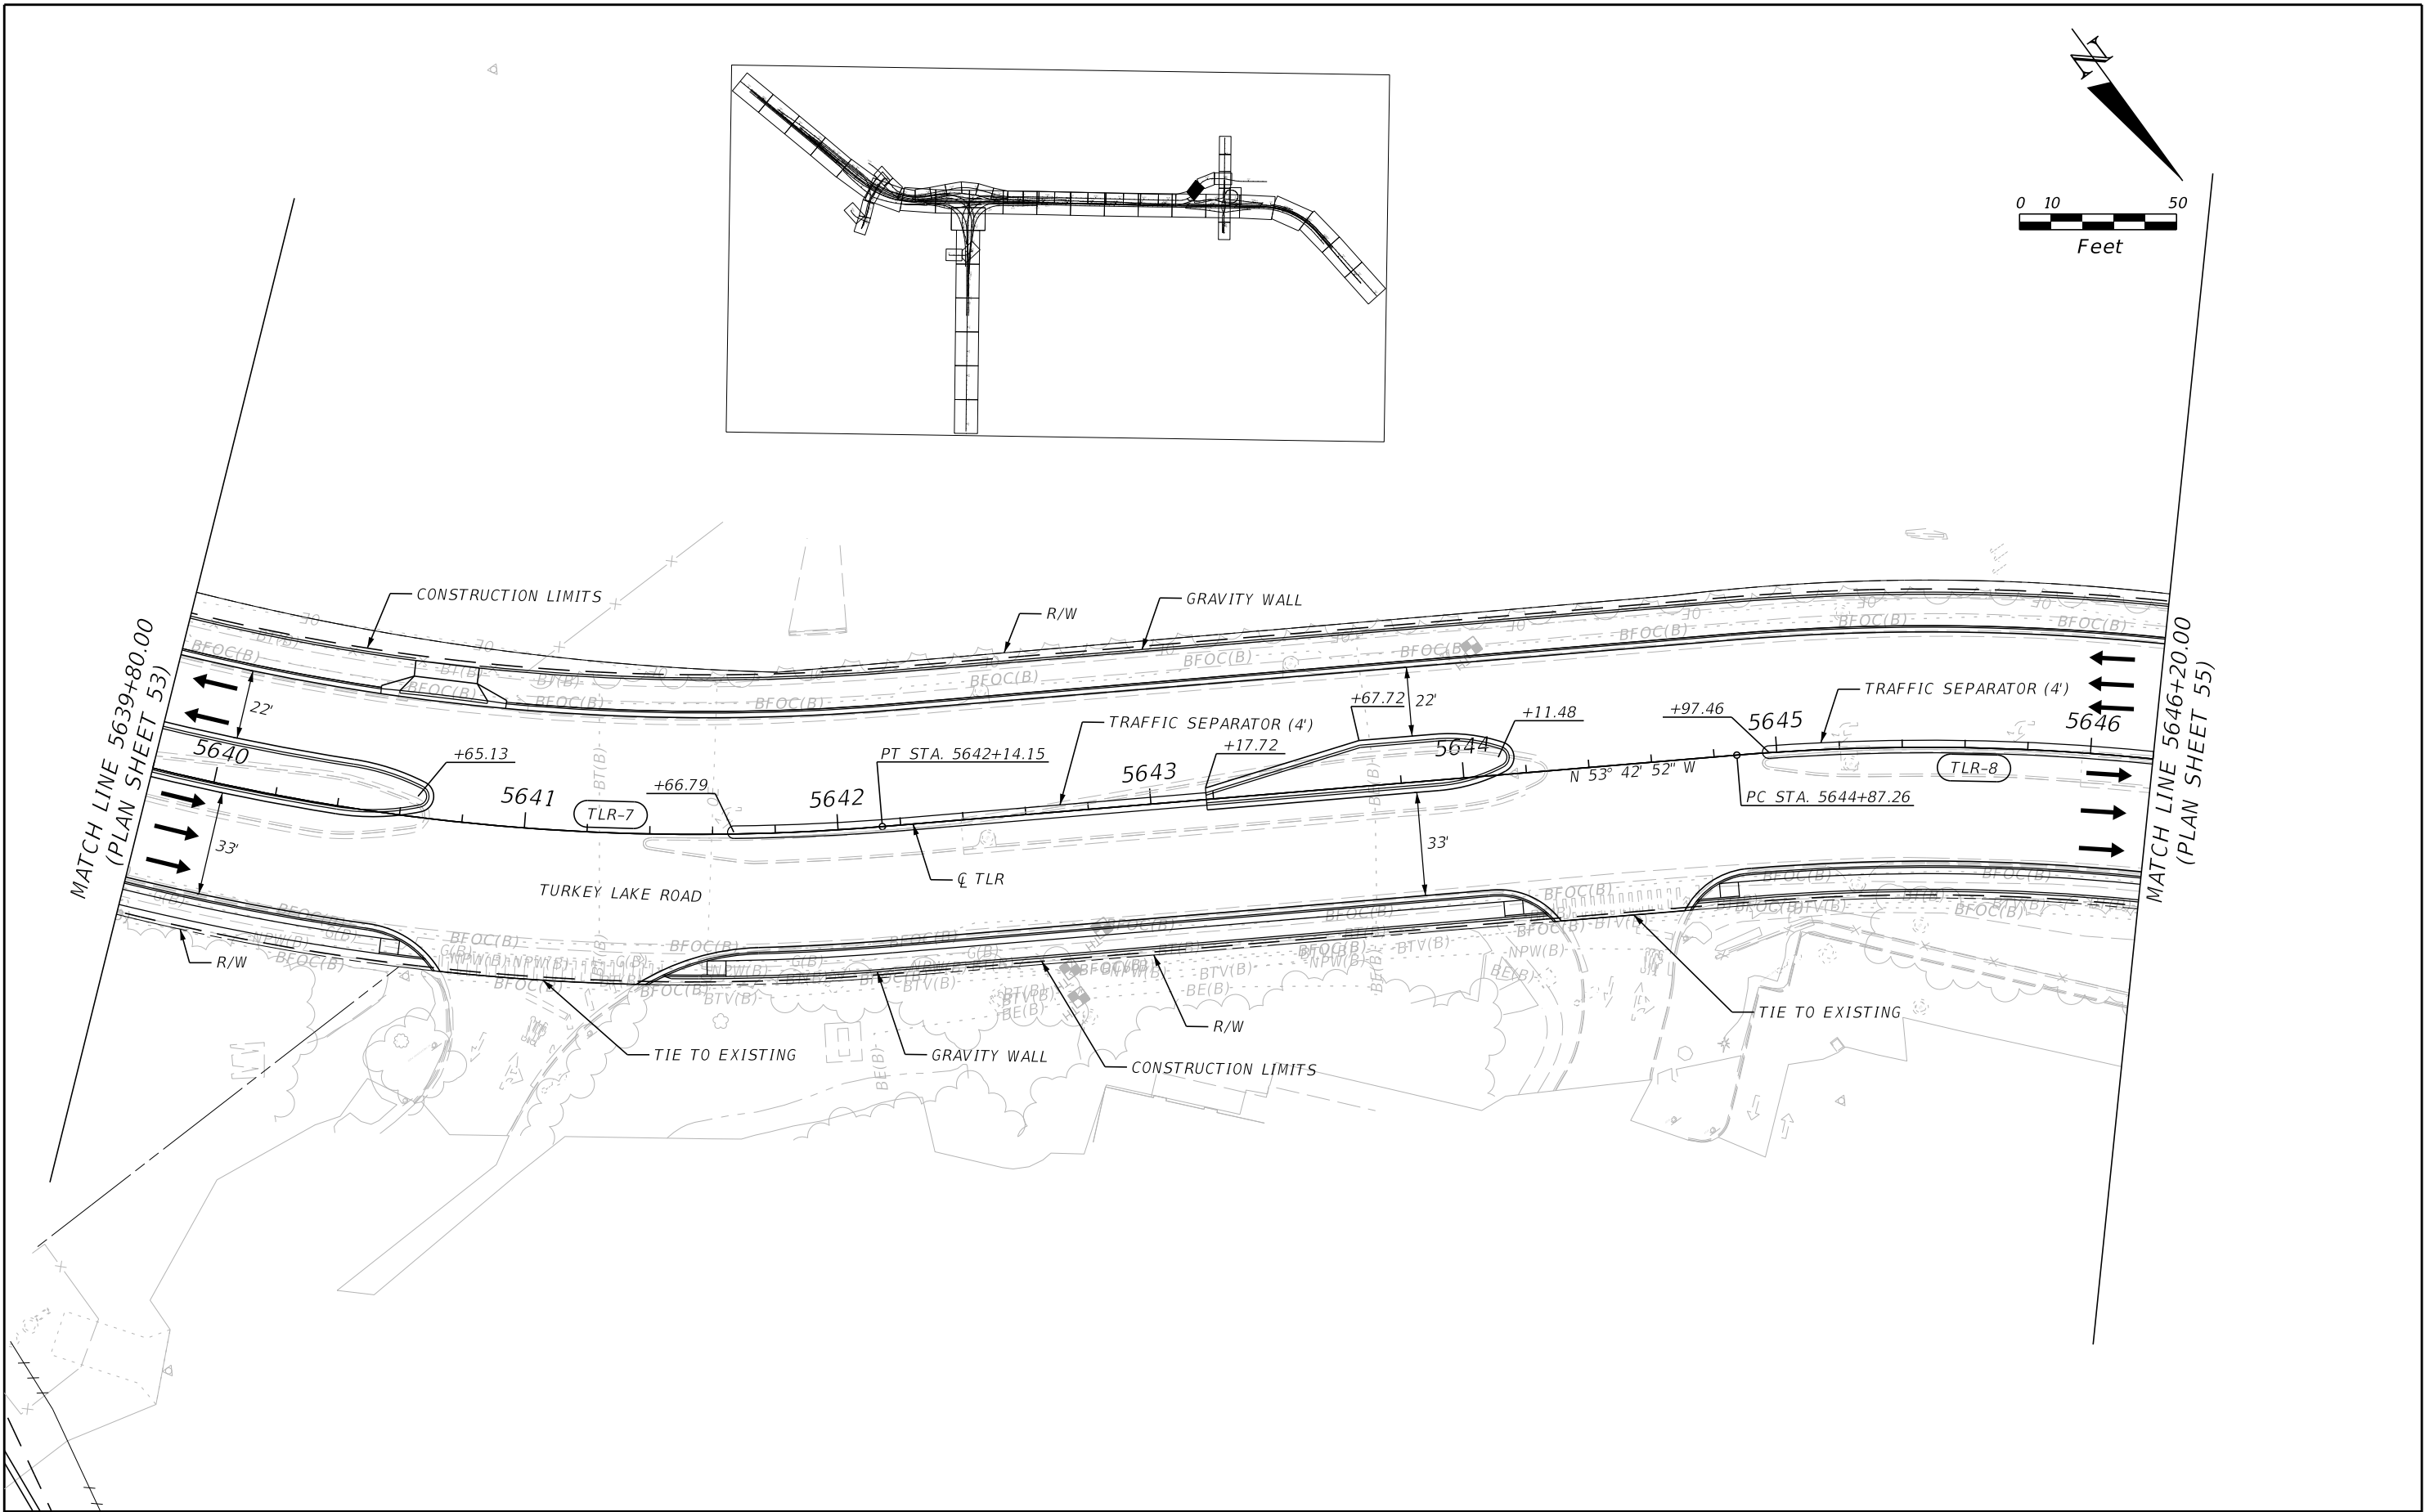


REVISIONS				Engineer of Record: Pierre Navaille P.E. License No. 46076 CH2M HILL 255 E. Robinson Street, Suite 505 Orlando, FL 32801 PH (407) 423-0030 Certificate of Authorization No. 000072	STATE OF FLORIDA DEPARTMENT OF TRANSPORTATION			ROADWAY PLAN (54) TURKEY LAKE RD	SHEET NO. 107
DATE	DESCRIPTION	DATE	DESCRIPTION		ROAD NO.	COUNTY	FINANCIAL PROJECT ID		
					SR 400	ORANGE	242484-7-32-01		

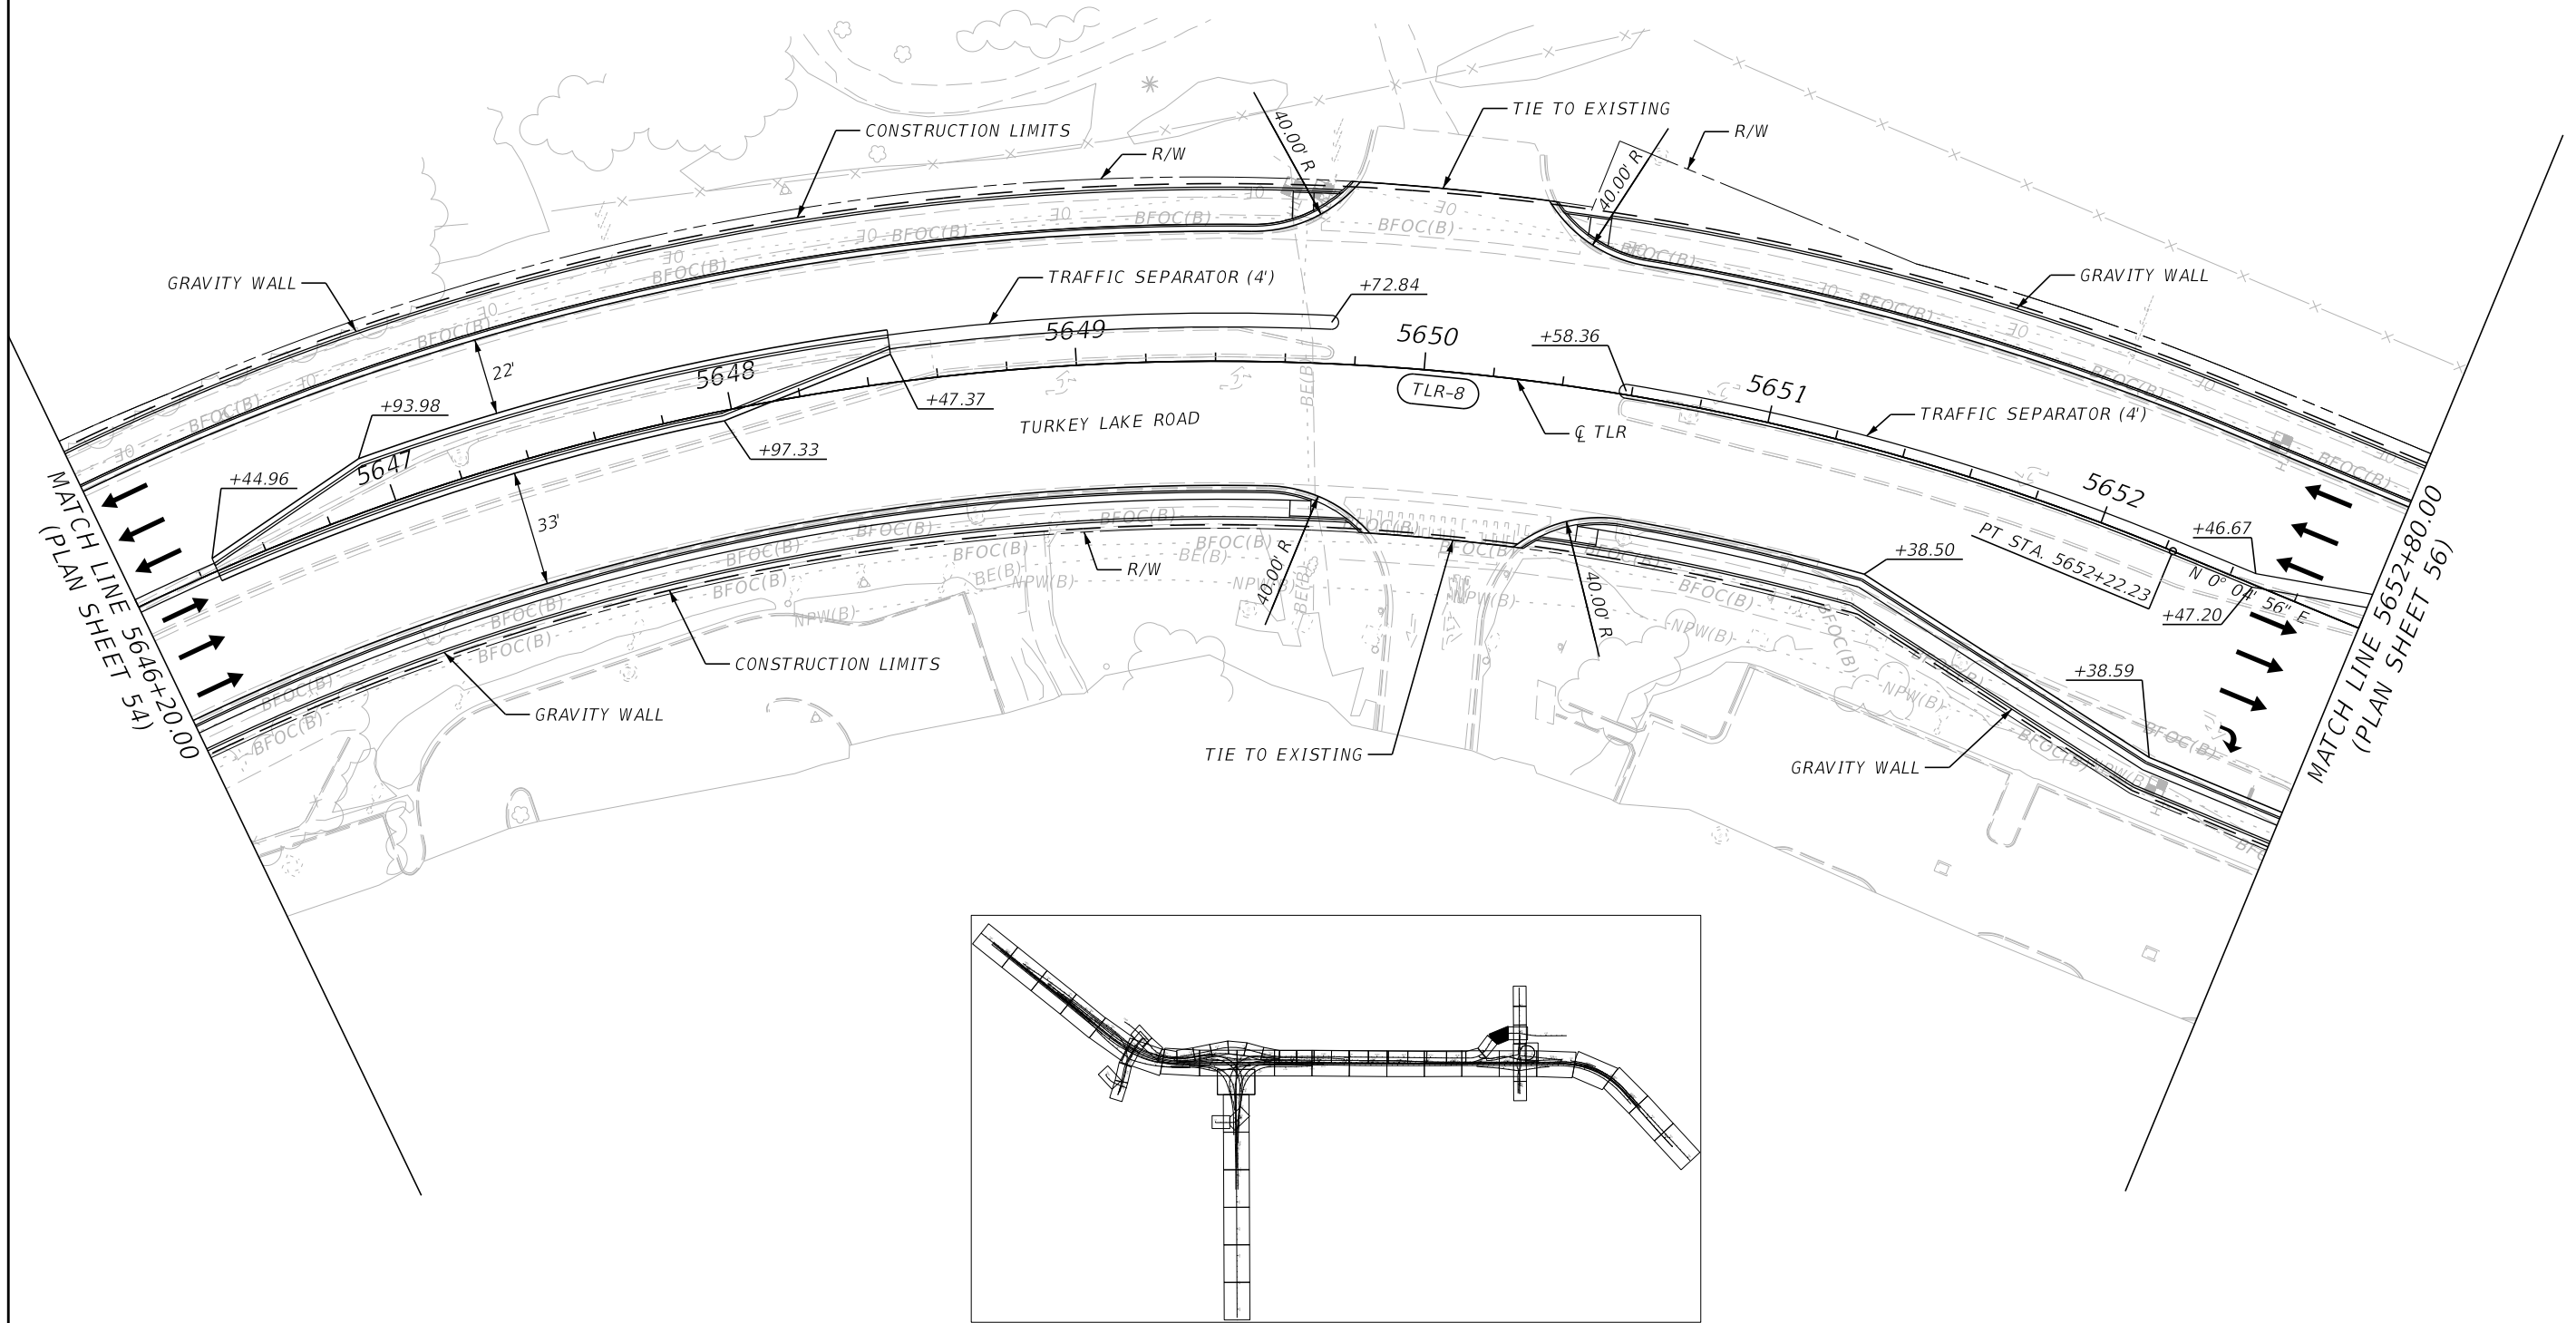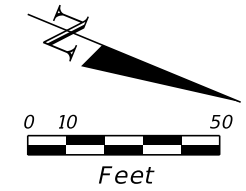


REVISIONS				Engineer of Record: Pierre Navaille P.E. License No. 46076 CH2M HILL 255 E. Robinson Street, Suite 505 Orlando, FL 32801 PH (407) 423-0030 Certificate of Authorization No. 000072	STATE OF FLORIDA DEPARTMENT OF TRANSPORTATION			ROADWAY PLAN (55) TURKEY LAKE RD	SHEET NO. 108
DATE	DESCRIPTION	DATE	DESCRIPTION		ROAD NO.	COUNTY	FINANCIAL PROJECT ID		
					SR 400	ORANGE	242484-7-32-01		

THE OFFICIAL RECORD OF THIS SHEET IS THE ELECTRONIC FILE DIGITALLY SIGNED AND SEALED UNDER RULE 61G15-23.004, F.A.C.


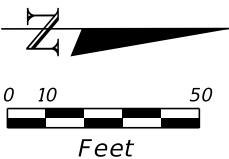


MATCH LINE 5652+80.00
(PLAN SHEET 55)

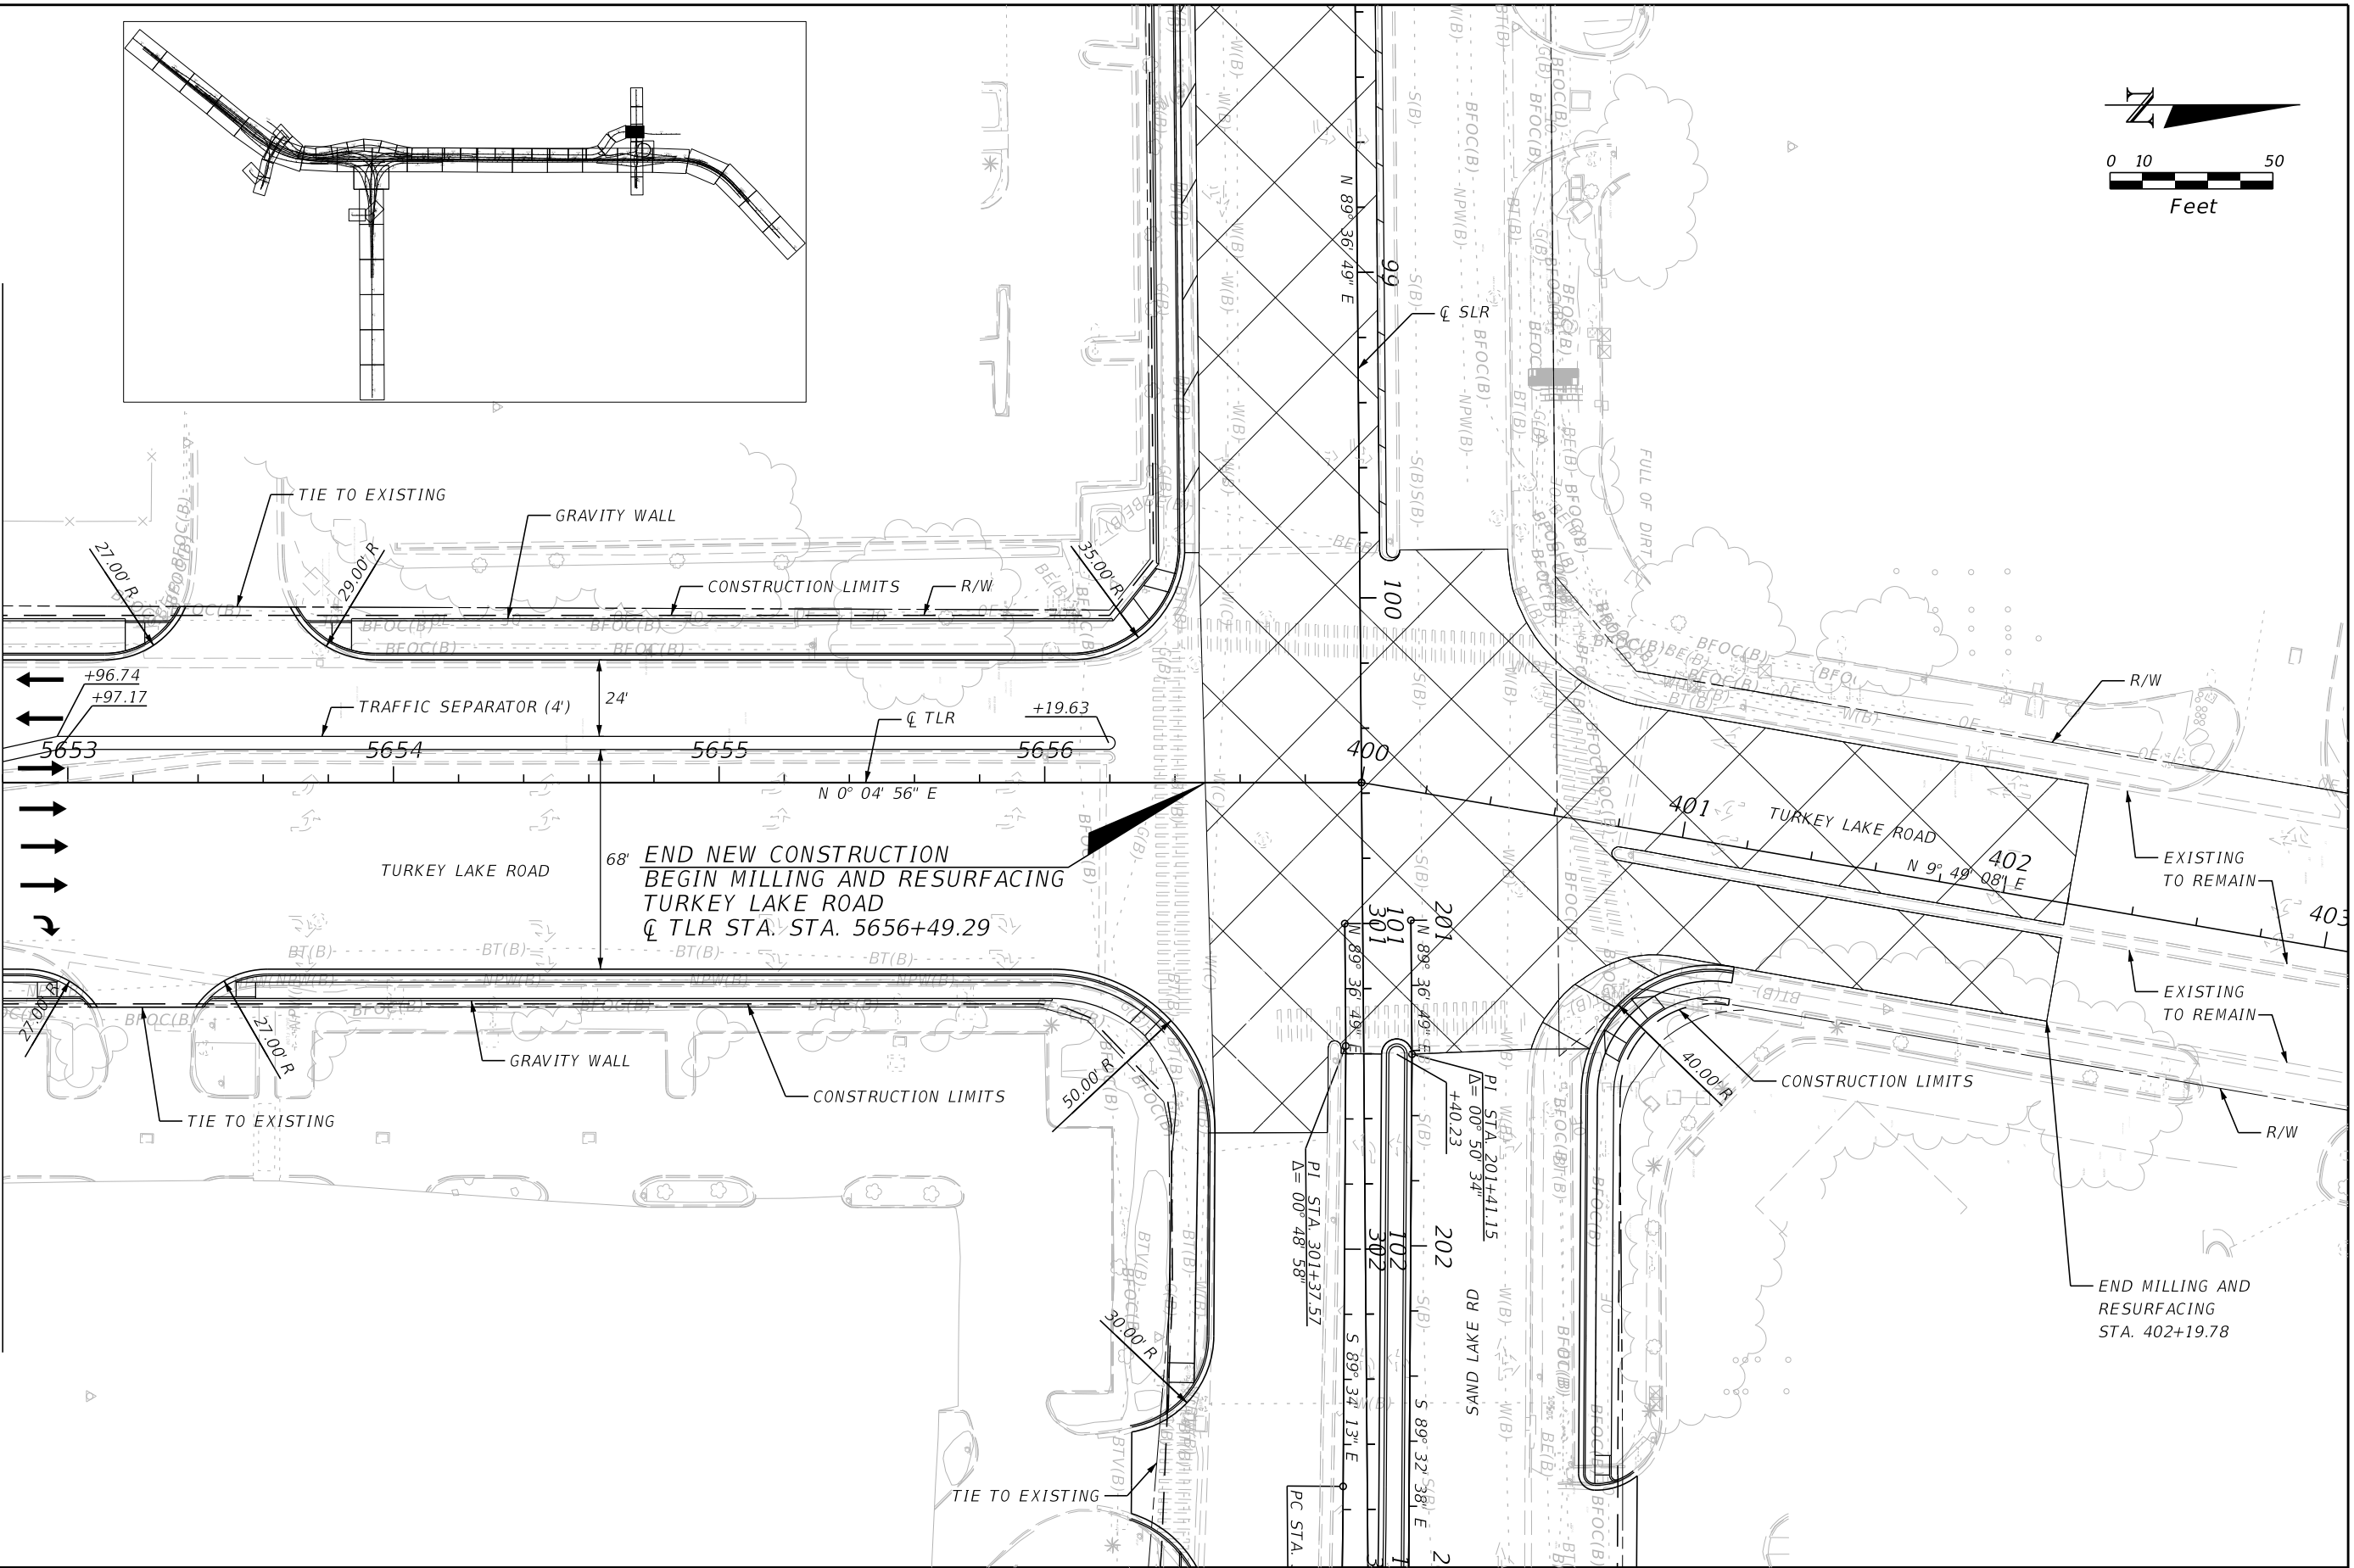

REVISIONS				Engineer of Record: Pierre Navaille P.E. License No. 46076 CH2M HILL 255 E. Robinson Street, Suite 505 Orlando, FL 32801 PH (407) 423-0030 Certificate of Authorization No. 000072	STATE OF FLORIDA DEPARTMENT OF TRANSPORTATION			ROADWAY PLAN (56) TURKEY LAKE RD	SHEET NO. 109
DATE	DESCRIPTION	DATE	DESCRIPTION		ROAD NO.	COUNTY	FINANCIAL PROJECT ID		
					SR 400	ORANGE	242484-7-32-01		


THE OFFICIAL RECORD OF THIS SHEET IS THE ELECTRONIC FILE DIGITALLY SIGNED AND SEALED UNDER RULE 61G15-23.004, F.A.C.

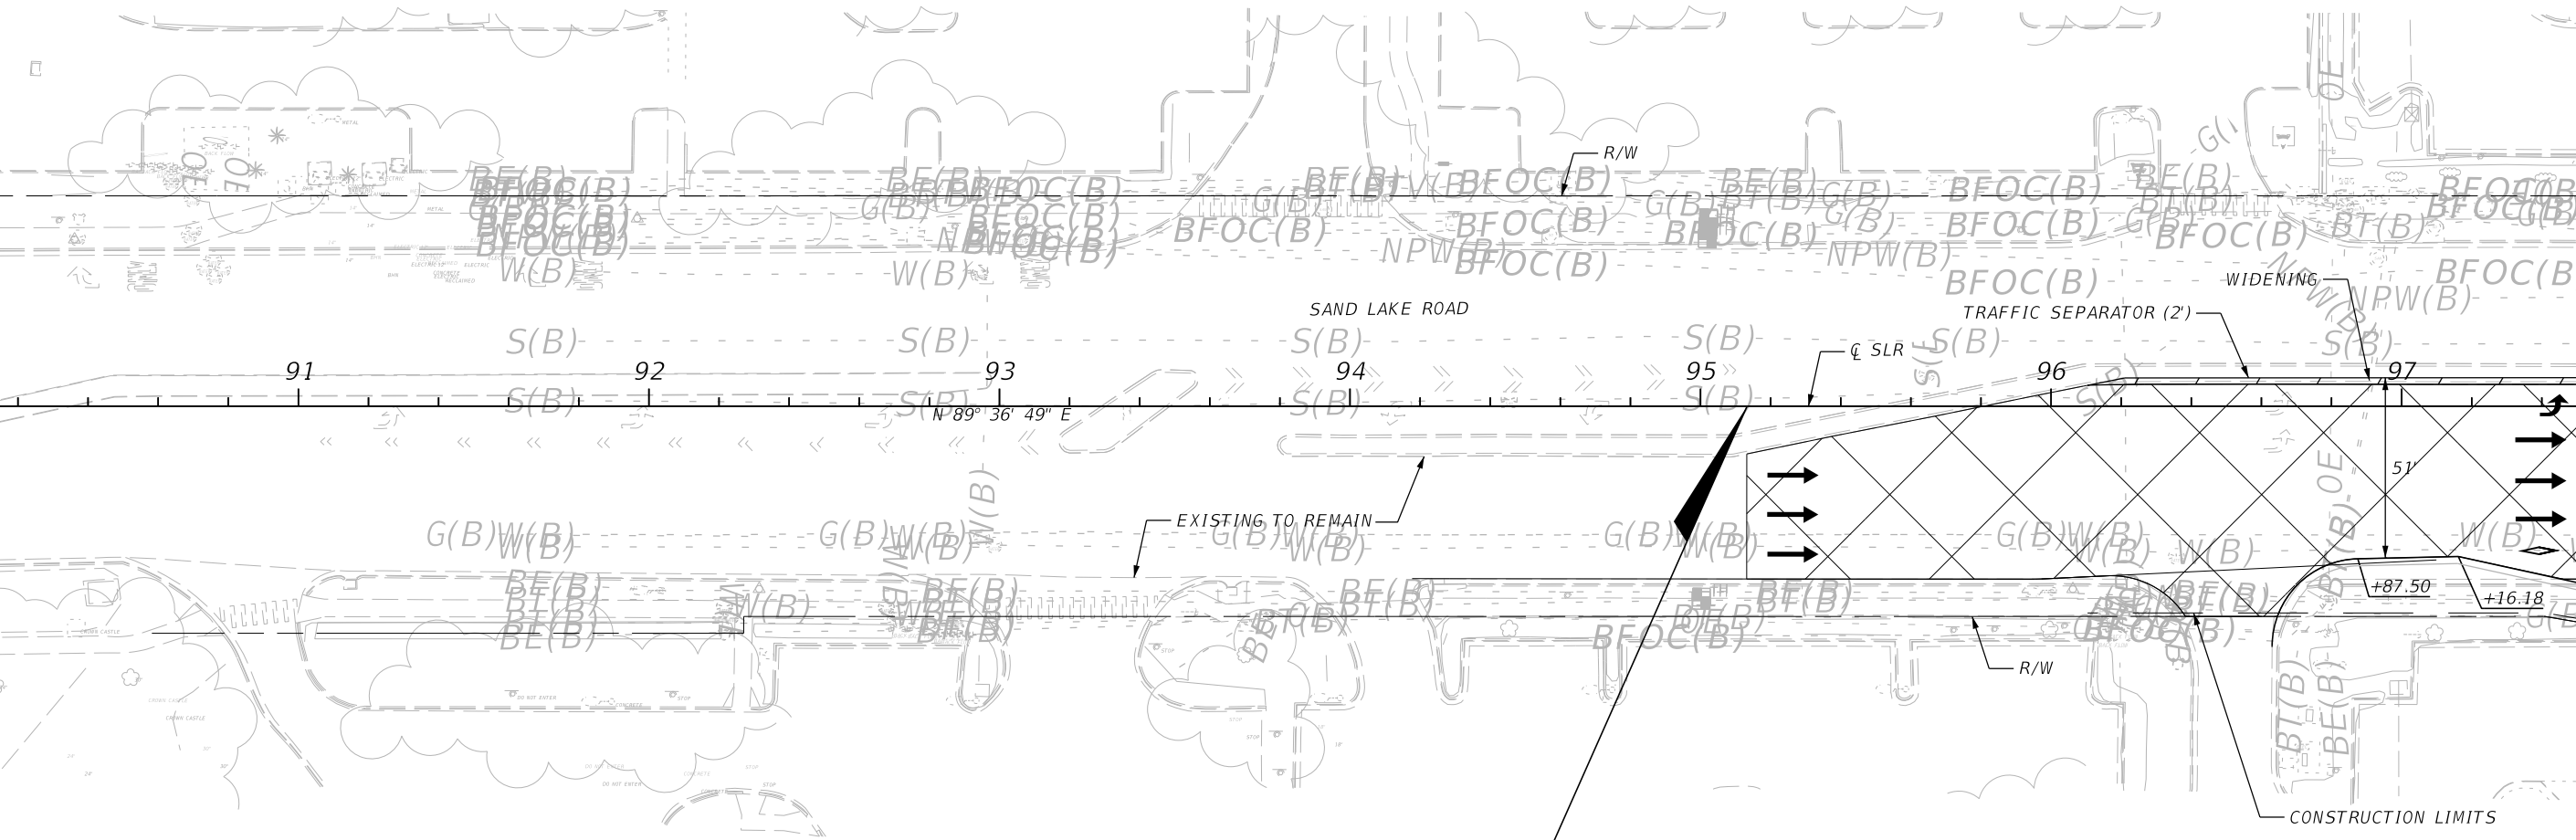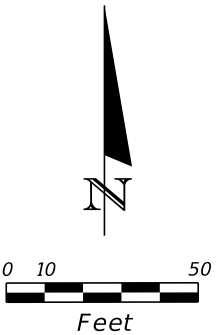


BEGIN CONSTRUCTION
BEGIN MILLING & RESURFACING EB
SAND LAKE ROAD
CL SLR STA. 95+13.29

MATCH LINE 97+50.00
(PLAN SHEET 58)

REVISIONS				Engineer of Record: Pierre Navaille P.E. License No. 46076 CH2M HILL 255 E. Robinson Street, Suite 505 Orlando, FL 32801 PH (407) 423-0030 Certificate of Authorization No. 000072	STATE OF FLORIDA DEPARTMENT OF TRANSPORTATION			ROADWAY PLAN (57) SAND LAKE RD	SHEET NO.
DATE	DESCRIPTION	DATE	DESCRIPTION		ROAD NO.	COUNTY	FINANCIAL PROJECT ID		110
					SR 400	ORANGE	242484-7-32-01		



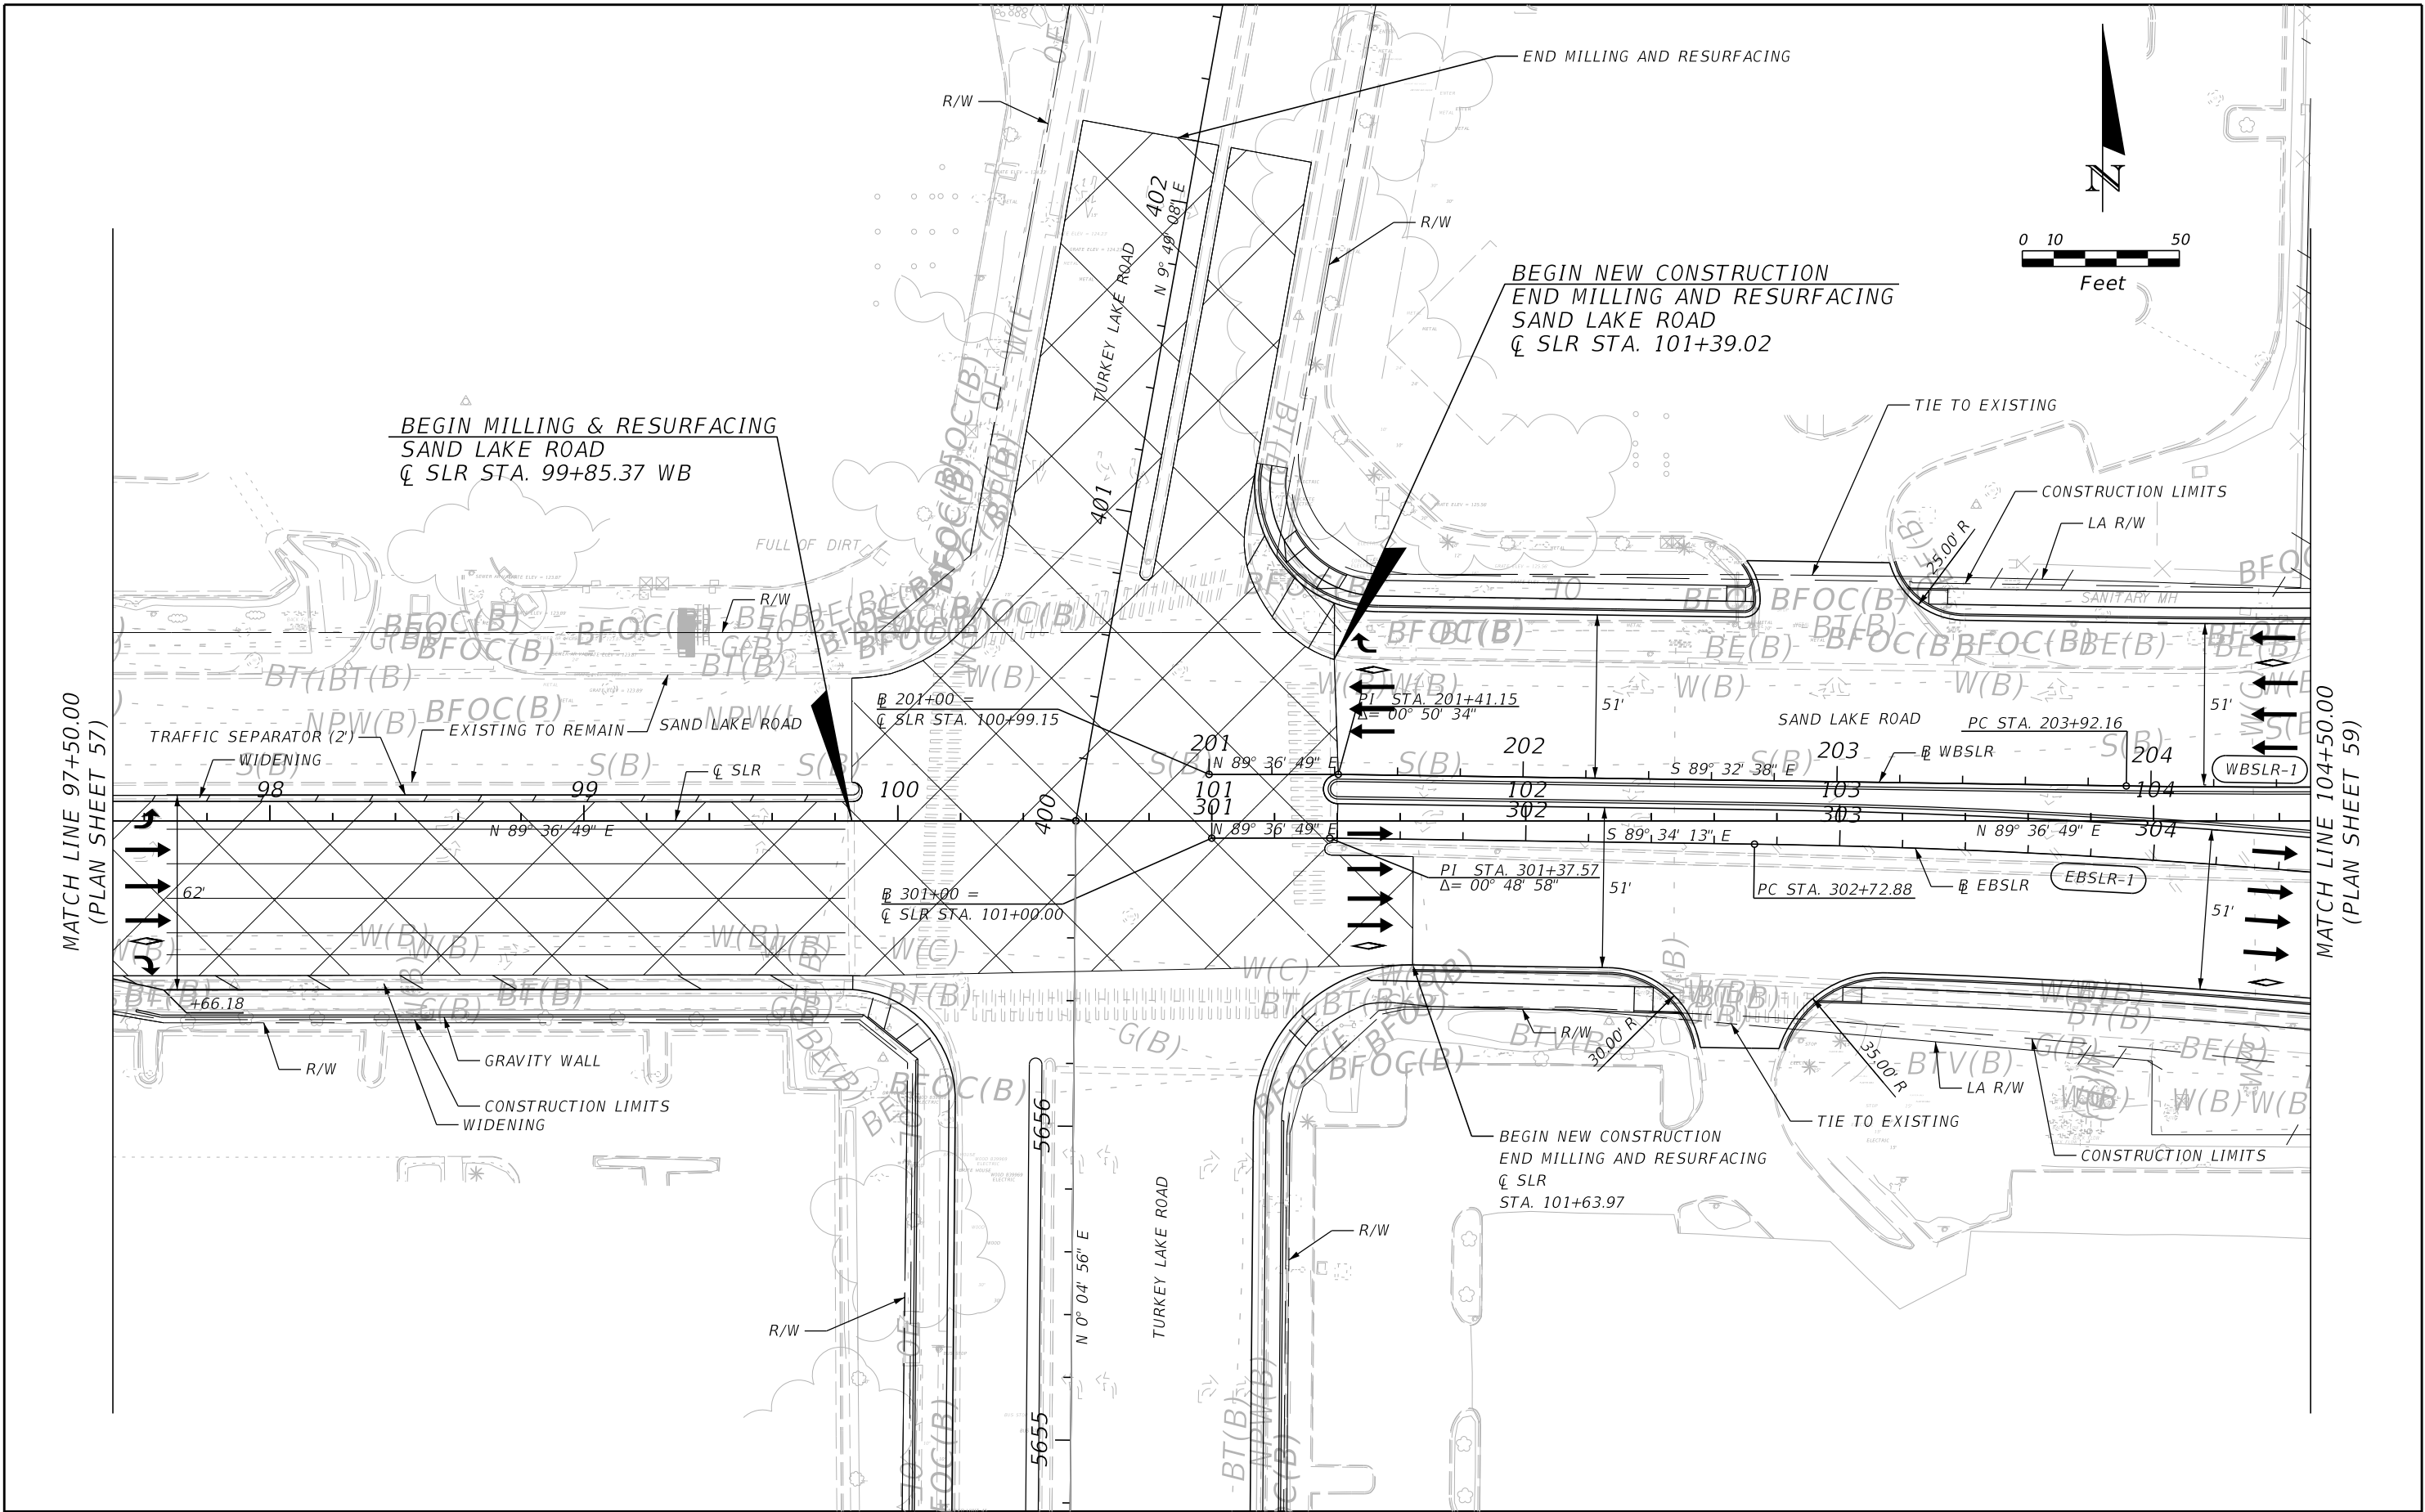


REVISIONS				Engineer of Record: Pierre Navaille P.E. License No. 46076 CH2M HILL 255 E. Robinson Street, Suite 505 Orlando, FL 32801 PH (407) 423-0030 Certificate of Authorization No. 000072	STATE OF FLORIDA DEPARTMENT OF TRANSPORTATION			ROADWAY PLAN (58) SAND LAKE RD	SHEET NO. 111
DATE	DESCRIPTION	DATE	DESCRIPTION		ROAD NO.	COUNTY	FINANCIAL PROJECT ID		
					SR 400	ORANGE	242484-7-32-01		


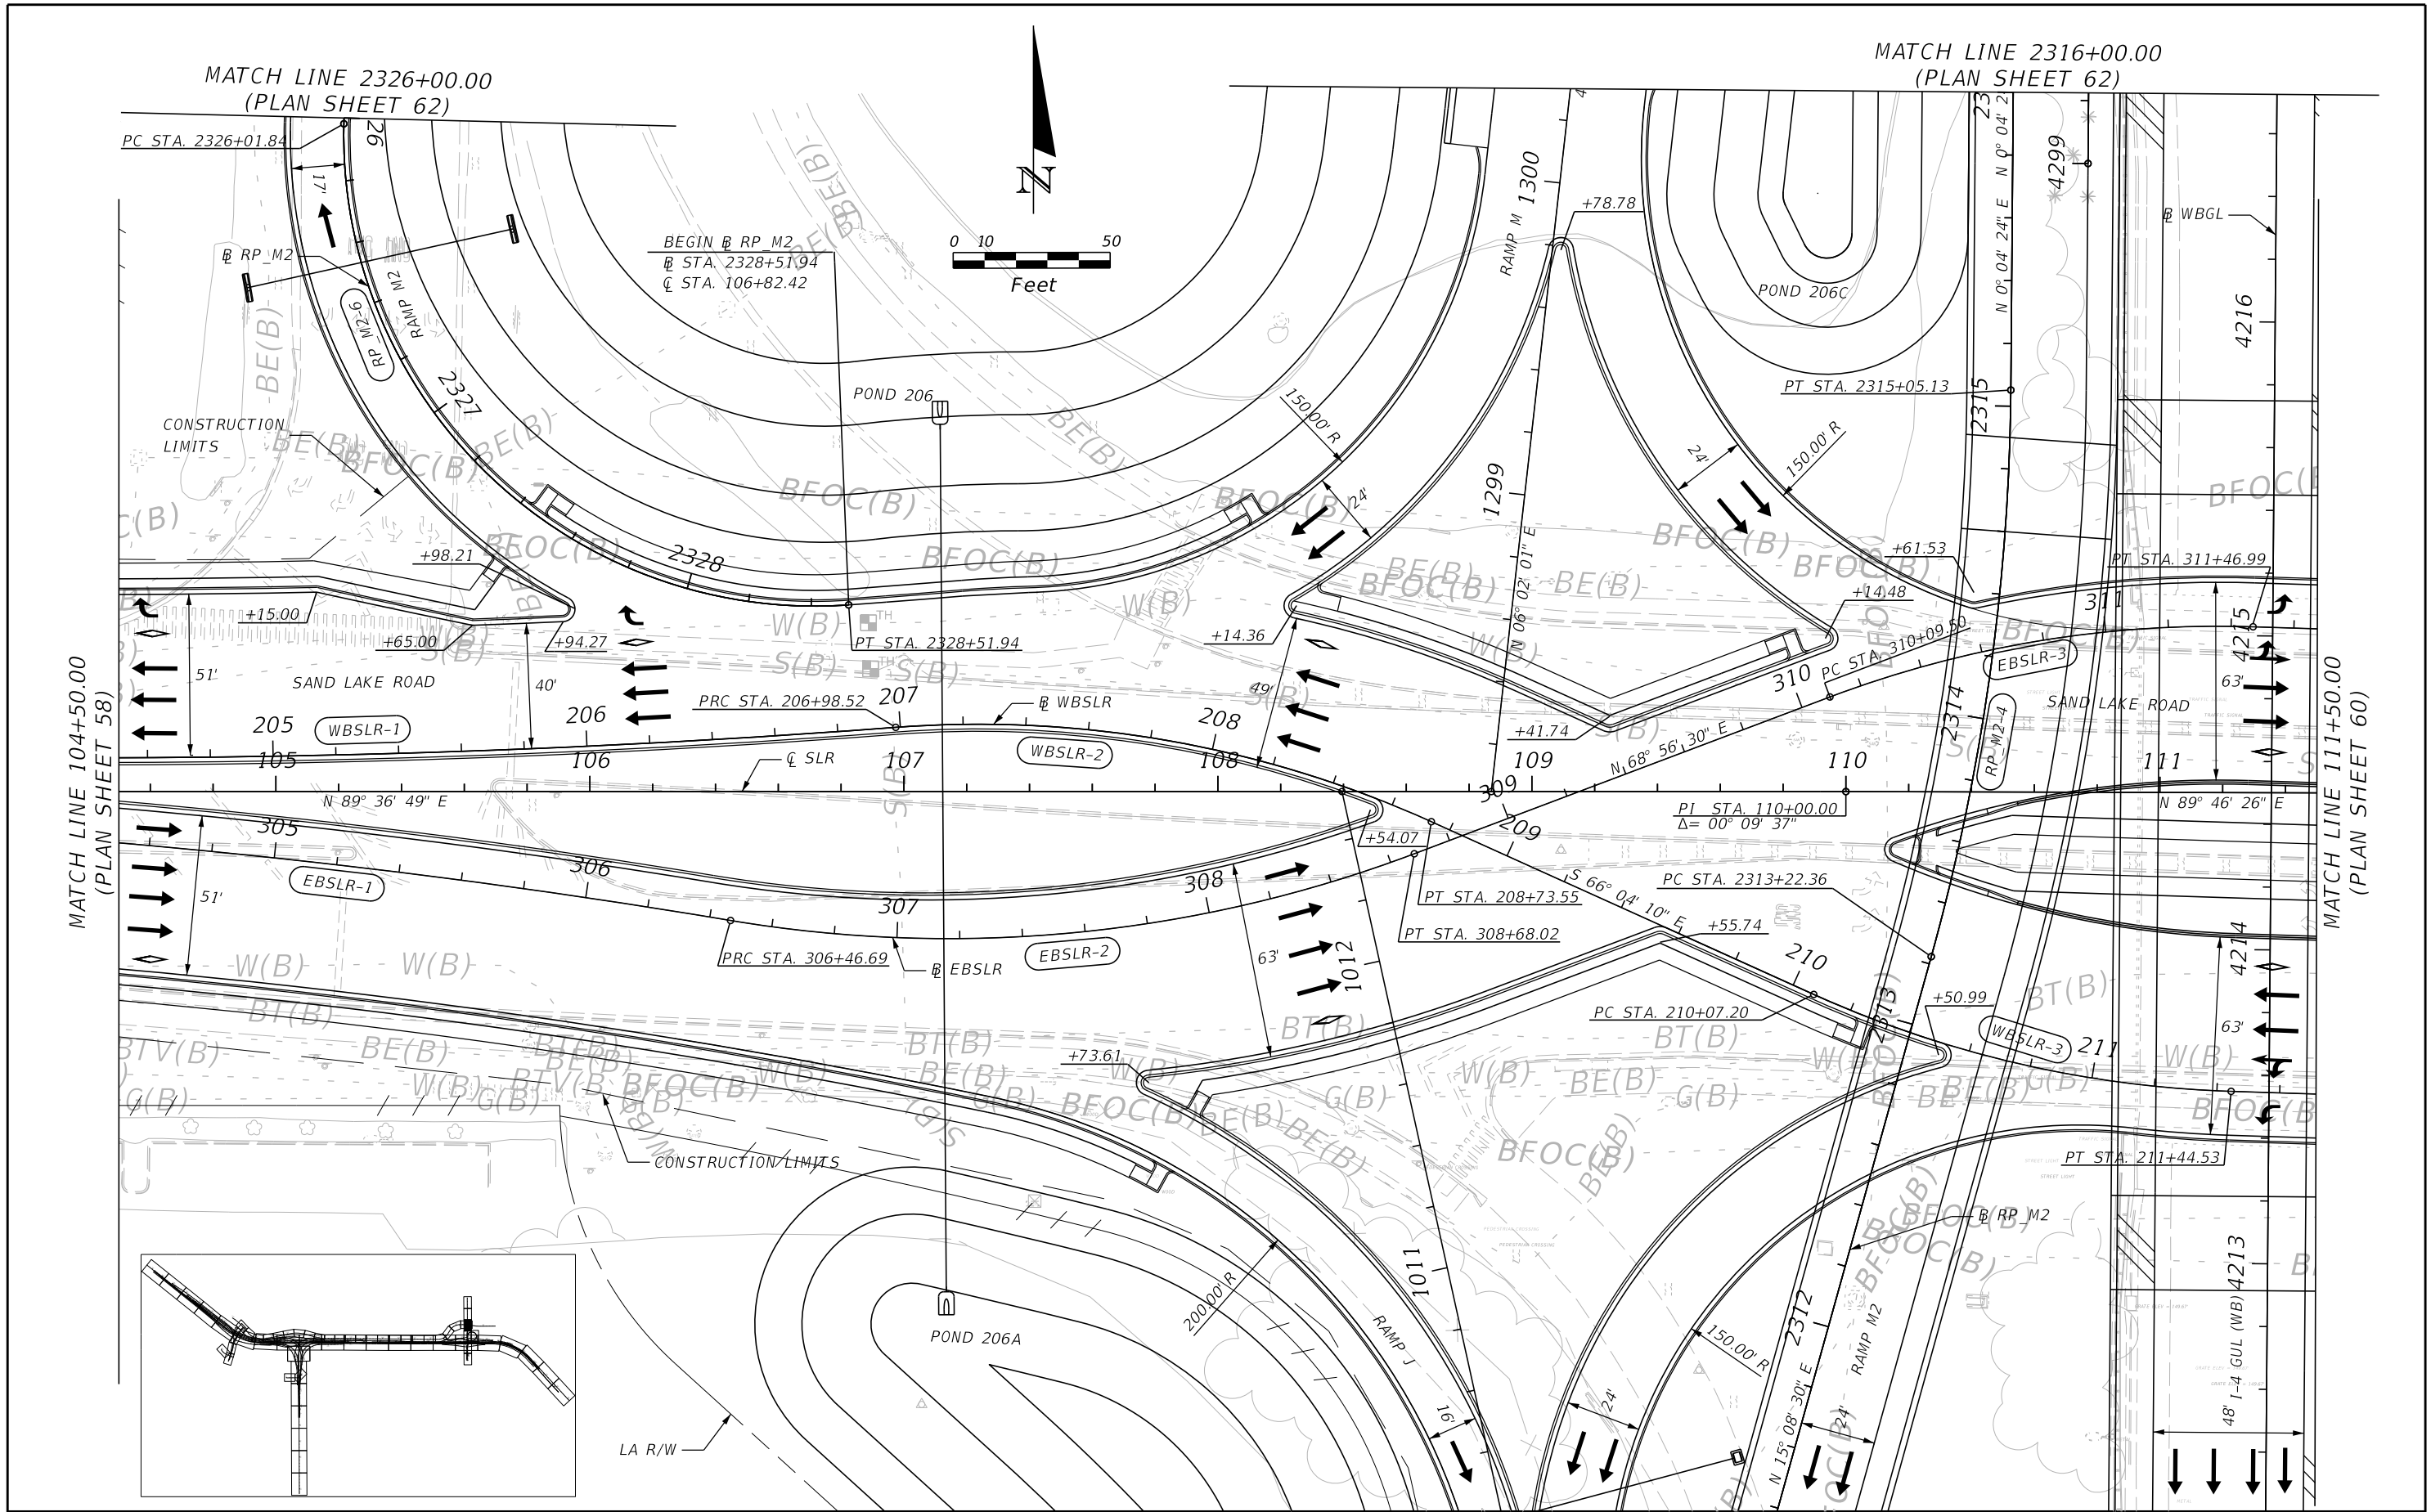


REVISIONS				Engineer of Record: Pierre Navaille P.E. License No. 46076 CH2M HILL 255 E. Robinson Street, Suite 505 Orlando, FL 32801 PH (407) 423-0030 Certificate of Authorization No. 000072	STATE OF FLORIDA DEPARTMENT OF TRANSPORTATION			ROADWAY PLAN (59) SAND LAKE RD	SHEET NO. 112
DATE	DESCRIPTION	DATE	DESCRIPTION		ROAD NO.	COUNTY	FINANCIAL PROJECT ID		
					SR 400	ORANGE	242484-7-32-01		

THE OFFICIAL RECORD OF THIS SHEET IS THE ELECTRONIC FILE DIGITALLY SIGNED AND SEALED UNDER RULE 61G15-23.004, F.A.C.

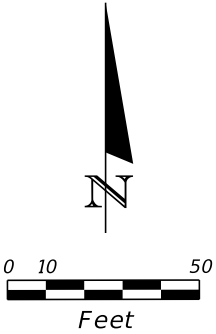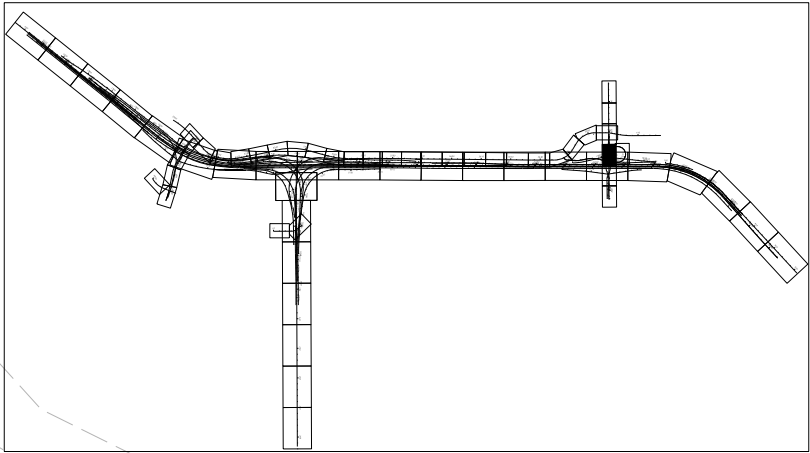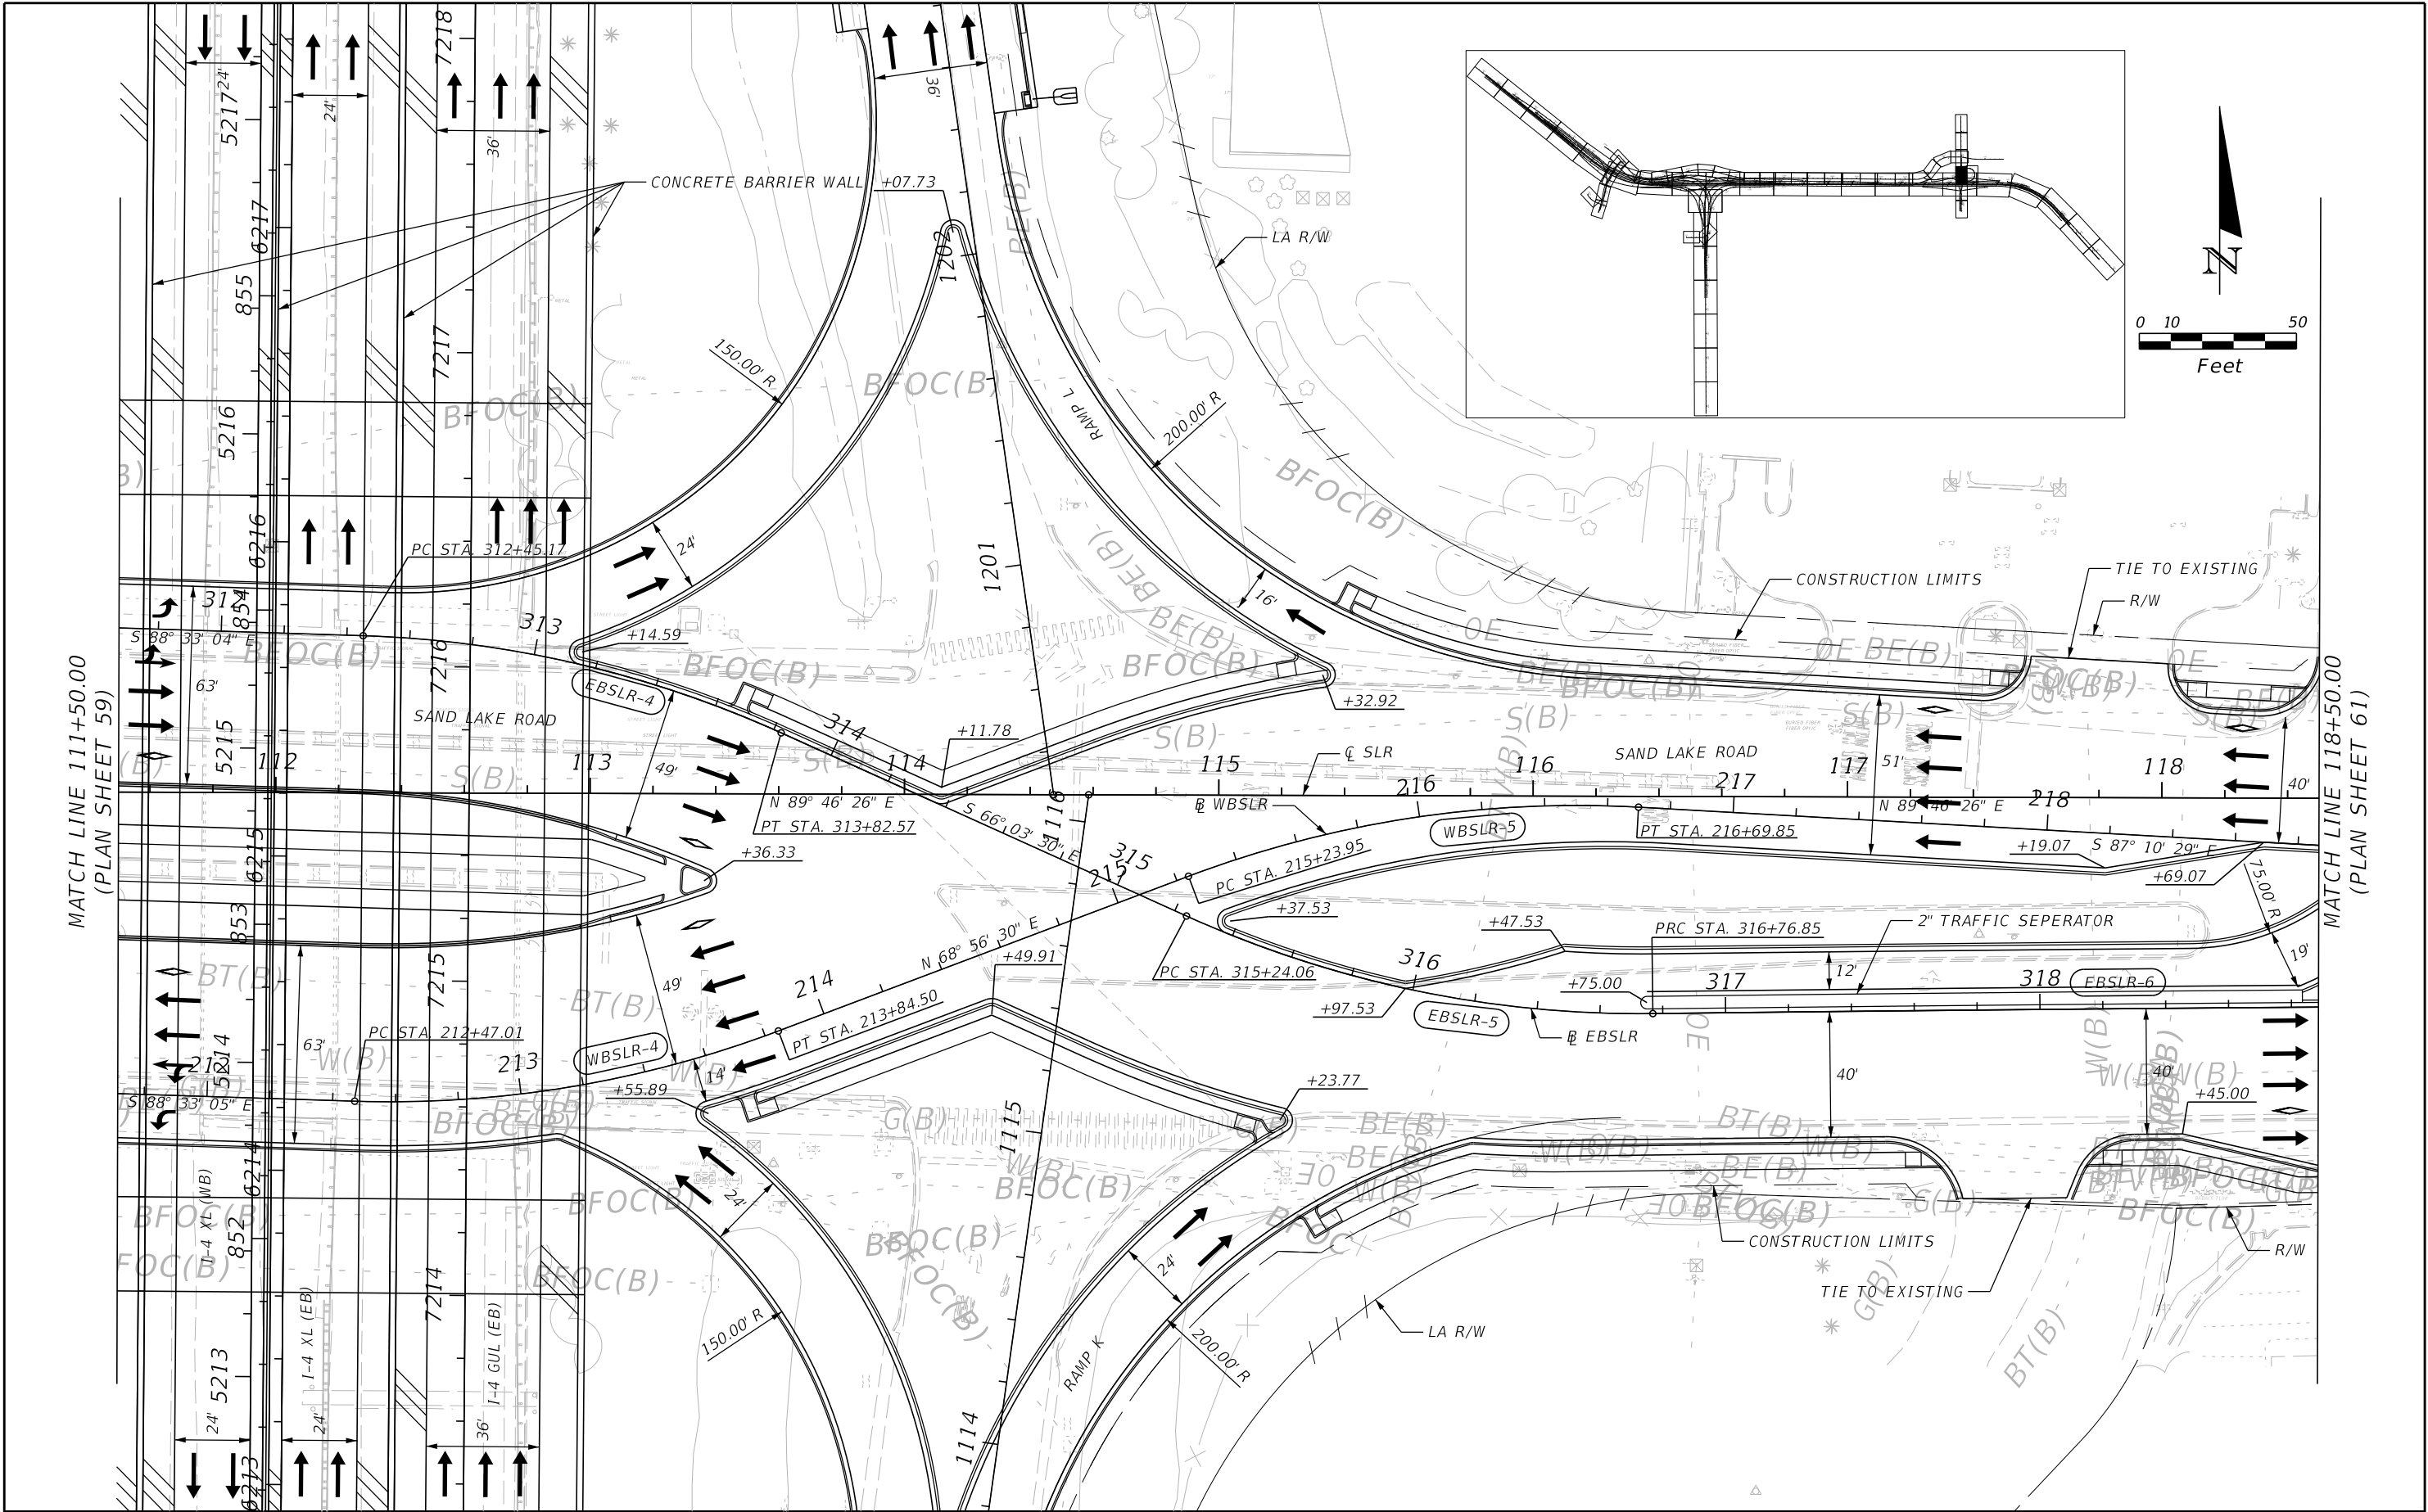

REVISIONS				Engineer of Record: Pierre Navaille P.E. License No. 46076 CH2M HILL 255 E. Robinson Street, Suite 505 Orlando, FL 32801 PH (407) 423-0030 Certificate of Authorization No. 000072	STATE OF FLORIDA DEPARTMENT OF TRANSPORTATION			ROADWAY PLAN (60) SAND LAKE RD	SHEET NO. 113
DATE	DESCRIPTION	DATE	DESCRIPTION		ROAD NO.	COUNTY	FINANCIAL PROJECT ID		
					SR 400	ORANGE	242484-7-32-01		

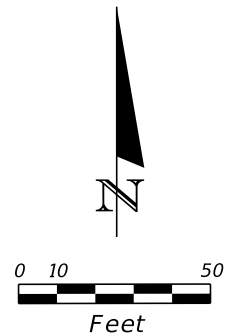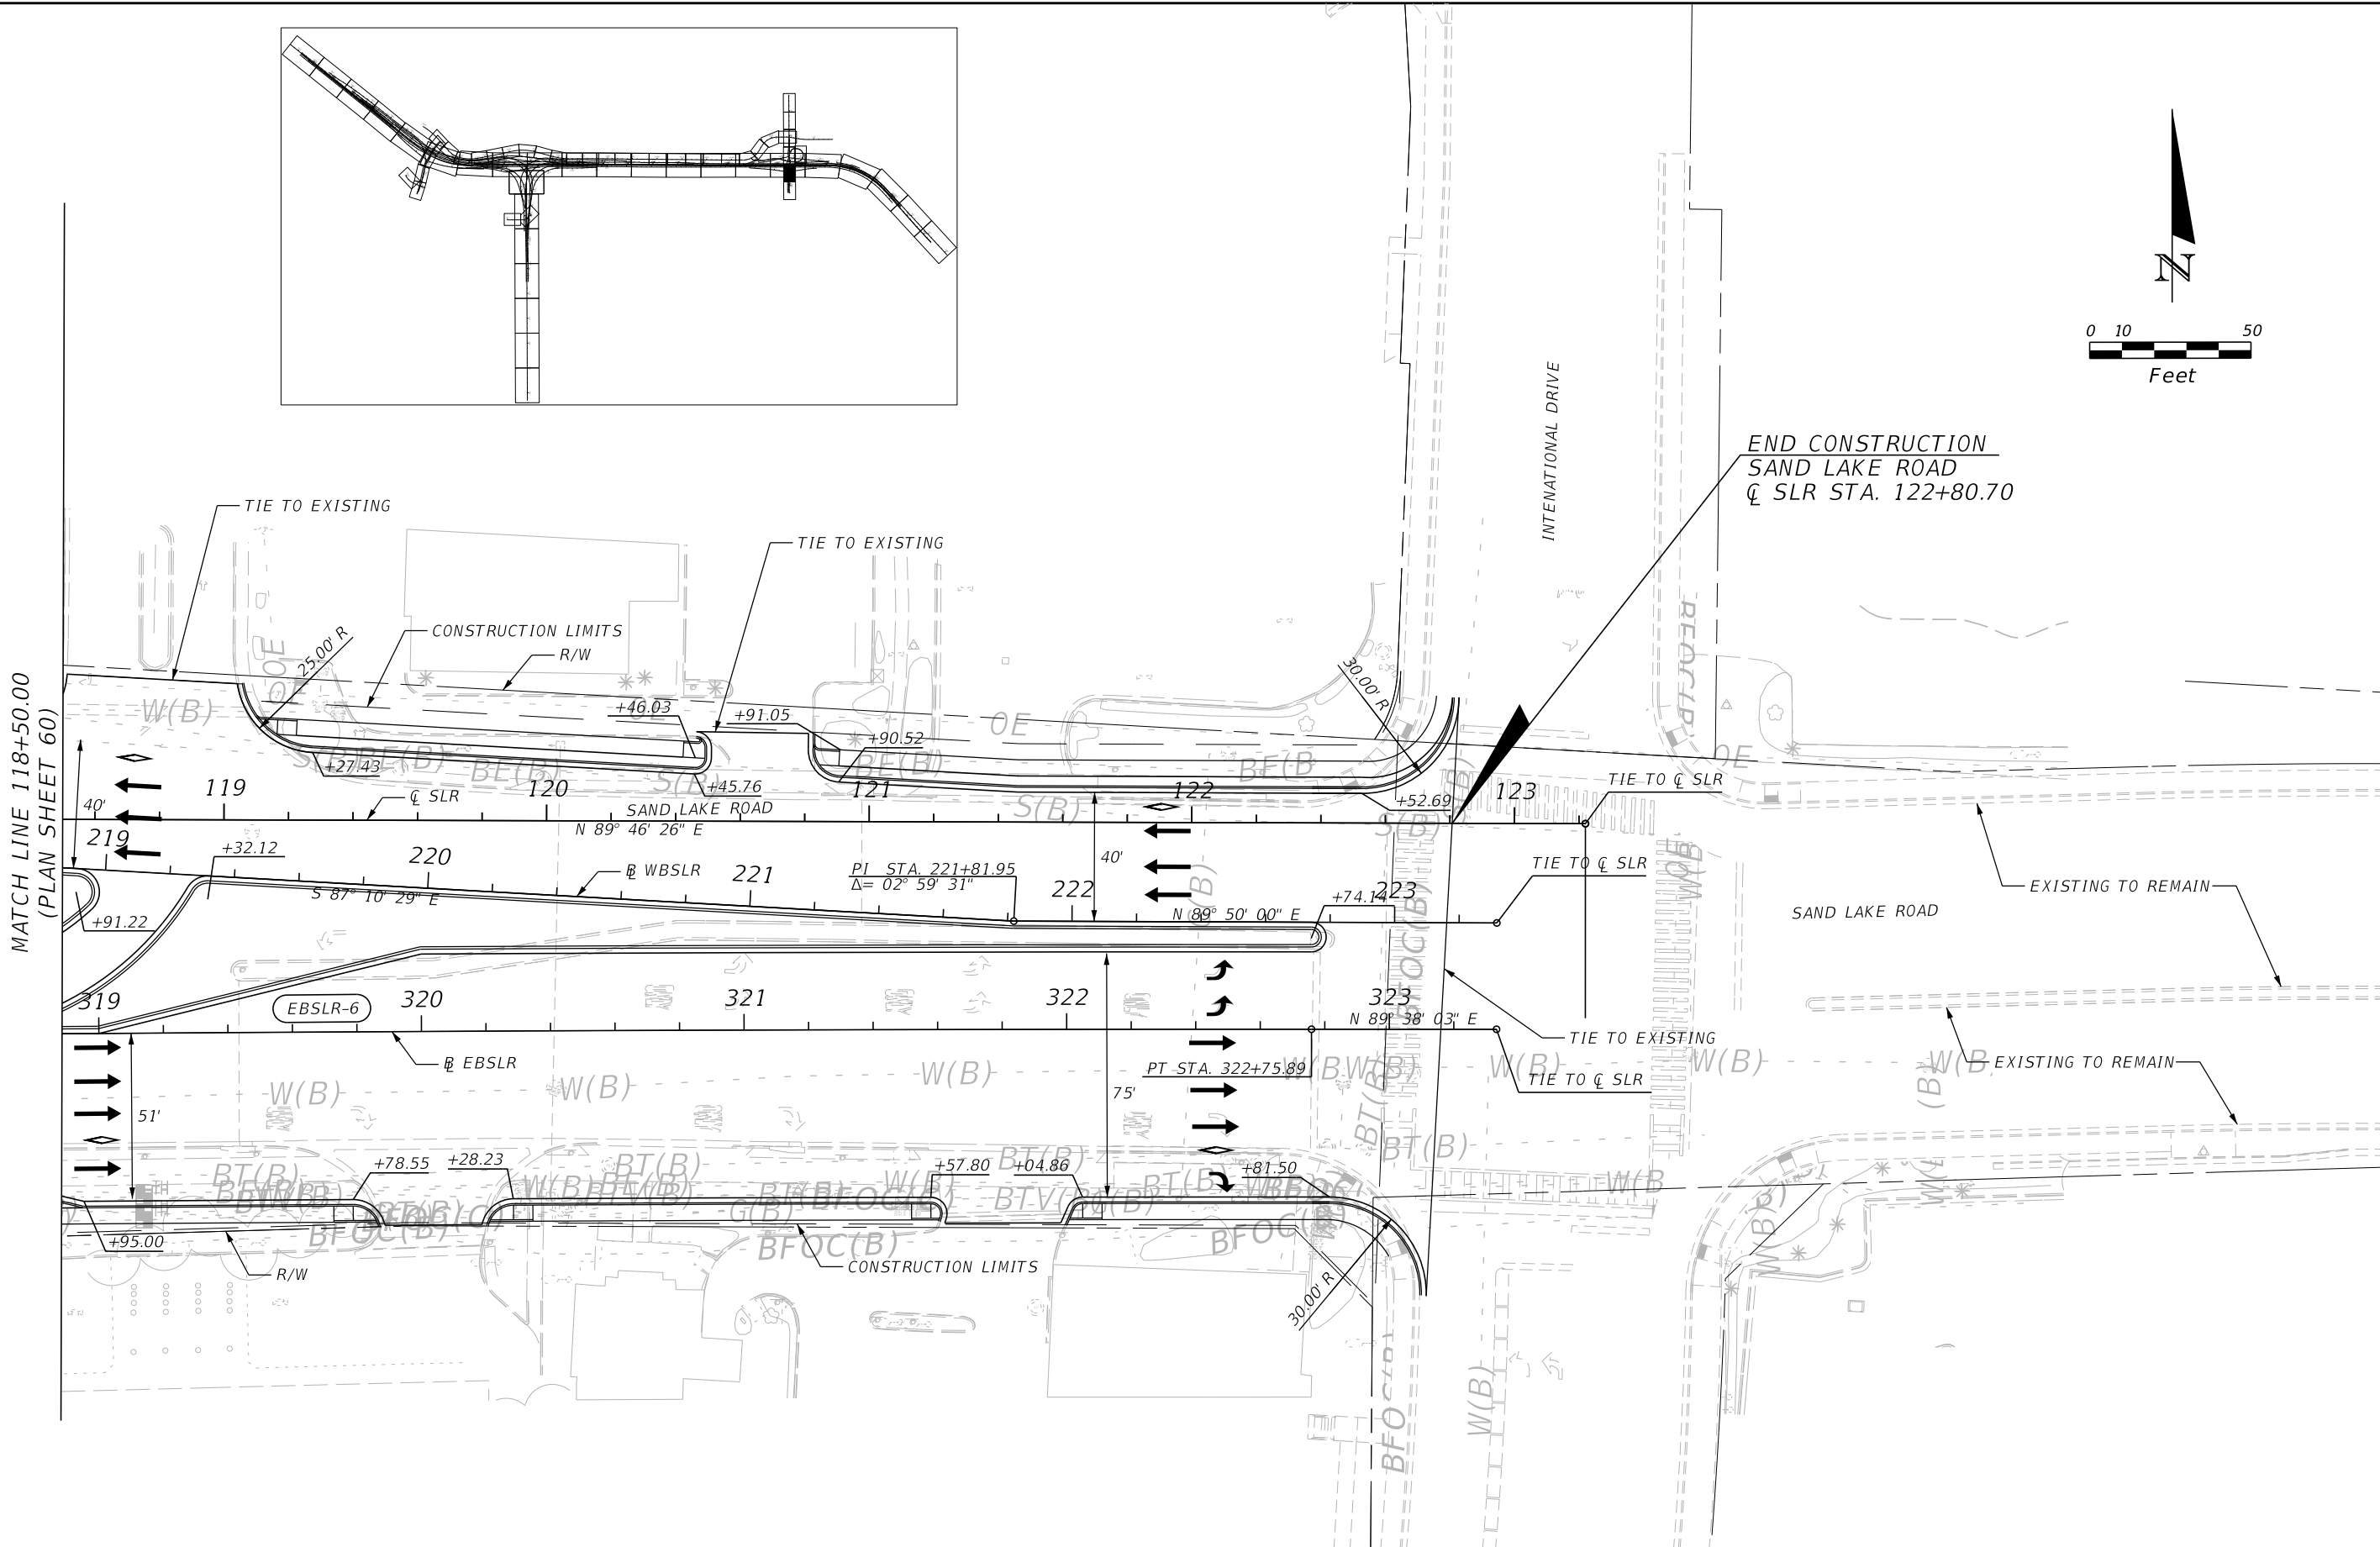

REVISIONS				Engineer of Record: Pierre Navaille P.E. License No. 46076 CH2M HILL 255 E. Robinson Street, Suite 505 Orlando, FL 32801 PH (407) 423-0030 Certificate of Authorization No. 000072	STATE OF FLORIDA DEPARTMENT OF TRANSPORTATION			ROADWAY PLAN (61) SAND LAKE RD	SHEET NO.
DATE	DESCRIPTION	DATE	DESCRIPTION		ROAD NO.	COUNTY	FINANCIAL PROJECT ID		114
					SR 400	ORANGE	242484-7-32-01		


DENPWP02\$

4/18/2018


7:57:33 AM

\\denpwp01\pwicsworking\425427\544453_339\planrd61.dgn



THE OFFICIAL RECORD OF THIS SHEET IS THE ELECTRONIC FILE DIGITALLY SIGNED AND SEALED UNDER RULE 61G15-23.004, F.A.C.

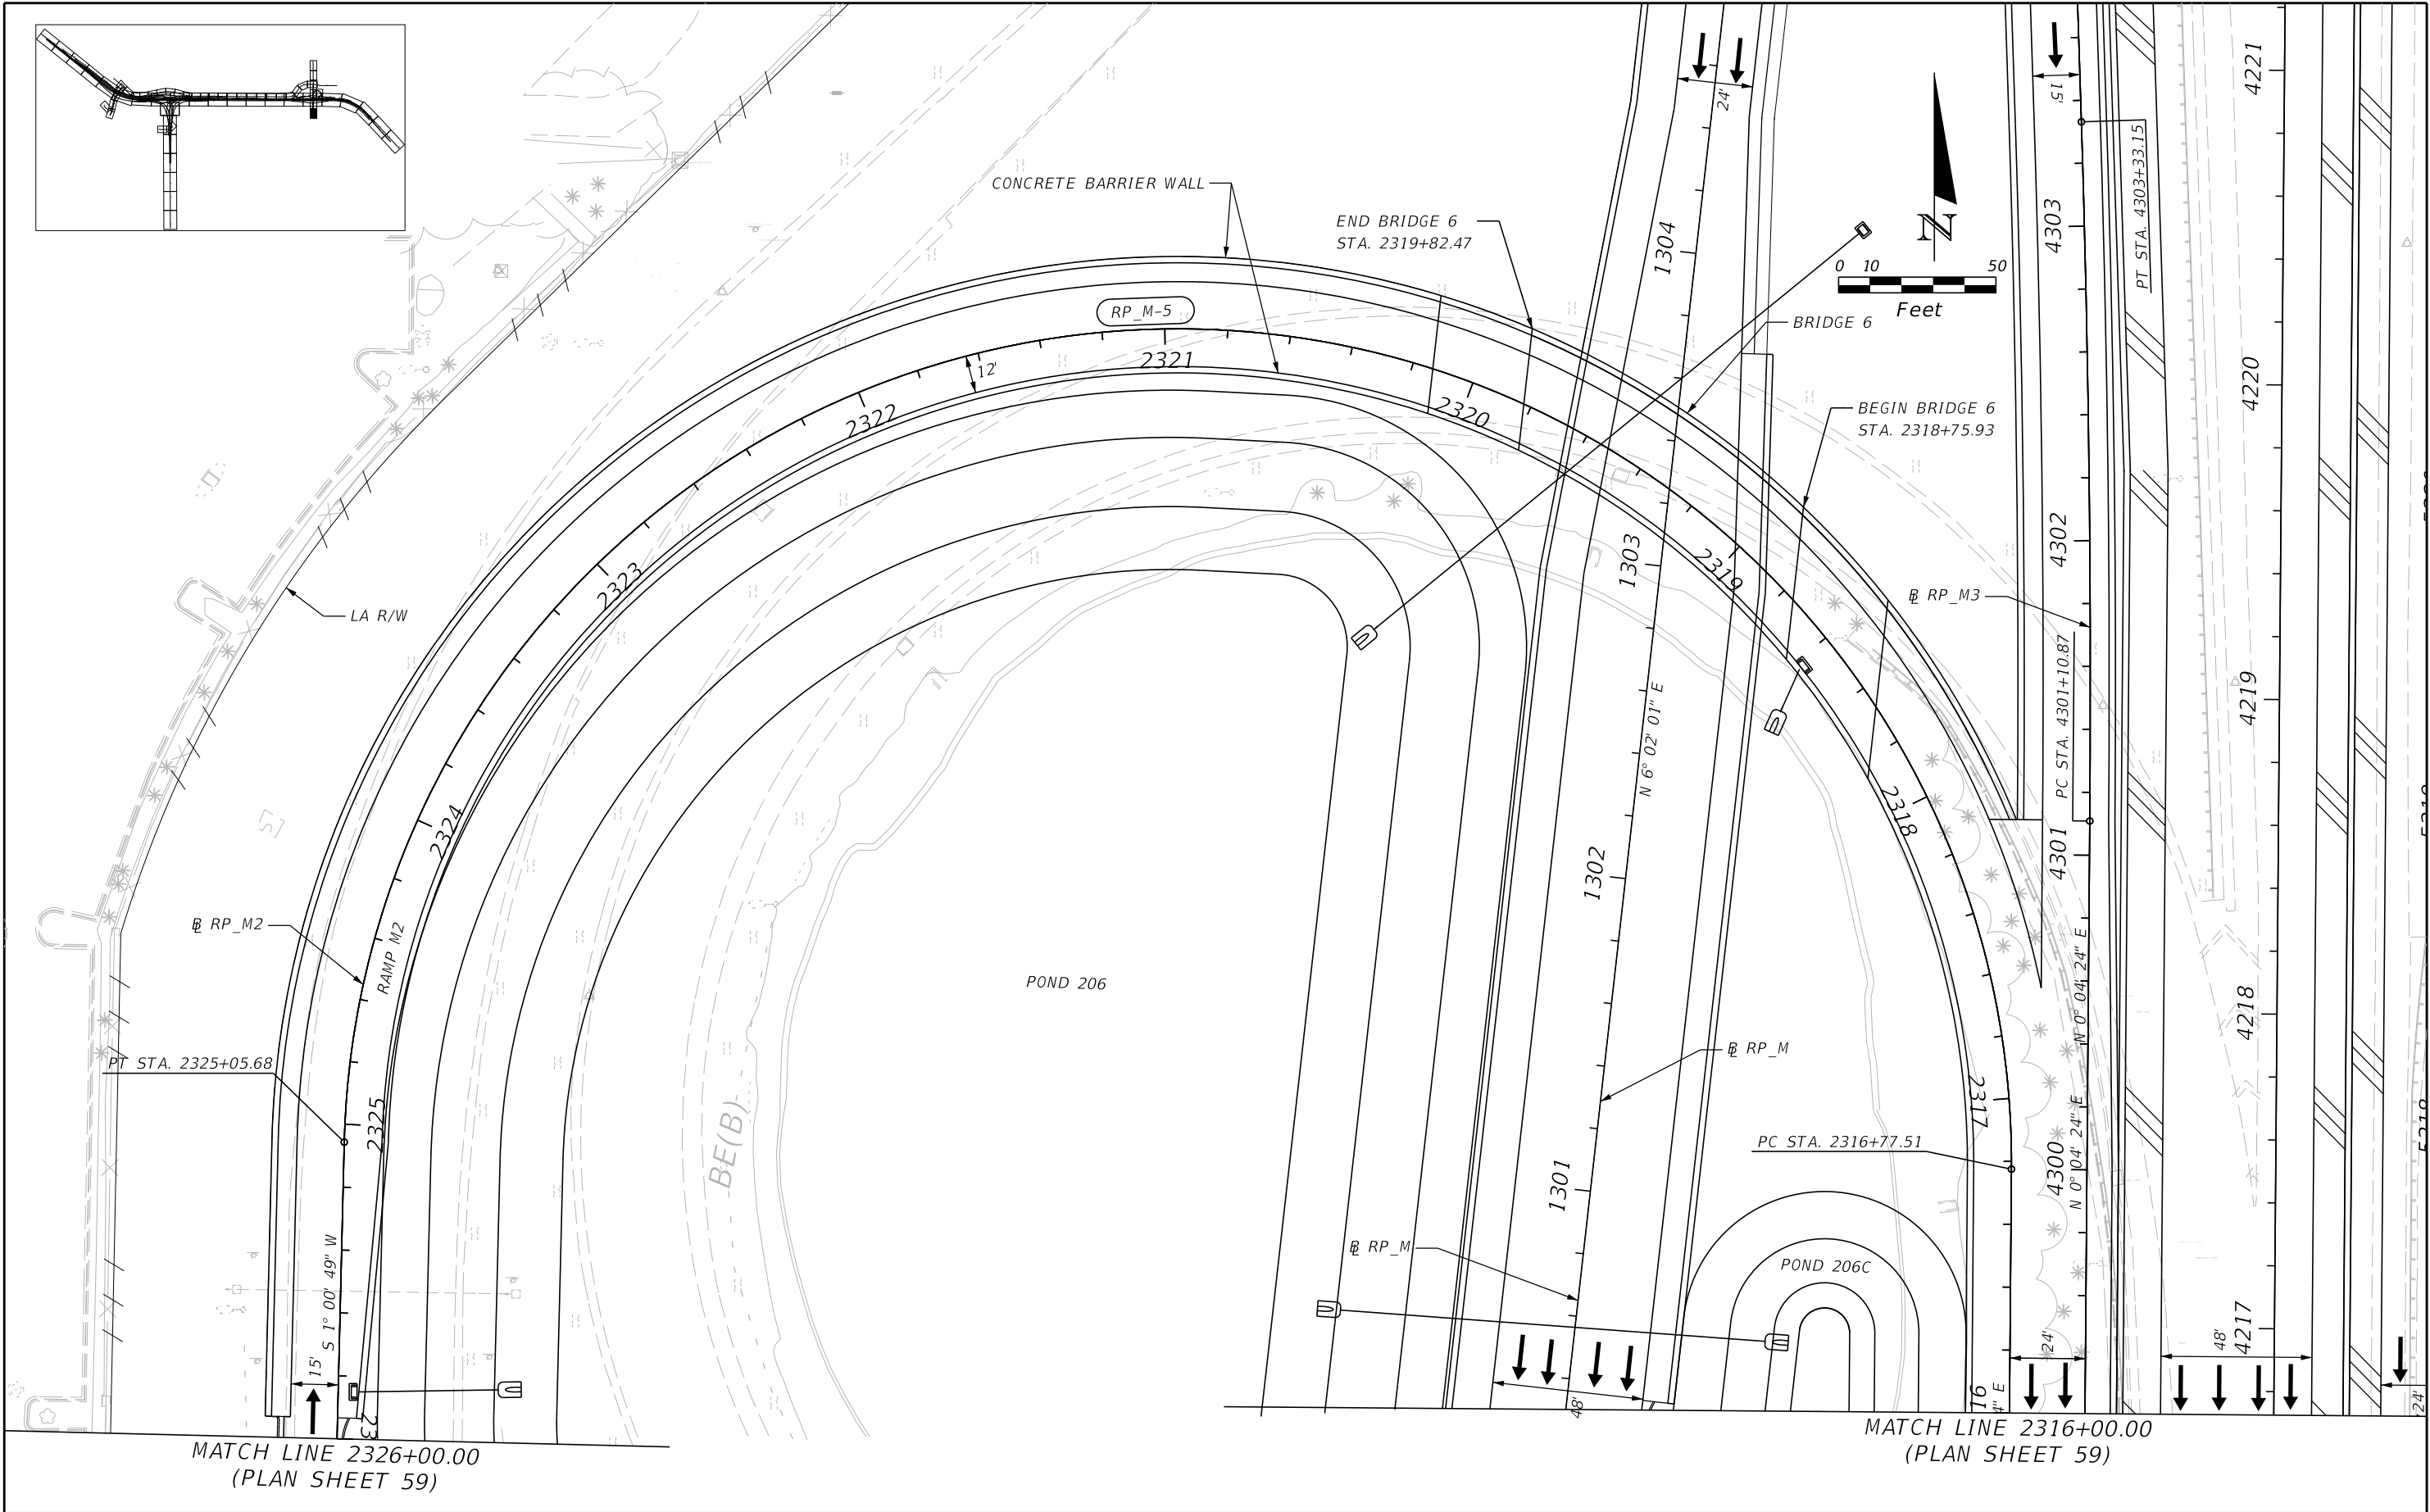


REVISIONS				Engineer of Record: Pierre Navaille P.E. License No. 46076 CH2M HILL 255 E. Robinson Street, Suite 505 Orlando, FL 32801 PH (407) 423-0030 Certificate of Authorization No. 000072	STATE OF FLORIDA DEPARTMENT OF TRANSPORTATION			ROADWAY PLAN (62) SAND LAKE RD	SHEET NO. 115
DATE	DESCRIPTION	DATE	DESCRIPTION		ROAD NO.	COUNTY	FINANCIAL PROJECT ID		
					SR 400	ORANGE	242484-7-32-01		

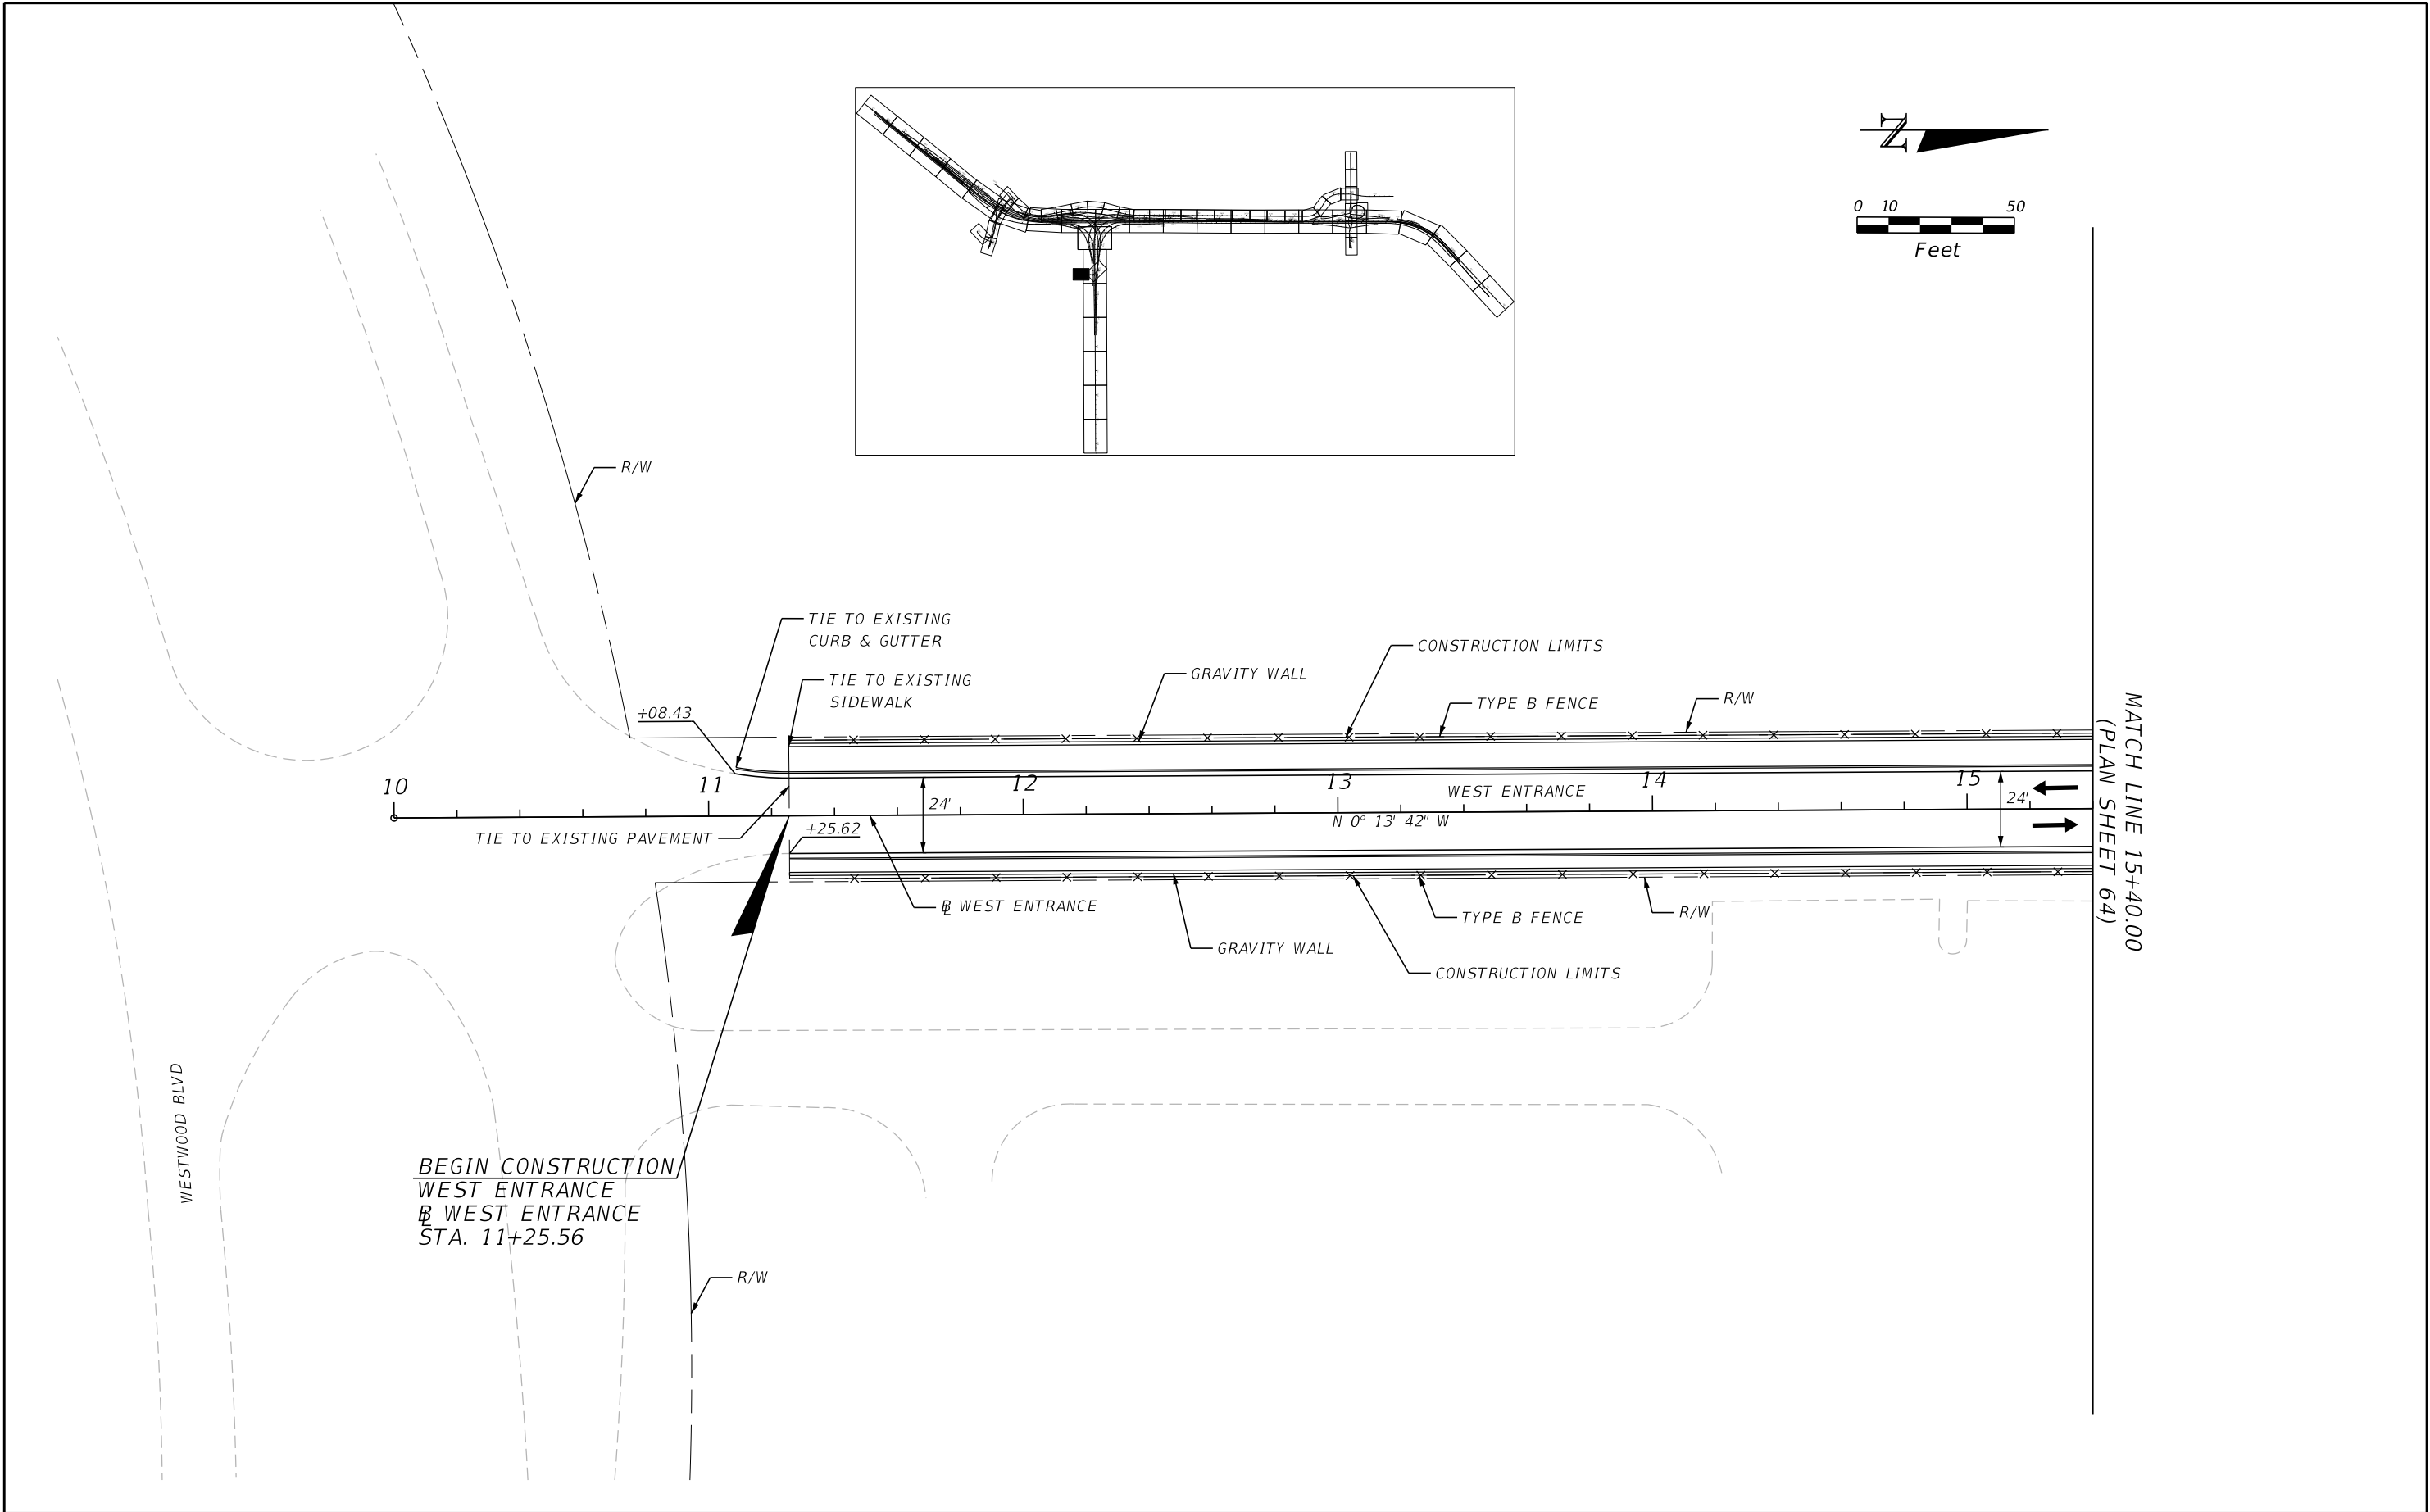

REVISIONS				Engine of Record: Pierre Navaille P.E. License No. 46076 CH2M HILL 255 E. Robinson Street, Suite 505 Orlando, FL 32801 PH (407) 423-0030 Certificate of Authorization No. 000072	STATE OF FLORIDA DEPARTMENT OF TRANSPORTATION			ROADWAY PLAN (63) WEST ENTRANCE RD	SHEET NO.
DATE	DESCRIPTION	DATE	DESCRIPTION		ROAD NO.	COUNTY	FINANCIAL PROJECT ID		116
					SR 400	ORANGE	242484-7-32-01		

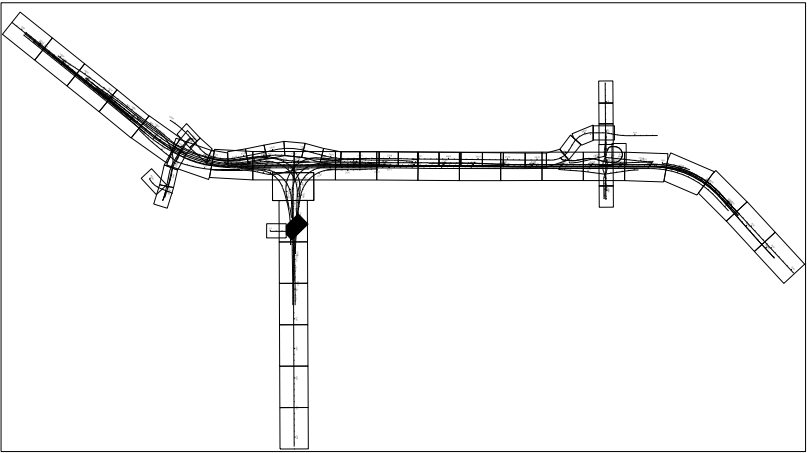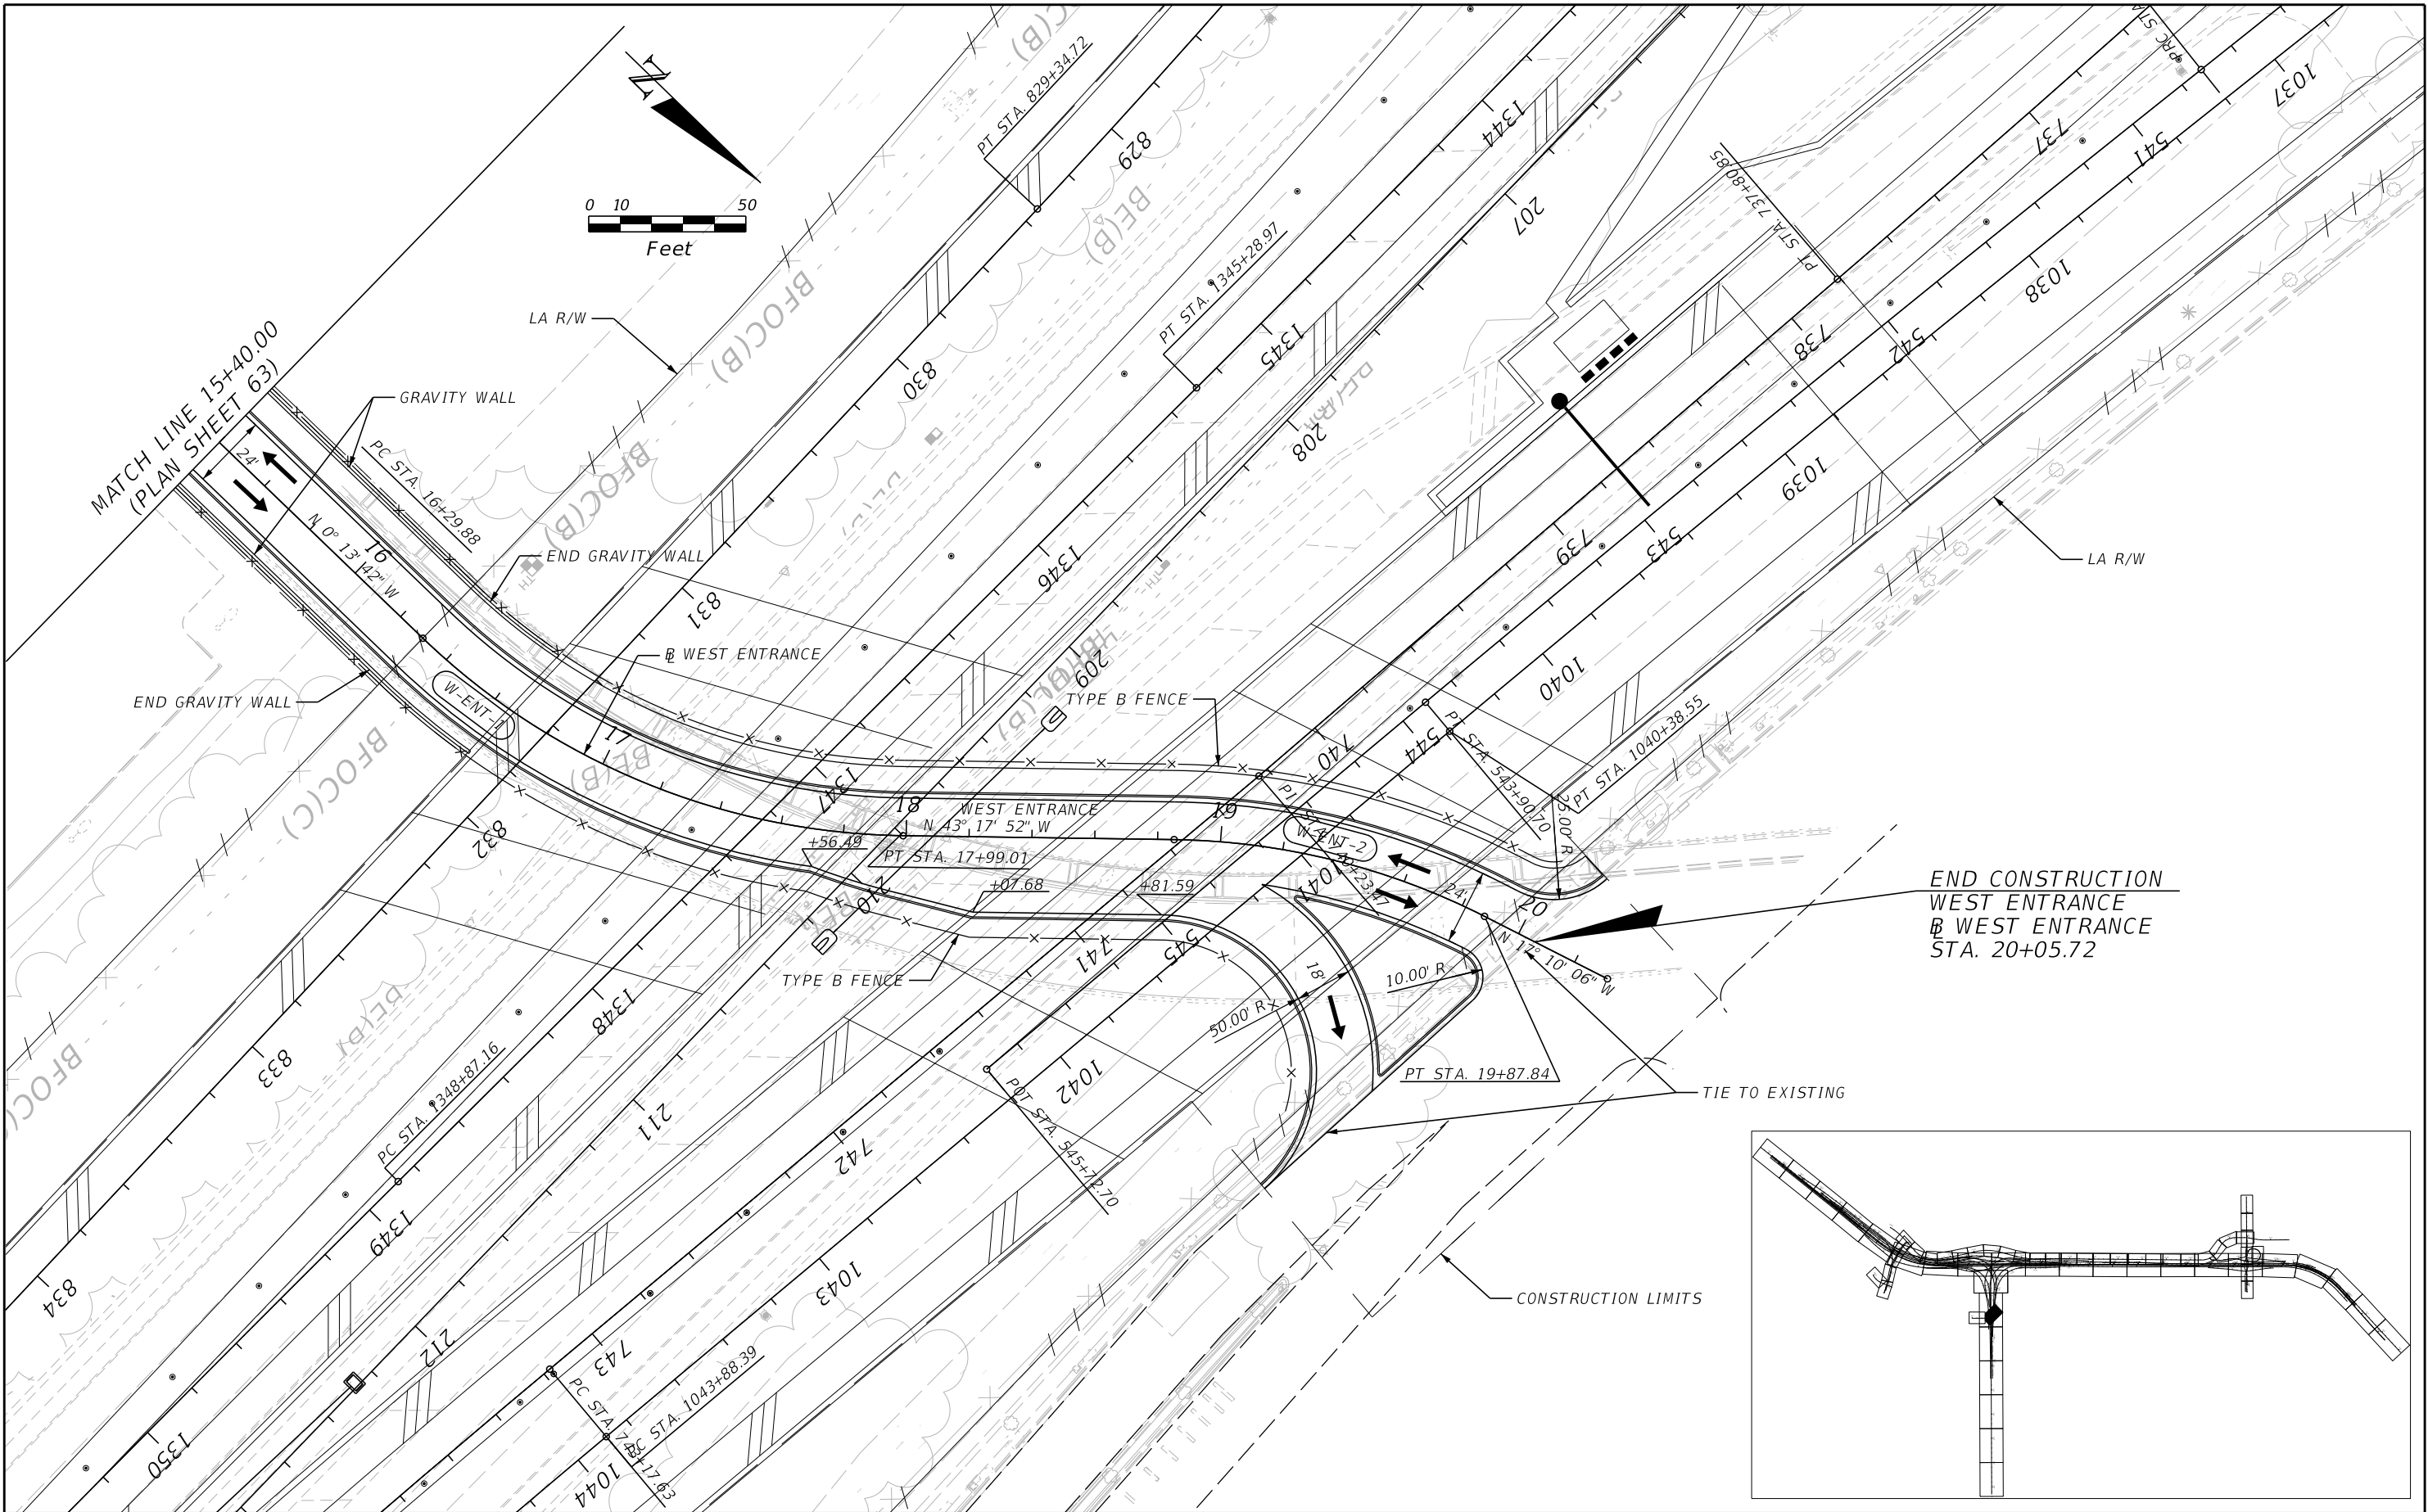

REVISIONS				Engineer of Record: Pierre Navaille P.E. License No. 46076 CH2M HILL 255 E. Robinson Street, Suite 505 Orlando, FL 32801 PH (407) 423-0030 Certificate of Authorization No. 000072	STATE OF FLORIDA DEPARTMENT OF TRANSPORTATION			ROADWAY PLAN (64) WEST ENTRANCE RD	SHEET NO. 117
DATE	DESCRIPTION	DATE	DESCRIPTION		ROAD NO.	COUNTY	FINANCIAL PROJECT ID		
					SR 400	ORANGE	242484-7-32-01		

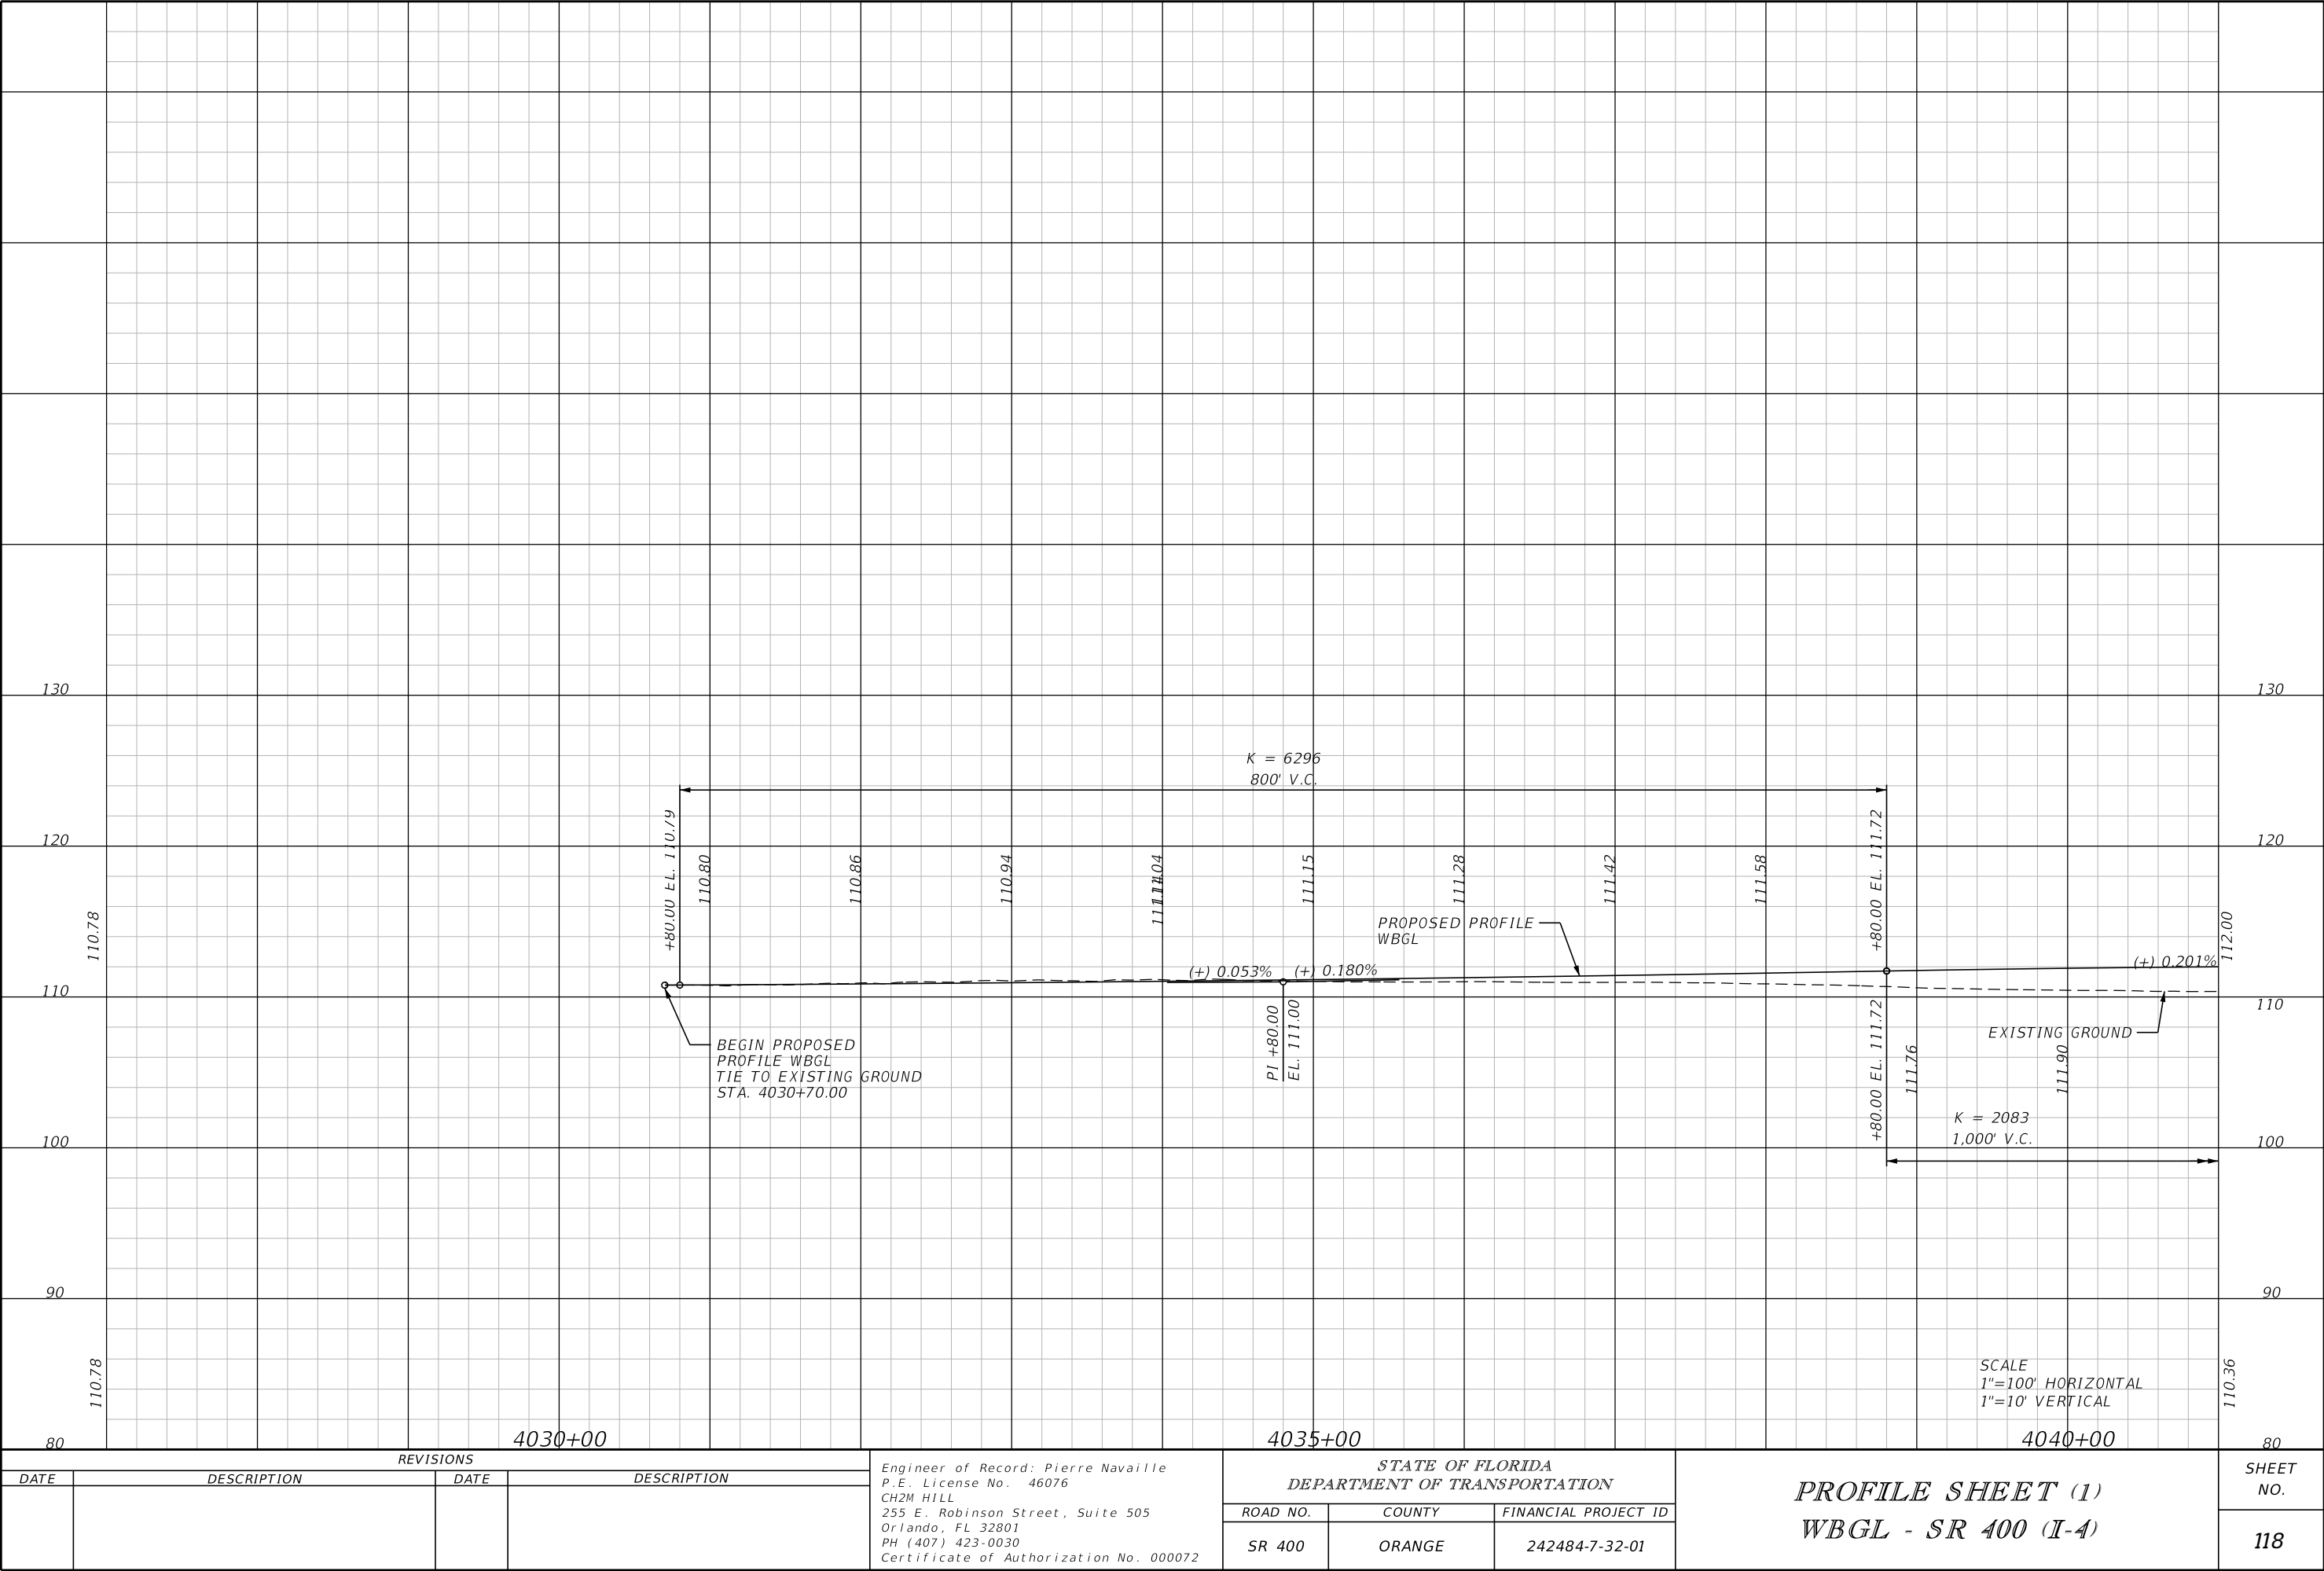

REVISIONS			
DATE	DESCRIPTION	DATE	DESCRIPTION


Engineer of Record: Pierre Navaille
P.E. License No. 46076
CH2M HILL
255 E. Robinson Street, Suite 505
Orlando, FL 32801
PH (407) 423-0030
Certificate of Authorization No. 000072

STATE OF FLORIDA DEPARTMENT OF TRANSPORTATION		
ROAD NO.	COUNTY	FINANCIAL PROJECT ID
SR 400	ORANGE	242484-7-32-01

PROFILE SHEET (1)
WBGL - SR 400 (I-4)

SHEET NO.
118

THE OFFICIAL RECORD OF THIS SHEET IS THE ELECTRONIC FILE DIGITALLY SIGNED AND SEALED UNDER RULE 61G15-23.004, F.A.C.

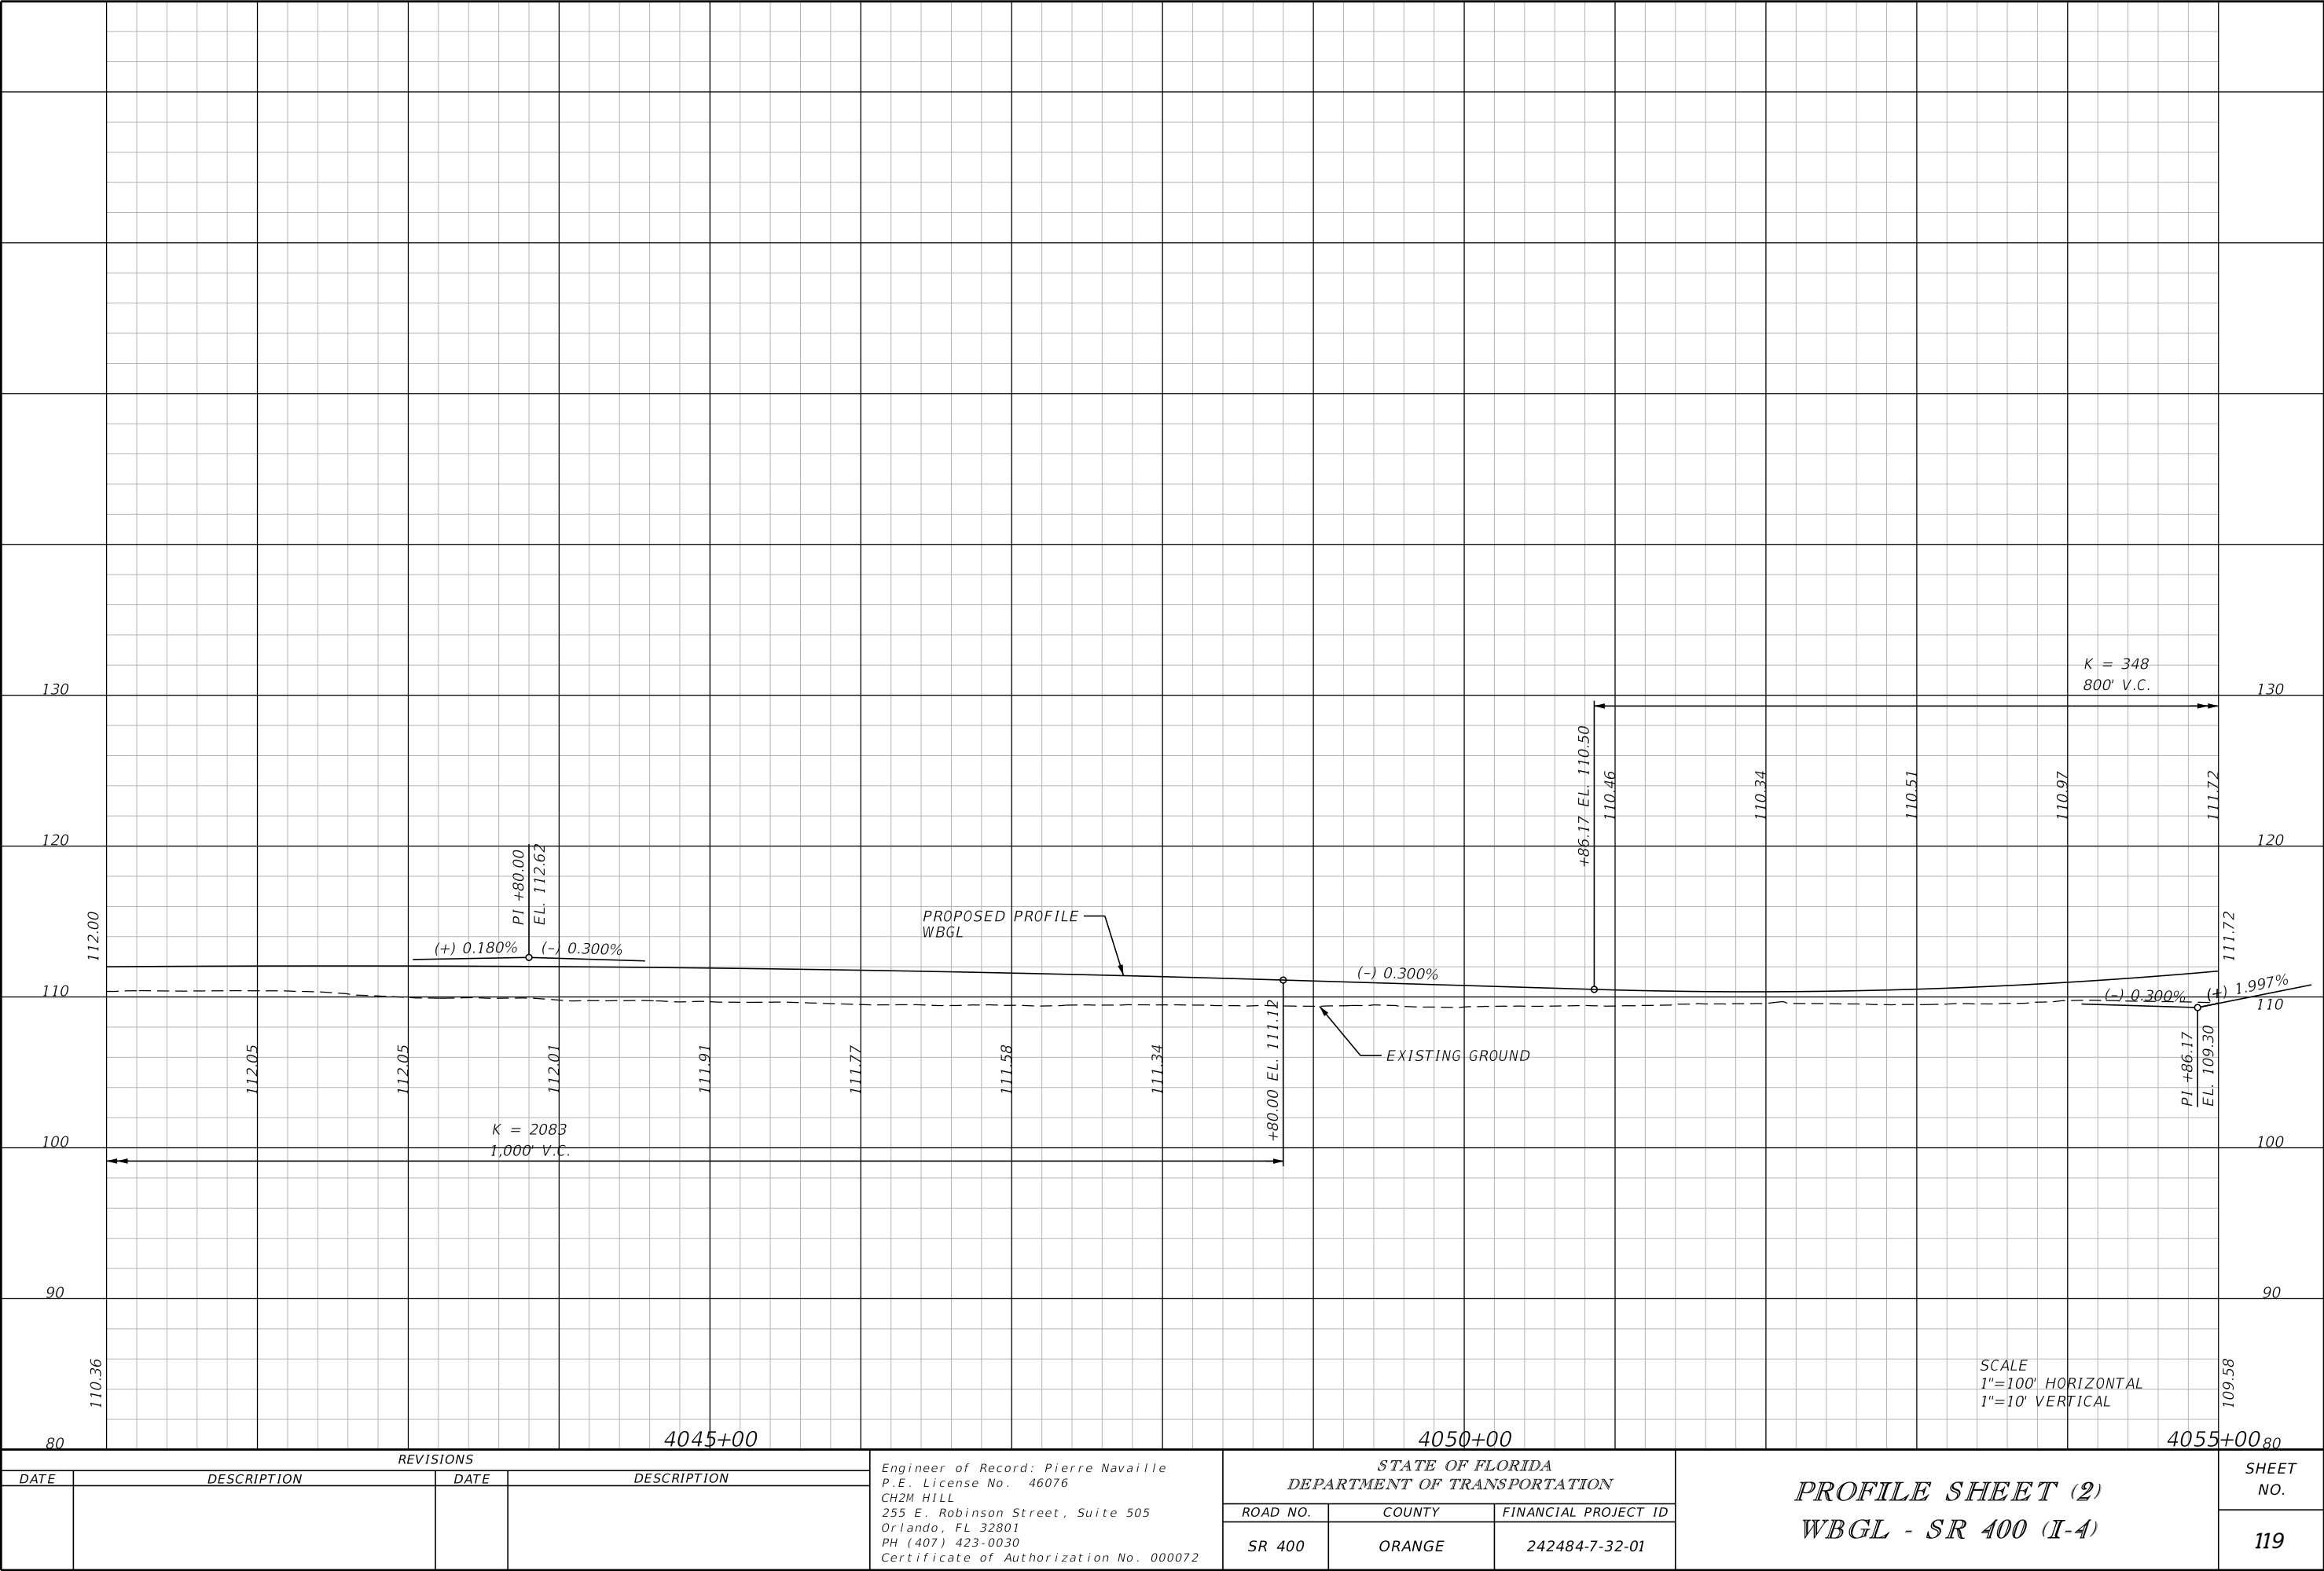

REVISIONS			
DATE	DESCRIPTION	DATE	DESCRIPTION


Engineer of Record: Pierre Navaille
P.E. License No. 46076
CH2M HILL
255 E. Robinson Street, Suite 505
Orlando, FL 32801
PH (407) 423-0030
Certificate of Authorization No. 000072

STATE OF FLORIDA DEPARTMENT OF TRANSPORTATION		
ROAD NO.	COUNTY	FINANCIAL PROJECT ID
SR 400	ORANGE	242484-7-32-01


PROFILE SHEET (2)
WBGL - SR 400 (I-4)

SHEET NO.
119


THE OFFICIAL RECORD OF THIS SHEET IS THE ELECTRONIC FILE DIGITALLY SIGNED AND SEALED UNDER RULE 61G15-23.004, F.A.C.

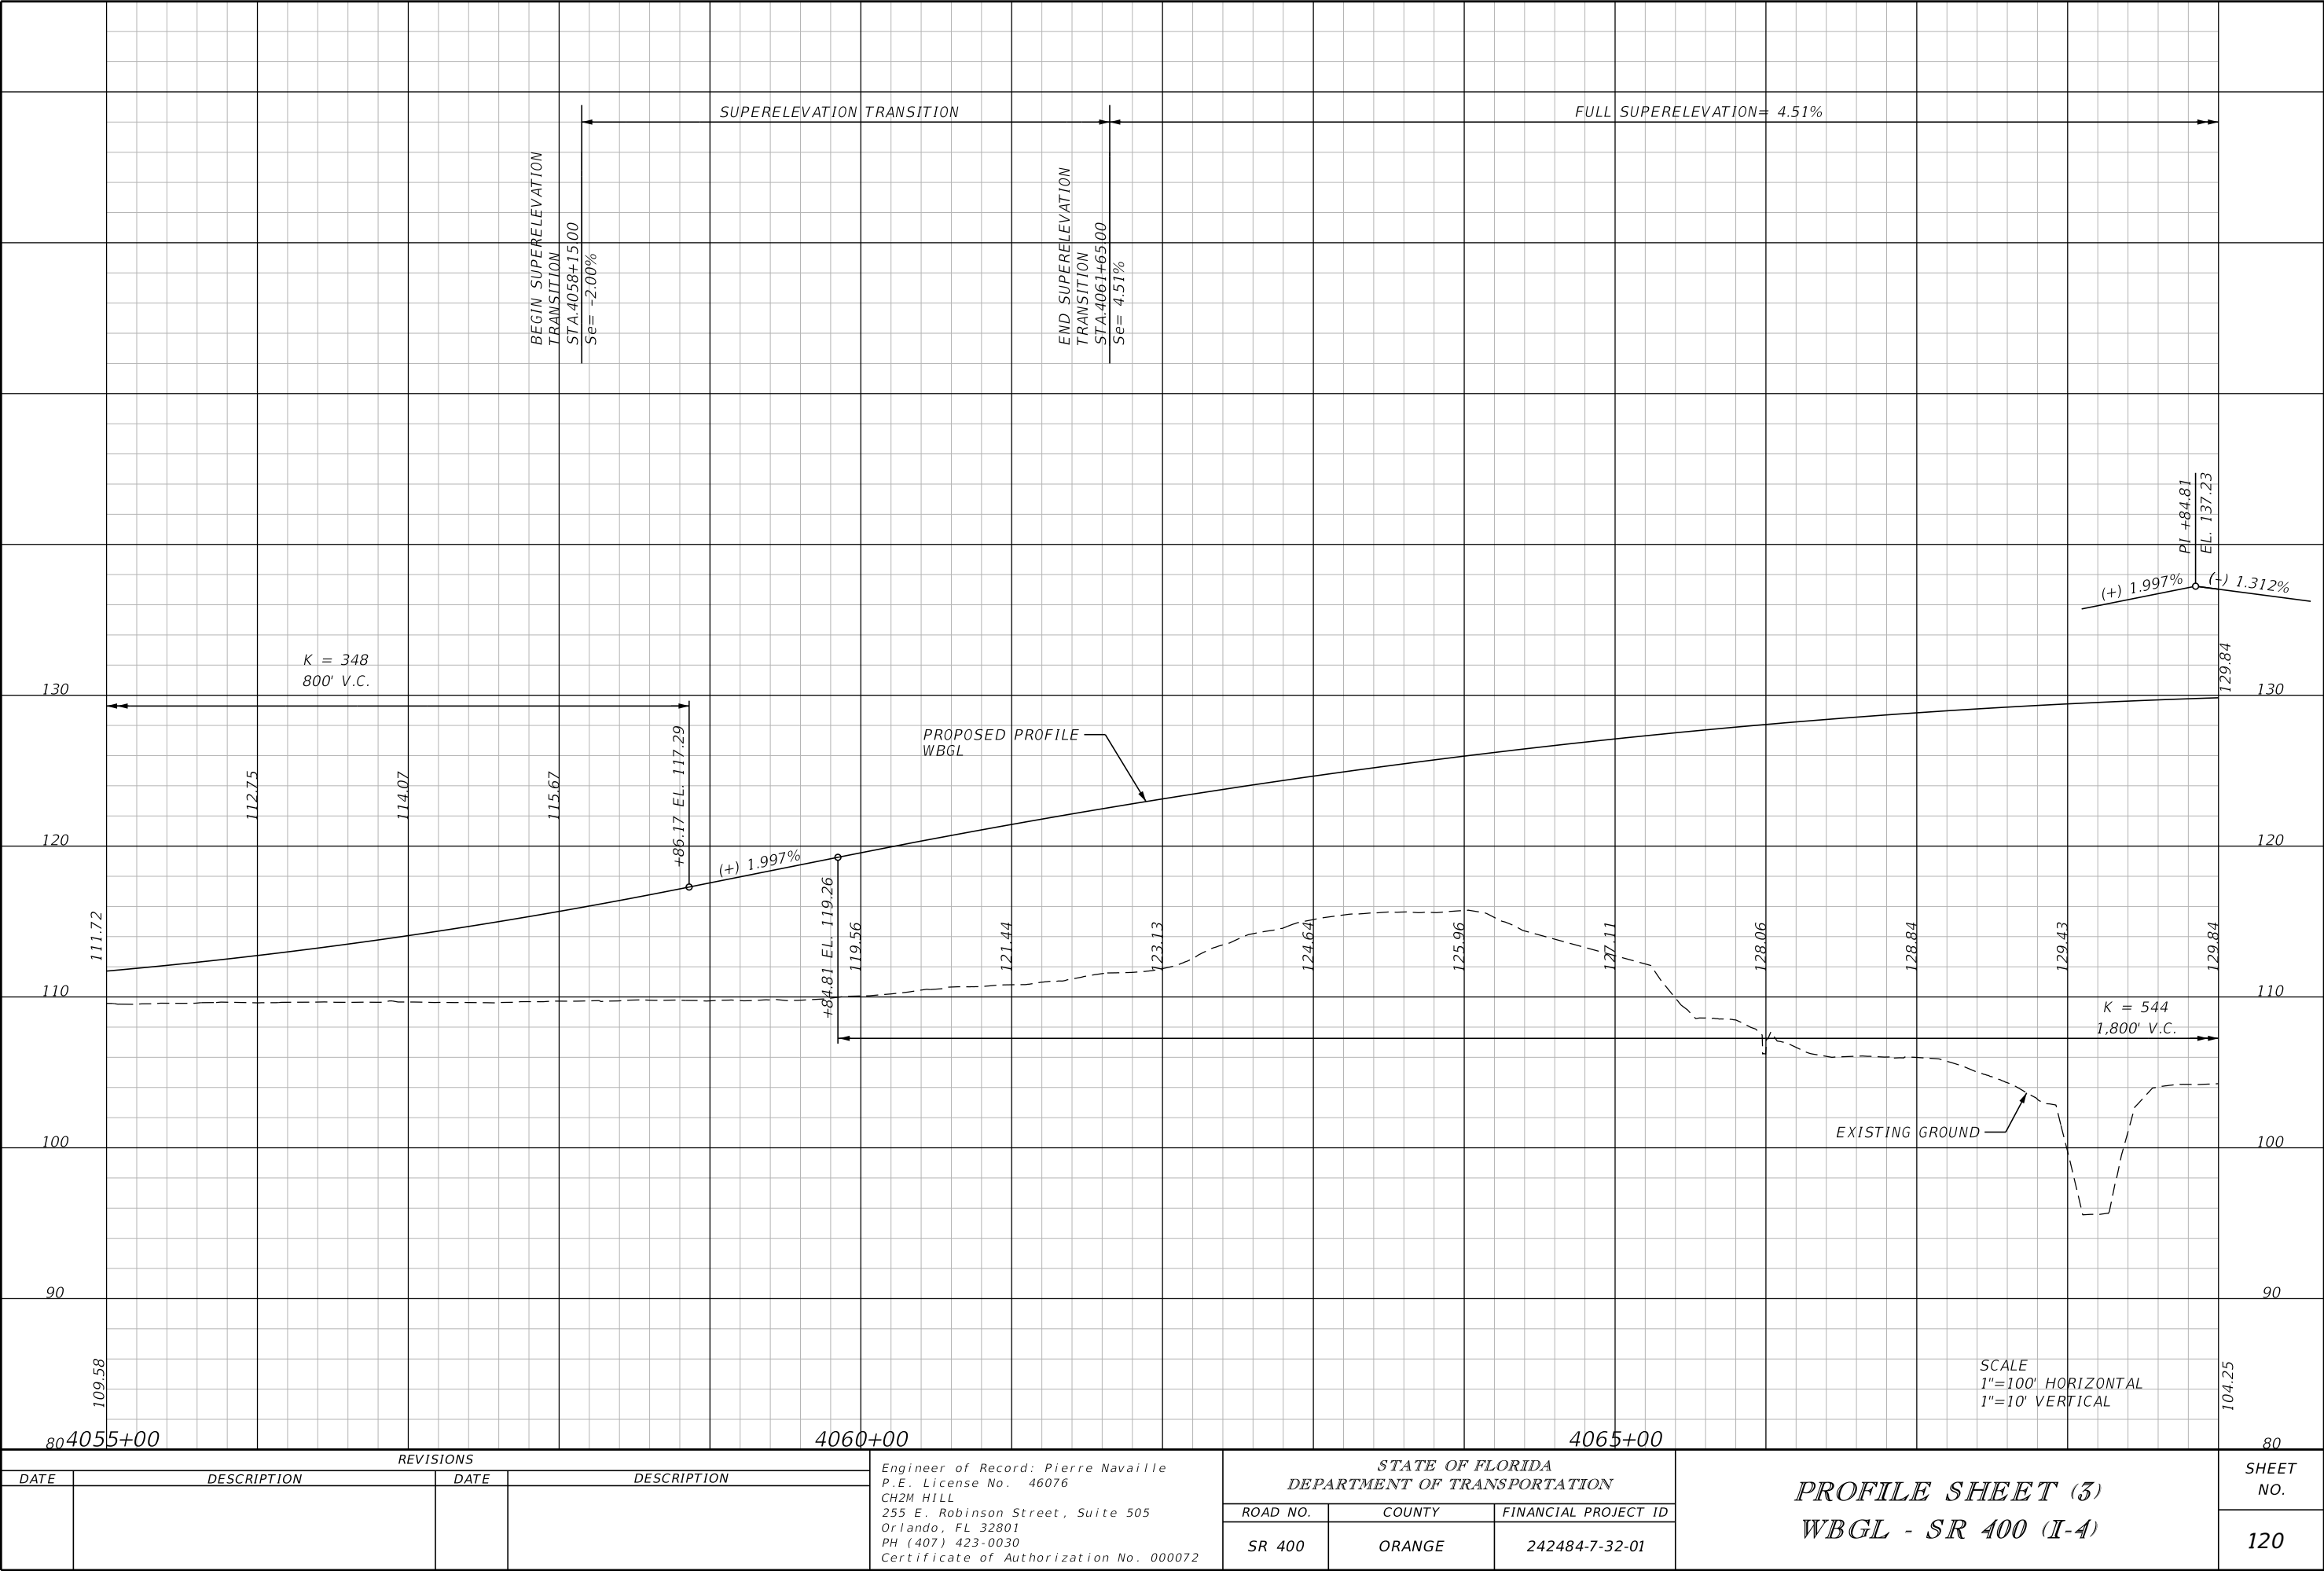

THE OFFICIAL RECORD OF THIS SHEET IS THE ELECTRONIC FILE DIGITALLY SIGNED AND SEALED UNDER RULE 61G15-23.004, F.A.C.

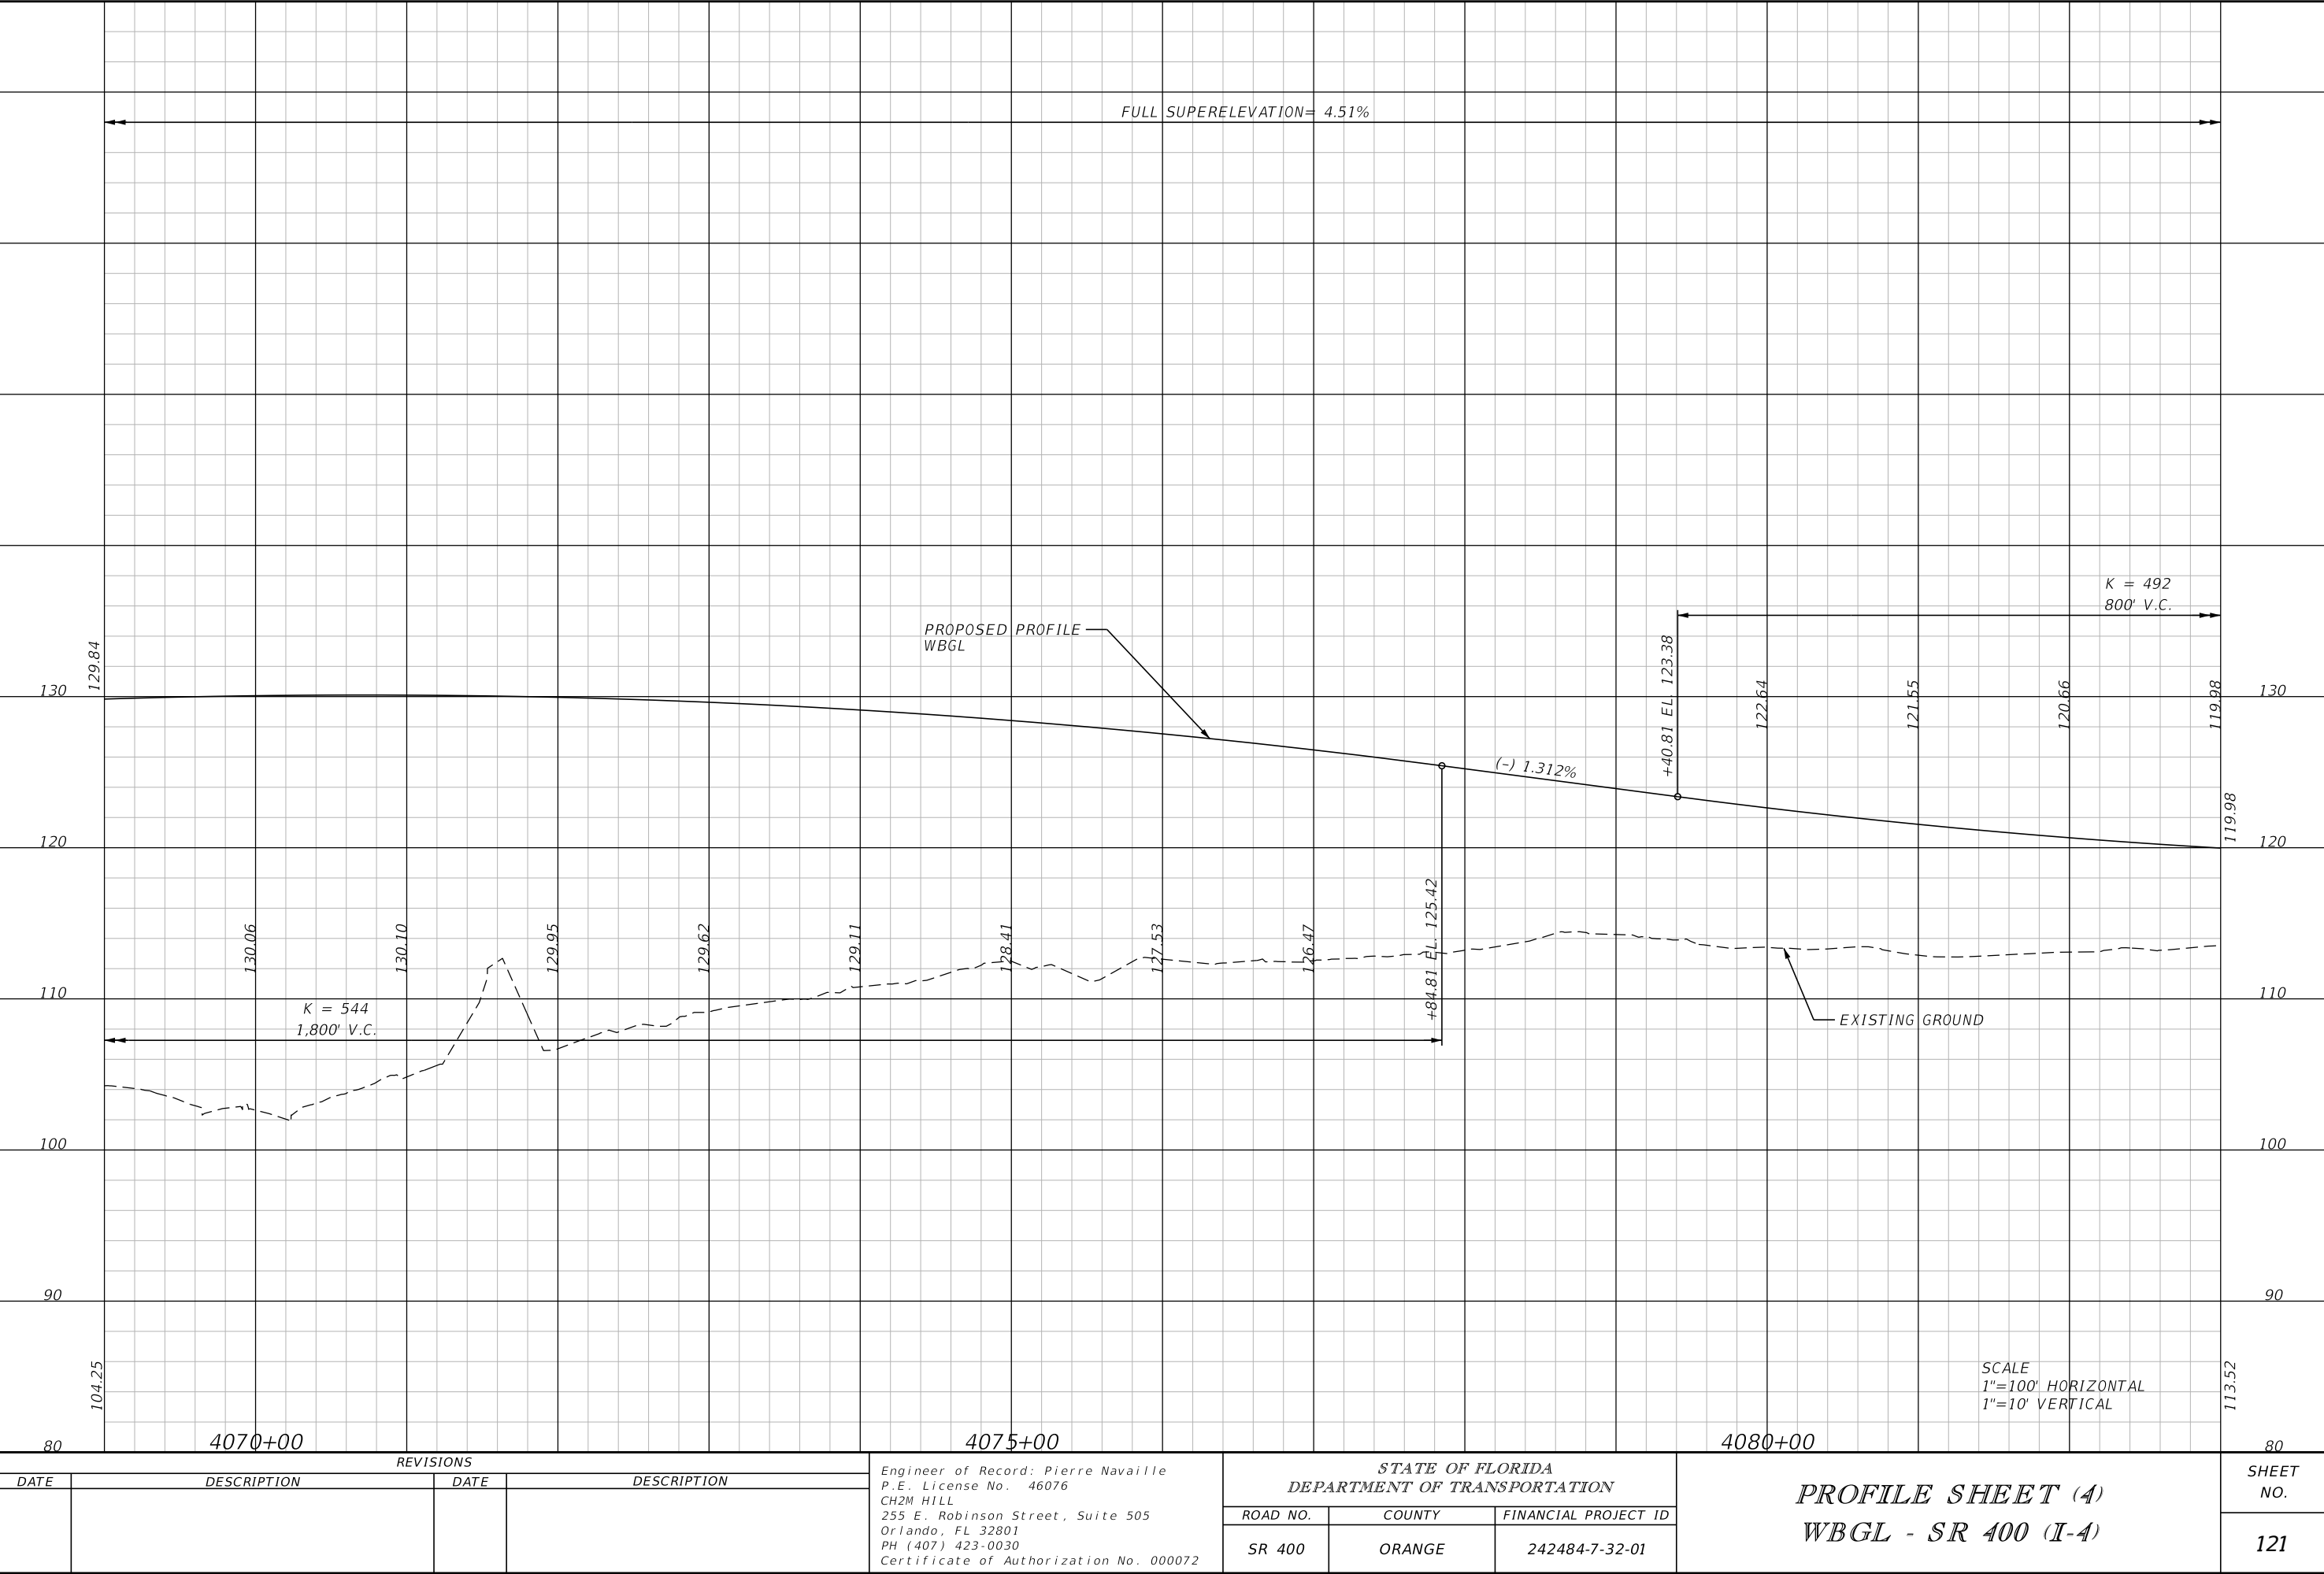


THE OFFICIAL RECORD OF THIS SHEET IS THE ELECTRONIC FILE DIGITALLY SIGNED AND SEALED UNDER RULE 61G15-23.004, F.A.C.

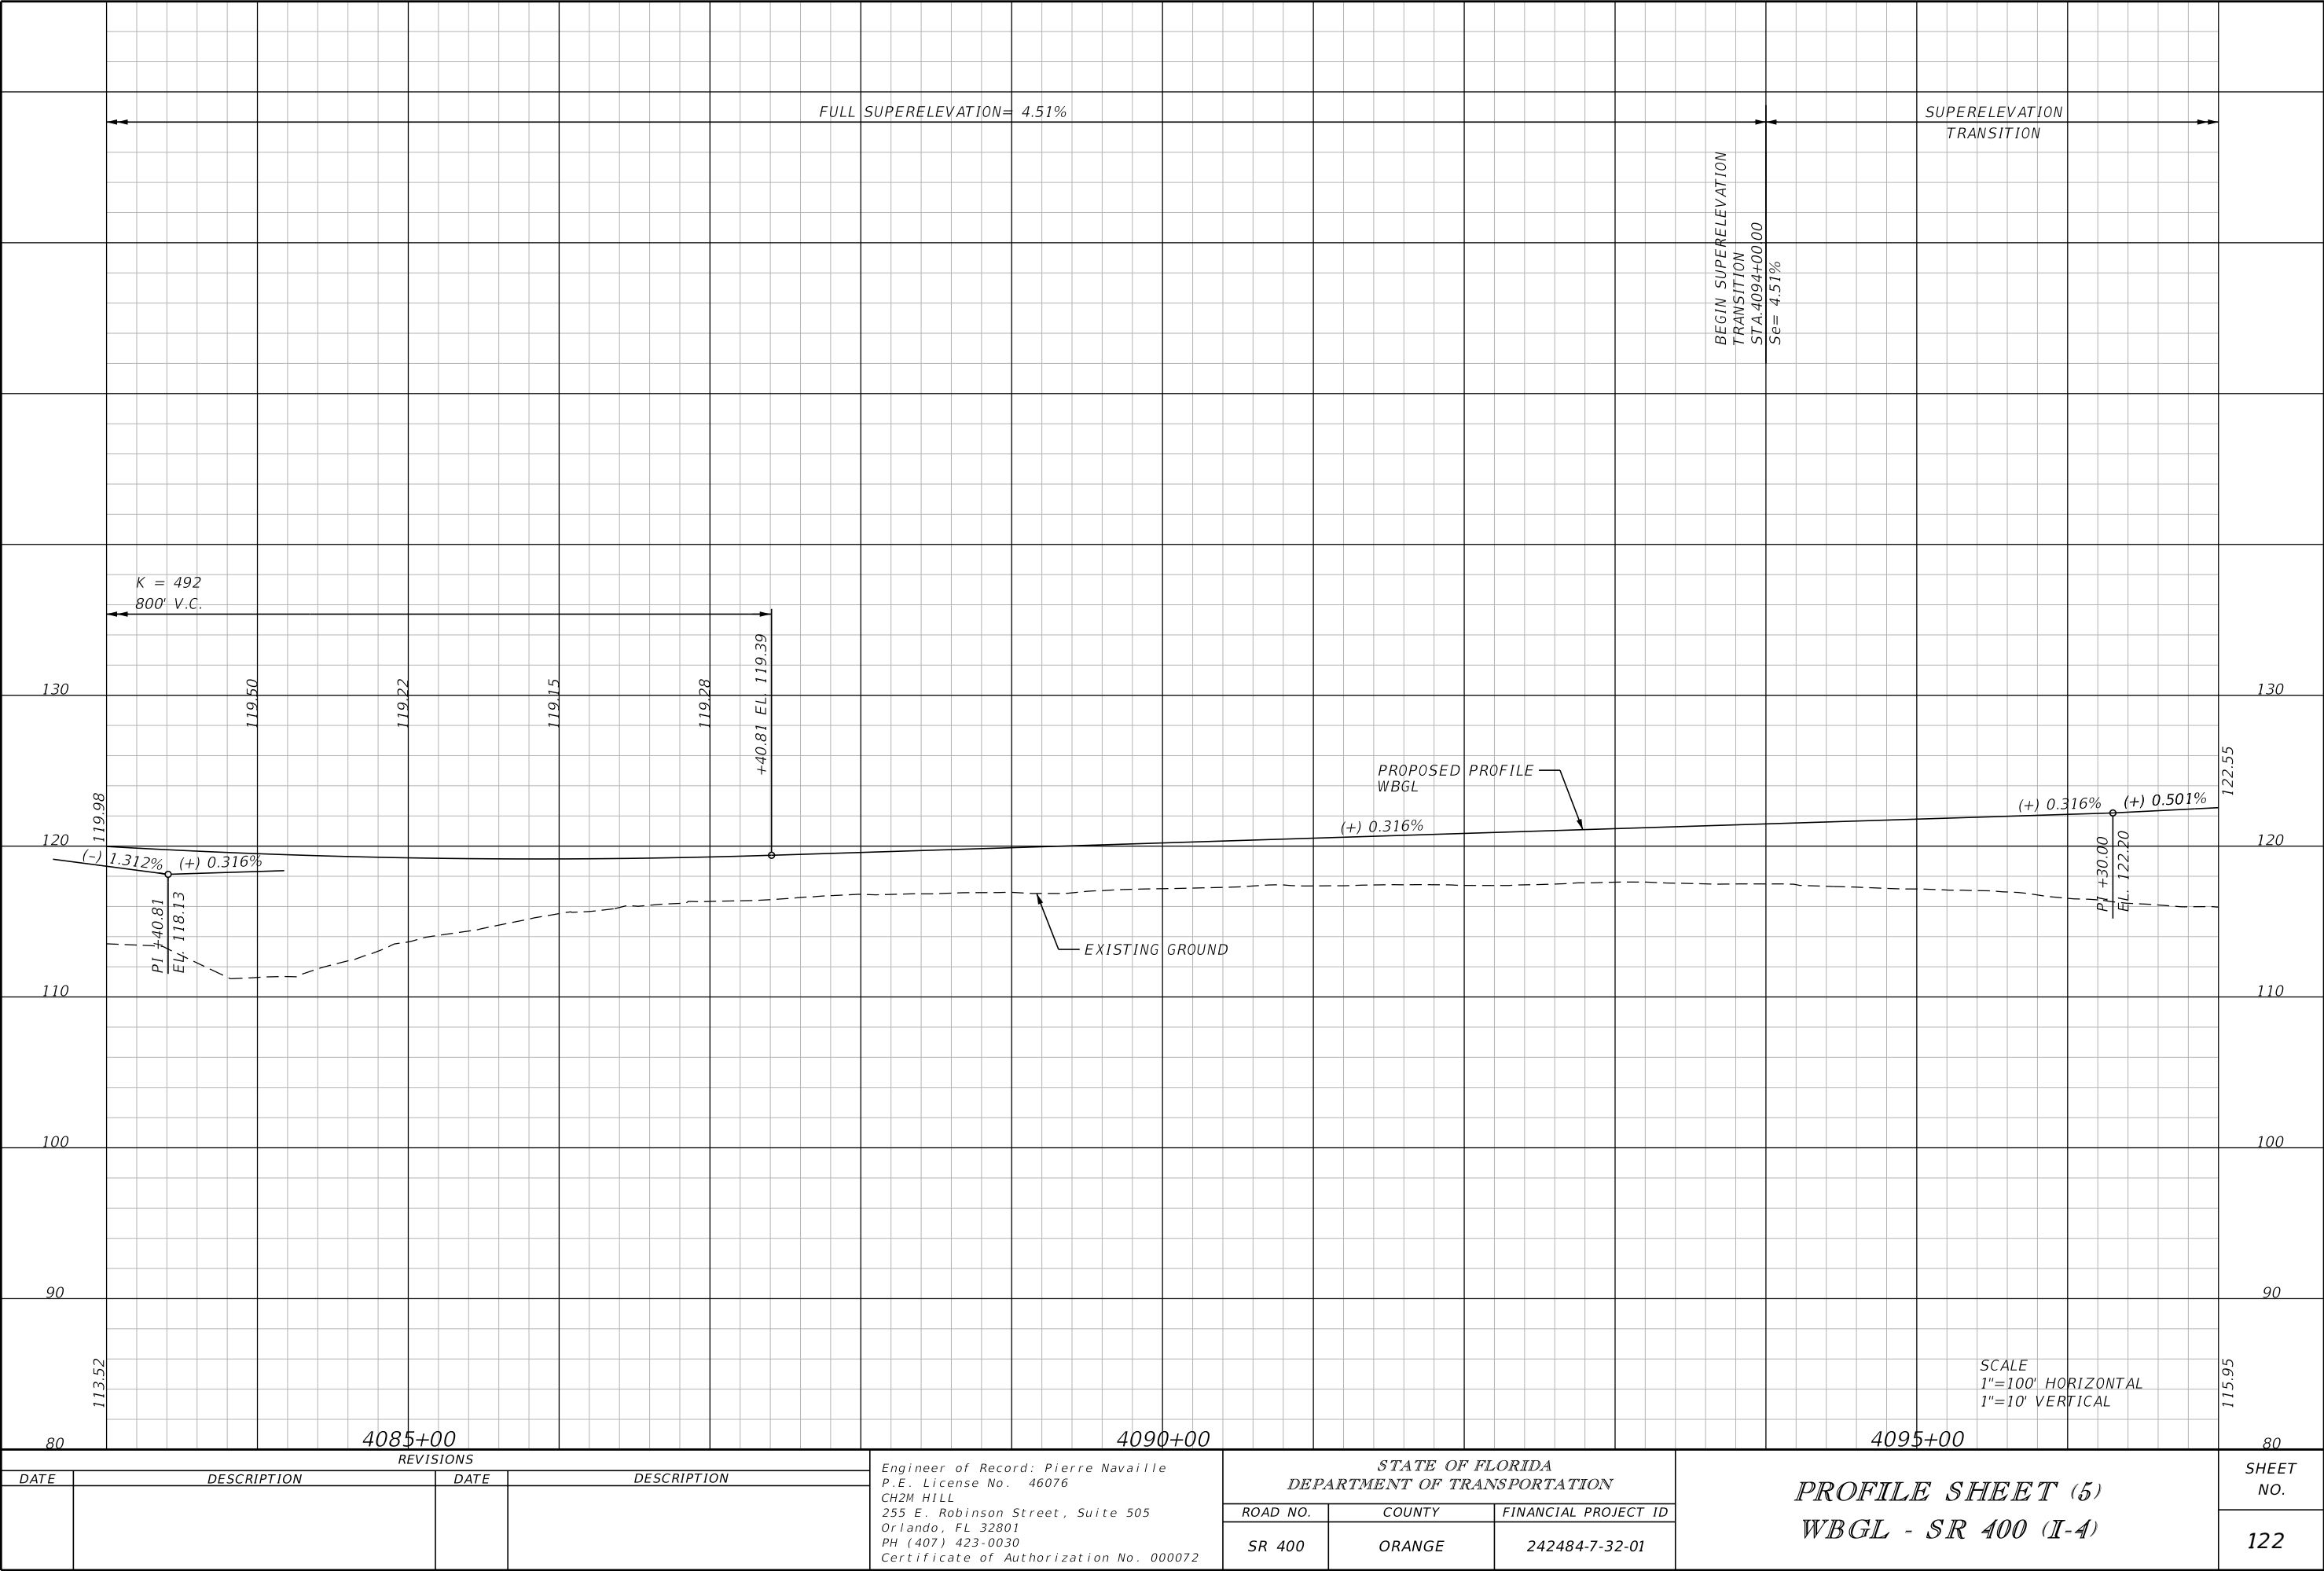


REVISIONS				Engineer of Record: Pierre Navaille P.E. License No. 46076 CH2M HILL 255 E. Robinson Street, Suite 505 Orlando, FL 32801 PH (407) 423-0030 Certificate of Authorization No. 000072	STATE OF FLORIDA DEPARTMENT OF TRANSPORTATION			PROFILE SHEET (5) WBGL - SR 400 (I-4)		SHEET NO. 122
DATE	DESCRIPTION	DATE	DESCRIPTION		ROAD NO.	COUNTY	FINANCIAL PROJECT ID			
					SR 400	ORANGE	242484-7-32-01			

THE OFFICIAL RECORD OF THIS SHEET IS THE ELECTRONIC FILE DIGITALLY SIGNED AND SEALED UNDER RULE 61G15-23.004, F.A.C.

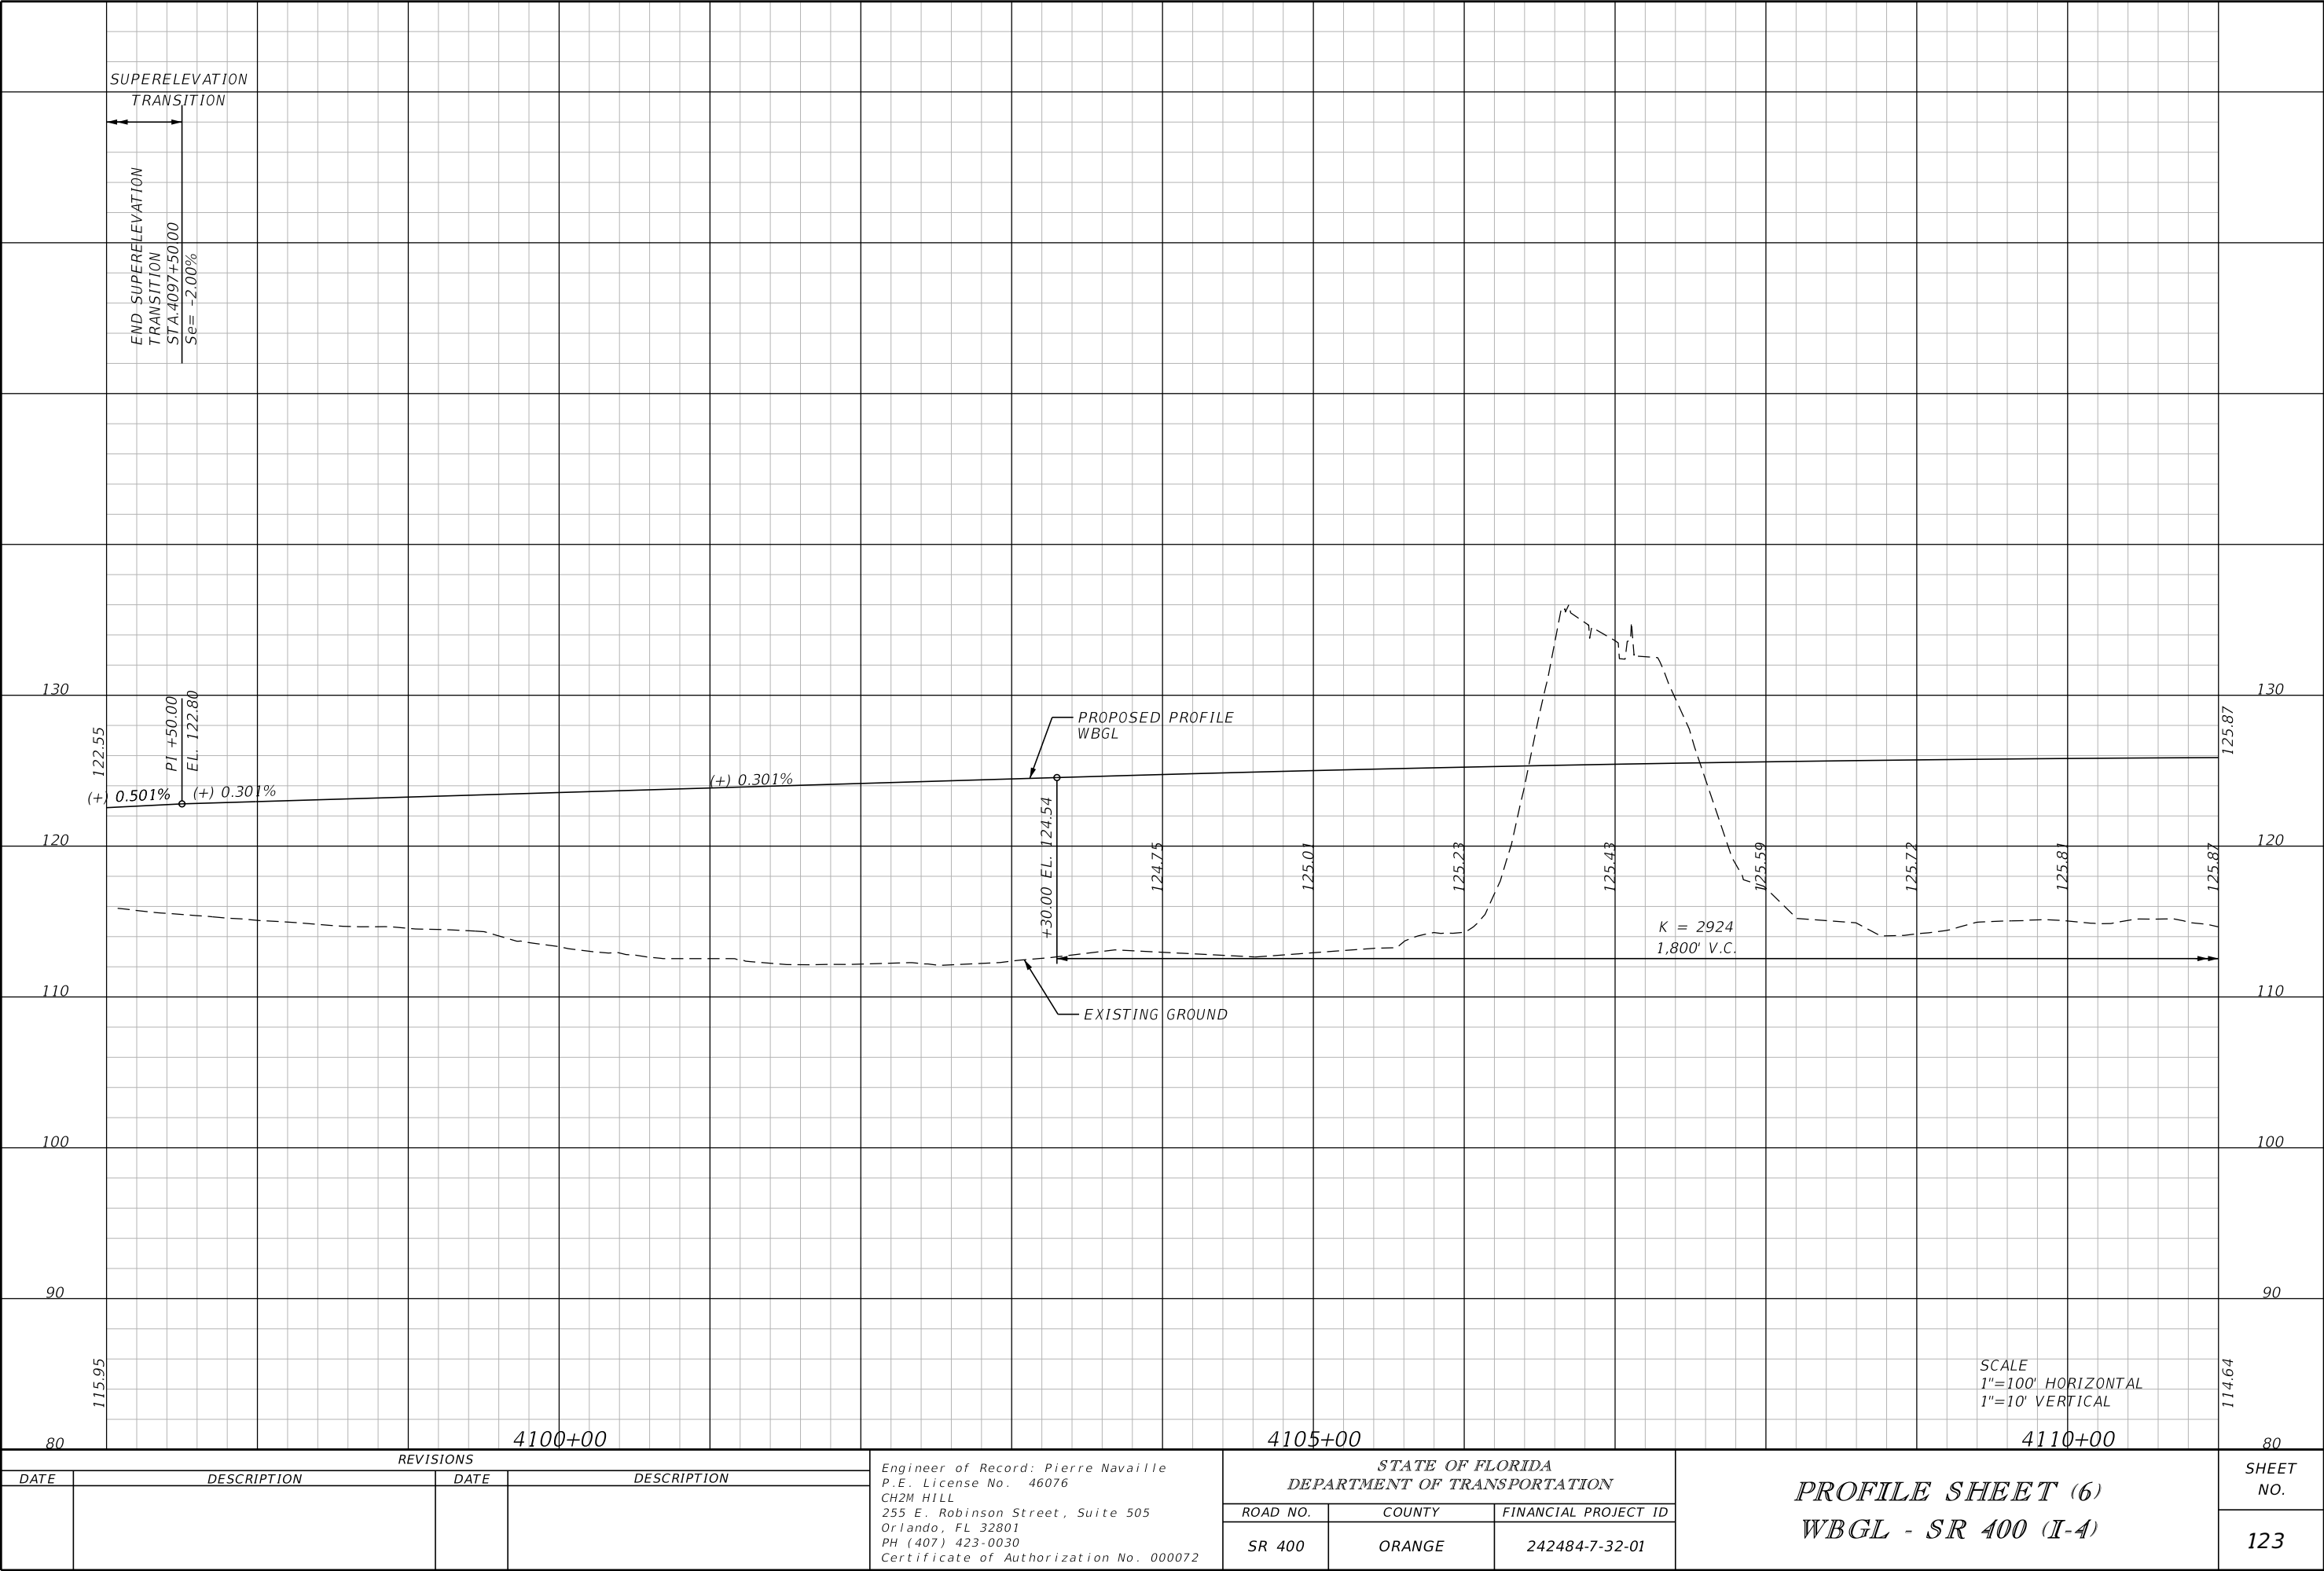


THE OFFICIAL RECORD OF THIS SHEET IS THE ELECTRONIC FILE DIGITALLY SIGNED AND SEALED UNDER RULE 61G15-23.004, F.A.C.

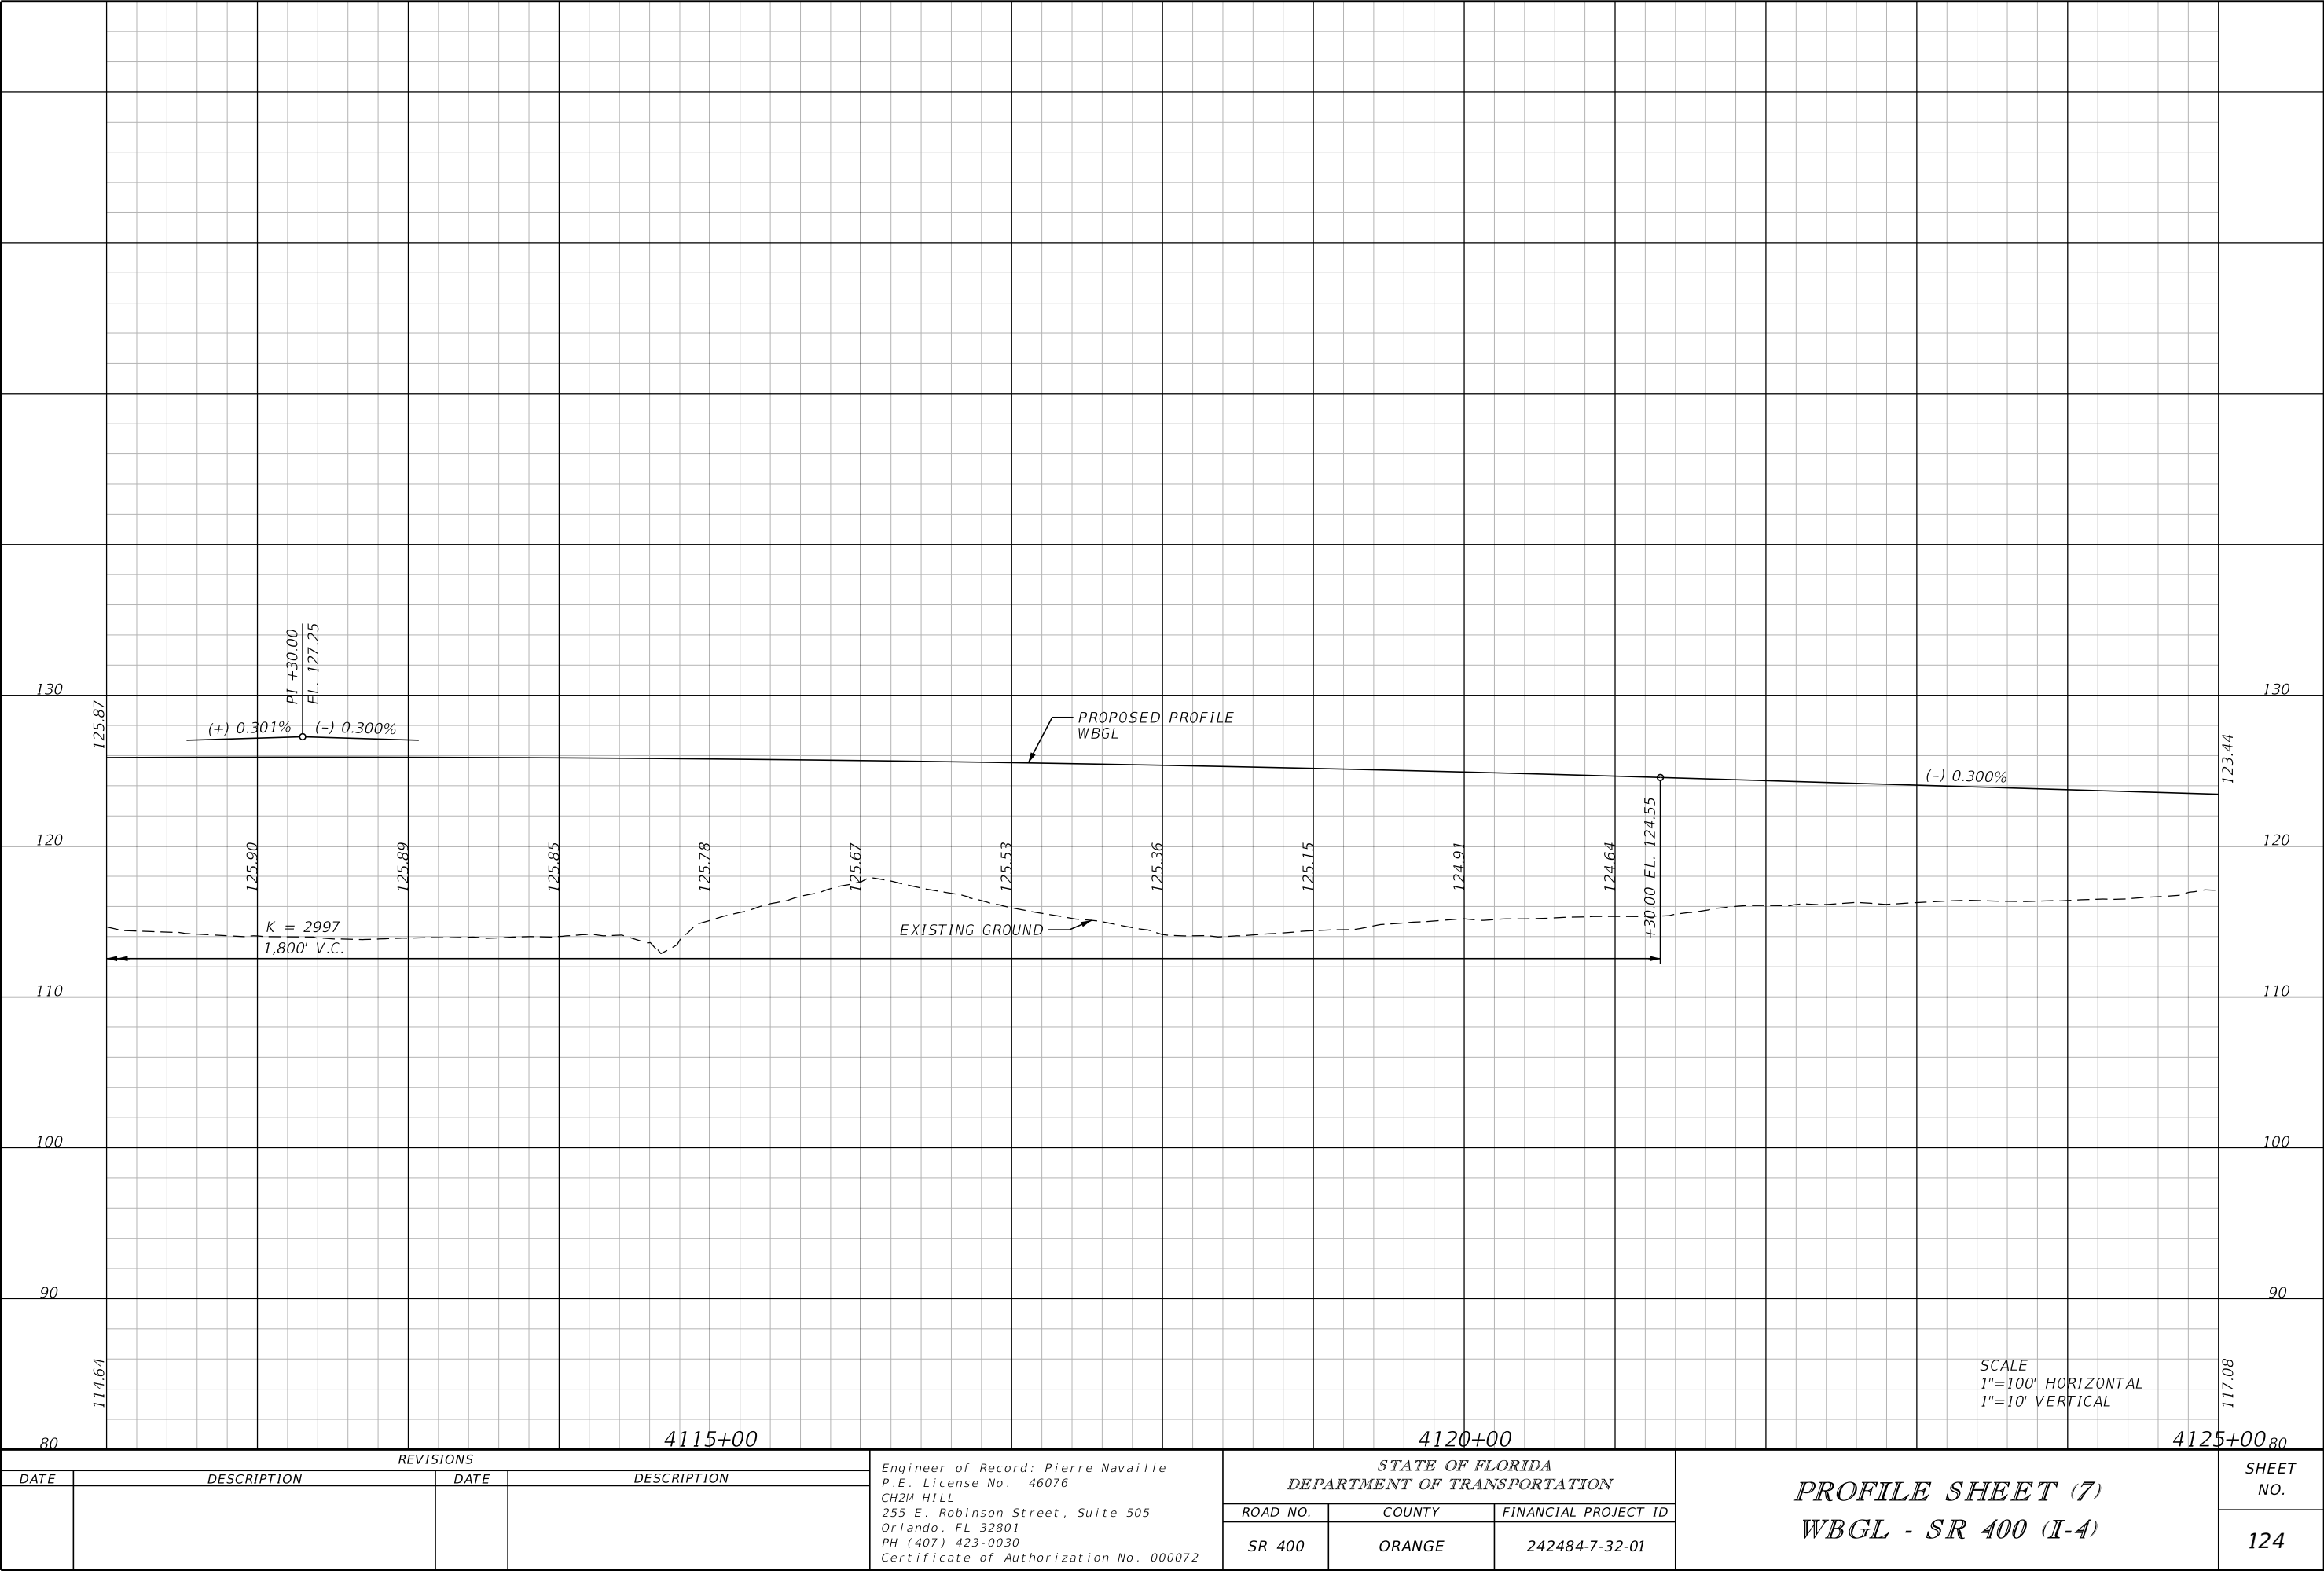


THE OFFICIAL RECORD OF THIS SHEET IS THE ELECTRONIC FILE DIGITALLY SIGNED AND SEALED UNDER RULE 61G15-23.004, F.A.C.

REVISIONS				Engineer of Record: Pierre Navaille P.E. License No. 46076 CH2M HILL 255 E. Robinson Street, Suite 505 Orlando, FL 32801 PH (407) 423-0030 Certificate of Authorization No. 000072	STATE OF FLORIDA DEPARTMENT OF TRANSPORTATION			PROFILE SHEET (7) WBGL - SR 400 (I-4)	SHEET NO.
DATE	DESCRIPTION	DATE	DESCRIPTION		ROAD NO.	COUNTY	FINANCIAL PROJECT ID		124
					SR 400	ORANGE	242484-7-32-01		

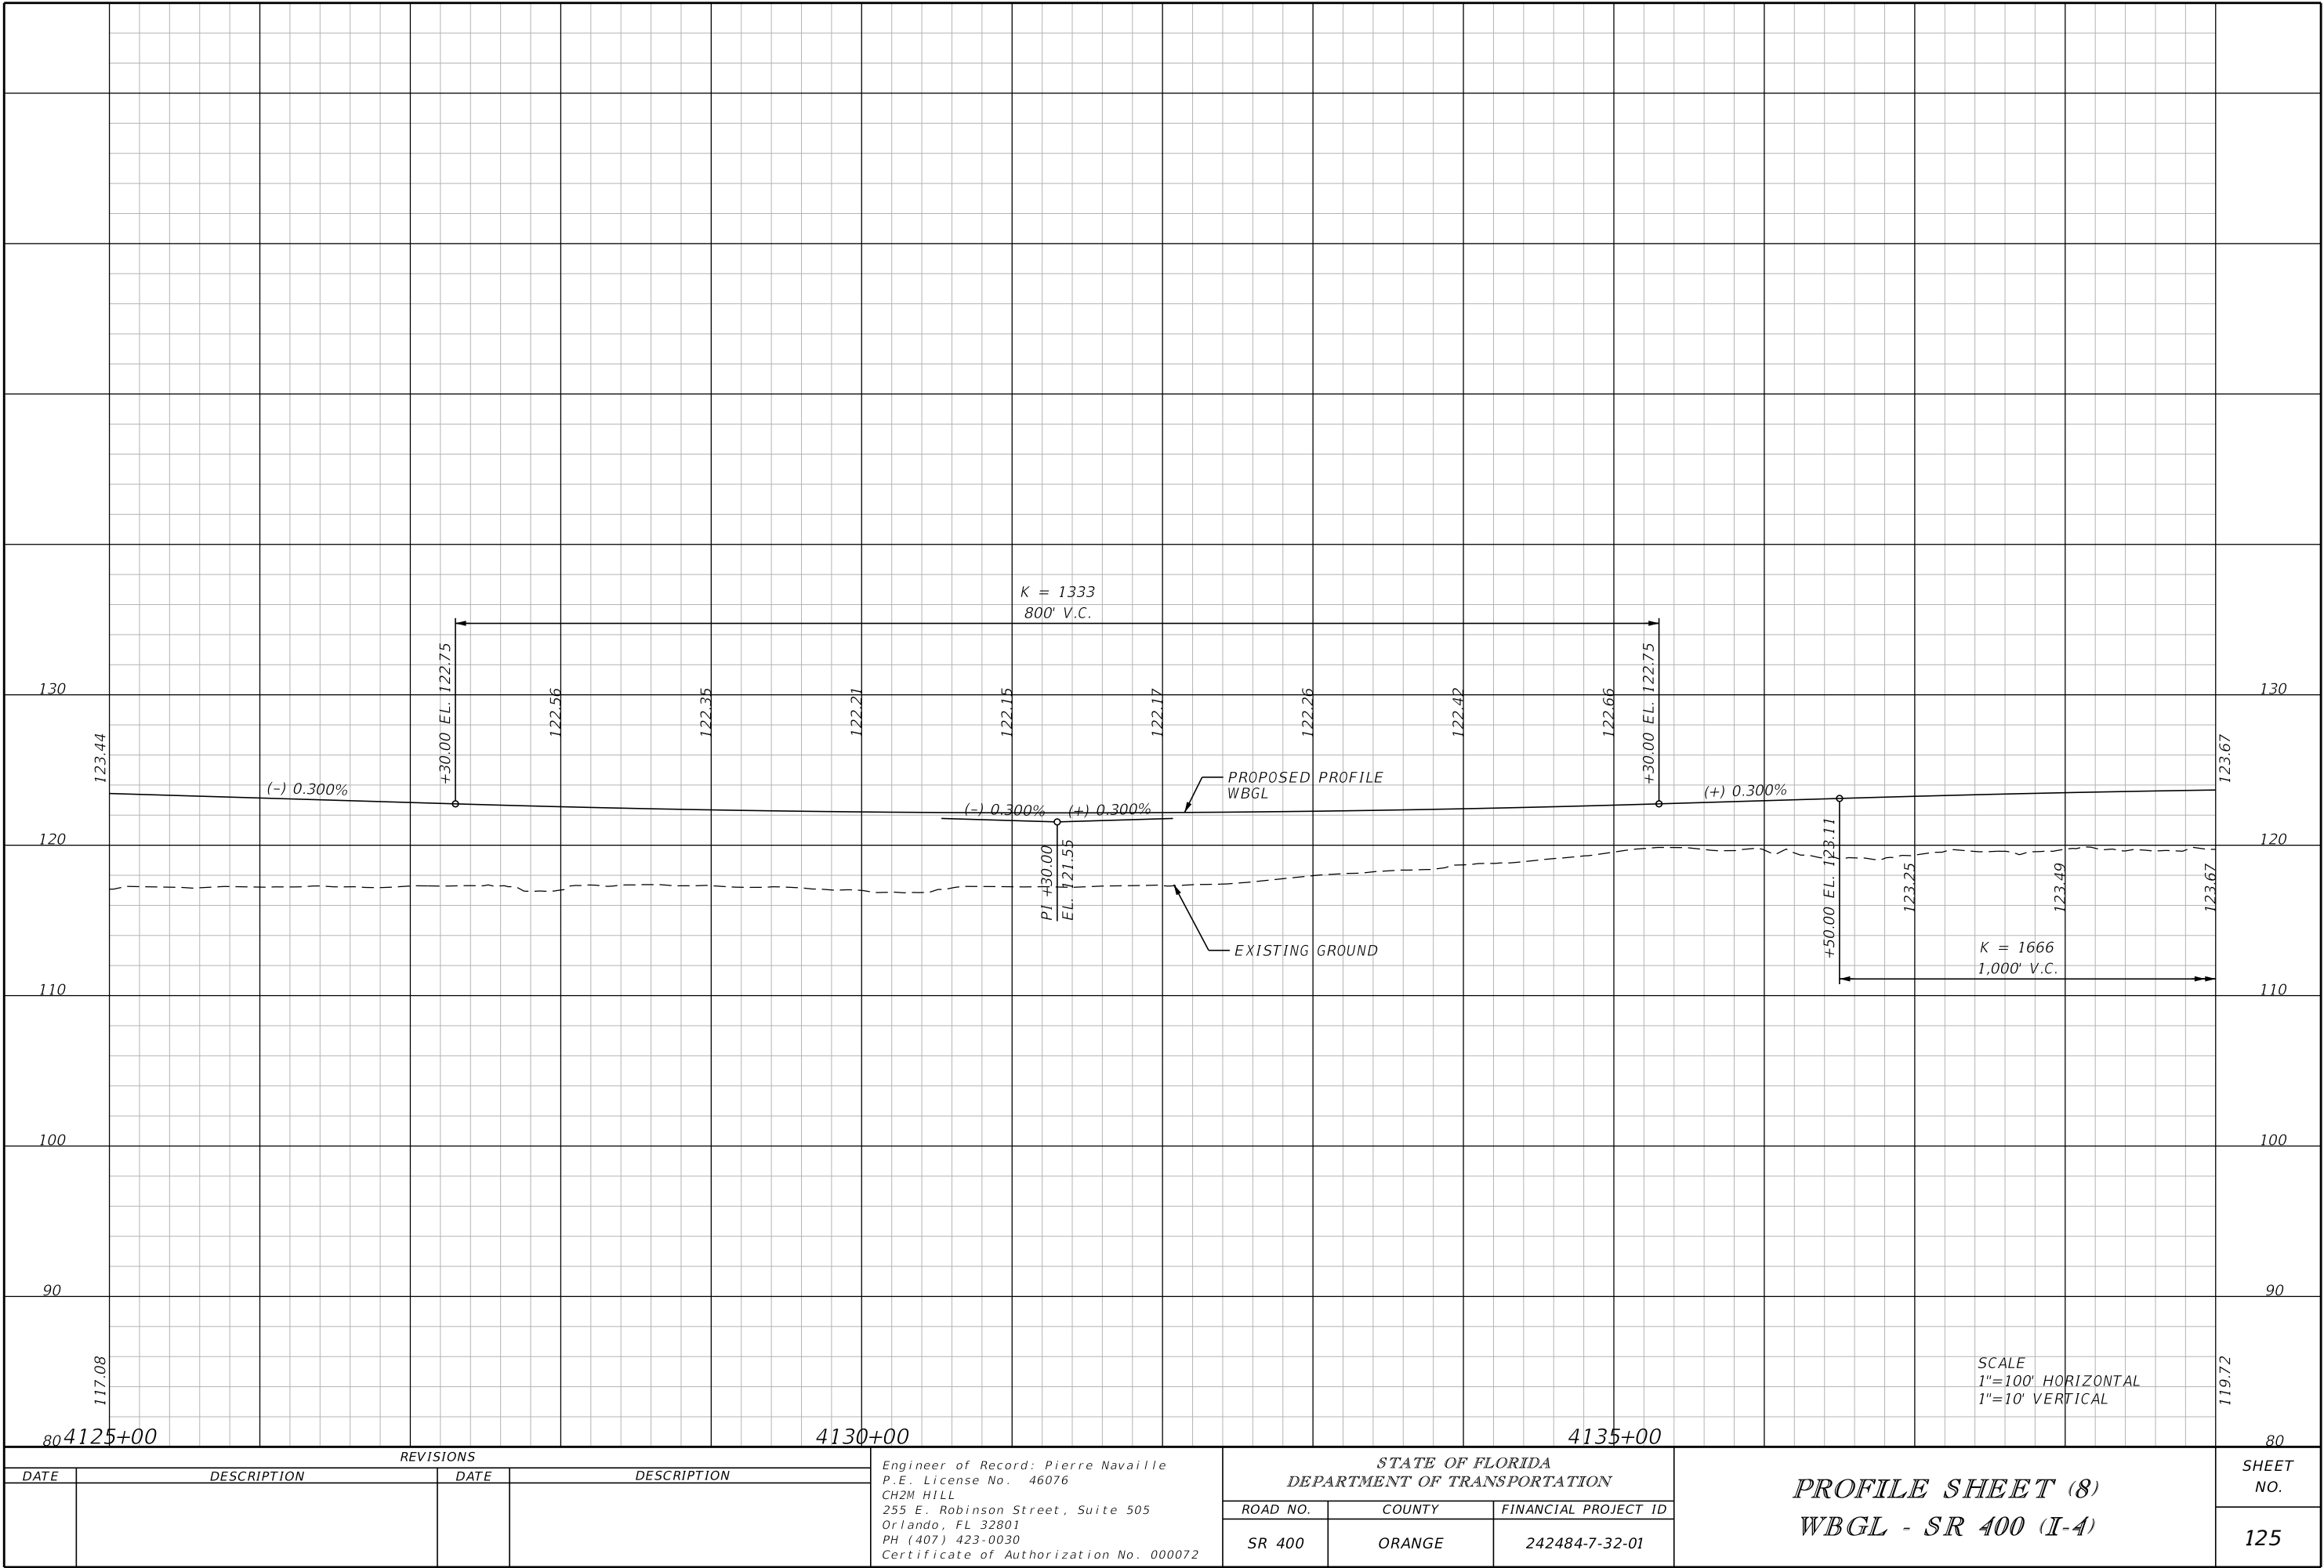


REVISIONS				Engineer of Record: Pierre Navaille P.E. License No. 46076 CH2M HILL 255 E. Robinson Street, Suite 505 Orlando, FL 32801 PH (407) 423-0030 Certificate of Authorization No. 000072	STATE OF FLORIDA DEPARTMENT OF TRANSPORTATION			PROFILE SHEET (8) WBGL - SR 400 (I-4)	SHEET NO. 125
DATE	DESCRIPTION	DATE	DESCRIPTION		ROAD NO.	COUNTY	FINANCIAL PROJECT ID		
					SR 400	ORANGE	242484-7-32-01		


THE OFFICIAL RECORD OF THIS SHEET IS THE ELECTRONIC FILE DIGITALLY SIGNED AND SEALED UNDER RULE 61G15-23.004, F.A.C.

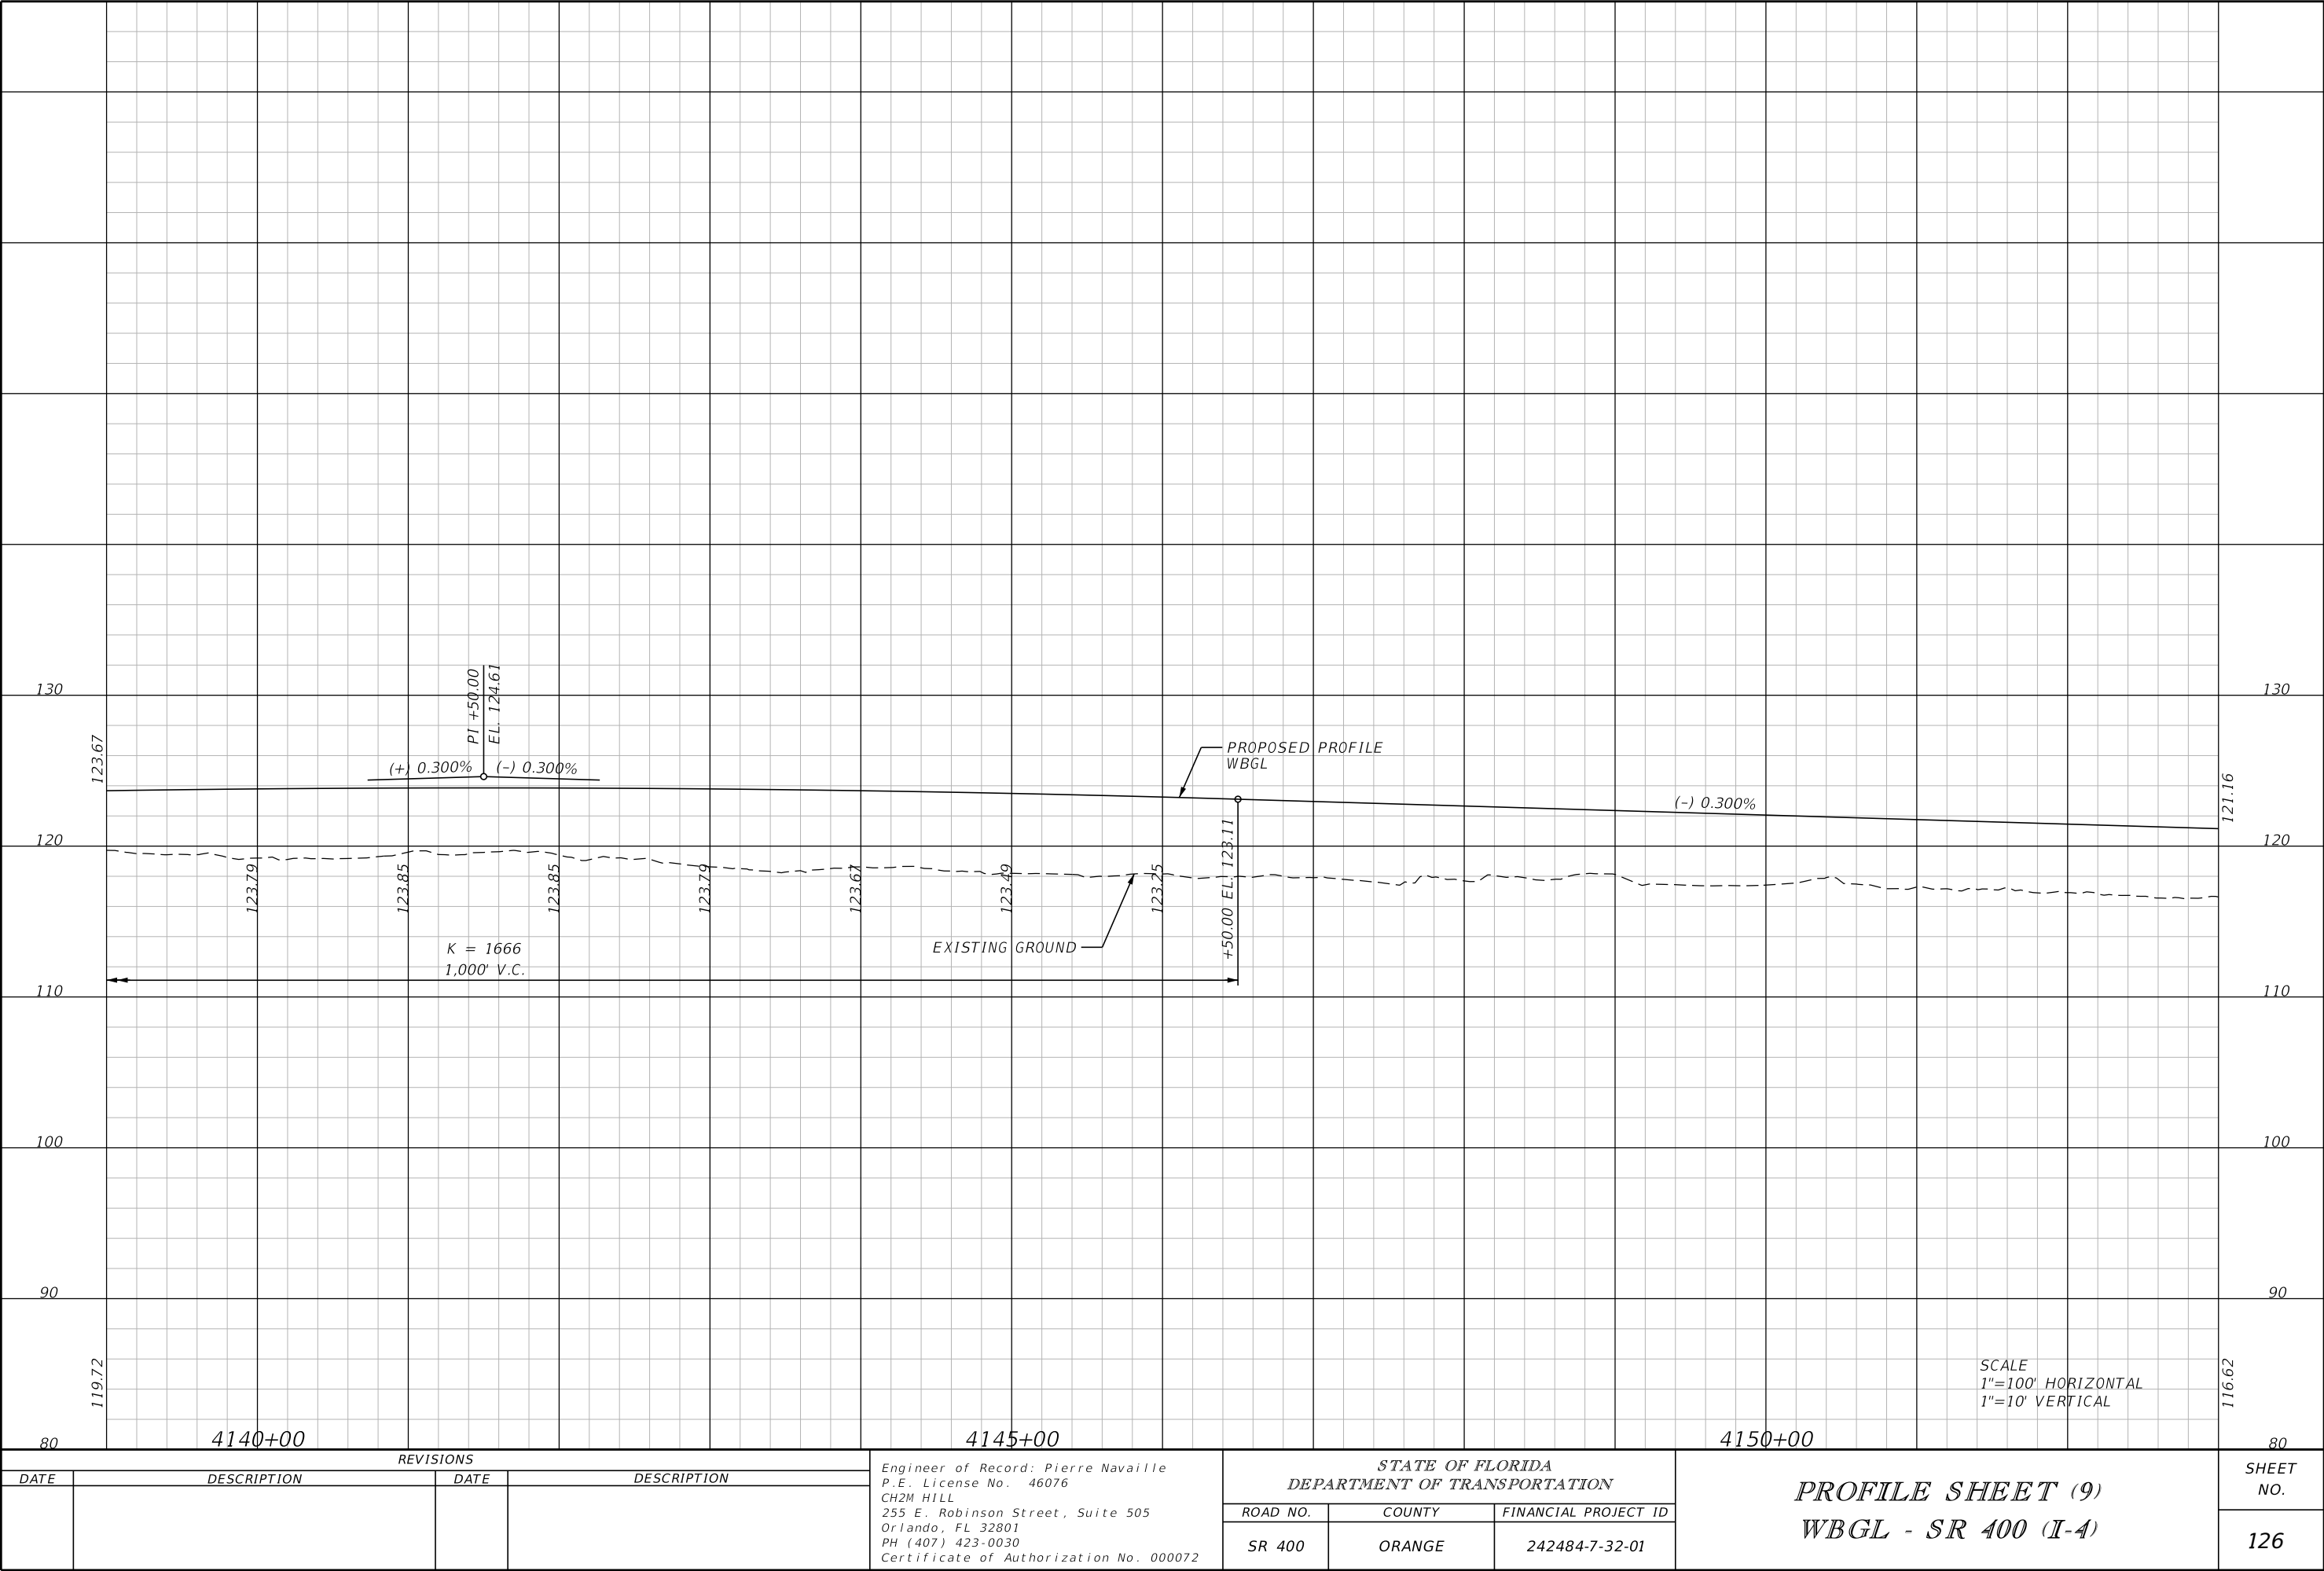

THE OFFICIAL RECORD OF THIS SHEET IS THE ELECTRONIC FILE DIGITALLY SIGNED AND SEALED UNDER RULE 61G15-23.004, F.A.C.

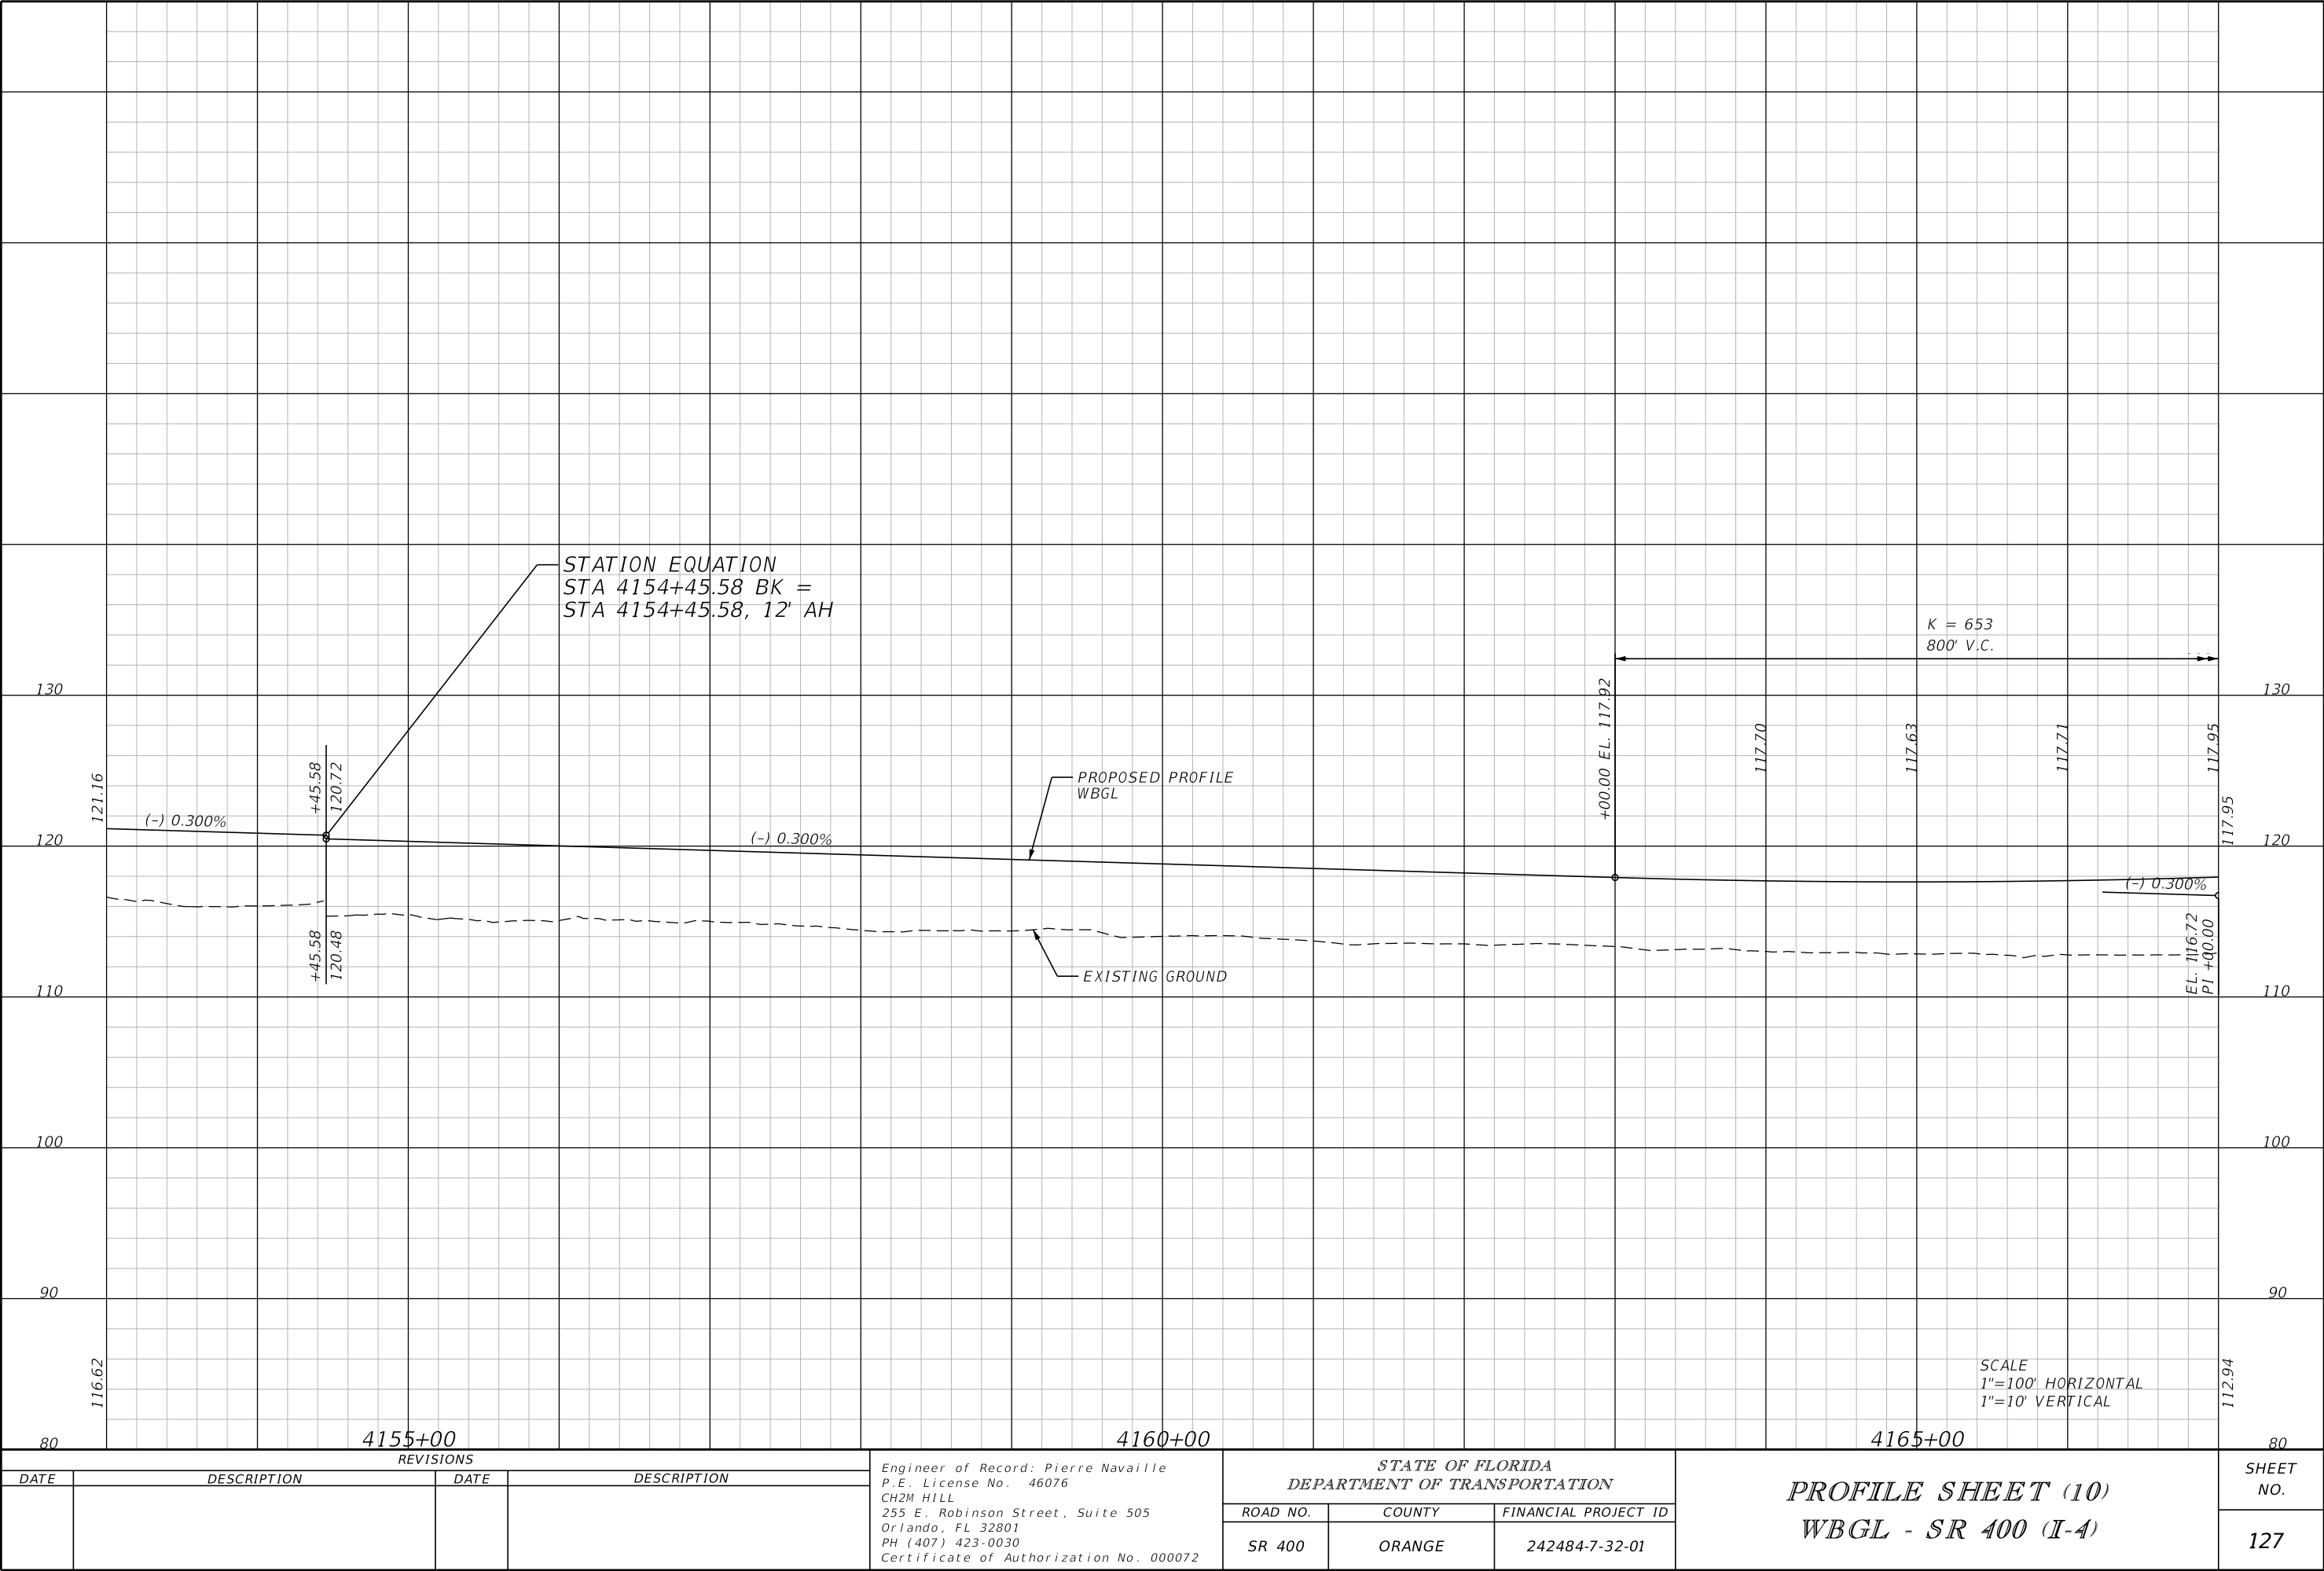

THE OFFICIAL RECORD OF THIS SHEET IS THE ELECTRONIC FILE DIGITALLY SIGNED AND SEALED UNDER RULE 61G15-23.004, F.A.C.

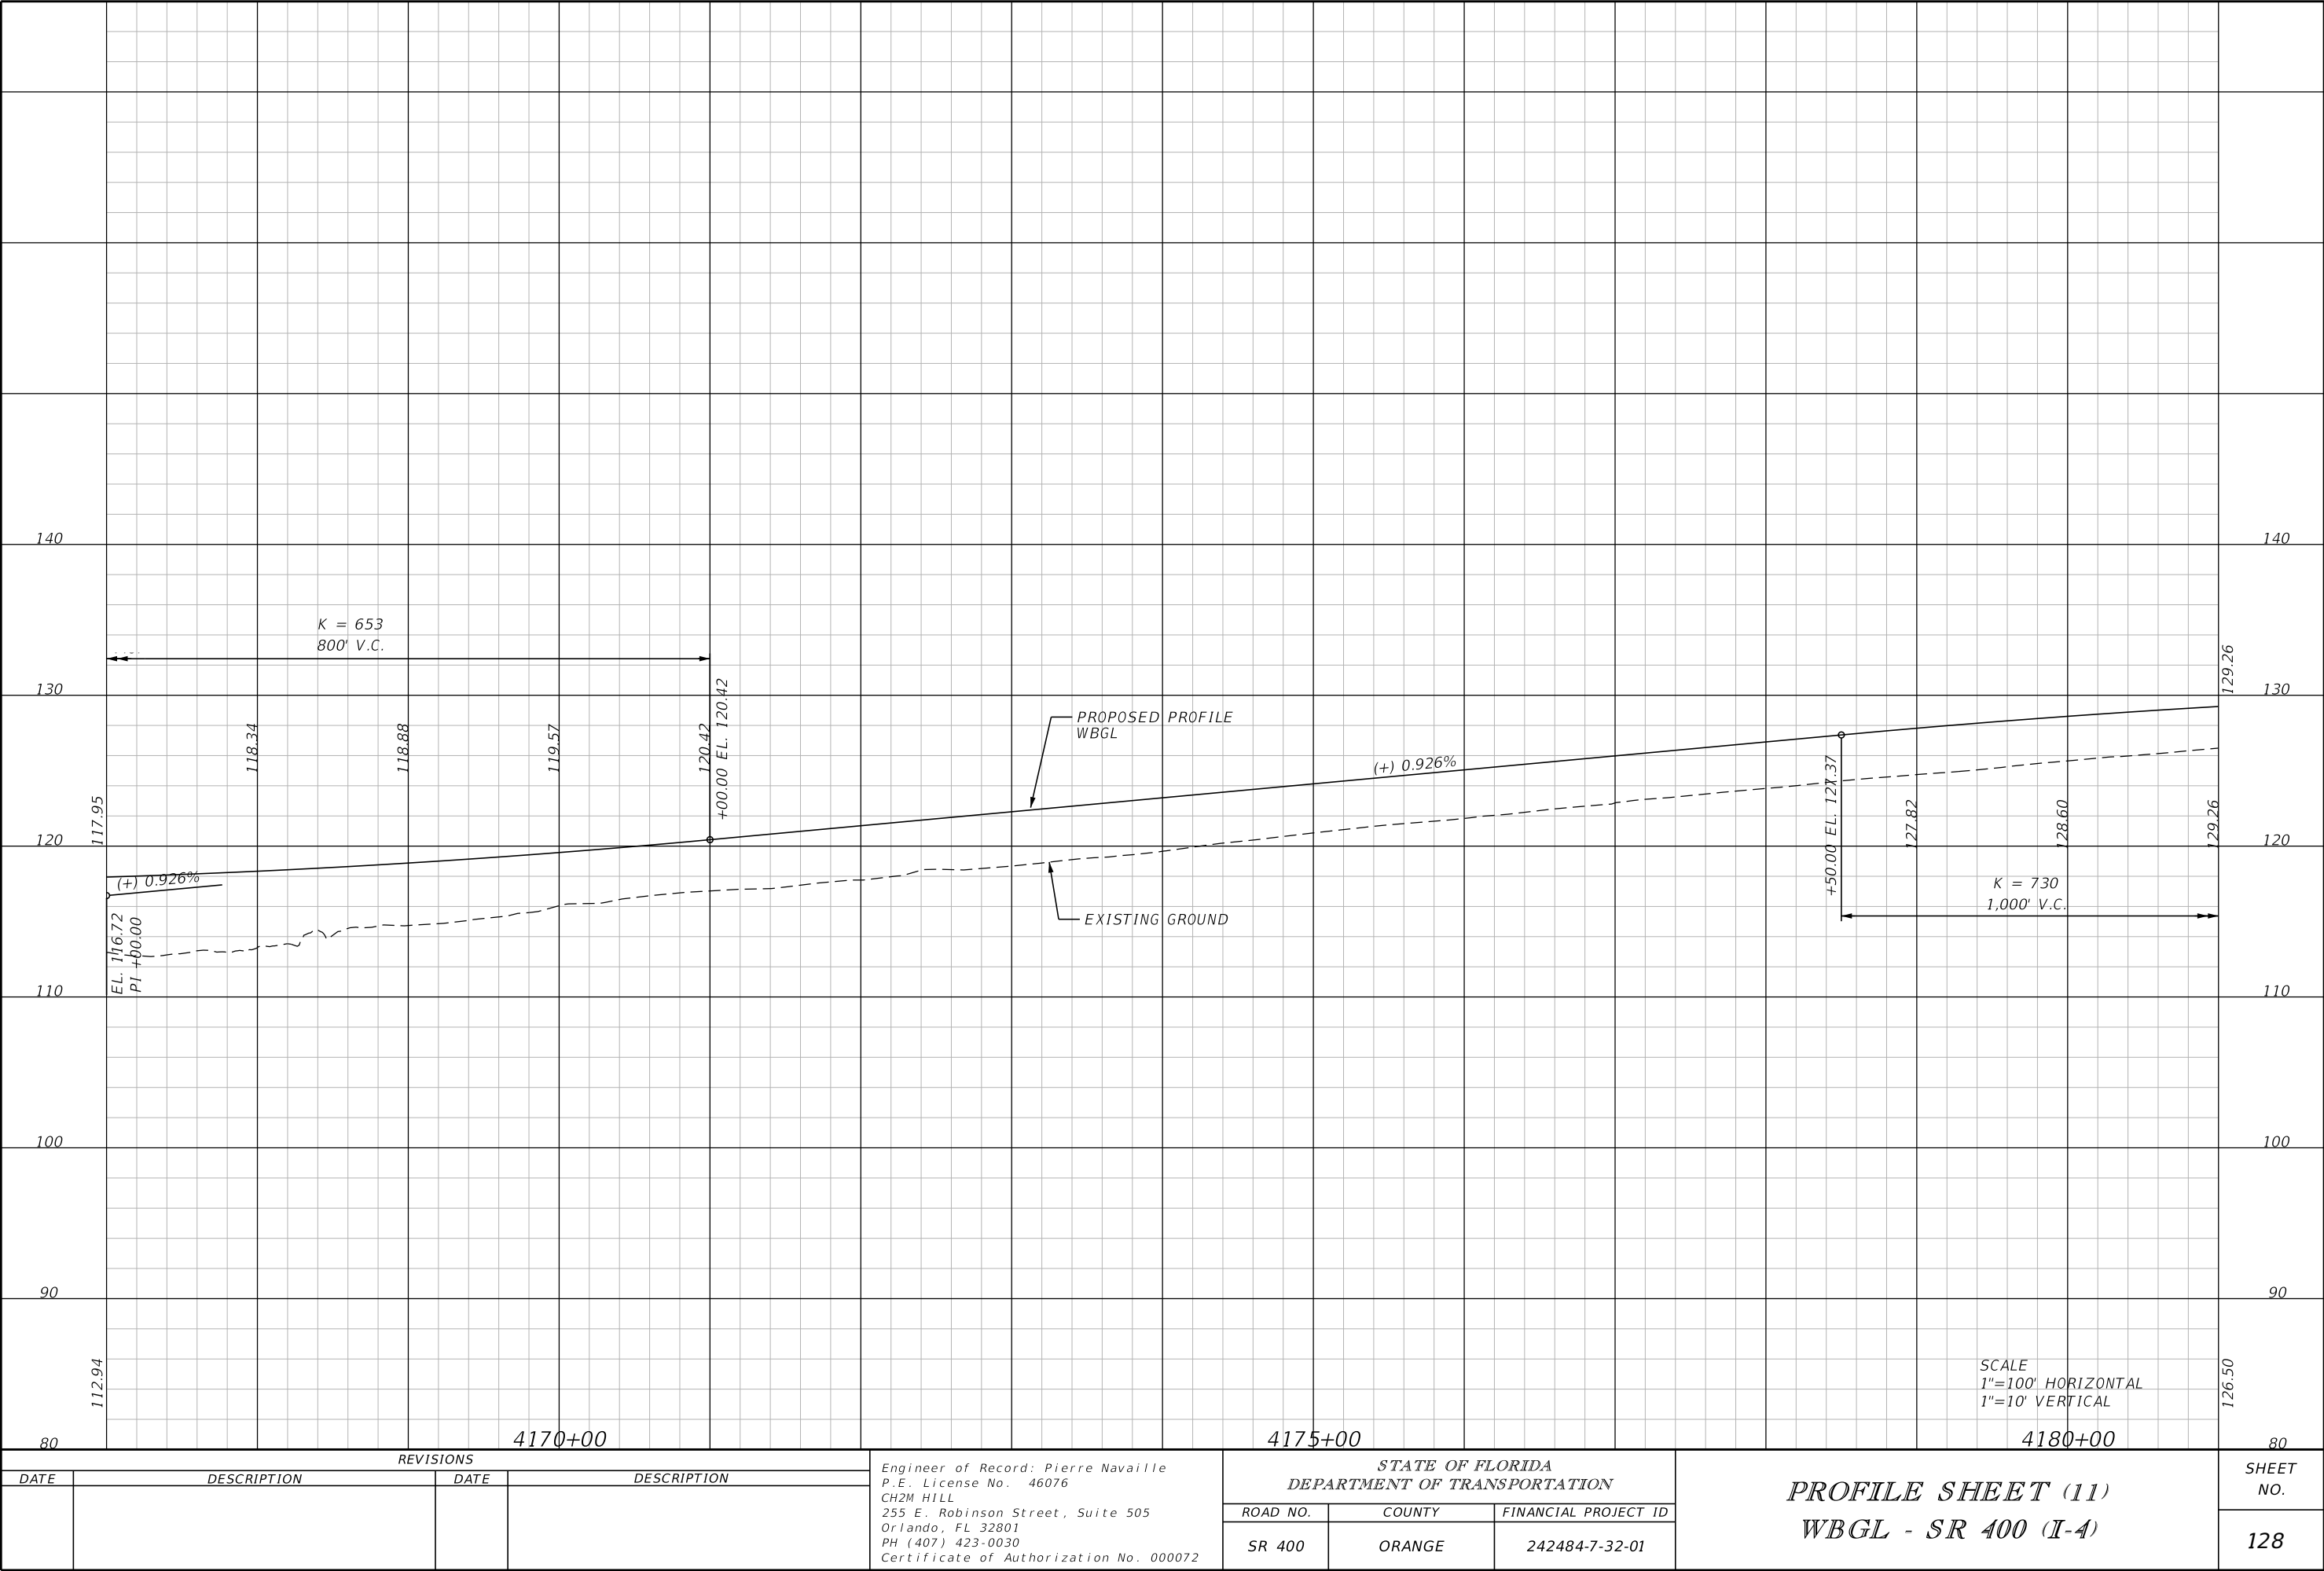

REVISIONS			
DATE	DESCRIPTION	DATE	DESCRIPTION


Engineer of Record: Pierre Navaille
P.E. License No. 46076
CH2M HILL
255 E. Robinson Street, Suite 505
Orlando, FL 32801
PH (407) 423-0030
Certificate of Authorization No. 000072

STATE OF FLORIDA DEPARTMENT OF TRANSPORTATION		
ROAD NO.	COUNTY	FINANCIAL PROJECT ID
SR 400	ORANGE	242484-7-32-01

PROFILE SHEET (11)
WBGL - SR 400 (I-4)

SHEET NO.
128

THE OFFICIAL RECORD OF THIS SHEET IS THE ELECTRONIC FILE DIGITALLY SIGNED AND SEALED UNDER RULE 61G15-23.004, F.A.C.

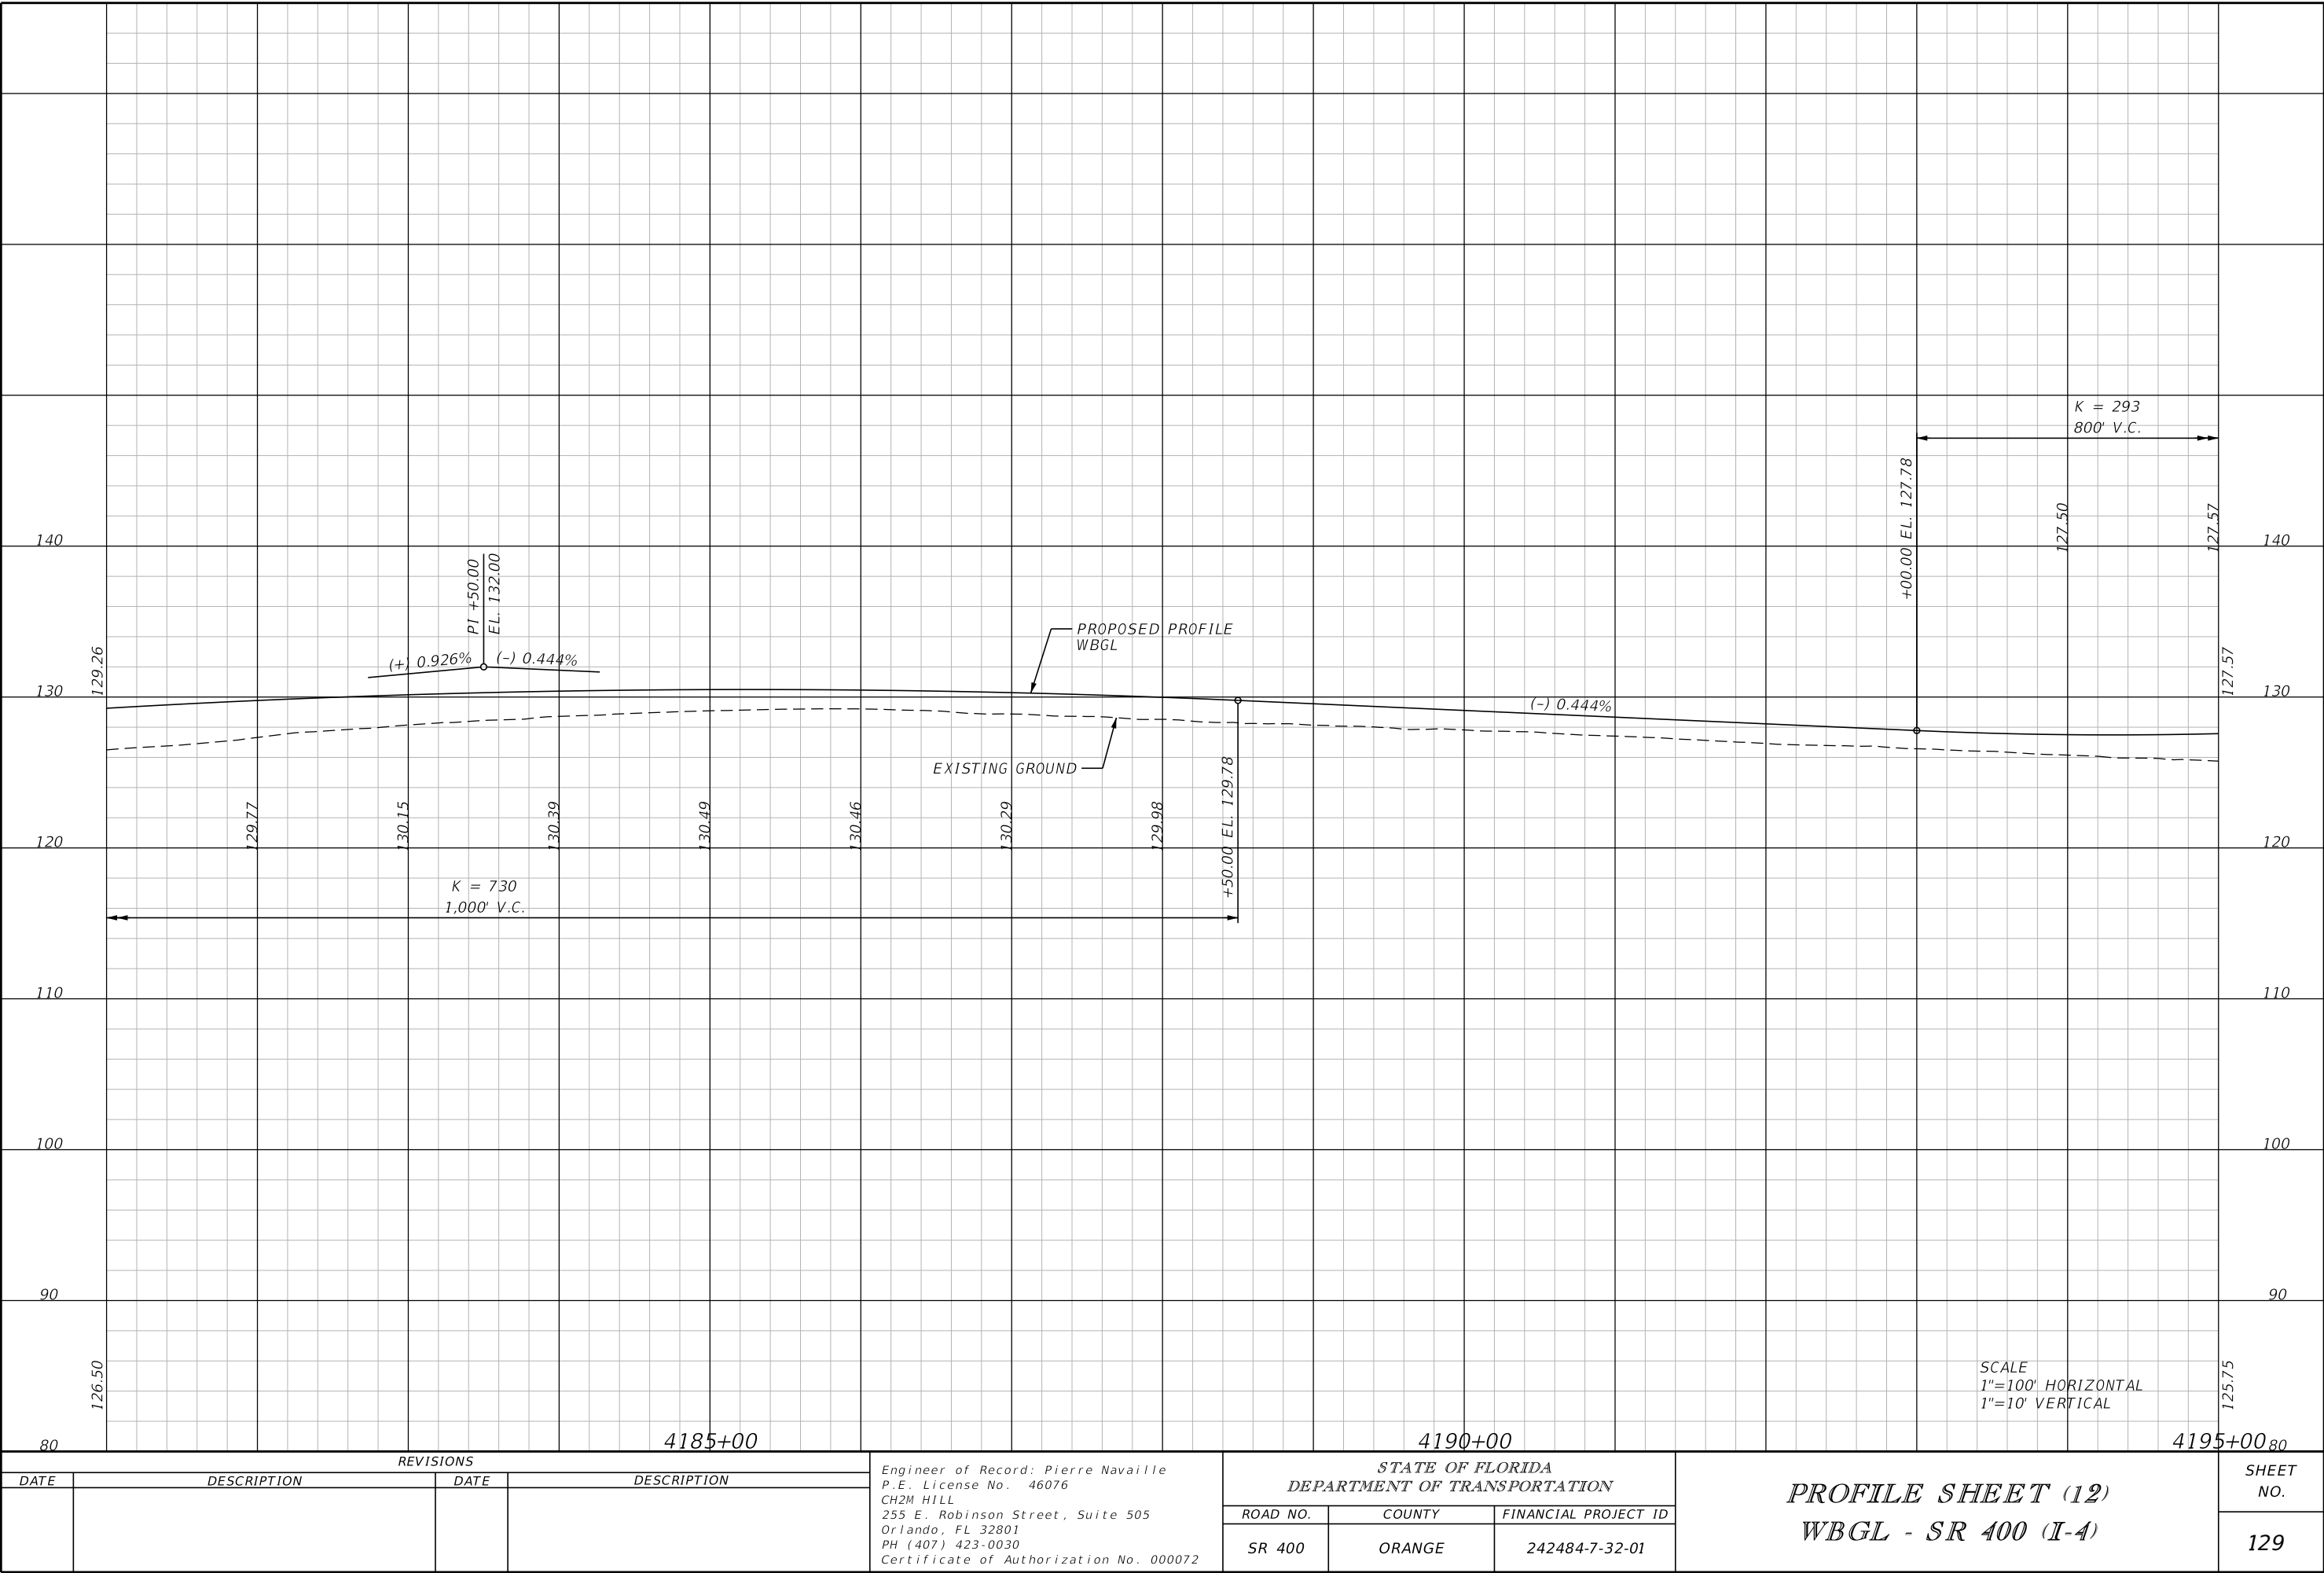

REVISIONS			
DATE	DESCRIPTION	DATE	DESCRIPTION


Engineer of Record: Pierre Navaille
P.E. License No. 46076
CH2M HILL
255 E. Robinson Street, Suite 505
Orlando, FL 32801
PH (407) 423-0030
Certificate of Authorization No. 000072

STATE OF FLORIDA DEPARTMENT OF TRANSPORTATION		
ROAD NO.	COUNTY	FINANCIAL PROJECT ID
SR 400	ORANGE	242484-7-32-01


PROFILE SHEET (12)
WBGL - SR 400 (I-4)

SHEET NO.
129

THE OFFICIAL RECORD OF THIS SHEET IS THE ELECTRONIC FILE DIGITALLY SIGNED AND SEALED UNDER RULE 61G15-23.004, F.A.C.

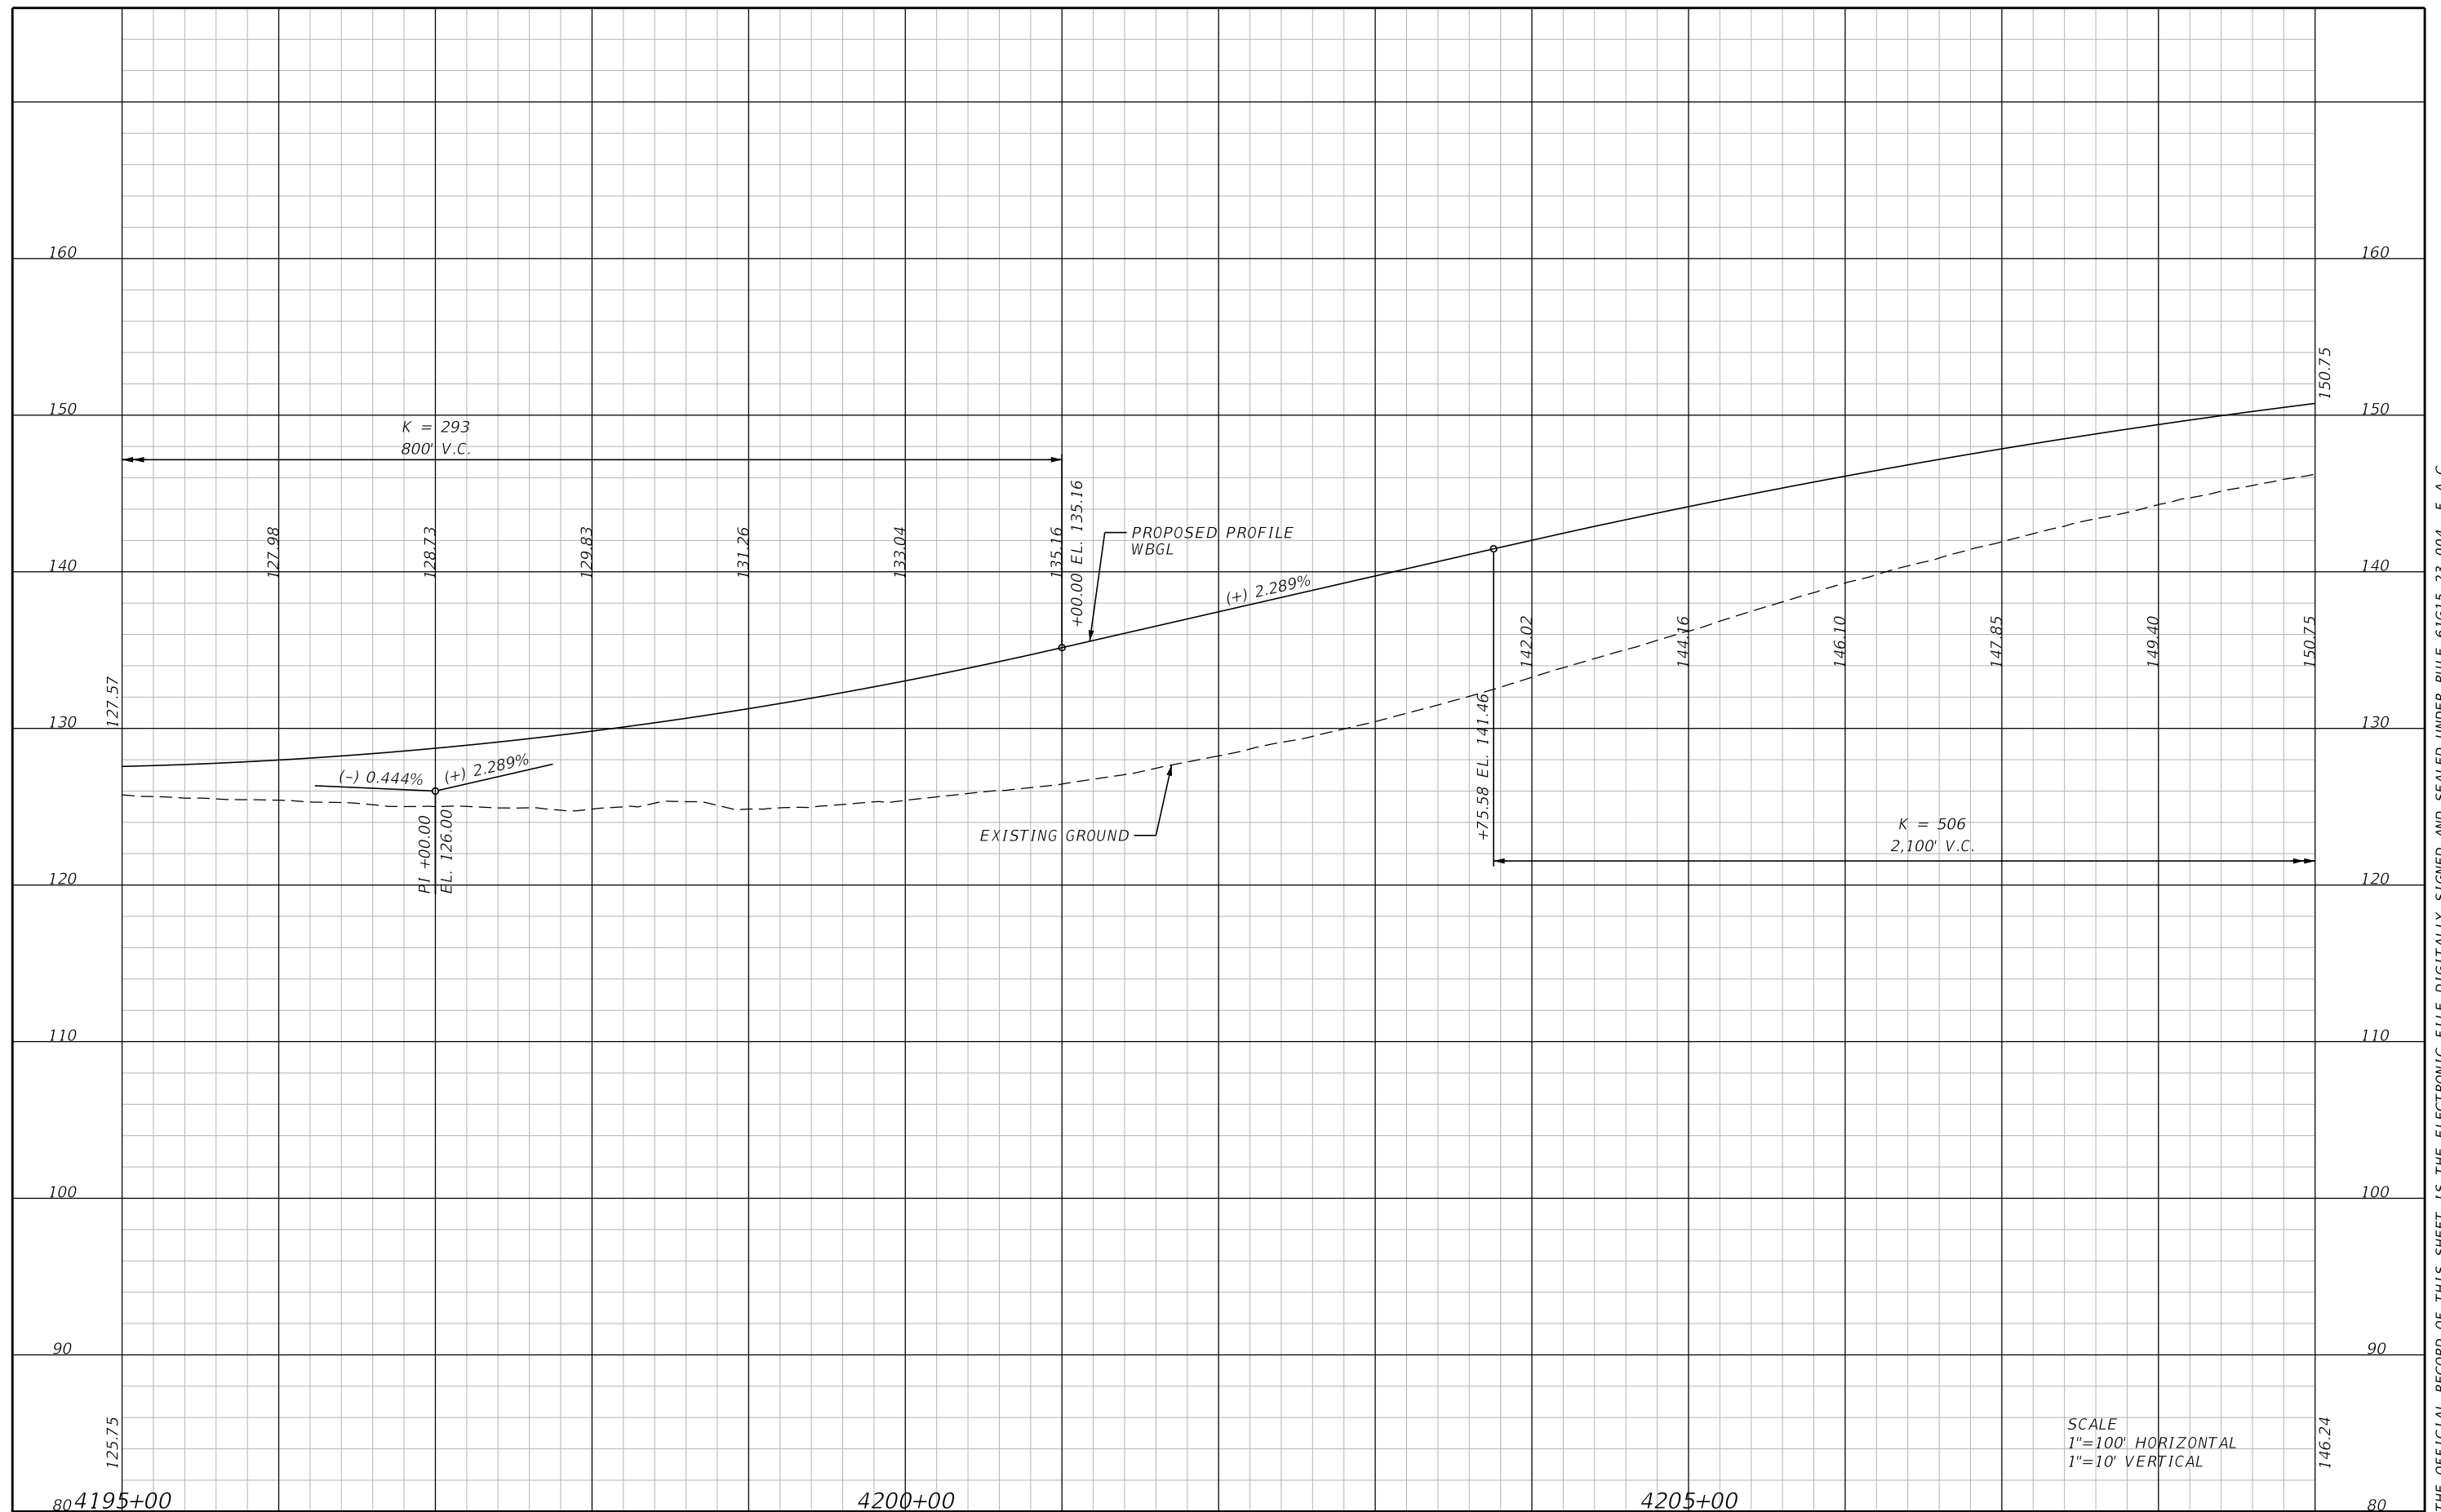

REVISIONS				Engineer of Record: Pierre Navaille P.E. License No. 46076 CH2M HILL 255 E. Robinson Street, Suite 505 Orlando, FL 32801 PH (407) 423-0030 Certificate of Authorization No. 000072	STATE OF FLORIDA DEPARTMENT OF TRANSPORTATION			PROFILE SHEET (13) WBGL - SR 400 (I-4)	SHEET NO.
DATE	DESCRIPTION	DATE	DESCRIPTION		ROAD NO.	COUNTY	FINANCIAL PROJECT ID		130
					SR 400	ORANGE	242484-7-32-01		

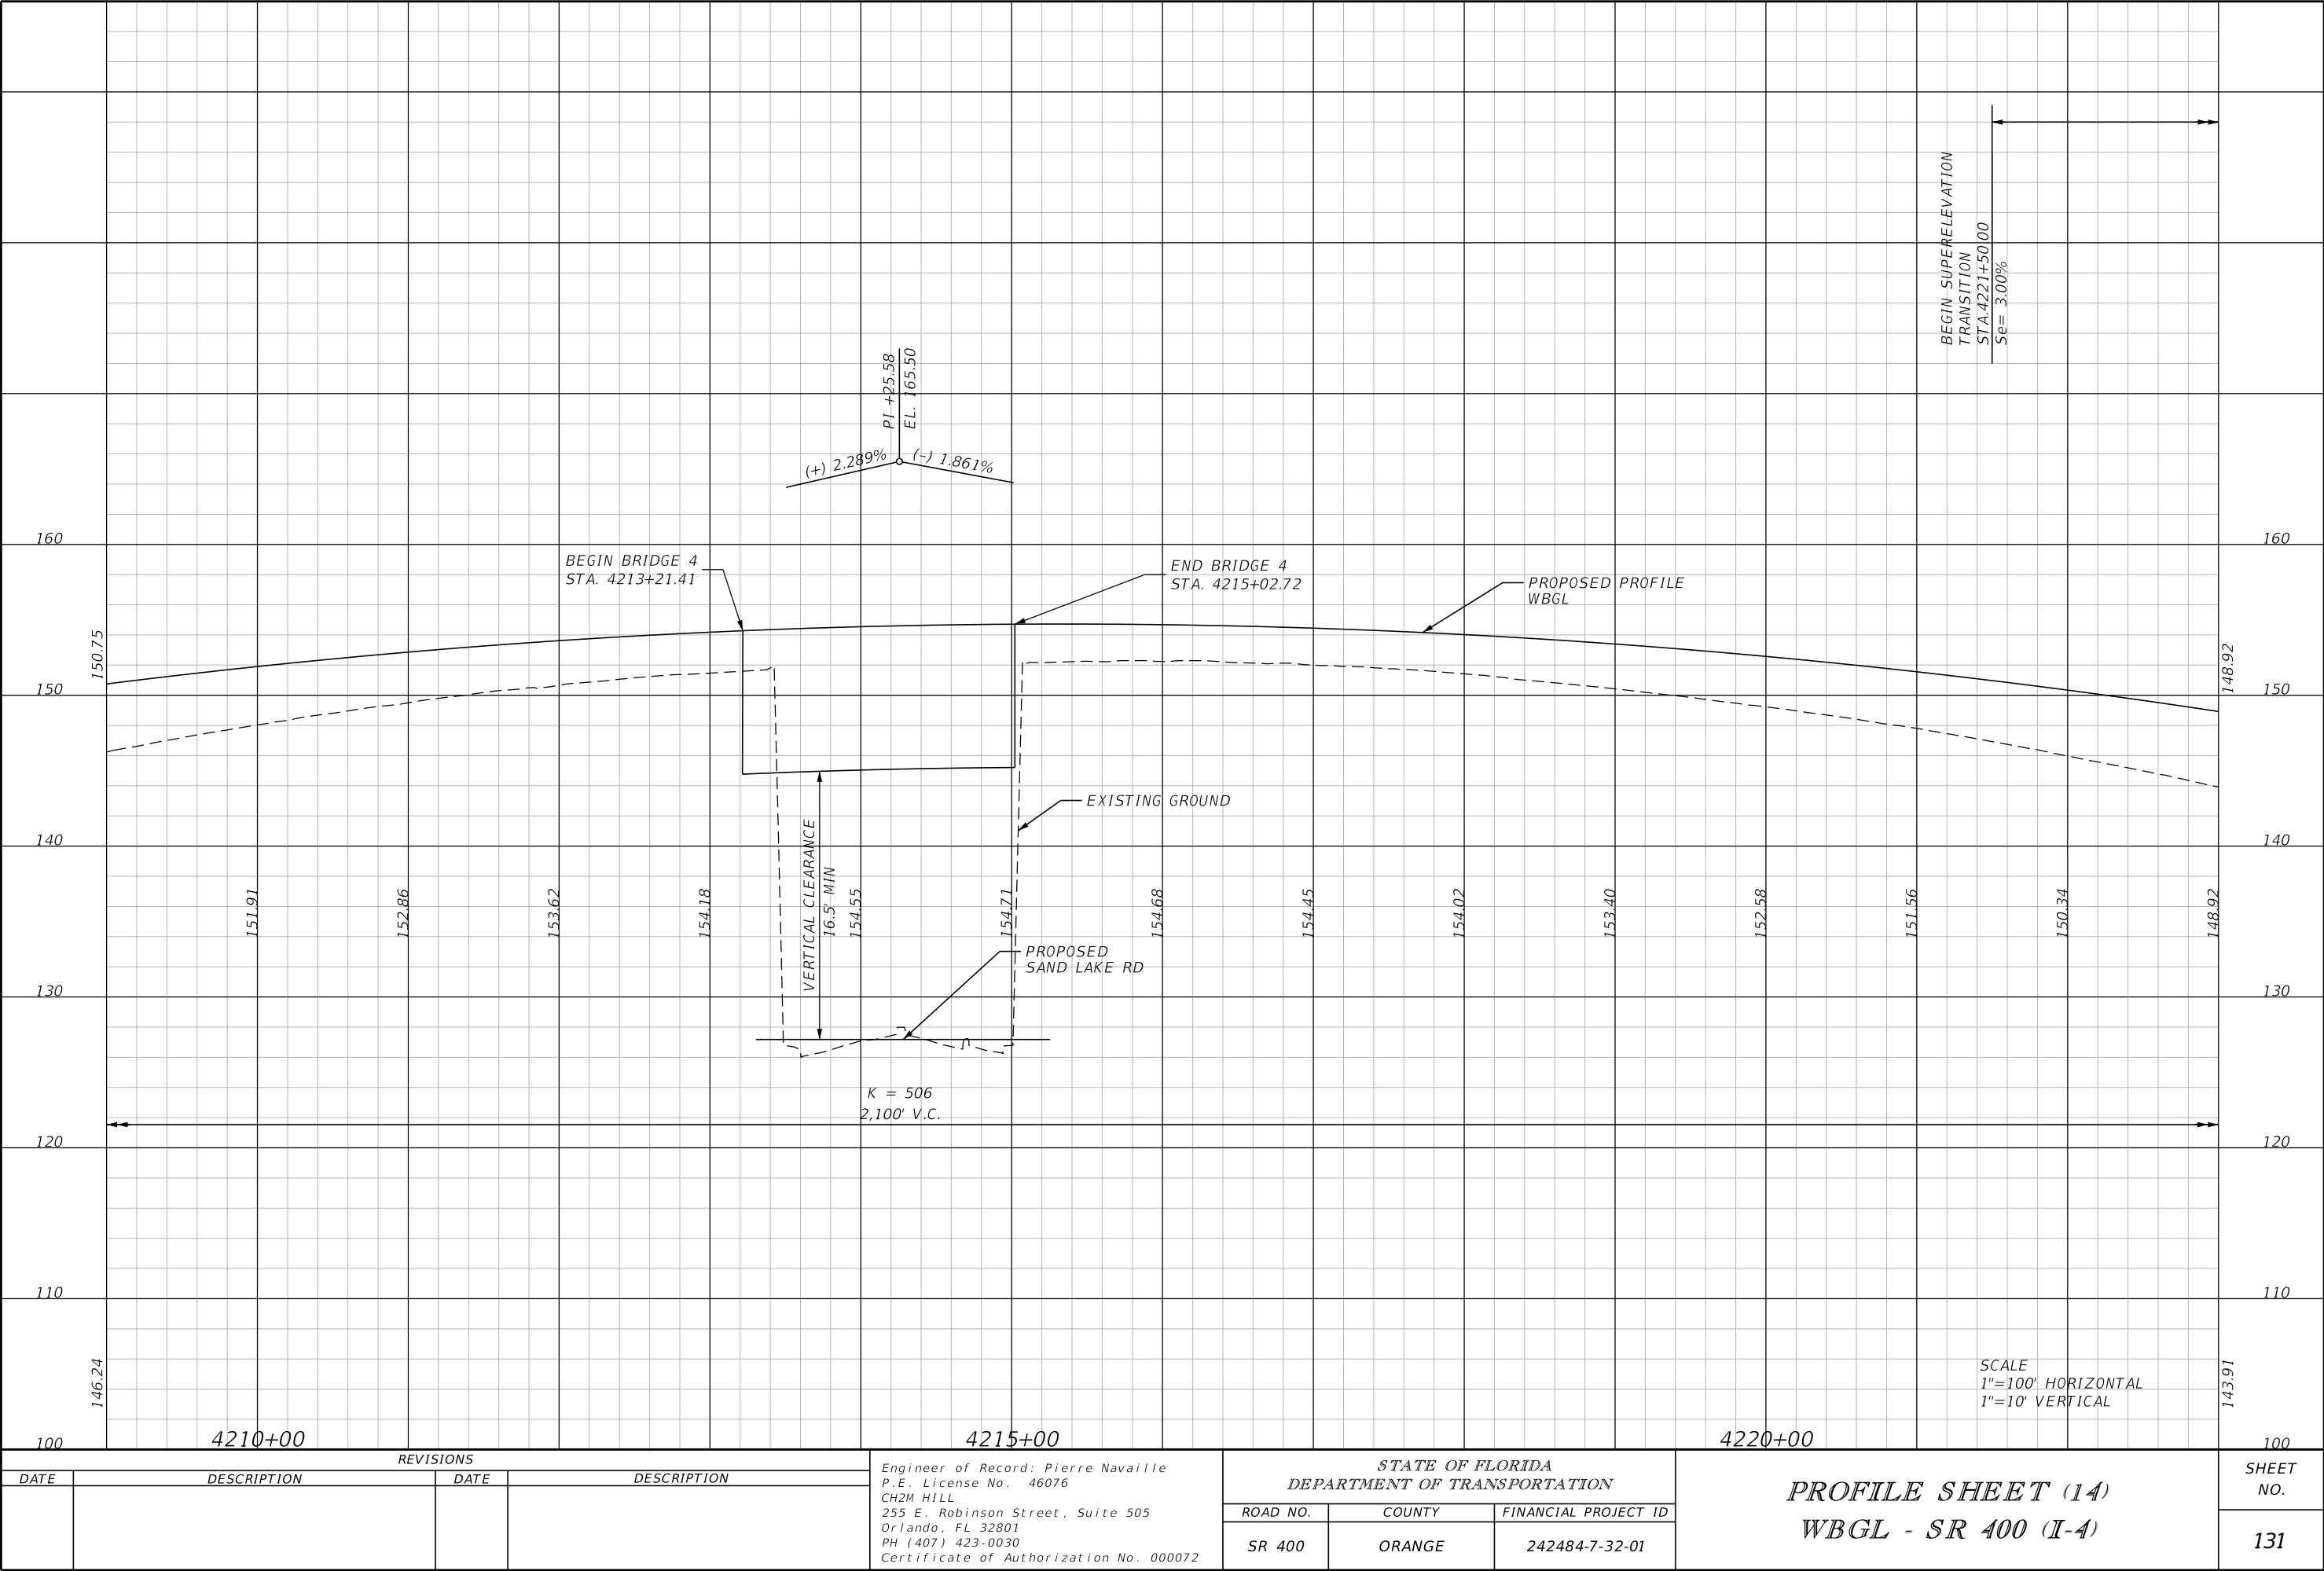

REVISIONS			
DATE	DESCRIPTION	DATE	DESCRIPTION


Engineer of Record: Pierre Navaille
P.E. License No. 46076
CH2M HILL
255 E. Robinson Street, Suite 505
Orlando, FL 32801
PH (407) 423-0030
Certificate of Authorization No. 000072

STATE OF FLORIDA DEPARTMENT OF TRANSPORTATION		
ROAD NO.	COUNTY	FINANCIAL PROJECT ID
SR 400	ORANGE	242484-7-32-01

PROFILE SHEET (14)
WBGL - SR 400 (I-4)


SHEET NO.
131

THE OFFICIAL RECORD OF THIS SHEET IS THE ELECTRONIC FILE DIGITALLY SIGNED AND SEALED UNDER RULE 61G15-23.004, F.A.C.

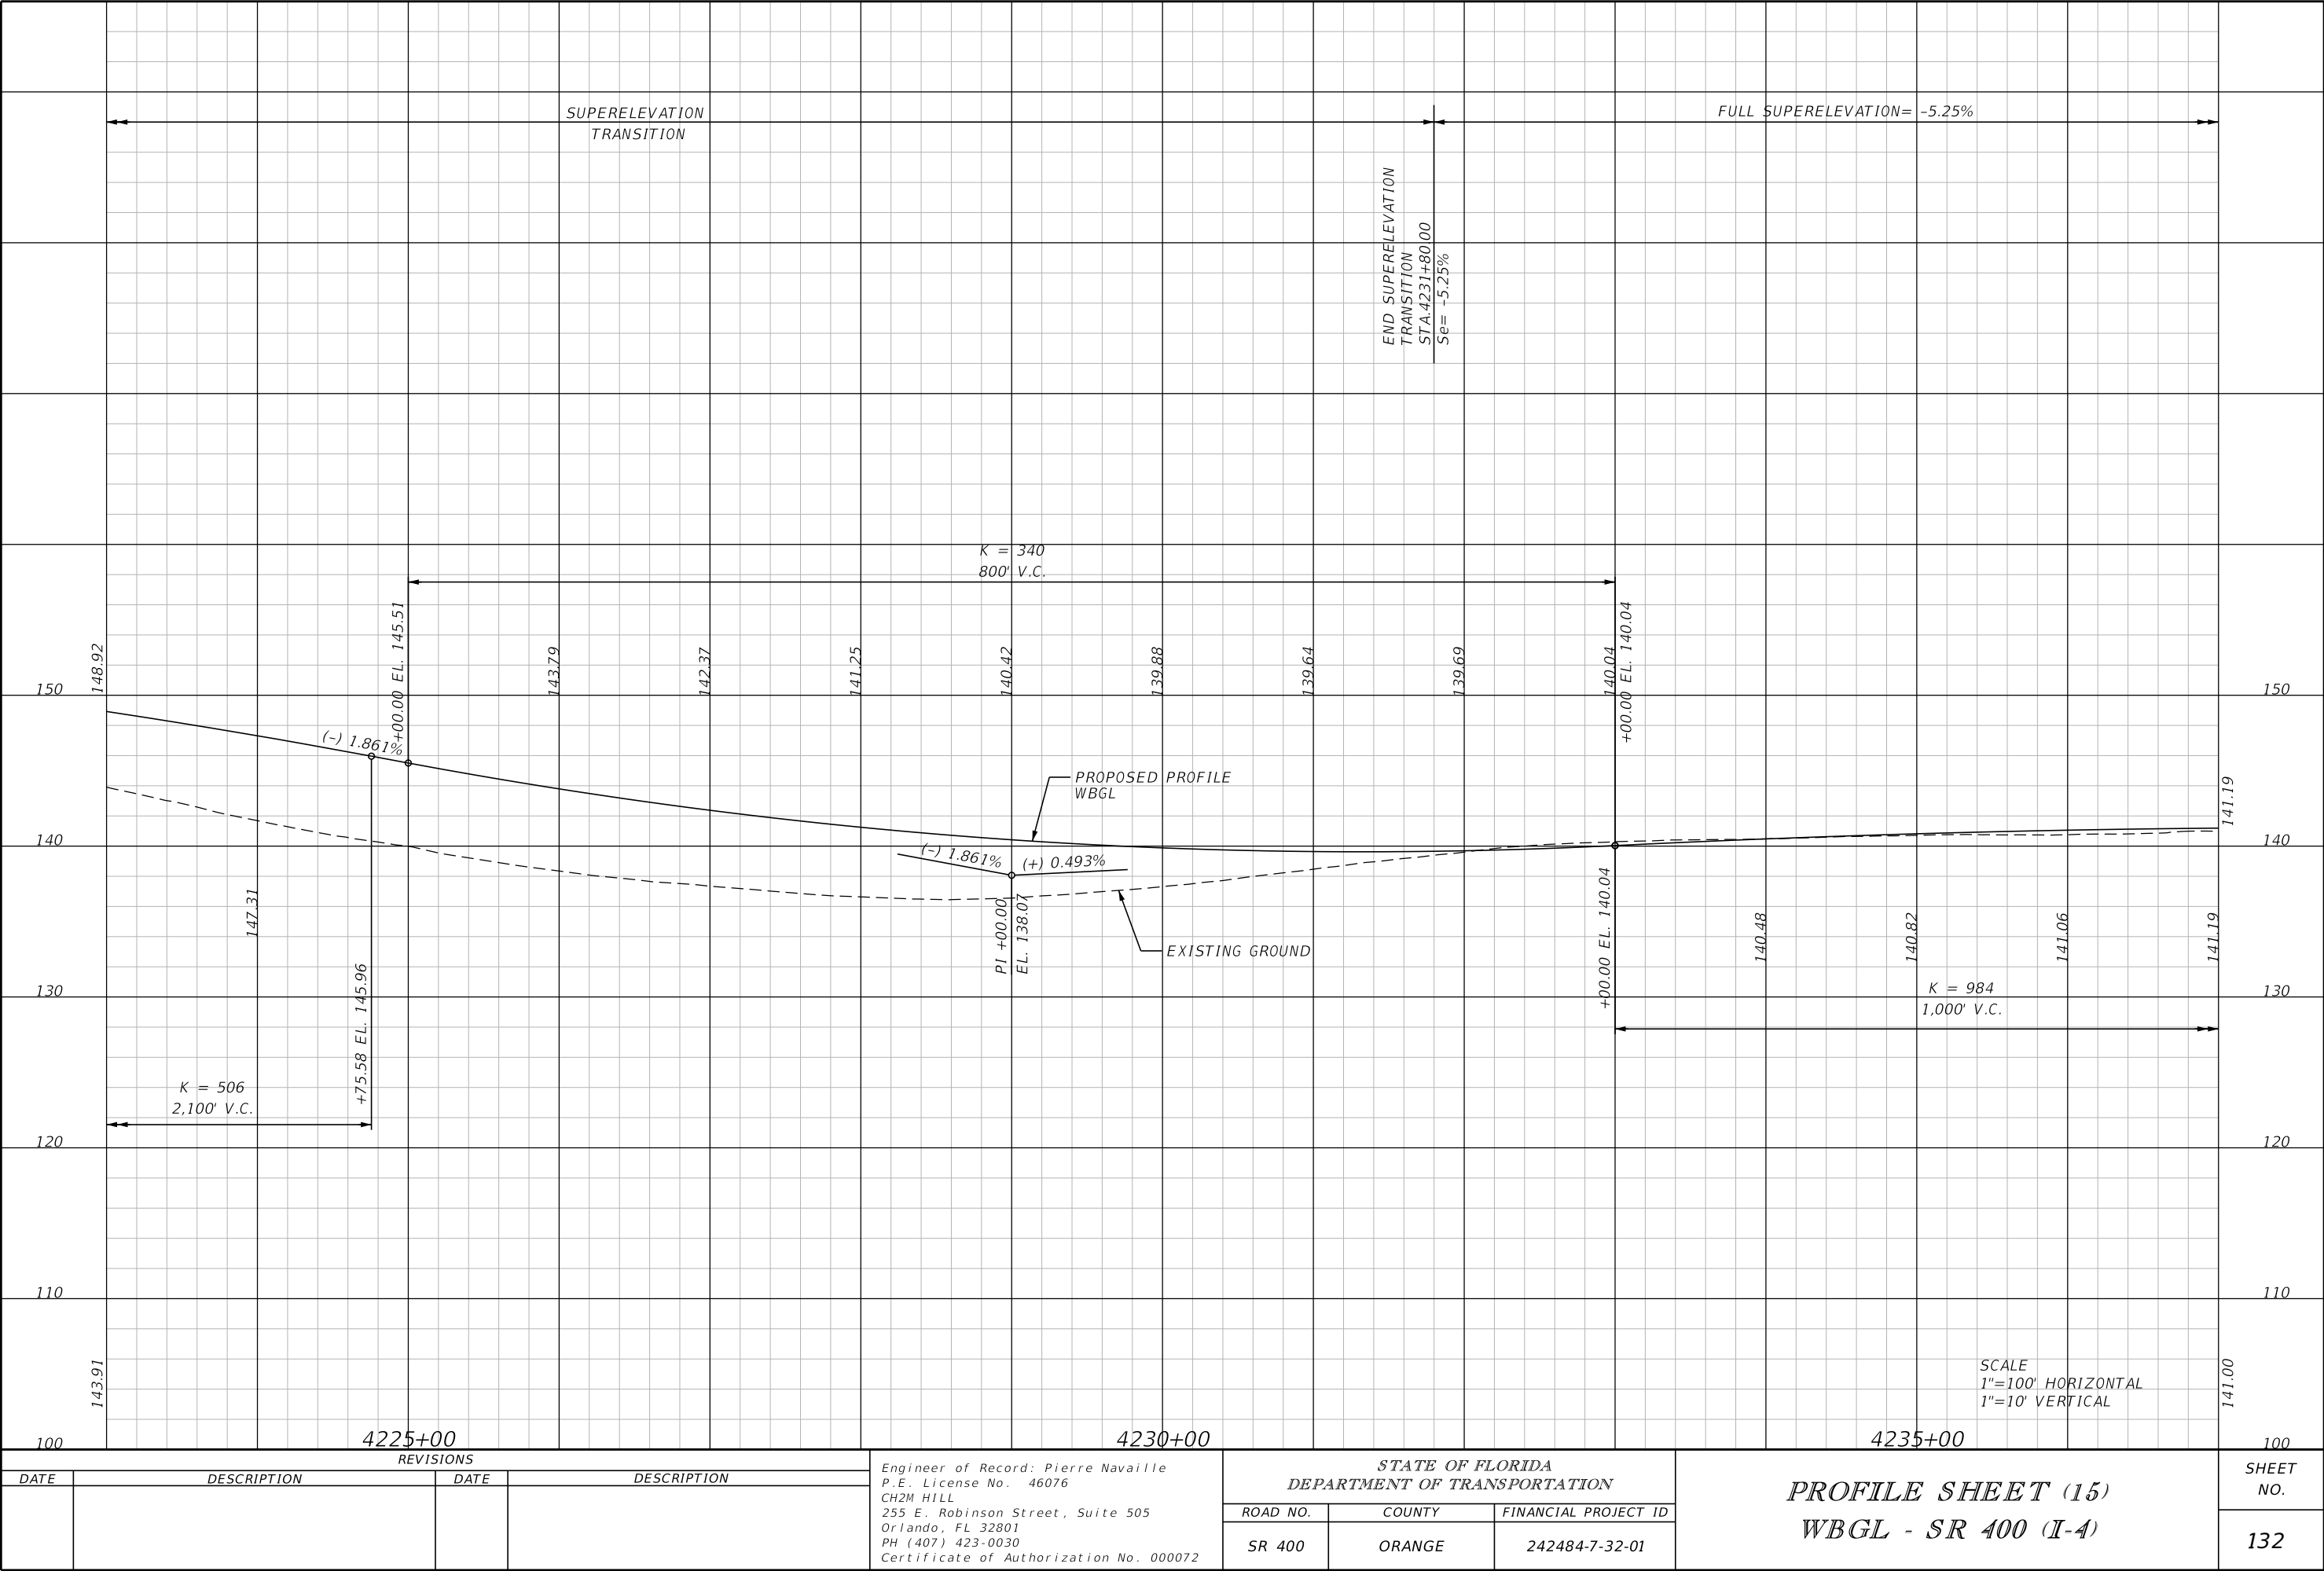

THE OFFICIAL RECORD OF THIS SHEET IS THE ELECTRONIC FILE DIGITALLY SIGNED AND SEALED UNDER RULE 61G15-23.004, F.A.C.

REVISIONS				Engineer of Record: Pierre Navaille P.E. License No. 46076 CH2M HILL 255 E. Robinson Street, Suite 505 Orlando, FL 32801 PH (407) 423-0030 Certificate of Authorization No. 000072	STATE OF FLORIDA DEPARTMENT OF TRANSPORTATION			PROFILE SHEET (15) WBGL - SR 400 (I-4)		SHEET NO. 132
DATE	DESCRIPTION	DATE	DESCRIPTION		ROAD NO.	COUNTY	FINANCIAL PROJECT ID			
					SR 400	ORANGE	242484-7-32-01			

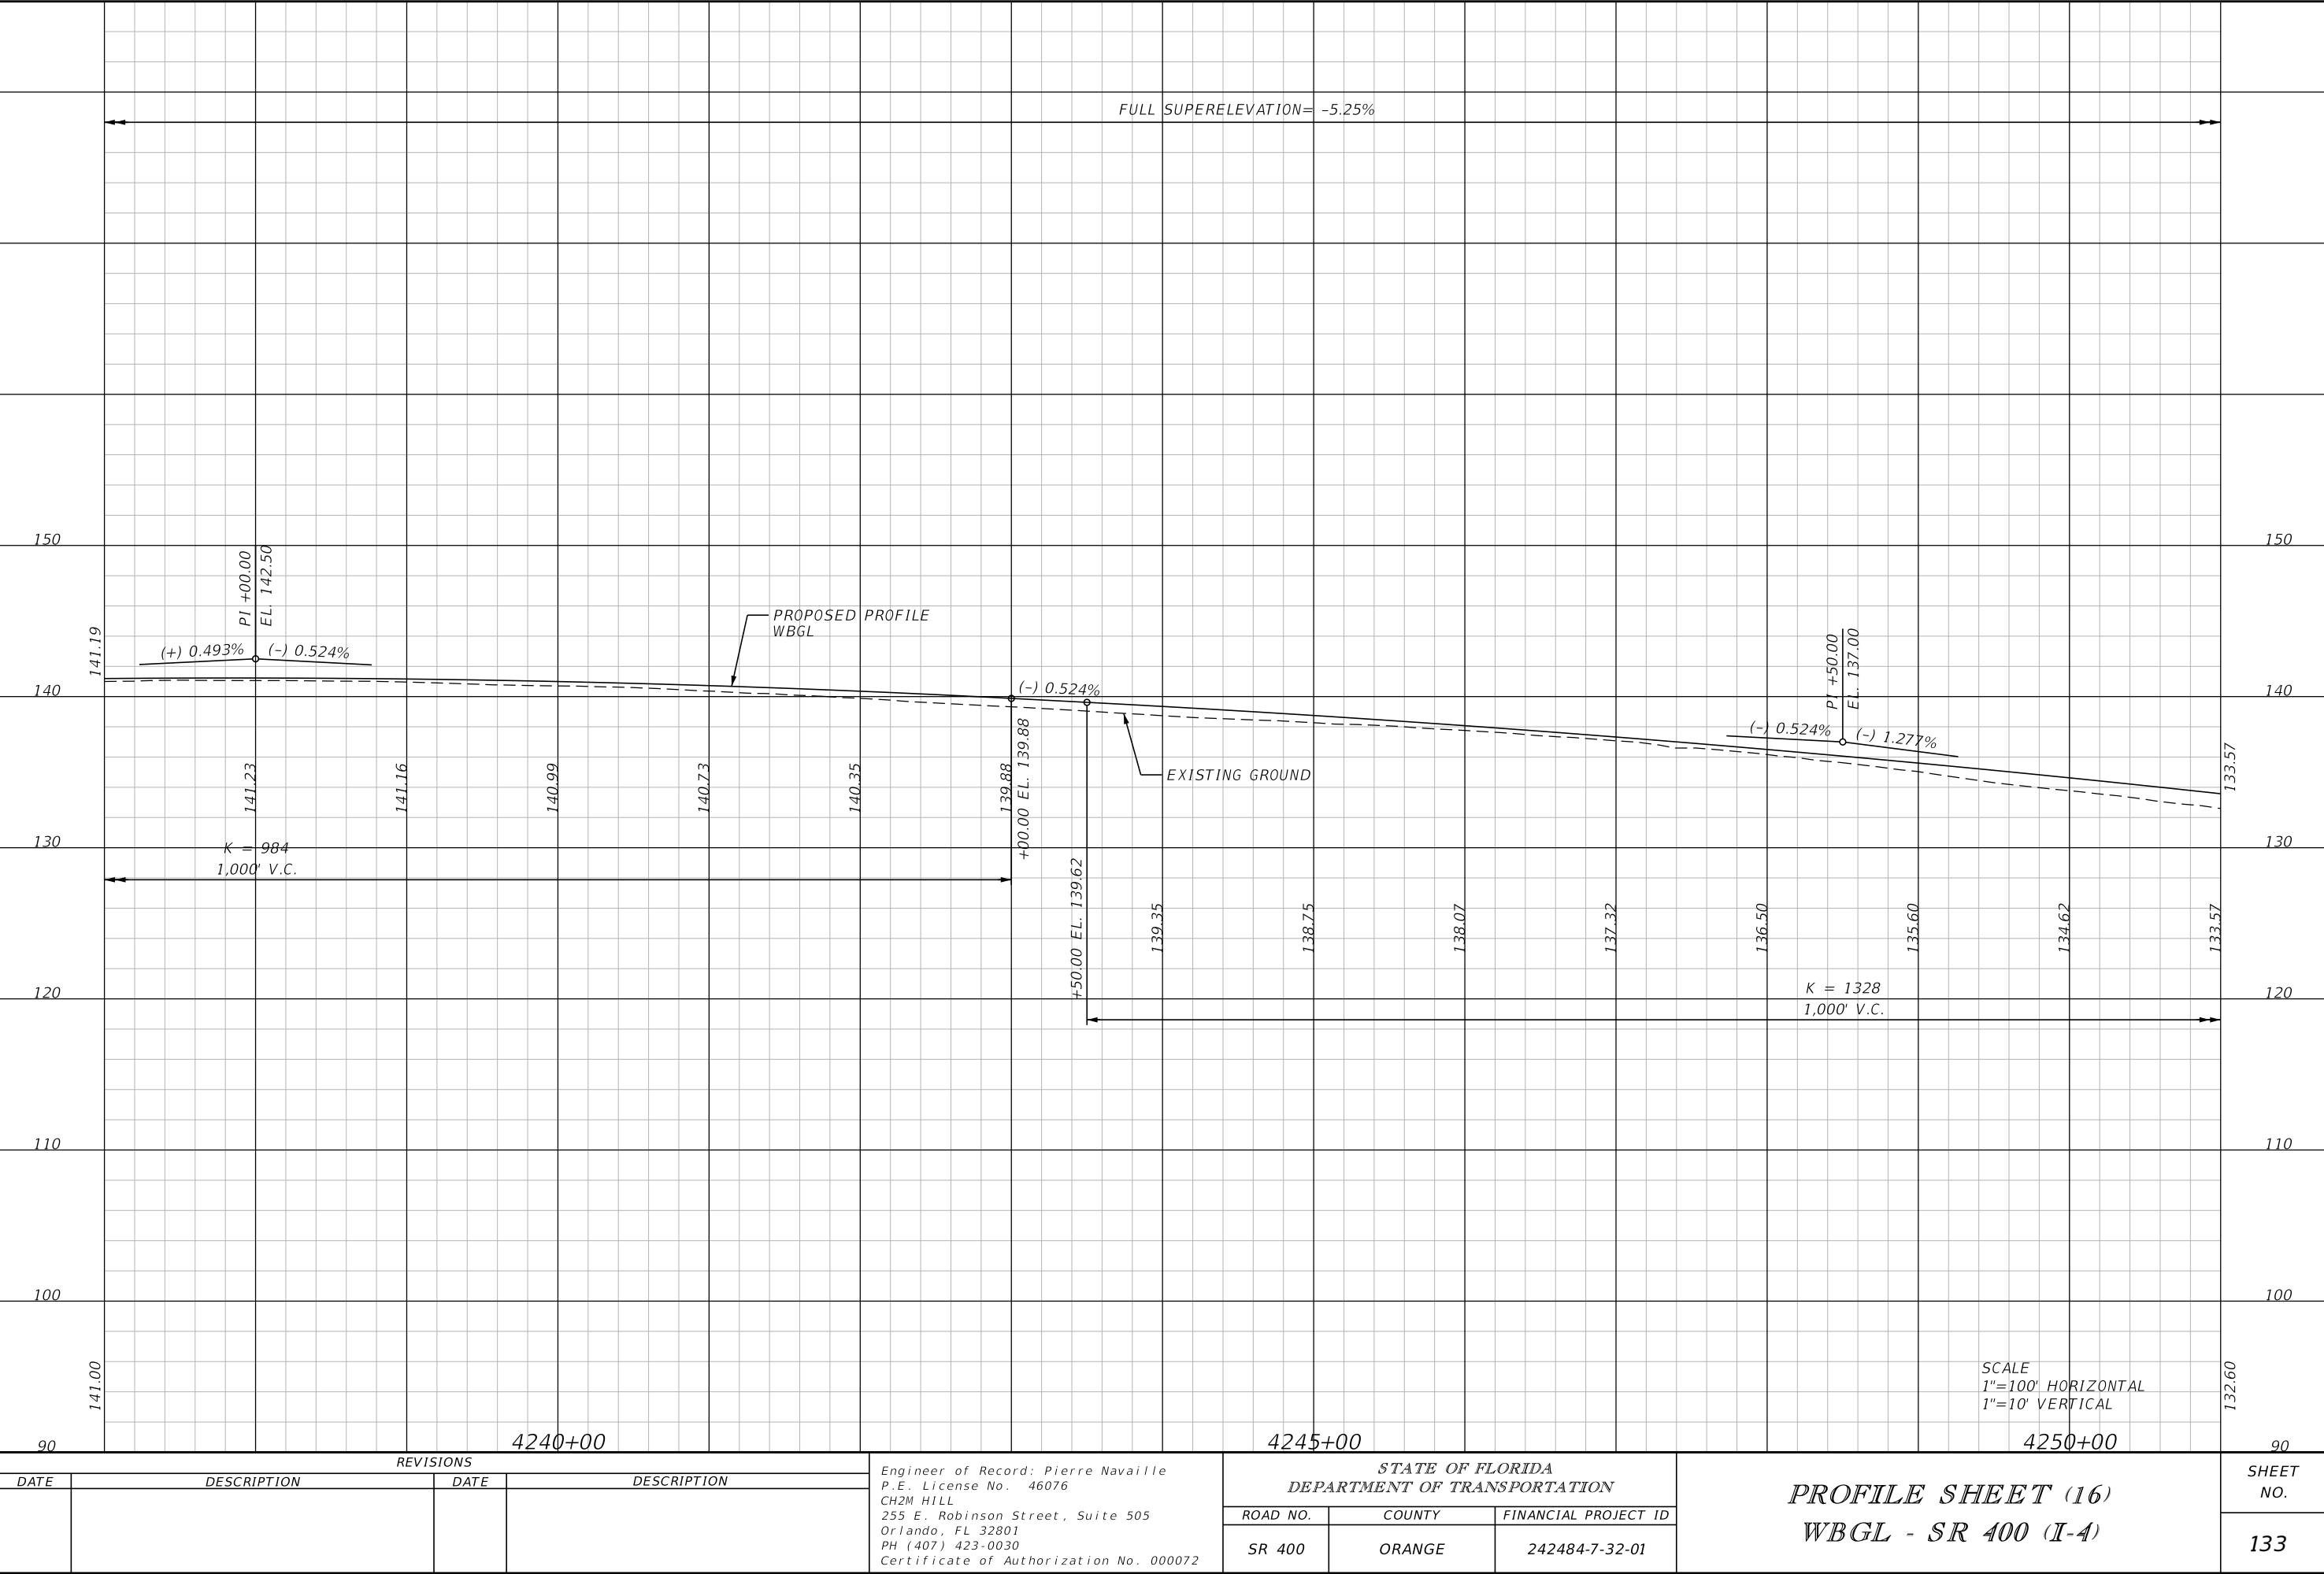

REVISIONS			
DATE	DESCRIPTION	DATE	DESCRIPTION


Engineer of Record: Pierre Navaille
P.E. License No. 46076
CH2M HILL
255 E. Robinson Street, Suite 505
Orlando, FL 32801
PH (407) 423-0030
Certificate of Authorization No. 000072

STATE OF FLORIDA DEPARTMENT OF TRANSPORTATION		
ROAD NO.	COUNTY	FINANCIAL PROJECT ID
SR 400	ORANGE	242484-7-32-01

PROFILE SHEET (16)
WBGL - SR 400 (I-4)


SHEET NO.
133

THE OFFICIAL RECORD OF THIS SHEET IS THE ELECTRONIC FILE DIGITALLY SIGNED AND SEALED UNDER RULE 61G15-23.004, F.A.C.

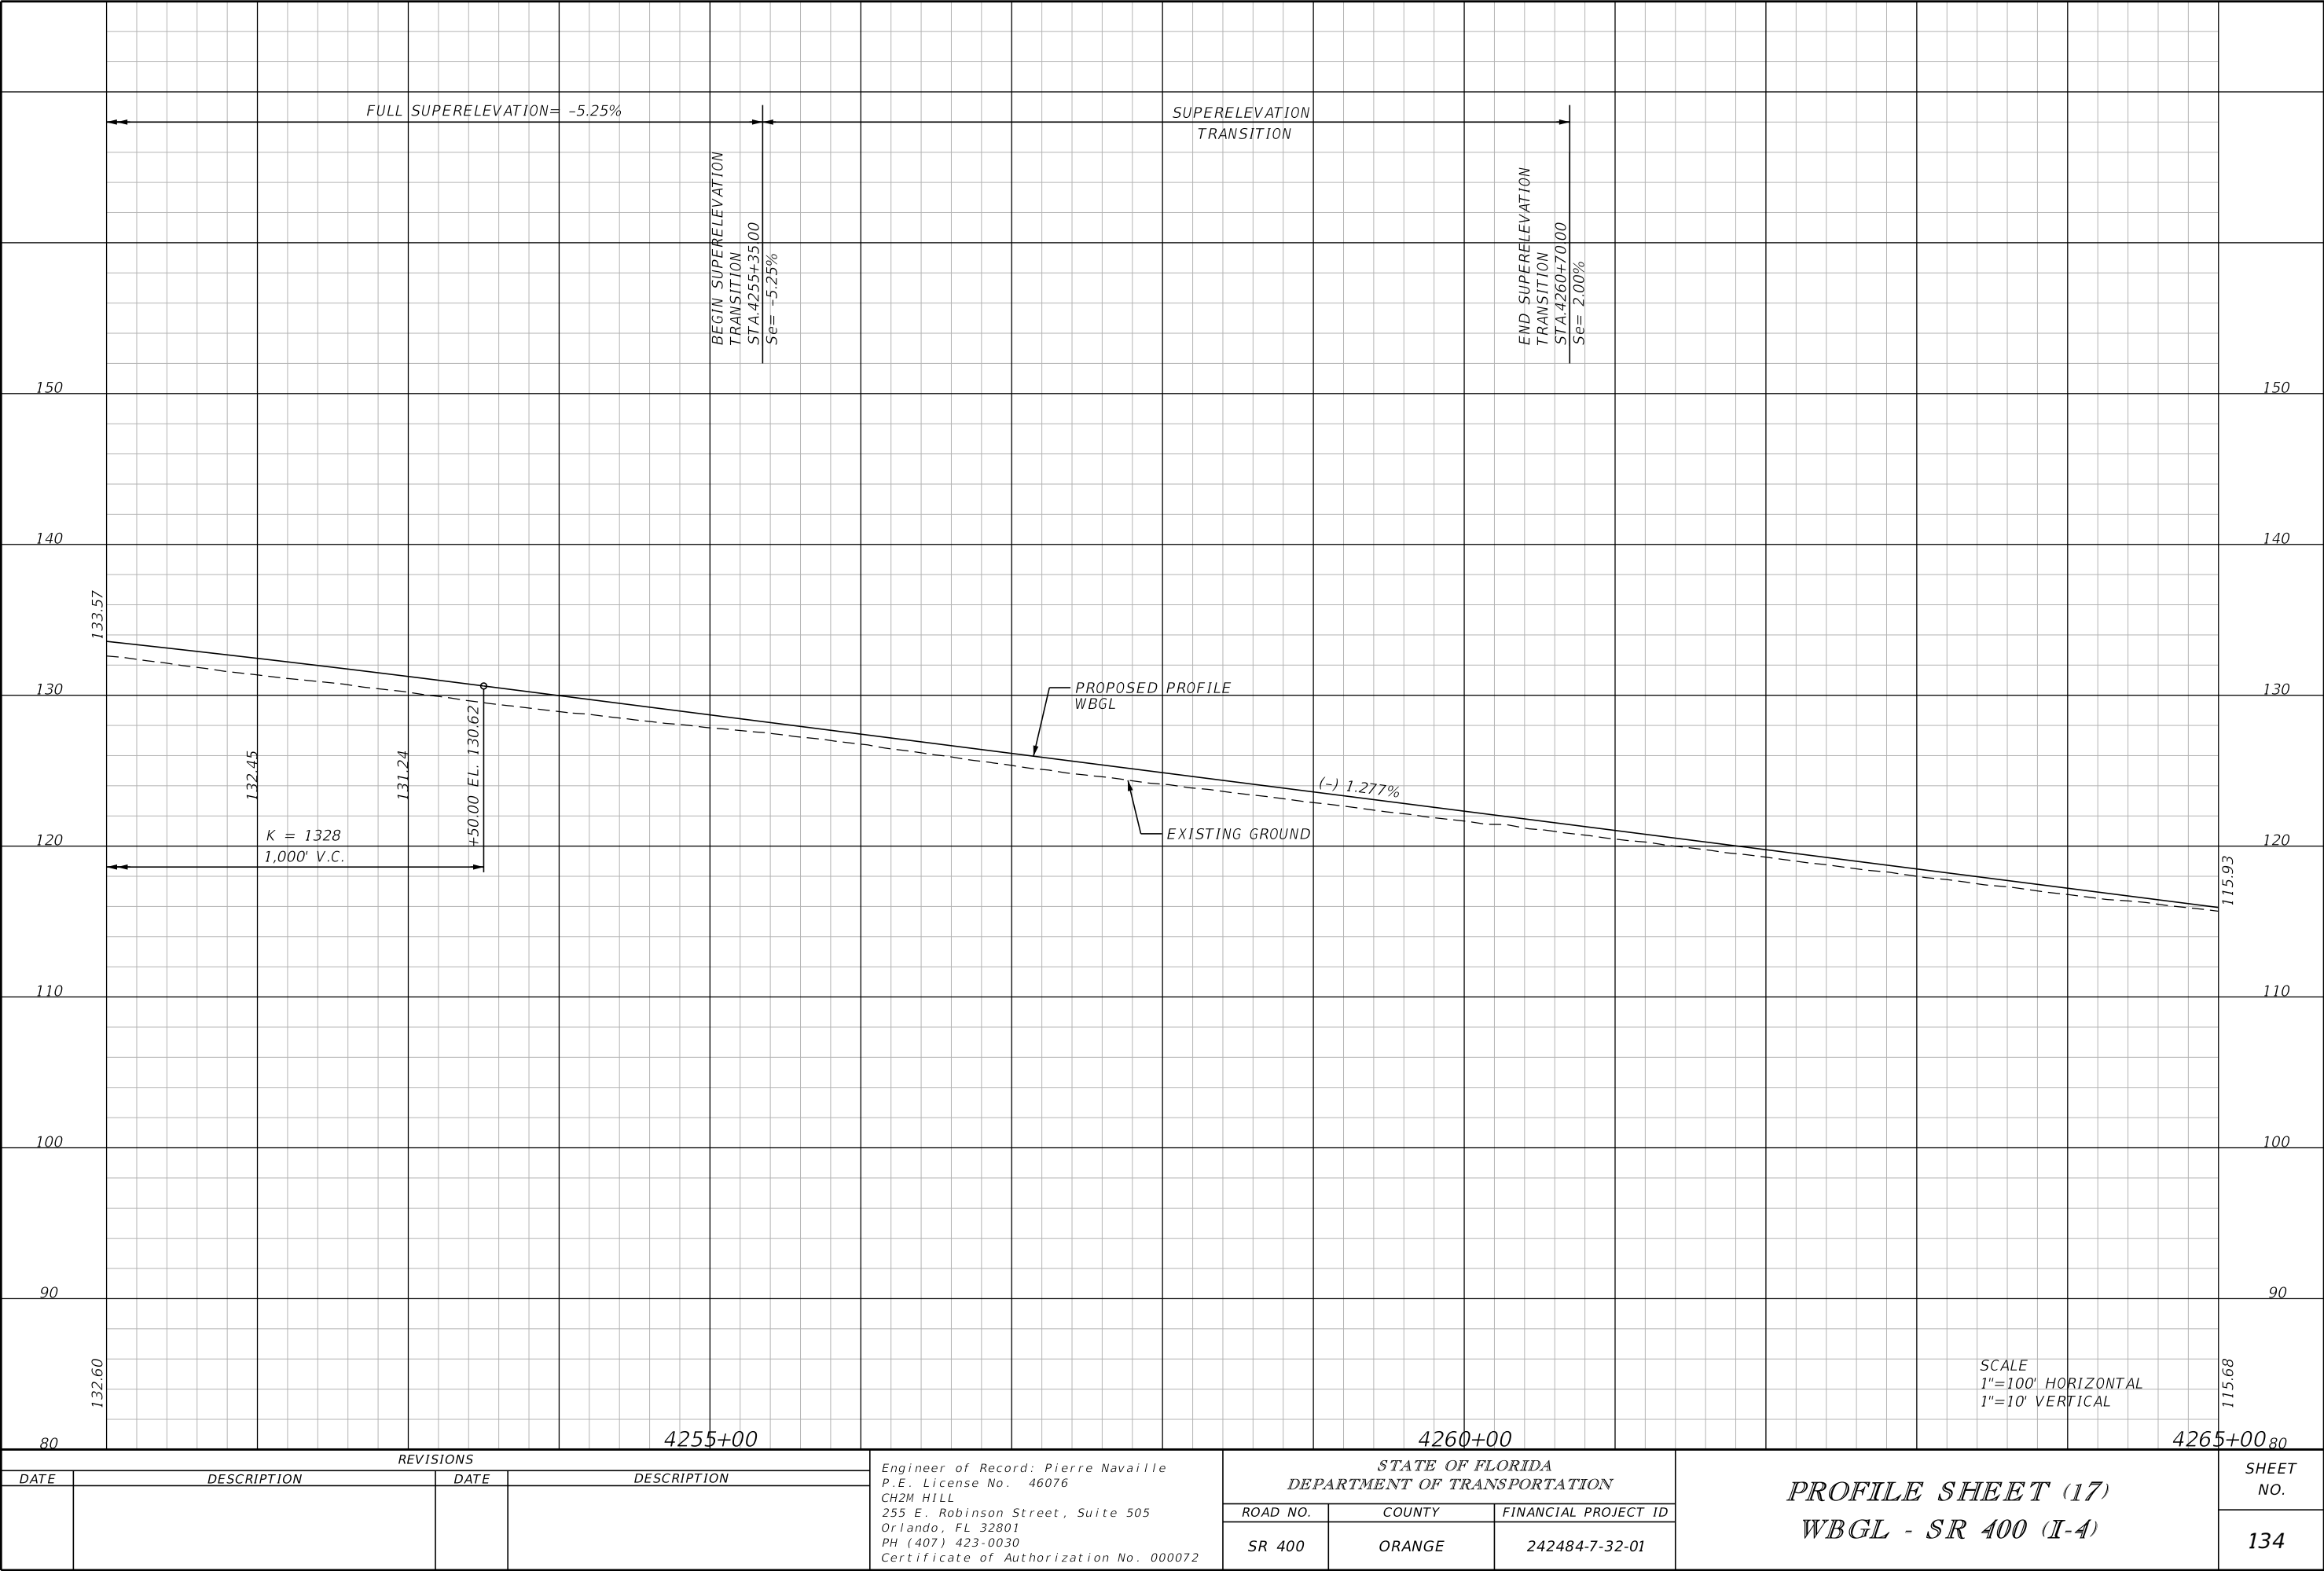


REVISIONS				Engineer of Record: Pierre Navaille P.E. License No. 46076 CH2M HILL 255 E. Robinson Street, Suite 505 Orlando, FL 32801 PH (407) 423-0030 Certificate of Authorization No. 000072	STATE OF FLORIDA DEPARTMENT OF TRANSPORTATION			PROFILE SHEET (17) WBGL - SR 400 (I-4)		SHEET NO. 134
DATE	DESCRIPTION	DATE	DESCRIPTION		ROAD NO.	COUNTY	FINANCIAL PROJECT ID			
					SR 400	ORANGE	242484-7-32-01			

THE OFFICIAL RECORD OF THIS SHEET IS THE ELECTRONIC FILE DIGITALLY SIGNED AND SEALED UNDER RULE 61G15-23.004, F.A.C.

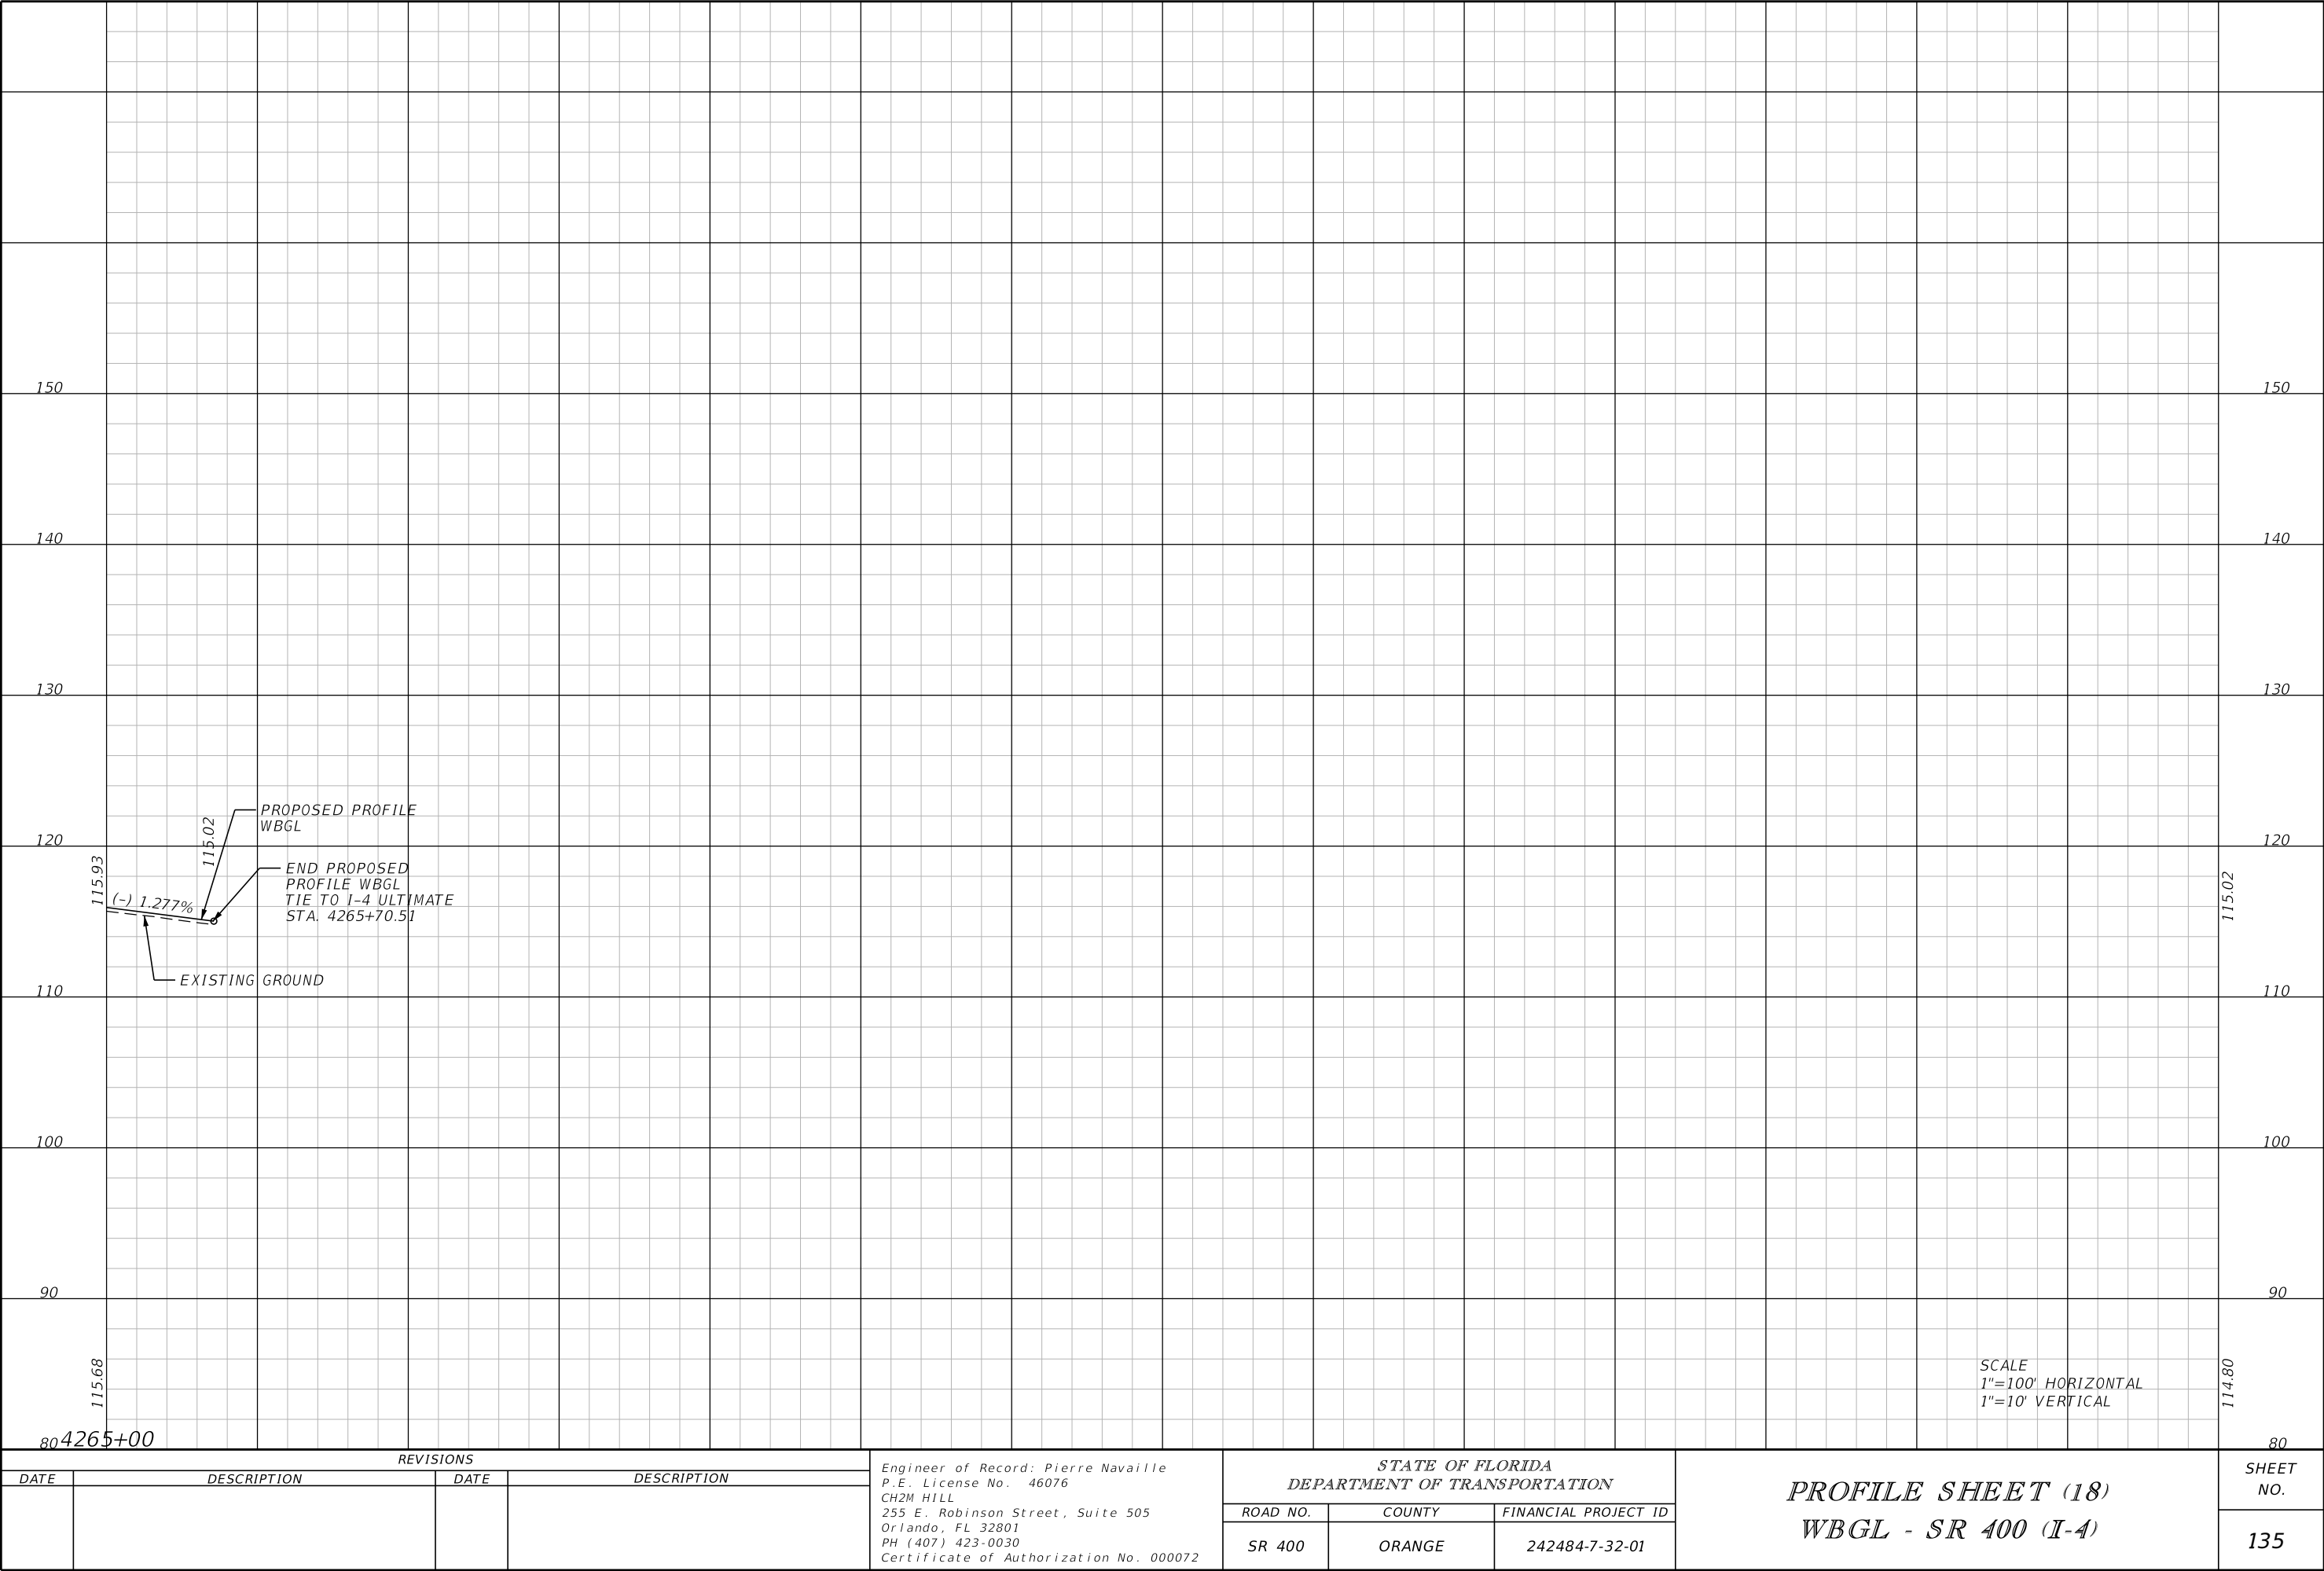


THE OFFICIAL RECORD OF THIS SHEET IS THE ELECTRONIC FILE DIGITALLY SIGNED AND SEALED UNDER RULE 61G15-23.004, F.A.C.

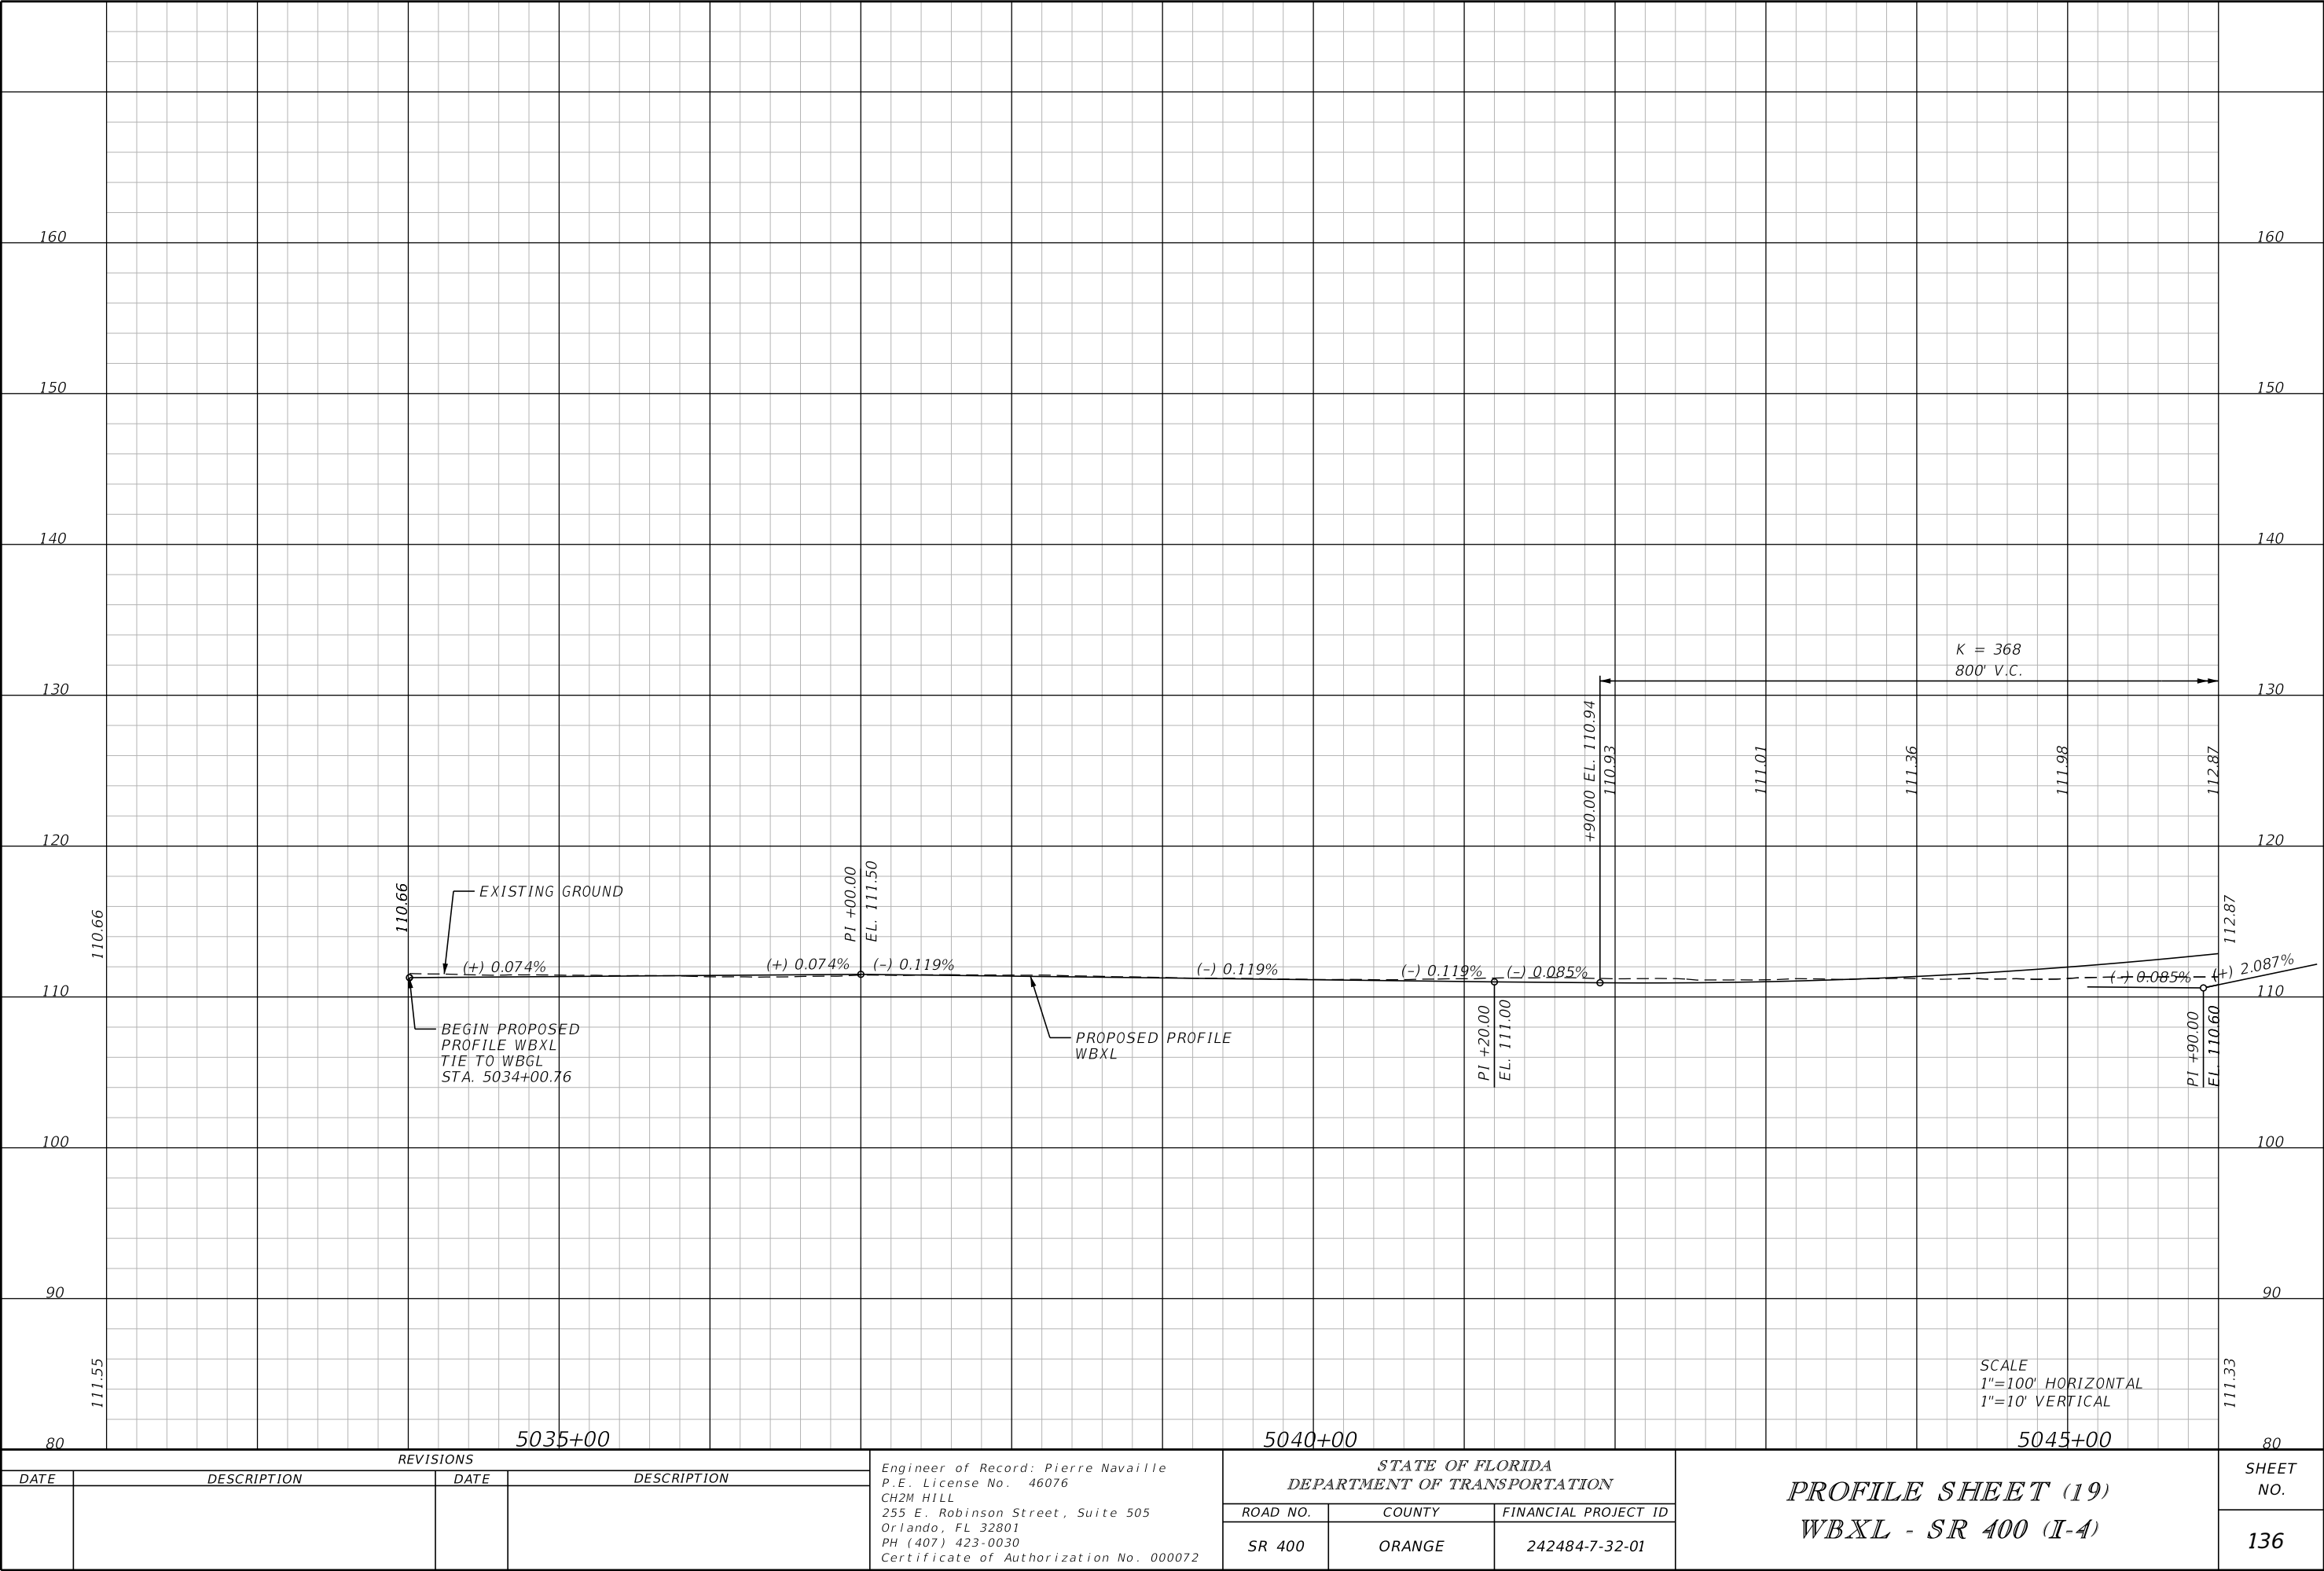


THE OFFICIAL RECORD OF THIS SHEET IS THE ELECTRONIC FILE DIGITALLY SIGNED AND SEALED UNDER RULE 61G15-23.004, F.A.C.

REVISIONS				Engineer of Record: Pierre Navaille P.E. License No. 46076 CH2M HILL 255 E. Robinson Street, Suite 505 Orlando, FL 32801 PH (407) 423-0030 Certificate of Authorization No. 000072	STATE OF FLORIDA DEPARTMENT OF TRANSPORTATION			PROFILE SHEET (19) WBXL - SR 400 (I-4)	SHEET NO.
DATE	DESCRIPTION	DATE	DESCRIPTION		ROAD NO.	COUNTY	FINANCIAL PROJECT ID		136
					SR 400	ORANGE	242484-7-32-01		

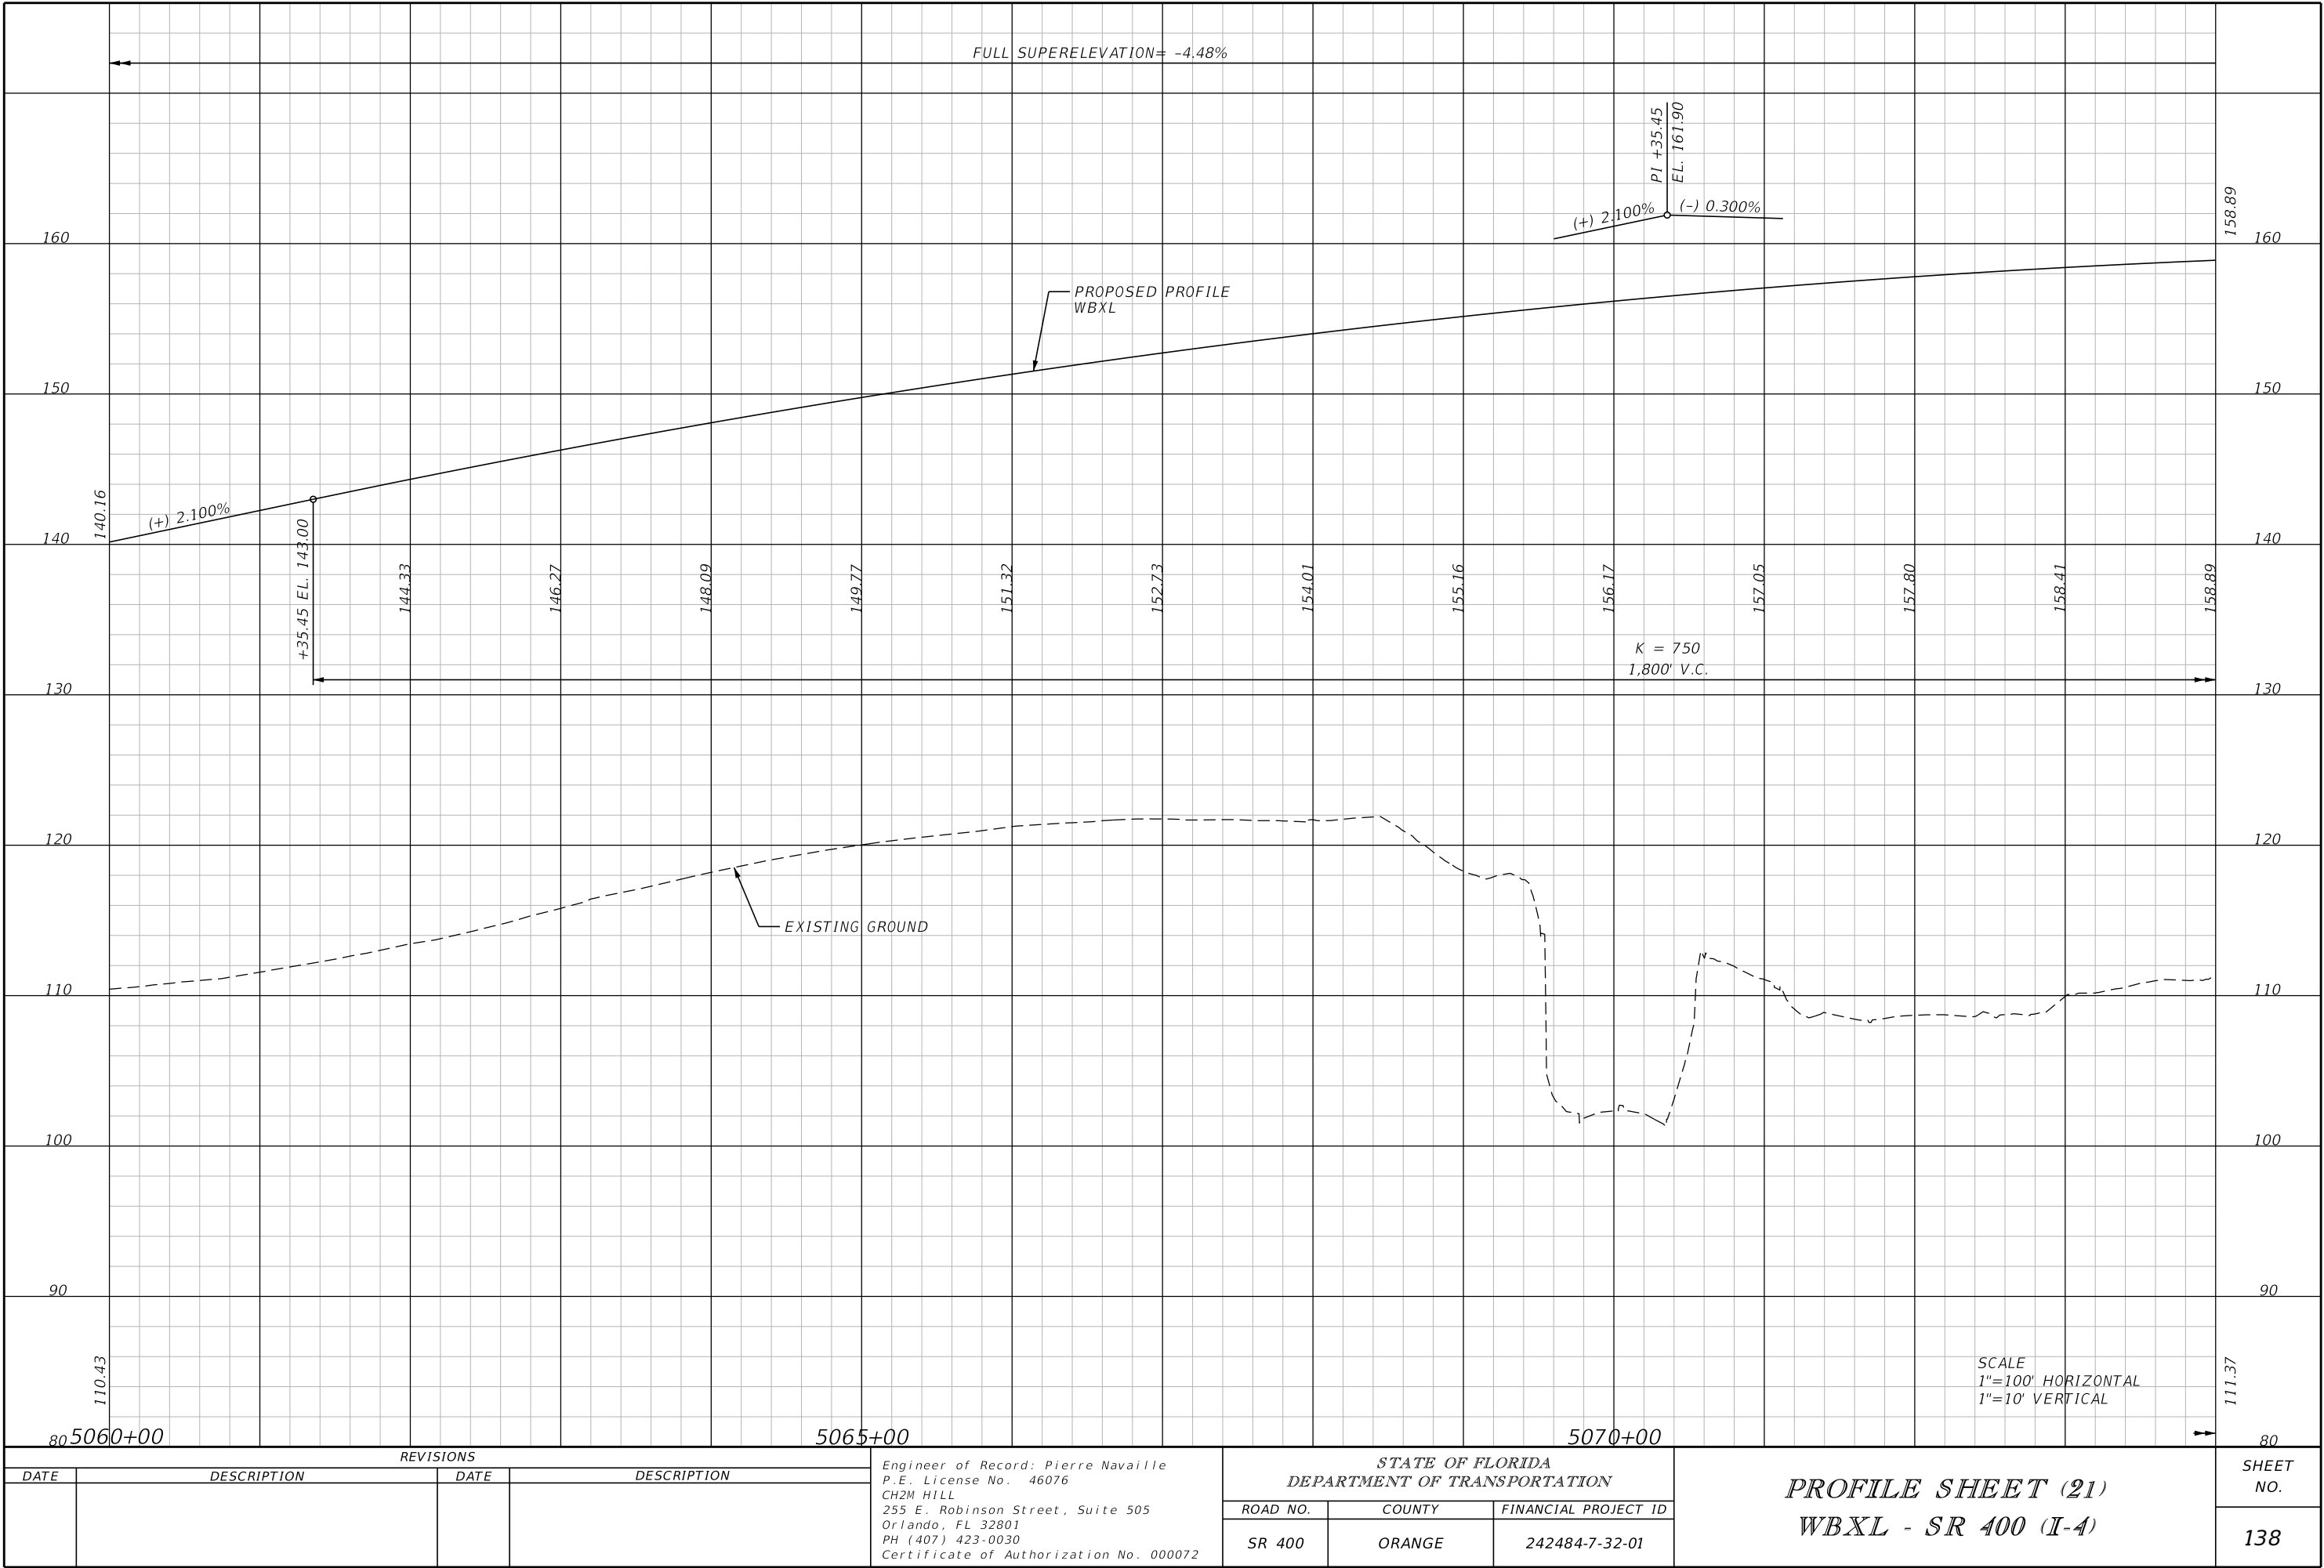


REVISIONS				Engineer of Record: Pierre Navaille P.E. License No. 46076 CH2M HILL 255 E. Robinson Street, Suite 505 Orlando, FL 32801 PH (407) 423-0030 Certificate of Authorization No. 000072	STATE OF FLORIDA DEPARTMENT OF TRANSPORTATION			PROFILE SHEET (21) WBXL - SR 400 (I-4)		SHEET NO. 138
DATE	DESCRIPTION	DATE	DESCRIPTION		ROAD NO.	COUNTY	FINANCIAL PROJECT ID			
					SR 400	ORANGE	242484-7-32-01			

THE OFFICIAL RECORD OF THIS SHEET IS THE ELECTRONIC FILE DIGITALLY SIGNED AND SEALED UNDER RULE 61G15-23.004, F.A.C.

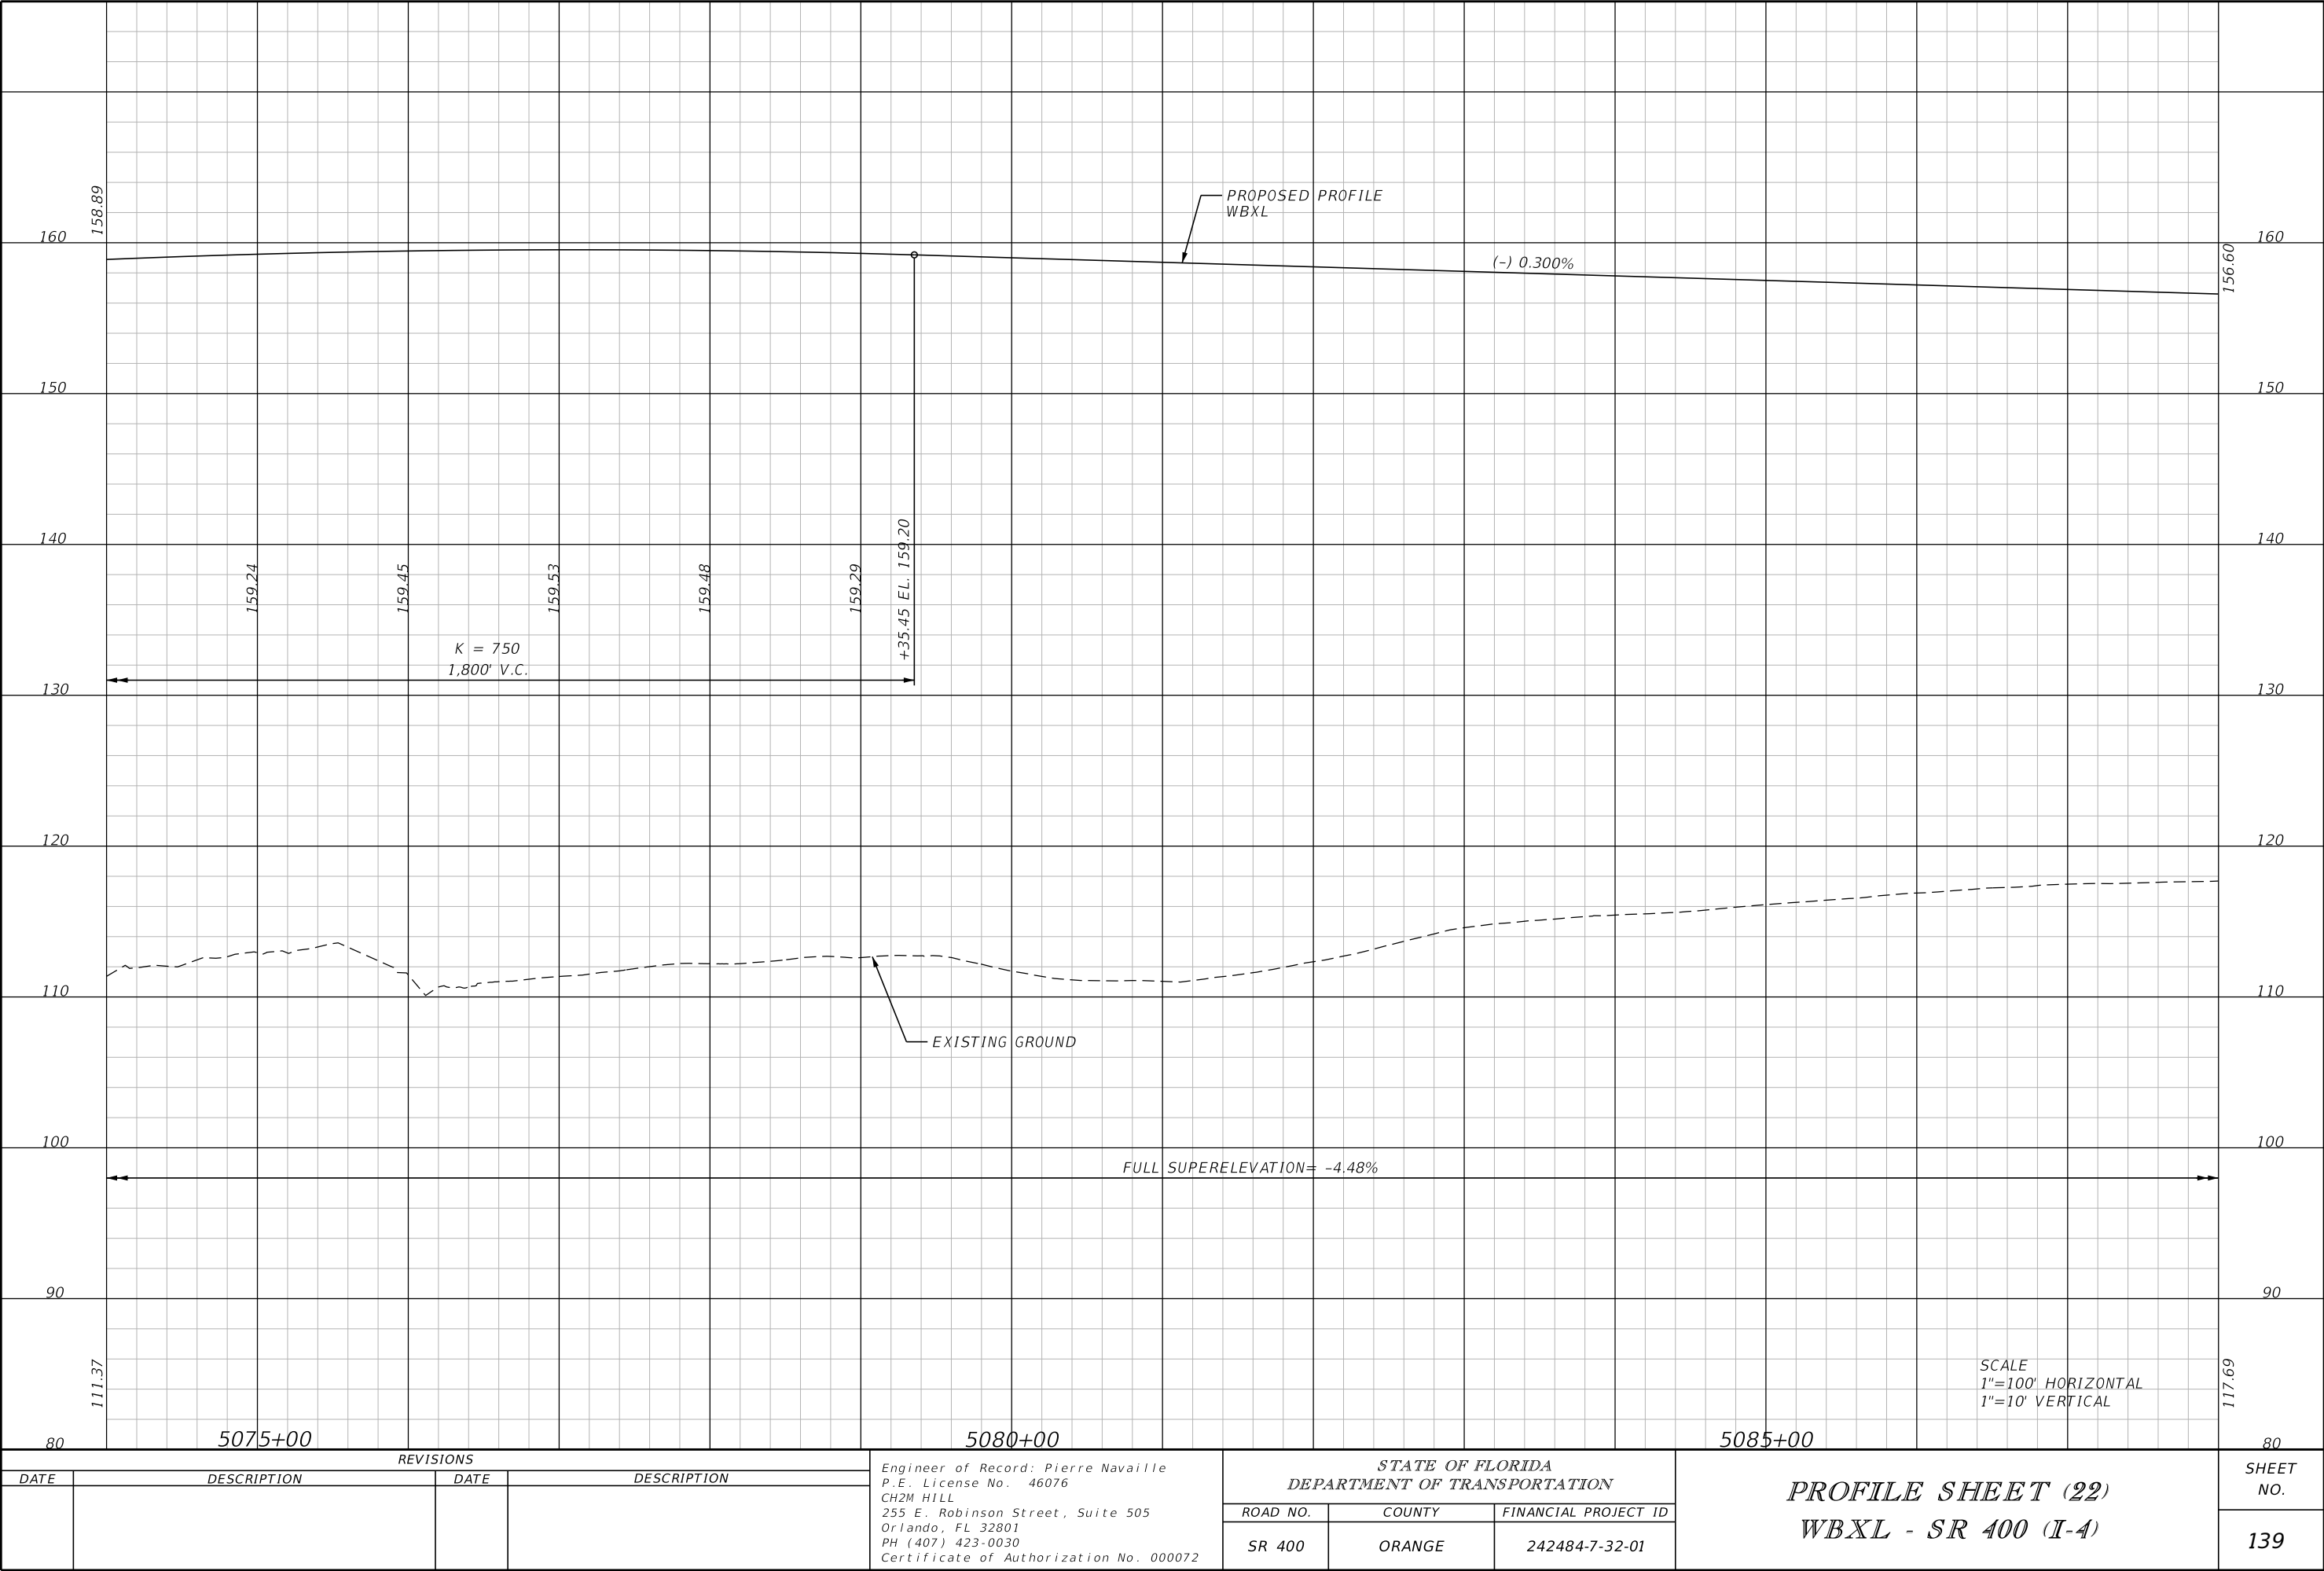


REVISIONS				Engineer of Record: Pierre Navaille P.E. License No. 46076 CH2M HILL 255 E. Robinson Street, Suite 505 Orlando, FL 32801 PH (407) 423-0030 Certificate of Authorization No. 000072	STATE OF FLORIDA DEPARTMENT OF TRANSPORTATION			PROFILE SHEET (22) WBXL - SR 400 (I-4)		SHEET NO. 139
DATE	DESCRIPTION	DATE	DESCRIPTION		ROAD NO.	COUNTY	FINANCIAL PROJECT ID			
					SR 400	ORANGE	242484-7-32-01			

THE OFFICIAL RECORD OF THIS SHEET IS THE ELECTRONIC FILE DIGITALLY SIGNED AND SEALED UNDER RULE 61G15-23.004, F.A.C.

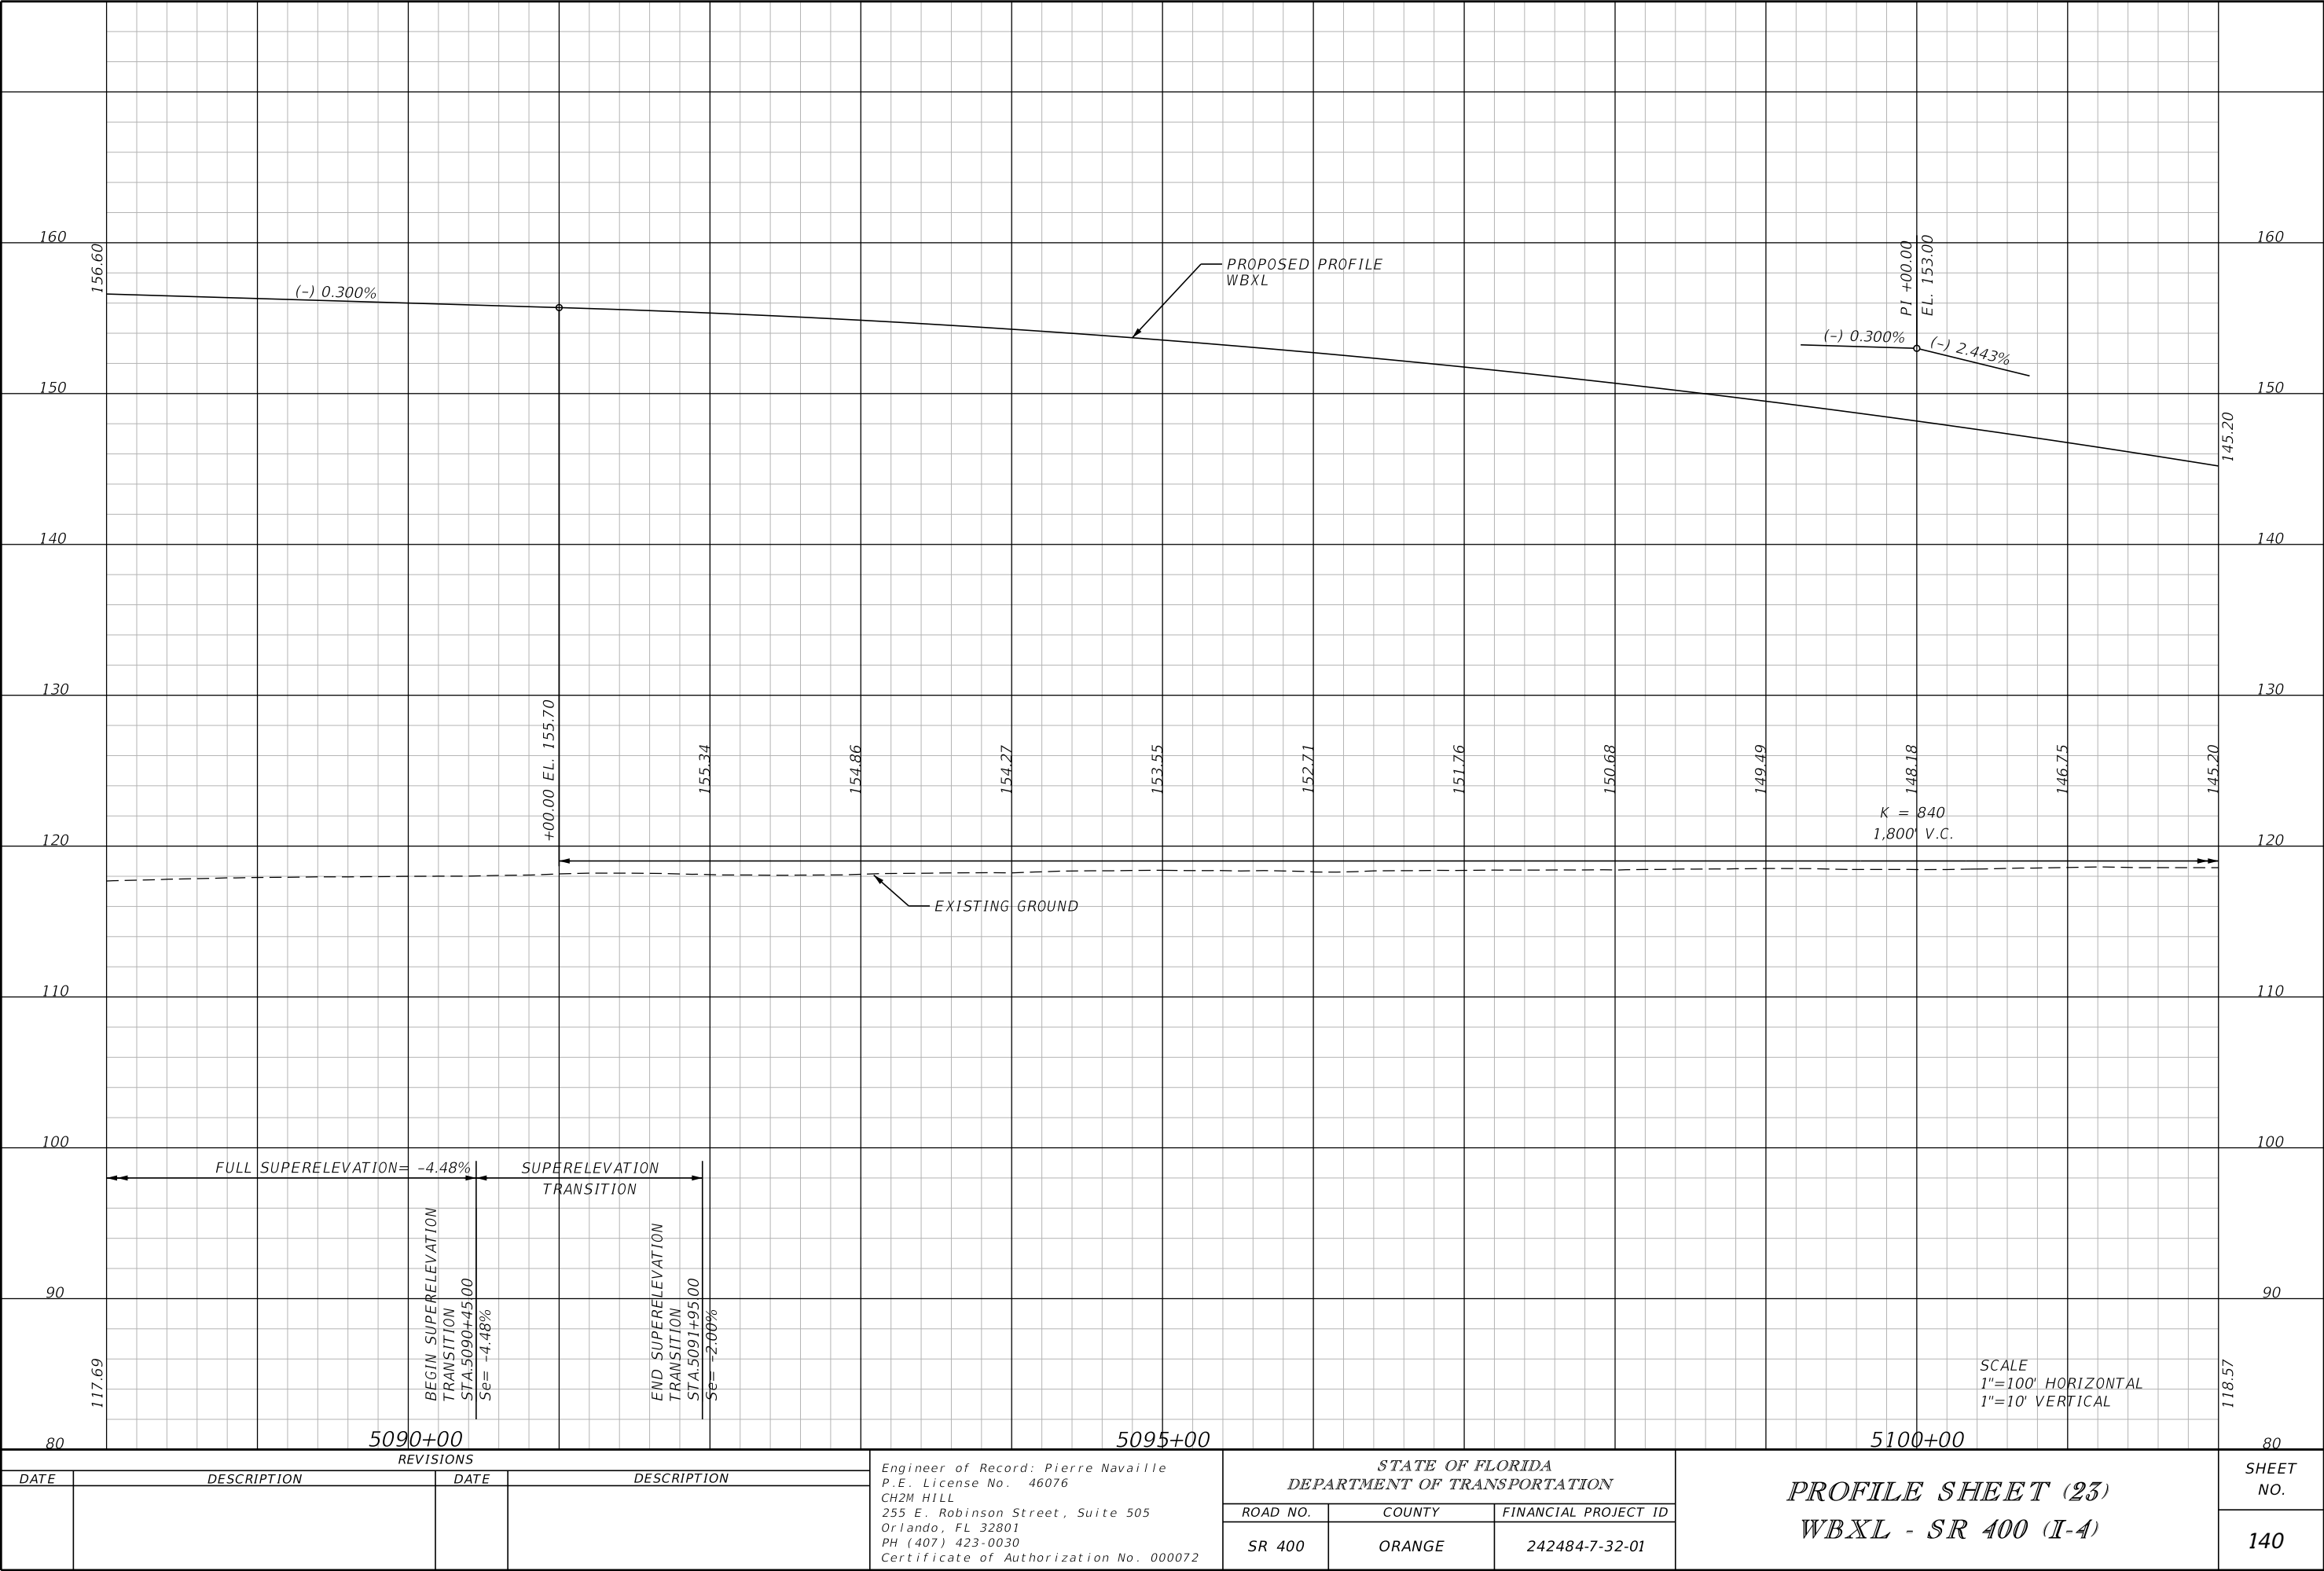


REVISIONS				Engineer of Record: Pierre Navaille P.E. License No. 46076 CH2M HILL 255 E. Robinson Street, Suite 505 Orlando, FL 32801 PH (407) 423-0030 Certificate of Authorization No. 000072	STATE OF FLORIDA DEPARTMENT OF TRANSPORTATION			PROFILE SHEET (23) WBXL - SR 400 (I-4)		SHEET NO. 140
DATE	DESCRIPTION	DATE	DESCRIPTION		ROAD NO.	COUNTY	FINANCIAL PROJECT ID			
					SR 400	ORANGE	242484-7-32-01			


THE OFFICIAL RECORD OF THIS SHEET IS THE ELECTRONIC FILE DIGITALLY SIGNED AND SEALED UNDER RULE 61G15-23.004, F.A.C.

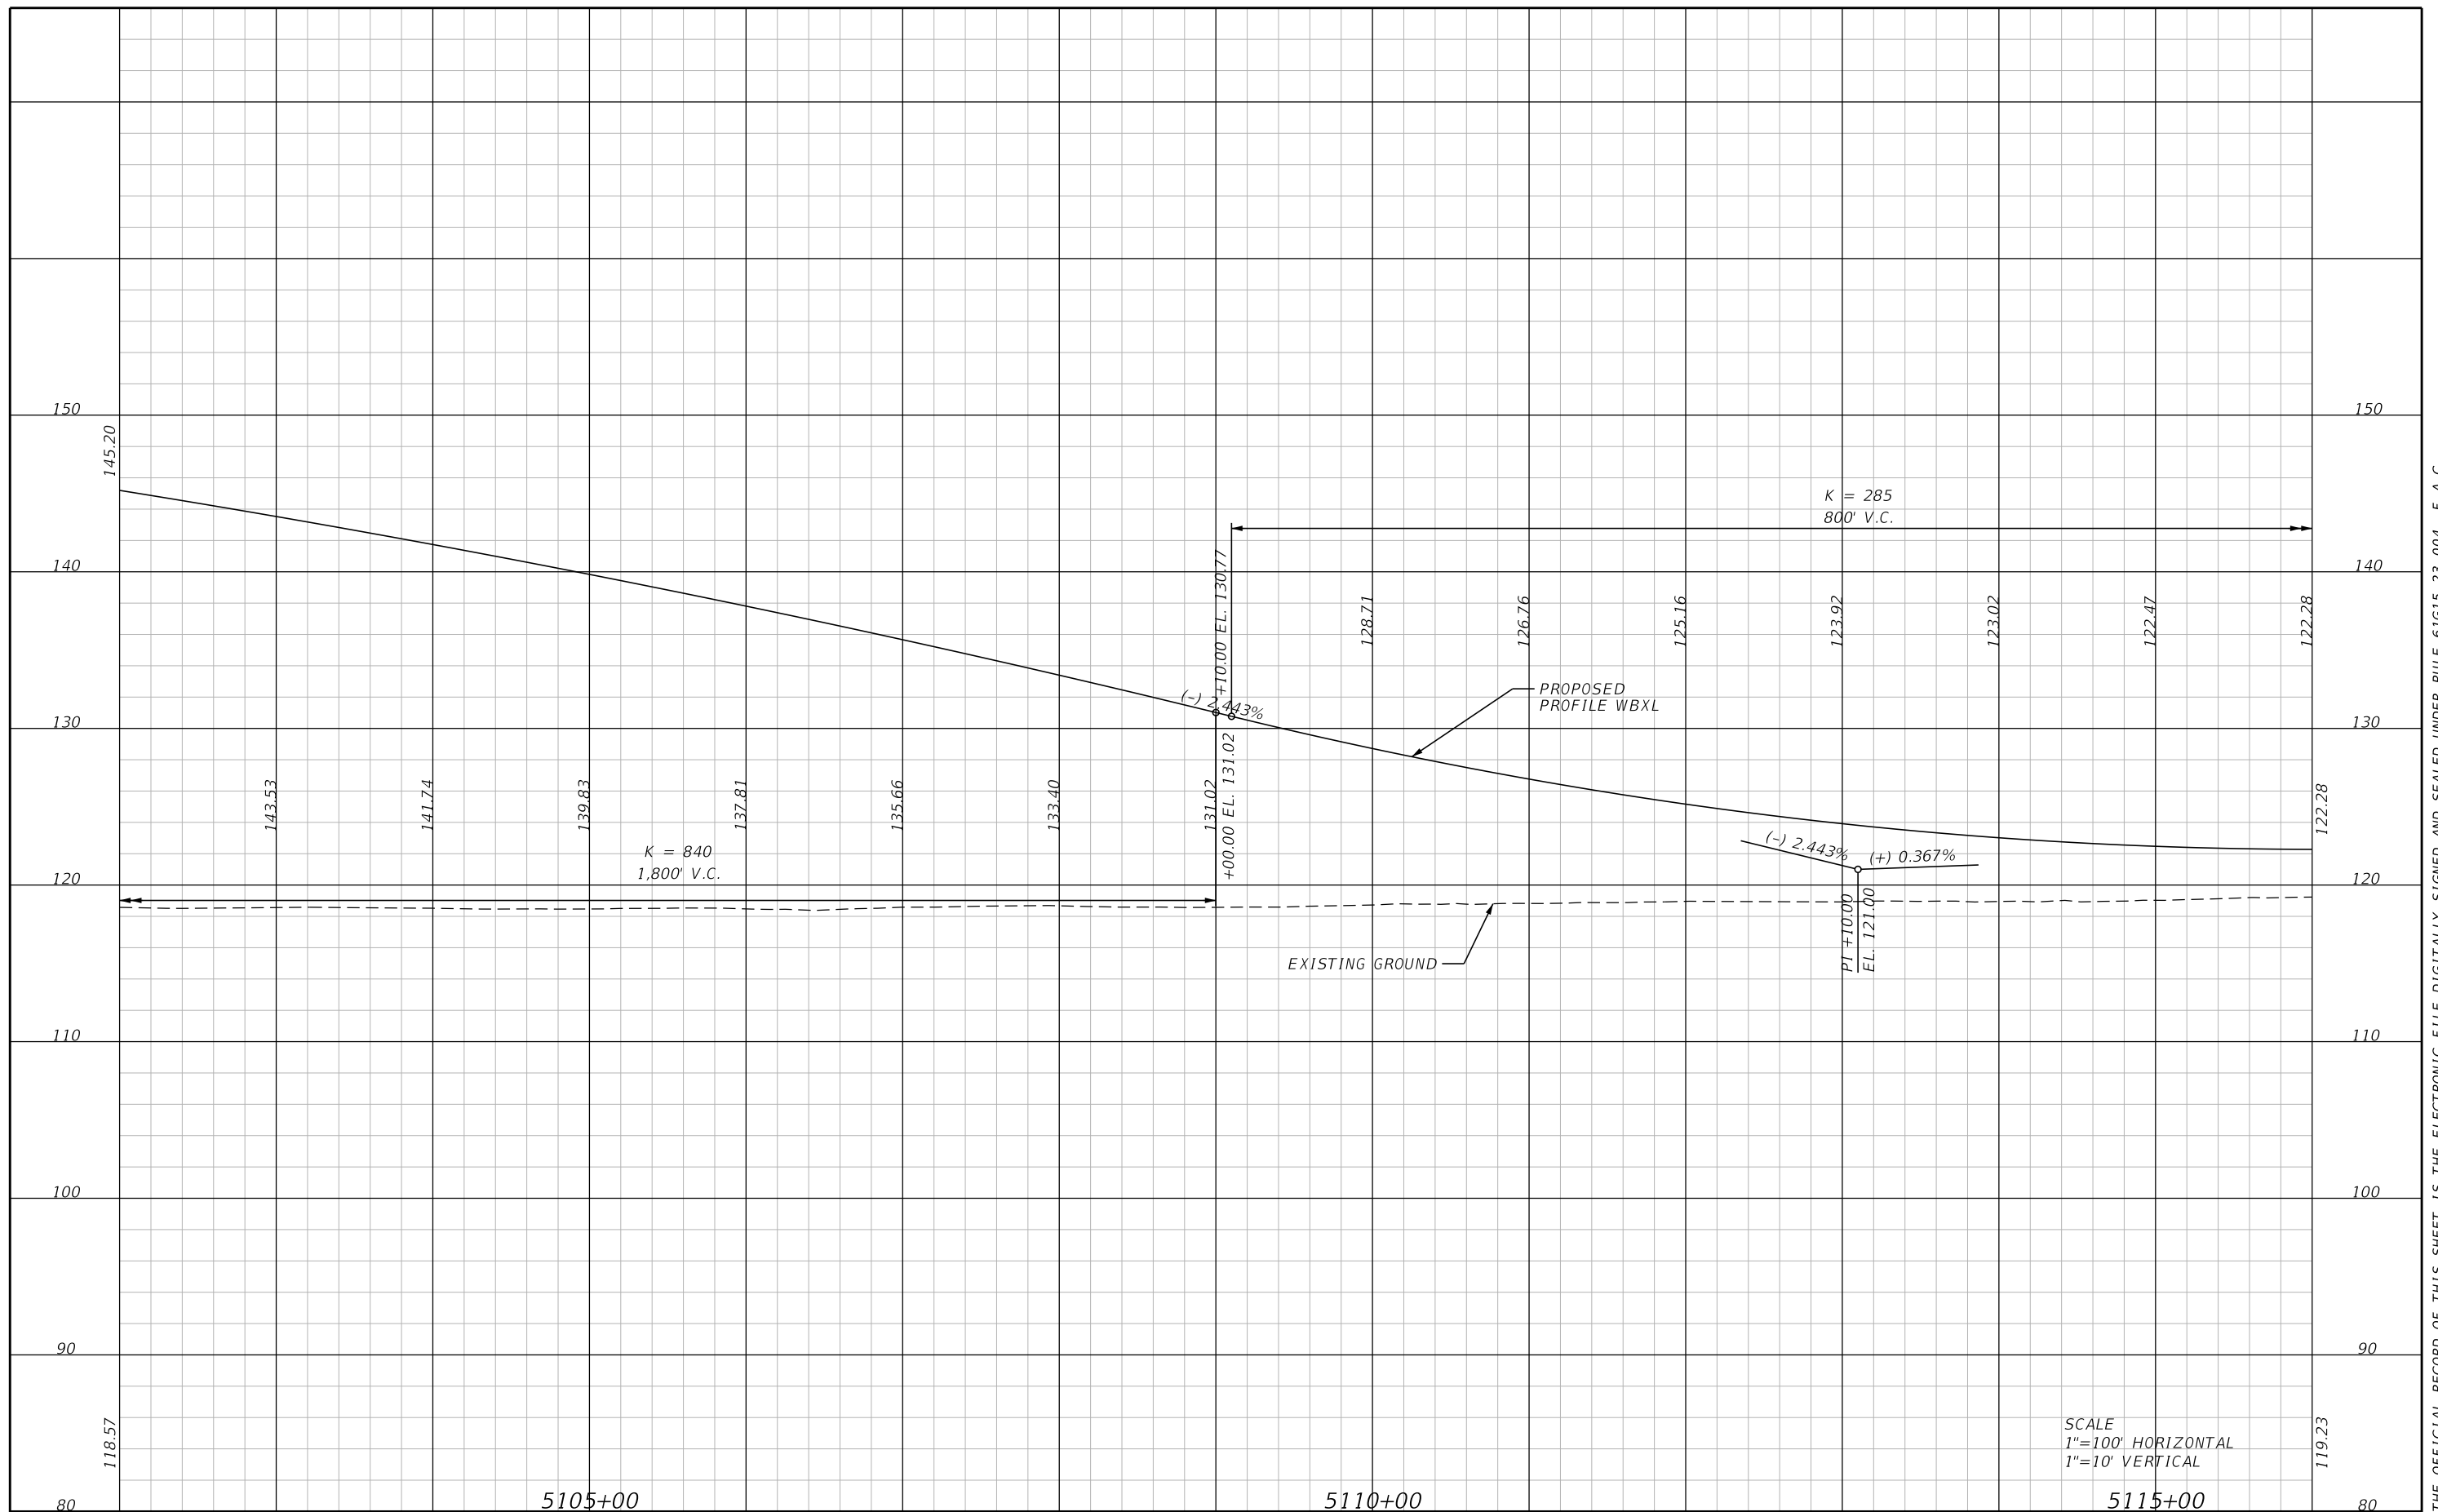


REVISIONS				Engineer of Record: Pierre Navaille P.E. License No. 46076 CH2M HILL 255 E. Robinson Street, Suite 505 Orlando, FL 32801 PH (407) 423-0030 Certificate of Authorization No. 000072	STATE OF FLORIDA DEPARTMENT OF TRANSPORTATION			PROFILE SHEET (24) WBXL - SR 400 (I-4)	SHEET NO.
DATE	DESCRIPTION	DATE	DESCRIPTION		ROAD NO.	COUNTY	FINANCIAL PROJECT ID		141
					SR 400	ORANGE	242484-7-32-01		

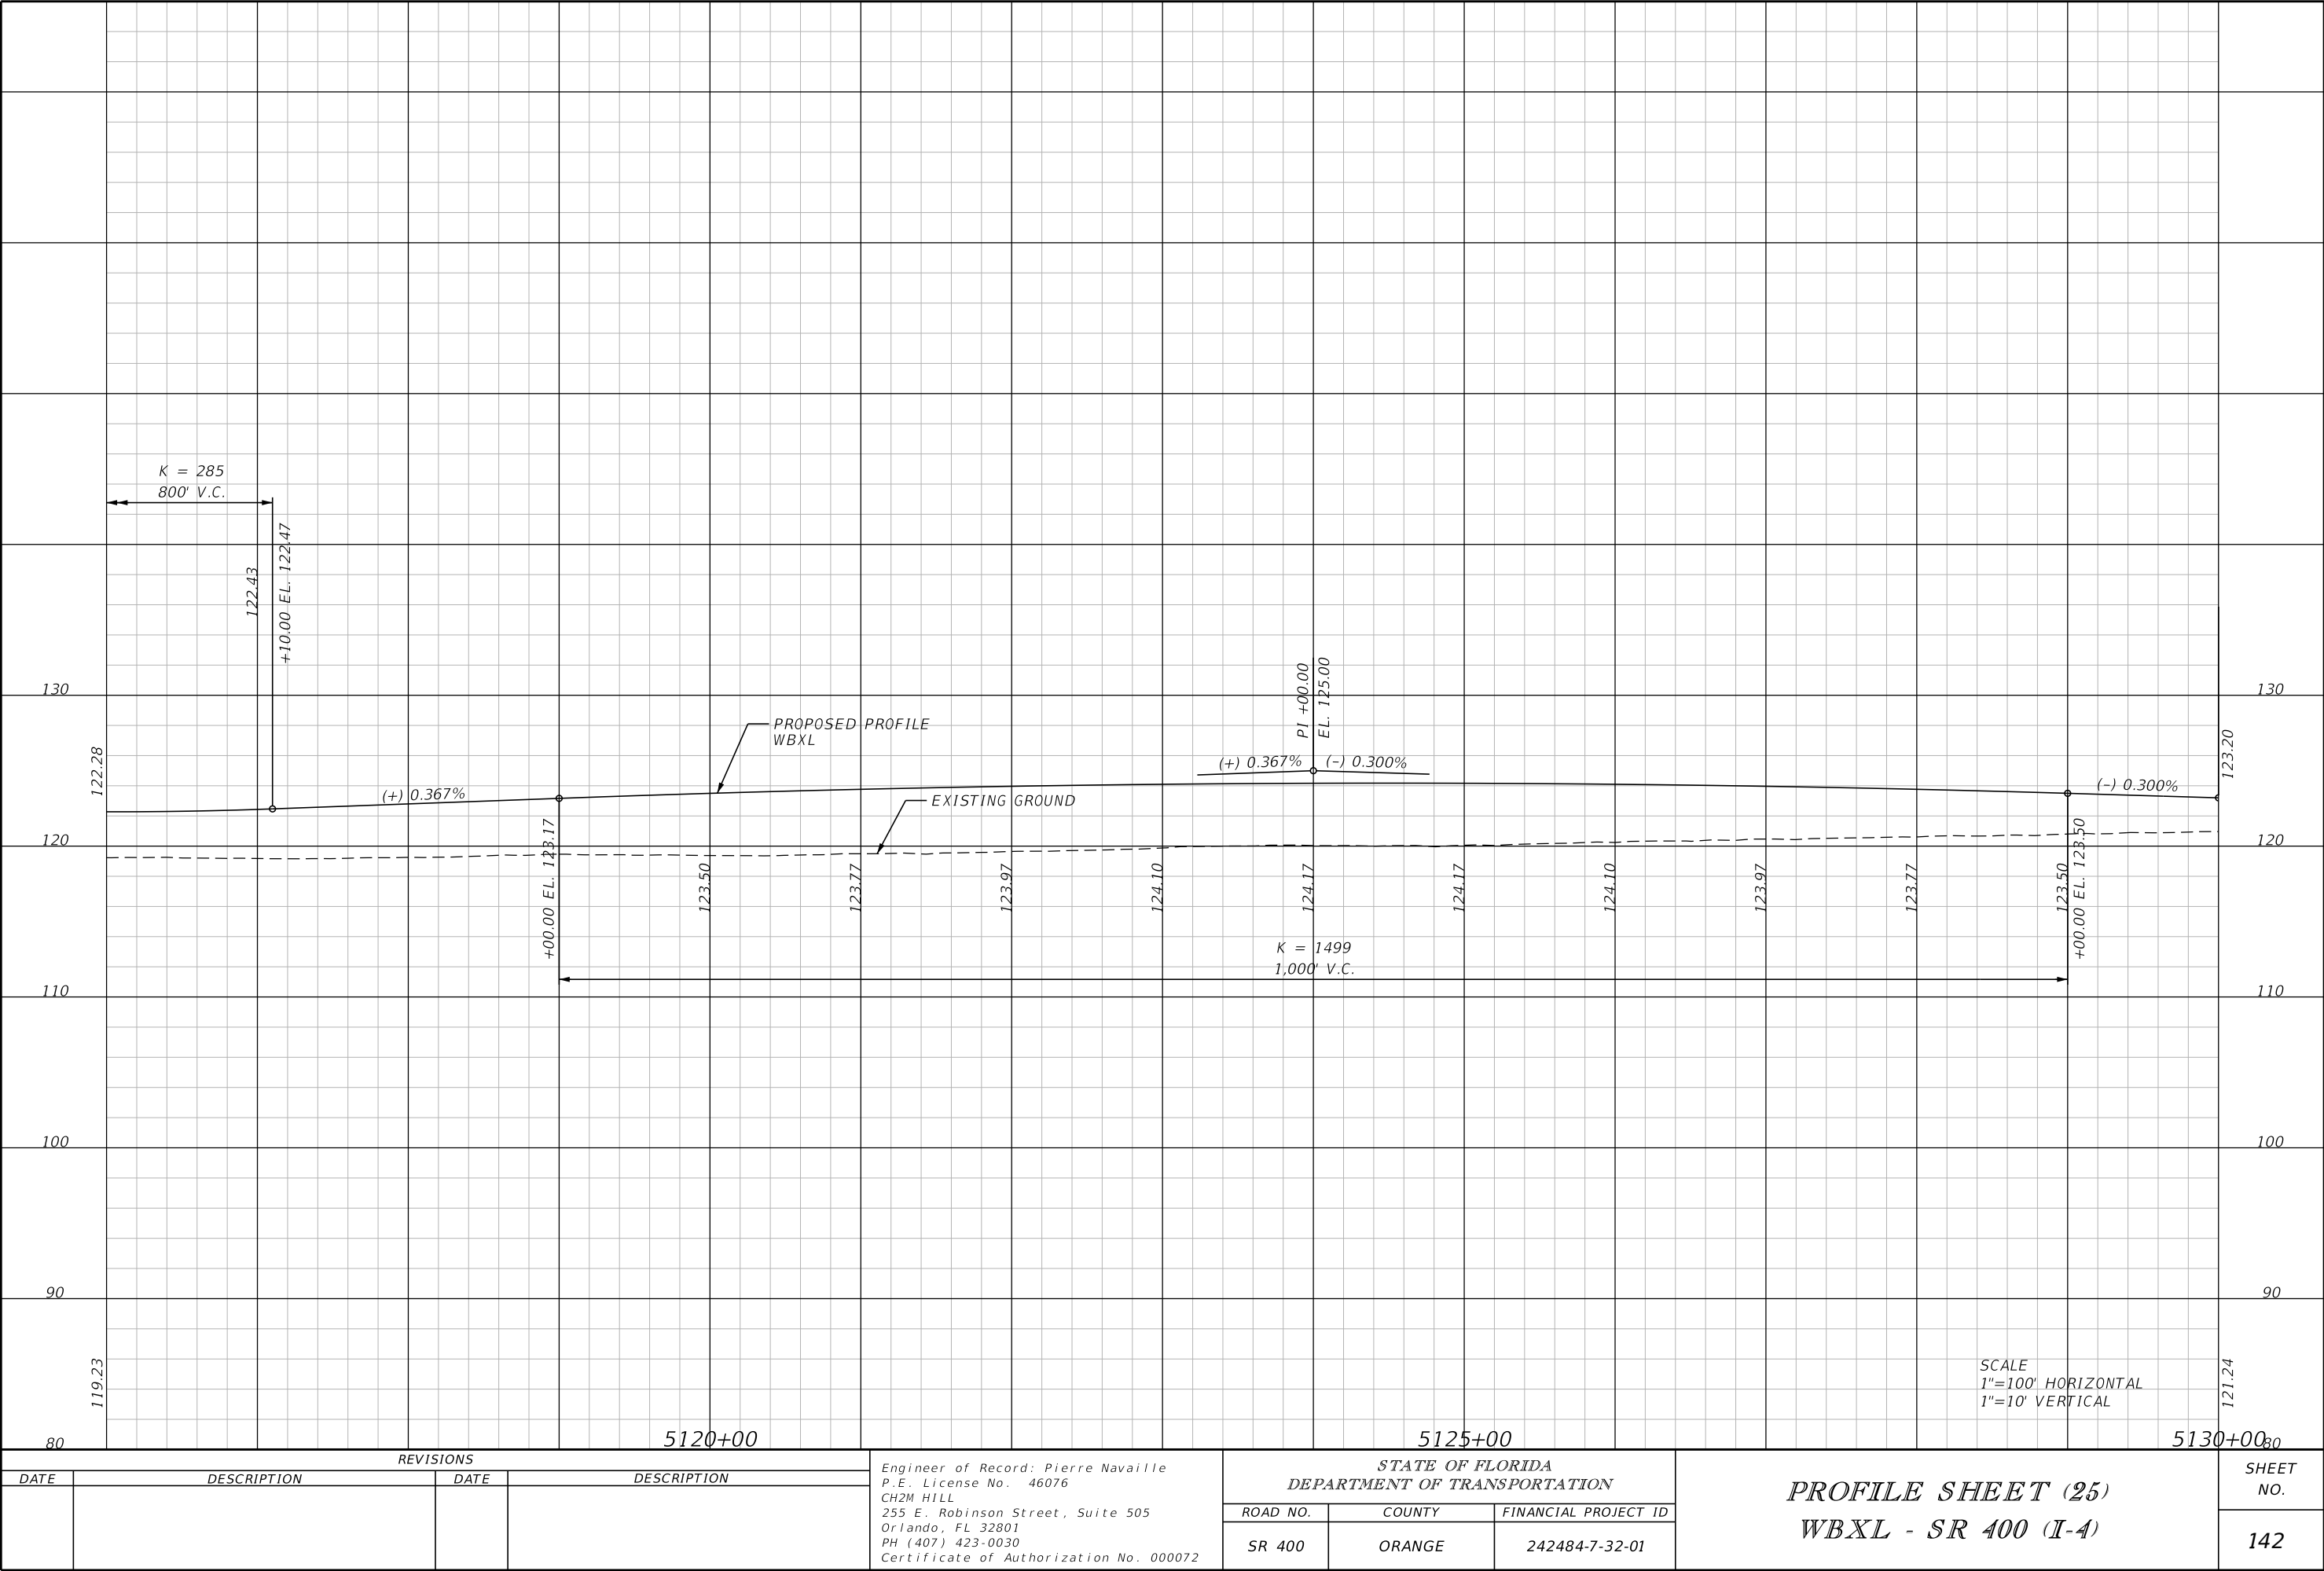


THE OFFICIAL RECORD OF THIS SHEET IS THE ELECTRONIC FILE DIGITALLY SIGNED AND SEALED UNDER RULE 61G15-23.004, F.A.C.

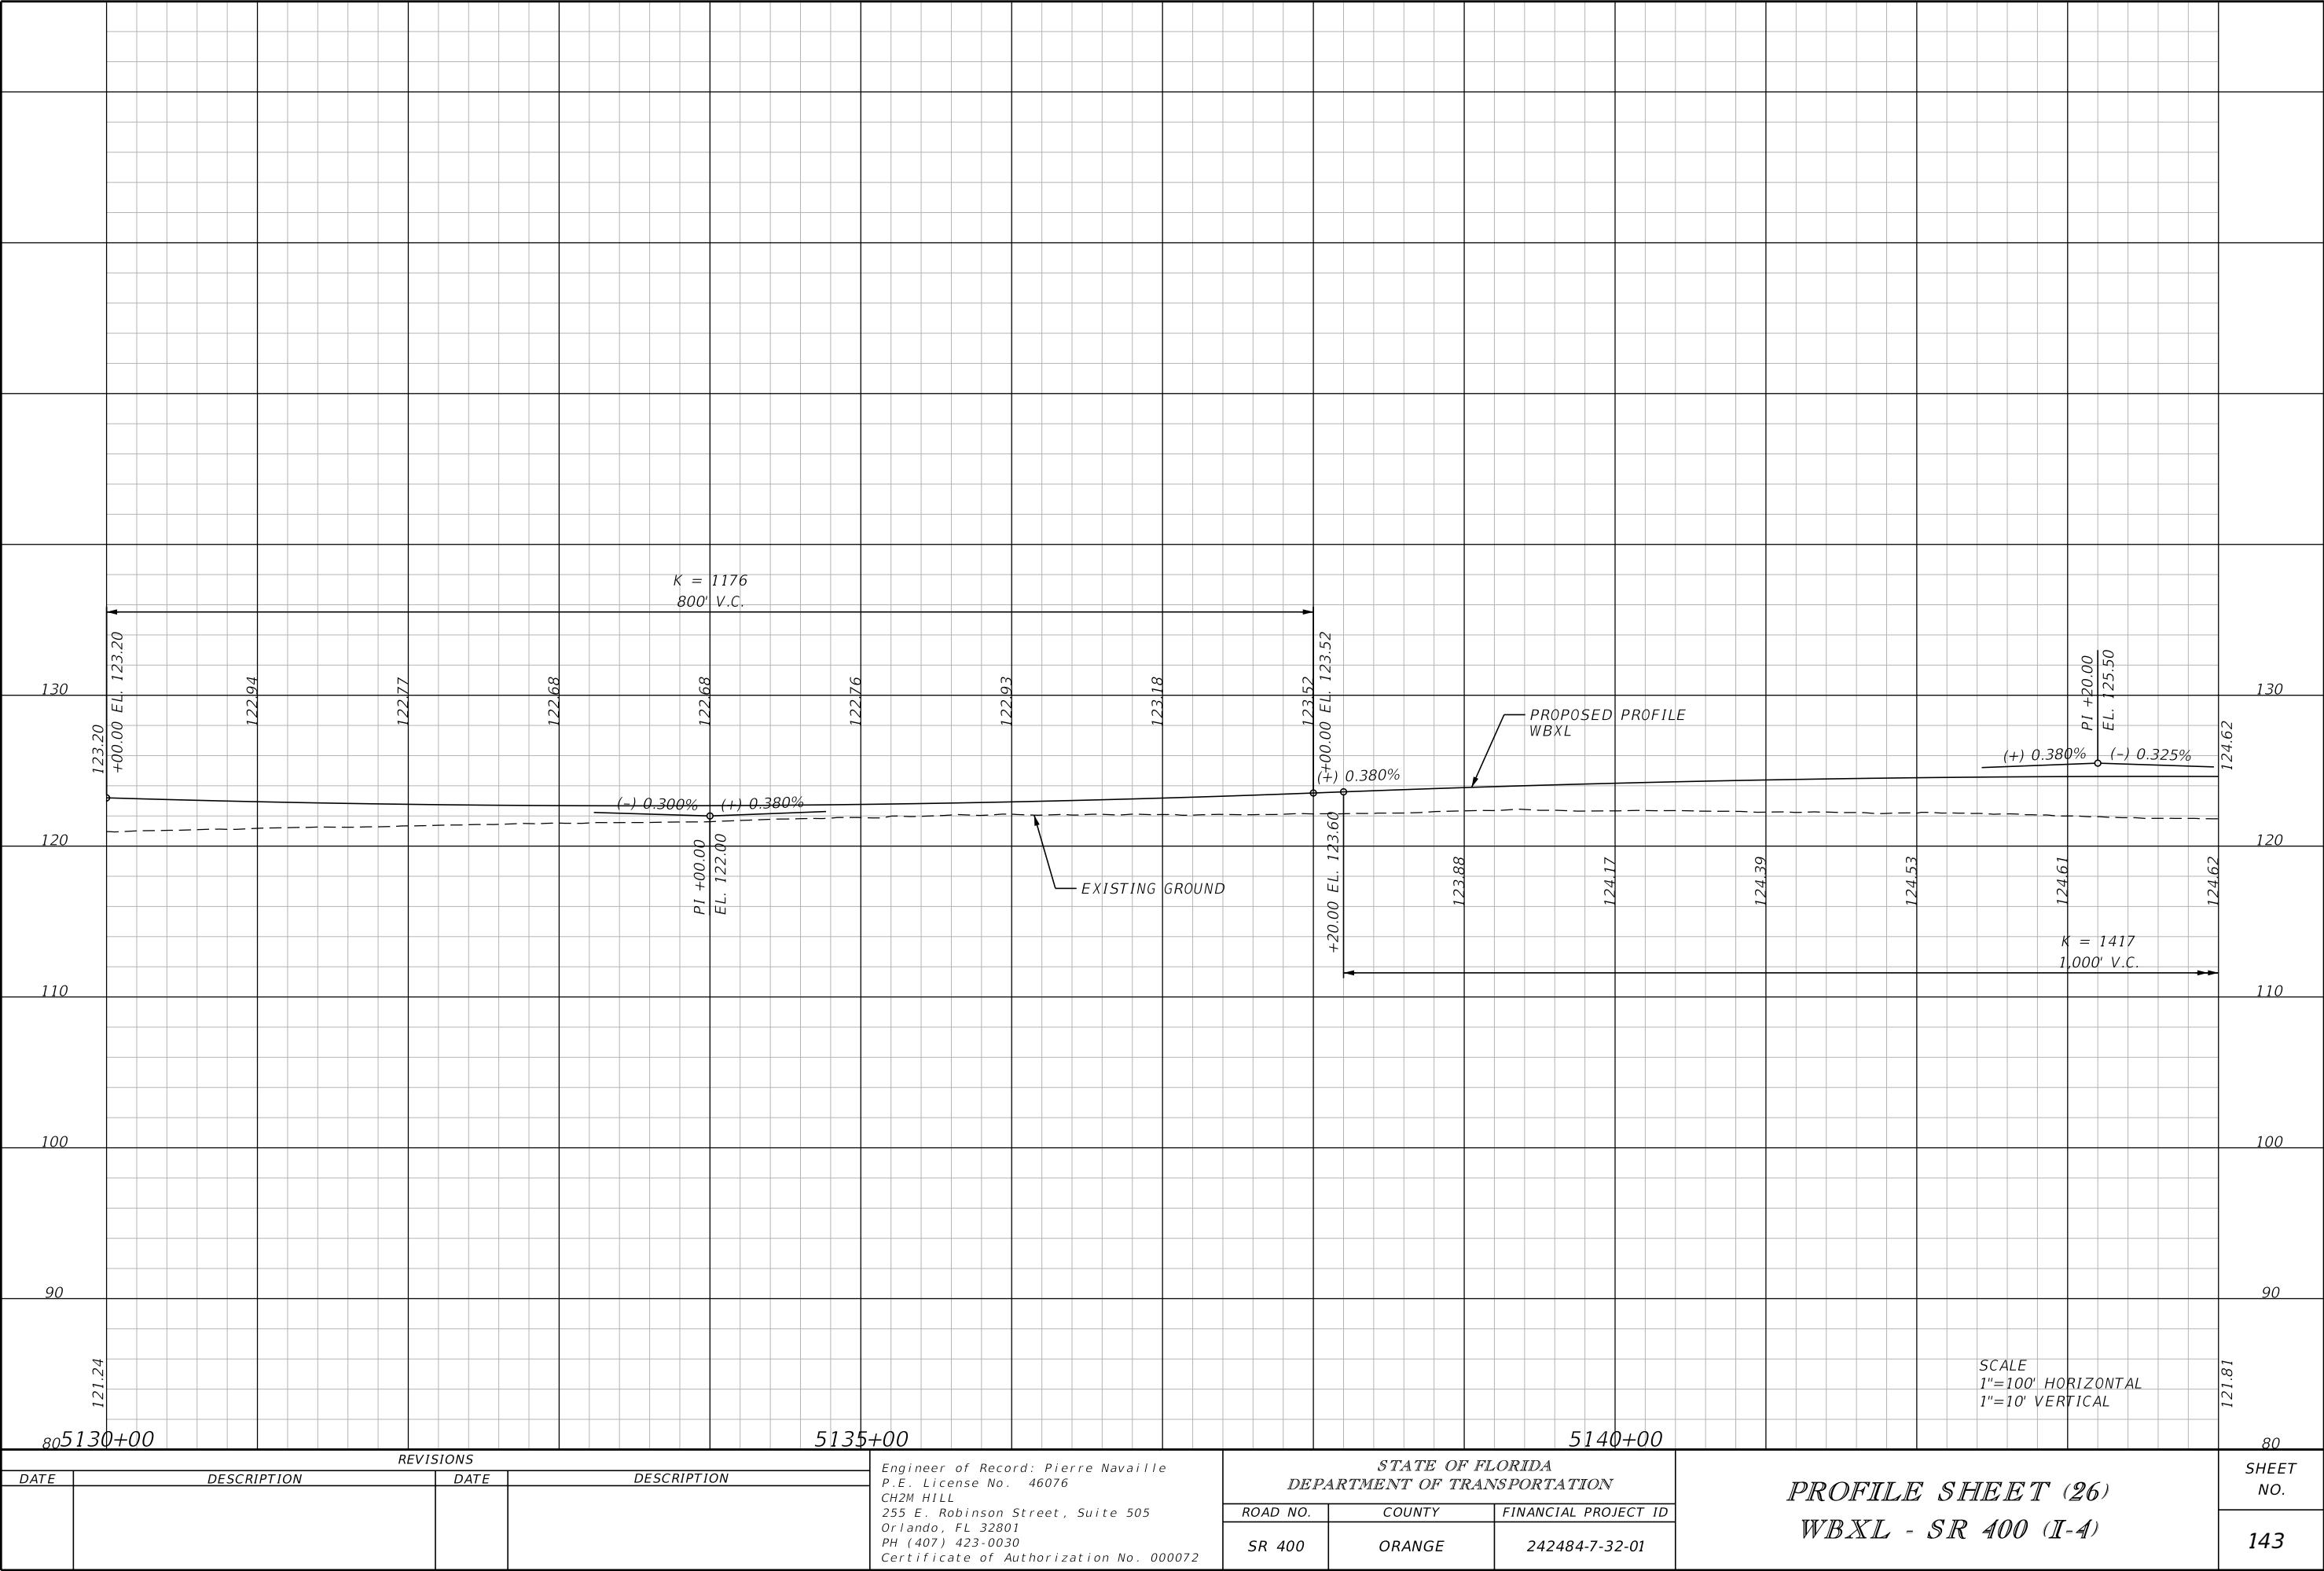


THE OFFICIAL RECORD OF THIS SHEET IS THE ELECTRONIC FILE DIGITALLY SIGNED AND SEALED UNDER RULE 61G15-23.004, F.A.C.

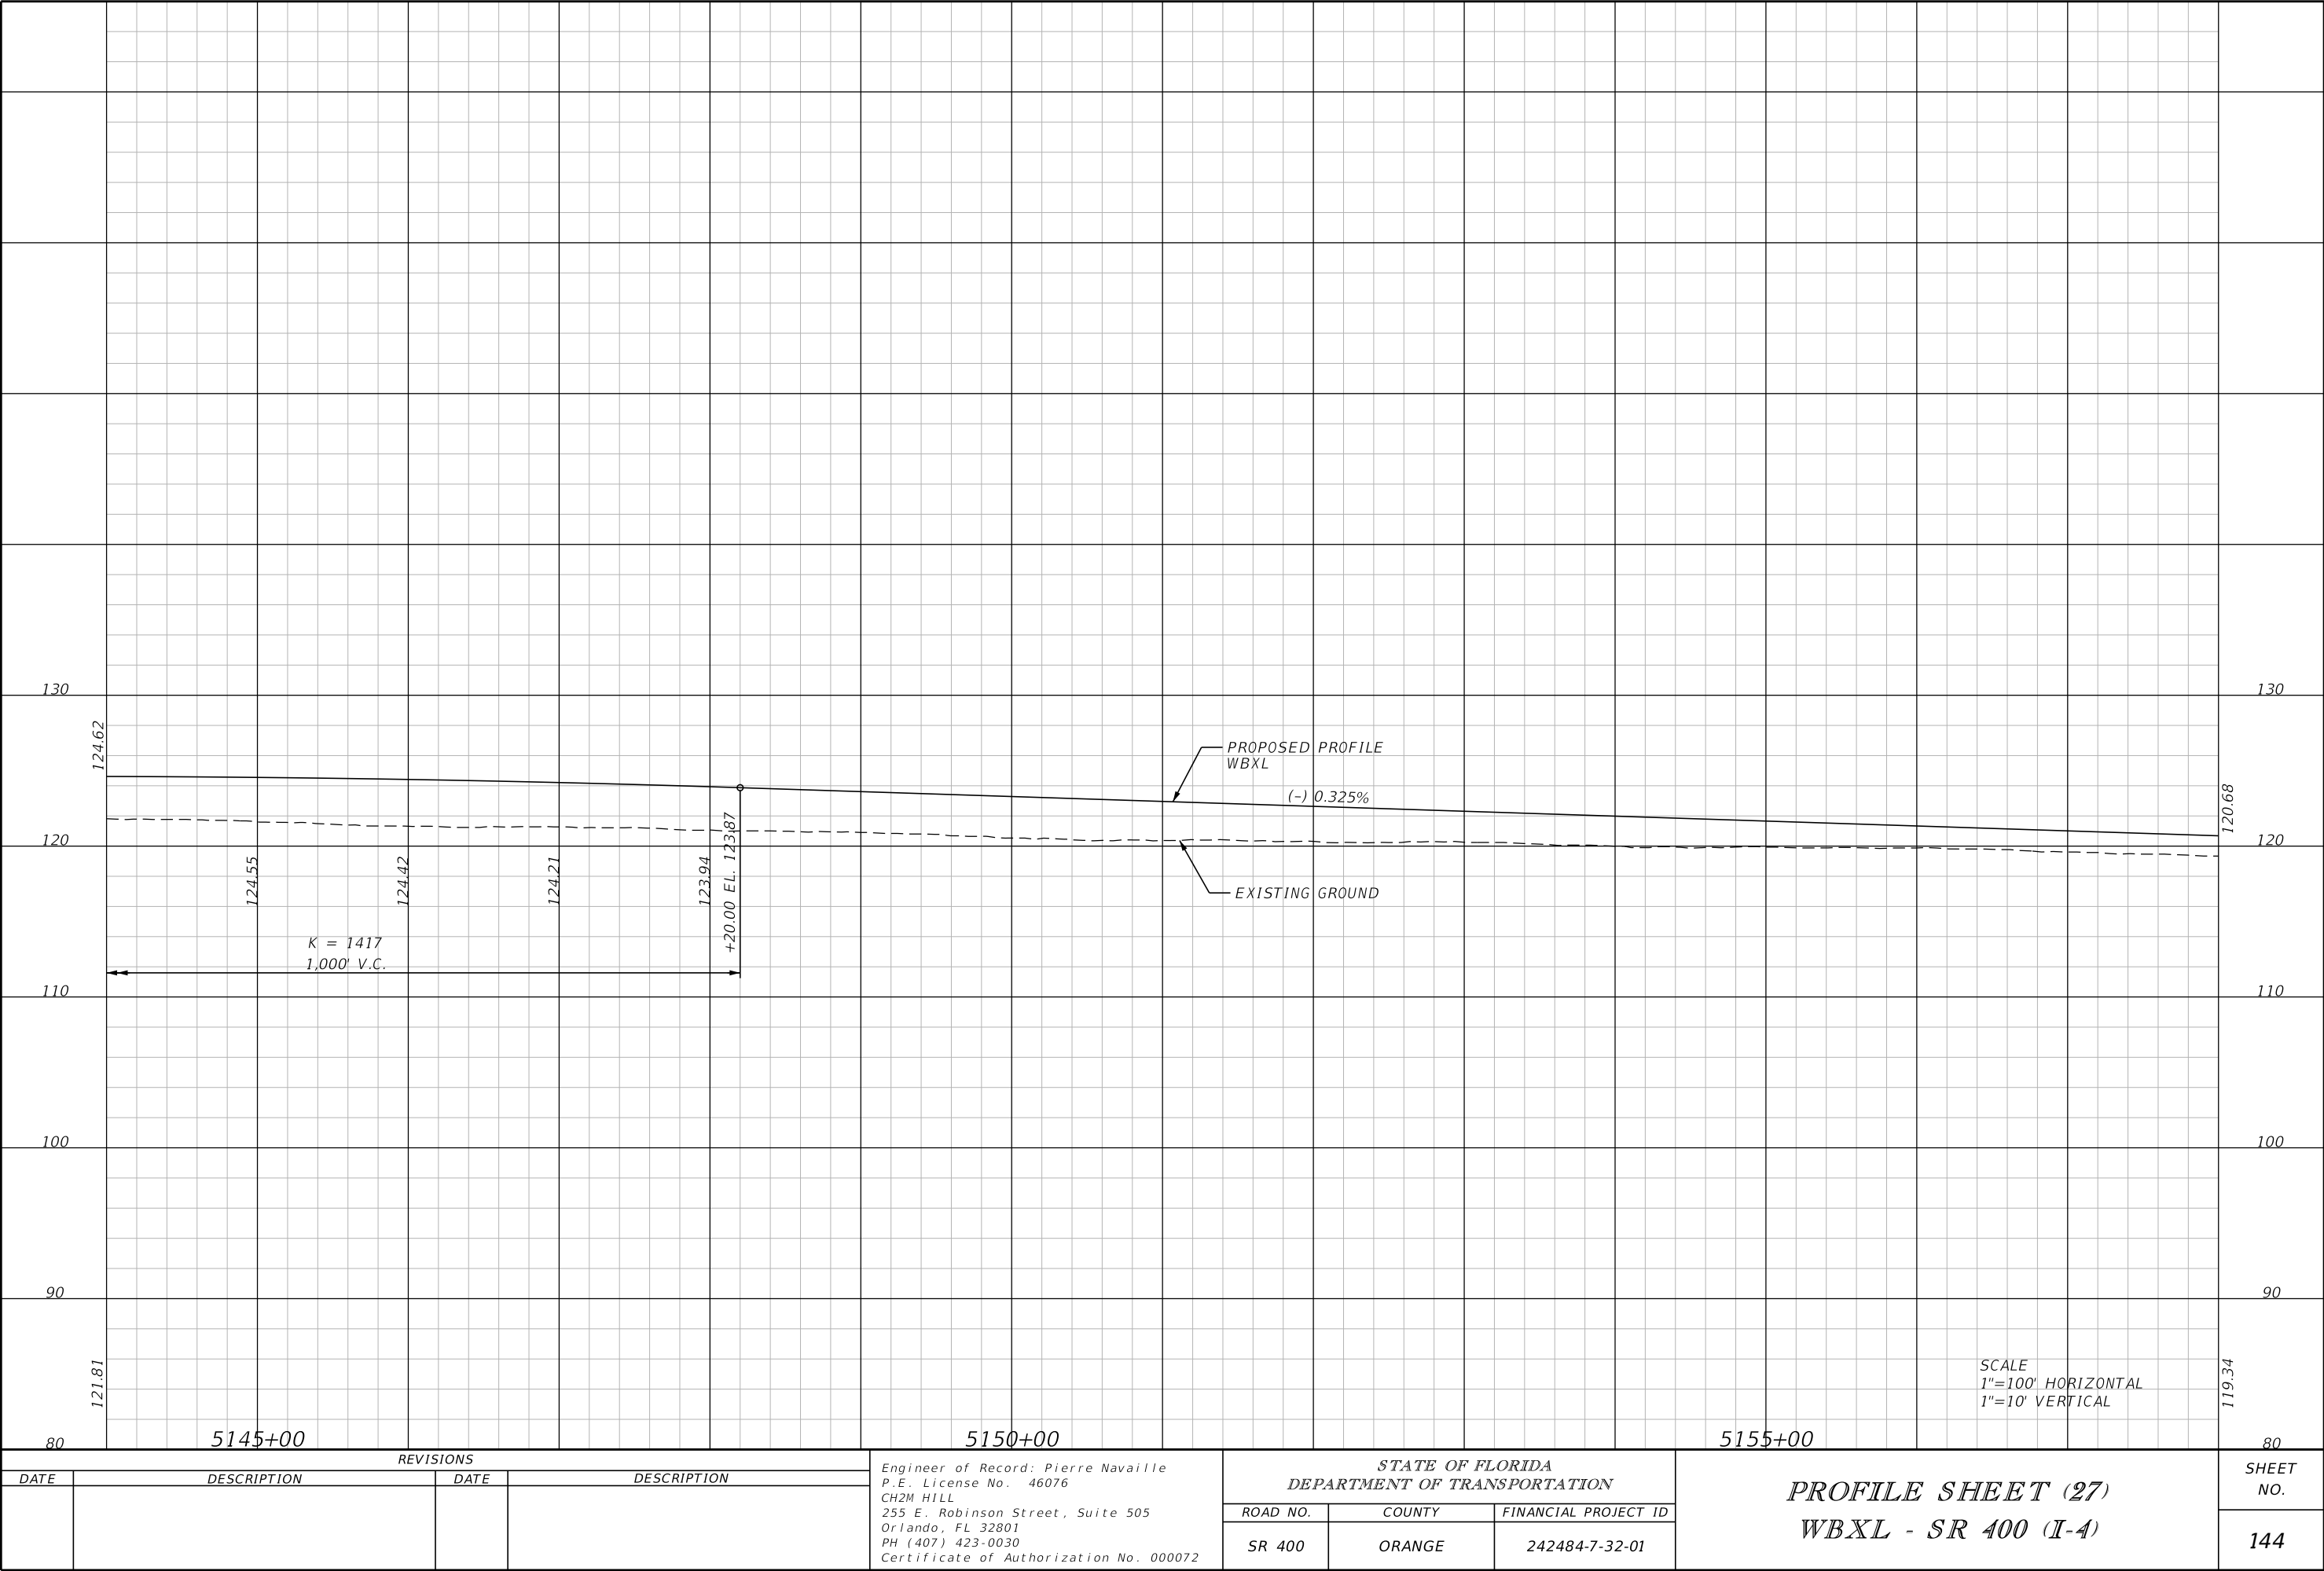

THE OFFICIAL RECORD OF THIS SHEET IS THE ELECTRONIC FILE DIGITALLY SIGNED AND SEALED UNDER RULE 61G15-23.004, F.A.C.

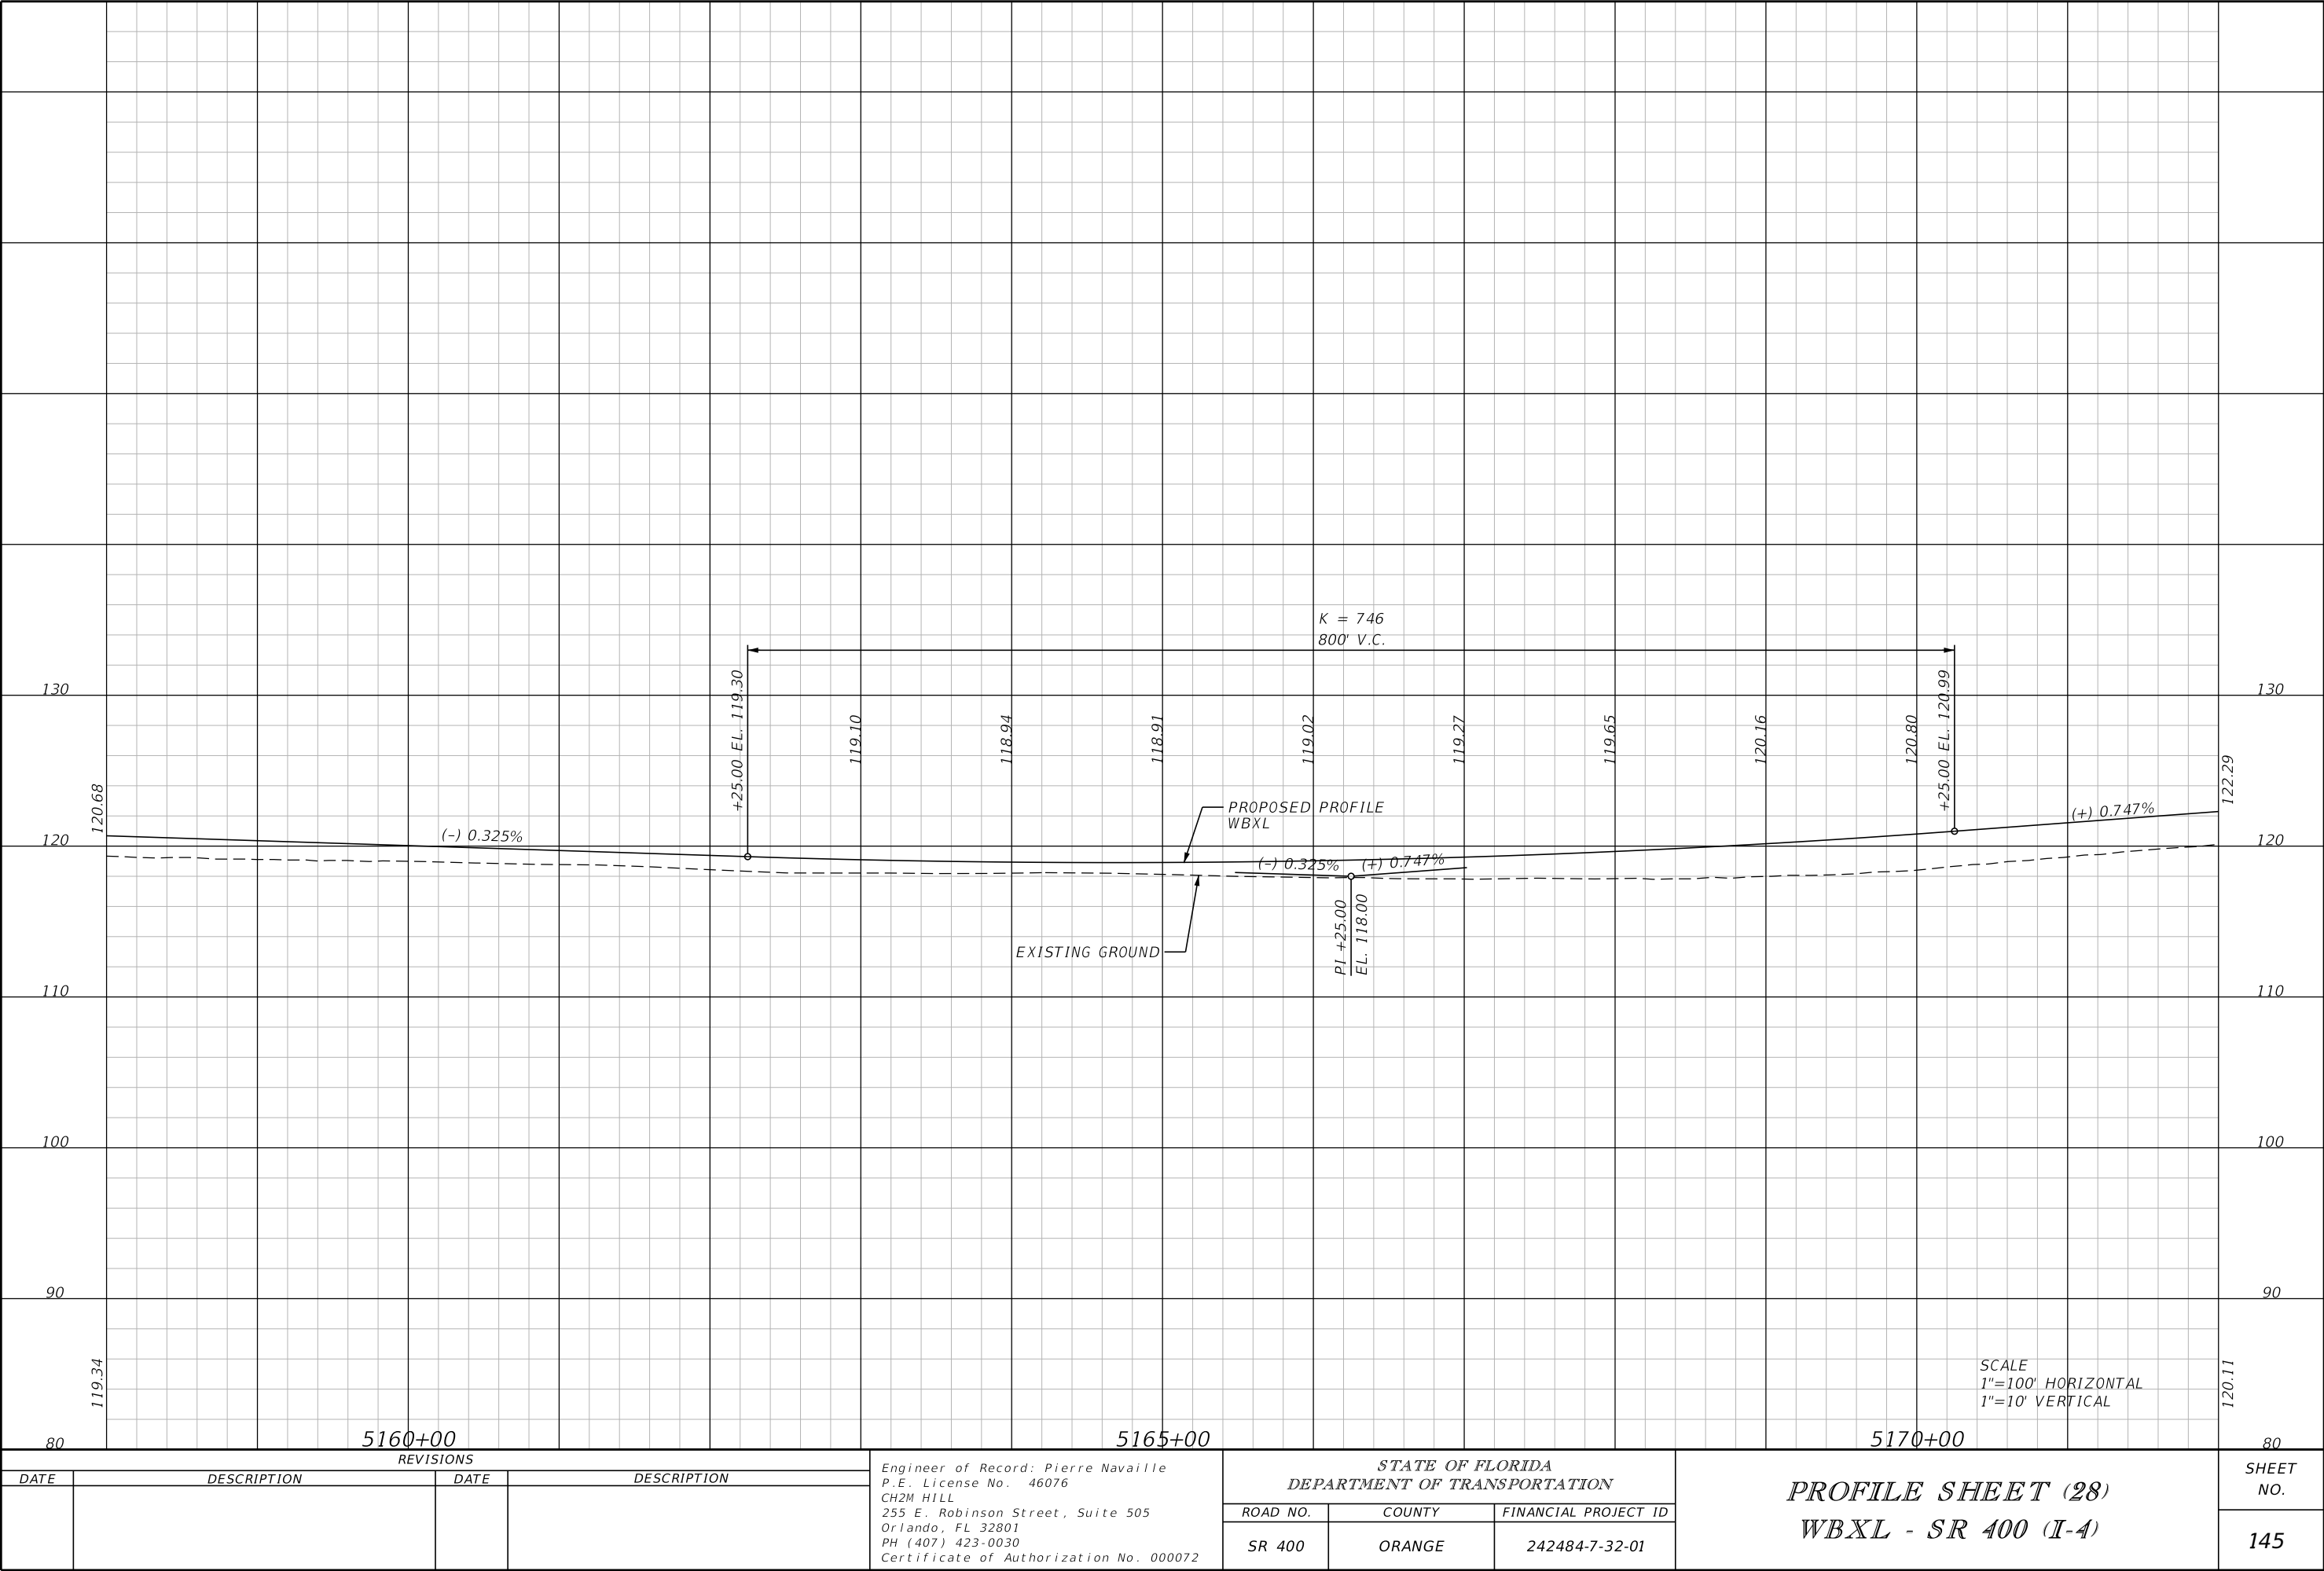

THE OFFICIAL RECORD OF THIS SHEET IS THE ELECTRONIC FILE DIGITALLY SIGNED AND SEALED UNDER RULE 61G15-23.004, F.A.C.

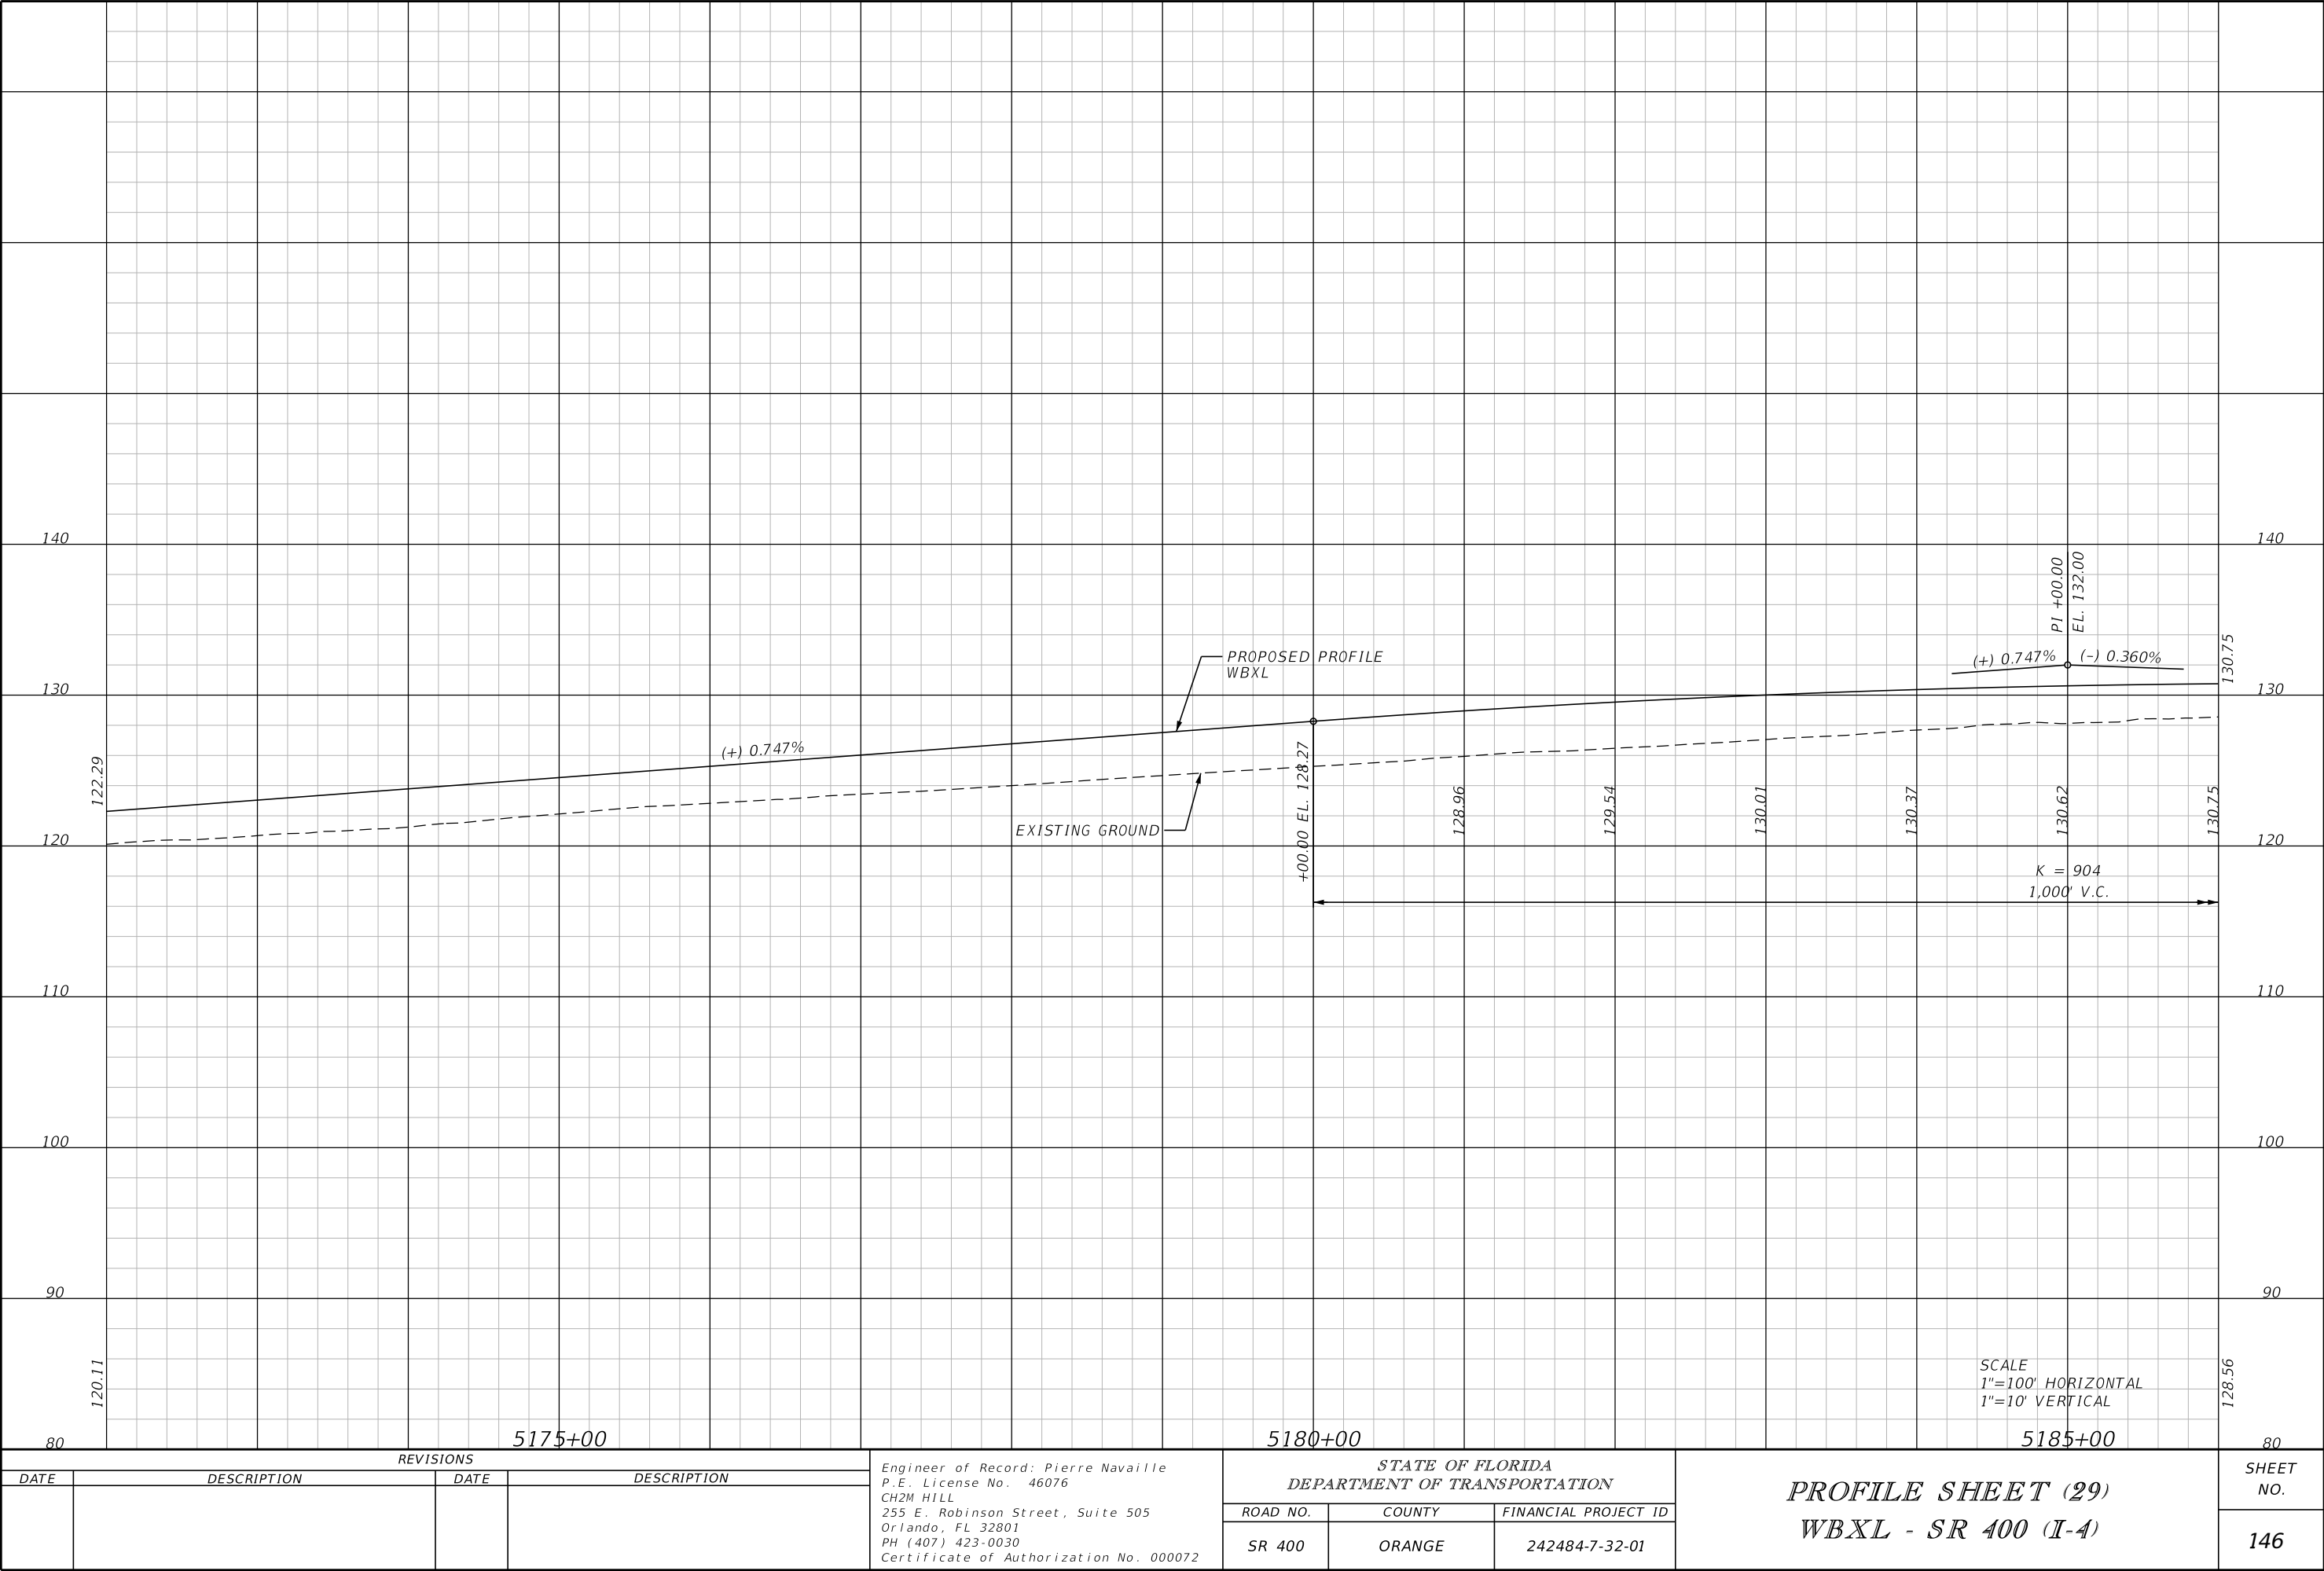

REVISIONS			
DATE	DESCRIPTION	DATE	DESCRIPTION


Engineer of Record: Pierre Navaille
P.E. License No. 46076
CH2M HILL
255 E. Robinson Street, Suite 505
Orlando, FL 32801
PH (407) 423-0030
Certificate of Authorization No. 000072

STATE OF FLORIDA DEPARTMENT OF TRANSPORTATION		
ROAD NO.	COUNTY	FINANCIAL PROJECT ID
SR 400	ORANGE	242484-7-32-01

PROFILE SHEET (29)
WBXL - SR 400 (I-4)


SHEET NO.
146

THE OFFICIAL RECORD OF THIS SHEET IS THE ELECTRONIC FILE DIGITALLY SIGNED AND SEALED UNDER RULE 61G15-23.004, F.A.C.

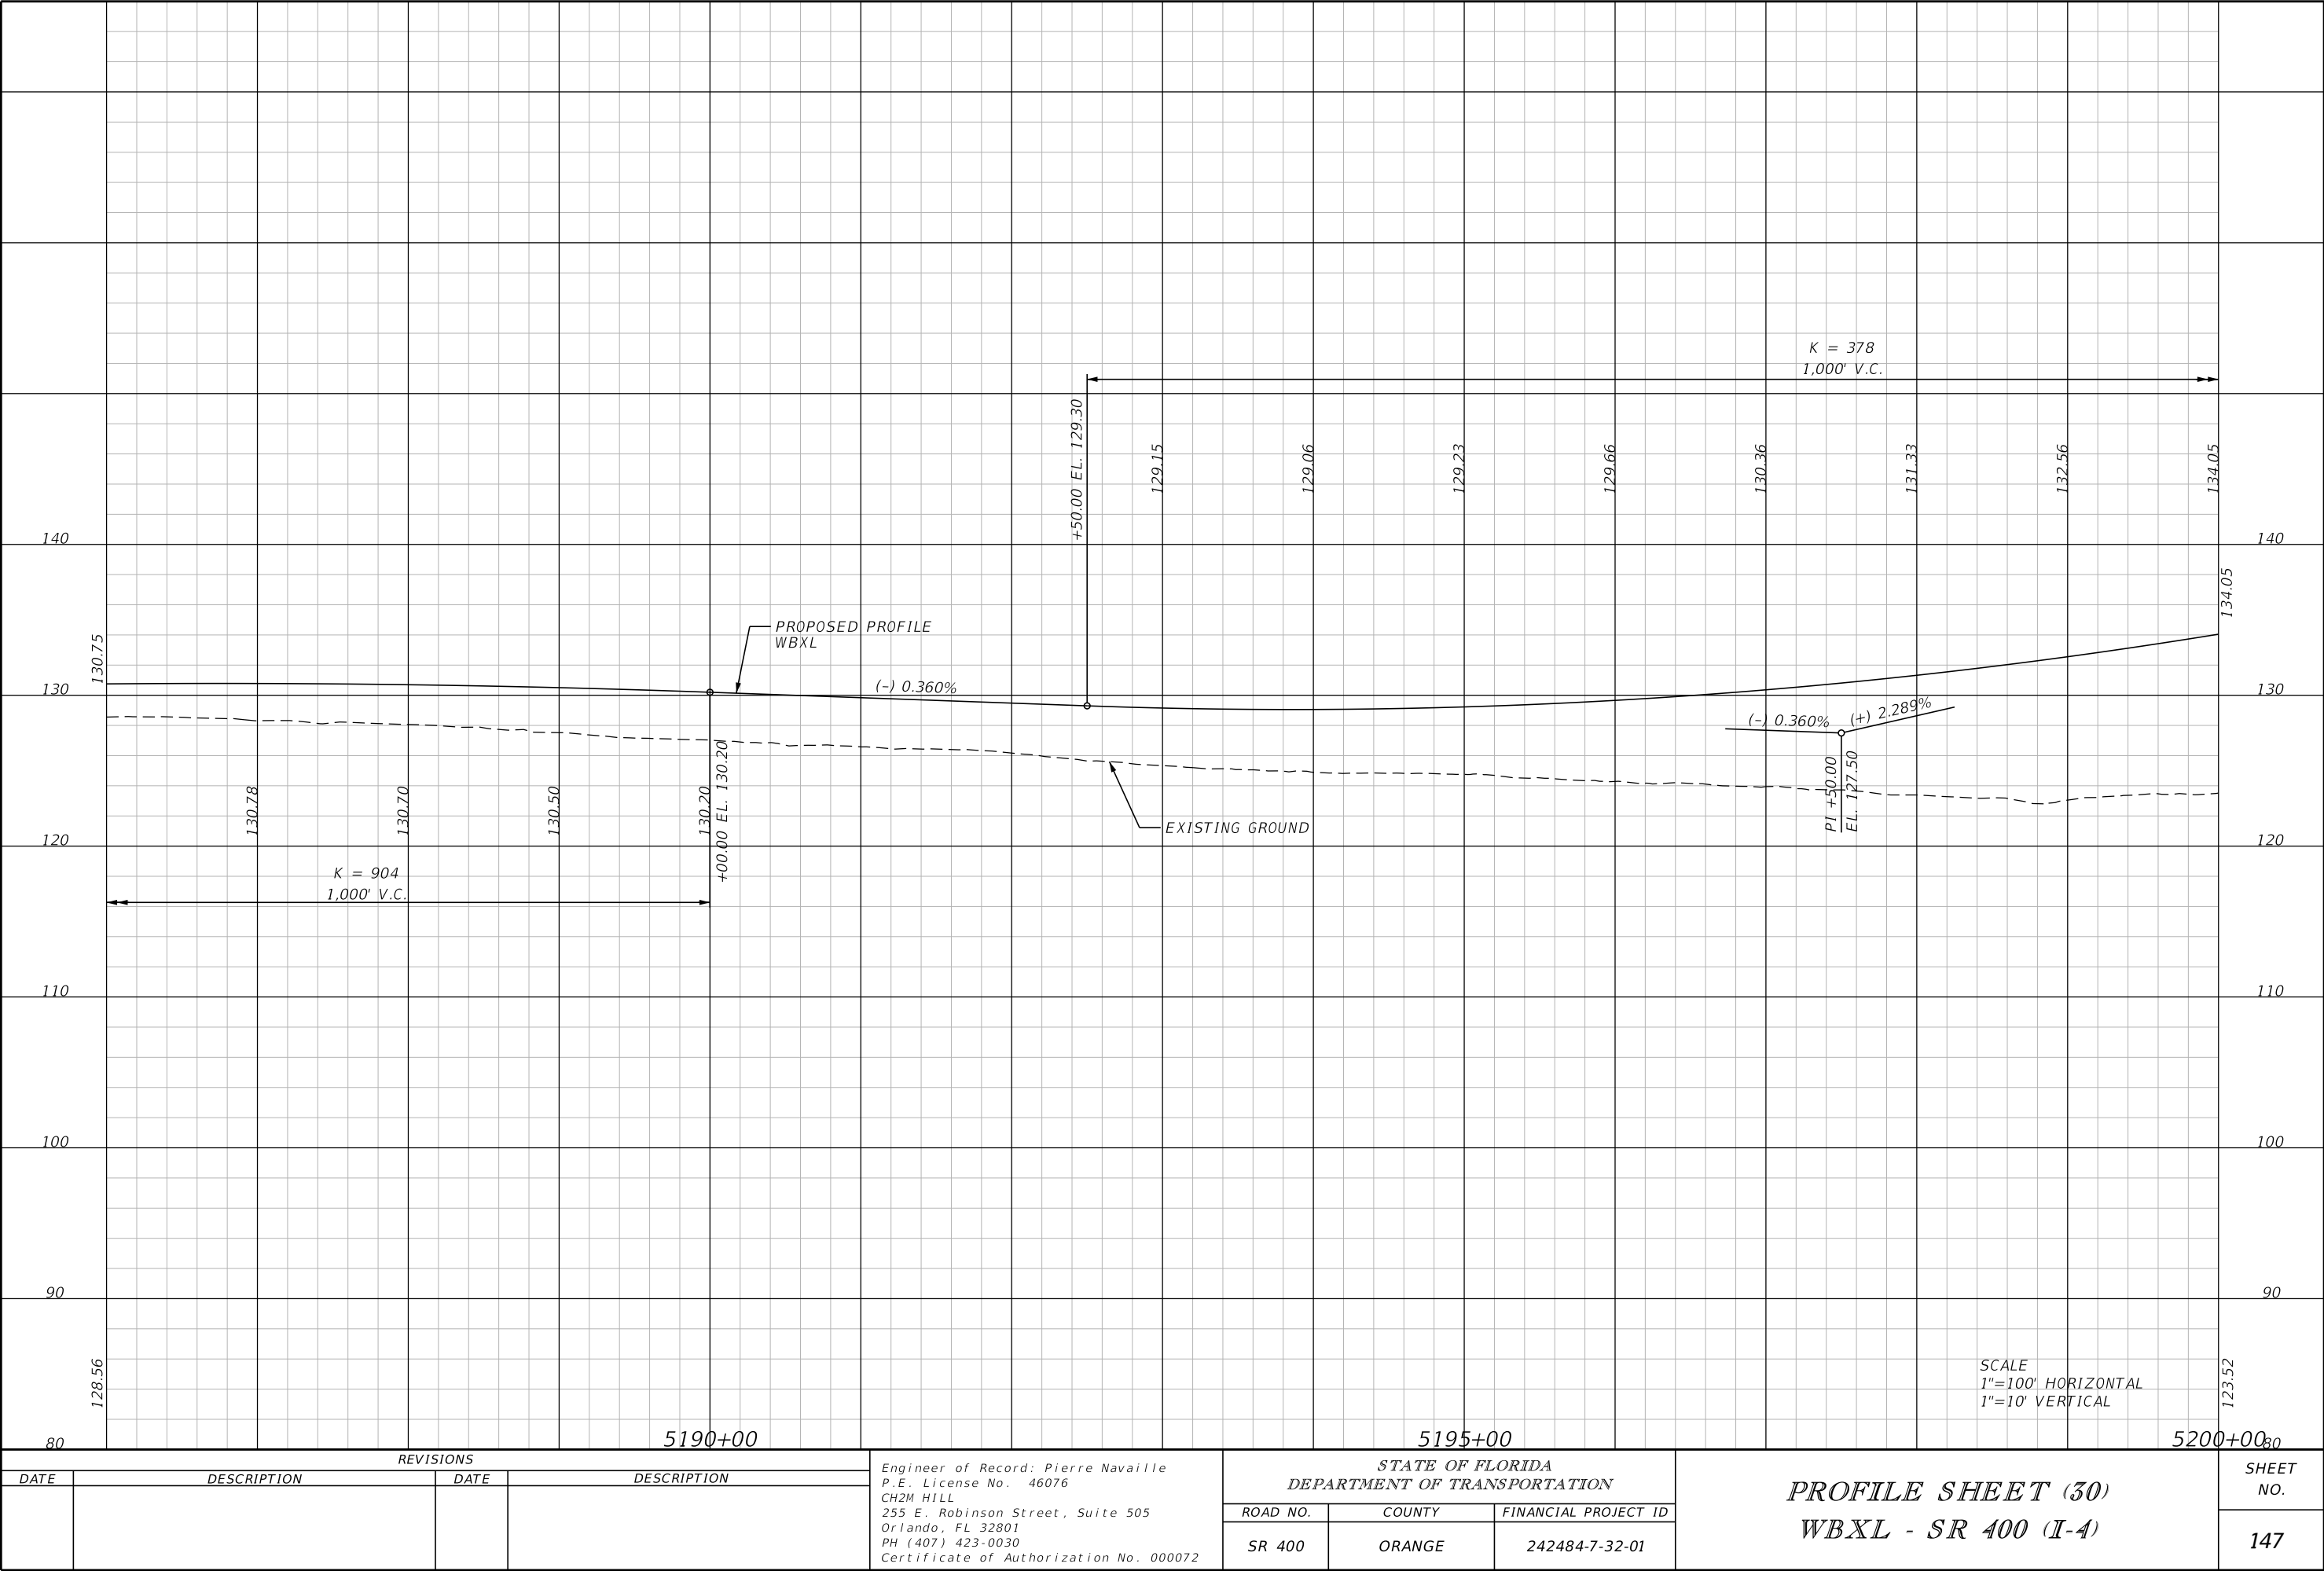

REVISIONS				Engineer of Record: Pierre Navaille P.E. License No. 46076 CH2M HILL 255 E. Robinson Street, Suite 505 Orlando, FL 32801 PH (407) 423-0030 Certificate of Authorization No. 000072	STATE OF FLORIDA DEPARTMENT OF TRANSPORTATION			PROFILE SHEET (30) WBXL - SR 400 (I-4)	SHEET NO.
DATE	DESCRIPTION	DATE	DESCRIPTION		ROAD NO.	COUNTY	FINANCIAL PROJECT ID		147
					SR 400	ORANGE	242484-7-32-01		

THE OFFICIAL RECORD OF THIS SHEET IS THE ELECTRONIC FILE DIGITALLY SIGNED AND SEALED UNDER RULE 61G15-23.004, F.A.C.

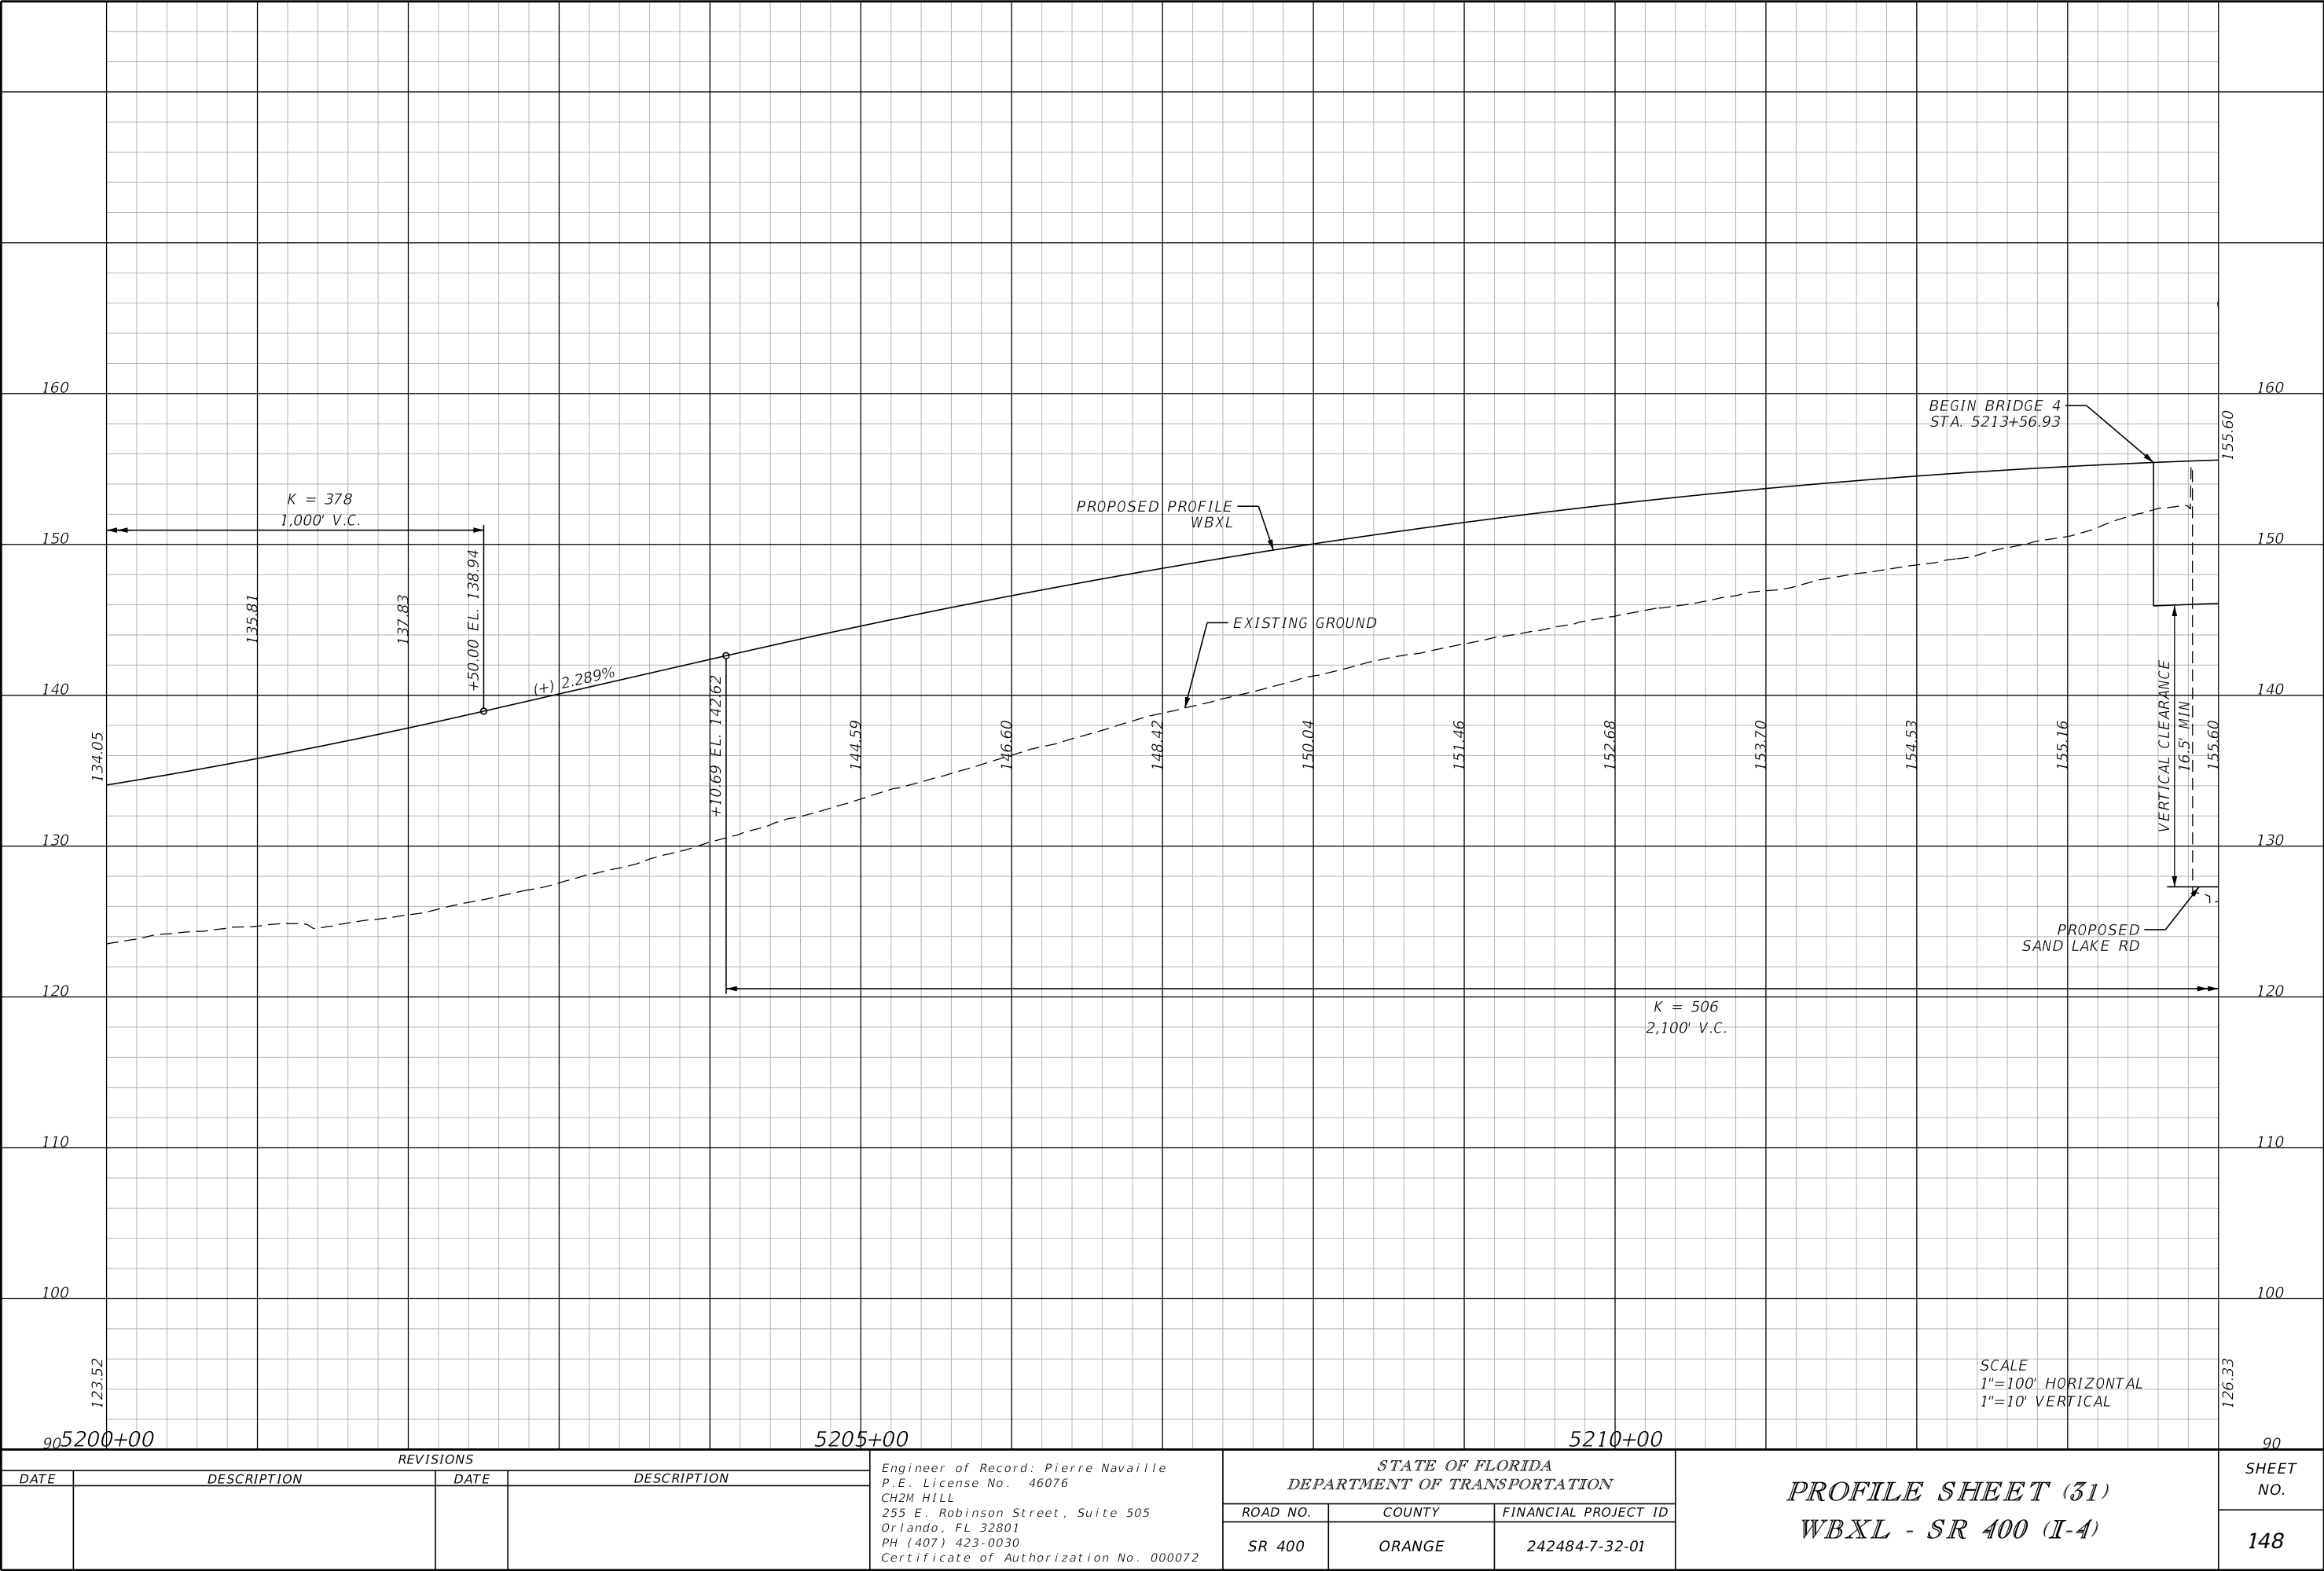

REVISIONS			
DATE	DESCRIPTION	DATE	DESCRIPTION


Engineer of Record: Pierre Navaille
P.E. License No. 46076
CH2M HILL
255 E. Robinson Street, Suite 505
Orlando, FL 32801
PH (407) 423-0030
Certificate of Authorization No. 000072

STATE OF FLORIDA DEPARTMENT OF TRANSPORTATION		
ROAD NO.	COUNTY	FINANCIAL PROJECT ID
SR 400	ORANGE	242484-7-32-01

PROFILE SHEET (31)
WBXL - SR 400 (I-4)

SHEET NO.
148

THE OFFICIAL RECORD OF THIS SHEET IS THE ELECTRONIC FILE DIGITALLY SIGNED AND SEALED UNDER RULE 61G15-23.004, F.A.C.

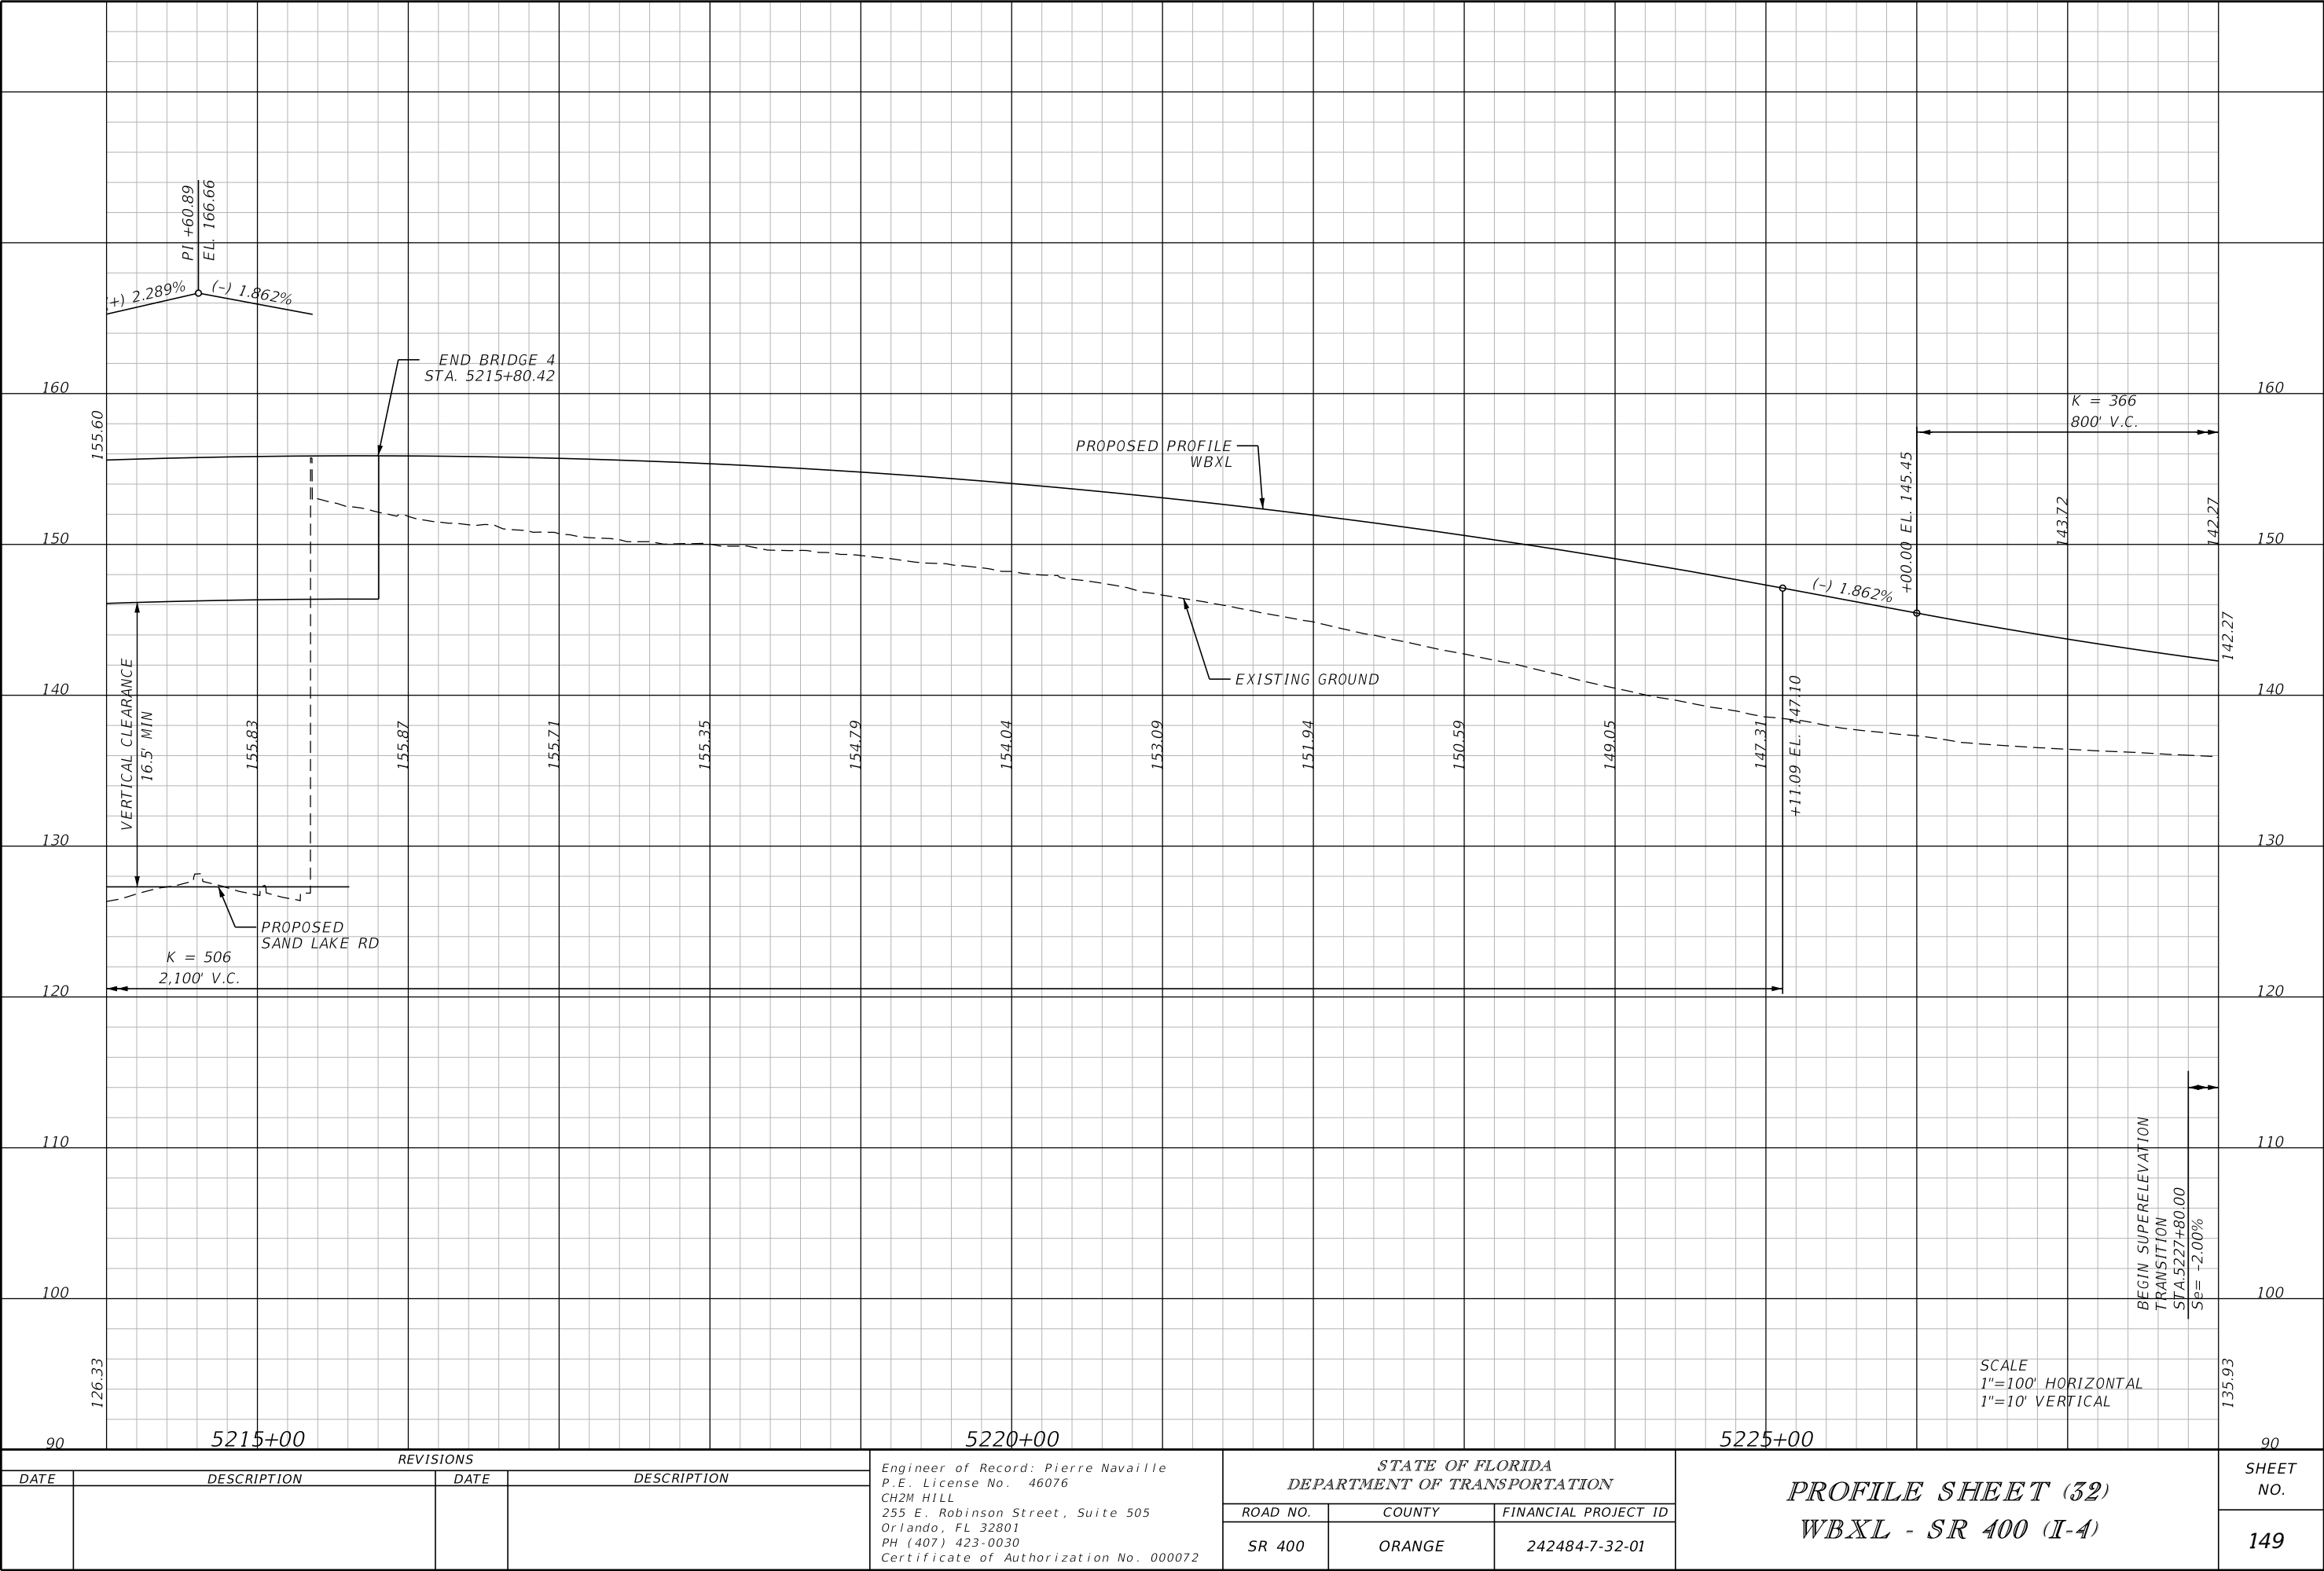

REVISIONS			
DATE	DESCRIPTION	DATE	DESCRIPTION


Engineer of Record: Pierre Navaille
P.E. License No. 46076
CH2M HILL
255 E. Robinson Street, Suite 505
Orlando, FL 32801
PH (407) 423-0030
Certificate of Authorization No. 000072

STATE OF FLORIDA DEPARTMENT OF TRANSPORTATION		
ROAD NO.	COUNTY	FINANCIAL PROJECT ID
SR 400	ORANGE	242484-7-32-01

PROFILE SHEET (32)
WBXL - SR 400 (I-4)

SHEET NO.
149

THE OFFICIAL RECORD OF THIS SHEET IS THE ELECTRONIC FILE DIGITALLY SIGNED AND SEALED UNDER RULE 61G15-23.004, F.A.C.

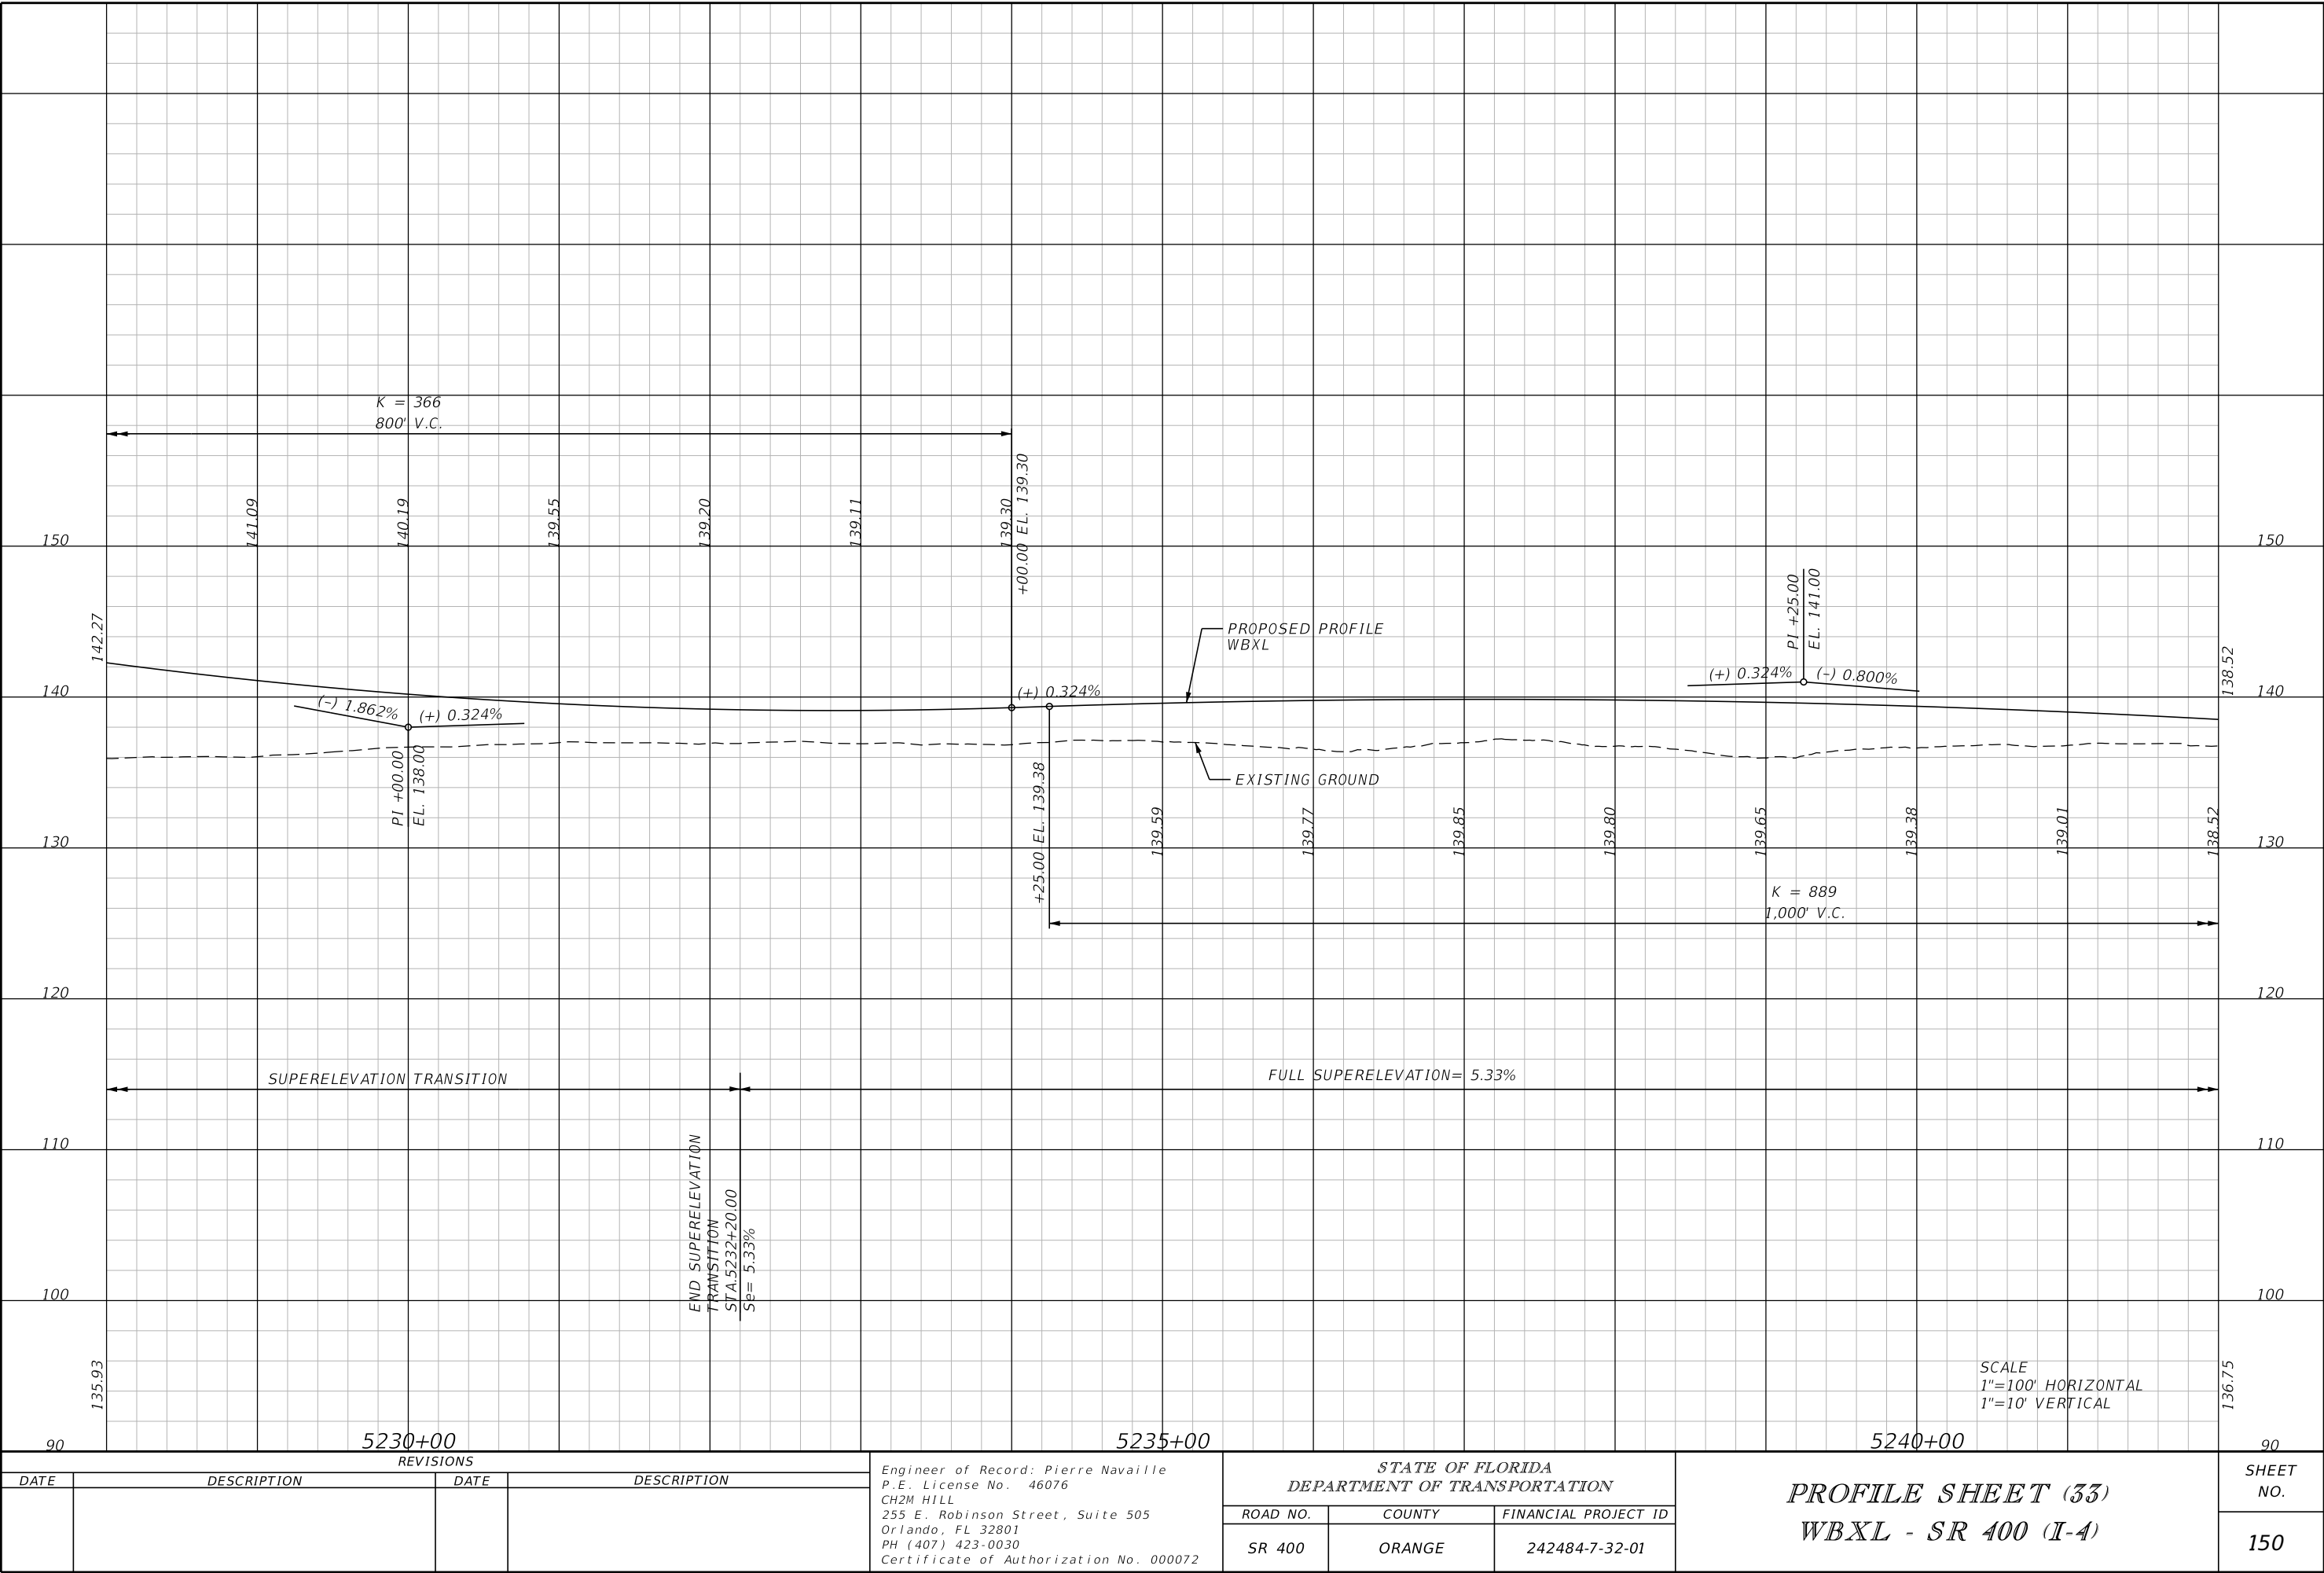

REVISIONS			
DATE	DESCRIPTION	DATE	DESCRIPTION


Engineer of Record: Pierre Navaille
P.E. License No. 46076
CH2M HILL
255 E. Robinson Street, Suite 505
Orlando, FL 32801
PH (407) 423-0030
Certificate of Authorization No. 000072

STATE OF FLORIDA DEPARTMENT OF TRANSPORTATION		
ROAD NO.	COUNTY	FINANCIAL PROJECT ID
SR 400	ORANGE	242484-7-32-01

PROFILE SHEET (33)
WBXL - SR 400 (I-4)


SHEET NO.
150

THE OFFICIAL RECORD OF THIS SHEET IS THE ELECTRONIC FILE DIGITALLY SIGNED AND SEALED UNDER RULE 61G15-23.004, F.A.C.

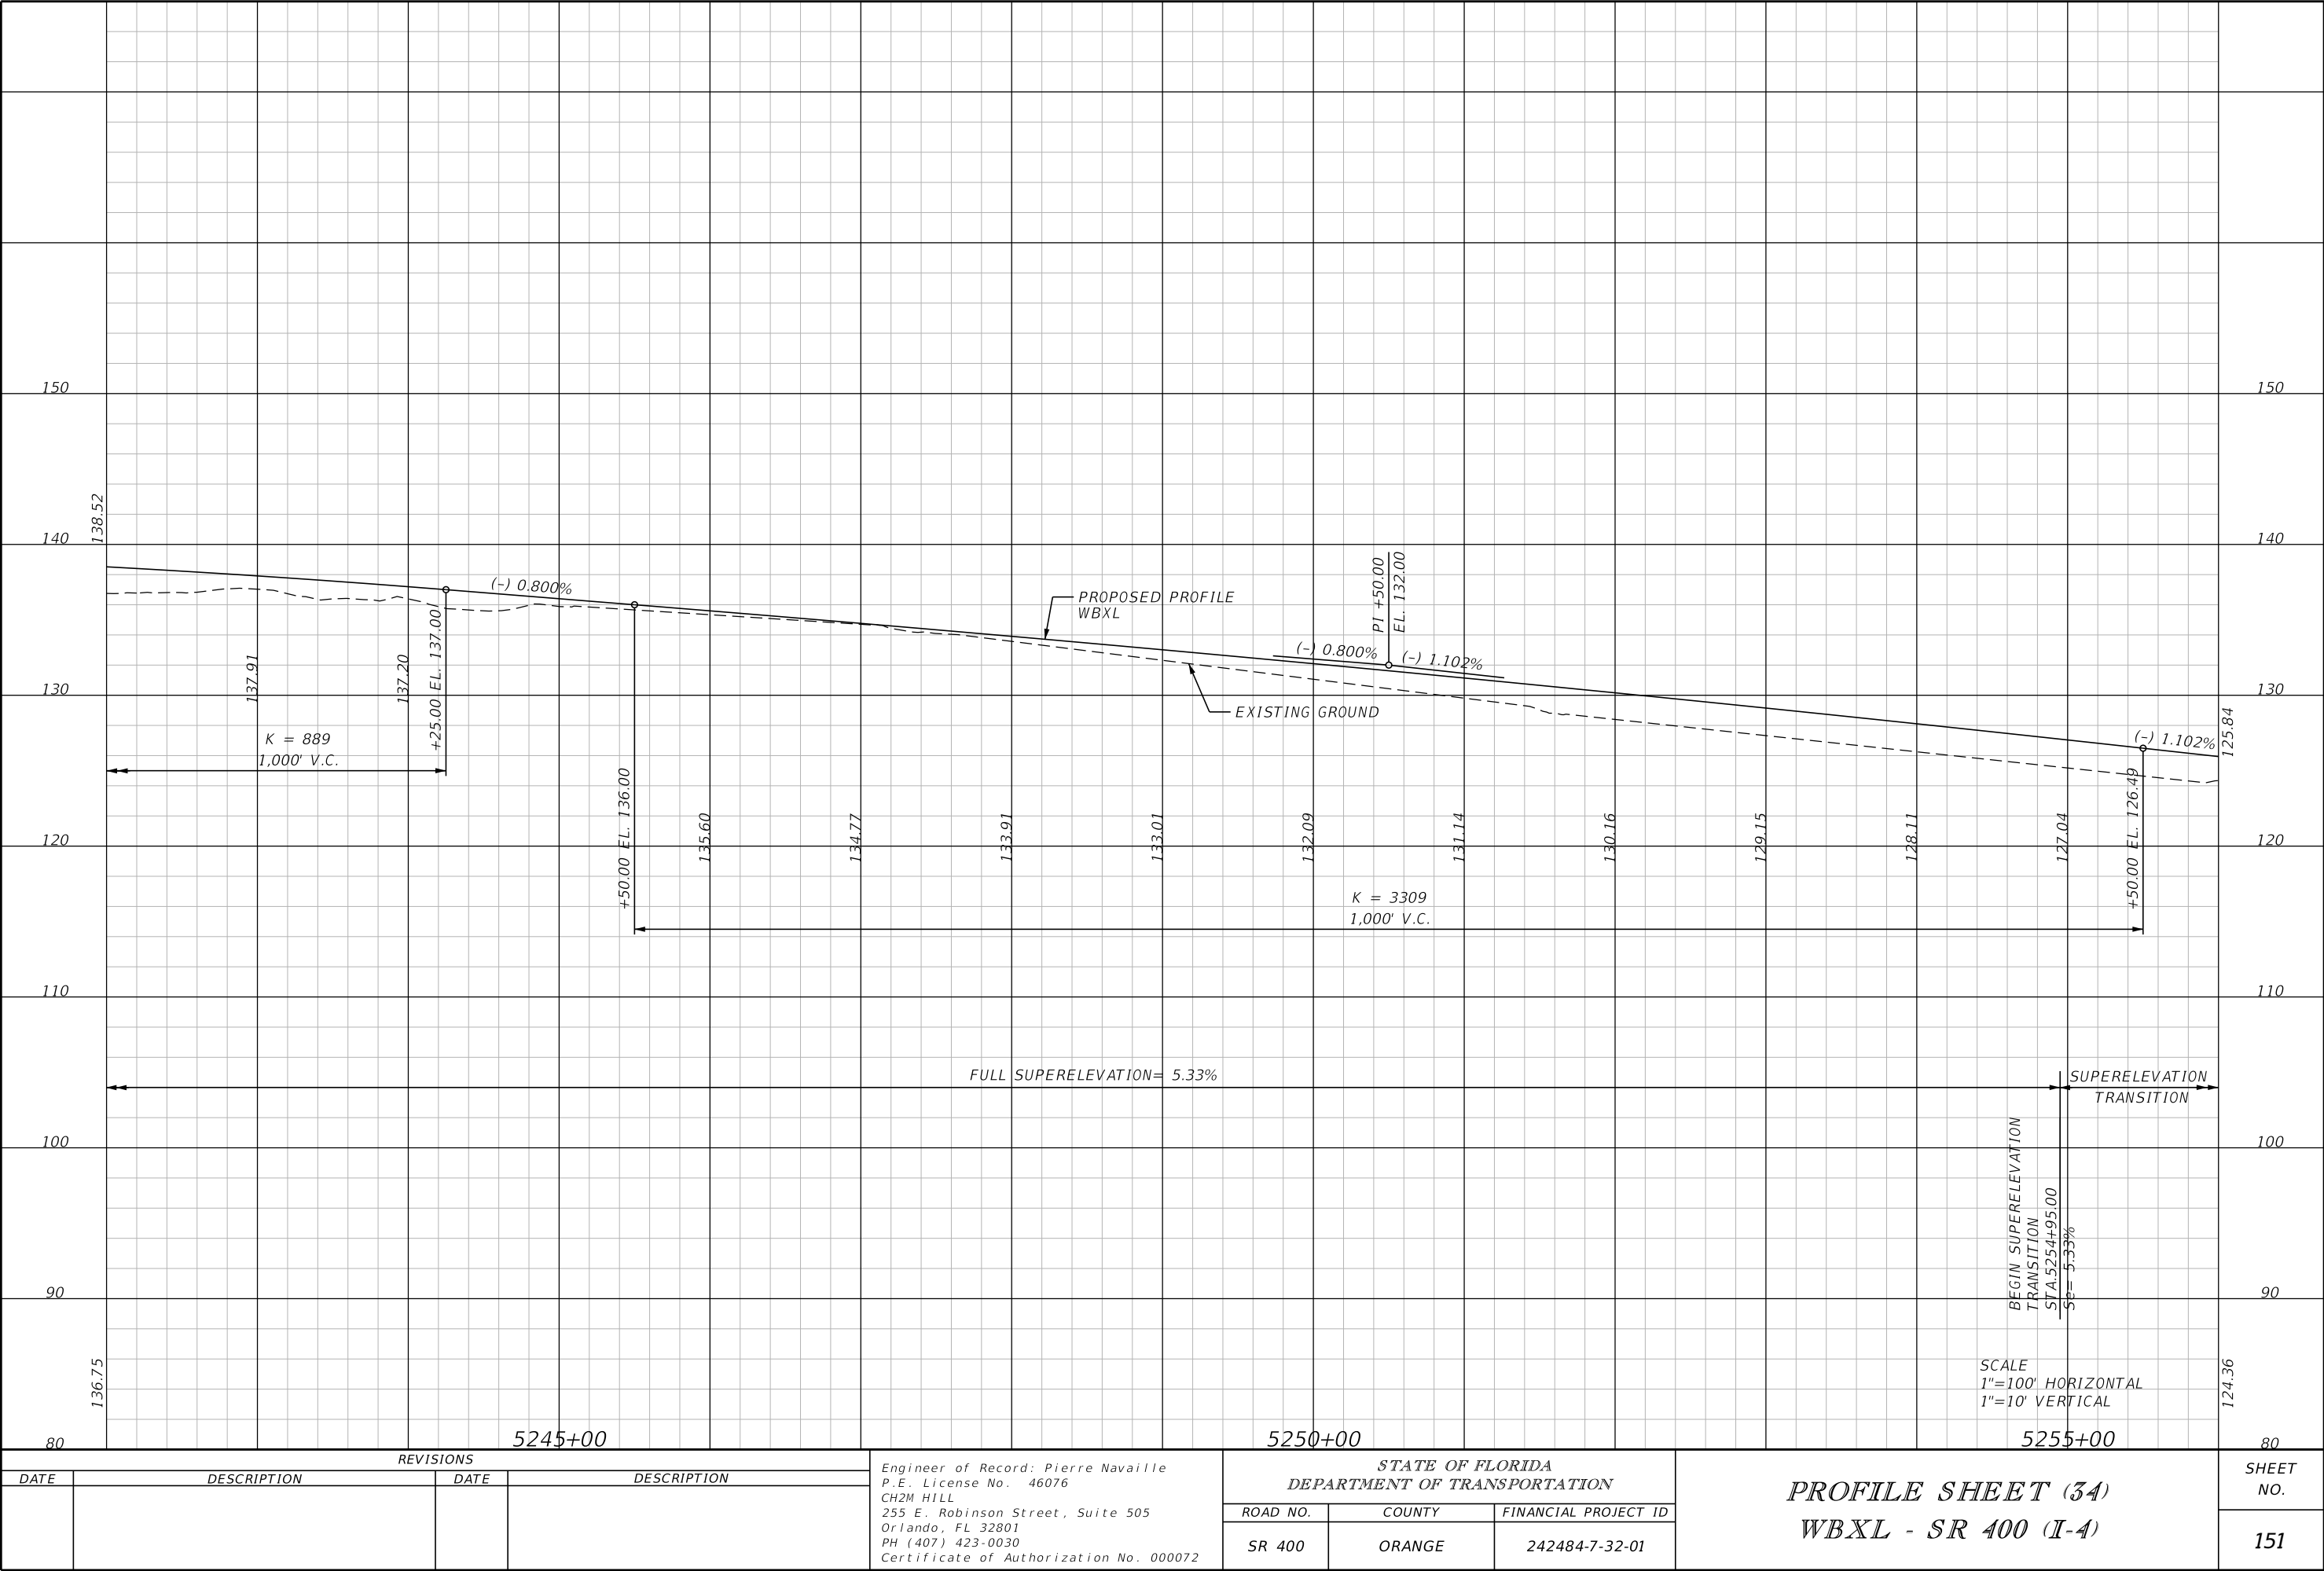


THE OFFICIAL RECORD OF THIS SHEET IS THE ELECTRONIC FILE DIGITALLY SIGNED AND SEALED UNDER RULE 61G15-23.004, F.A.C.

REVISIONS				Engineer of Record: Pierre Navaille P.E. License No. 46076 CH2M HILL 255 E. Robinson Street, Suite 505 Orlando, FL 32801 PH (407) 423-0030 Certificate of Authorization No. 000072	STATE OF FLORIDA DEPARTMENT OF TRANSPORTATION			PROFILE SHEET (34) WBXL - SR 400 (I-4)		SHEET NO. 151
DATE	DESCRIPTION	DATE	DESCRIPTION		ROAD NO.	COUNTY	FINANCIAL PROJECT ID			
					SR 400	ORANGE	242484-7-32-01			

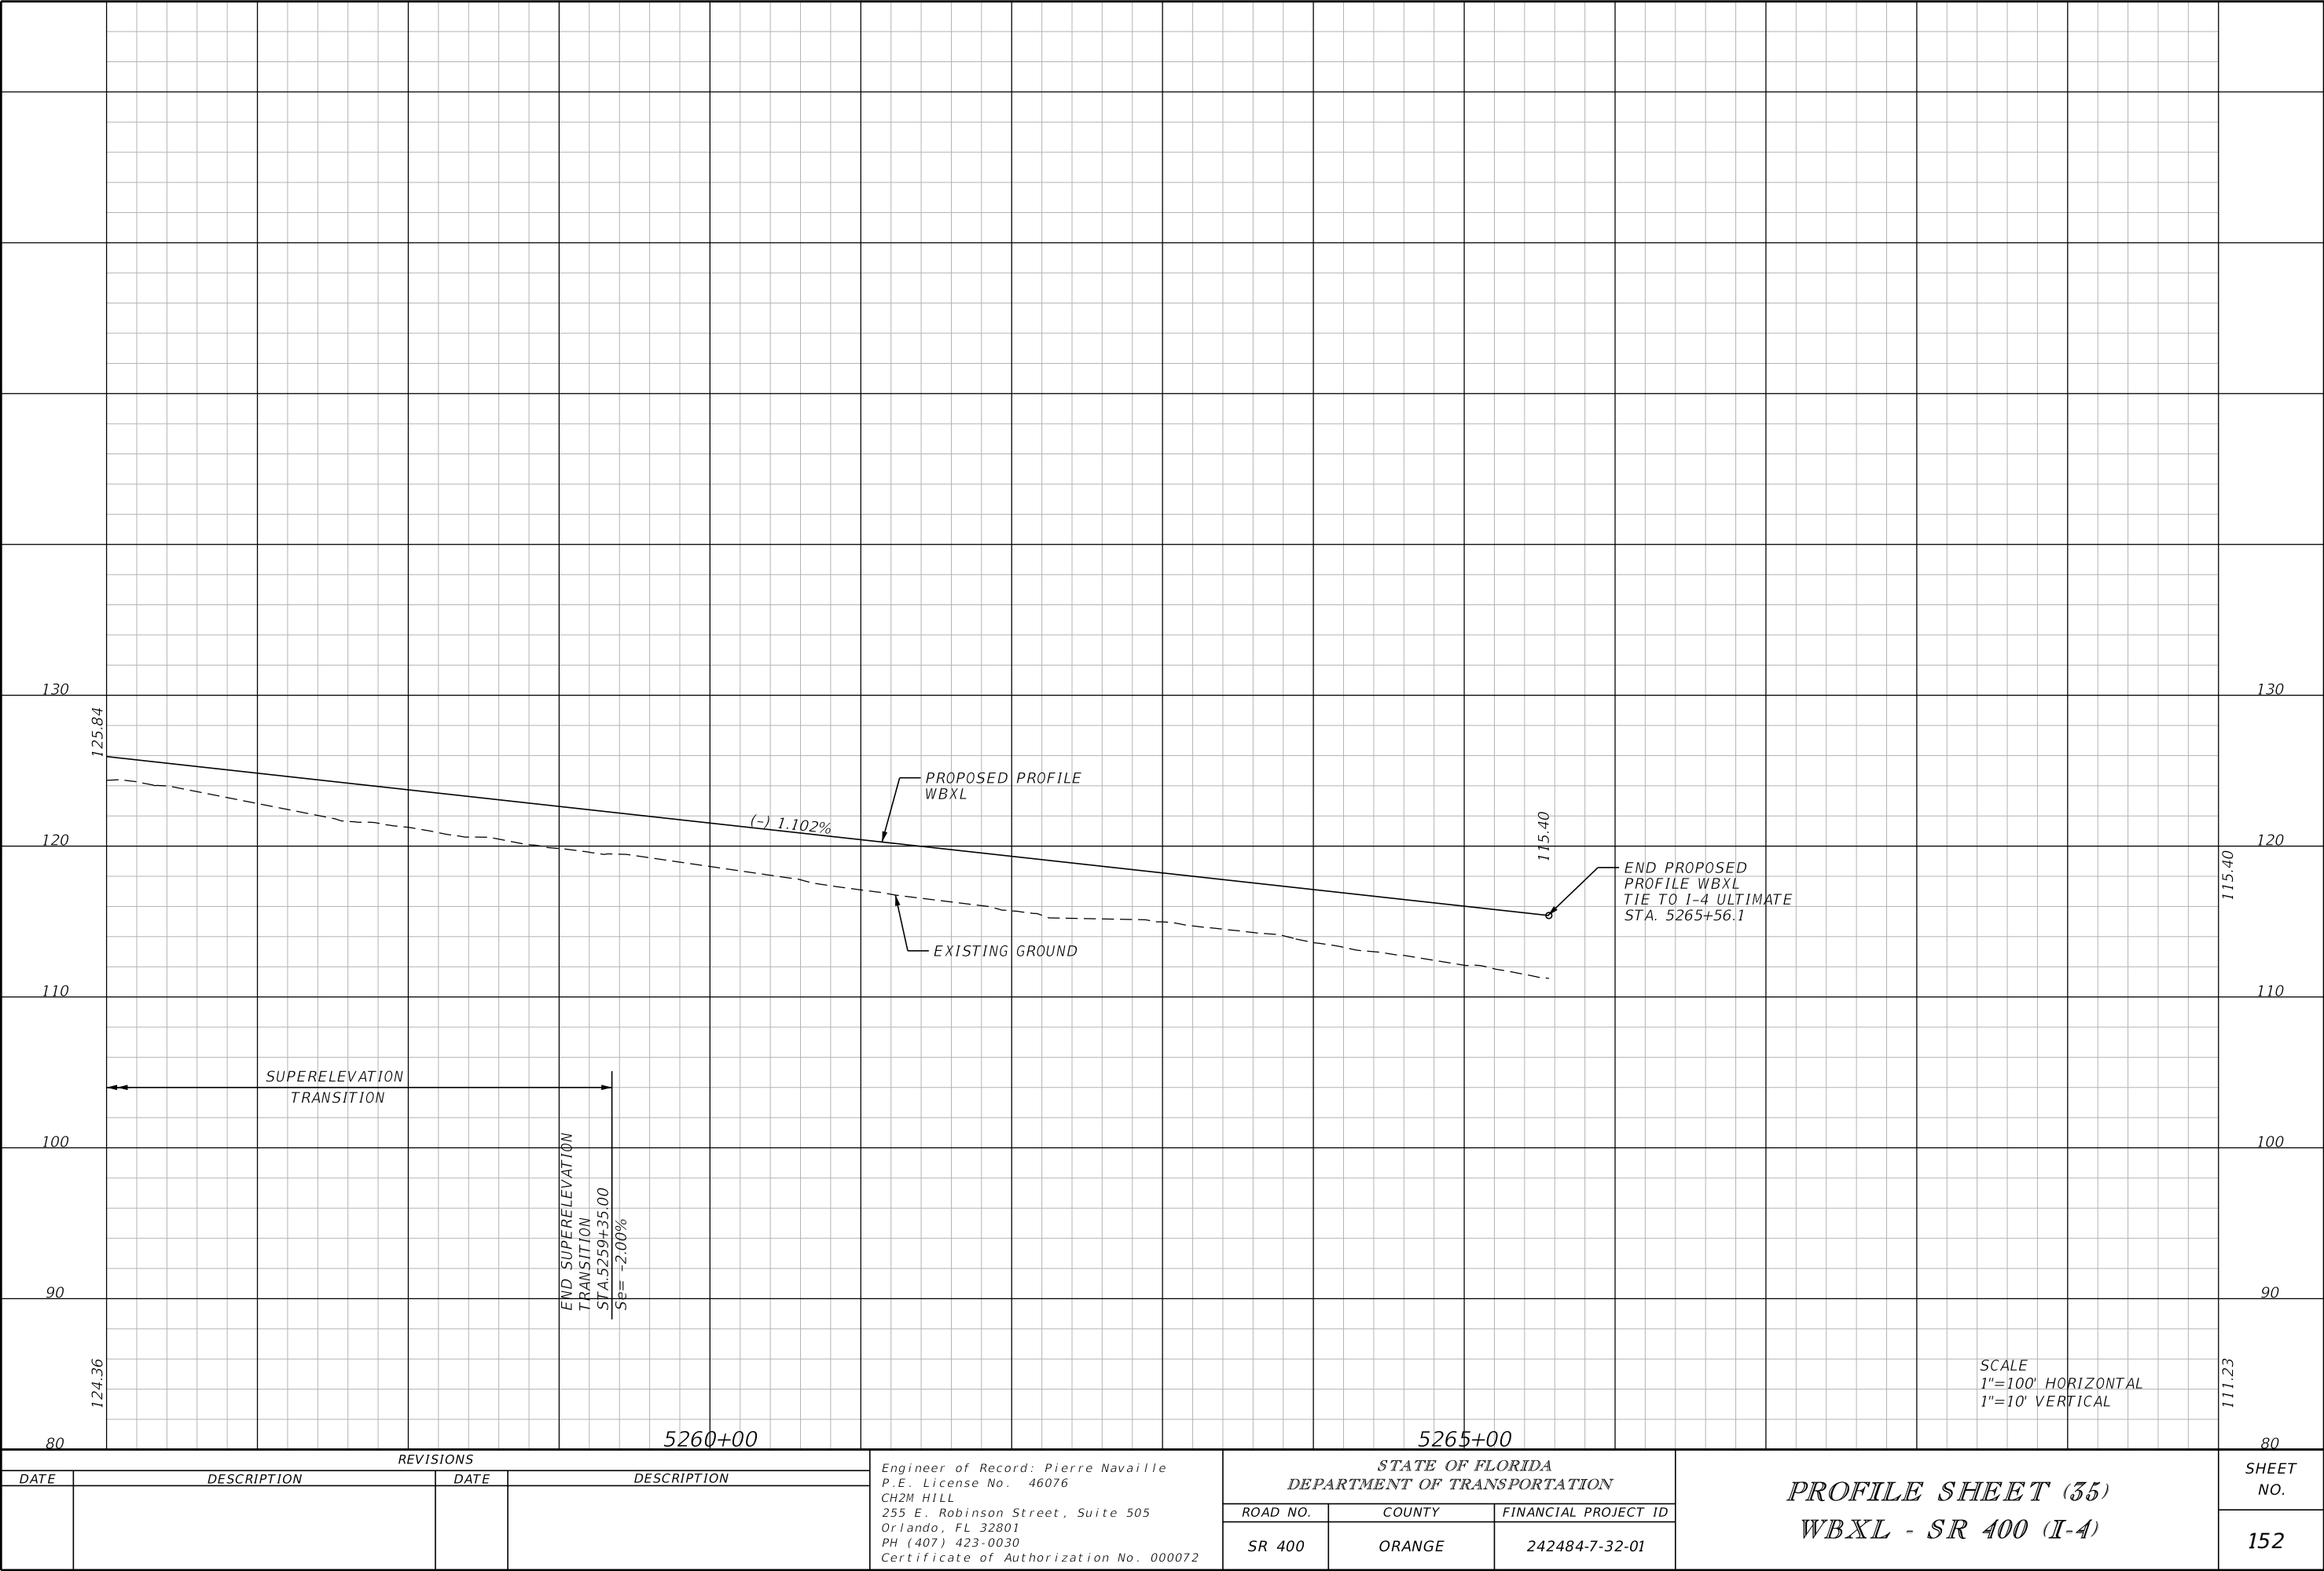


THE OFFICIAL RECORD OF THIS SHEET IS THE ELECTRONIC FILE DIGITALLY SIGNED AND SEALED UNDER RULE 61G15-23.004, F.A.C.

REVISIONS				Engineer of Record: Pierre Navaille P.E. License No. 46076 CH2M HILL 255 E. Robinson Street, Suite 505 Orlando, FL 32801 PH (407) 423-0030 Certificate of Authorization No. 000072	STATE OF FLORIDA DEPARTMENT OF TRANSPORTATION			PROFILE SHEET (35) WBXL - SR 400 (I-4)		SHEET NO.
DATE	DESCRIPTION	DATE	DESCRIPTION							
					ROAD NO.	COUNTY	FINANCIAL PROJECT ID			
					SR 400	ORANGE	242484-7-32-01			152

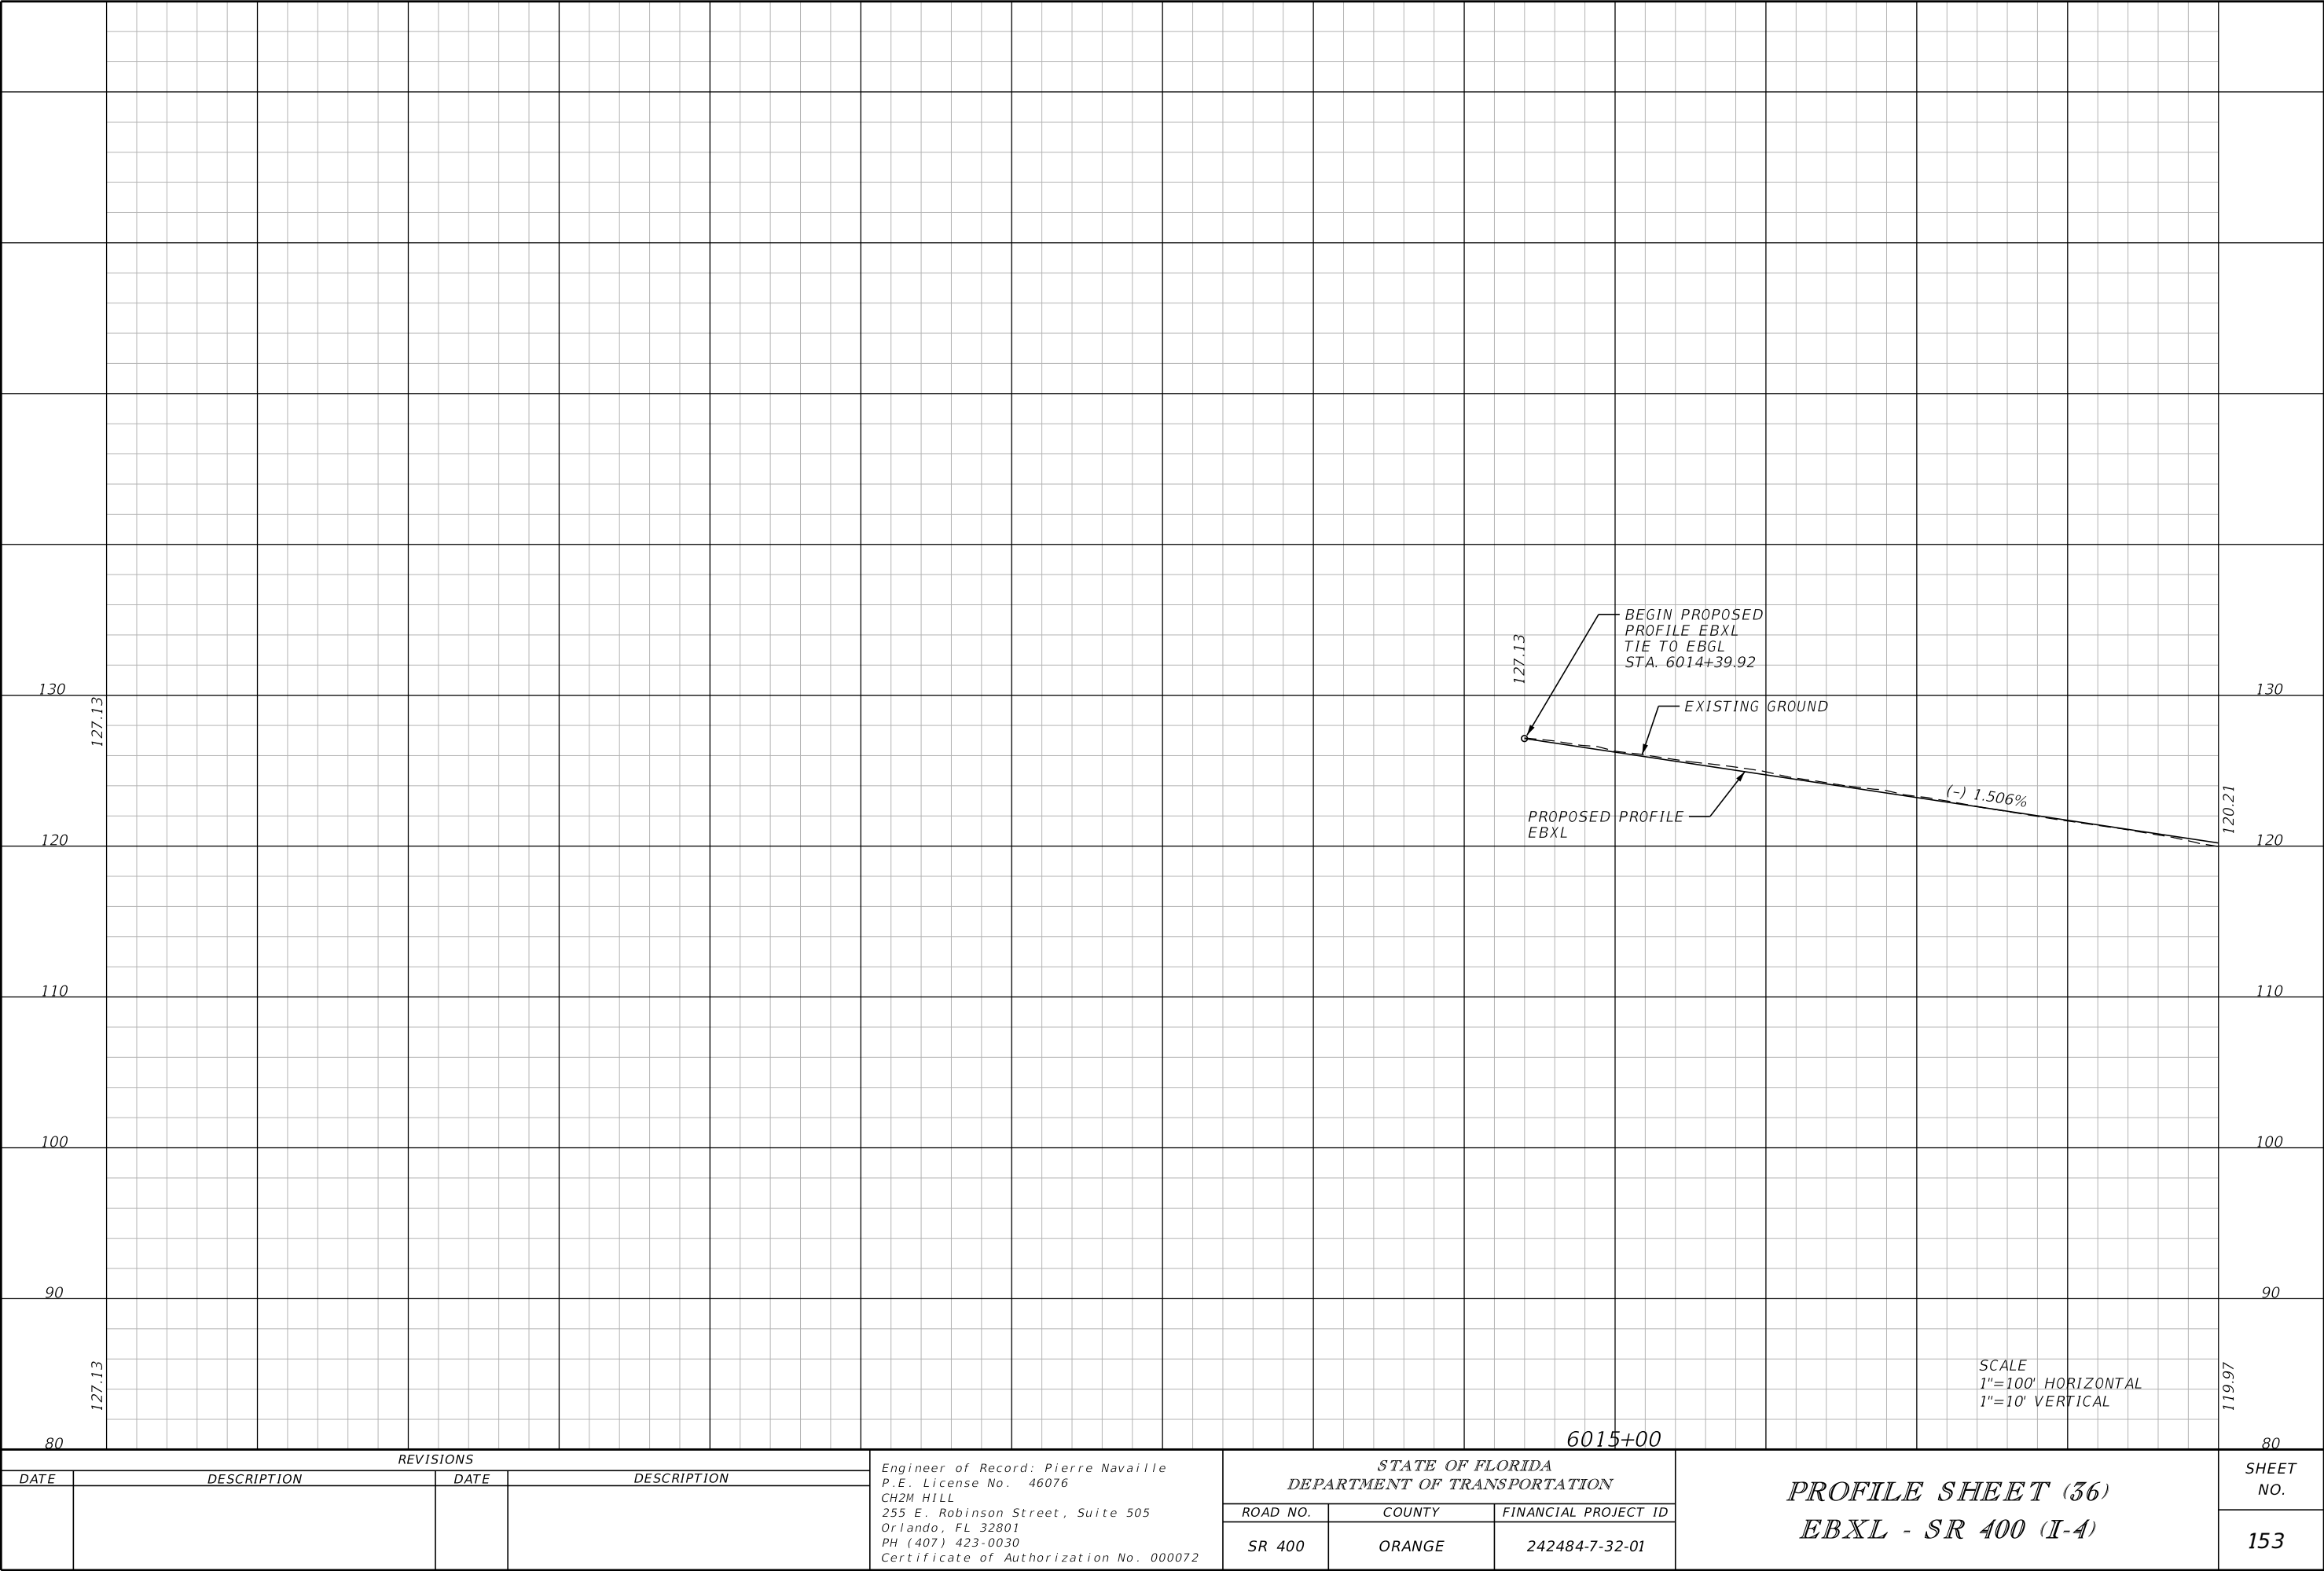


THE OFFICIAL RECORD OF THIS SHEET IS THE ELECTRONIC FILE DIGITALLY SIGNED AND SEALED UNDER RULE 61G15-23.004, F.A.C.

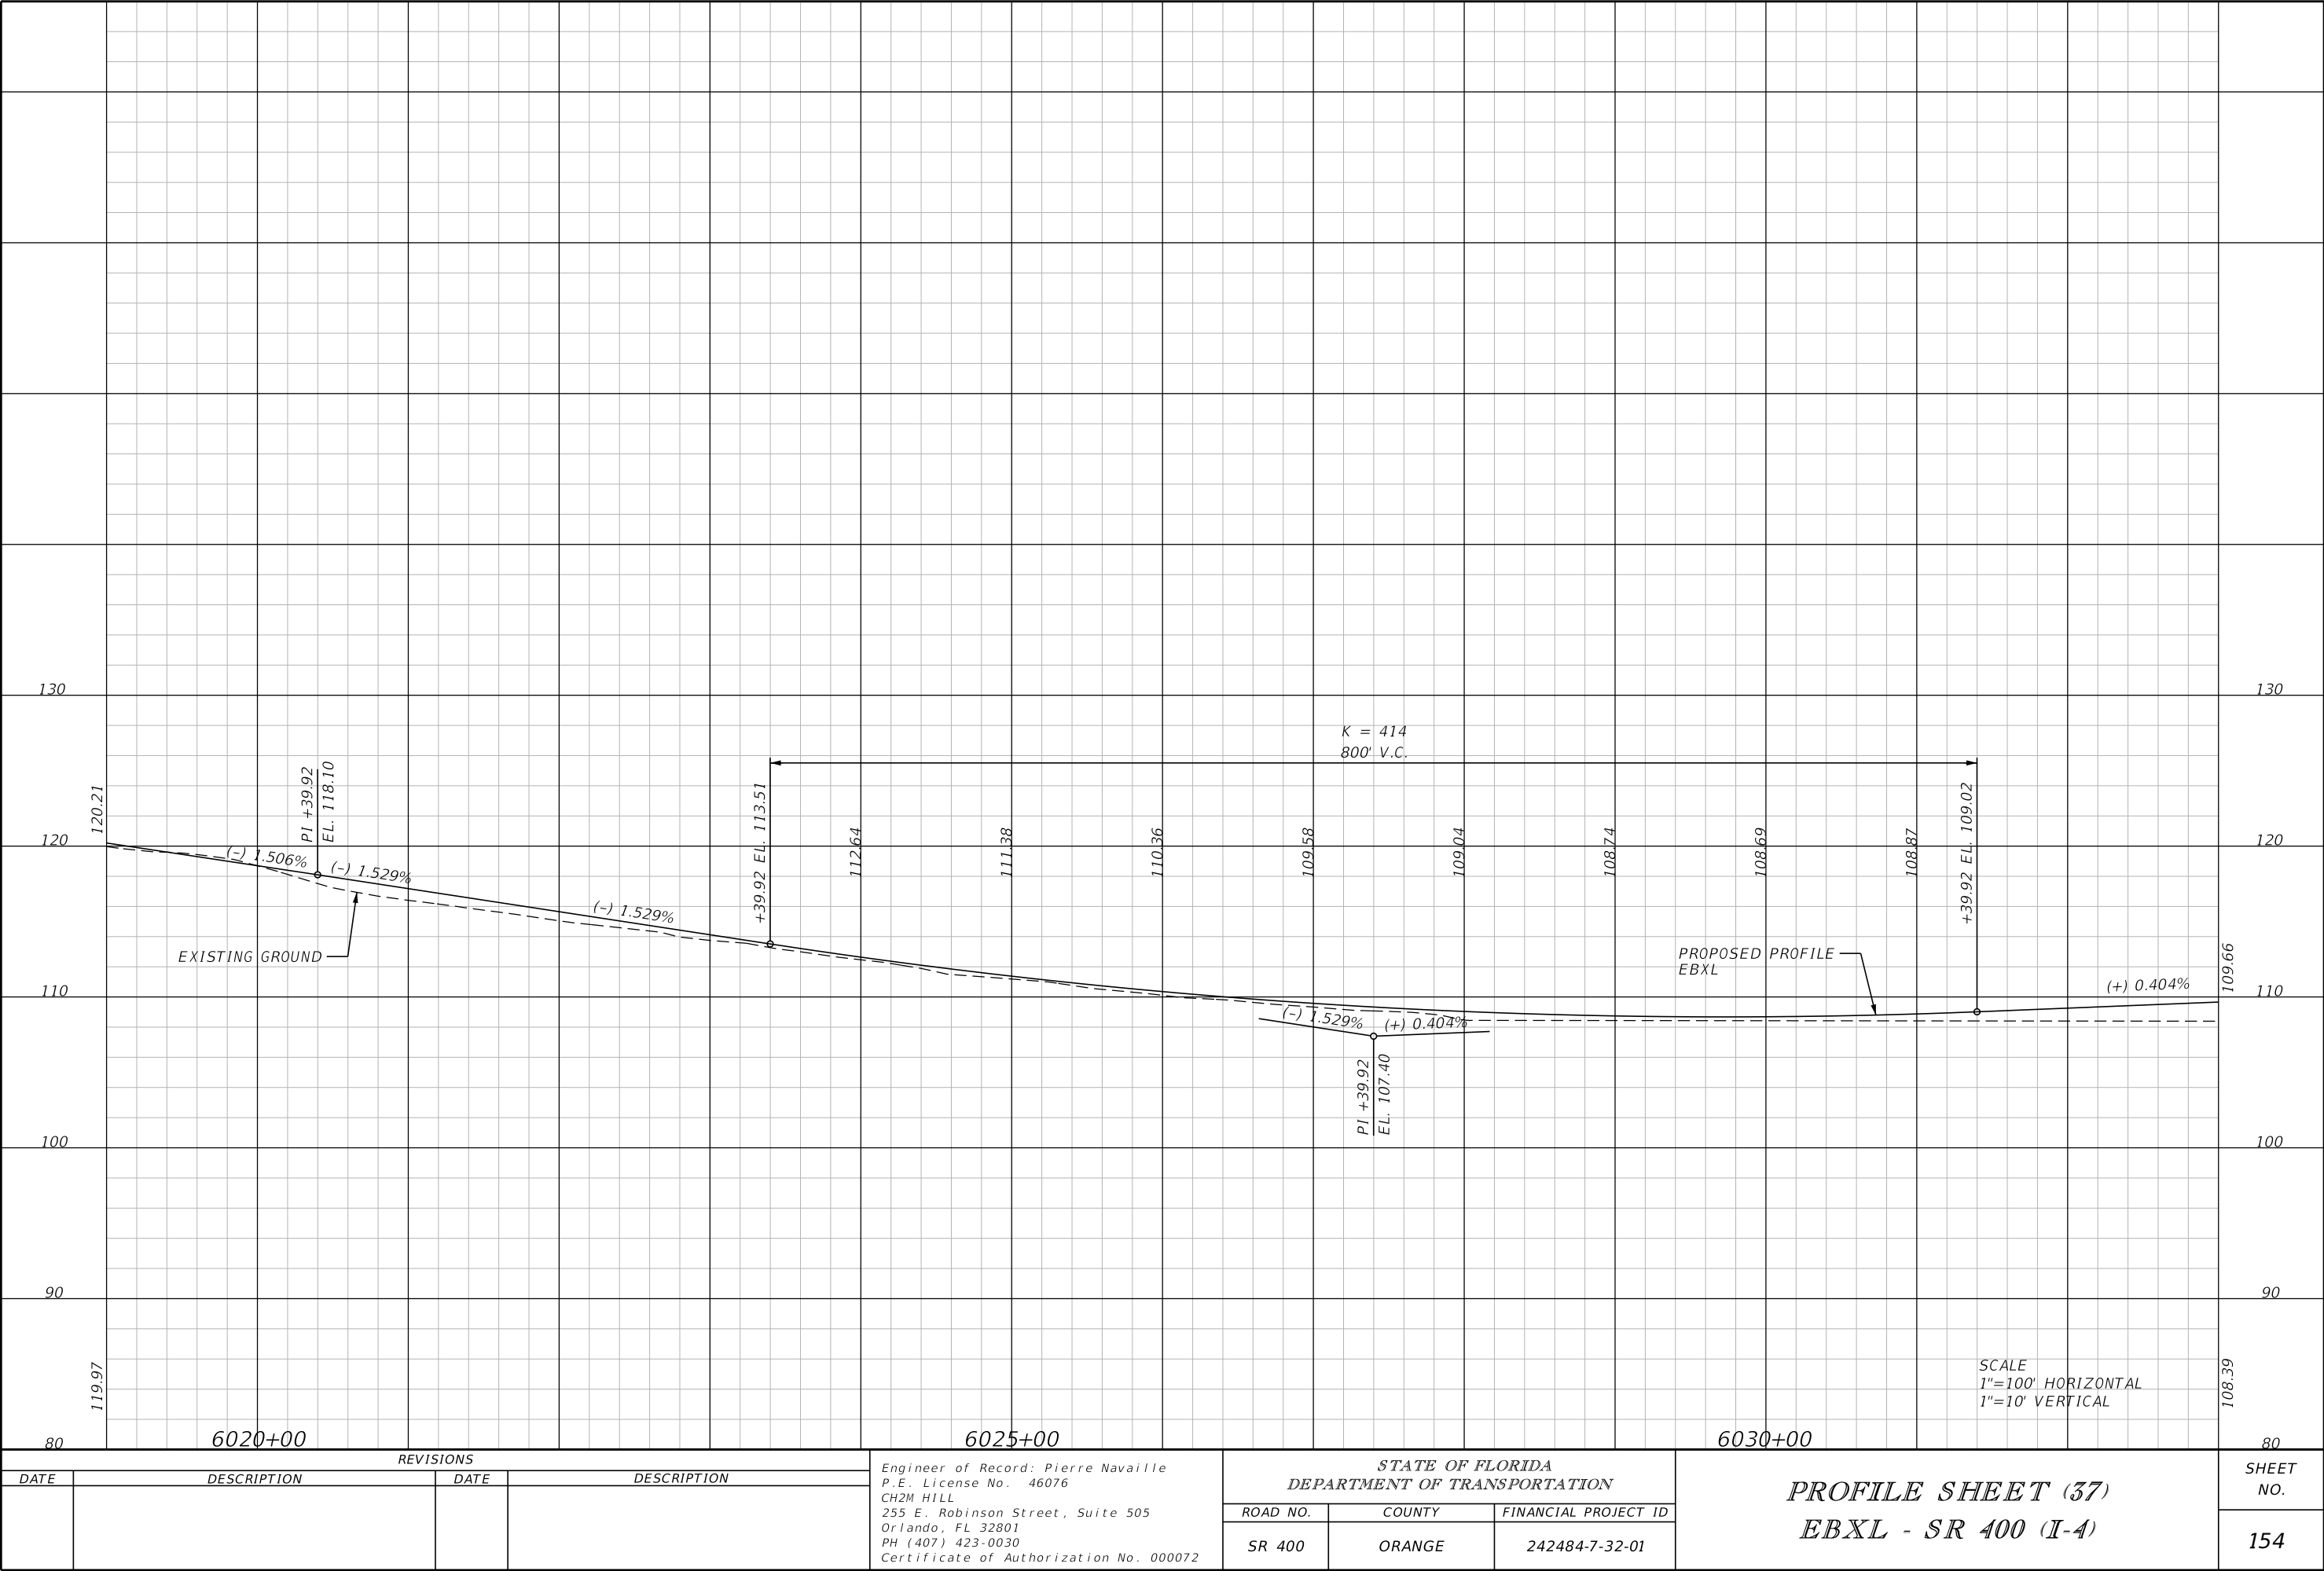


REVISIONS				Engineer of Record: Pierre Navaille P.E. License No. 46076 CH2M HILL 255 E. Robinson Street, Suite 505 Orlando, FL 32801 PH (407) 423-0030 Certificate of Authorization No. 000072	STATE OF FLORIDA DEPARTMENT OF TRANSPORTATION			PROFILE SHEET (37) EBXL - SR 400 (I-4)		SHEET NO. 154
DATE	DESCRIPTION	DATE	DESCRIPTION		ROAD NO.	COUNTY	FINANCIAL PROJECT ID			
					SR 400	ORANGE	242484-7-32-01			


THE OFFICIAL RECORD OF THIS SHEET IS THE ELECTRONIC FILE DIGITALLY SIGNED AND SEALED UNDER RULE 61G15-23.004, F.A.C.

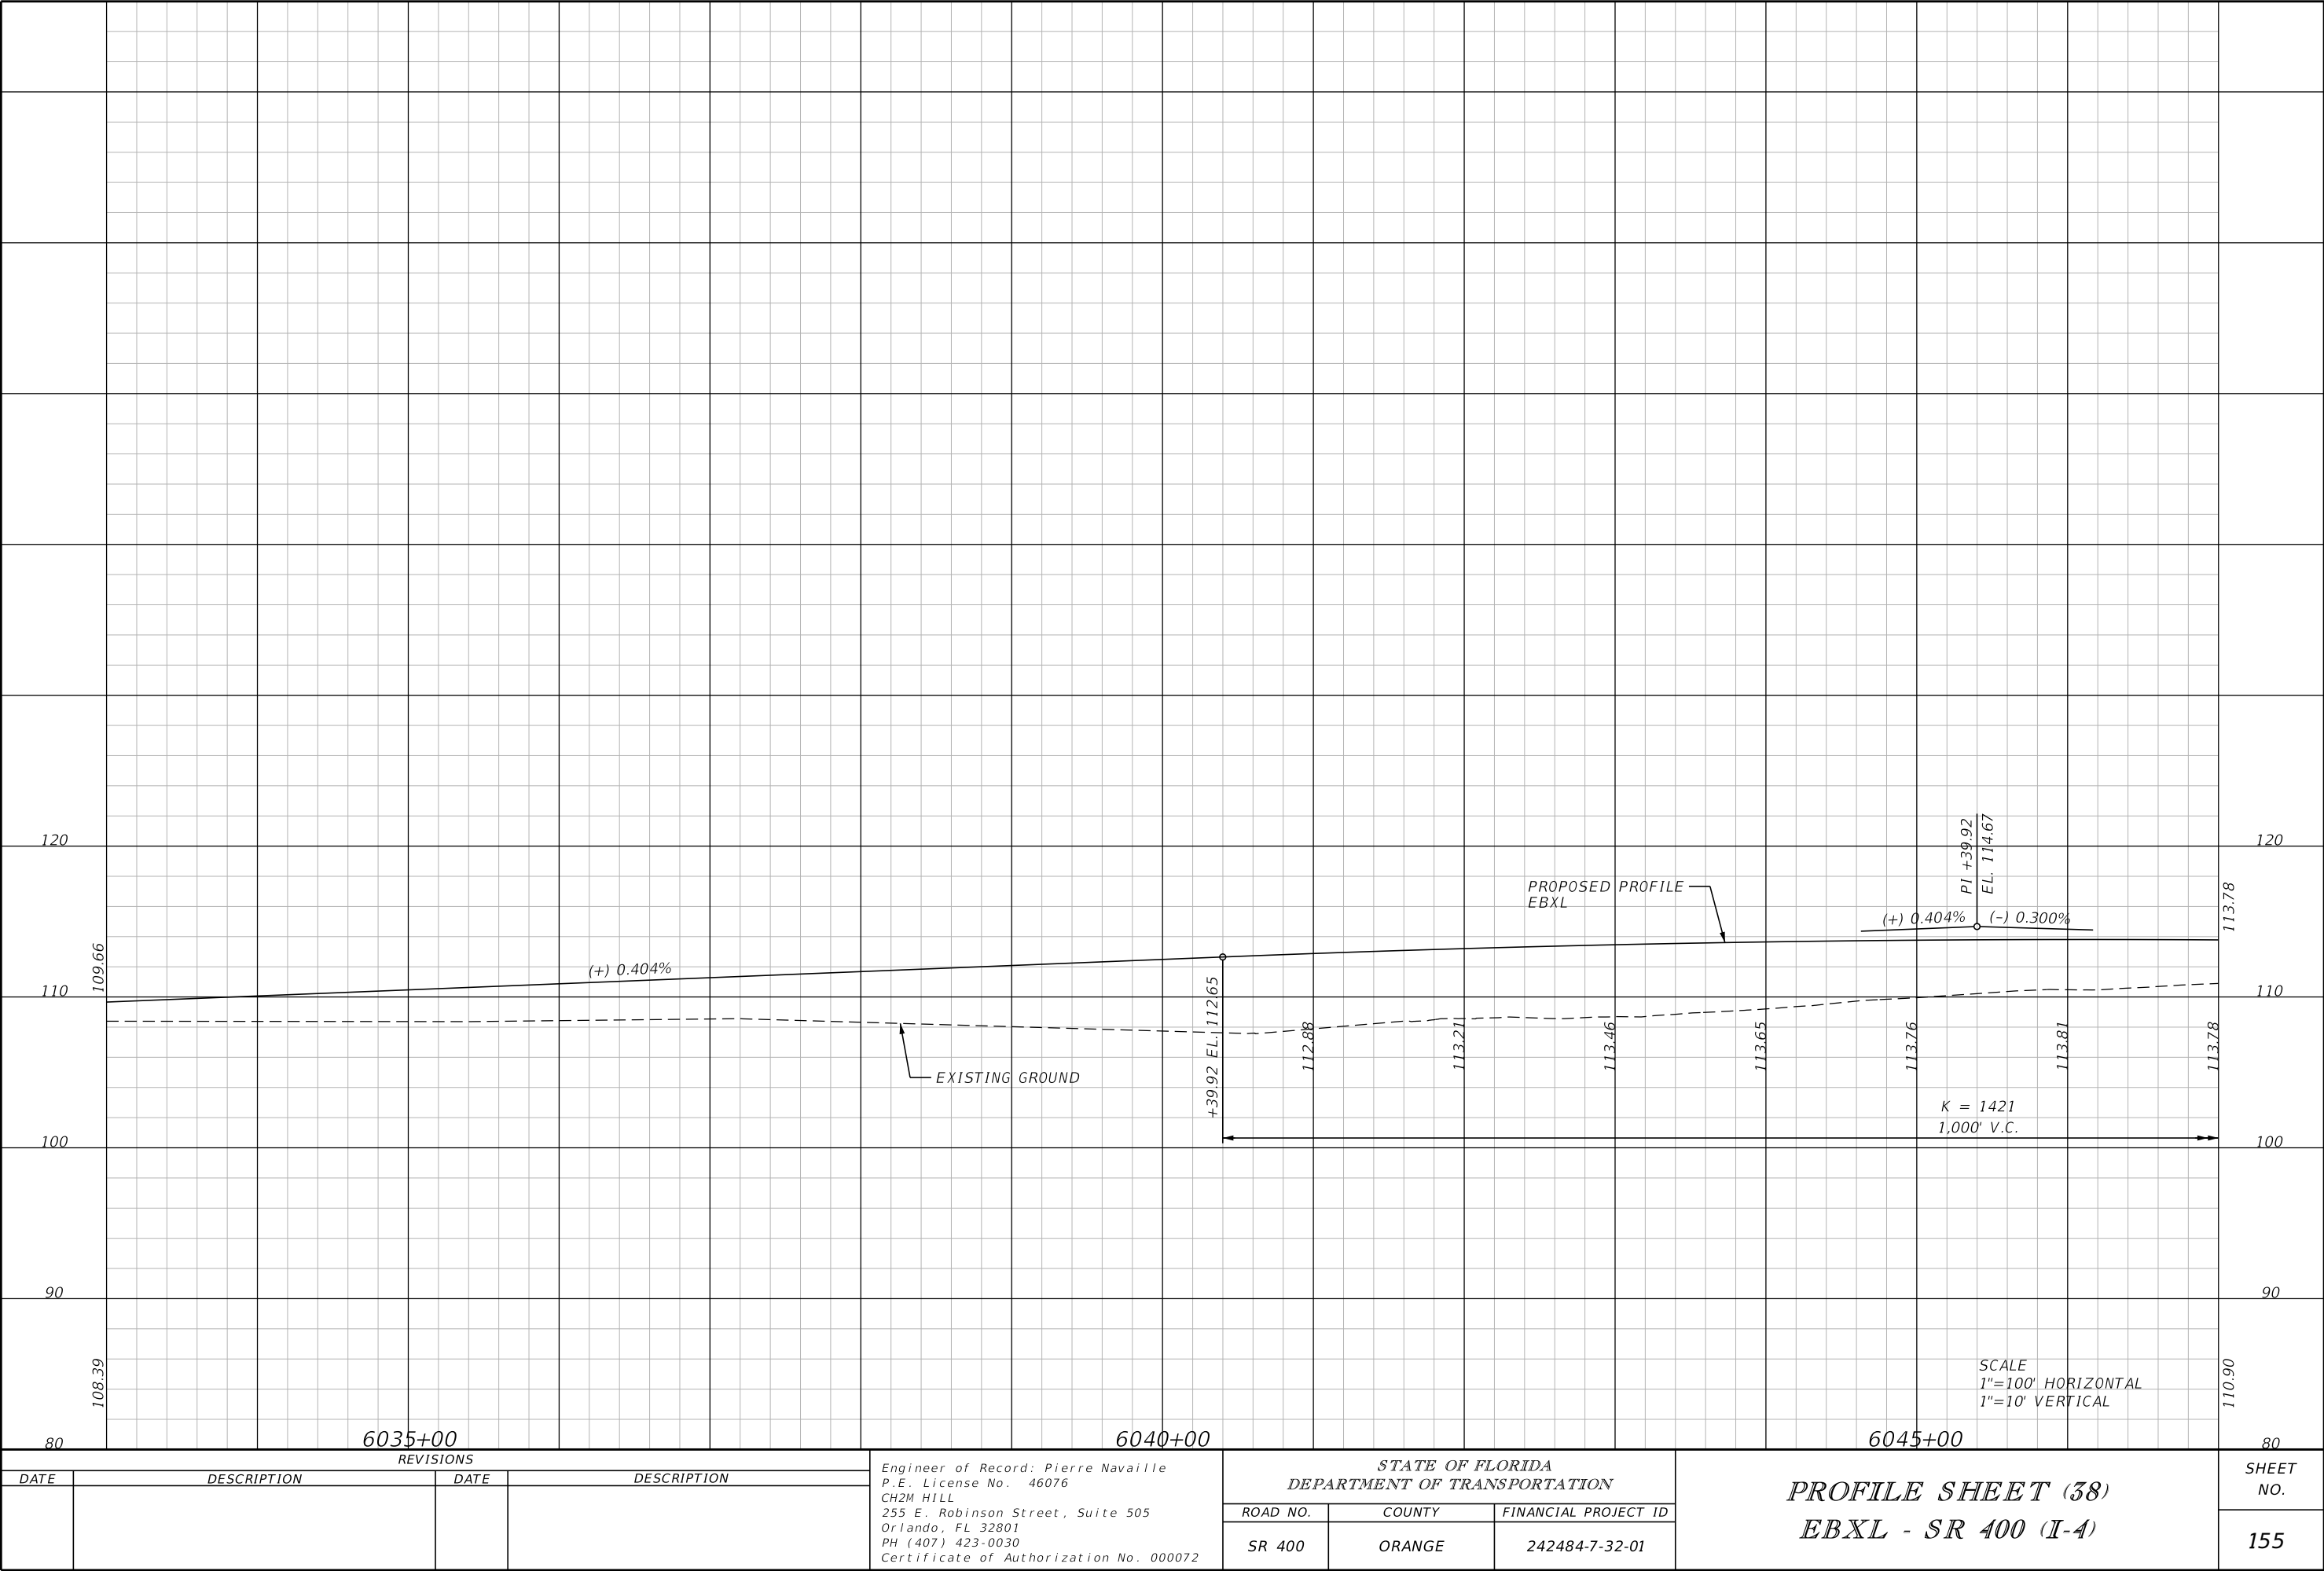


THE OFFICIAL RECORD OF THIS SHEET IS THE ELECTRONIC FILE DIGITALLY SIGNED AND SEALED UNDER RULE 61G15-23.004, F.A.C.

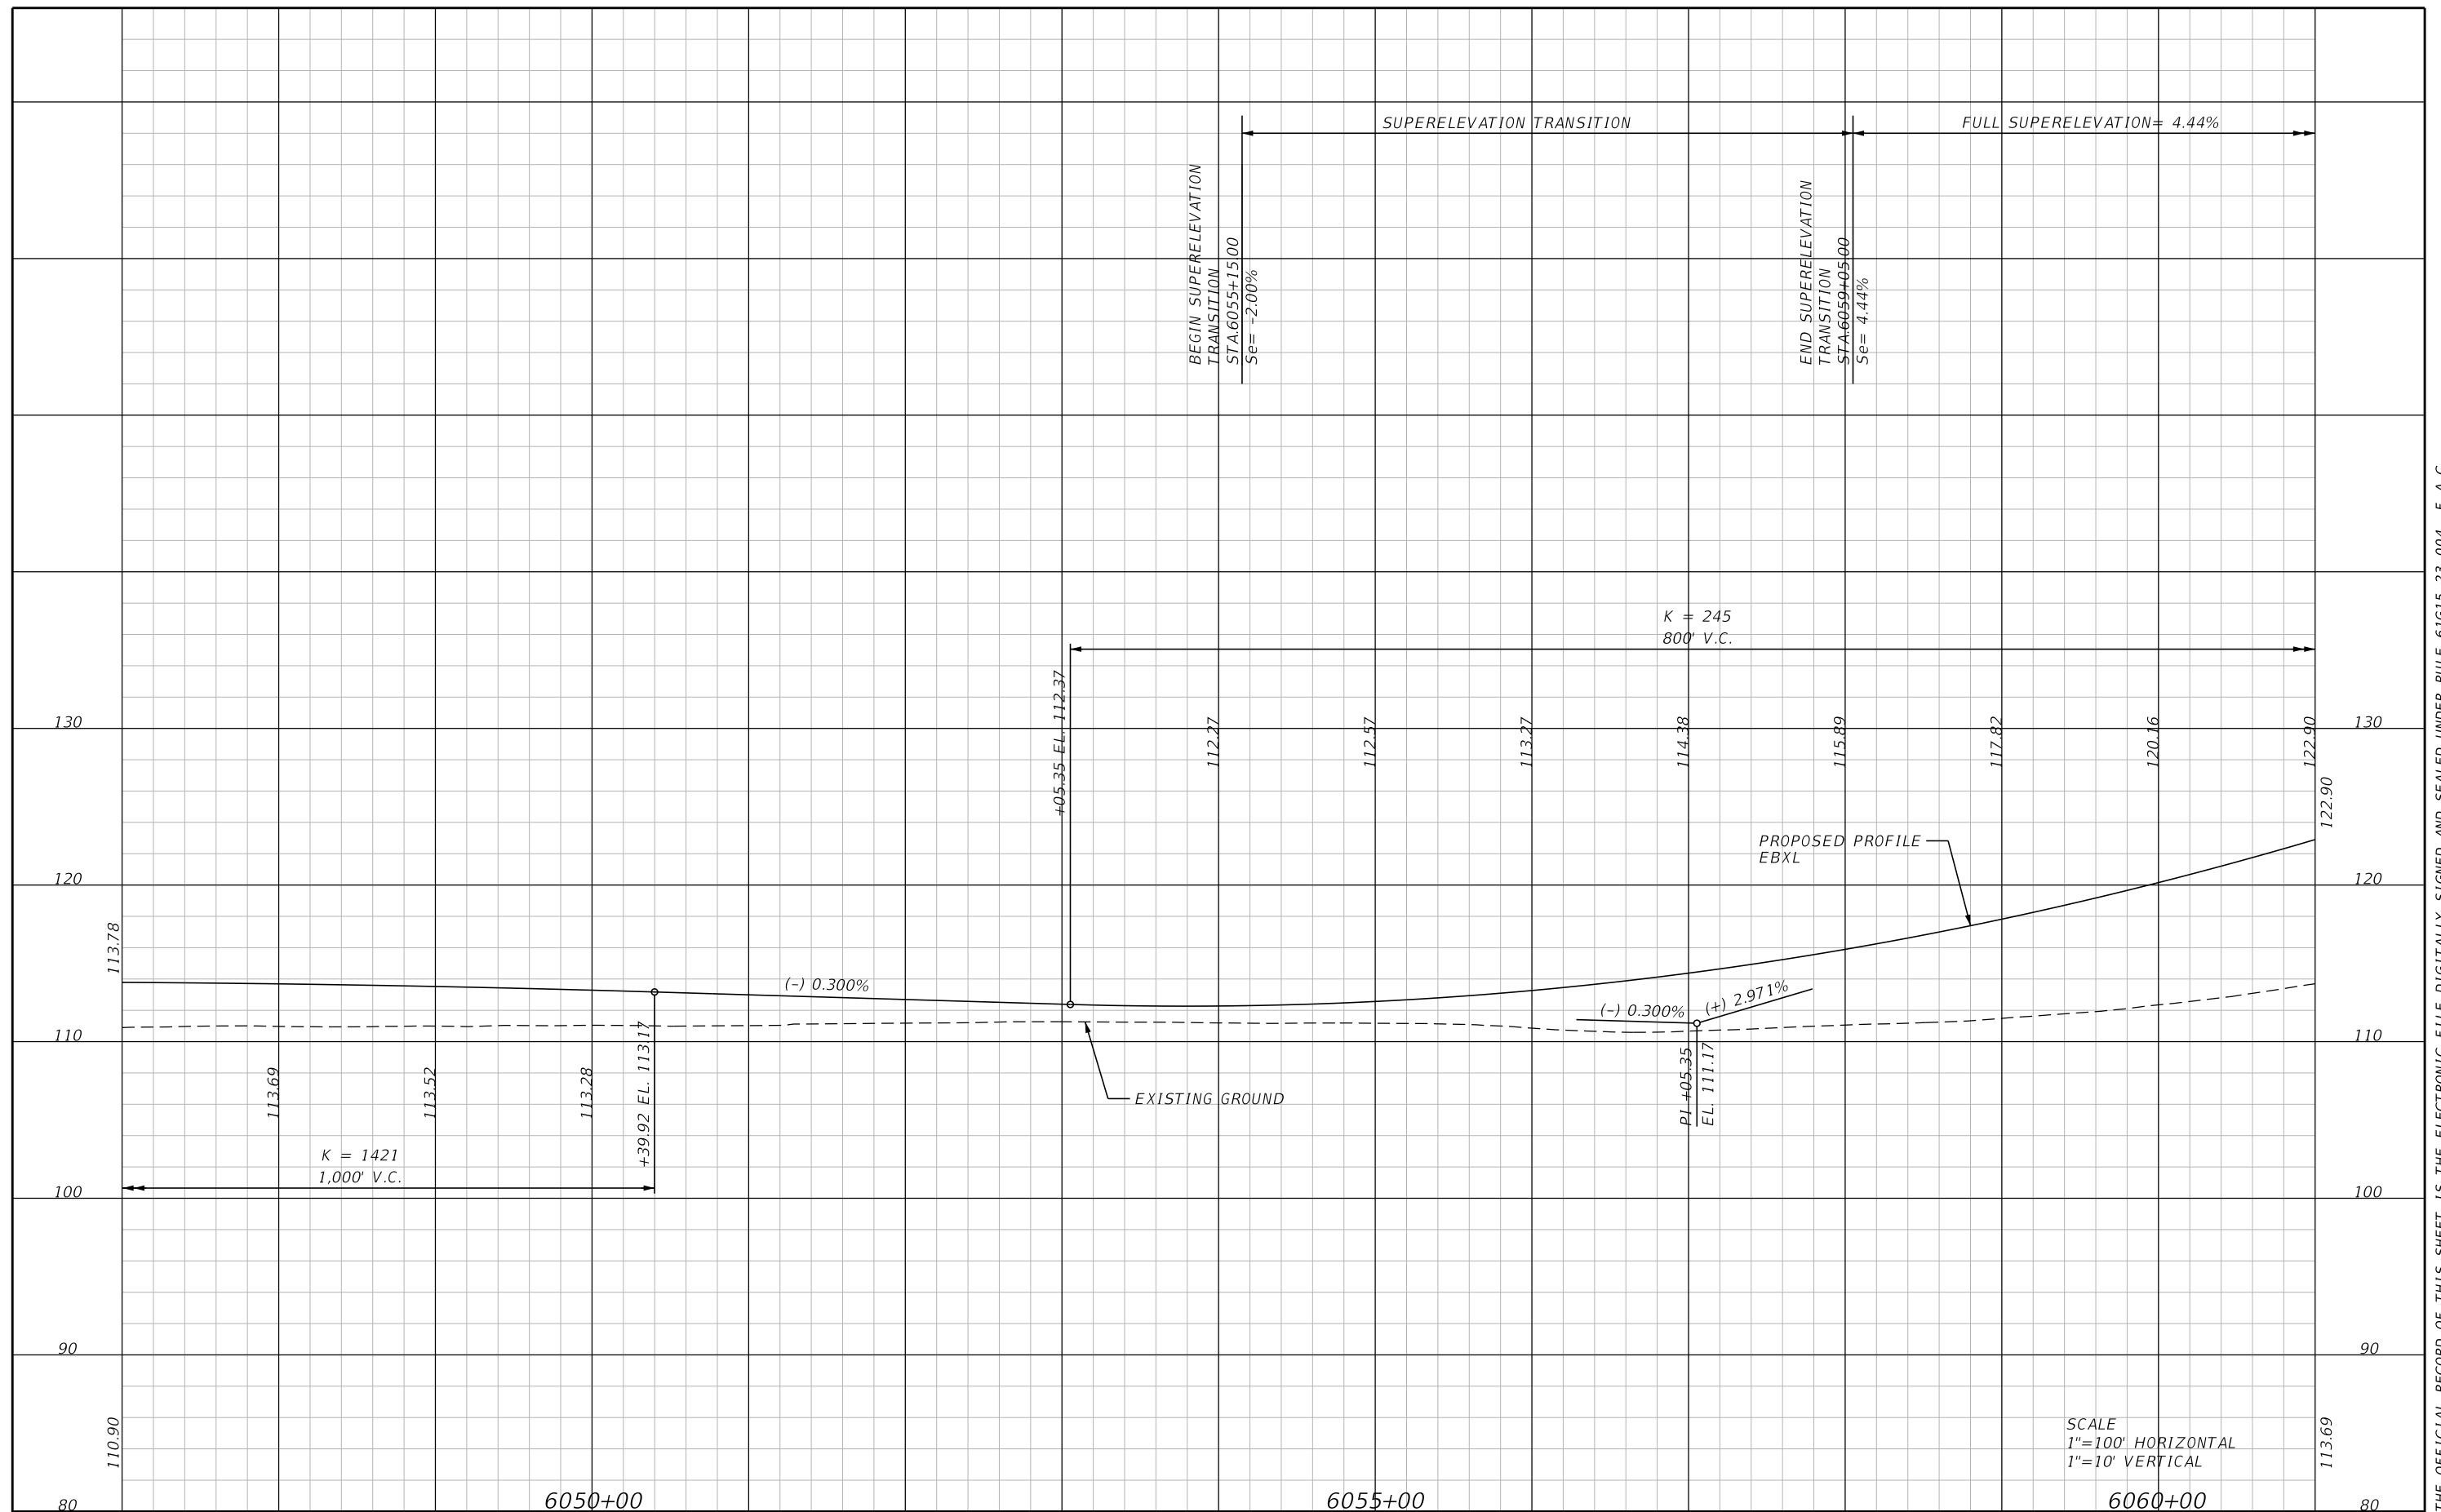

REVISIONS				Engineer of Record: Pierre Navaille P.E. License No. 46076 CH2M HILL 255 E. Robinson Street, Suite 505 Orlando, FL 32801 PH (407) 423-0030 Certificate of Authorization No. 000072	STATE OF FLORIDA DEPARTMENT OF TRANSPORTATION			PROFILE SHEET (39) EBXL - SR 400 (I-4)	SHEET NO.
DATE	DESCRIPTION	DATE	DESCRIPTION		ROAD NO.	COUNTY	FINANCIAL PROJECT ID		156
					SR 400	ORANGE	242484-7-32-01		

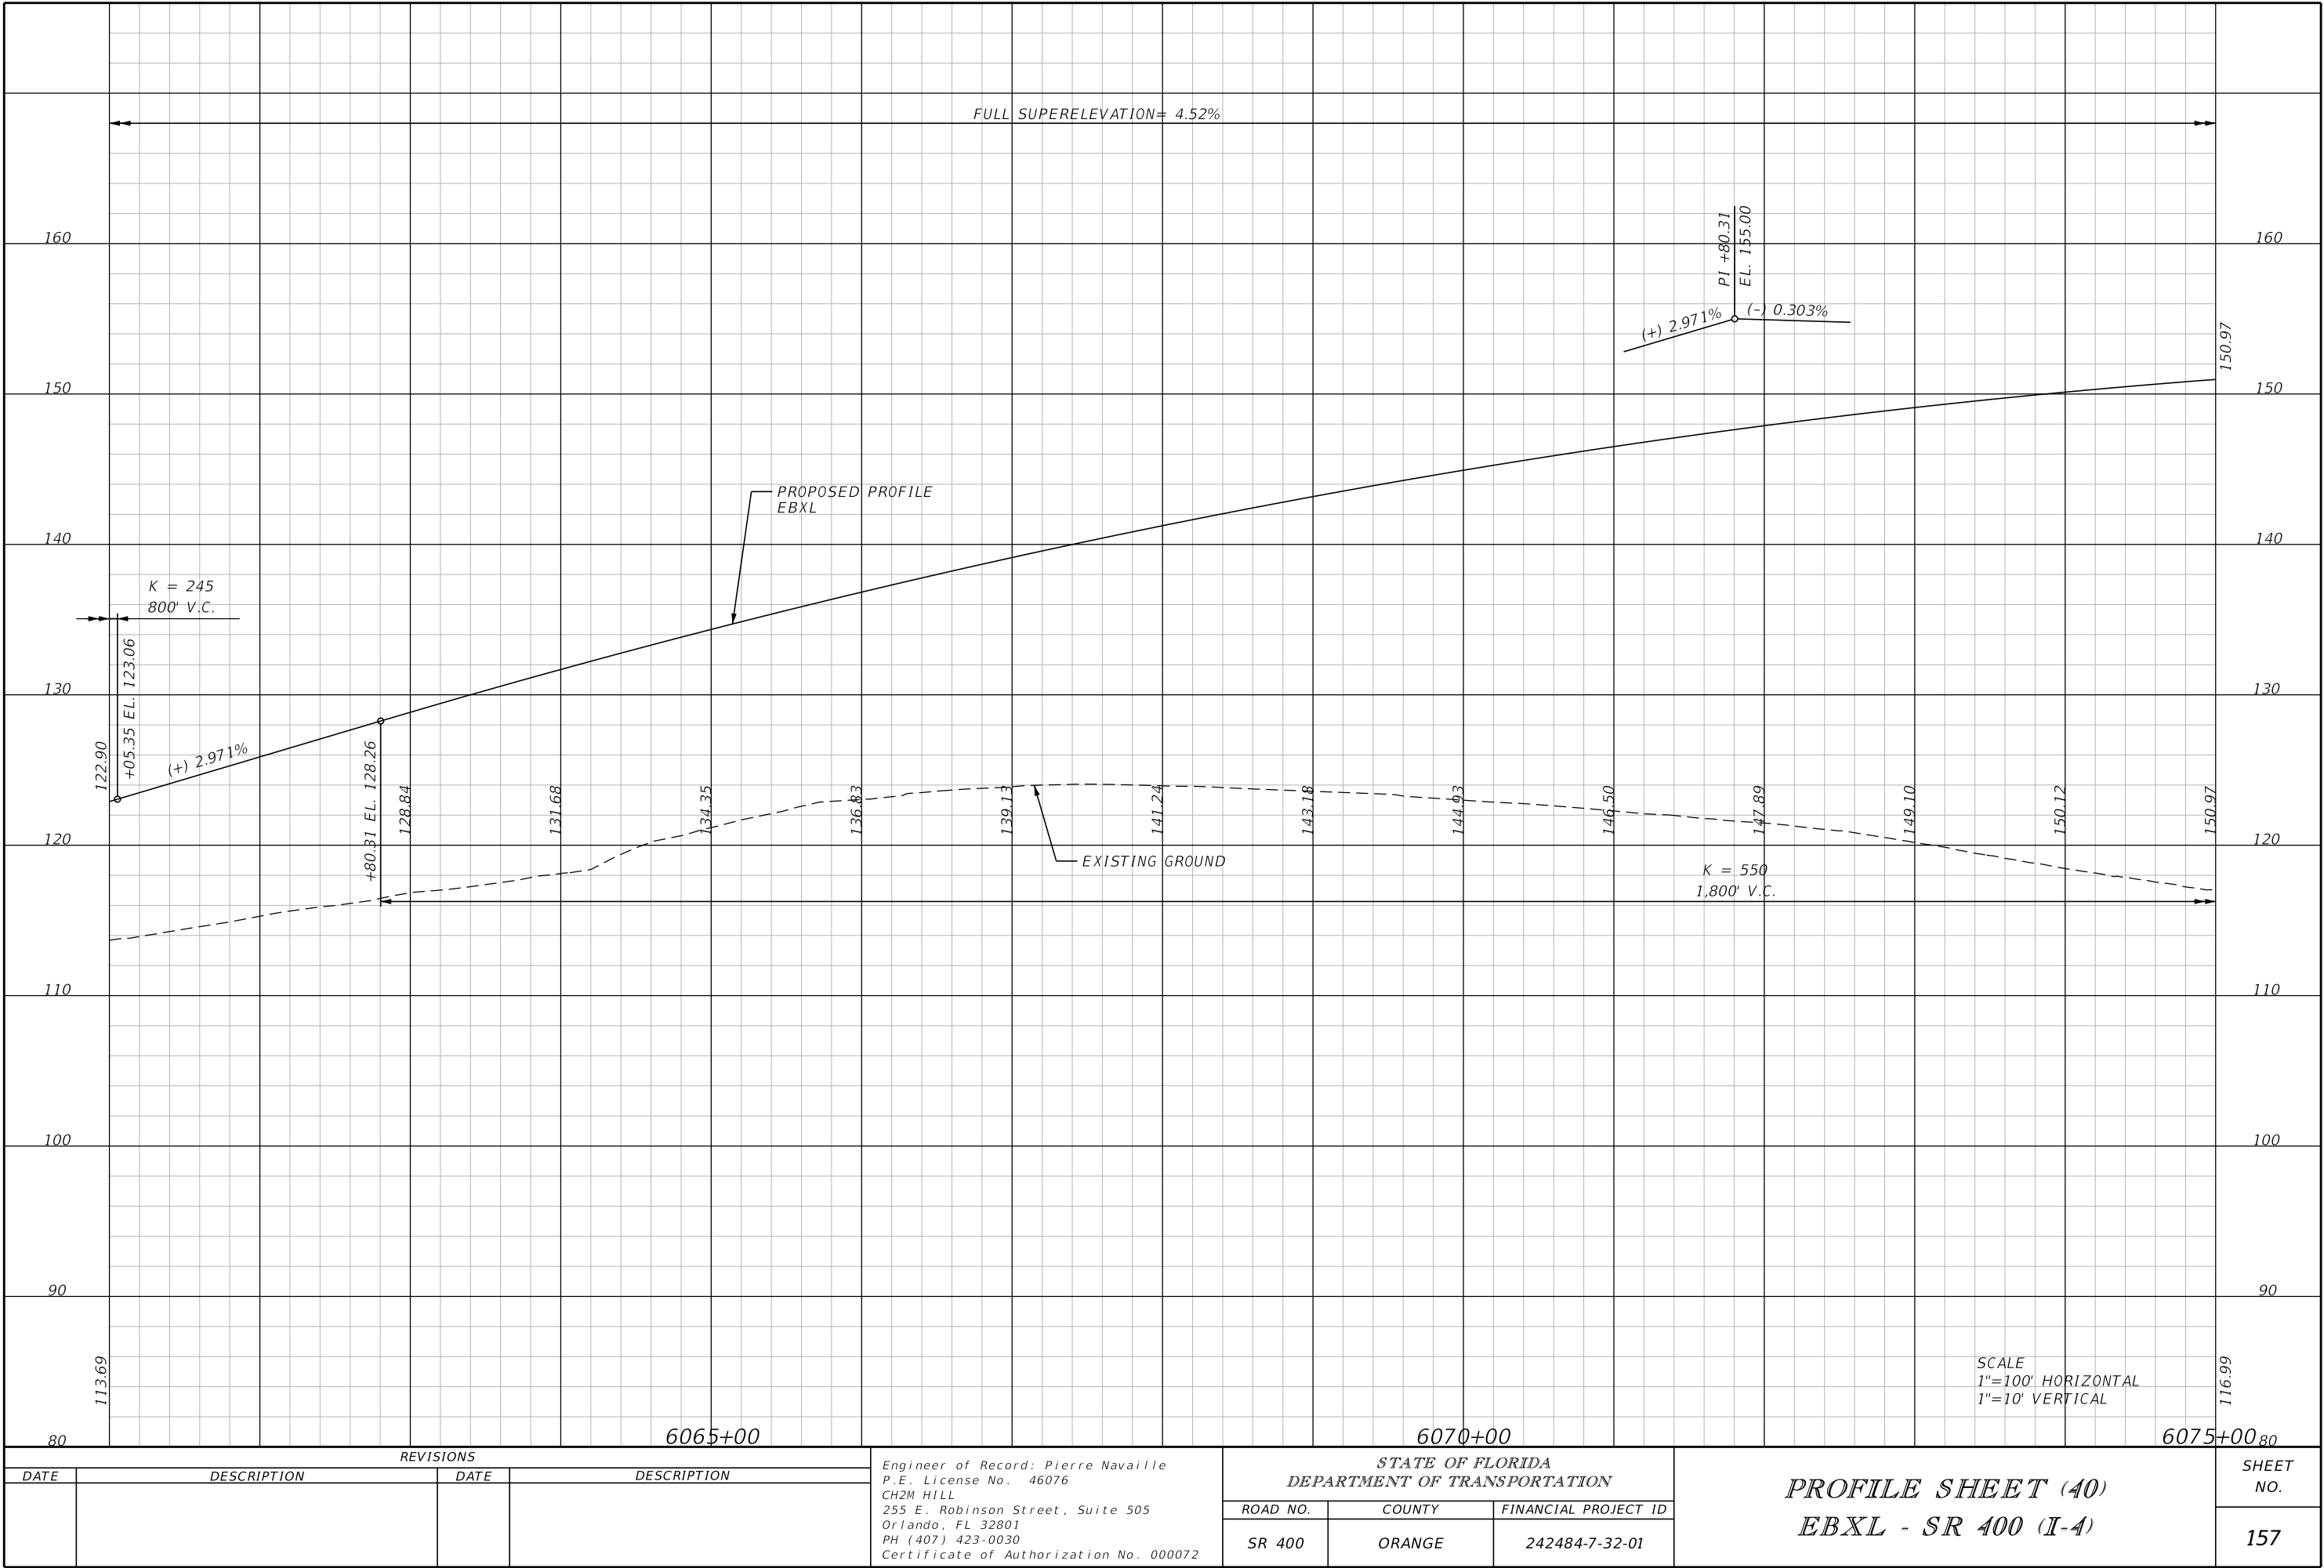


THE OFFICIAL RECORD OF THIS SHEET IS THE ELECTRONIC FILE DIGITALLY SIGNED AND SEALED UNDER RULE 61G15-23.004, F.A.C.

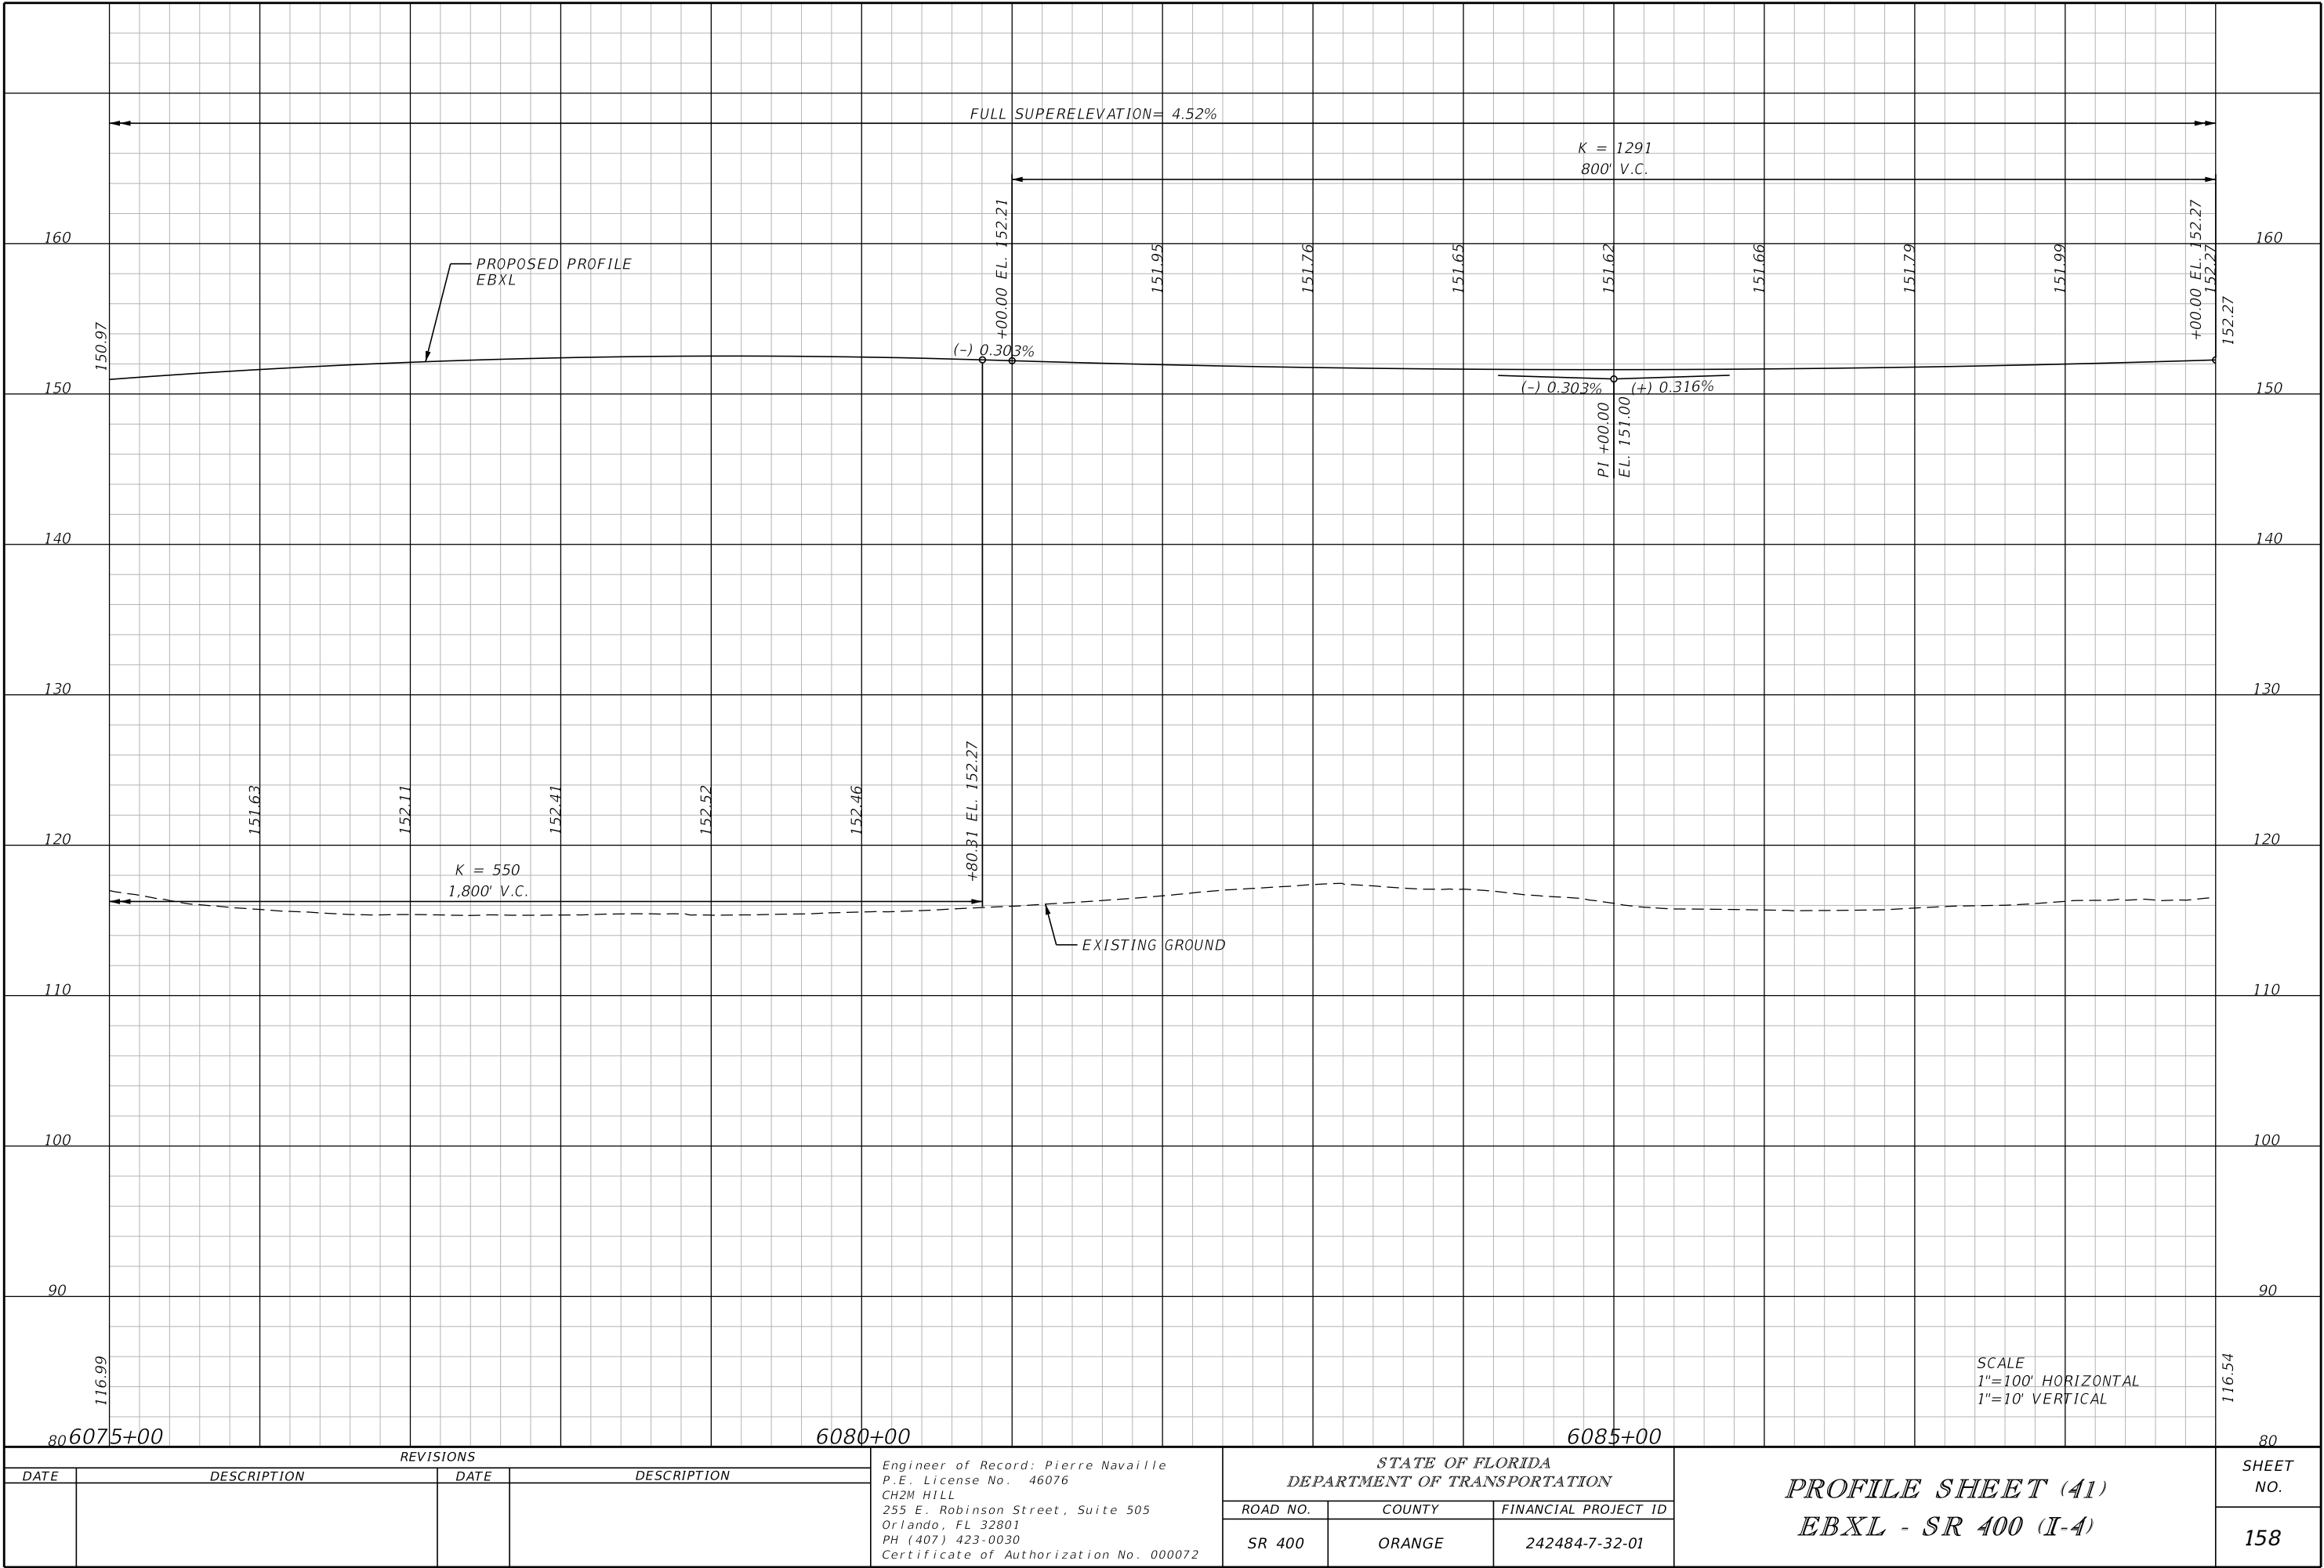


REVISIONS				Engineer of Record: Pierre Navaille P.E. License No. 46076 CH2M HILL 255 E. Robinson Street, Suite 505 Orlando, FL 32801 PH (407) 423-0030 Certificate of Authorization No. 000072	STATE OF FLORIDA DEPARTMENT OF TRANSPORTATION			PROFILE SHEET (41) EBXL - SR 400 (I-4)		SHEET NO. 158
DATE	DESCRIPTION	DATE	DESCRIPTION		ROAD NO.	COUNTY	FINANCIAL PROJECT ID			
					SR 400	ORANGE	242484-7-32-01			

THE OFFICIAL RECORD OF THIS SHEET IS THE ELECTRONIC FILE DIGITALLY SIGNED AND SEALED UNDER RULE 61G15-23.004, F.A.C.

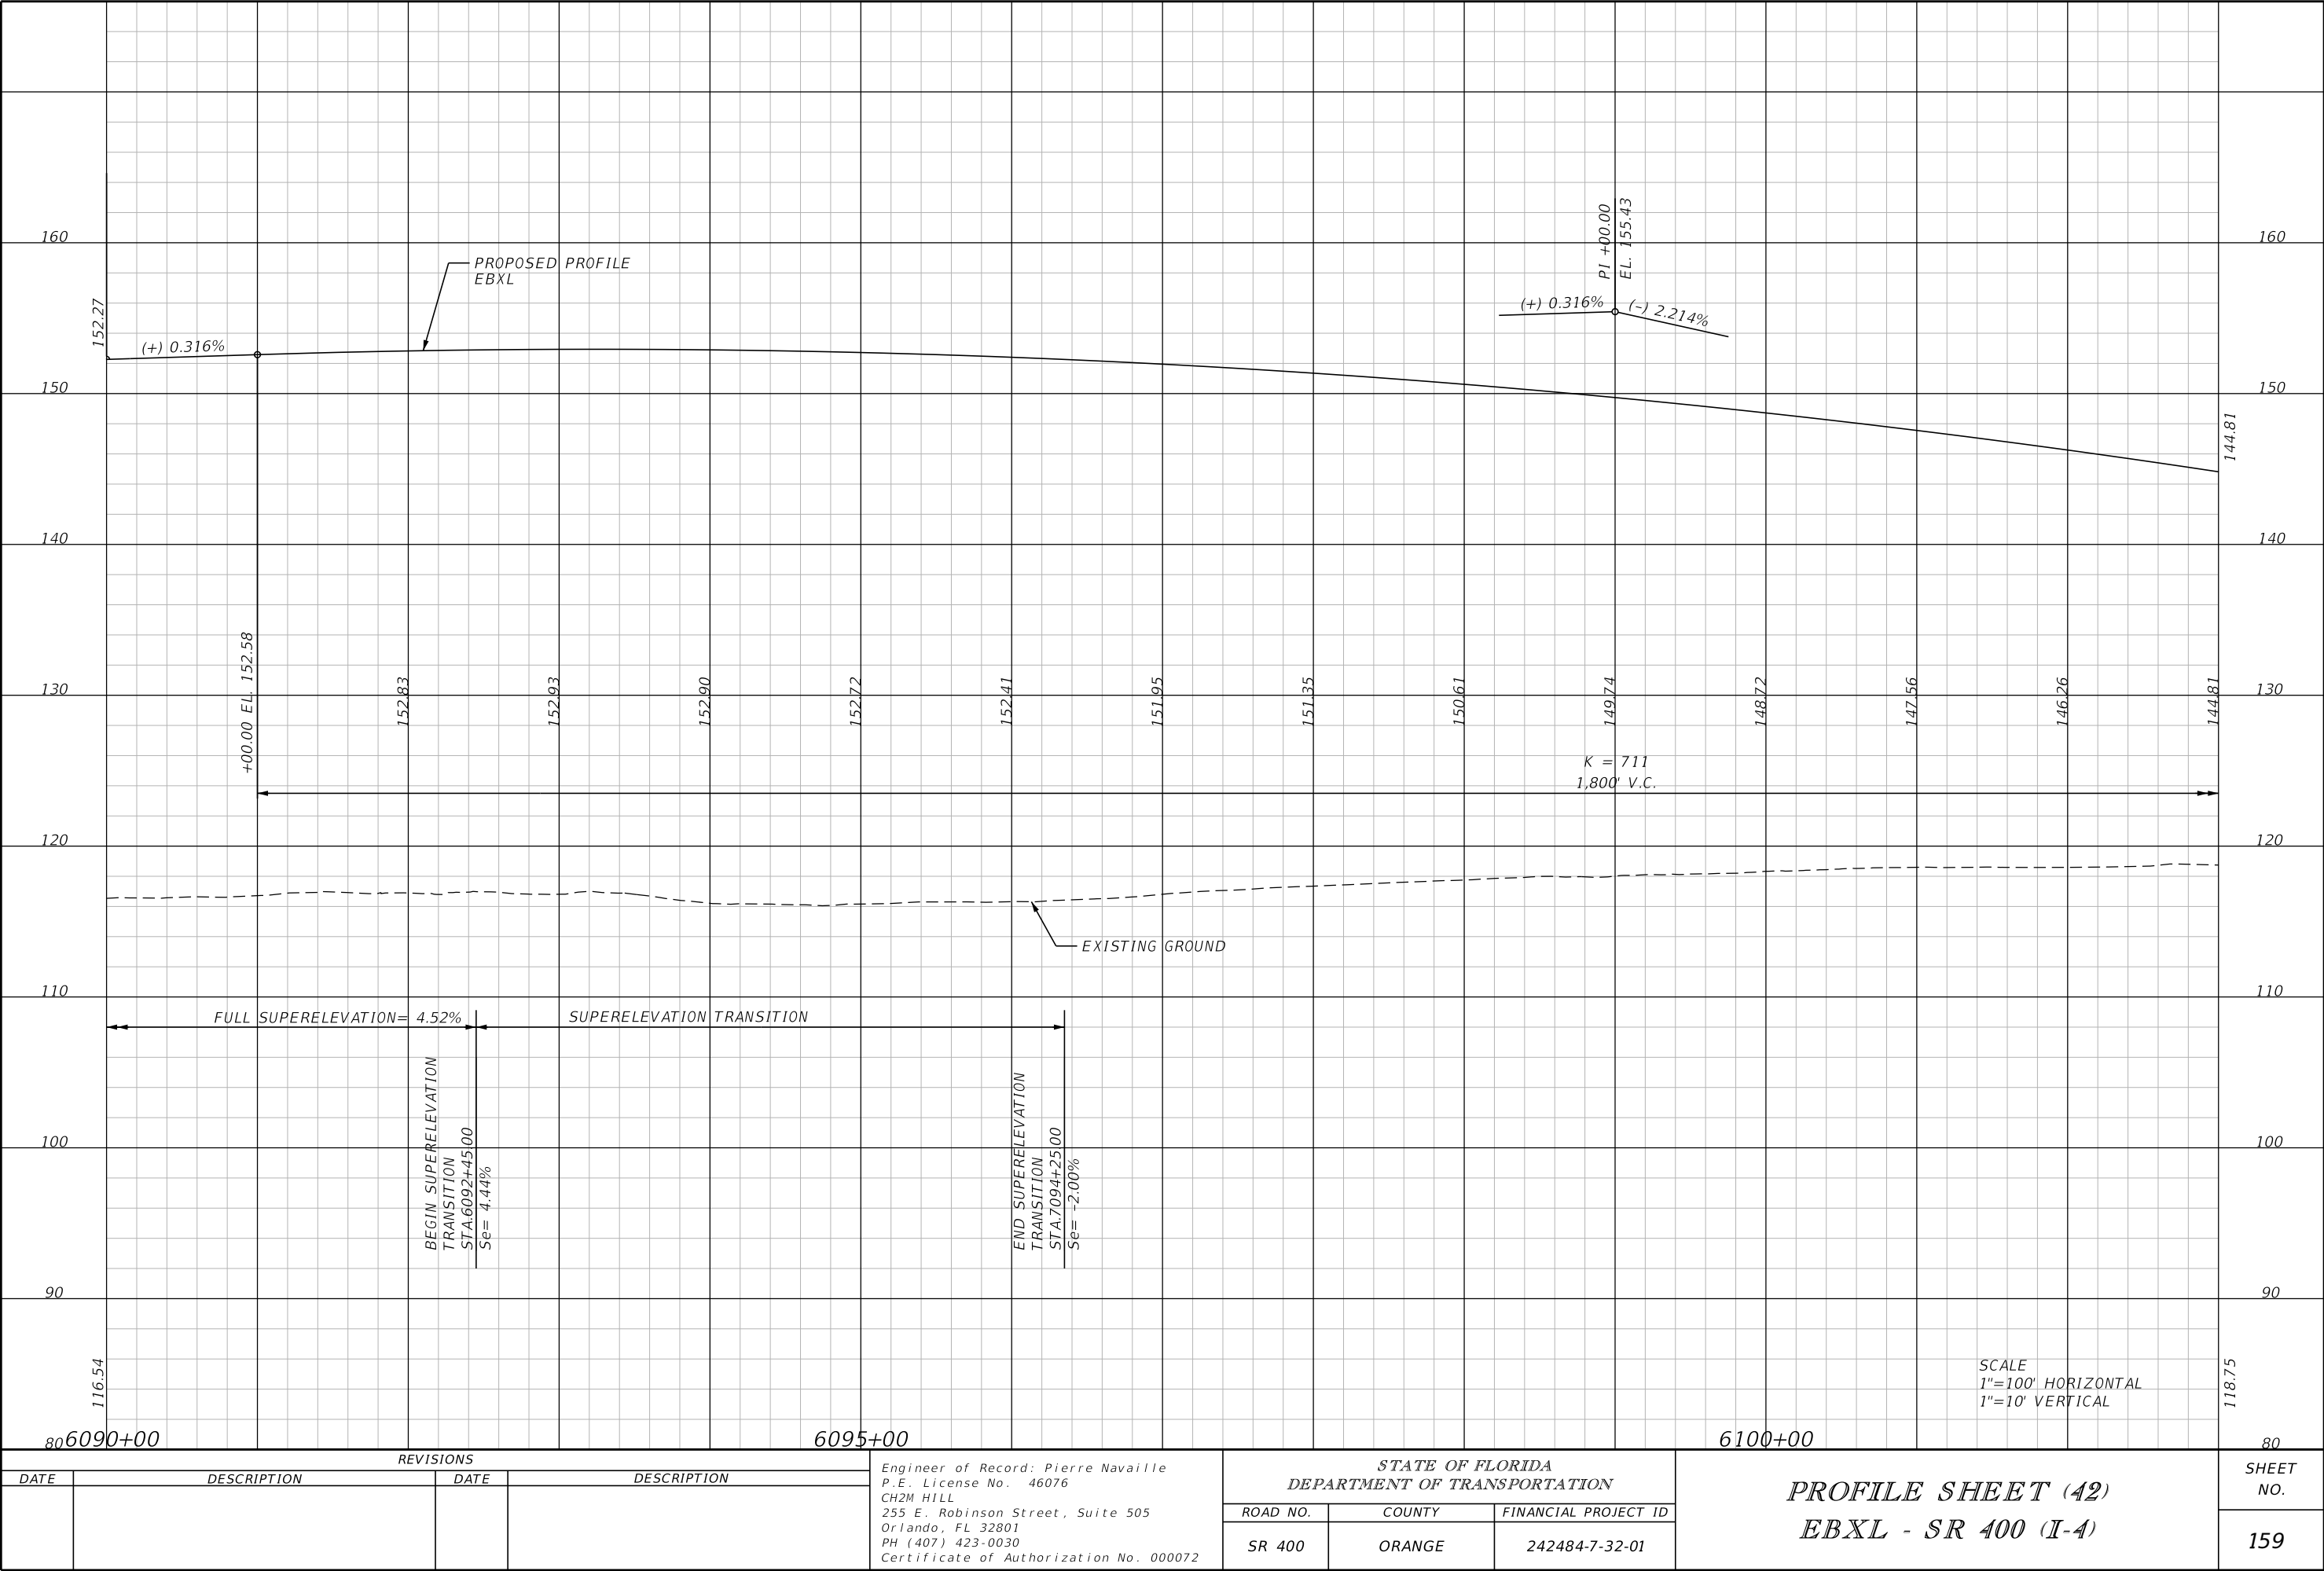


THE OFFICIAL RECORD OF THIS SHEET IS THE ELECTRONIC FILE DIGITALLY SIGNED AND SEALED UNDER RULE 61G15-23.004, F.A.C.


REVISIONS				Engineer of Record: Pierre Navaille P.E. License No. 46076 CH2M HILL 255 E. Robinson Street, Suite 505 Orlando, FL 32801 PH (407) 423-0030 Certificate of Authorization No. 000072	STATE OF FLORIDA DEPARTMENT OF TRANSPORTATION			PROFILE SHEET (42) EBXL - SR 400 (I-4)		SHEET NO. 159
DATE	DESCRIPTION	DATE	DESCRIPTION		ROAD NO.	COUNTY	FINANCIAL PROJECT ID			
					SR 400	ORANGE	242484-7-32-01			

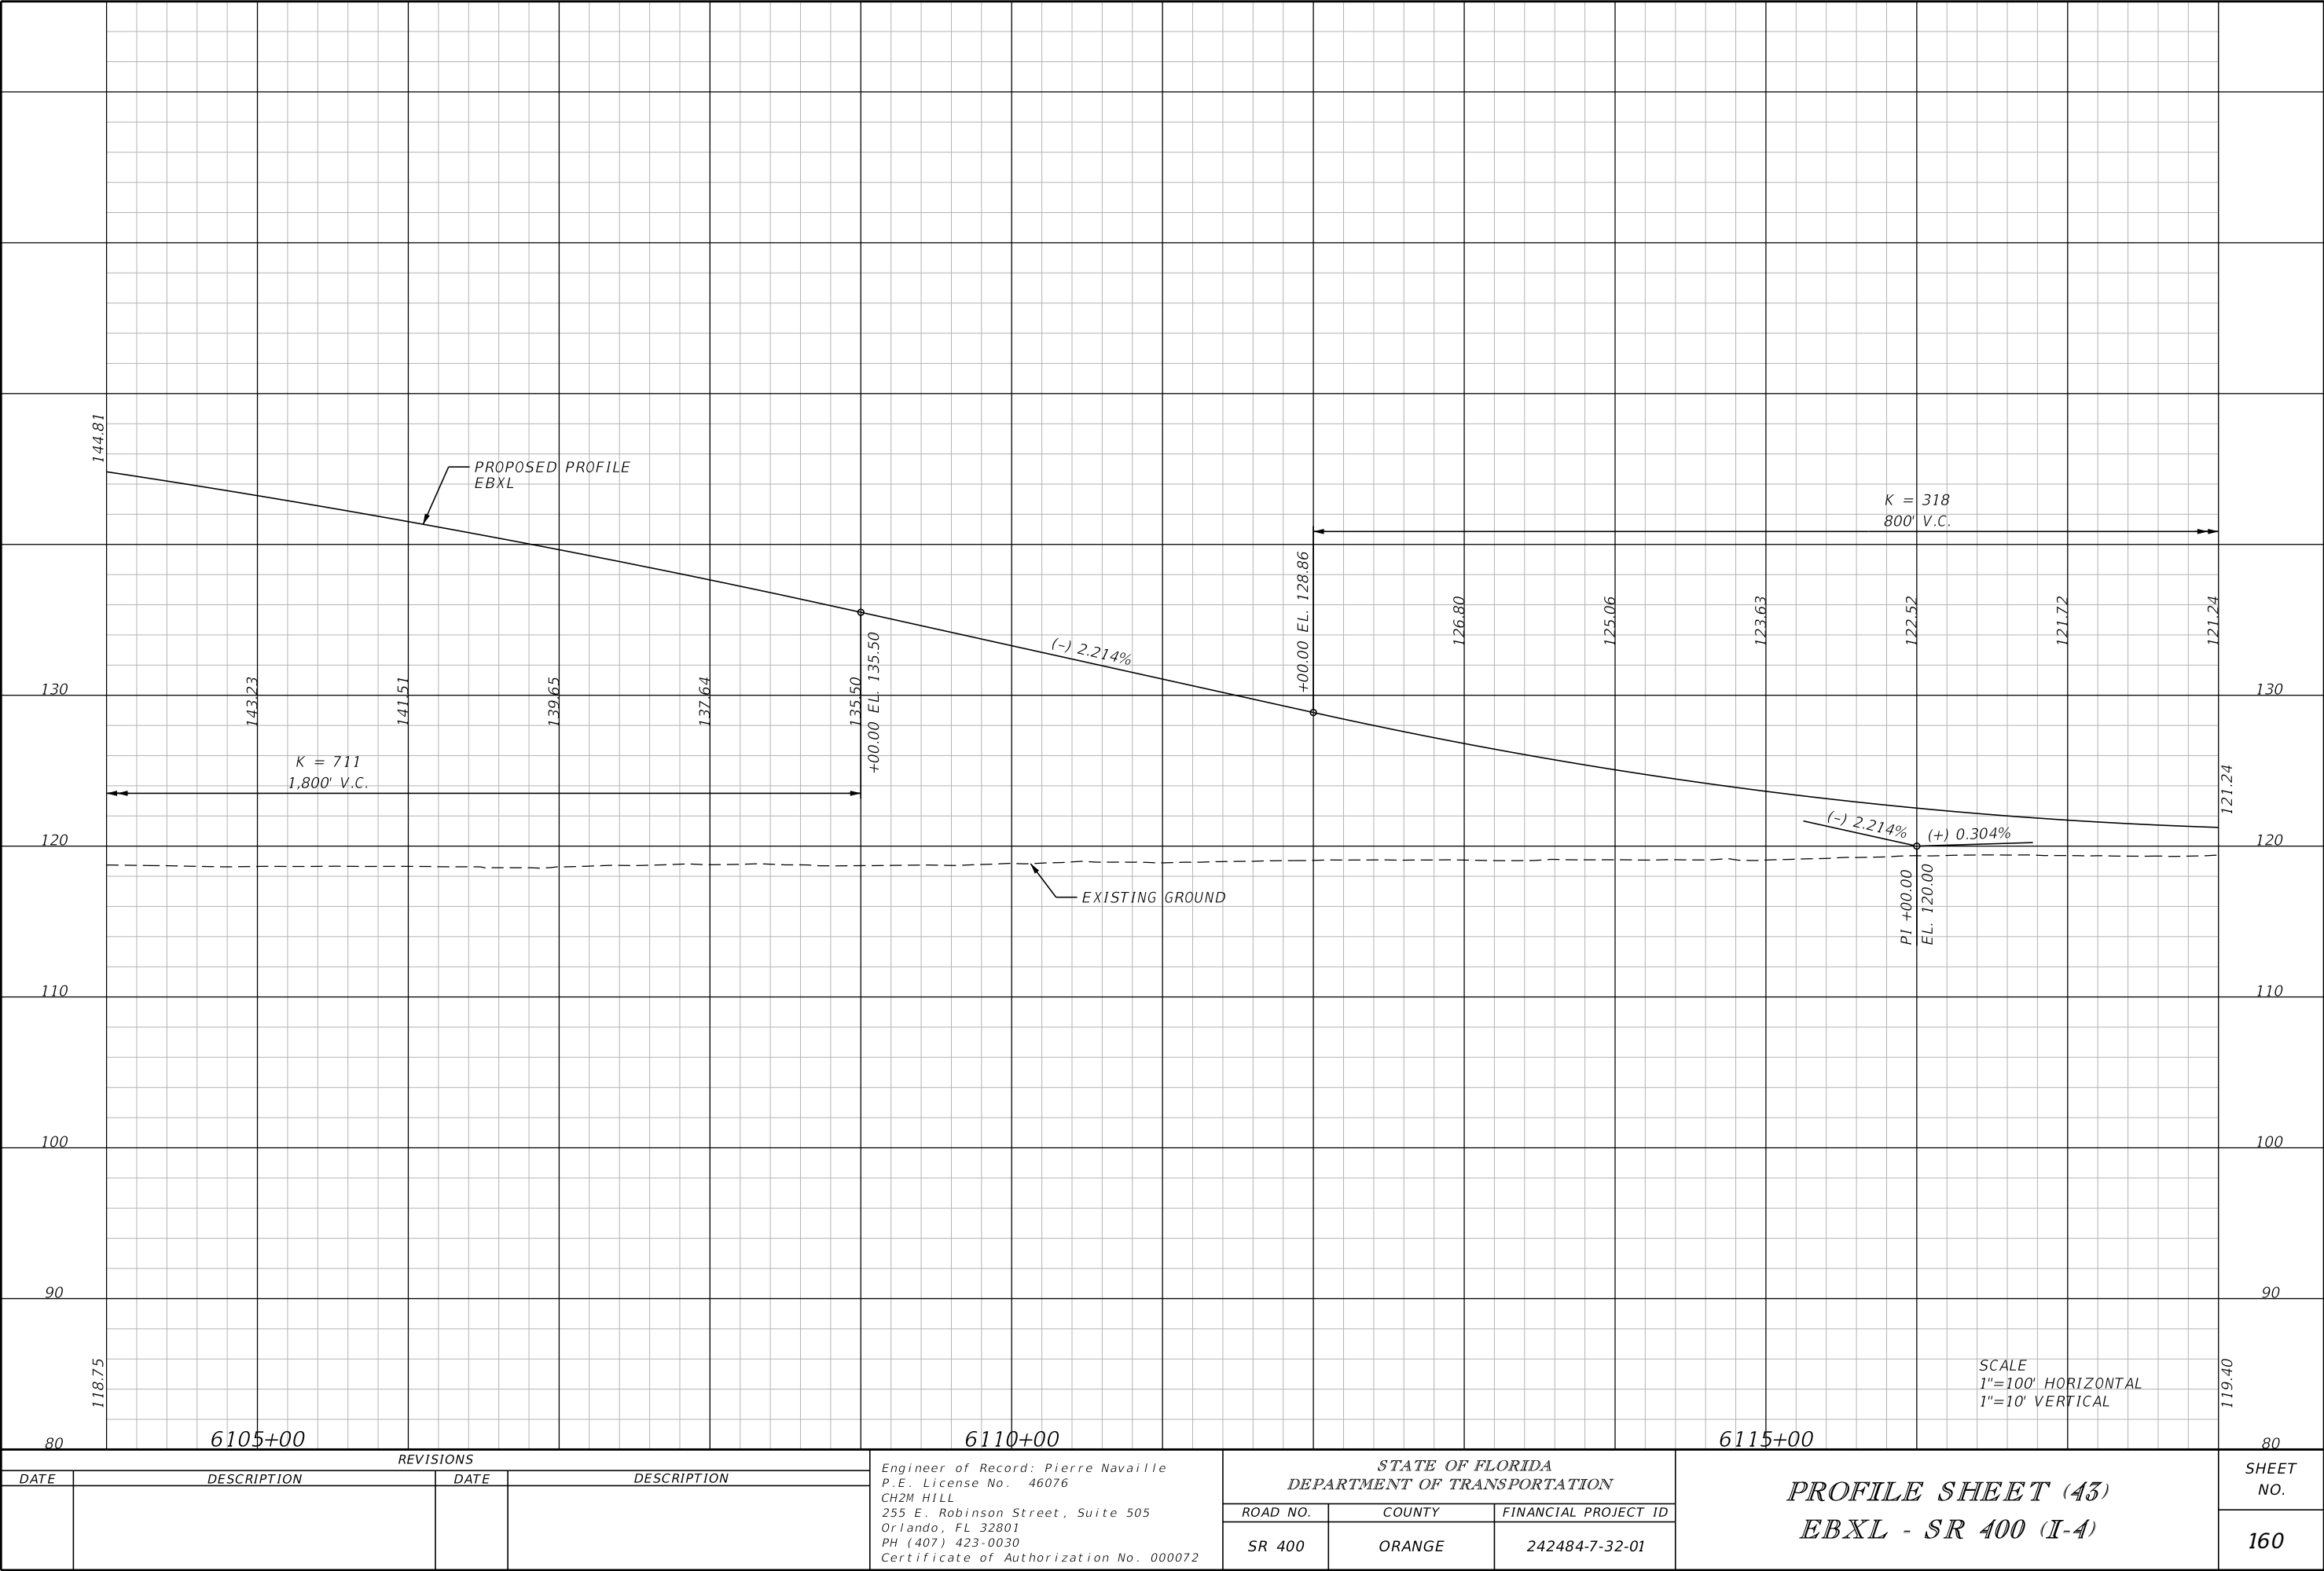

REVISIONS				Engineer of Record: Pierre Navaille P.E. License No. 46076 CH2M HILL 255 E. Robinson Street, Suite 505 Orlando, FL 32801 PH (407) 423-0030 Certificate of Authorization No. 000072	STATE OF FLORIDA DEPARTMENT OF TRANSPORTATION			PROFILE SHEET (43) EBXL - SR 400 (I-4)		SHEET NO. 160
DATE	DESCRIPTION	DATE	DESCRIPTION		ROAD NO.	COUNTY	FINANCIAL PROJECT ID			
					SR 400	ORANGE	242484-7-32-01			

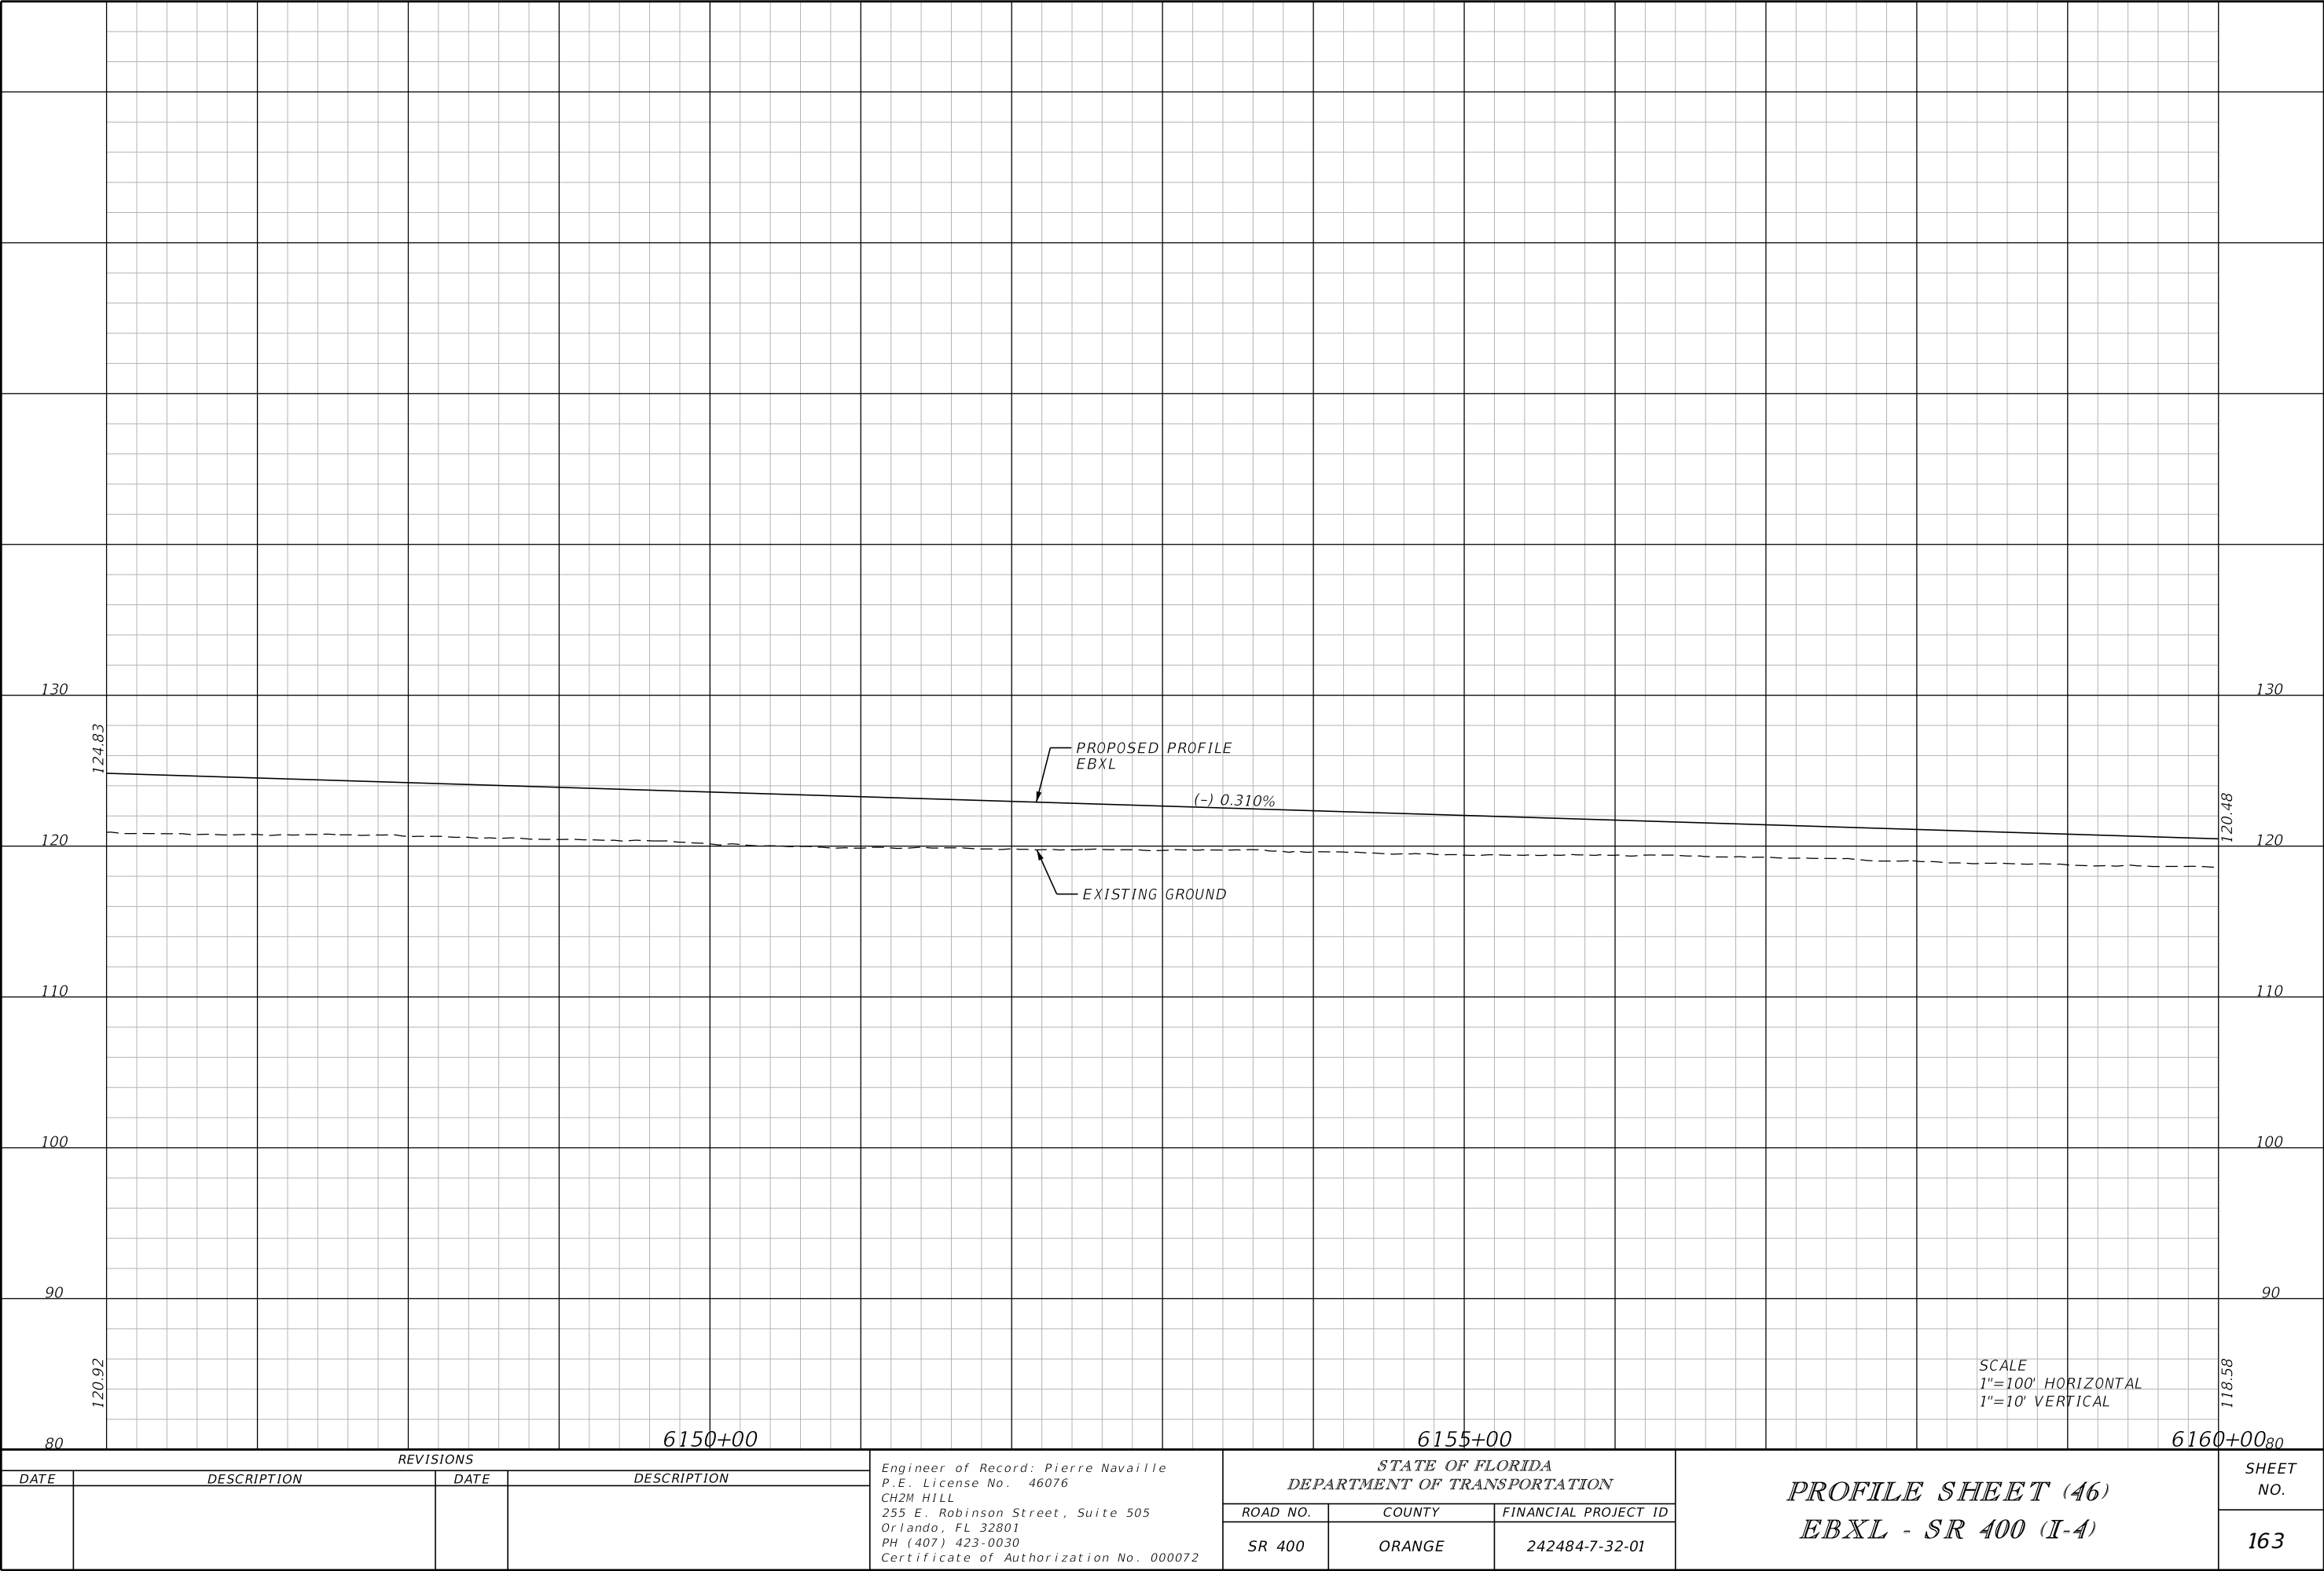


THE OFFICIAL RECORD OF THIS SHEET IS THE ELECTRONIC FILE DIGITALLY SIGNED AND SEALED UNDER RULE 61G15-23.004, F.A.C.

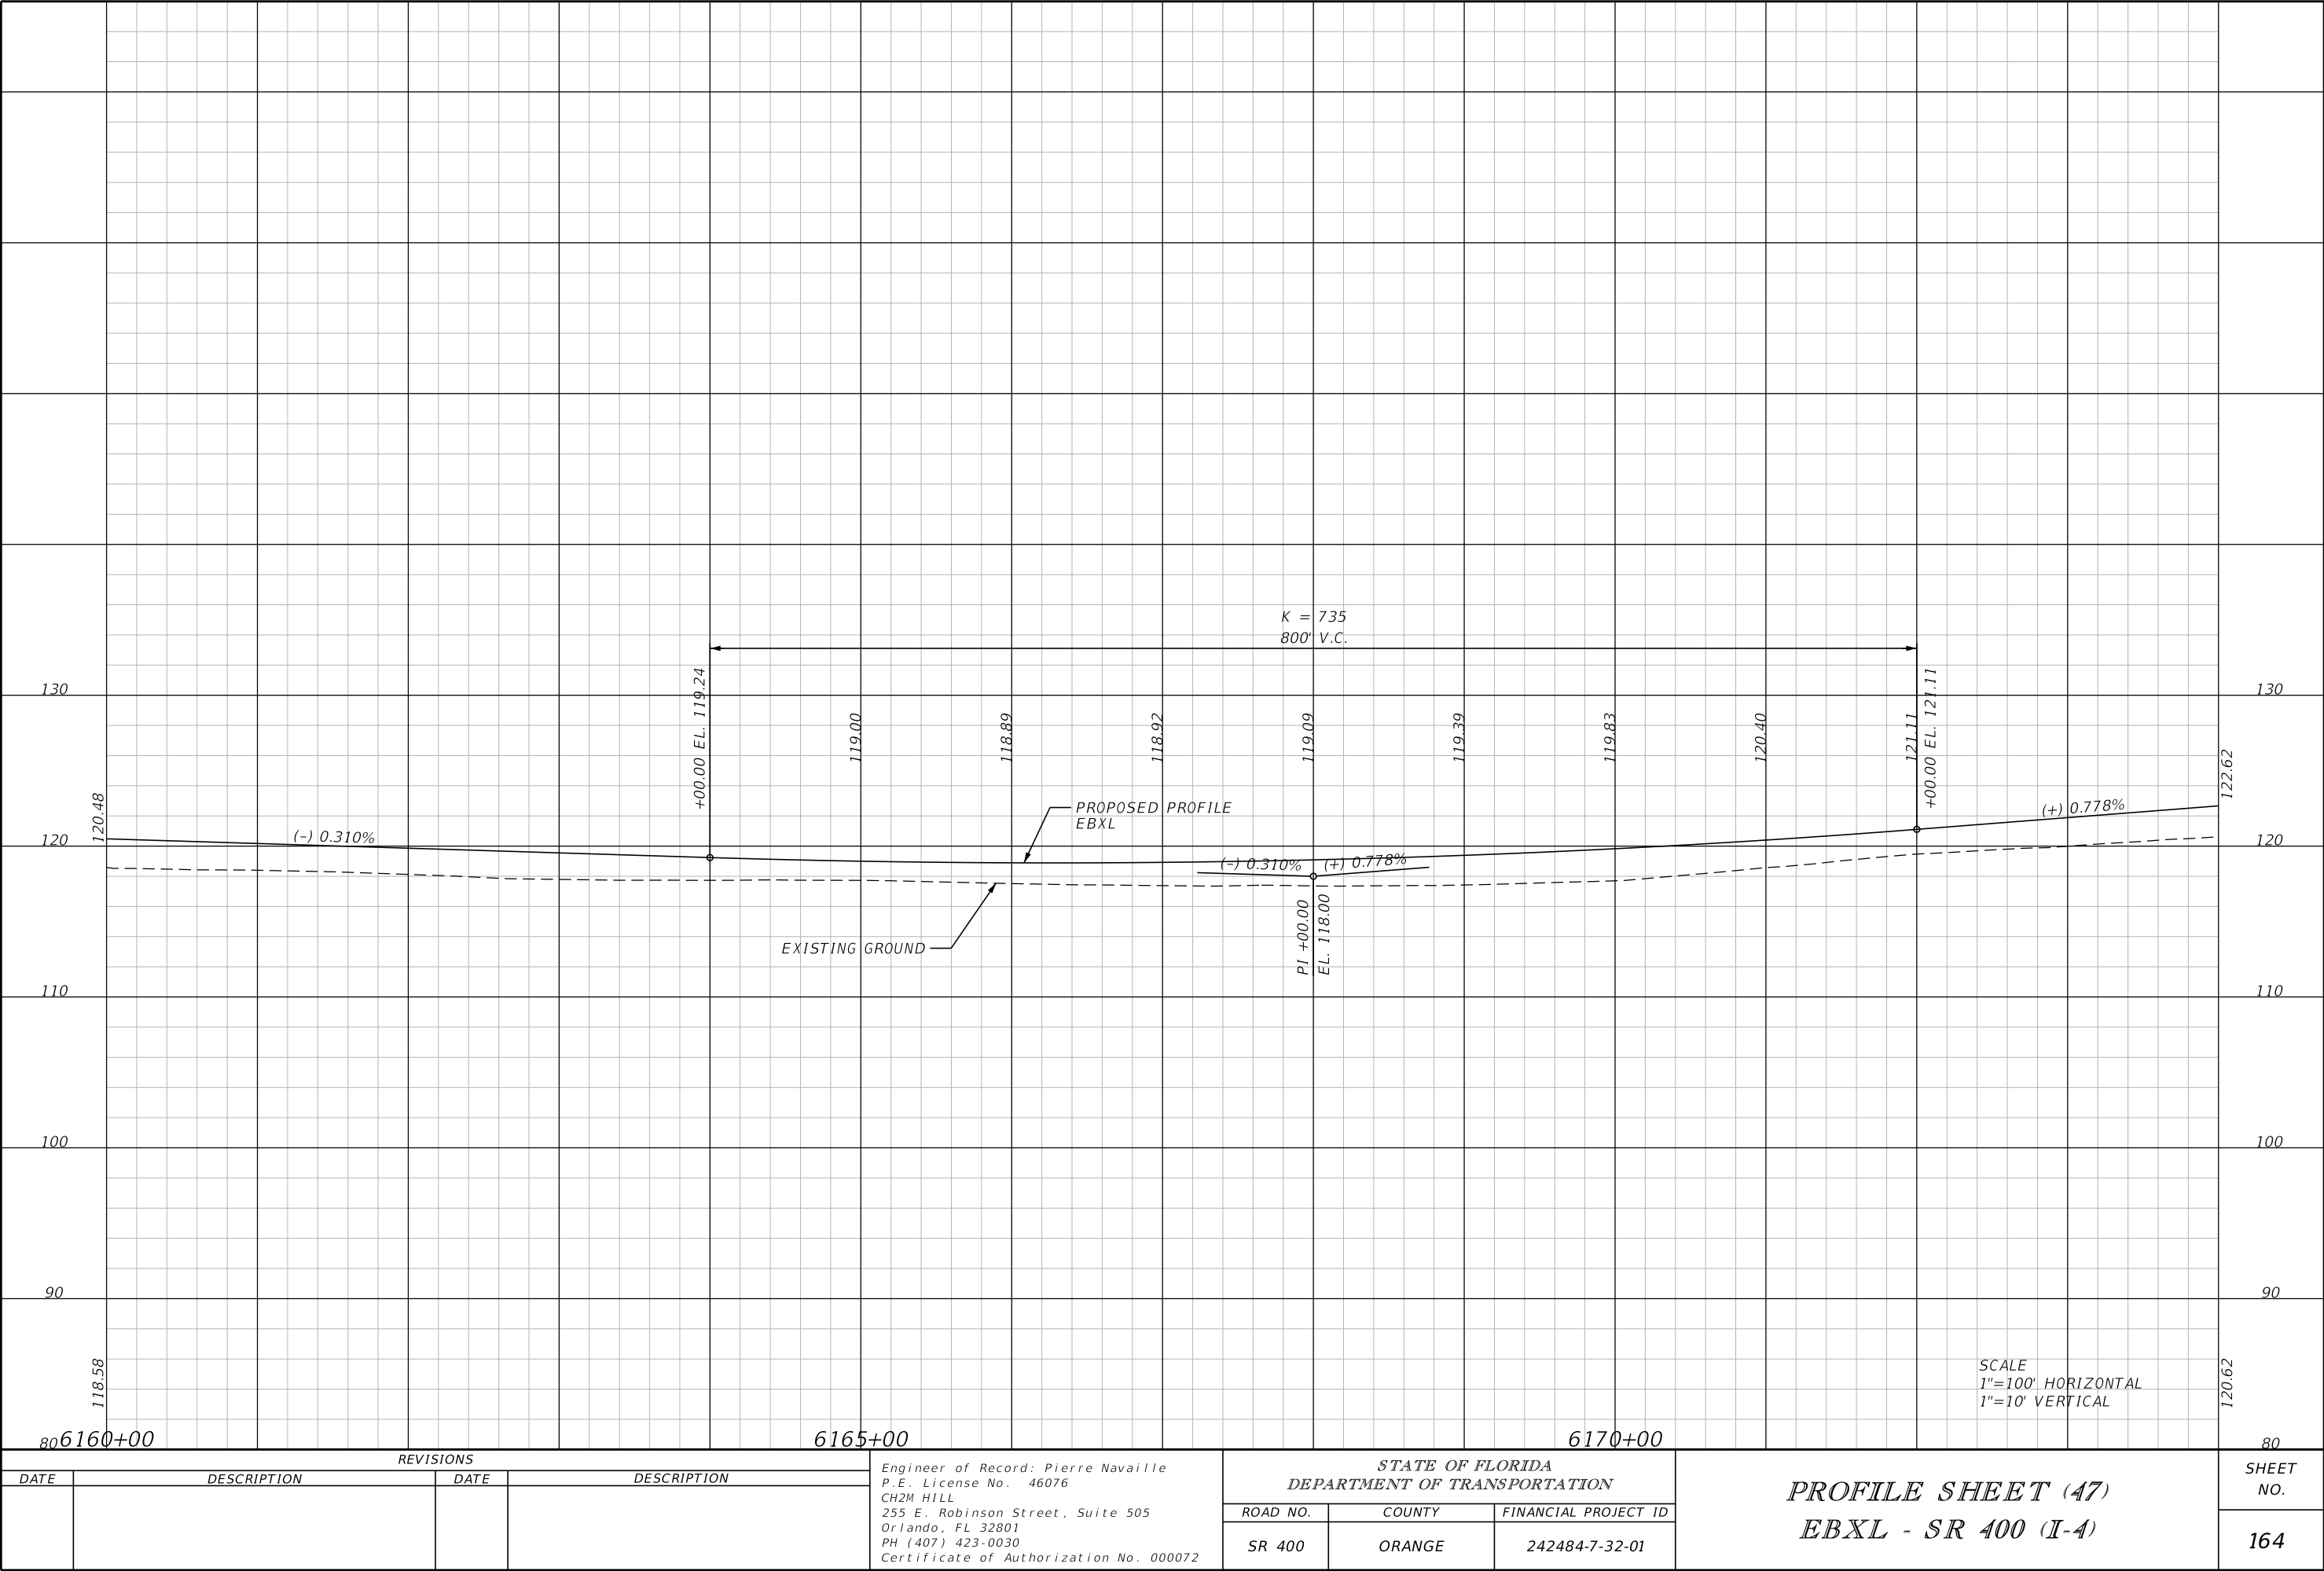


REVISIONS				Engineer of Record: Pierre Navaille P.E. License No. 46076 CH2M HILL 255 E. Robinson Street, Suite 505 Orlando, FL 32801 PH (407) 423-0030 Certificate of Authorization No. 000072	STATE OF FLORIDA DEPARTMENT OF TRANSPORTATION			PROFILE SHEET (47) EBXL - SR 400 (I-4)		SHEET NO. 164
DATE	DESCRIPTION	DATE	DESCRIPTION		ROAD NO.	COUNTY	FINANCIAL PROJECT ID			
					SR 400	ORANGE	242484-7-32-01			

THE OFFICIAL RECORD OF THIS SHEET IS THE ELECTRONIC FILE DIGITALLY SIGNED AND SEALED UNDER RULE 61G15-23.004, F.A.C.

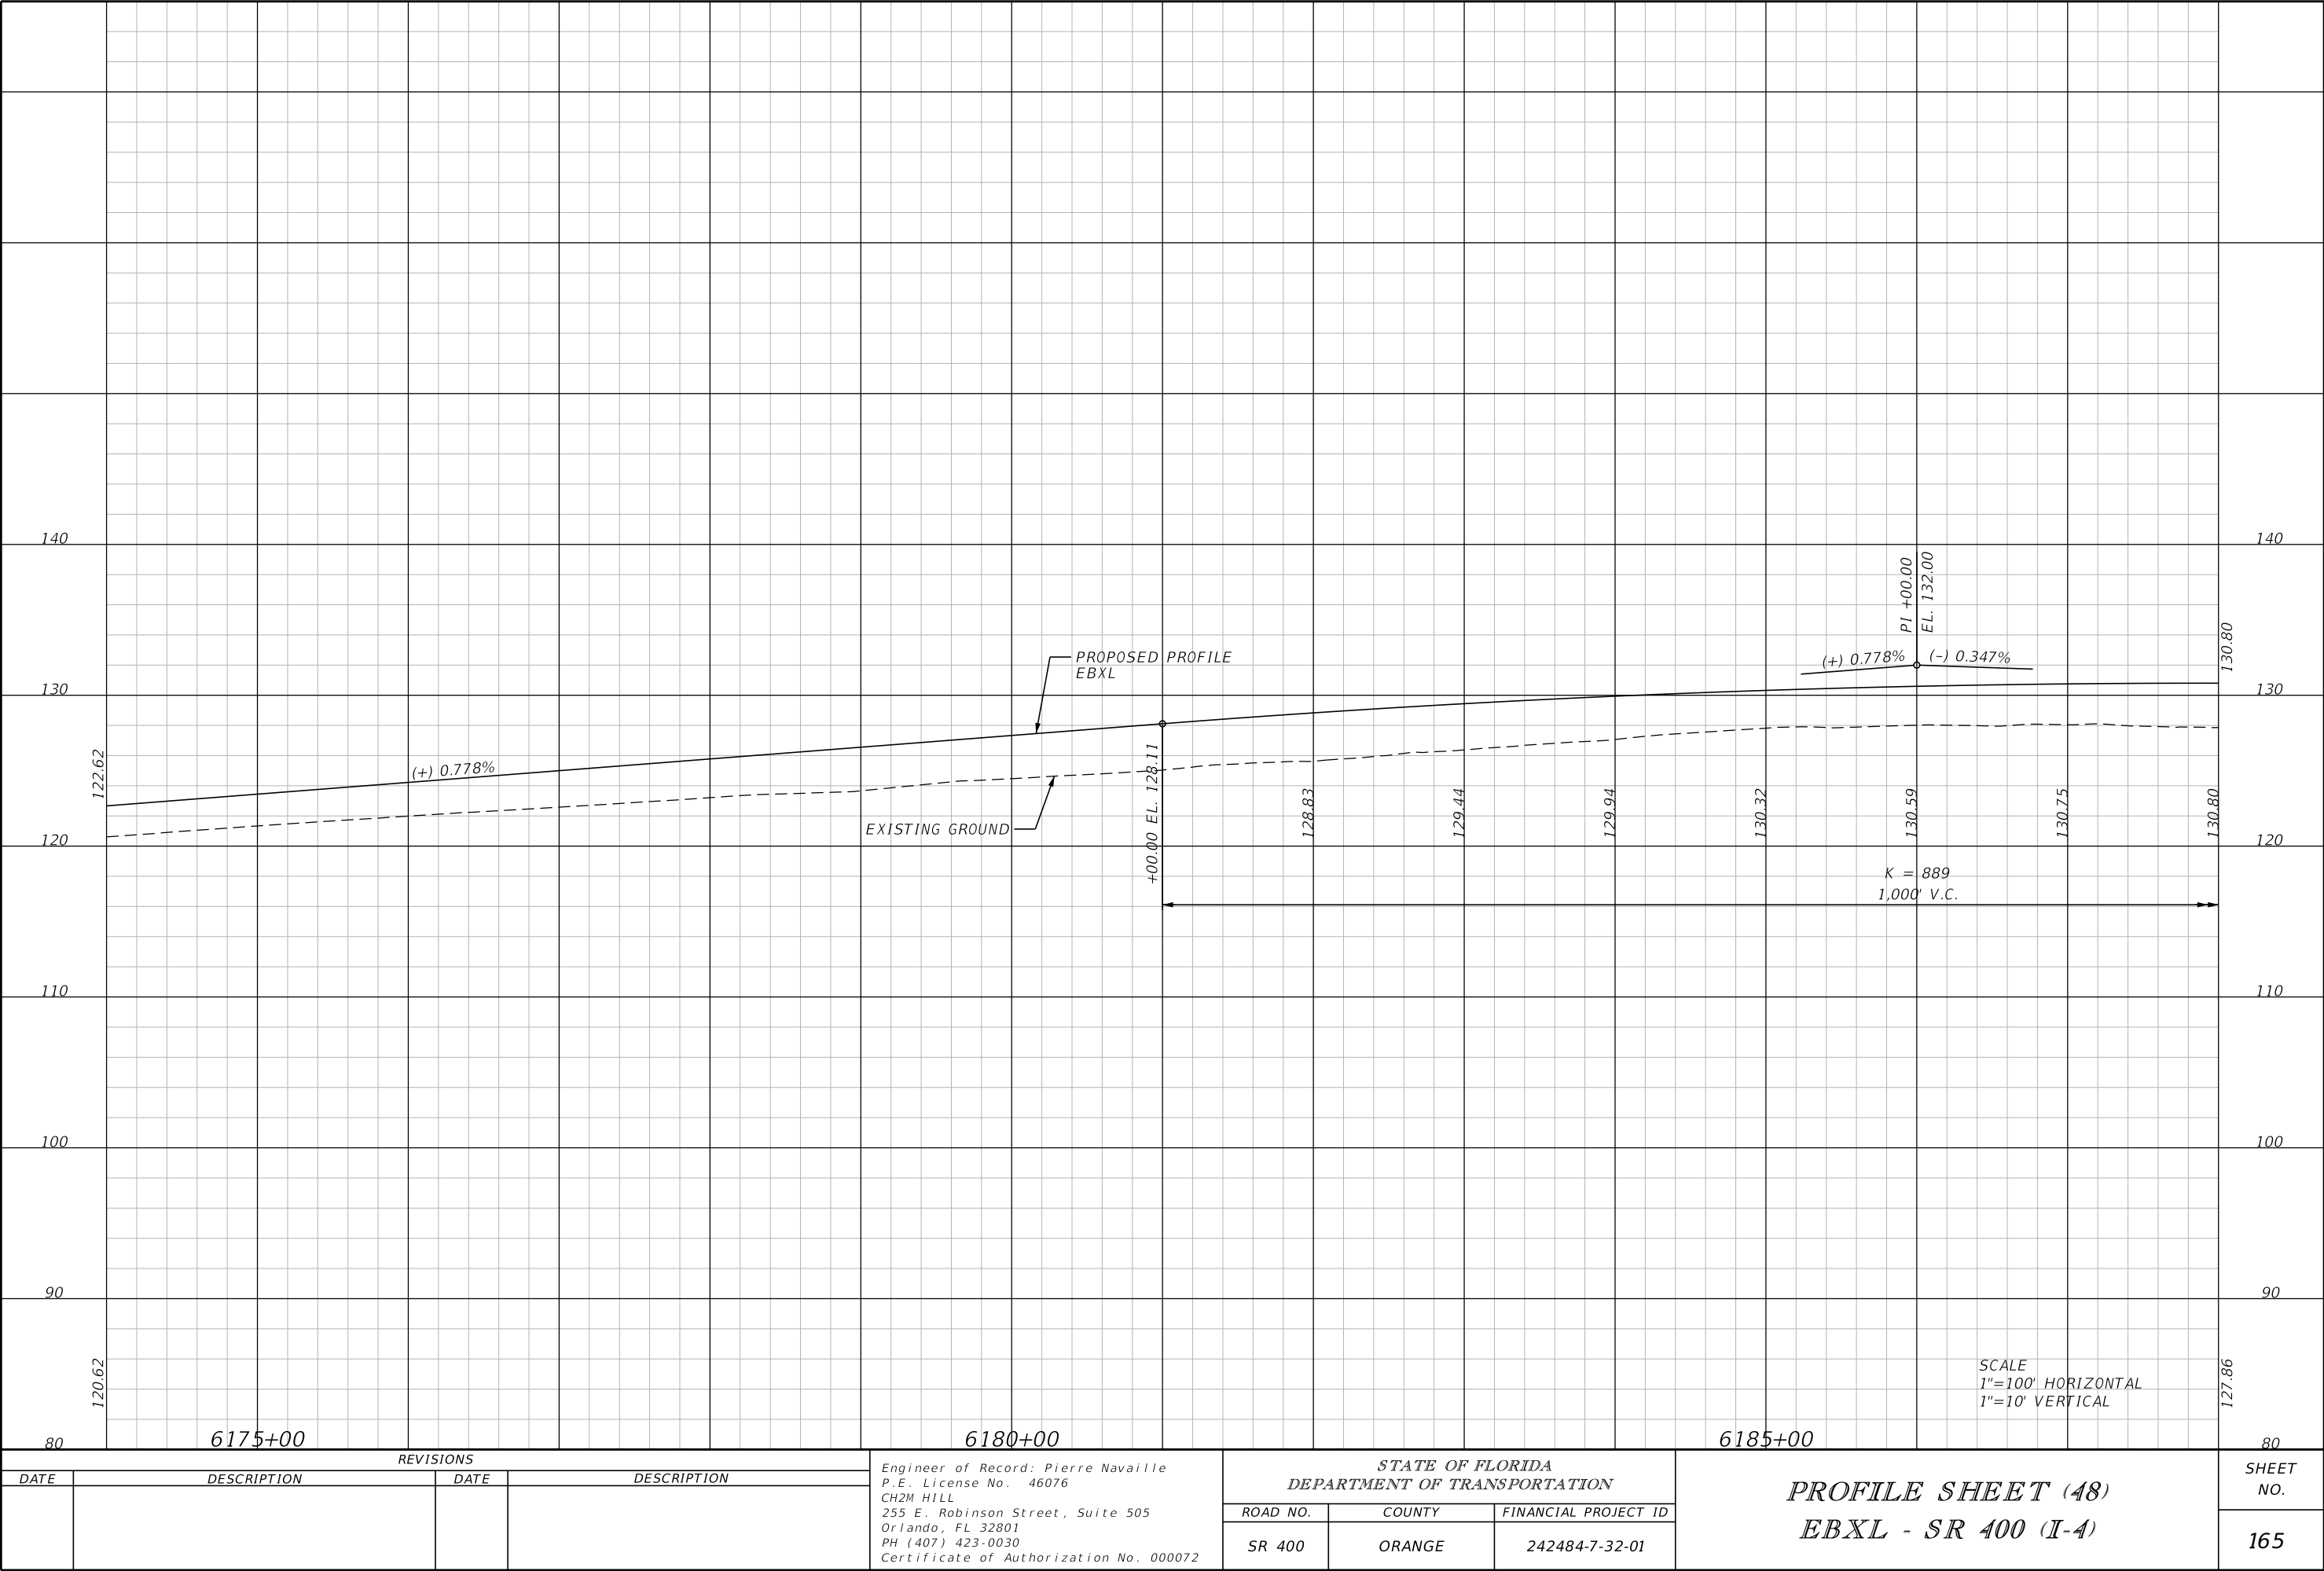


THE OFFICIAL RECORD OF THIS SHEET IS THE ELECTRONIC FILE DIGITALLY SIGNED AND SEALED UNDER RULE 61G15-23.004, F.A.C.

REVISIONS				Engineer of Record: Pierre Navaille P.E. License No. 46076 CH2M HILL 255 E. Robinson Street, Suite 505 Orlando, FL 32801 PH (407) 423-0030 Certificate of Authorization No. 000072	STATE OF FLORIDA DEPARTMENT OF TRANSPORTATION			PROFILE SHEET (48) EBXL - SR 400 (I-4)	SHEET NO. 165
DATE	DESCRIPTION	DATE	DESCRIPTION		ROAD NO.	COUNTY	FINANCIAL PROJECT ID		
					SR 400	ORANGE	242484-7-32-01		

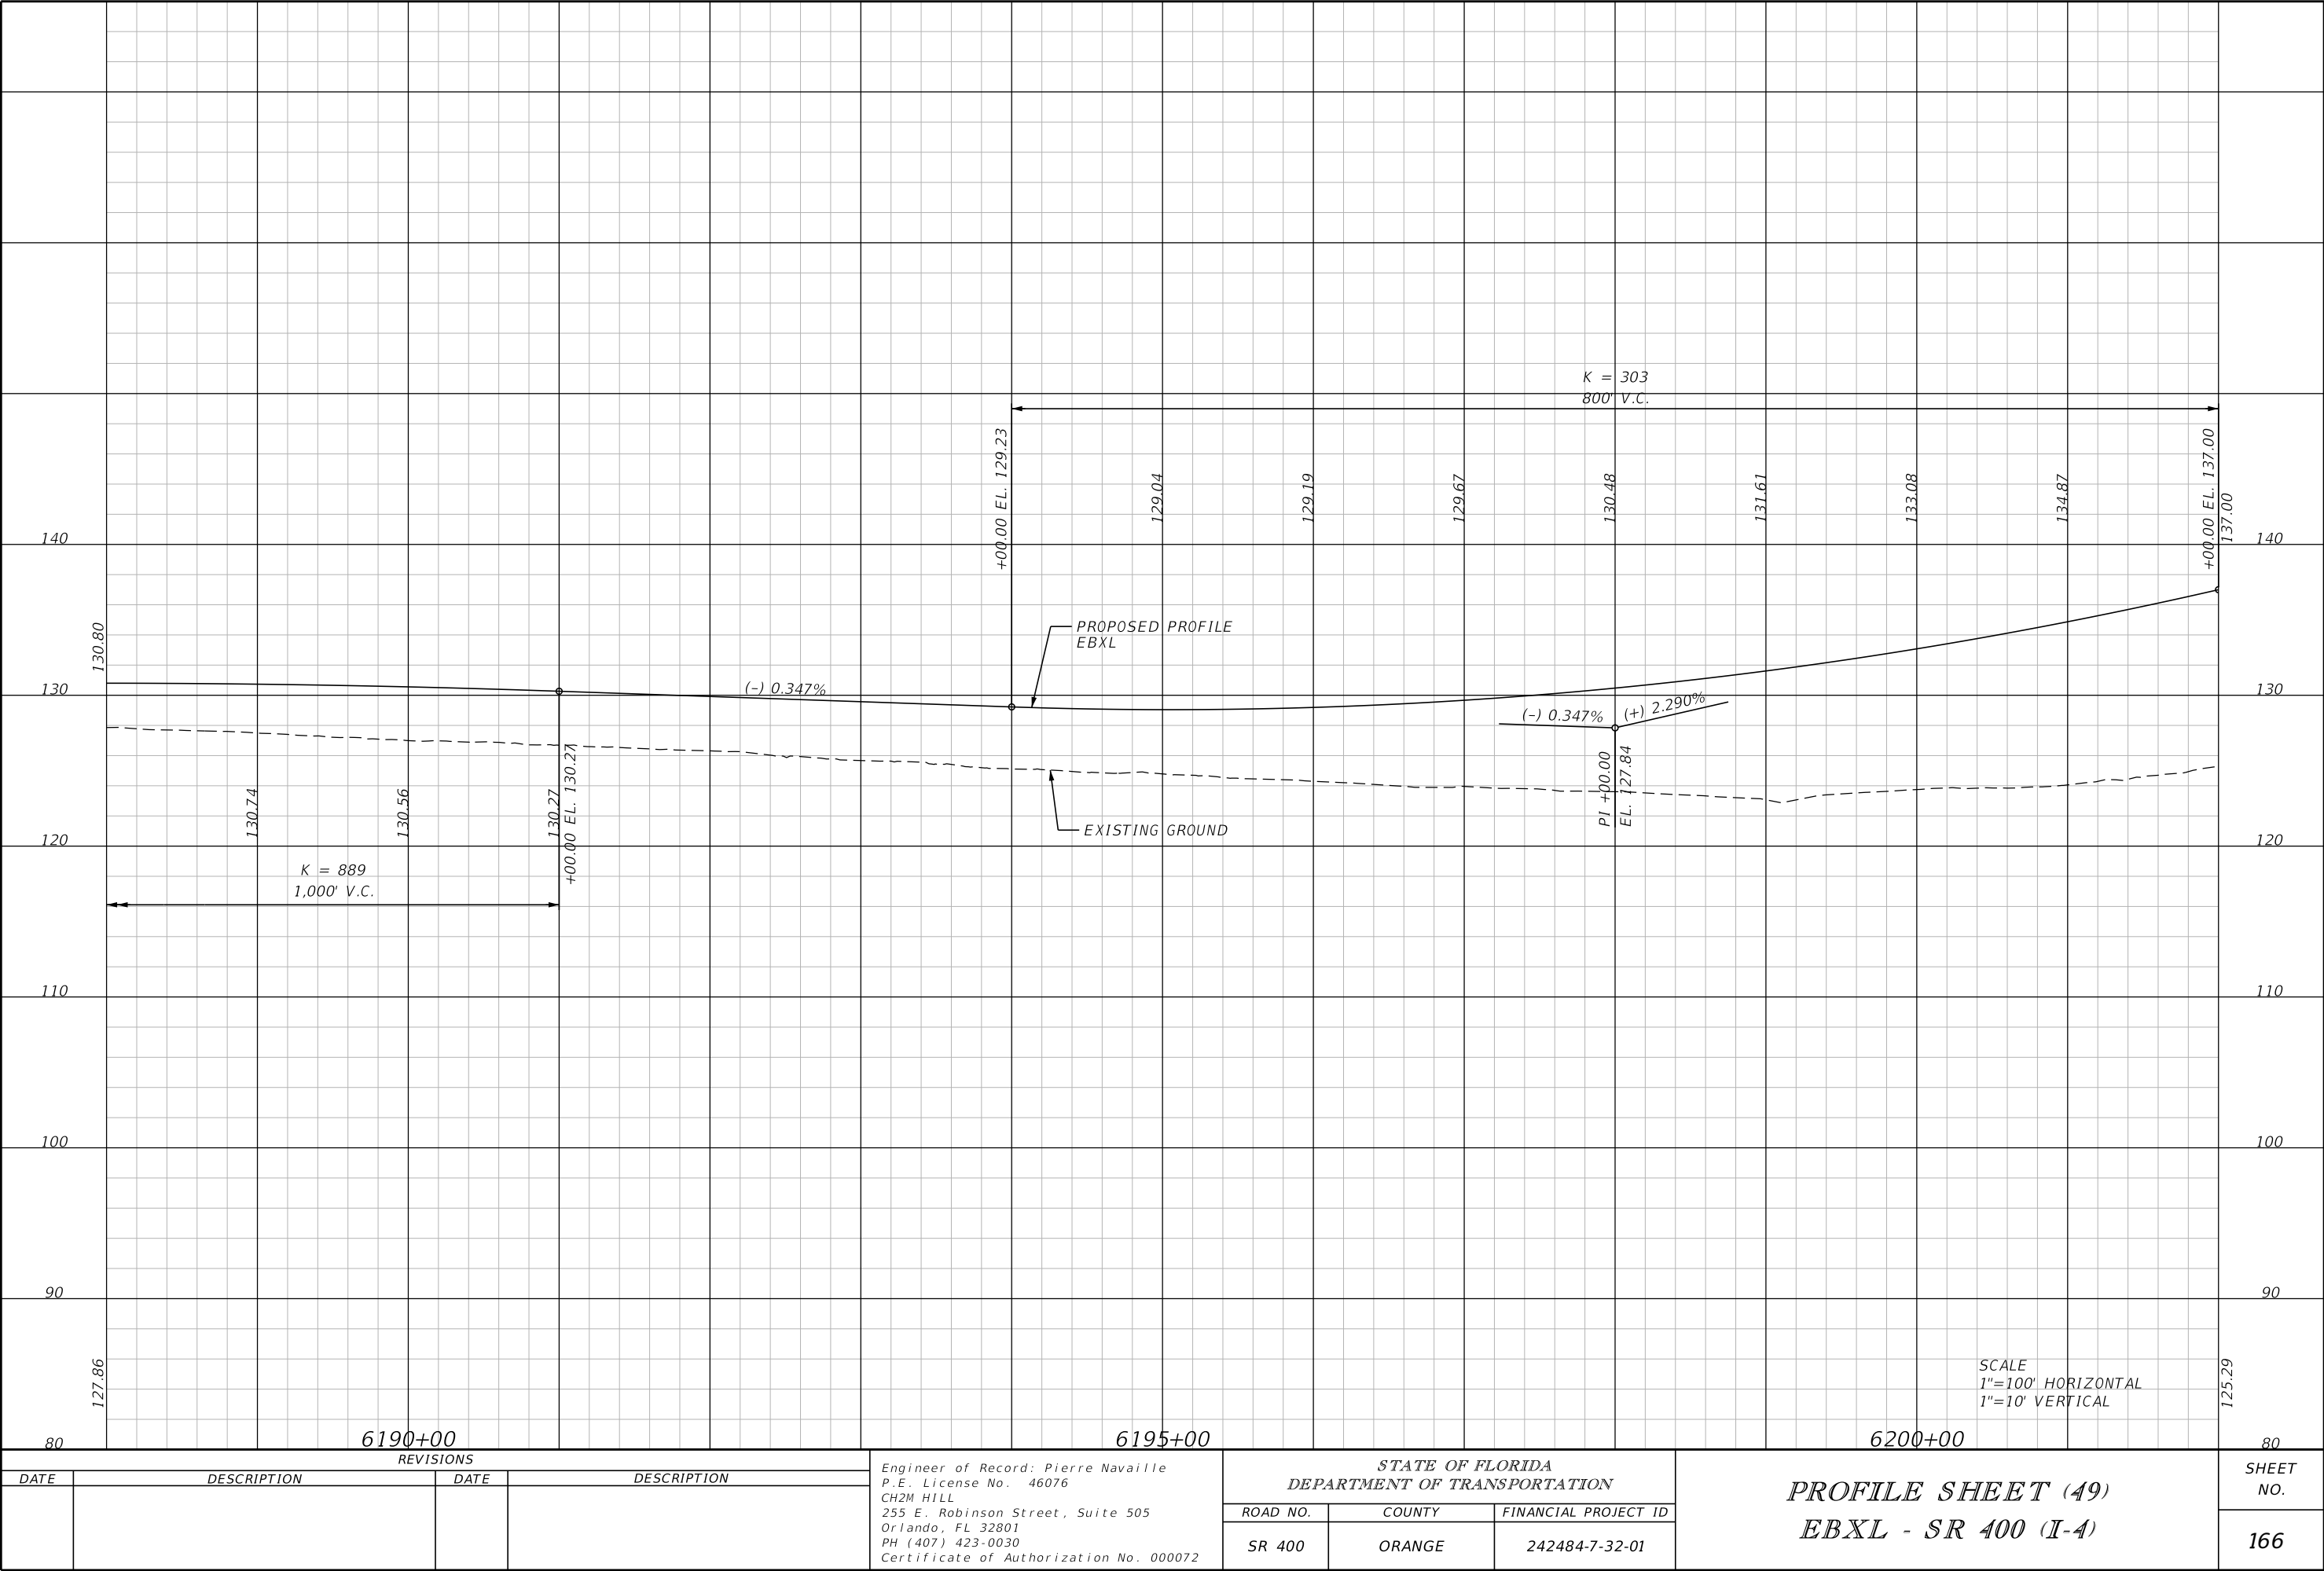


REVISIONS				Engineer of Record: Pierre Navaille P.E. License No. 46076 CH2M HILL 255 E. Robinson Street, Suite 505 Orlando, FL 32801 PH (407) 423-0030 Certificate of Authorization No. 000072	STATE OF FLORIDA DEPARTMENT OF TRANSPORTATION			PROFILE SHEET (49) EBXL - SR 400 (I-4)		SHEET NO. 166
DATE	DESCRIPTION	DATE	DESCRIPTION		ROAD NO.	COUNTY	FINANCIAL PROJECT ID			
					SR 400	ORANGE	242484-7-32-01			


THE OFFICIAL RECORD OF THIS SHEET IS THE ELECTRONIC FILE DIGITALLY SIGNED AND SEALED UNDER RULE 61G15-23.004, F.A.C.

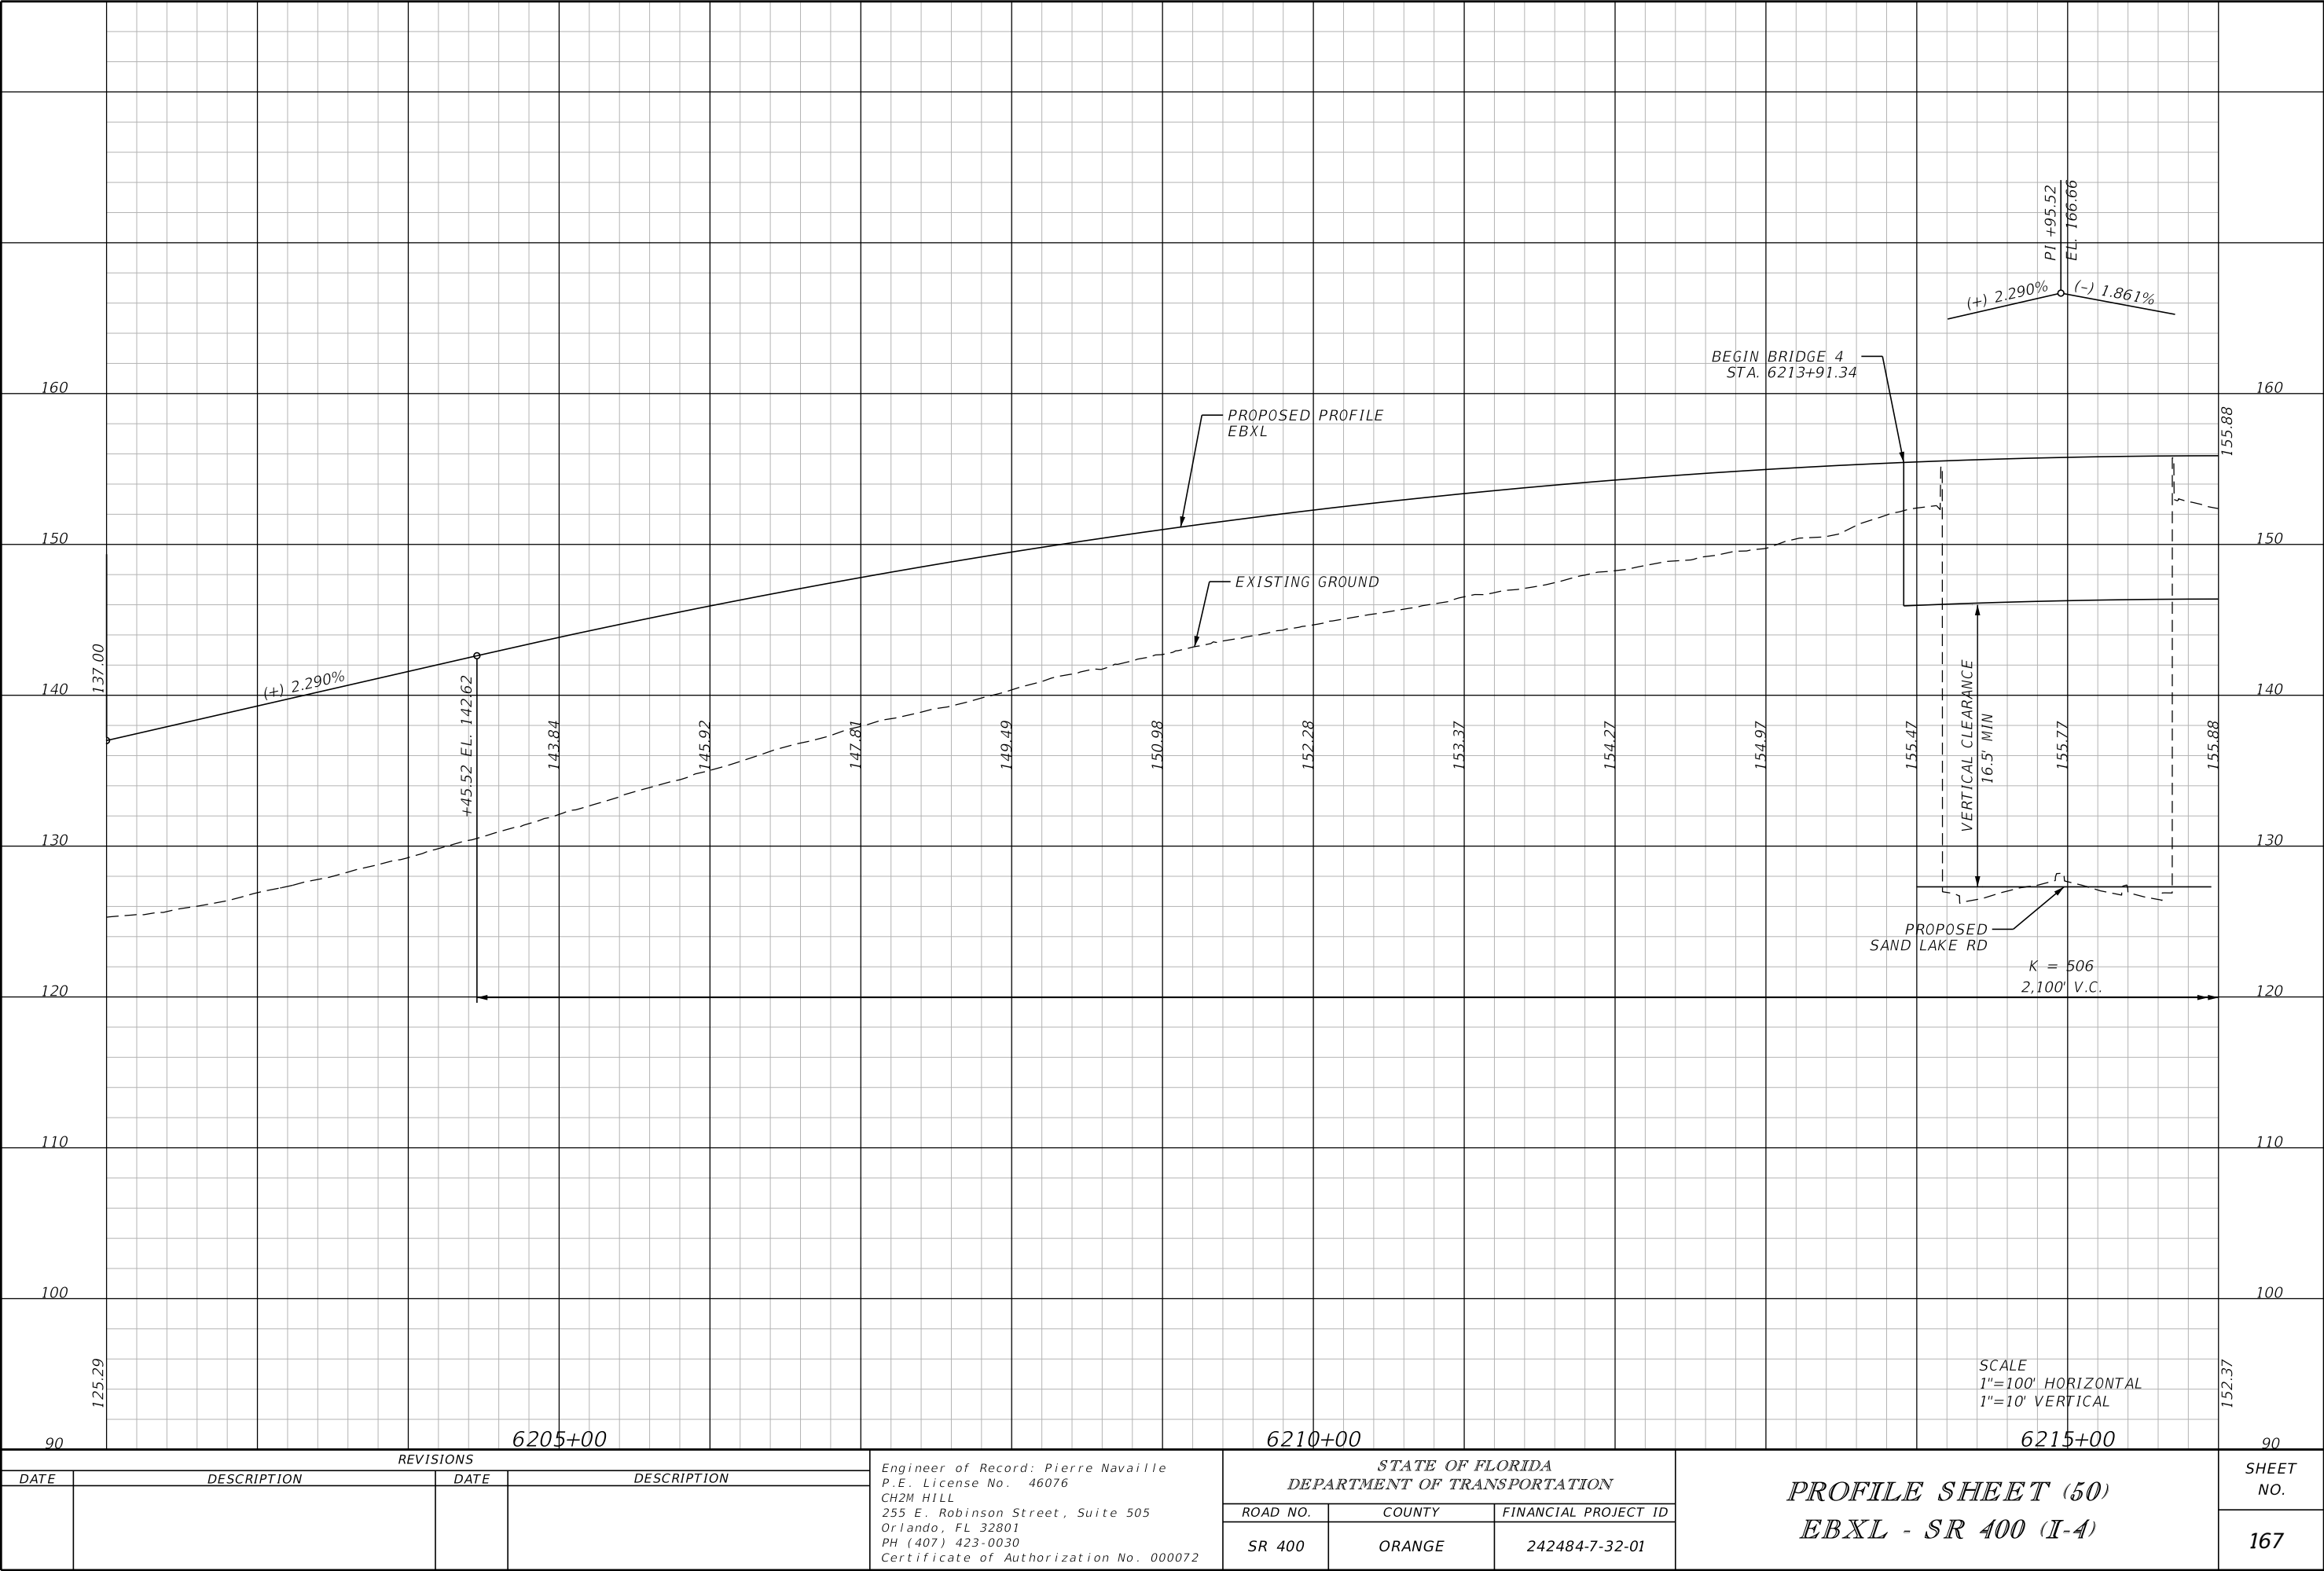

THE OFFICIAL RECORD OF THIS SHEET IS THE ELECTRONIC FILE DIGITALLY SIGNED AND SEALED UNDER RULE 61G15-23.004, F.A.C.

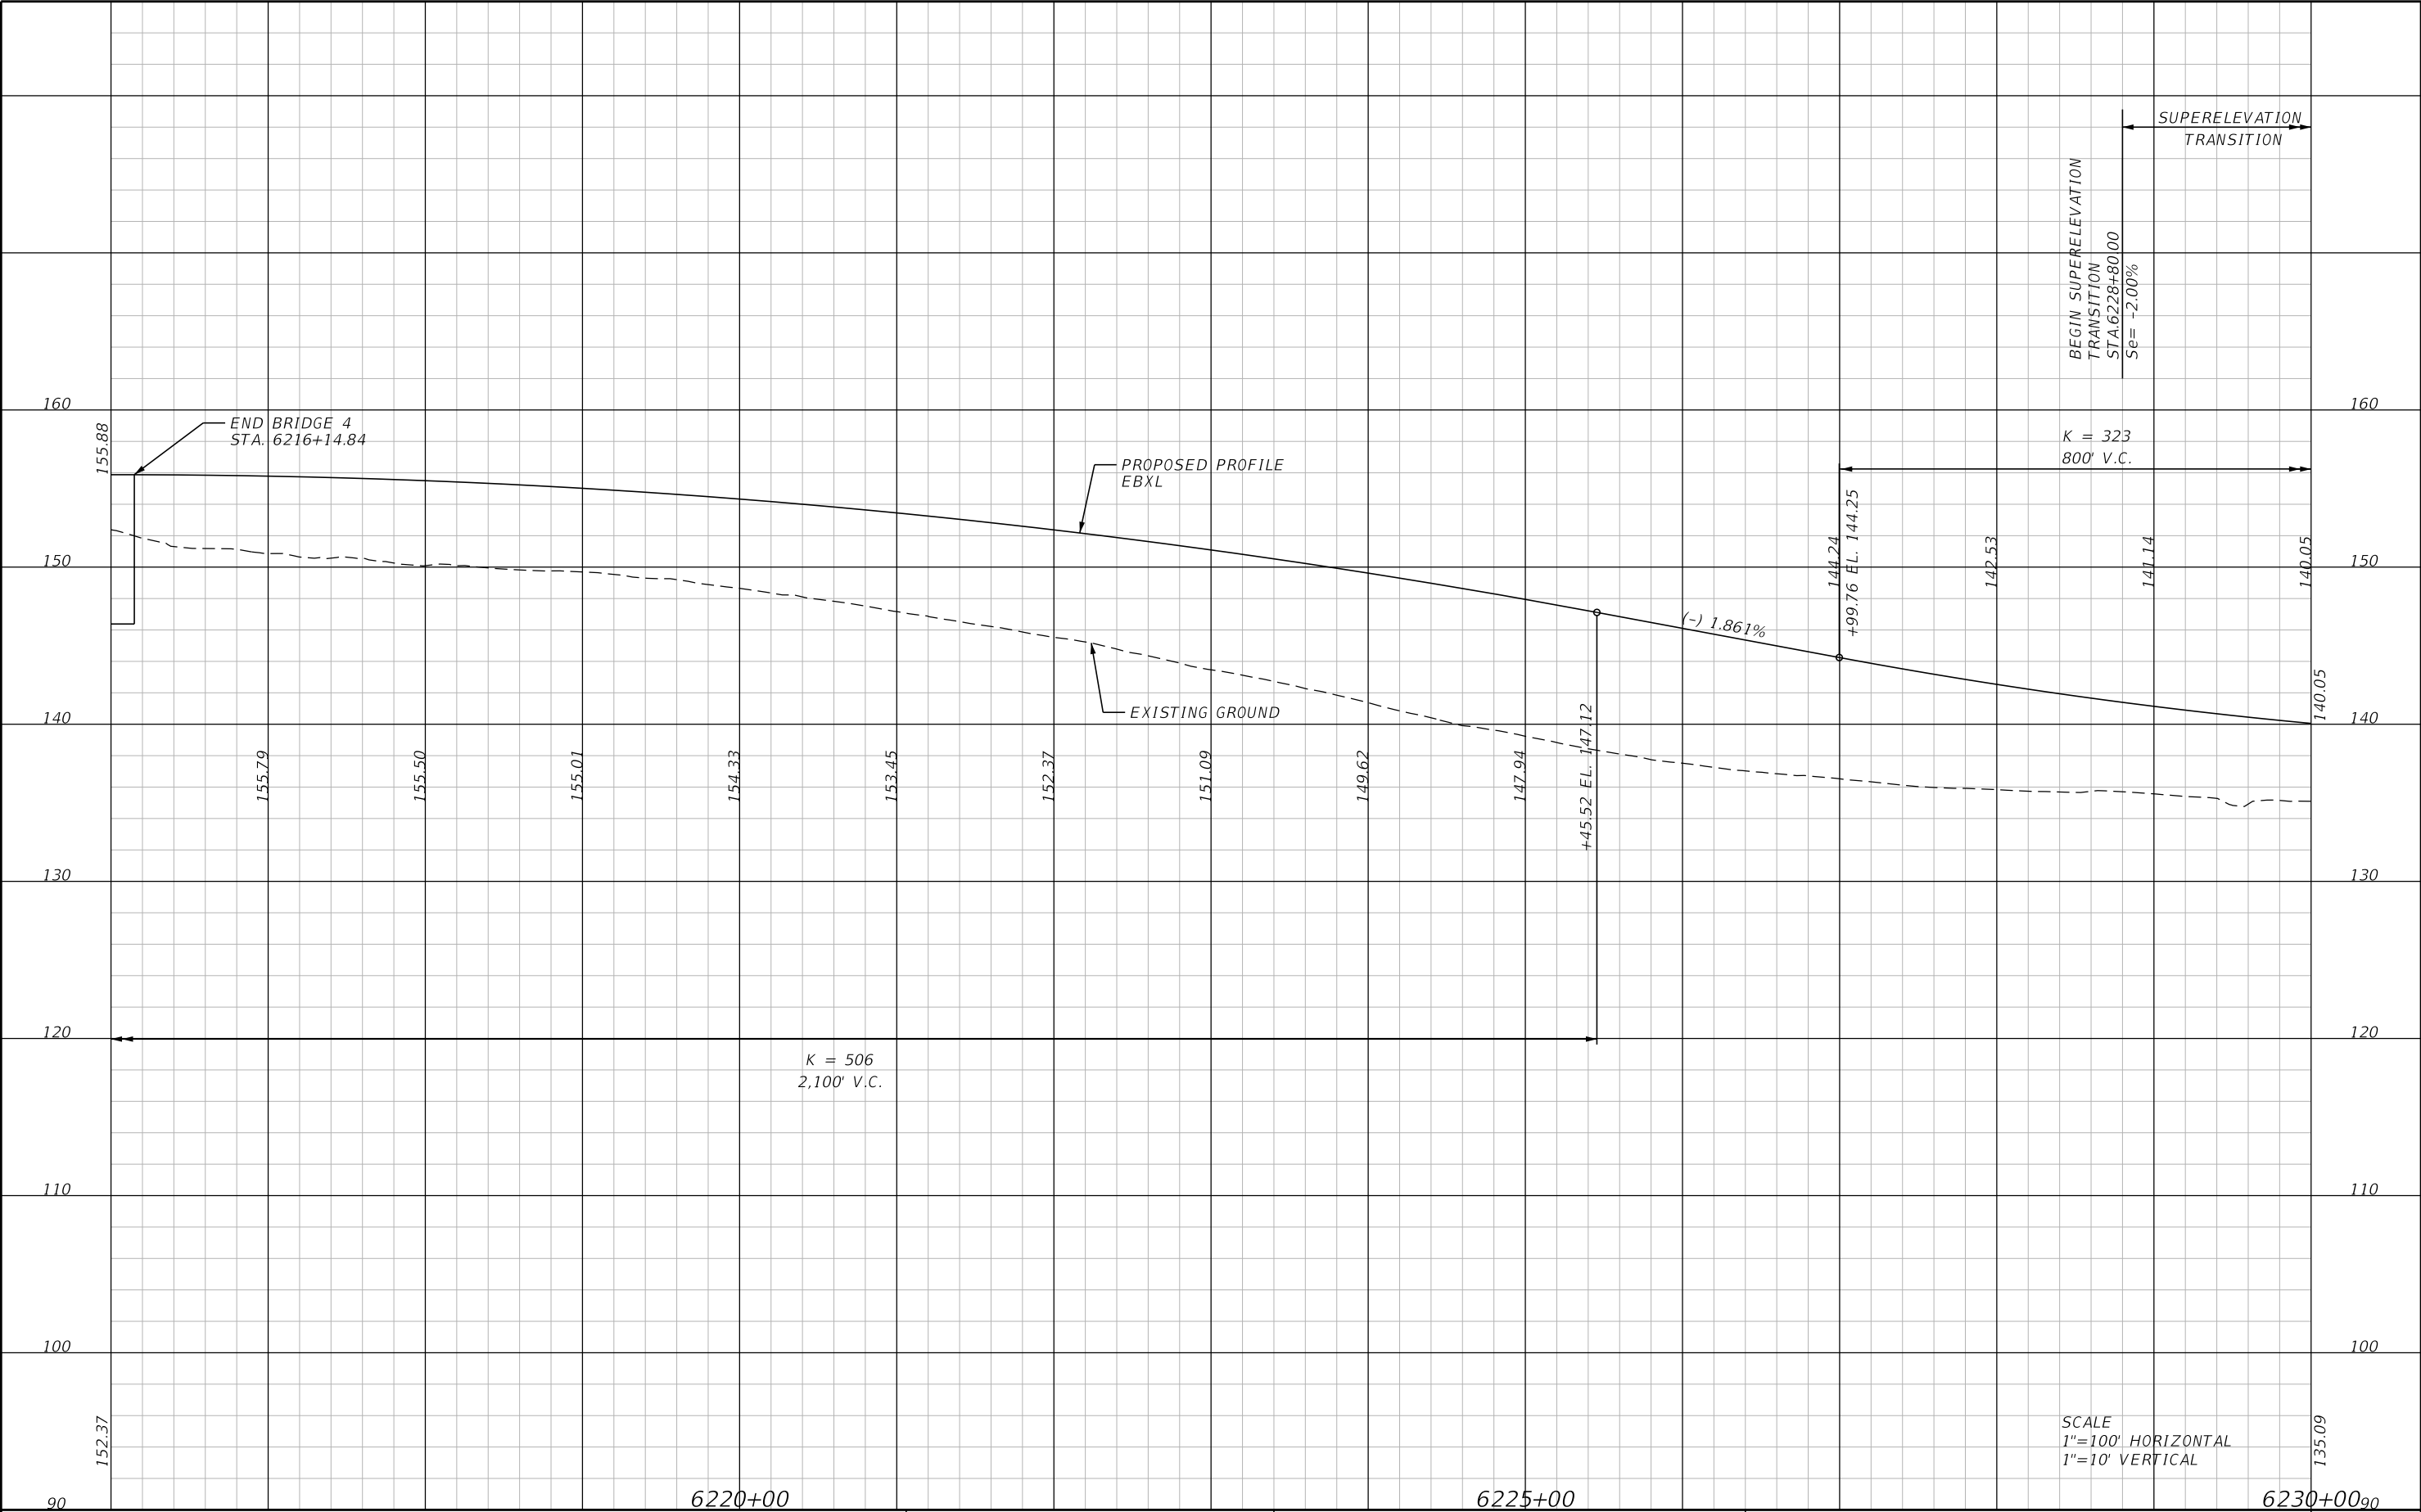

REVISIONS				Engineer of Record: Pierre Navaille P.E. License No. 46076 CH2M HILL 255 E. Robinson Street, Suite 505 Orlando, FL 32801 PH (407) 423-0030 Certificate of Authorization No. 000072	STATE OF FLORIDA DEPARTMENT OF TRANSPORTATION			PROFILE SHEET (51) EBXL - SR 400 (I-4)		SHEET NO. 168
DATE	DESCRIPTION	DATE	DESCRIPTION		ROAD NO.	COUNTY	FINANCIAL PROJECT ID			
					SR 400	ORANGE	242484-7-32-01			

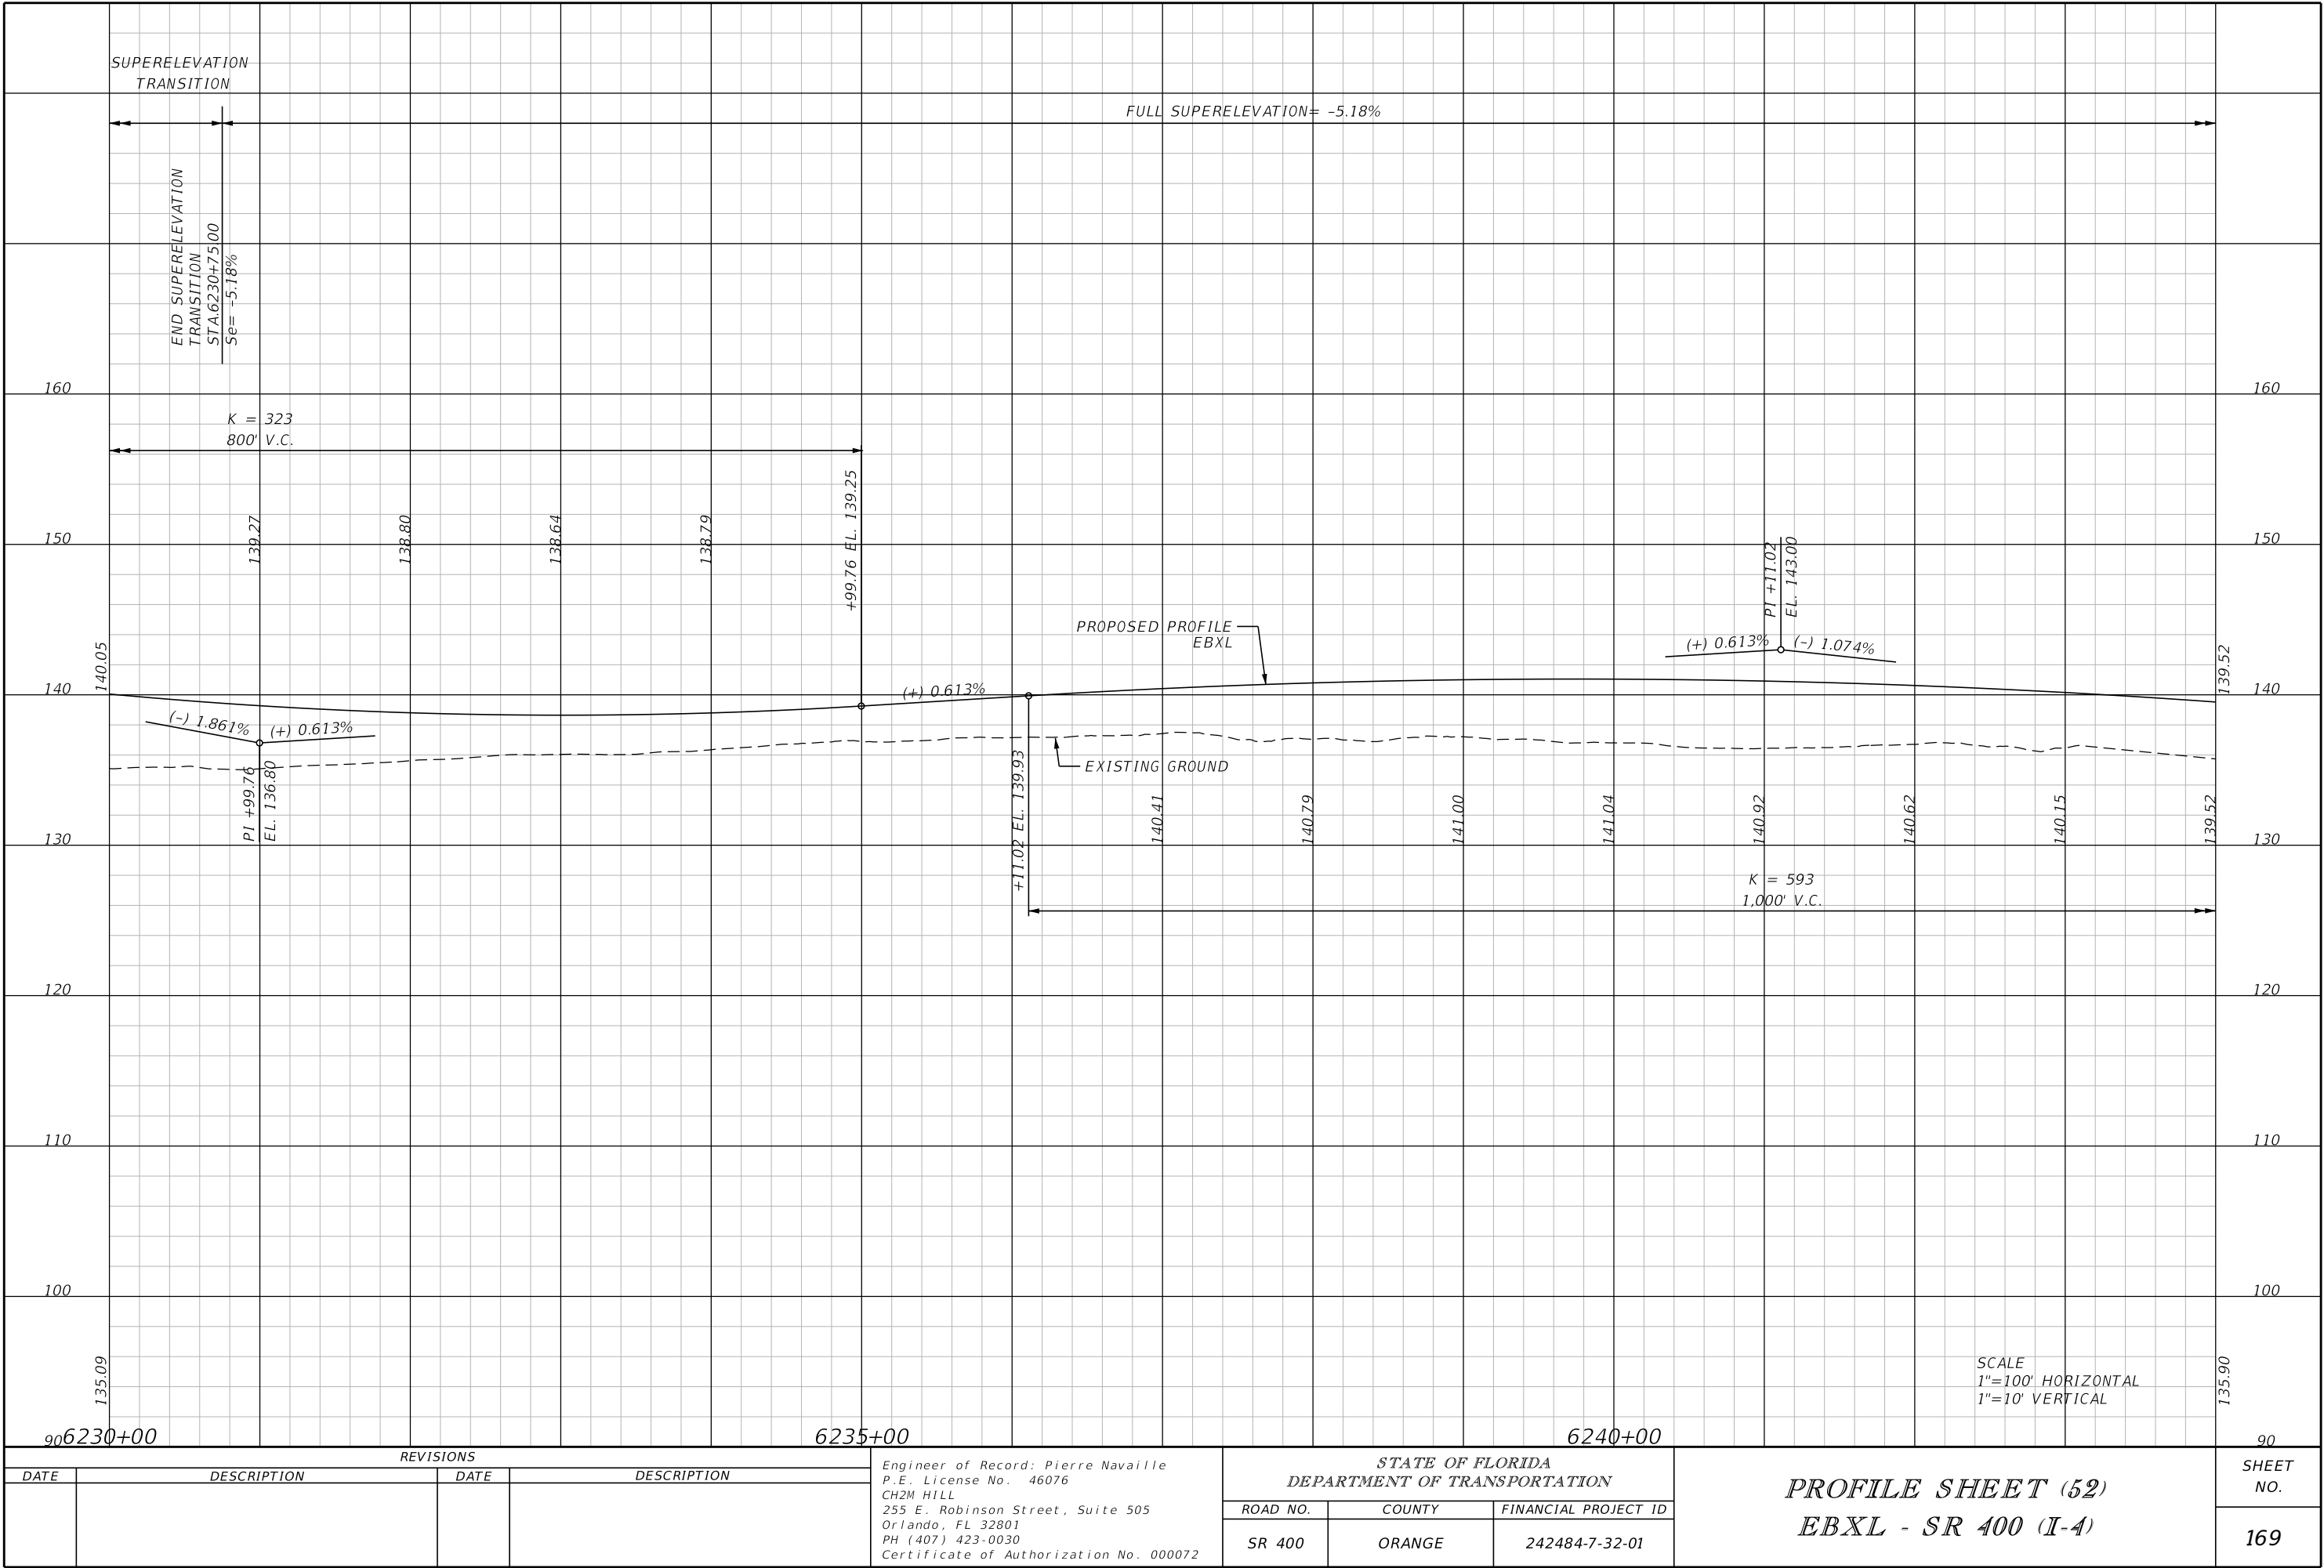

REVISIONS			
DATE	DESCRIPTION	DATE	DESCRIPTION


Engineer of Record: Pierre Navaille
P.E. License No. 46076
CH2M HILL
255 E. Robinson Street, Suite 505
Orlando, FL 32801
PH (407) 423-0030
Certificate of Authorization No. 000072

STATE OF FLORIDA DEPARTMENT OF TRANSPORTATION		
ROAD NO.	COUNTY	FINANCIAL PROJECT ID
SR 400	ORANGE	242484-7-32-01

PROFILE SHEET (52)
EBXL - SR 400 (I-4)


SHEET NO.
169

THE OFFICIAL RECORD OF THIS SHEET IS THE ELECTRONIC FILE DIGITALLY SIGNED AND SEALED UNDER RULE 61G15-23.004, F.A.C.

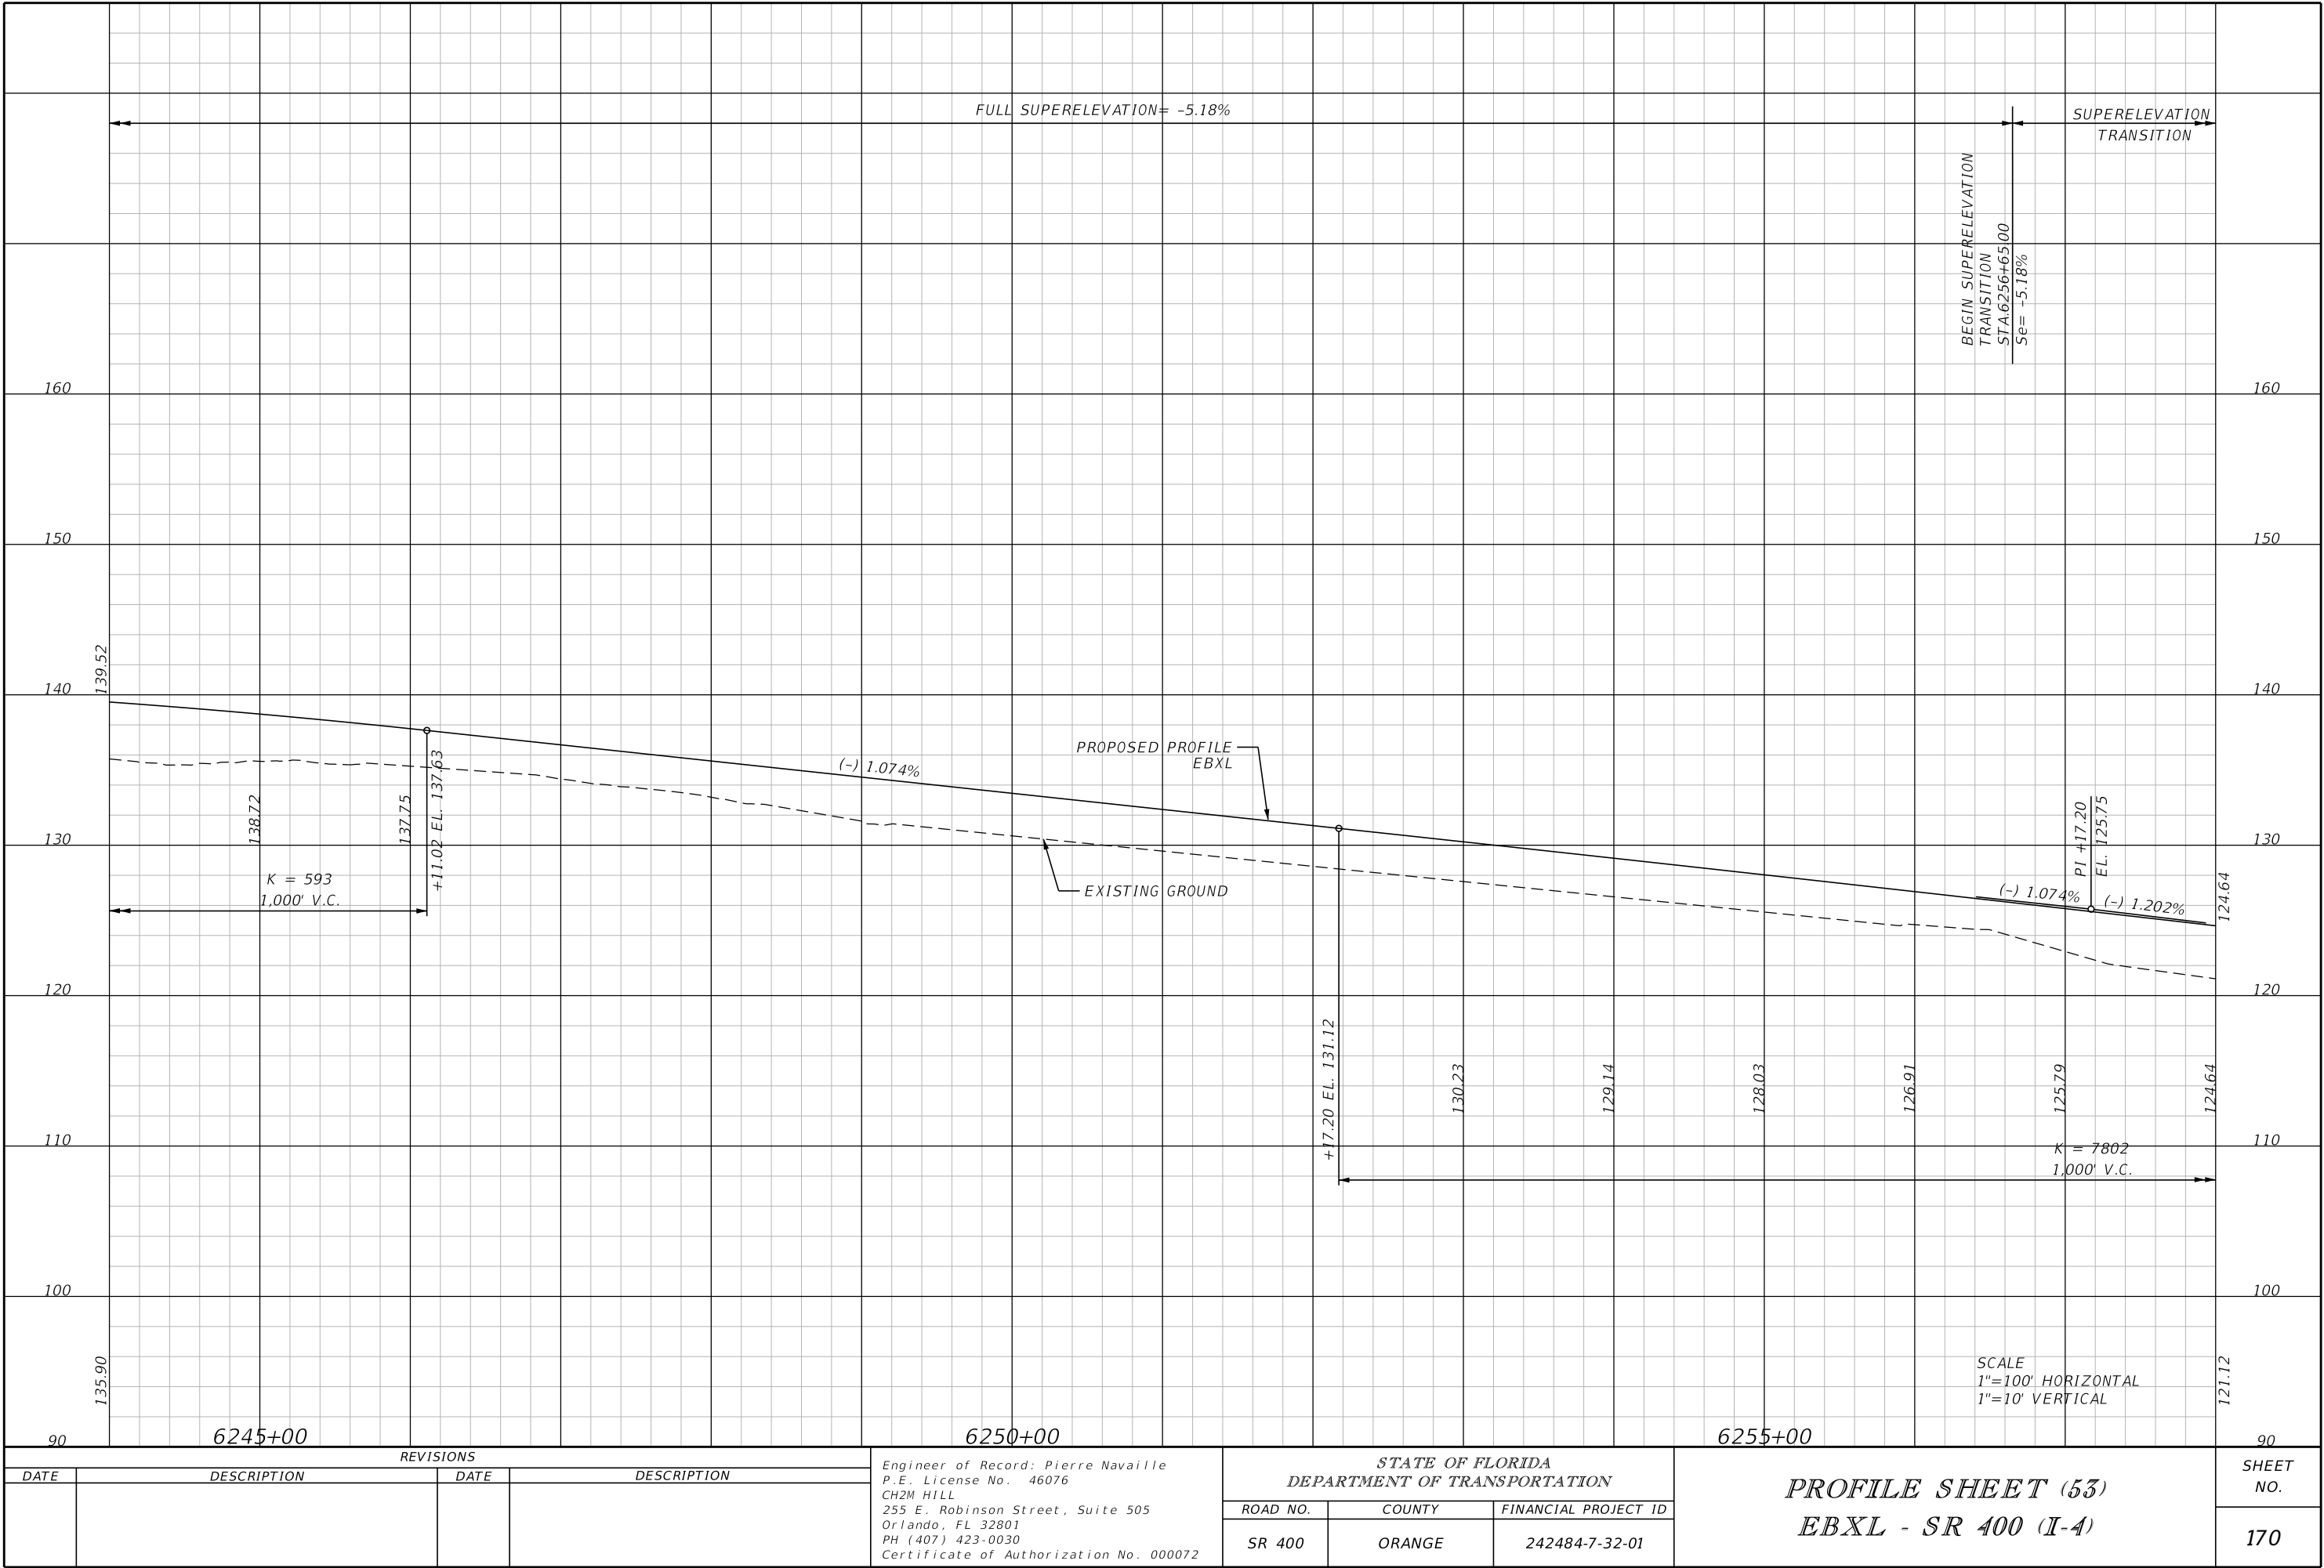

THE OFFICIAL RECORD OF THIS SHEET IS THE ELECTRONIC FILE DIGITALLY SIGNED AND SEALED UNDER RULE 61G15-23.004, F.A.C.

REVISIONS				Engineer of Record: Pierre Navaille P.E. License No. 46076 CH2M HILL 255 E. Robinson Street, Suite 505 Orlando, FL 32801 PH (407) 423-0030 Certificate of Authorization No. 000072	STATE OF FLORIDA DEPARTMENT OF TRANSPORTATION			PROFILE SHEET (53) EBXL - SR 400 (I-4)	SHEET NO.
DATE	DESCRIPTION	DATE	DESCRIPTION		ROAD NO.	COUNTY	FINANCIAL PROJECT ID		170
					SR 400	ORANGE	242484-7-32-01		

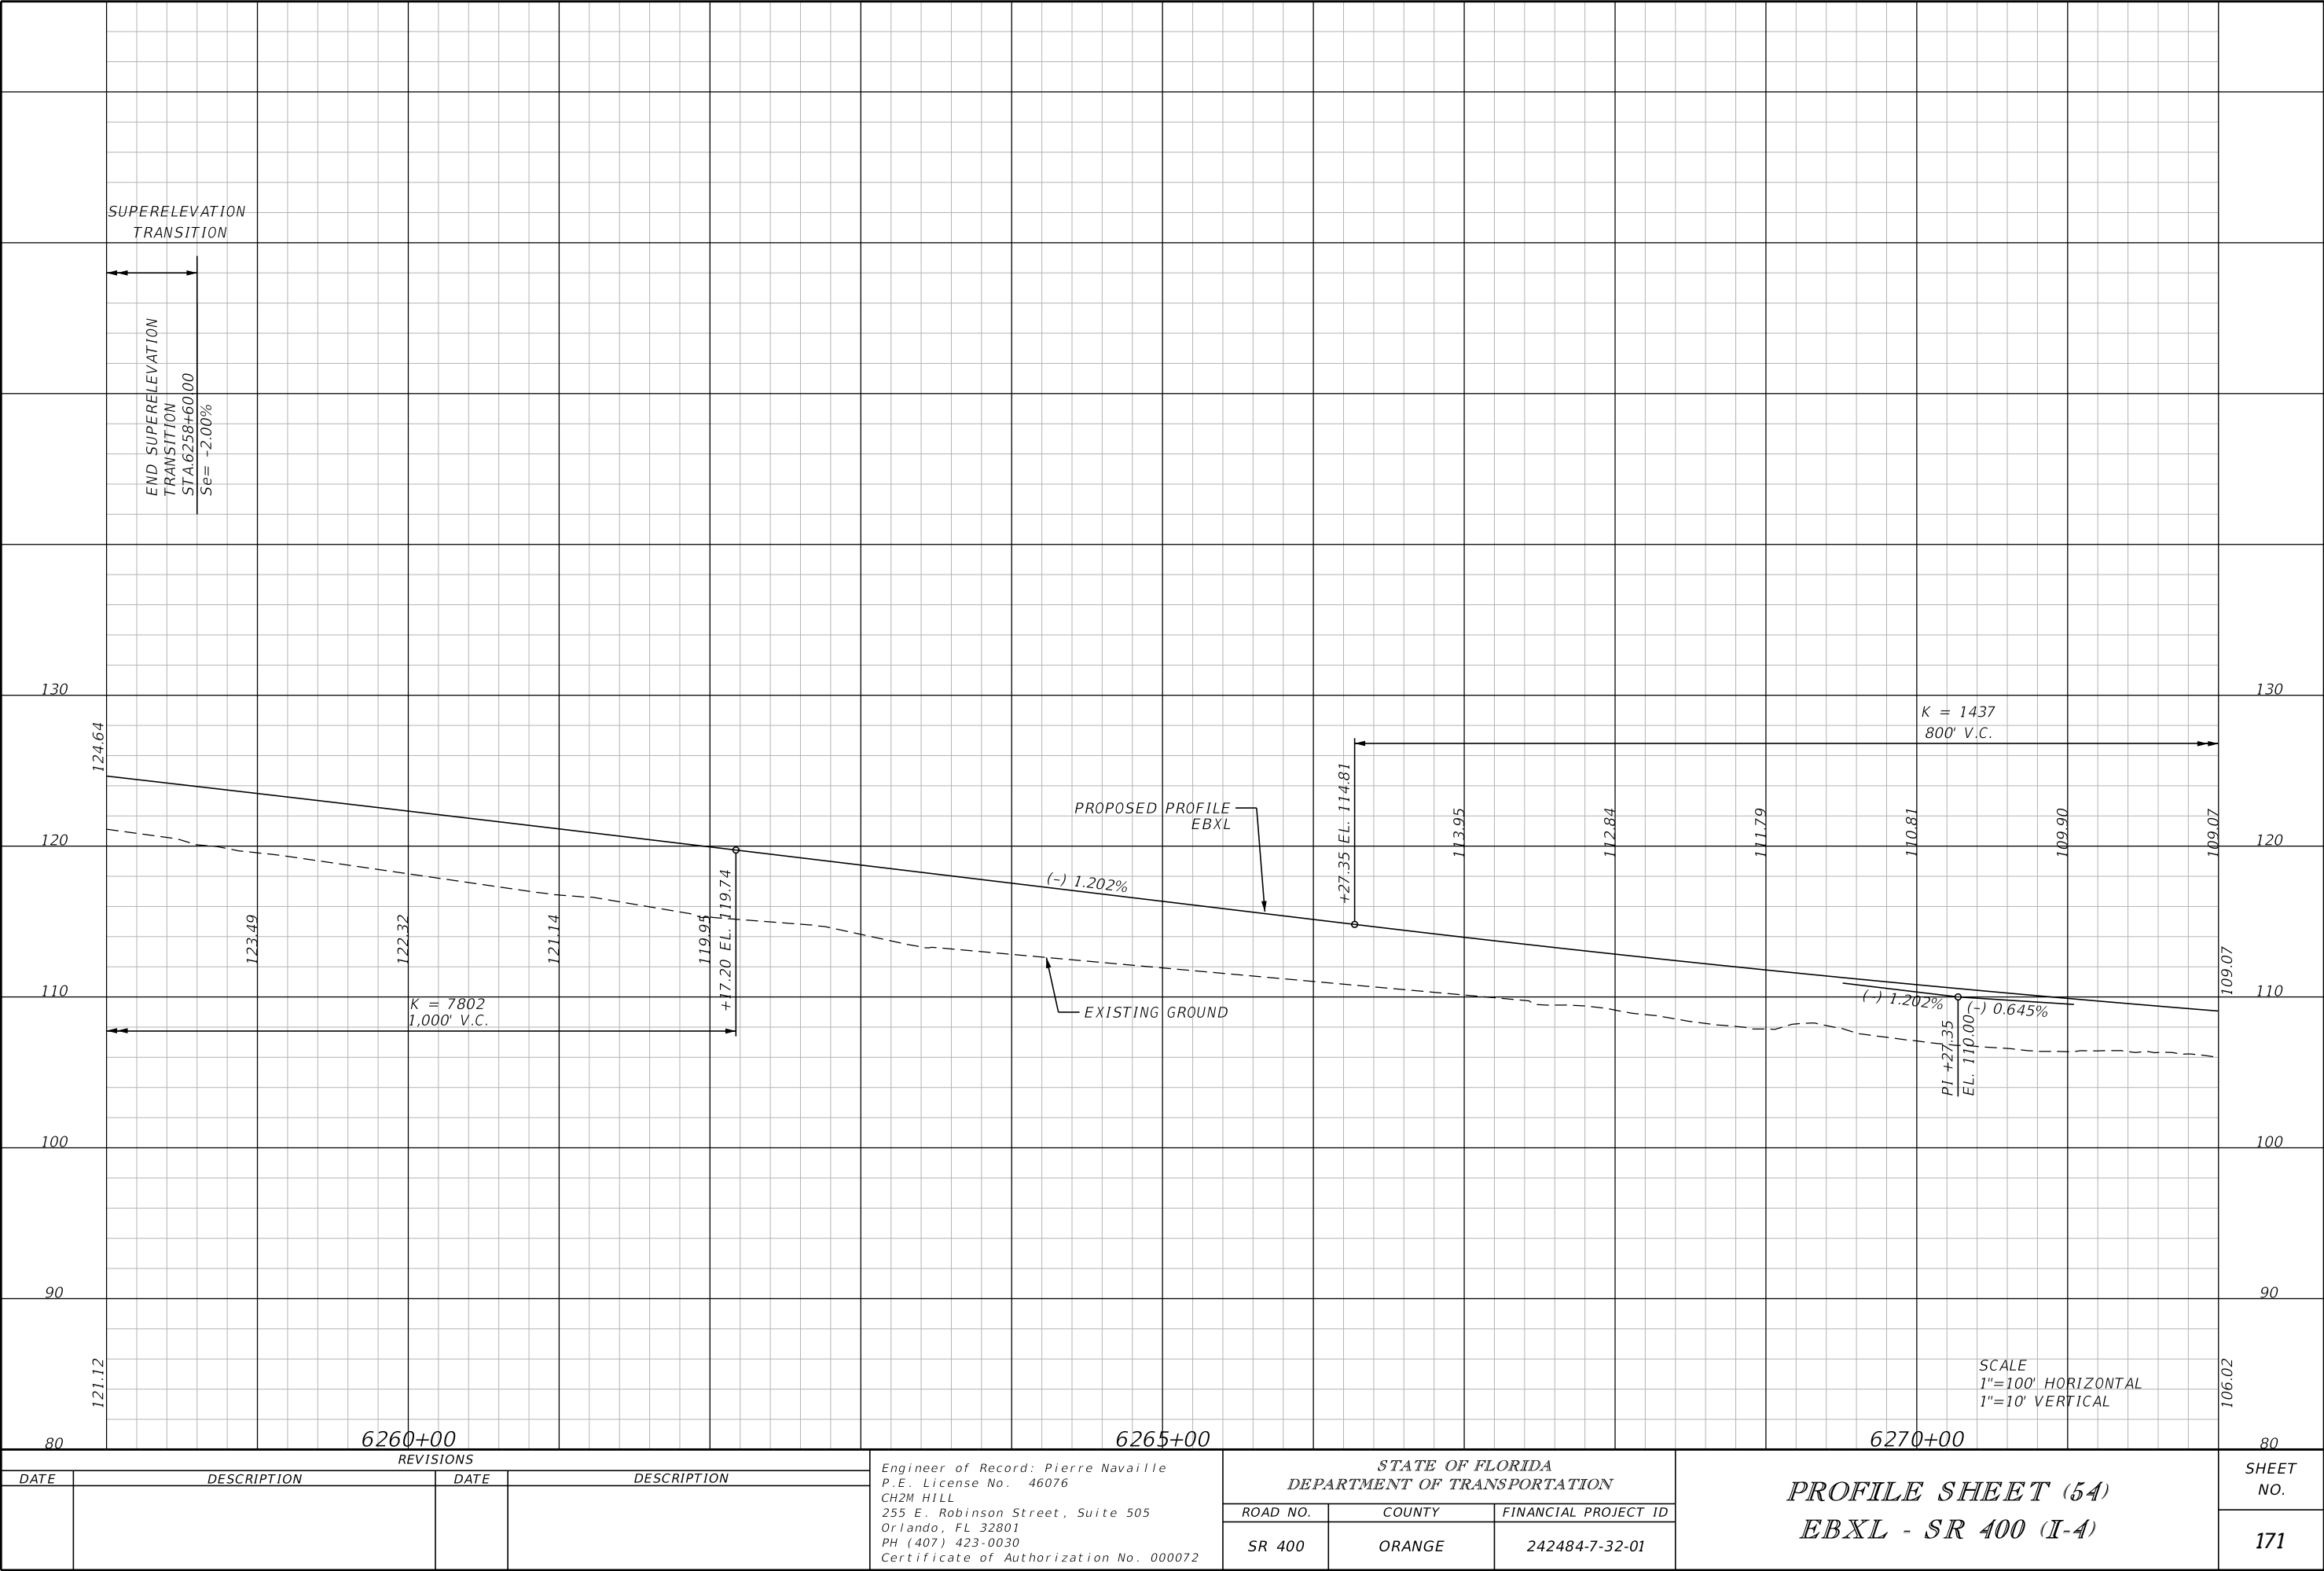

REVISIONS			
DATE	DESCRIPTION	DATE	DESCRIPTION


Engineer of Record: Pierre Navaille
P.E. License No. 46076
CH2M HILL
255 E. Robinson Street, Suite 505
Orlando, FL 32801
PH (407) 423-0030
Certificate of Authorization No. 000072

STATE OF FLORIDA DEPARTMENT OF TRANSPORTATION		
ROAD NO.	COUNTY	FINANCIAL PROJECT ID
SR 400	ORANGE	242484-7-32-01

PROFILE SHEET (54)
EBXL - SR 400 (I-4)


SHEET NO.
171

THE OFFICIAL RECORD OF THIS SHEET IS THE ELECTRONIC FILE DIGITALLY SIGNED AND SEALED UNDER RULE 61G15-23.004, F.A.C.

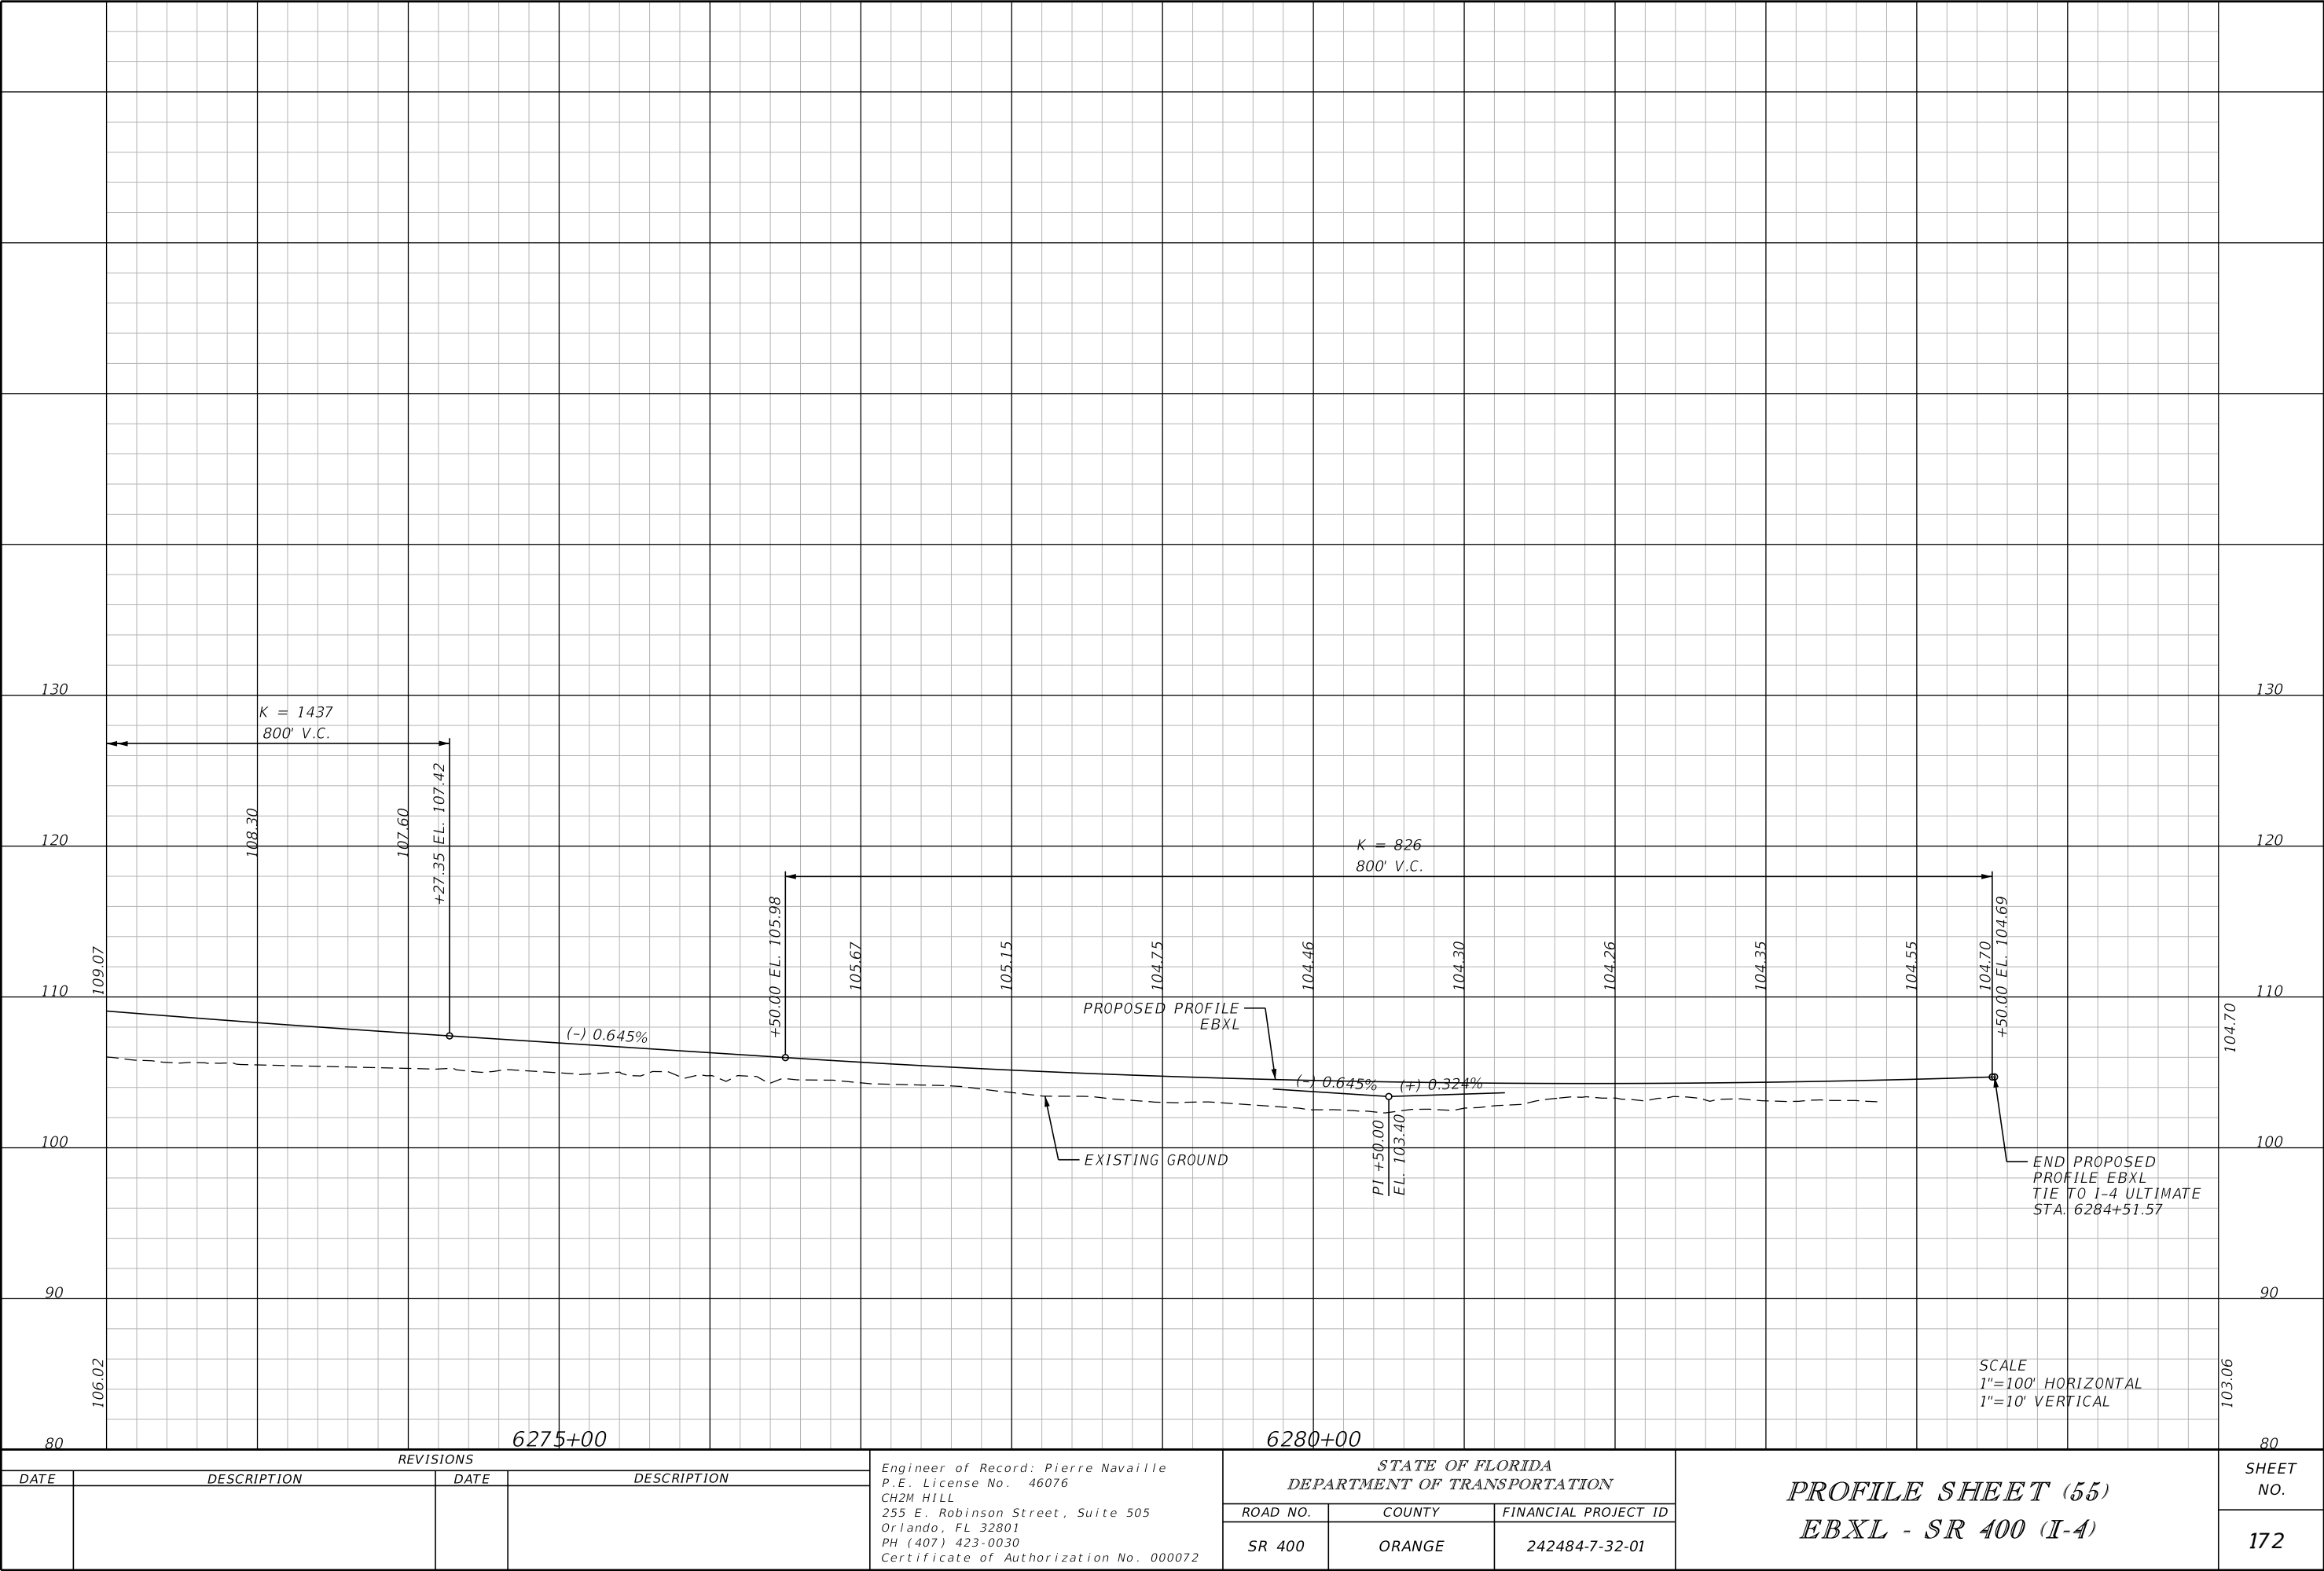


REVISIONS				Engineer of Record: Pierre Navaille P.E. License No. 46076 CH2M HILL 255 E. Robinson Street, Suite 505 Orlando, FL 32801 PH (407) 423-0030 Certificate of Authorization No. 000072	STATE OF FLORIDA DEPARTMENT OF TRANSPORTATION			PROFILE SHEET (55) EBXL - SR 400 (I-4)		SHEET NO. 172
DATE	DESCRIPTION	DATE	DESCRIPTION		ROAD NO.	COUNTY	FINANCIAL PROJECT ID			
					SR 400	ORANGE	242484-7-32-01			

THE OFFICIAL RECORD OF THIS SHEET IS THE ELECTRONIC FILE DIGITALLY SIGNED AND SEALED UNDER RULE 61G15-23.004, F.A.C.

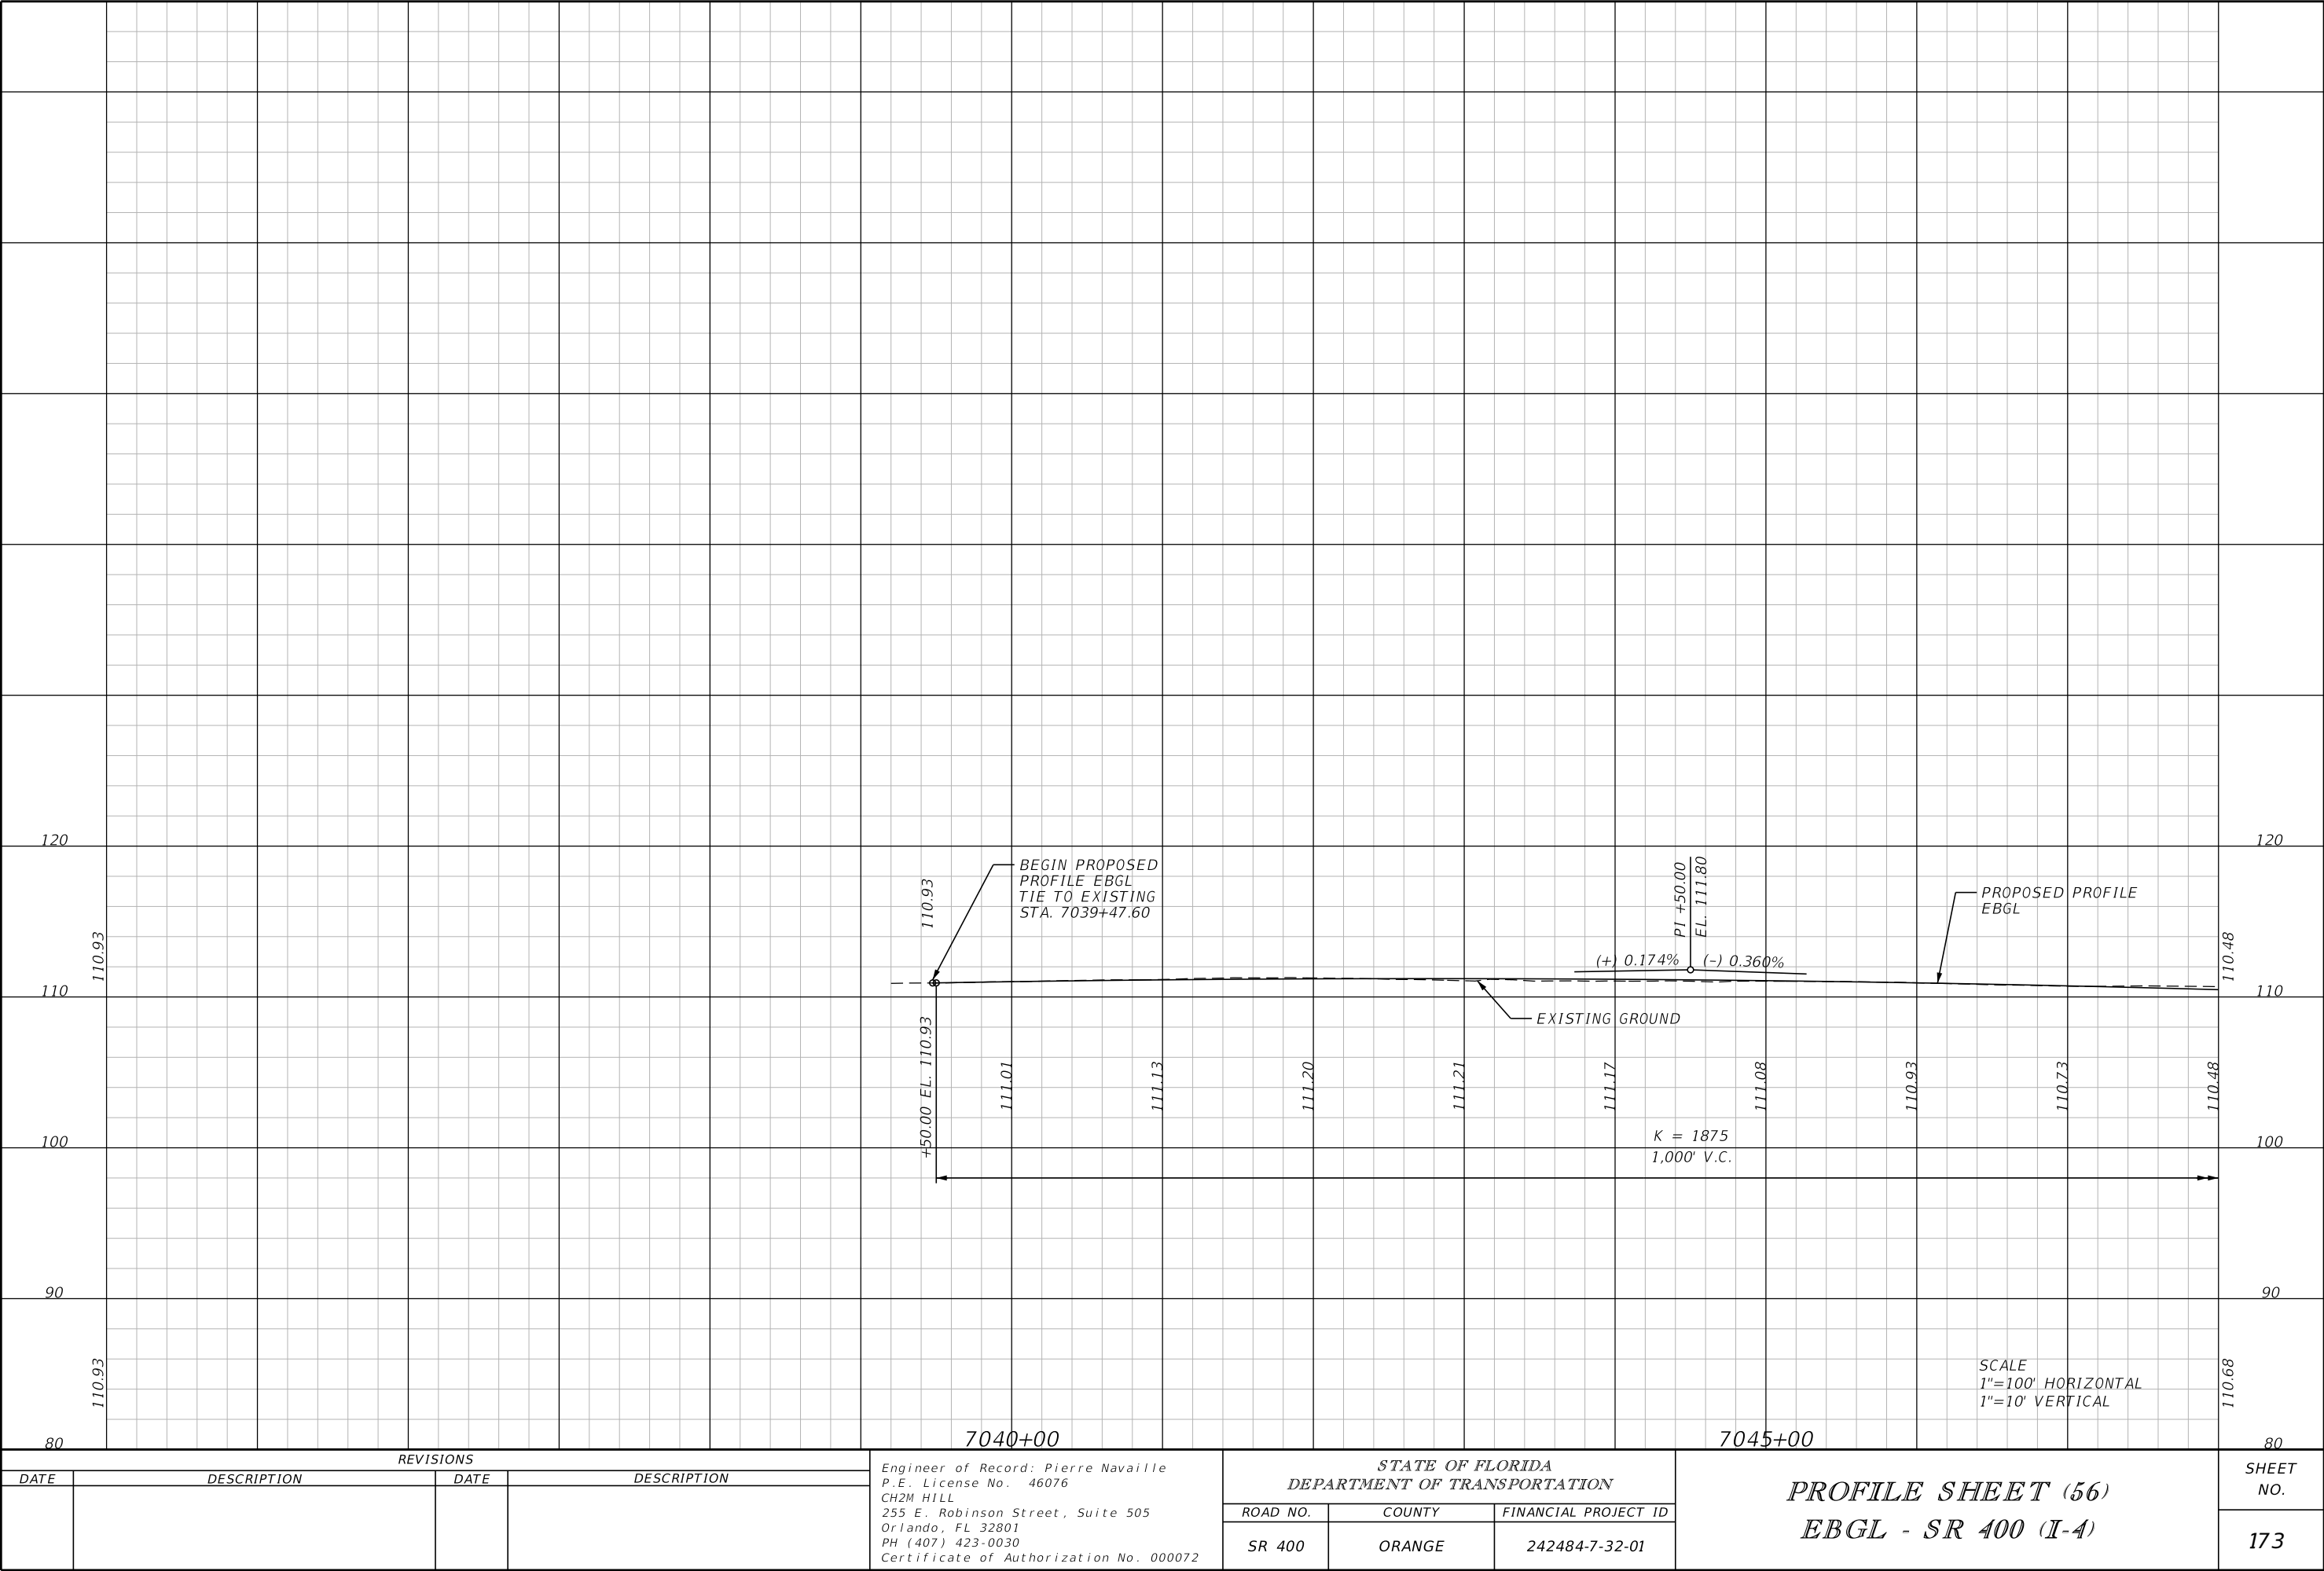


THE OFFICIAL RECORD OF THIS SHEET IS THE ELECTRONIC FILE DIGITALLY SIGNED AND SEALED UNDER RULE 61G15-23.004, F.A.C.

REVISIONS				Engineer of Record: Pierre Navaille P.E. License No. 46076 CH2M HILL 255 E. Robinson Street, Suite 505 Orlando, FL 32801 PH (407) 423-0030 Certificate of Authorization No. 000072	STATE OF FLORIDA DEPARTMENT OF TRANSPORTATION			PROFILE SHEET (56) EBGL - SR 400 (I-4)	SHEET NO.
DATE	DESCRIPTION	DATE	DESCRIPTION		ROAD NO.	COUNTY	FINANCIAL PROJECT ID		173
					SR 400	ORANGE	242484-7-32-01		

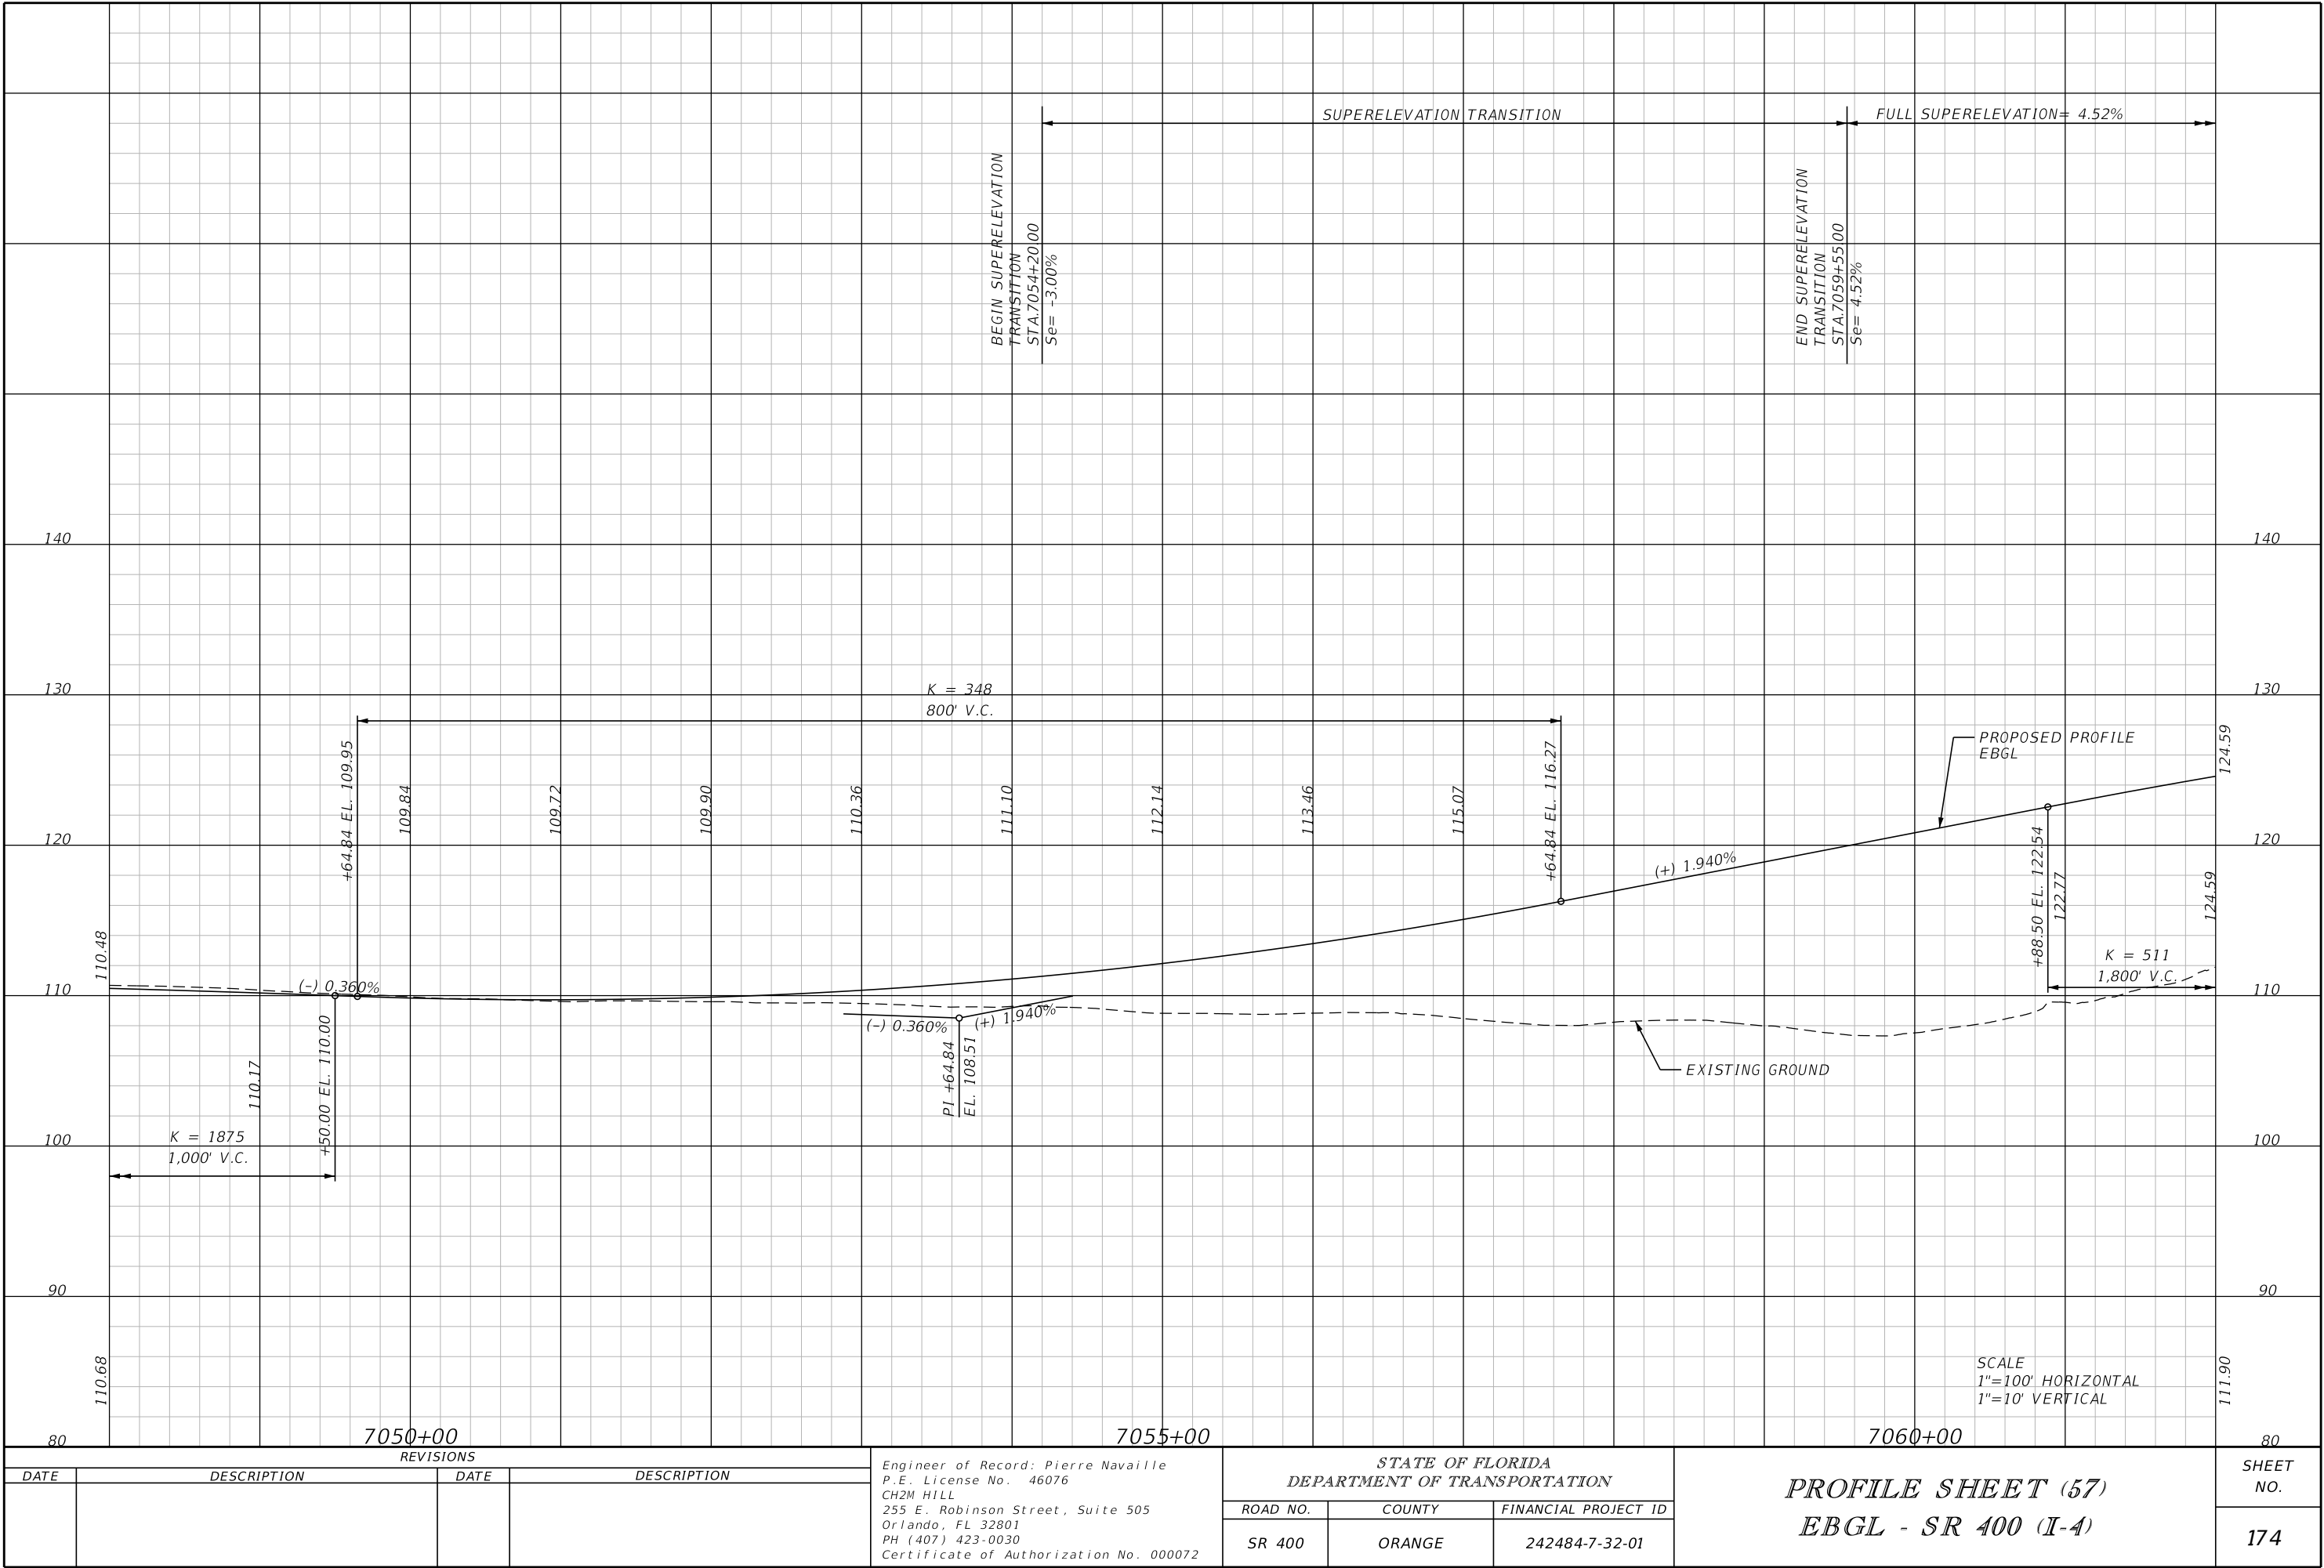


THE OFFICIAL RECORD OF THIS SHEET IS THE ELECTRONIC FILE DIGITALLY SIGNED AND SEALED UNDER RULE 61G15-23.004, F.A.C.

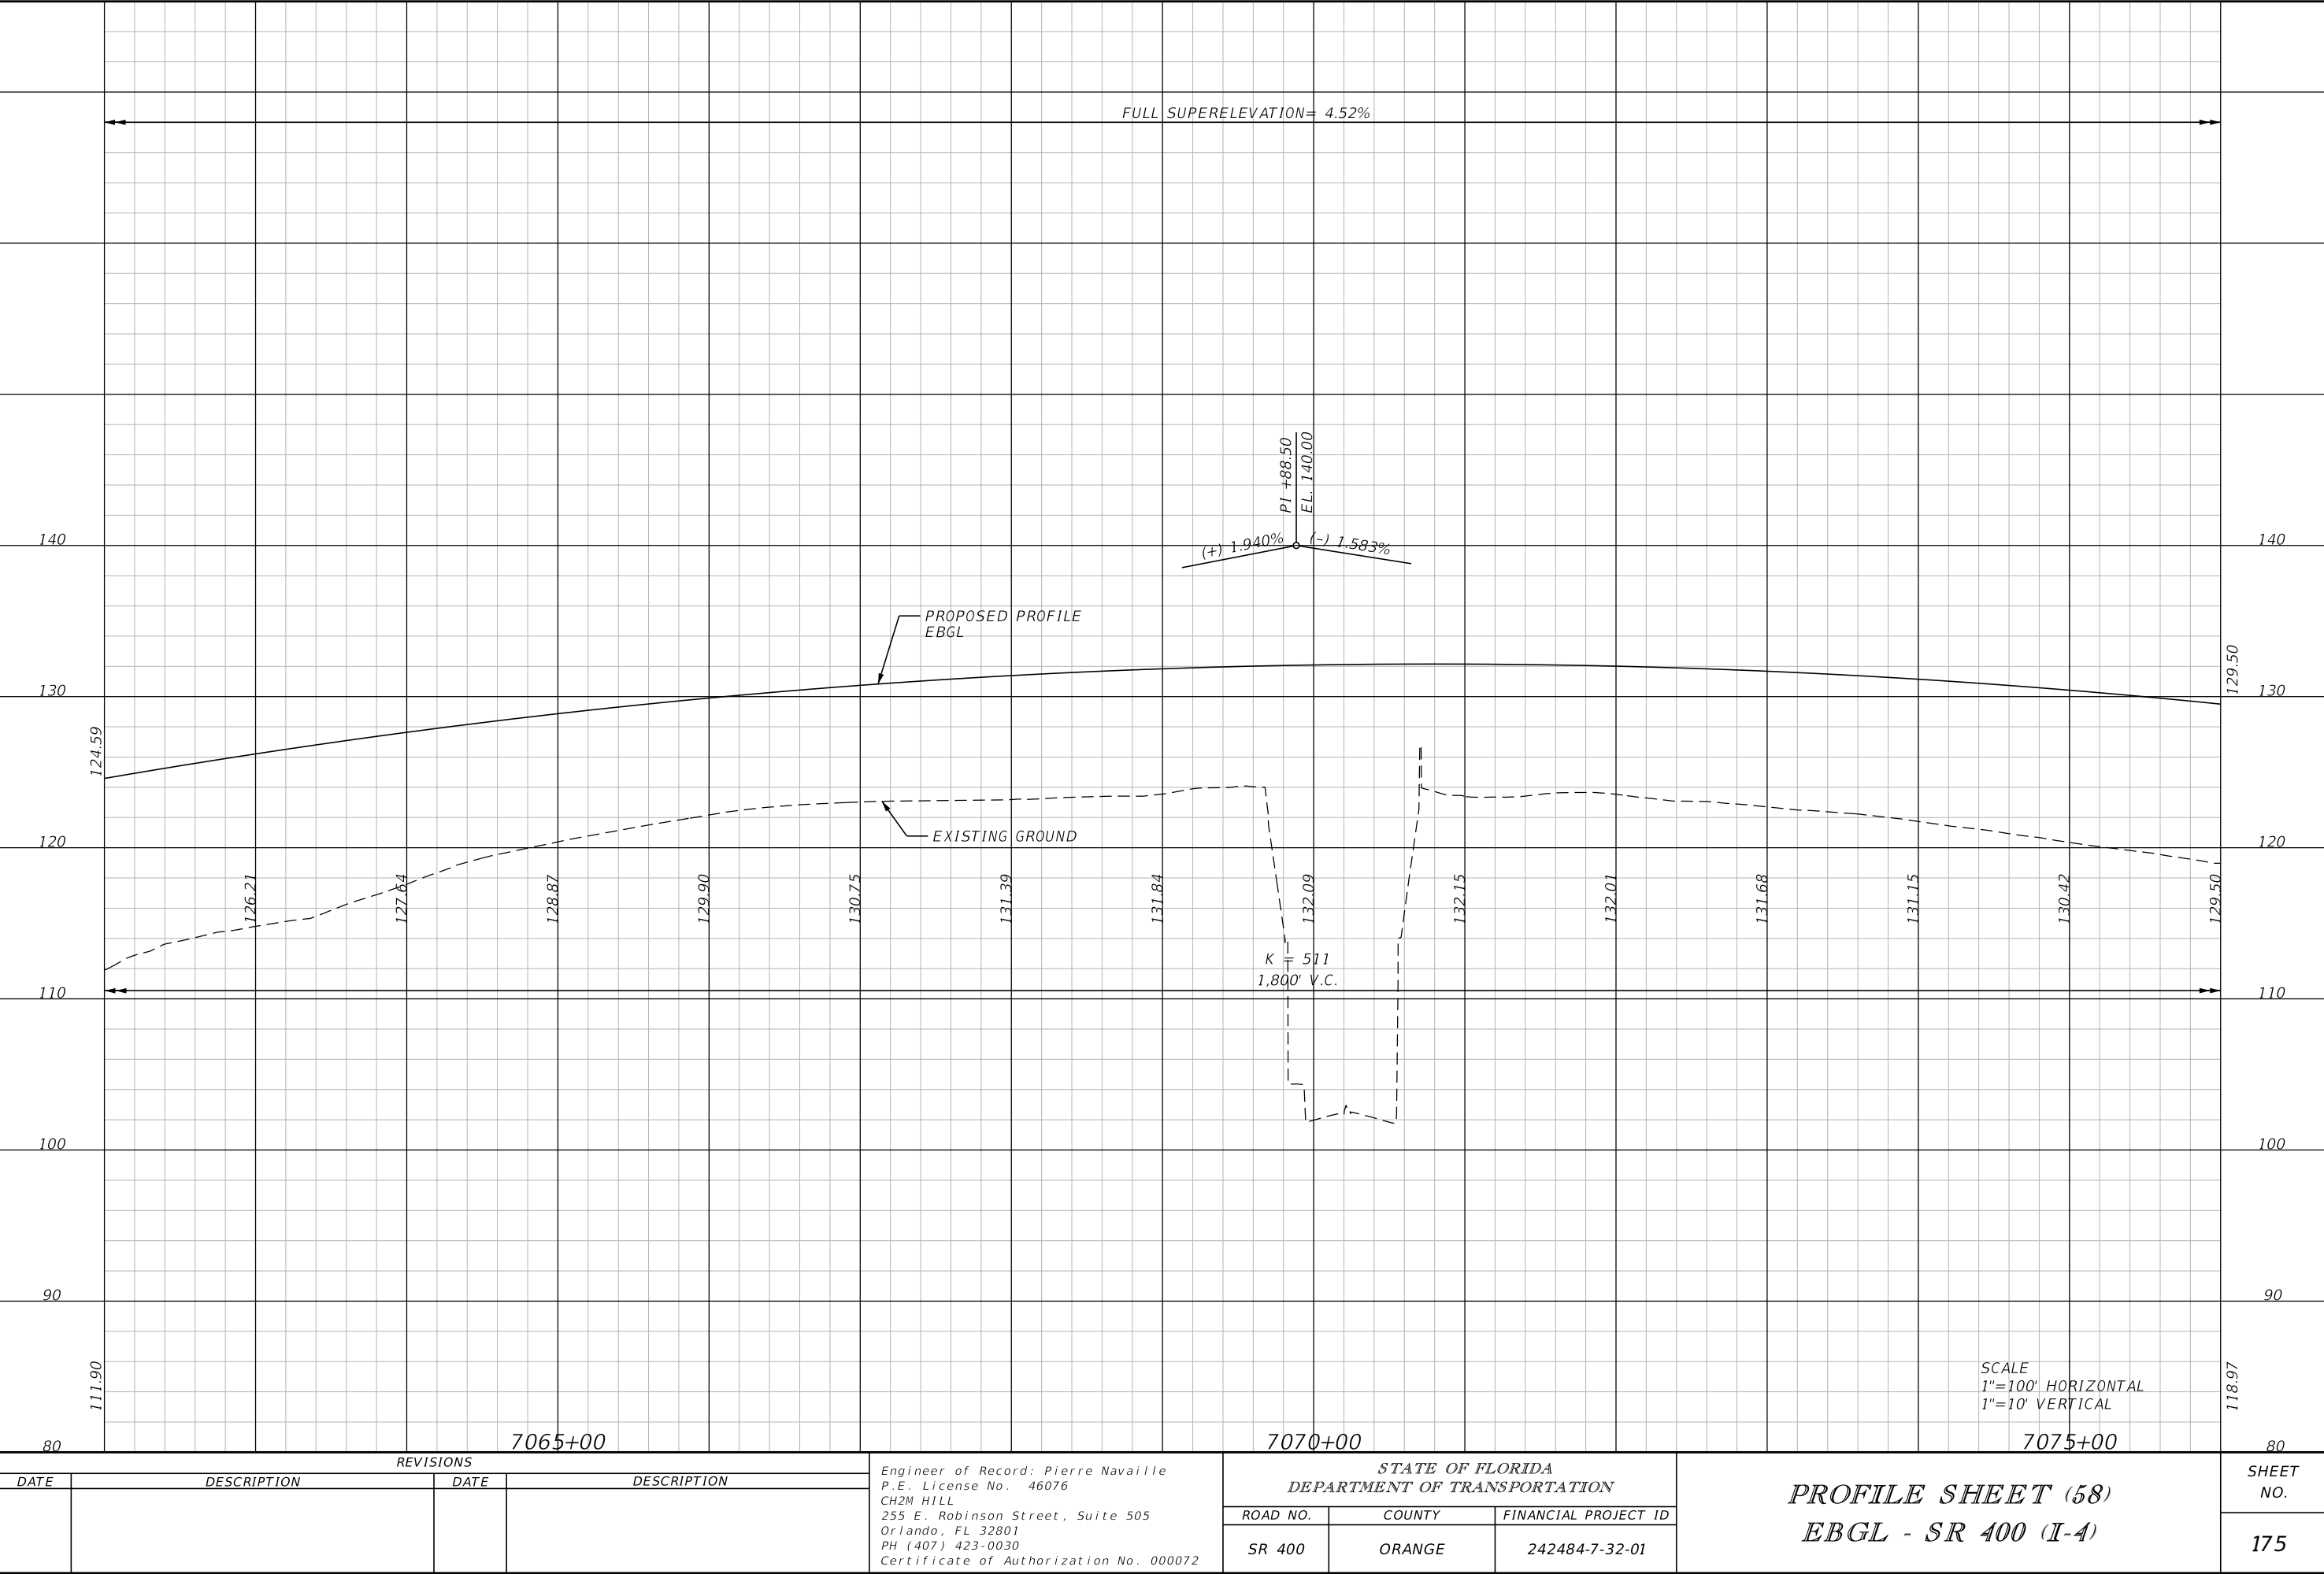

THE OFFICIAL RECORD OF THIS SHEET IS THE ELECTRONIC FILE DIGITALLY SIGNED AND SEALED UNDER RULE 61G15-23.004, F.A.C.

REVISIONS				Engineer of Record: Pierre Navaille P.E. License No. 46076 CH2M HILL 255 E. Robinson Street, Suite 505 Orlando, FL 32801 PH (407) 423-0030 Certificate of Authorization No. 000072	STATE OF FLORIDA DEPARTMENT OF TRANSPORTATION			PROFILE SHEET (58) EBGL - SR 400 (I-4)		SHEET NO. 175
DATE	DESCRIPTION	DATE	DESCRIPTION		ROAD NO.	COUNTY	FINANCIAL PROJECT ID			
					SR 400	ORANGE	242484-7-32-01			

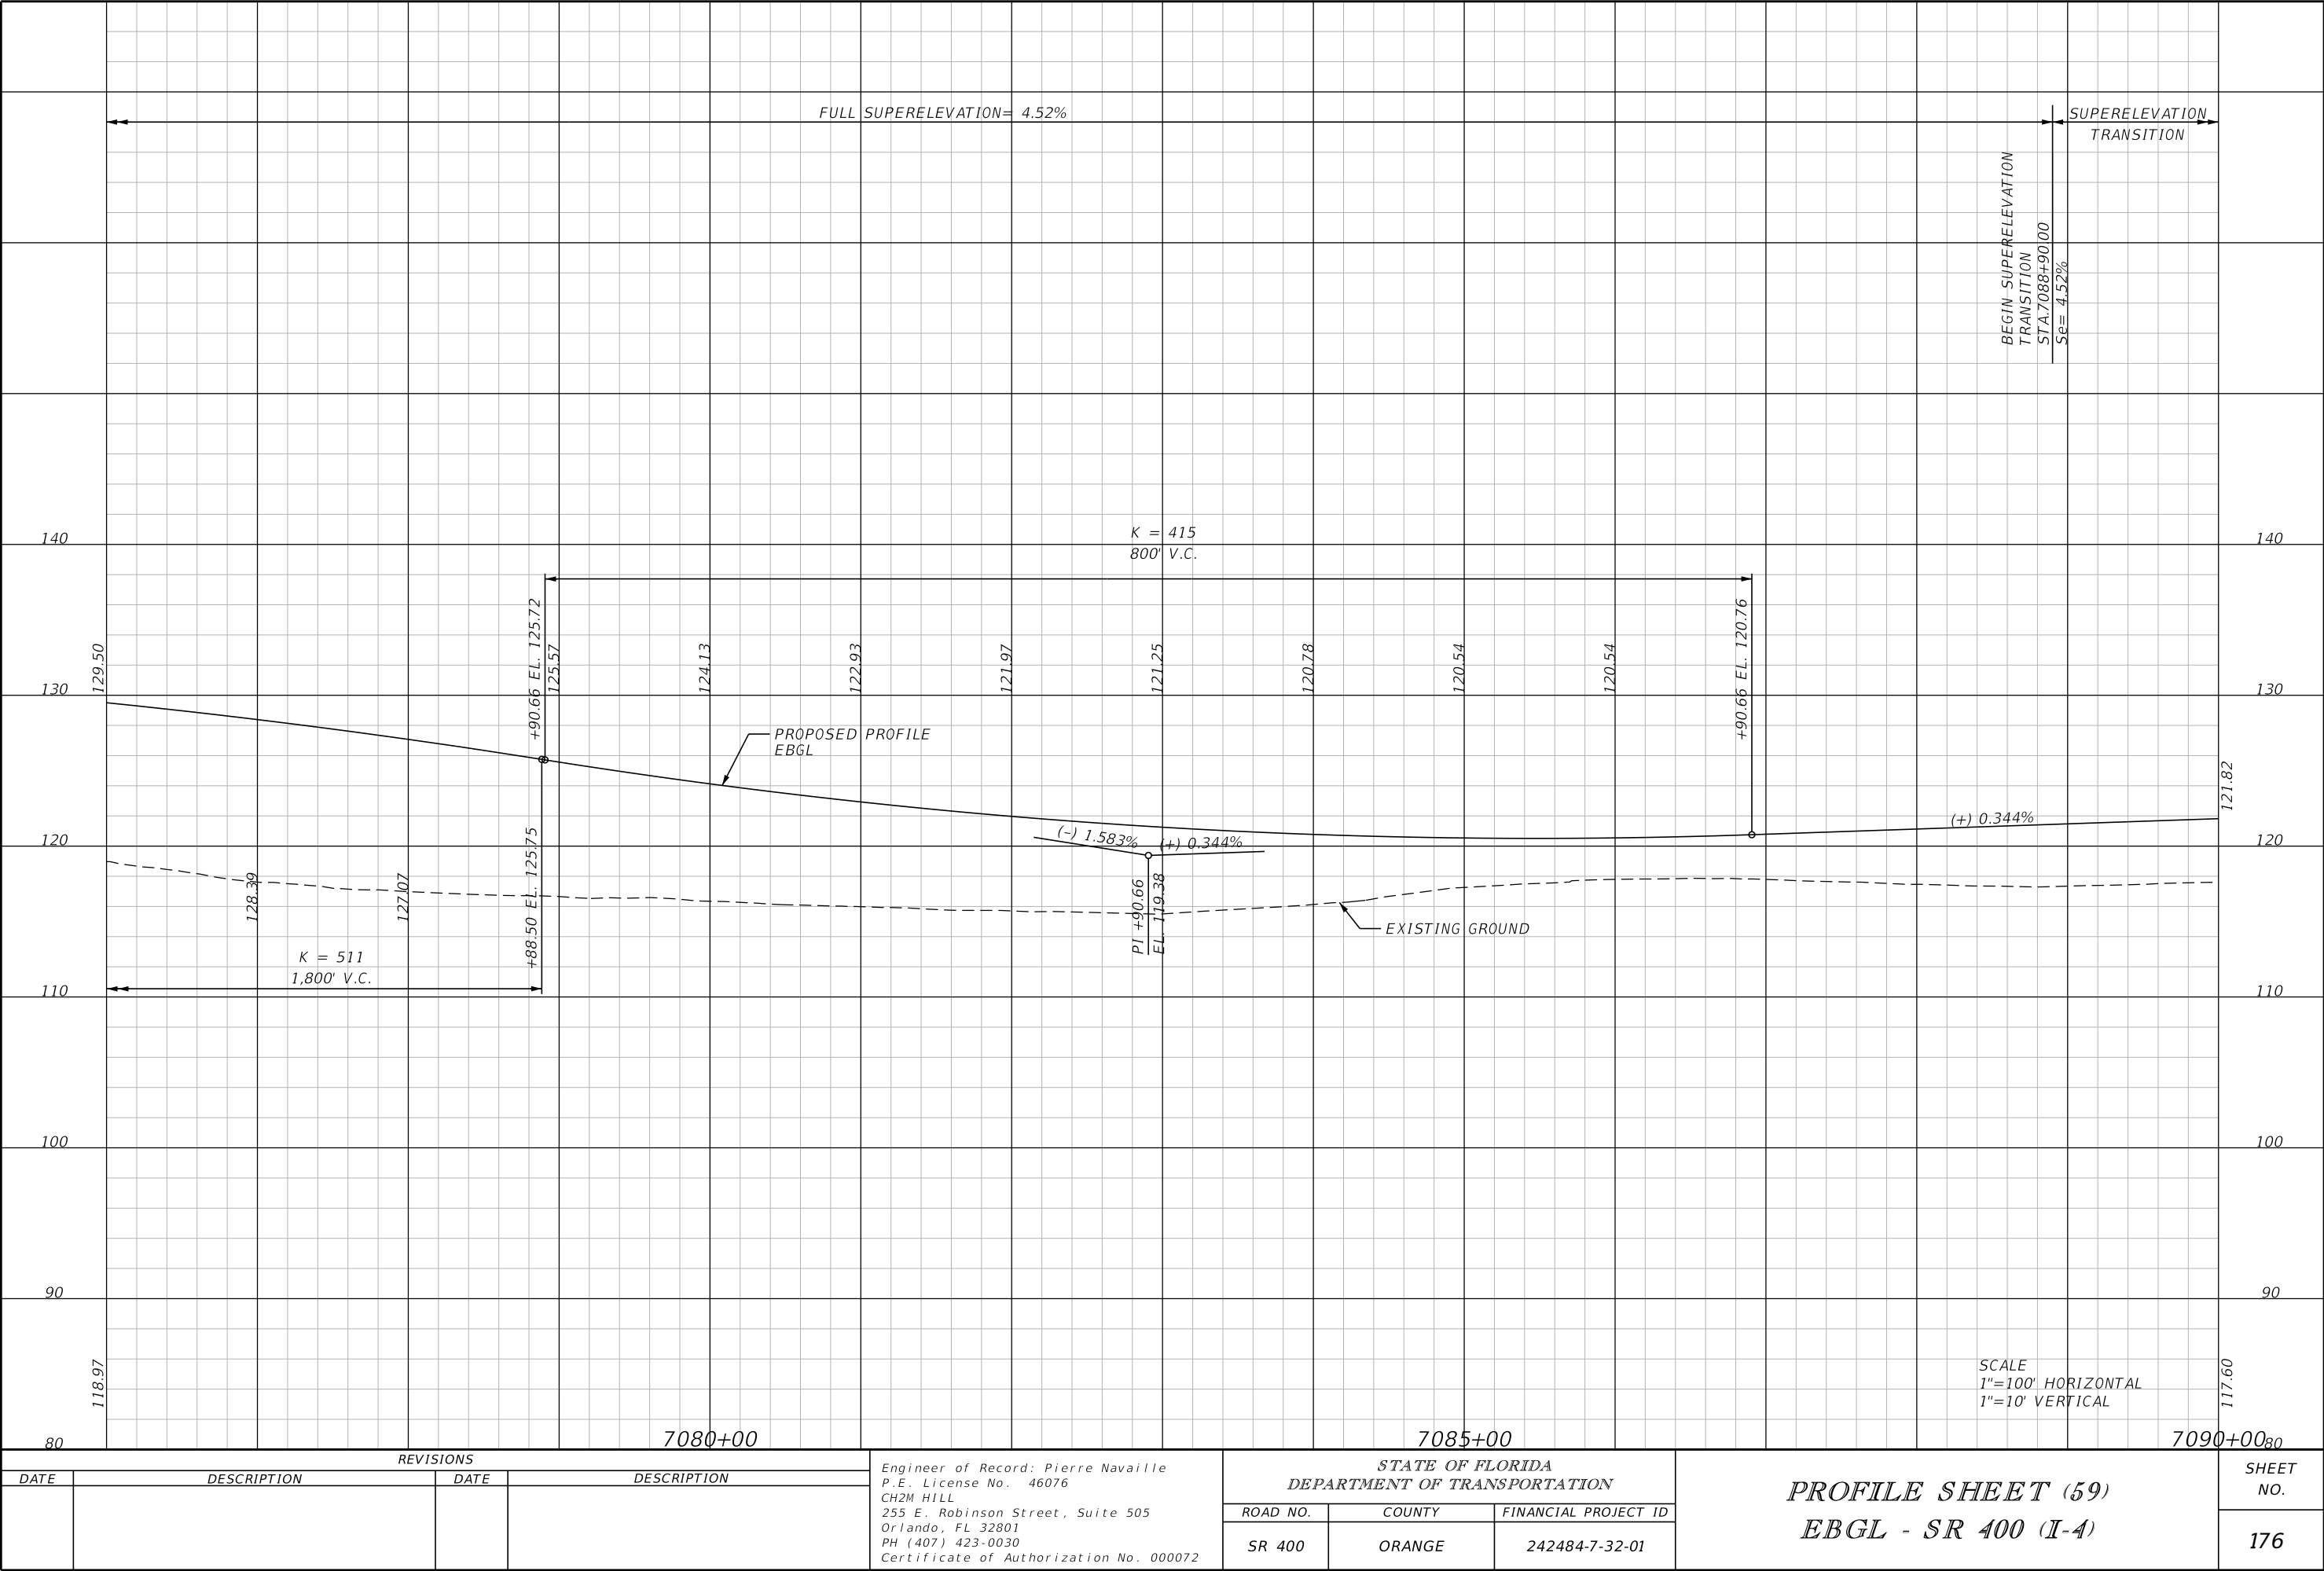

REVISIONS			
DATE	DESCRIPTION	DATE	DESCRIPTION


Engineer of Record: Pierre Navaille
P.E. License No. 46076
CH2M HILL
255 E. Robinson Street, Suite 505
Orlando, FL 32801
PH (407) 423-0030
Certificate of Authorization No. 000072

STATE OF FLORIDA DEPARTMENT OF TRANSPORTATION		
ROAD NO.	COUNTY	FINANCIAL PROJECT ID
SR 400	ORANGE	242484-7-32-01


PROFILE SHEET (59)
EBGL - SR 400 (I-4)

SHEET NO.
176

THE OFFICIAL RECORD OF THIS SHEET IS THE ELECTRONIC FILE DIGITALLY SIGNED AND SEALED UNDER RULE 61G15-23.004, F.A.C.

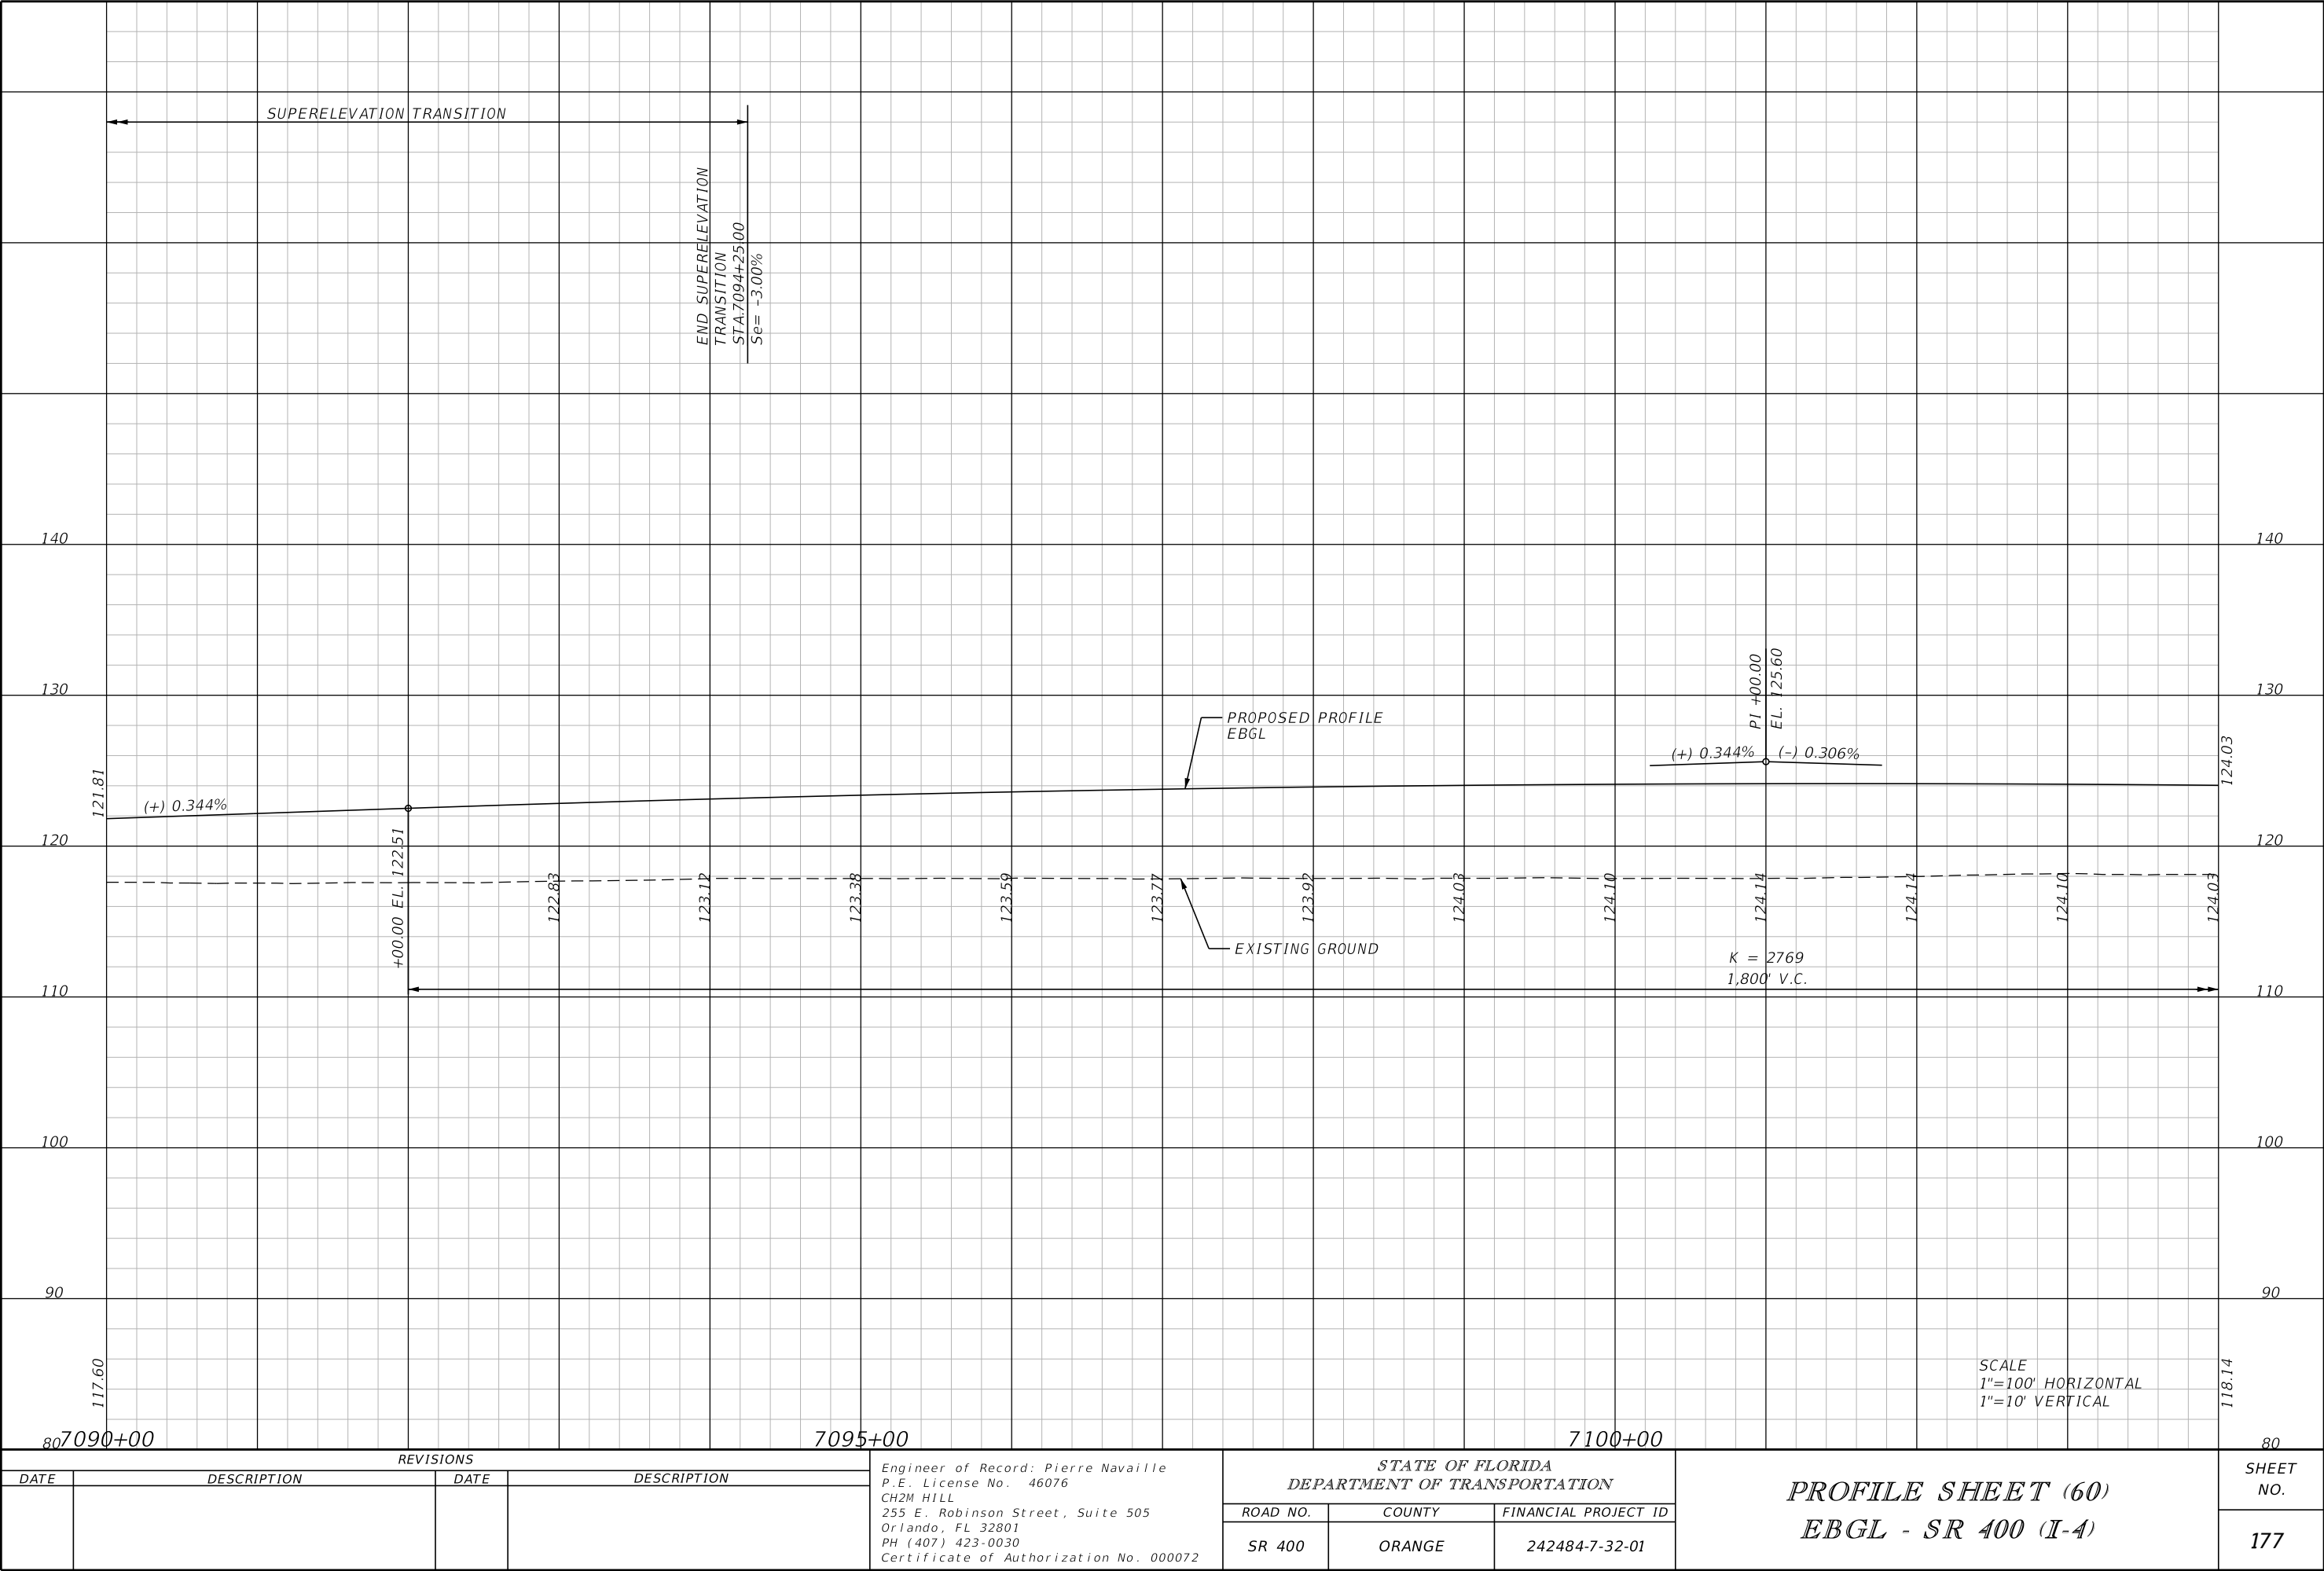


REVISIONS				Engineer of Record: Pierre Navaille P.E. License No. 46076 CH2M HILL 255 E. Robinson Street, Suite 505 Orlando, FL 32801 PH (407) 423-0030 Certificate of Authorization No. 000072	STATE OF FLORIDA DEPARTMENT OF TRANSPORTATION			PROFILE SHEET (60) EBGL - SR 400 (I-4)		SHEET NO. 177
DATE	DESCRIPTION	DATE	DESCRIPTION		ROAD NO.	COUNTY	FINANCIAL PROJECT ID			
					SR 400	ORANGE	242484-7-32-01			

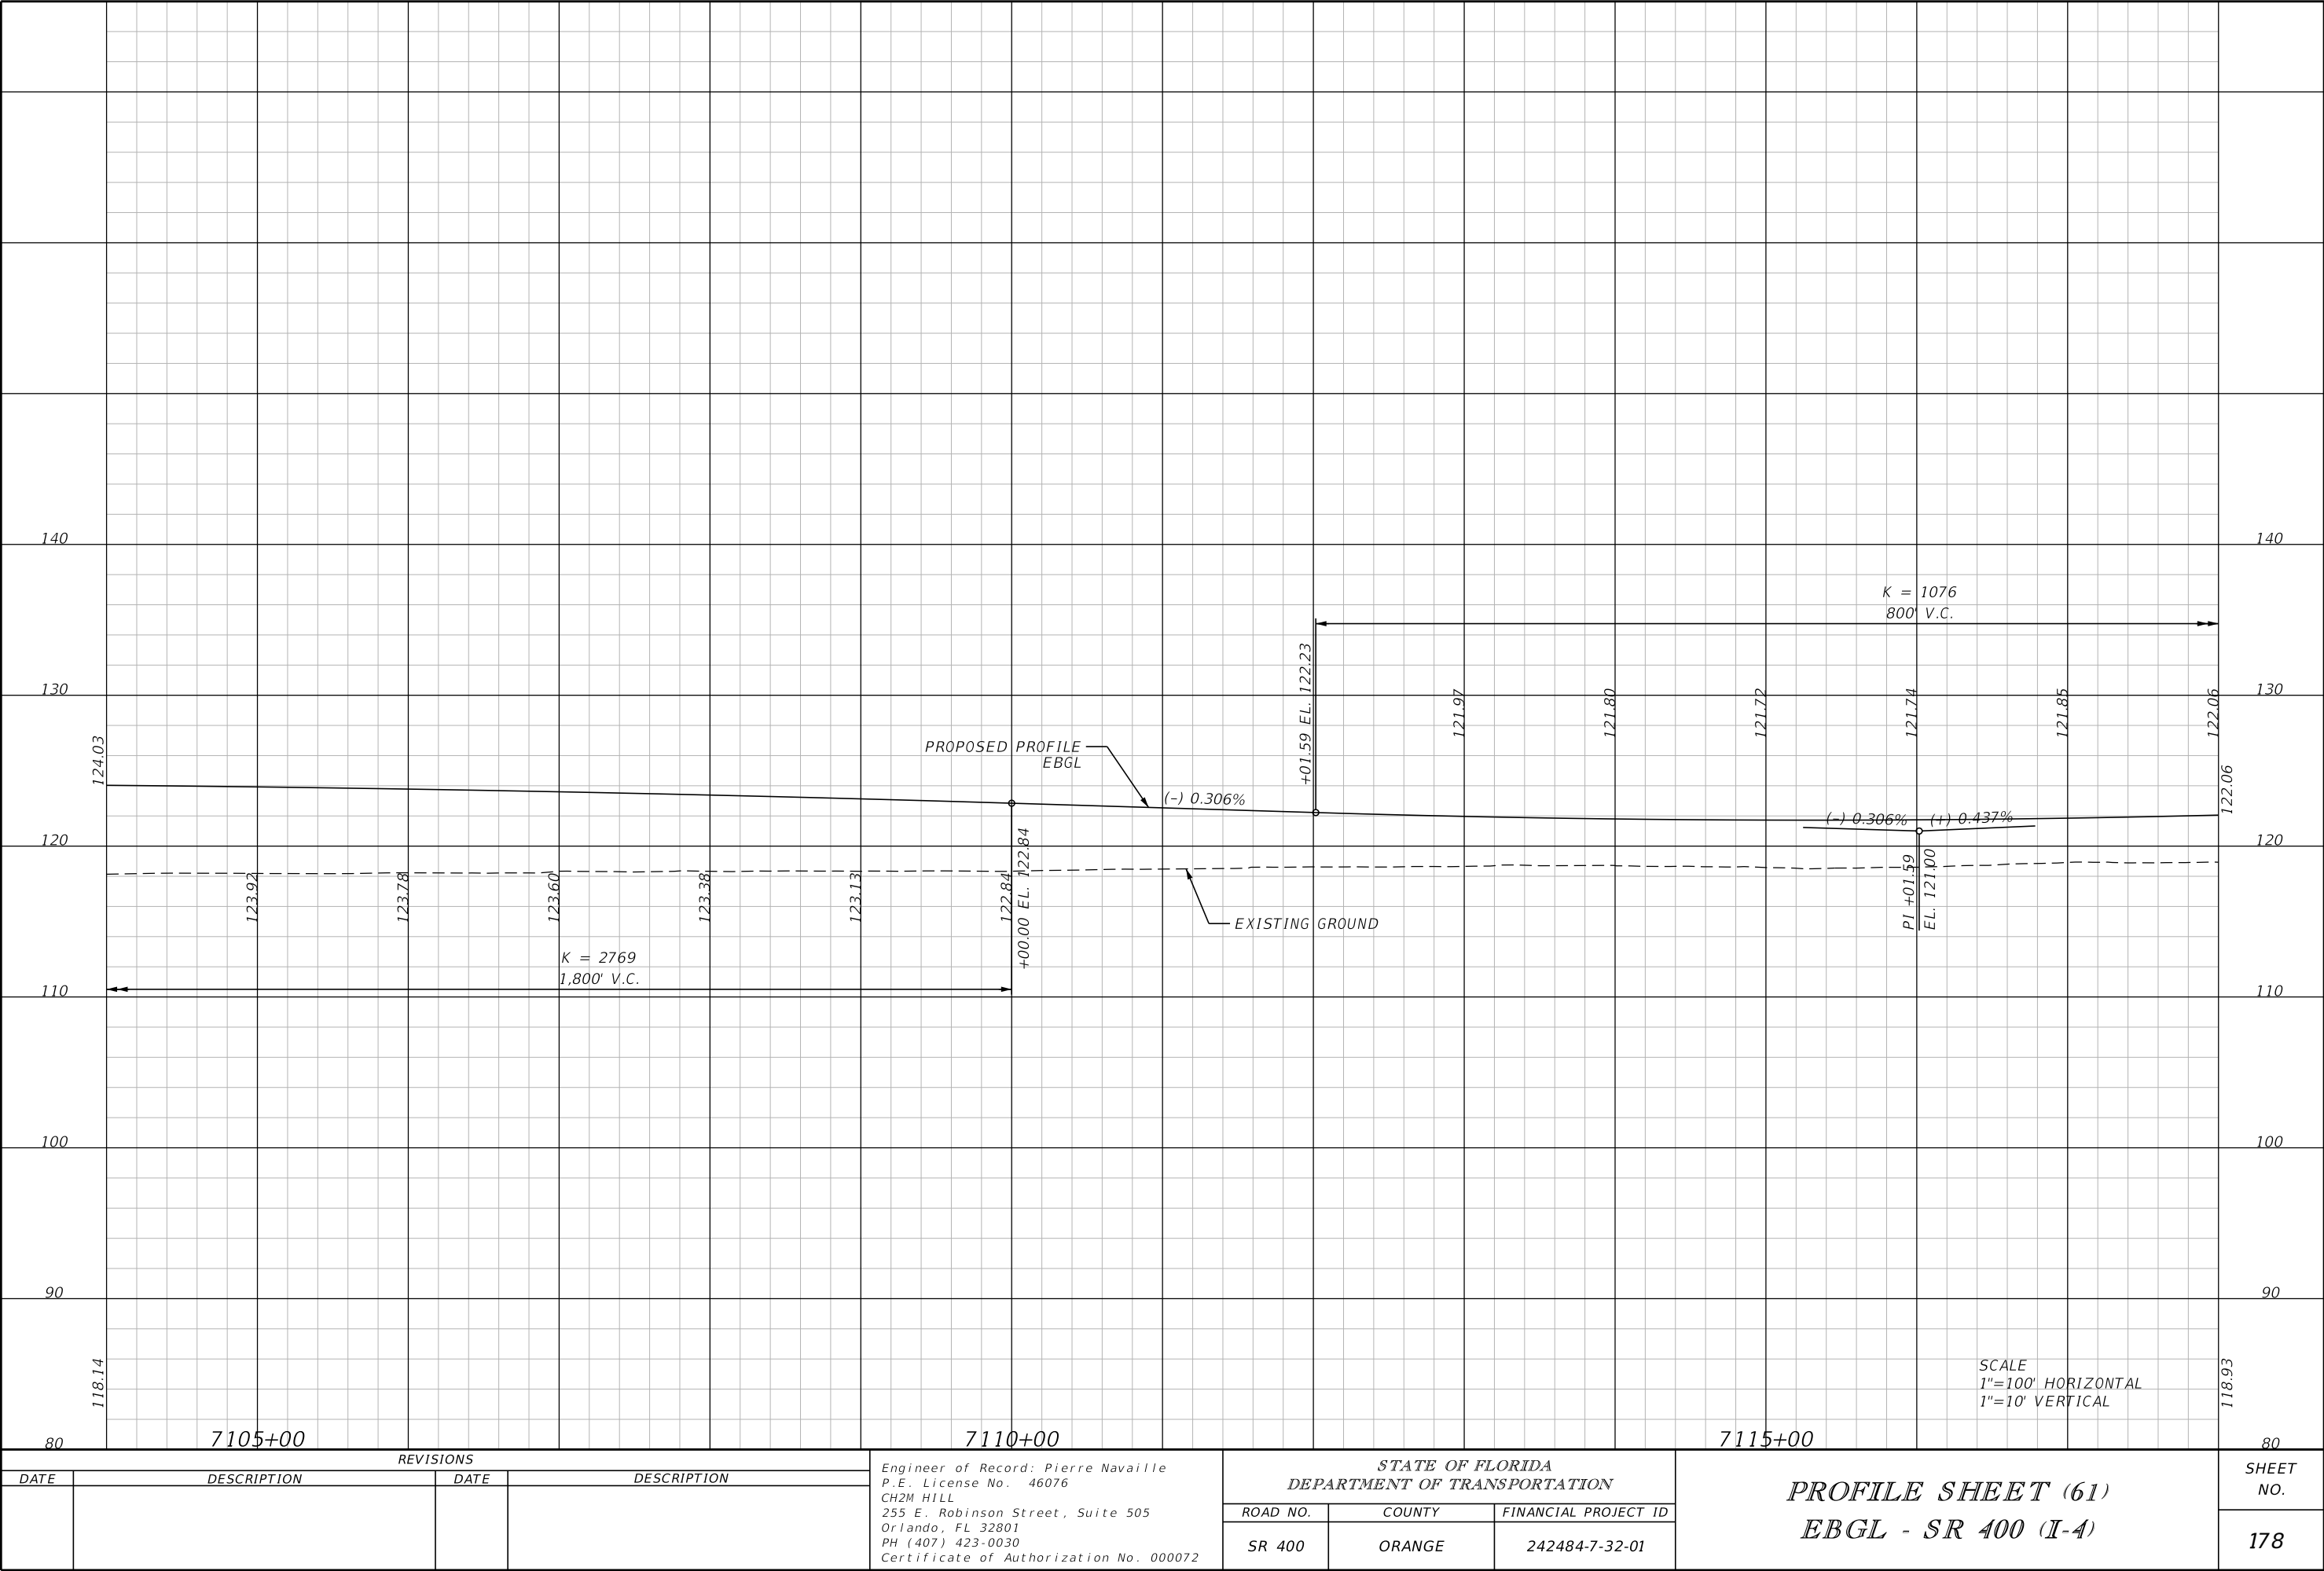


THE OFFICIAL RECORD OF THIS SHEET IS THE ELECTRONIC FILE DIGITALLY SIGNED AND SEALED UNDER RULE 61G15-23.004, F.A.C.

REVISIONS				Engineer of Record: Pierre Navaille P.E. License No. 46076 CH2M HILL 255 E. Robinson Street, Suite 505 Orlando, FL 32801 PH (407) 423-0030 Certificate of Authorization No. 000072	STATE OF FLORIDA DEPARTMENT OF TRANSPORTATION			PROFILE SHEET (61) EBGL - SR 400 (I-4)		SHEET NO. 178
DATE	DESCRIPTION	DATE	DESCRIPTION		ROAD NO.	COUNTY	FINANCIAL PROJECT ID			
					SR 400	ORANGE	242484-7-32-01			

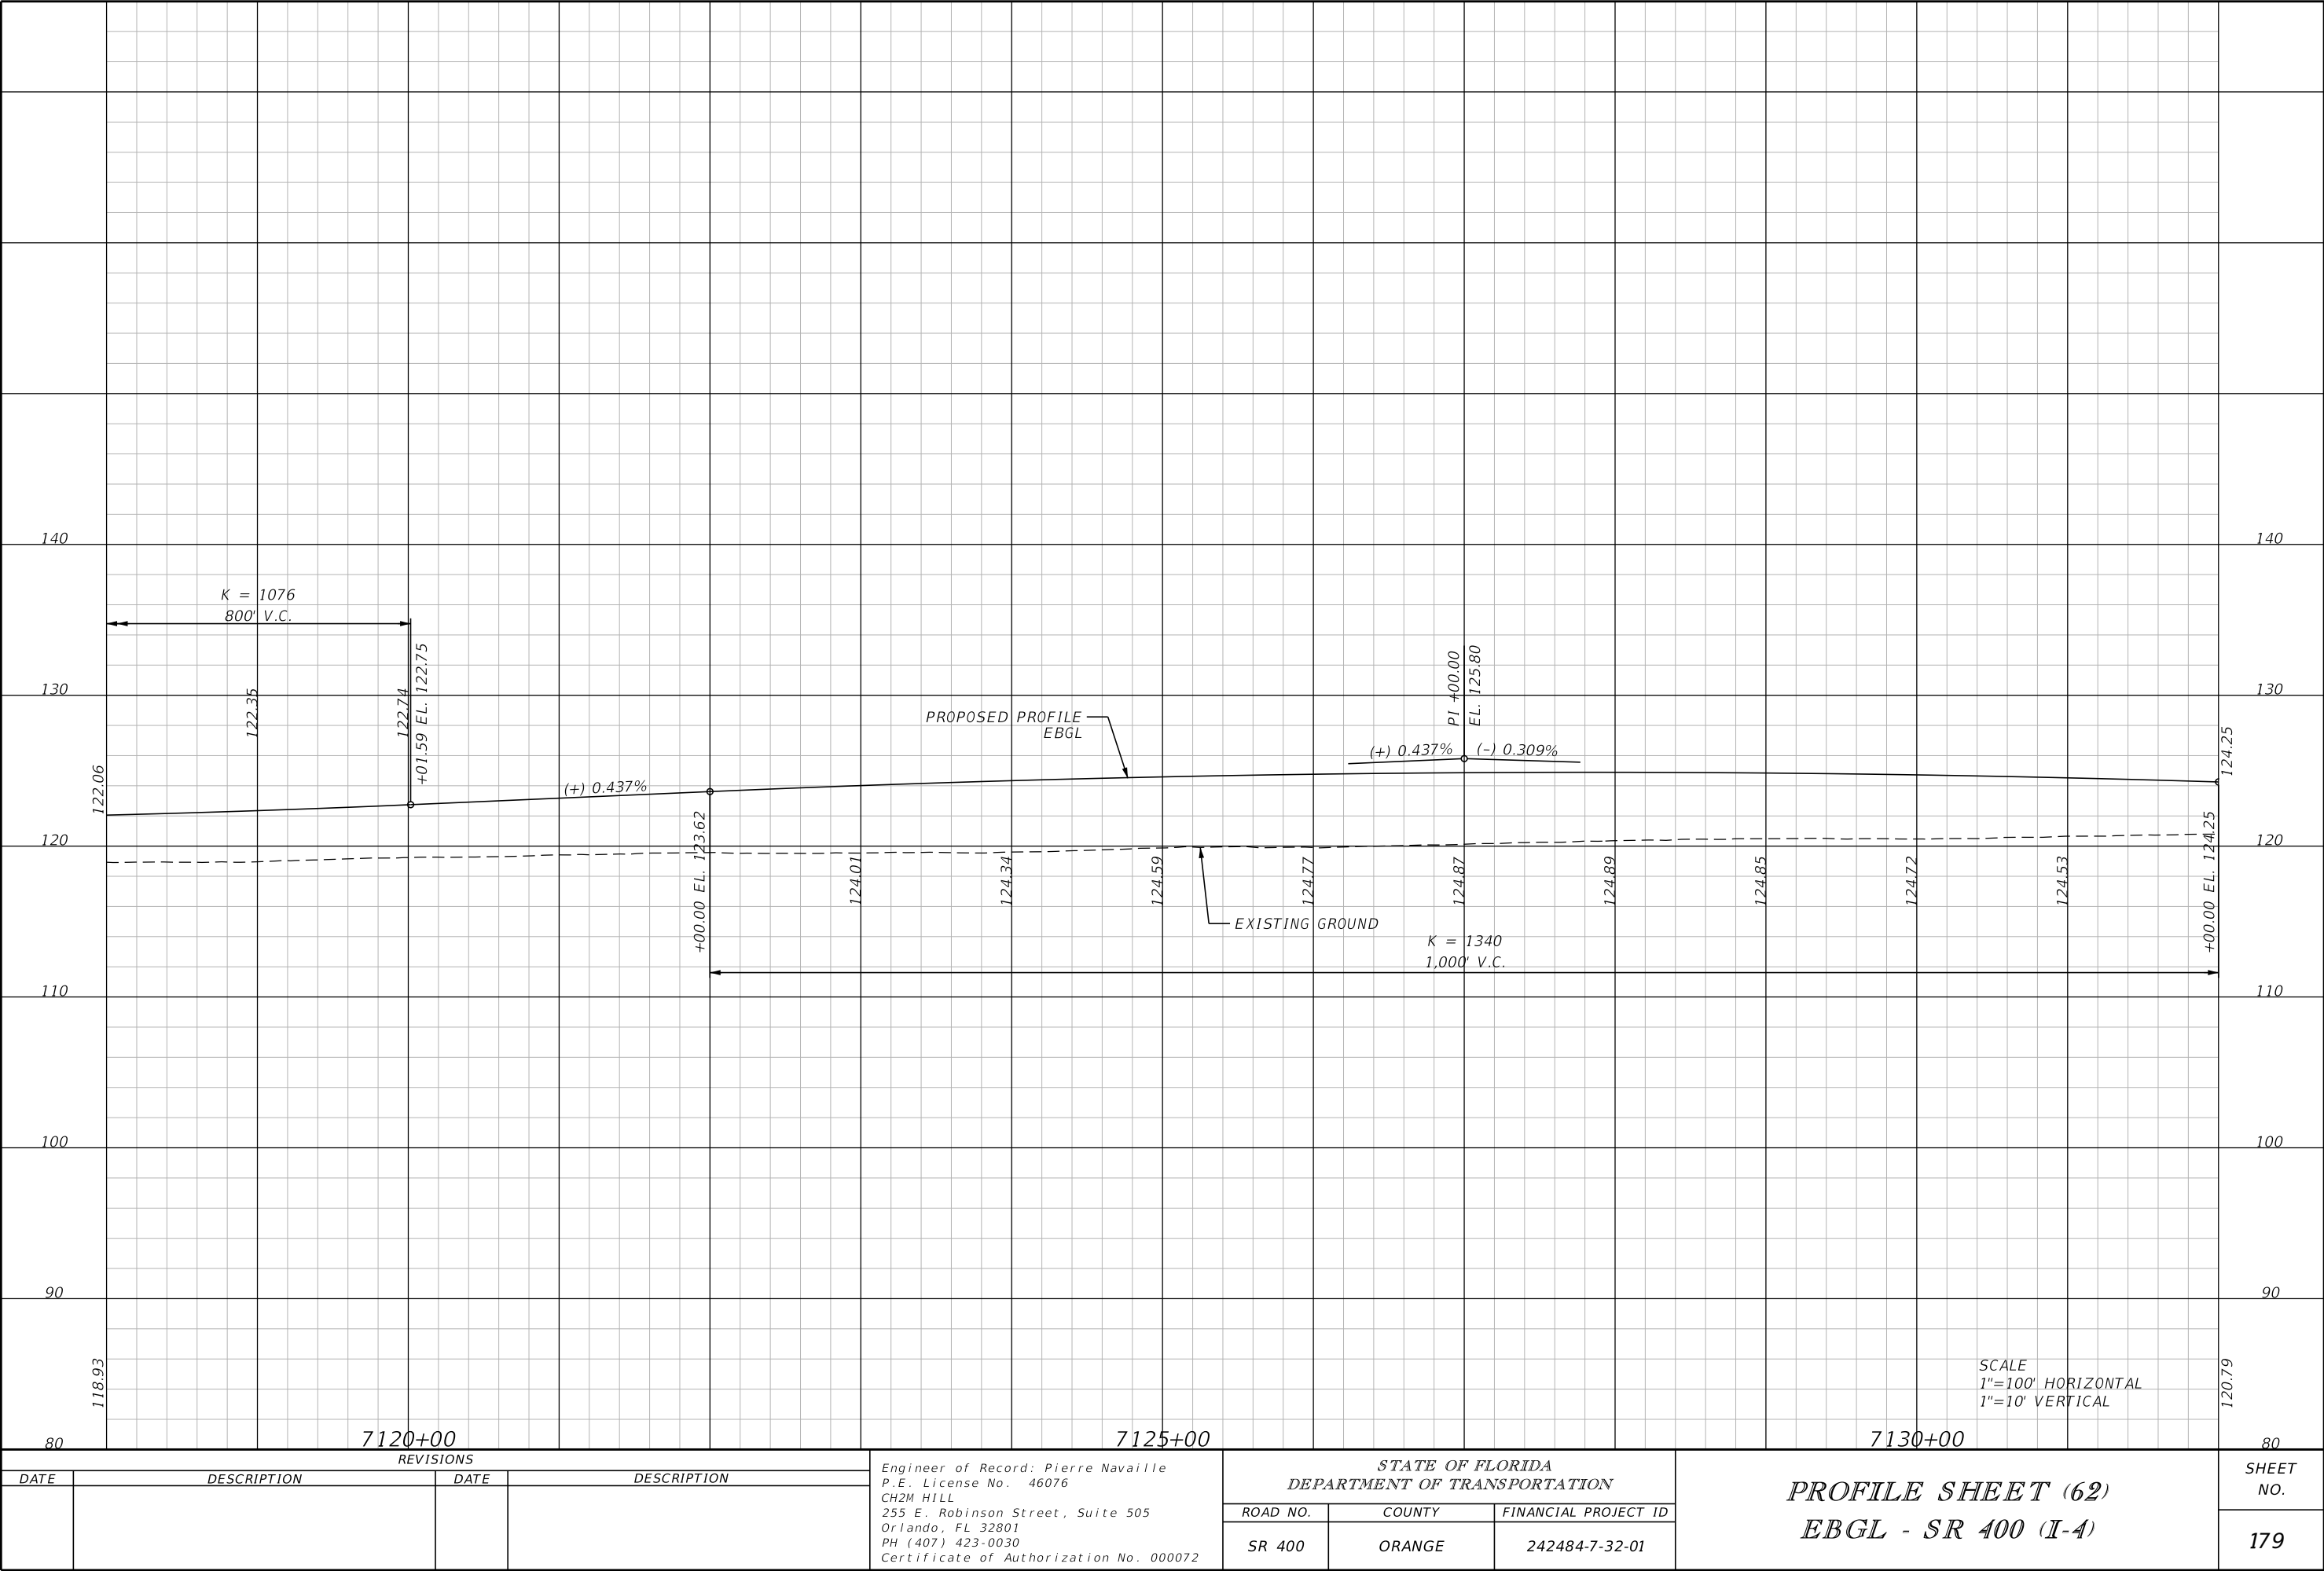


REVISIONS				Engineer of Record: Pierre Navaille P.E. License No. 46076 CH2M HILL 255 E. Robinson Street, Suite 505 Orlando, FL 32801 PH (407) 423-0030 Certificate of Authorization No. 000072	STATE OF FLORIDA DEPARTMENT OF TRANSPORTATION			PROFILE SHEET (62) EBGL - SR 400 (I-4)		SHEET NO. 179
DATE	DESCRIPTION	DATE	DESCRIPTION		ROAD NO.	COUNTY	FINANCIAL PROJECT ID			
					SR 400	ORANGE	242484-7-32-01			

THE OFFICIAL RECORD OF THIS SHEET IS THE ELECTRONIC FILE DIGITALLY SIGNED AND SEALED UNDER RULE 61G15-23.004, F.A.C.

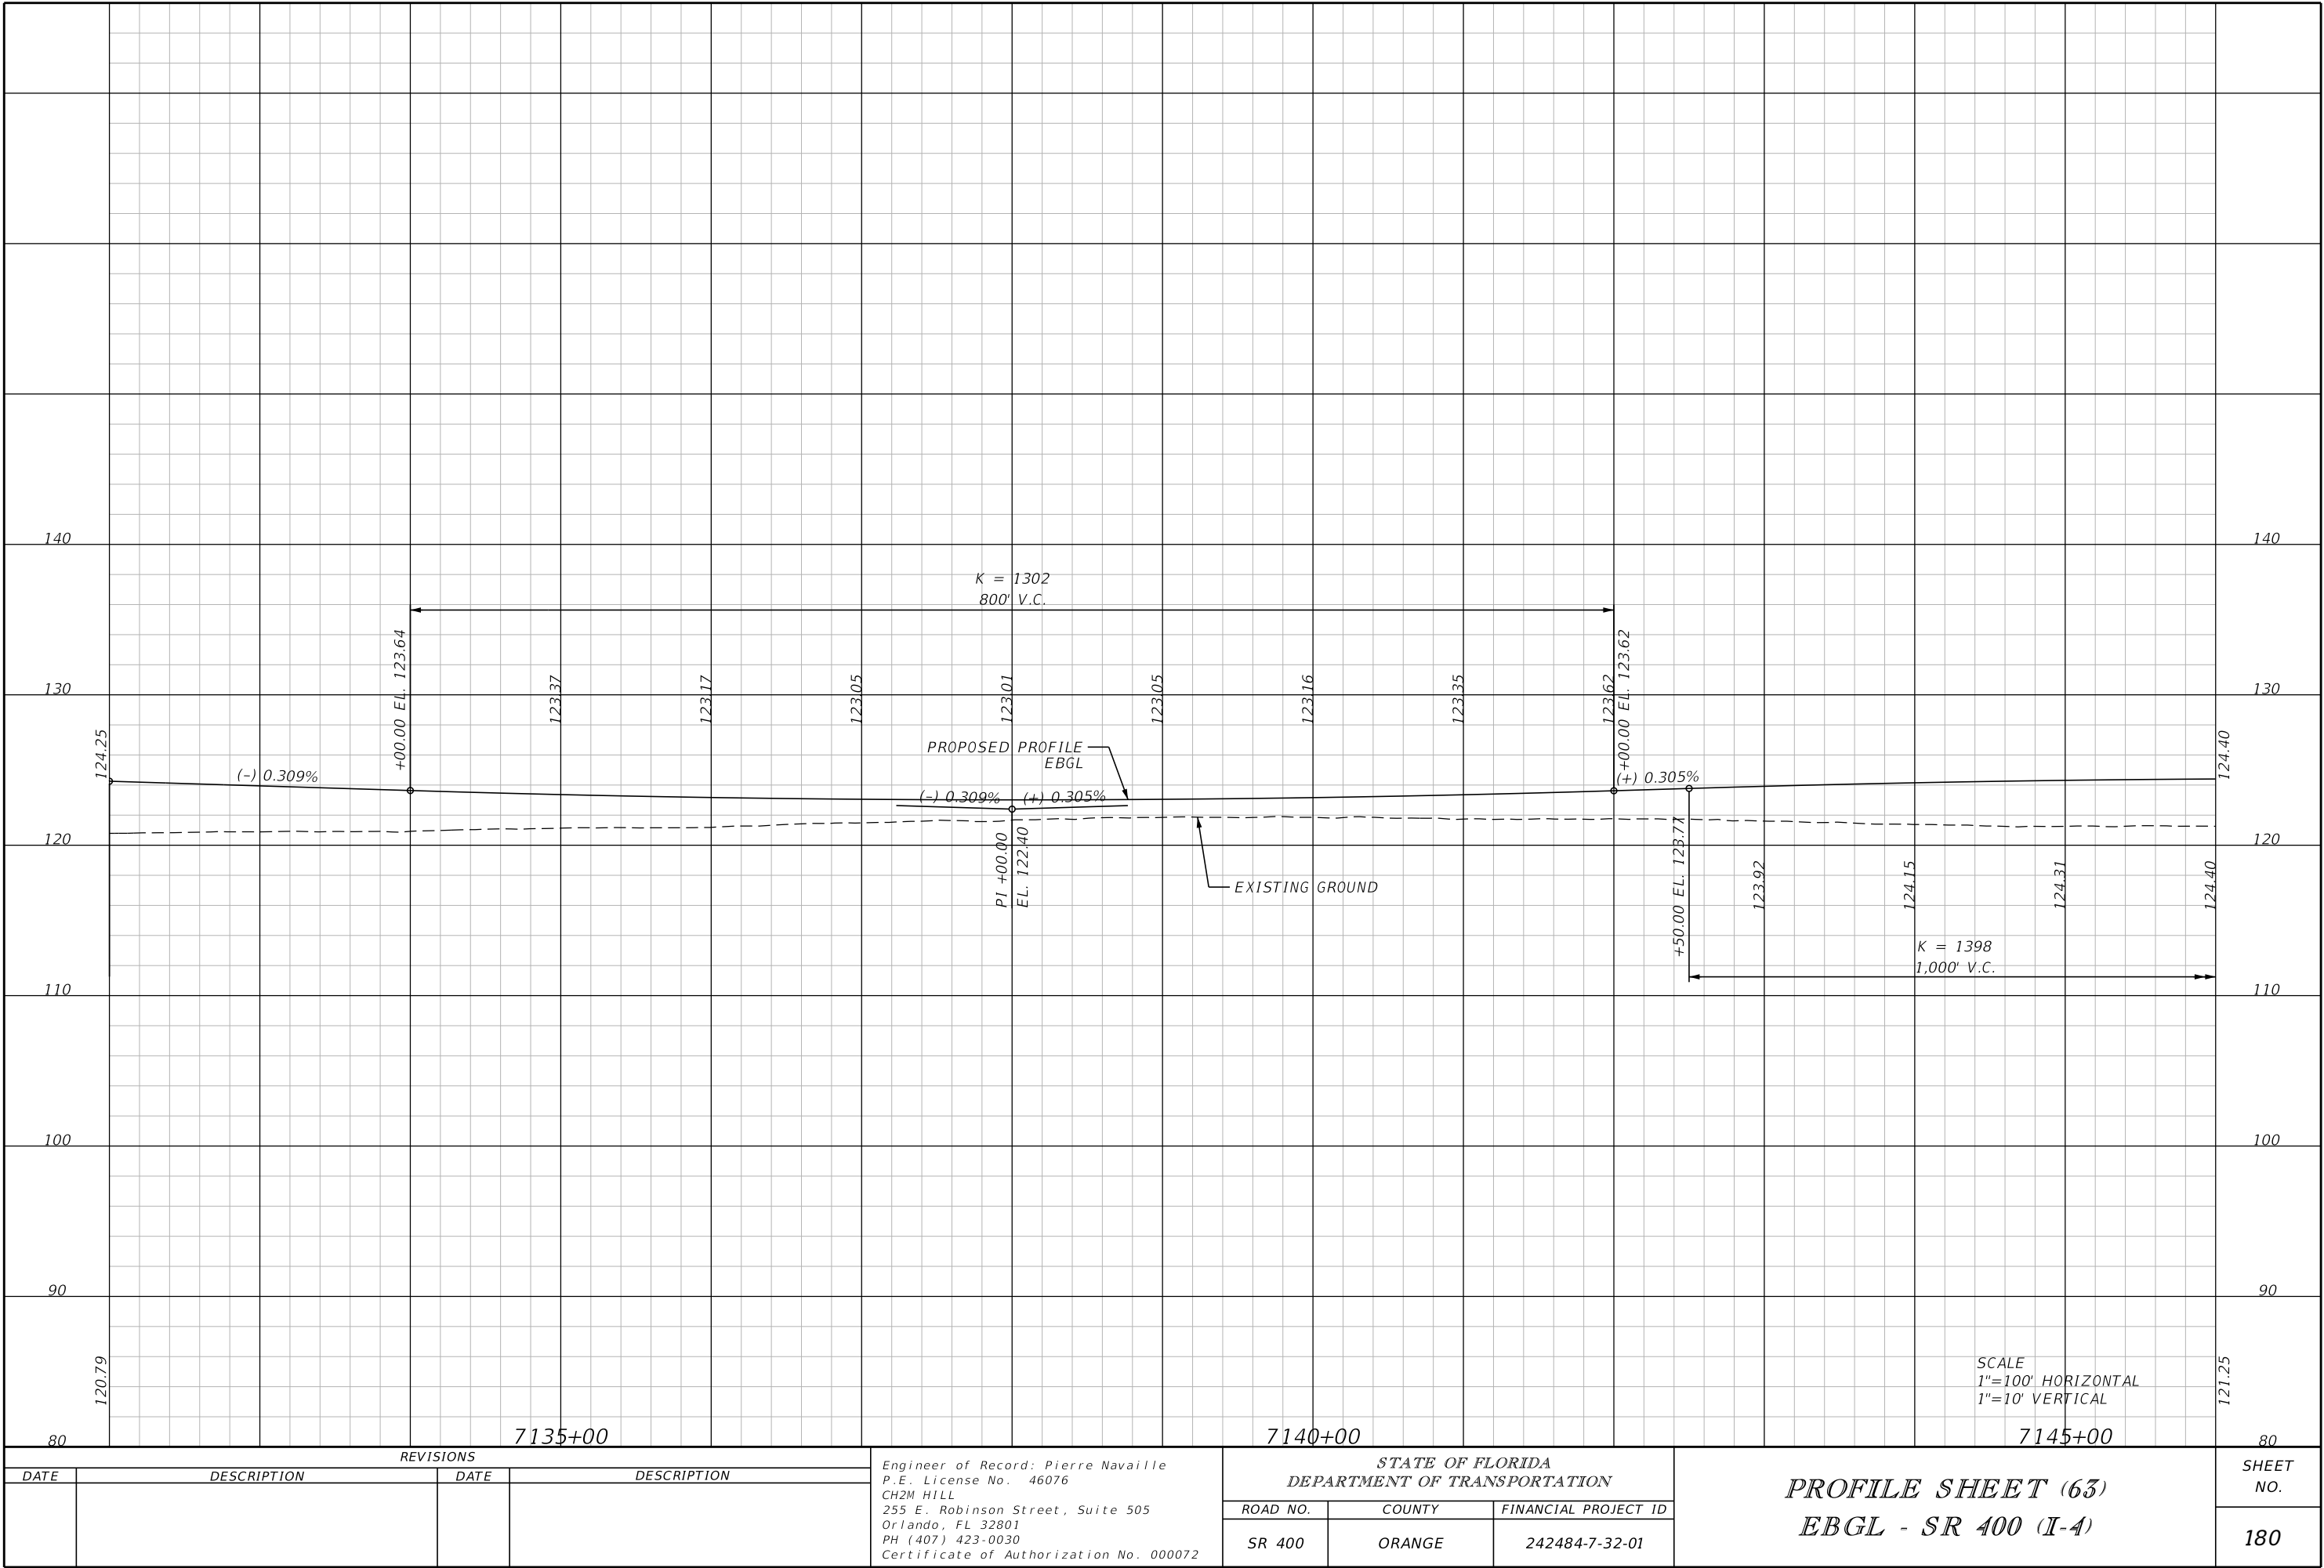


THE OFFICIAL RECORD OF THIS SHEET IS THE ELECTRONIC FILE DIGITALLY SIGNED AND SEALED UNDER RULE 61G15-23.004, F.A.C.


REVISIONS				Engineer of Record: Pierre Navaille P.E. License No. 46076 CH2M HILL 255 E. Robinson Street, Suite 505 Orlando, FL 32801 PH (407) 423-0030 Certificate of Authorization No. 000072	STATE OF FLORIDA DEPARTMENT OF TRANSPORTATION			PROFILE SHEET (63) EBGL - SR 400 (I-4)		SHEET NO.
DATE	DESCRIPTION	DATE	DESCRIPTION							
					ROAD NO.	COUNTY	FINANCIAL PROJECT ID			
					SR 400	ORANGE	242484-7-32-01			180

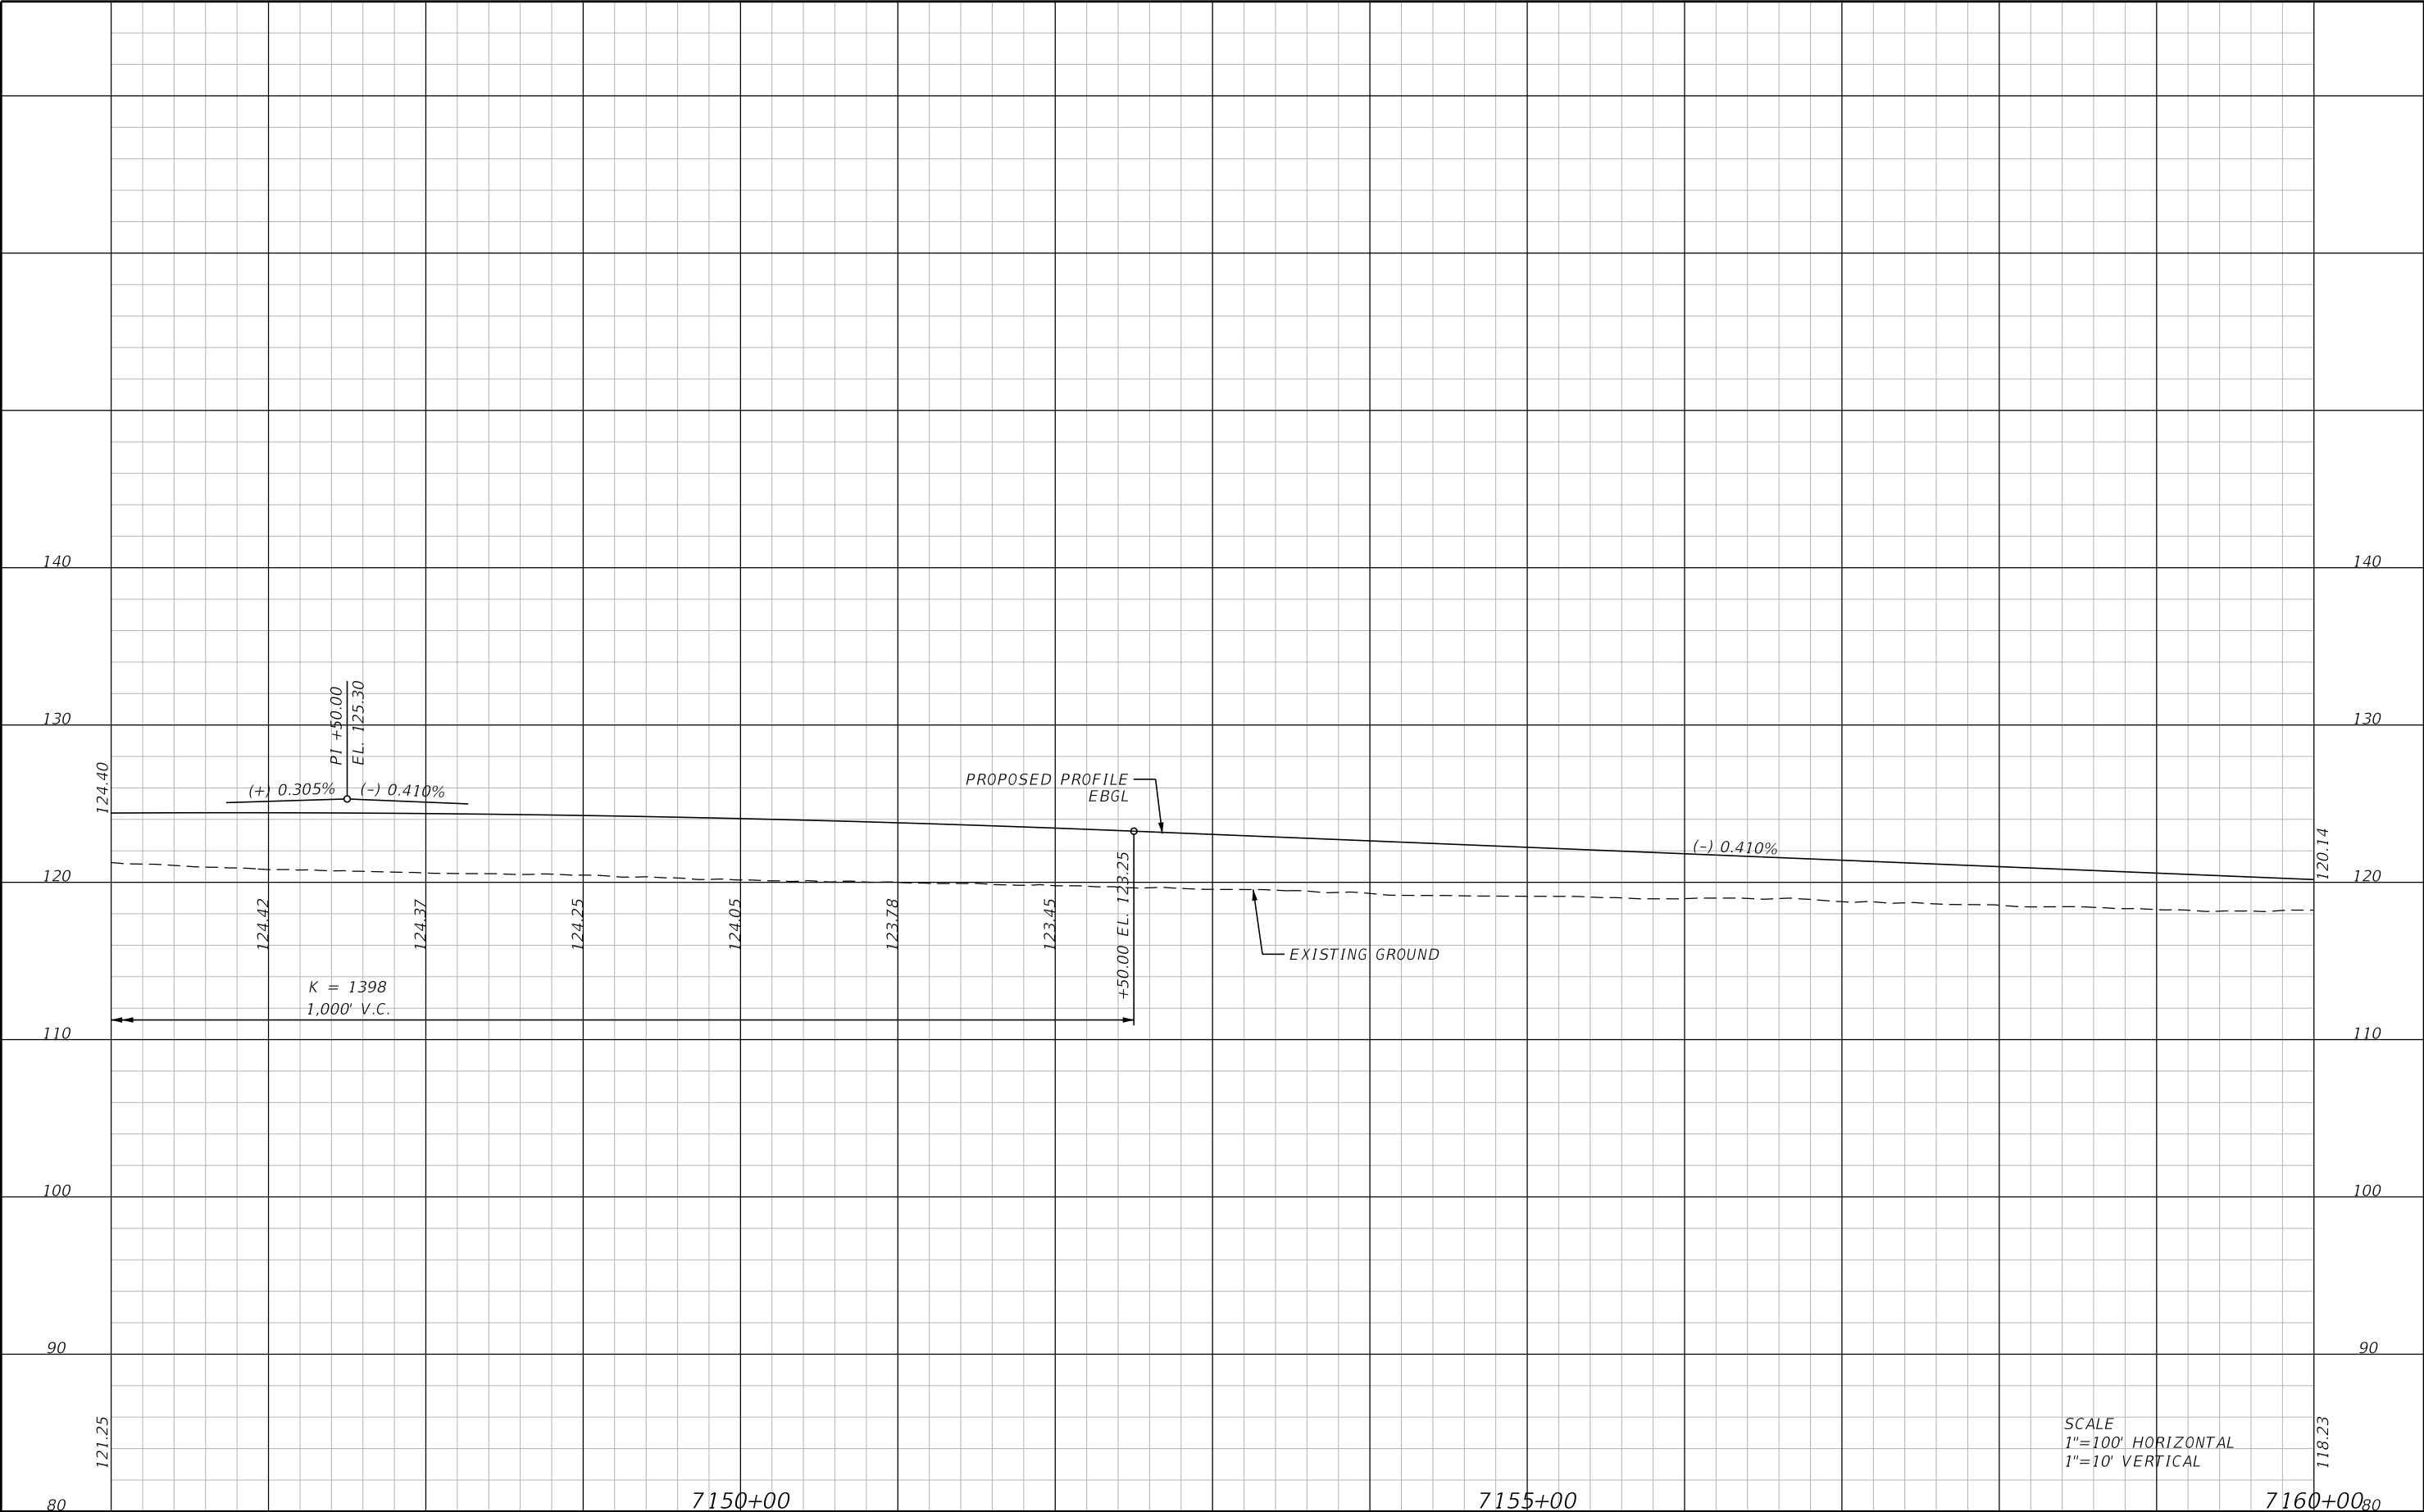

REVISIONS				Engineer of Record: Pierre Navaille P.E. License No. 46076 CH2M HILL 255 E. Robinson Street, Suite 505 Orlando, FL 32801 PH (407) 423-0030 Certificate of Authorization No. 000072	STATE OF FLORIDA DEPARTMENT OF TRANSPORTATION			PROFILE SHEET (64) EBGL - SR 400 (I-4)	SHEET NO.
DATE	DESCRIPTION	DATE	DESCRIPTION		ROAD NO.	COUNTY	FINANCIAL PROJECT ID		181
					SR 400	ORANGE	242484-7-32-01		


THE OFFICIAL RECORD OF THIS SHEET IS THE ELECTRONIC FILE DIGITALLY SIGNED AND SEALED UNDER RULE 61G15-23.004, F.A.C.

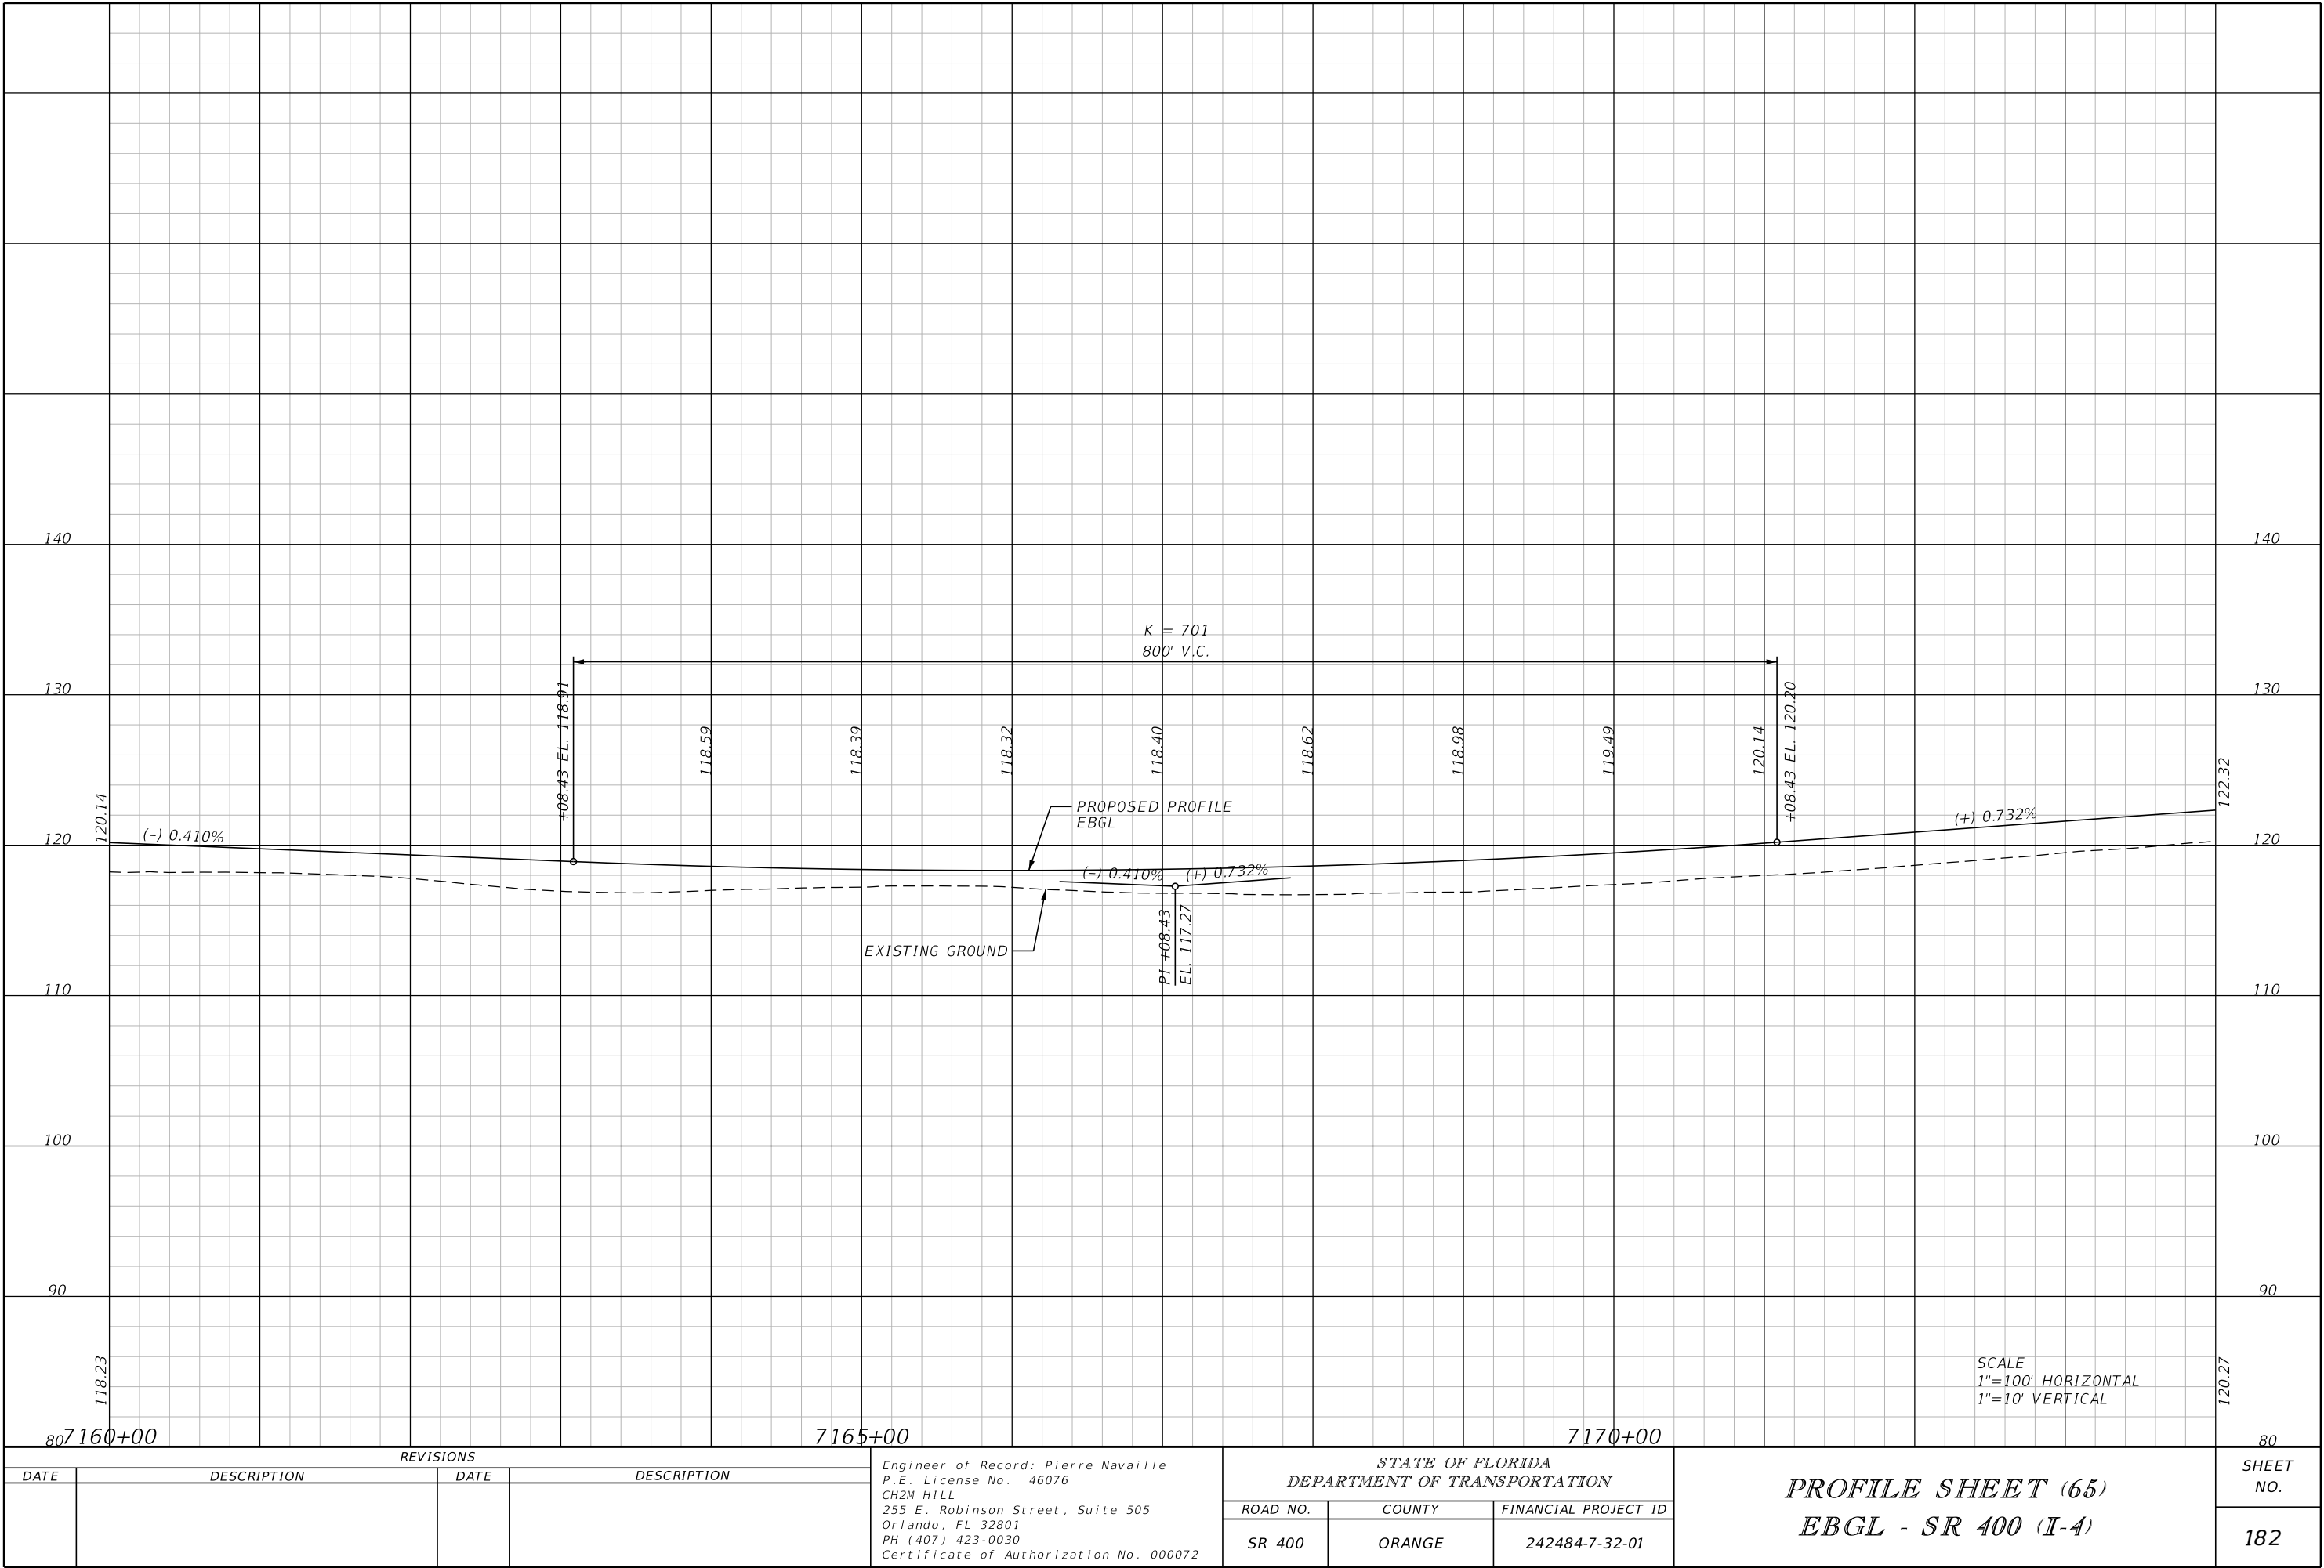

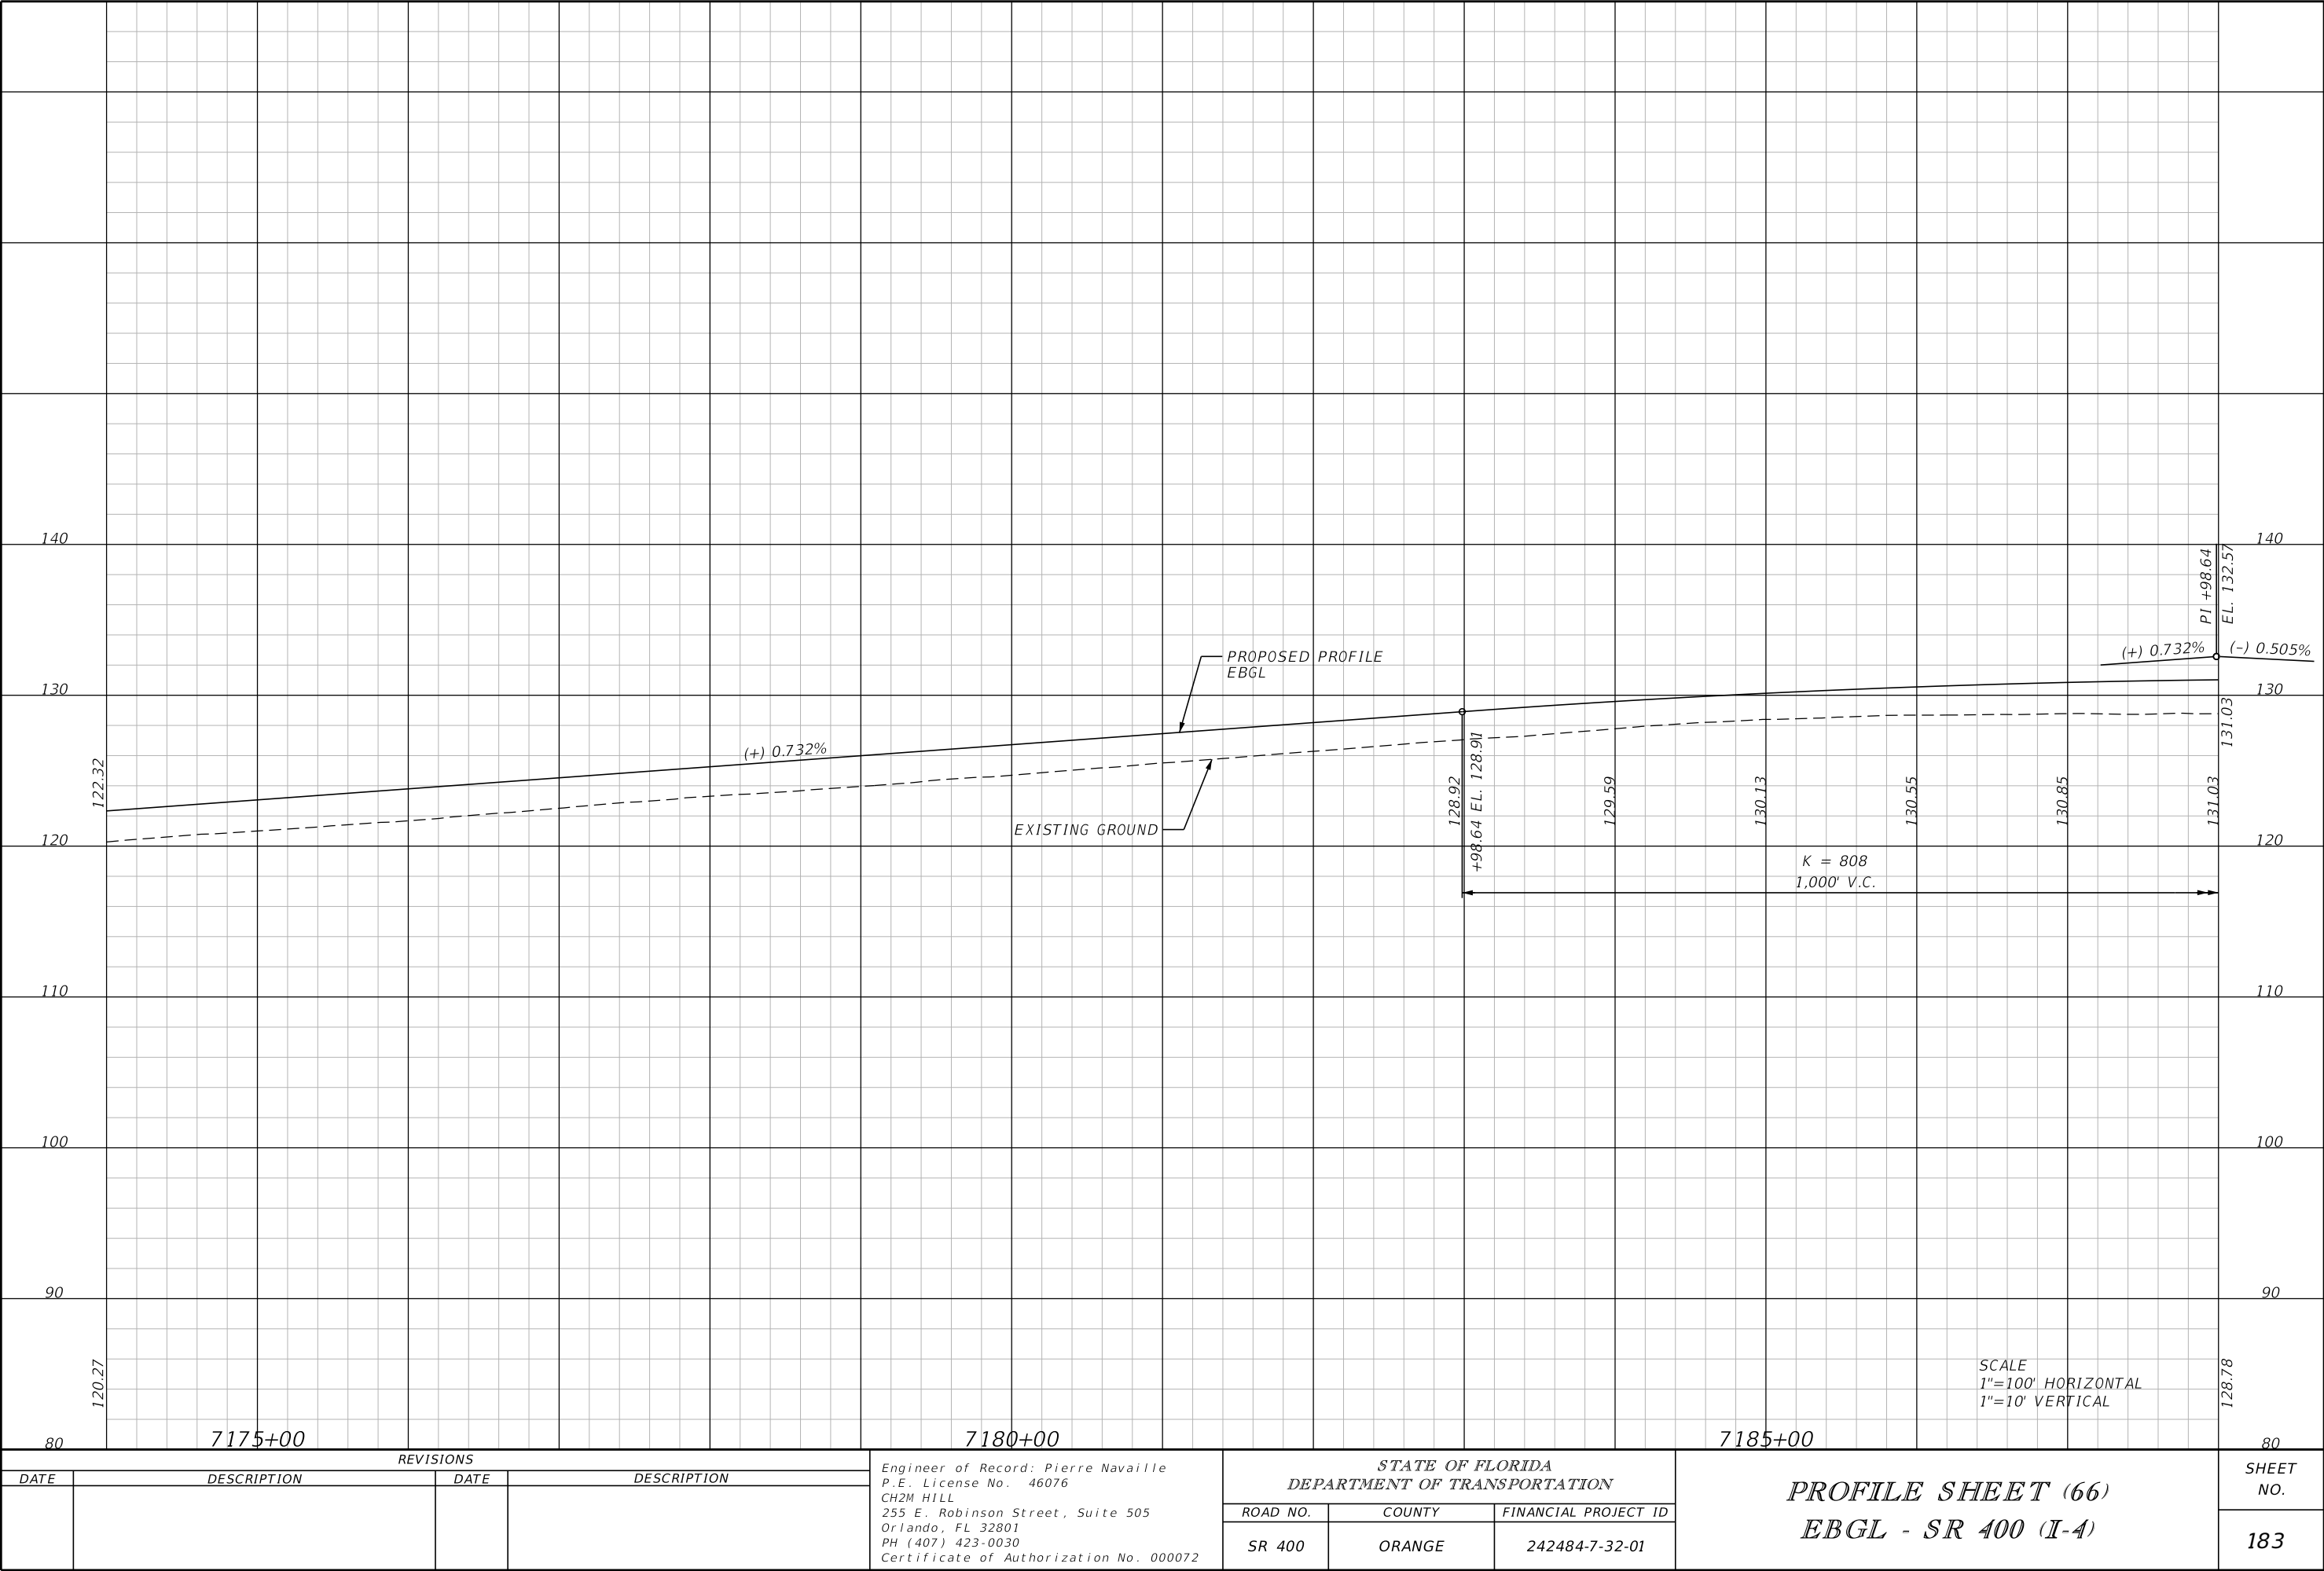


REVISIONS				Engineer of Record: Pierre Navaille P.E. License No. 46076 CH2M HILL 255 E. Robinson Street, Suite 505 Orlando, FL 32801 PH (407) 423-0030 Certificate of Authorization No. 000072	STATE OF FLORIDA DEPARTMENT OF TRANSPORTATION			PROFILE SHEET (66) EBGL - SR 400 (I-4)	SHEET NO.
DATE	DESCRIPTION	DATE	DESCRIPTION		ROAD NO.	COUNTY	FINANCIAL PROJECT ID		183
					SR 400	ORANGE	242484-7-32-01		

THE OFFICIAL RECORD OF THIS SHEET IS THE ELECTRONIC FILE DIGITALLY SIGNED AND SEALED UNDER RULE 61G15-23.004, F.A.C.

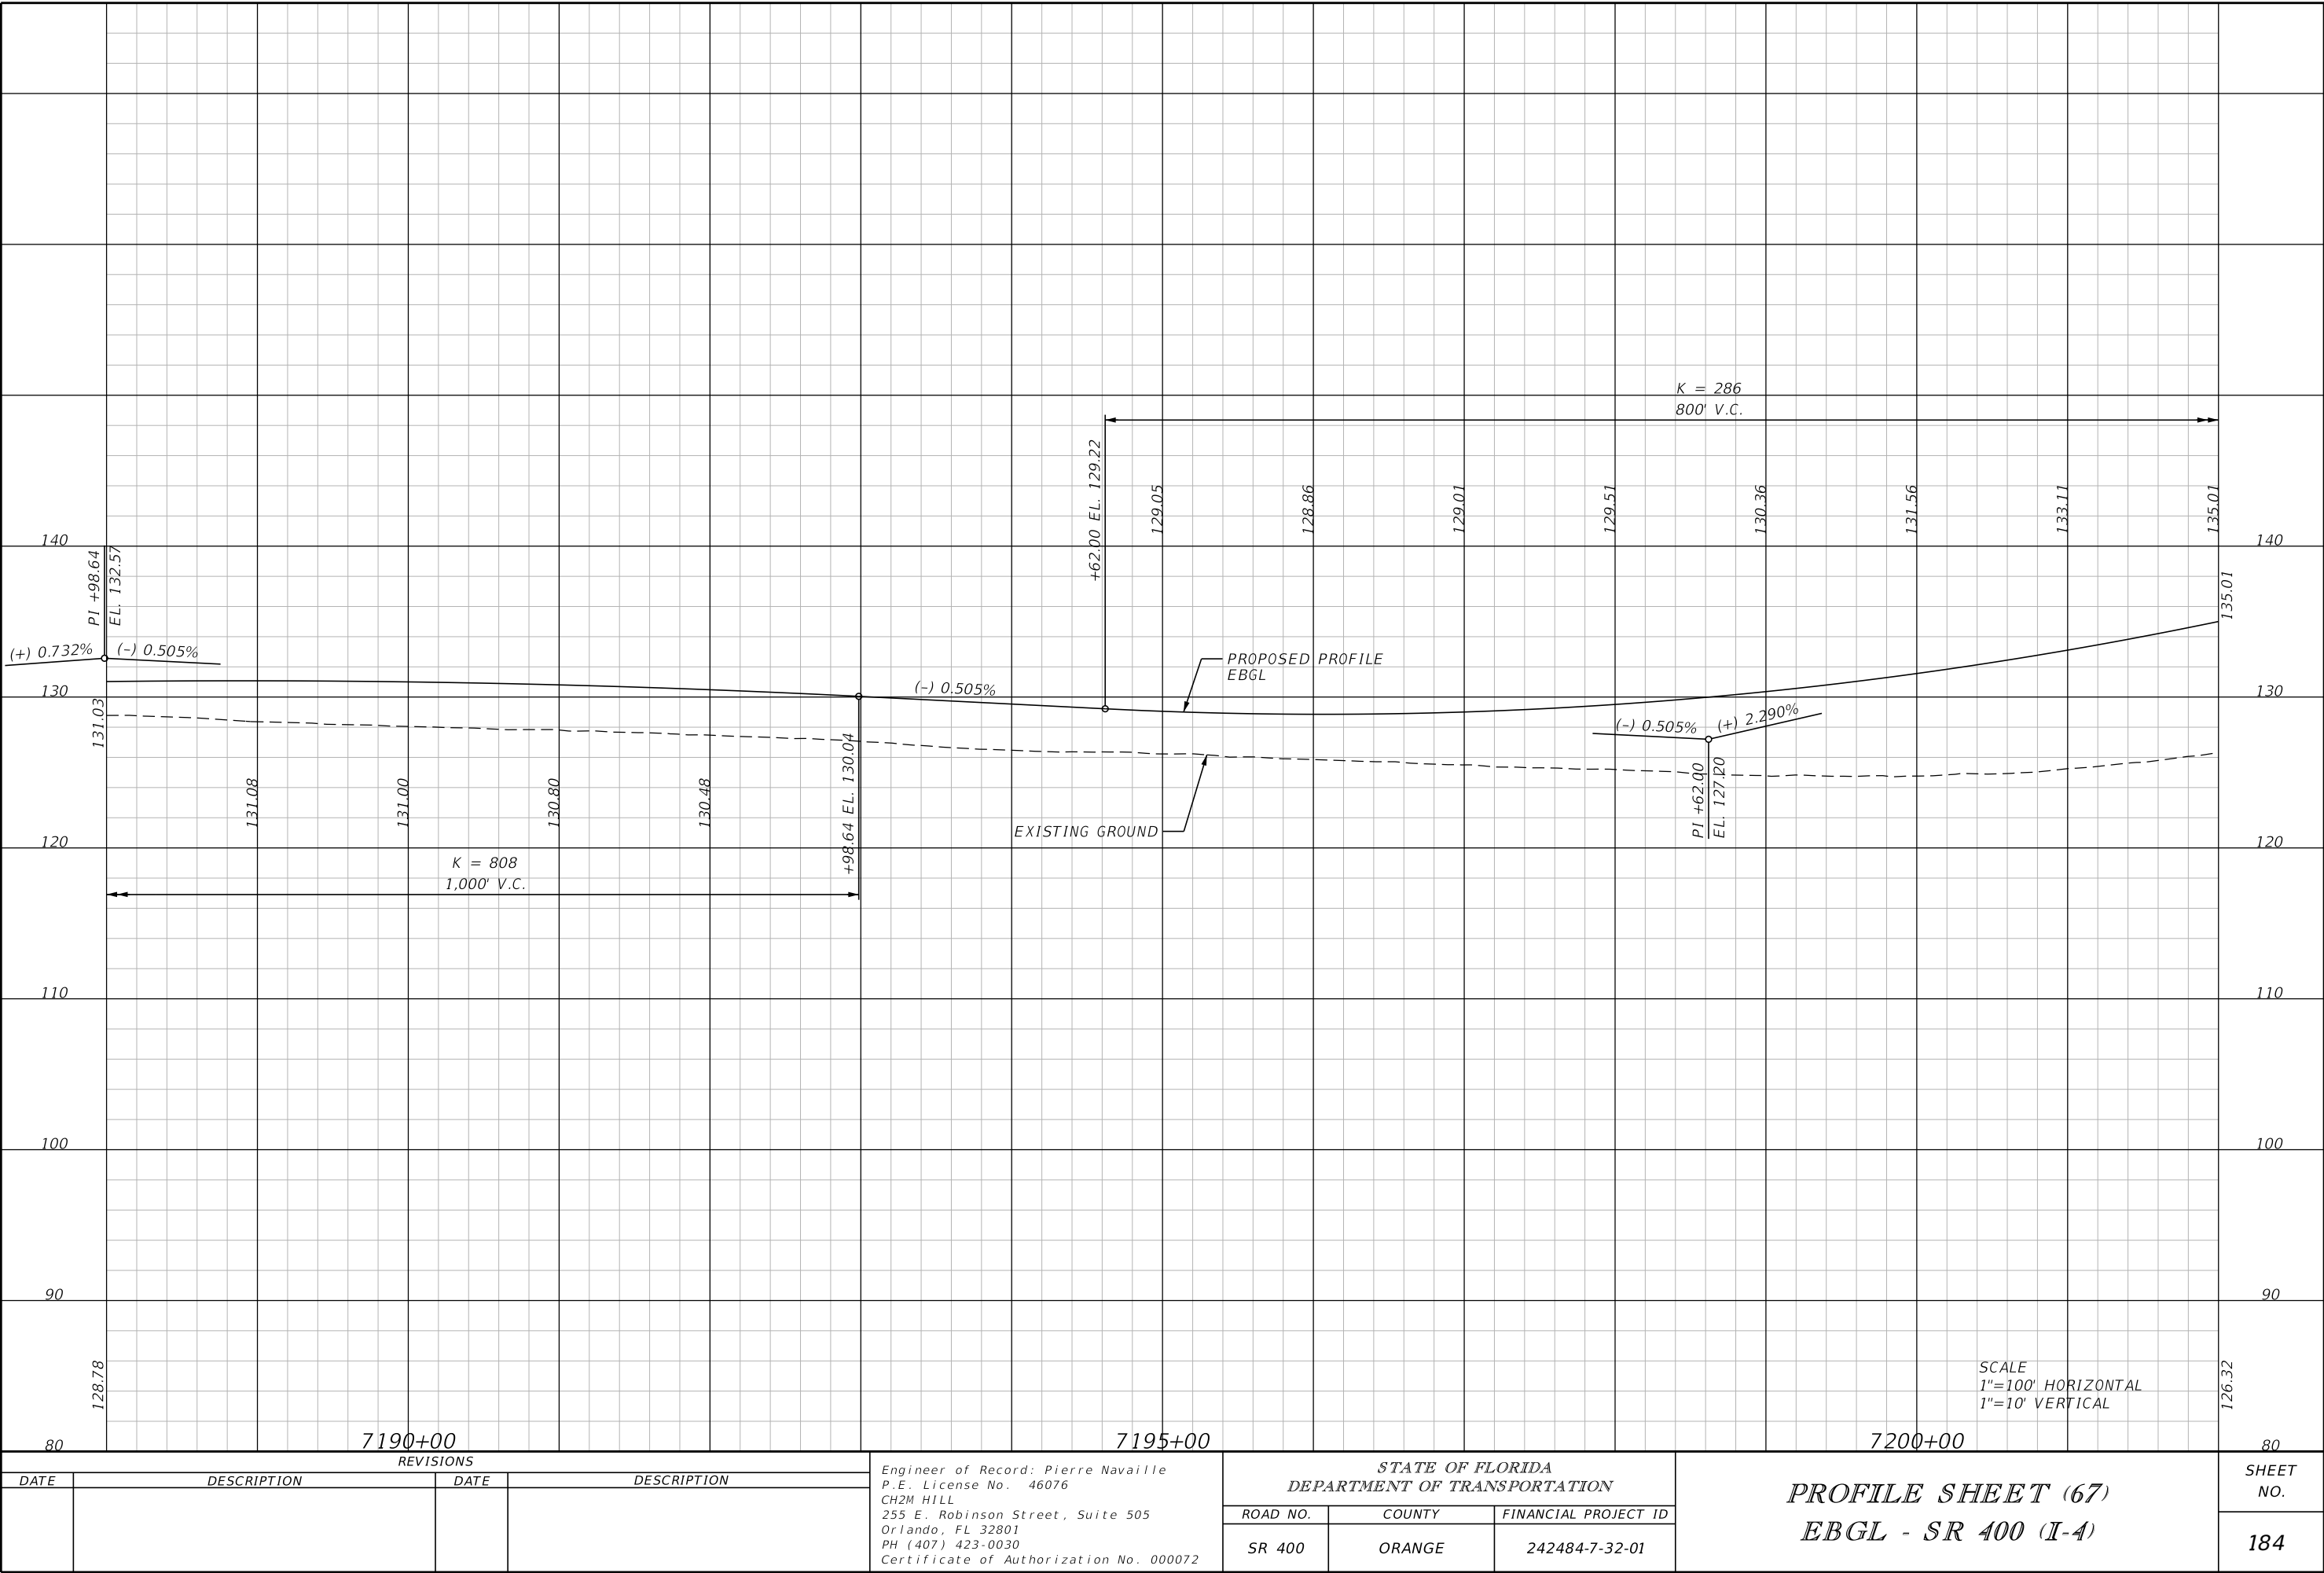


THE OFFICIAL RECORD OF THIS SHEET IS THE ELECTRONIC FILE DIGITALLY SIGNED AND SEALED UNDER RULE 61G15-23.004, F.A.C.

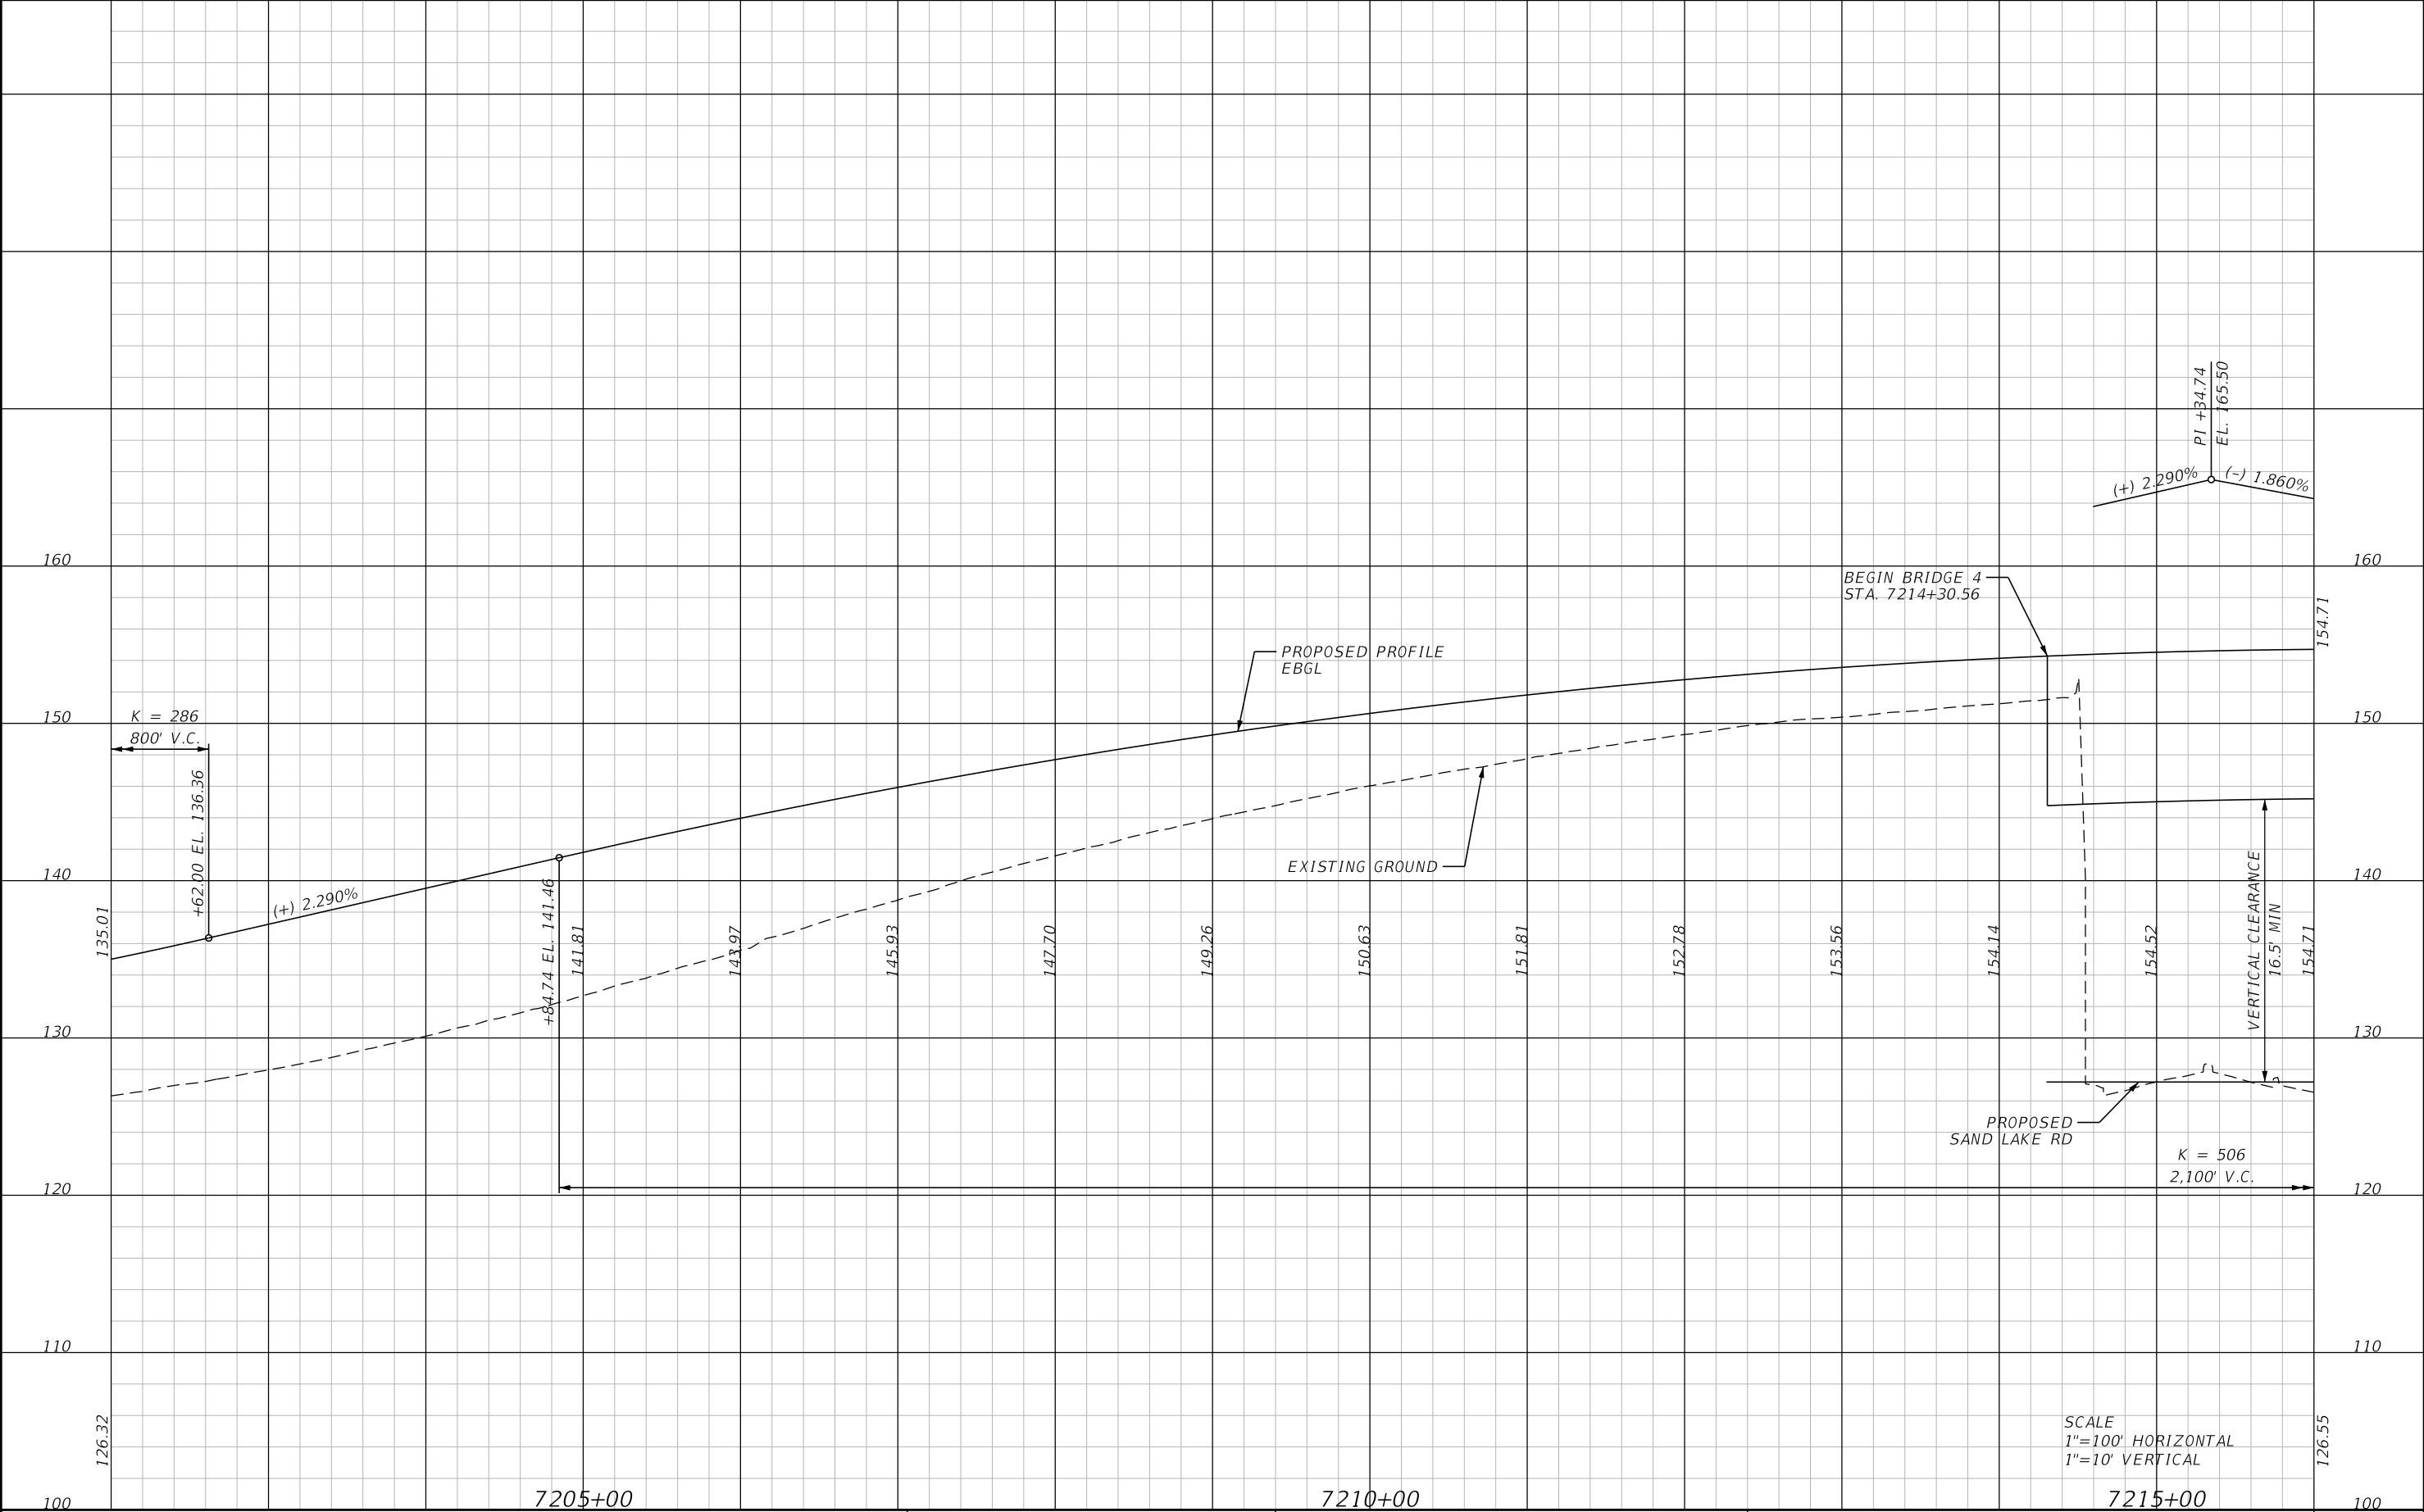


REVISIONS				Engineer of Record: Pierre Navaille P.E. License No. 46076 CH2M HILL 255 E. Robinson Street, Suite 505 Orlando, FL 32801 PH (407) 423-0030 Certificate of Authorization No. 000072	STATE OF FLORIDA DEPARTMENT OF TRANSPORTATION			PROFILE SHEET (68) EBGL - SR 400 (I-4)	SHEET NO. 185
DATE	DESCRIPTION	DATE	DESCRIPTION		ROAD NO.	COUNTY	FINANCIAL PROJECT ID		
					SR 400	ORANGE	242484-7-32-01		

THE OFFICIAL RECORD OF THIS SHEET IS THE ELECTRONIC FILE DIGITALLY SIGNED AND SEALED UNDER RULE 61G15-23.004, F.A.C.

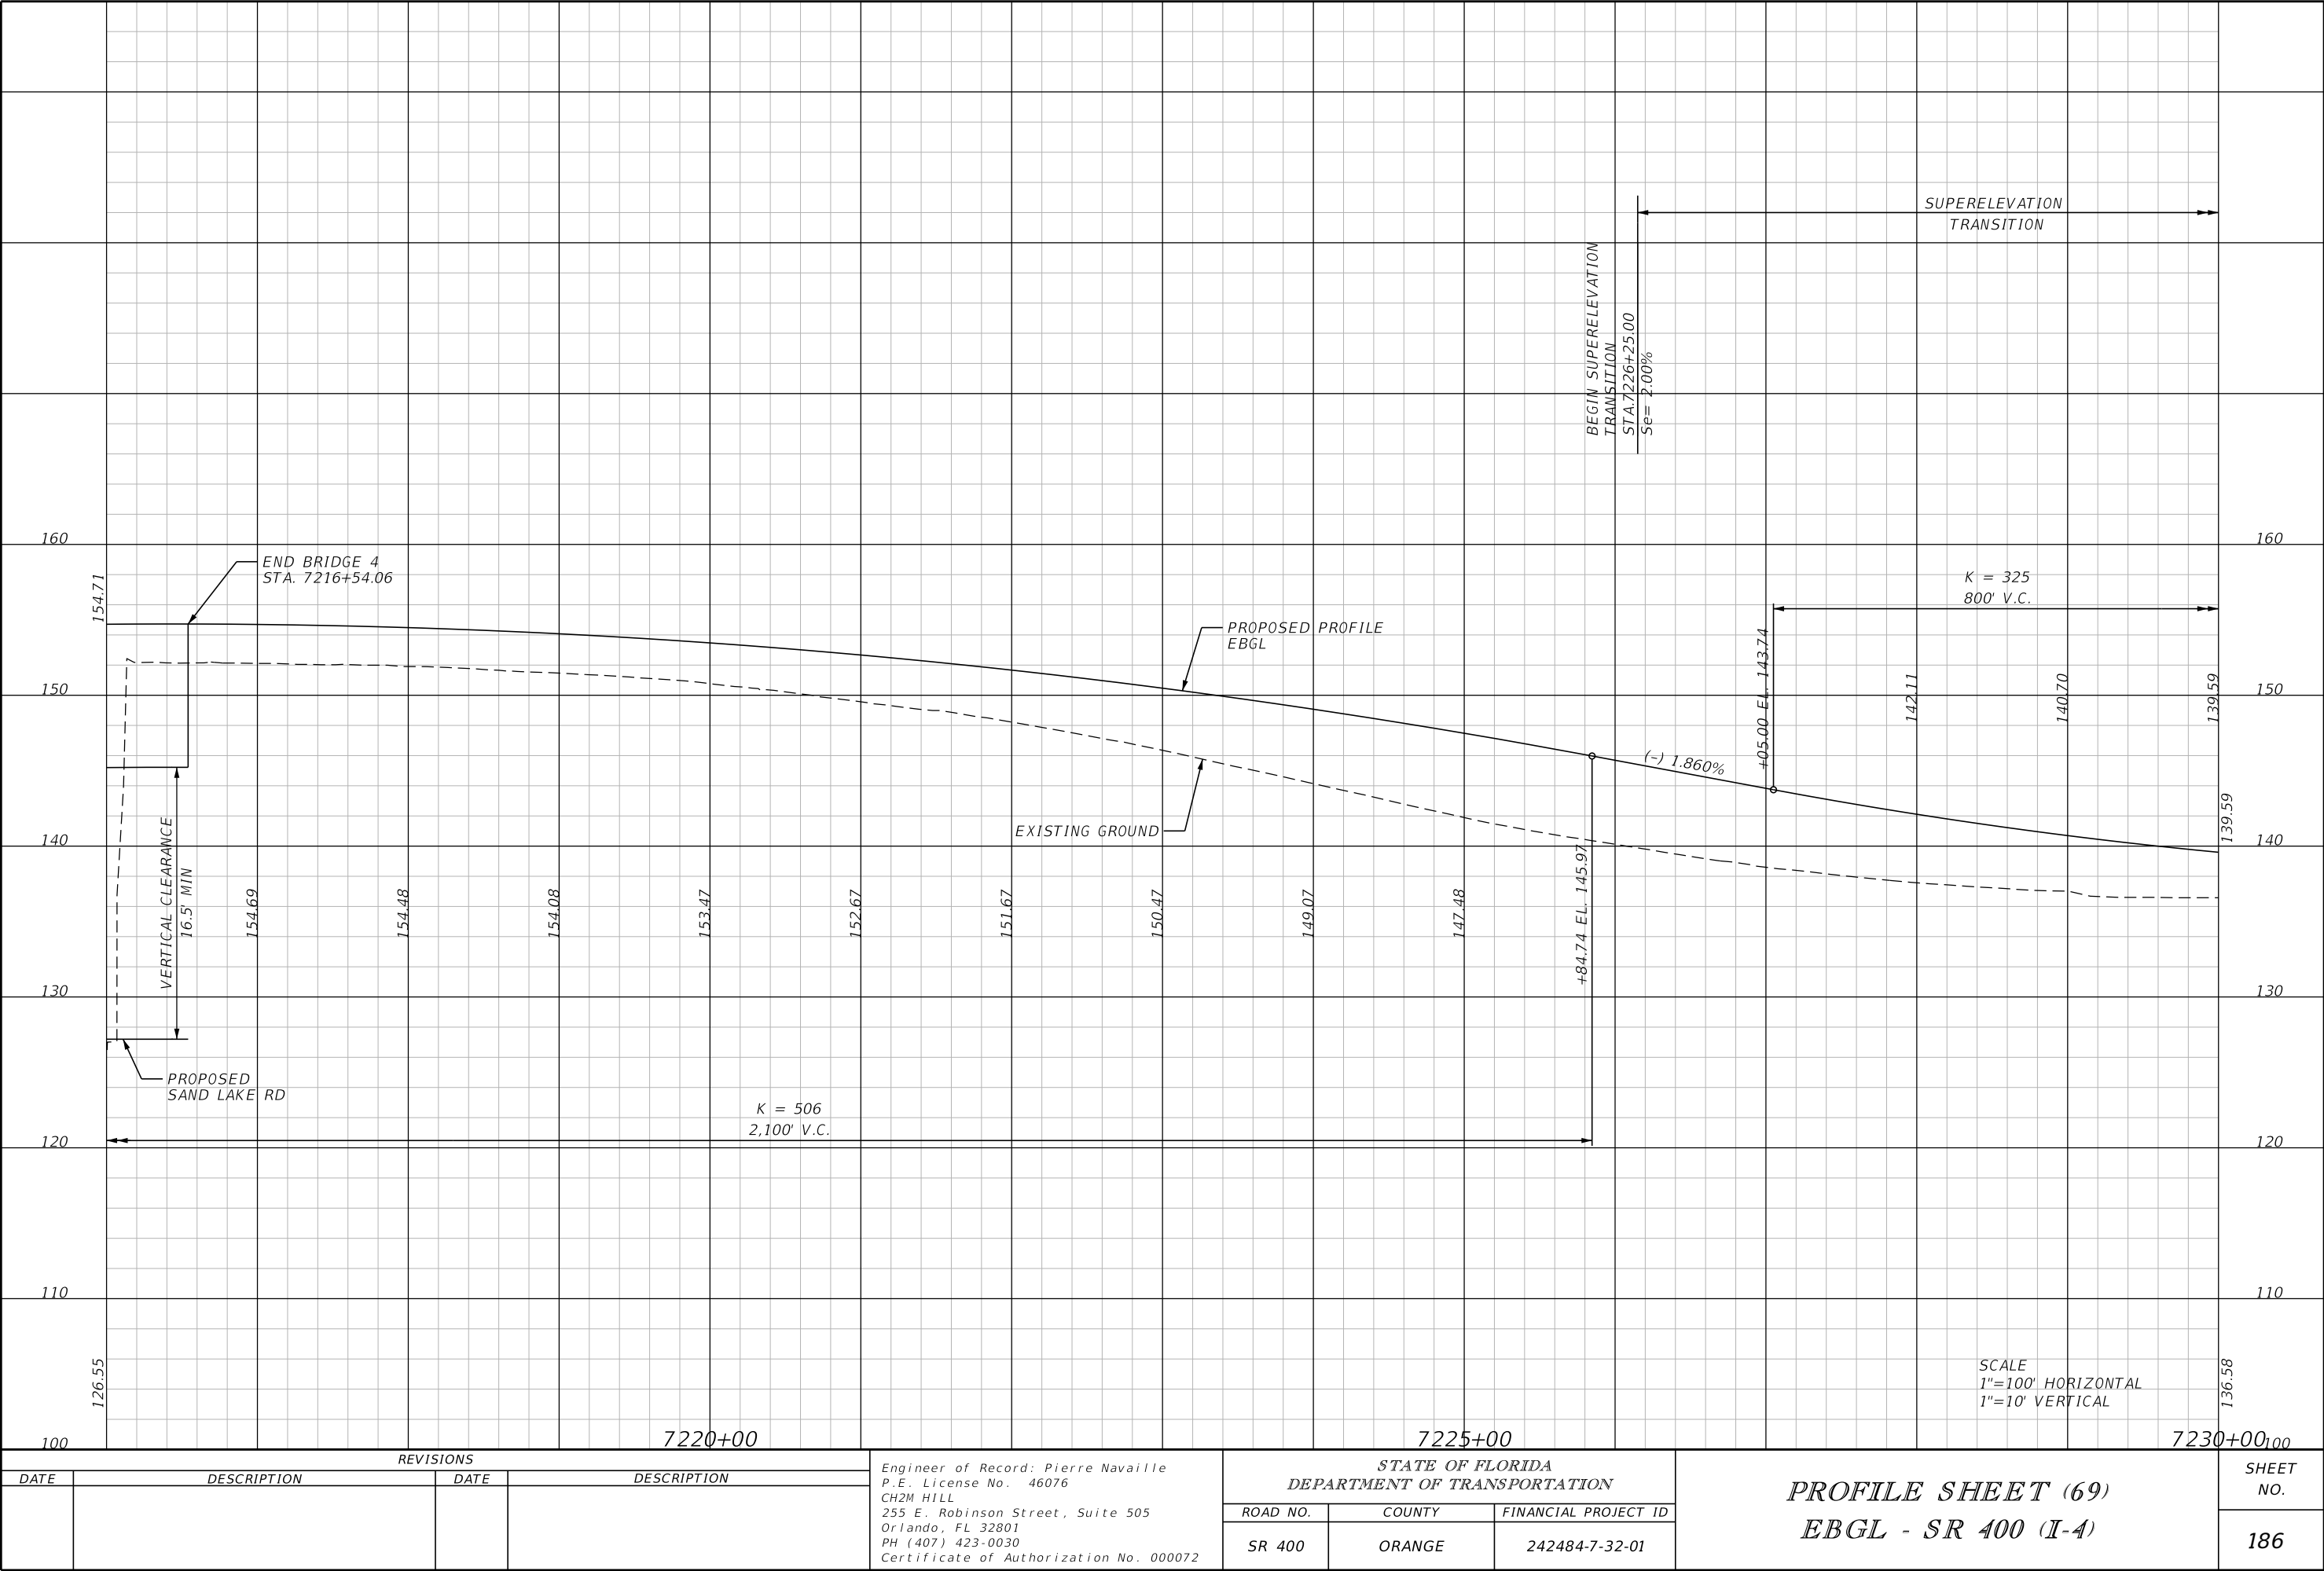

THE OFFICIAL RECORD OF THIS SHEET IS THE ELECTRONIC FILE DIGITALLY SIGNED AND SEALED UNDER RULE 61G15-23.004, F.A.C.

REVISIONS				Engineer of Record: Pierre Navaille P.E. License No. 46076 CH2M HILL 255 E. Robinson Street, Suite 505 Orlando, FL 32801 PH (407) 423-0030 Certificate of Authorization No. 000072	STATE OF FLORIDA DEPARTMENT OF TRANSPORTATION			PROFILE SHEET (69) EBGL - SR 400 (I-4)		SHEET NO.
DATE	DESCRIPTION	DATE	DESCRIPTION							
					ROAD NO.	COUNTY	FINANCIAL PROJECT ID			
					SR 400	ORANGE	242484-7-32-01			186

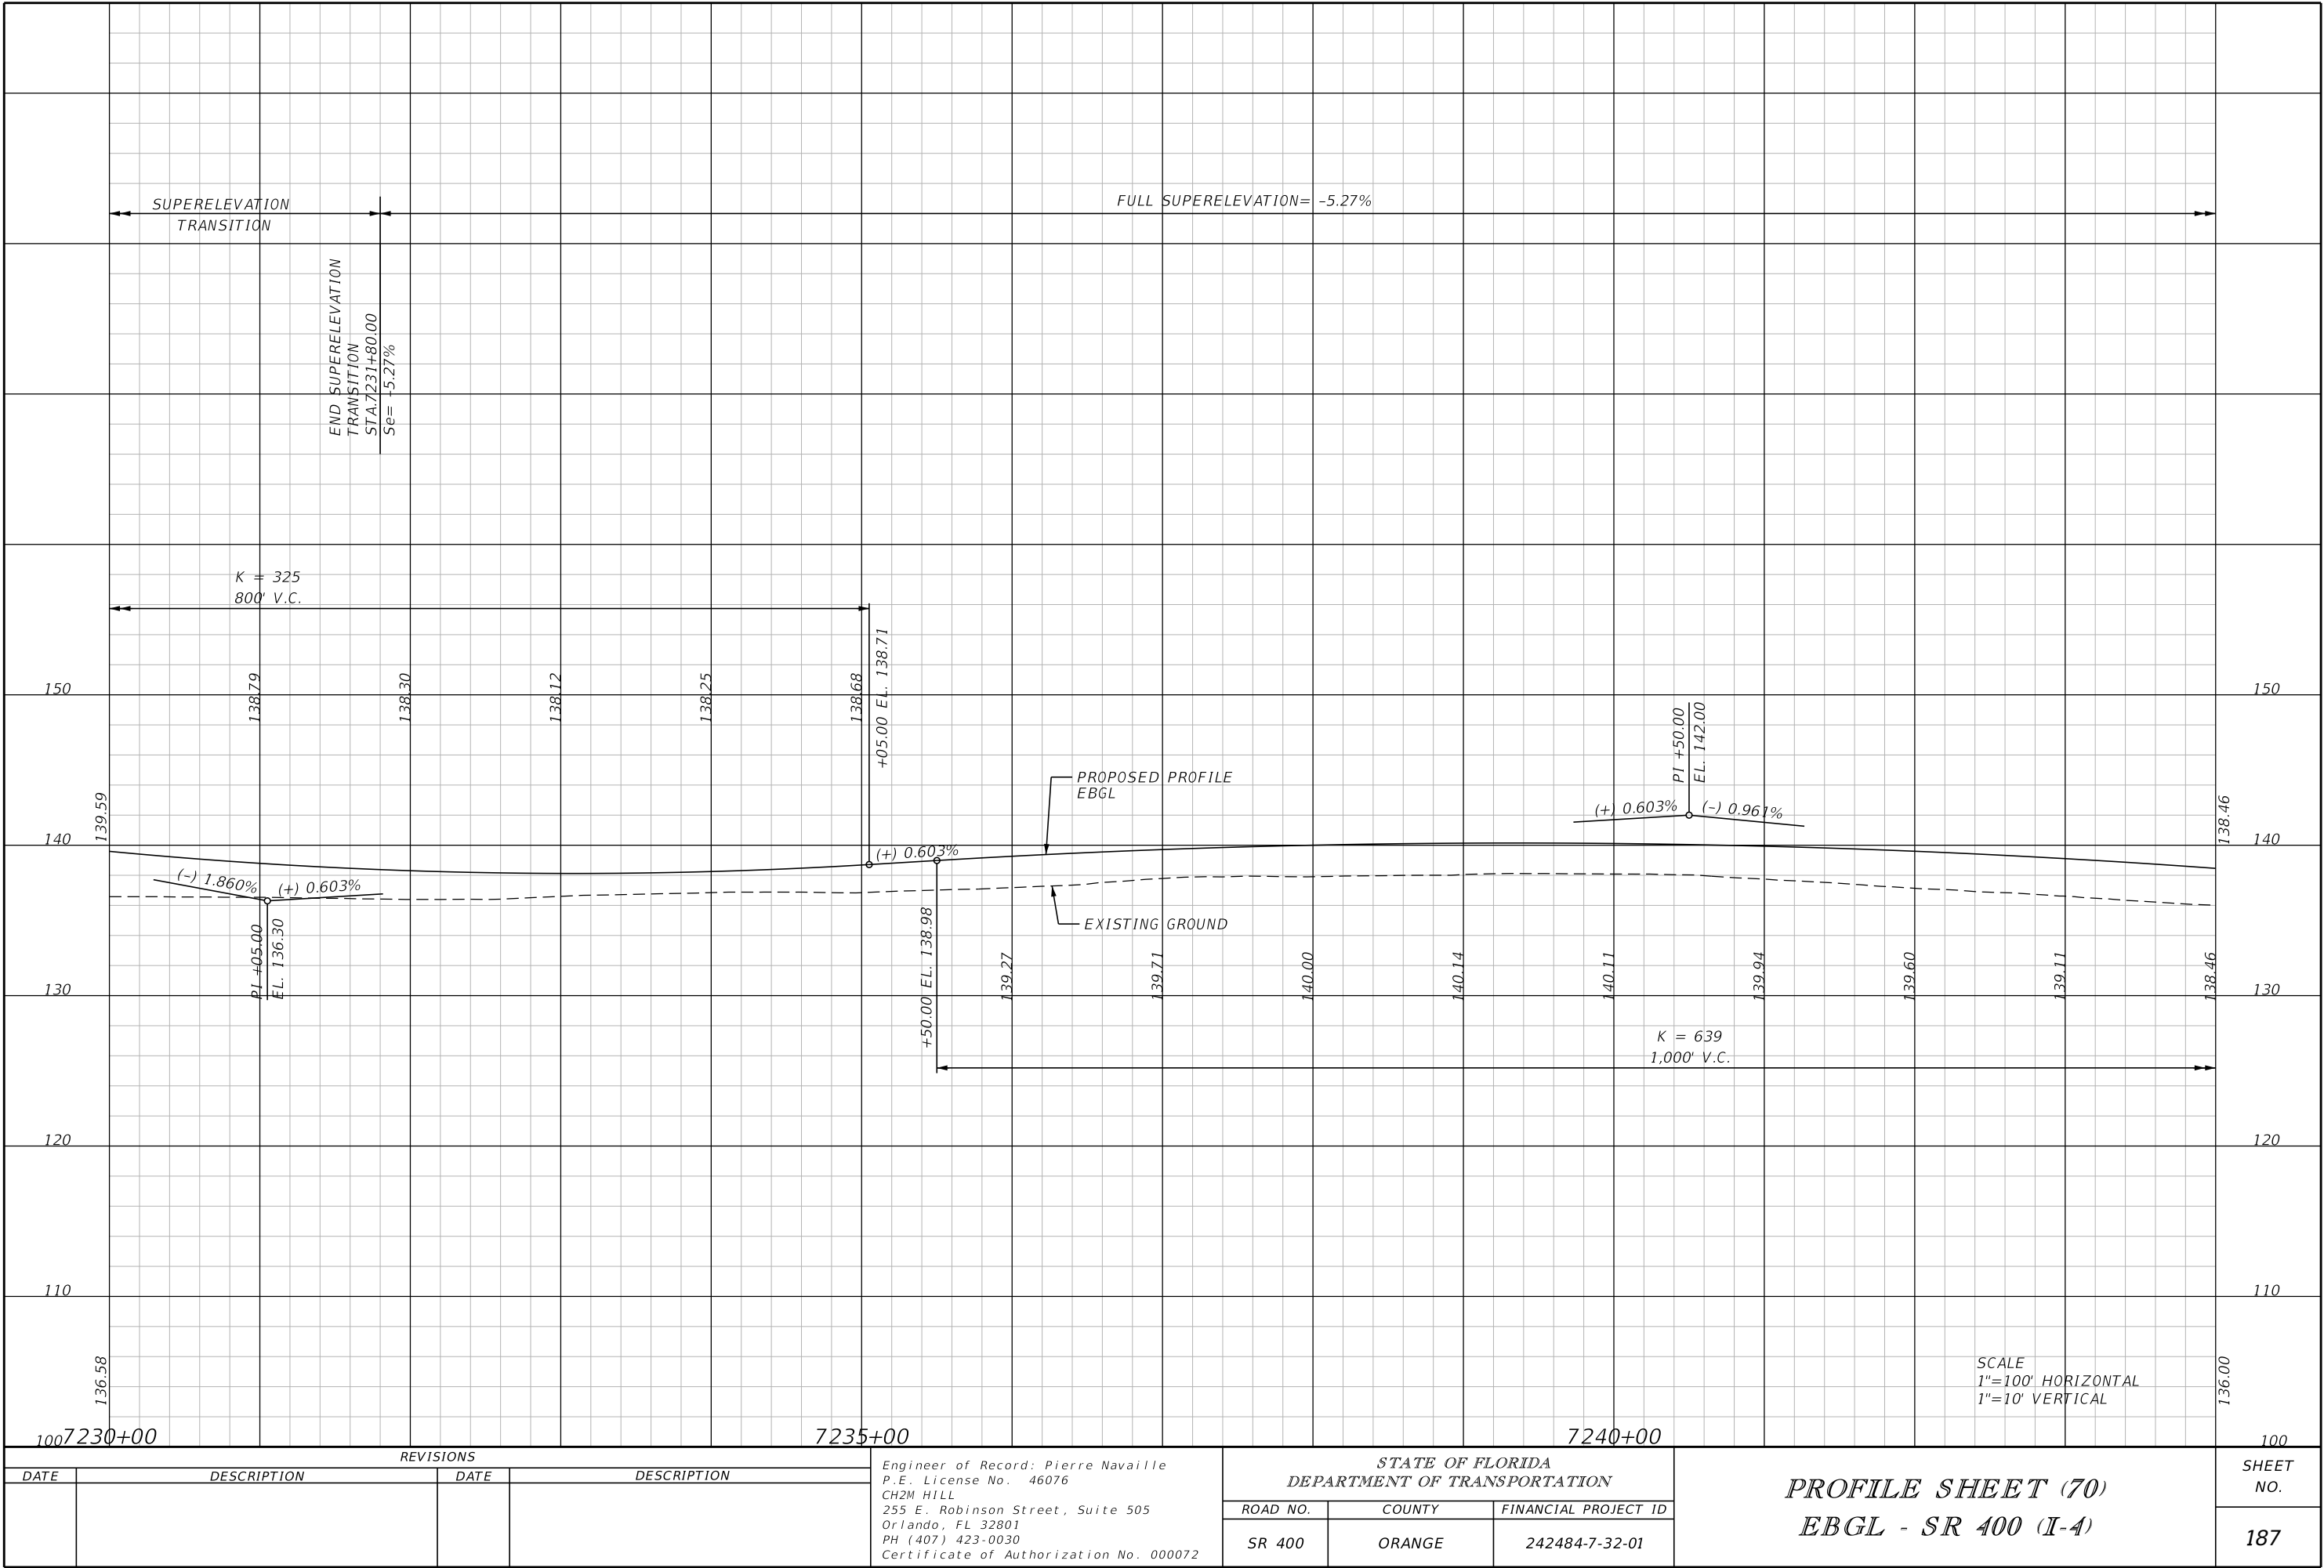

REVISIONS			
DATE	DESCRIPTION	DATE	DESCRIPTION


Engineer of Record: Pierre Navaille
P.E. License No. 46076
CH2M HILL
255 E. Robinson Street, Suite 505
Orlando, FL 32801
PH (407) 423-0030
Certificate of Authorization No. 000072

STATE OF FLORIDA DEPARTMENT OF TRANSPORTATION		
ROAD NO.	COUNTY	FINANCIAL PROJECT ID
SR 400	ORANGE	242484-7-32-01


PROFILE SHEET (70) EBGL - SR 400 (I-4)	

SHEET NO.
187

THE OFFICIAL RECORD OF THIS SHEET IS THE ELECTRONIC FILE DIGITALLY SIGNED AND SEALED UNDER RULE 61G15-23.004, F.A.C.

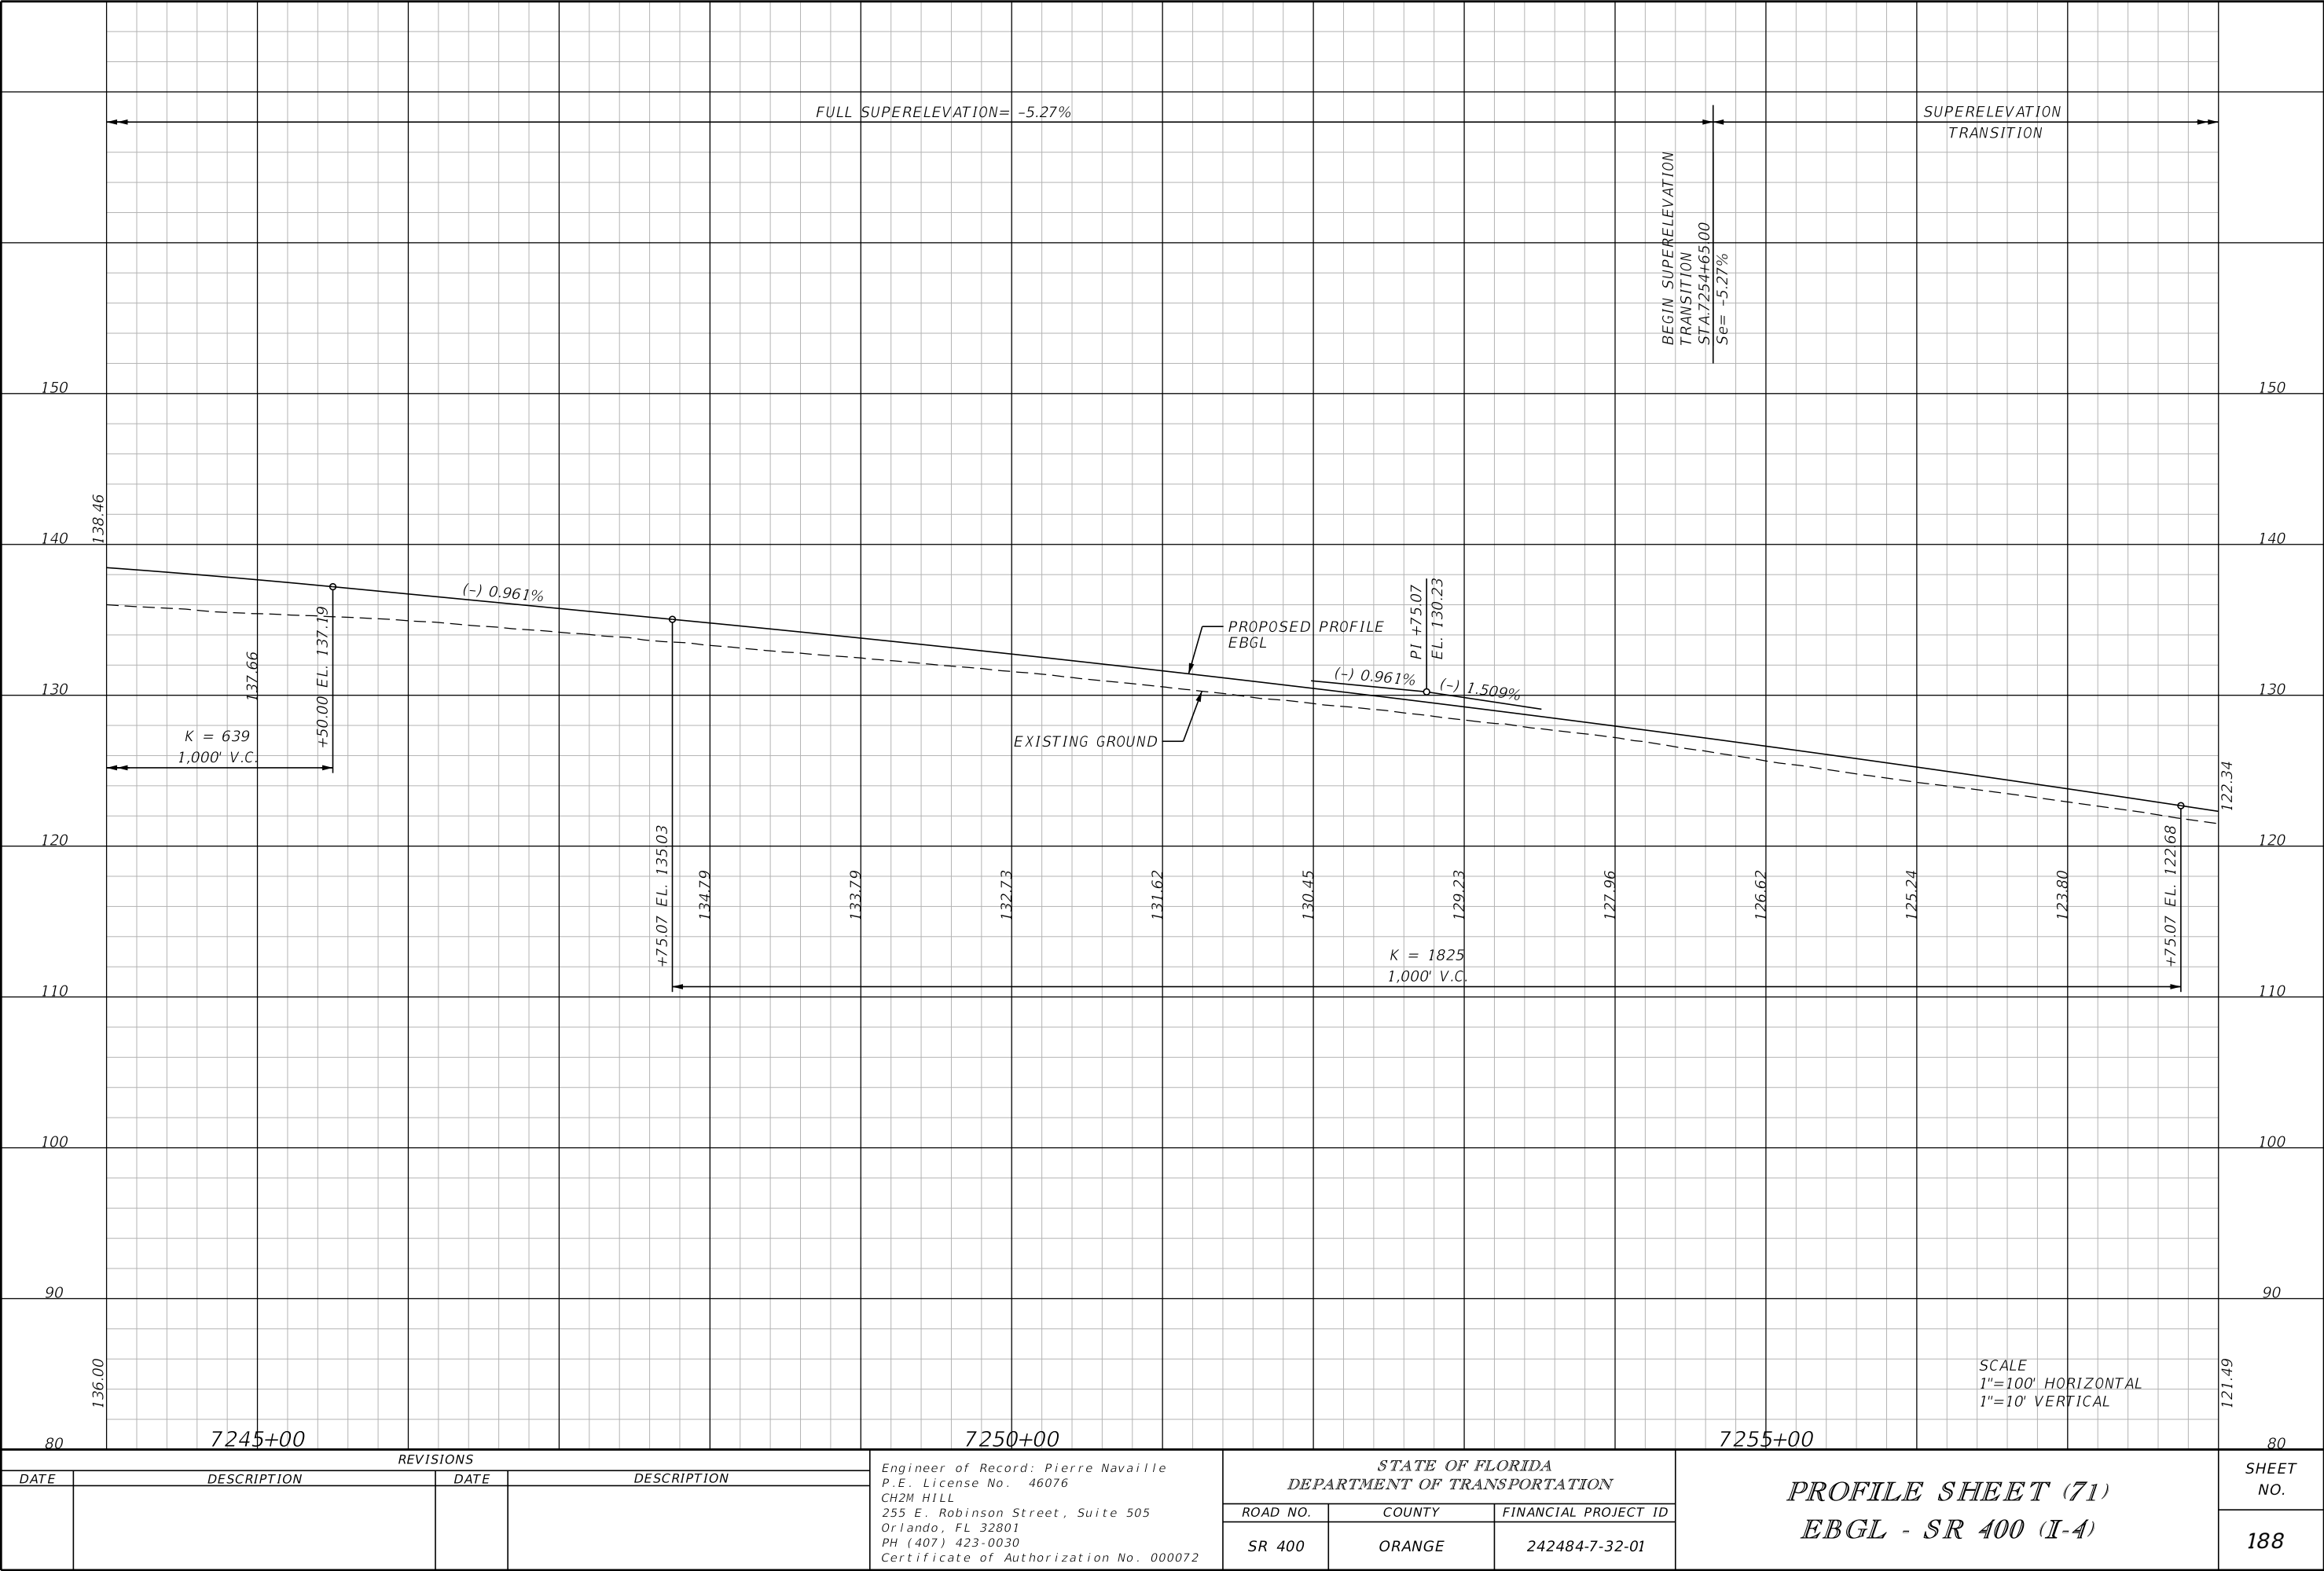


THE OFFICIAL RECORD OF THIS SHEET IS THE ELECTRONIC FILE DIGITALLY SIGNED AND SEALED UNDER RULE 61G15-23.004, F.A.C.

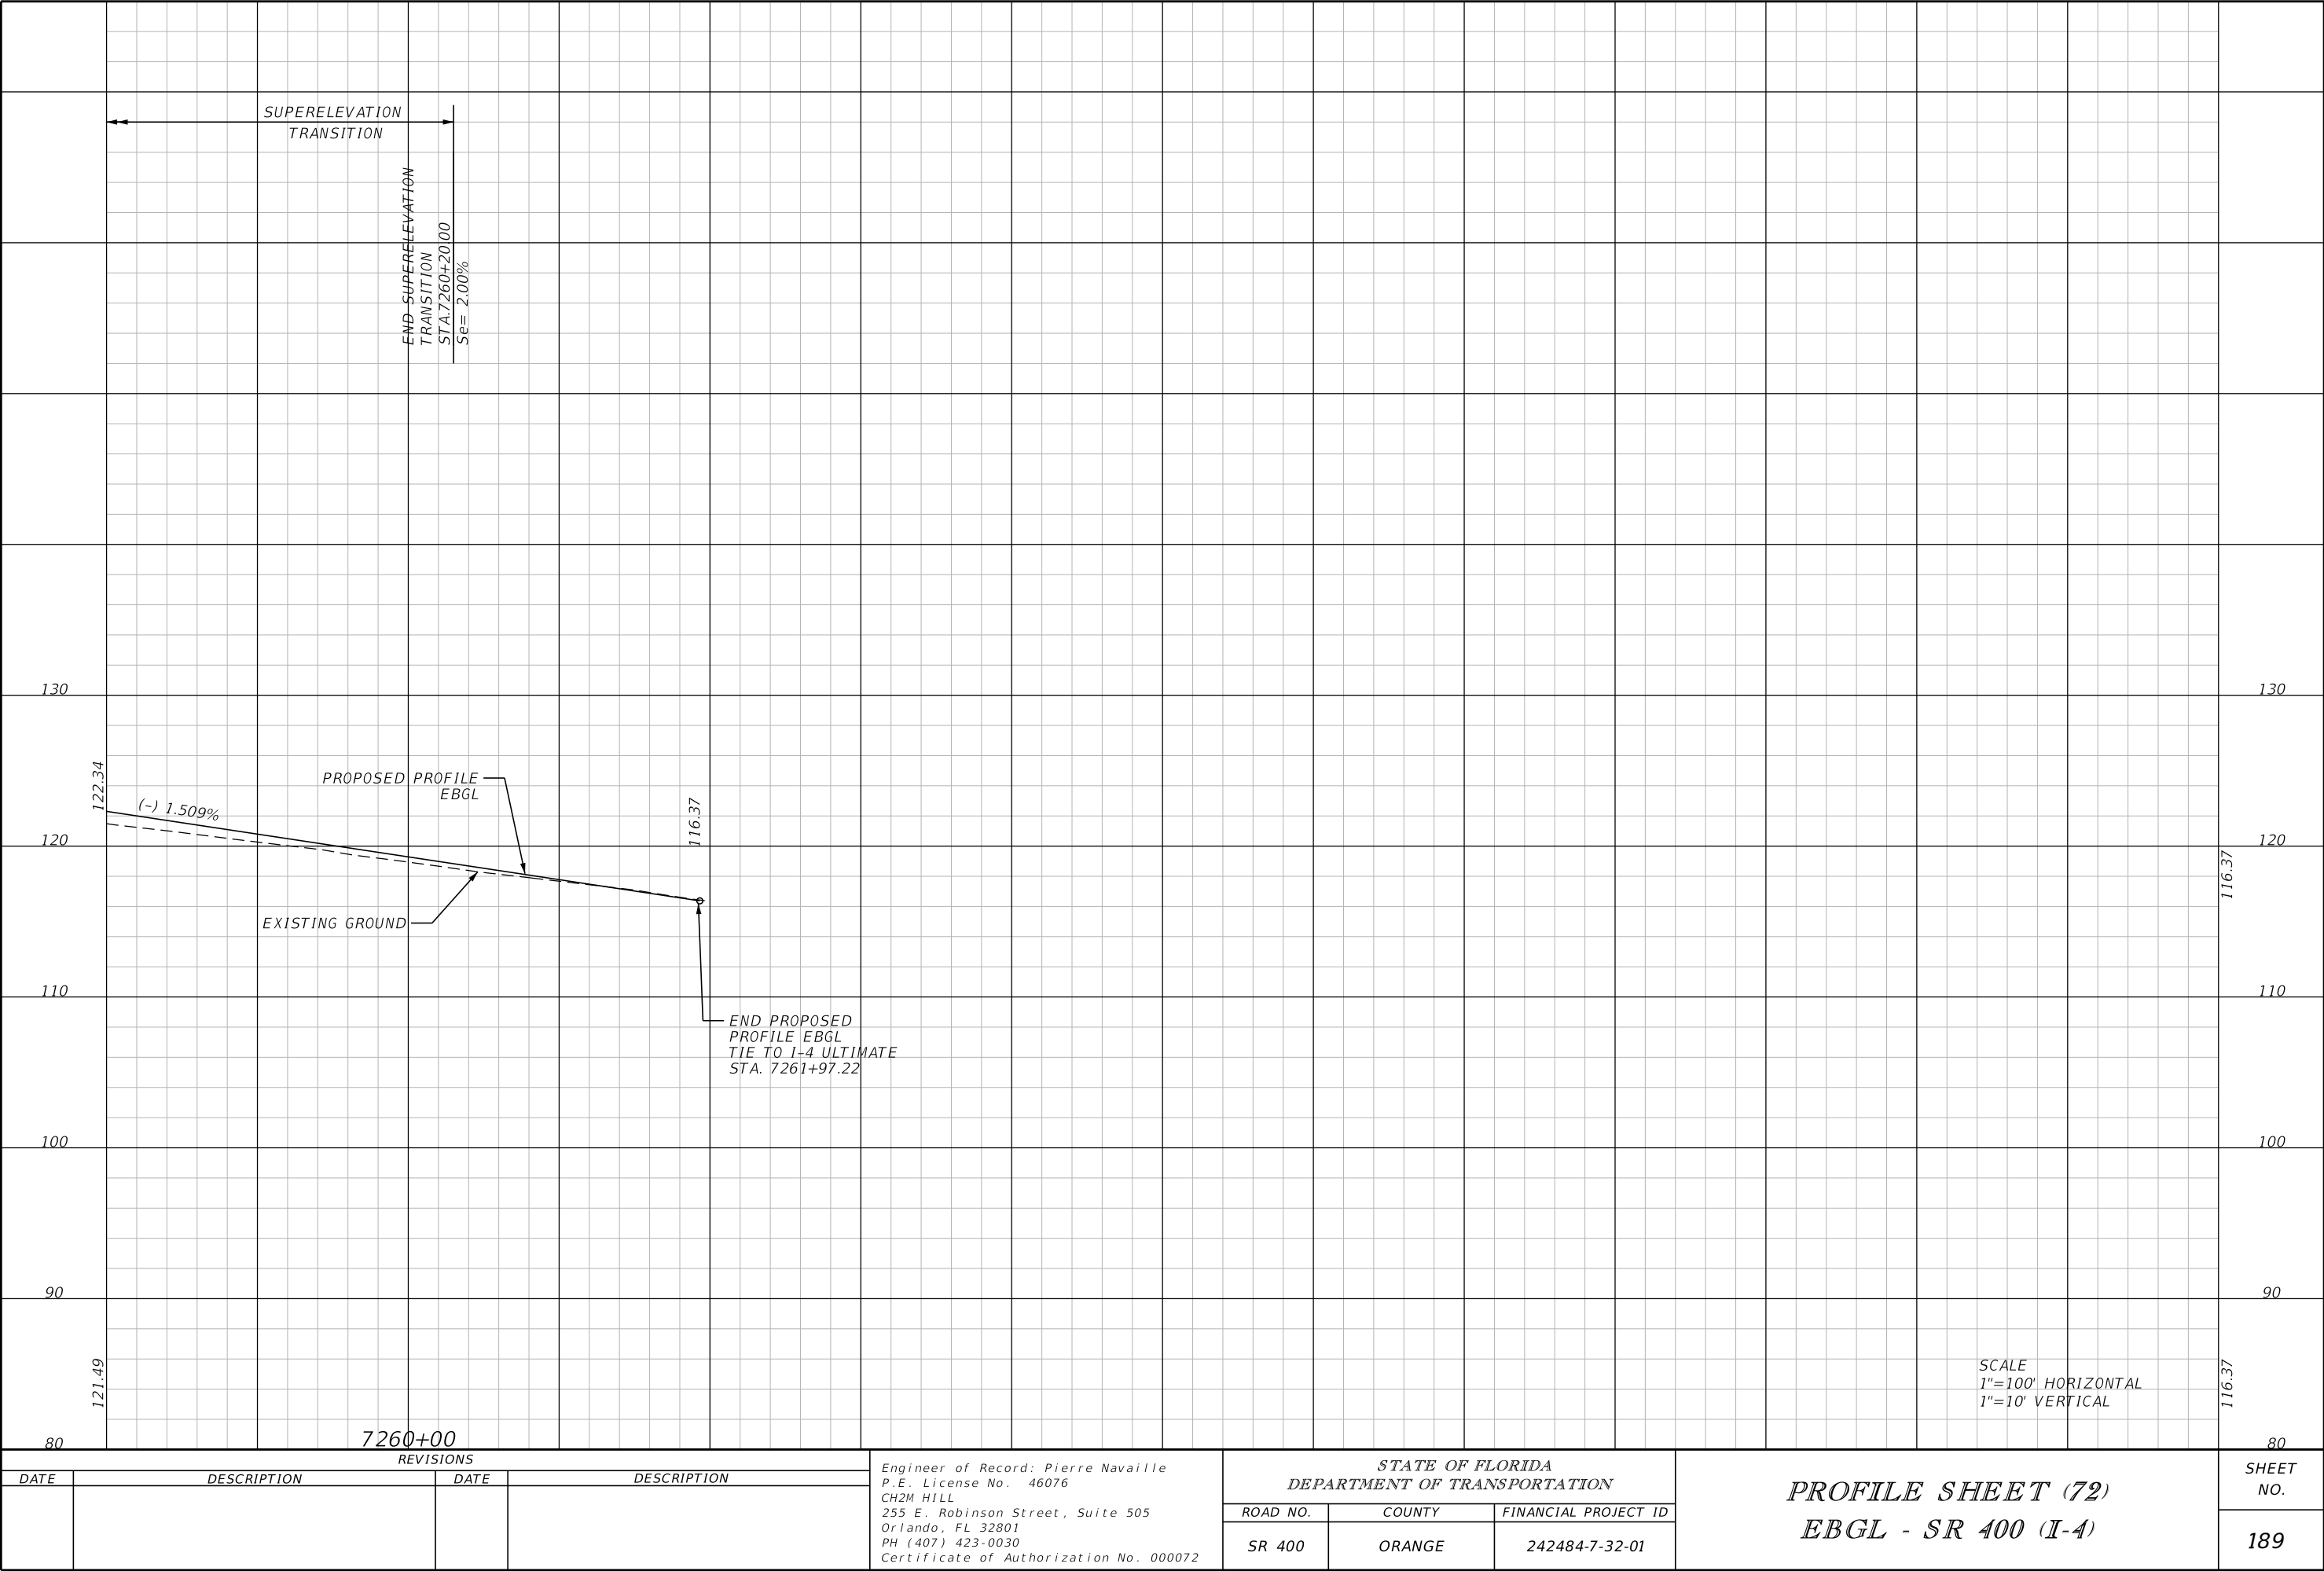


THE OFFICIAL RECORD OF THIS SHEET IS THE ELECTRONIC FILE DIGITALLY SIGNED AND SEALED UNDER RULE 61G15-23.004, F.A.C.

REVISIONS				Engineer of Record: Pierre Navaille P.E. License No. 46076 CH2M HILL 255 E. Robinson Street, Suite 505 Orlando, FL 32801 PH (407) 423-0030 Certificate of Authorization No. 000072	STATE OF FLORIDA DEPARTMENT OF TRANSPORTATION			PROFILE SHEET (72) EBGL - SR 400 (I-4)	SHEET NO.
DATE	DESCRIPTION	DATE	DESCRIPTION		ROAD NO.	COUNTY	FINANCIAL PROJECT ID		189
					SR 400	ORANGE	242484-7-32-01		

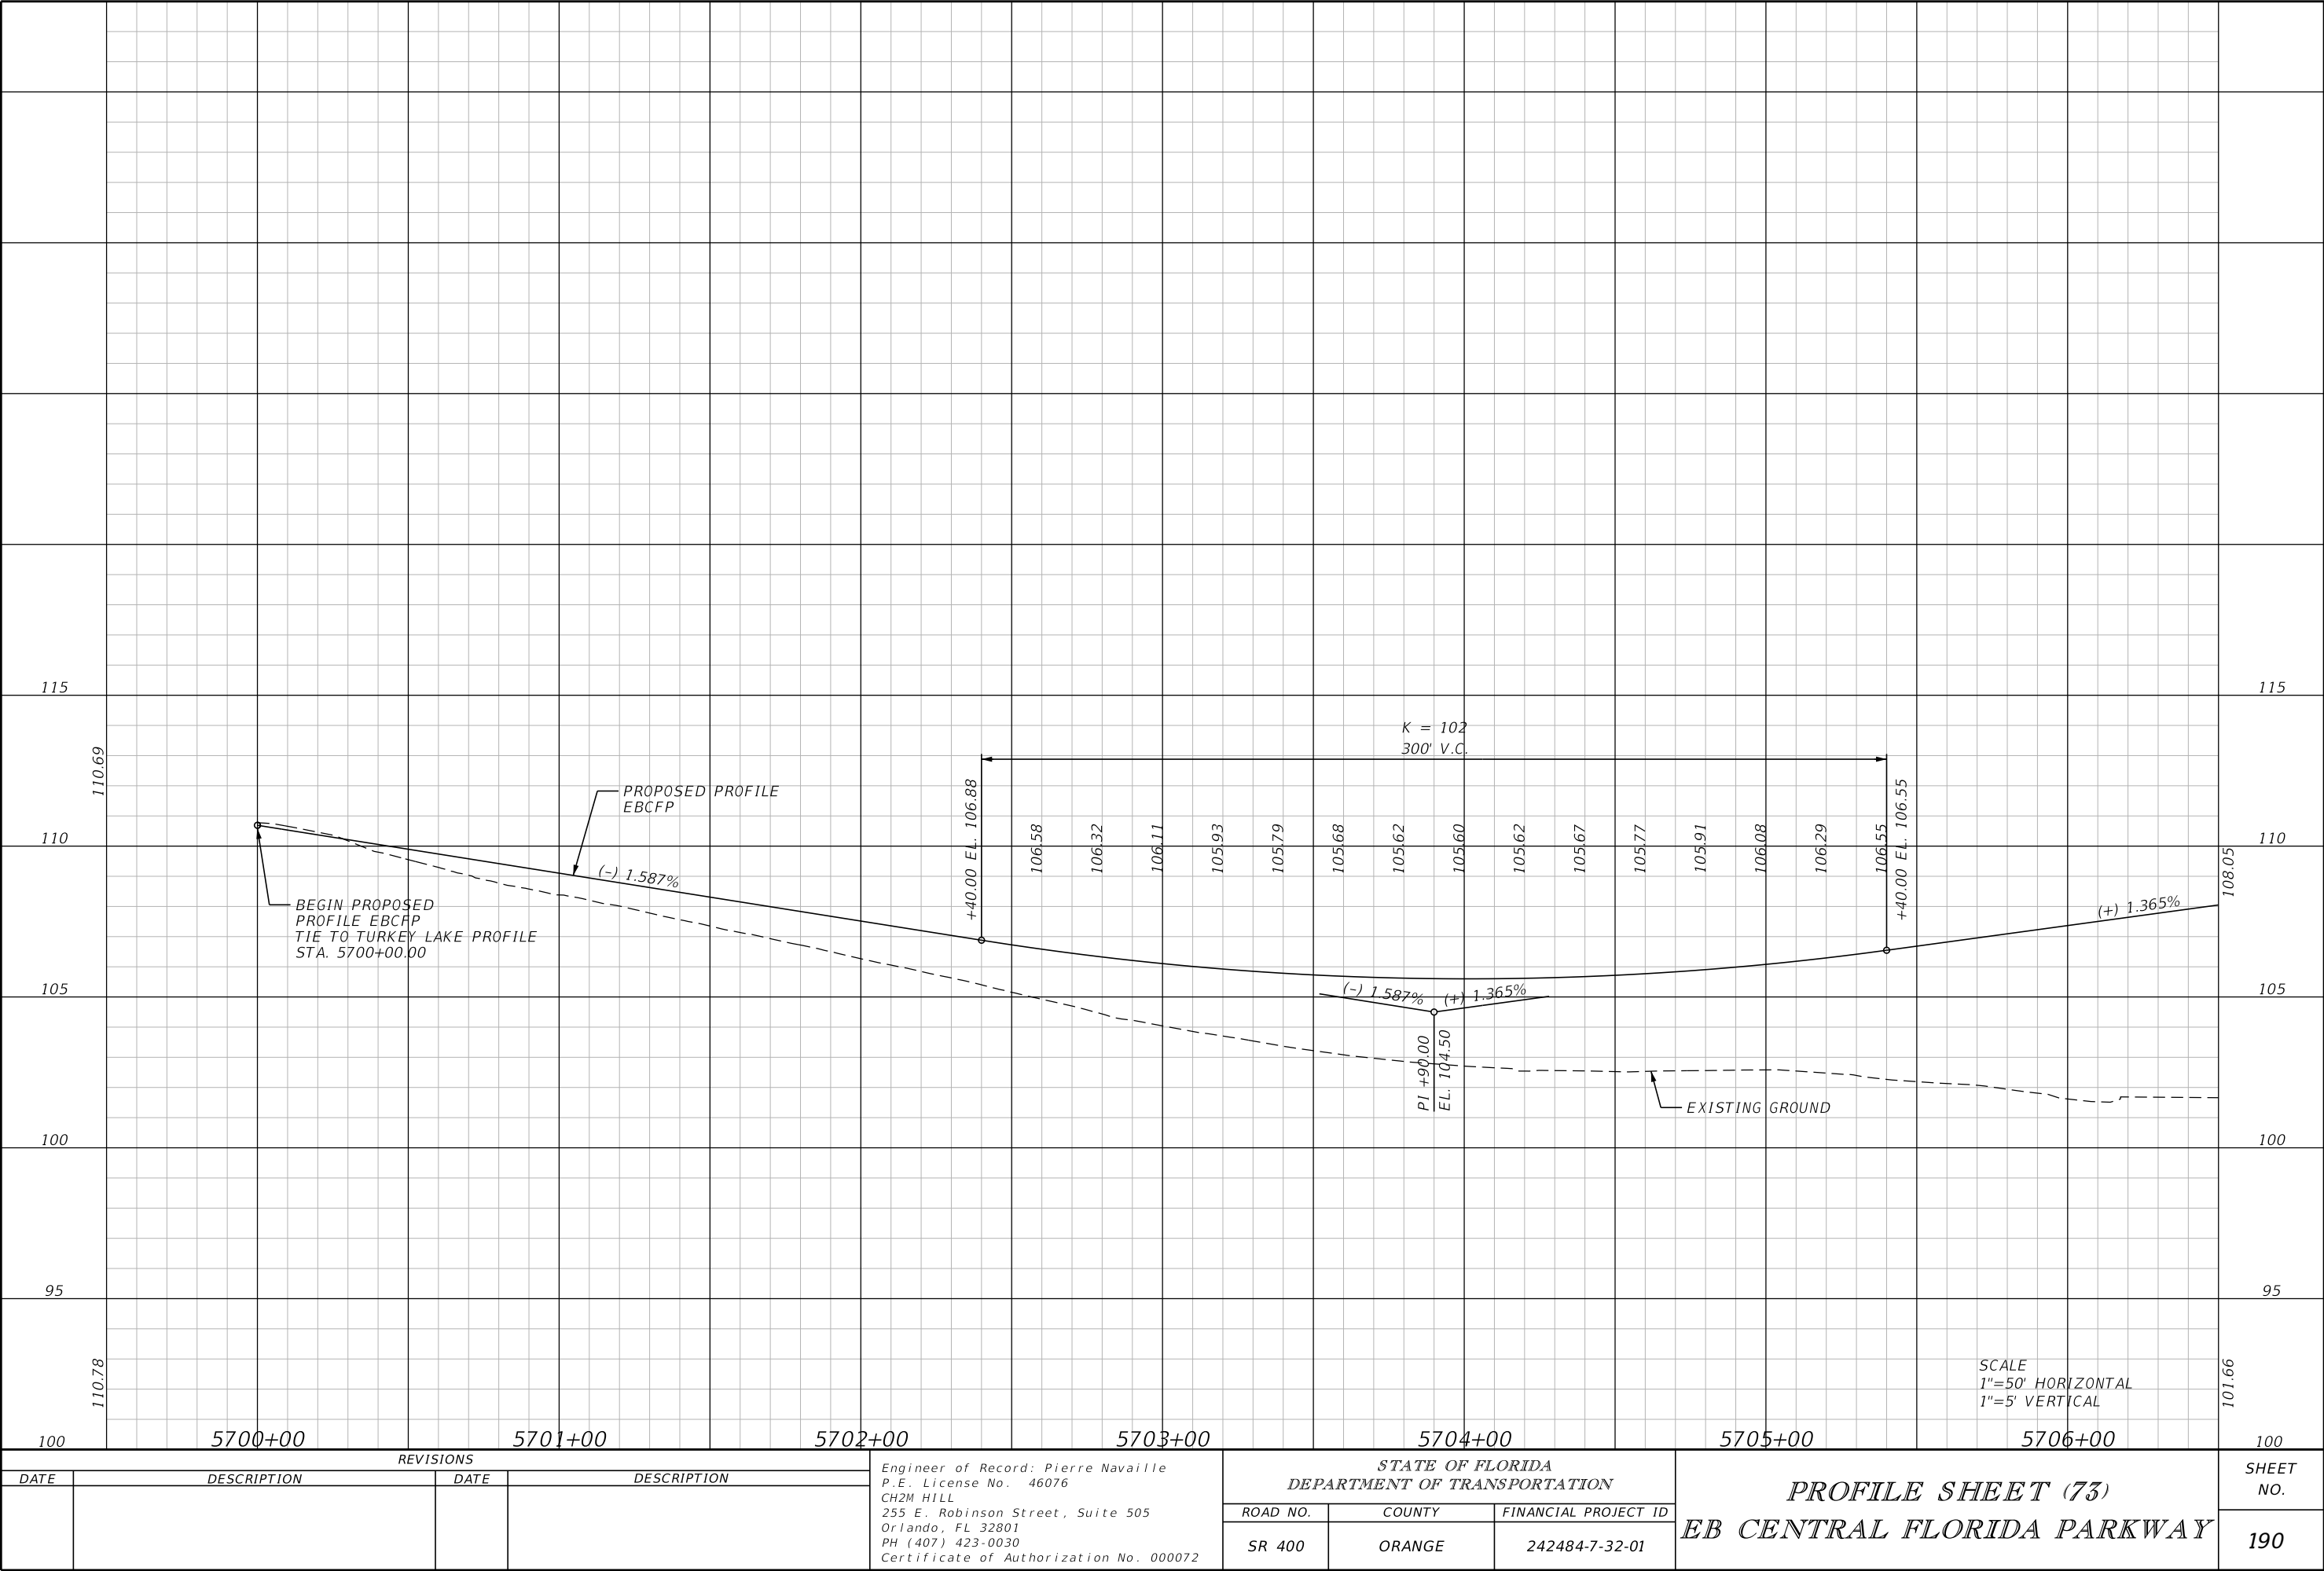


THE OFFICIAL RECORD OF THIS SHEET IS THE ELECTRONIC FILE DIGITALLY SIGNED AND SEALED UNDER RULE 61G15-23.004, F.A.C.

REVISIONS				Engineer of Record: Pierre Navaille P.E. License No. 46076 CH2M HILL 255 E. Robinson Street, Suite 505 Orlando, FL 32801 PH (407) 423-0030 Certificate of Authorization No. 000072	STATE OF FLORIDA DEPARTMENT OF TRANSPORTATION			PROFILE SHEET (73) EB CENTRAL FLORIDA PARKWAY	SHEET NO. 190
DATE	DESCRIPTION	DATE	DESCRIPTION		ROAD NO.	COUNTY	FINANCIAL PROJECT ID		
					SR 400	ORANGE	242484-7-32-01		

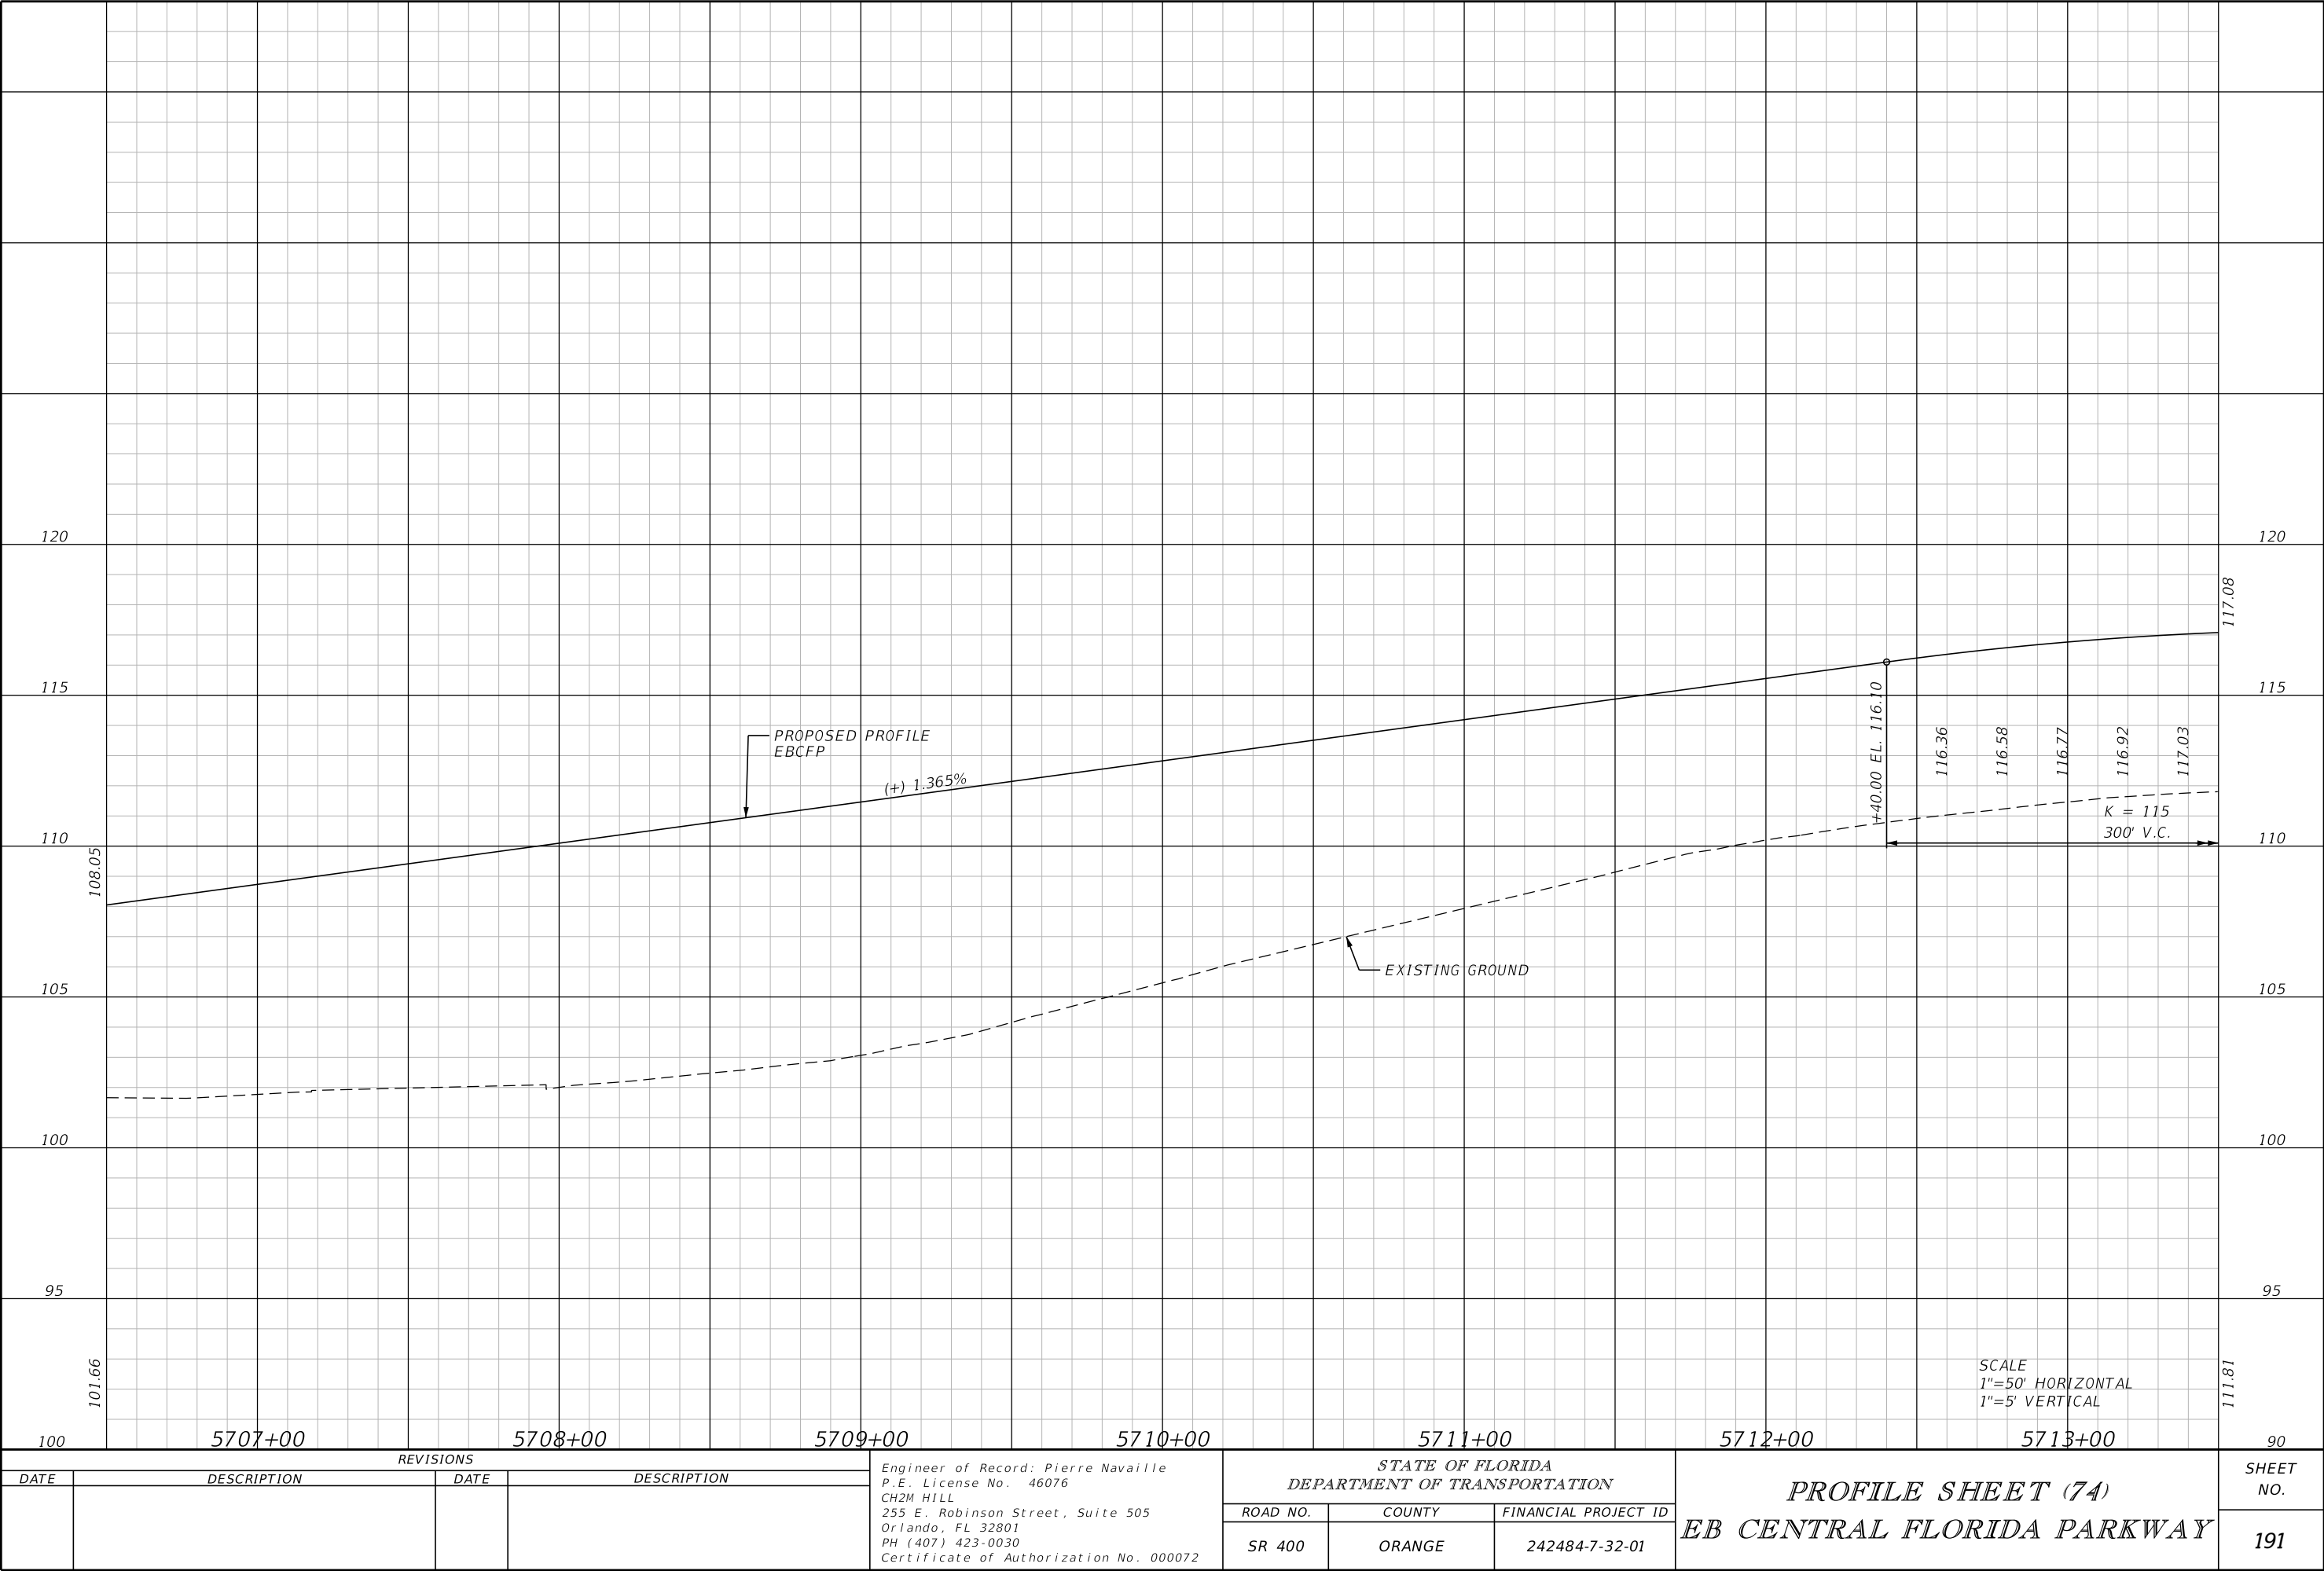


THE OFFICIAL RECORD OF THIS SHEET IS THE ELECTRONIC FILE DIGITALLY SIGNED AND SEALED UNDER RULE 61G15-23.004, F.A.C.

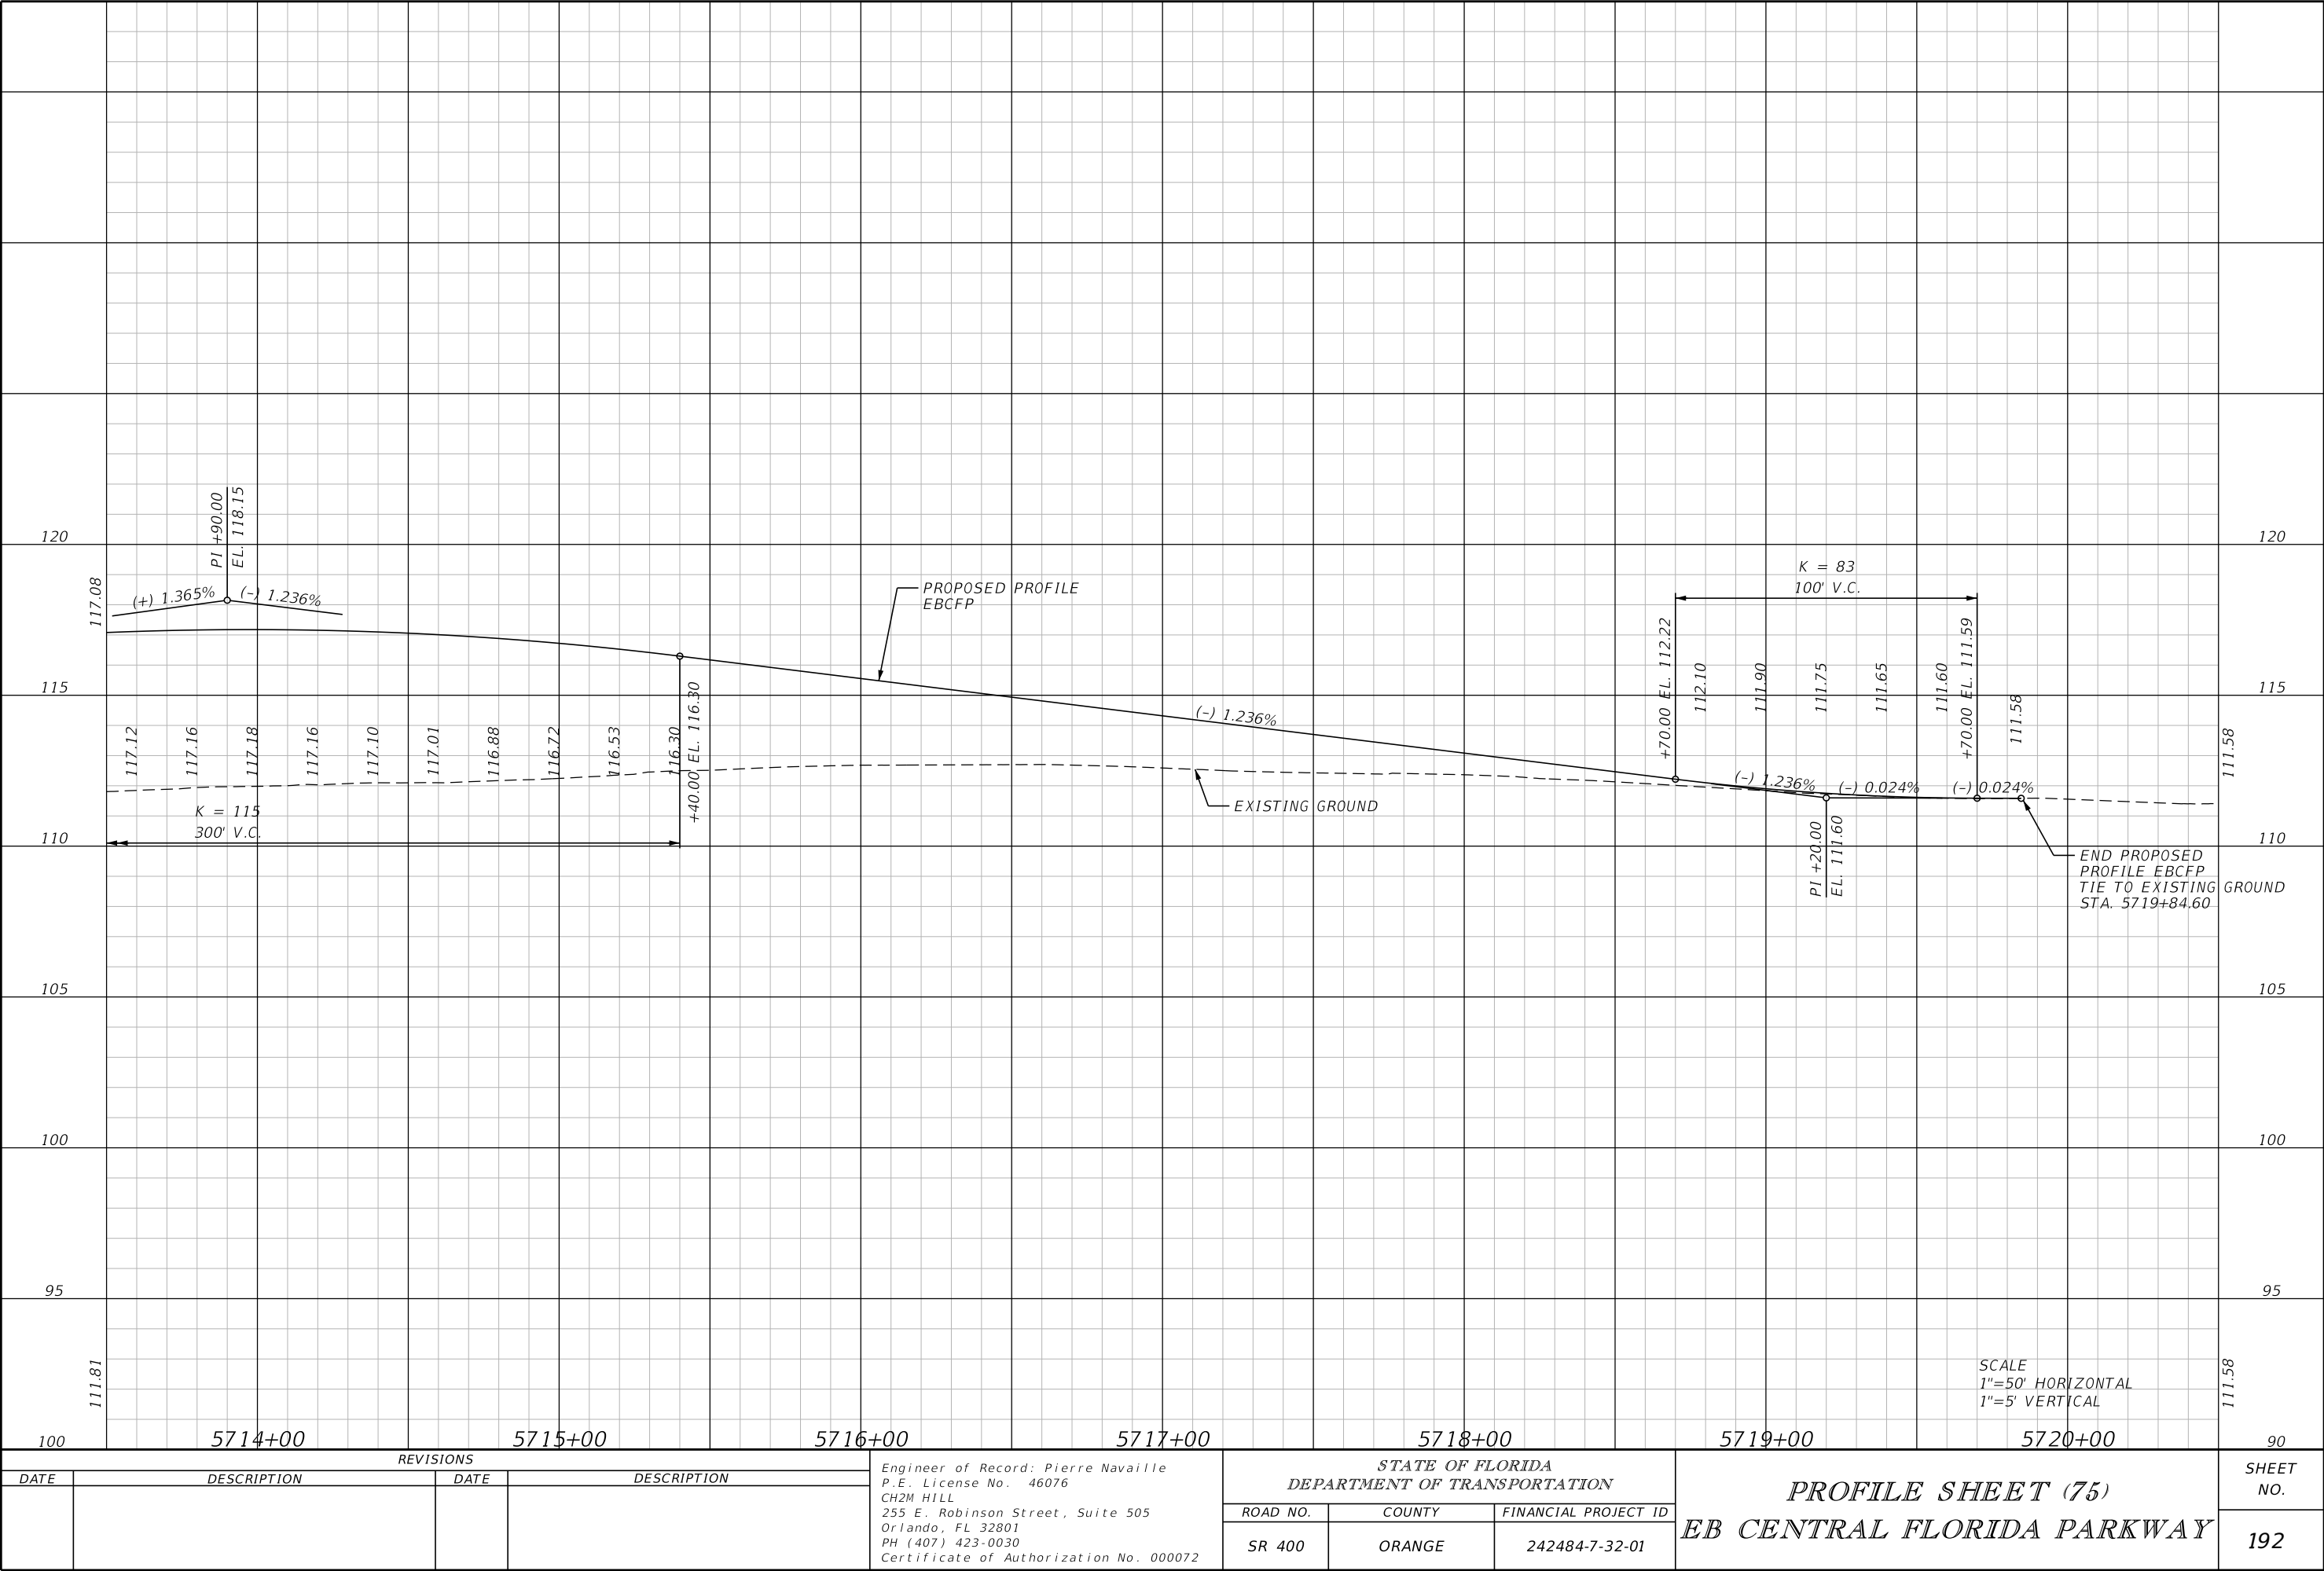


REVISIONS				Engineer of Record: Pierre Navaille P.E. License No. 46076 CH2M HILL 255 E. Robinson Street, Suite 505 Orlando, FL 32801 PH (407) 423-0030 Certificate of Authorization No. 000072	STATE OF FLORIDA DEPARTMENT OF TRANSPORTATION			PROFILE SHEET (75) EB CENTRAL FLORIDA PARKWAY		SHEET NO.
DATE	DESCRIPTION	DATE	DESCRIPTION		ROAD NO.	COUNTY	FINANCIAL PROJECT ID			192
					SR 400	ORANGE	242484-7-32-01			

THE OFFICIAL RECORD OF THIS SHEET IS THE ELECTRONIC FILE DIGITALLY SIGNED AND SEALED UNDER RULE 61G15-23.004, F.A.C.

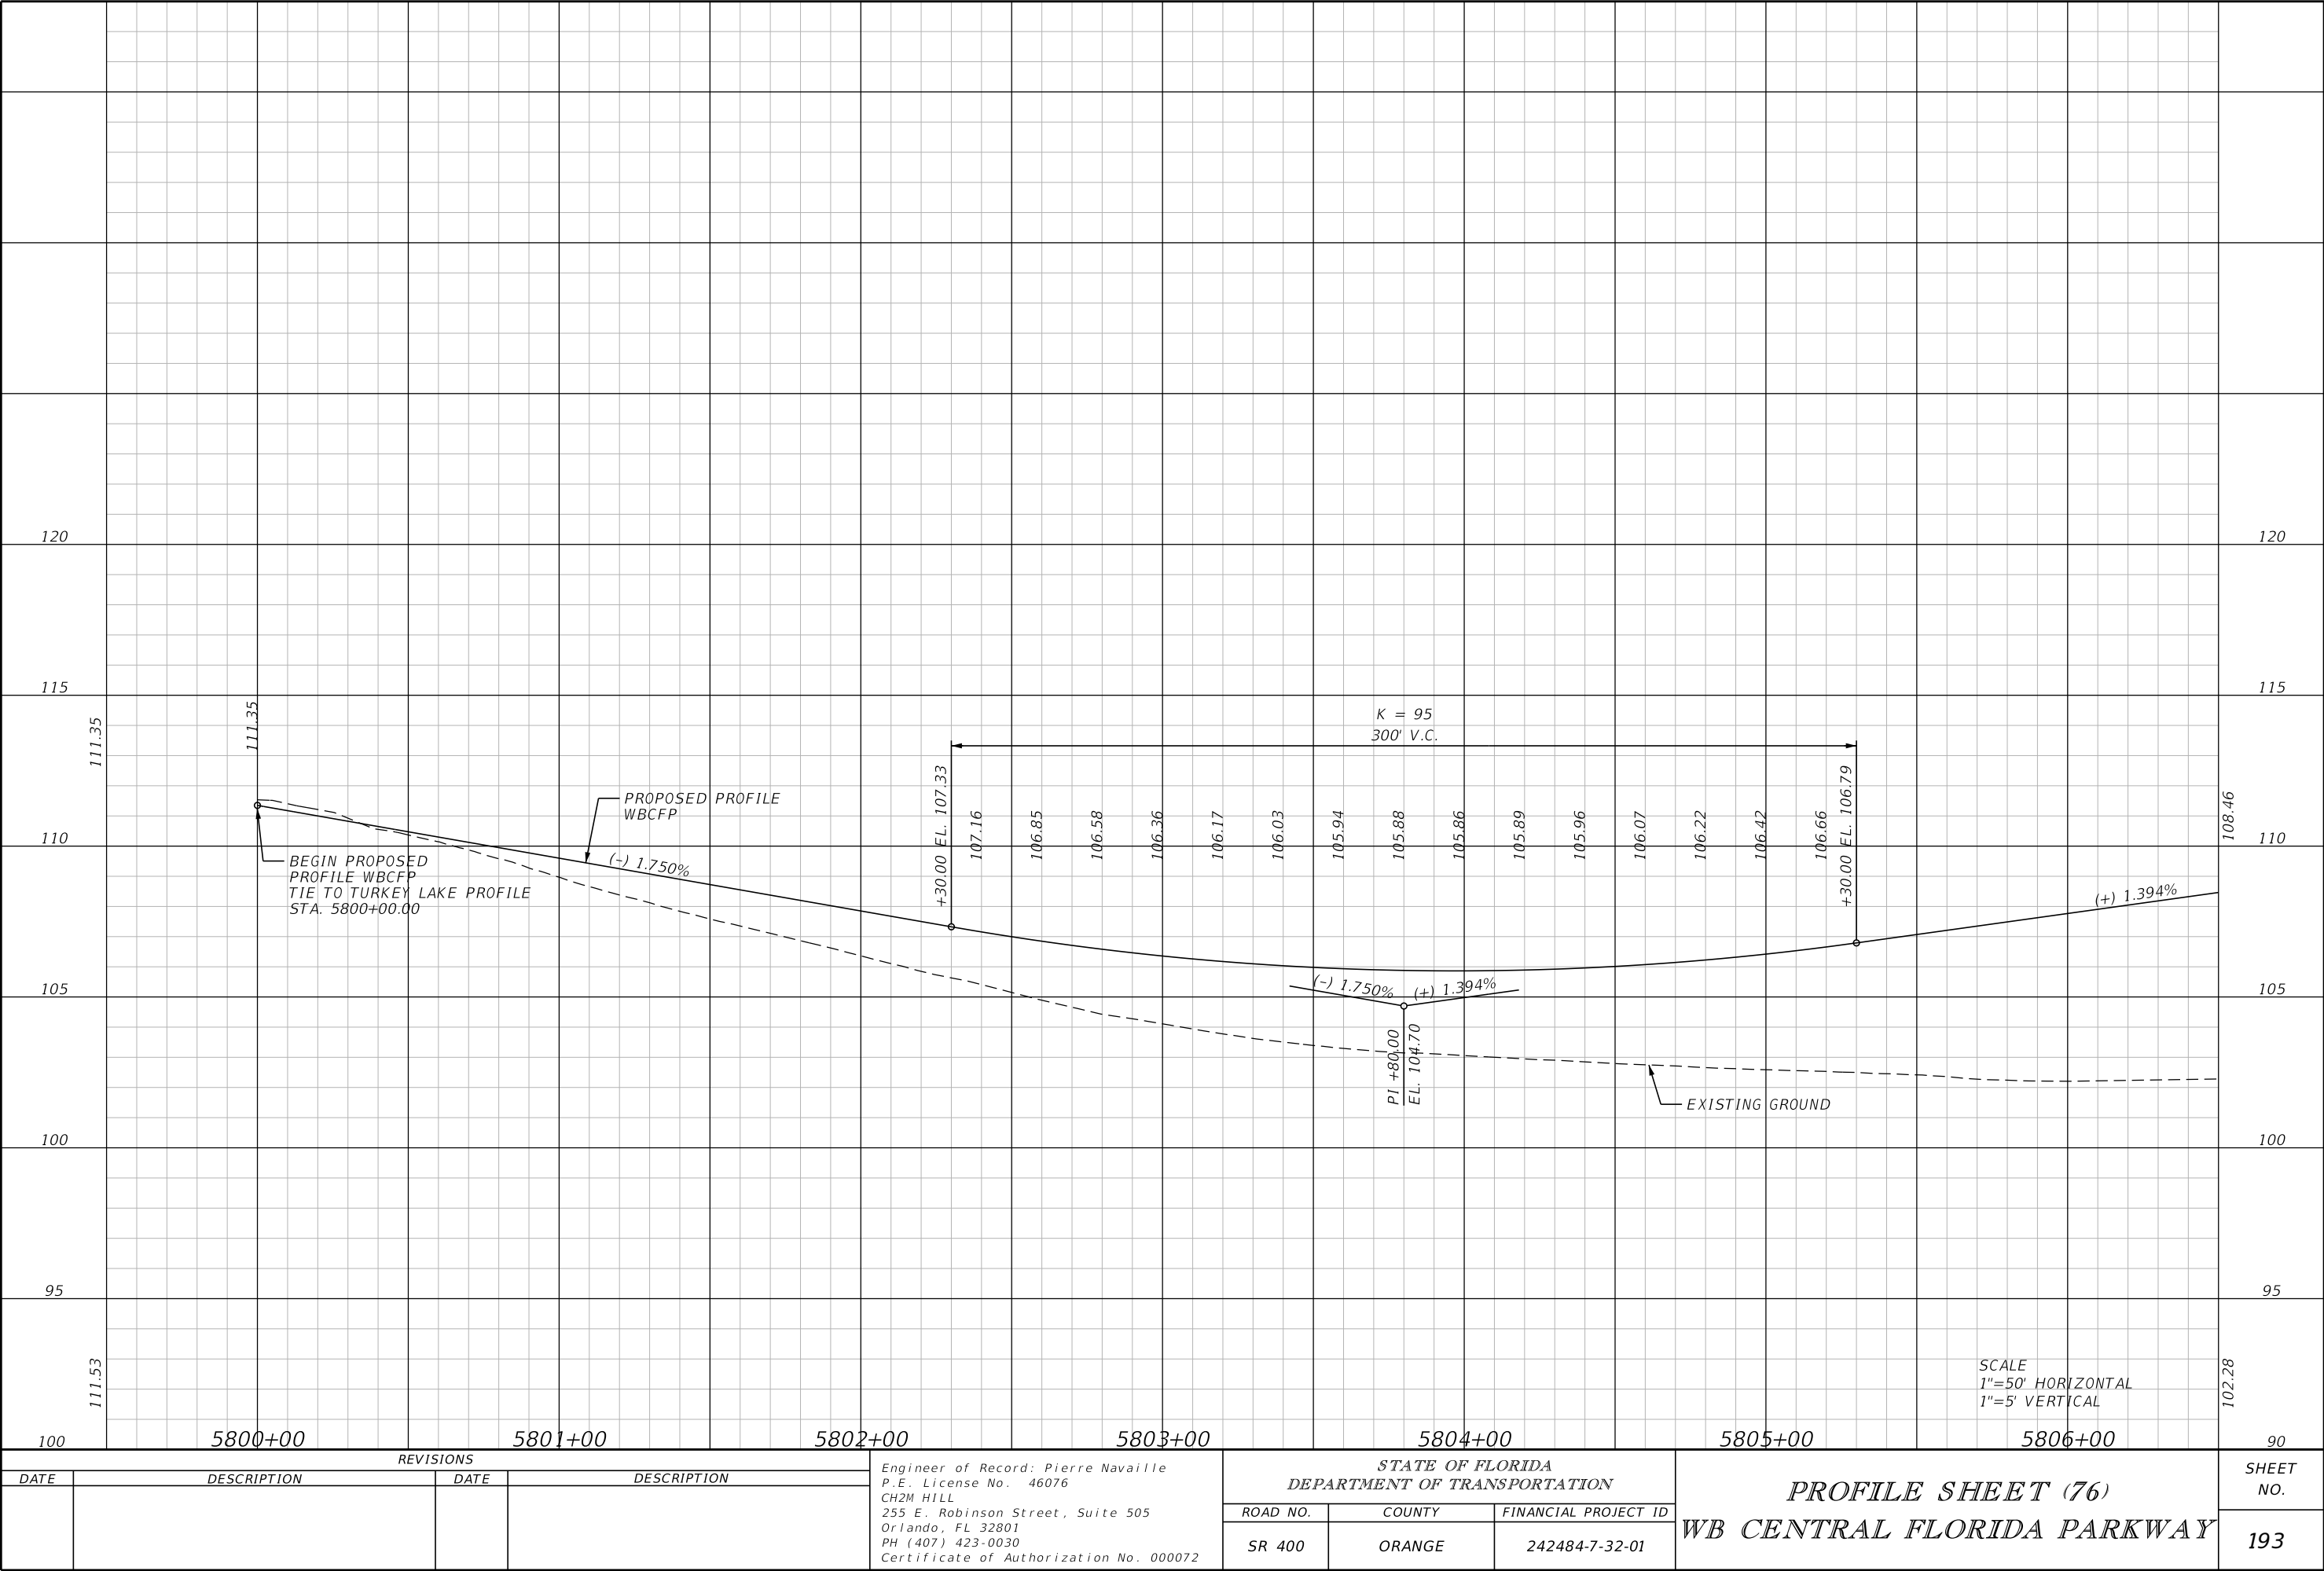


THE OFFICIAL RECORD OF THIS SHEET IS THE ELECTRONIC FILE DIGITALLY SIGNED AND SEALED UNDER RULE 61G15-23.004, F.A.C.

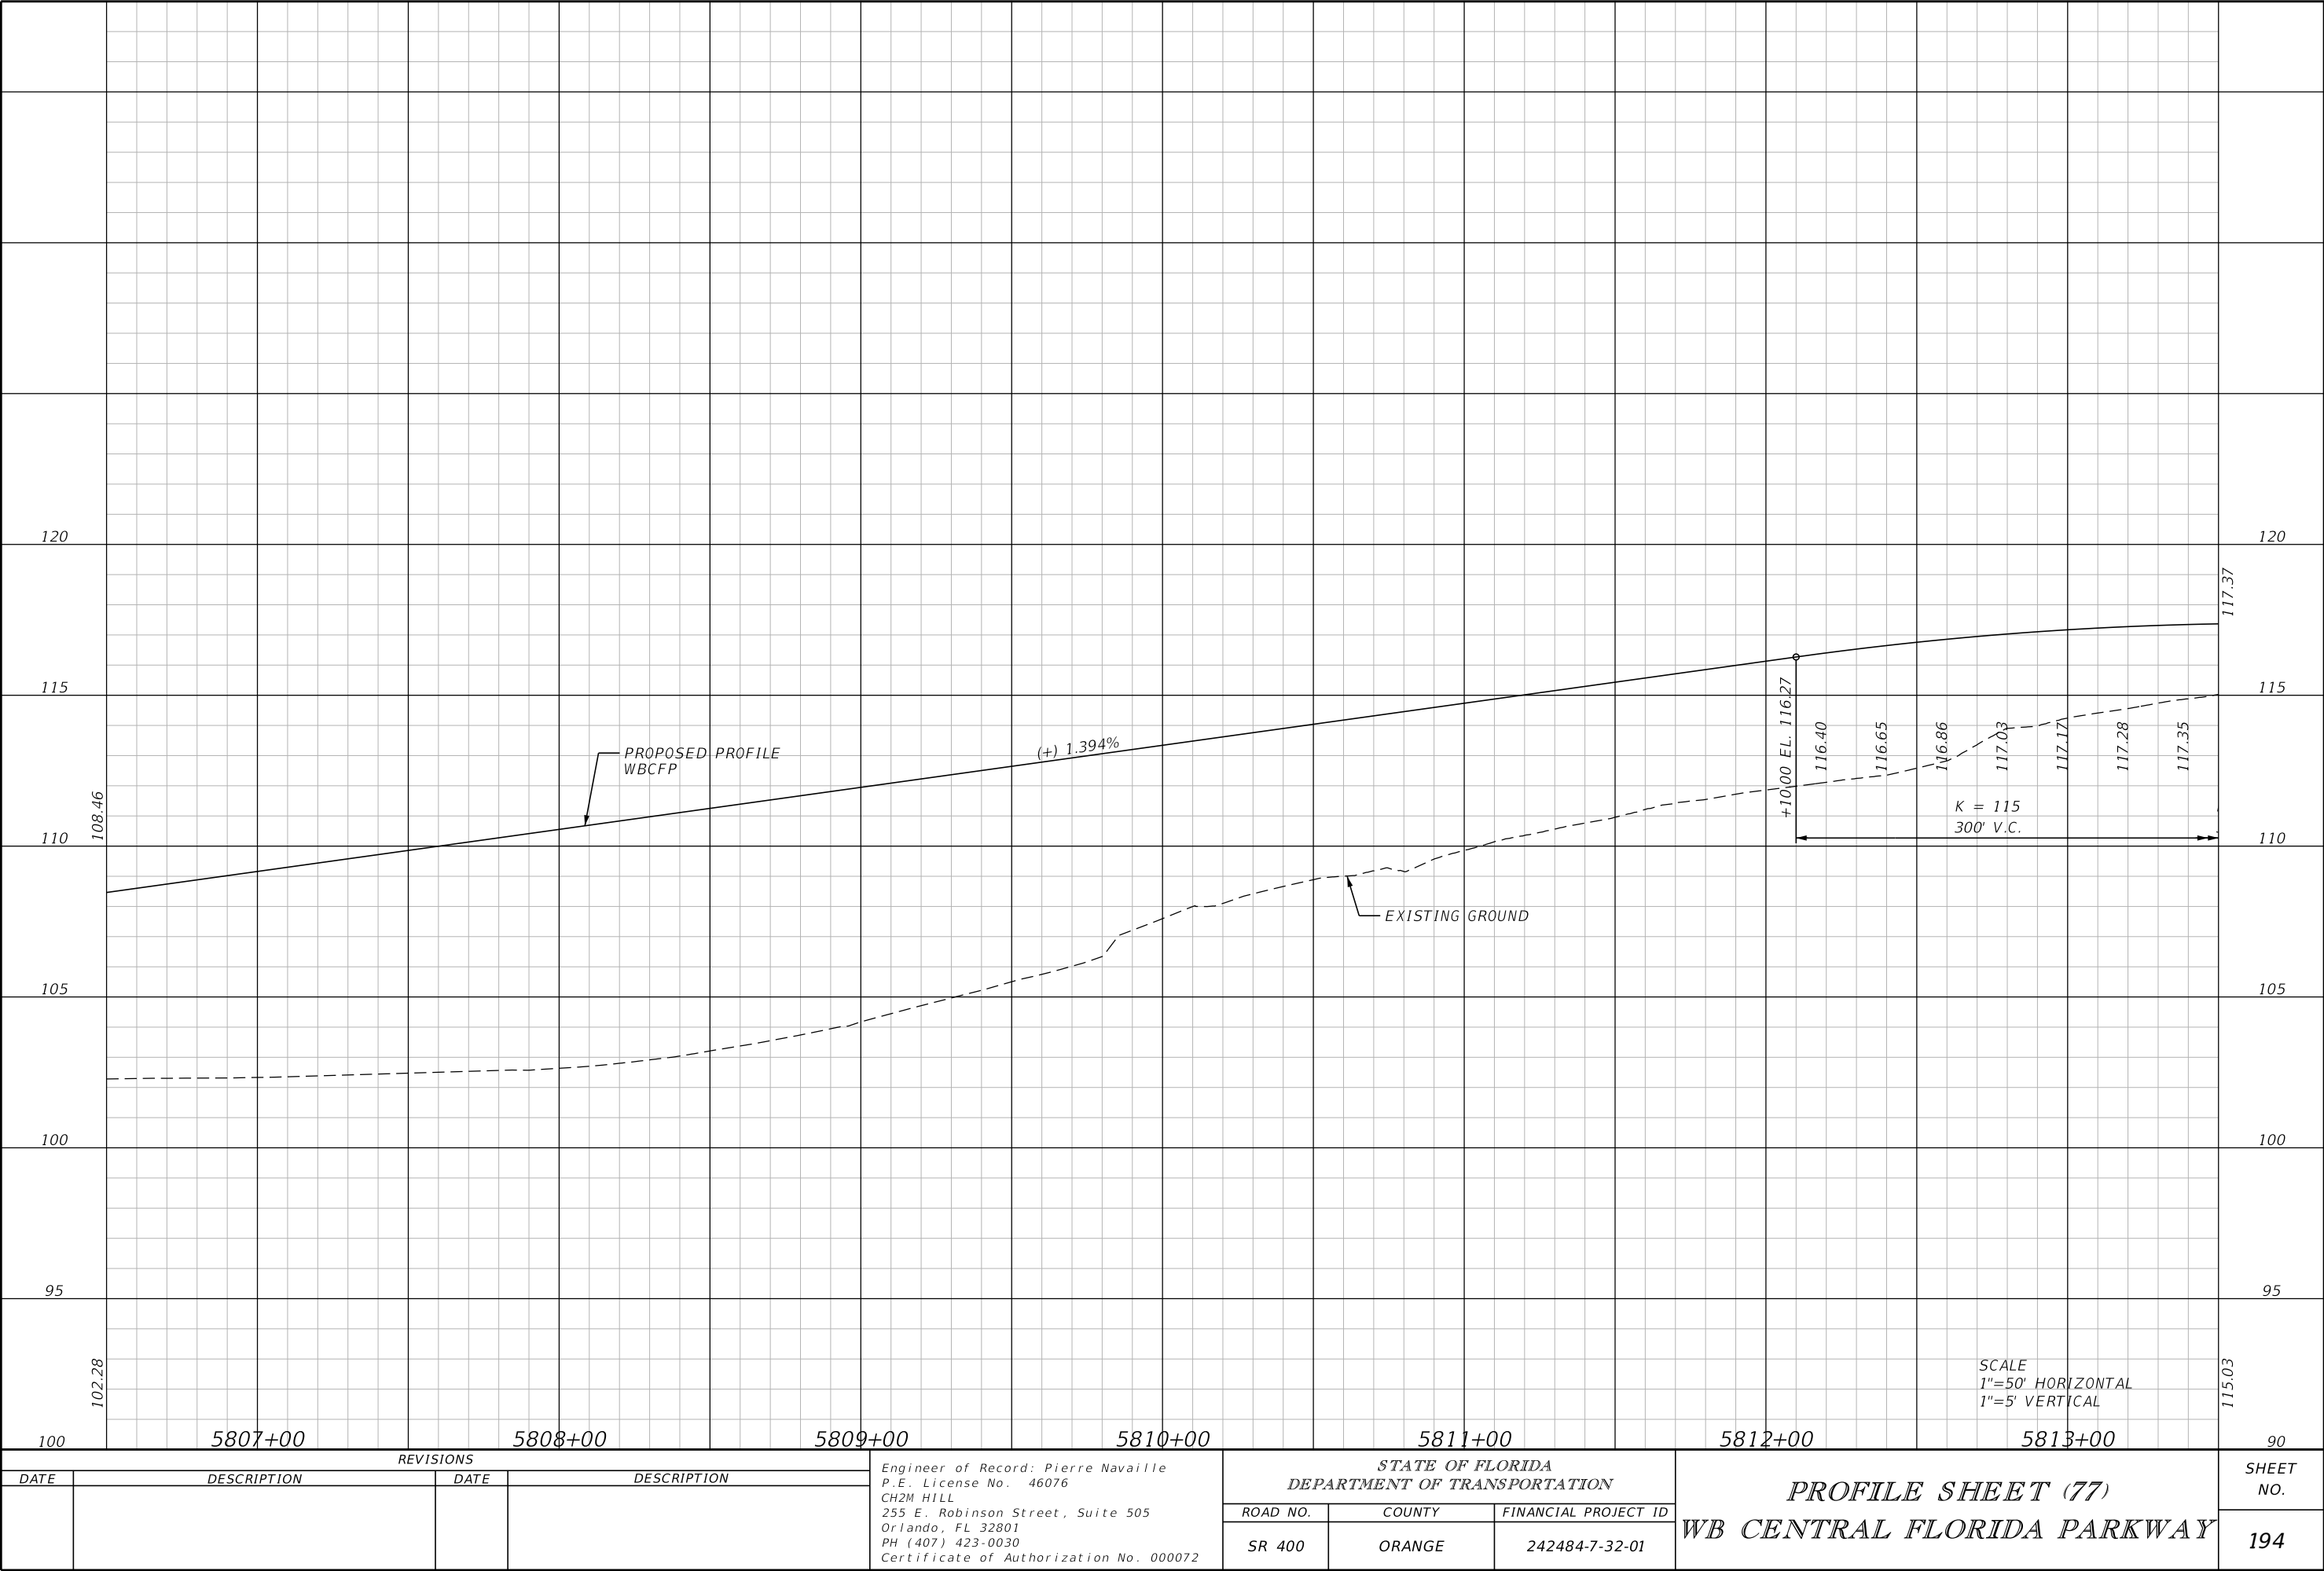


THE OFFICIAL RECORD OF THIS SHEET IS THE ELECTRONIC FILE DIGITALLY SIGNED AND SEALED UNDER RULE 61G15-23.004, F.A.C.

REVISIONS				Engineer of Record: Pierre Navaille P.E. License No. 46076 CH2M HILL 255 E. Robinson Street, Suite 505 Orlando, FL 32801 PH (407) 423-0030 Certificate of Authorization No. 000072	STATE OF FLORIDA DEPARTMENT OF TRANSPORTATION			PROFILE SHEET (77) WB CENTRAL FLORIDA PARKWAY	SHEET NO.
DATE	DESCRIPTION	DATE	DESCRIPTION		ROAD NO.	COUNTY	FINANCIAL PROJECT ID		
					SR 400	ORANGE	242484-7-32-01		194

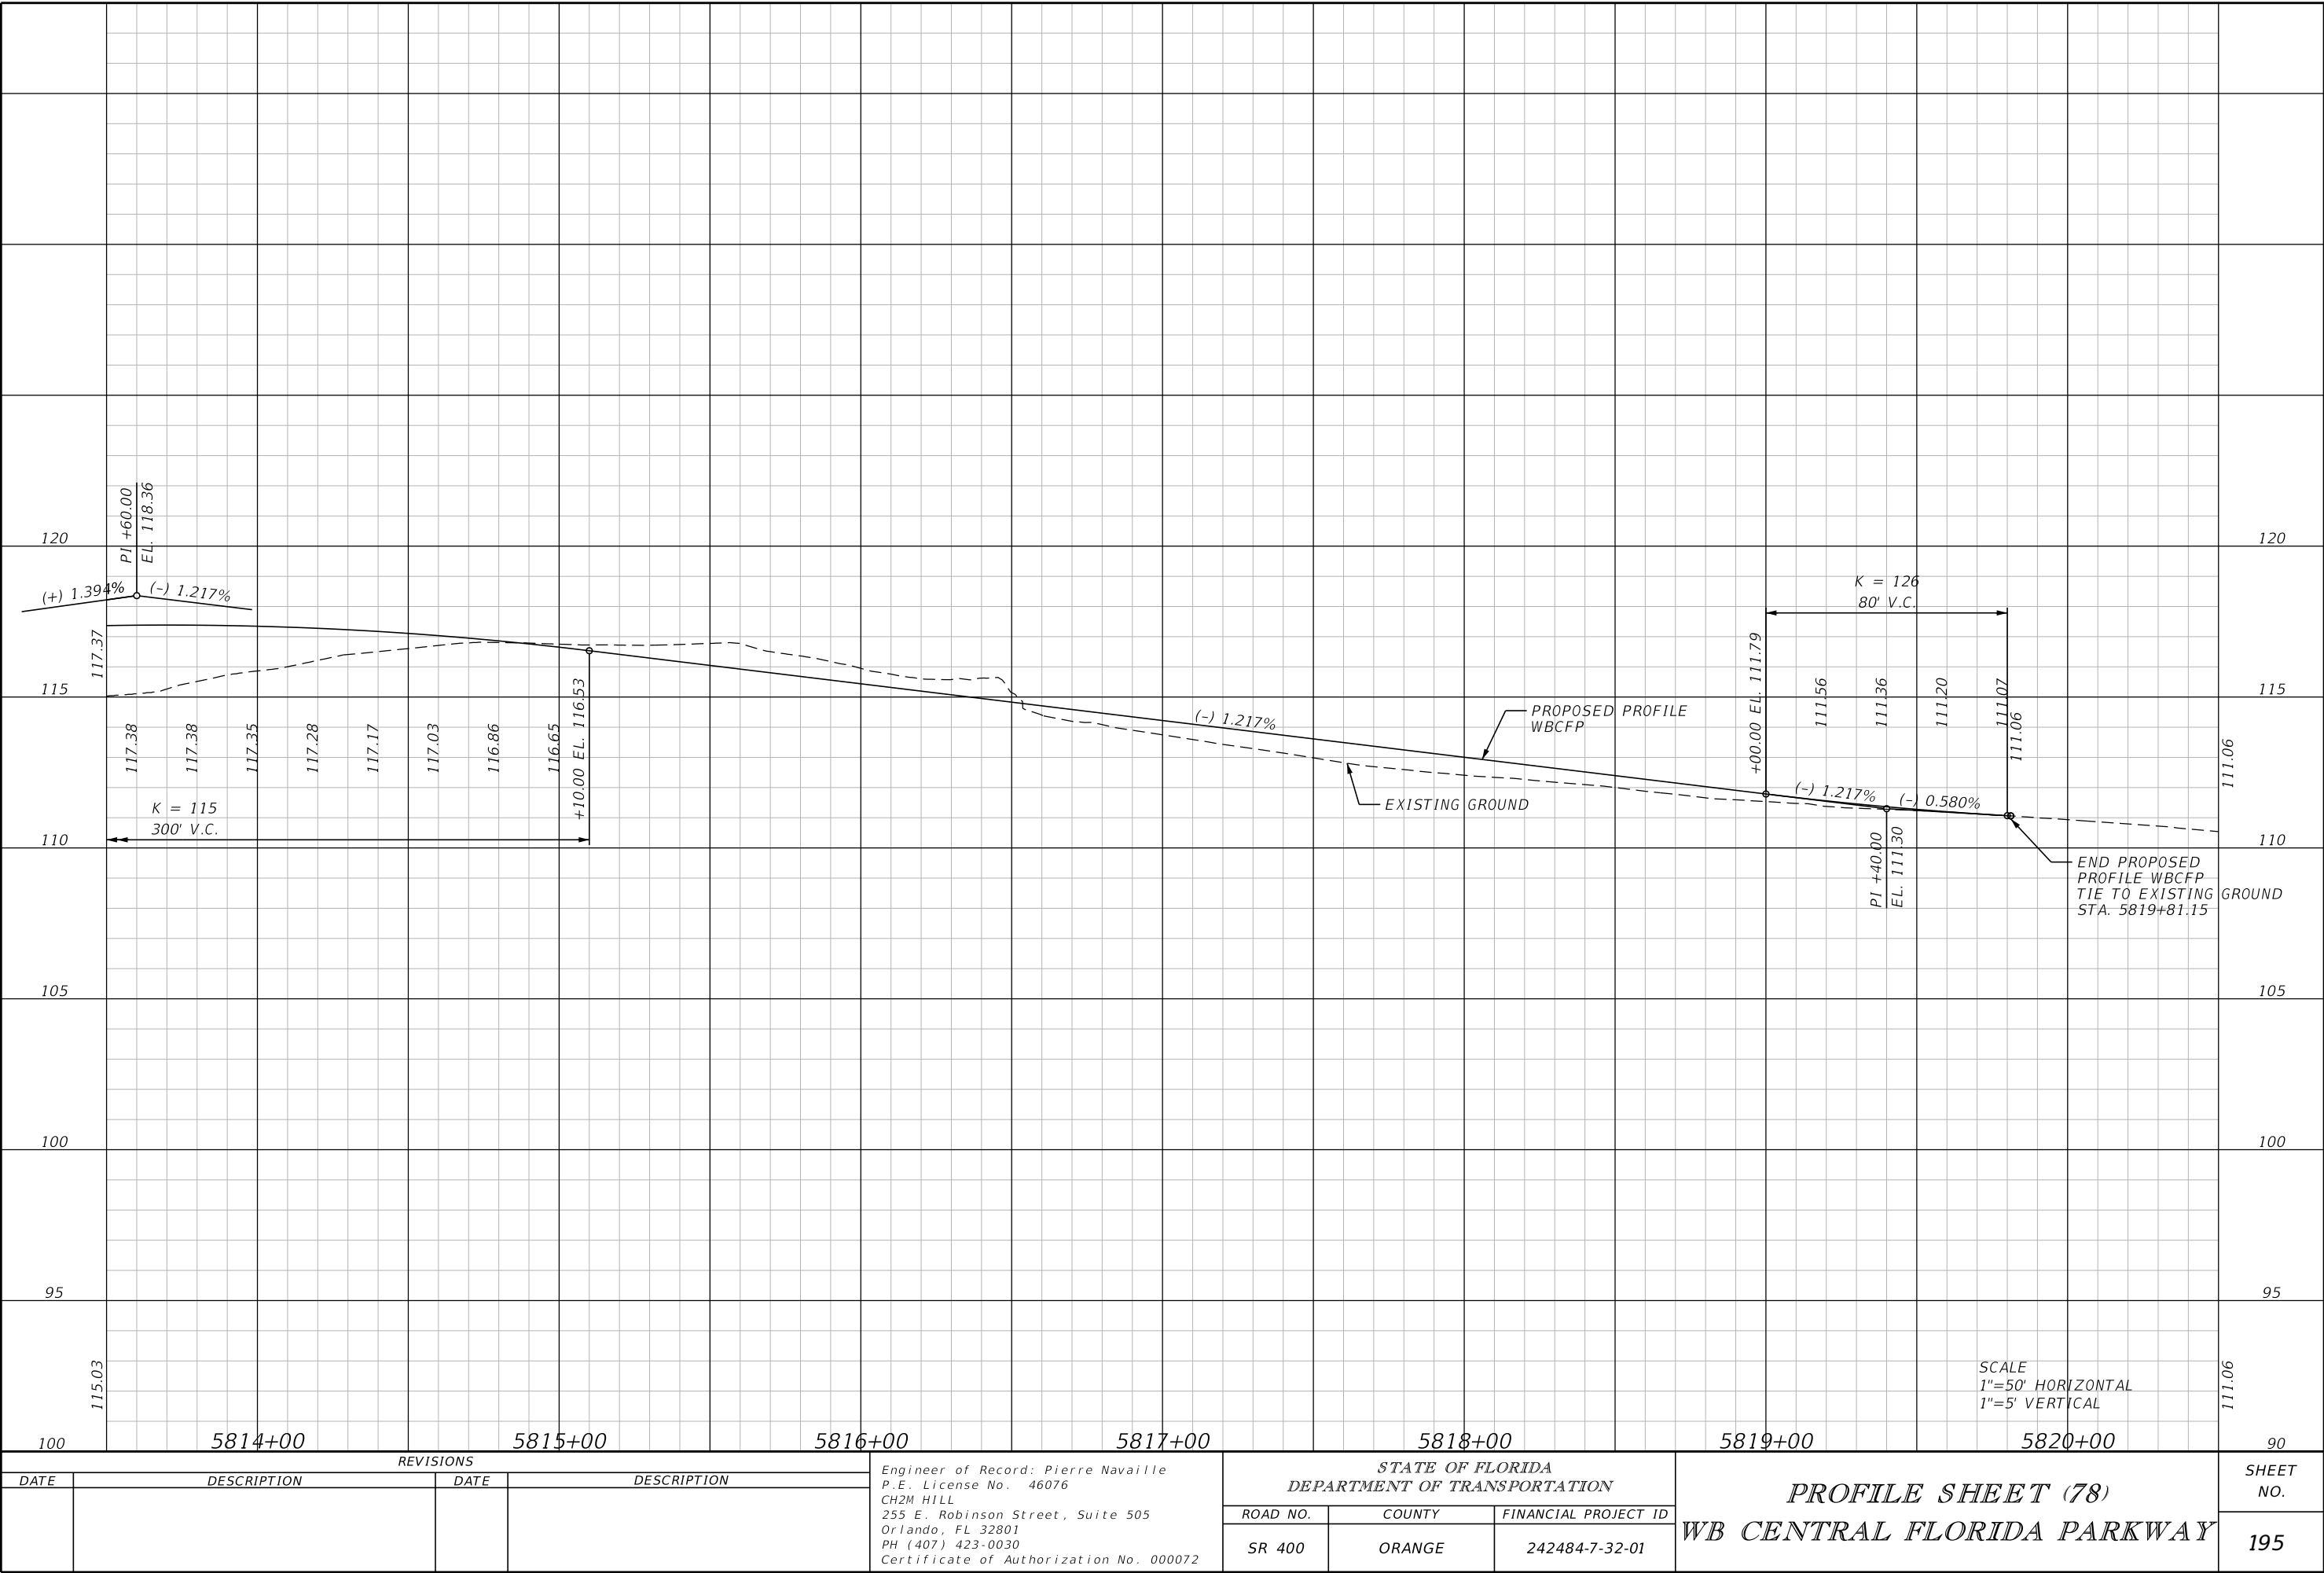

THE OFFICIAL RECORD OF THIS SHEET IS THE ELECTRONIC FILE DIGITALLY SIGNED AND SEALED UNDER RULE 61G15-23.004, F.A.C.

REVISIONS				Engineer of Record: Pierre Navaille P.E. License No. 46076 CH2M HILL 255 E. Robinson Street, Suite 505 Orlando, FL 32801 PH (407) 423-0030 Certificate of Authorization No. 000072	STATE OF FLORIDA DEPARTMENT OF TRANSPORTATION			PROFILE SHEET (78) WB CENTRAL FLORIDA PARKWAY	SHEET NO. 195
DATE	DESCRIPTION	DATE	DESCRIPTION		ROAD NO.	COUNTY	FINANCIAL PROJECT ID		
					SR 400	ORANGE	242484-7-32-01		

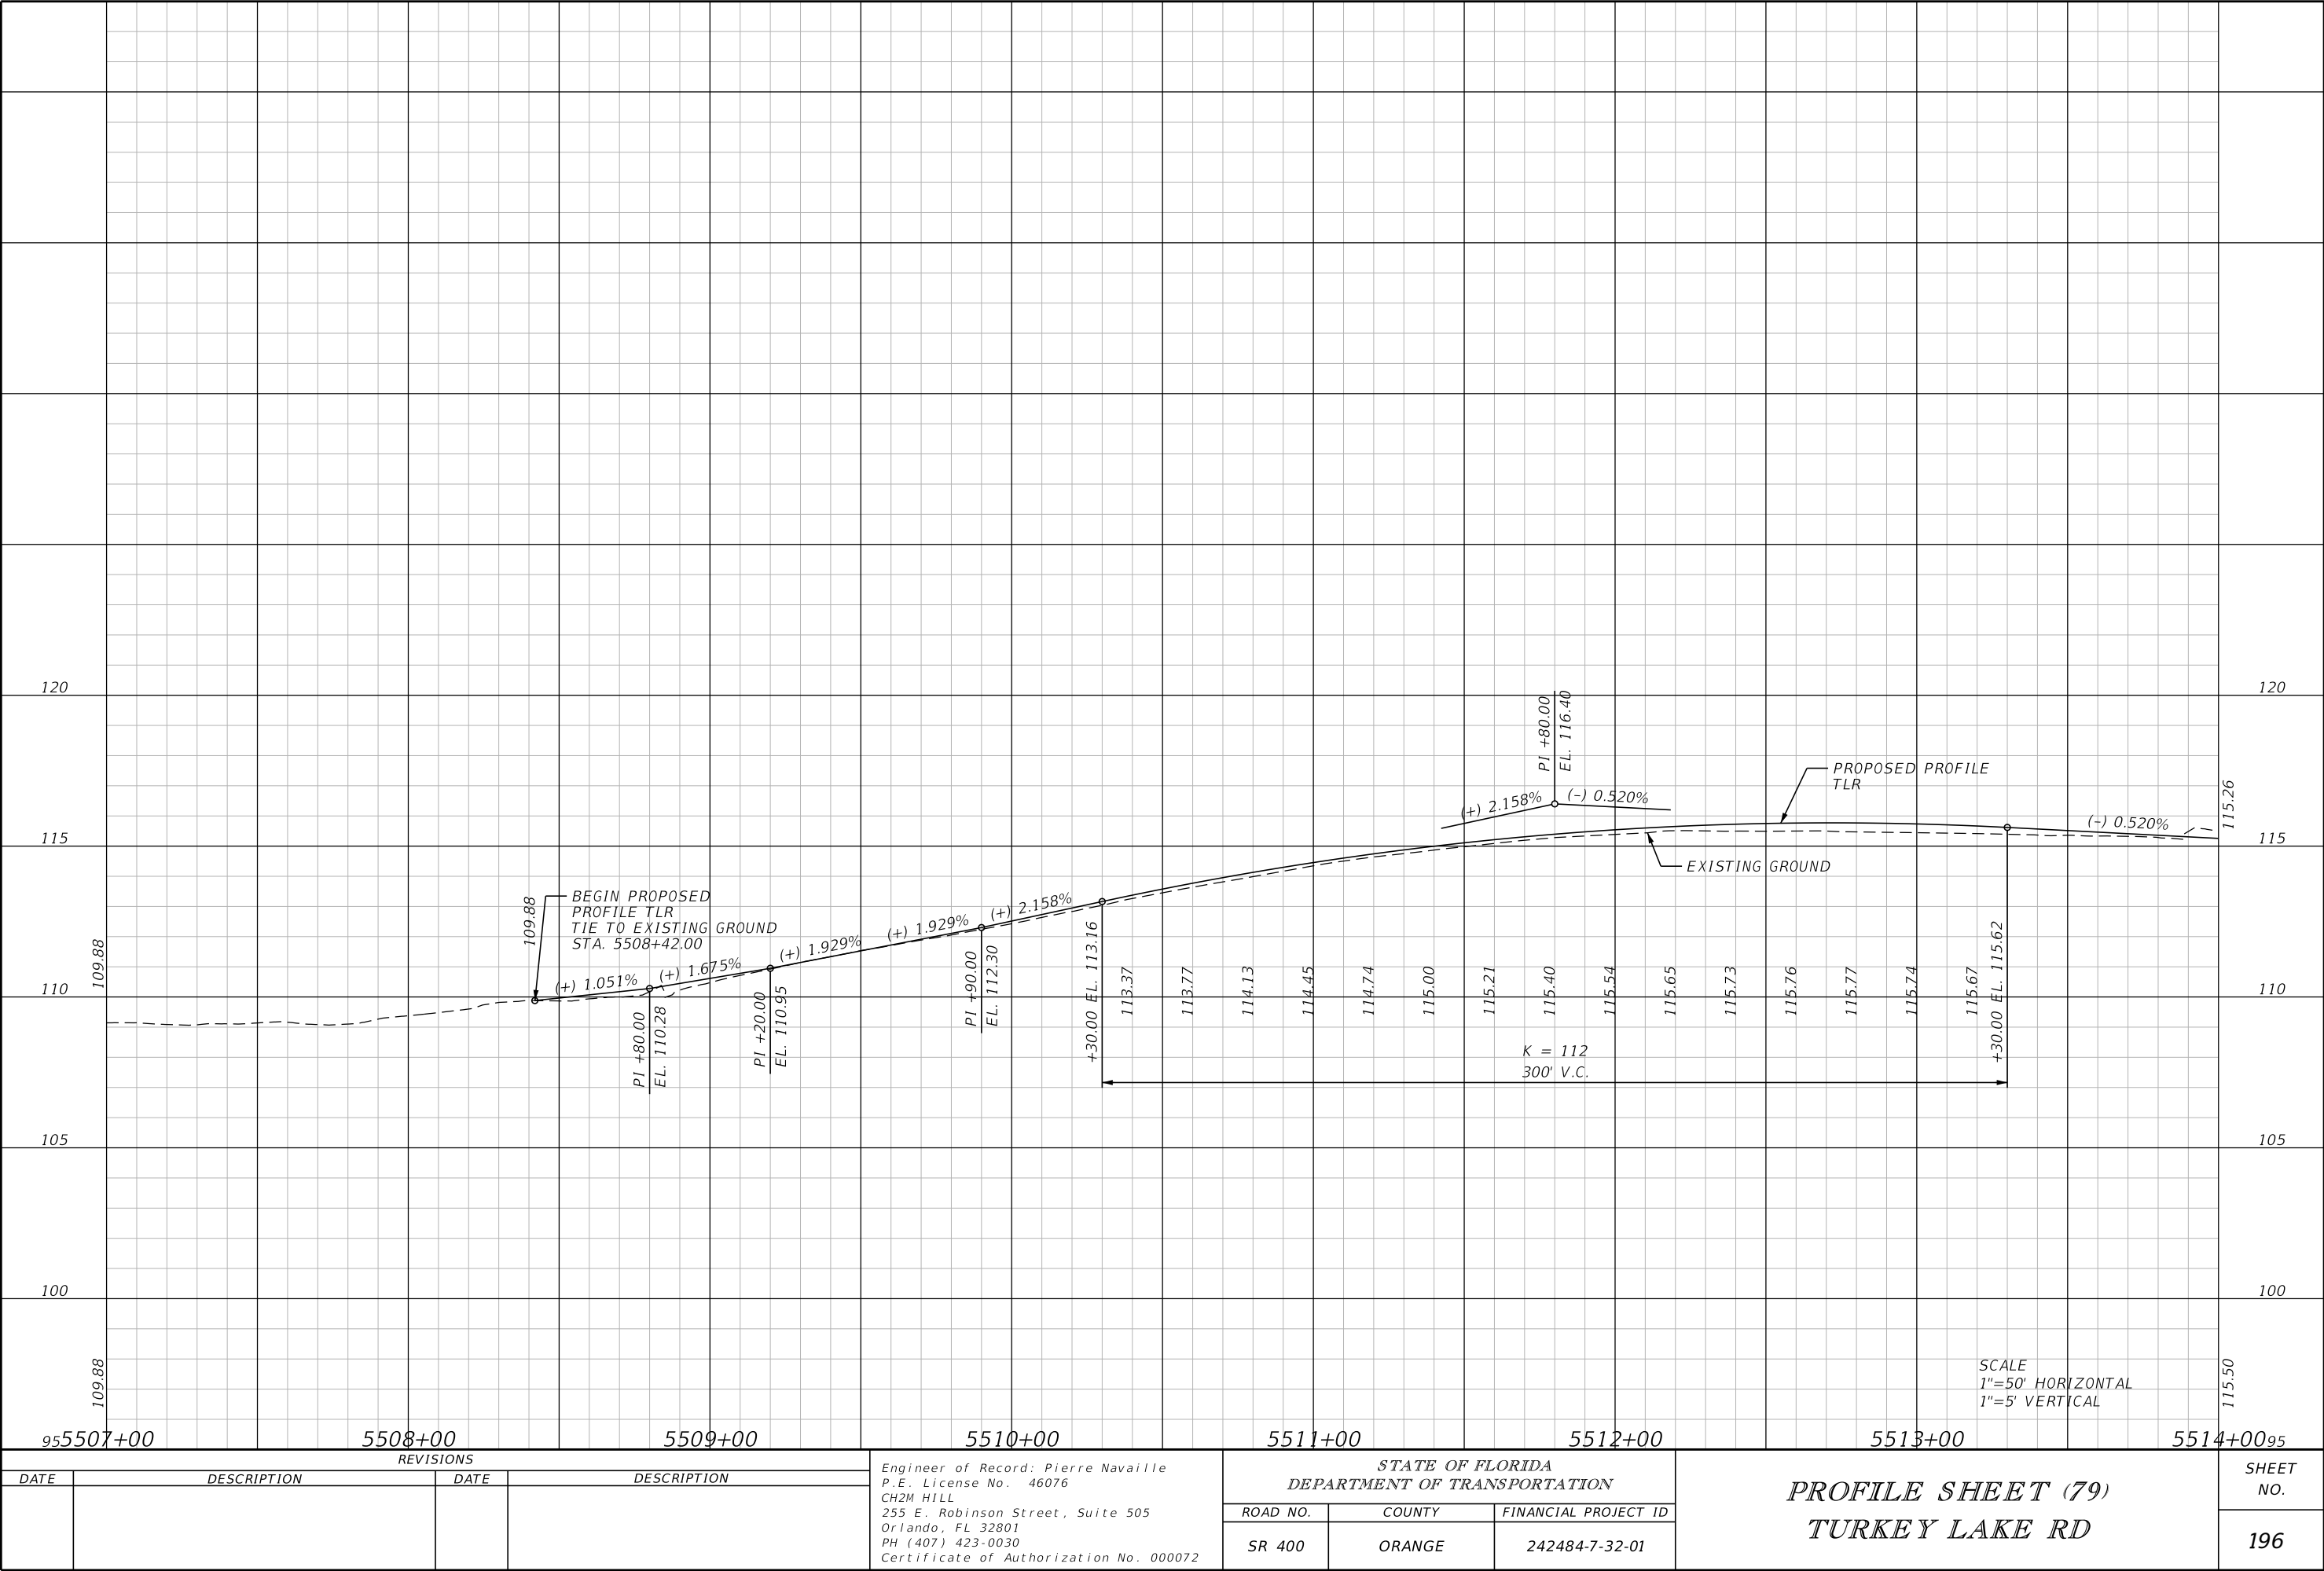

REVISIONS			
DATE	DESCRIPTION	DATE	DESCRIPTION


Engineer of Record: Pierre Navaille
P.E. License No. 46076
CH2M HILL
255 E. Robinson Street, Suite 505
Orlando, FL 32801
PH (407) 423-0030
Certificate of Authorization No. 000072

STATE OF FLORIDA DEPARTMENT OF TRANSPORTATION		
ROAD NO.	COUNTY	FINANCIAL PROJECT ID
SR 400	ORANGE	242484-7-32-01


PROFILE SHEET (79)
TURKEY LAKE RD

SHEET NO.
196

THE OFFICIAL RECORD OF THIS SHEET IS THE ELECTRONIC FILE DIGITALLY SIGNED AND SEALED UNDER RULE 61G15-23.004, F.A.C.

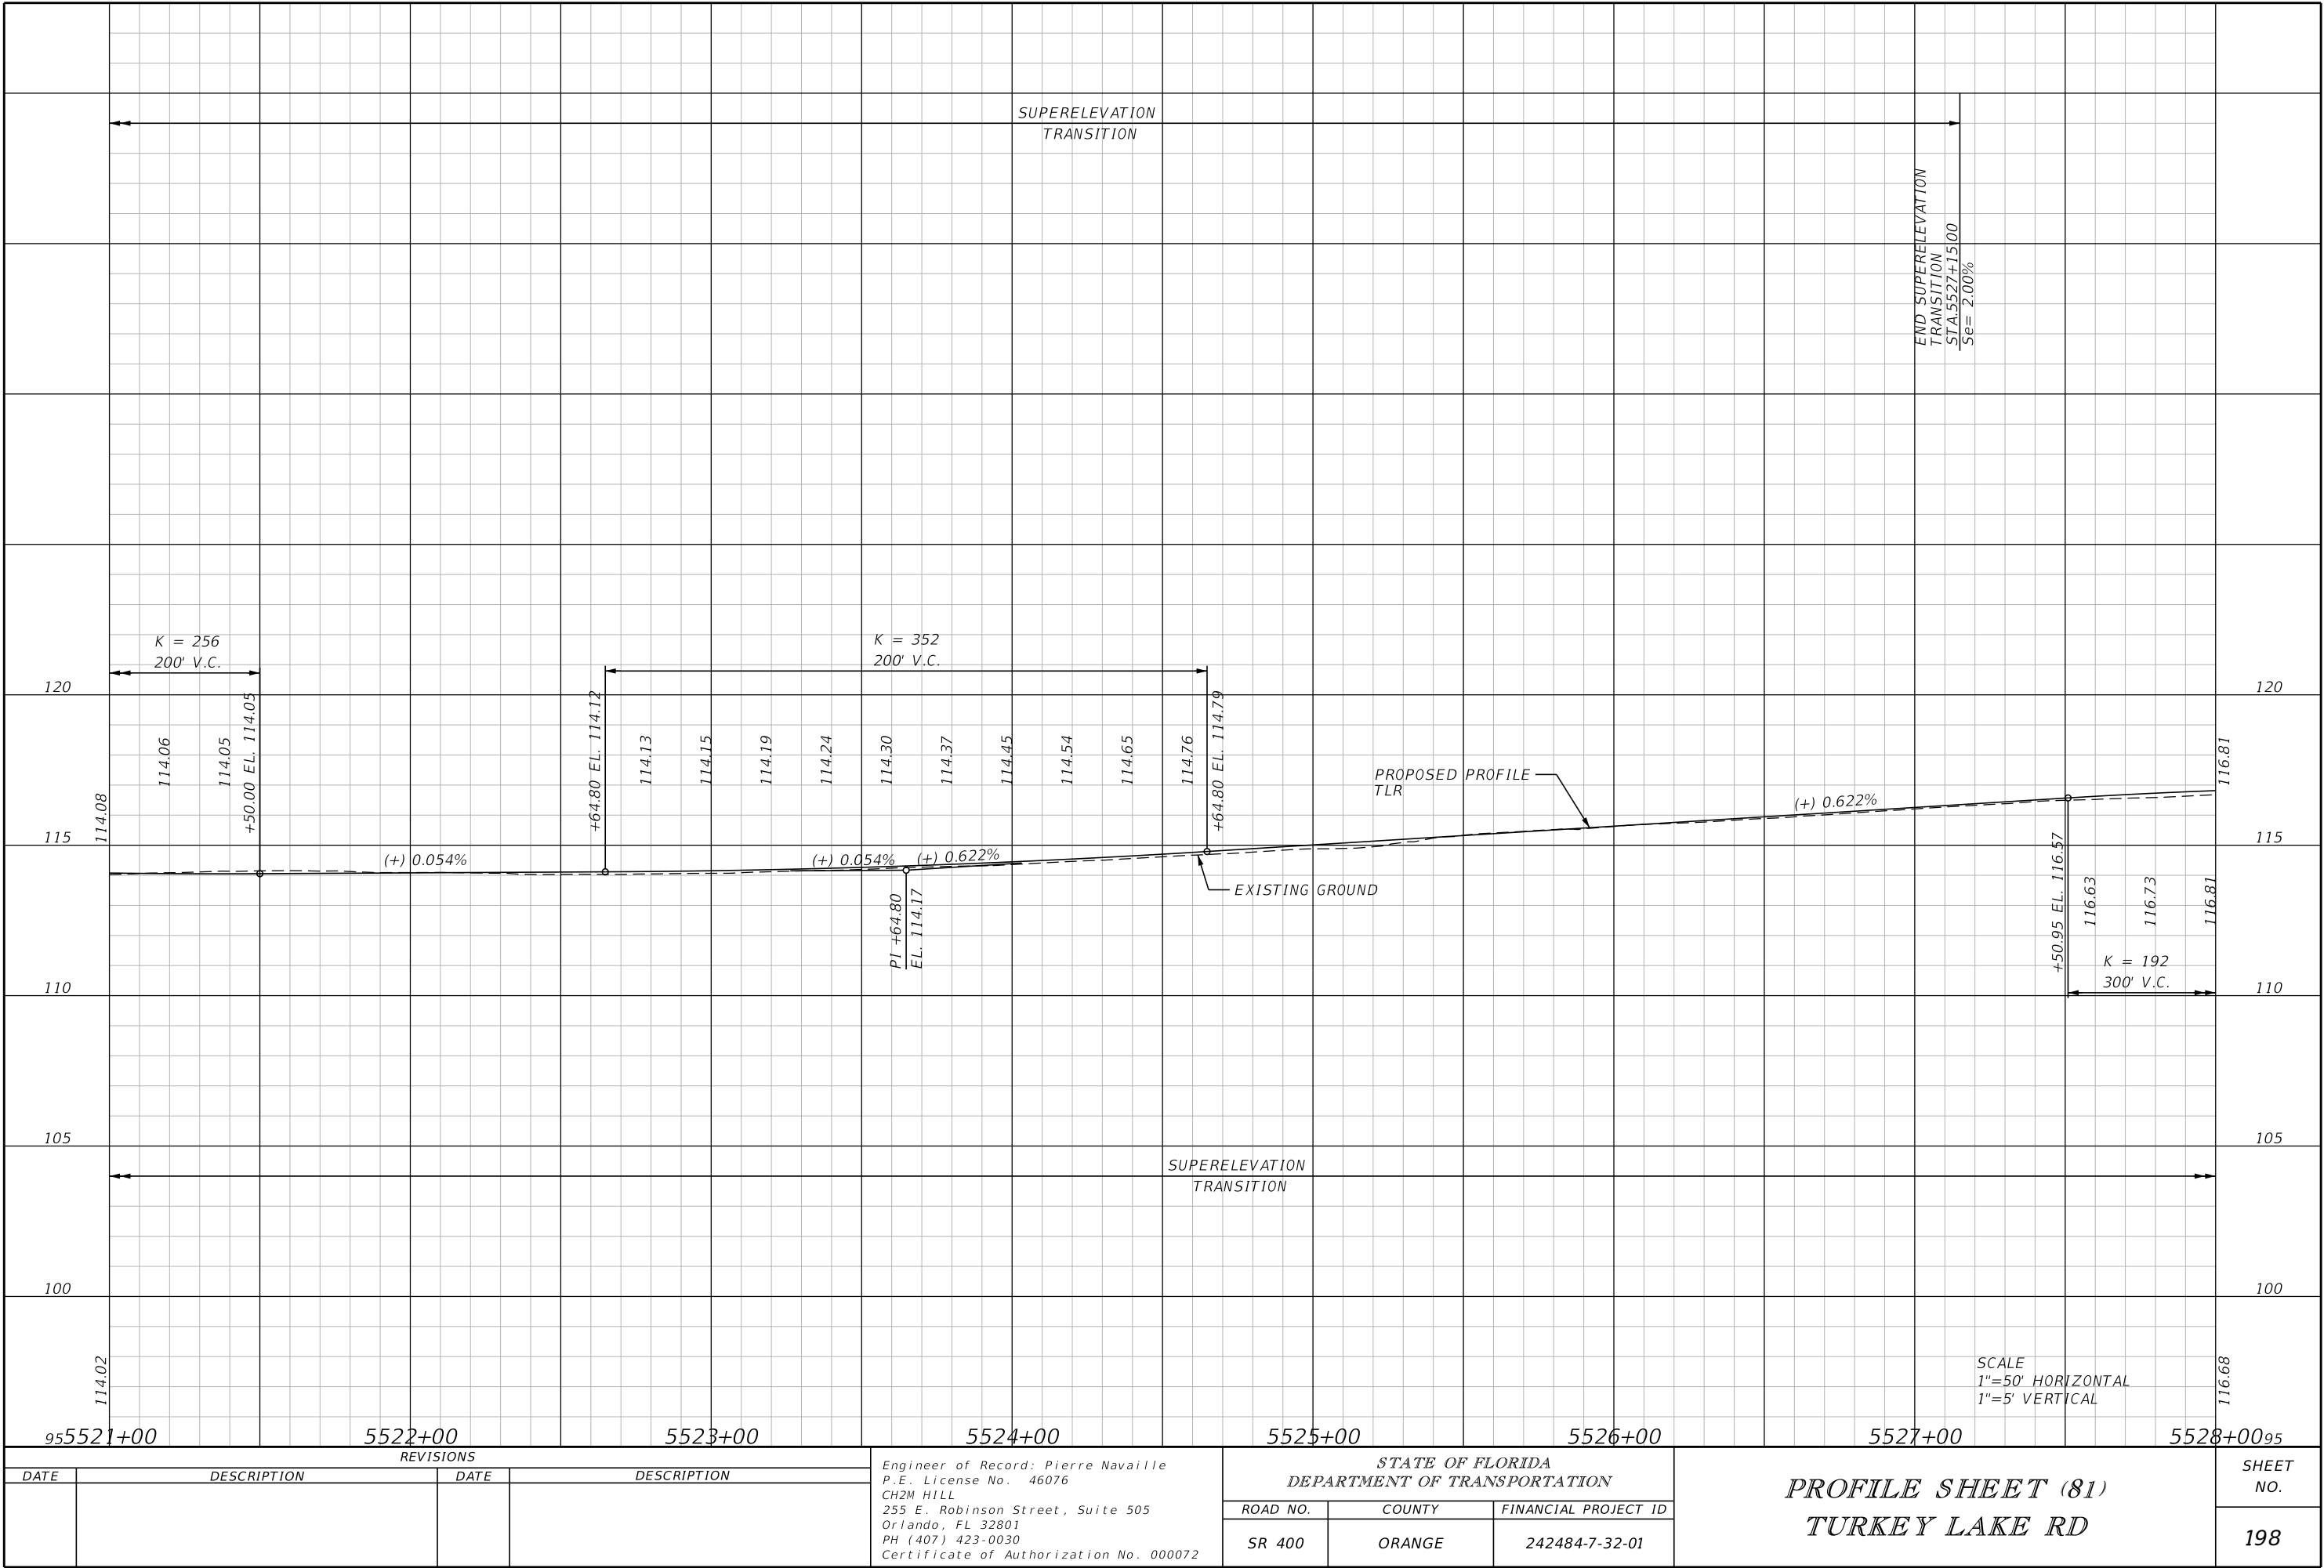


THE OFFICIAL RECORD OF THIS SHEET IS THE ELECTRONIC FILE DIGITALLY SIGNED AND SEALED UNDER RULE 61G15-23.004, F.A.C.

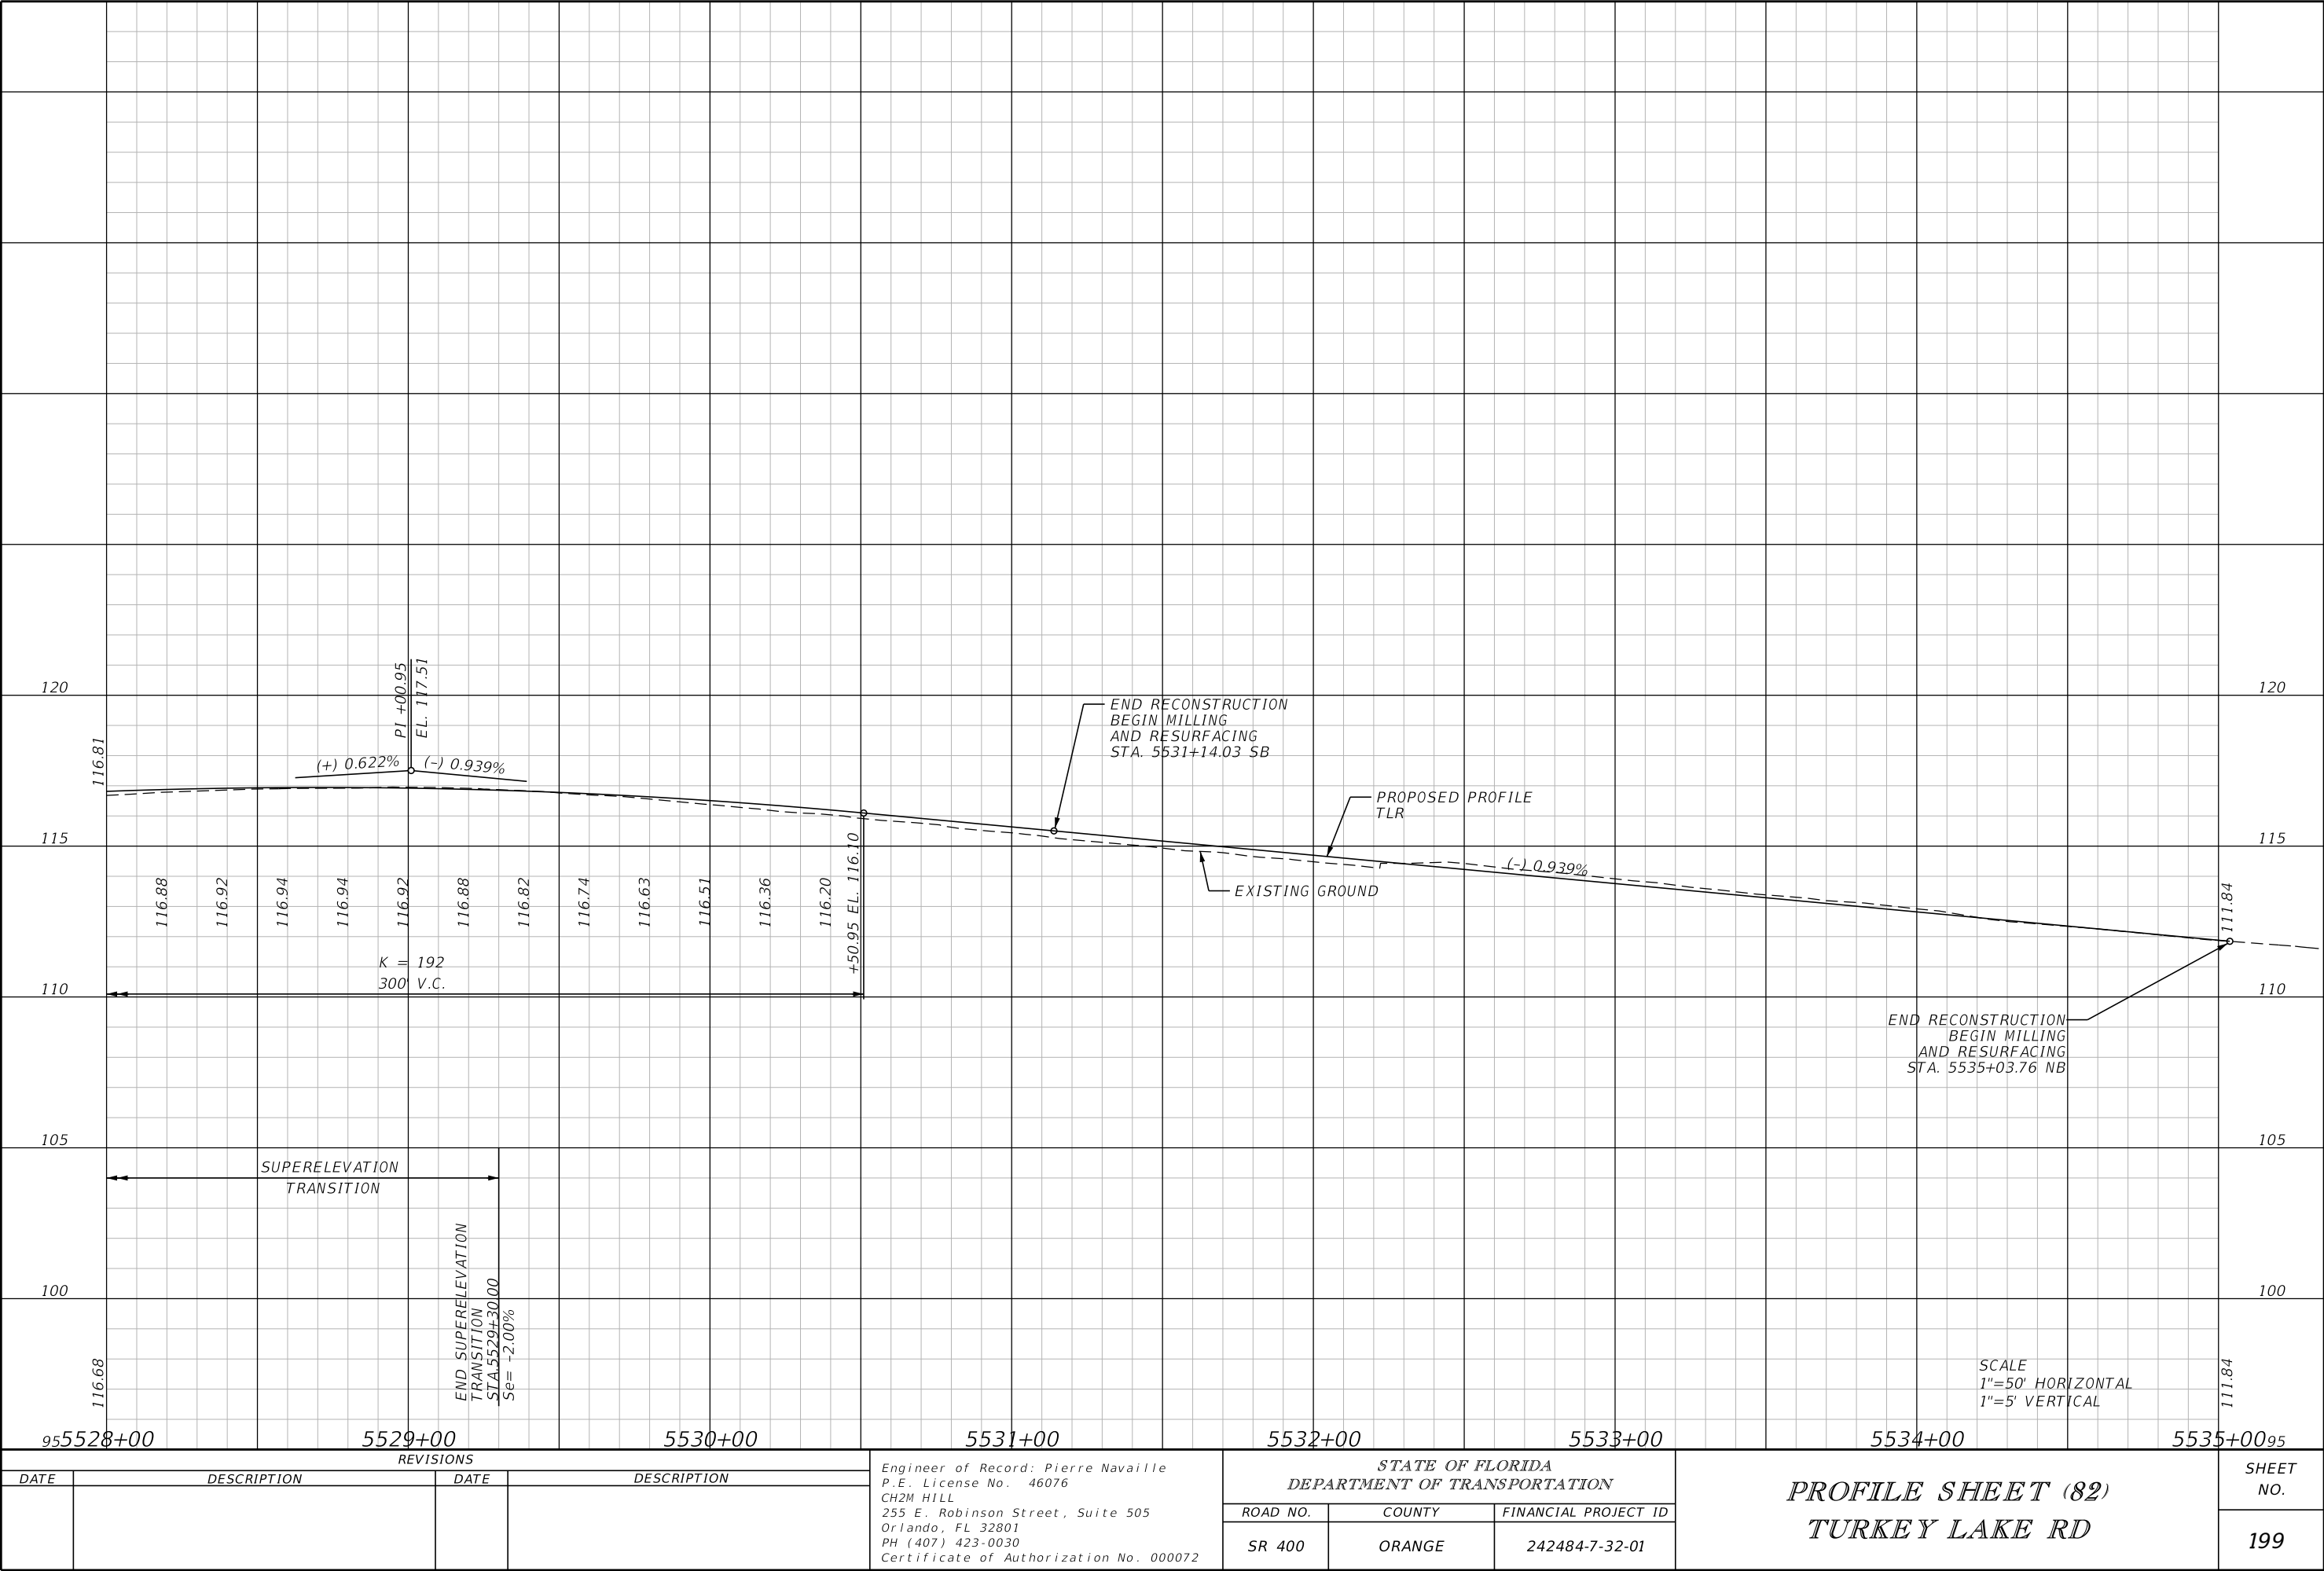


REVISIONS				Engineer of Record: Pierre Navaille P.E. License No. 46076 CH2M HILL 255 E. Robinson Street, Suite 505 Orlando, FL 32801 PH (407) 423-0030 Certificate of Authorization No. 000072	STATE OF FLORIDA DEPARTMENT OF TRANSPORTATION			PROFILE SHEET (82) TURKEY LAKE RD	SHEET NO.
DATE	DESCRIPTION	DATE	DESCRIPTION		ROAD NO.	COUNTY	FINANCIAL PROJECT ID		199
					SR 400	ORANGE	242484-7-32-01		

THE OFFICIAL RECORD OF THIS SHEET IS THE ELECTRONIC FILE DIGITALLY SIGNED AND SEALED UNDER RULE 61G15-23.004, F.A.C.

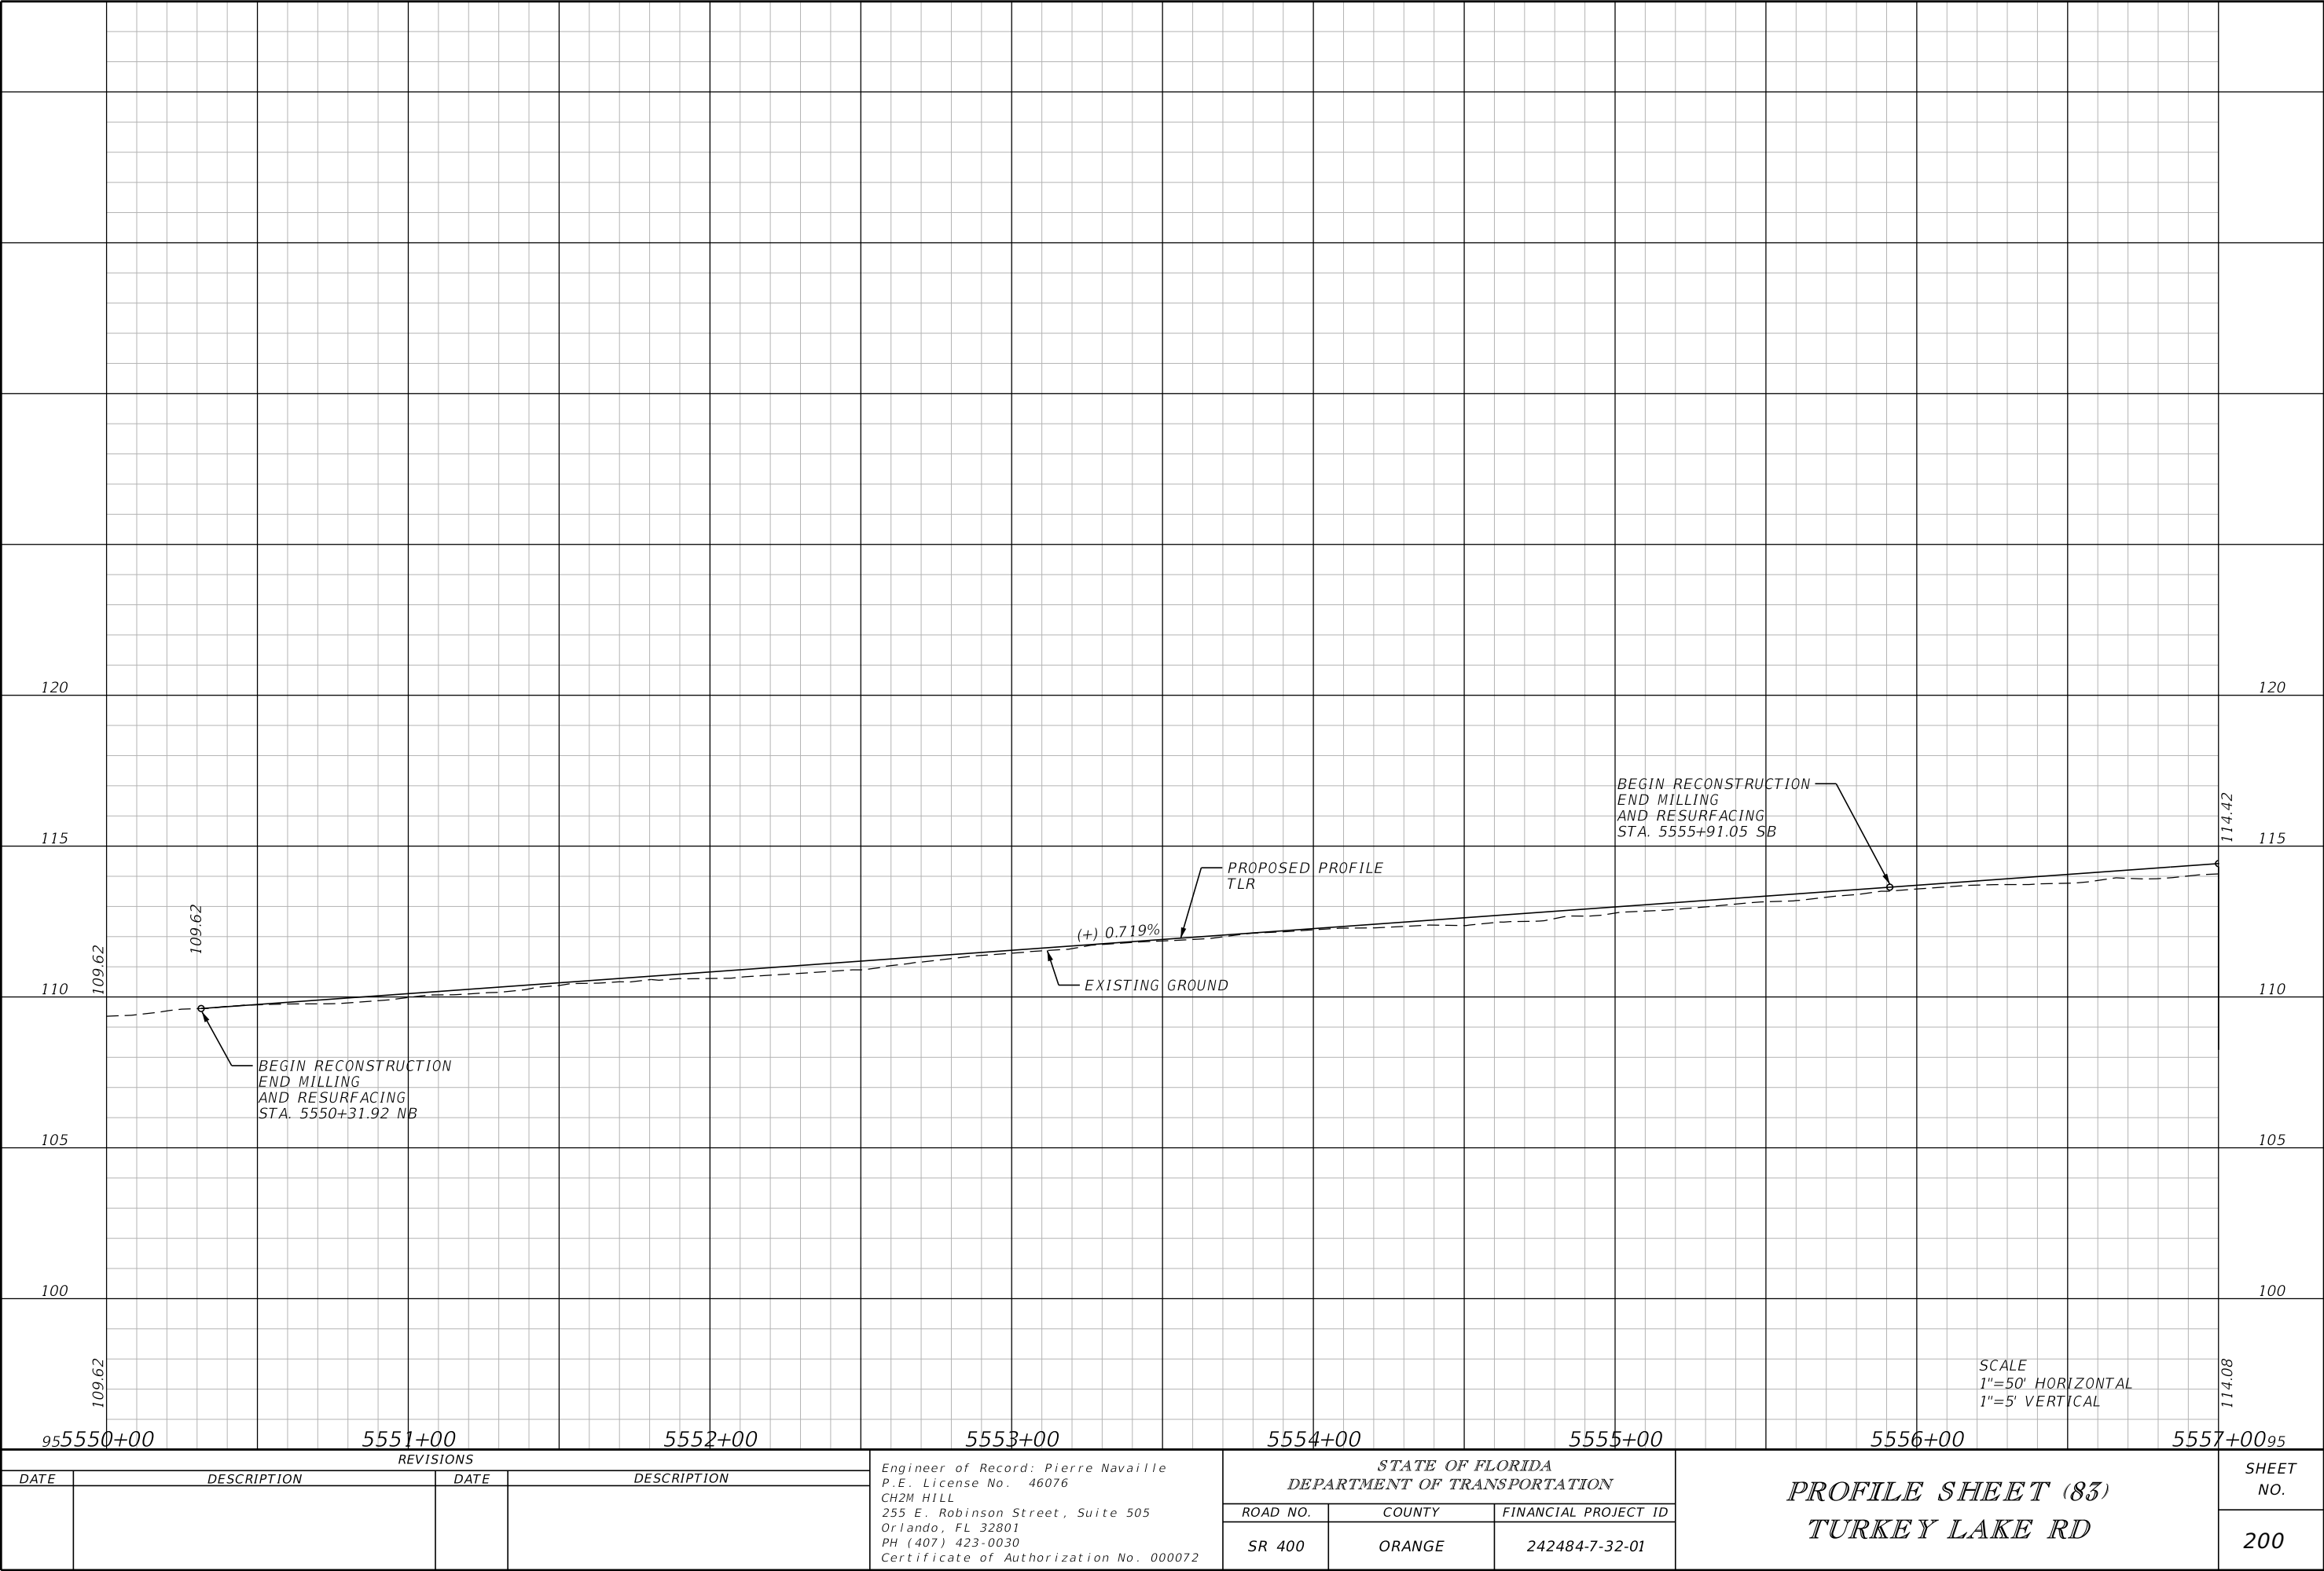


REVISIONS				Engineer of Record: Pierre Navaille P.E. License No. 46076 CH2M HILL 255 E. Robinson Street, Suite 505 Orlando, FL 32801 PH (407) 423-0030 Certificate of Authorization No. 000072	STATE OF FLORIDA DEPARTMENT OF TRANSPORTATION			PROFILE SHEET (83) TURKEY LAKE RD	SHEET NO.
DATE	DESCRIPTION	DATE	DESCRIPTION		ROAD NO.	COUNTY	FINANCIAL PROJECT ID		200
					SR 400	ORANGE	242484-7-32-01		

THE OFFICIAL RECORD OF THIS SHEET IS THE ELECTRONIC FILE DIGITALLY SIGNED AND SEALED UNDER RULE 61G15-23.004, F.A.C.

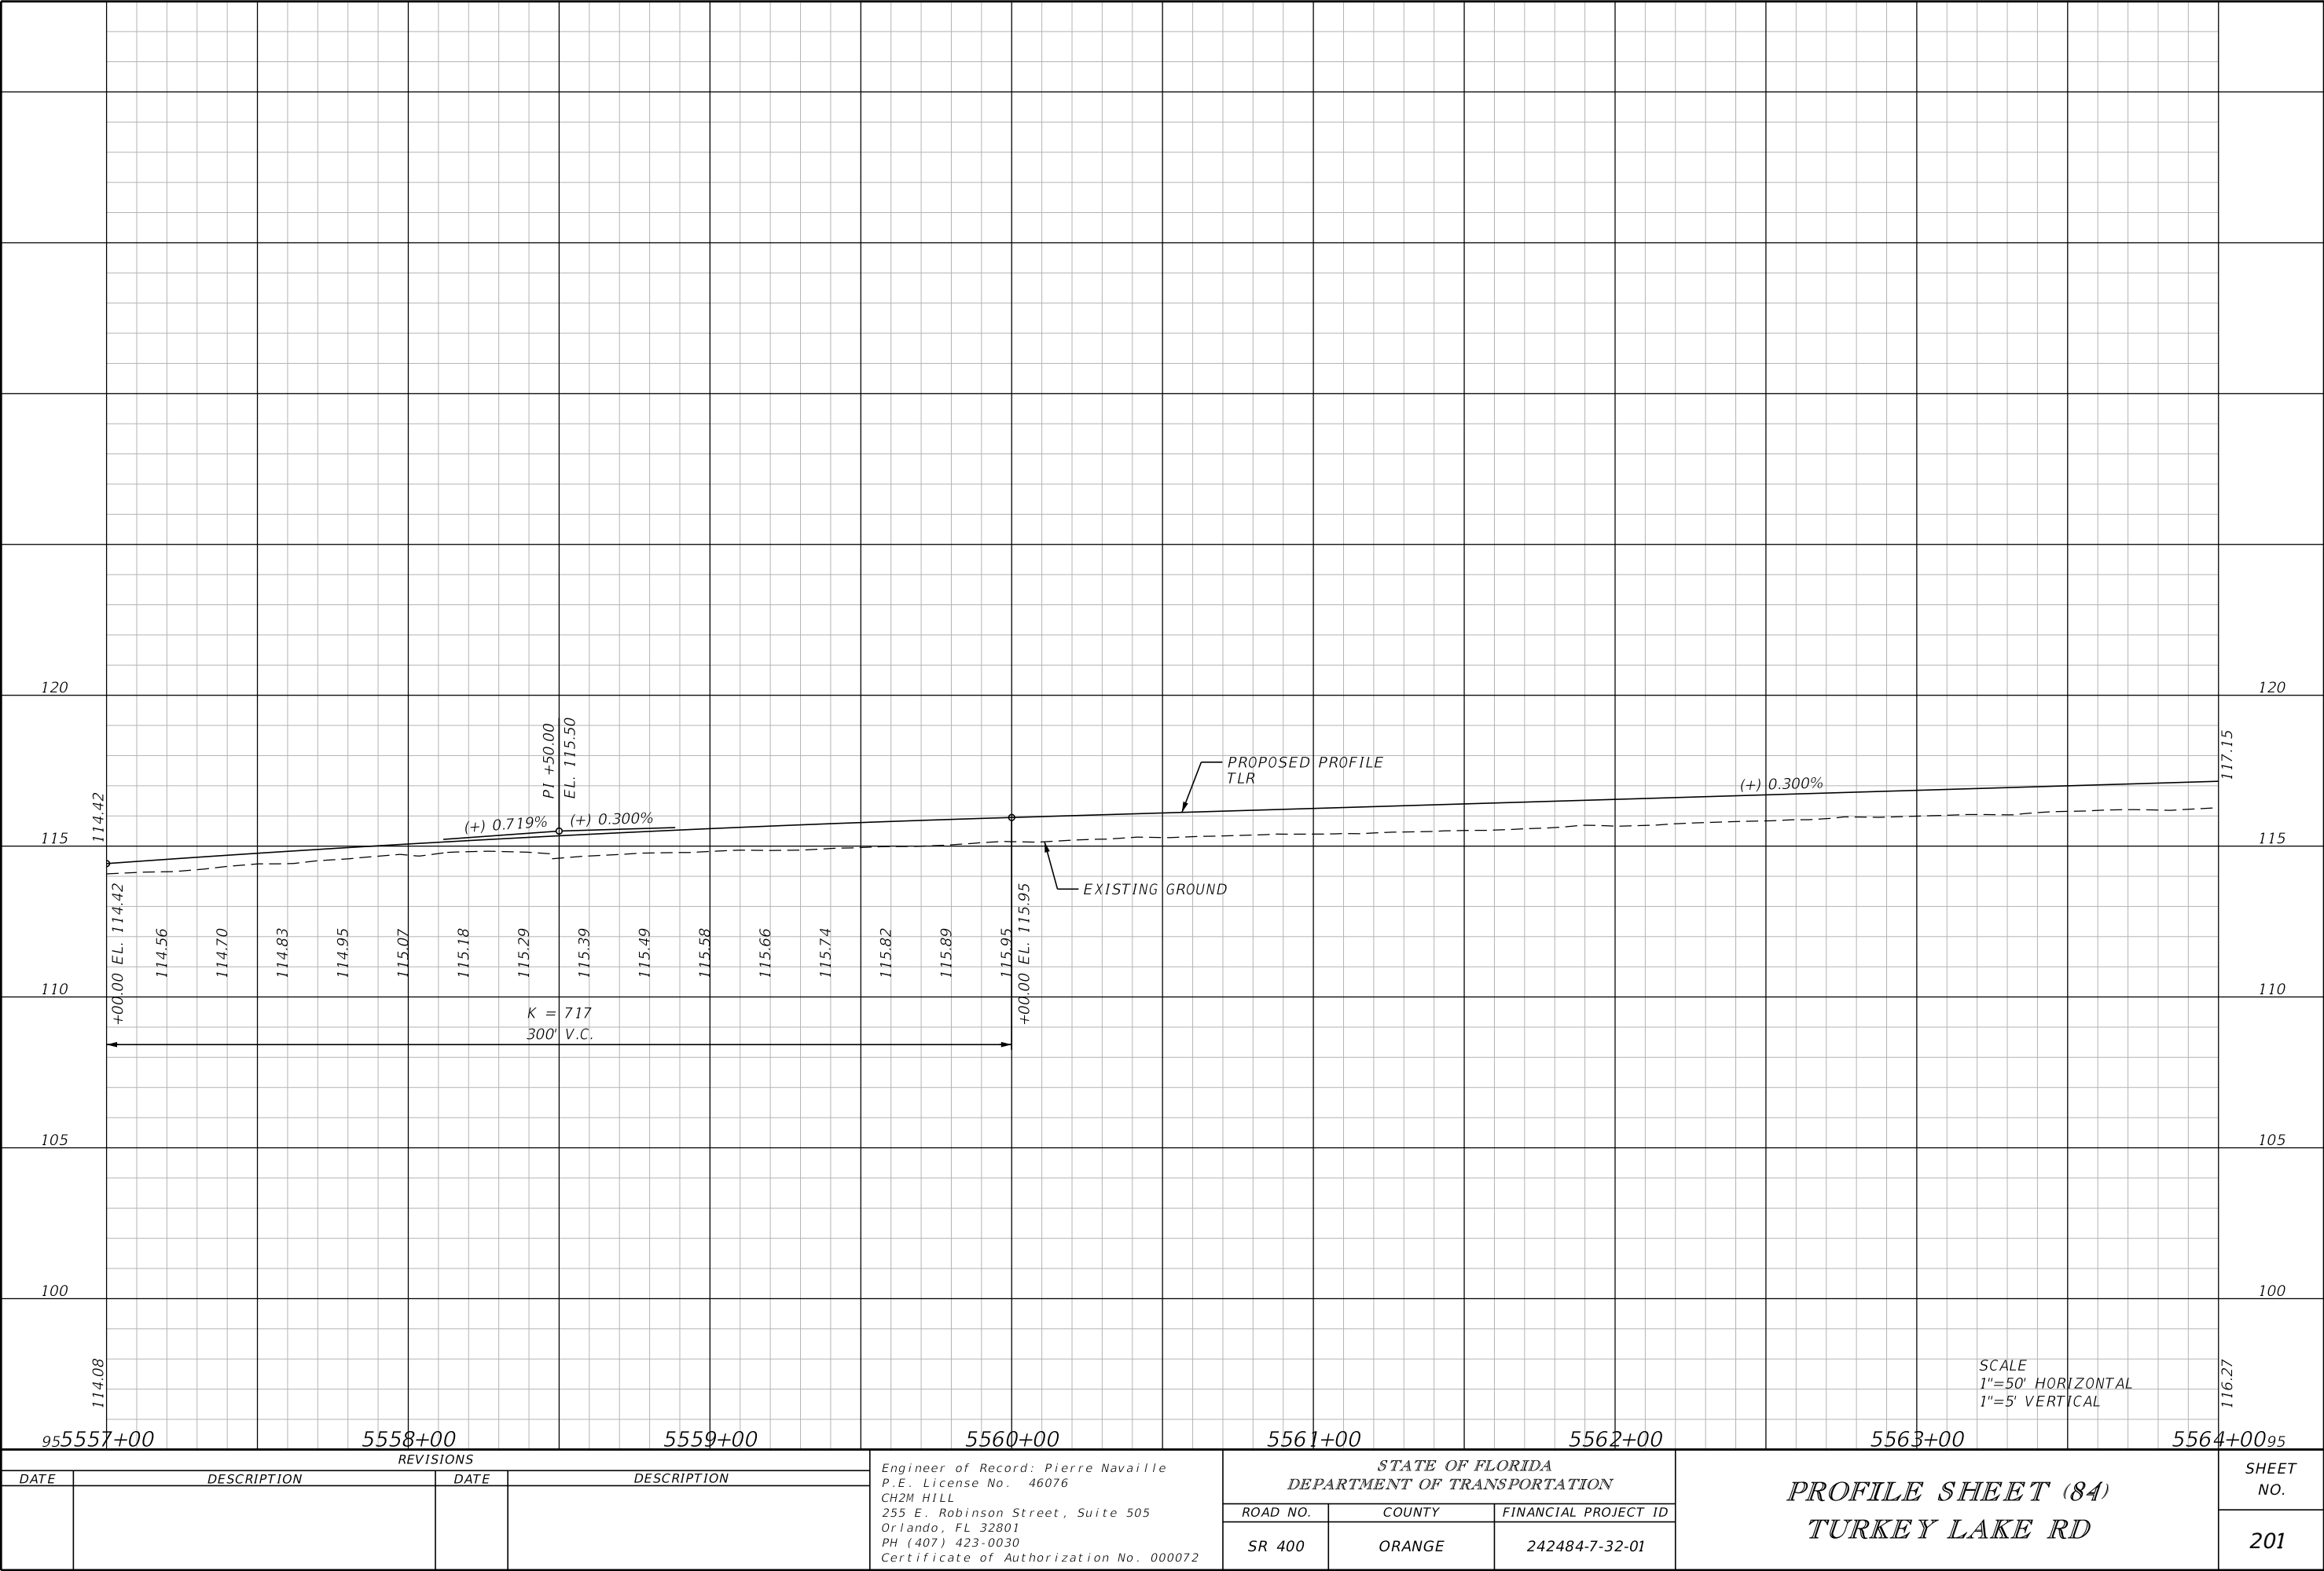


THE OFFICIAL RECORD OF THIS SHEET IS THE ELECTRONIC FILE DIGITALLY SIGNED AND SEALED UNDER RULE 61G15-23.004, F.A.C.

REVISIONS				Engineer of Record: Pierre Navaille P.E. License No. 46076 CH2M HILL 255 E. Robinson Street, Suite 505 Orlando, FL 32801 PH (407) 423-0030 Certificate of Authorization No. 000072	STATE OF FLORIDA DEPARTMENT OF TRANSPORTATION			PROFILE SHEET (84) TURKEY LAKE RD		SHEET NO. 201
DATE	DESCRIPTION	DATE	DESCRIPTION		ROAD NO.	COUNTY	FINANCIAL PROJECT ID			
					SR 400	ORANGE	242484-7-32-01			

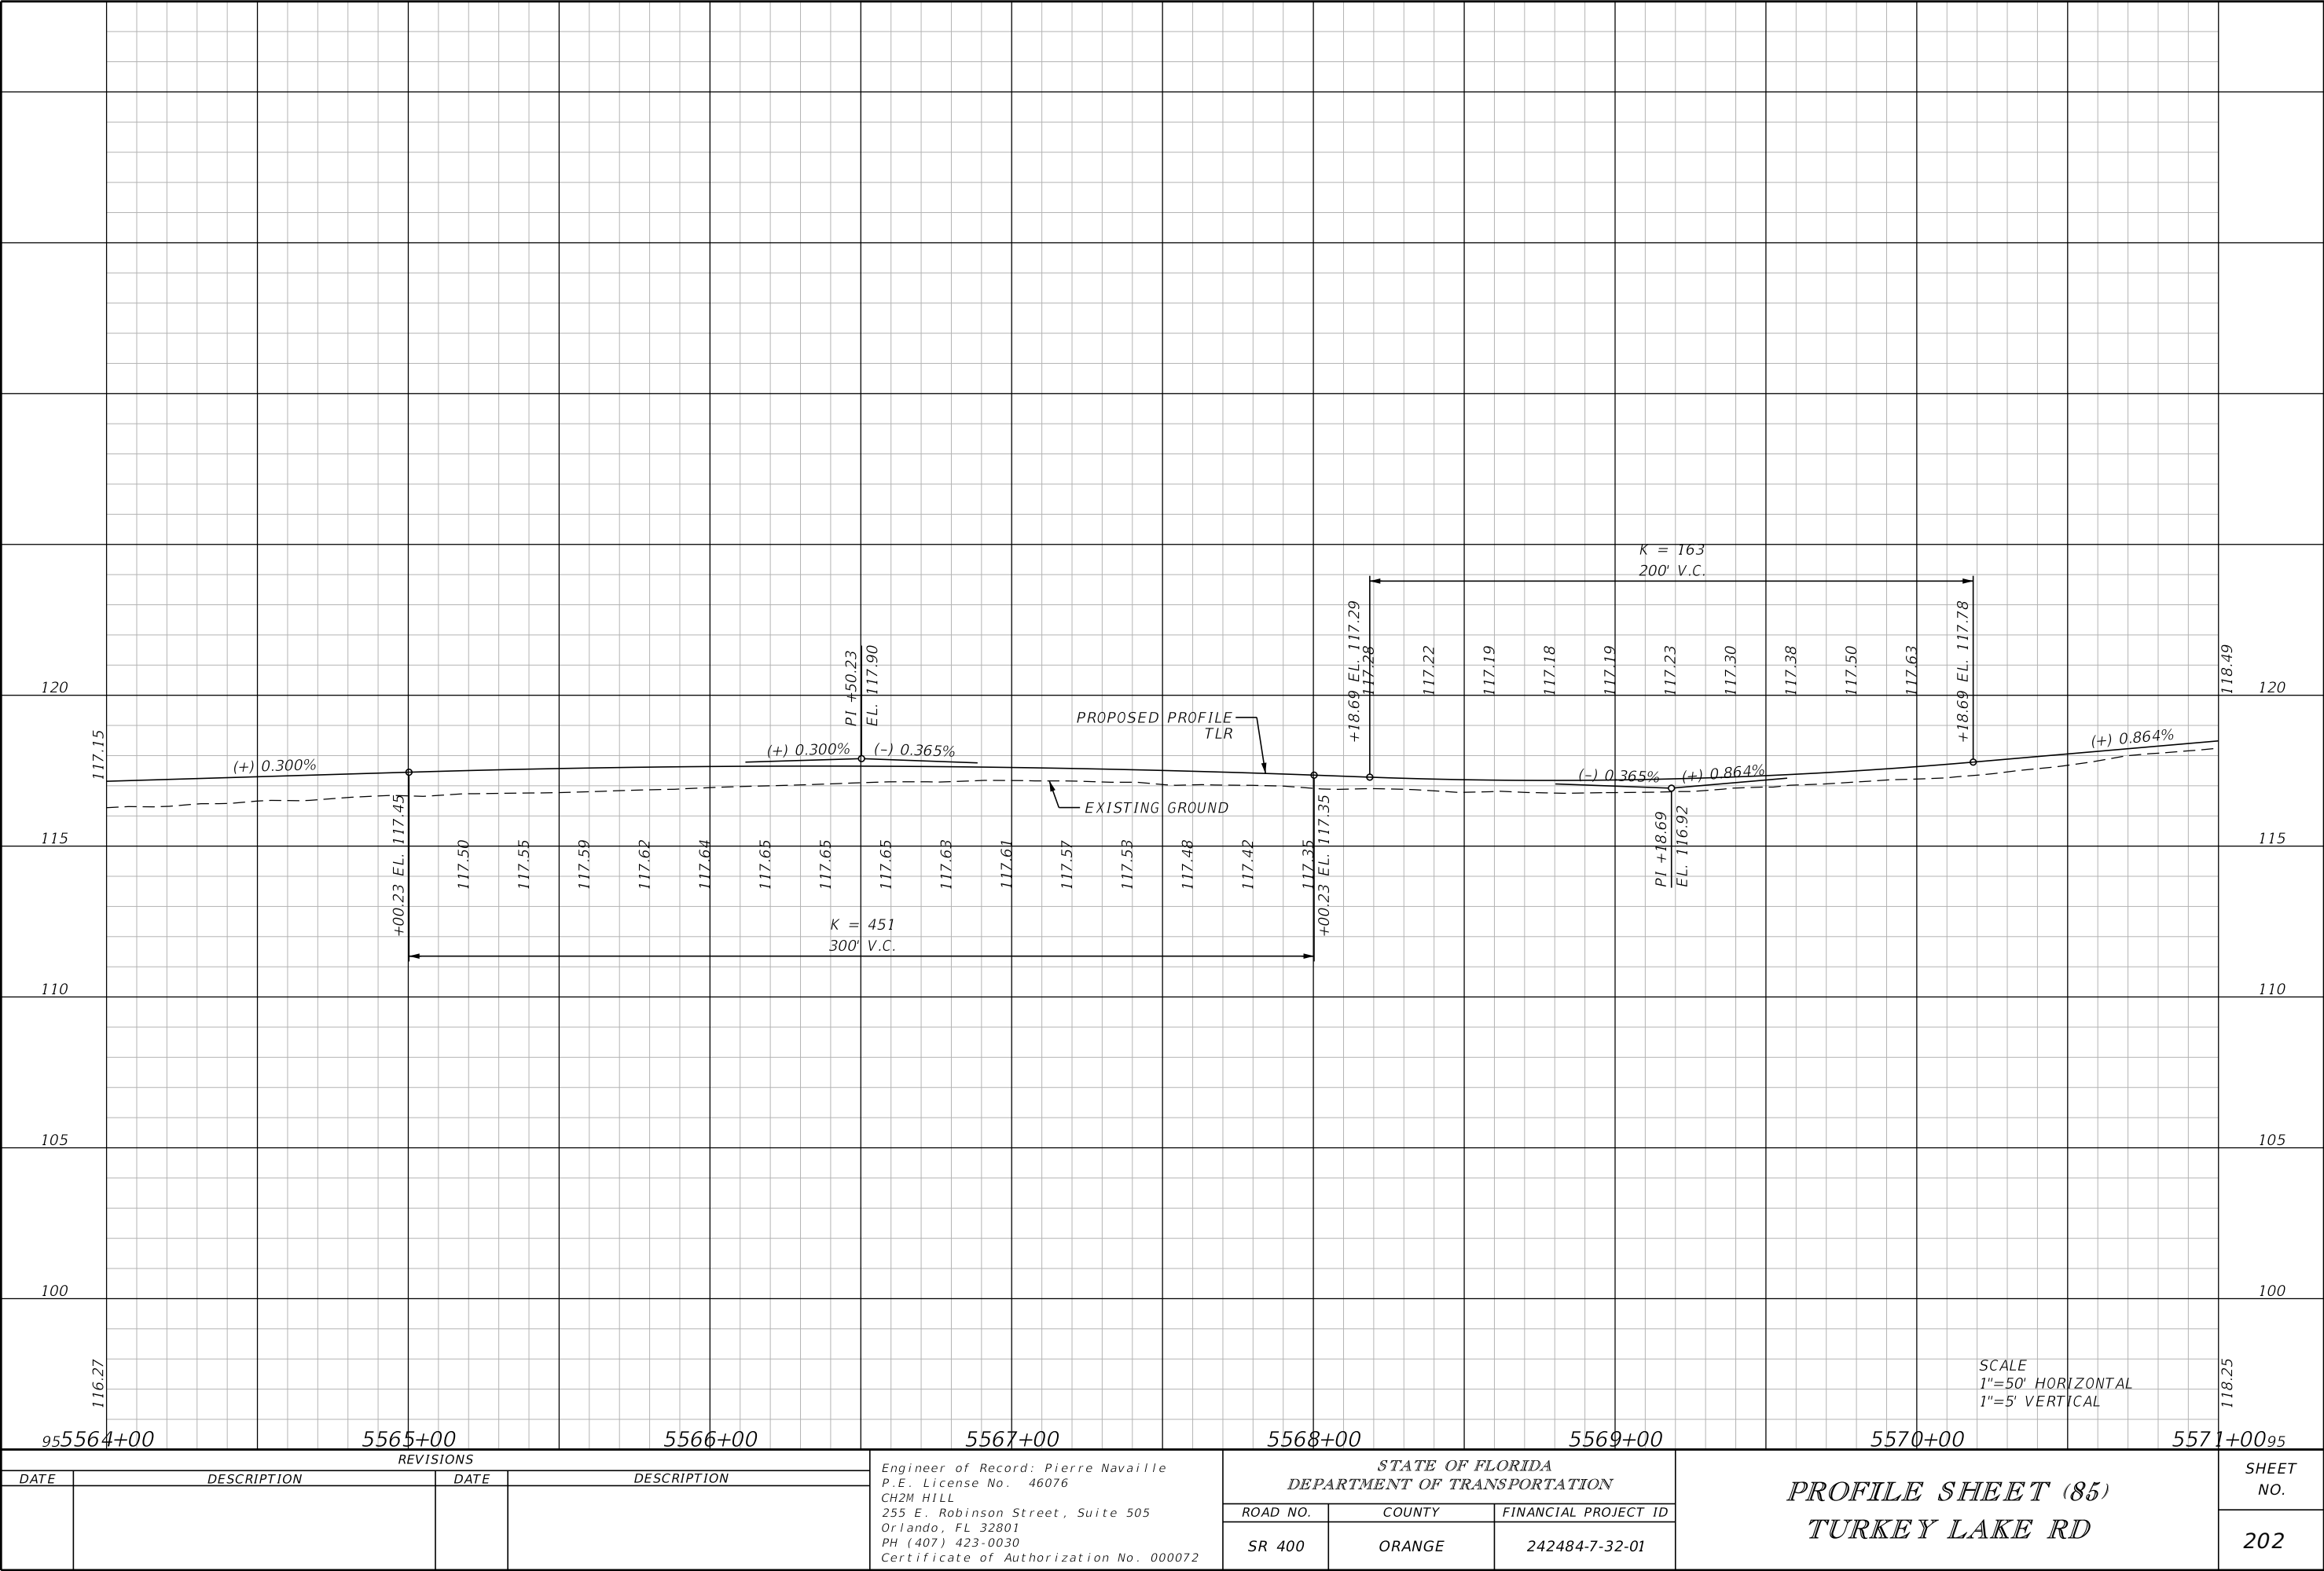


THE OFFICIAL RECORD OF THIS SHEET IS THE ELECTRONIC FILE DIGITALLY SIGNED AND SEALED UNDER RULE 61G15-23.004, F.A.C.

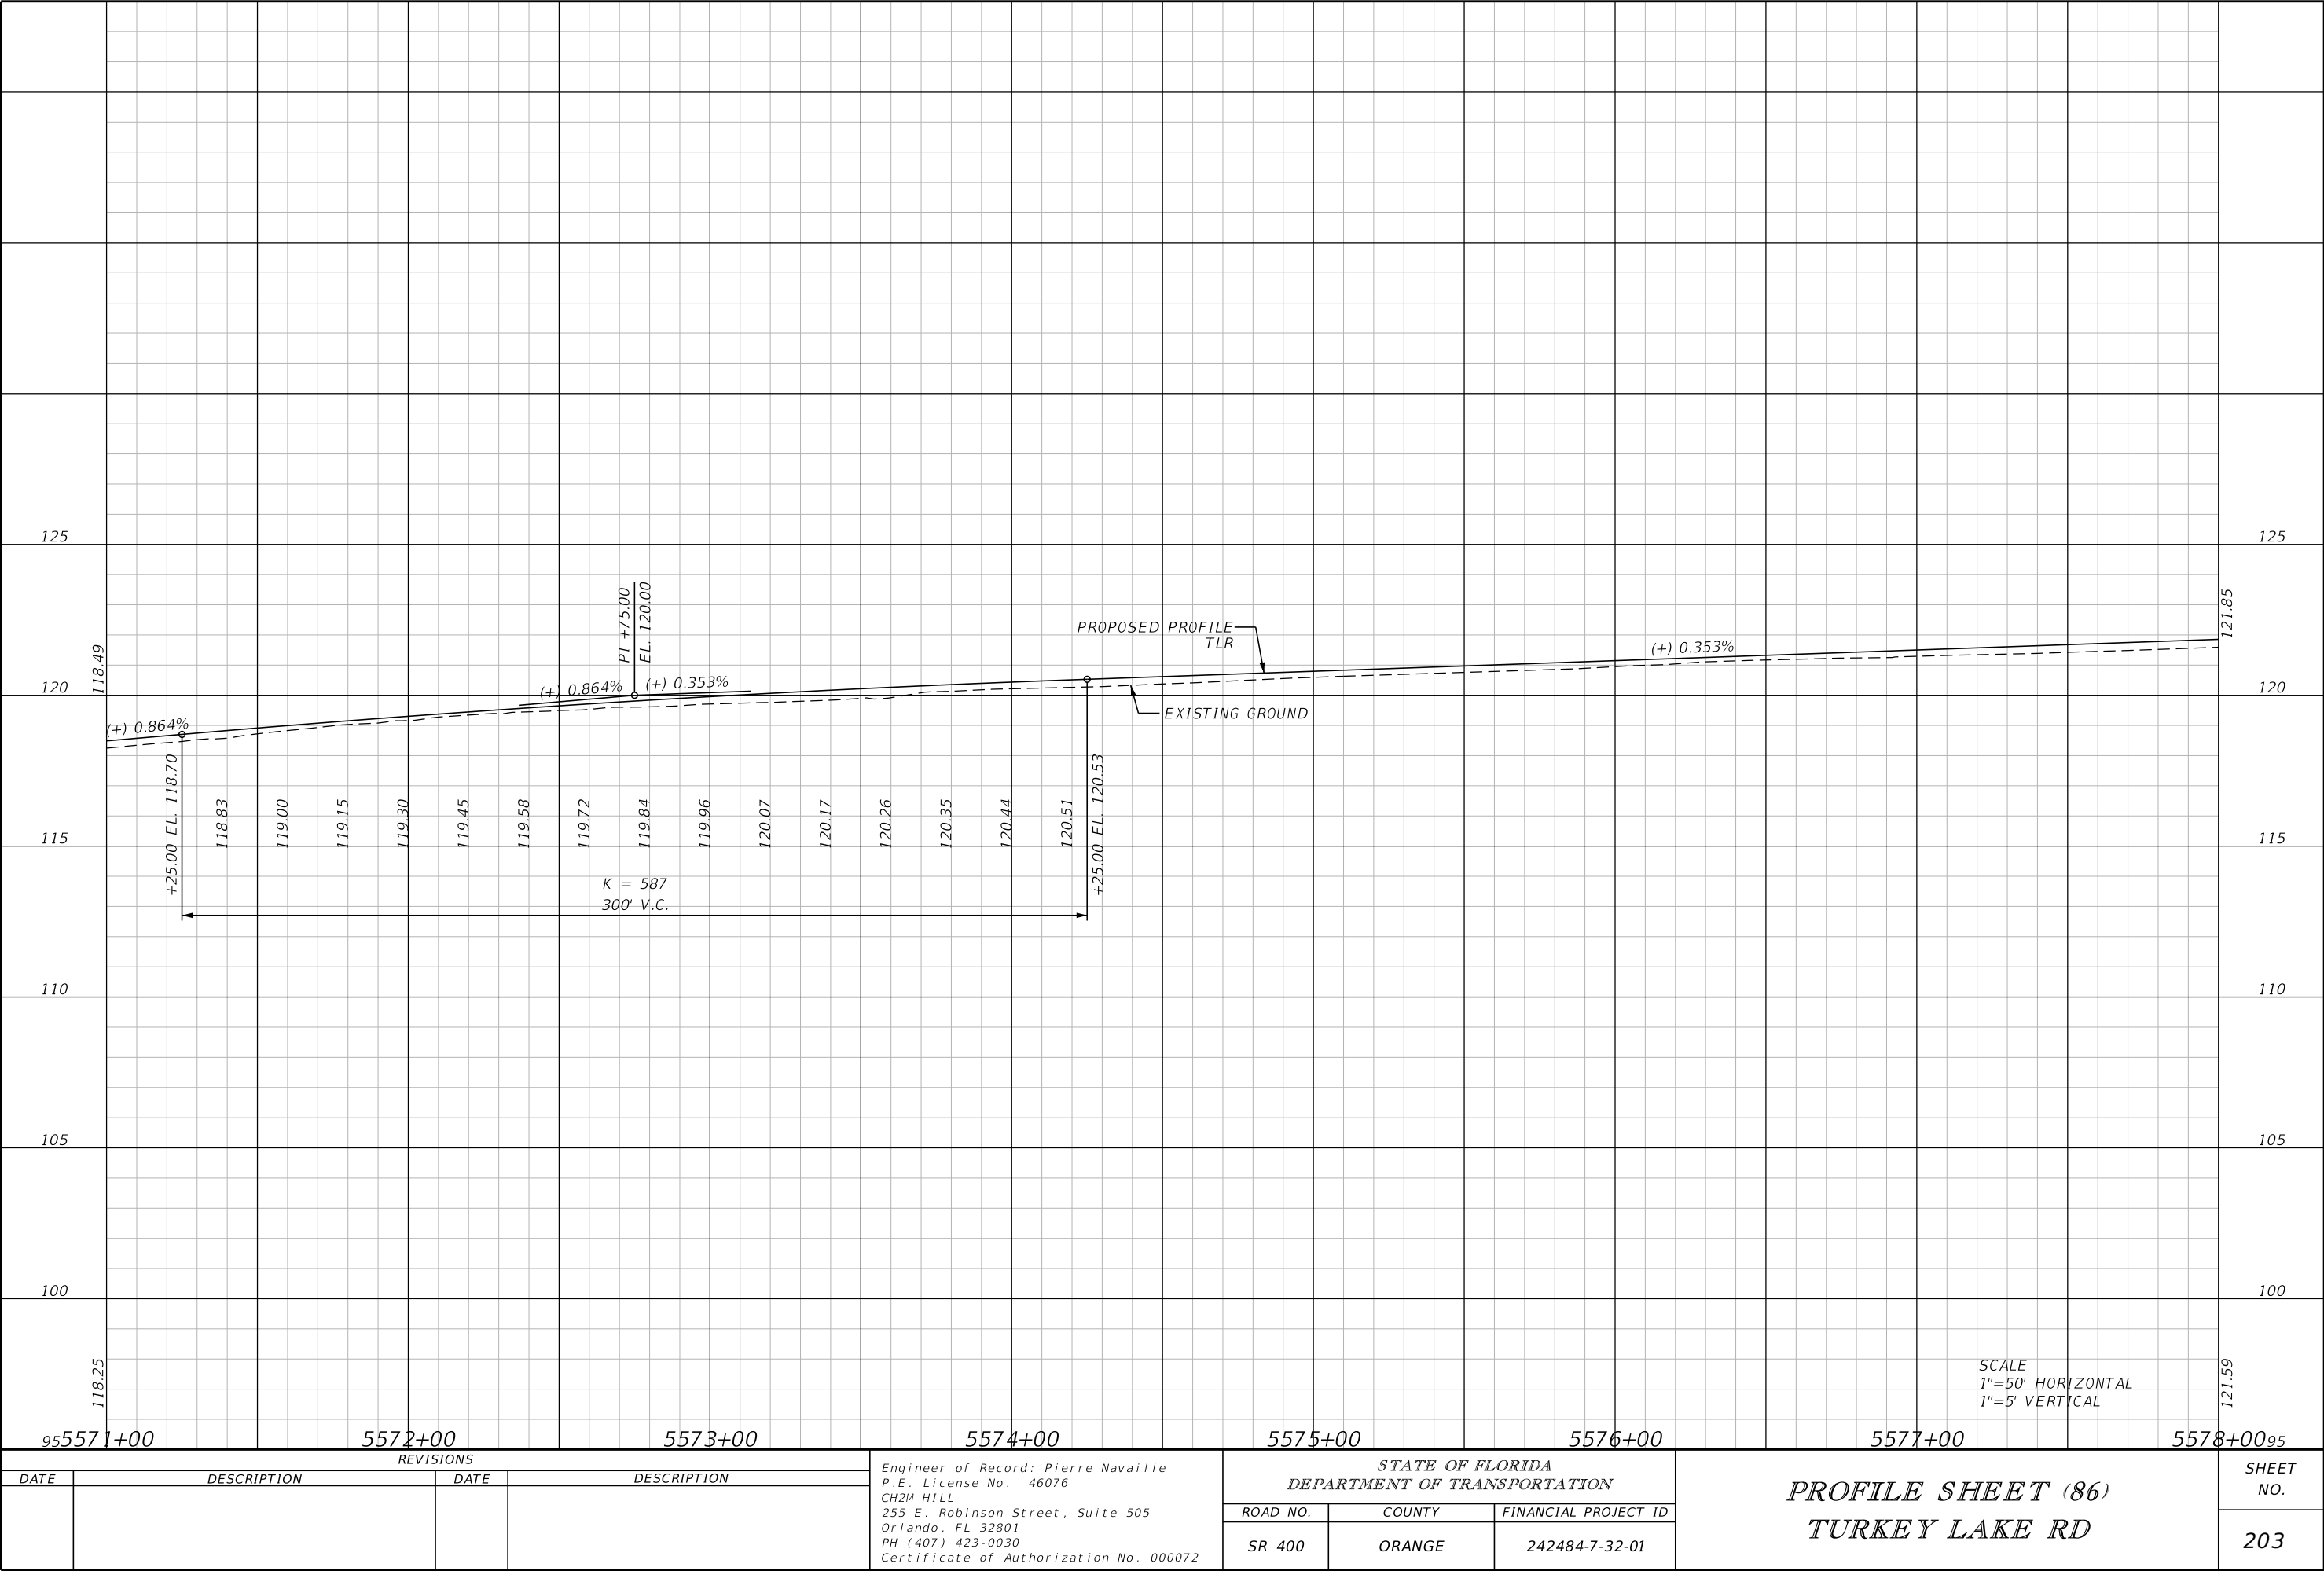


REVISIONS				Engineer of Record: Pierre Navaille P.E. License No. 46076 CH2M HILL 255 E. Robinson Street, Suite 505 Orlando, FL 32801 PH (407) 423-0030 Certificate of Authorization No. 000072	STATE OF FLORIDA DEPARTMENT OF TRANSPORTATION			PROFILE SHEET (86) TURKEY LAKE RD	SHEET NO.
DATE	DESCRIPTION	DATE	DESCRIPTION		ROAD NO.	COUNTY	FINANCIAL PROJECT ID		
					SR 400	ORANGE	242484-7-32-01		
								203	

THE OFFICIAL RECORD OF THIS SHEET IS THE ELECTRONIC FILE DIGITALLY SIGNED AND SEALED UNDER RULE 61G15-23.004, F.A.C.

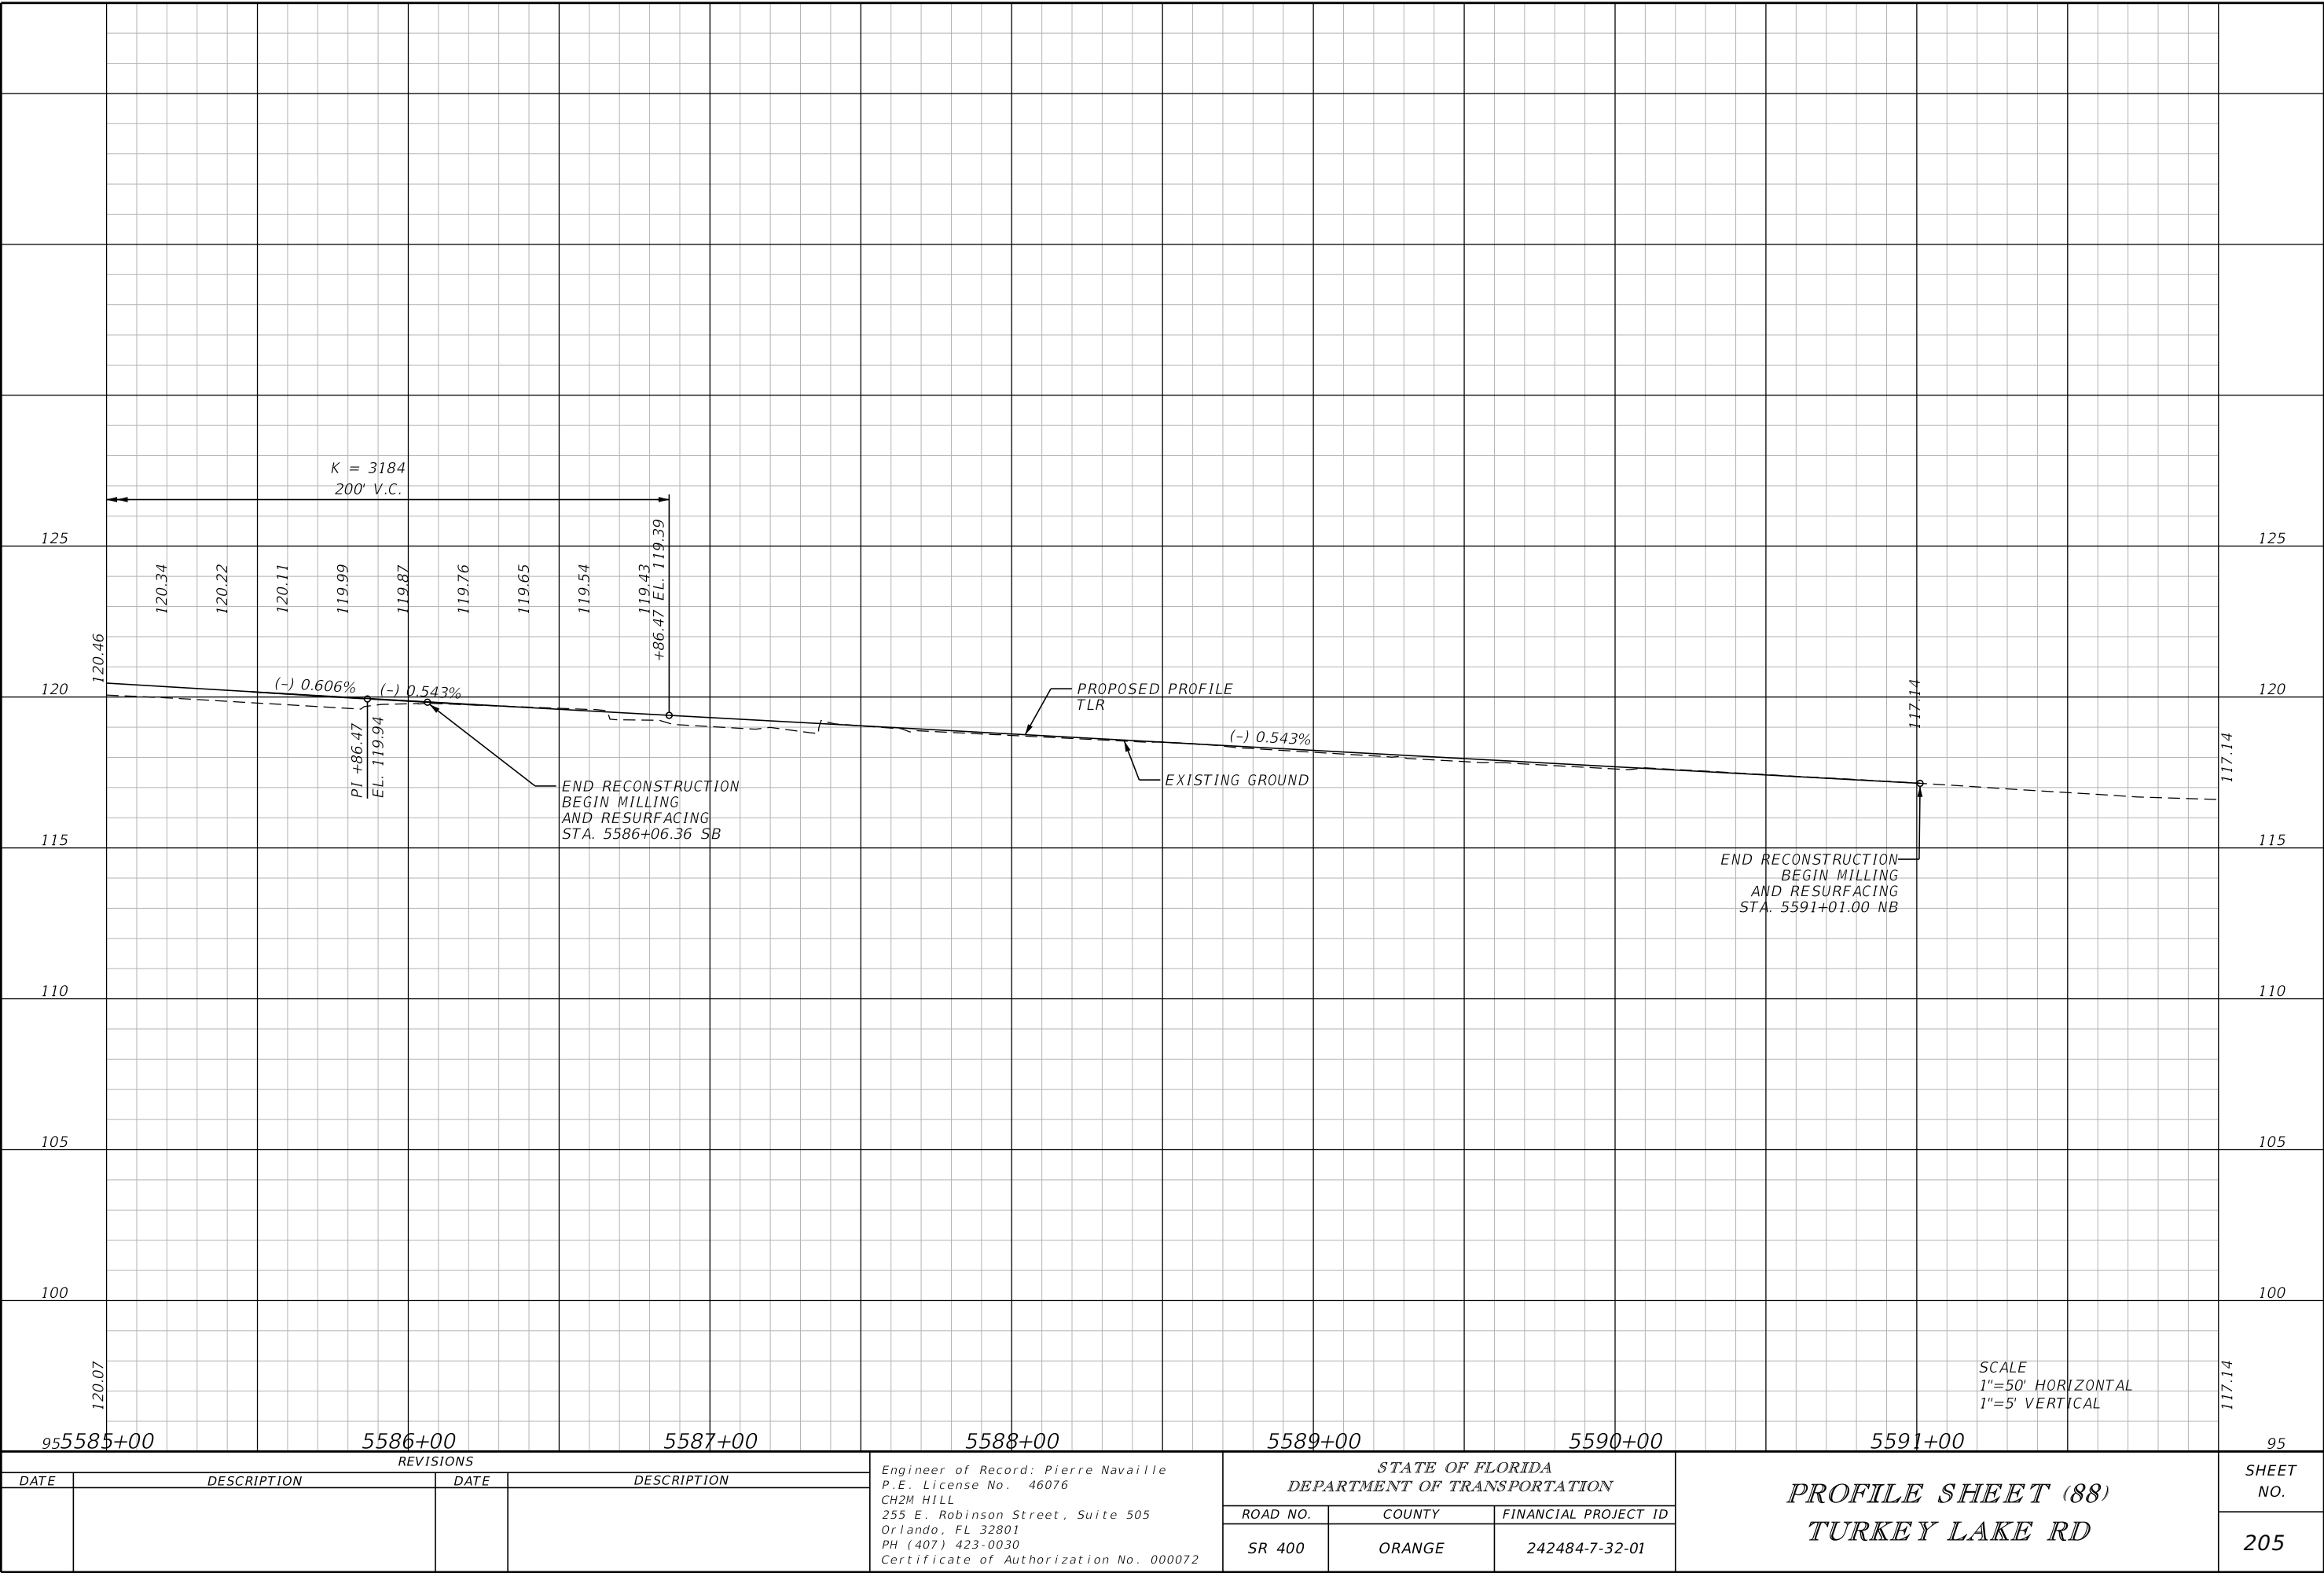


THE OFFICIAL RECORD OF THIS SHEET IS THE ELECTRONIC FILE DIGITALLY SIGNED AND SEALED UNDER RULE 61G15-23.004, F.A.C.

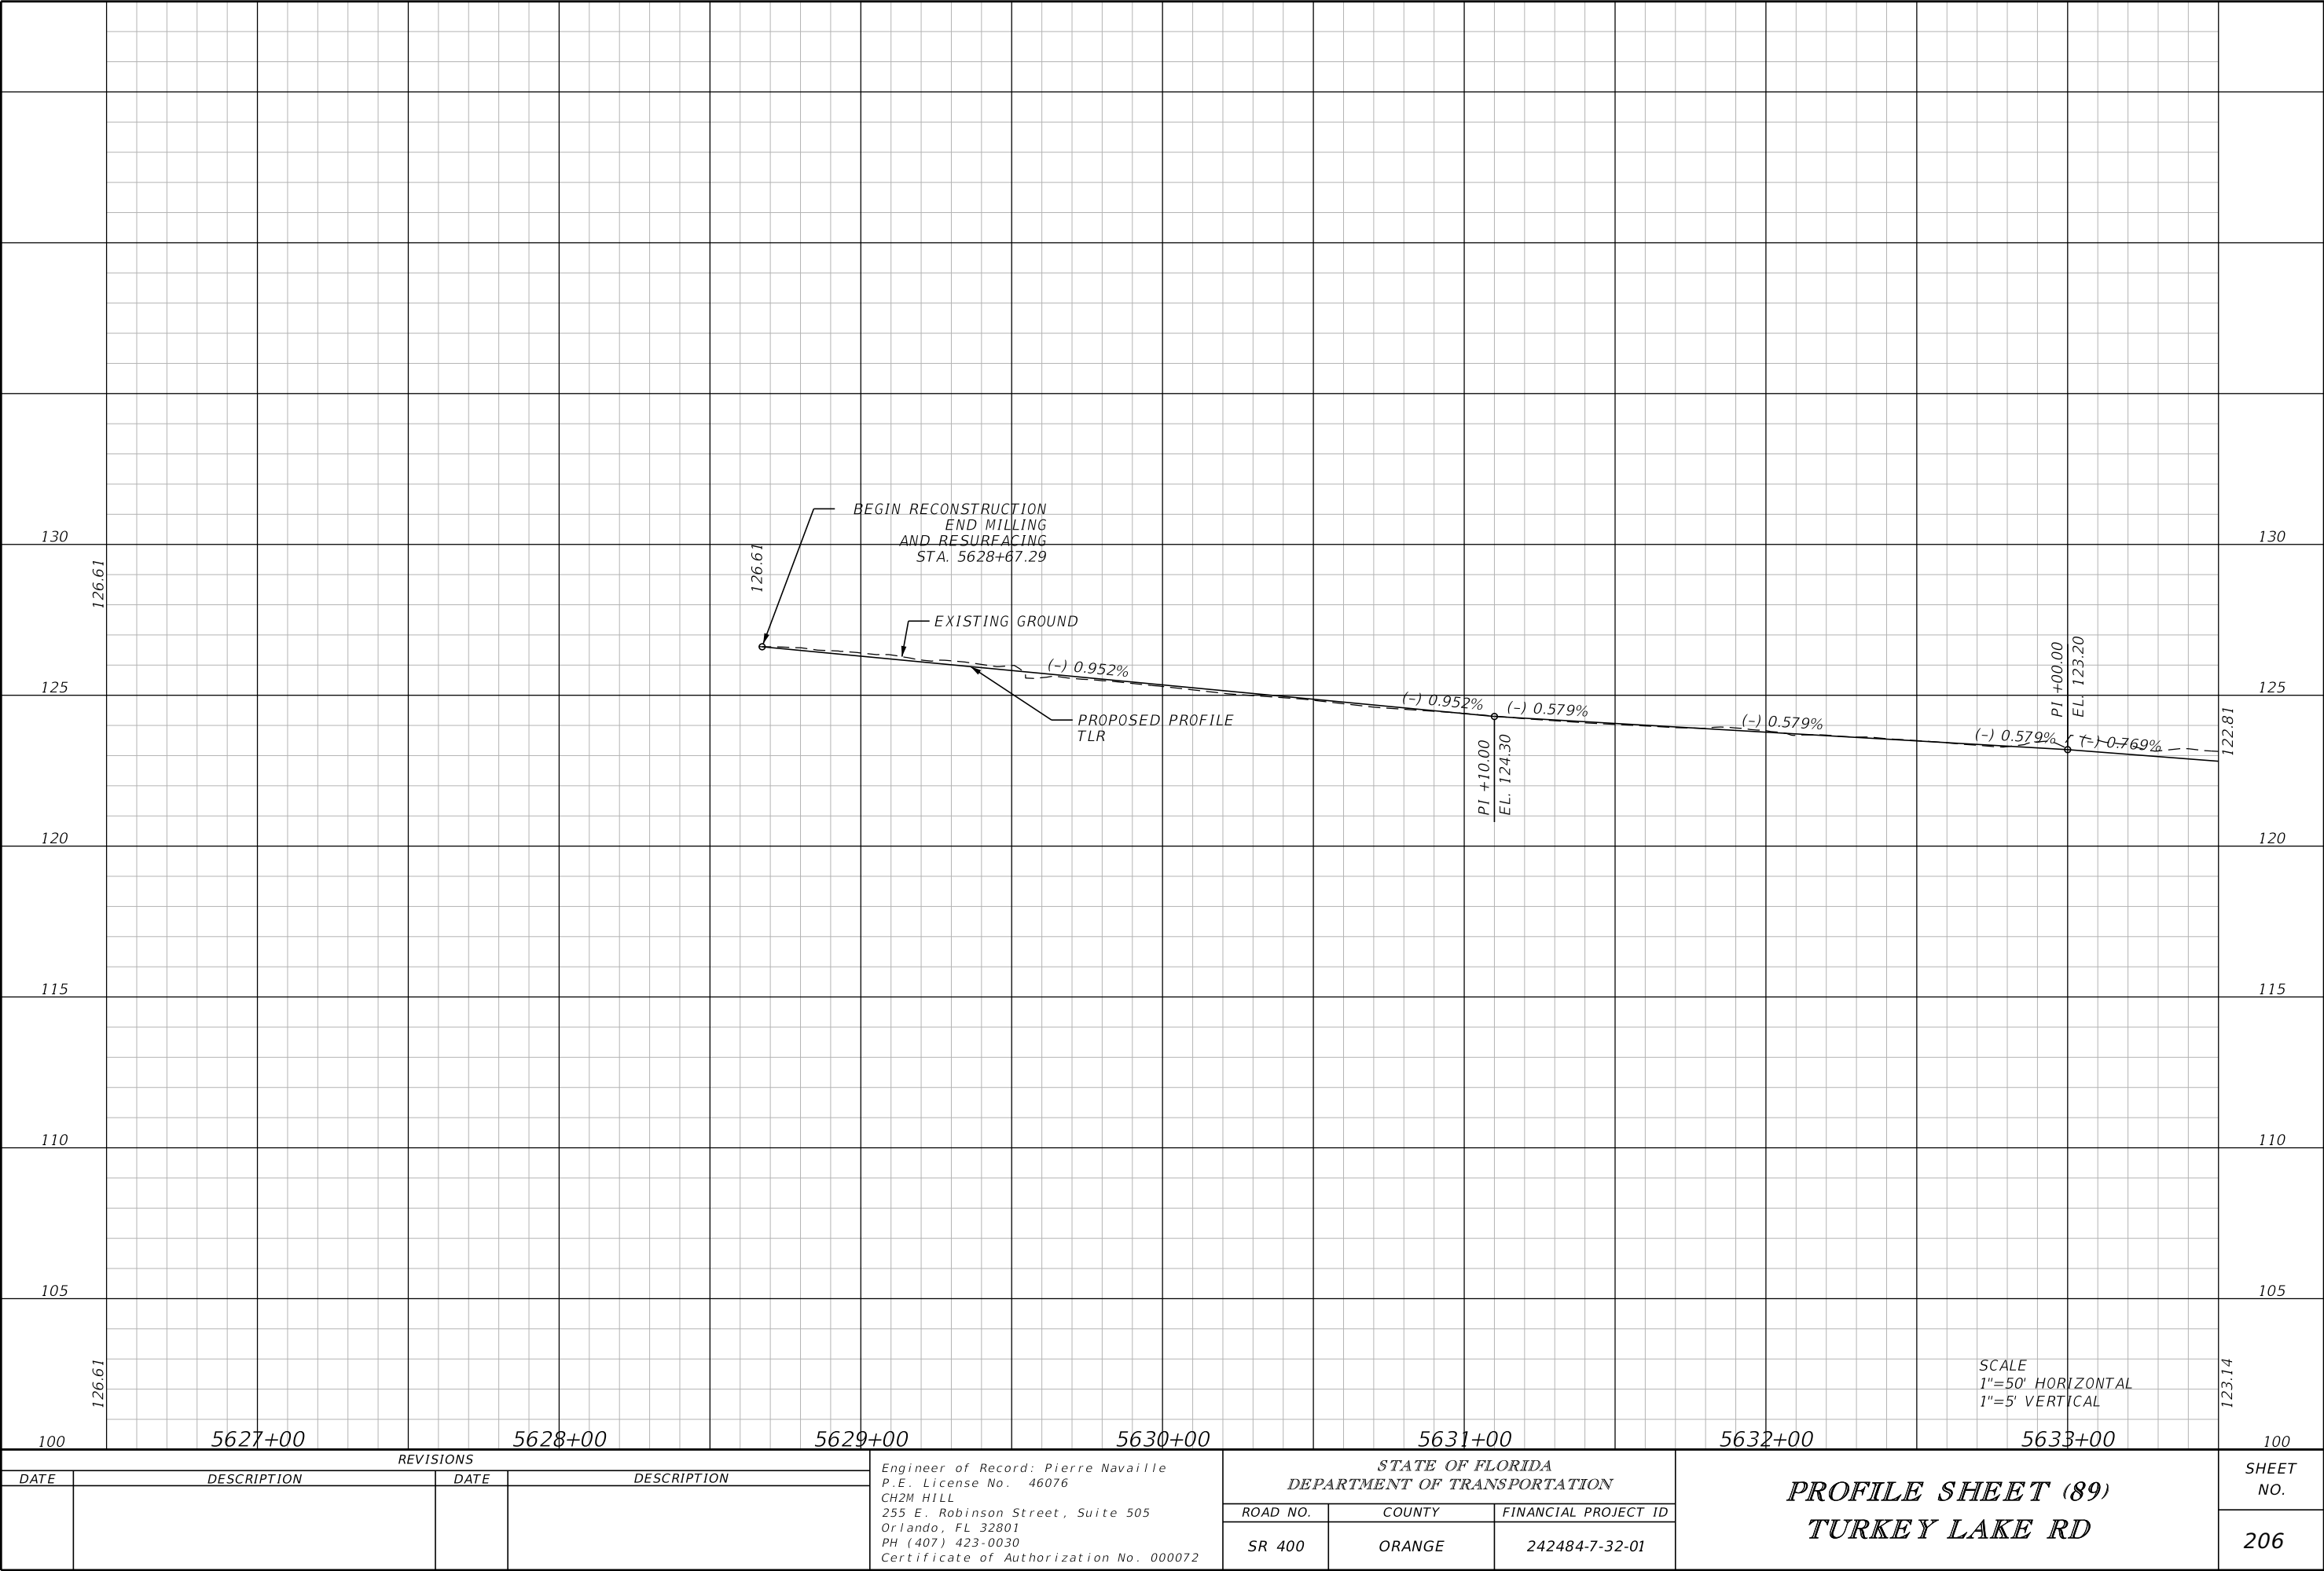


REVISIONS				Engineer of Record: Pierre Navaille P.E. License No. 46076 CH2M HILL 255 E. Robinson Street, Suite 505 Orlando, FL 32801 PH (407) 423-0030 Certificate of Authorization No. 000072	STATE OF FLORIDA DEPARTMENT OF TRANSPORTATION			PROFILE SHEET (89) TURKEY LAKE RD		SHEET NO. 206
DATE	DESCRIPTION	DATE	DESCRIPTION		ROAD NO.	COUNTY	FINANCIAL PROJECT ID			
					SR 400	ORANGE	242484-7-32-01			

THE OFFICIAL RECORD OF THIS SHEET IS THE ELECTRONIC FILE DIGITALLY SIGNED AND SEALED UNDER RULE 61G15-23.004, F.A.C.

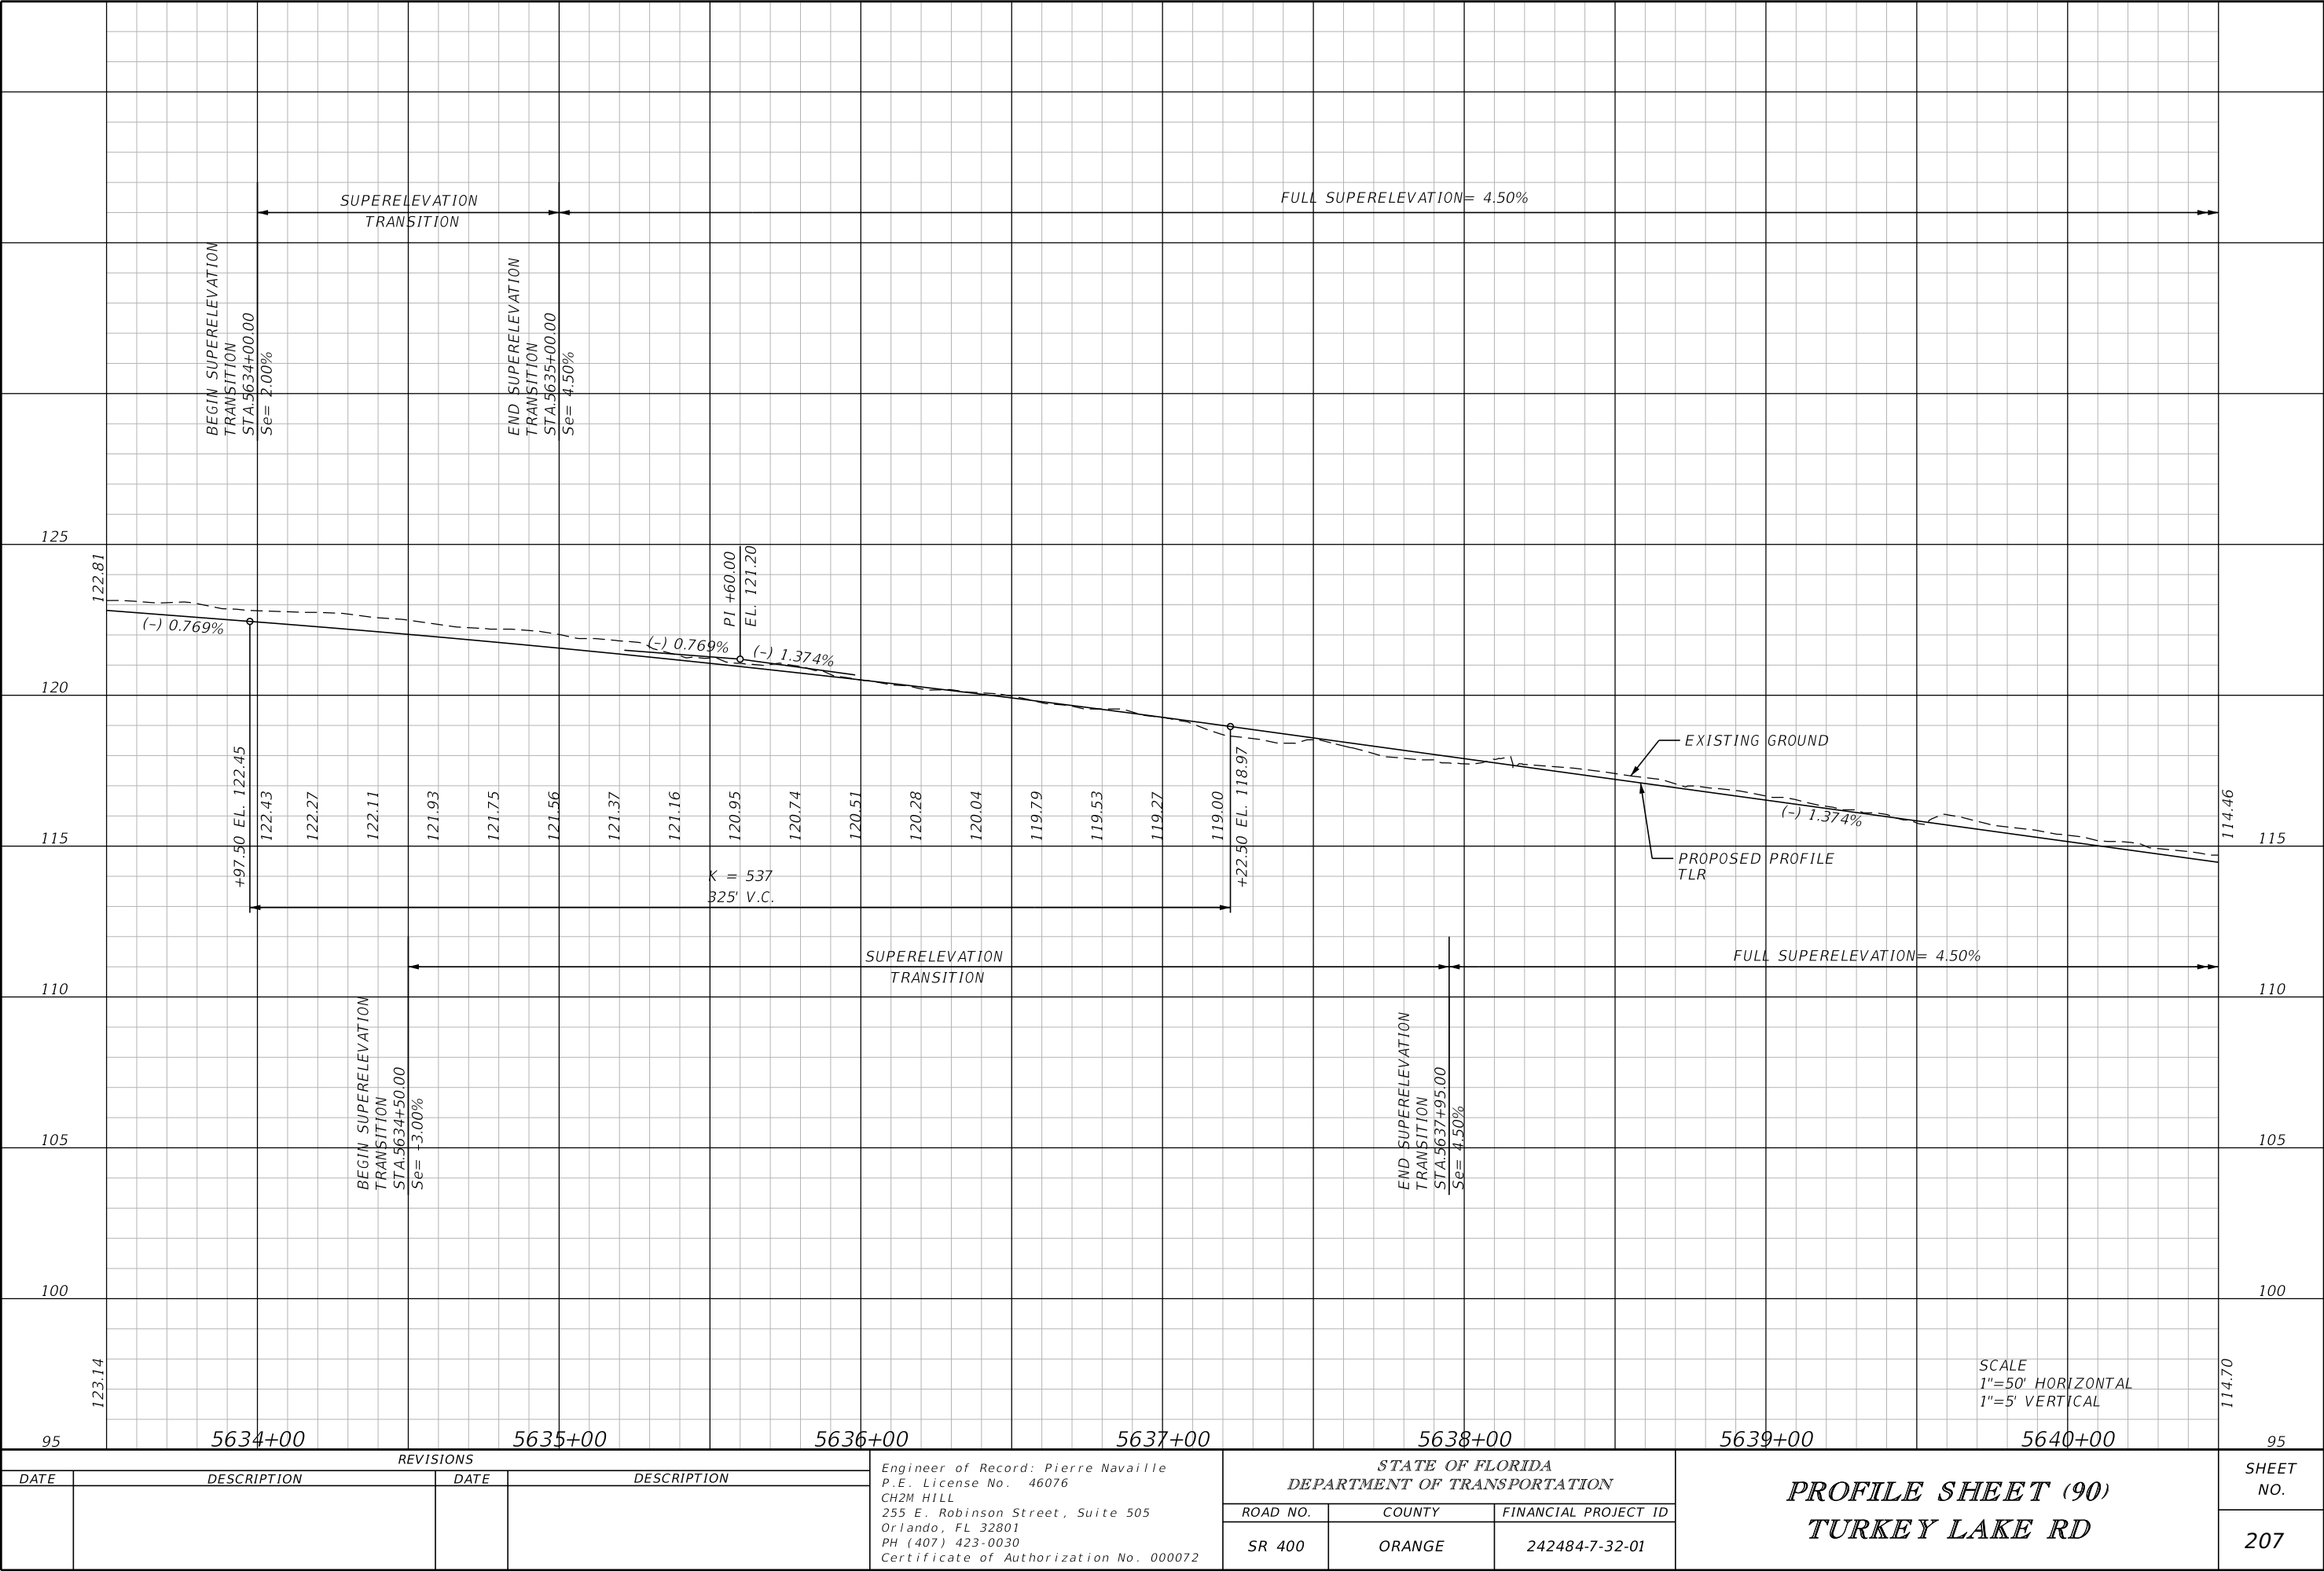


REVISIONS				Engineer of Record: Pierre Navaille P.E. License No. 46076 CH2M HILL 255 E. Robinson Street, Suite 505 Orlando, FL 32801 PH (407) 423-0030 Certificate of Authorization No. 000072	STATE OF FLORIDA DEPARTMENT OF TRANSPORTATION			PROFILE SHEET (90) TURKEY LAKE RD		SHEET NO. 207
DATE	DESCRIPTION	DATE	DESCRIPTION		ROAD NO.	COUNTY	FINANCIAL PROJECT ID			
					SR 400	ORANGE	242484-7-32-01			

THE OFFICIAL RECORD OF THIS SHEET IS THE ELECTRONIC FILE DIGITALLY SIGNED AND SEALED UNDER RULE 61G15-23.004, F.A.C.

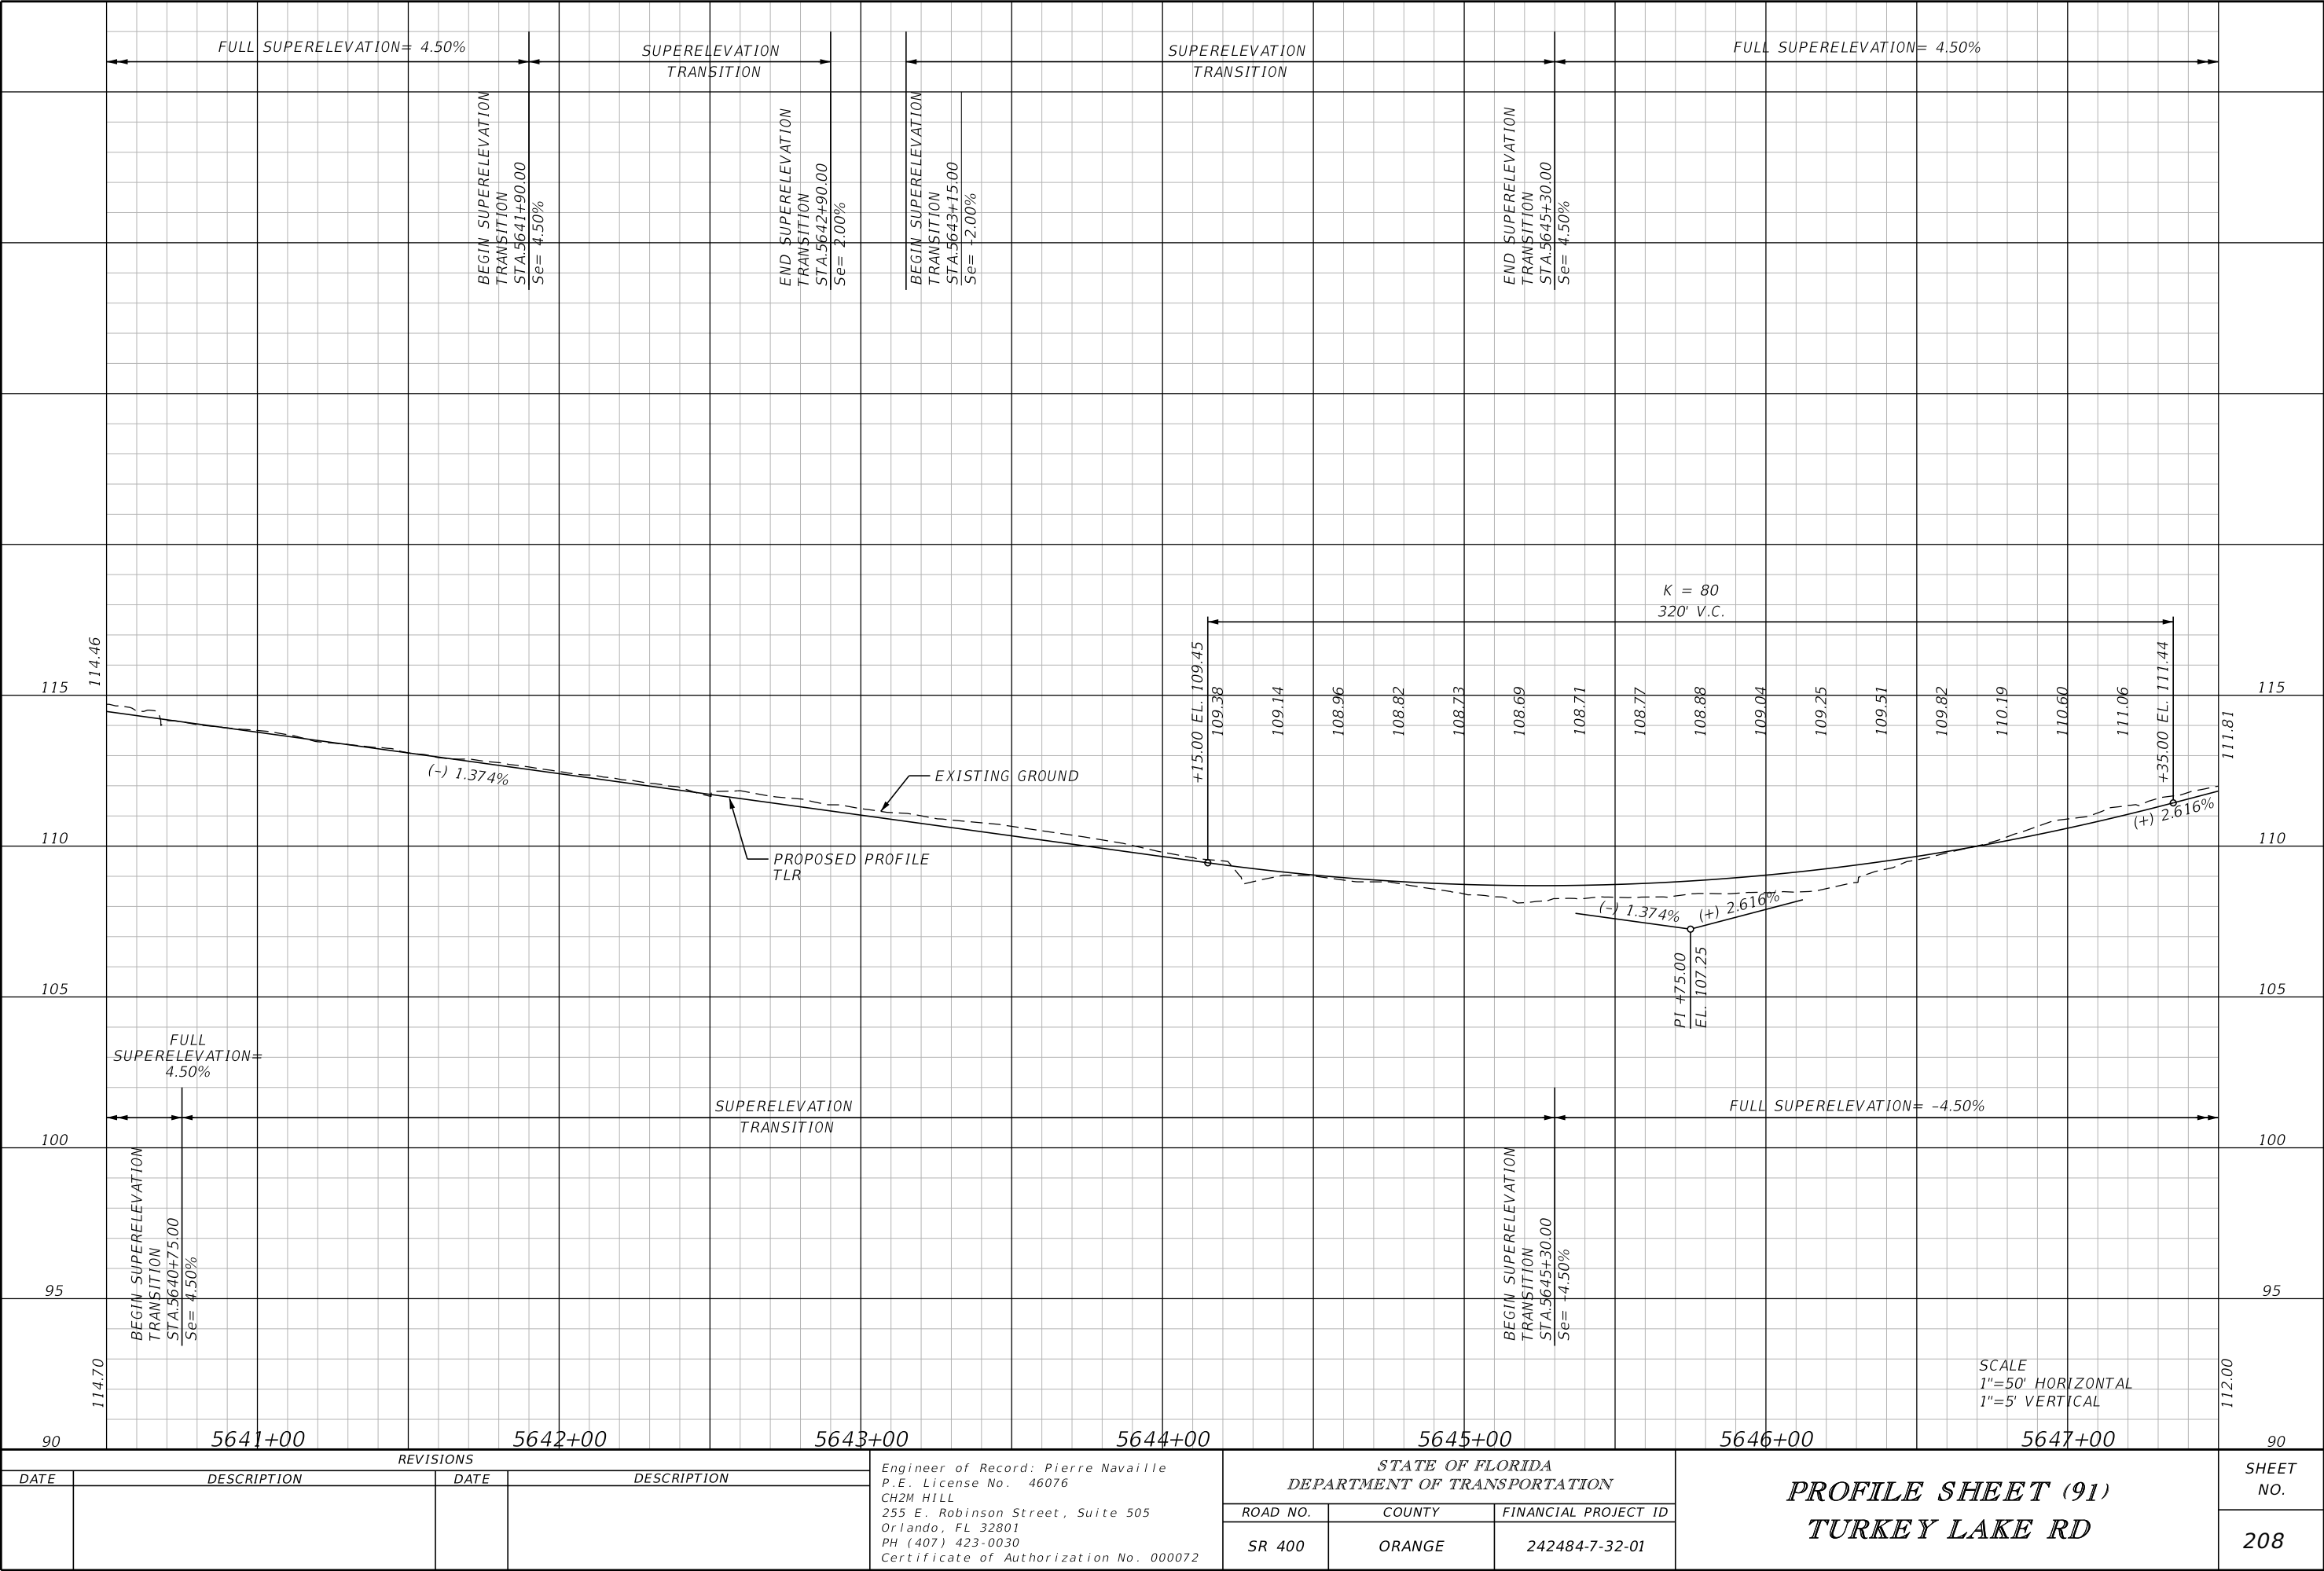

REVISIONS				Engineer of Record: Pierre Navaille P.E. License No. 46076 CH2M HILL 255 E. Robinson Street, Suite 505 Orlando, FL 32801 PH (407) 423-0030 Certificate of Authorization No. 000072	STATE OF FLORIDA DEPARTMENT OF TRANSPORTATION			PROFILE SHEET (91) TURKEY LAKE RD	SHEET NO. 208
DATE	DESCRIPTION	DATE	DESCRIPTION		ROAD NO.	COUNTY	FINANCIAL PROJECT ID		
					SR 400	ORANGE	242484-7-32-01		


THE OFFICIAL RECORD OF THIS SHEET IS THE ELECTRONIC FILE DIGITALLY SIGNED AND SEALED UNDER RULE 61G15-23.004, F.A.C.

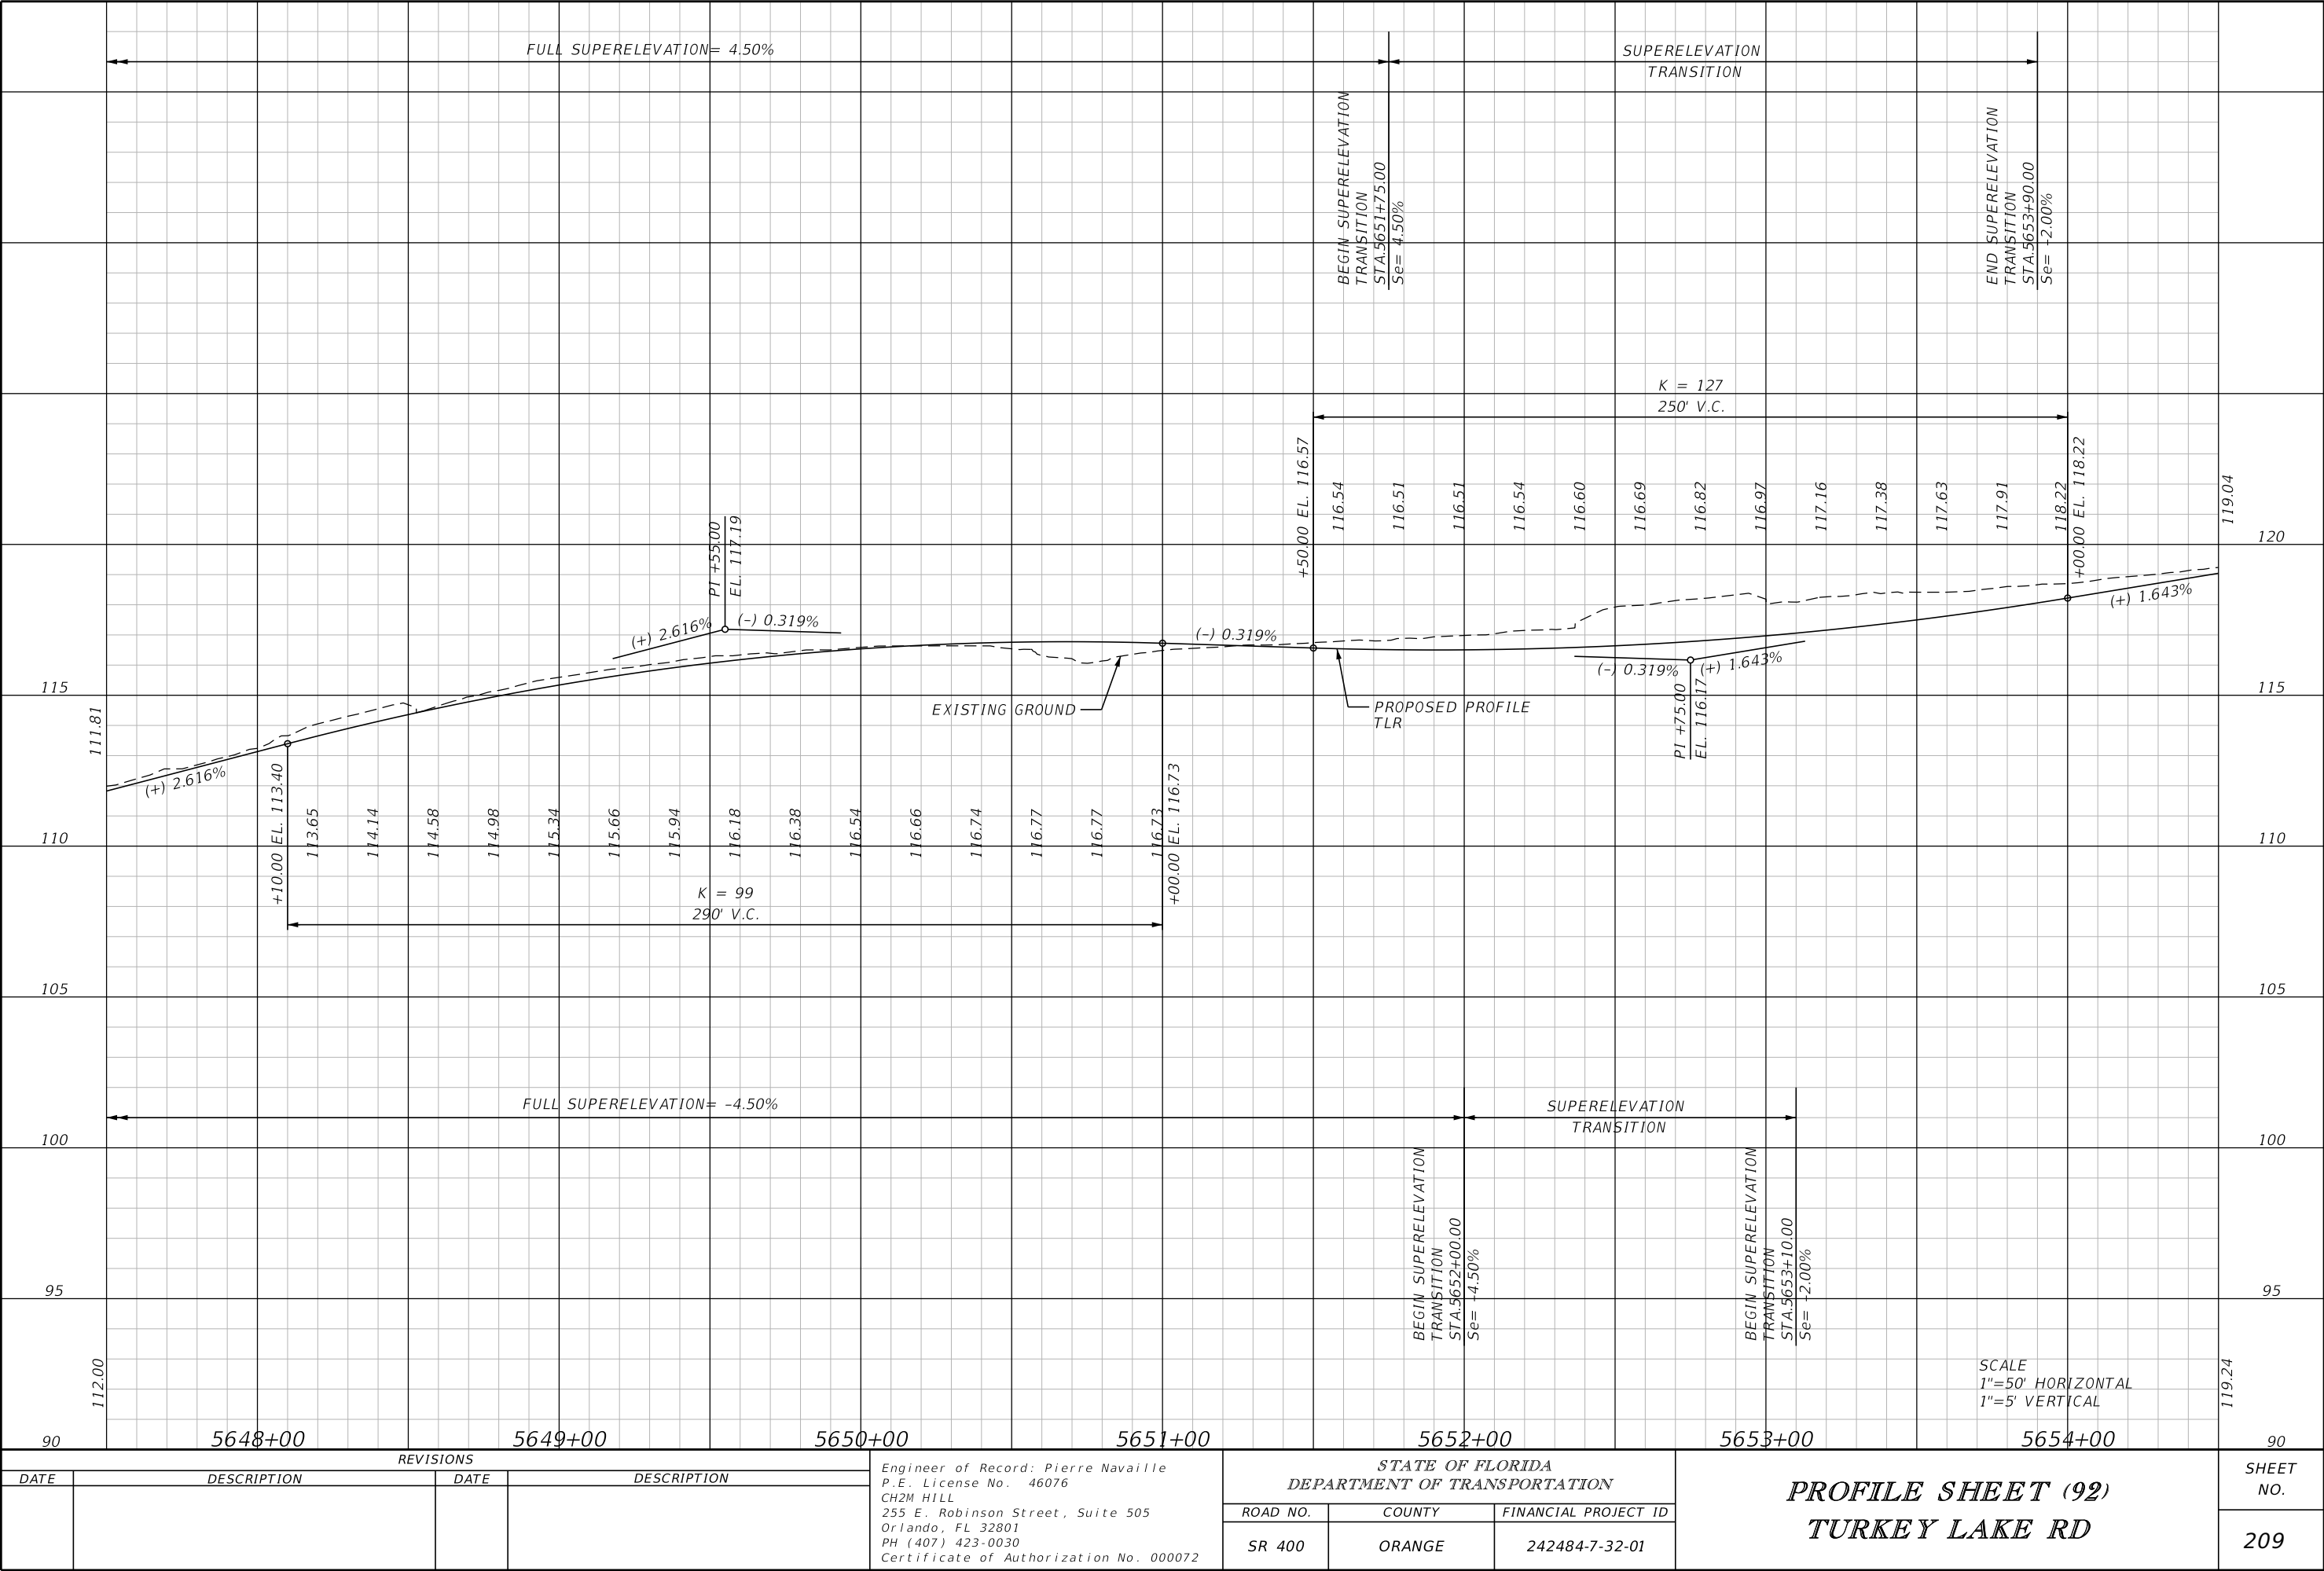

REVISIONS				Engineer of Record: Pierre Navaille P.E. License No. 46076 CH2M HILL 255 E. Robinson Street, Suite 505 Orlando, FL 32801 PH (407) 423-0030 Certificate of Authorization No. 000072	STATE OF FLORIDA DEPARTMENT OF TRANSPORTATION			PROFILE SHEET (92) TURKEY LAKE RD		SHEET NO. 209
DATE	DESCRIPTION	DATE	DESCRIPTION		ROAD NO.	COUNTY	FINANCIAL PROJECT ID			
					SR 400	ORANGE	242484-7-32-01			


THE OFFICIAL RECORD OF THIS SHEET IS THE ELECTRONIC FILE DIGITALLY SIGNED AND SEALED UNDER RULE 61G15-23.004, F.A.C.



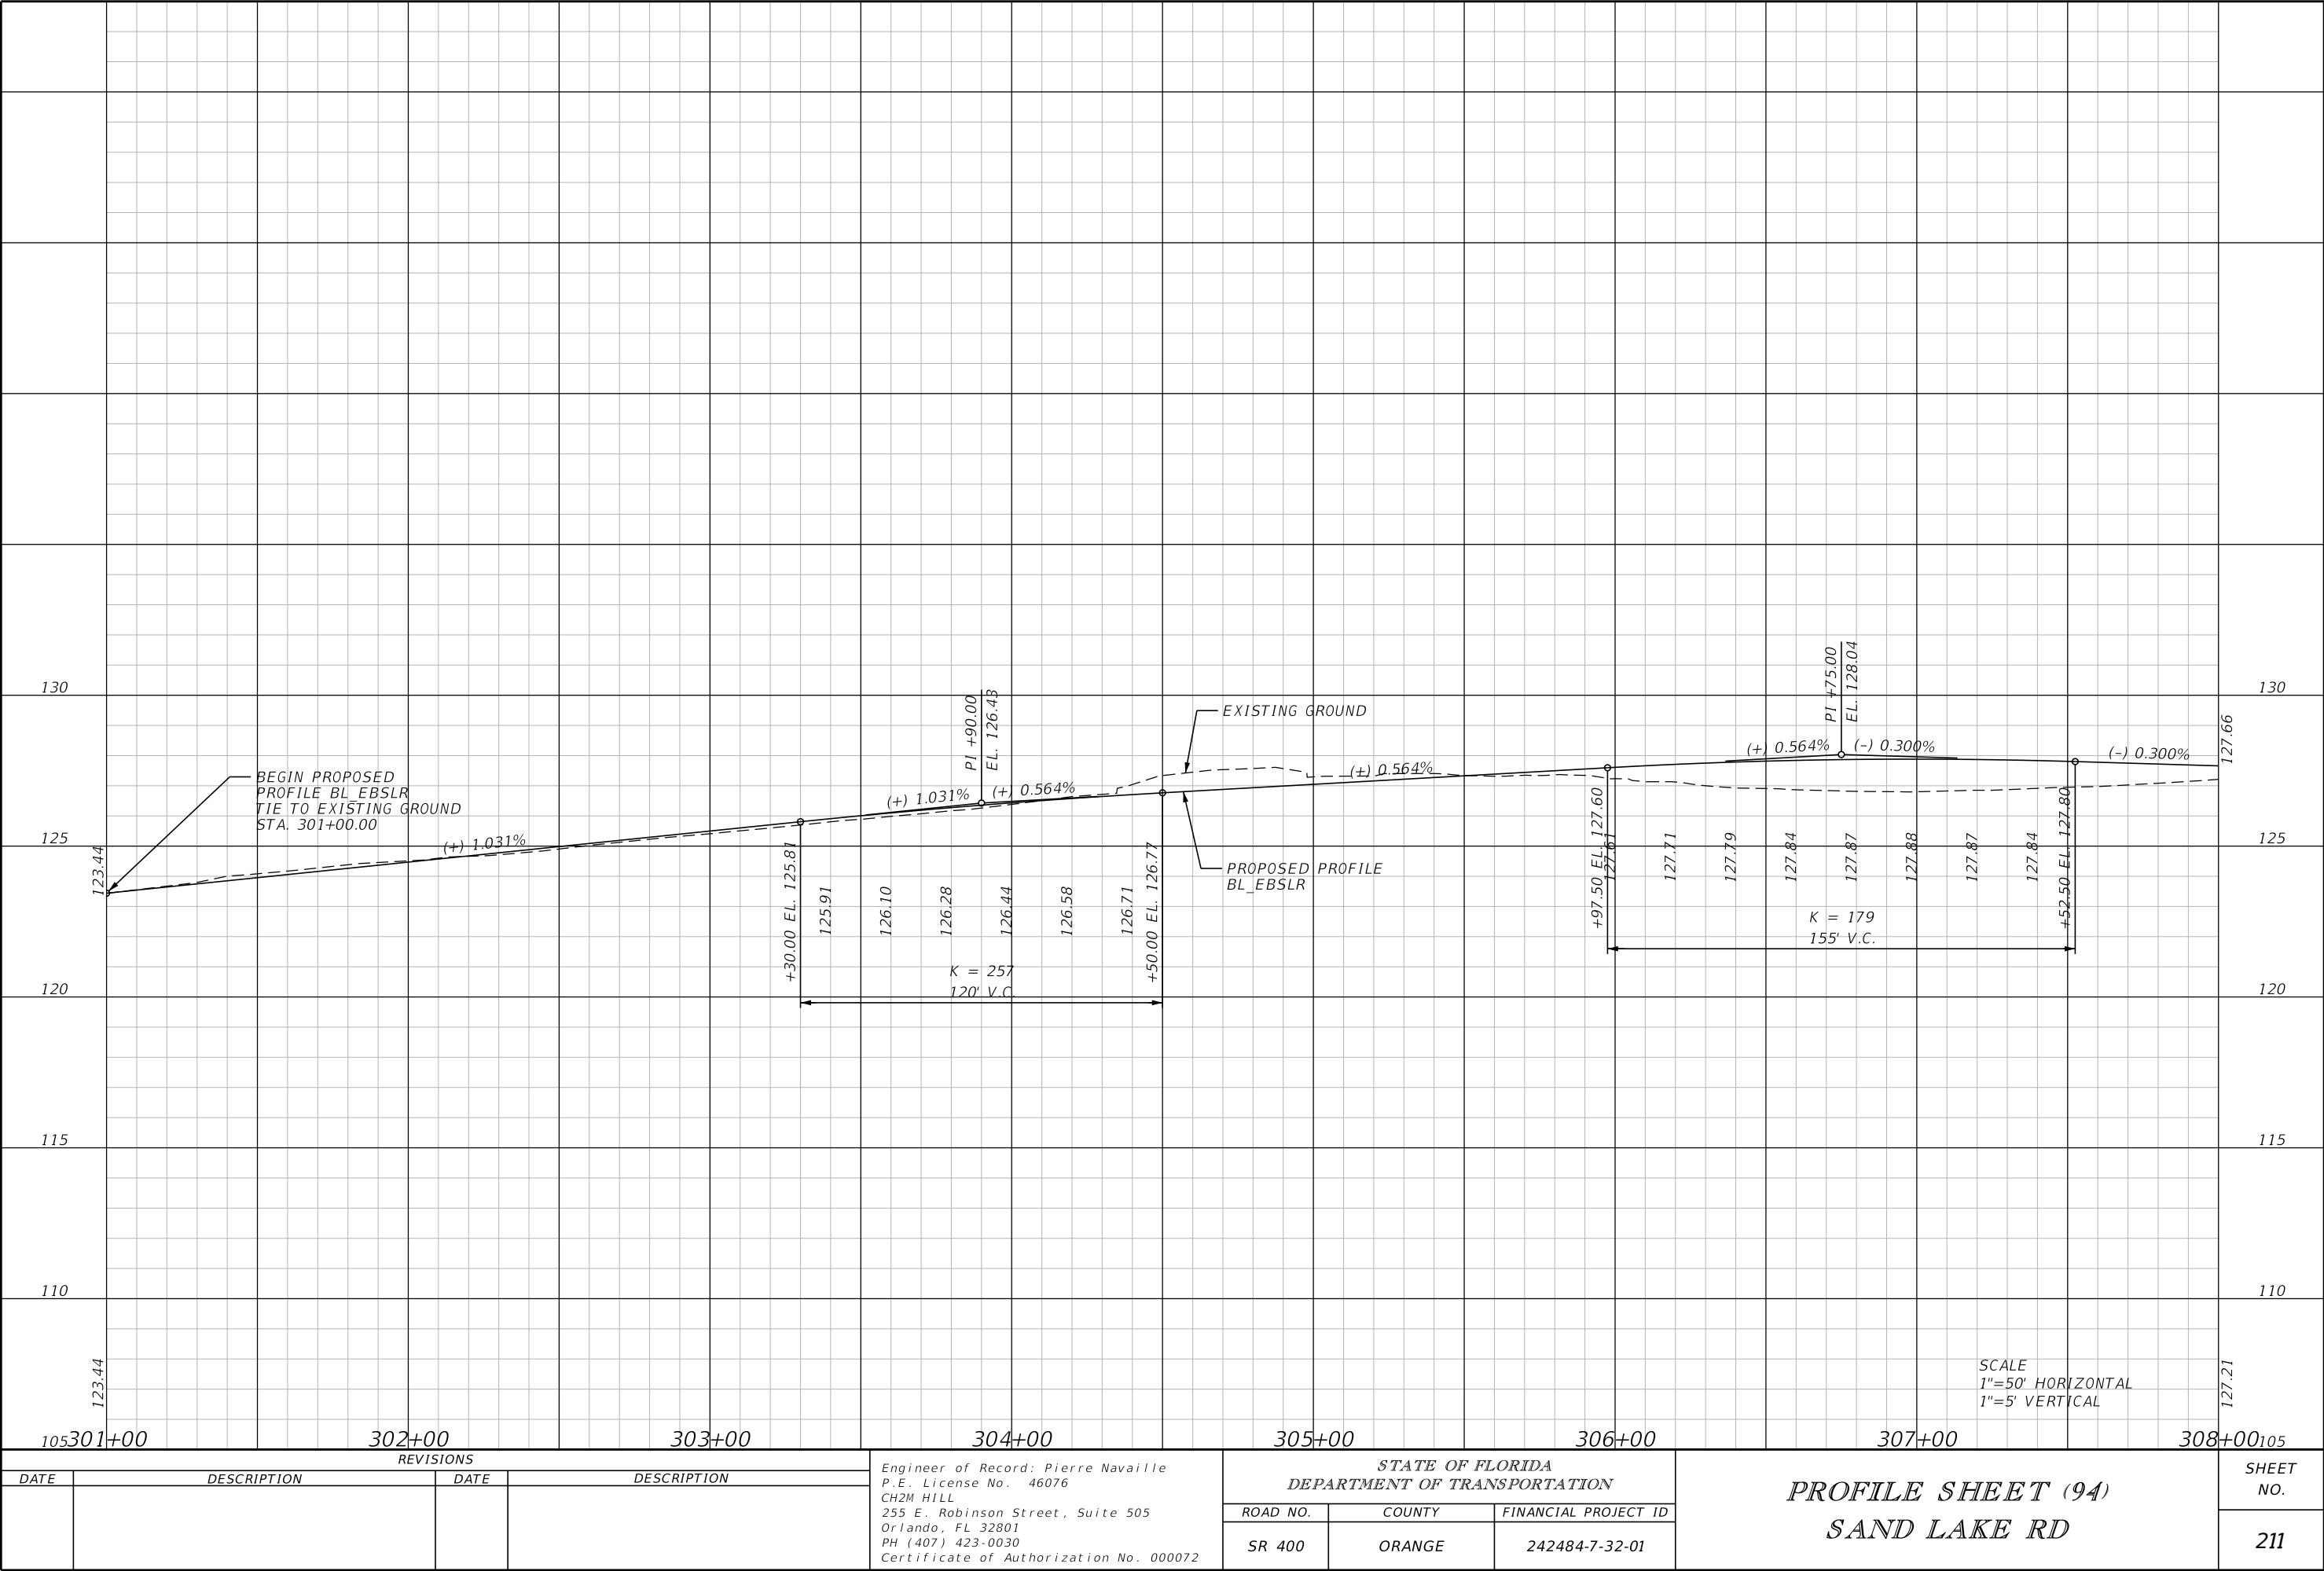


REVISIONS				Engineer of Record: Pierre Navaille P.E. License No. 46076 CH2M HILL 255 E. Robinson Street, Suite 505 Orlando, FL 32801 PH (407) 423-0030 Certificate of Authorization No. 000072	STATE OF FLORIDA DEPARTMENT OF TRANSPORTATION			PROFILE SHEET (94) SAND LAKE RD	SHEET NO.
DATE	DESCRIPTION	DATE	DESCRIPTION		ROAD NO.	COUNTY	FINANCIAL PROJECT ID		211
					SR 400	ORANGE	242484-7-32-01		

THE OFFICIAL RECORD OF THIS SHEET IS THE ELECTRONIC FILE DIGITALLY SIGNED AND SEALED UNDER RULE 61G15-23.004, F.A.C.

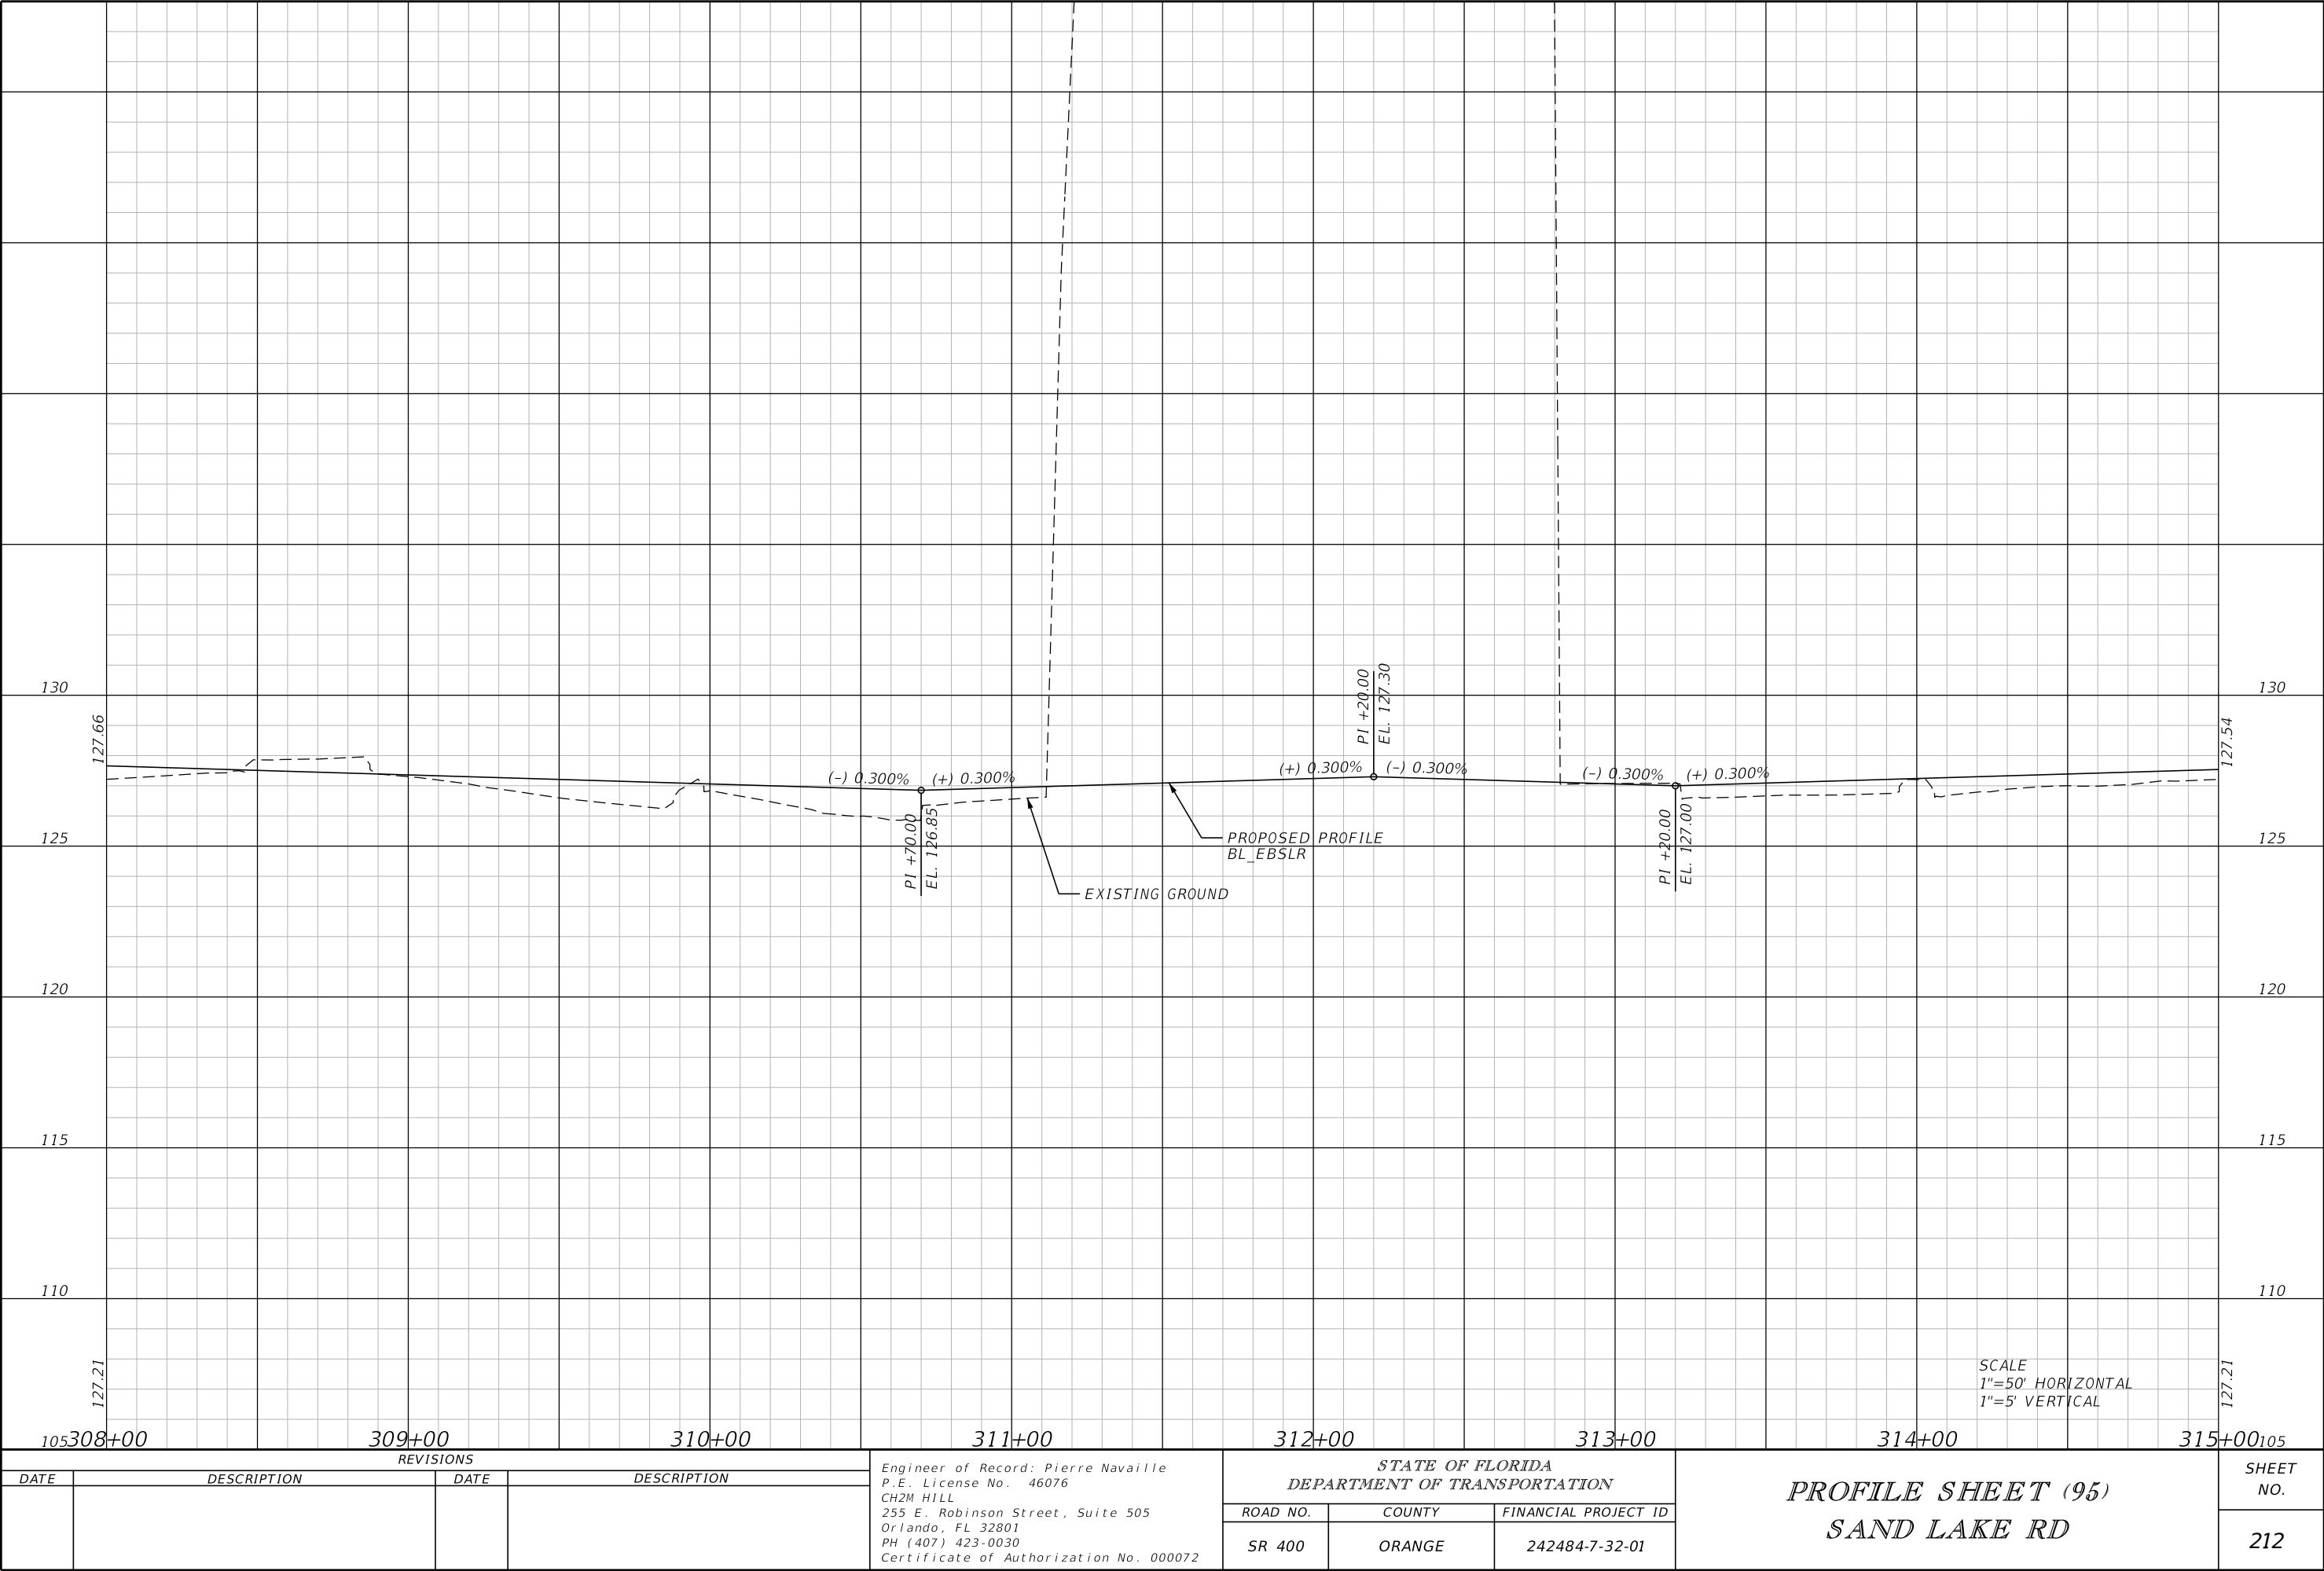


REVISIONS				Engineer of Record: Pierre Navaille P.E. License No. 46076 CH2M HILL 255 E. Robinson Street, Suite 505 Orlando, FL 32801 PH (407) 423-0030 Certificate of Authorization No. 000072	STATE OF FLORIDA DEPARTMENT OF TRANSPORTATION			PROFILE SHEET (95) SAND LAKE RD		SHEET NO.	
DATE	DESCRIPTION	DATE	DESCRIPTION		ROAD NO.	COUNTY	FINANCIAL PROJECT ID			212	
					SR 400	ORANGE	242484-7-32-01				

THE OFFICIAL RECORD OF THIS SHEET IS THE ELECTRONIC FILE DIGITALLY SIGNED AND SEALED UNDER RULE 61G15-23.004, F.A.C.

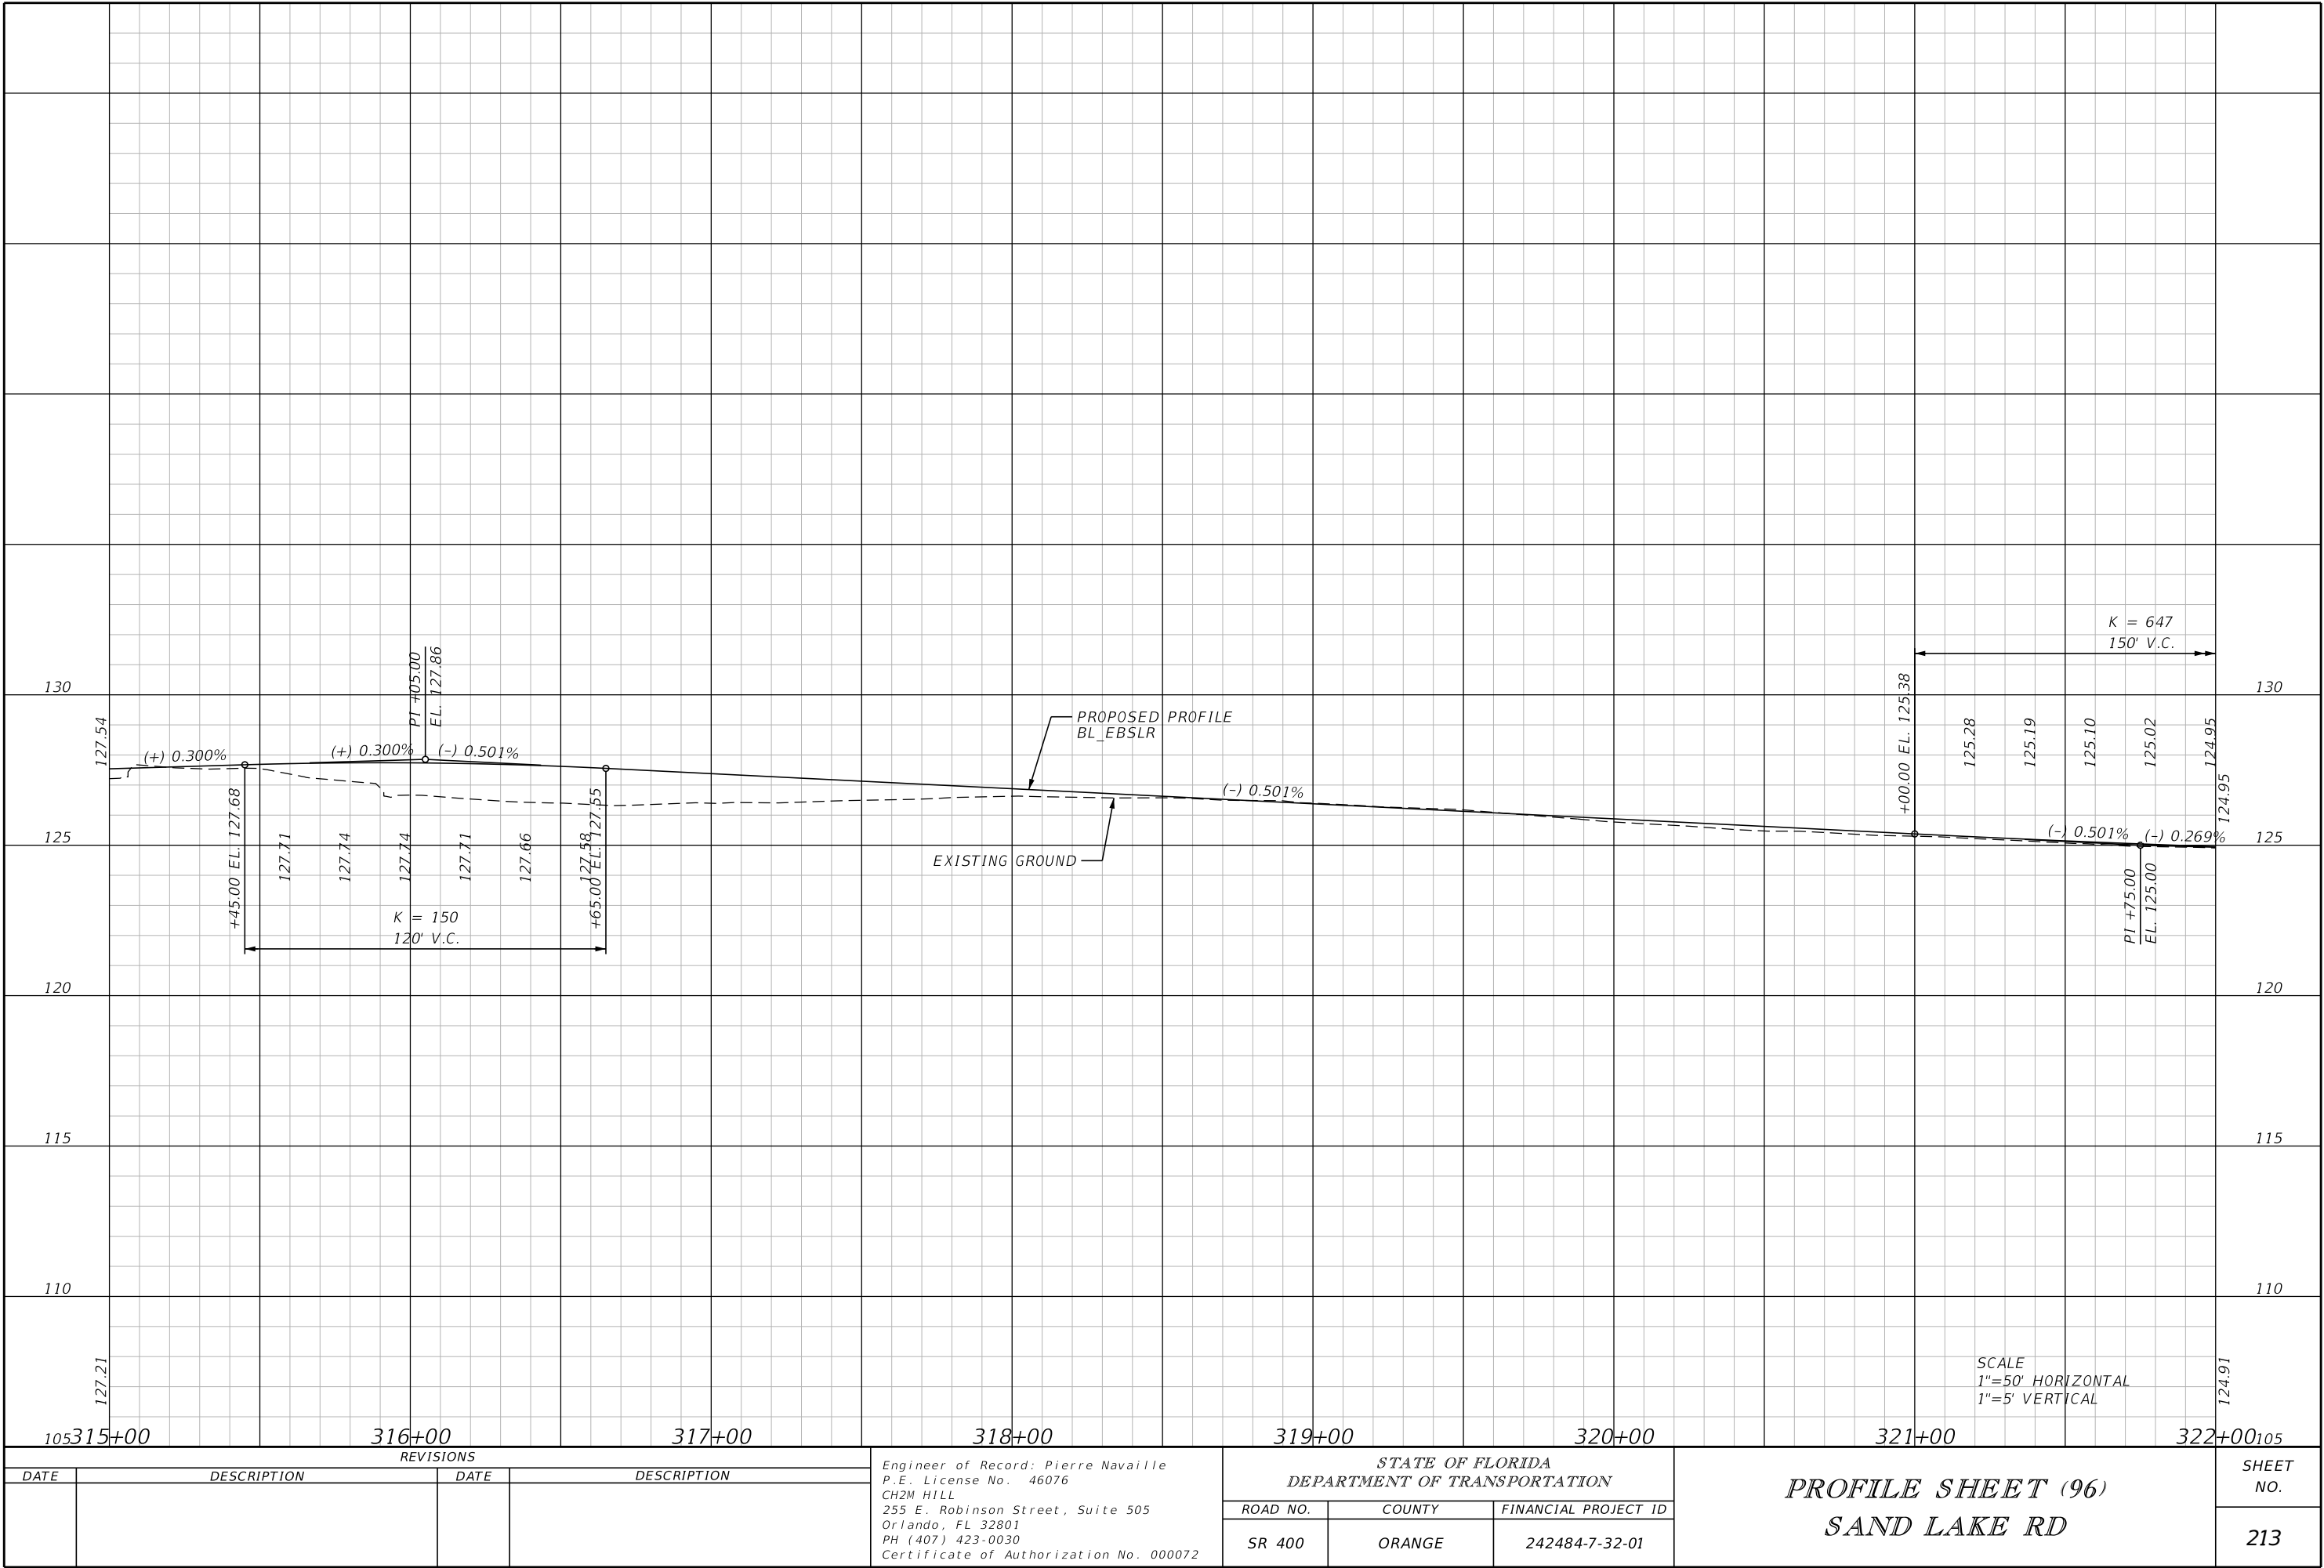


REVISIONS				Engineer of Record: Pierre Navaille P.E. License No. 46076 CH2M HILL 255 E. Robinson Street, Suite 505 Orlando, FL 32801 PH (407) 423-0030 Certificate of Authorization No. 000072	STATE OF FLORIDA DEPARTMENT OF TRANSPORTATION			PROFILE SHEET (96) SAND LAKE RD	SHEET NO. 213
DATE	DESCRIPTION	DATE	DESCRIPTION		ROAD NO.	COUNTY	FINANCIAL PROJECT ID		
					SR 400	ORANGE	242484-7-32-01		

THE OFFICIAL RECORD OF THIS SHEET IS THE ELECTRONIC FILE DIGITALLY SIGNED AND SEALED UNDER RULE 61G15-23.004, F.A.C.

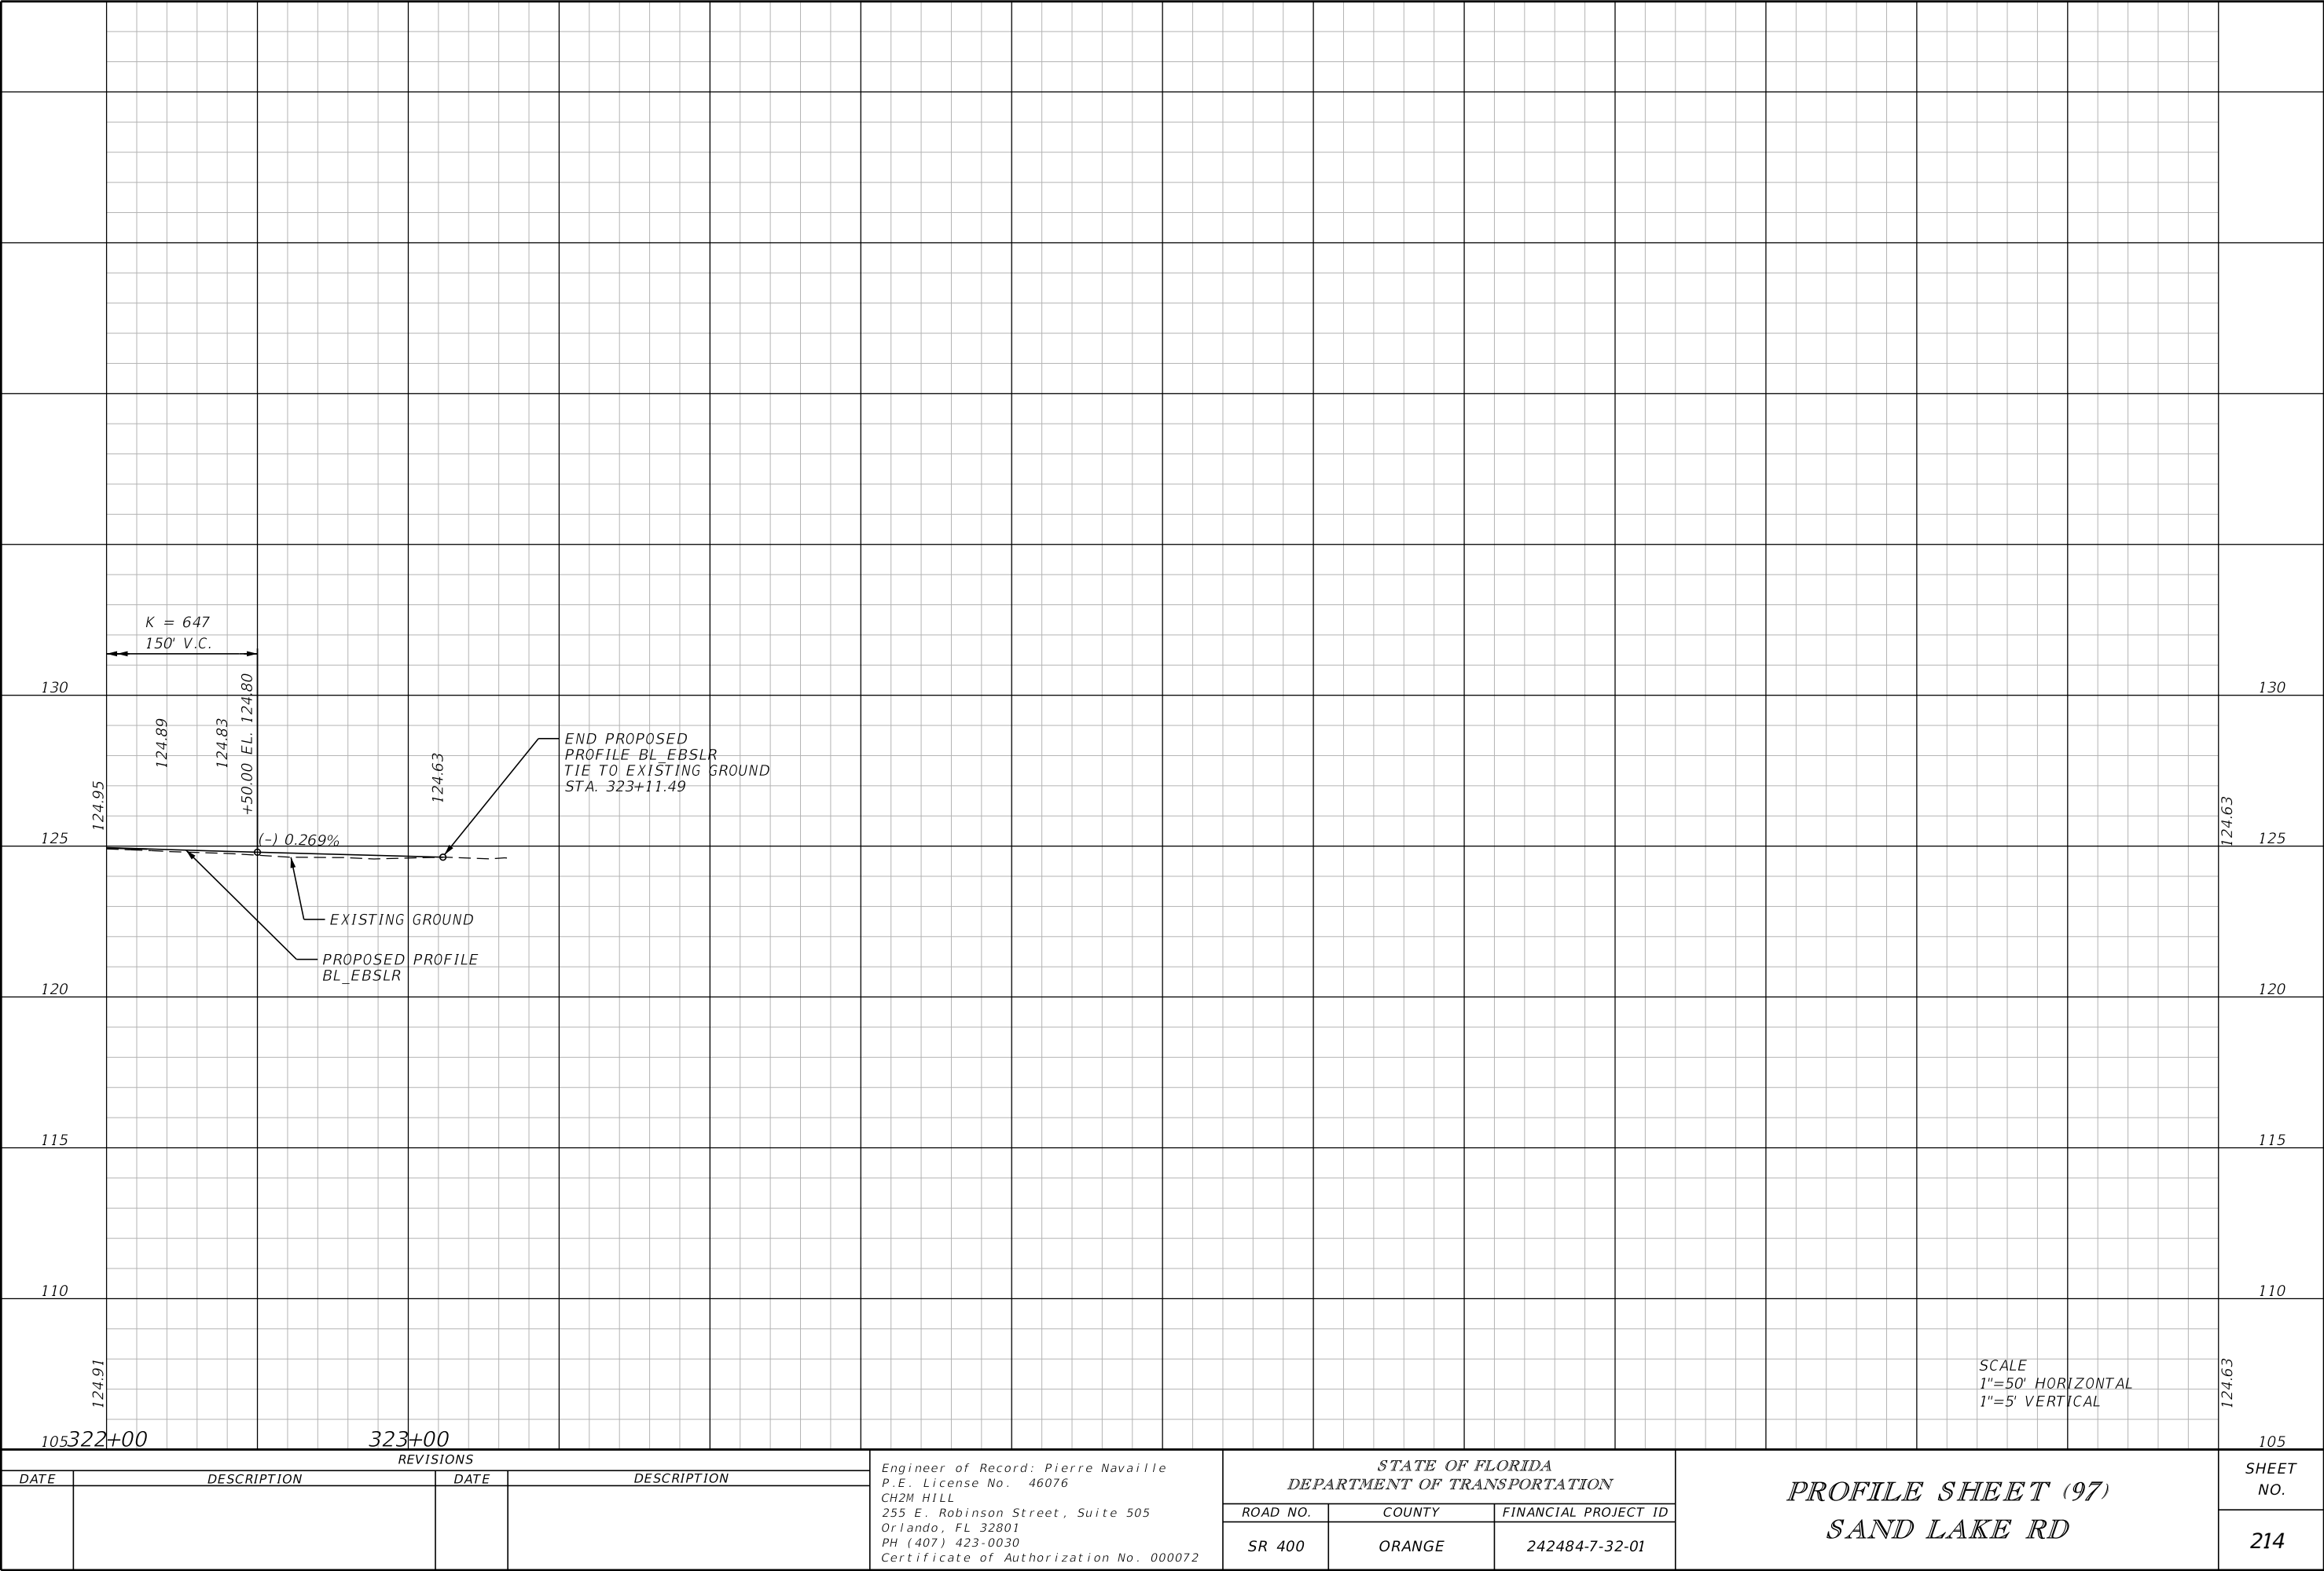


THE OFFICIAL RECORD OF THIS SHEET IS THE ELECTRONIC FILE DIGITALLY SIGNED AND SEALED UNDER RULE 61G15-23.004, F.A.C.

REVISIONS				Engineer of Record: Pierre Navaille P.E. License No. 46076 CH2M HILL 255 E. Robinson Street, Suite 505 Orlando, FL 32801 PH (407) 423-0030 Certificate of Authorization No. 000072	STATE OF FLORIDA DEPARTMENT OF TRANSPORTATION			PROFILE SHEET (97) SAND LAKE RD		SHEET NO.
DATE	DESCRIPTION	DATE	DESCRIPTION		ROAD NO.	COUNTY	FINANCIAL PROJECT ID			
					SR 400	ORANGE	242484-7-32-01			
										214

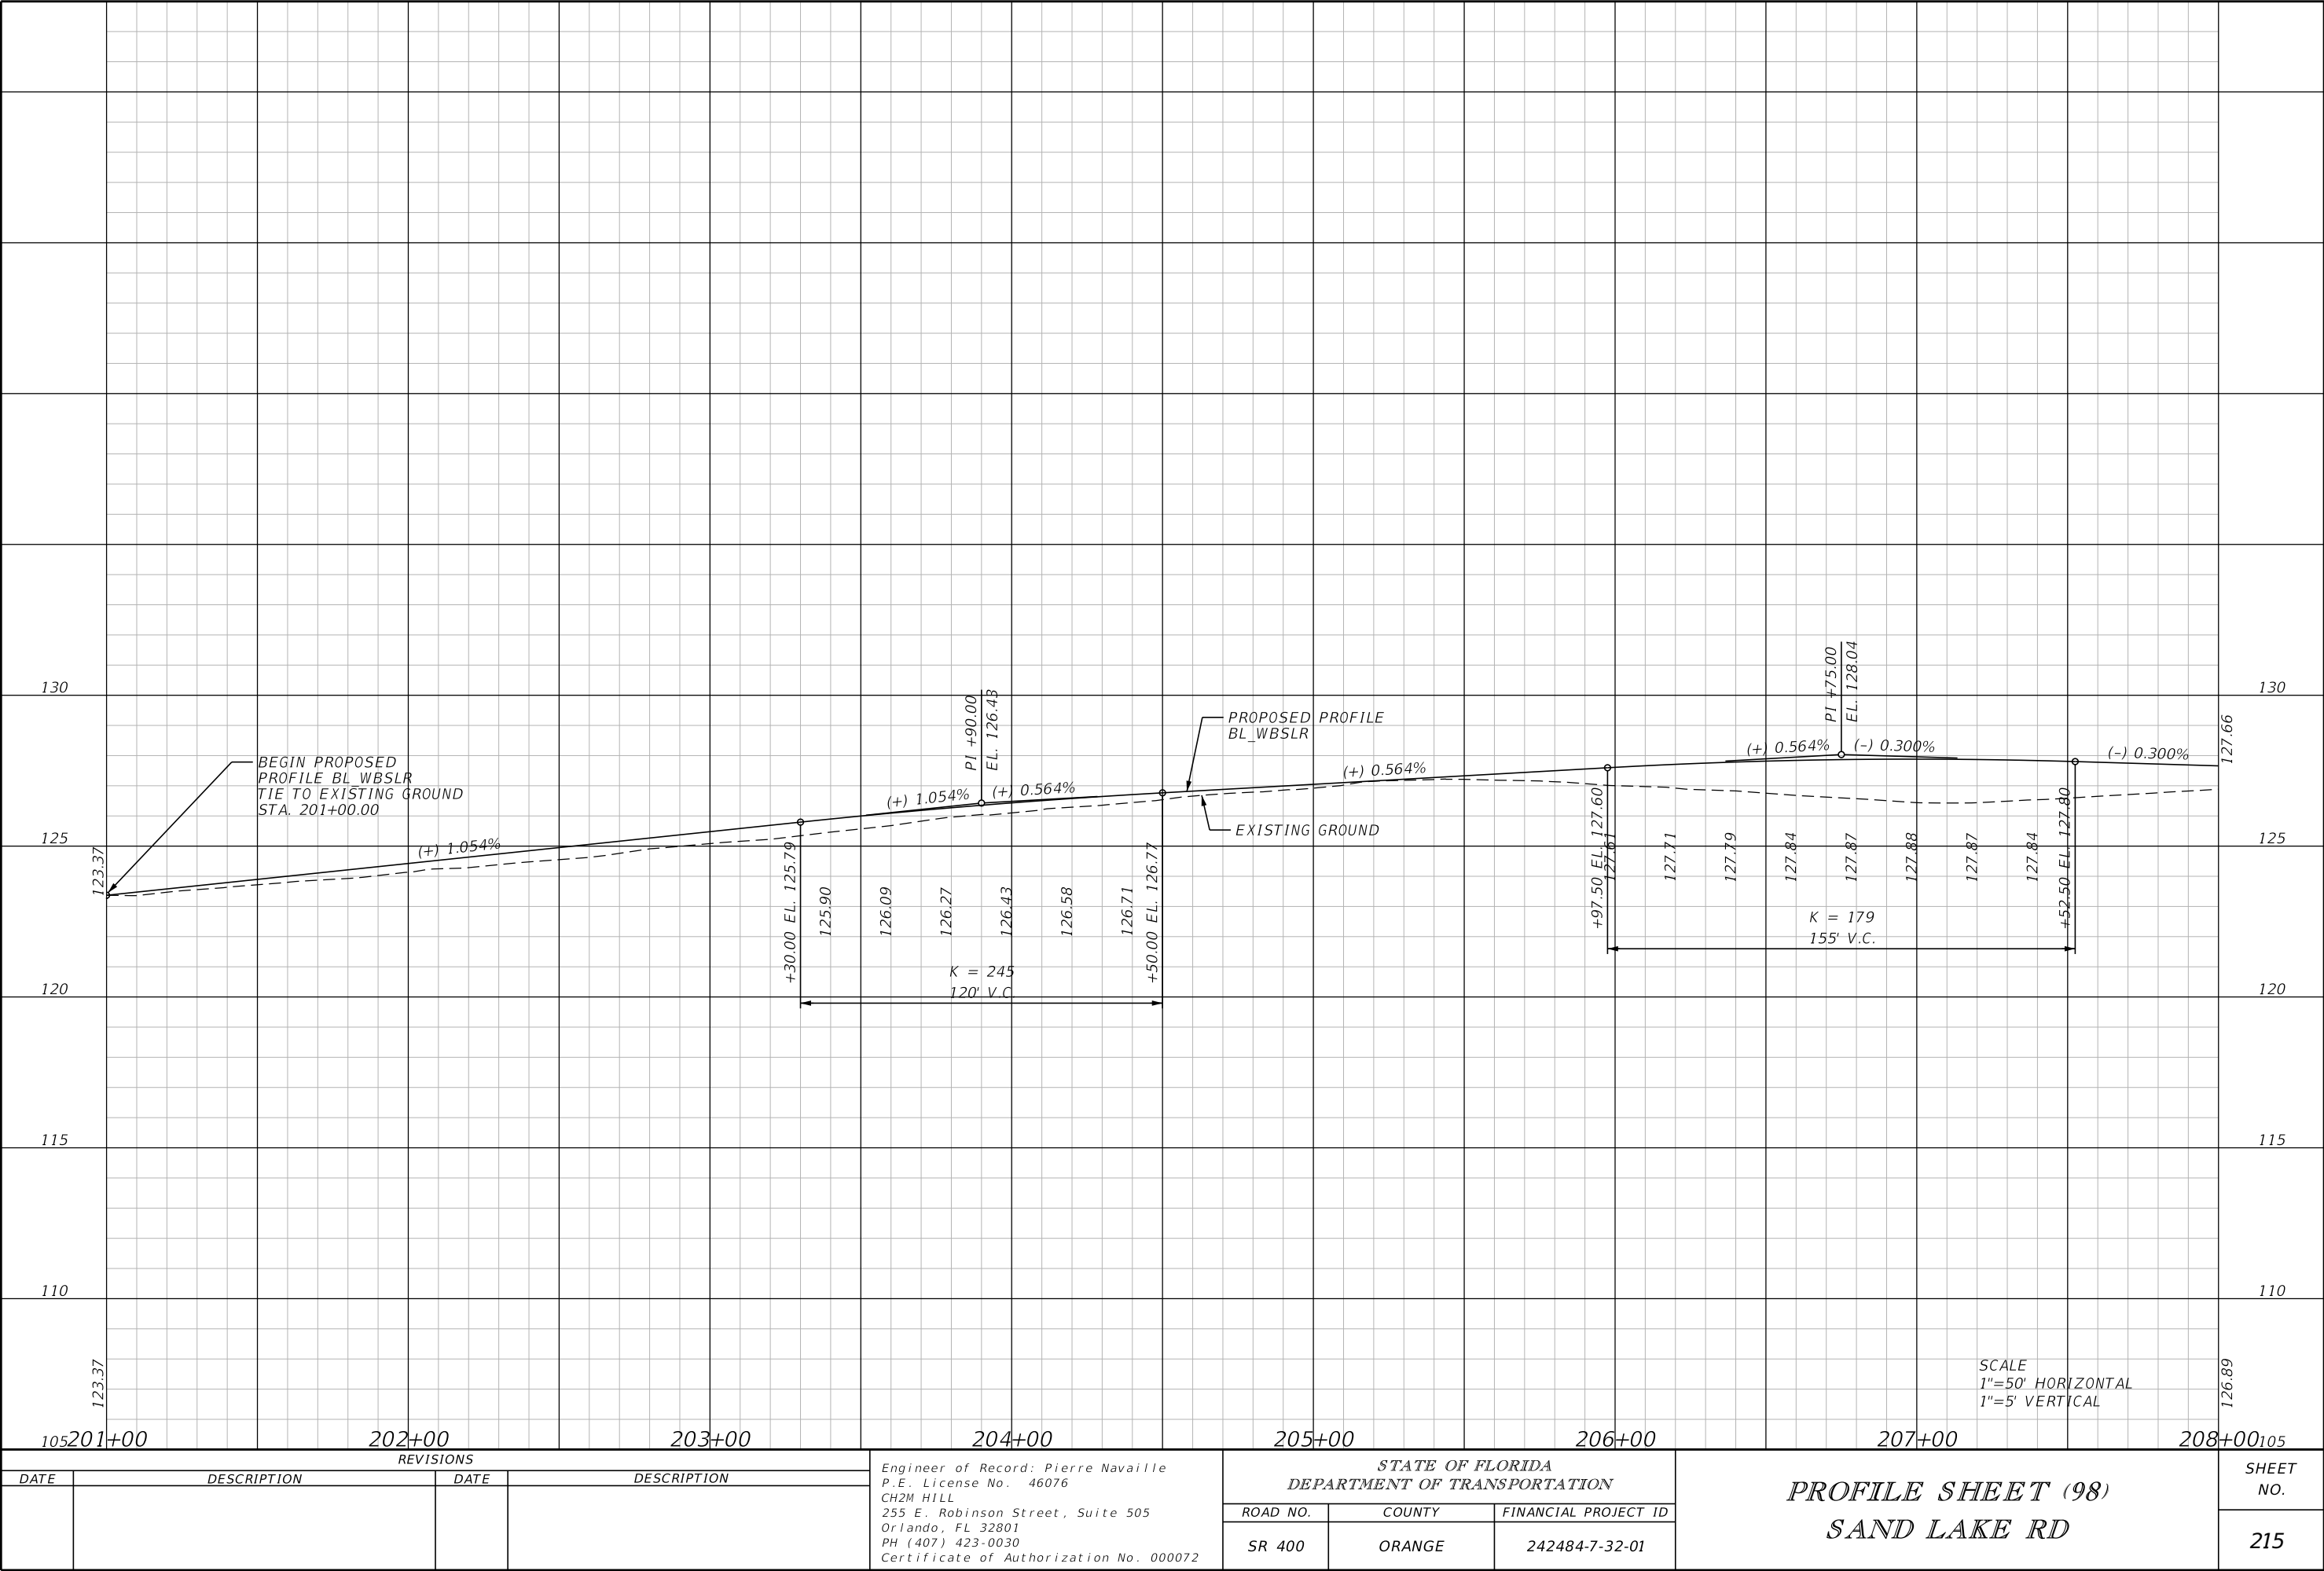


REVISIONS				Engineer of Record: Pierre Navaille P.E. License No. 46076 CH2M HILL 255 E. Robinson Street, Suite 505 Orlando, FL 32801 PH (407) 423-0030 Certificate of Authorization No. 000072	STATE OF FLORIDA DEPARTMENT OF TRANSPORTATION			PROFILE SHEET (98) SAND LAKE RD	SHEET NO.
DATE	DESCRIPTION	DATE	DESCRIPTION		ROAD NO.	COUNTY	FINANCIAL PROJECT ID		215
					SR 400	ORANGE	242484-7-32-01		

THE OFFICIAL RECORD OF THIS SHEET IS THE ELECTRONIC FILE DIGITALLY SIGNED AND SEALED UNDER RULE 61G15-23.004, F.A.C.

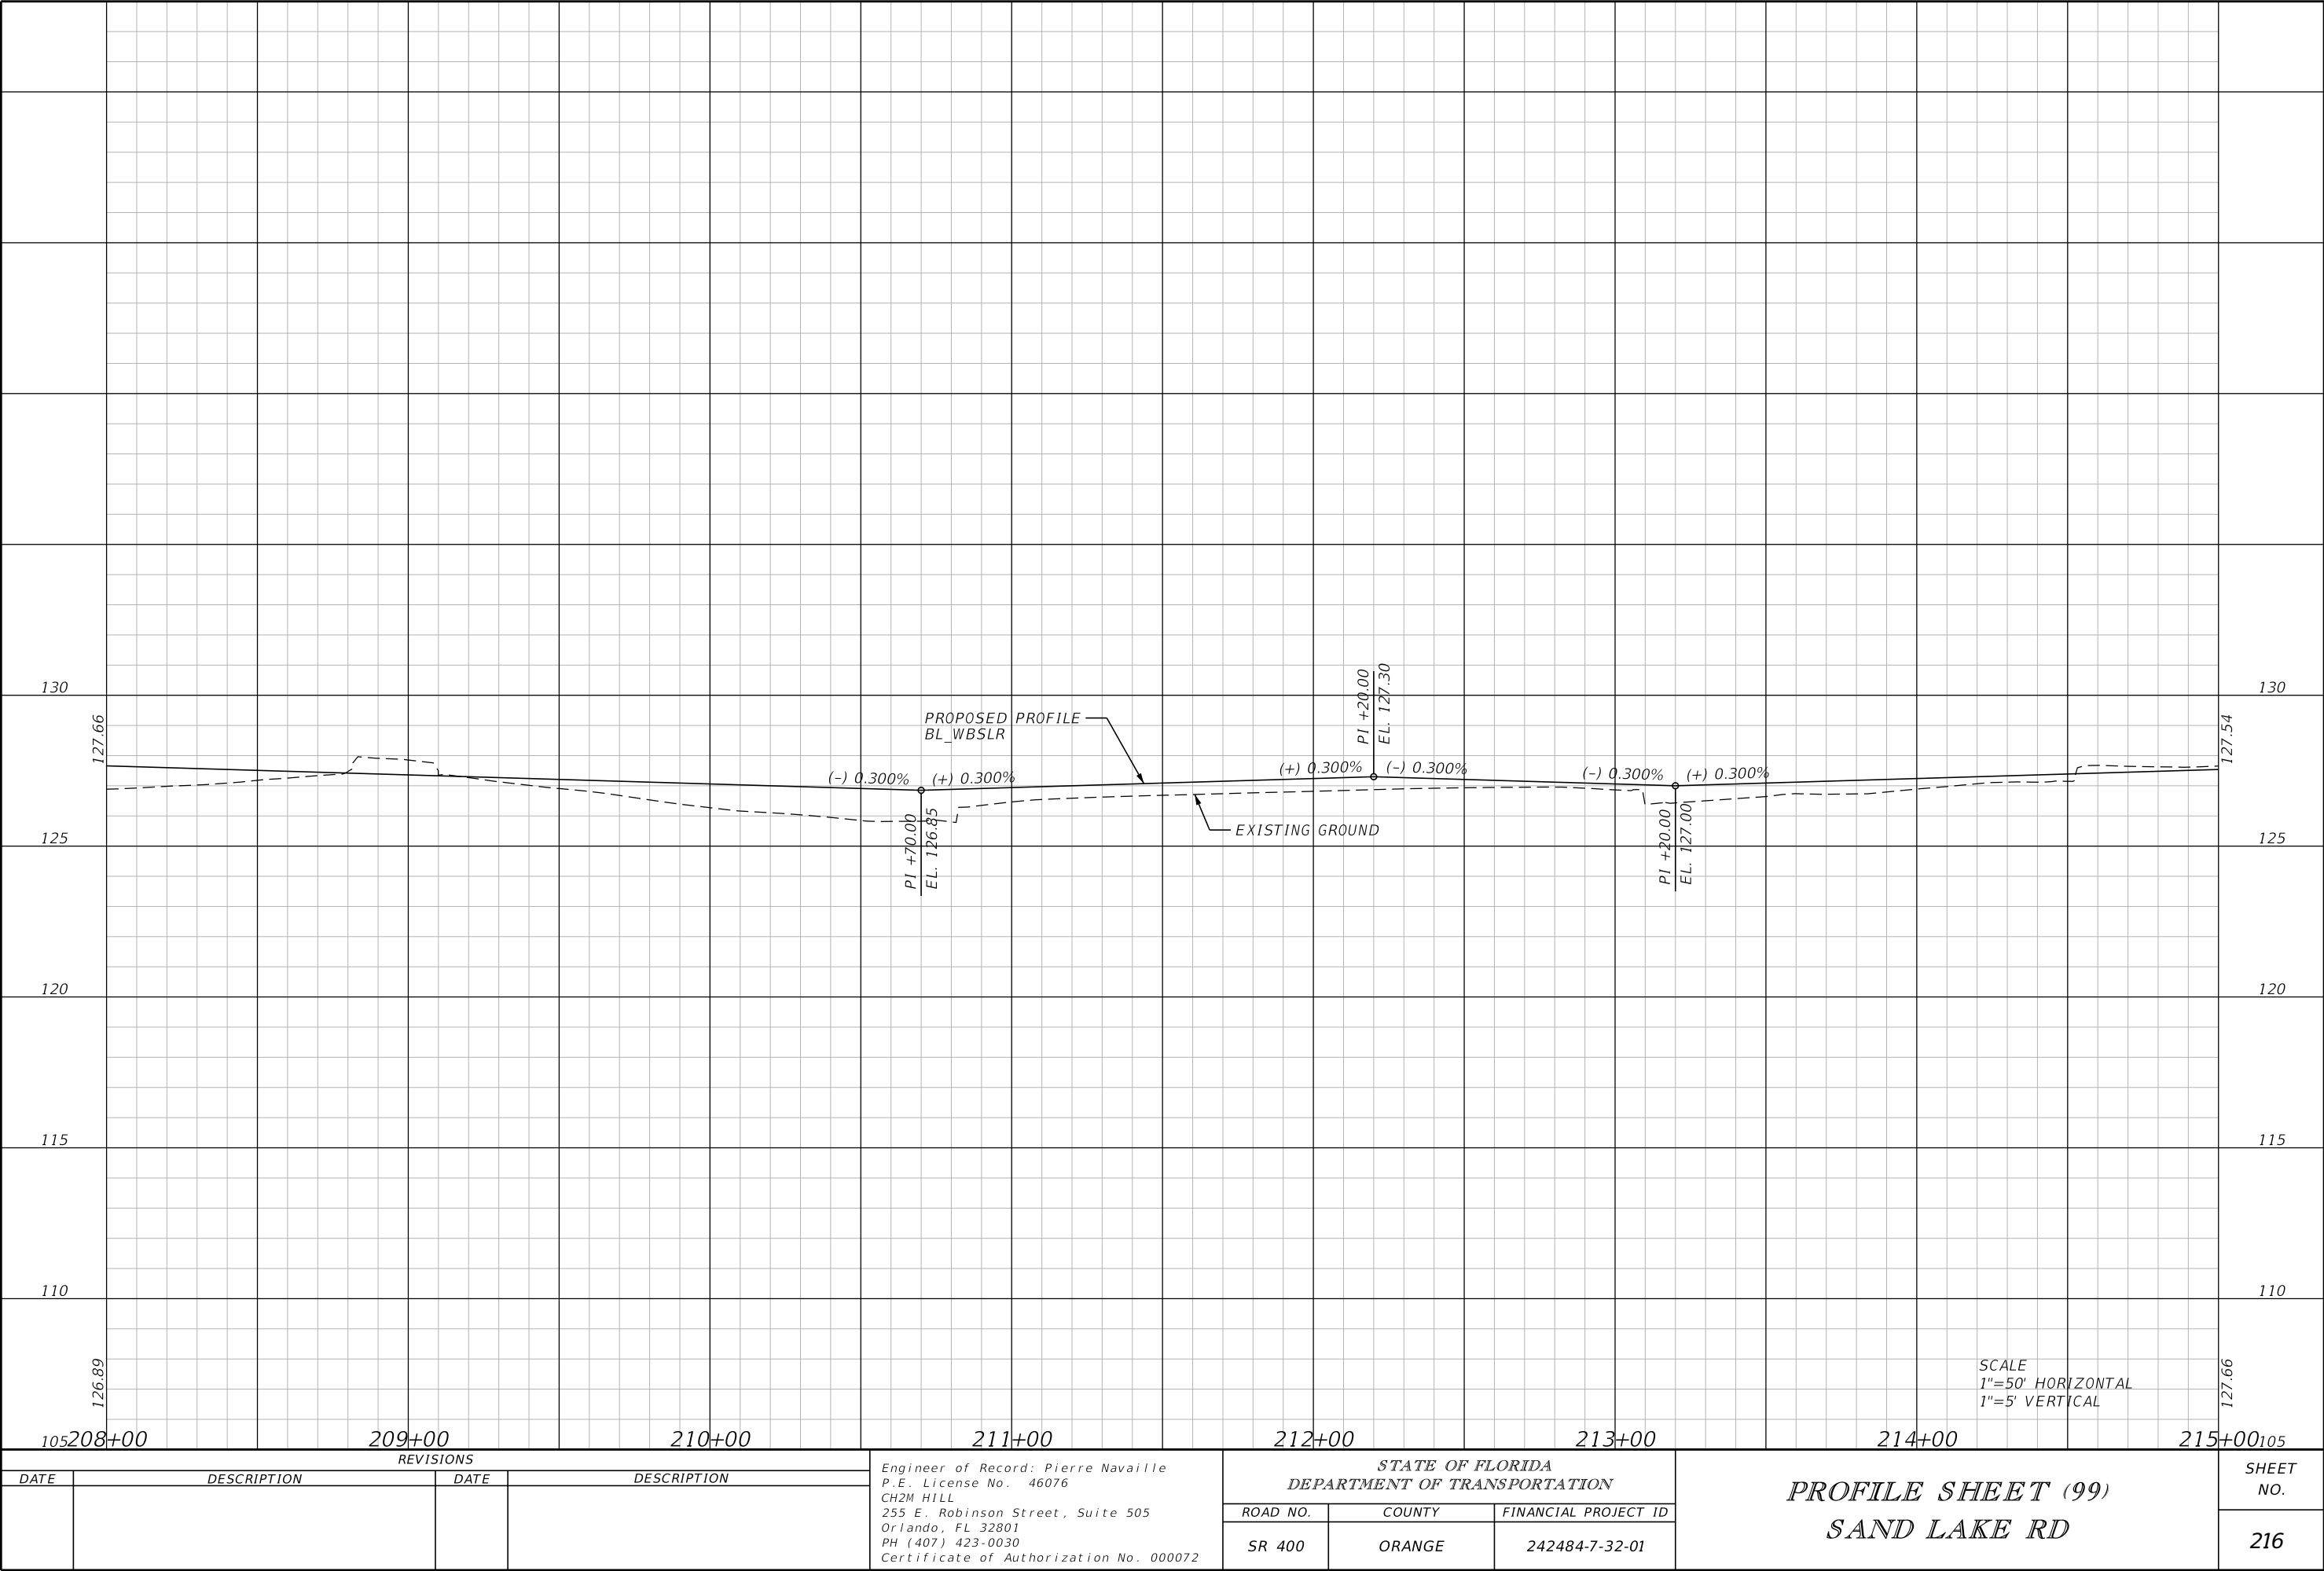


THE OFFICIAL RECORD OF THIS SHEET IS THE ELECTRONIC FILE DIGITALLY SIGNED AND SEALED UNDER RULE 61G15-23.004, F.A.C.


REVISIONS				Engineer of Record: Pierre Navaille P.E. License No. 46076 CH2M HILL 255 E. Robinson Street, Suite 505 Orlando, FL 32801 PH (407) 423-0030 Certificate of Authorization No. 000072	STATE OF FLORIDA DEPARTMENT OF TRANSPORTATION			PROFILE SHEET (99) SAND LAKE RD	SHEET NO.
DATE	DESCRIPTION	DATE	DESCRIPTION		ROAD NO.	COUNTY	FINANCIAL PROJECT ID		216
					SR 400	ORANGE	242484-7-32-01		

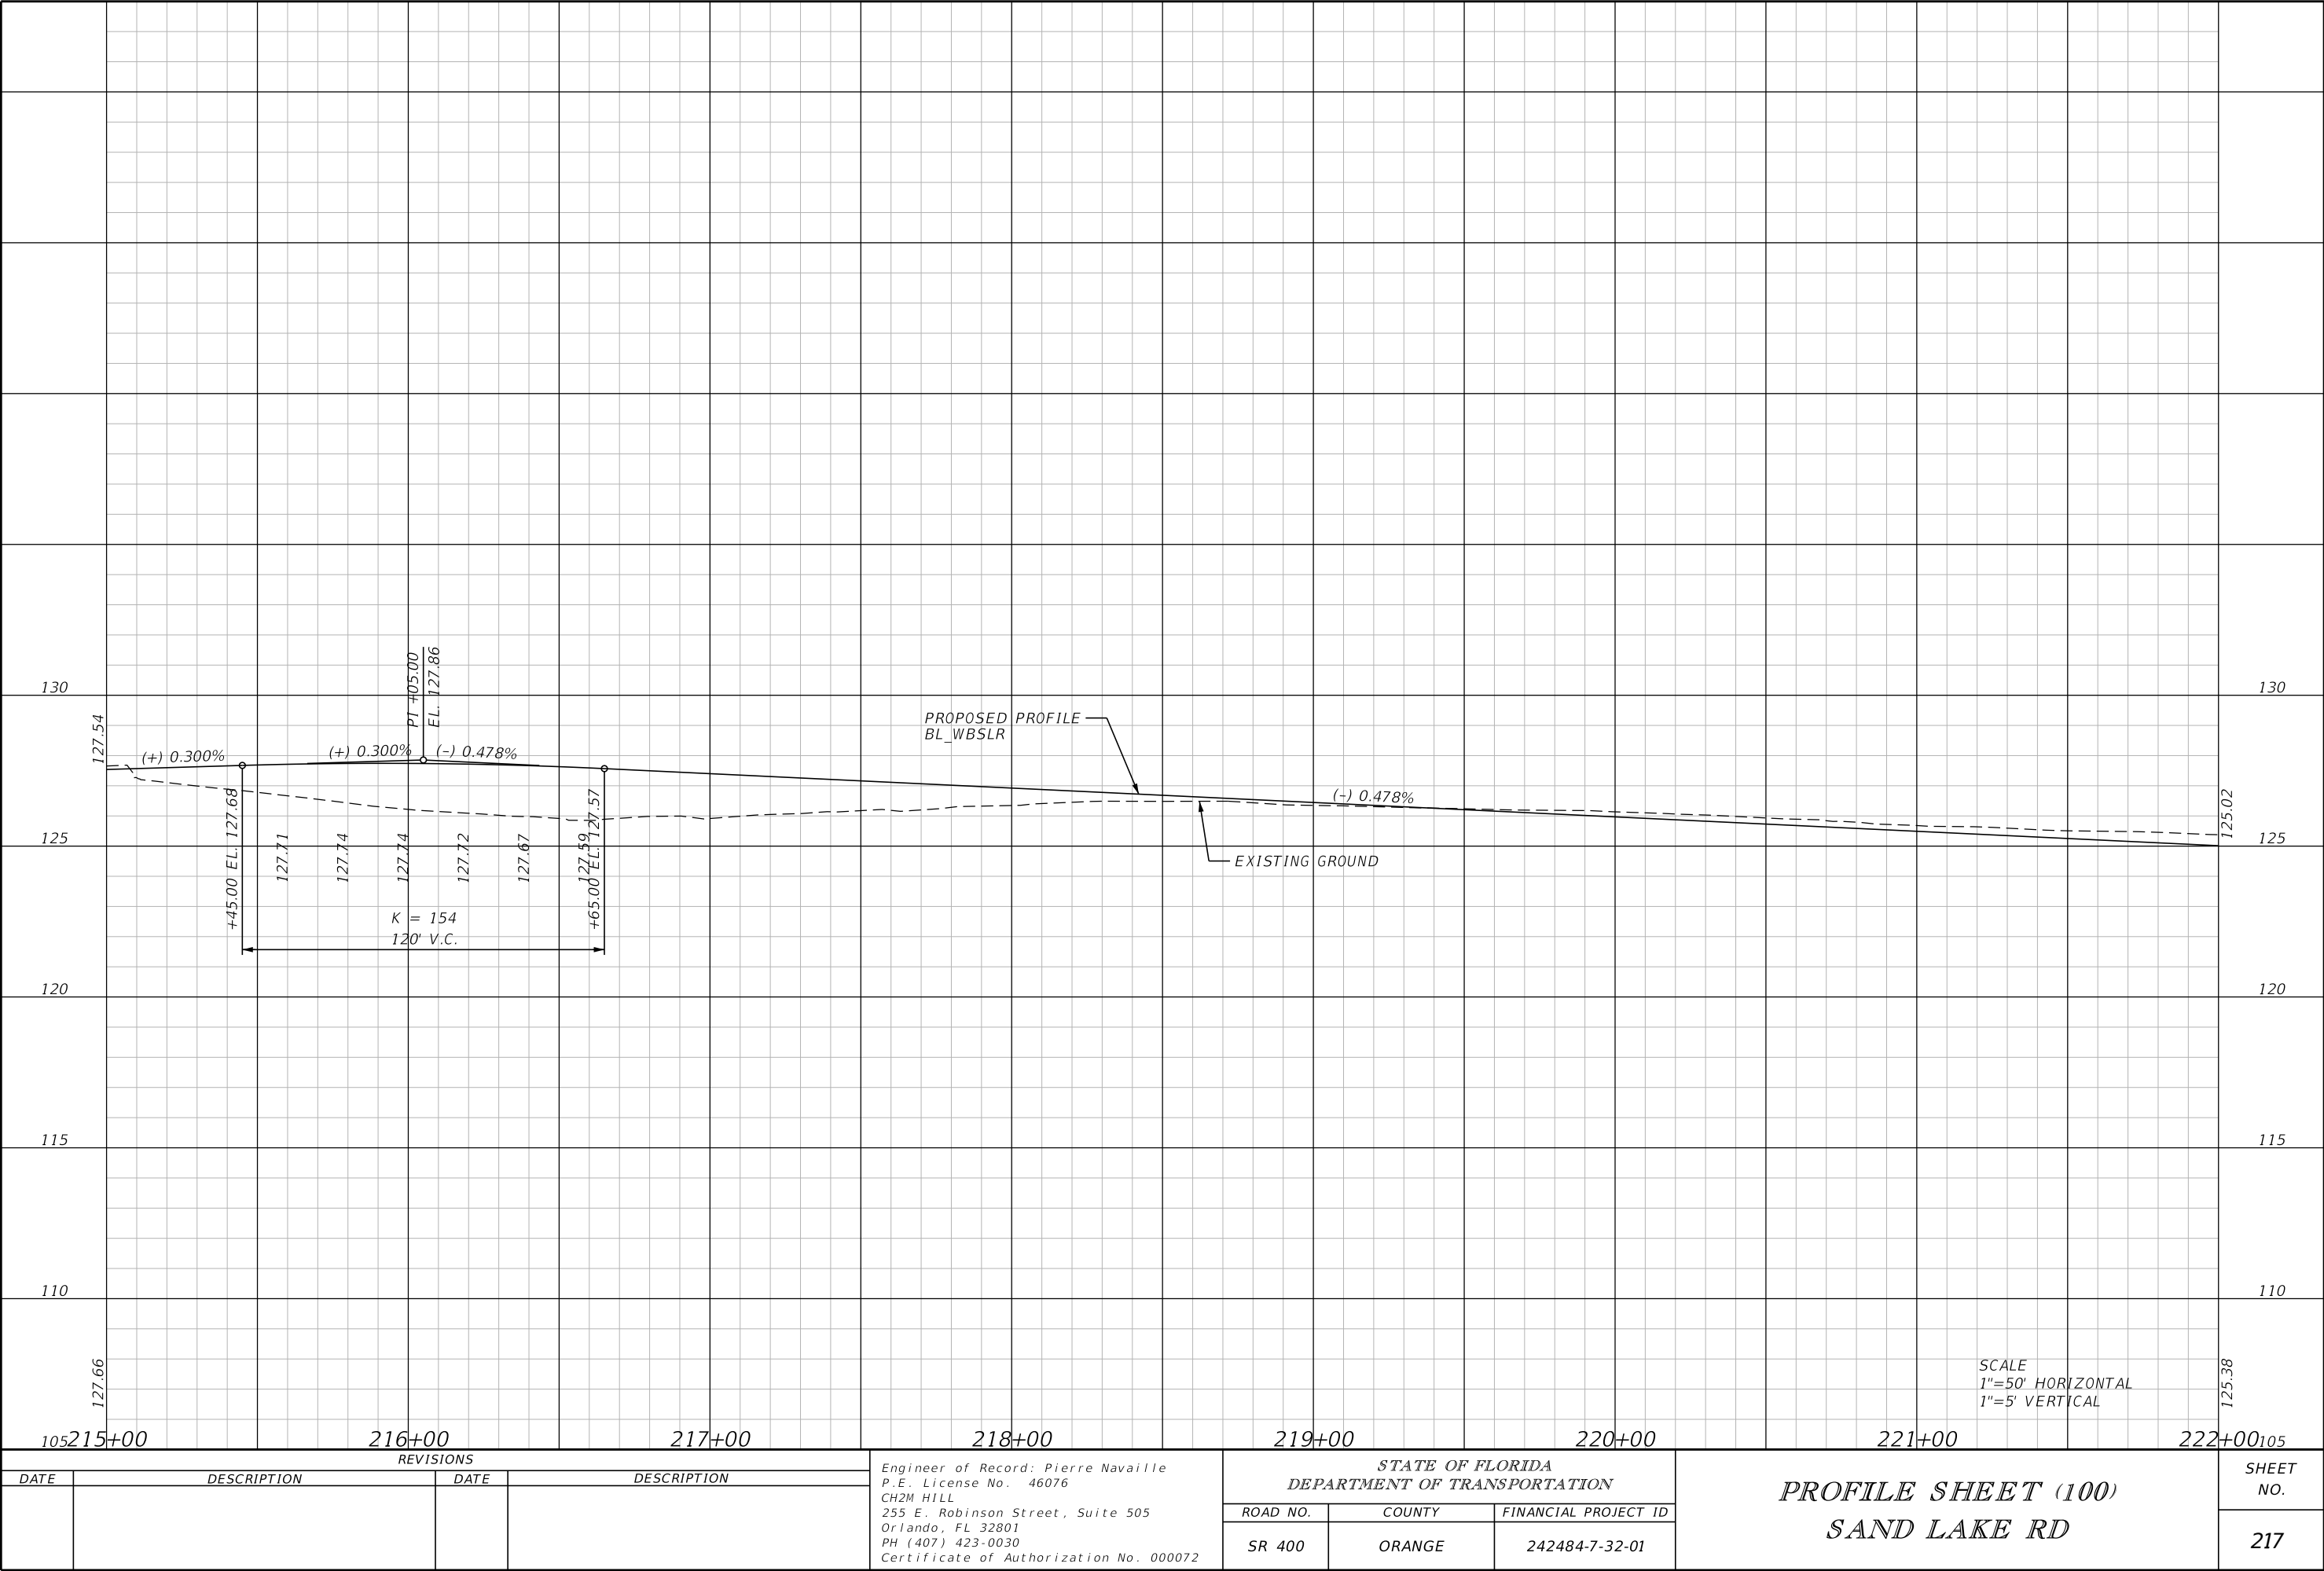


THE OFFICIAL RECORD OF THIS SHEET IS THE ELECTRONIC FILE DIGITALLY SIGNED AND SEALED UNDER RULE 61G15-23.004, F.A.C.

REVISIONS				Engineer of Record: Pierre Navaille P.E. License No. 46076 CH2M HILL 255 E. Robinson Street, Suite 505 Orlando, FL 32801 PH (407) 423-0030 Certificate of Authorization No. 000072	STATE OF FLORIDA DEPARTMENT OF TRANSPORTATION			PROFILE SHEET (100) SAND LAKE RD	SHEET NO. 217
DATE	DESCRIPTION	DATE	DESCRIPTION		ROAD NO.	COUNTY	FINANCIAL PROJECT ID		
					SR 400	ORANGE	242484-7-32-01		

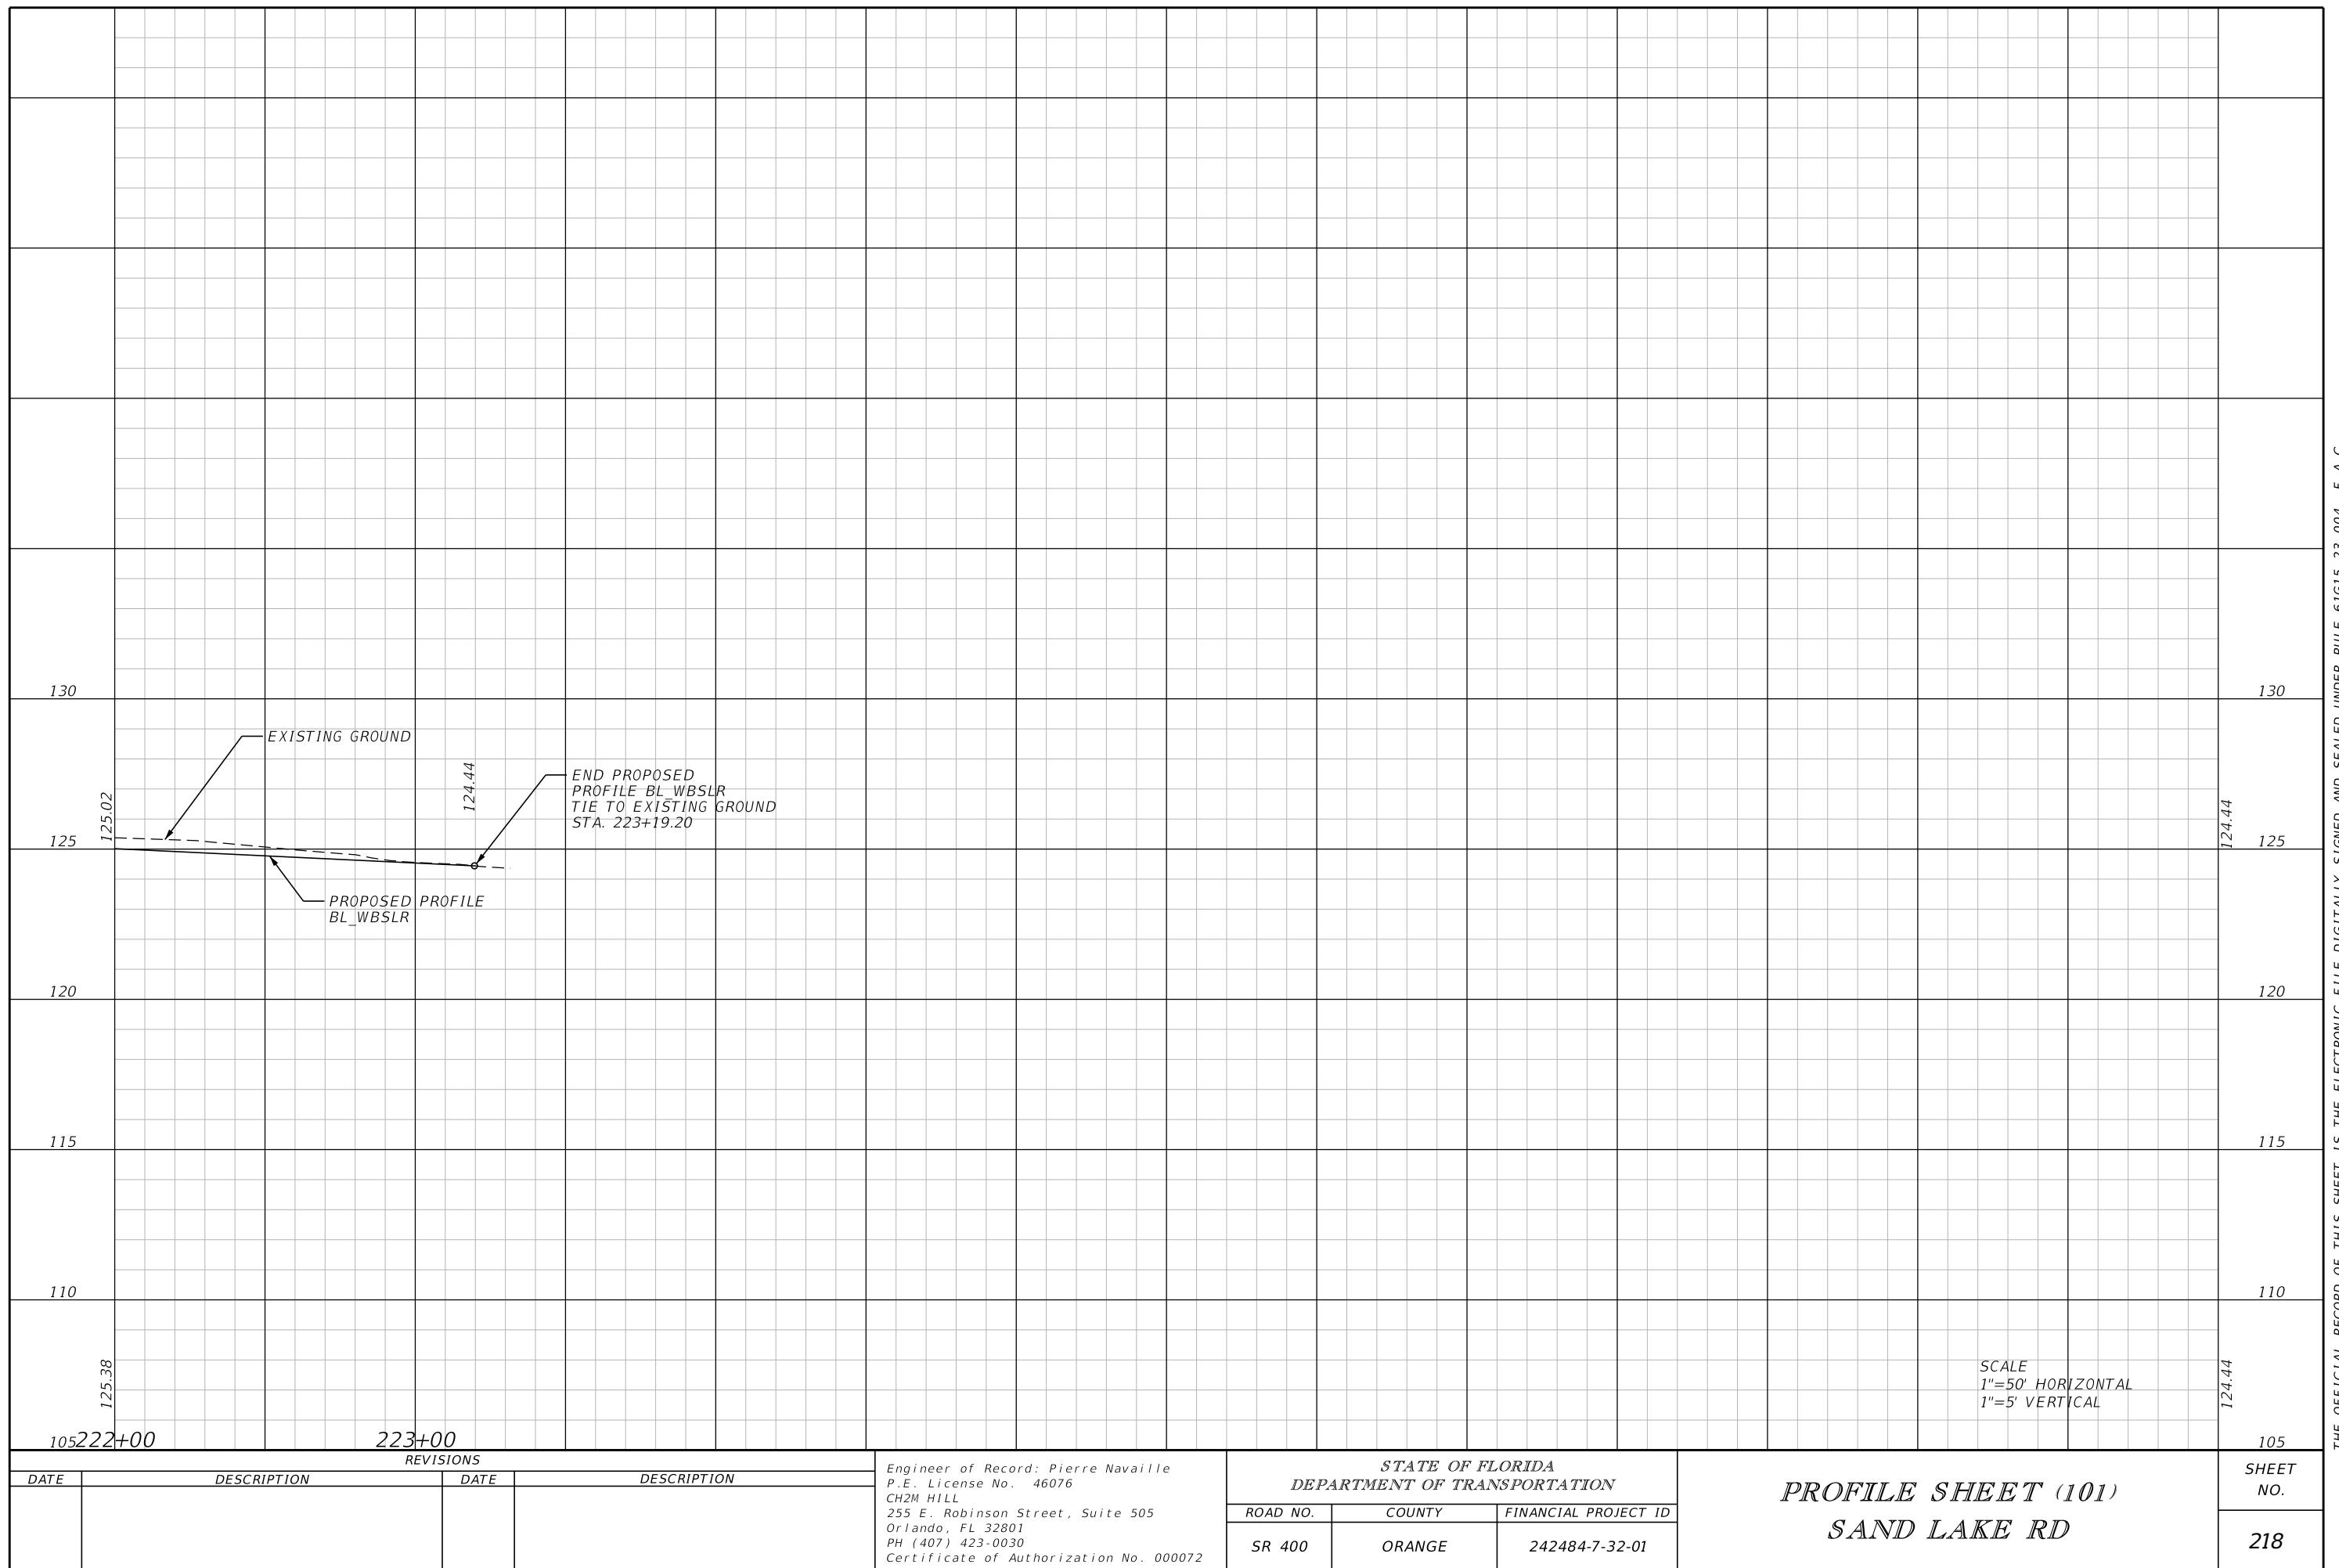

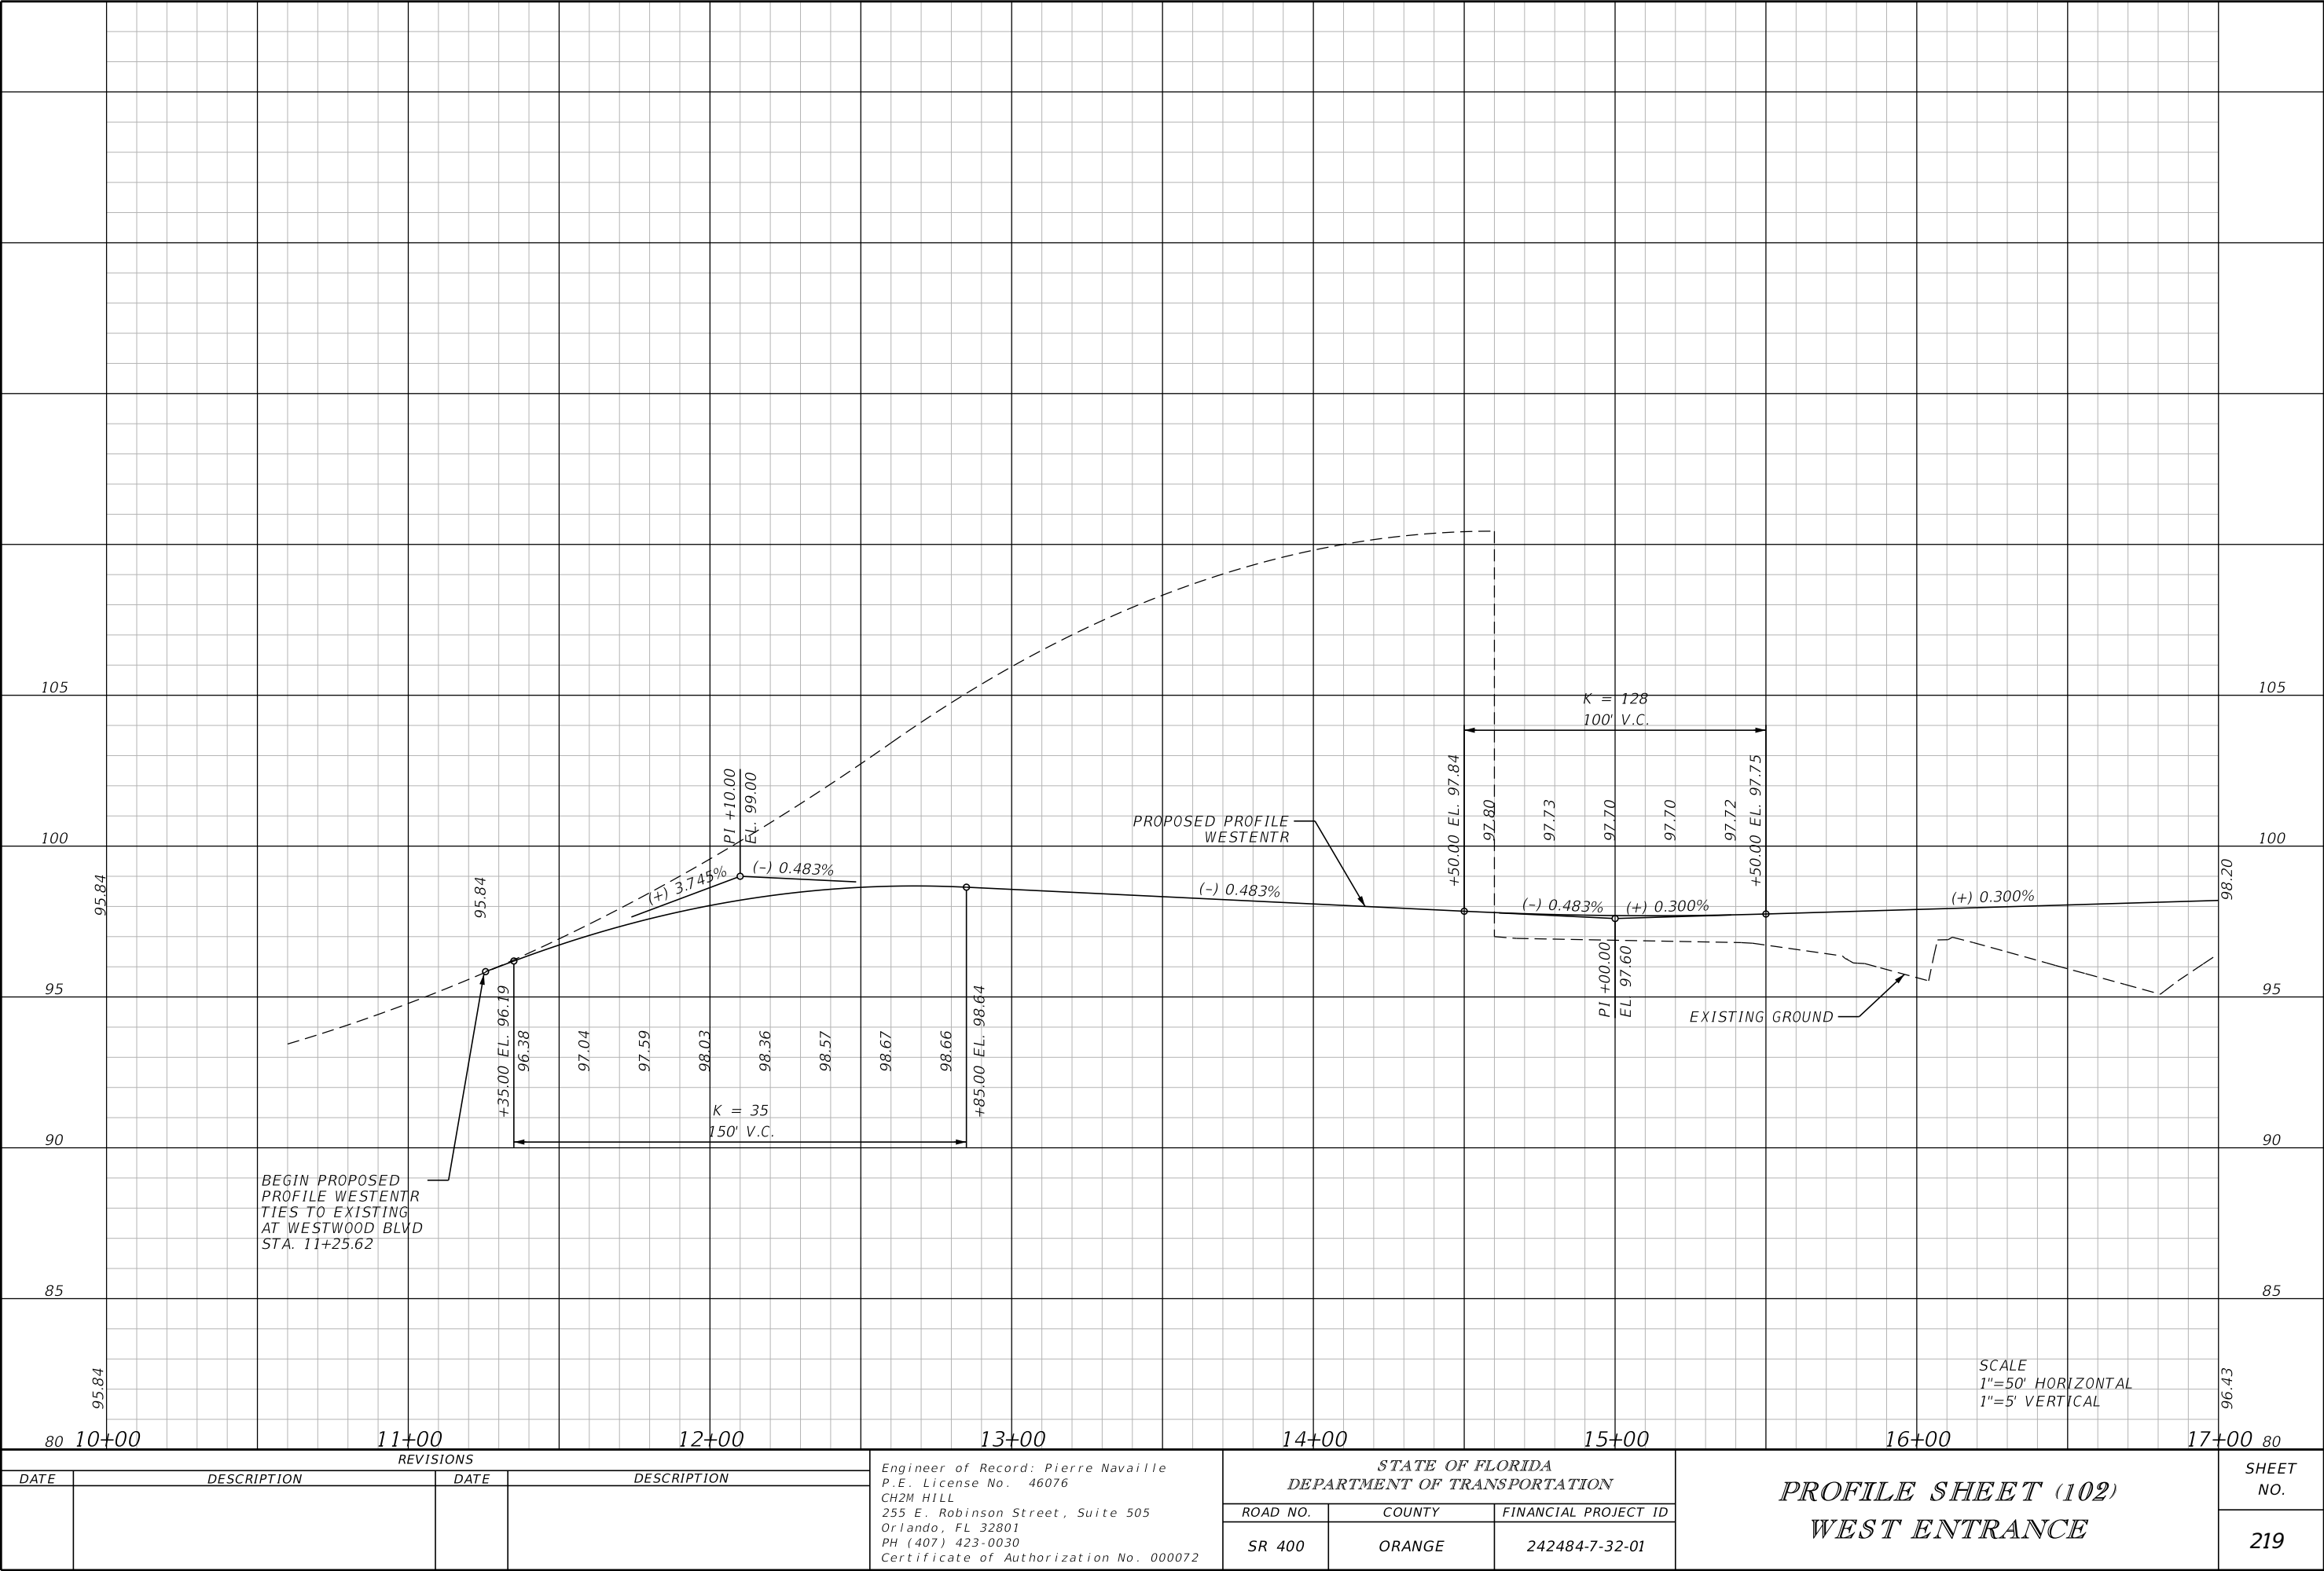


THE OFFICIAL RECORD OF THIS SHEET IS THE ELECTRONIC FILE DIGITALLY SIGNED AND SEALED UNDER RULE 61G15-23.004, F.A.C.

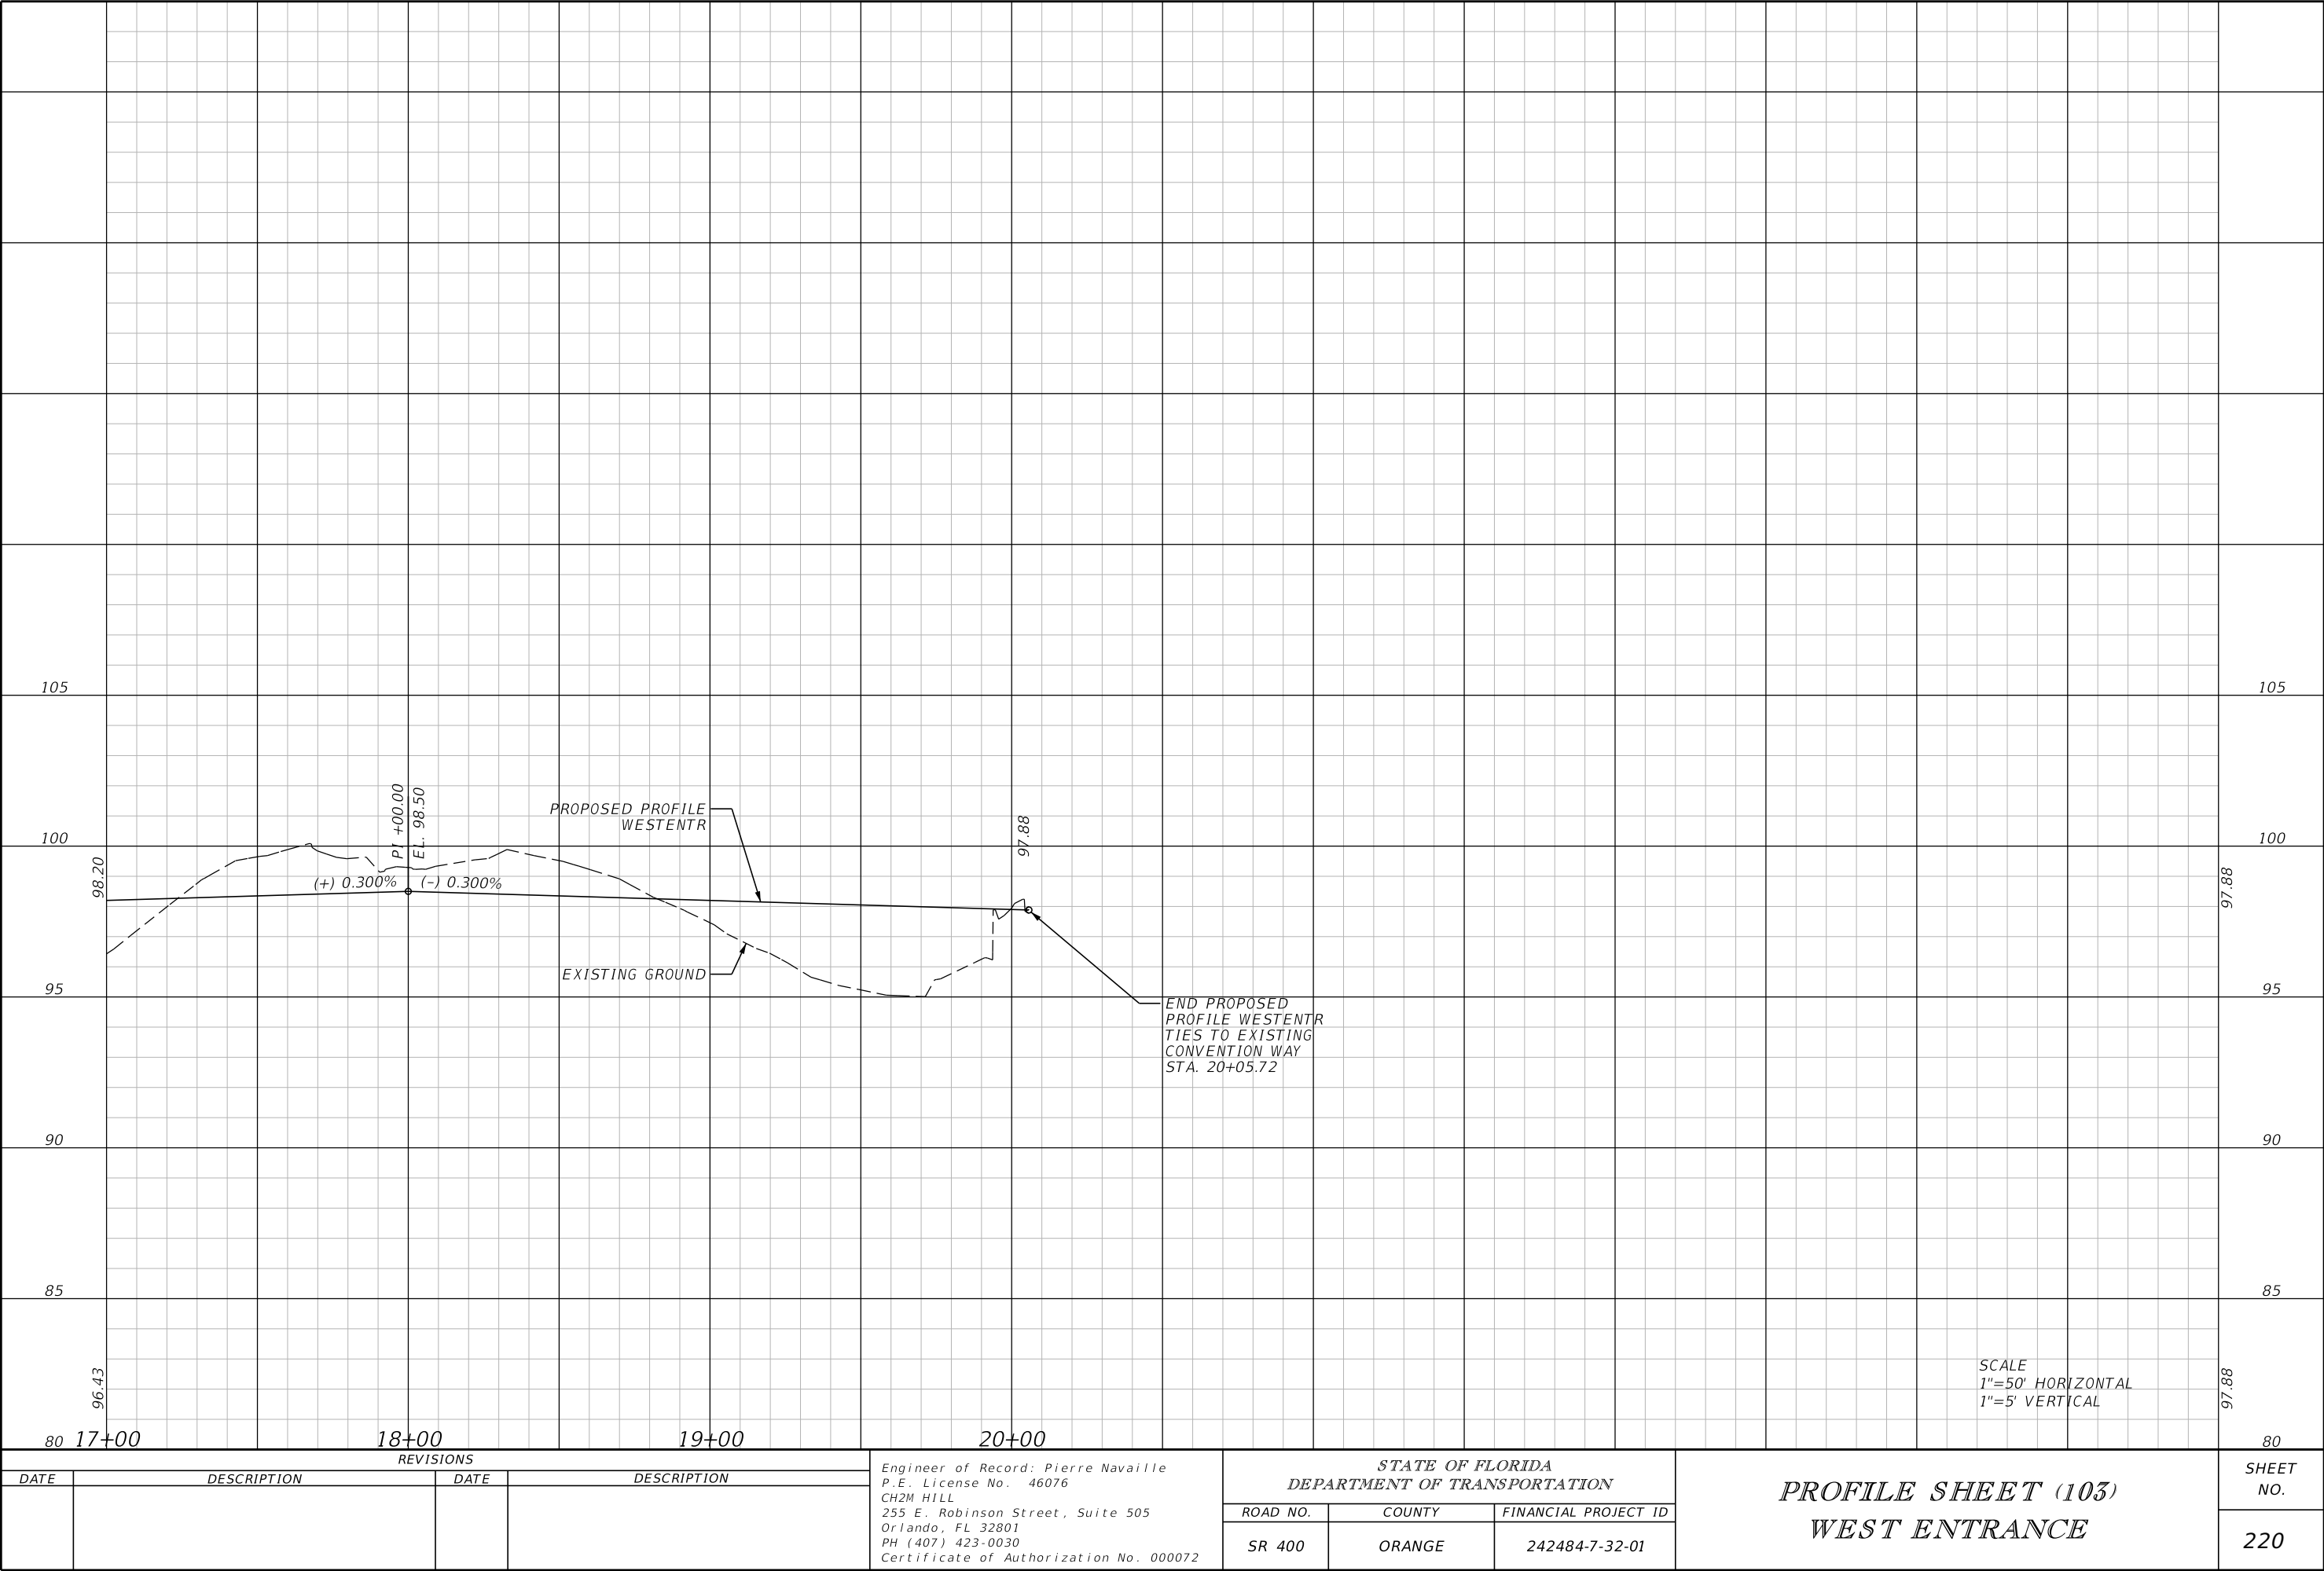

THE OFFICIAL RECORD OF THIS SHEET IS THE ELECTRONIC FILE DIGITALLY SIGNED AND SEALED UNDER RULE 61G15-23.004, F.A.C.

REVISIONS				Engineer of Record: Pierre Navaille P.E. License No. 46076 CH2M HILL 255 E. Robinson Street, Suite 505 Orlando, FL 32801 PH (407) 423-0030 Certificate of Authorization No. 000072	STATE OF FLORIDA DEPARTMENT OF TRANSPORTATION			PROFILE SHEET (103) WEST ENTRANCE	SHEET NO.
DATE	DESCRIPTION	DATE	DESCRIPTION		ROAD NO.	COUNTY	FINANCIAL PROJECT ID		
					SR 400	ORANGE	242484-7-32-01		
								220	

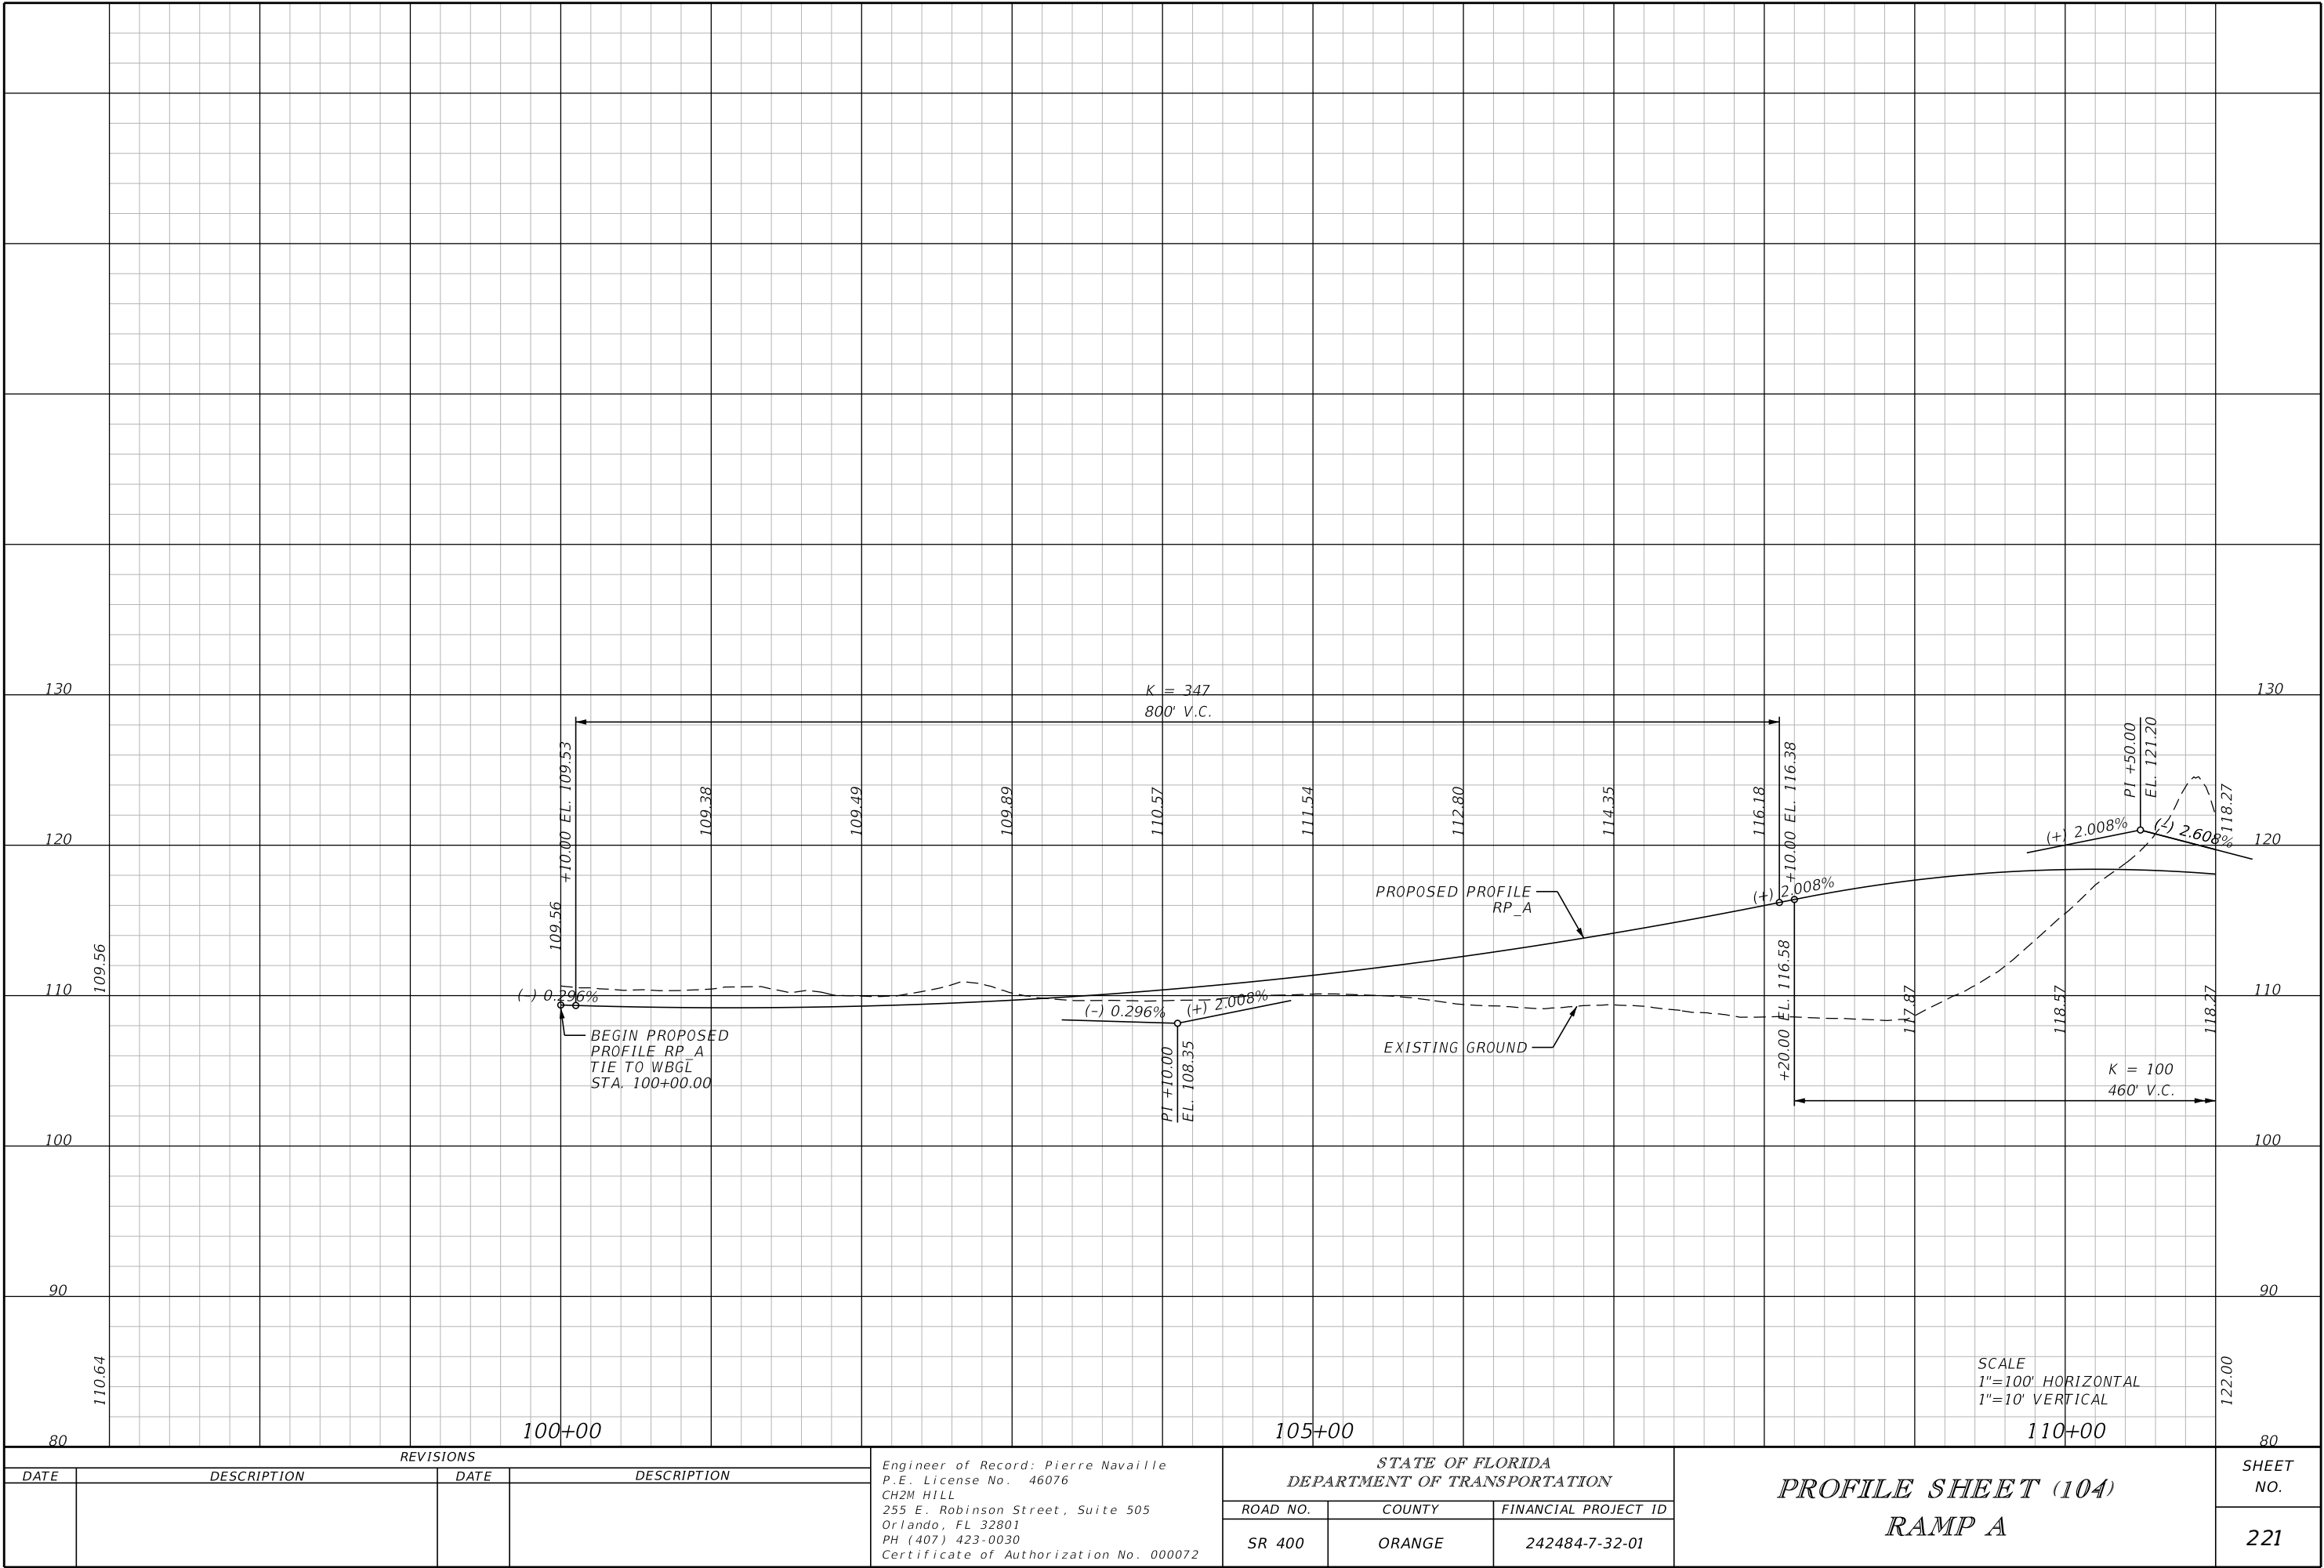

REVISIONS			
DATE	DESCRIPTION	DATE	DESCRIPTION

Engineer of Record: Pierre Navaille
P.E. License No. 46076
CH2M HILL
255 E. Robinson Street, Suite 505
Orlando, FL 32801
PH (407) 423-0030
Certificate of Authorization No. 000072

STATE OF FLORIDA DEPARTMENT OF TRANSPORTATION		
ROAD NO.	COUNTY	FINANCIAL PROJECT ID
SR 400	ORANGE	242484-7-32-01


PROFILE SHEET (104)

RAMP A


SCALE
1"=100' HORIZONTAL
1"=10' VERTICAL

SHEET NO.
221

THE OFFICIAL RECORD OF THIS SHEET IS THE ELECTRONIC FILE DIGITALLY SIGNED AND SEALED UNDER RULE 61G15-23.004, F.A.C.

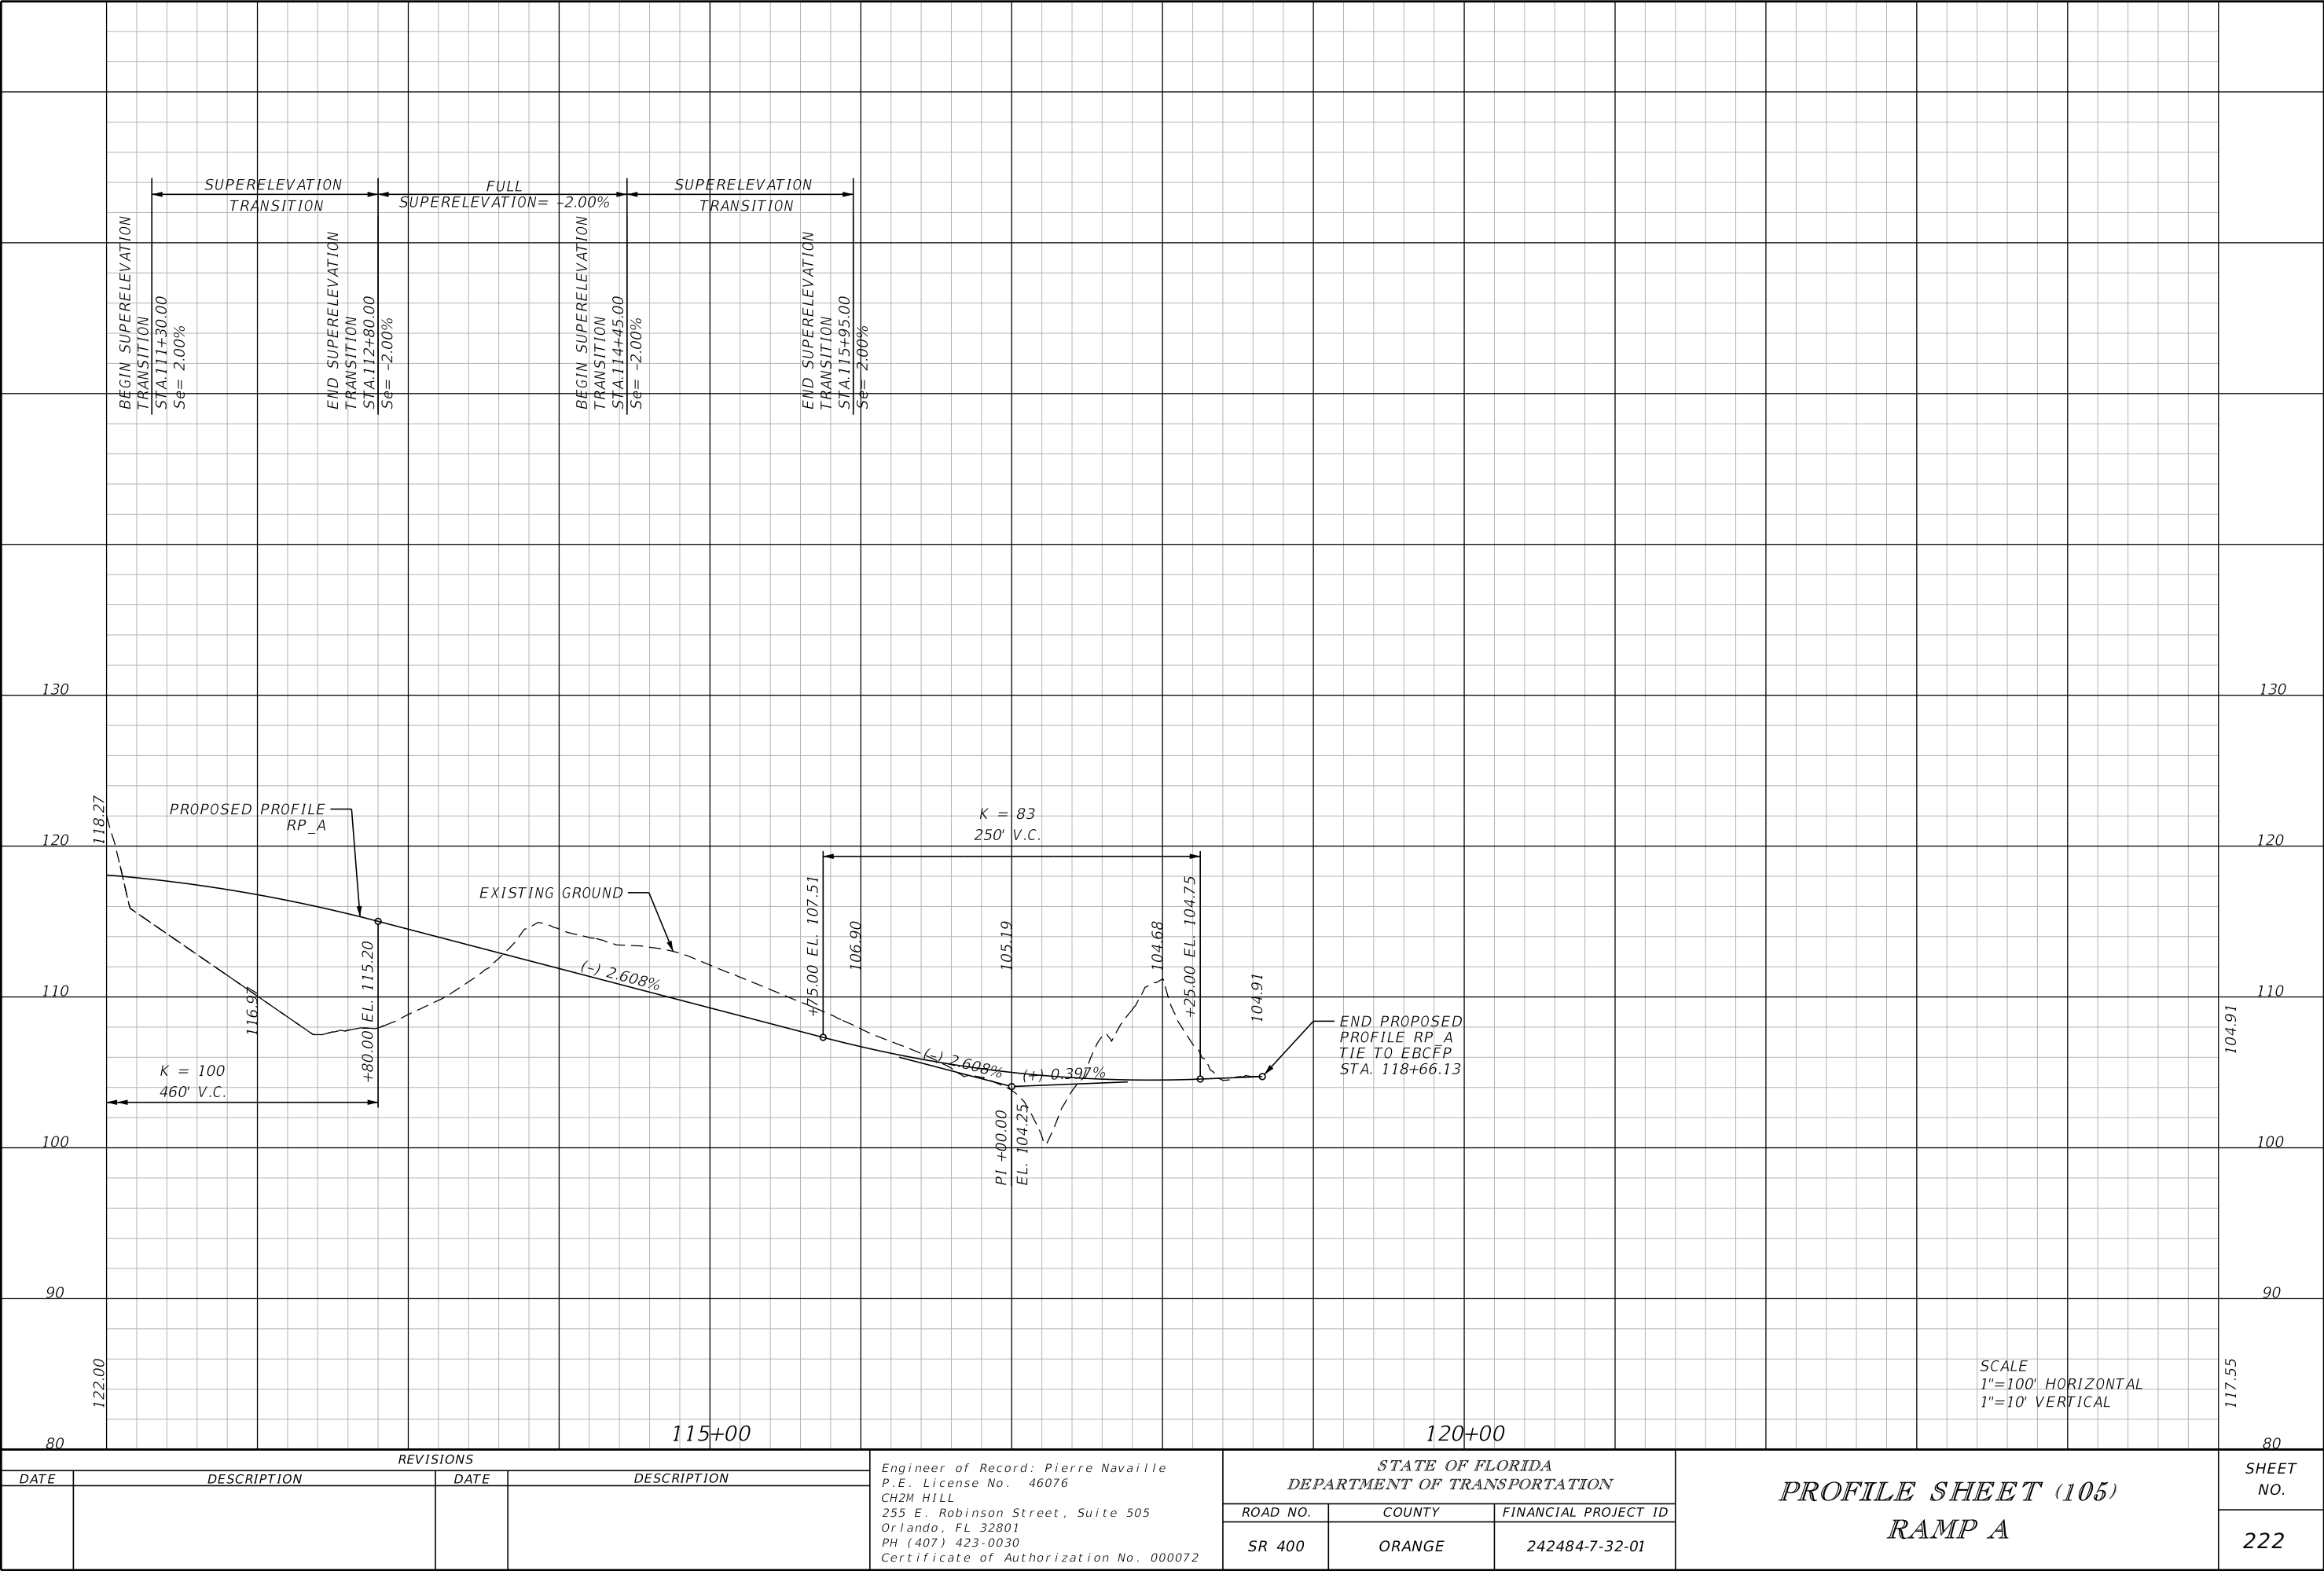


THE OFFICIAL RECORD OF THIS SHEET IS THE ELECTRONIC FILE DIGITALLY SIGNED AND SEALED UNDER RULE 61G15-23.004, F.A.C.

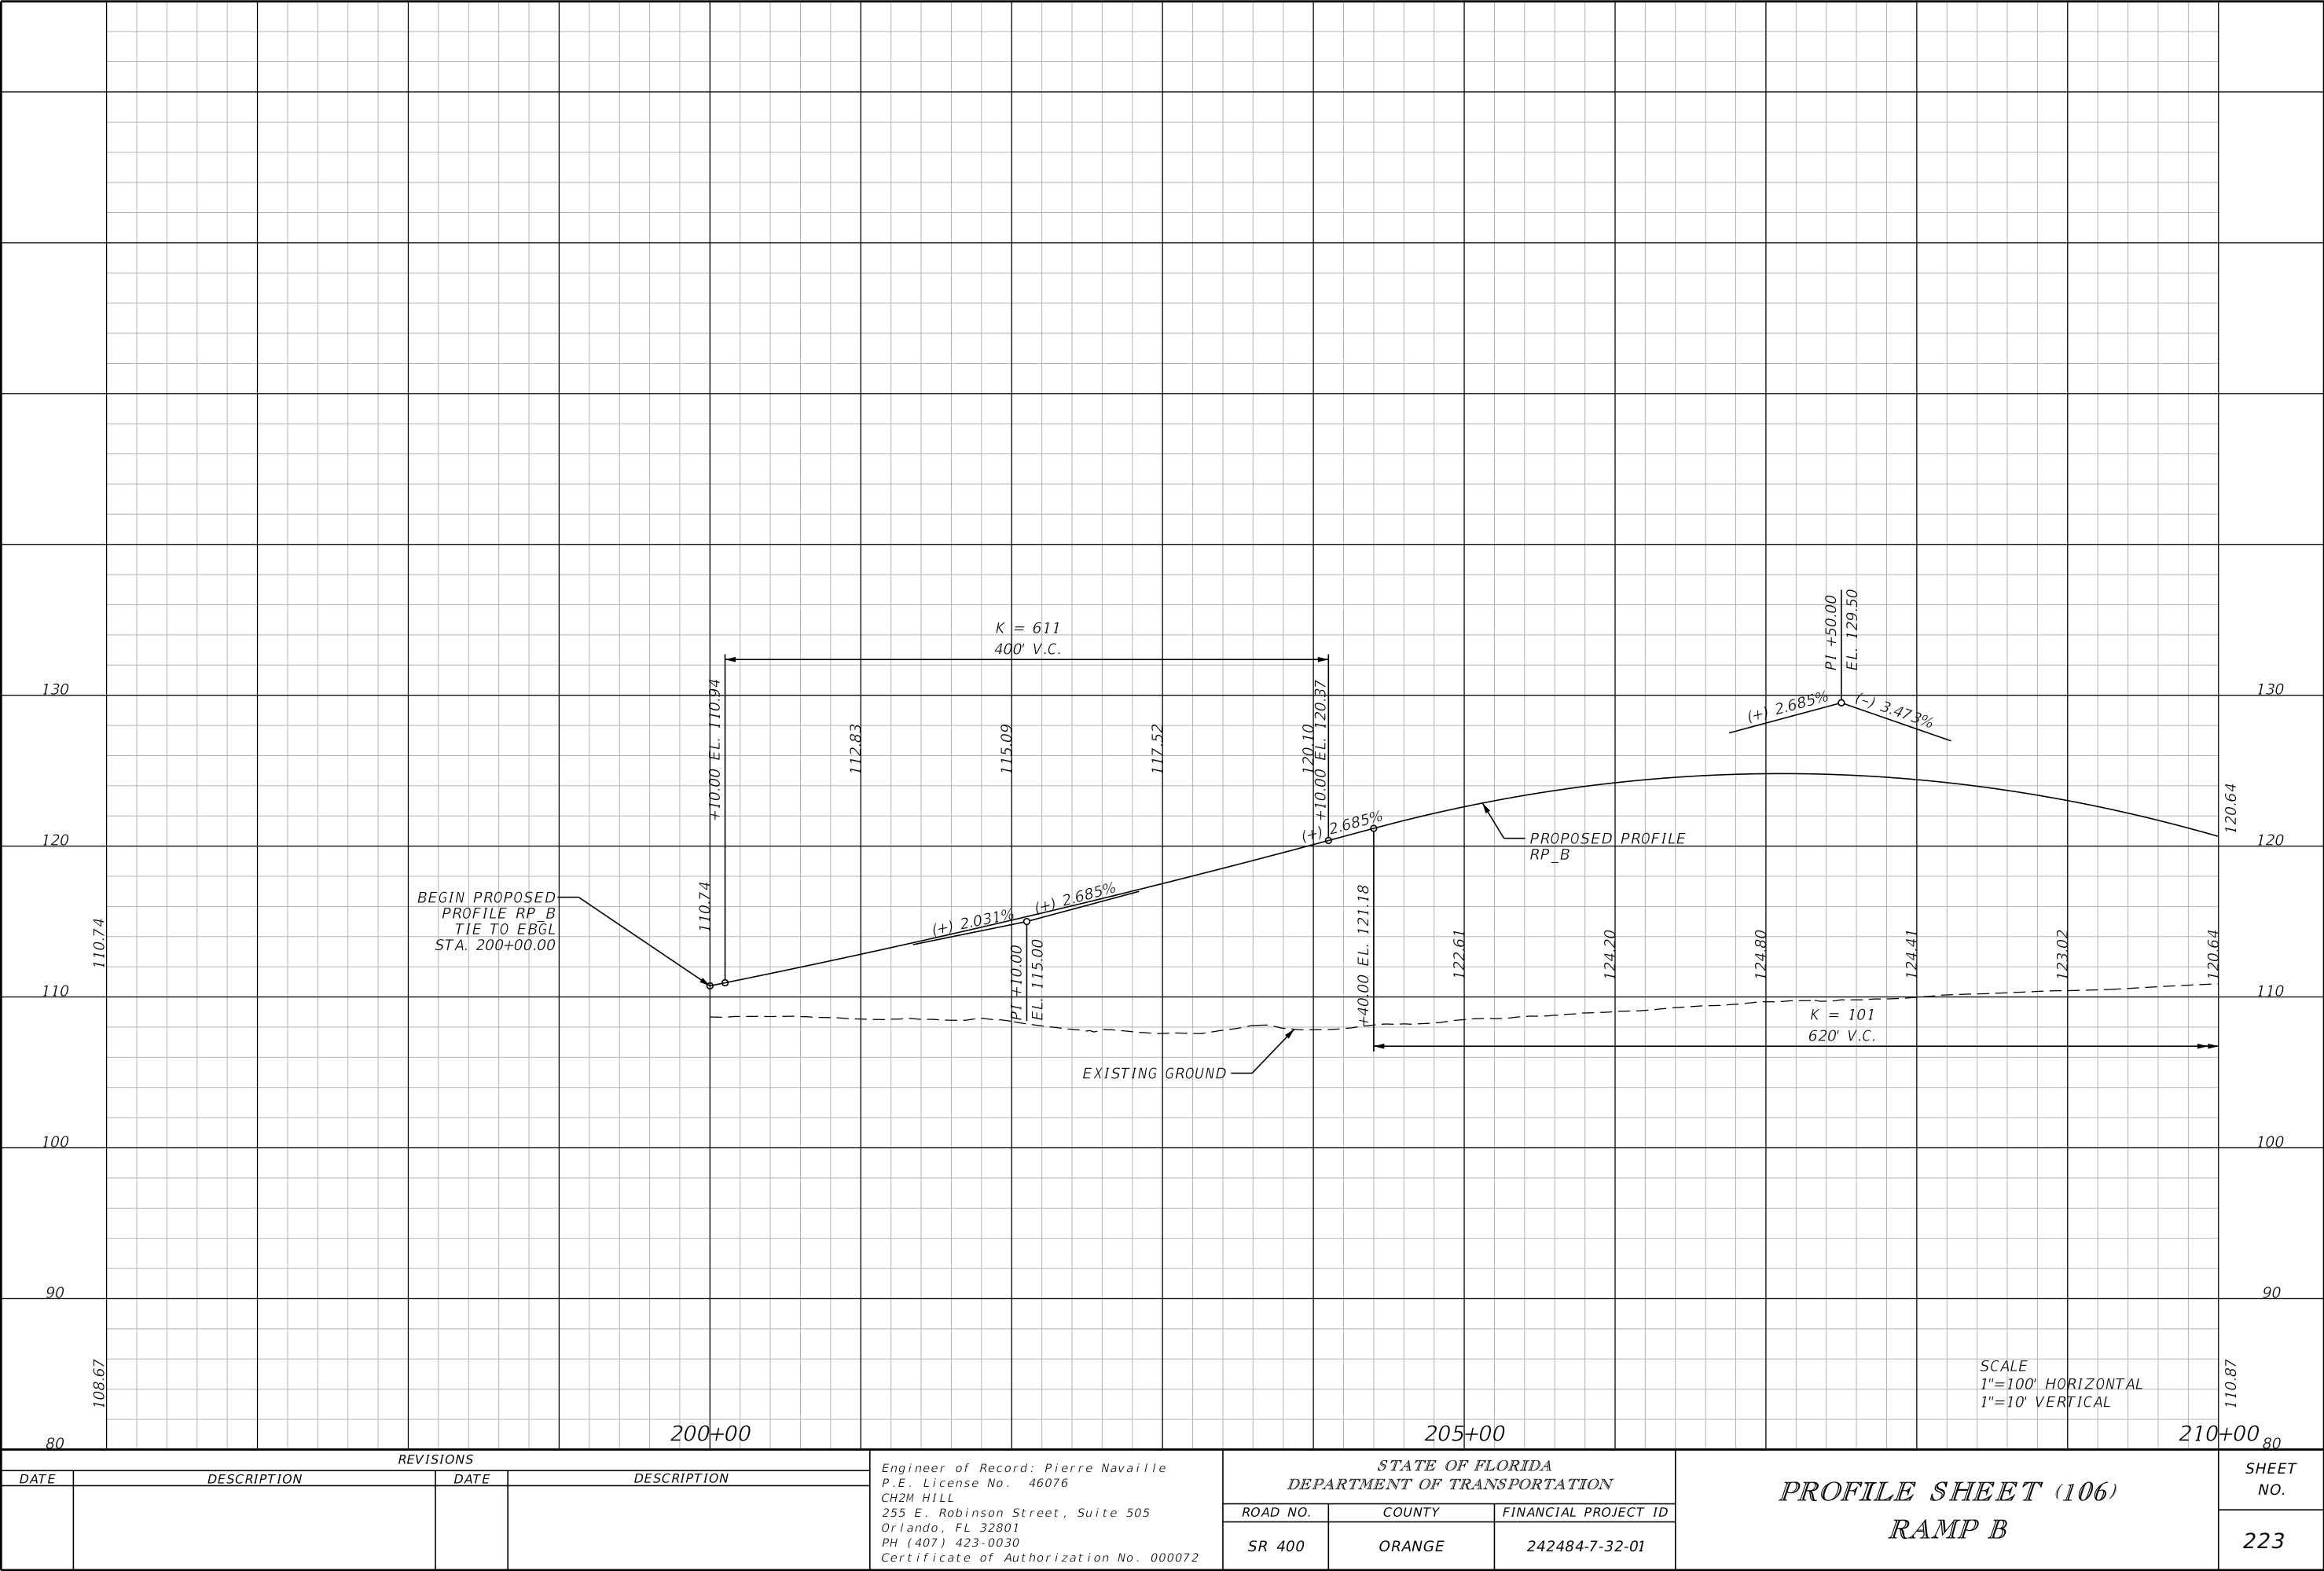

REVISIONS				Engineer of Record: Pierre Navaille P.E. License No. 46076 CH2M HILL 255 E. Robinson Street, Suite 505 Orlando, FL 32801 PH (407) 423-0030 Certificate of Authorization No. 000072	STATE OF FLORIDA DEPARTMENT OF TRANSPORTATION			PROFILE SHEET (106) RAMP B	SHEET NO.
DATE	DESCRIPTION	DATE	DESCRIPTION		ROAD NO.	COUNTY	FINANCIAL PROJECT ID		223
					SR 400	ORANGE	242484-7-32-01		


THE OFFICIAL RECORD OF THIS SHEET IS THE ELECTRONIC FILE DIGITALLY SIGNED AND SEALED UNDER RULE 61G15-23.004, F.A.C.

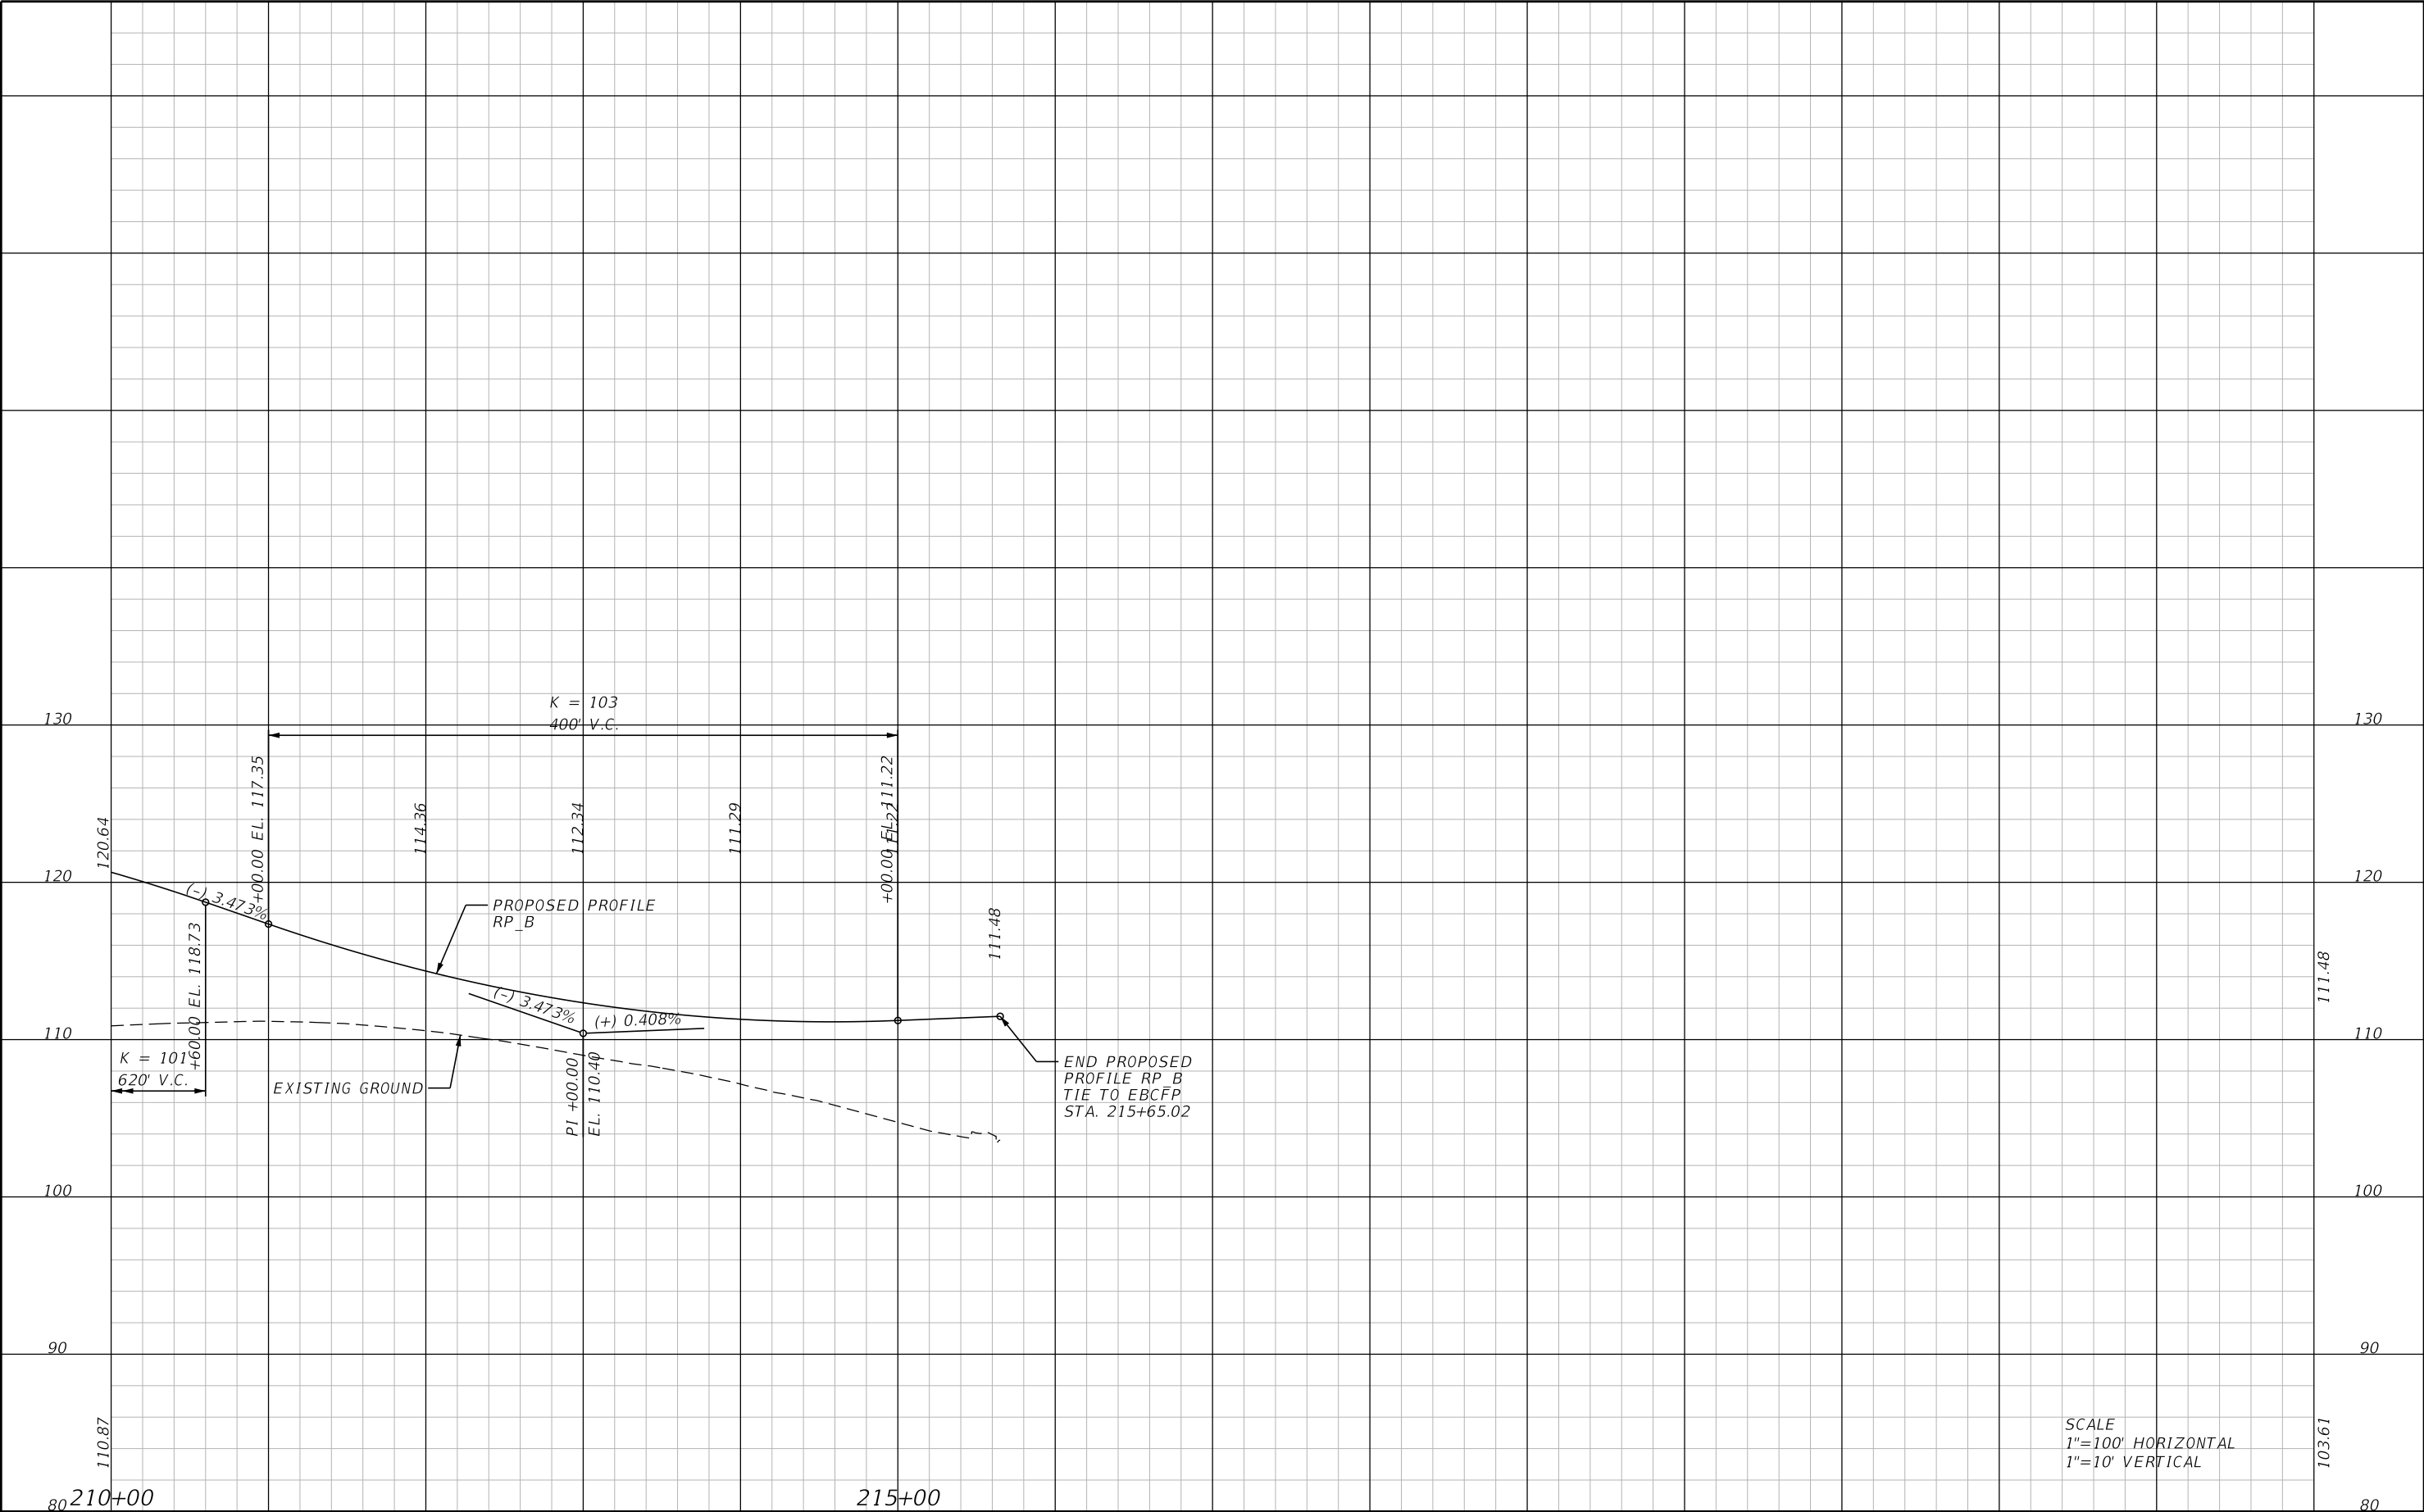

SCALE
1"=100' HORIZONTAL
1"=10' VERTICAL

REVISIONS				Engineer of Record: Pierre Navaille P.E. License No. 46076 CH2M HILL 255 E. Robinson Street, Suite 505 Orlando, FL 32801 PH (407) 423-0030 Certificate of Authorization No. 000072	STATE OF FLORIDA DEPARTMENT OF TRANSPORTATION			PROFILE SHEET (107) RAMP B	SHEET NO.
DATE	DESCRIPTION	DATE	DESCRIPTION		ROAD NO.	COUNTY	FINANCIAL PROJECT ID		224
					SR 400	ORANGE	242484-7-32-01		

THE OFFICIAL RECORD OF THIS SHEET IS THE ELECTRONIC FILE DIGITALLY SIGNED AND SEALED UNDER RULE 61G15-23.004, F.A.C.

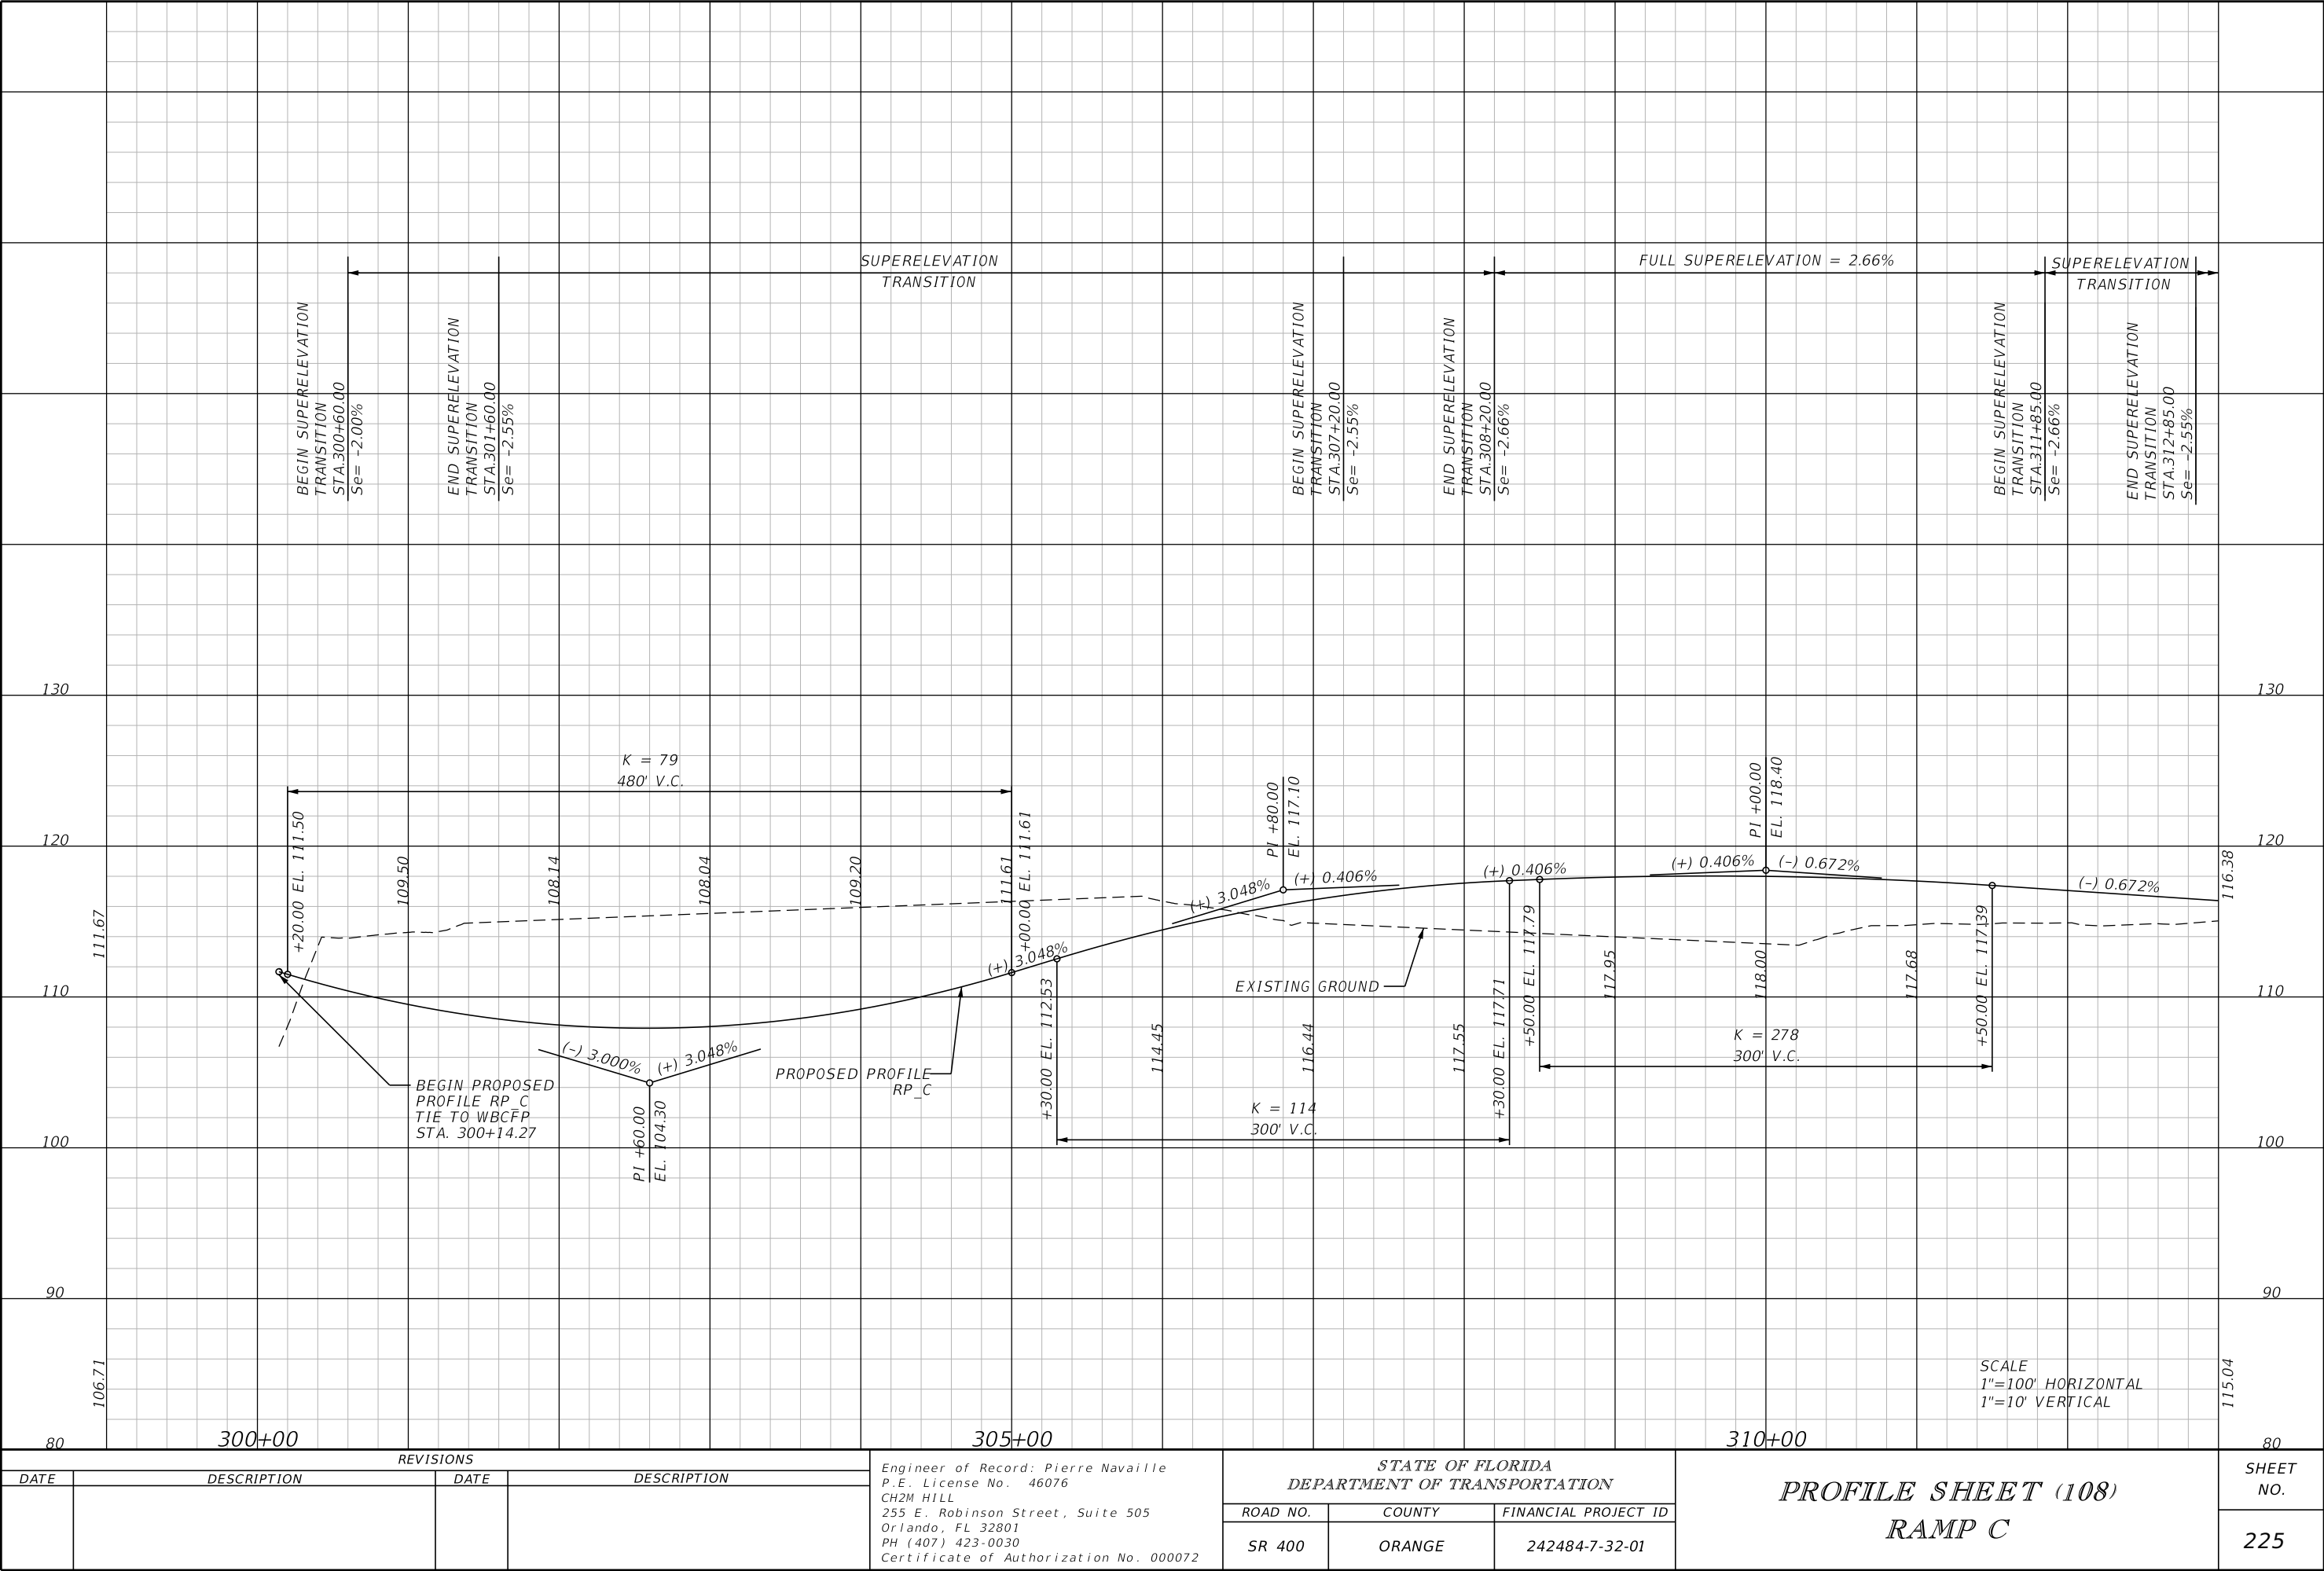


REVISIONS			
DATE	DESCRIPTION	DATE	DESCRIPTION

Engineer of Record: Pierre Navaille
P.E. License No. 46076
CH2M HILL
255 E. Robinson Street, Suite 505
Orlando, FL 32801
PH (407) 423-0030
Certificate of Authorization No. 000072

STATE OF FLORIDA DEPARTMENT OF TRANSPORTATION		
ROAD NO.	COUNTY	FINANCIAL PROJECT ID
SR 400	ORANGE	242484-7-32-01

PROFILE SHEET (108) RAMP C	
SHEET NO.	225

THE OFFICIAL RECORD OF THIS SHEET IS THE ELECTRONIC FILE DIGITALLY SIGNED AND SEALED UNDER RULE 61G15-23.004, F.A.C.

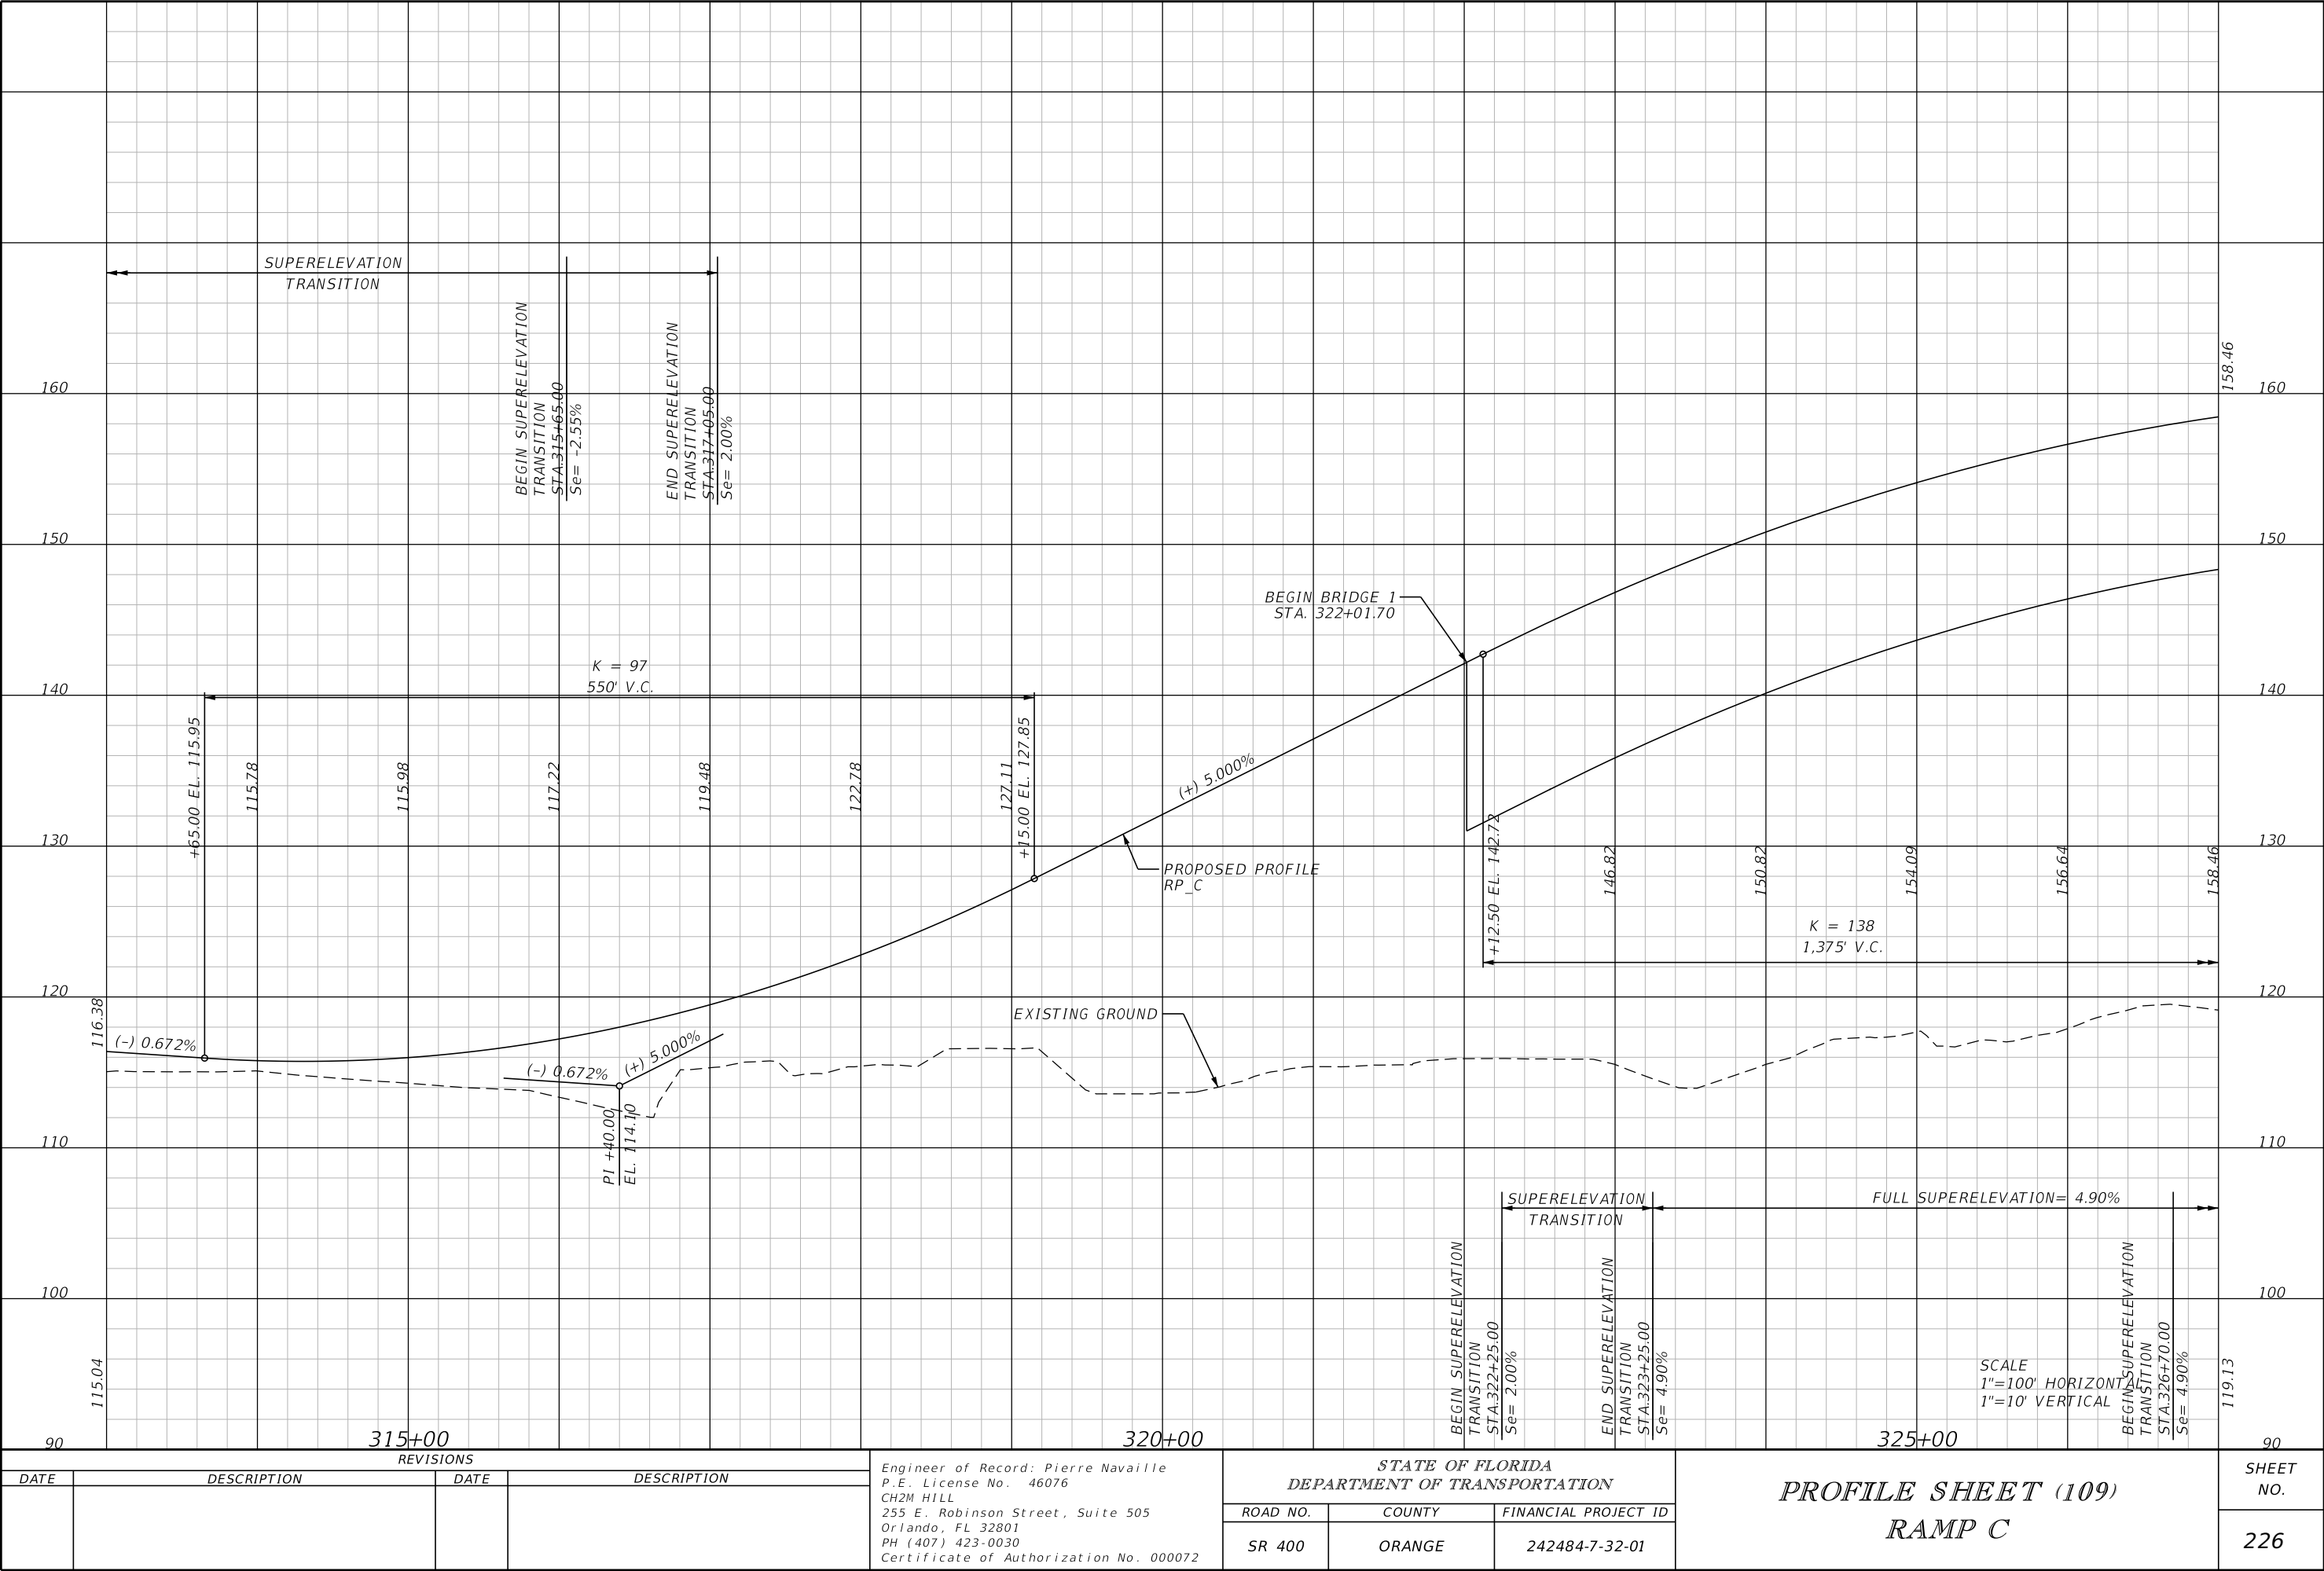


REVISIONS			
DATE	DESCRIPTION	DATE	DESCRIPTION

Engineer of Record: Pierre Navaille
P.E. License No. 46076
CH2M HILL
255 E. Robinson Street, Suite 505
Orlando, FL 32801
PH (407) 423-0030
Certificate of Authorization No. 000072


STATE OF FLORIDA DEPARTMENT OF TRANSPORTATION		
ROAD NO.	COUNTY	FINANCIAL PROJECT ID
SR 400	ORANGE	242484-7-32-01


PROFILE SHEET (109) RAMP C	
SHEET NO. 226	

THE OFFICIAL RECORD OF THIS SHEET IS THE ELECTRONIC FILE DIGITALLY SIGNED AND SEALED UNDER RULE 61G15-23.004, F.A.C.

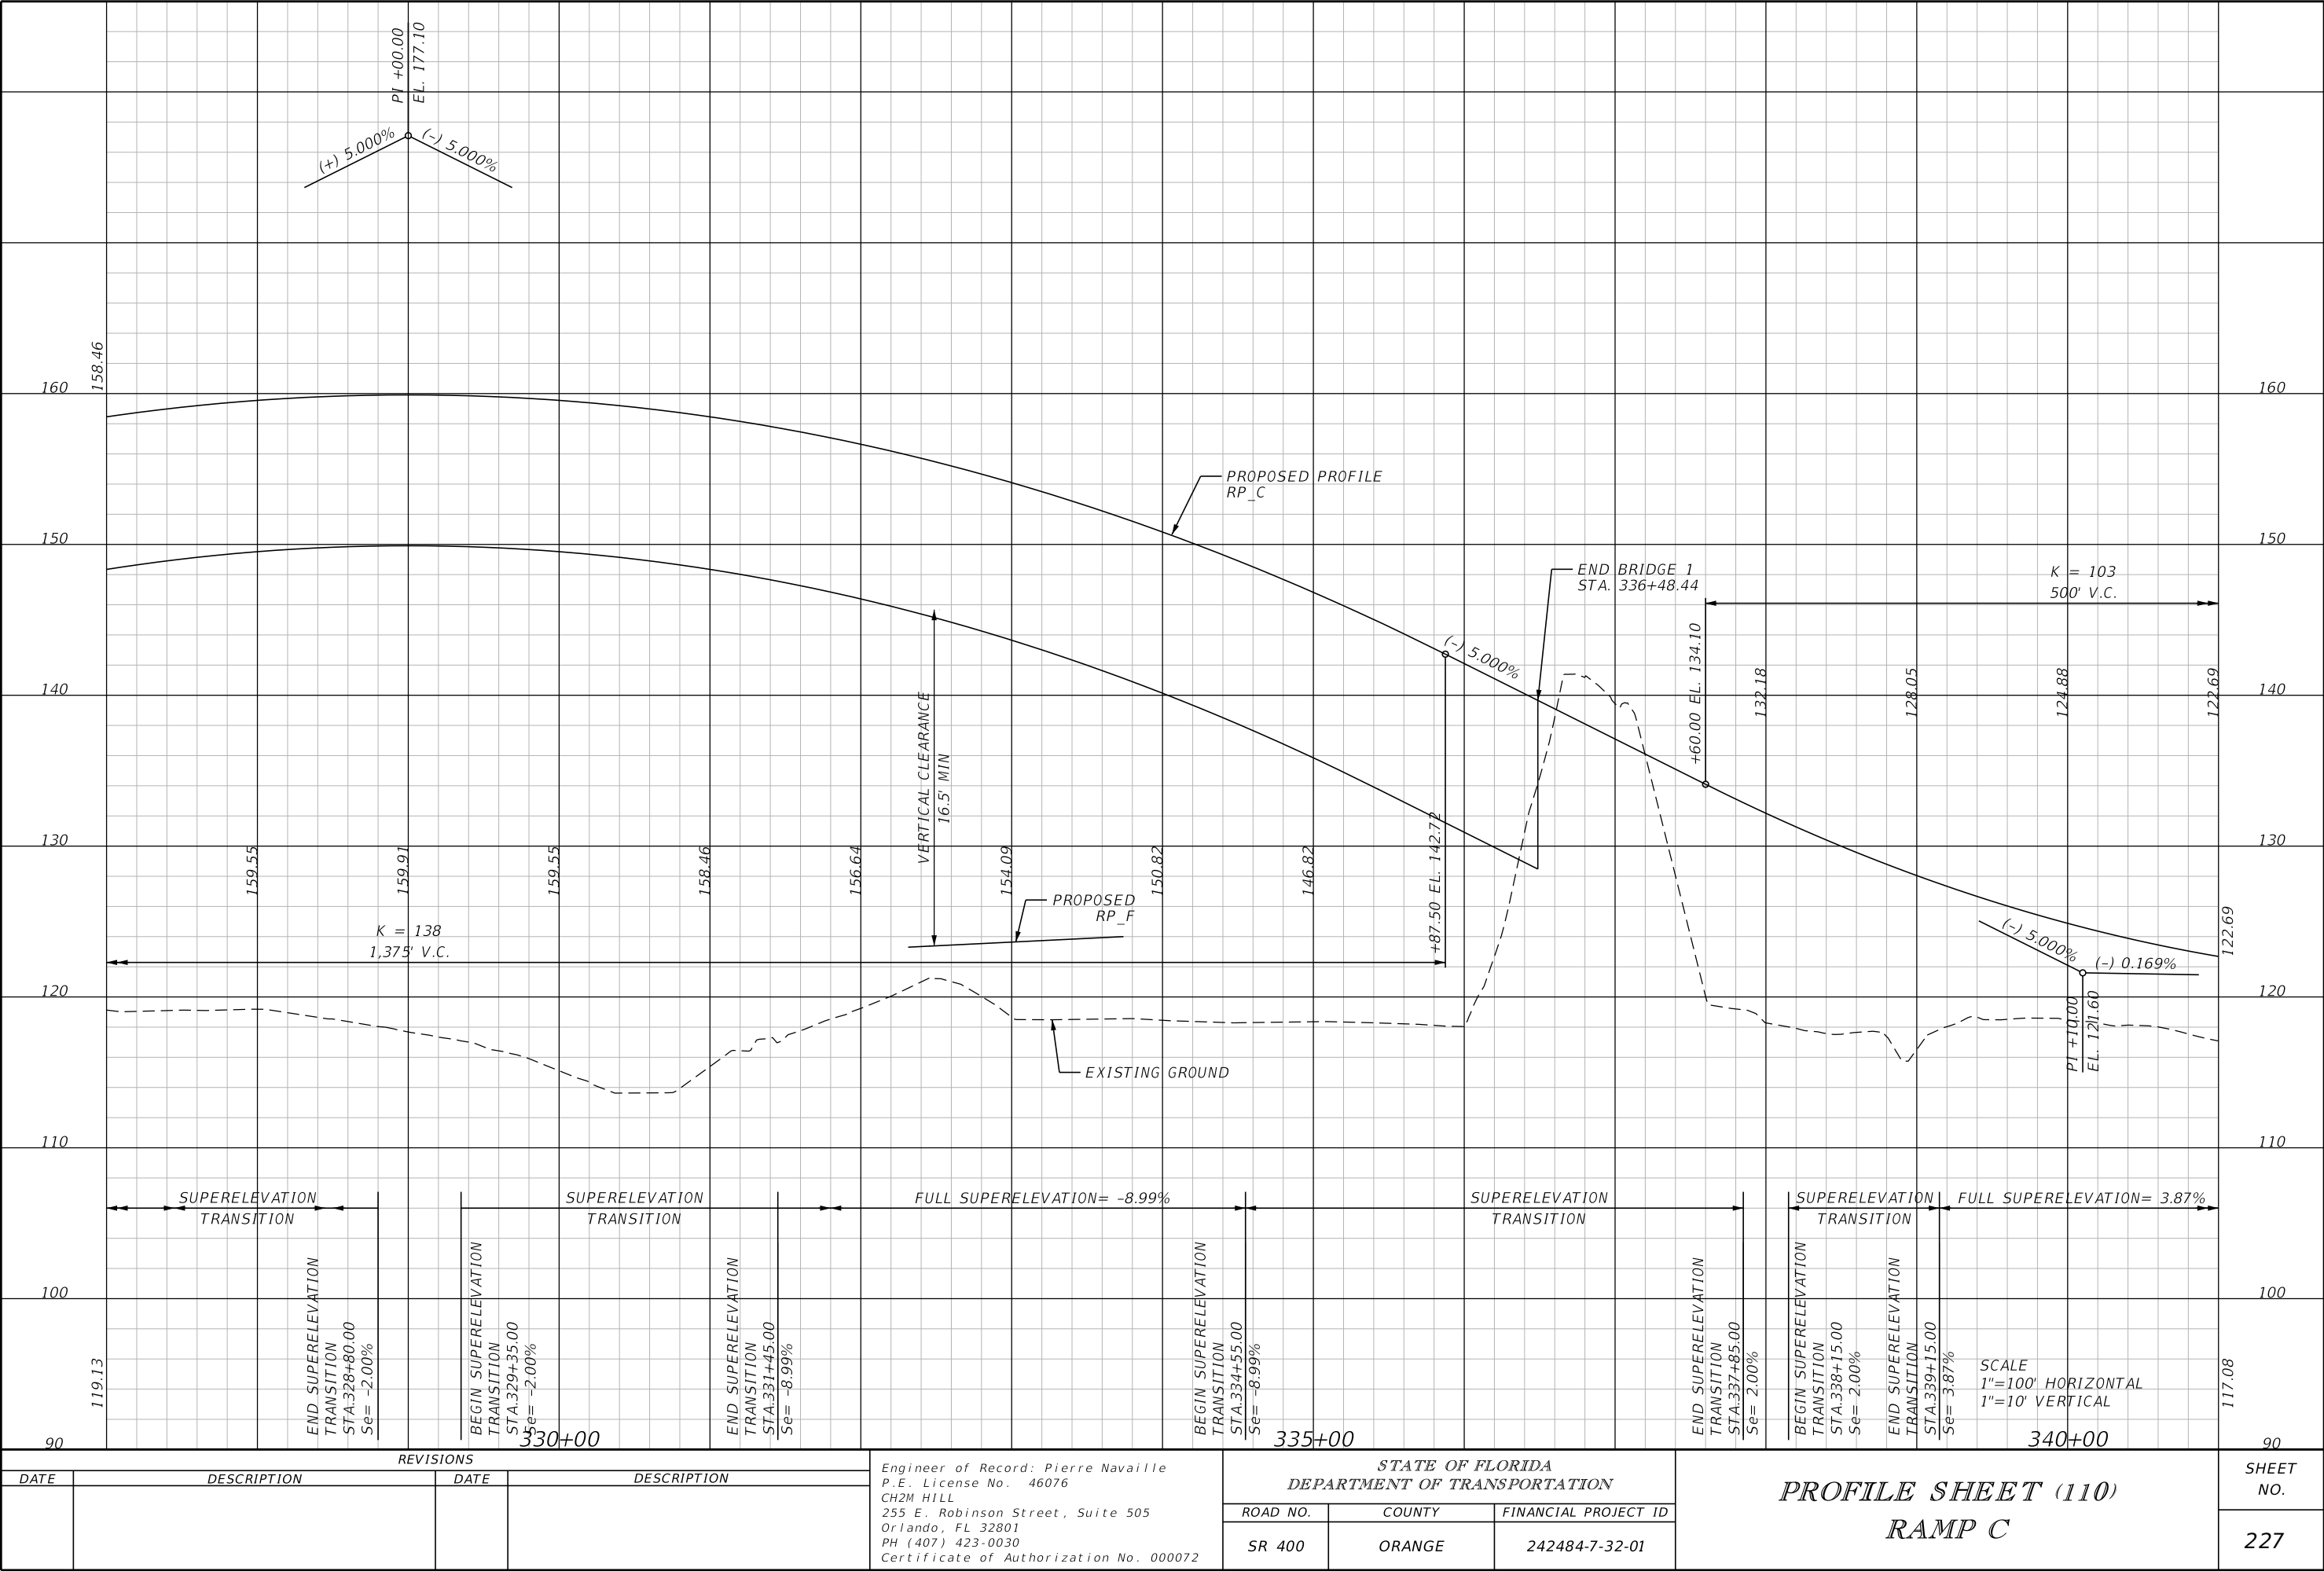

THE OFFICIAL RECORD OF THIS SHEET IS THE ELECTRONIC FILE DIGITALLY SIGNED AND SEALED UNDER RULE 61G15-23.004, F.A.C.

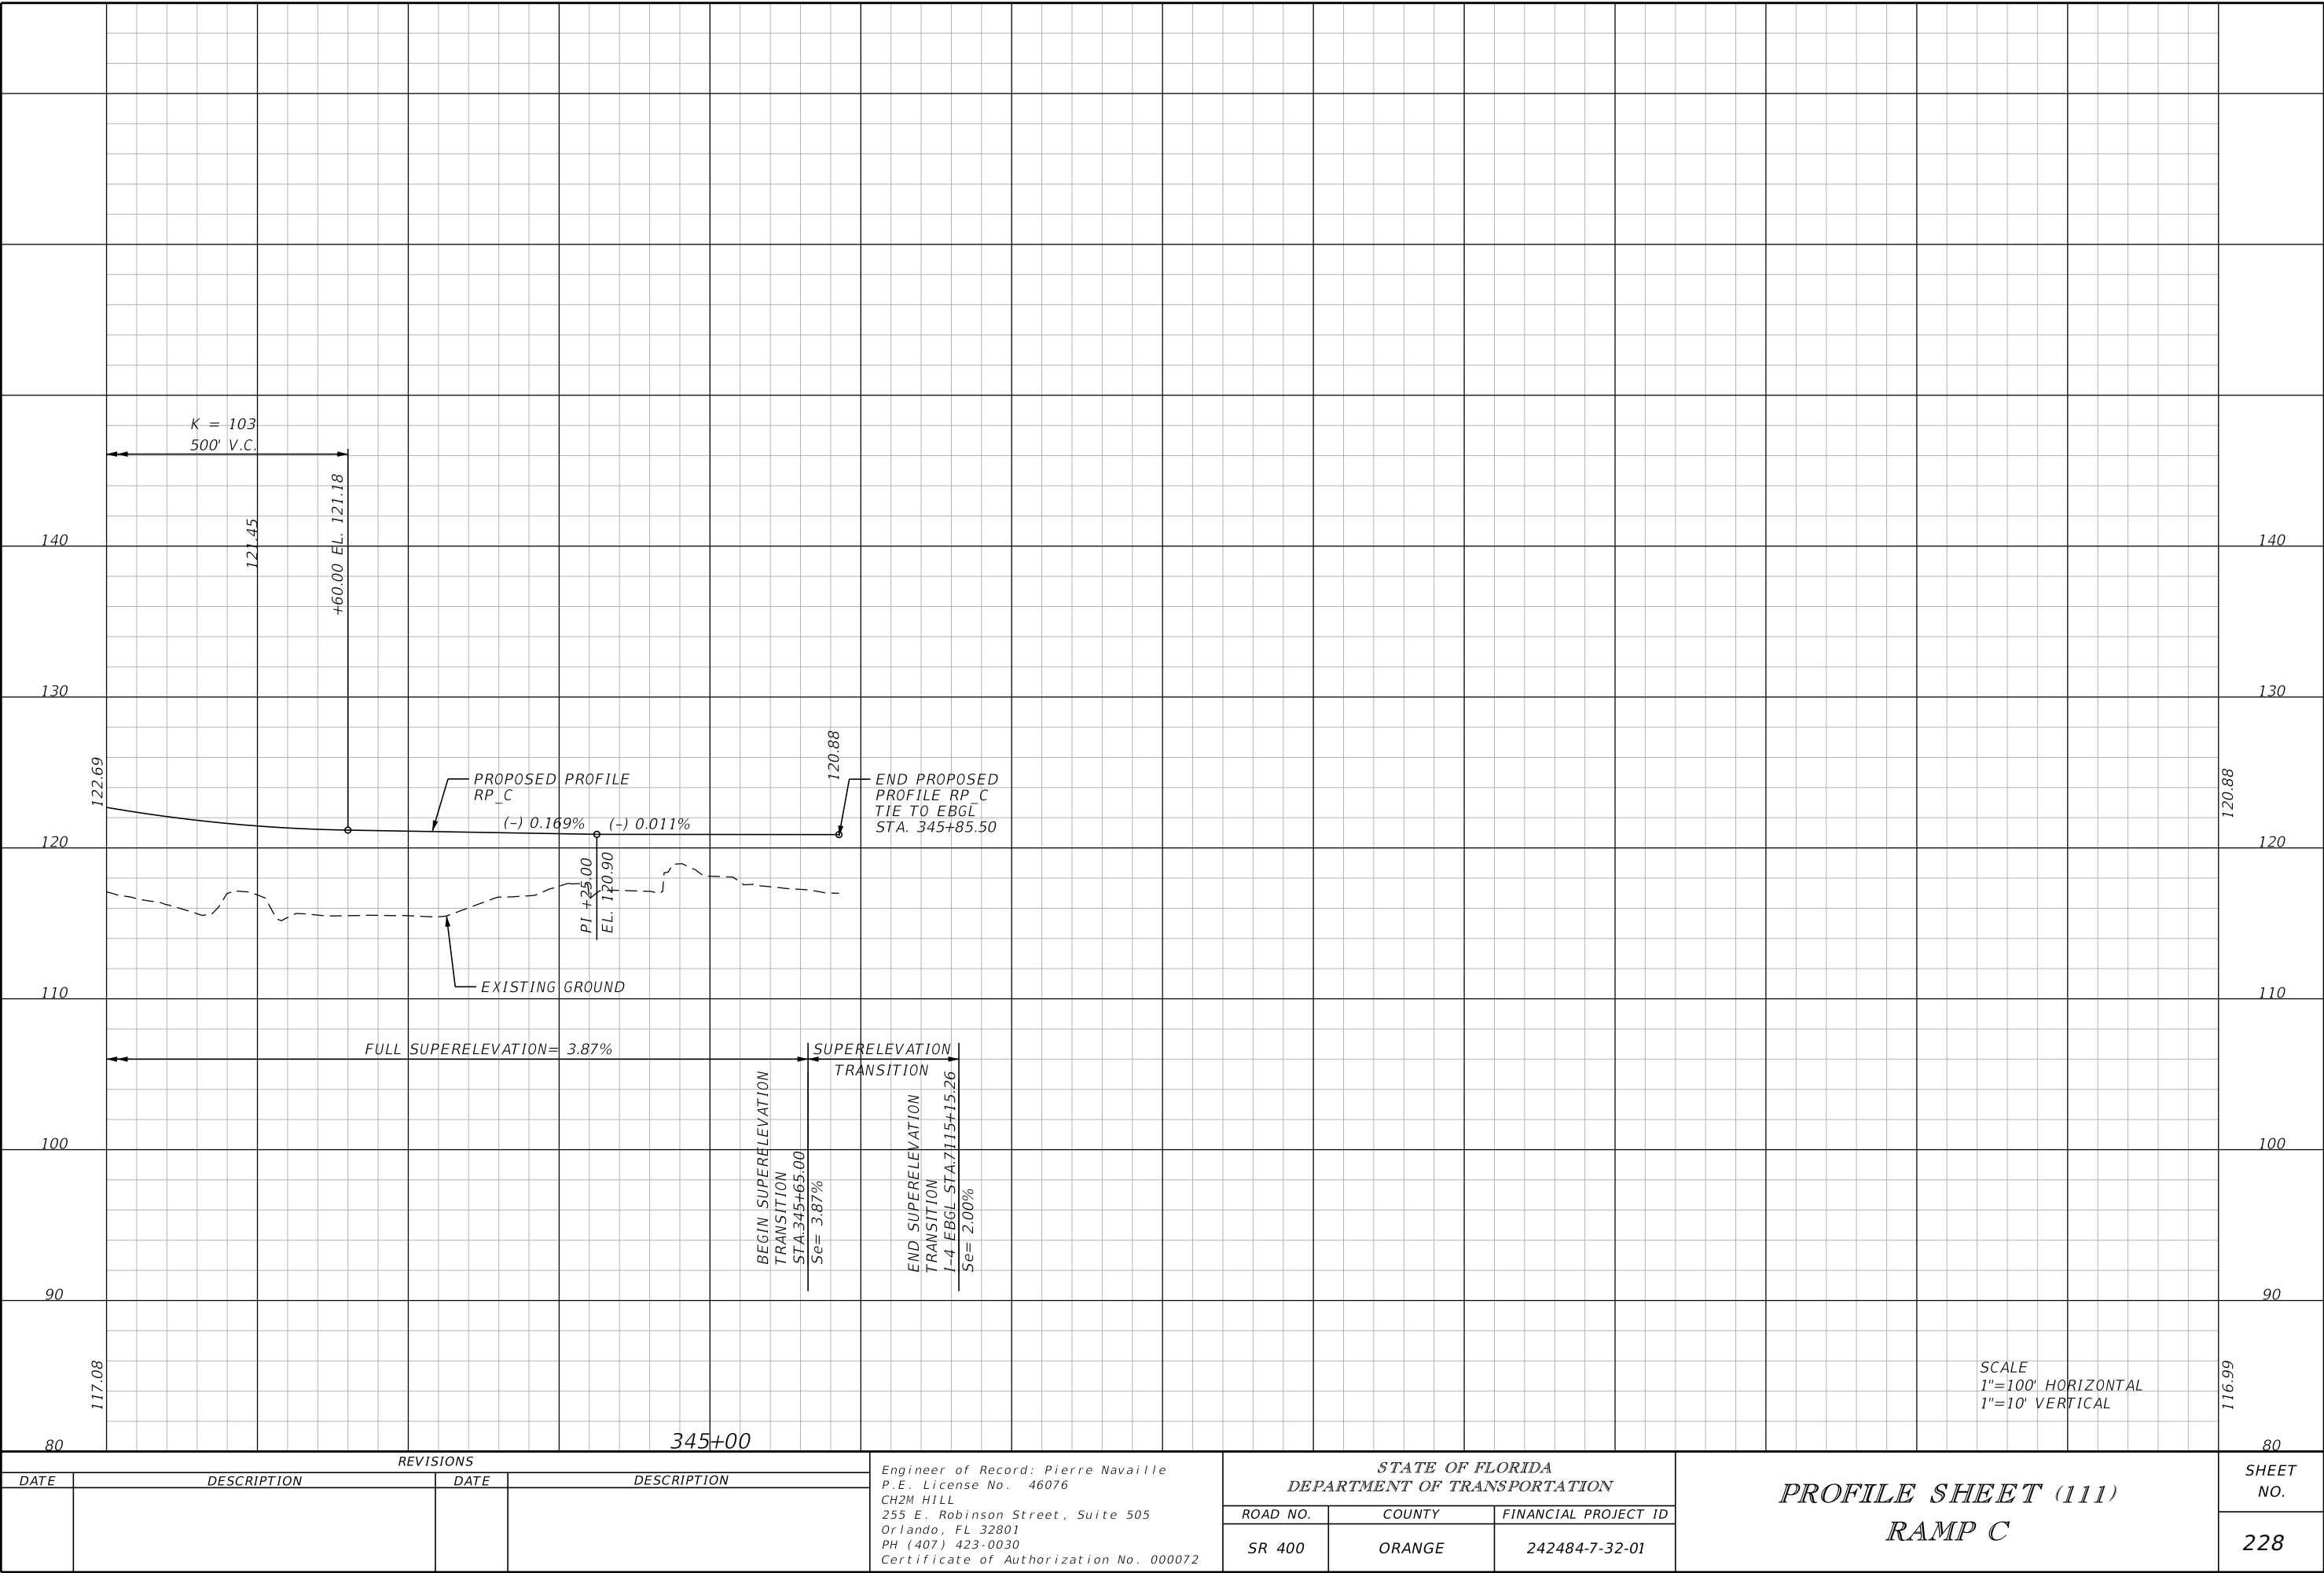

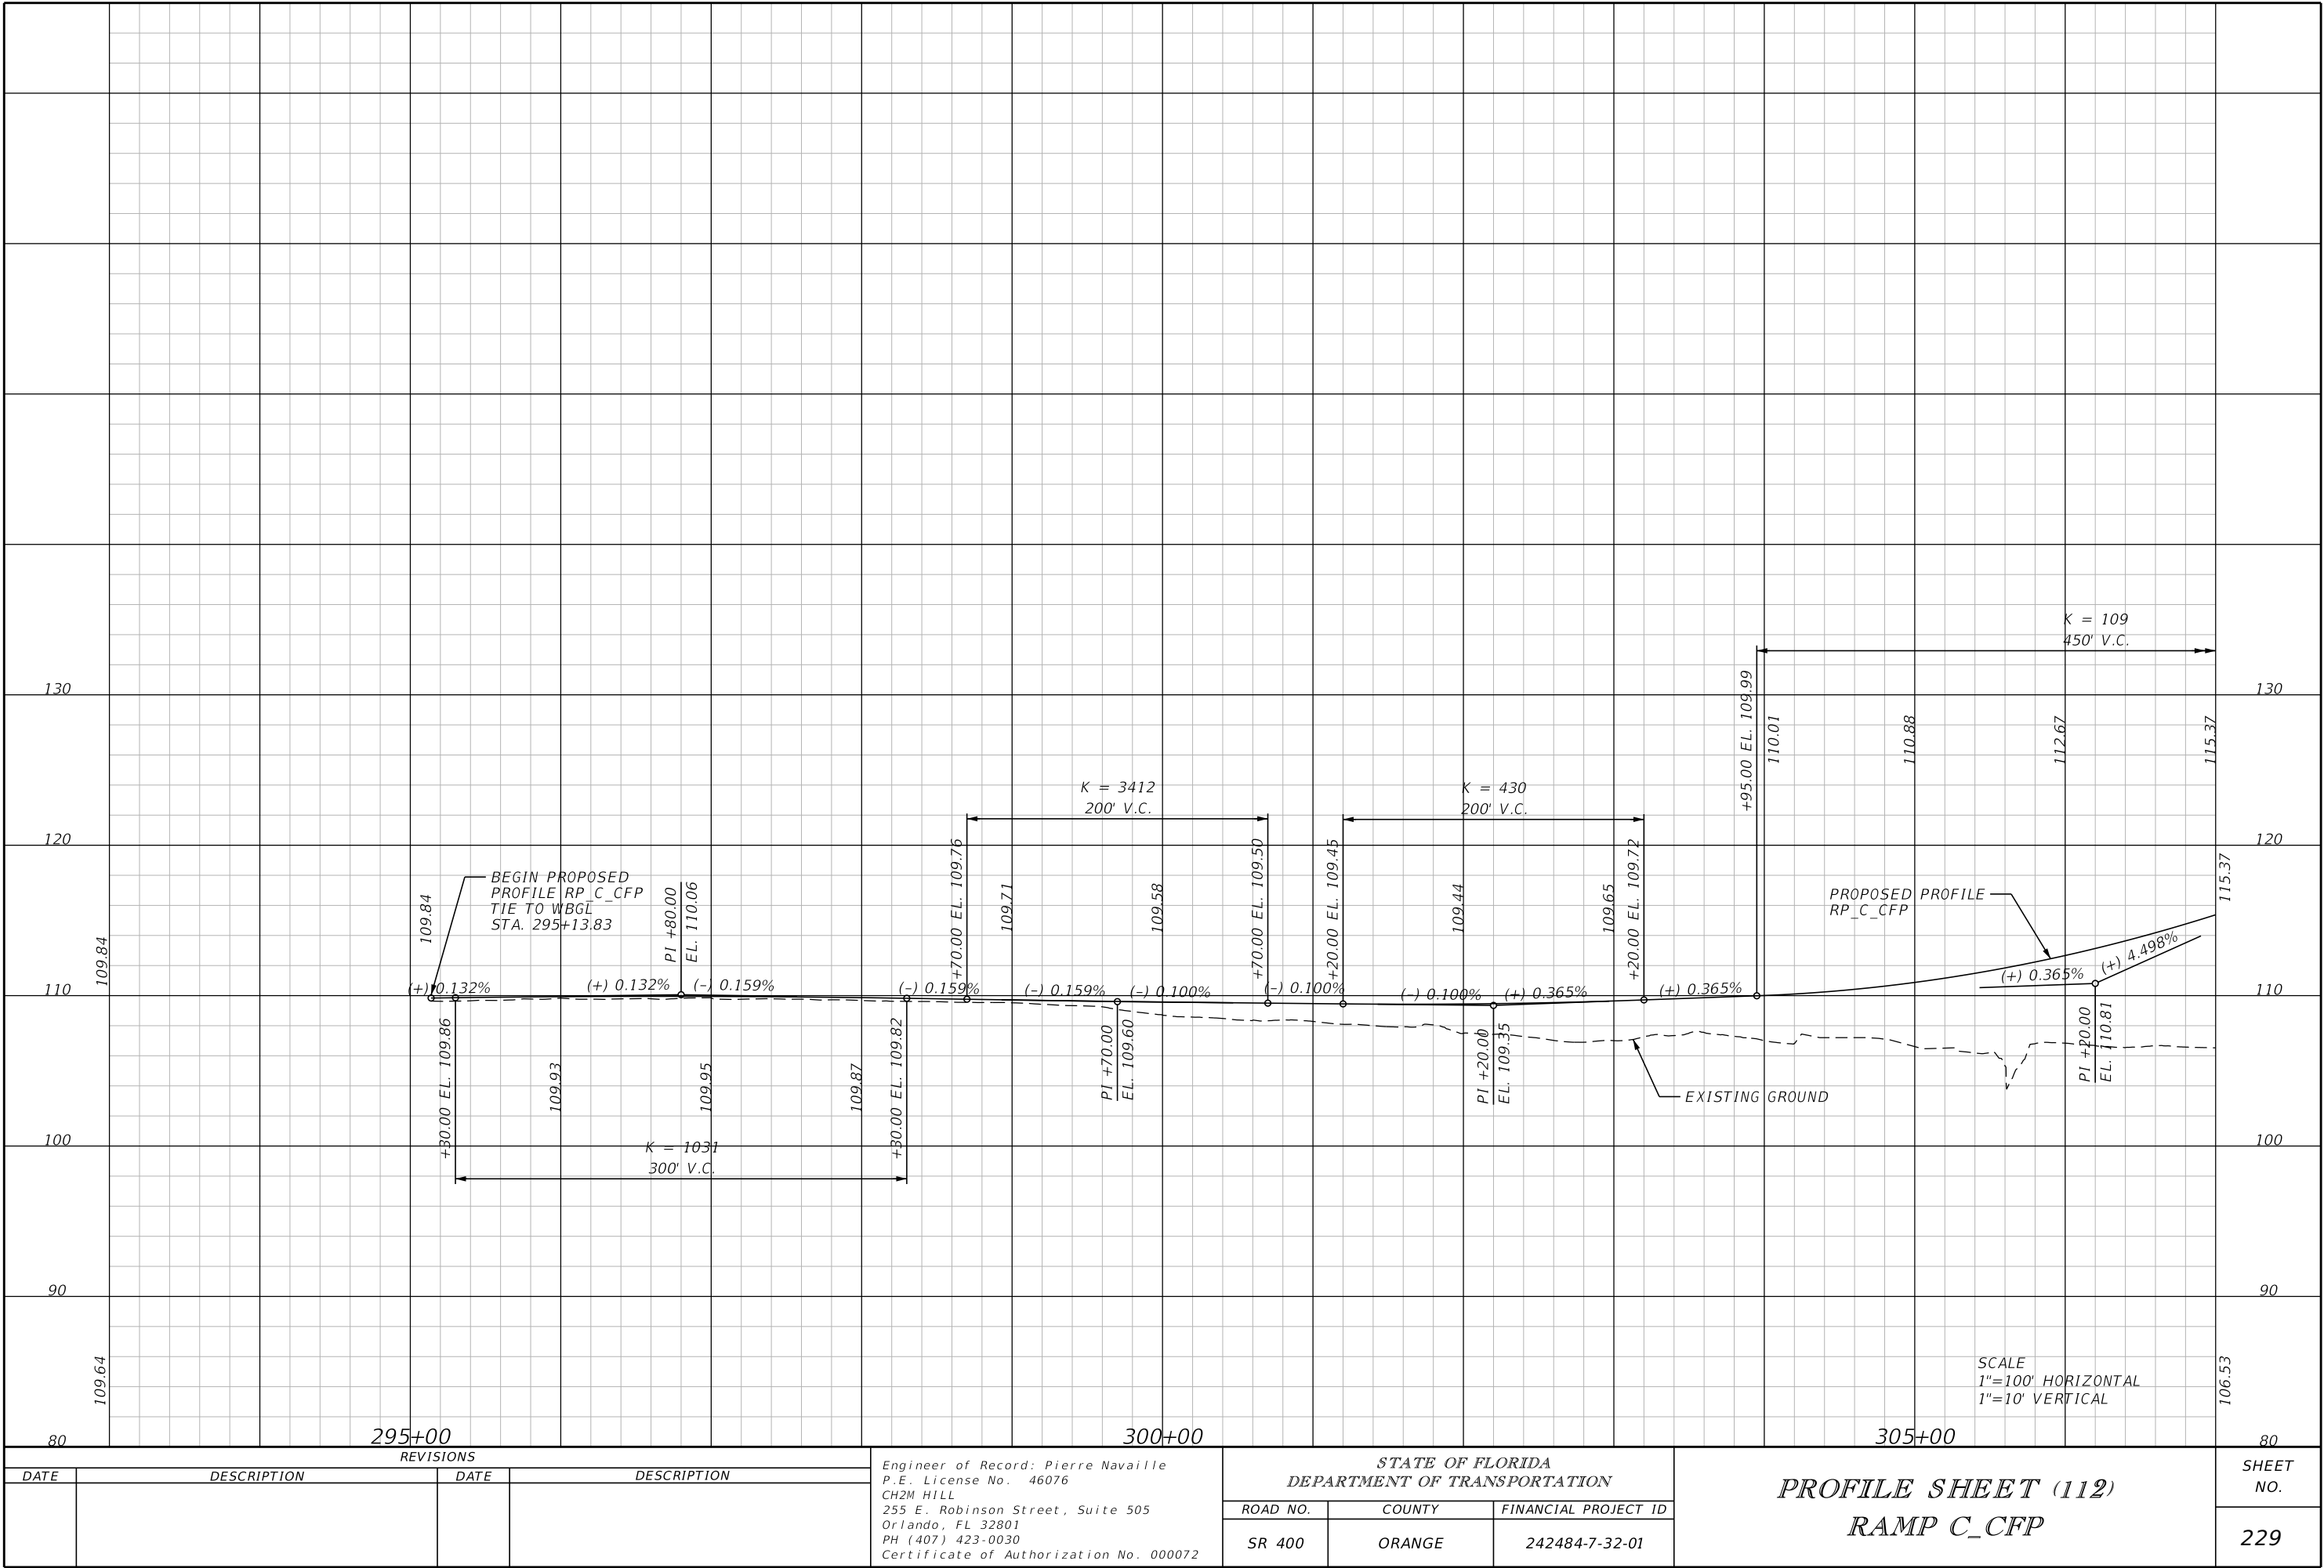

REVISIONS			
DATE	DESCRIPTION	DATE	DESCRIPTION

Engineer of Record: Pierre Navaille
P.E. License No. 46076
CH2M HILL
255 E. Robinson Street, Suite 505
Orlando, FL 32801
PH (407) 423-0030
Certificate of Authorization No. 000072


STATE OF FLORIDA DEPARTMENT OF TRANSPORTATION		
ROAD NO.	COUNTY	FINANCIAL PROJECT ID
SR 400	ORANGE	242484-7-32-01

PROFILE SHEET (112)
RAMP C_CFP


SCALE
1"=100' HORIZONTAL
1"=10' VERTICAL

SHEET NO.
229

THE OFFICIAL RECORD OF THIS SHEET IS THE ELECTRONIC FILE DIGITALLY SIGNED AND SEALED UNDER RULE 61G15-23.004, F.A.C.

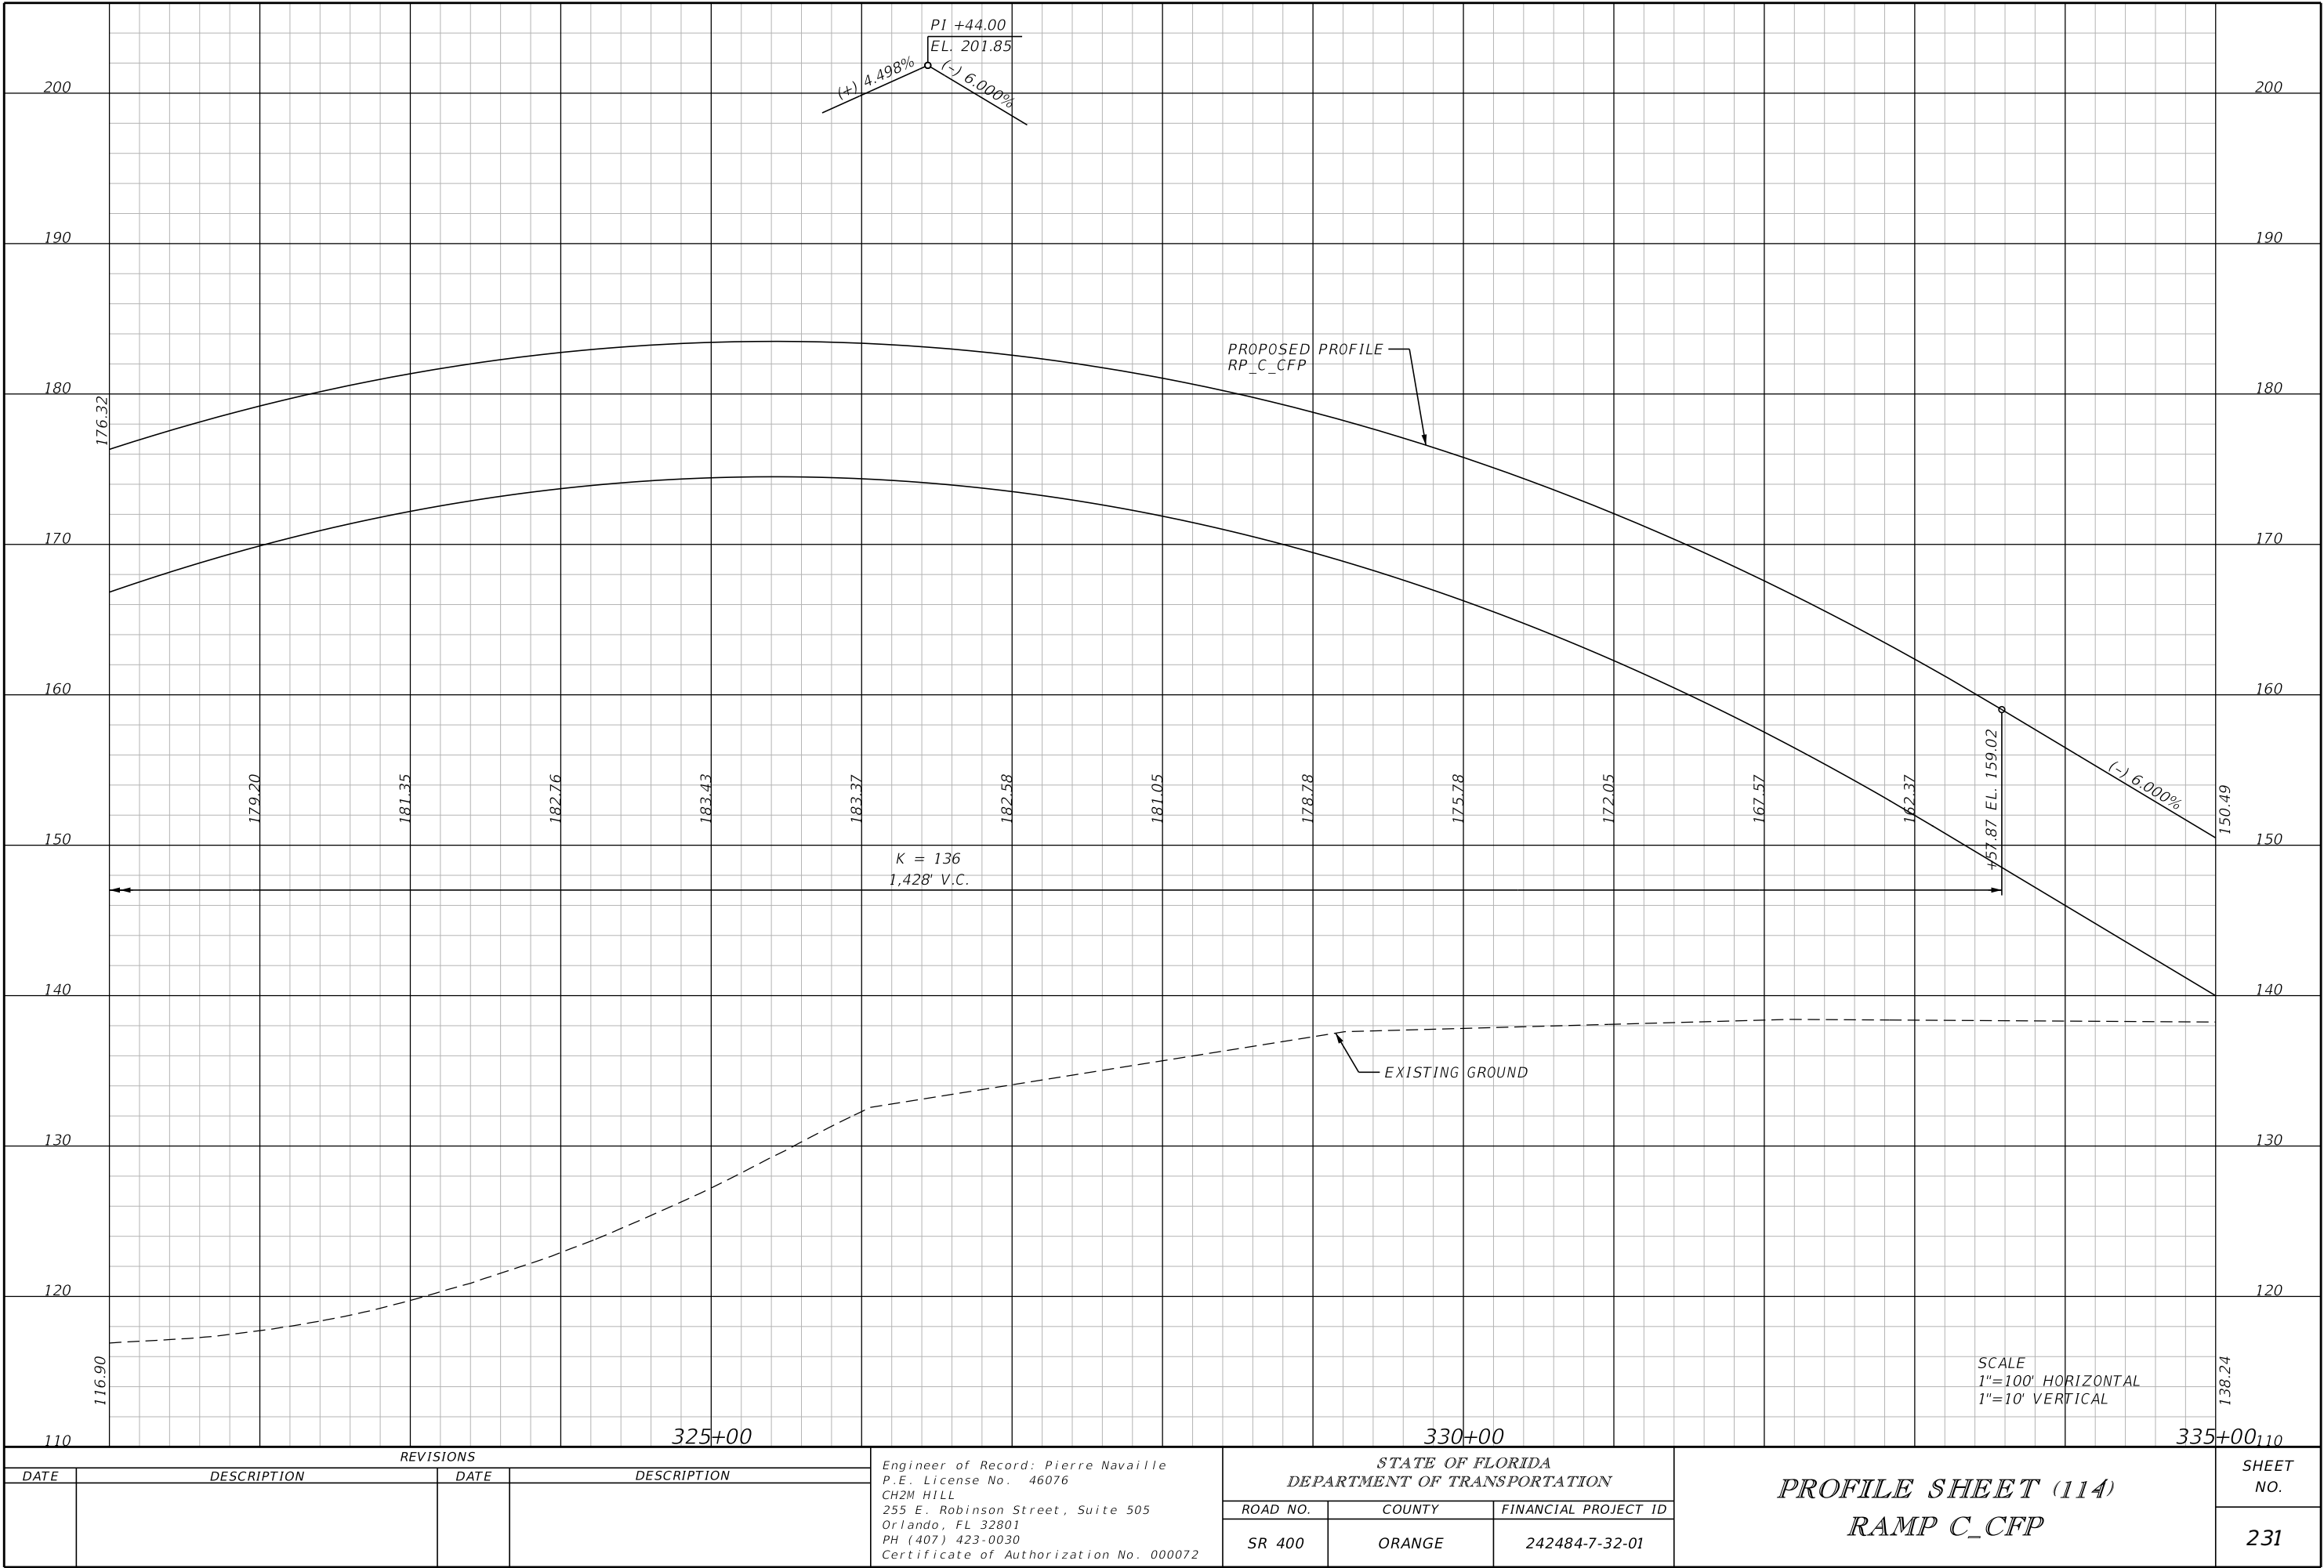


THE OFFICIAL RECORD OF THIS SHEET IS THE ELECTRONIC FILE DIGITALLY SIGNED AND SEALED UNDER RULE 61G15-23.004, F.A.C.

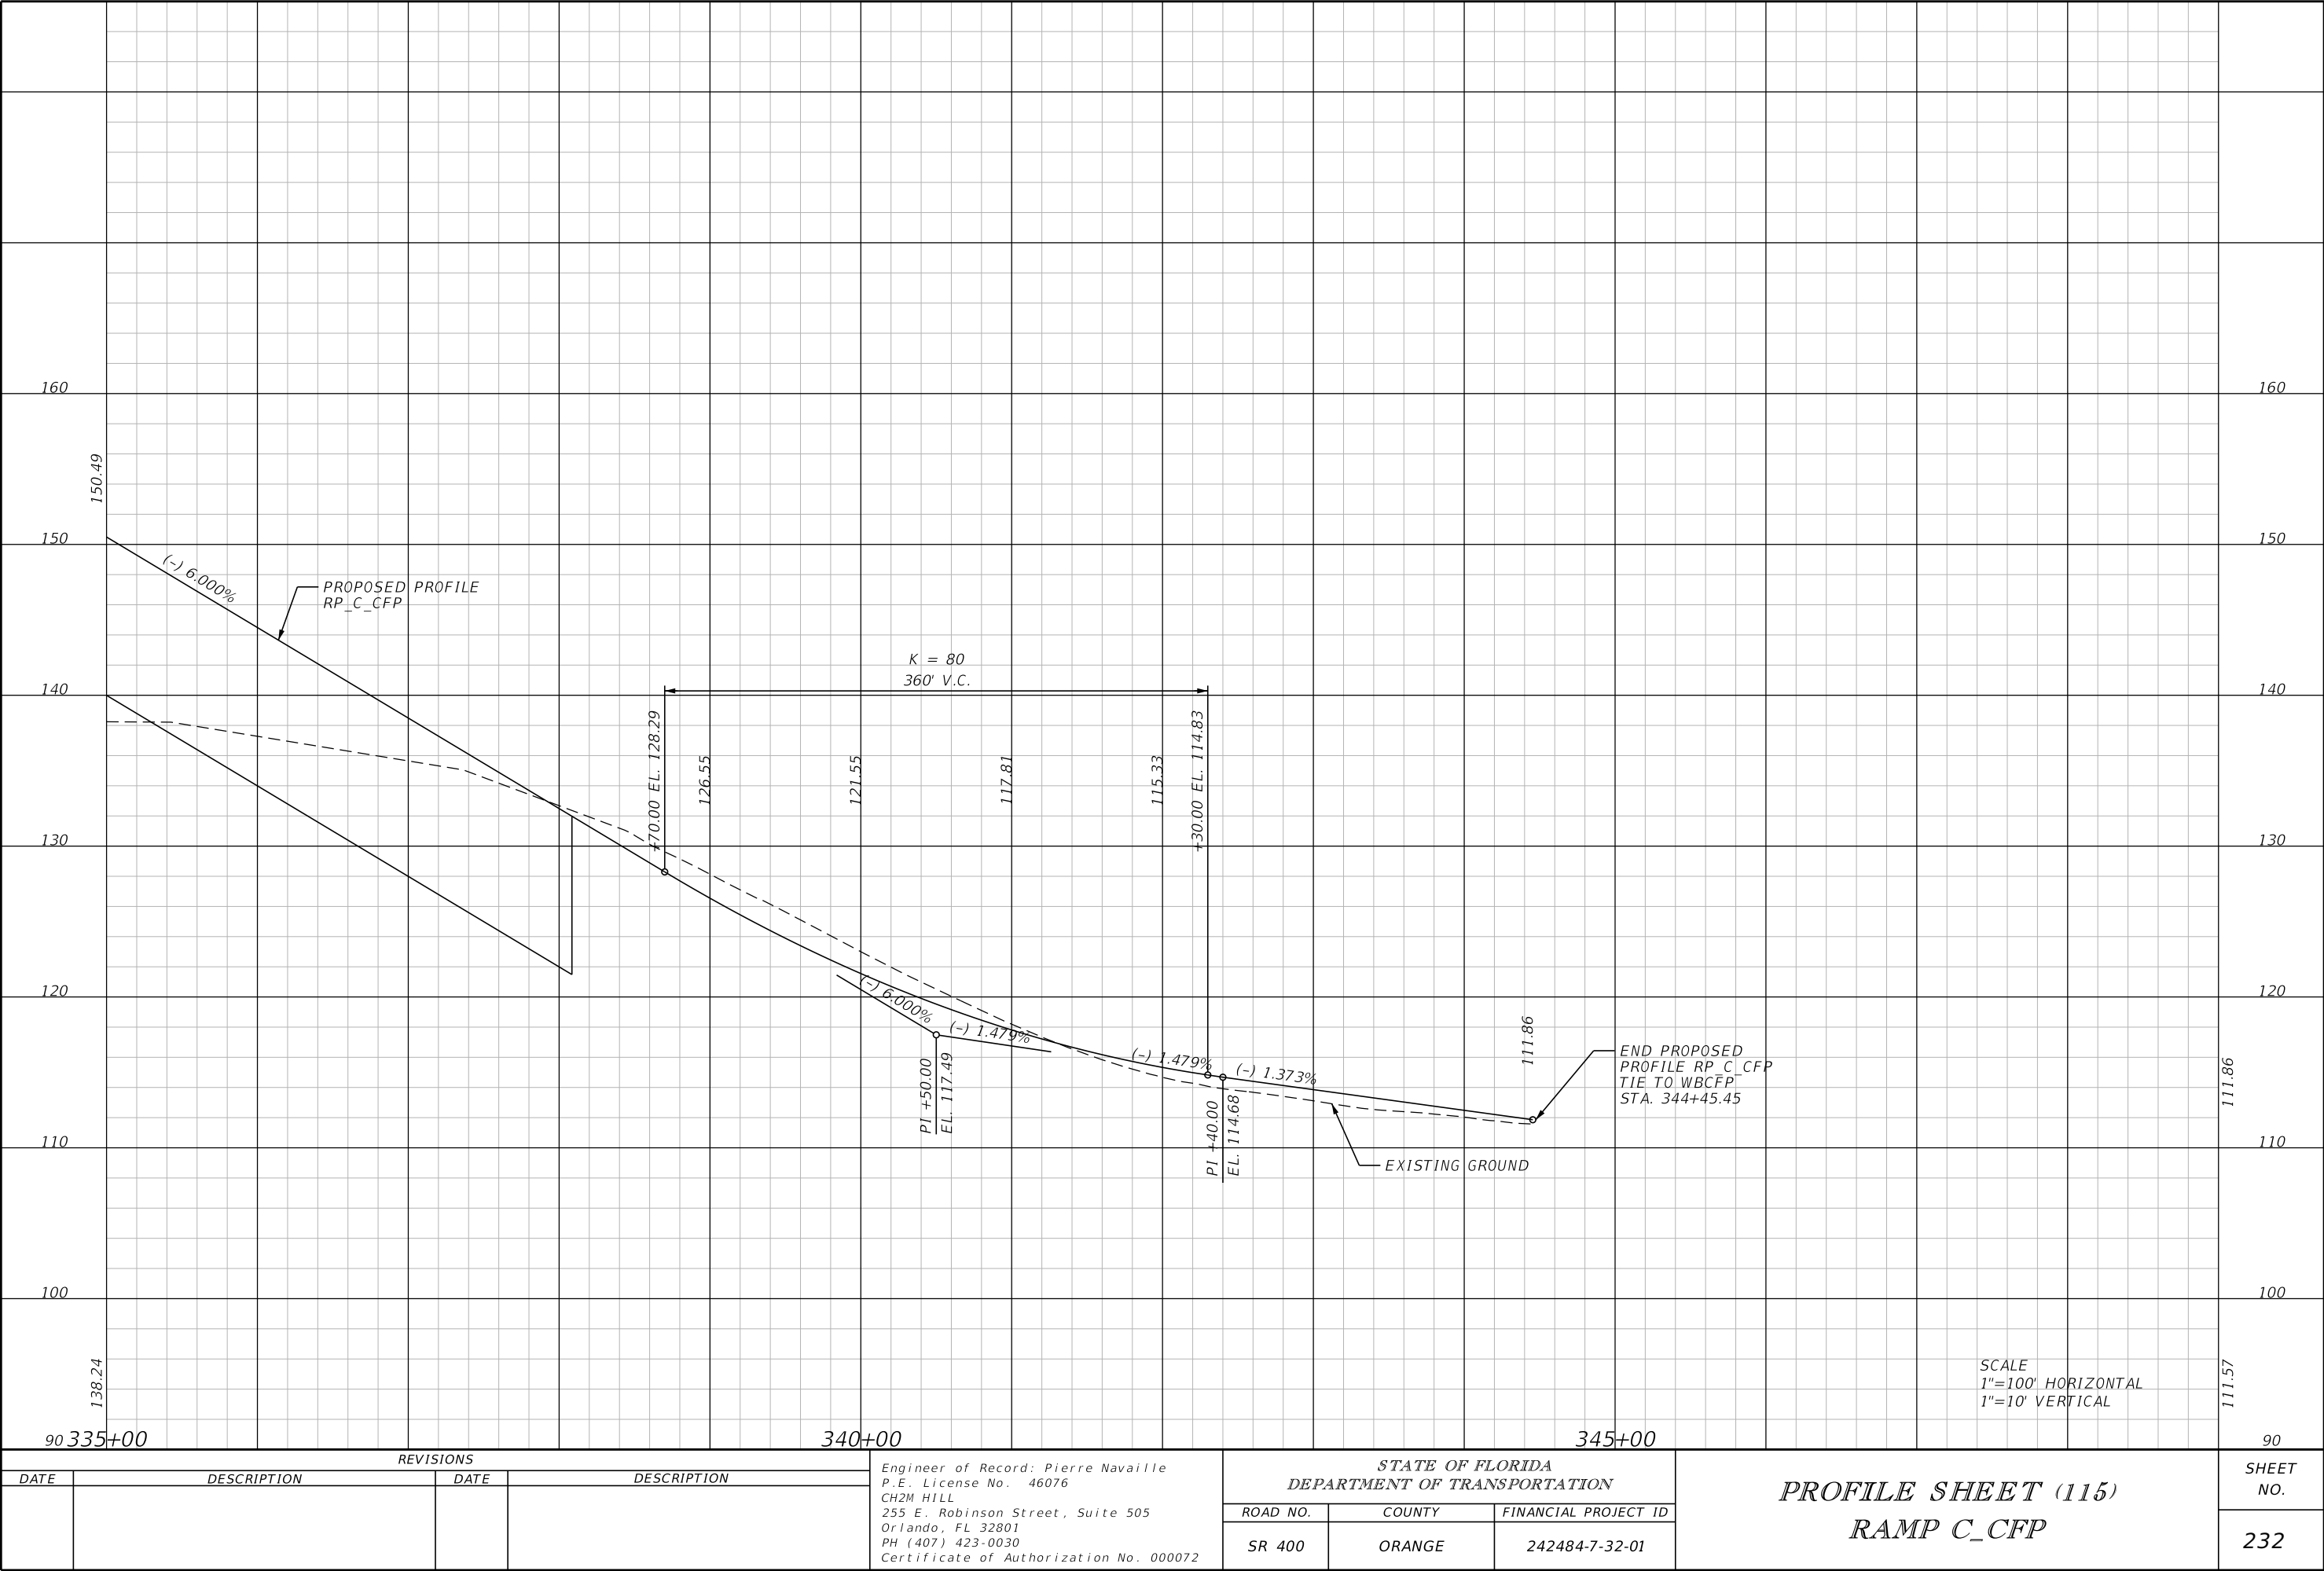


REVISIONS				Engineer of Record: Pierre Navaille P.E. License No. 46076 CH2M HILL 255 E. Robinson Street, Suite 505 Orlando, FL 32801 PH (407) 423-0030 Certificate of Authorization No. 000072	STATE OF FLORIDA DEPARTMENT OF TRANSPORTATION			PROFILE SHEET (115) RAMP C_CFP	SHEET NO.
DATE	DESCRIPTION	DATE	DESCRIPTION		ROAD NO.	COUNTY	FINANCIAL PROJECT ID		
					SR 400	ORANGE	242484-7-32-01		
									232

THE OFFICIAL RECORD OF THIS SHEET IS THE ELECTRONIC FILE DIGITALLY SIGNED AND SEALED UNDER RULE 61G15-23.004, F.A.C.

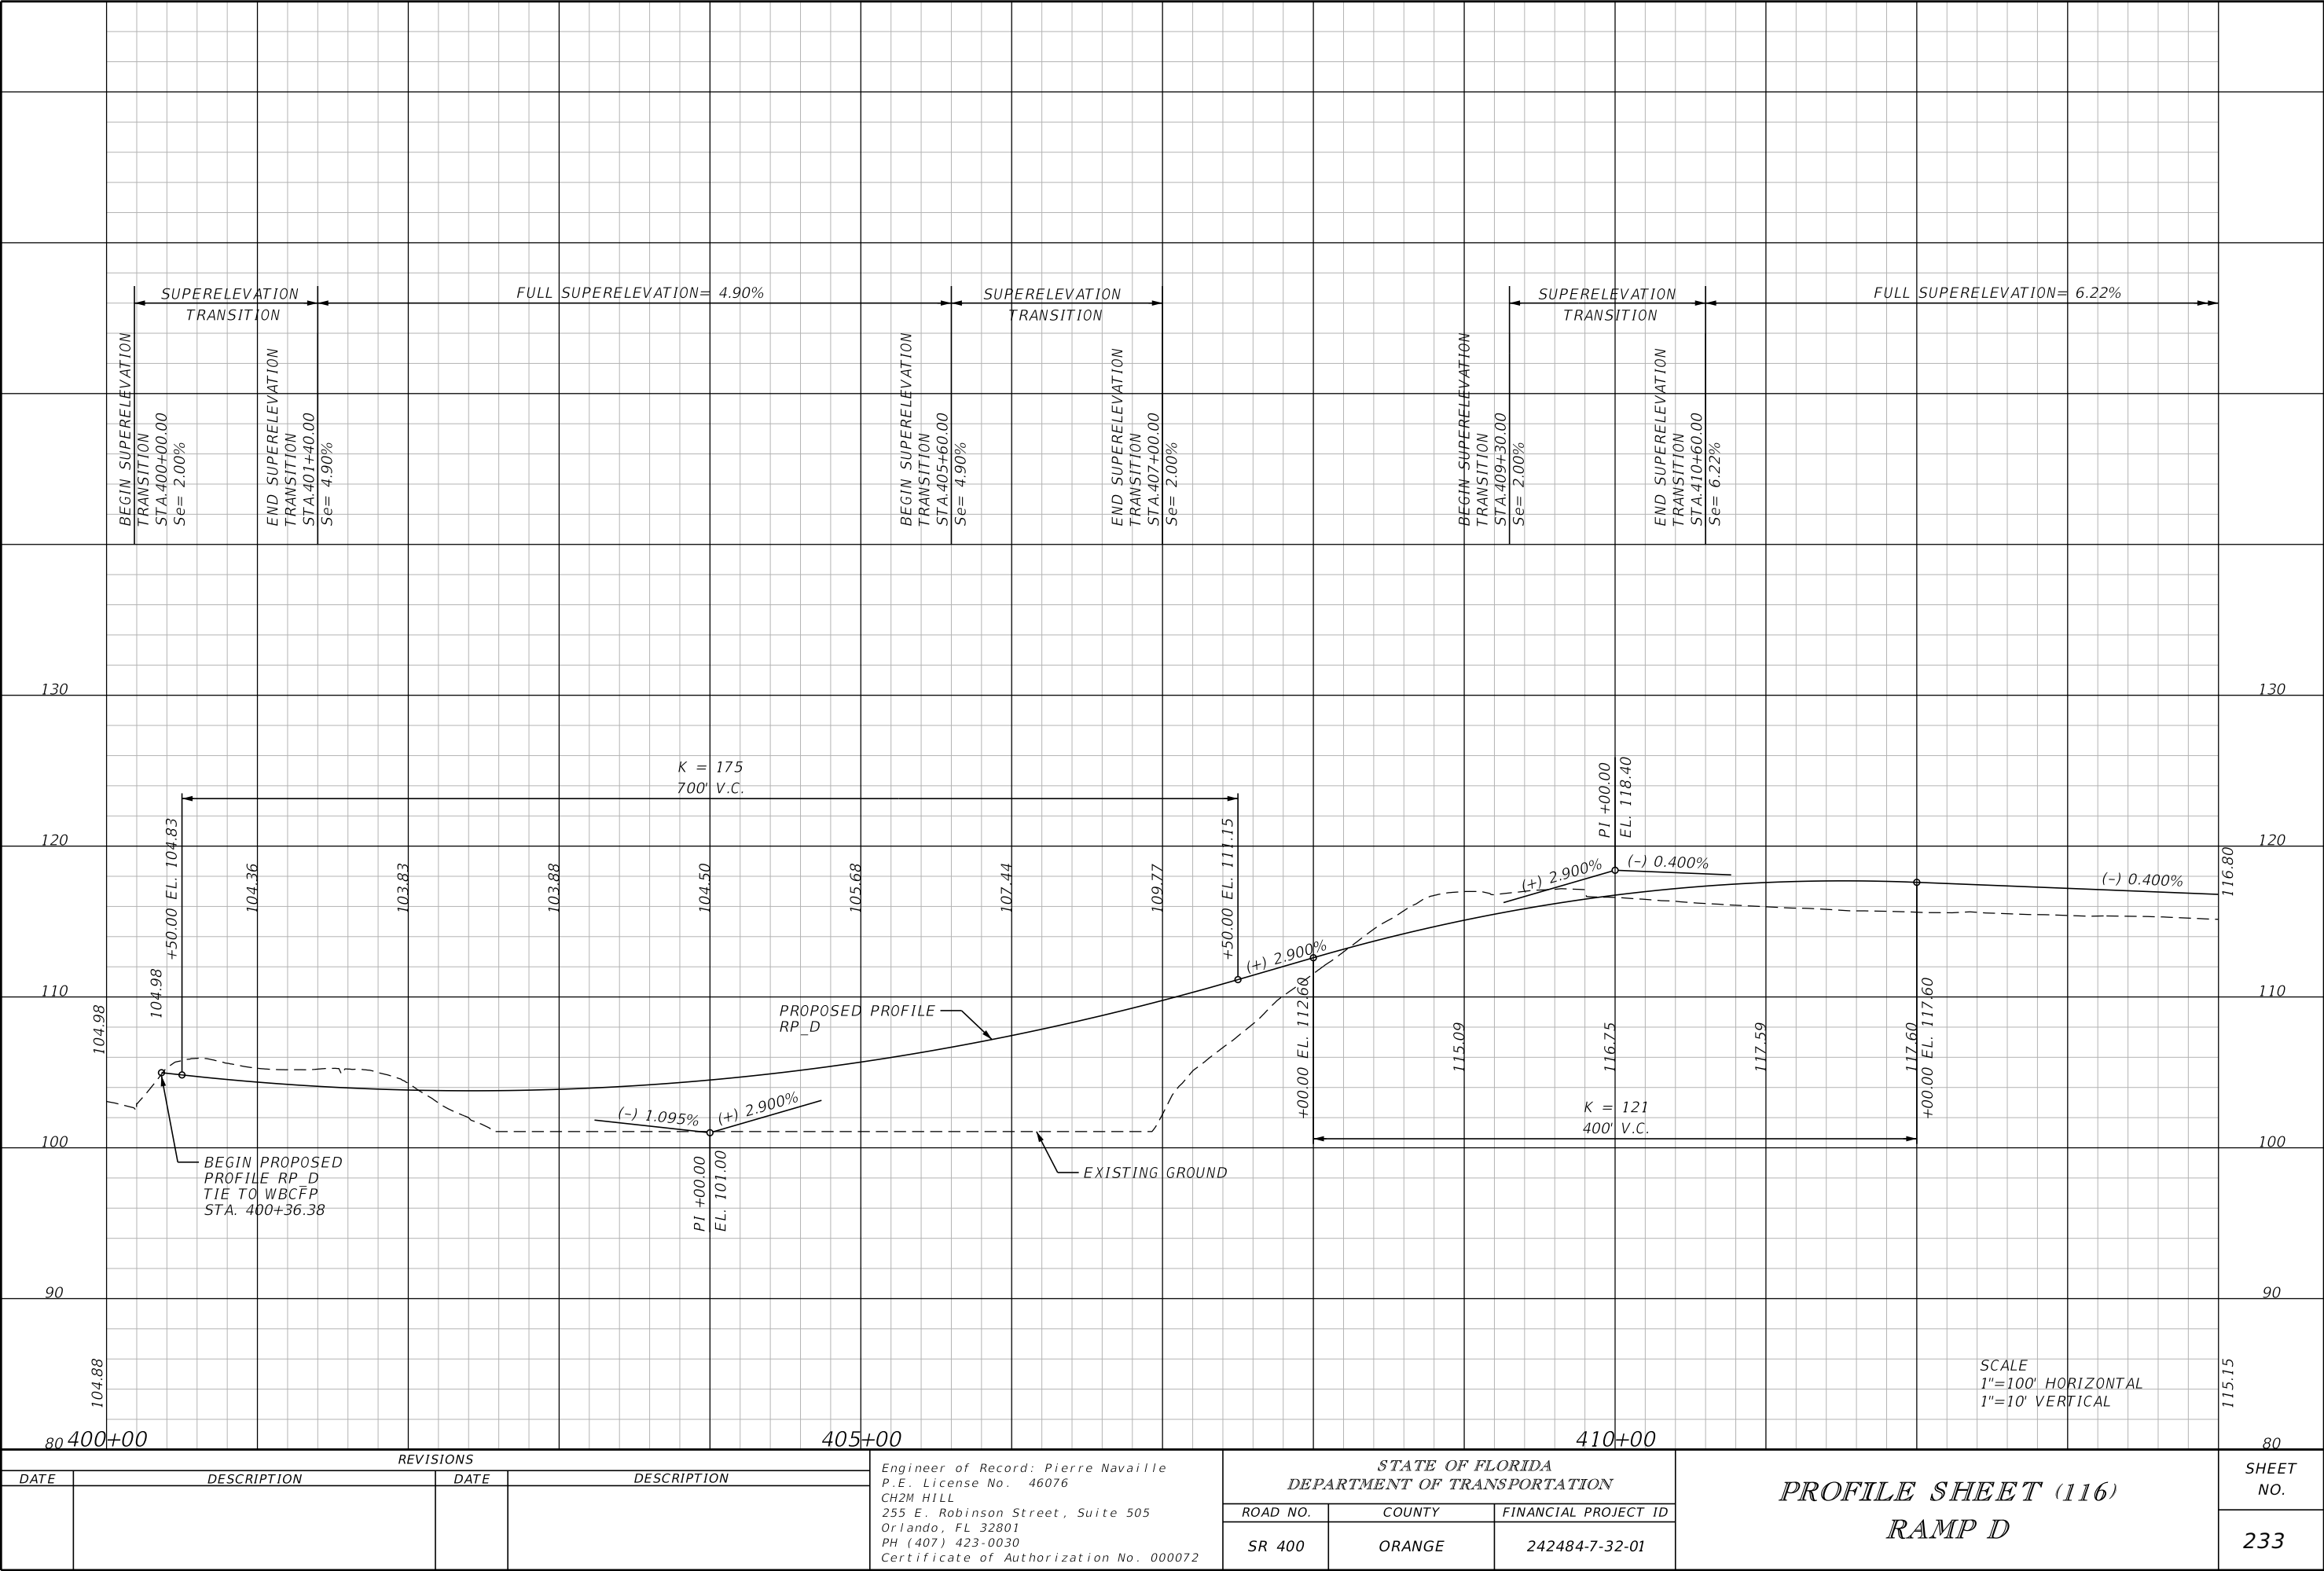

REVISIONS				Engineer of Record: Pierre Navaille P.E. License No. 46076 CH2M HILL 255 E. Robinson Street, Suite 505 Orlando, FL 32801 PH (407) 423-0030 Certificate of Authorization No. 000072	STATE OF FLORIDA DEPARTMENT OF TRANSPORTATION			PROFILE SHEET (116) RAMP D	SHEET NO. 233
DATE	DESCRIPTION	DATE	DESCRIPTION		ROAD NO.	COUNTY	FINANCIAL PROJECT ID		
					SR 400	ORANGE	242484-7-32-01		

THE OFFICIAL RECORD OF THIS SHEET IS THE ELECTRONIC FILE DIGITALLY SIGNED AND SEALED UNDER RULE 61G15-23.004, F.A.C.

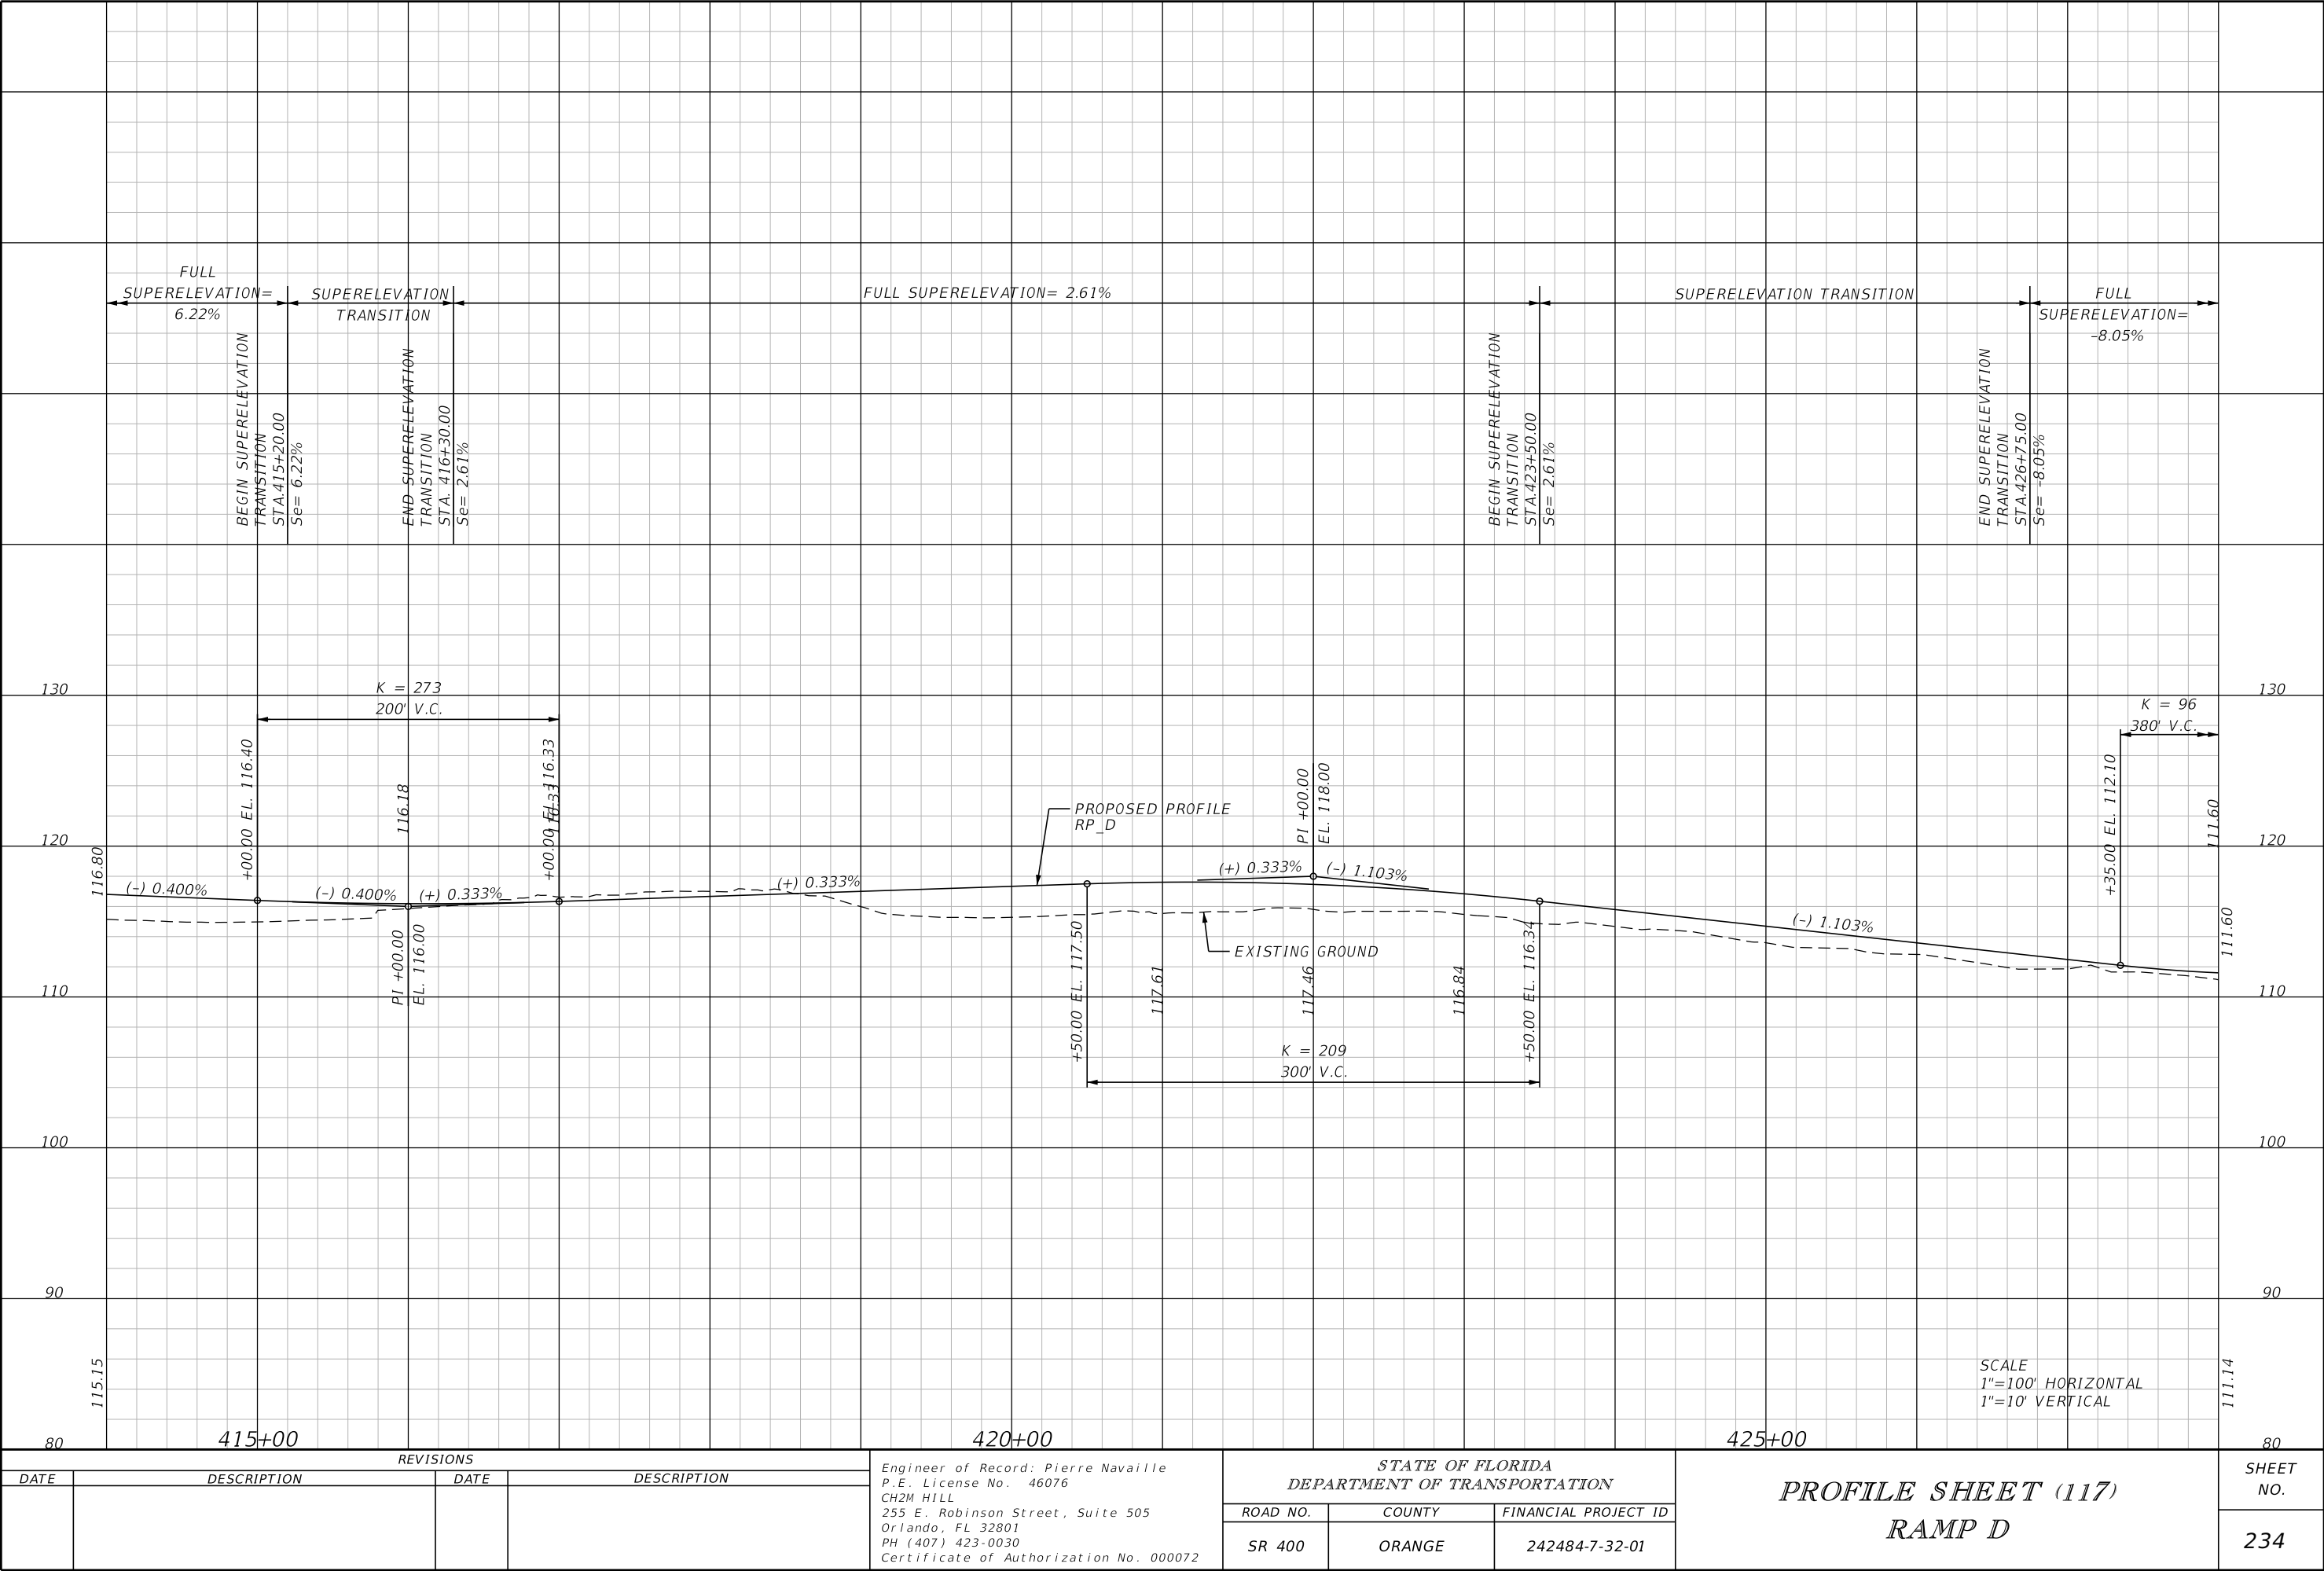


REVISIONS			
DATE	DESCRIPTION	DATE	DESCRIPTION

Engineer of Record: Pierre Navaille
P.E. License No. 46076
CH2M HILL
255 E. Robinson Street, Suite 505
Orlando, FL 32801
PH (407) 423-0030
Certificate of Authorization No. 000072

STATE OF FLORIDA DEPARTMENT OF TRANSPORTATION		
ROAD NO.	COUNTY	FINANCIAL PROJECT ID
SR 400	ORANGE	242484-7-32-01


PROFILE SHEET (117) RAMP D	
SHEET NO.	234

THE OFFICIAL RECORD OF THIS SHEET IS THE ELECTRONIC FILE DIGITALLY SIGNED AND SEALED UNDER RULE 61G15-23.004, F.A.C.

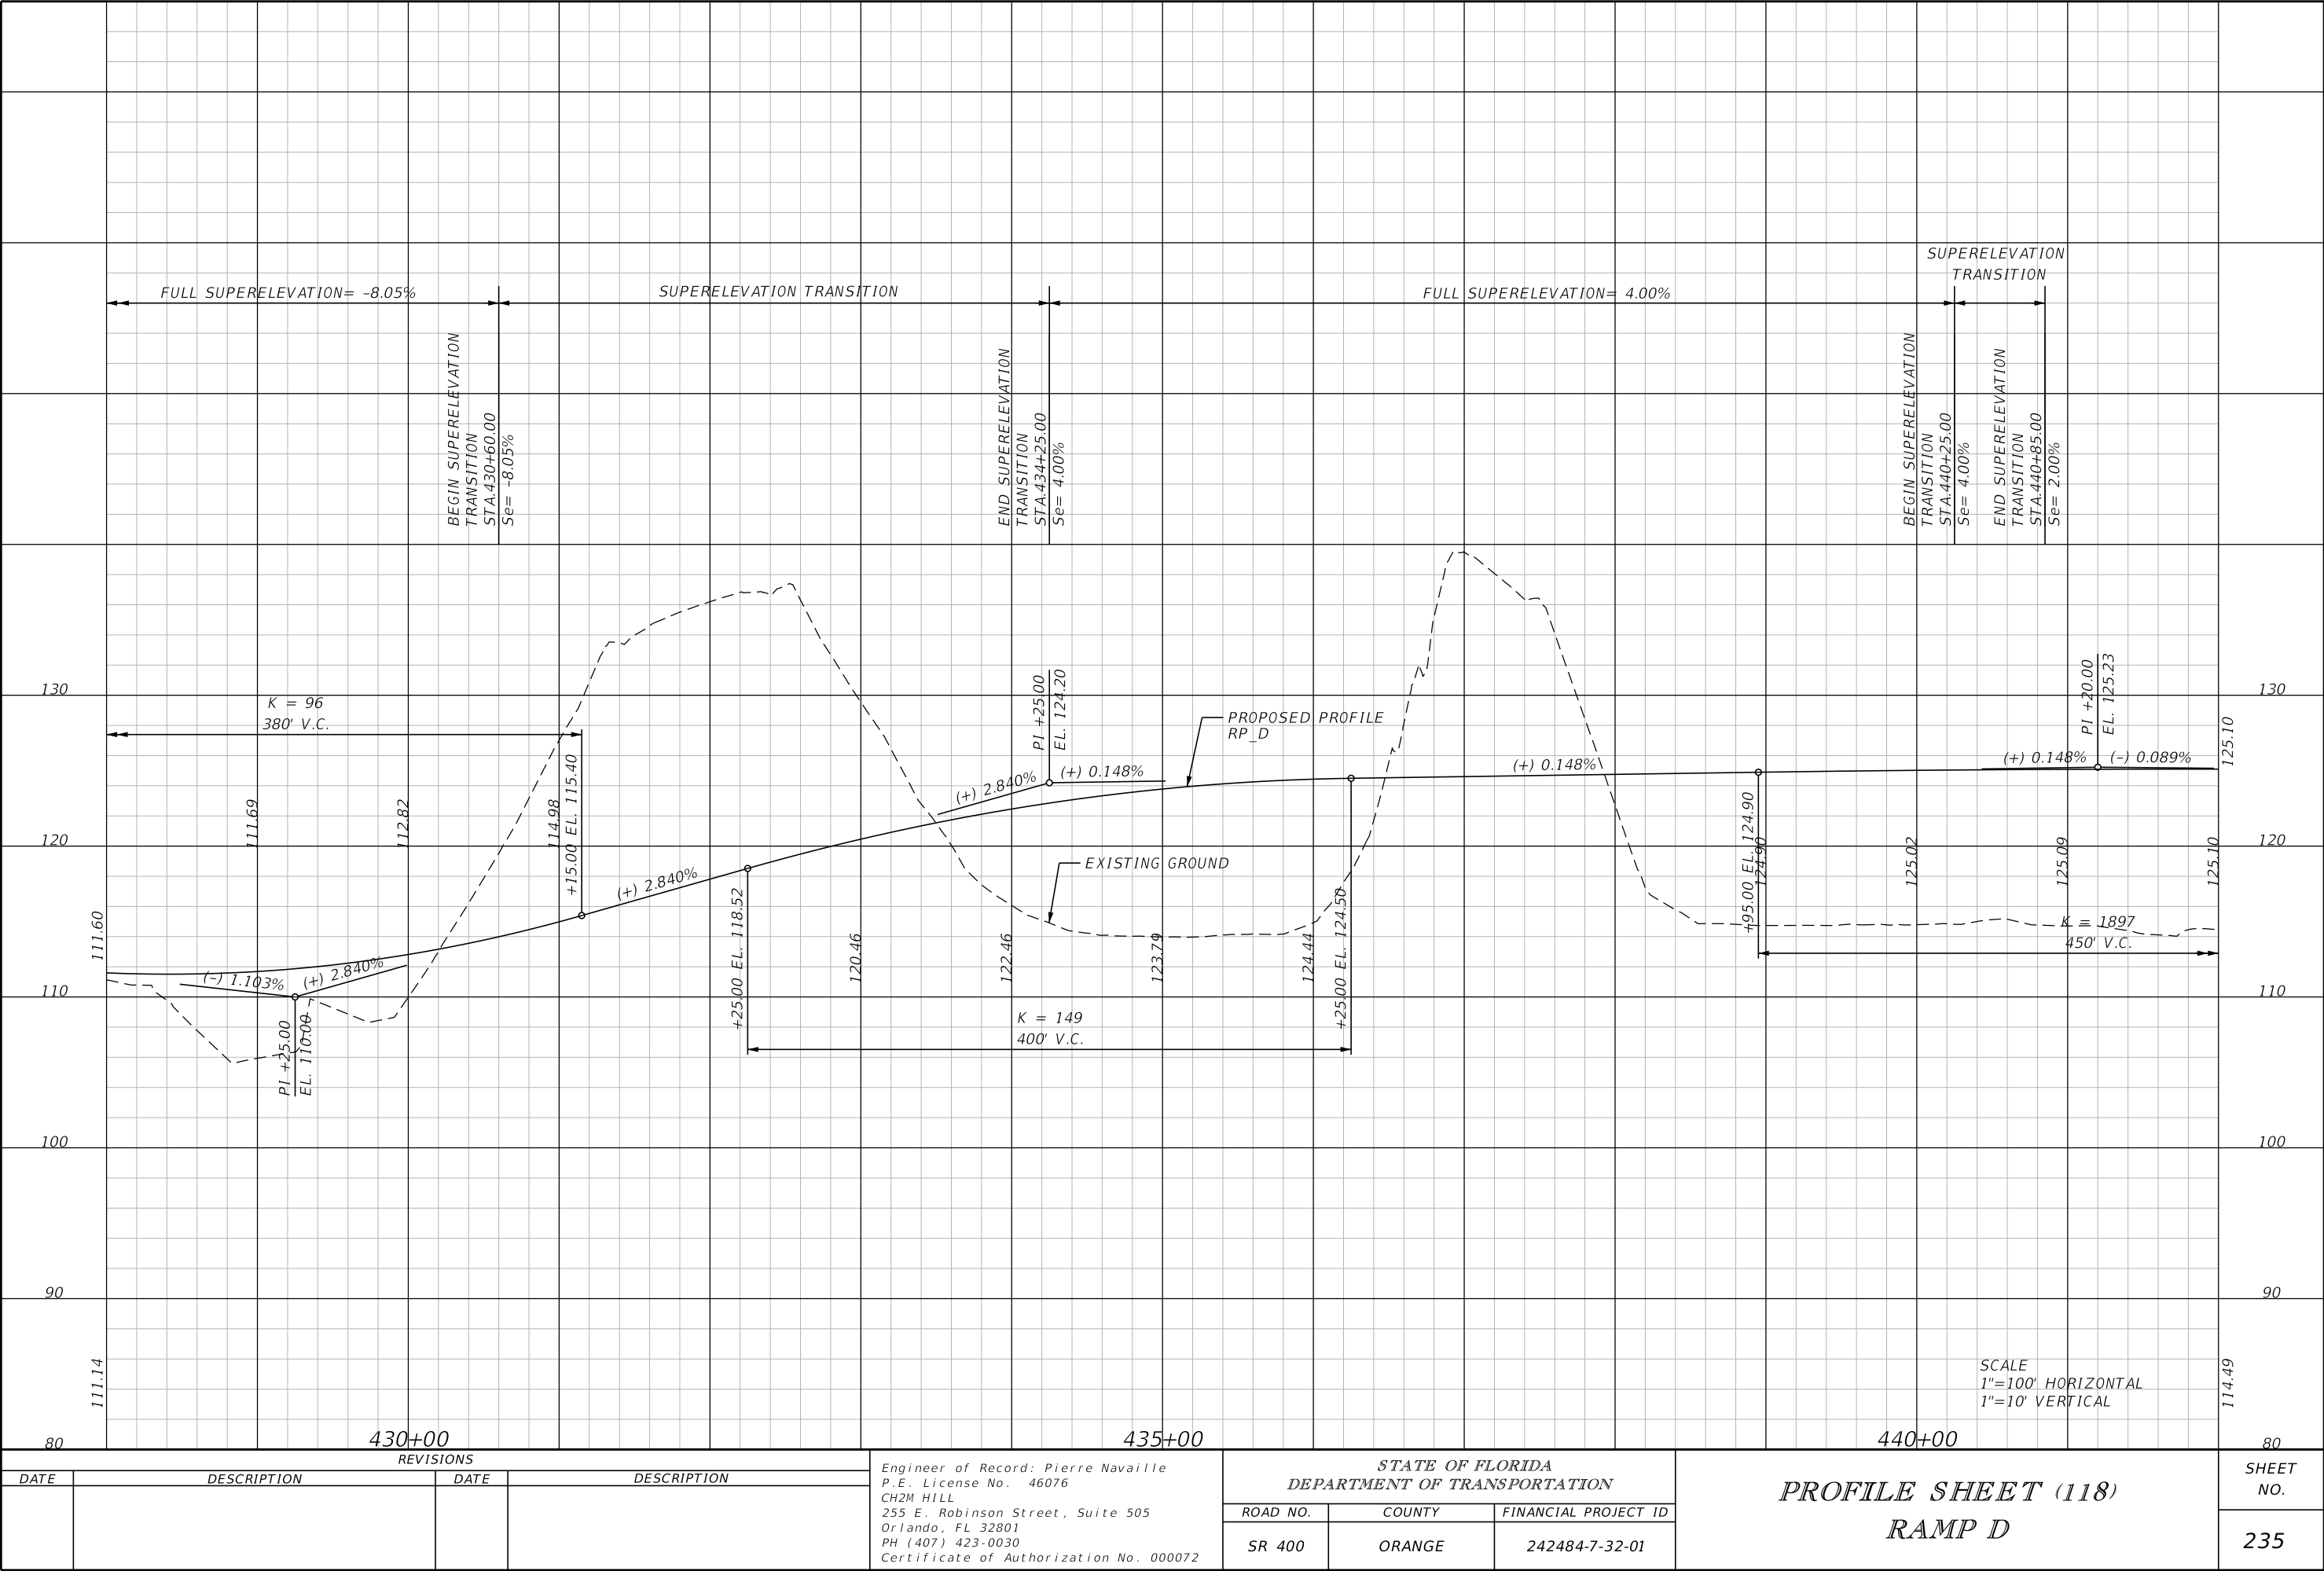


REVISIONS				Engineer of Record: Pierre Navaille P.E. License No. 46076 CH2M HILL 255 E. Robinson Street, Suite 505 Orlando, FL 32801 PH (407) 423-0030 Certificate of Authorization No. 000072	STATE OF FLORIDA DEPARTMENT OF TRANSPORTATION			PROFILE SHEET (118) RAMP D	SHEET NO. 235
DATE	DESCRIPTION	DATE	DESCRIPTION		ROAD NO.	COUNTY	FINANCIAL PROJECT ID		
					SR 400	ORANGE	242484-7-32-01		


THE OFFICIAL RECORD OF THIS SHEET IS THE ELECTRONIC FILE DIGITALLY SIGNED AND SEALED UNDER RULE 61G15-23.004, F.A.C.

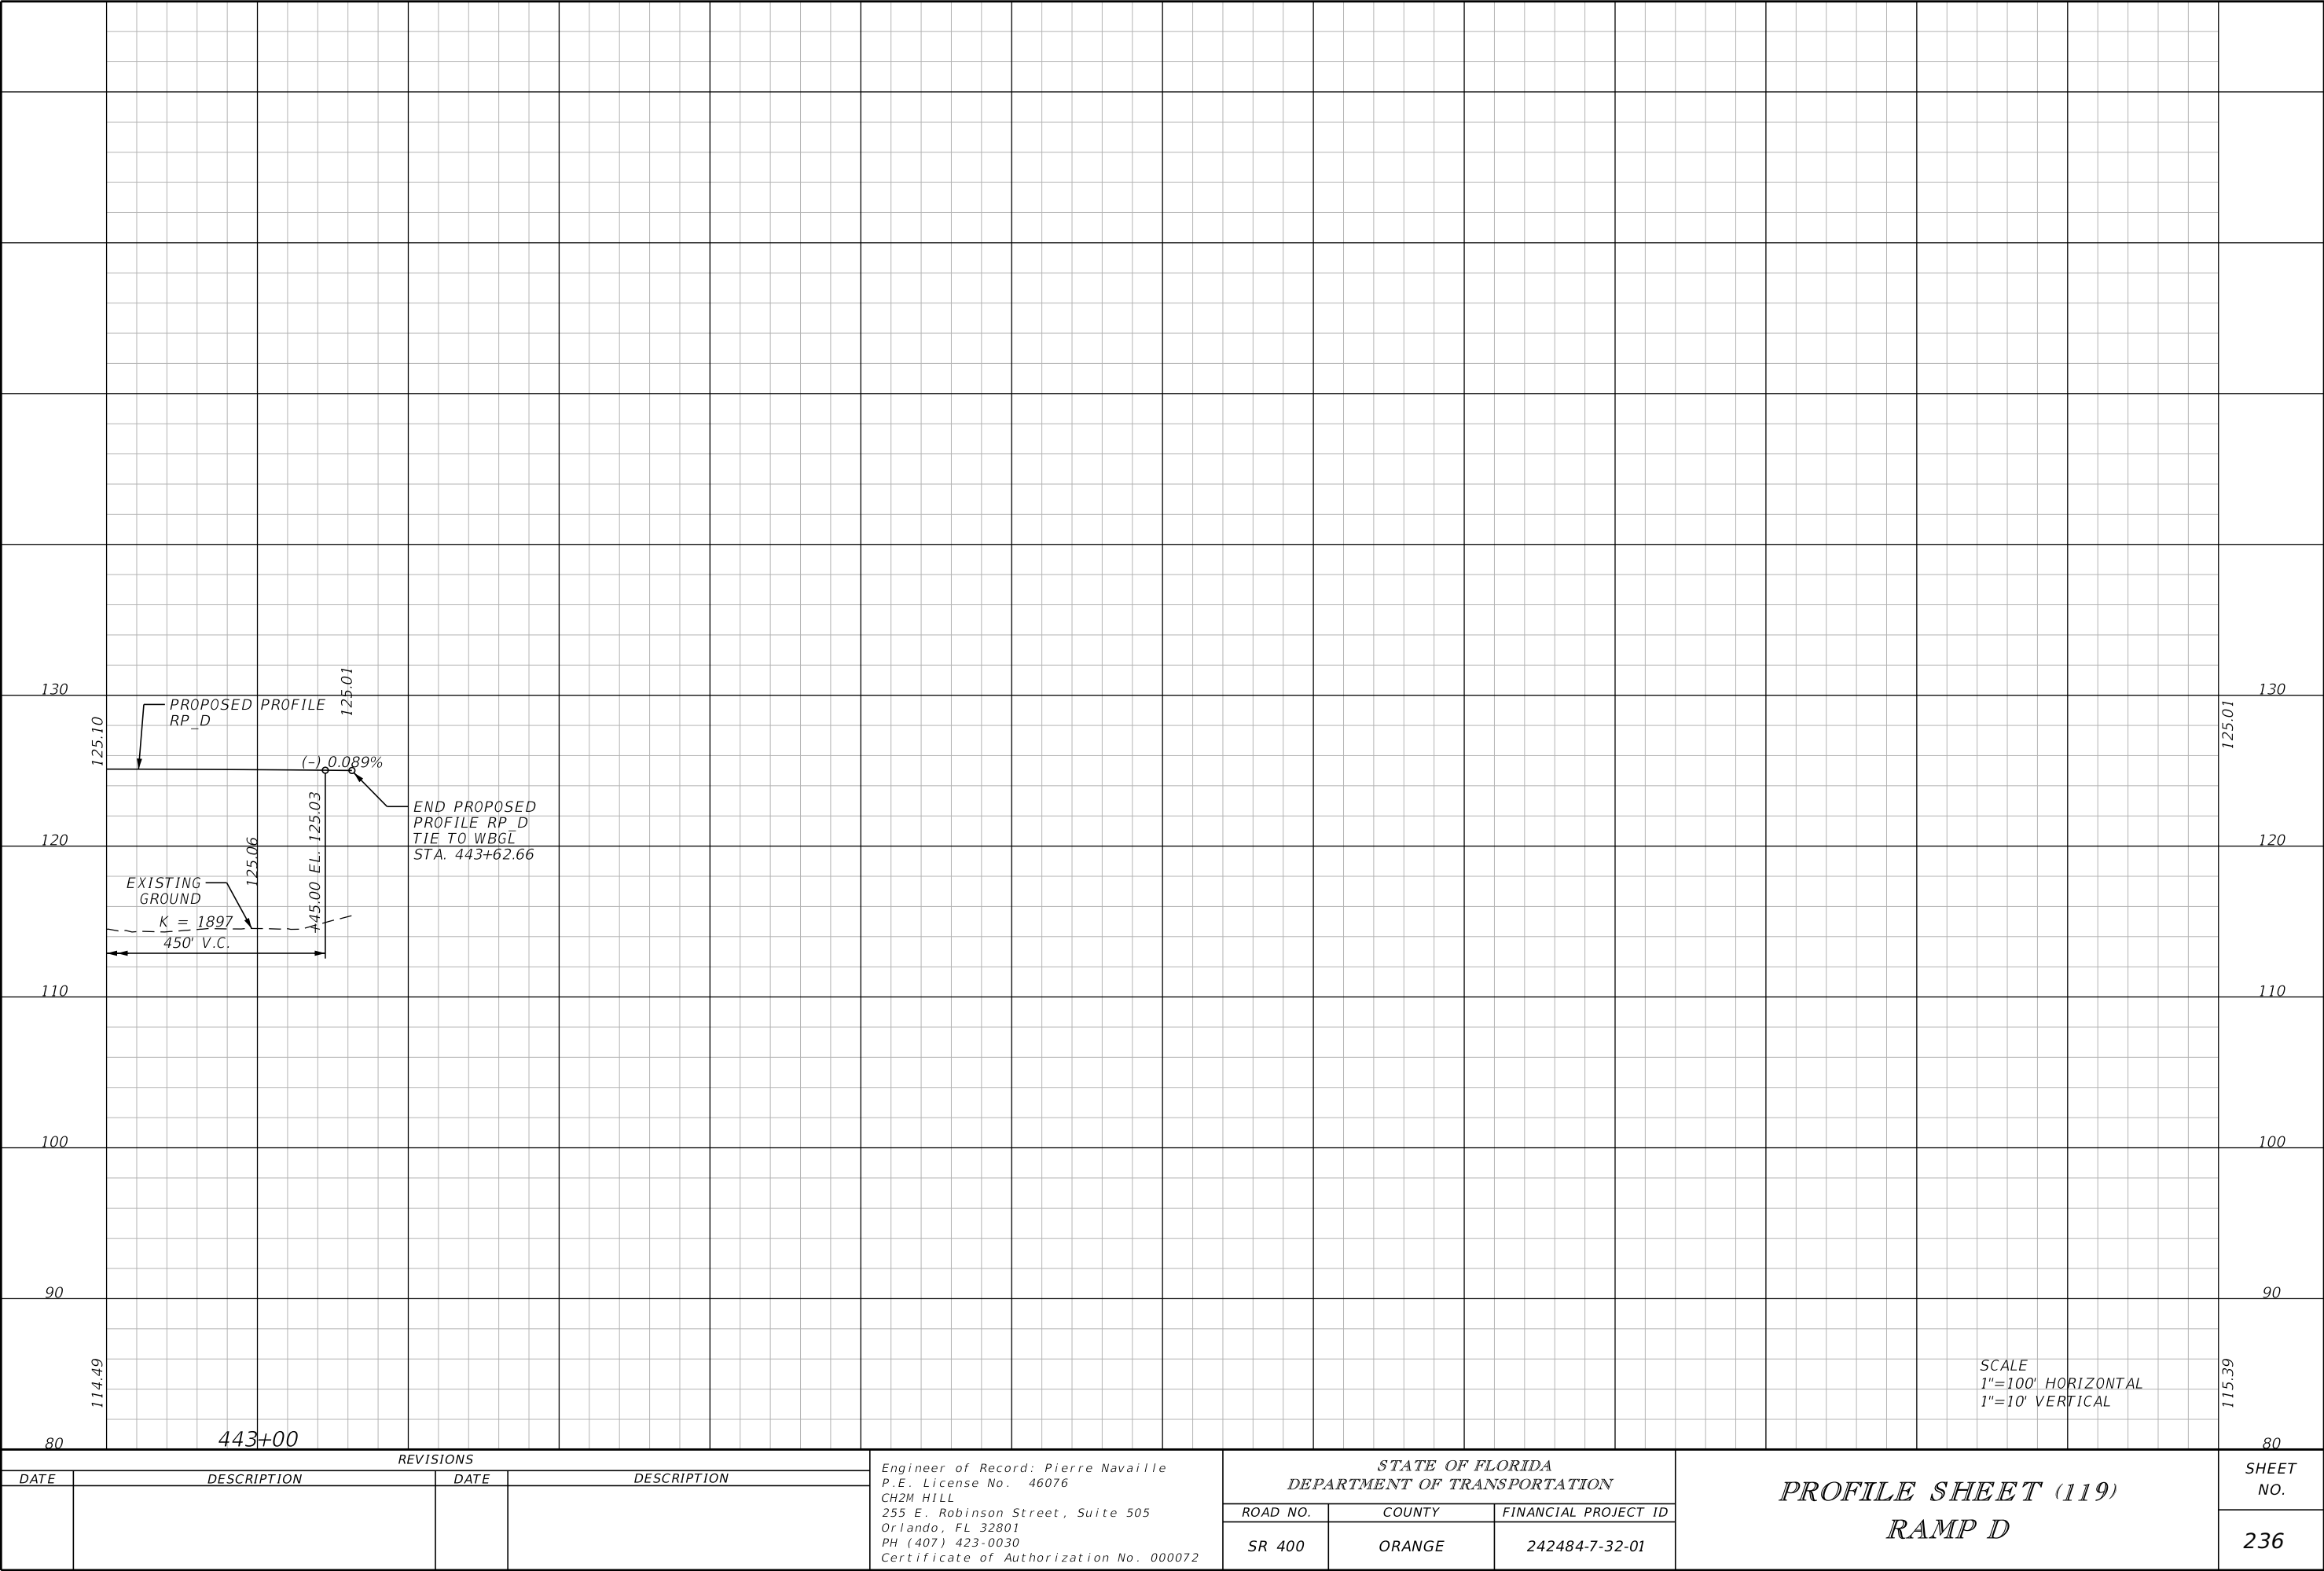

THE OFFICIAL RECORD OF THIS SHEET IS THE ELECTRONIC FILE DIGITALLY SIGNED AND SEALED UNDER RULE 61G15-23.004, F.A.C.


REVISIONS				Engineer of Record: Pierre Navaille P.E. License No. 46076 CH2M HILL 255 E. Robinson Street, Suite 505 Orlando, FL 32801 PH (407) 423-0030 Certificate of Authorization No. 000072	STATE OF FLORIDA DEPARTMENT OF TRANSPORTATION			PROFILE SHEET (119) RAMP D		SHEET NO.
DATE	DESCRIPTION	DATE	DESCRIPTION		ROAD NO.	COUNTY	FINANCIAL PROJECT ID			
					SR 400	ORANGE	242484-7-32-01	236		

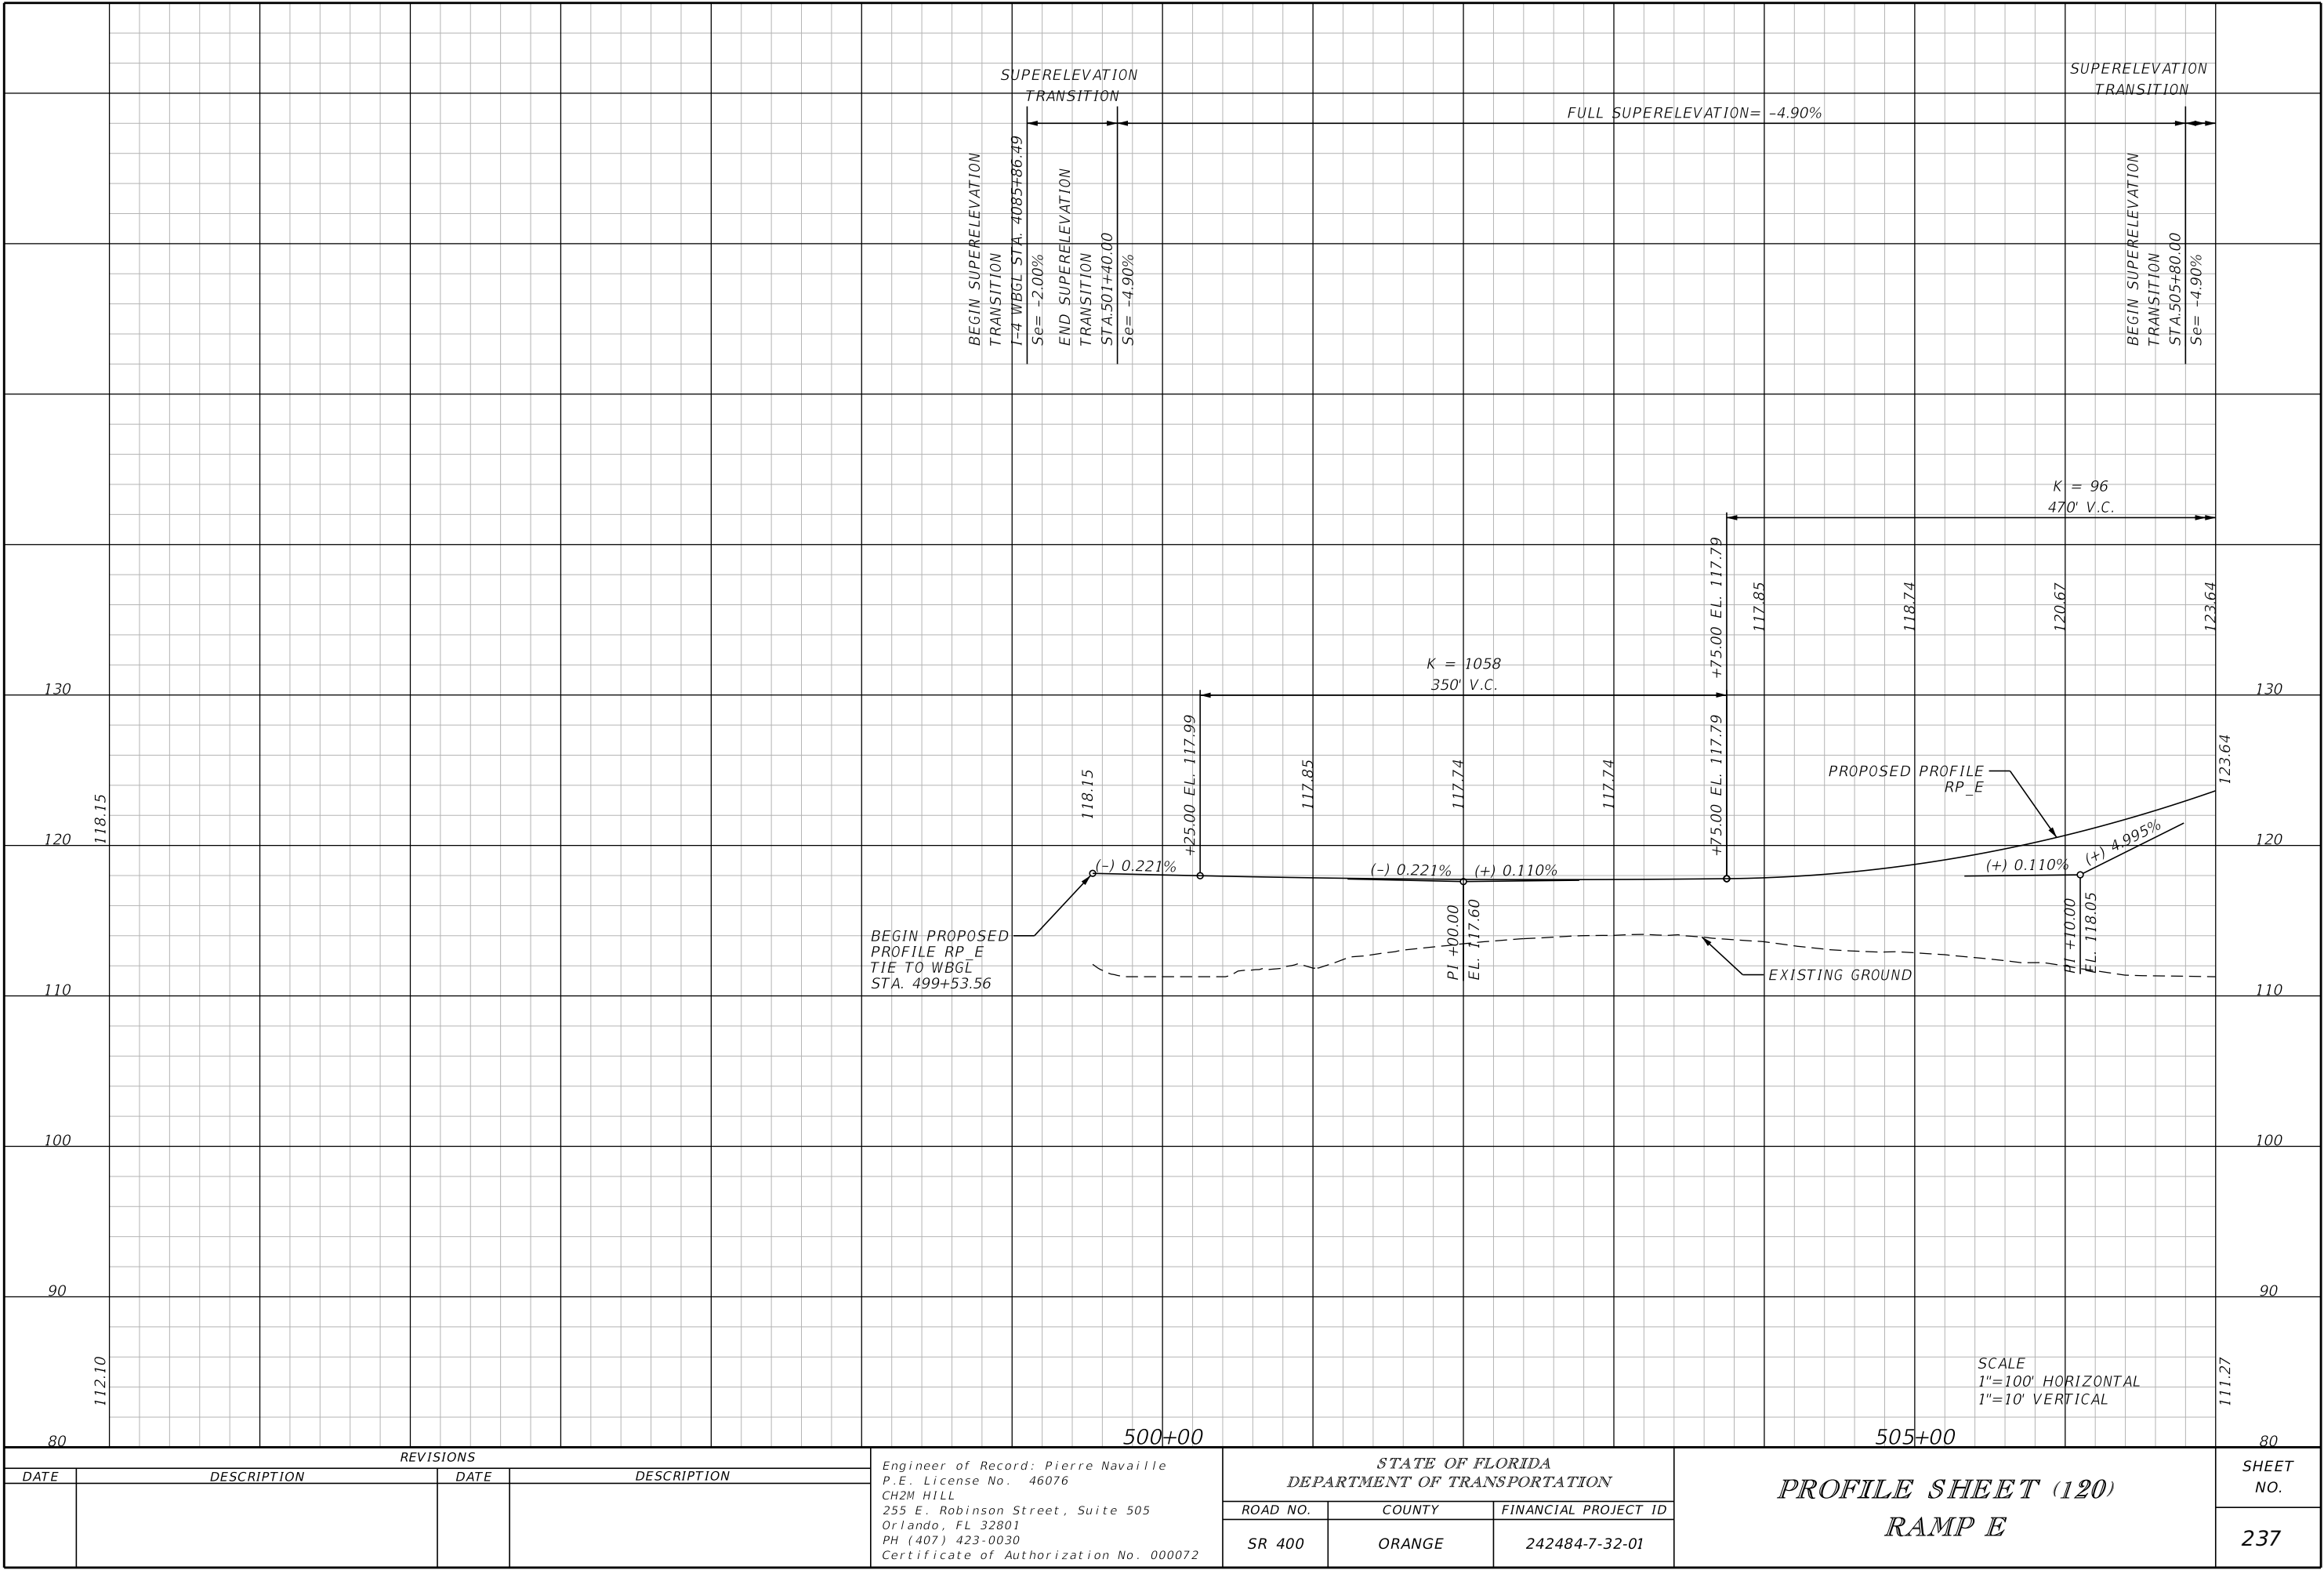

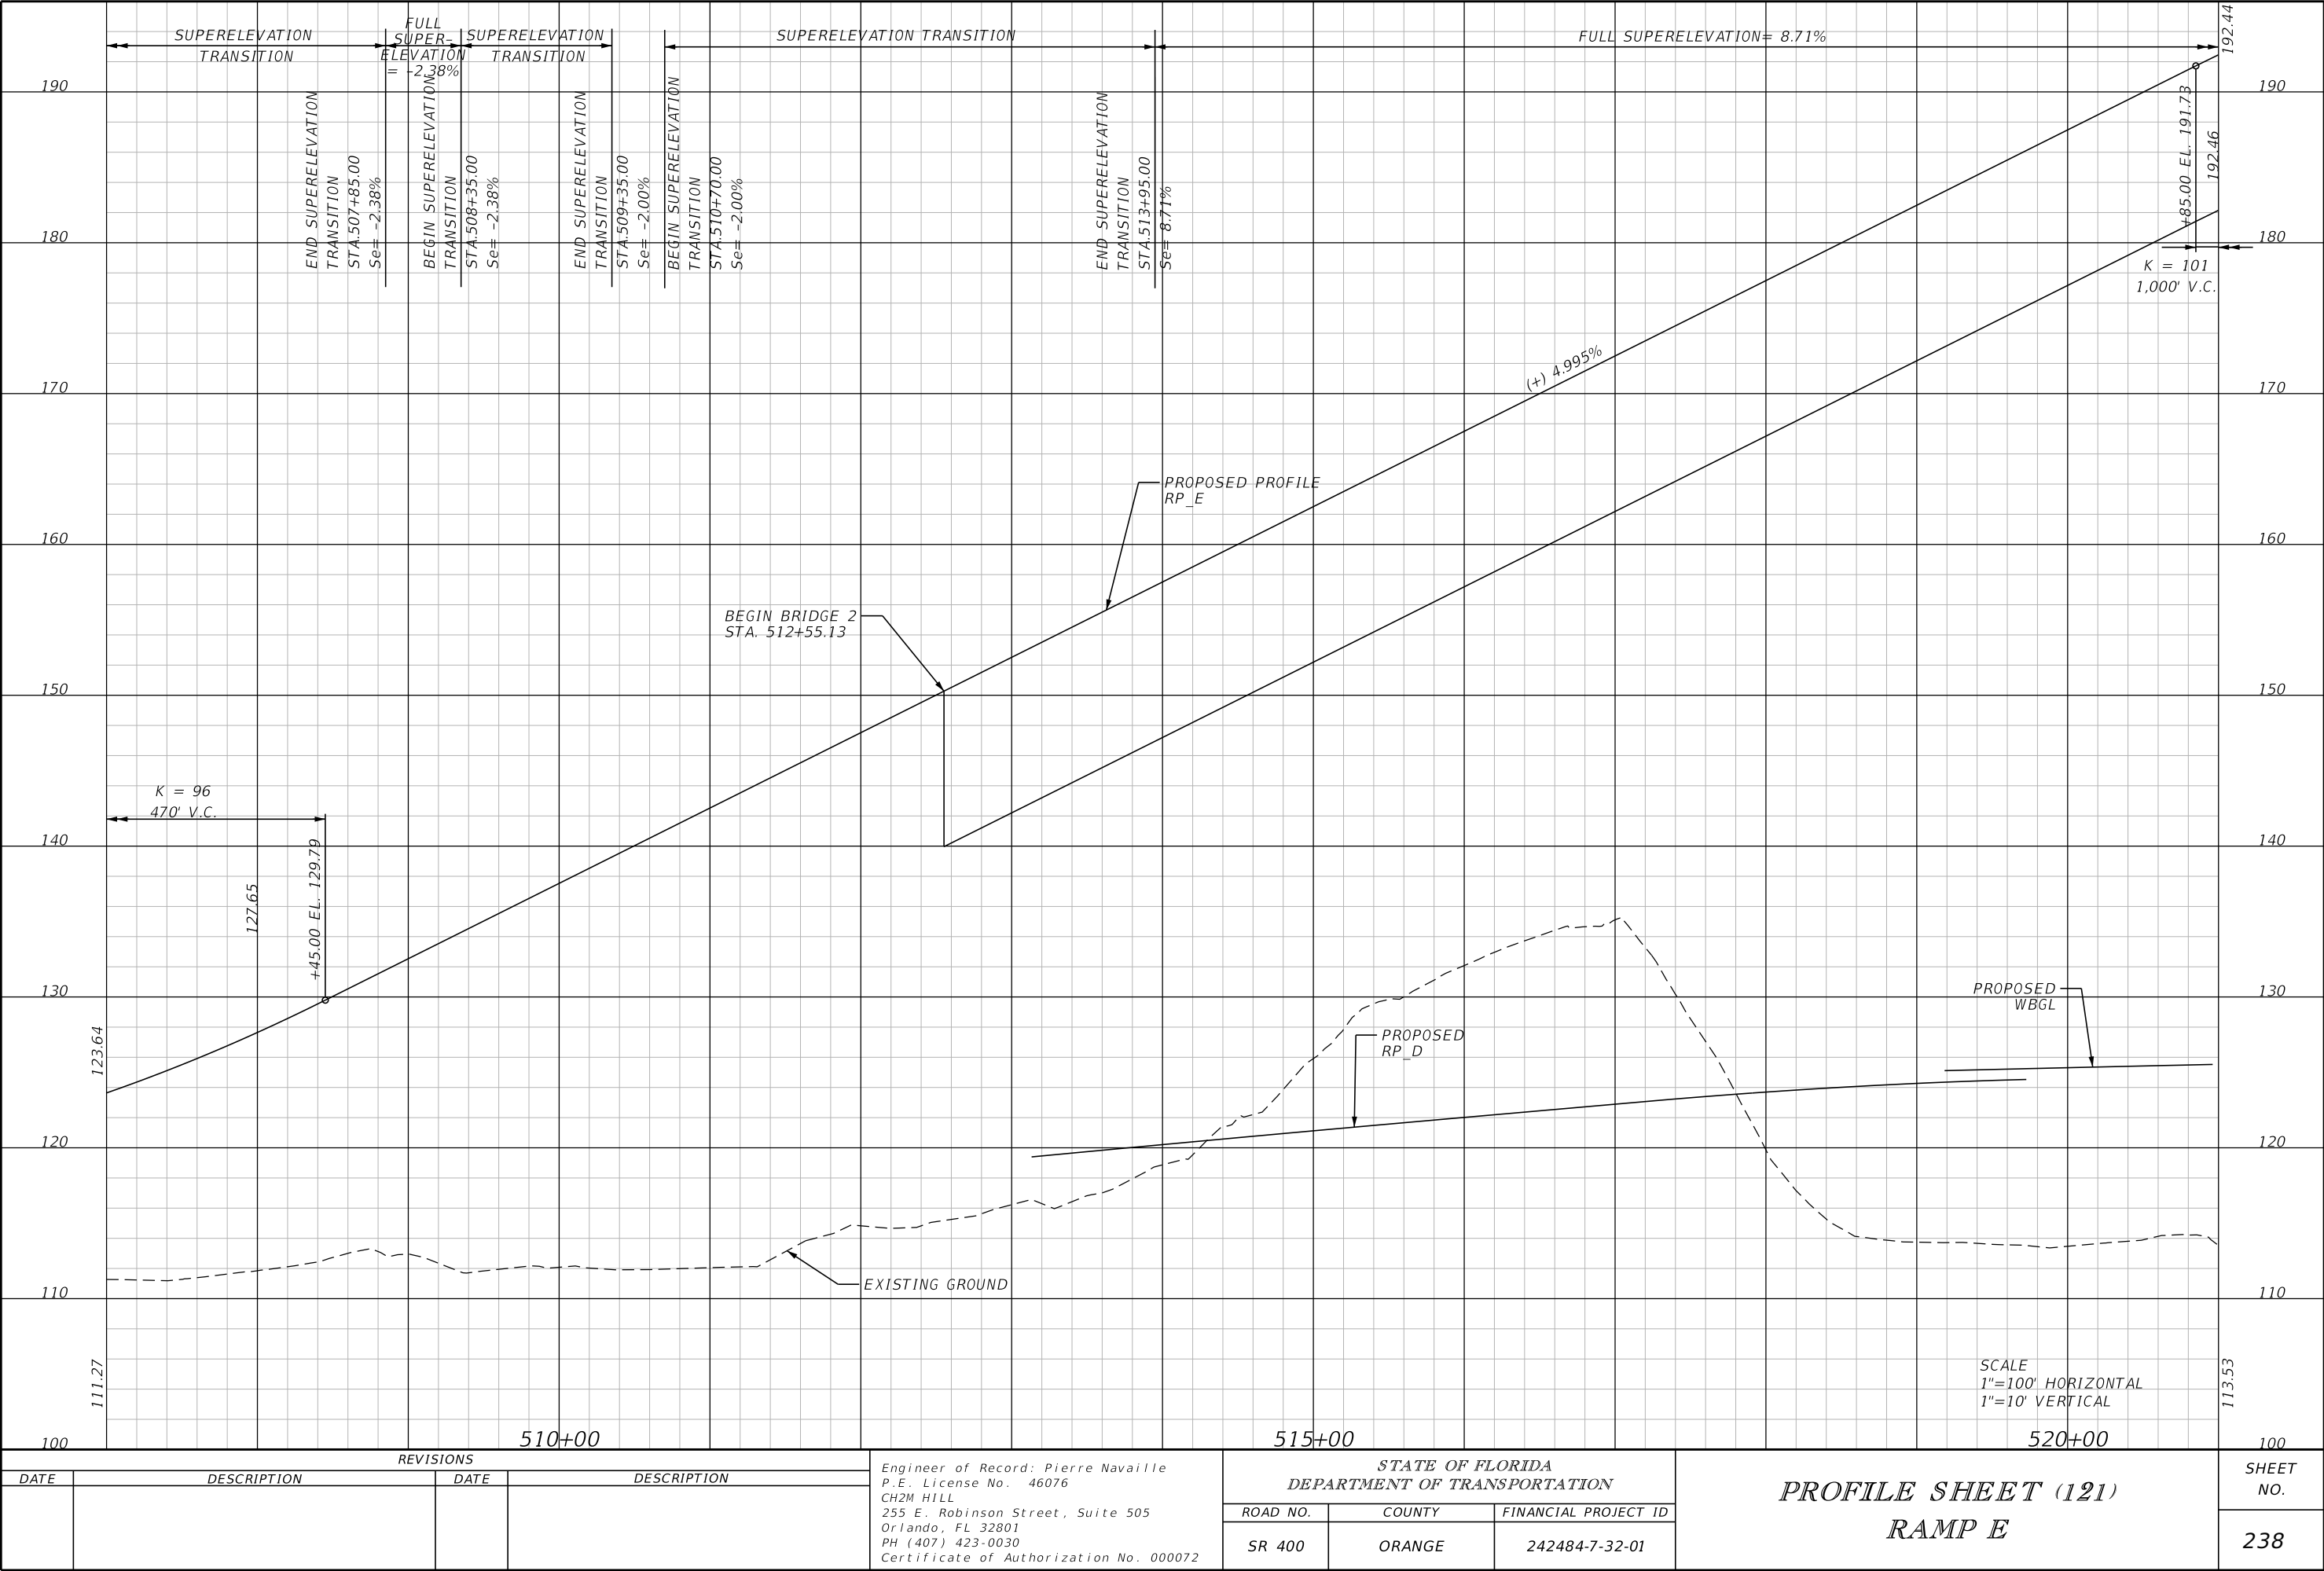


THE OFFICIAL RECORD OF THIS SHEET IS THE ELECTRONIC FILE DIGITALLY SIGNED AND SEALED UNDER RULE 61G15-23.004, F.A.C.

REVISIONS				Engineer of Record: Pierre Navaille P.E. License No. 46076 CH2M HILL 255 E. Robinson Street, Suite 505 Orlando, FL 32801 PH (407) 423-0030 Certificate of Authorization No. 000072	STATE OF FLORIDA DEPARTMENT OF TRANSPORTATION			PROFILE SHEET (121) RAMP E		SHEET NO.
DATE	DESCRIPTION	DATE	DESCRIPTION							
					ROAD NO.	COUNTY	FINANCIAL PROJECT ID			
					SR 400	ORANGE	242484-7-32-01			

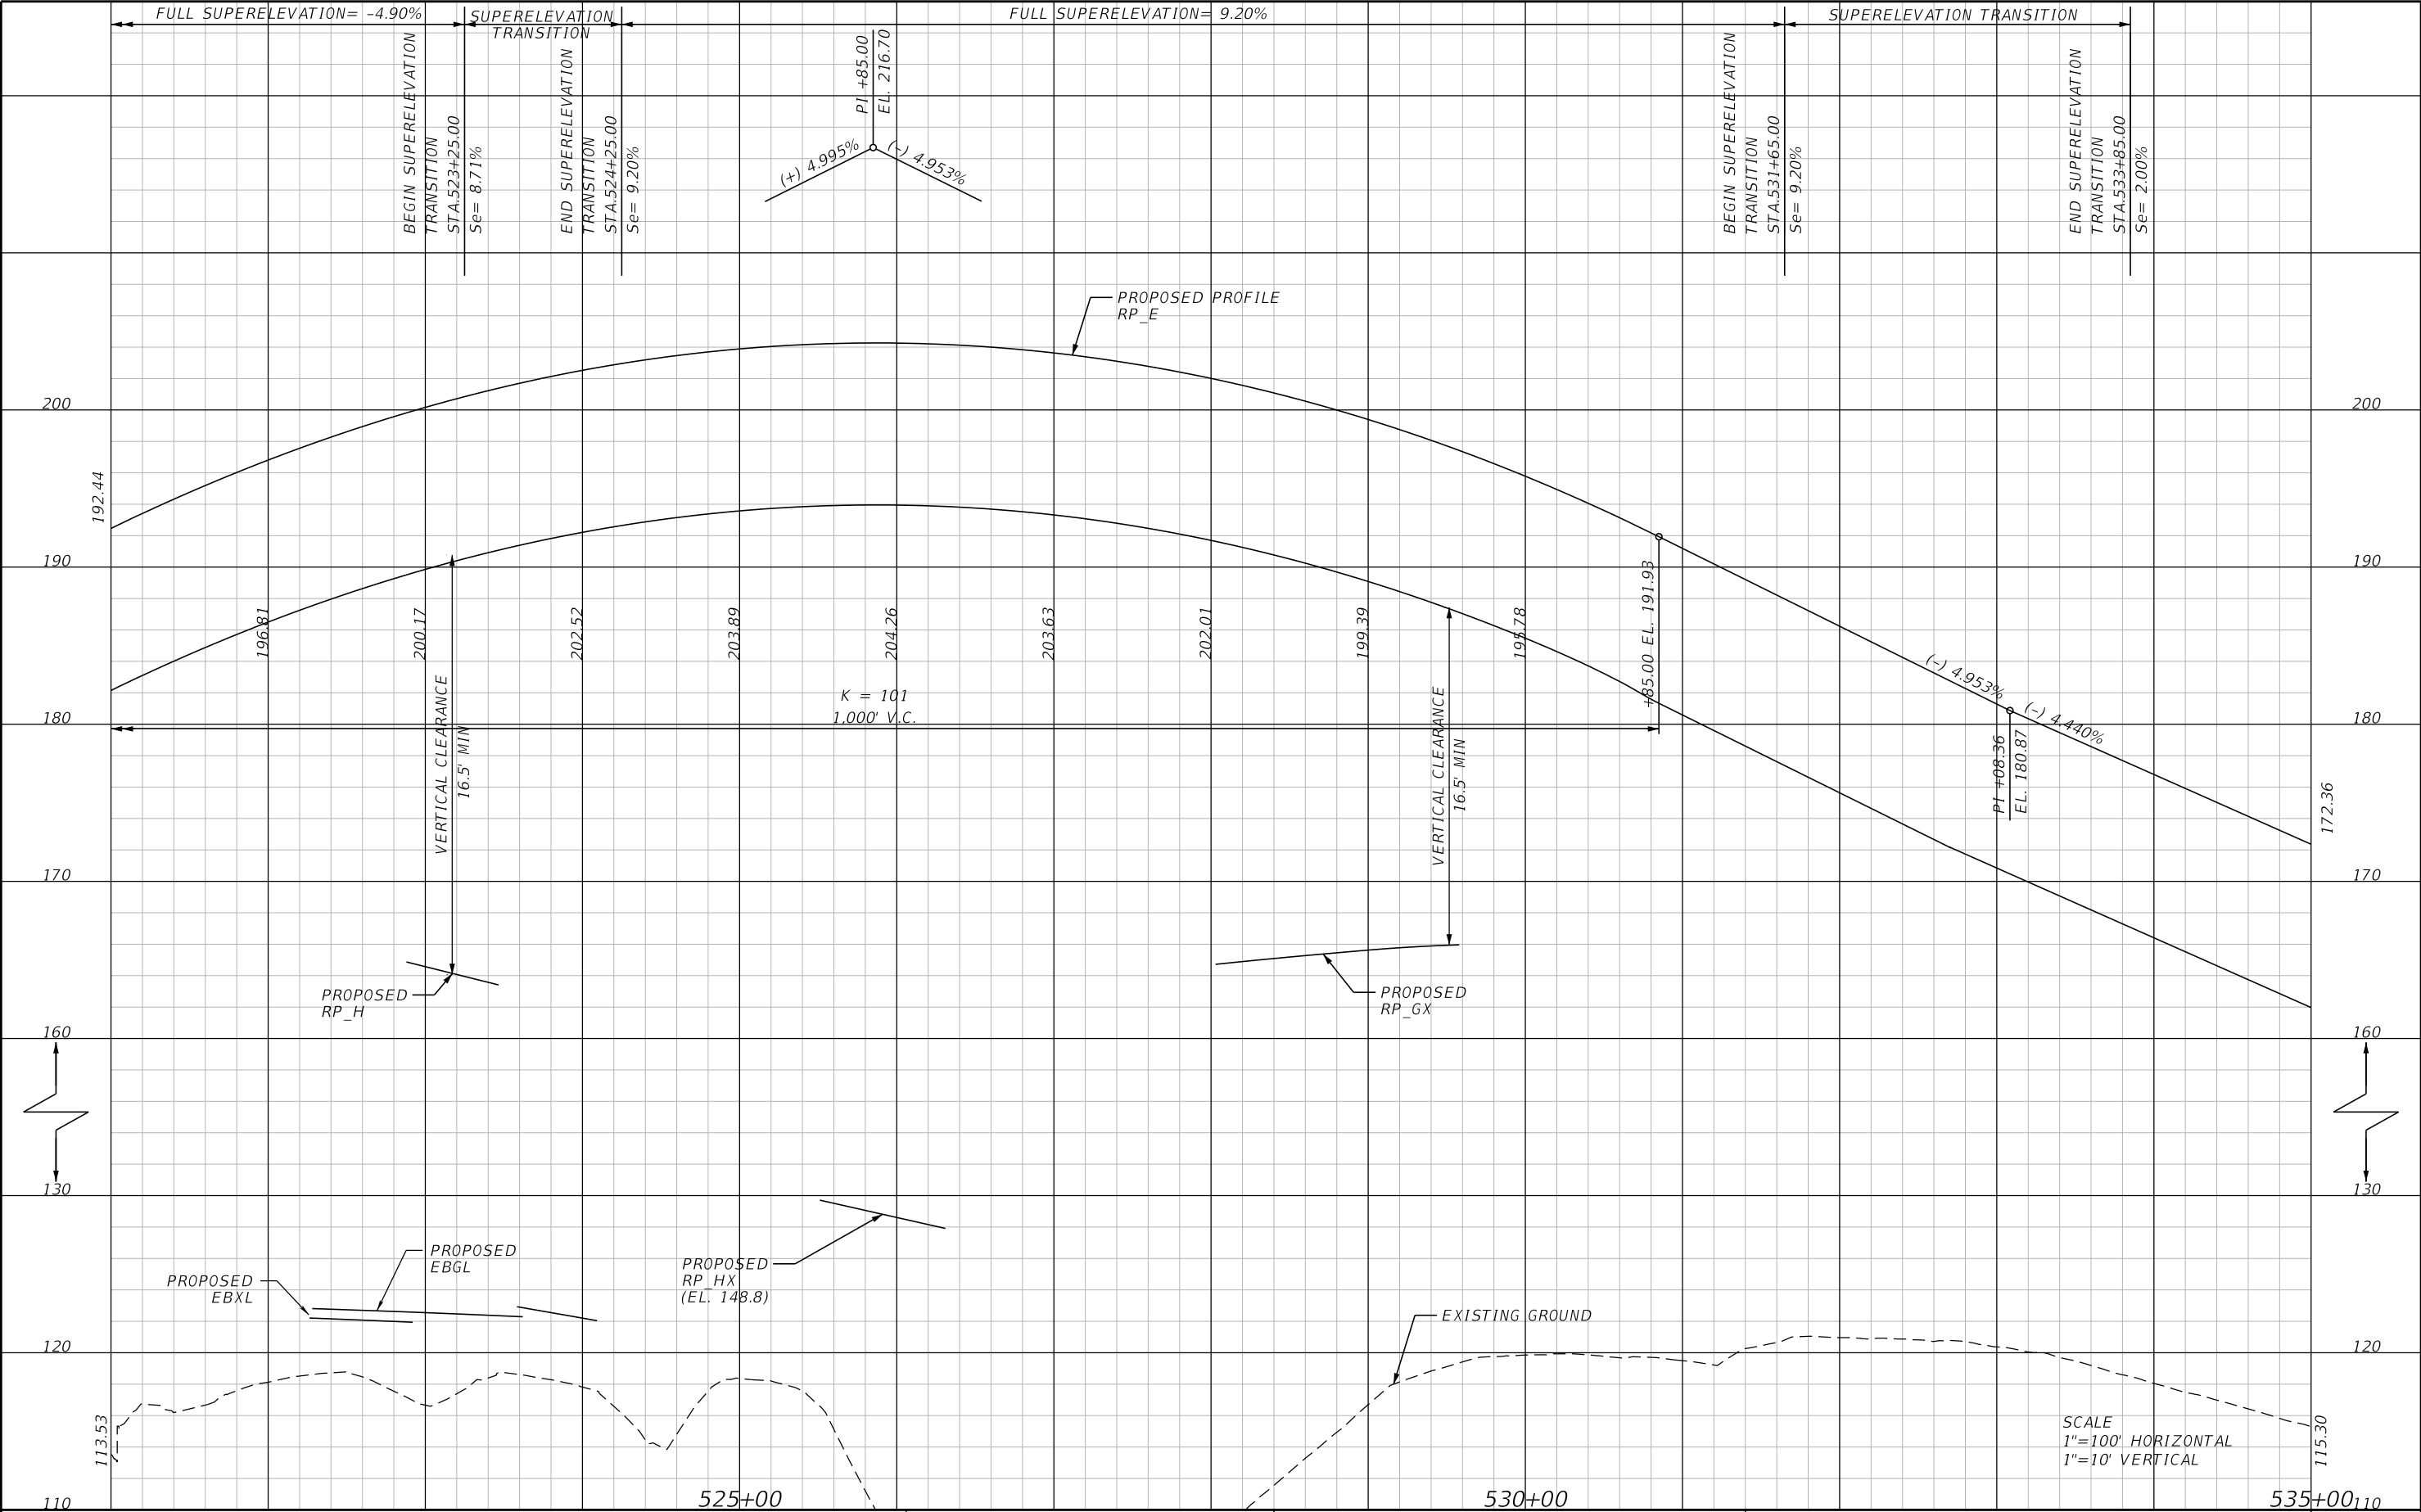


REVISIONS				Engineer of Record: Pierre Navaille P.E. License No. 46076 CH2M HILL 255 E. Robinson Street, Suite 505 Orlando, FL 32801 PH (407) 423-0030 Certificate of Authorization No. 000072	STATE OF FLORIDA DEPARTMENT OF TRANSPORTATION			PROFILE SHEET (122) RAMP E	SHEET NO.
DATE	DESCRIPTION	DATE	DESCRIPTION		ROAD NO.	COUNTY	FINANCIAL PROJECT ID		239
					SR 400	ORANGE	242484-7-32-01		

THE OFFICIAL RECORD OF THIS SHEET IS THE ELECTRONIC FILE DIGITALLY SIGNED AND SEALED UNDER RULE 61G15-23.004, F.A.C.

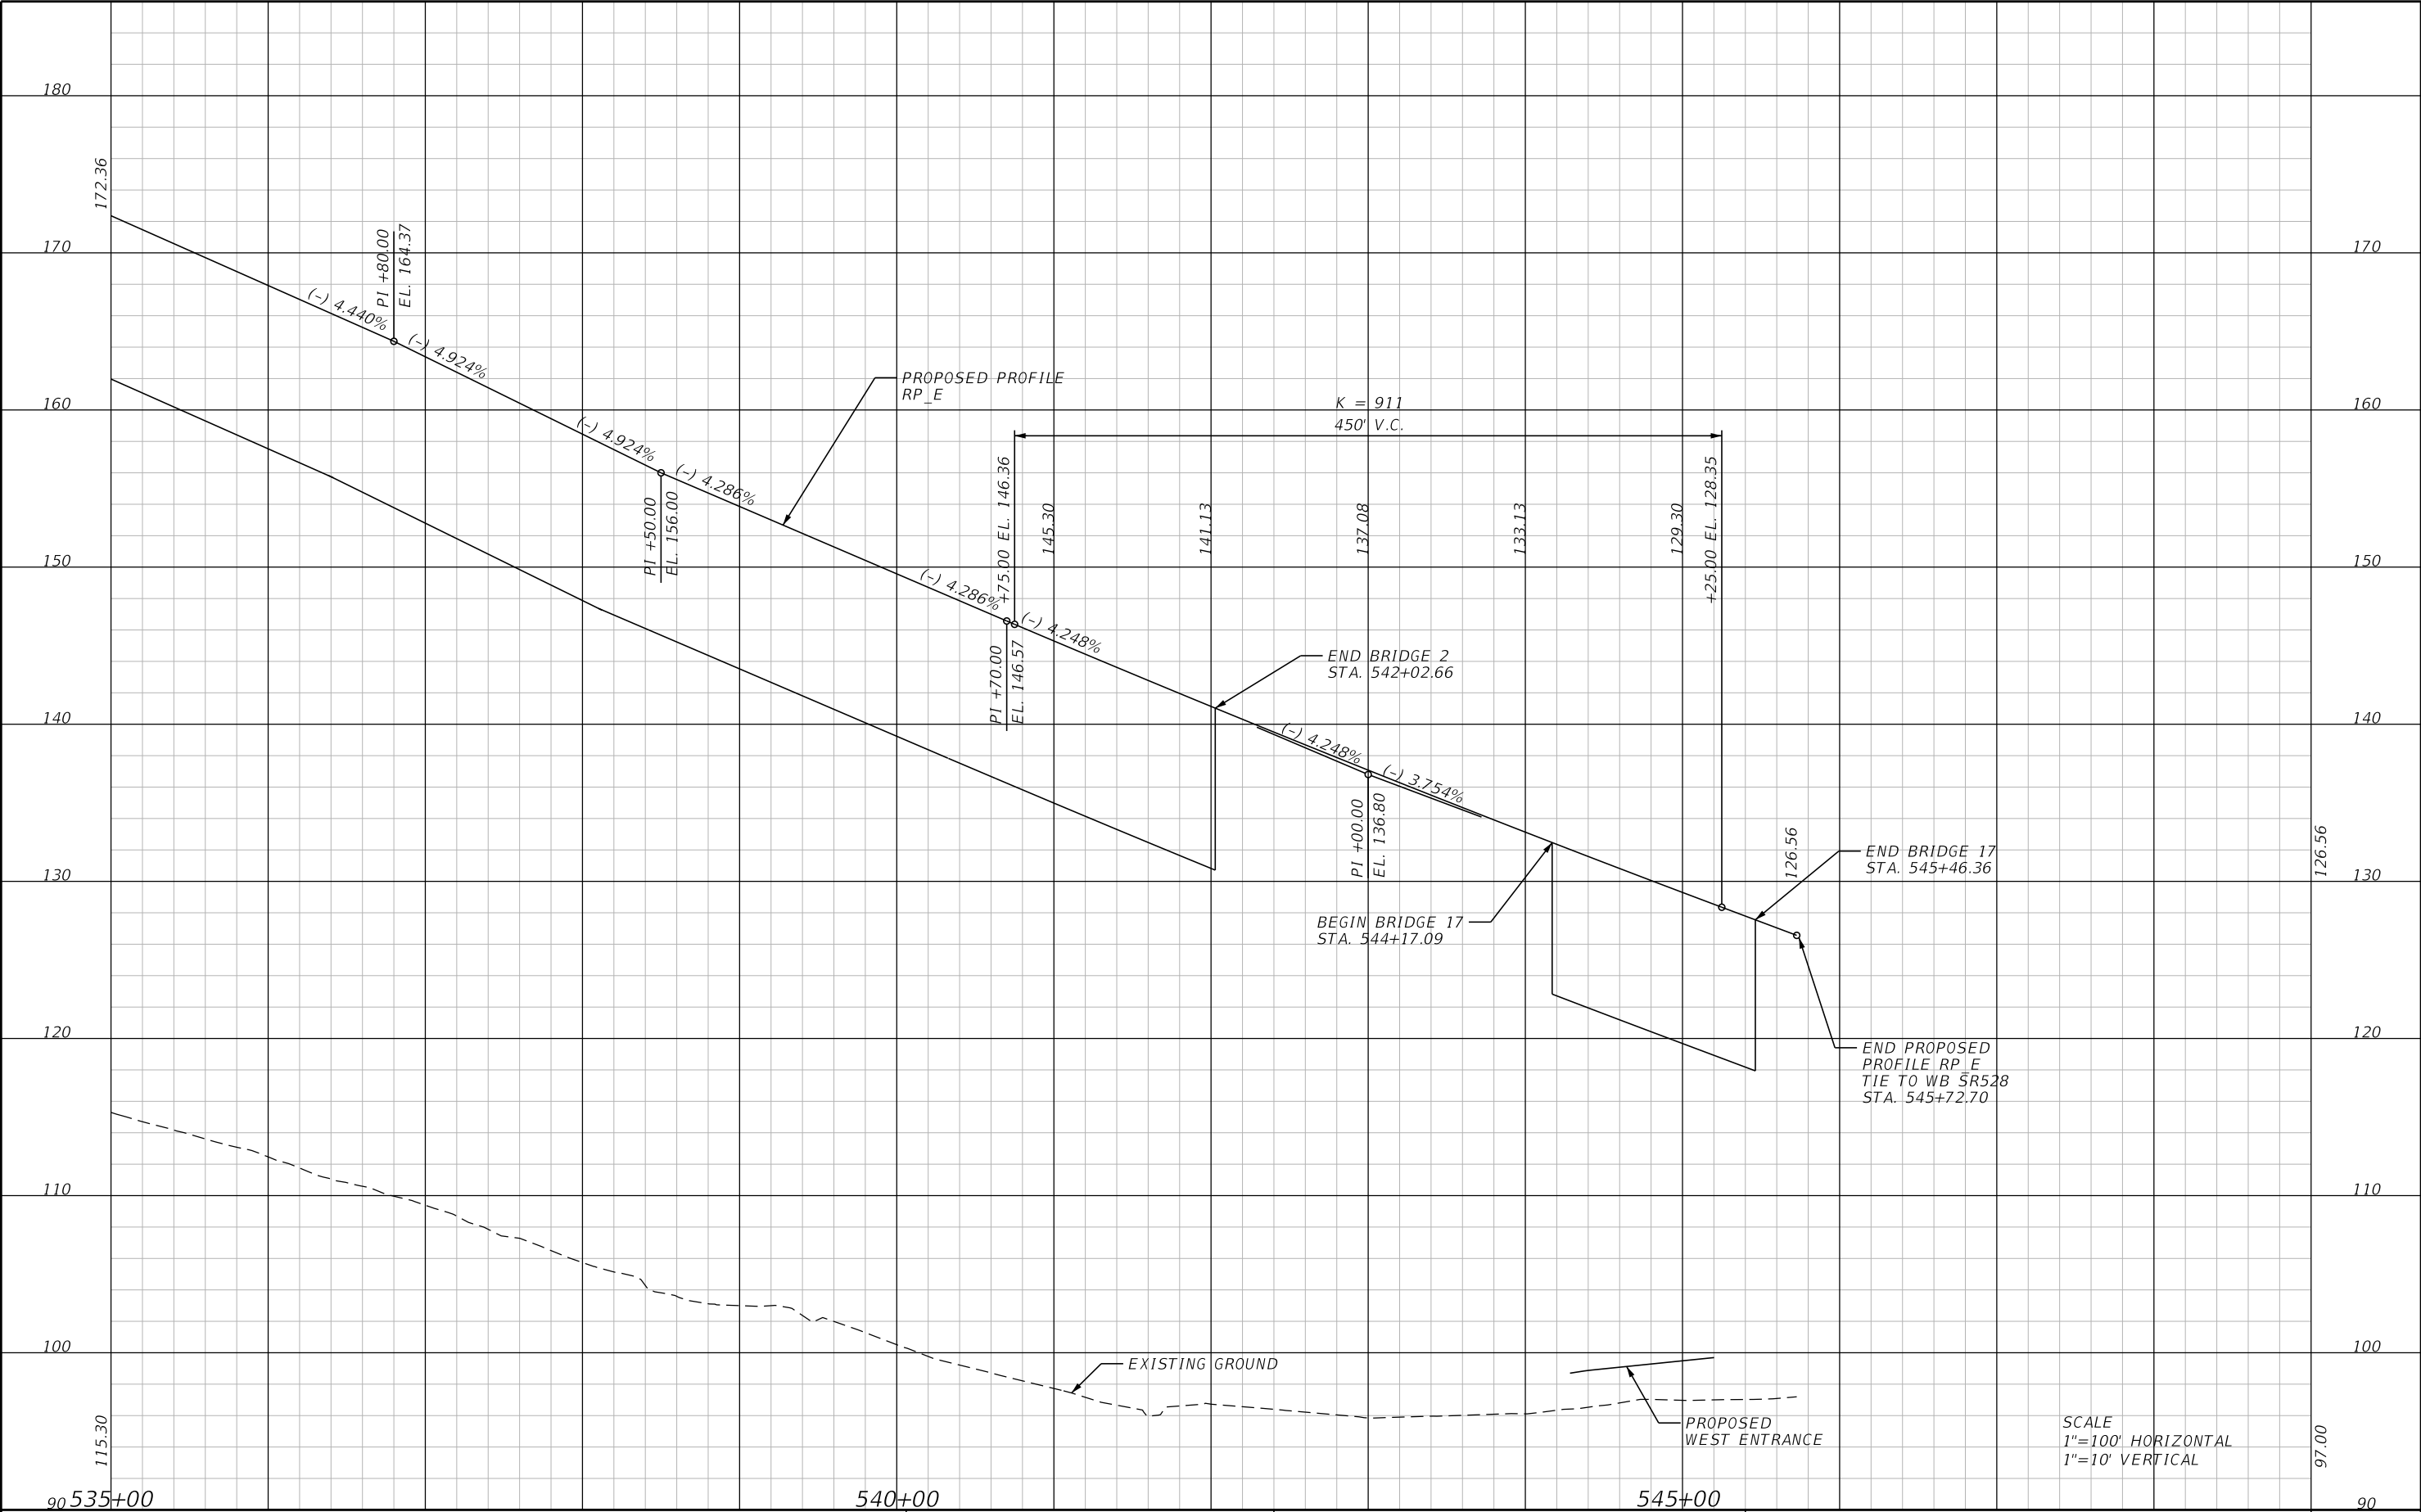

REVISIONS				Engineer of Record: Pierre Navaille P.E. License No. 46076 CH2M HILL 255 E. Robinson Street, Suite 505 Orlando, FL 32801 PH (407) 423-0030 Certificate of Authorization No. 000072	STATE OF FLORIDA DEPARTMENT OF TRANSPORTATION			PROFILE SHEET (123) RAMP E		SHEET NO.
DATE	DESCRIPTION	DATE	DESCRIPTION		ROAD NO.	COUNTY	FINANCIAL PROJECT ID			240
					SR 400	ORANGE	242484-7-32-01			

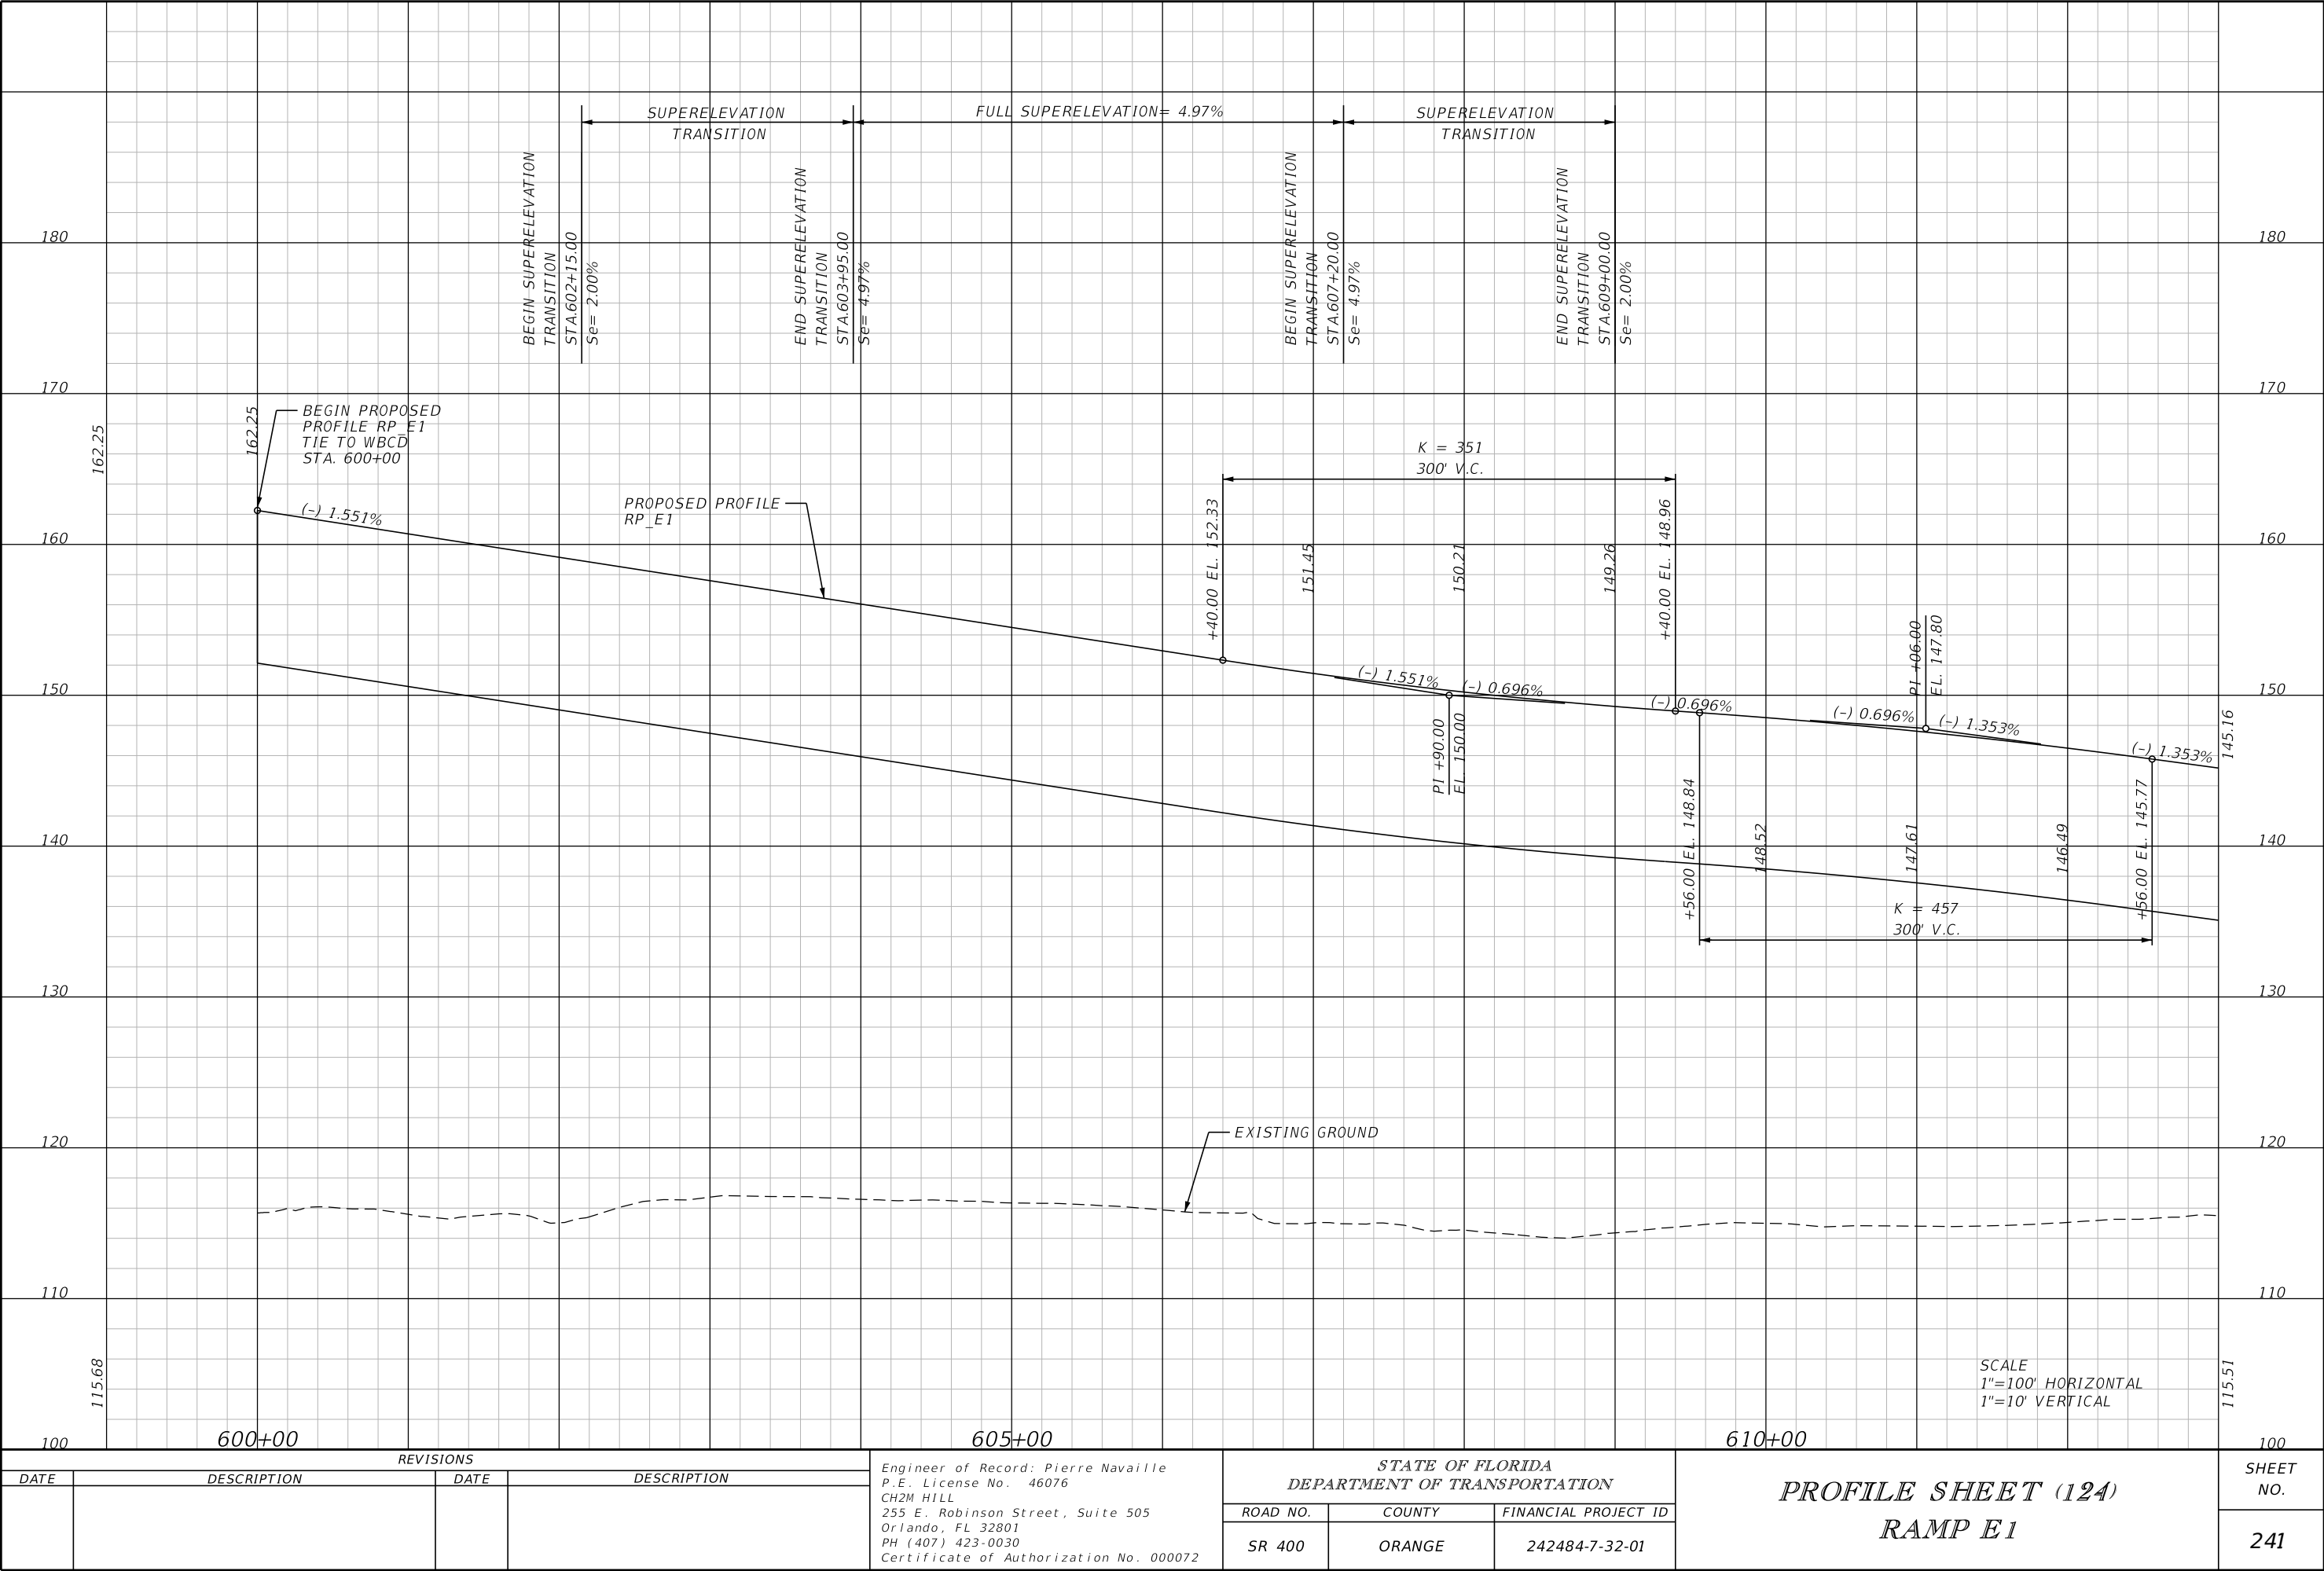

REVISIONS			
DATE	DESCRIPTION	DATE	DESCRIPTION


Engineer of Record: Pierre Navaille
P.E. License No. 46076
CH2M HILL
255 E. Robinson Street, Suite 505
Orlando, FL 32801
PH (407) 423-0030
Certificate of Authorization No. 000072

STATE OF FLORIDA DEPARTMENT OF TRANSPORTATION		
ROAD NO.	COUNTY	FINANCIAL PROJECT ID
SR 400	ORANGE	242484-7-32-01


PROFILE SHEET (124) RAMP E1	


SHEET NO.
241

THE OFFICIAL RECORD OF THIS SHEET IS THE ELECTRONIC FILE DIGITALLY SIGNED AND SEALED UNDER RULE 61G15-23.004, F.A.C.

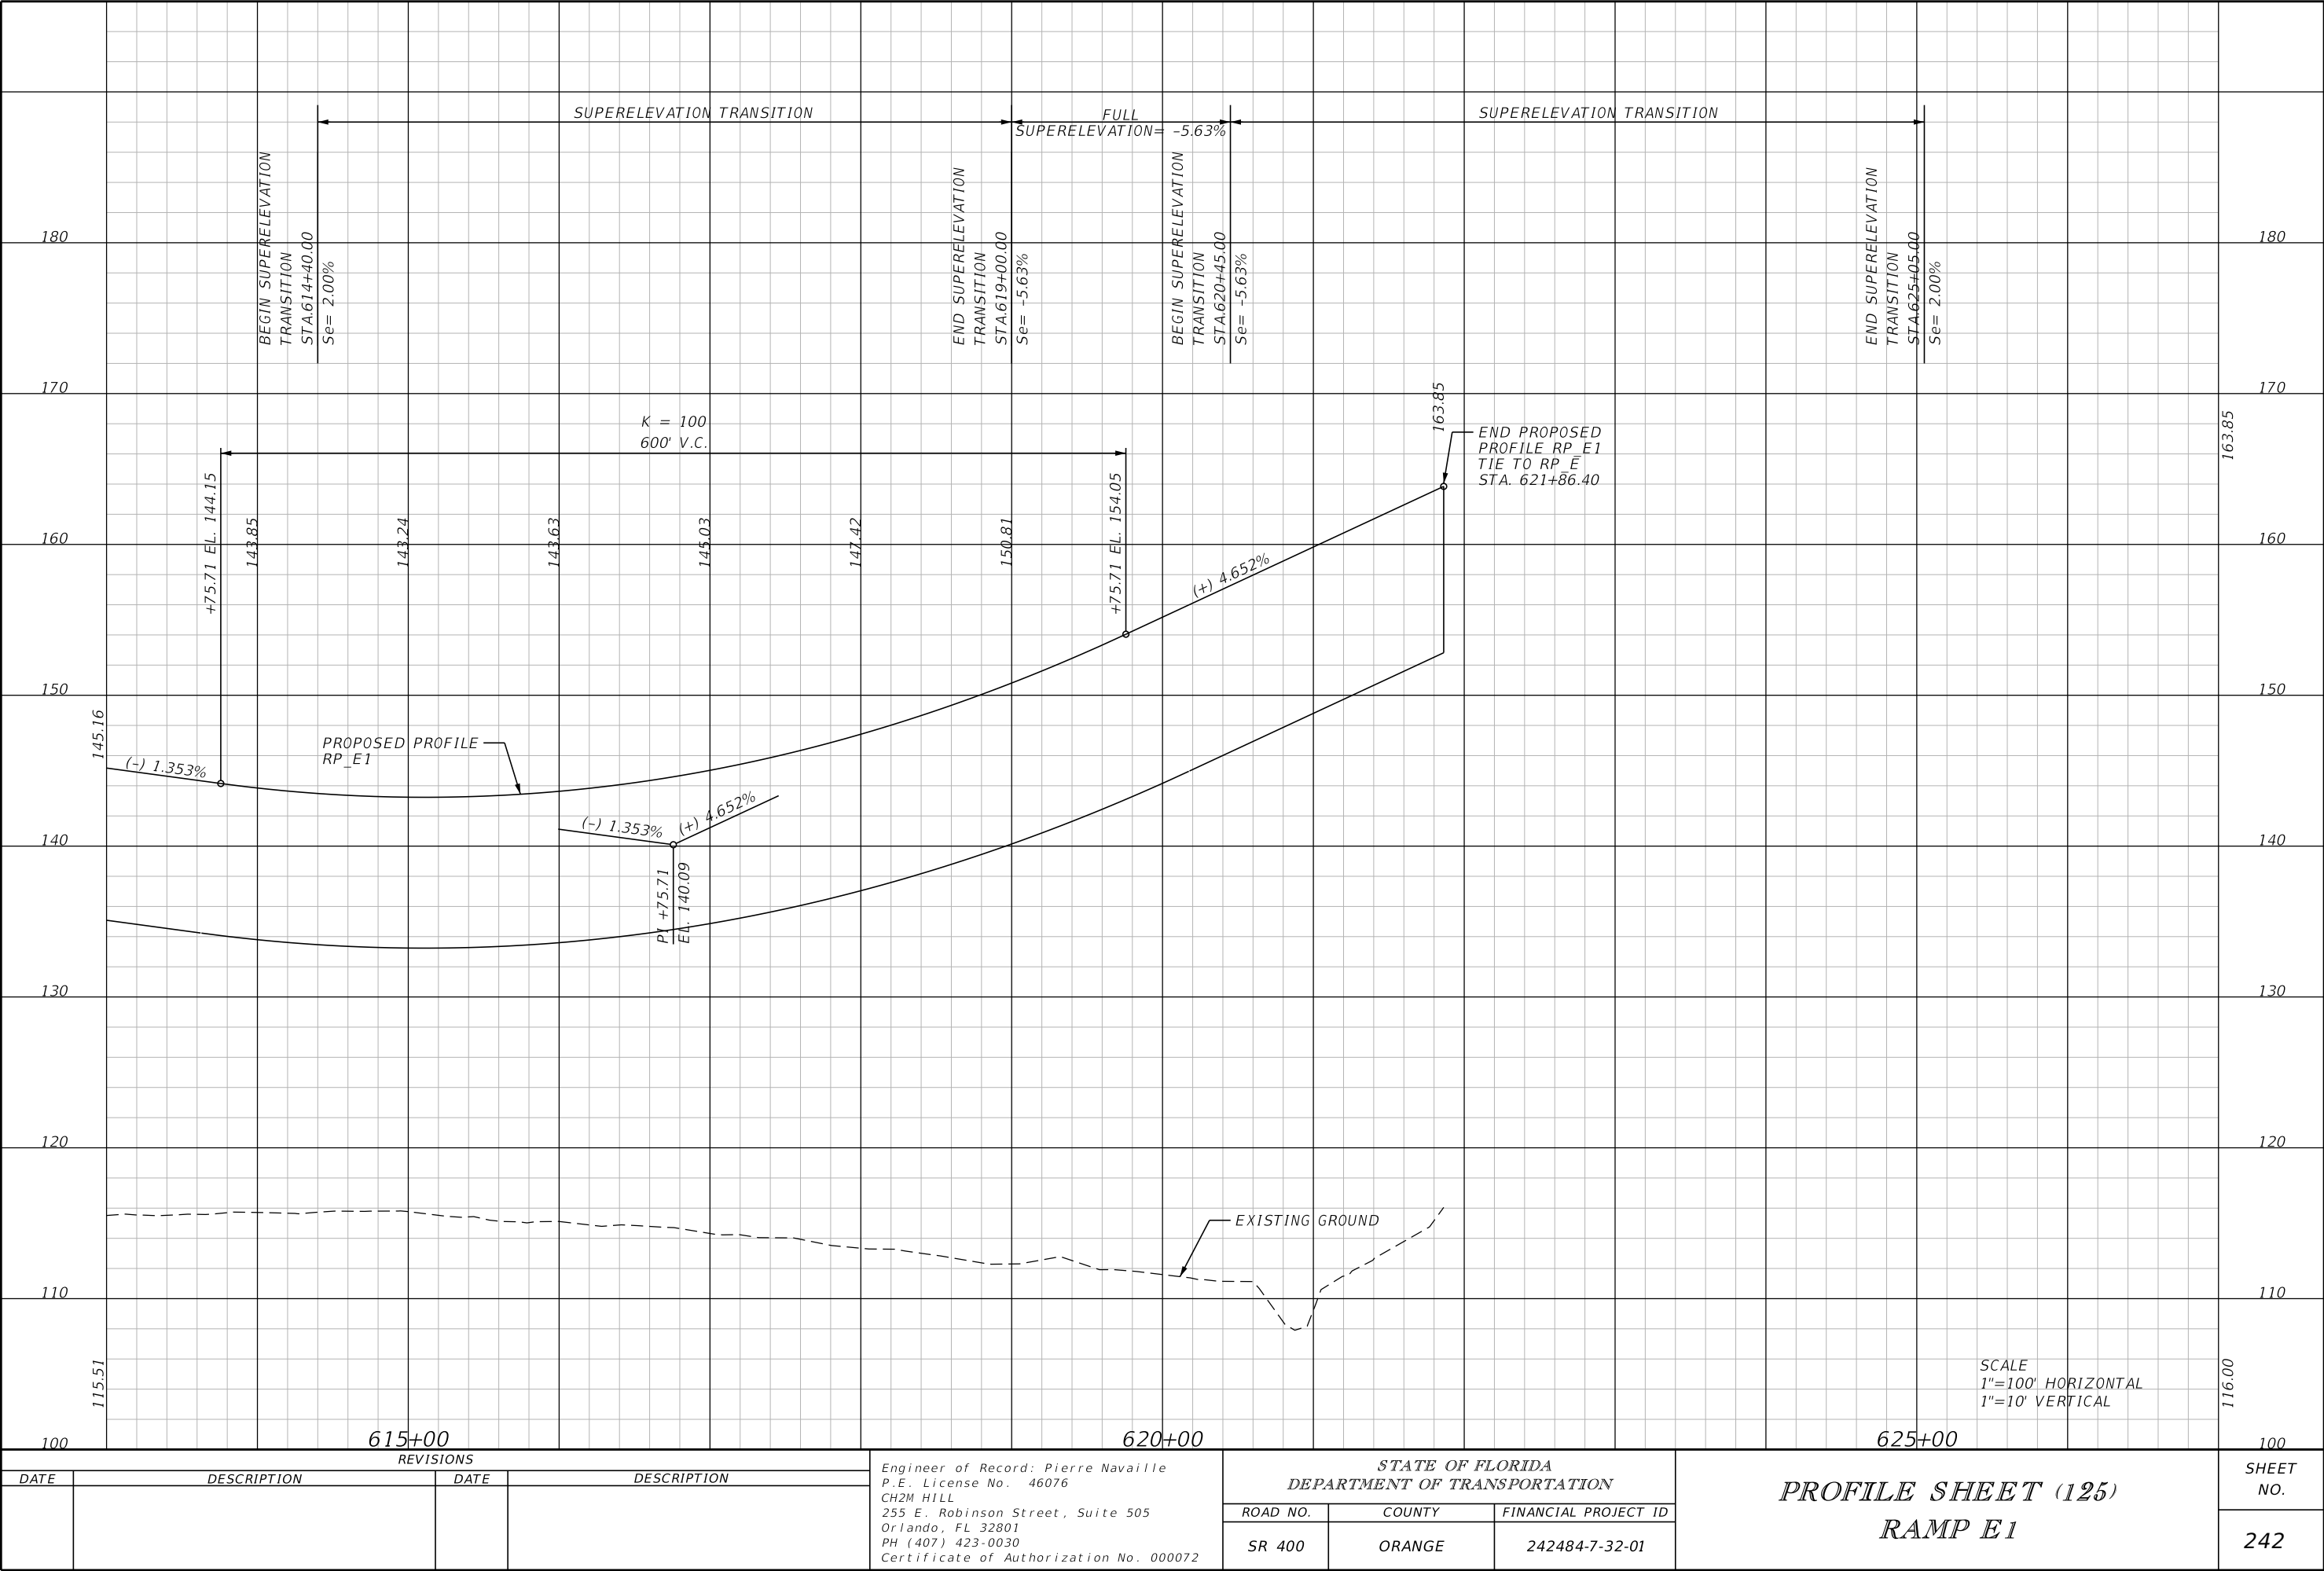

THE OFFICIAL RECORD OF THIS SHEET IS THE ELECTRONIC FILE DIGITALLY SIGNED AND SEALED UNDER RULE 61G15-23.004, F.A.C.

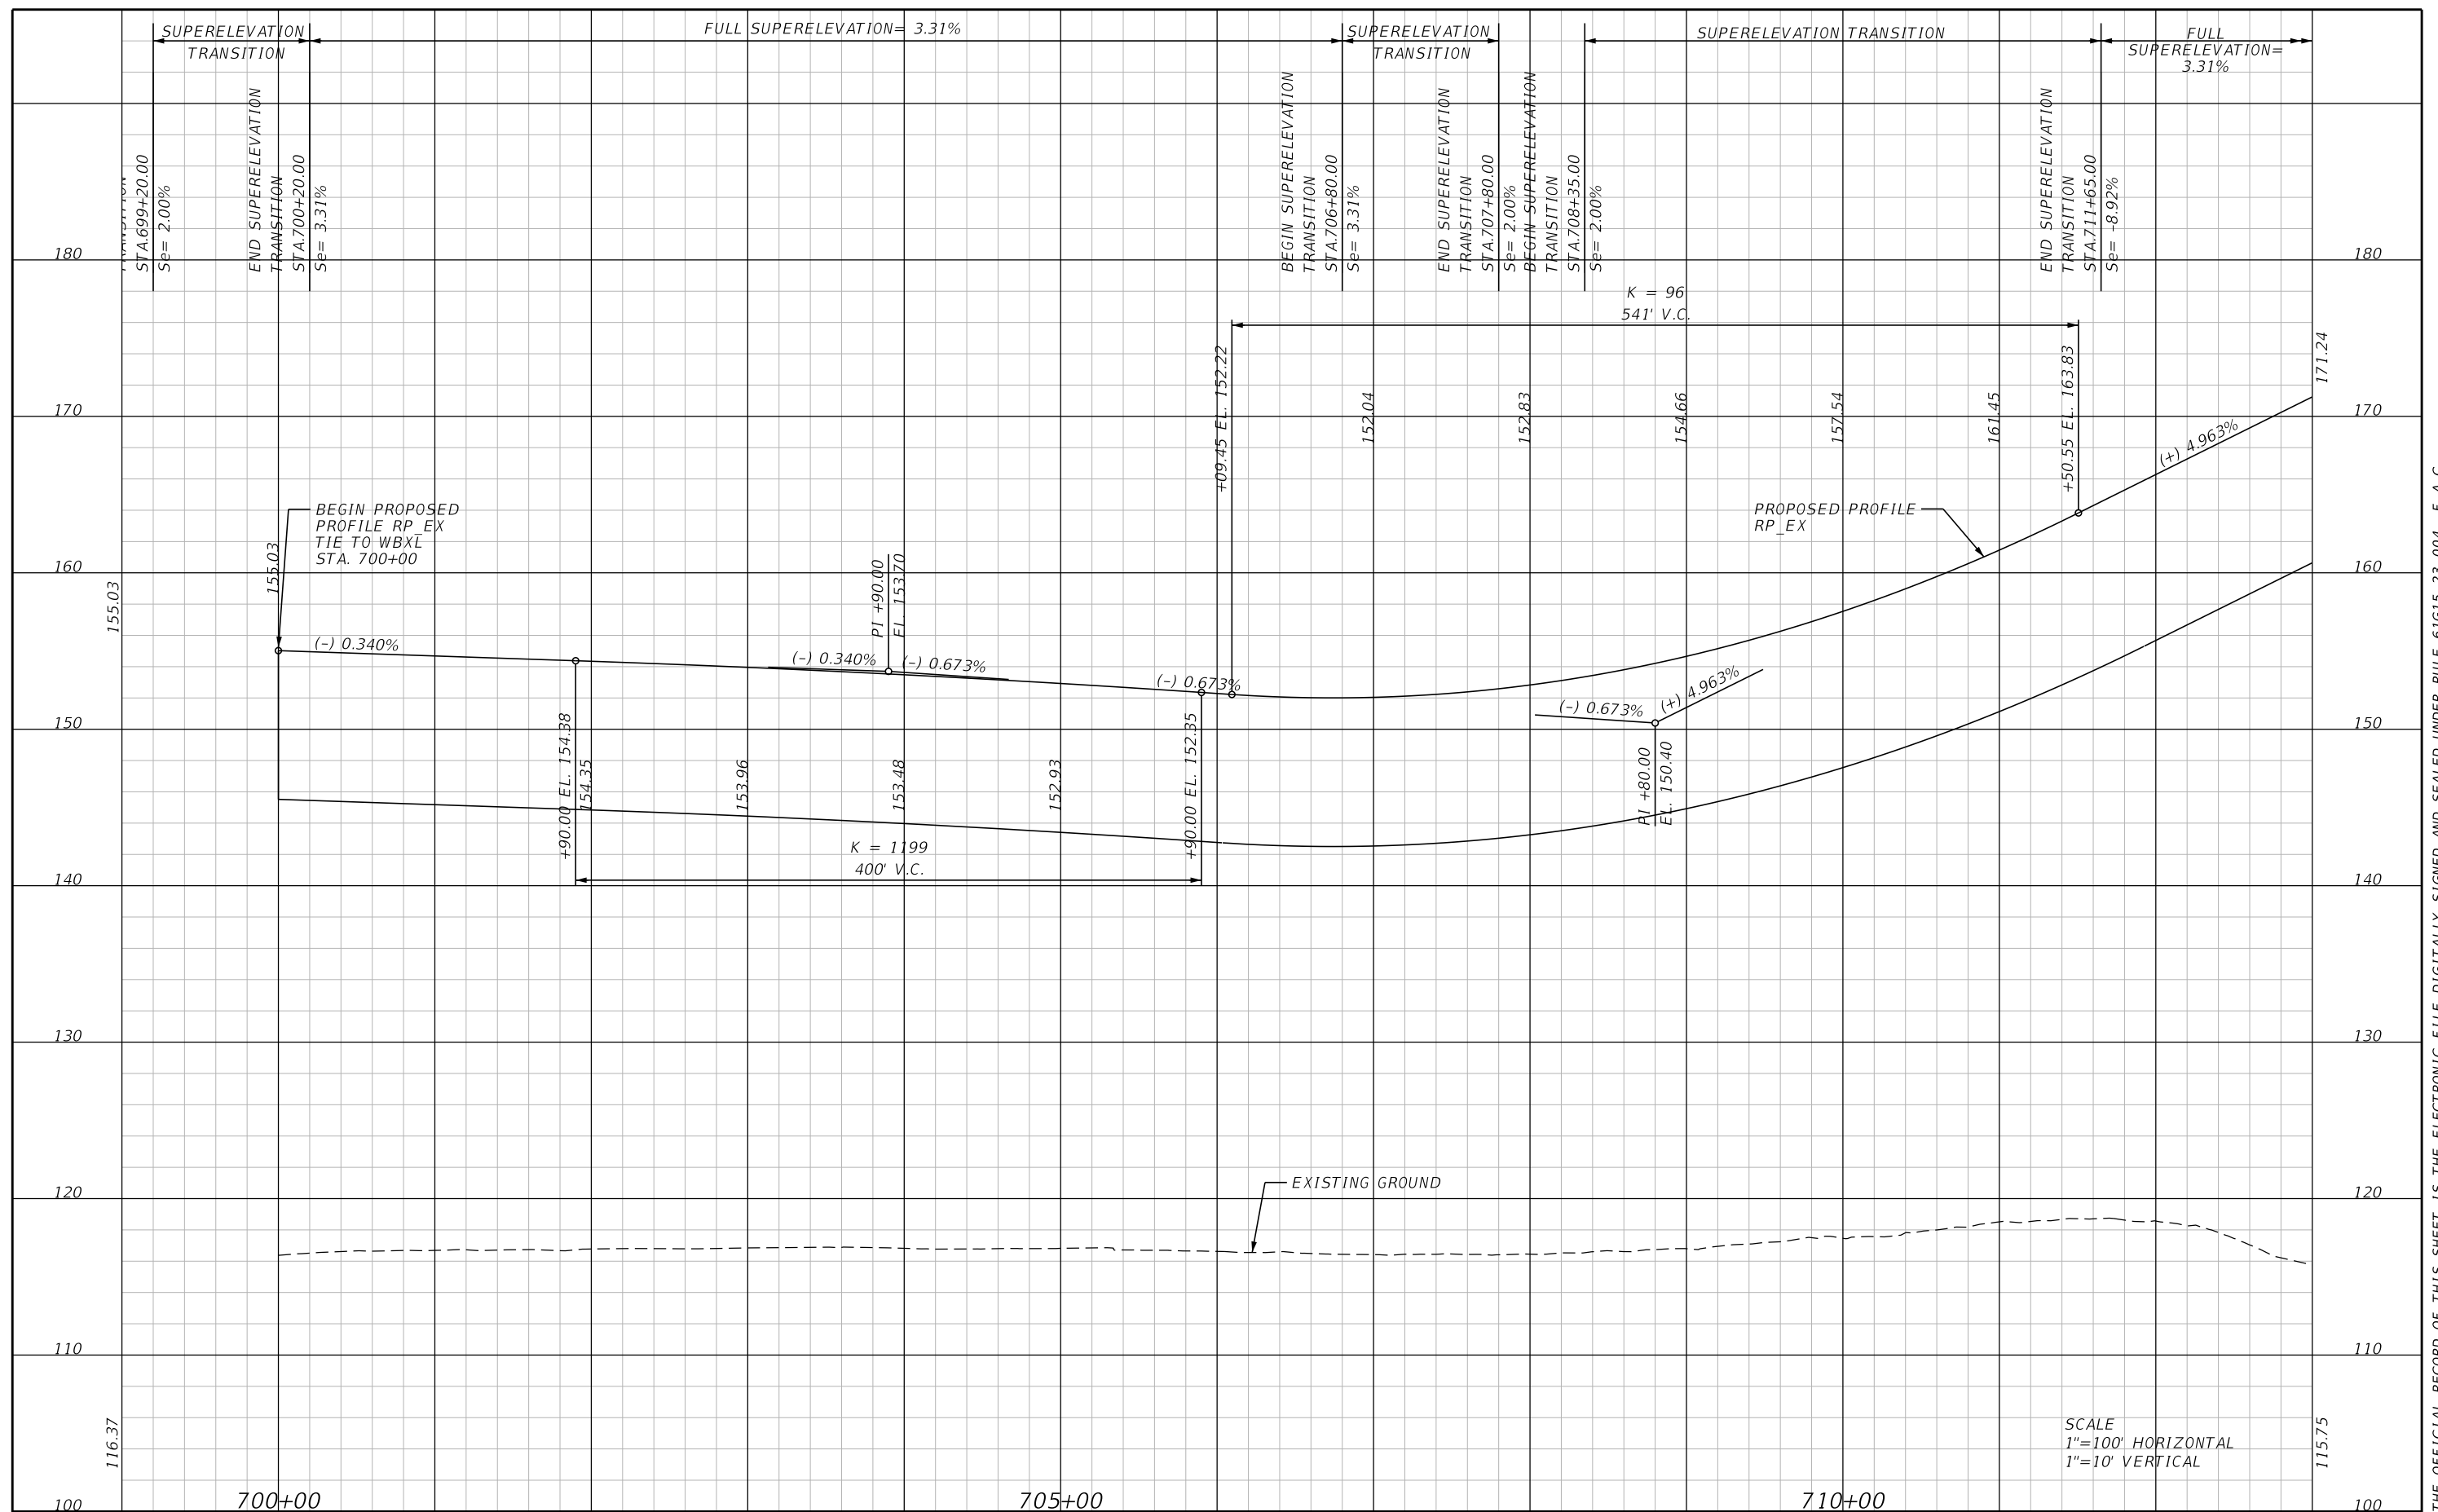

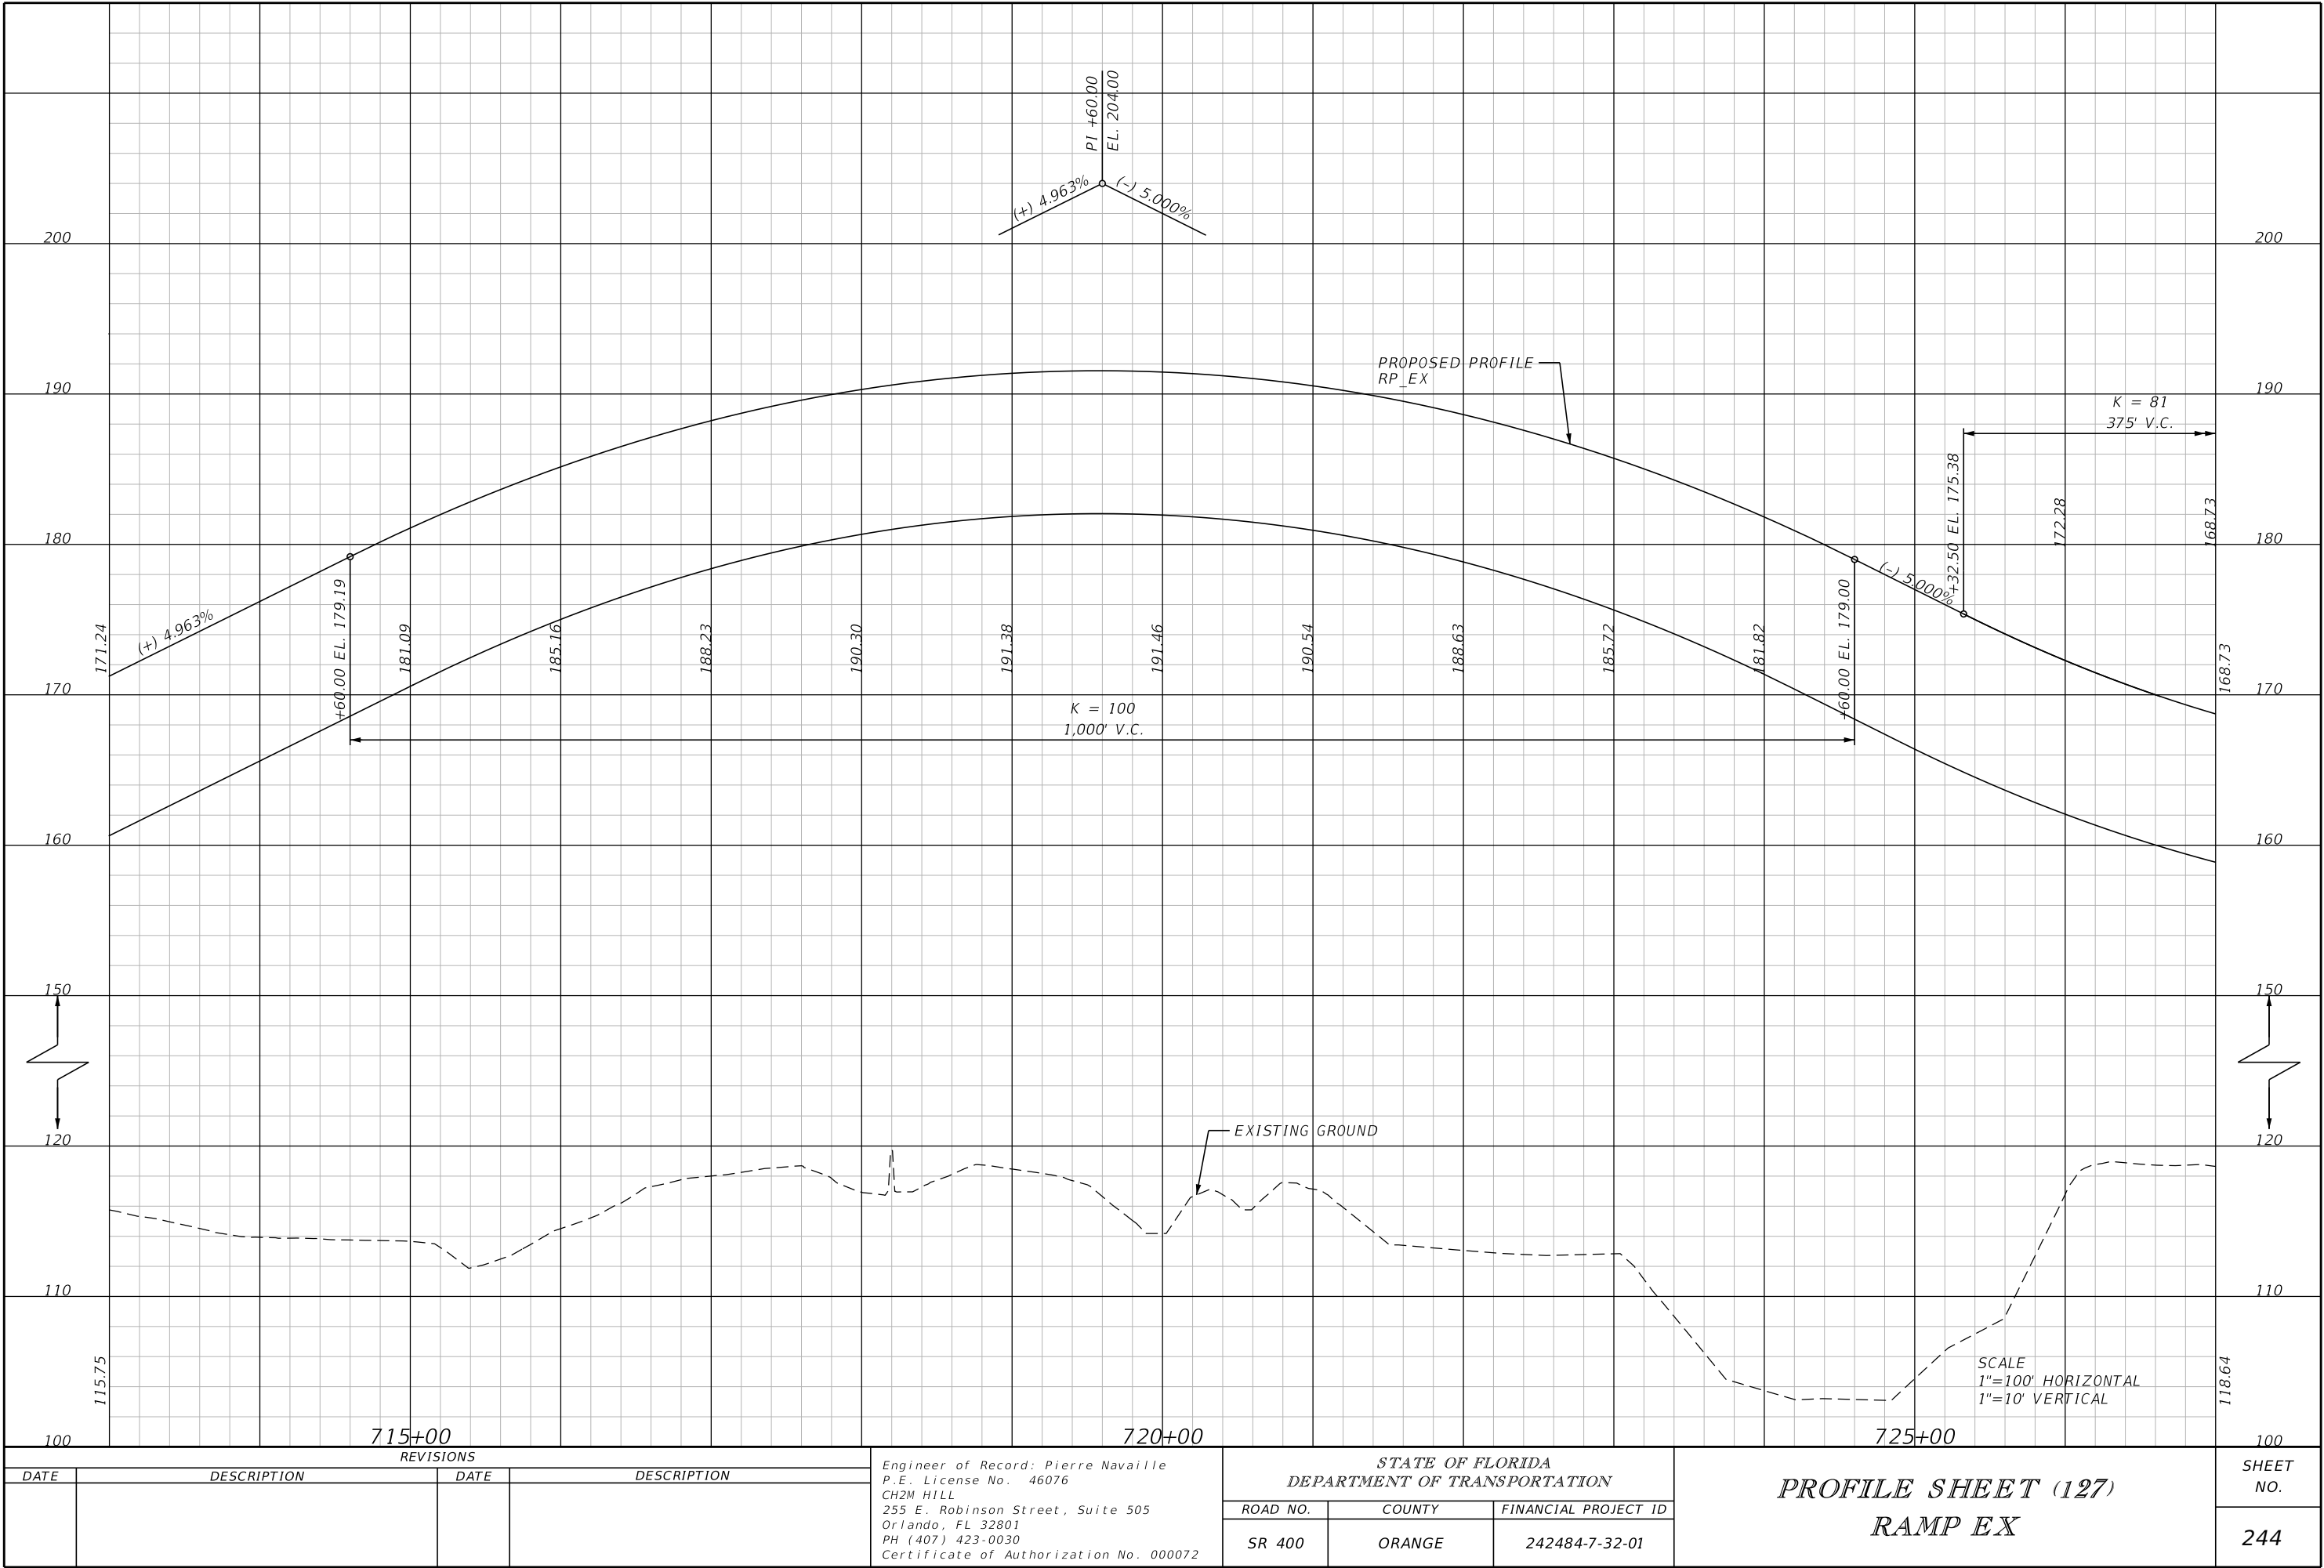

REVISIONS			
DATE	DESCRIPTION	DATE	DESCRIPTION


Engineer of Record: Pierre Navaille
P.E. License No. 46076
CH2M HILL
255 E. Robinson Street, Suite 505
Orlando, FL 32801
PH (407) 423-0030
Certificate of Authorization No. 000072

STATE OF FLORIDA DEPARTMENT OF TRANSPORTATION		
ROAD NO.	COUNTY	FINANCIAL PROJECT ID
SR 400	ORANGE	242484-7-32-01


PROFILE SHEET (127)
RAMP EX

SHEET NO.
244

THE OFFICIAL RECORD OF THIS SHEET IS THE ELECTRONIC FILE DIGITALLY SIGNED AND SEALED UNDER RULE 61G15-23.004, F.A.C.

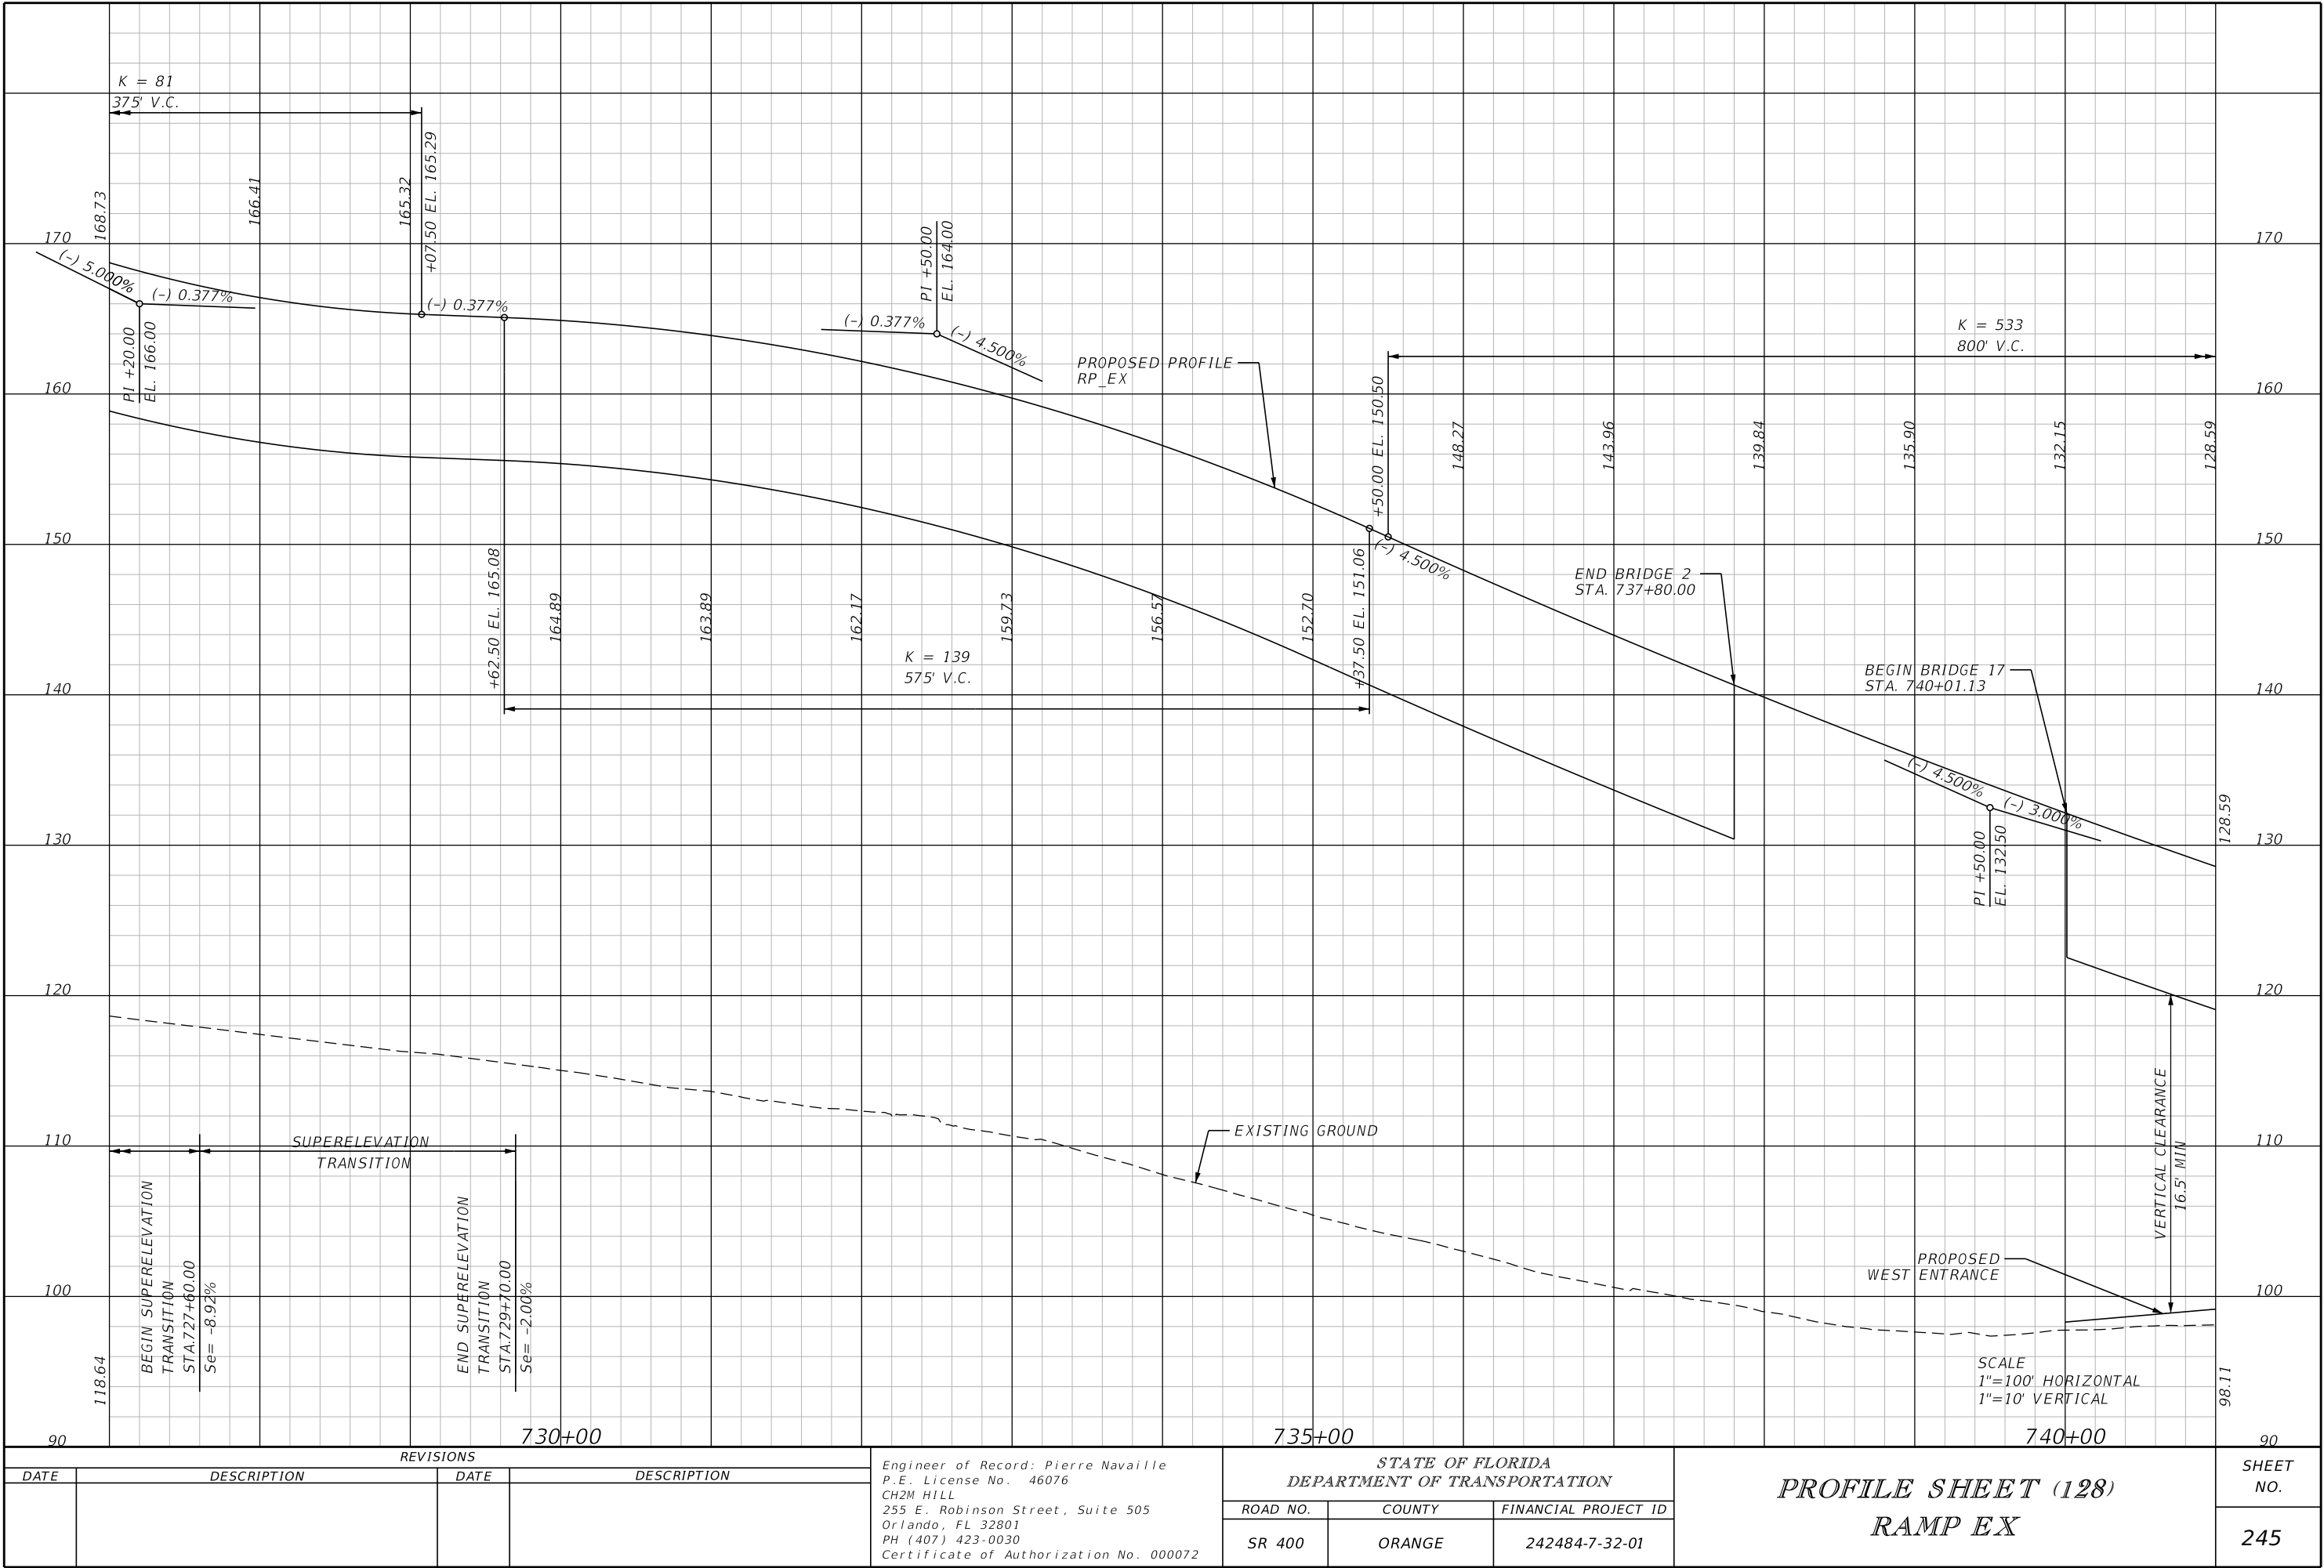

THE OFFICIAL RECORD OF THIS SHEET IS THE ELECTRONIC FILE DIGITALLY SIGNED AND SEALED UNDER RULE 61G15-23.004, F.A.C.

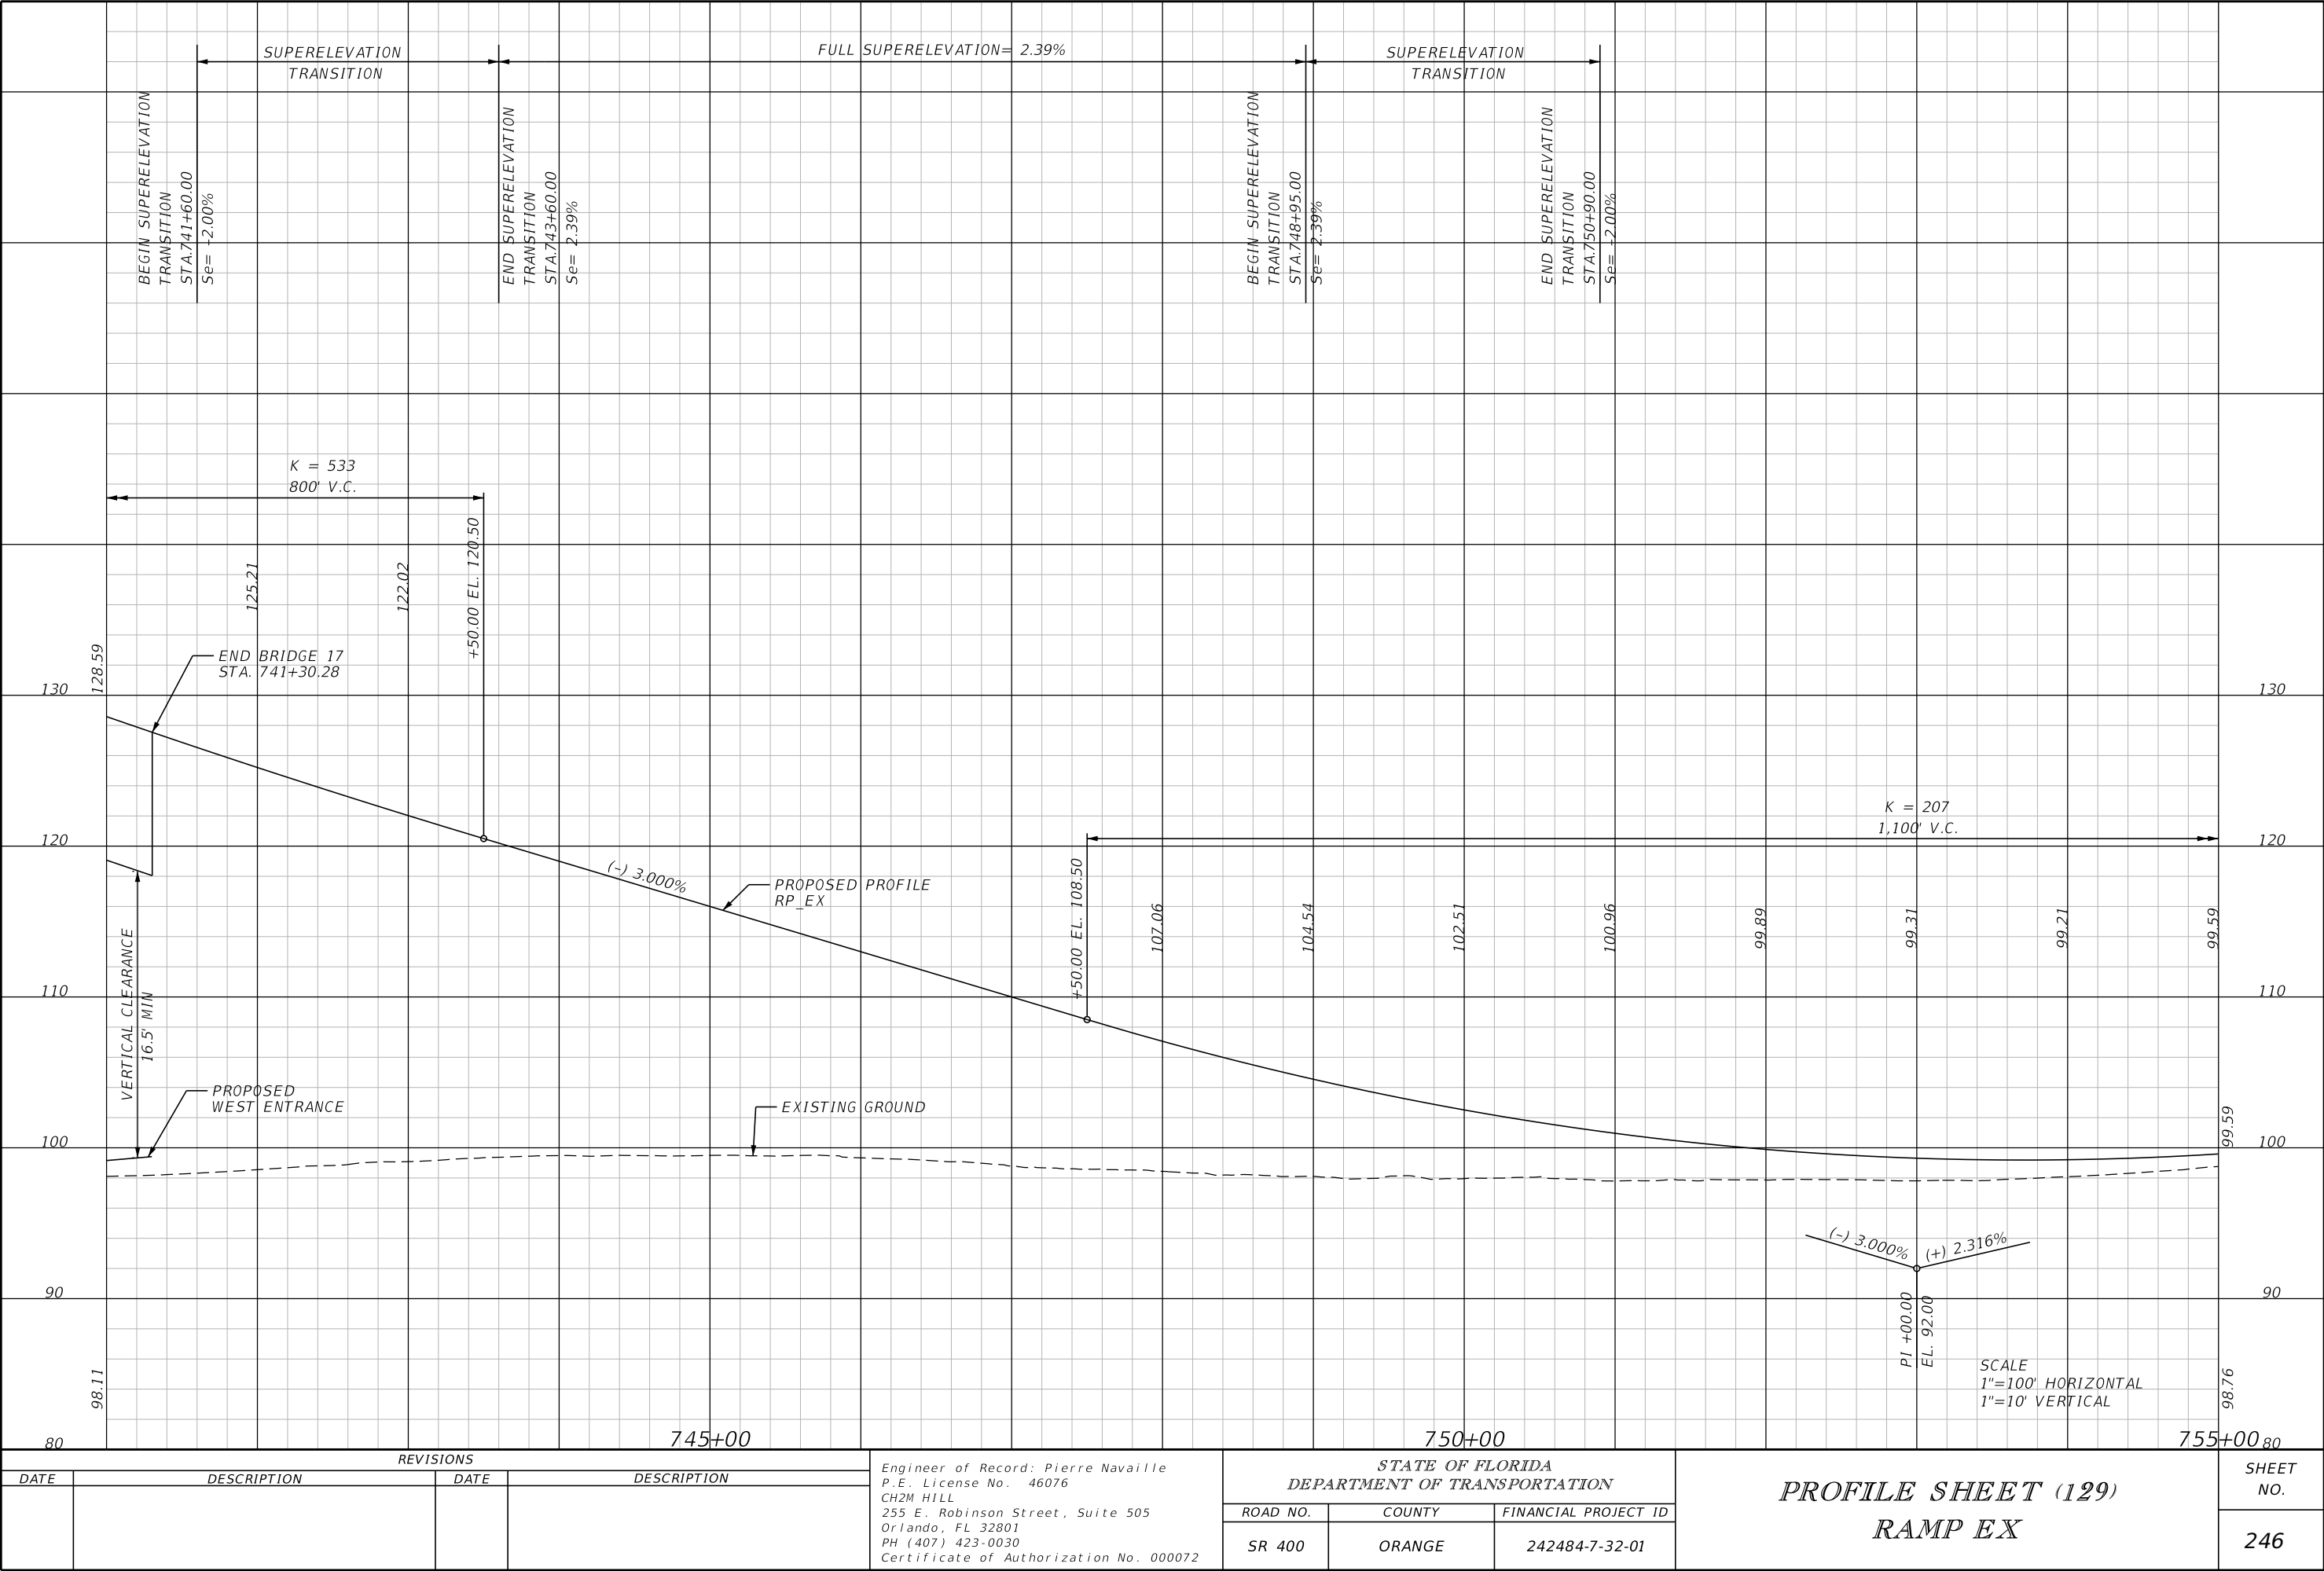

REVISIONS			
DATE	DESCRIPTION	DATE	DESCRIPTION


Engineer of Record: Pierre Navaille
P.E. License No. 46076
CH2M HILL
255 E. Robinson Street, Suite 505
Orlando, FL 32801
PH (407) 423-0030
Certificate of Authorization No. 000072

STATE OF FLORIDA DEPARTMENT OF TRANSPORTATION		
ROAD NO.	COUNTY	FINANCIAL PROJECT ID
SR 400	ORANGE	242484-7-32-01

PROFILE SHEET (129)
RAMP EX


SHEET NO.
246

THE OFFICIAL RECORD OF THIS SHEET IS THE ELECTRONIC FILE DIGITALLY SIGNED AND SEALED UNDER RULE 61G15-23.004, F.A.C.

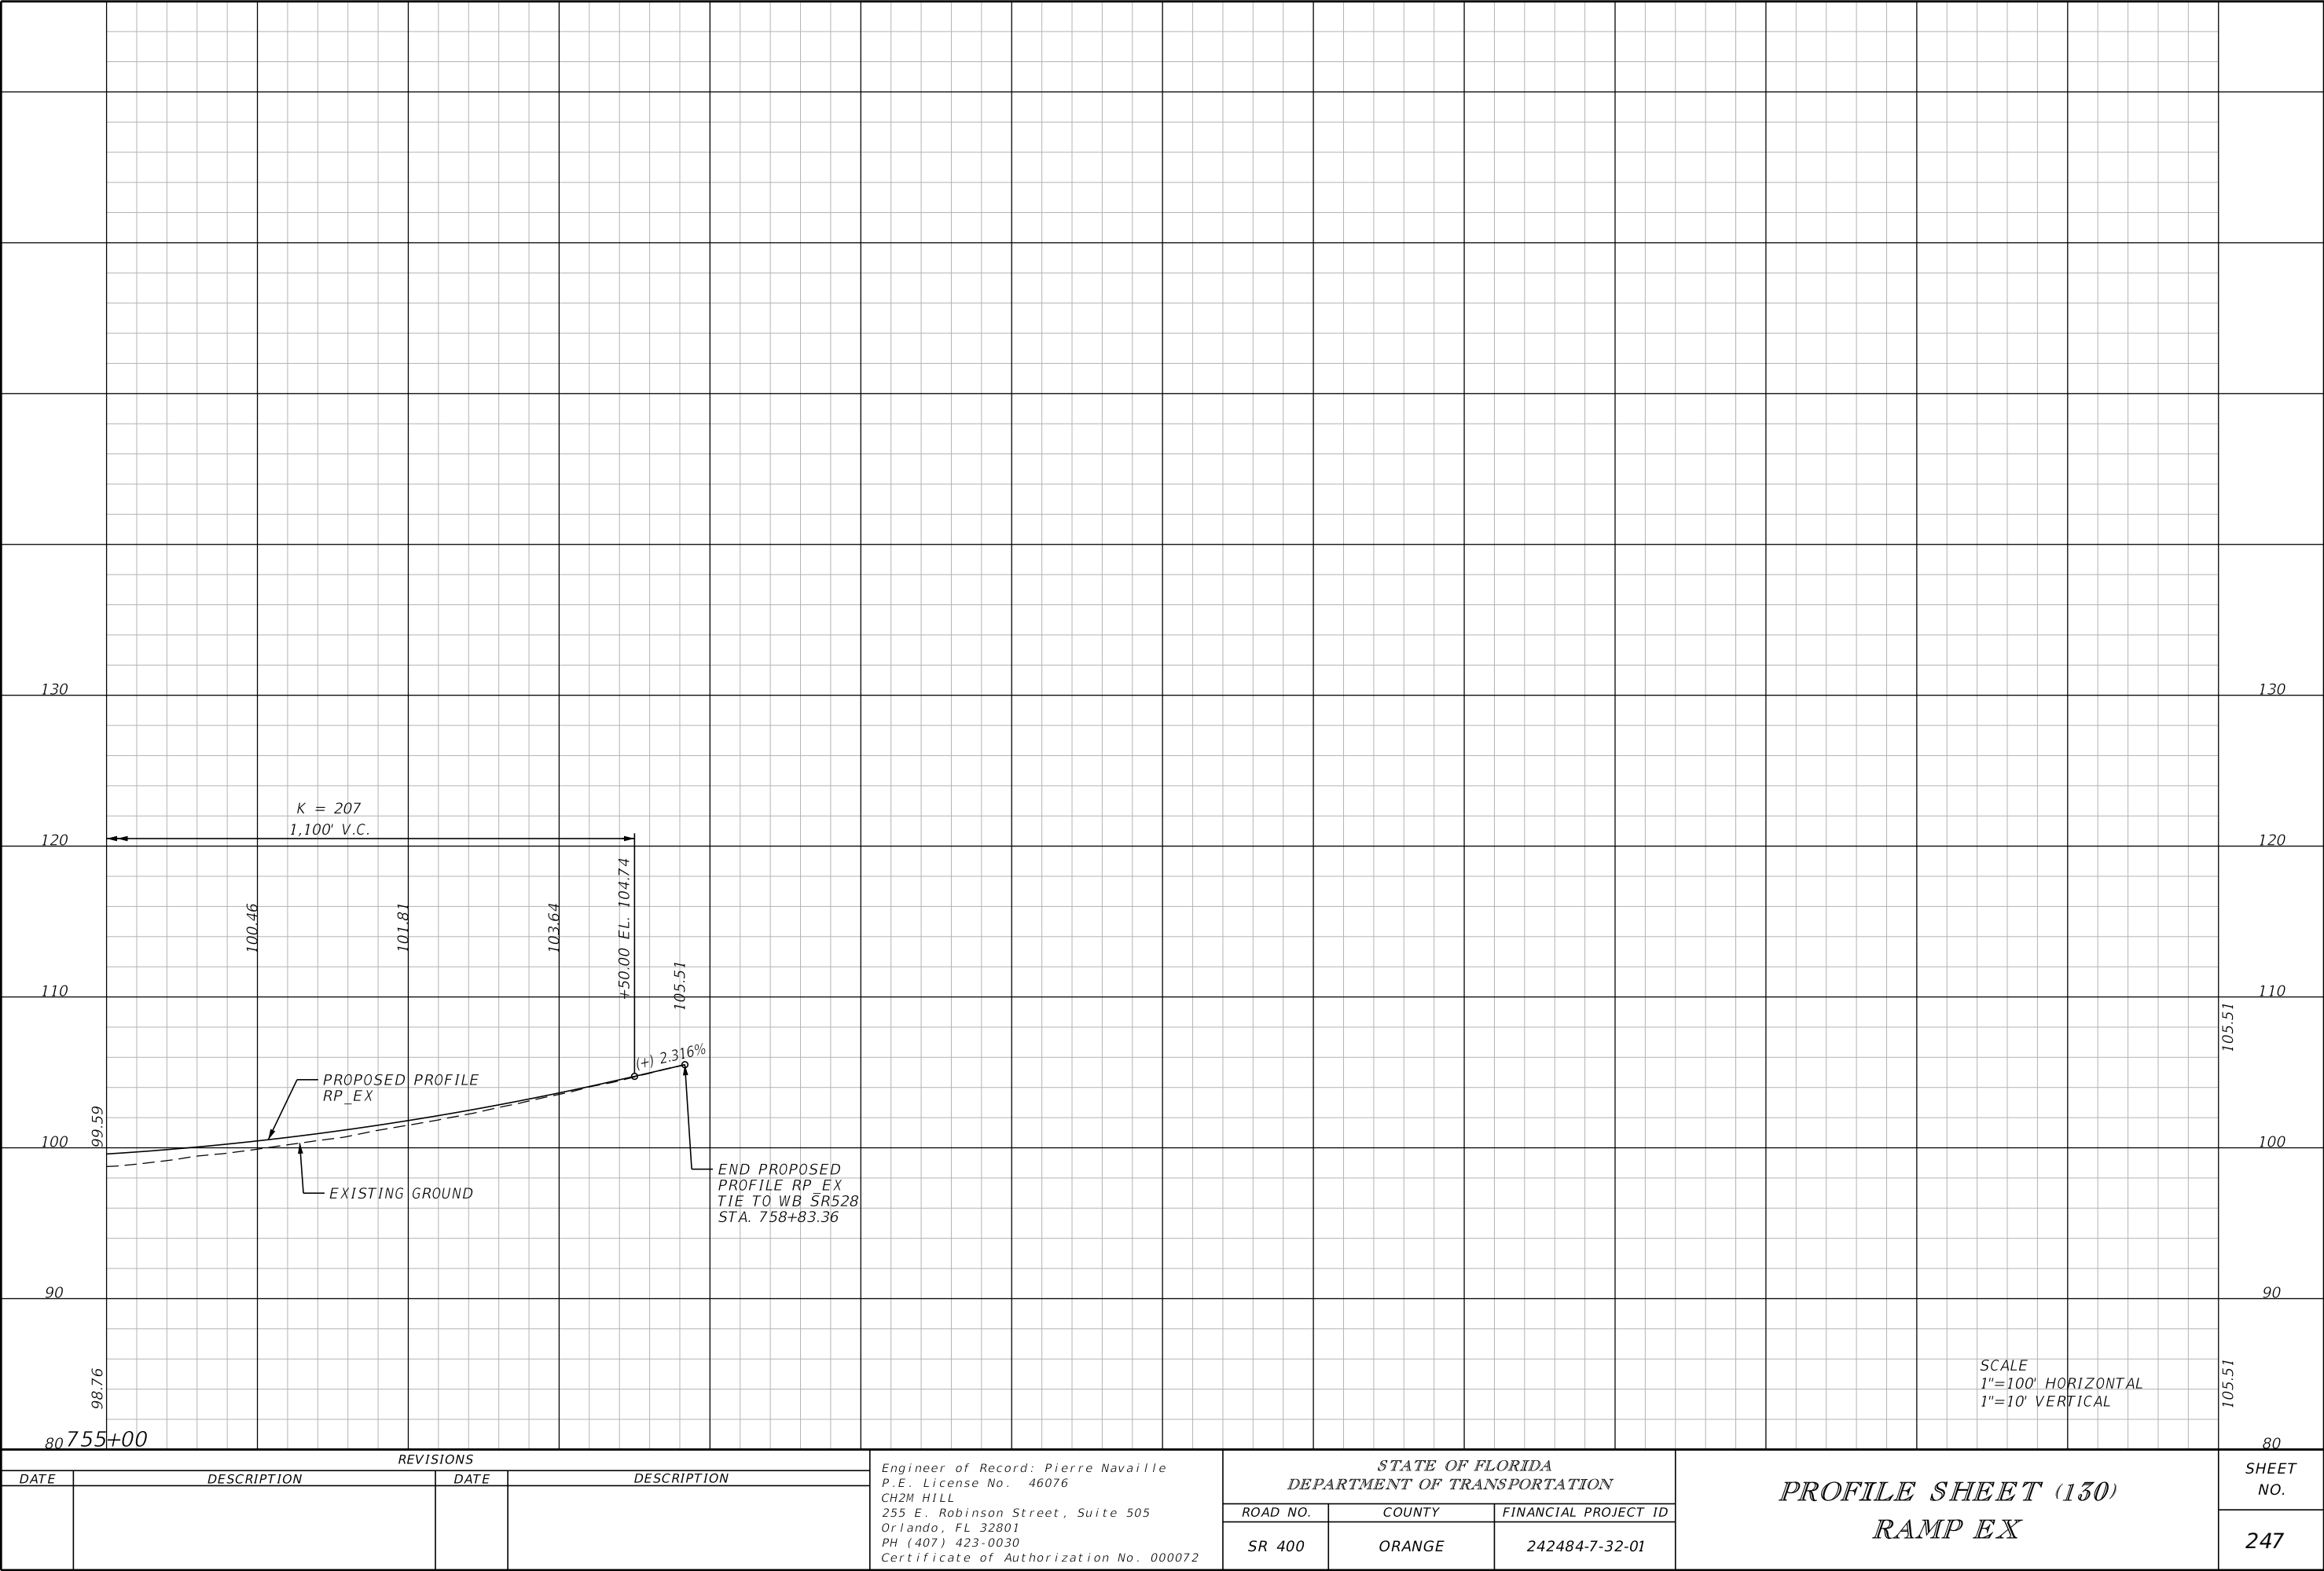


THE OFFICIAL RECORD OF THIS SHEET IS THE ELECTRONIC FILE DIGITALLY SIGNED AND SEALED UNDER RULE 61G15-23.004, F.A.C.

REVISIONS				Engineer of Record: Pierre Navaille P.E. License No. 46076 CH2M HILL 255 E. Robinson Street, Suite 505 Orlando, FL 32801 PH (407) 423-0030 Certificate of Authorization No. 000072	STATE OF FLORIDA DEPARTMENT OF TRANSPORTATION			PROFILE SHEET (130) RAMP EX		SHEET NO.
DATE	DESCRIPTION	DATE	DESCRIPTION		ROAD NO.	COUNTY	FINANCIAL PROJECT ID			247
					SR 400	ORANGE	242484-7-32-01			

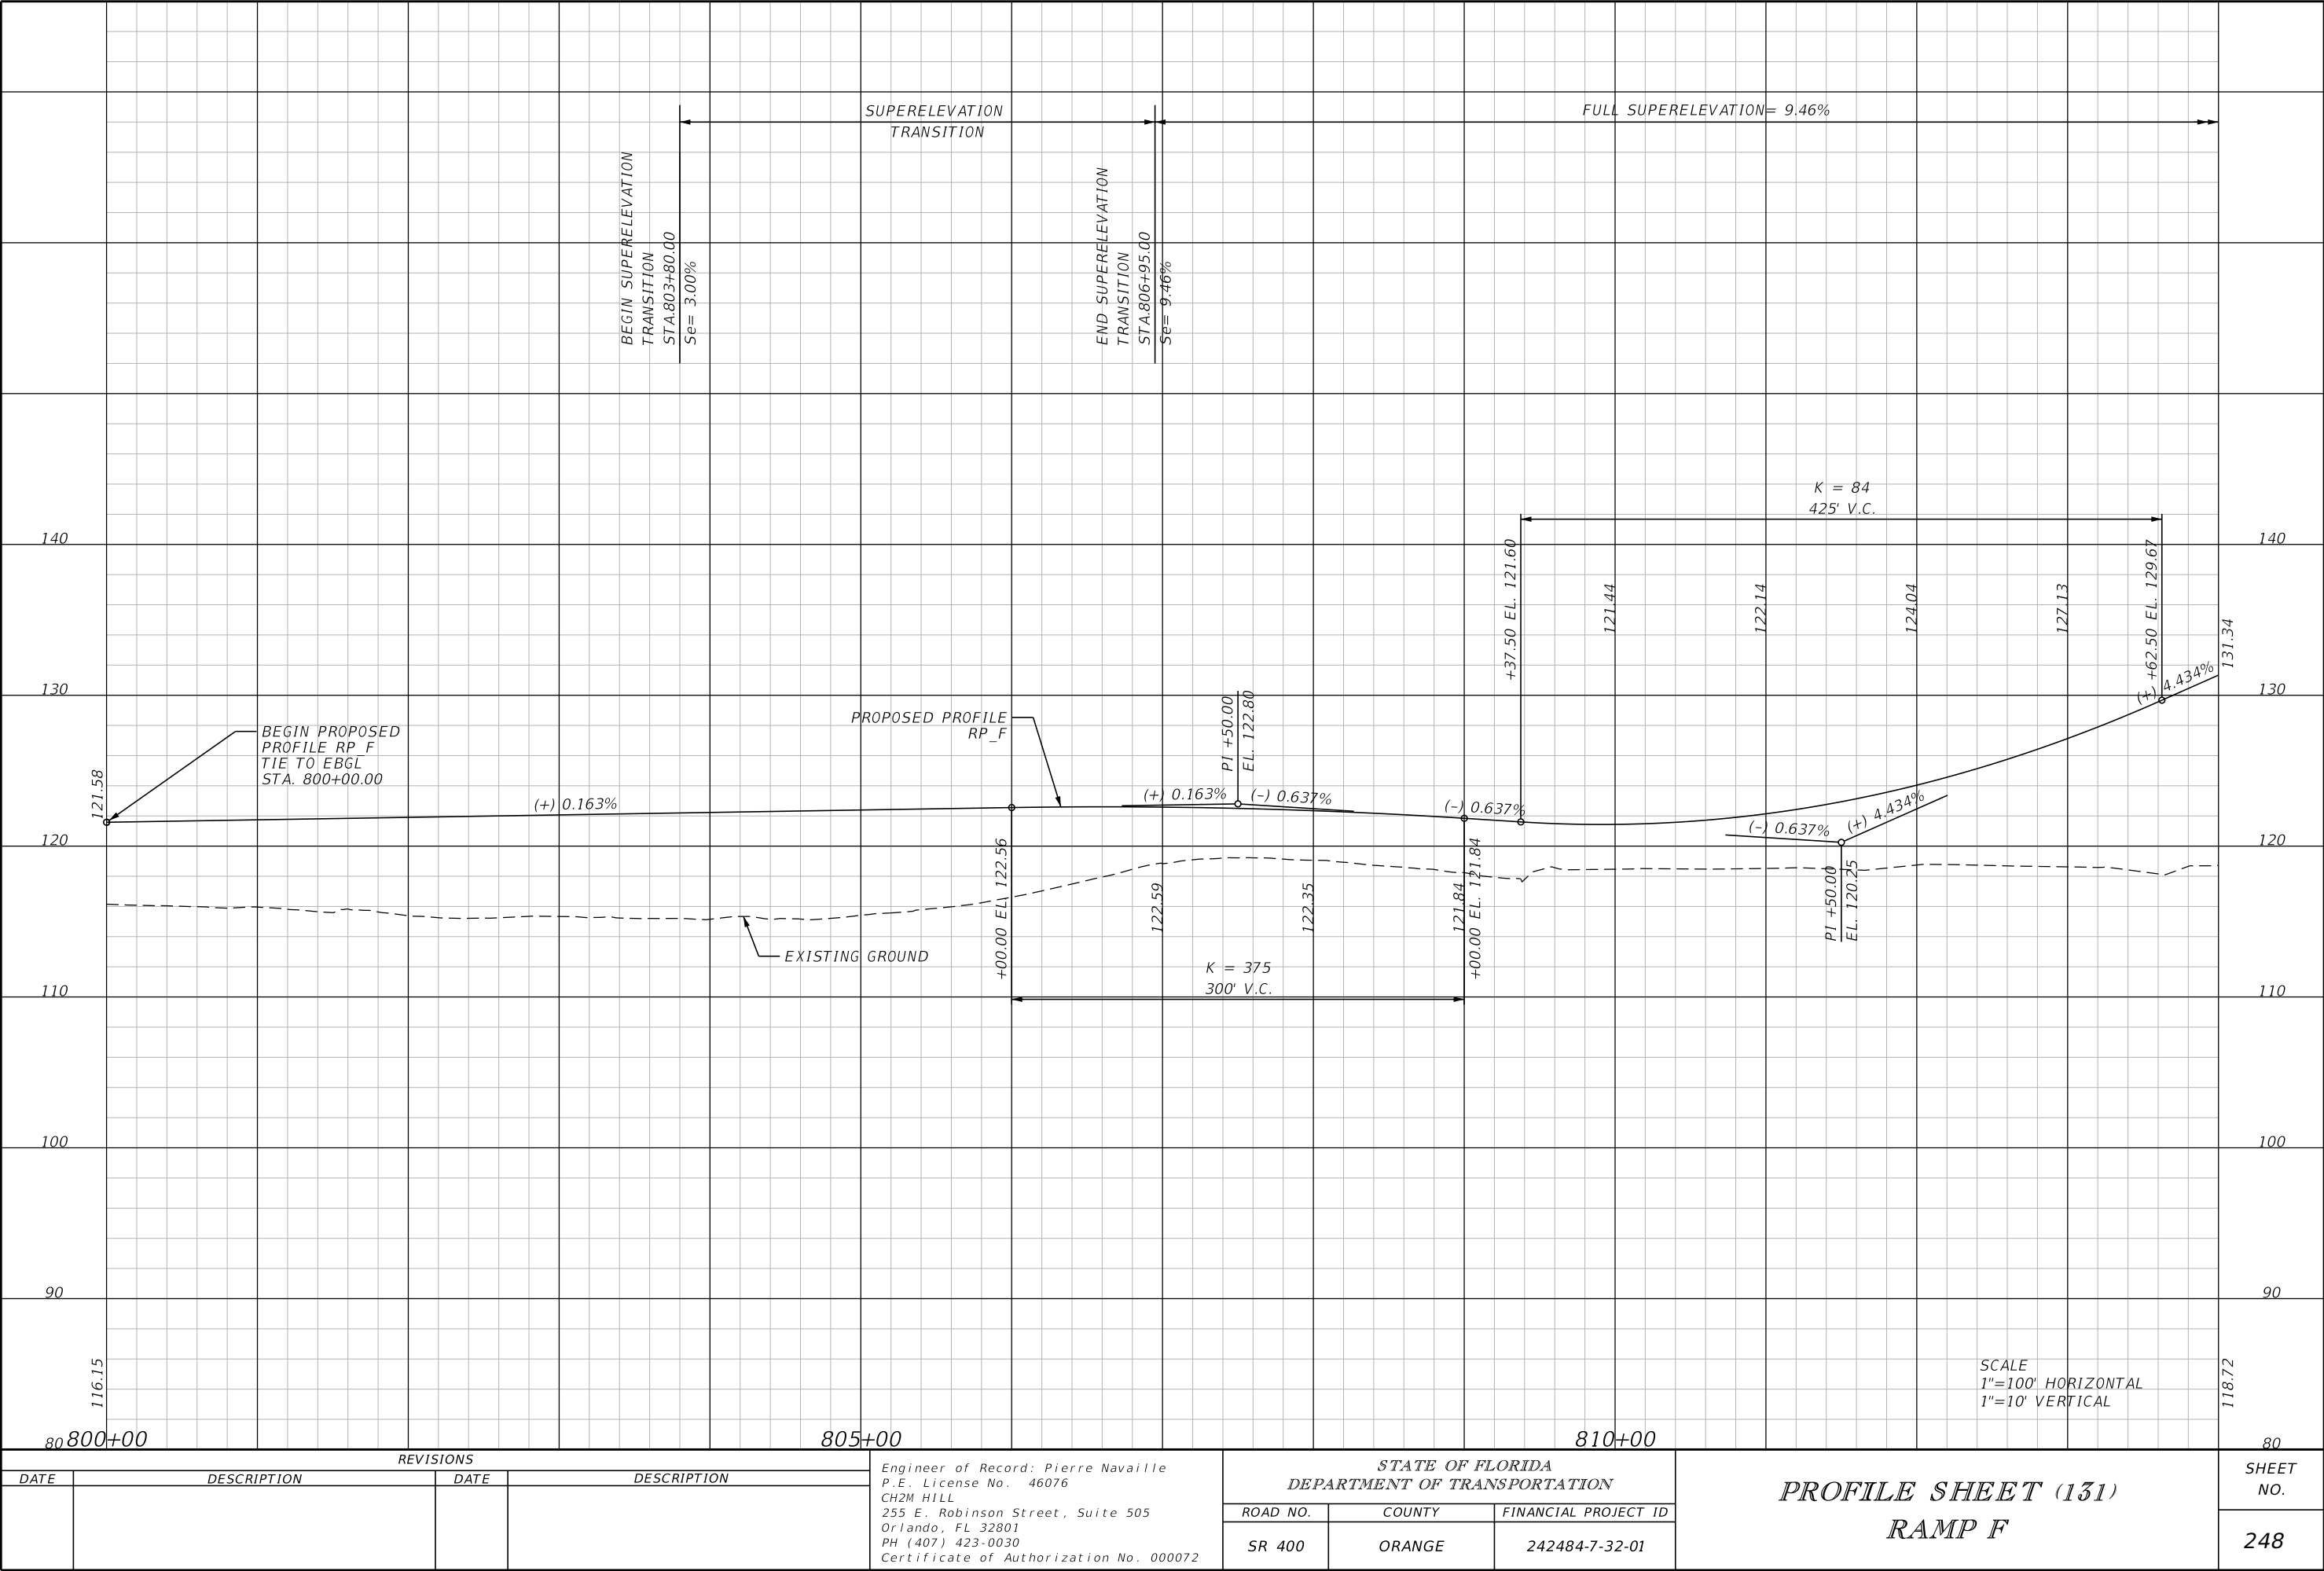


REVISIONS				Engineer of Record: Pierre Navaille P.E. License No. 46076 CH2M HILL 255 E. Robinson Street, Suite 505 Orlando, FL 32801 PH (407) 423-0030 Certificate of Authorization No. 000072	STATE OF FLORIDA DEPARTMENT OF TRANSPORTATION			PROFILE SHEET (131) RAMP F	SHEET NO. 248
DATE	DESCRIPTION	DATE	DESCRIPTION		ROAD NO.	COUNTY	FINANCIAL PROJECT ID		
					SR 400	ORANGE	242484-7-32-01		


THE OFFICIAL RECORD OF THIS SHEET IS THE ELECTRONIC FILE DIGITALLY SIGNED AND SEALED UNDER RULE 61G15-23.004, F.A.C.

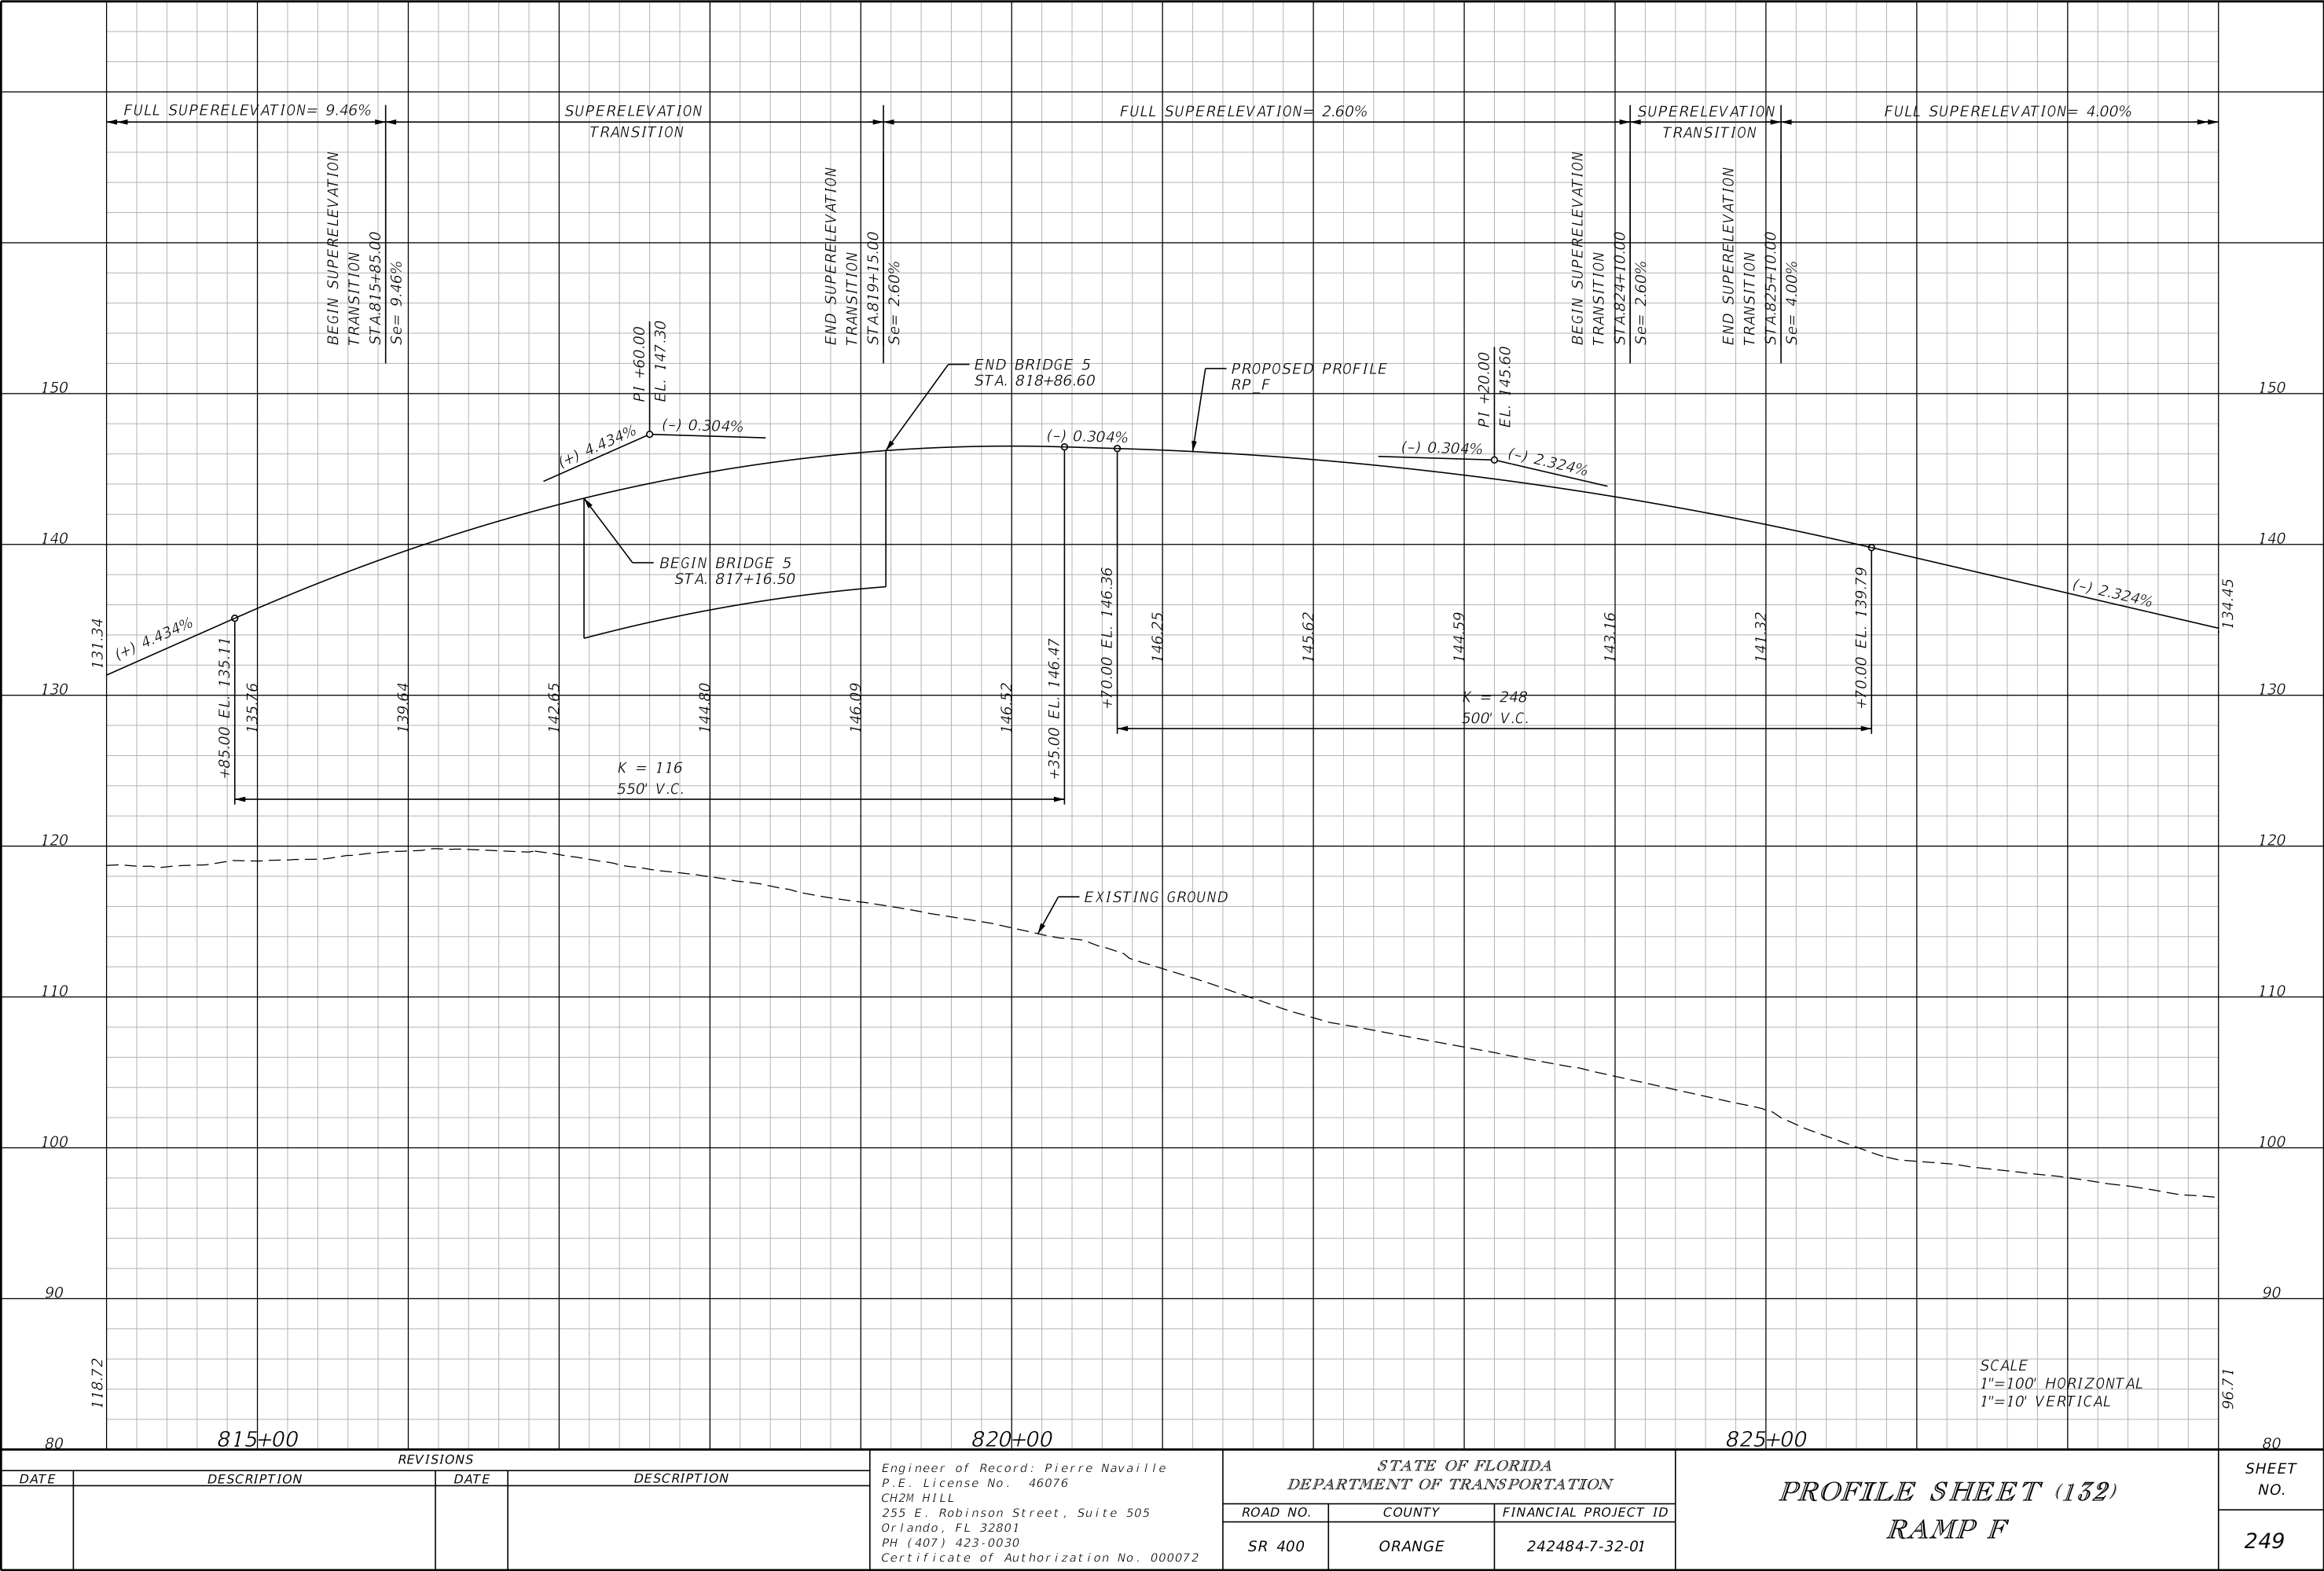

THE OFFICIAL RECORD OF THIS SHEET IS THE ELECTRONIC FILE DIGITALLY SIGNED AND SEALED UNDER RULE 61G15-23.004, F.A.C.

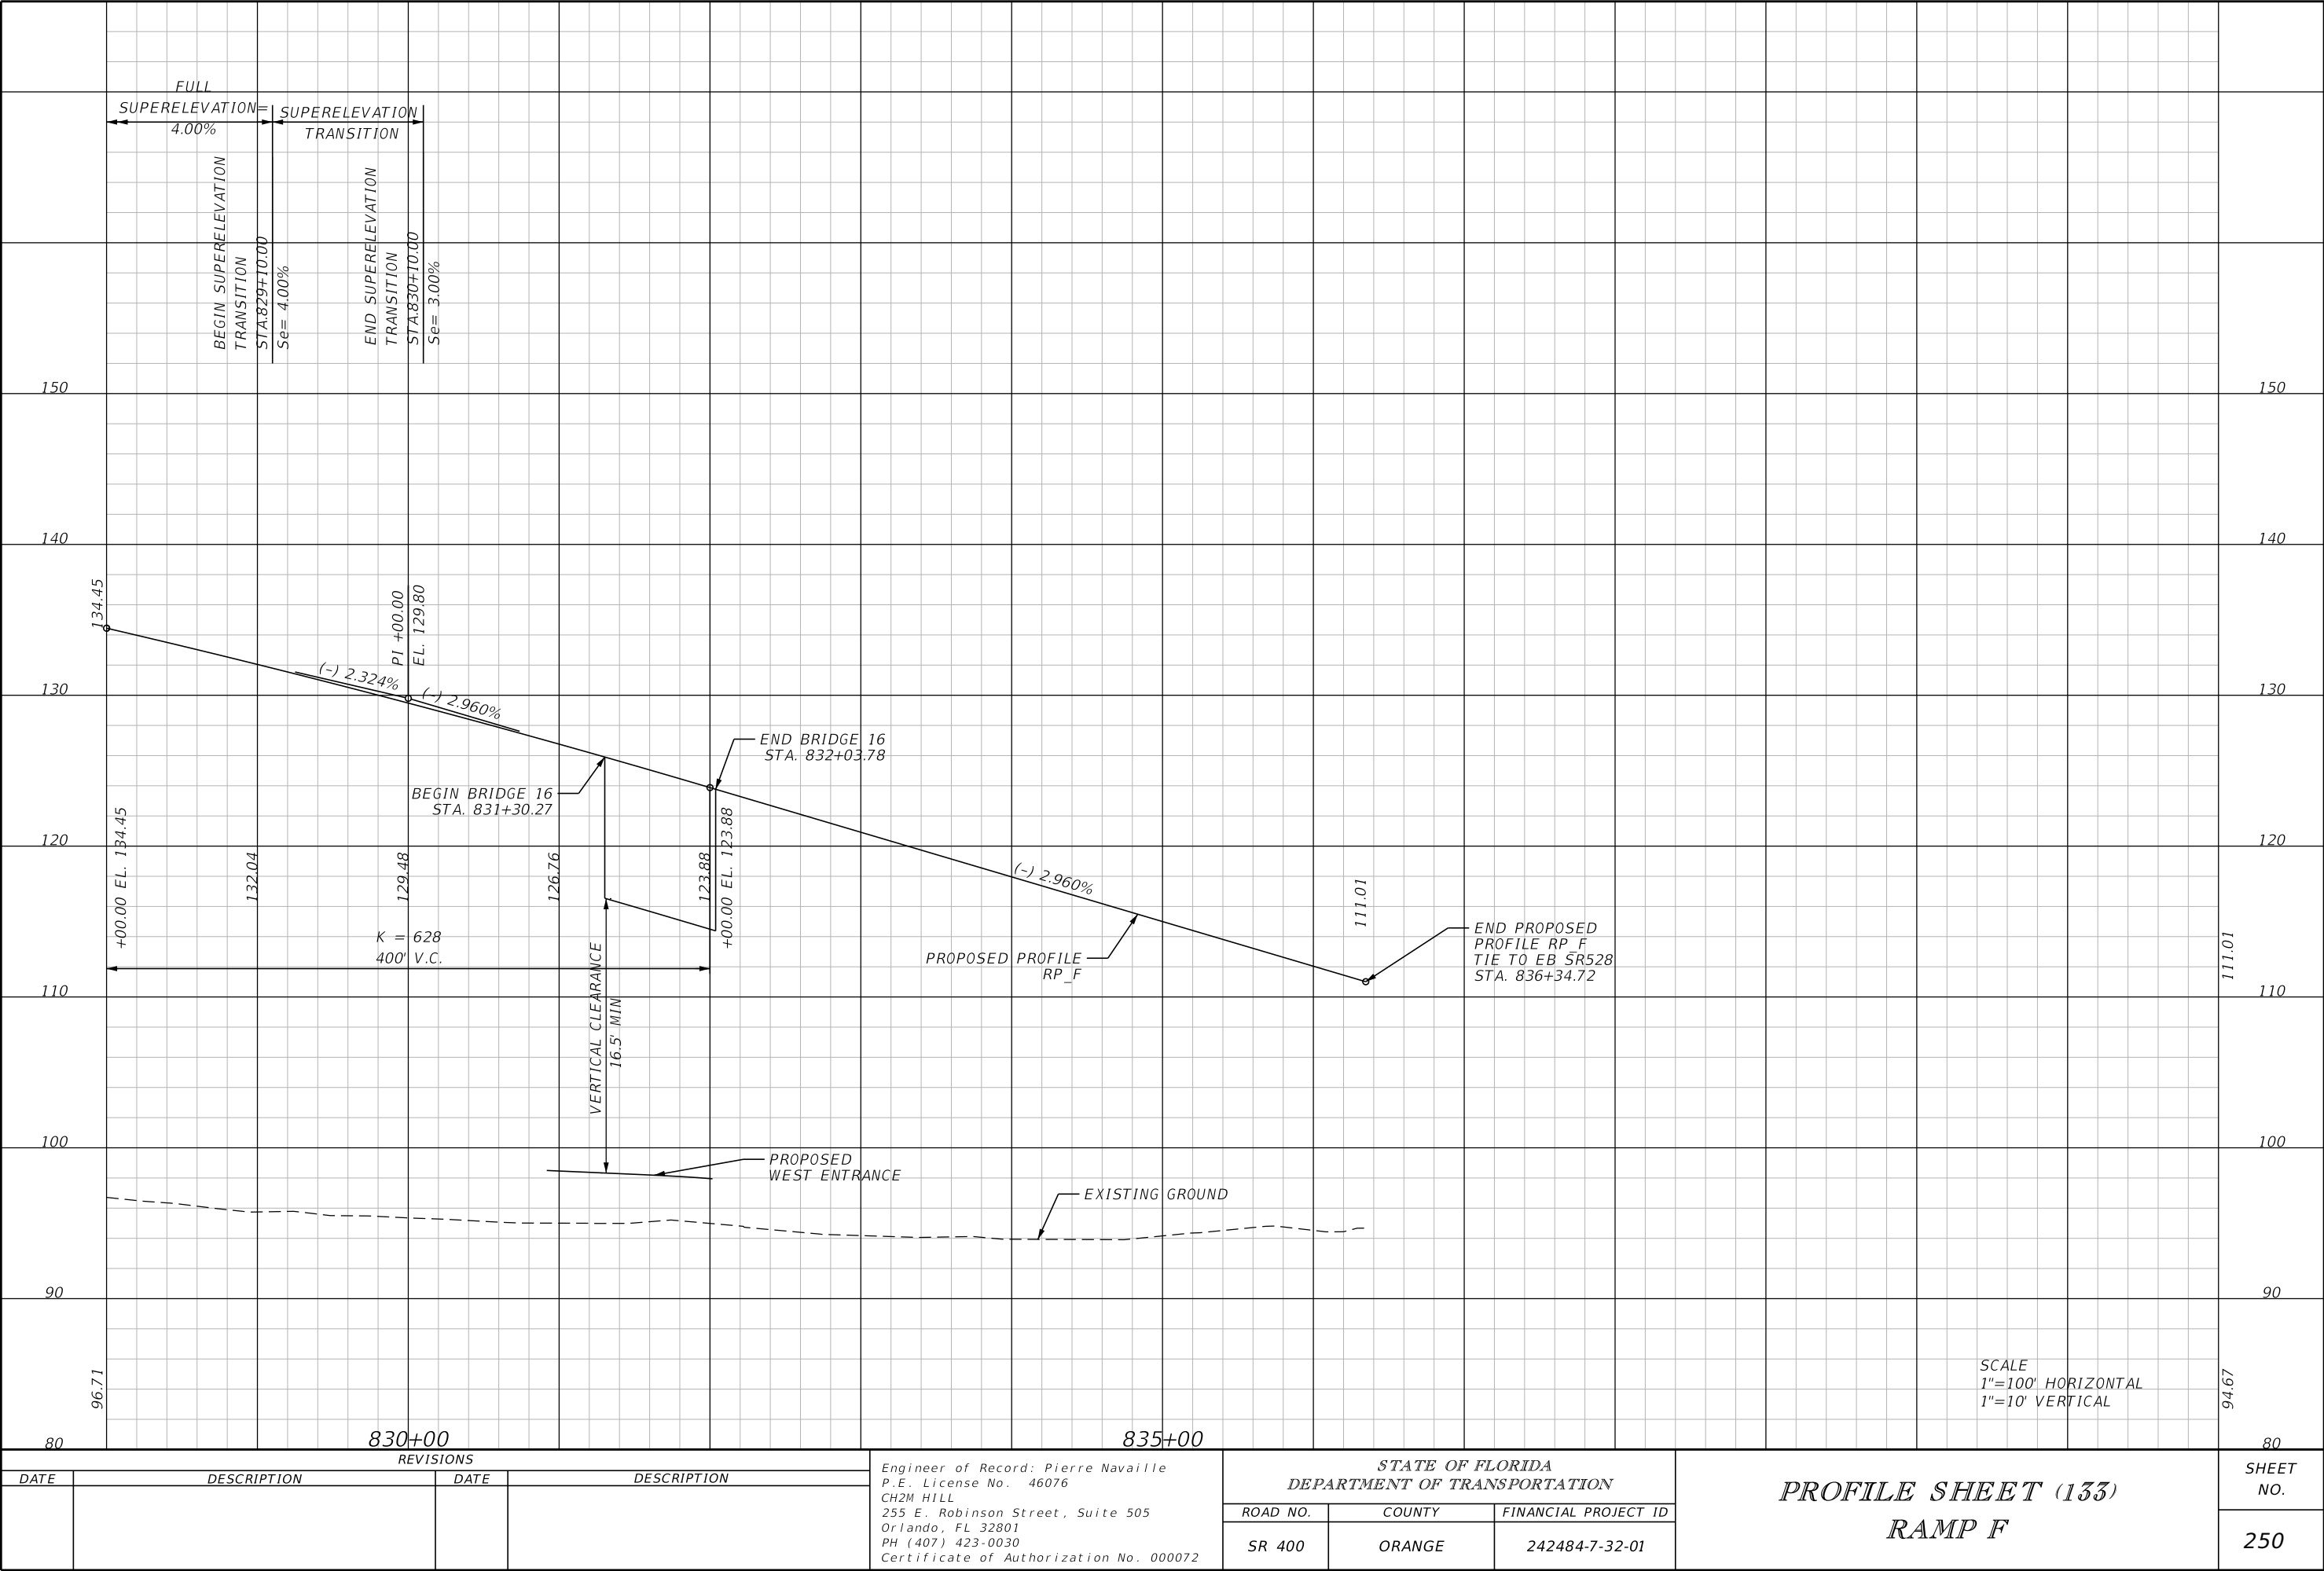


THE OFFICIAL RECORD OF THIS SHEET IS THE ELECTRONIC FILE DIGITALLY SIGNED AND SEALED UNDER RULE 61G15-23.004, F.A.C.

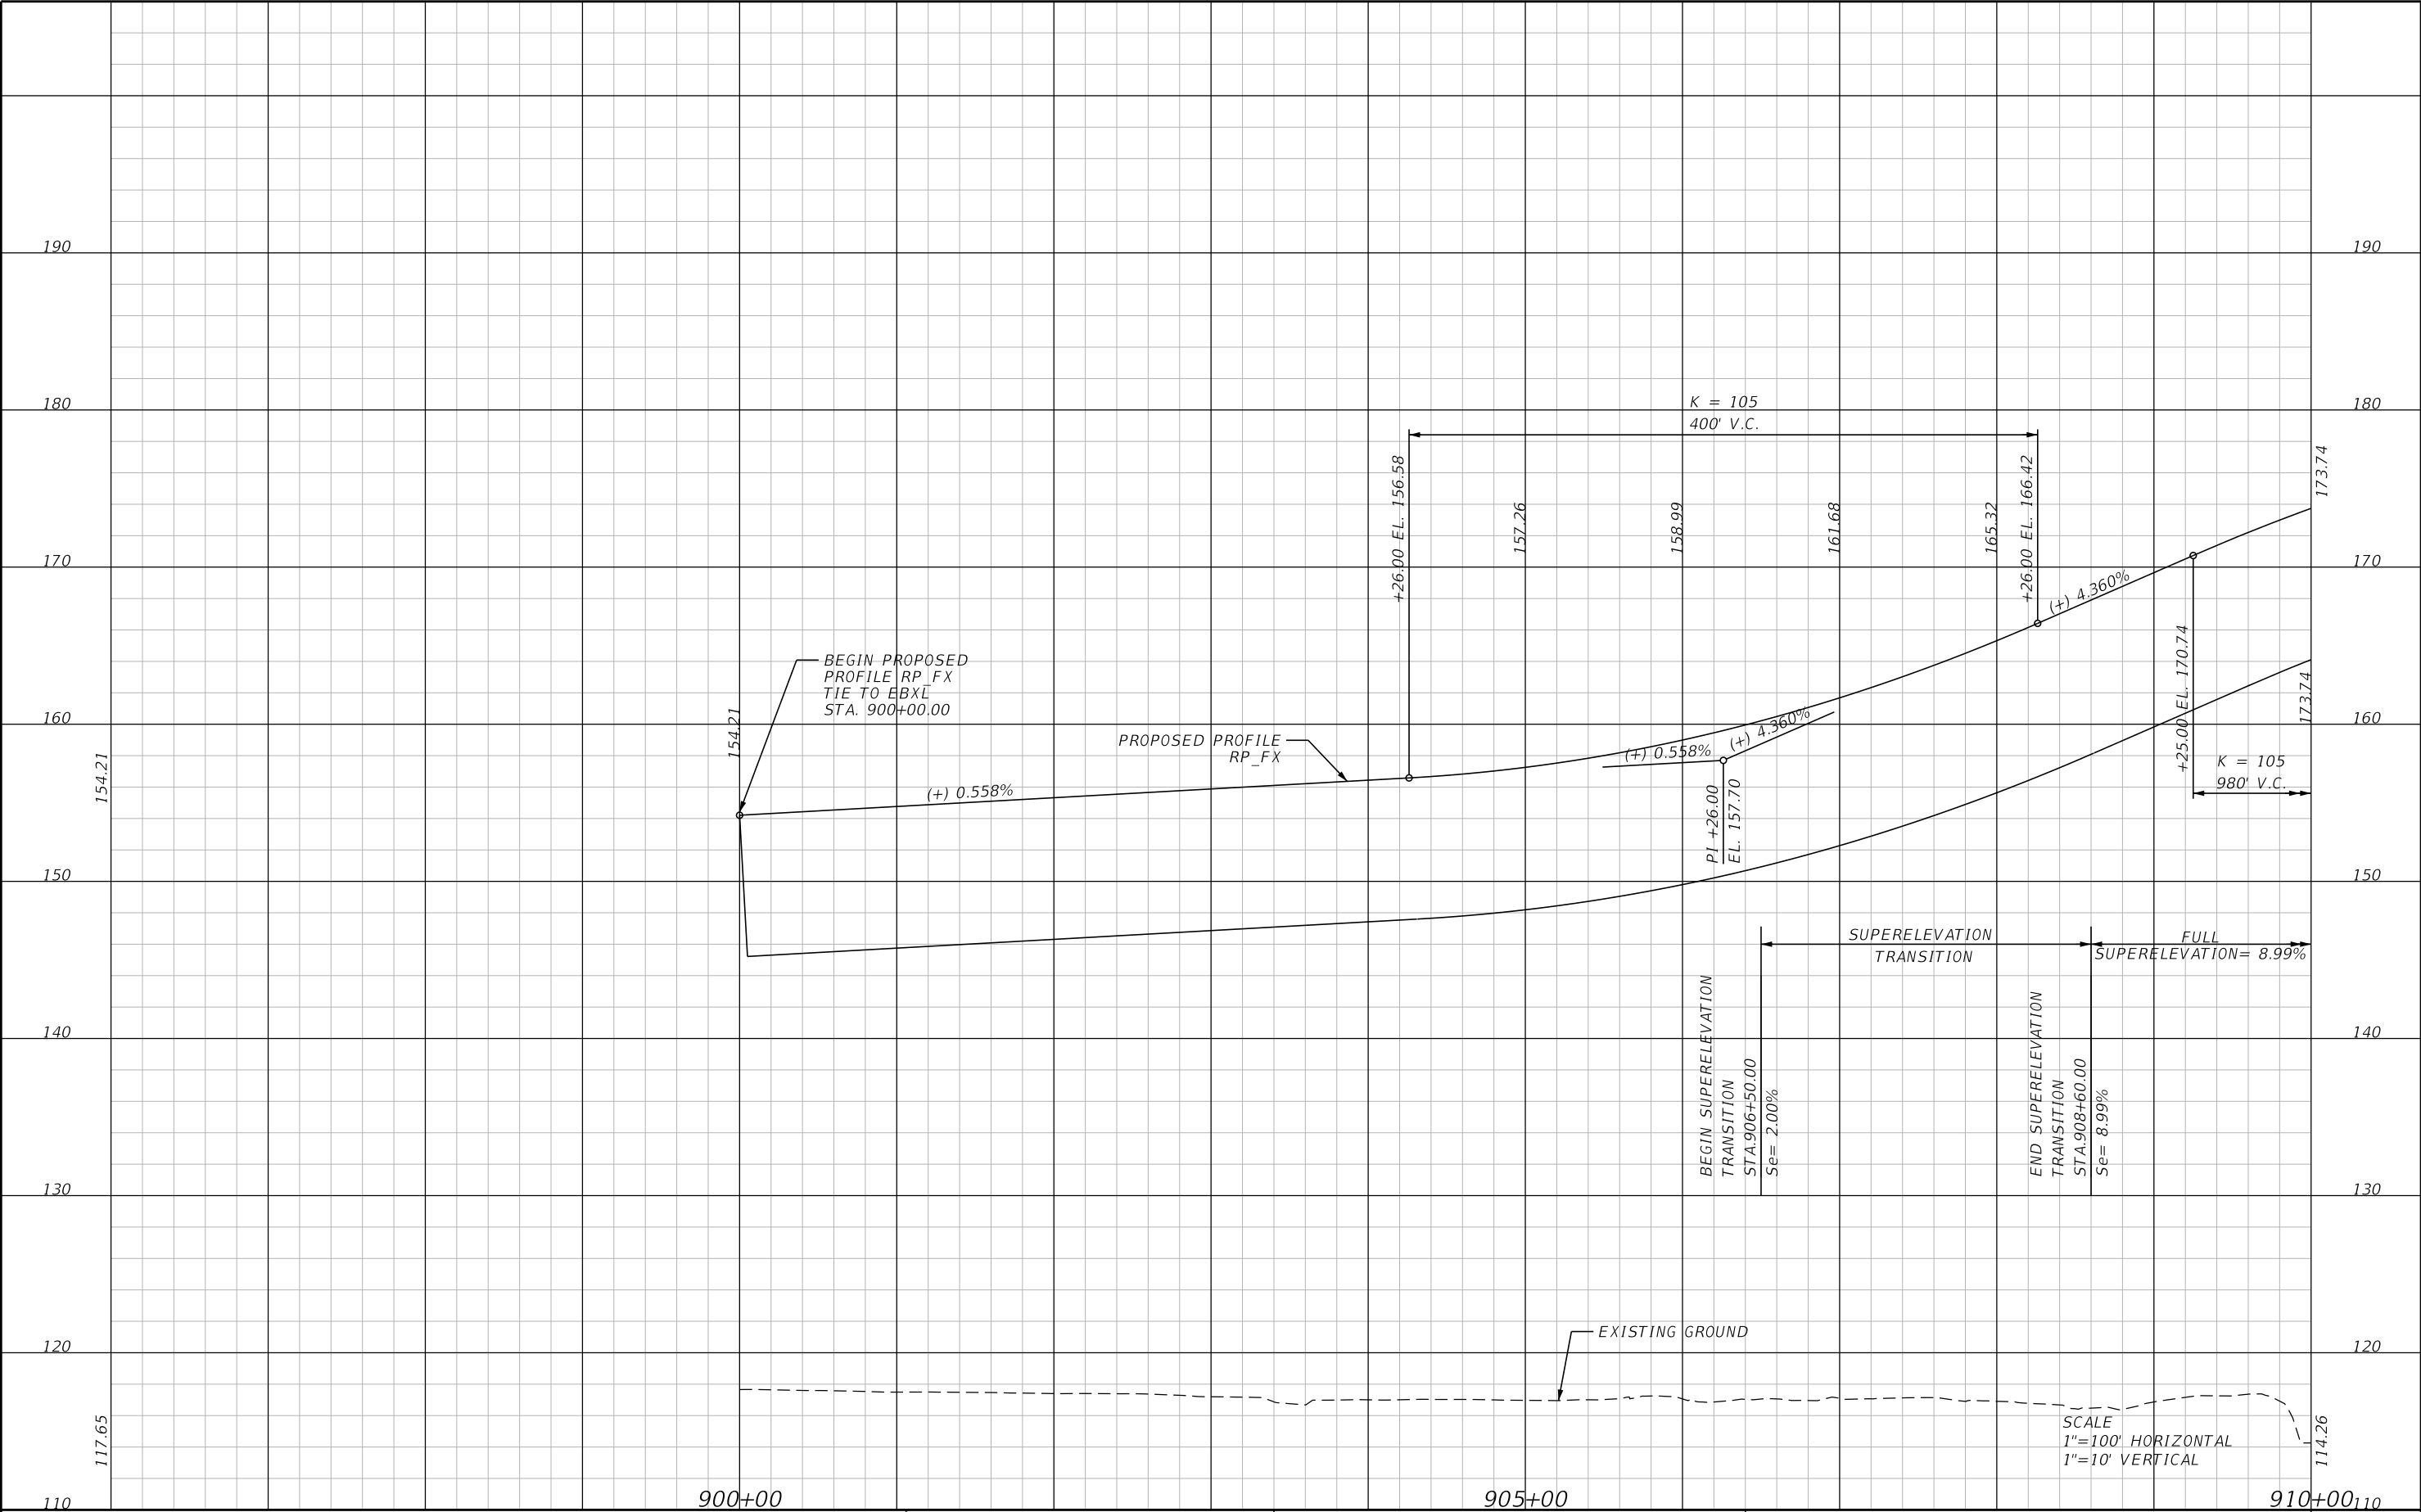


REVISIONS				Engineer of Record: Pierre Navaille P.E. License No. 46076 CH2M HILL 255 E. Robinson Street, Suite 505 Orlando, FL 32801 PH (407) 423-0030 Certificate of Authorization No. 000072	STATE OF FLORIDA DEPARTMENT OF TRANSPORTATION			PROFILE SHEET (134) RAMP FX	SHEET NO.
DATE	DESCRIPTION	DATE	DESCRIPTION		ROAD NO.	COUNTY	FINANCIAL PROJECT ID		251
					SR 400	ORANGE	242484-7-32-01		


THE OFFICIAL RECORD OF THIS SHEET IS THE ELECTRONIC FILE DIGITALLY SIGNED AND SEALED UNDER RULE 61G15-23.004, F.A.C.

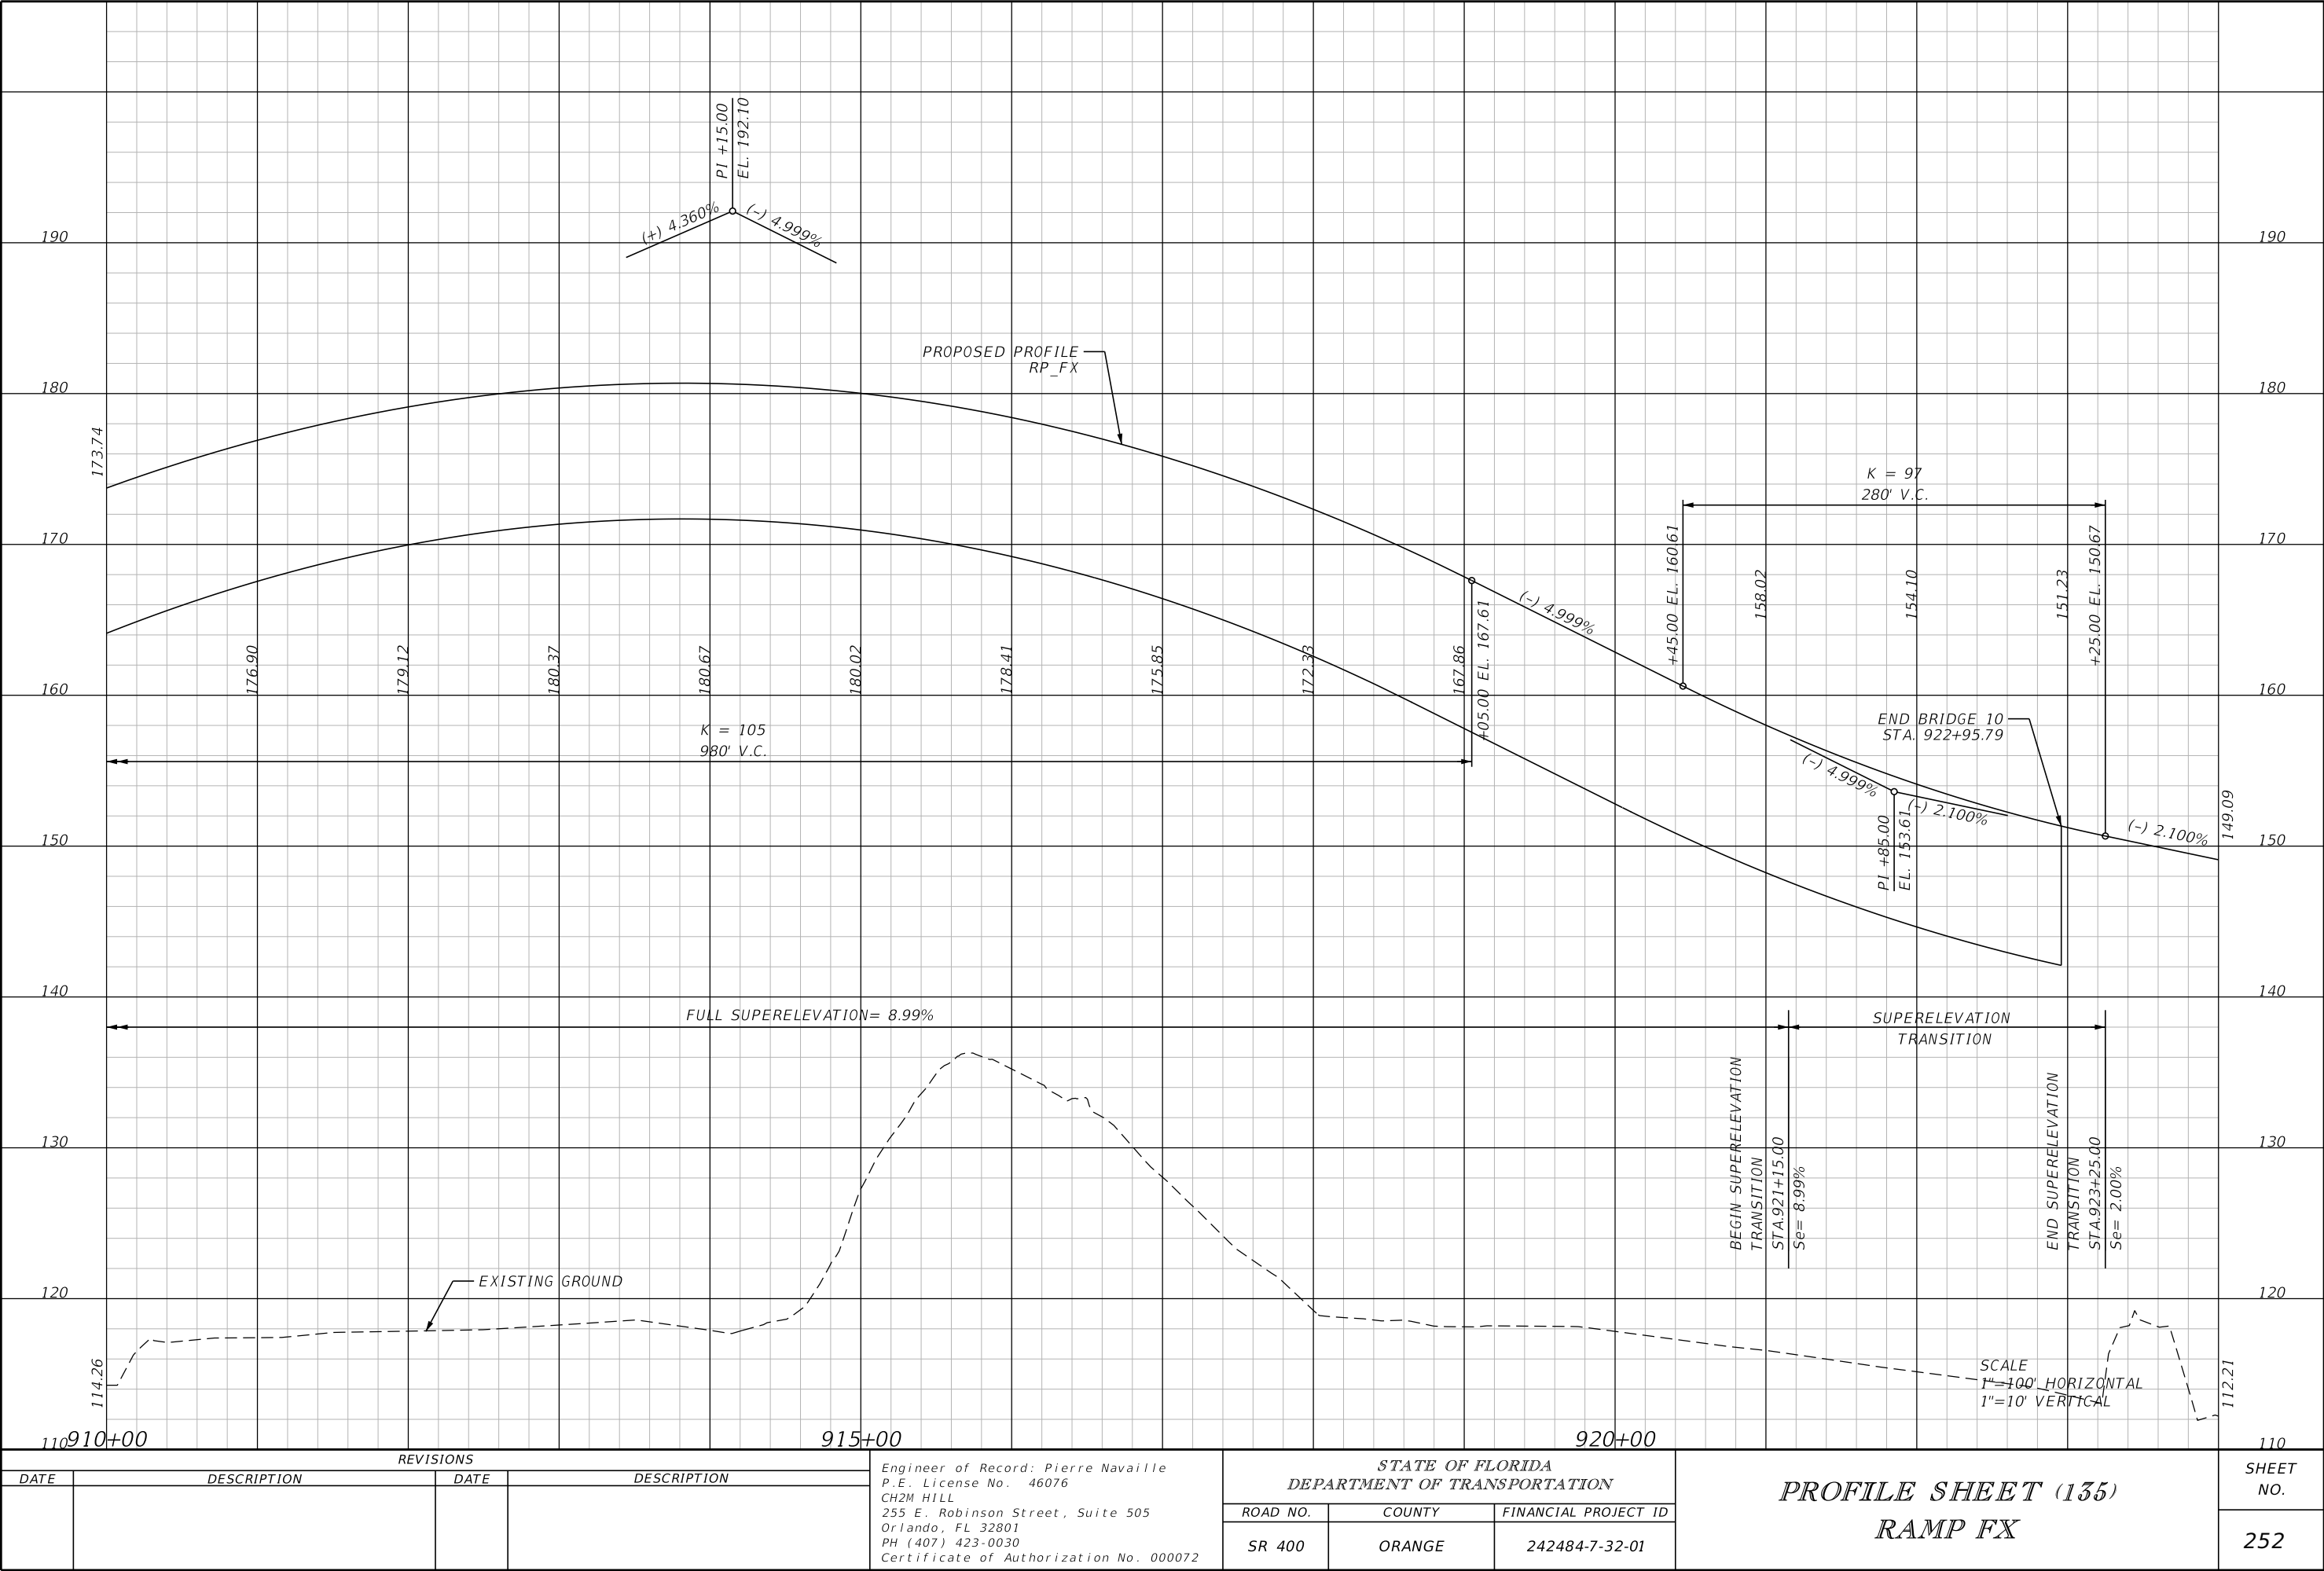


THE OFFICIAL RECORD OF THIS SHEET IS THE ELECTRONIC FILE DIGITALLY SIGNED AND SEALED UNDER RULE 61G15-23.004, F.A.C.

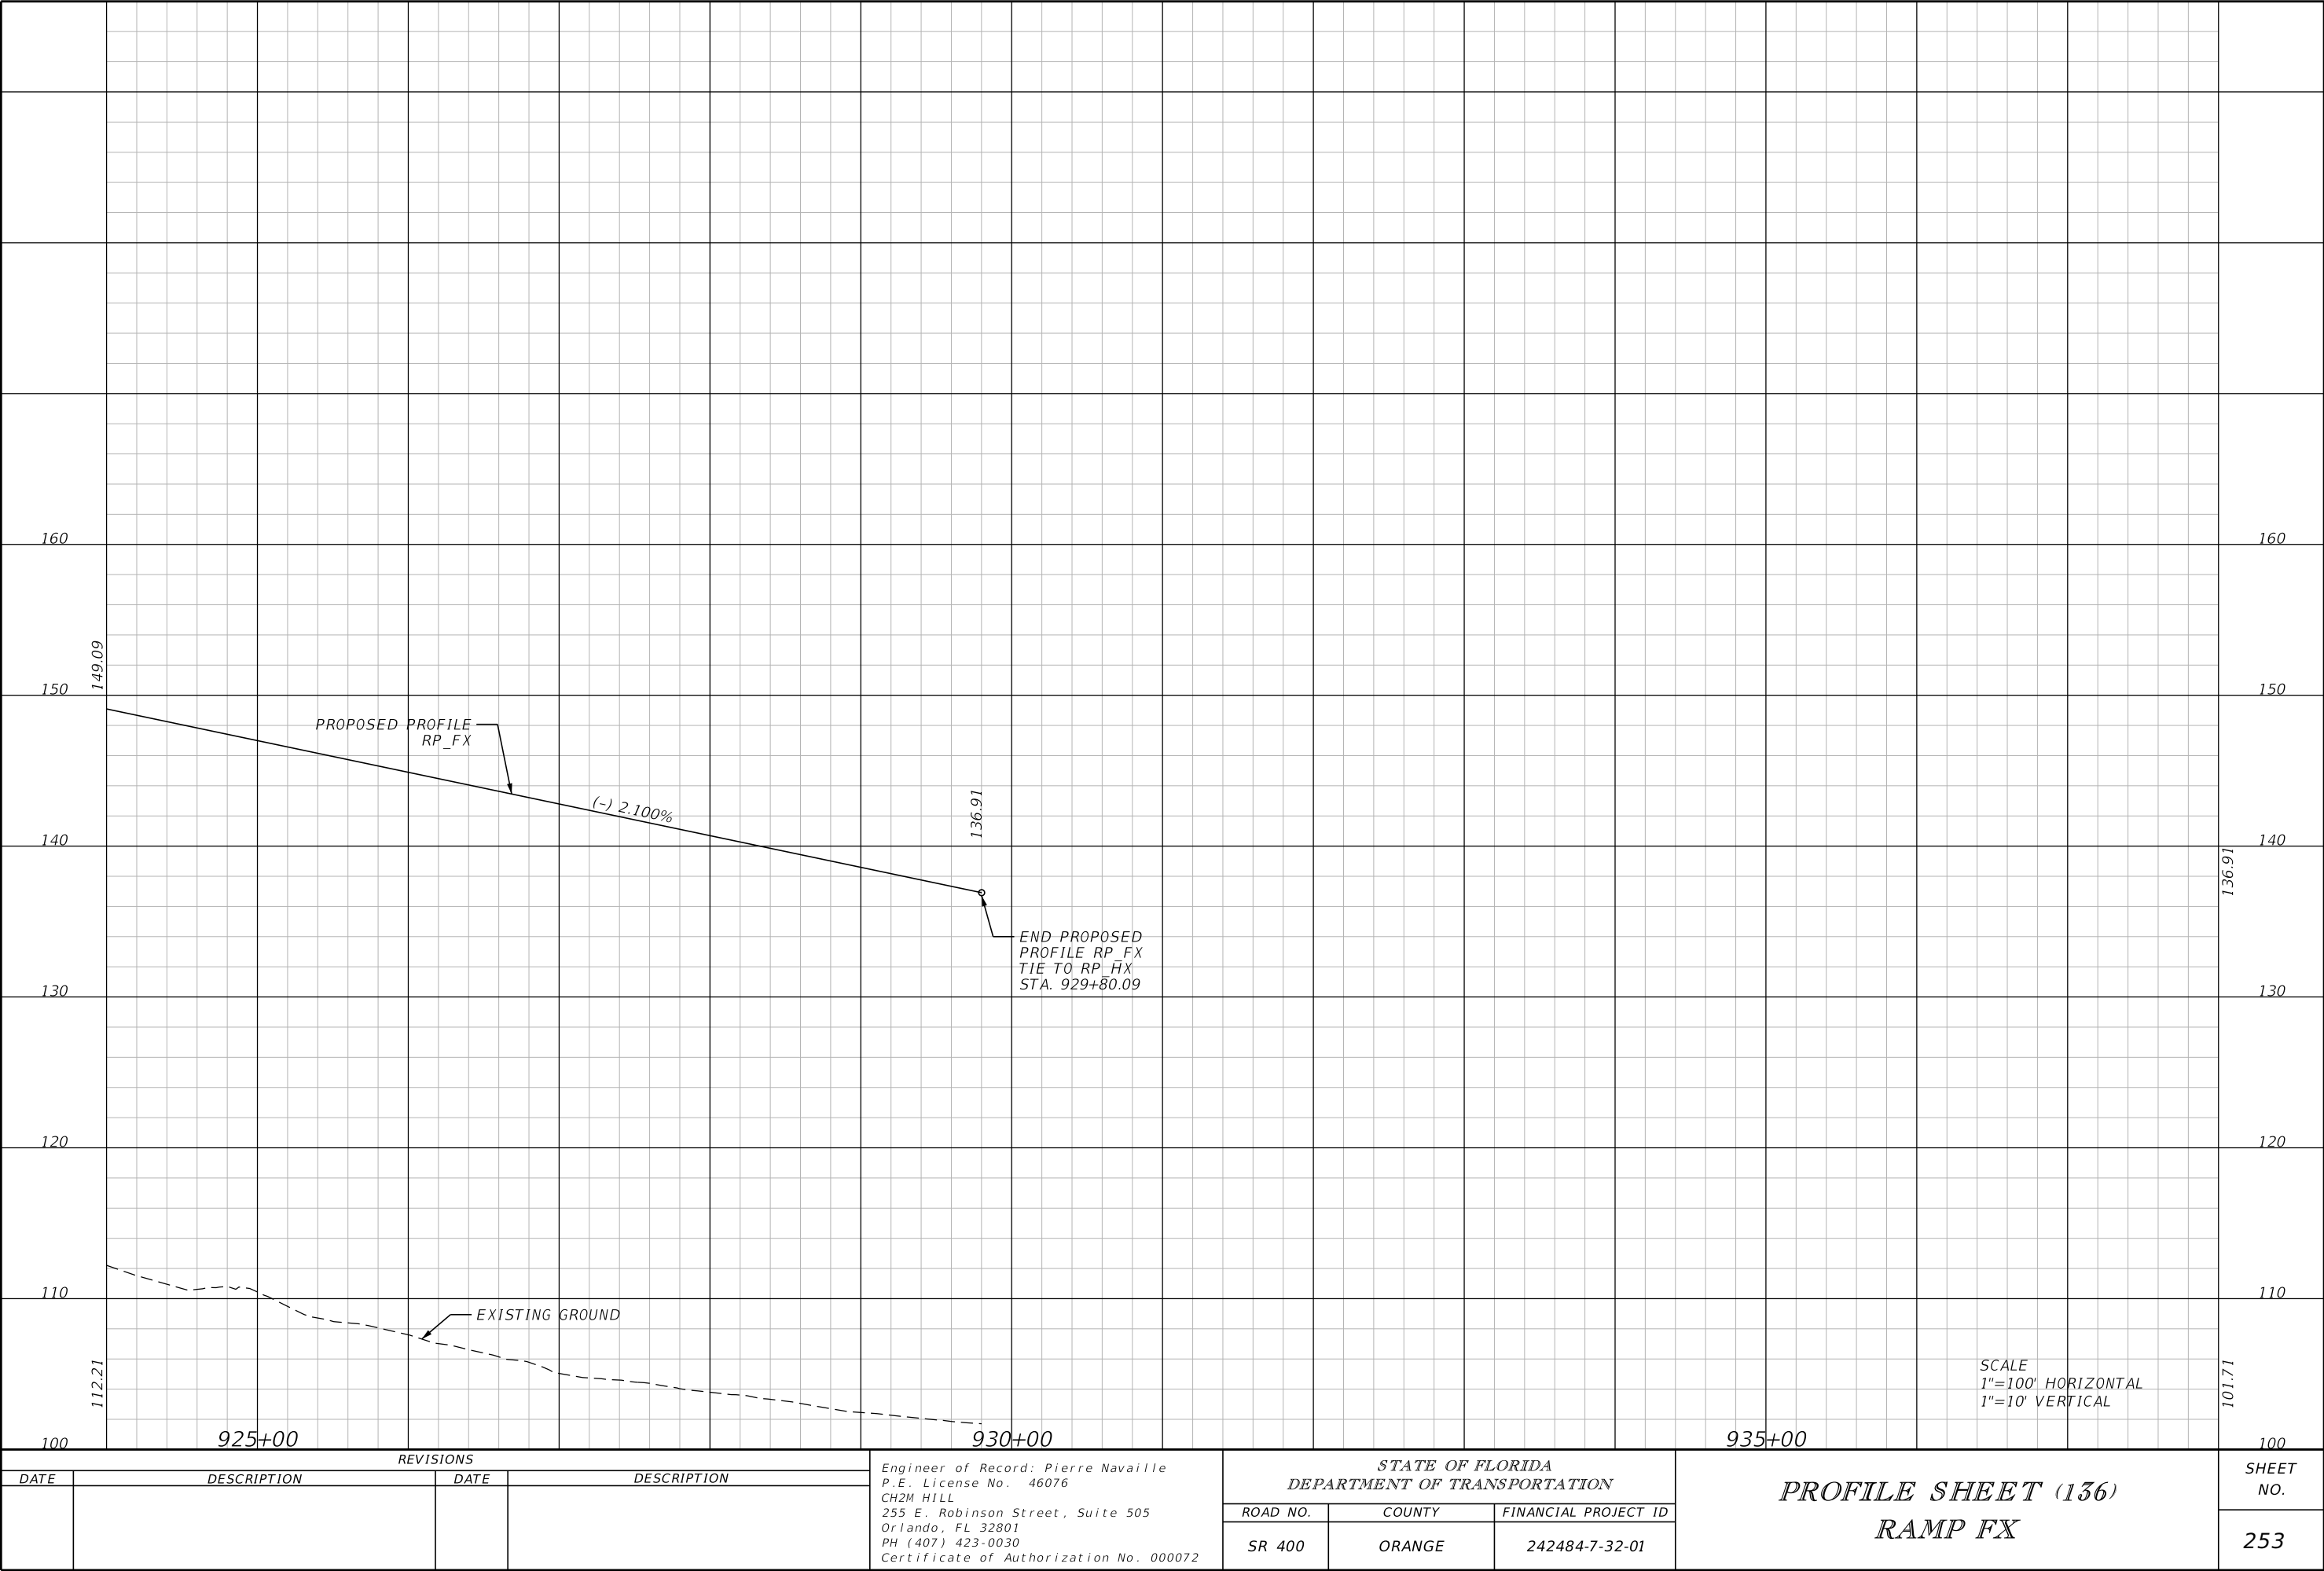


THE OFFICIAL RECORD OF THIS SHEET IS THE ELECTRONIC FILE DIGITALLY SIGNED AND SEALED UNDER RULE 61G15-23.004, F.A.C.

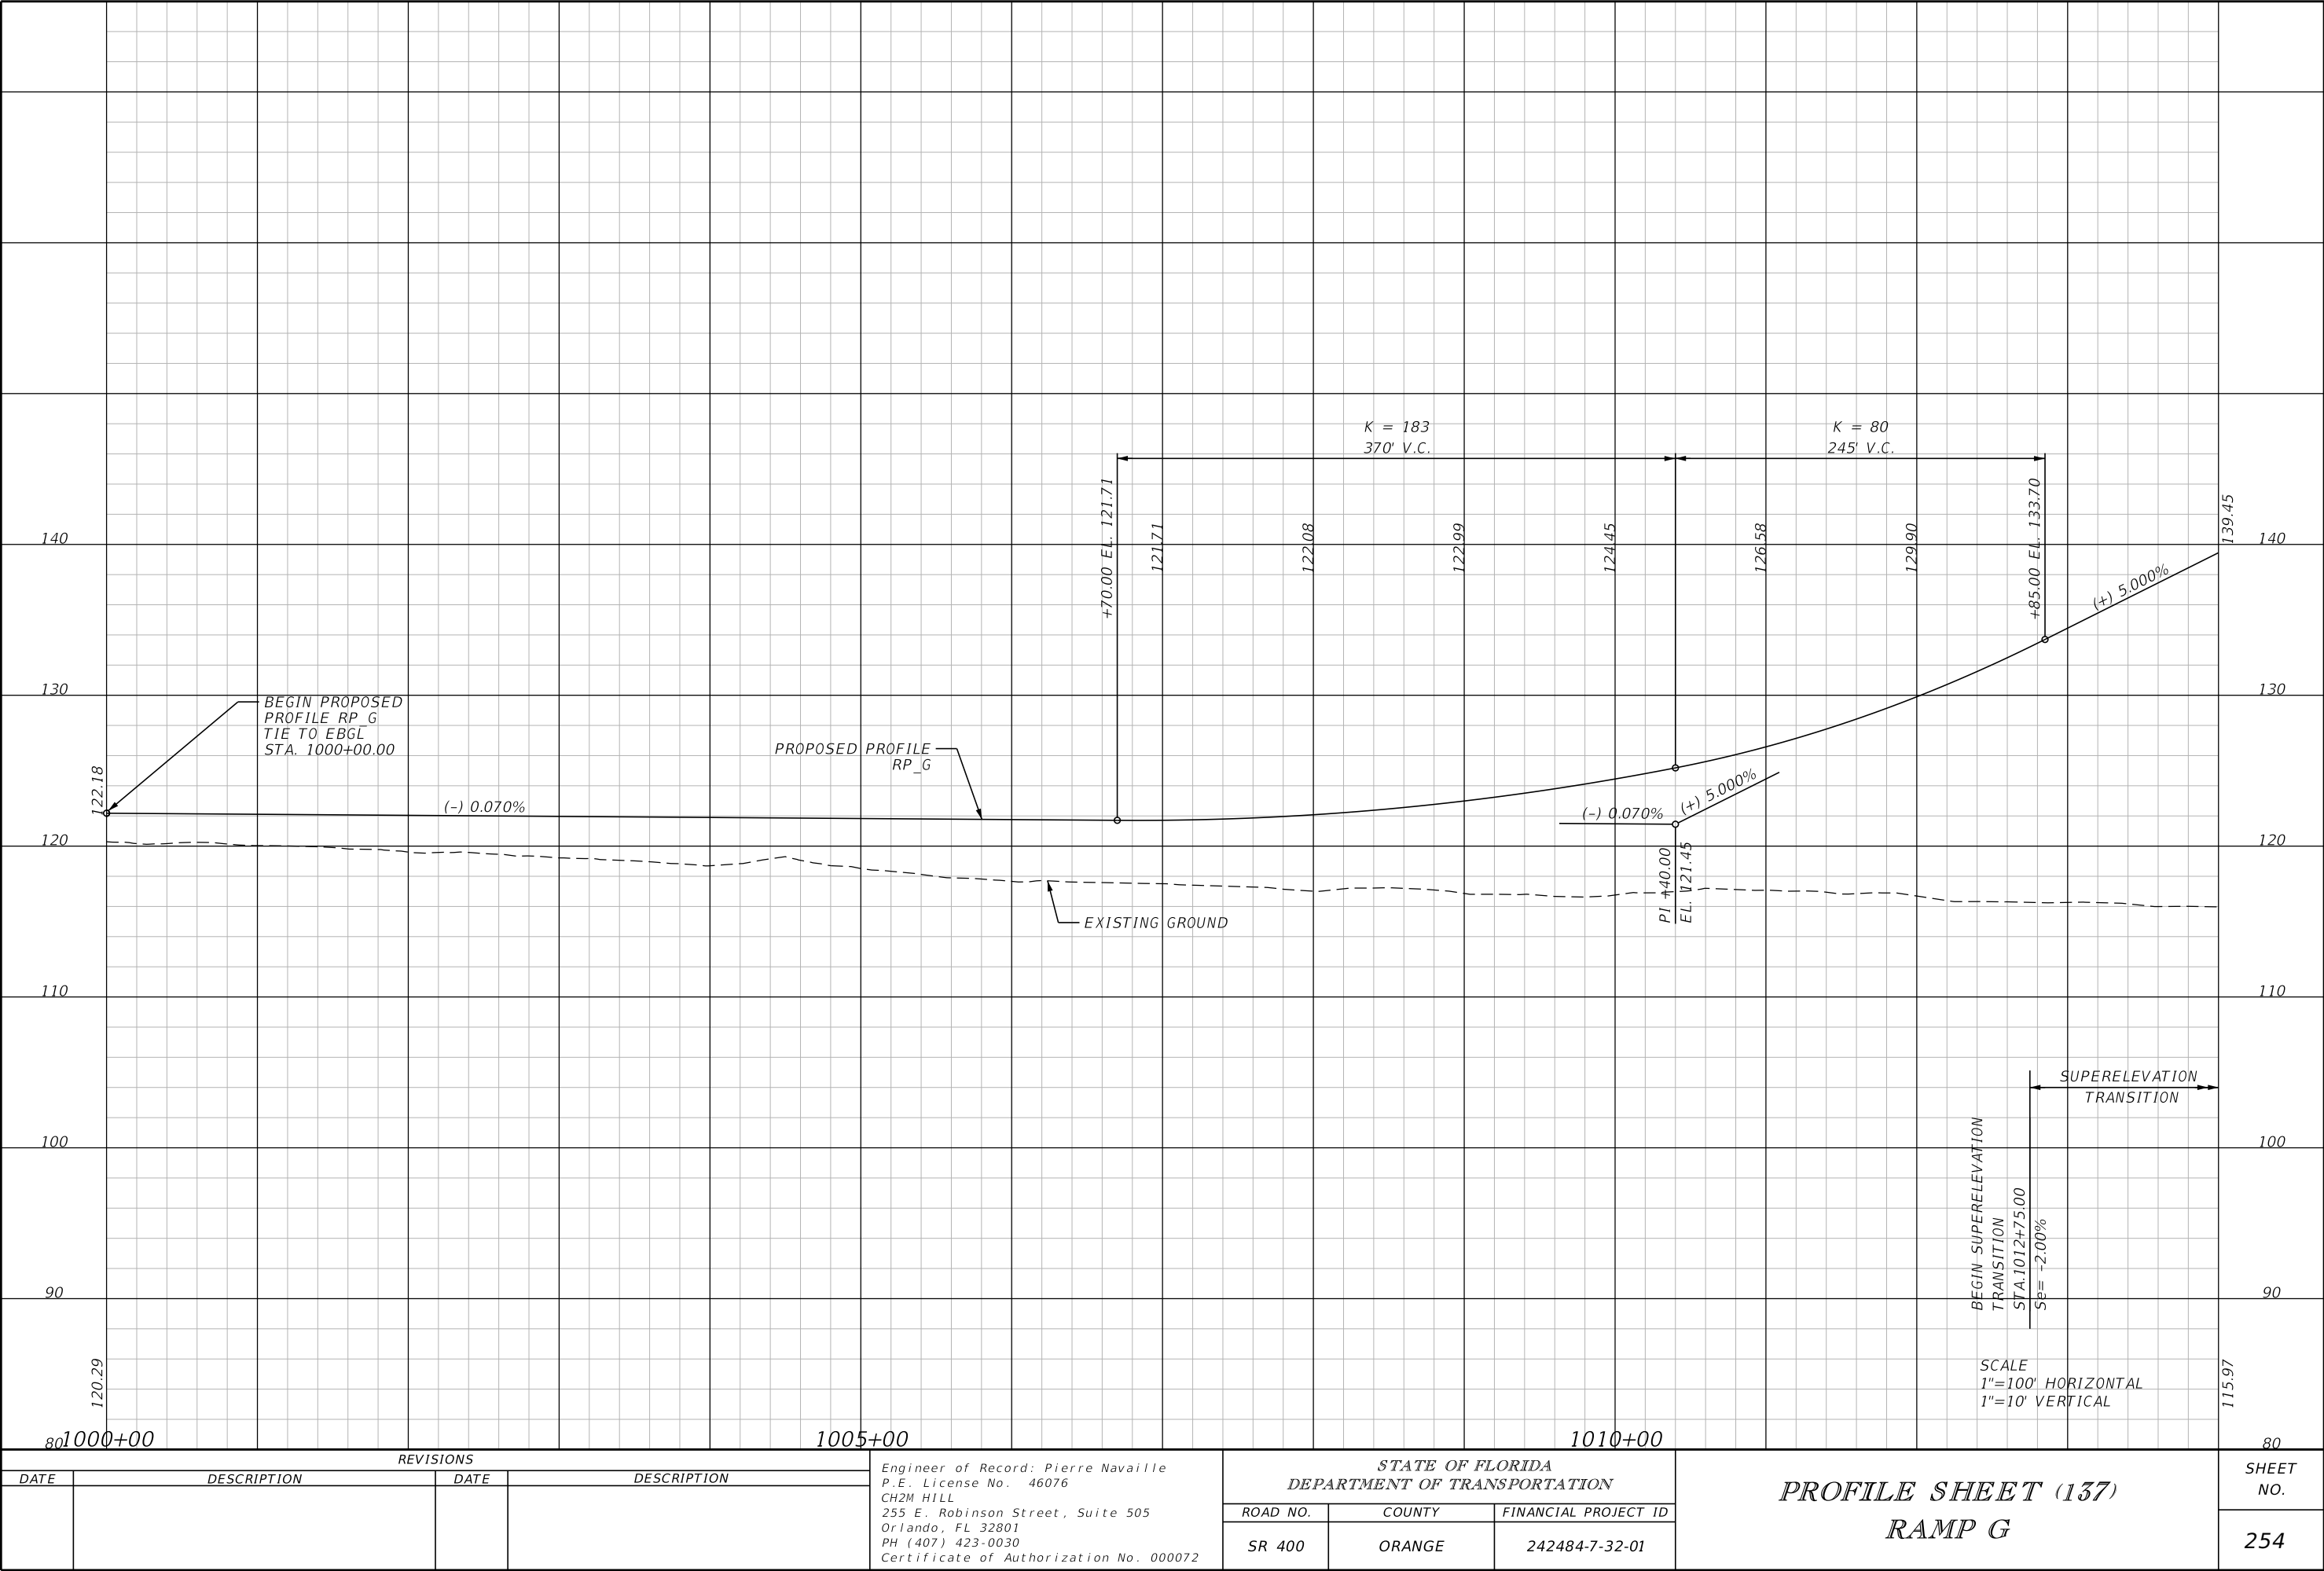


REVISIONS				Engineer of Record: Pierre Navaille P.E. License No. 46076 CH2M HILL 255 E. Robinson Street, Suite 505 Orlando, FL 32801 PH (407) 423-0030 Certificate of Authorization No. 000072	STATE OF FLORIDA DEPARTMENT OF TRANSPORTATION			PROFILE SHEET (137) RAMP G		SHEET NO. 254
DATE	DESCRIPTION	DATE	DESCRIPTION		ROAD NO.	COUNTY	FINANCIAL PROJECT ID			
					SR 400	ORANGE	242484-7-32-01			

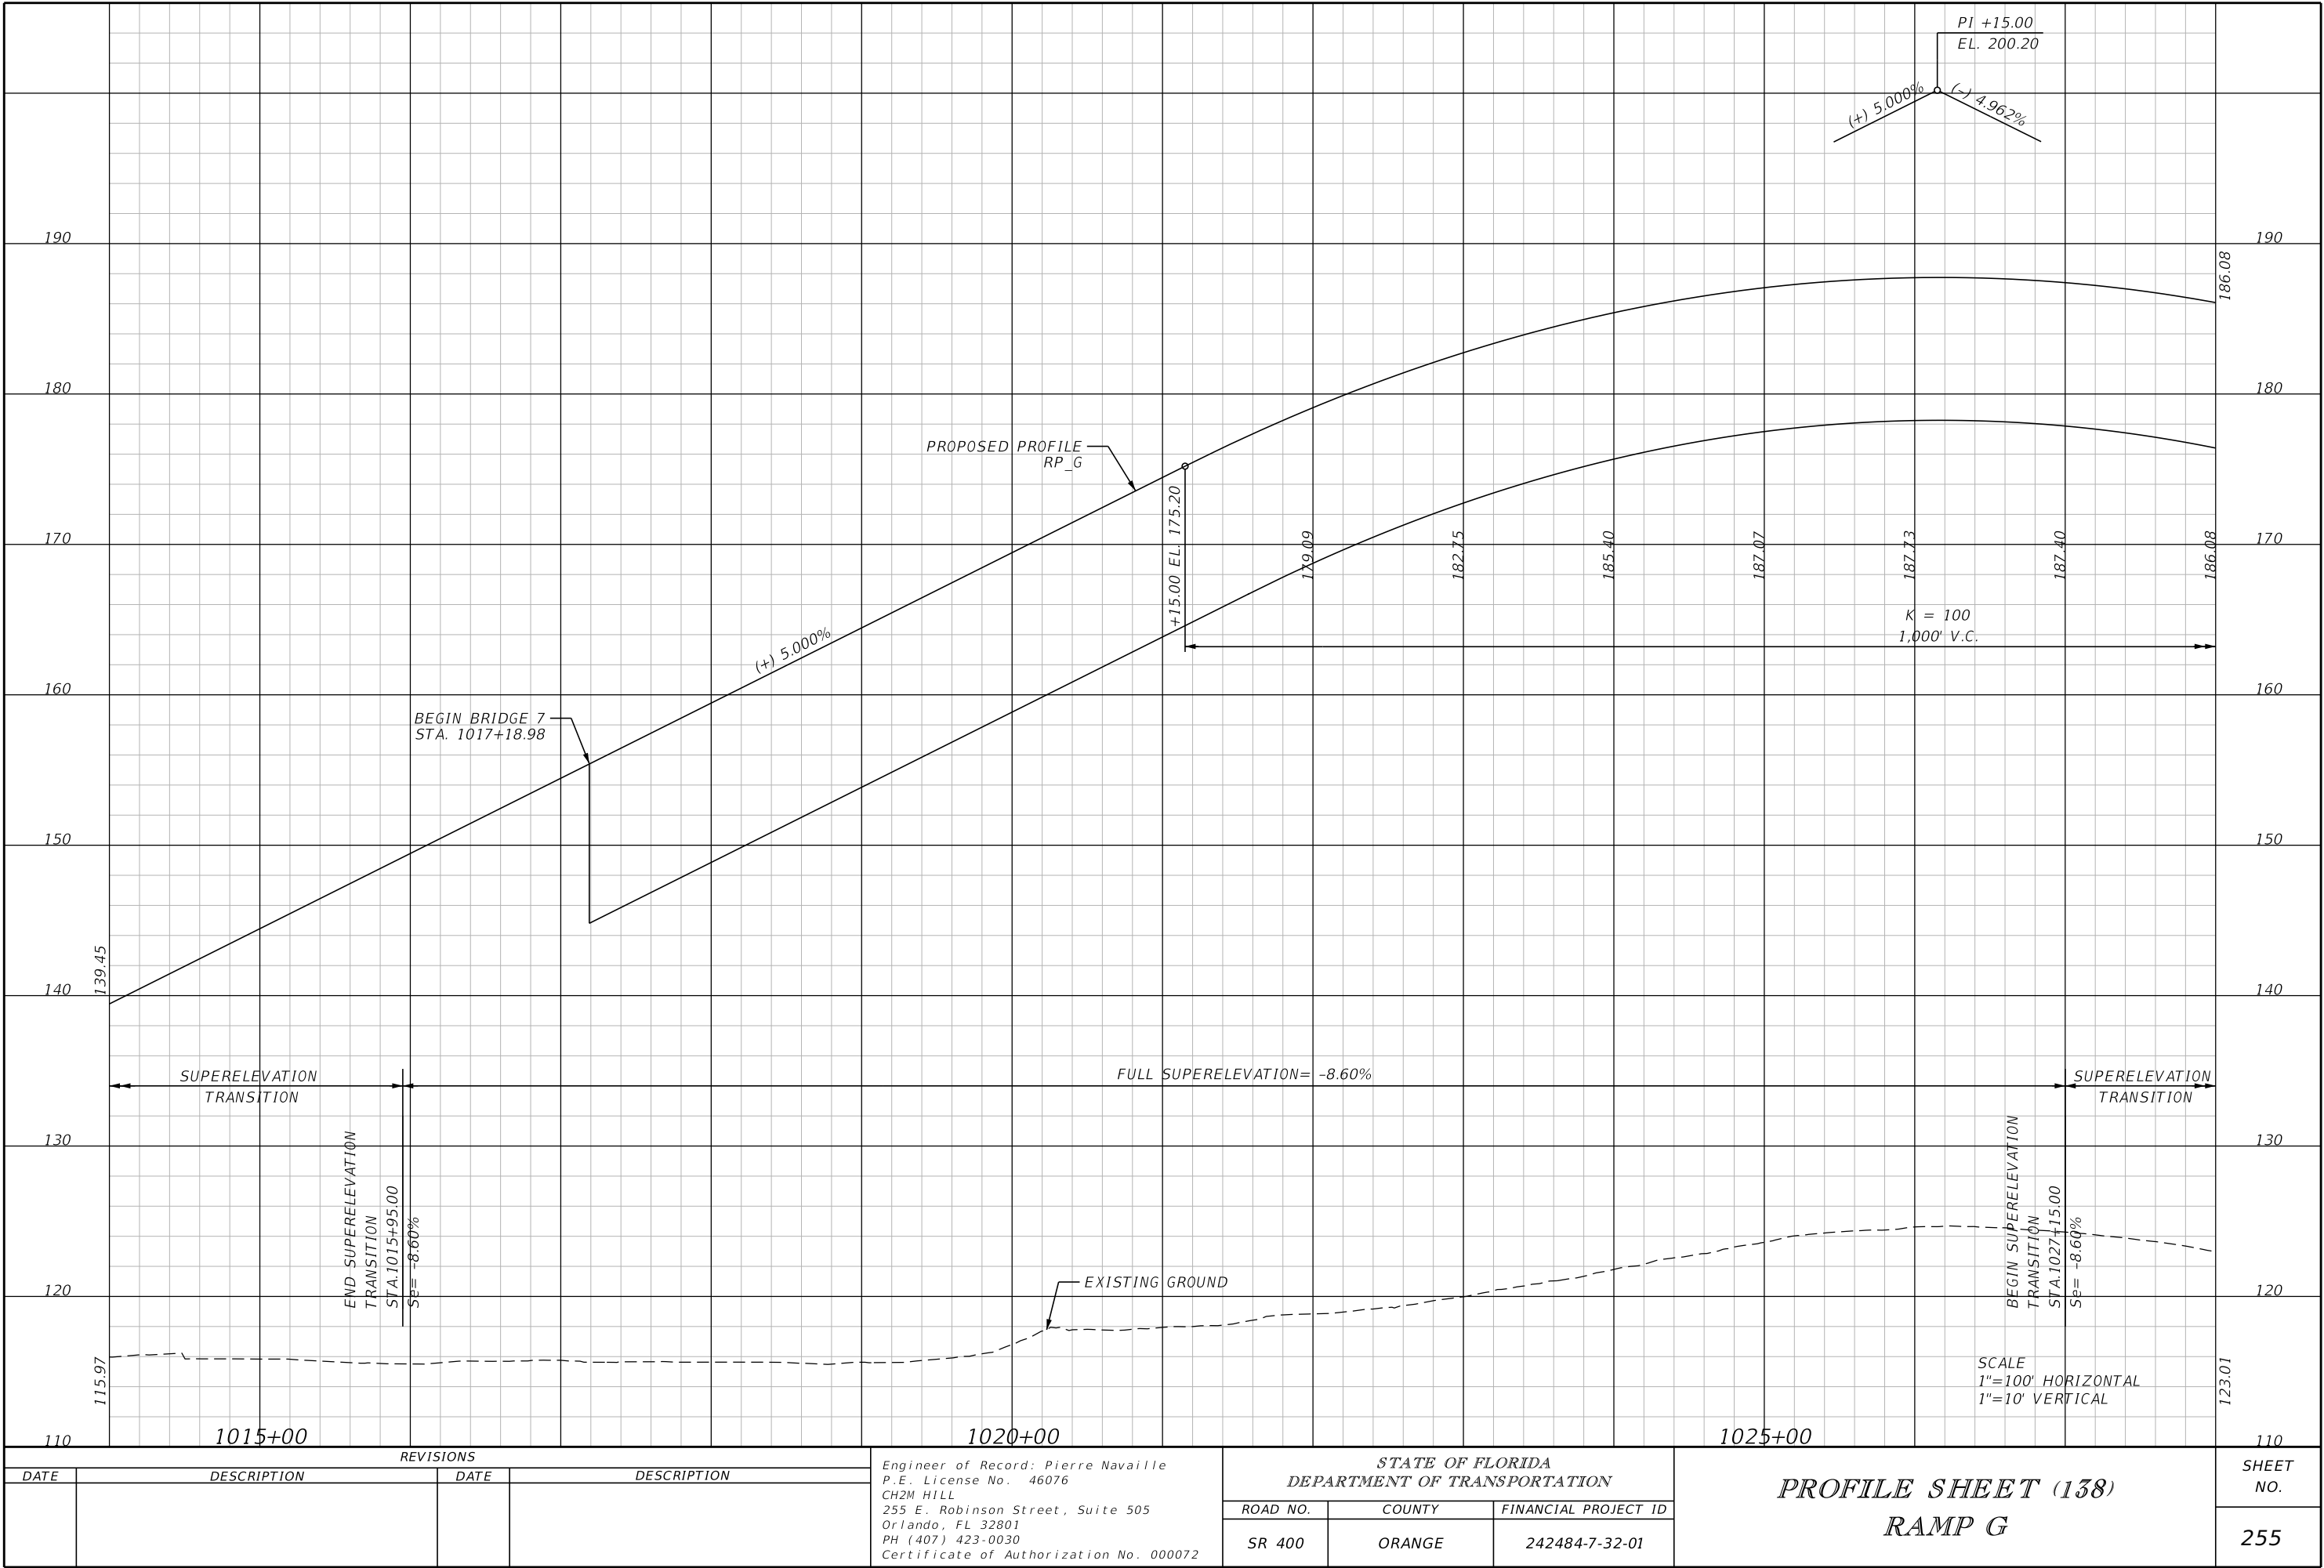


THE OFFICIAL RECORD OF THIS SHEET IS THE ELECTRONIC FILE DIGITALLY SIGNED AND SEALED UNDER RULE 61G15-23.004, F.A.C.

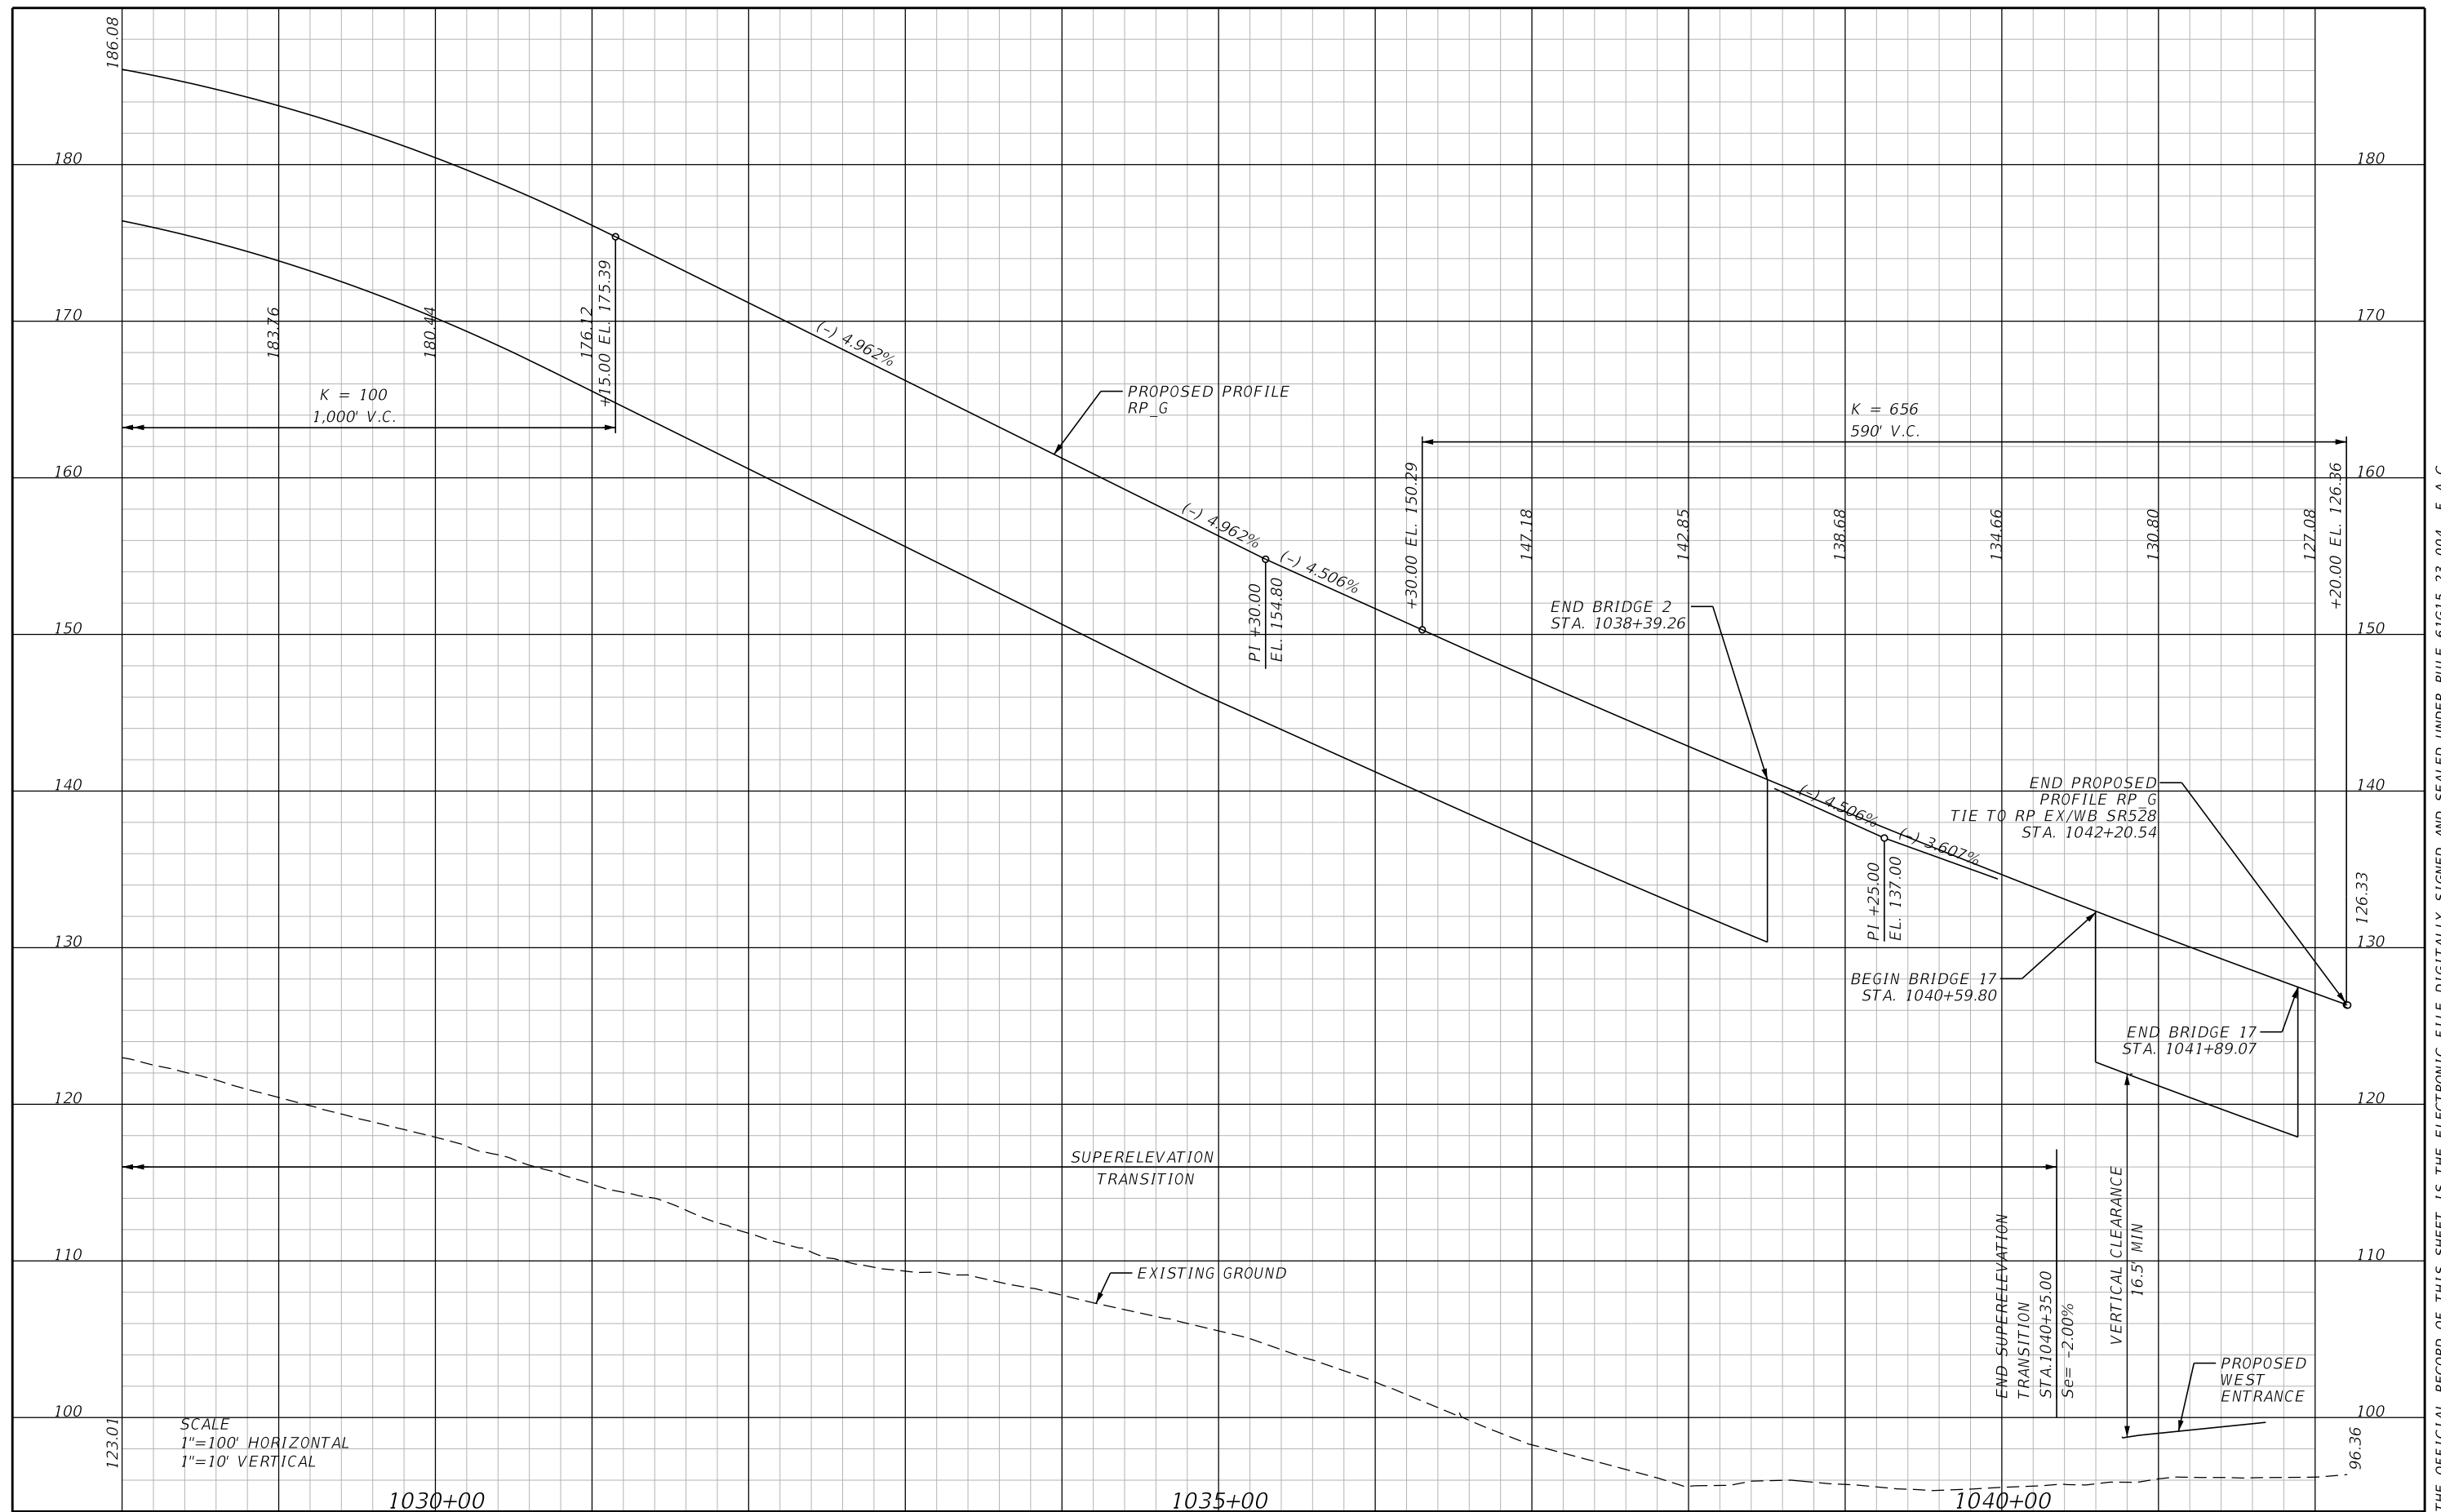


REVISIONS				Engineer of Record: Pierre Navaille P.E. License No. 46076 CH2M HILL 255 E. Robinson Street, Suite 505 Orlando, FL 32801 PH (407) 423-0030 Certificate of Authorization No. 000072	STATE OF FLORIDA DEPARTMENT OF TRANSPORTATION			PROFILE SHEET (139) RAMP G	SHEET NO.
DATE	DESCRIPTION	DATE	DESCRIPTION		ROAD NO.	COUNTY	FINANCIAL PROJECT ID		256
					SR 400	ORANGE	242484-7-32-01		

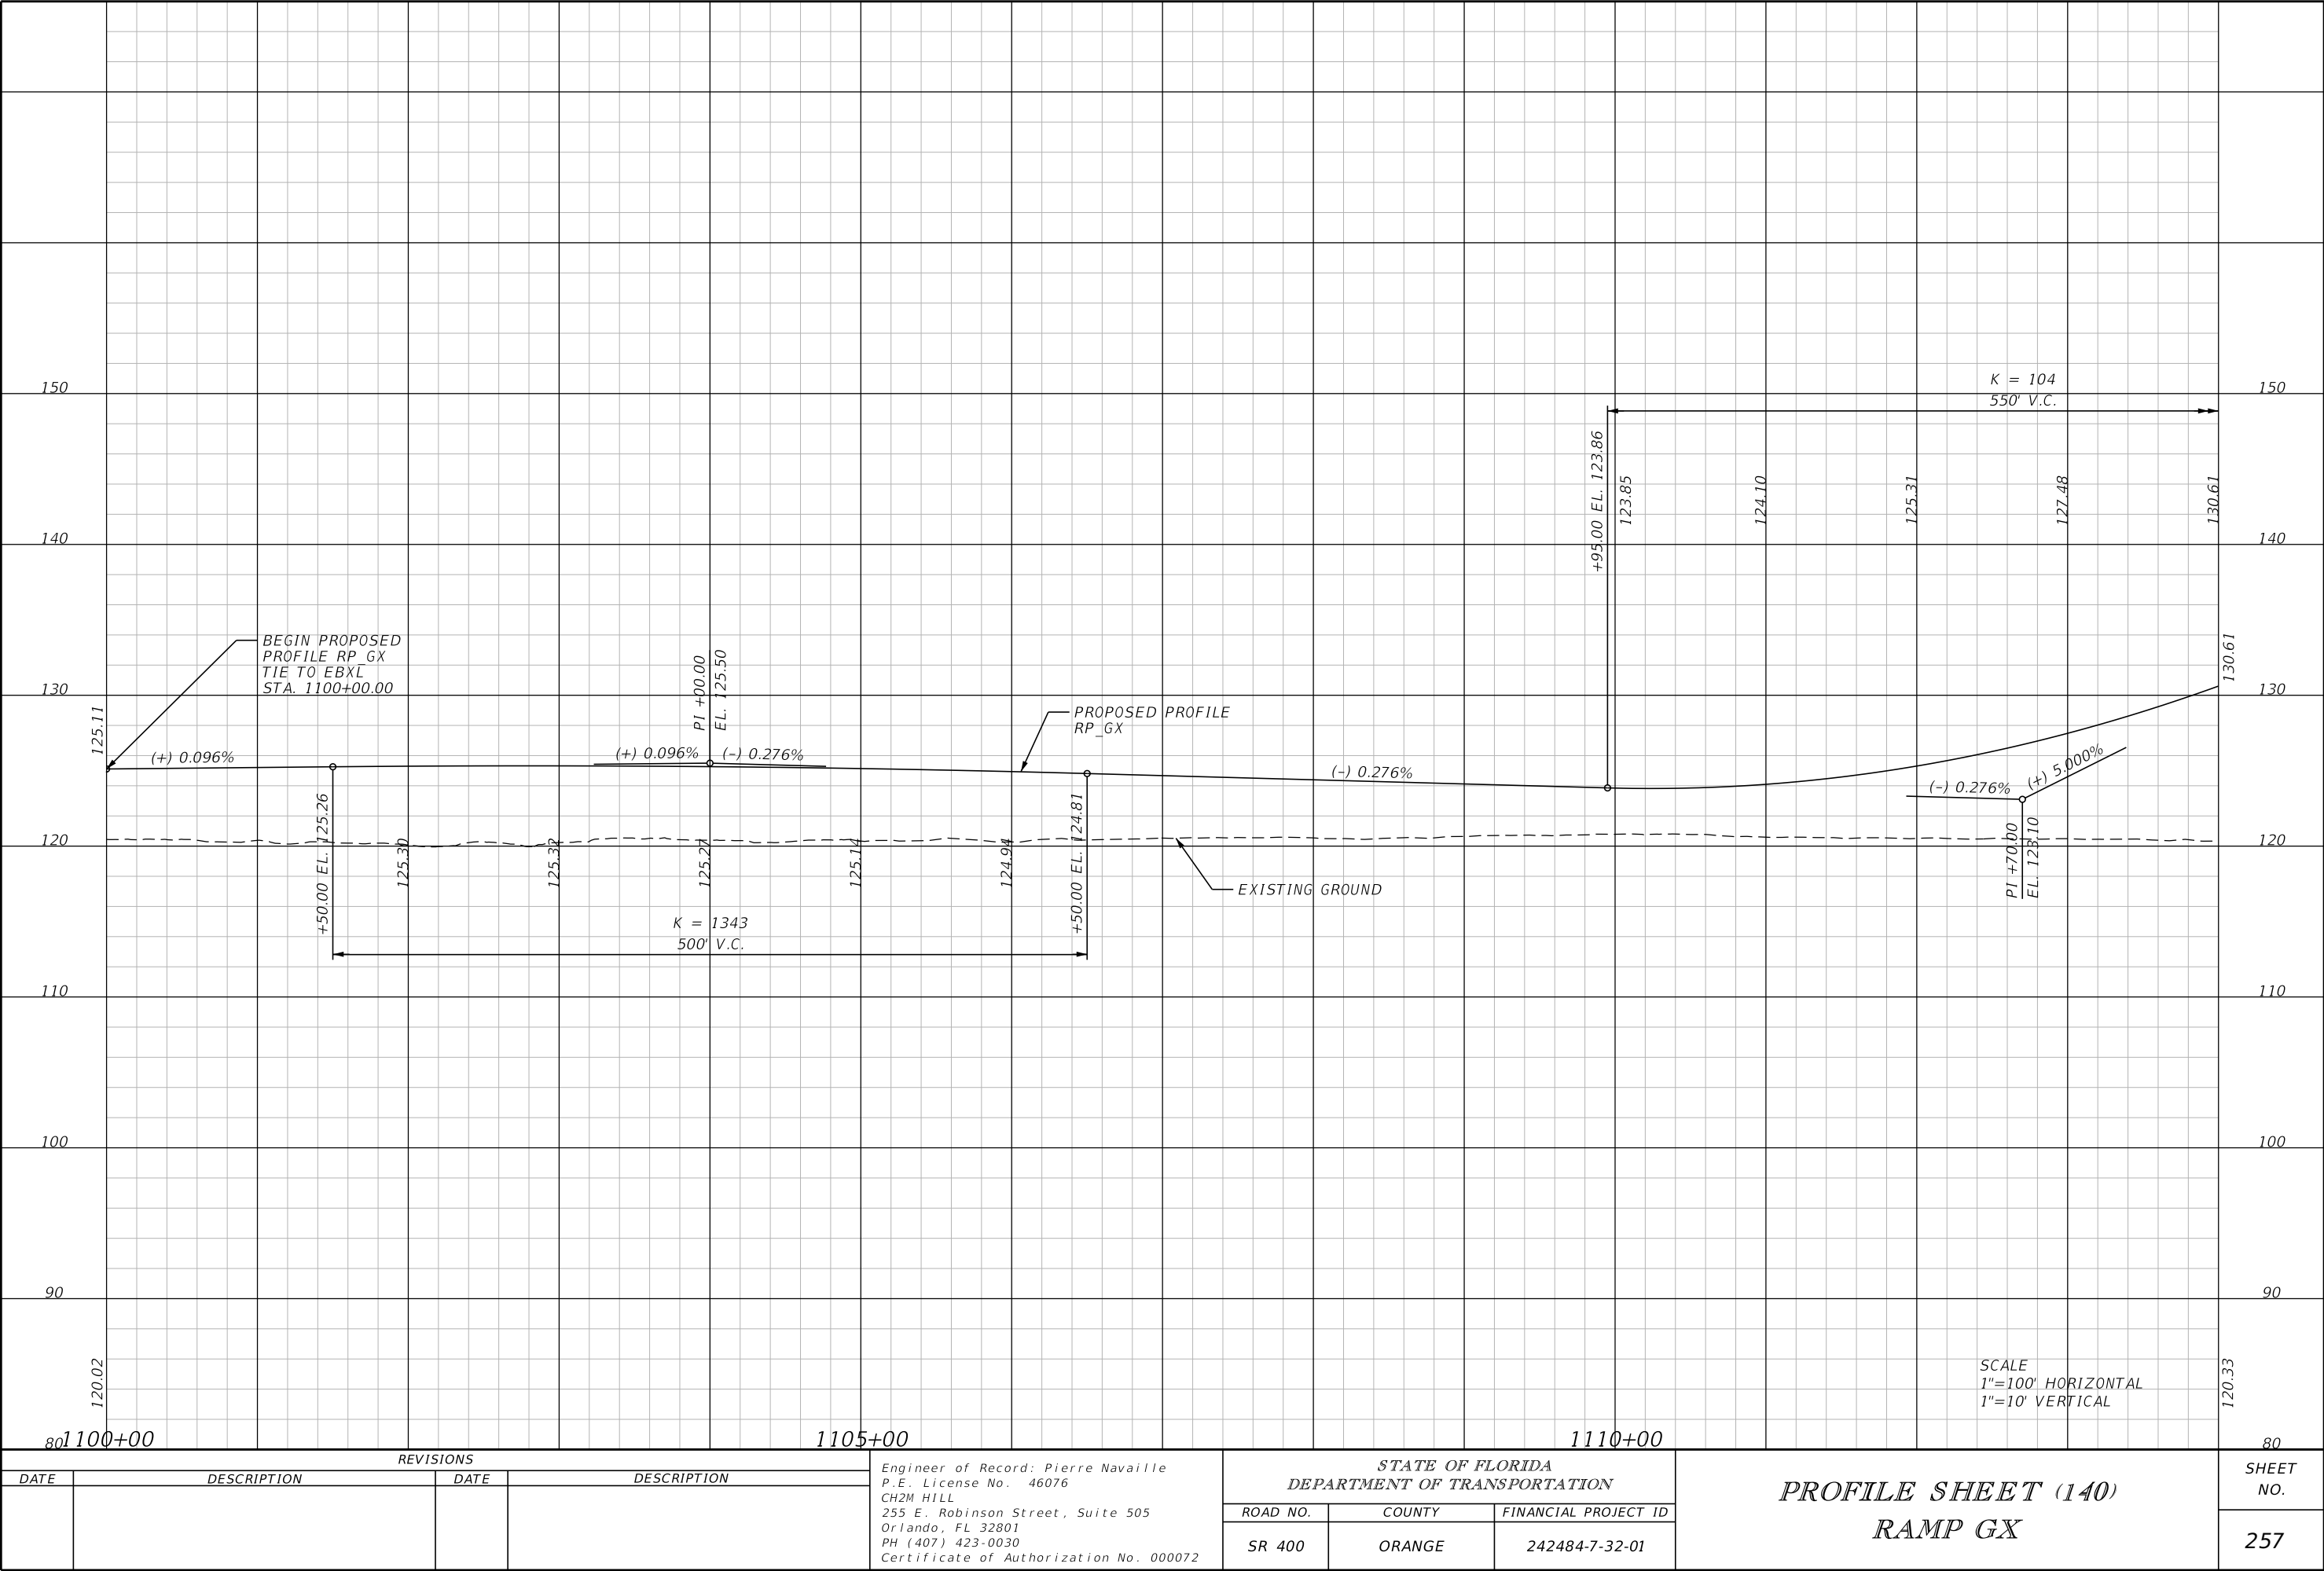

REVISIONS				Engineer of Record: Pierre Navaille P.E. License No. 46076 CH2M HILL 255 E. Robinson Street, Suite 505 Orlando, FL 32801 PH (407) 423-0030 Certificate of Authorization No. 000072	STATE OF FLORIDA DEPARTMENT OF TRANSPORTATION			PROFILE SHEET (140) RAMP GX		SHEET NO. 257
DATE	DESCRIPTION		DATE		ROAD NO.	COUNTY	FINANCIAL PROJECT ID			
					SR 400	ORANGE	242484-7-32-01			

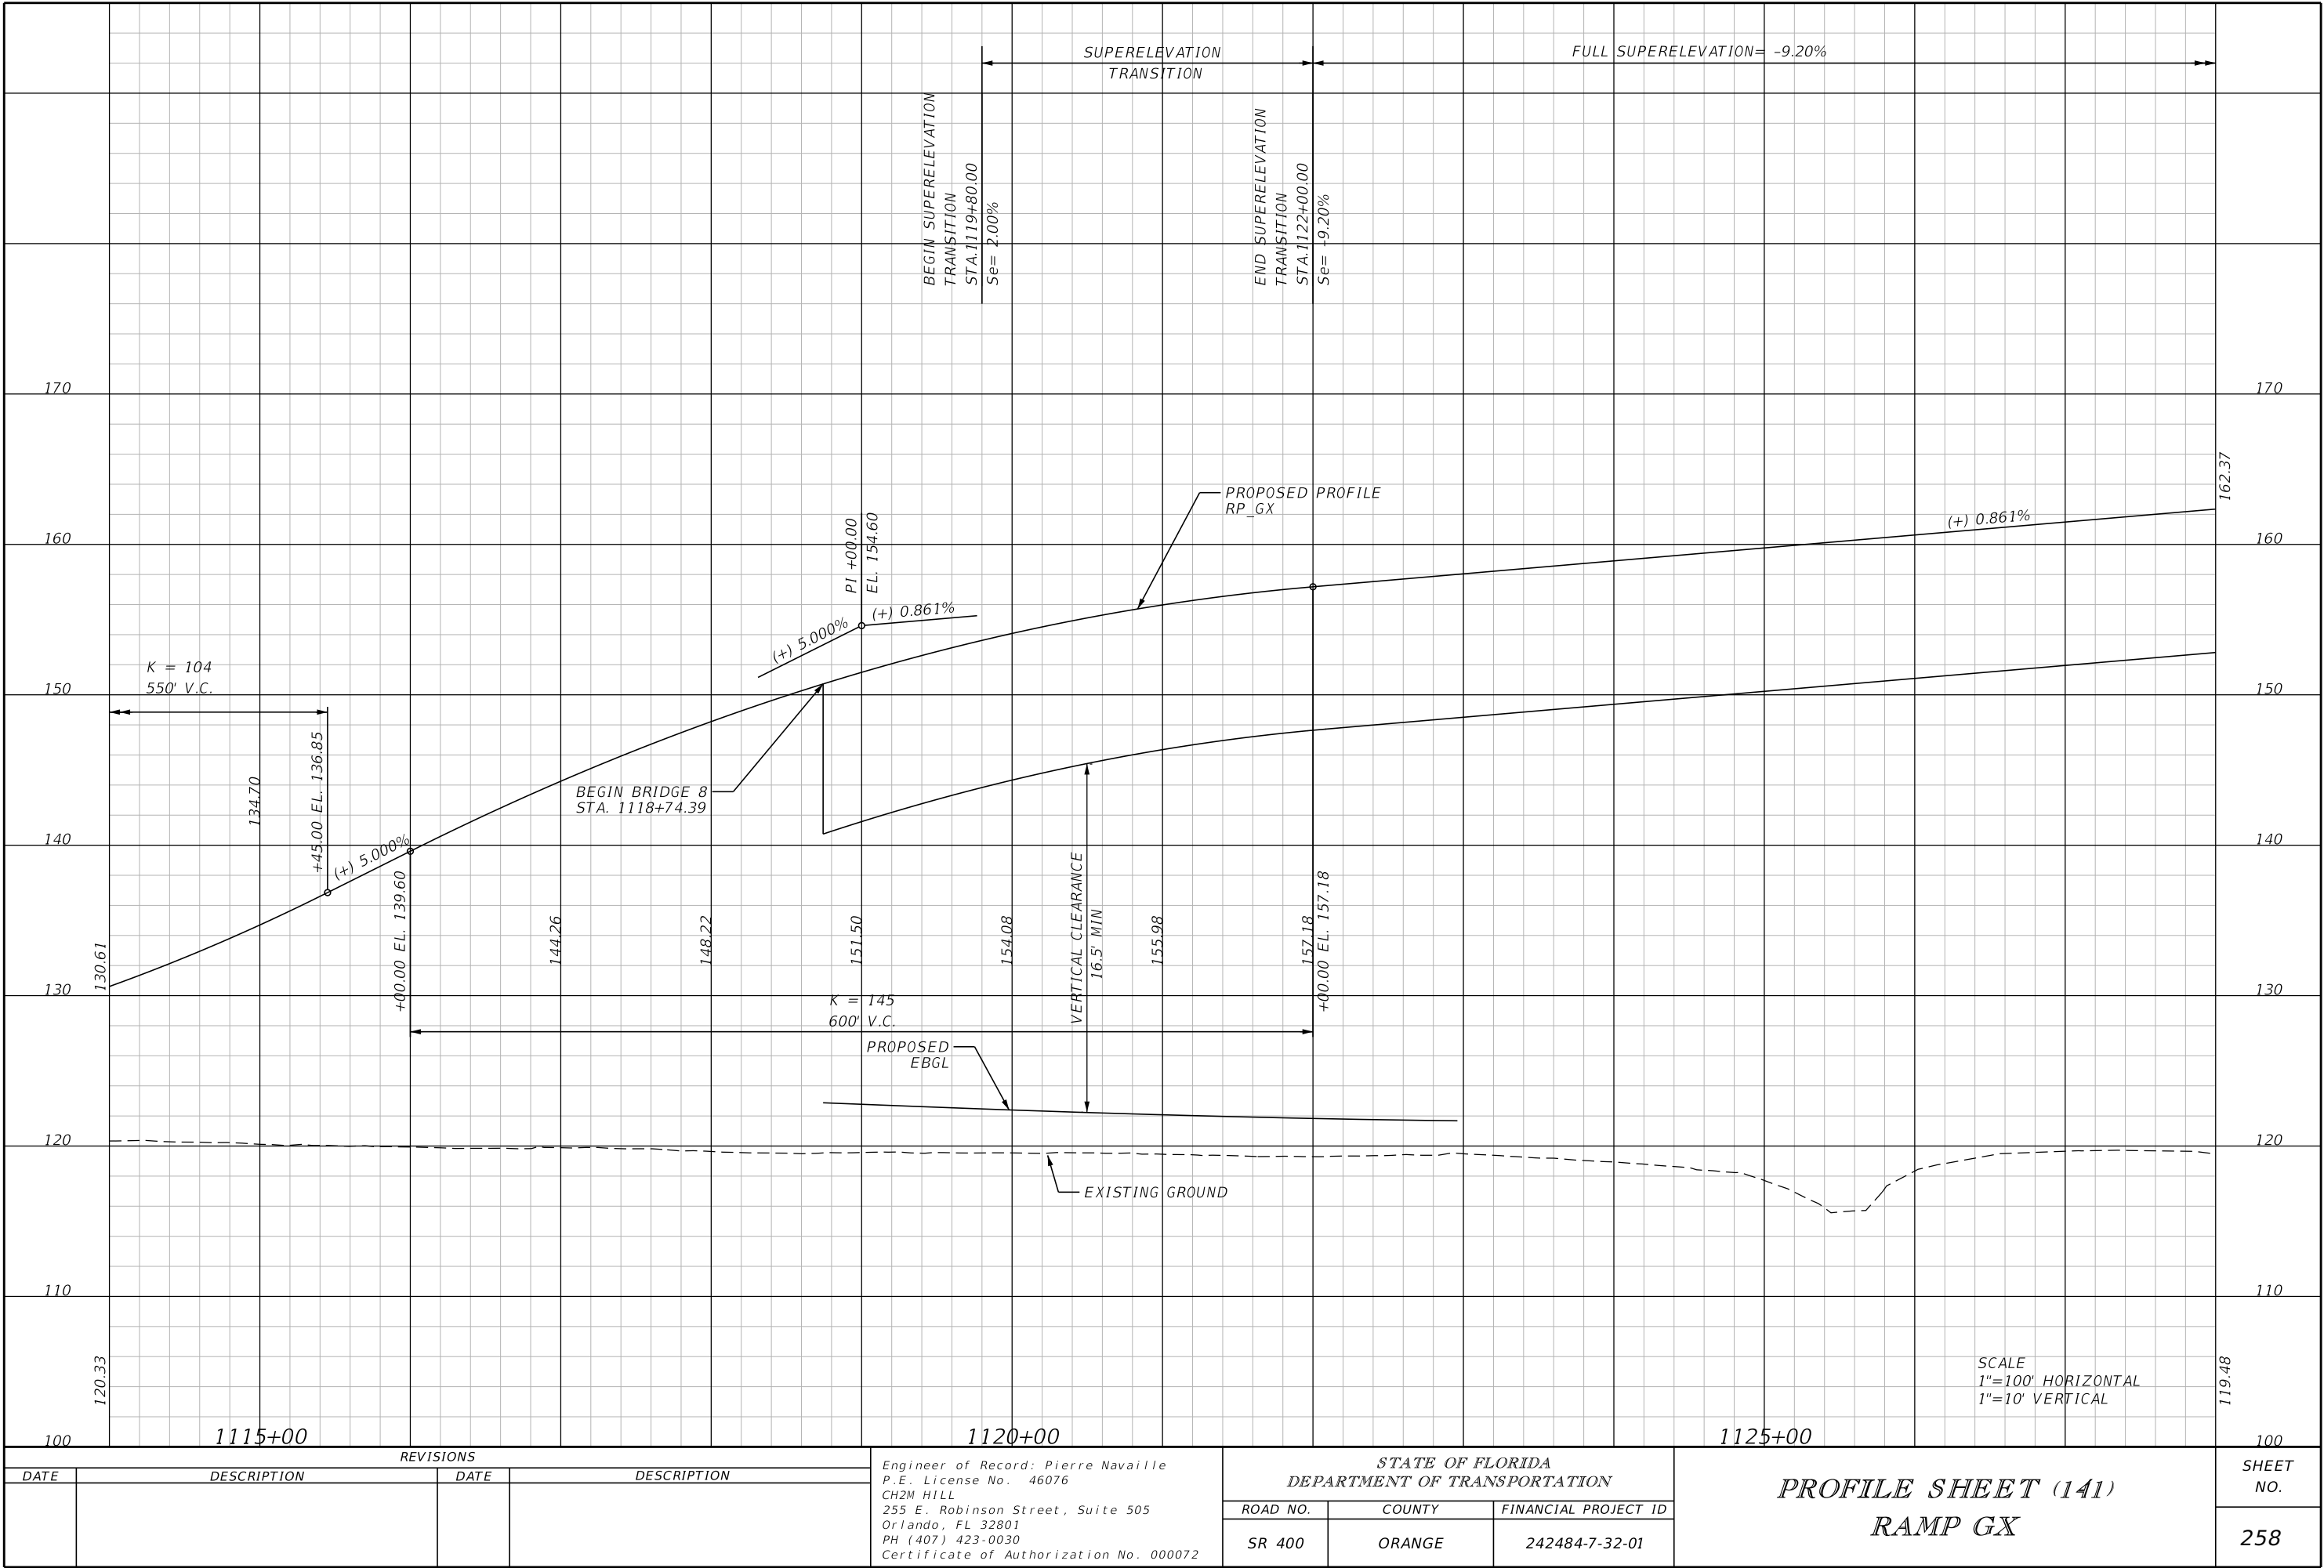


THE OFFICIAL RECORD OF THIS SHEET IS THE ELECTRONIC FILE DIGITALLY SIGNED AND SEALED UNDER RULE 61G15-23.004, F.A.C.

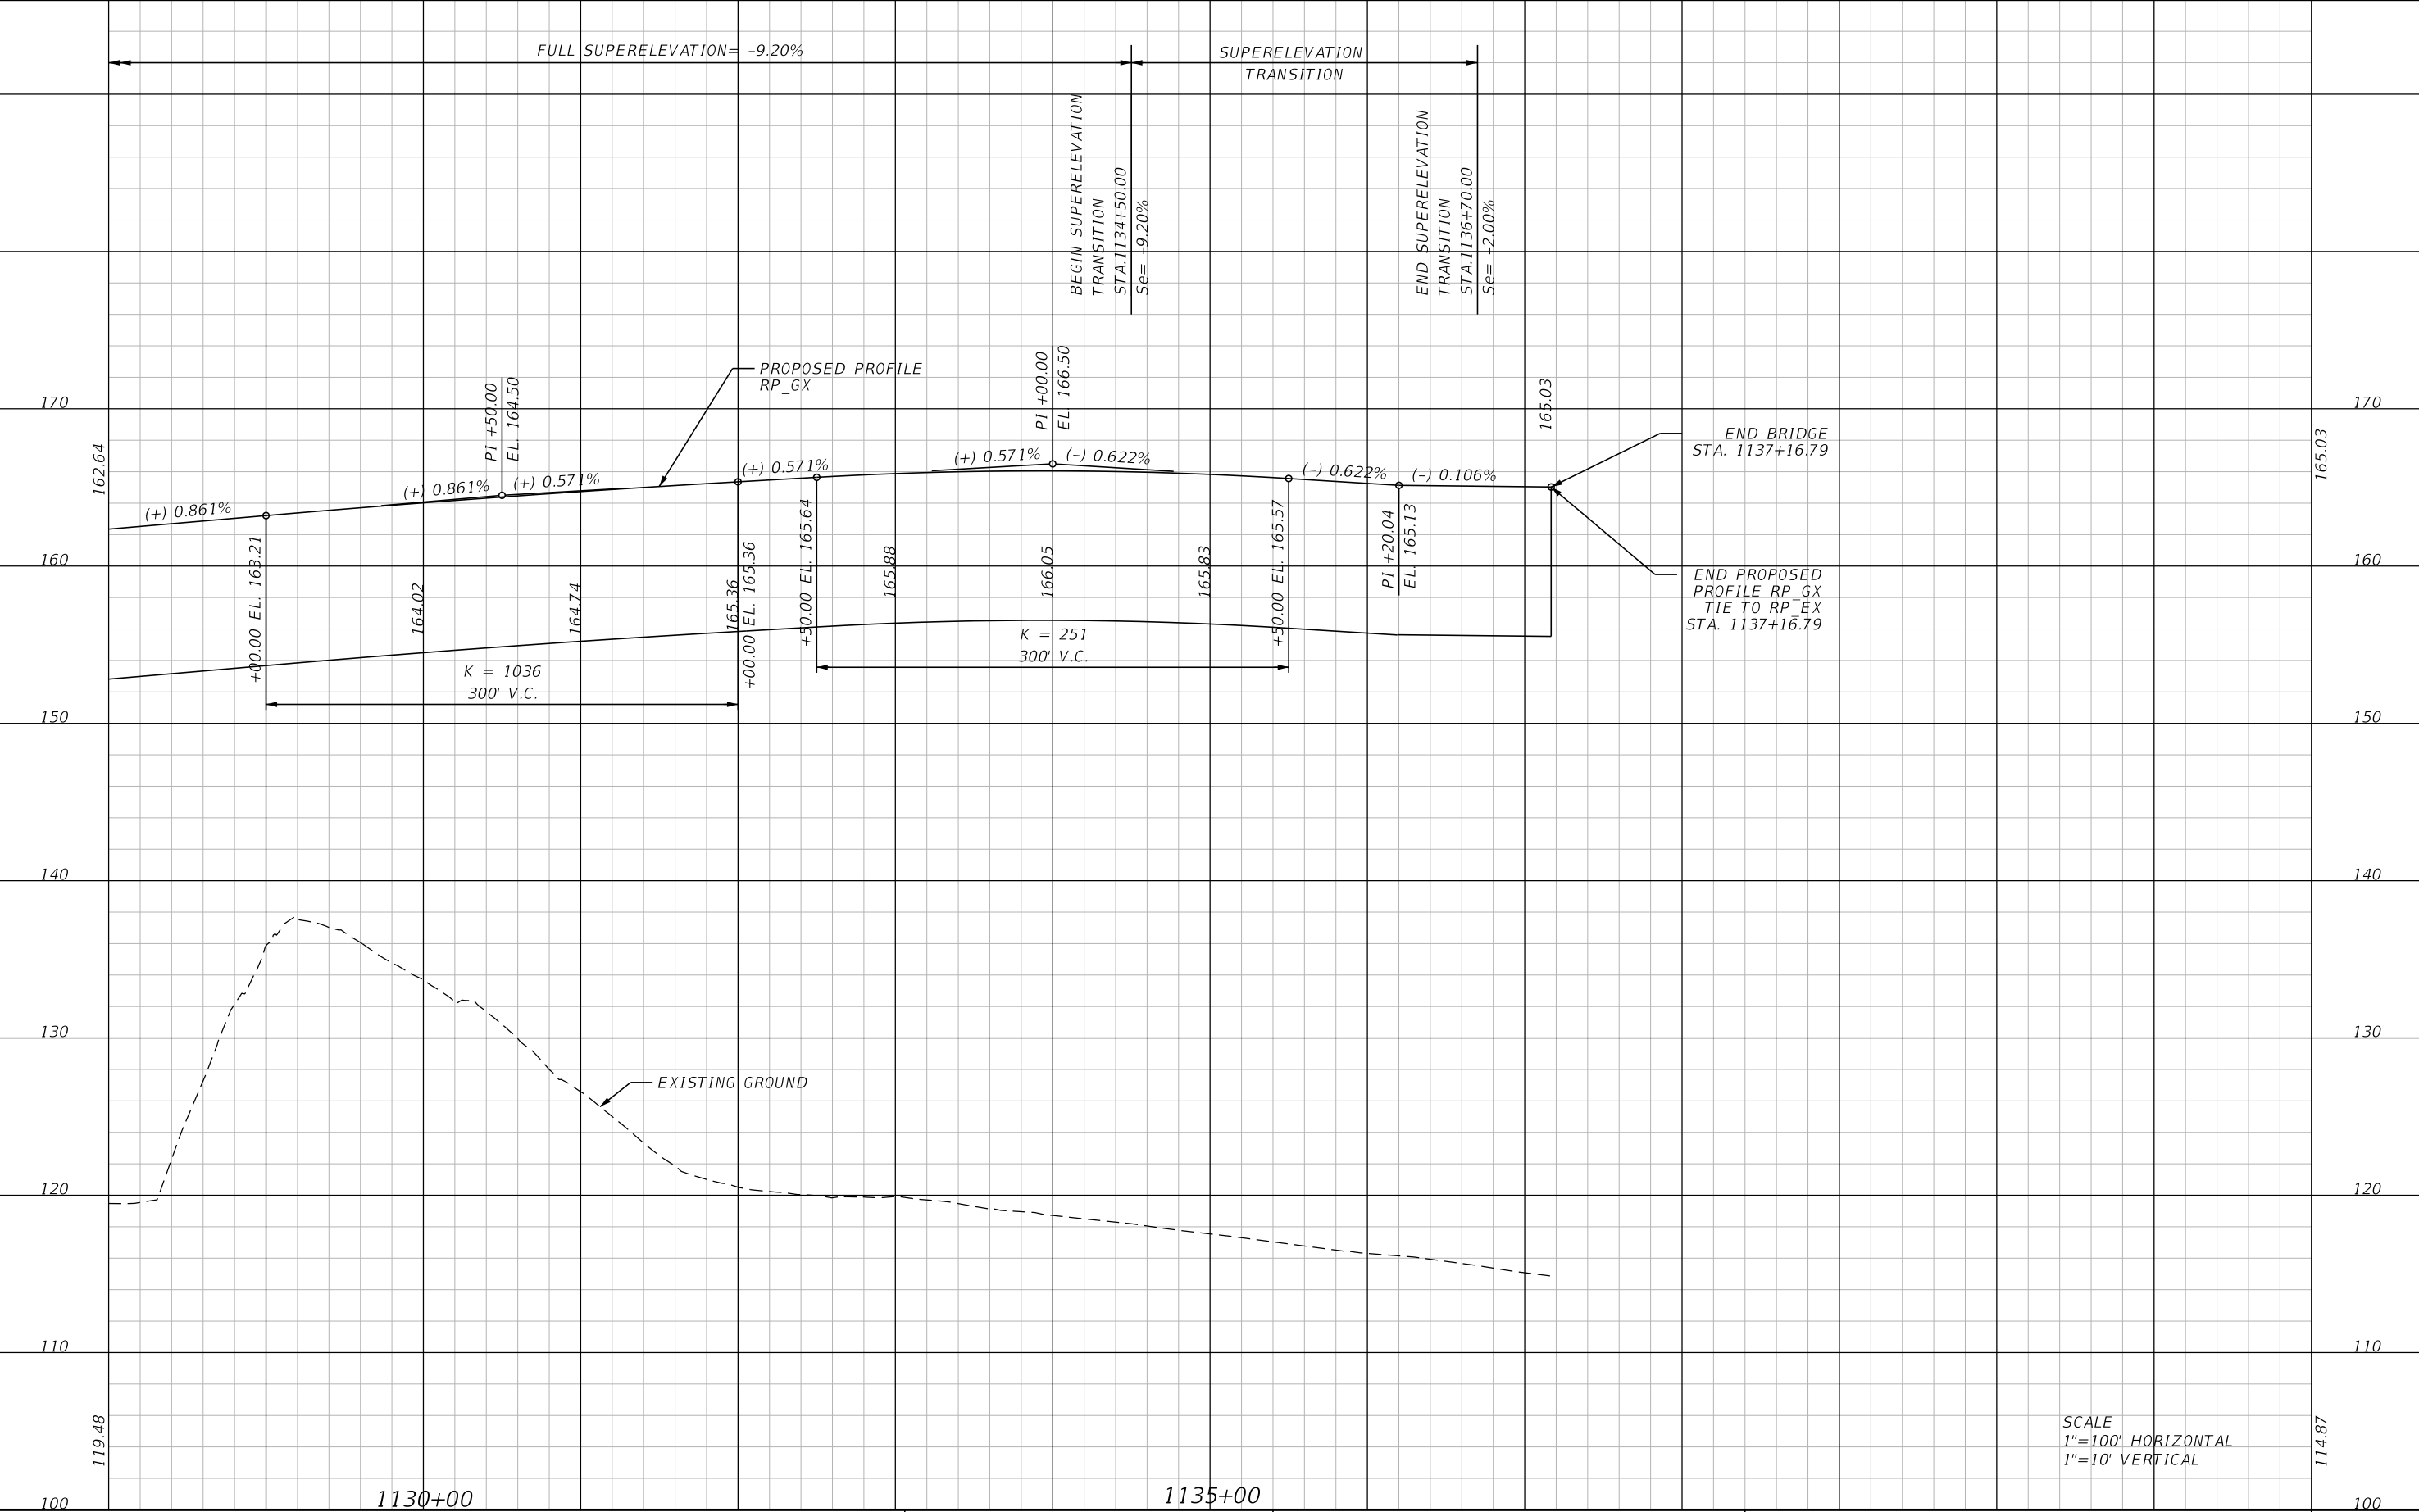


REVISIONS				Engineer of Record: Pierre Navaille P.E. License No. 46076 CH2M HILL 255 E. Robinson Street, Suite 505 Orlando, FL 32801 PH (407) 423-0030 Certificate of Authorization No. 000072	STATE OF FLORIDA DEPARTMENT OF TRANSPORTATION			PROFILE SHEET (142) RAMP GX		SHEET NO. 259
DATE	DESCRIPTION	DATE	DESCRIPTION		ROAD NO.	COUNTY	FINANCIAL PROJECT ID			
					SR 400	ORANGE	242484-7-32-01			

THE OFFICIAL RECORD OF THIS SHEET IS THE ELECTRONIC FILE DIGITALLY SIGNED AND SEALED UNDER RULE 61G15-23.004, F.A.C.

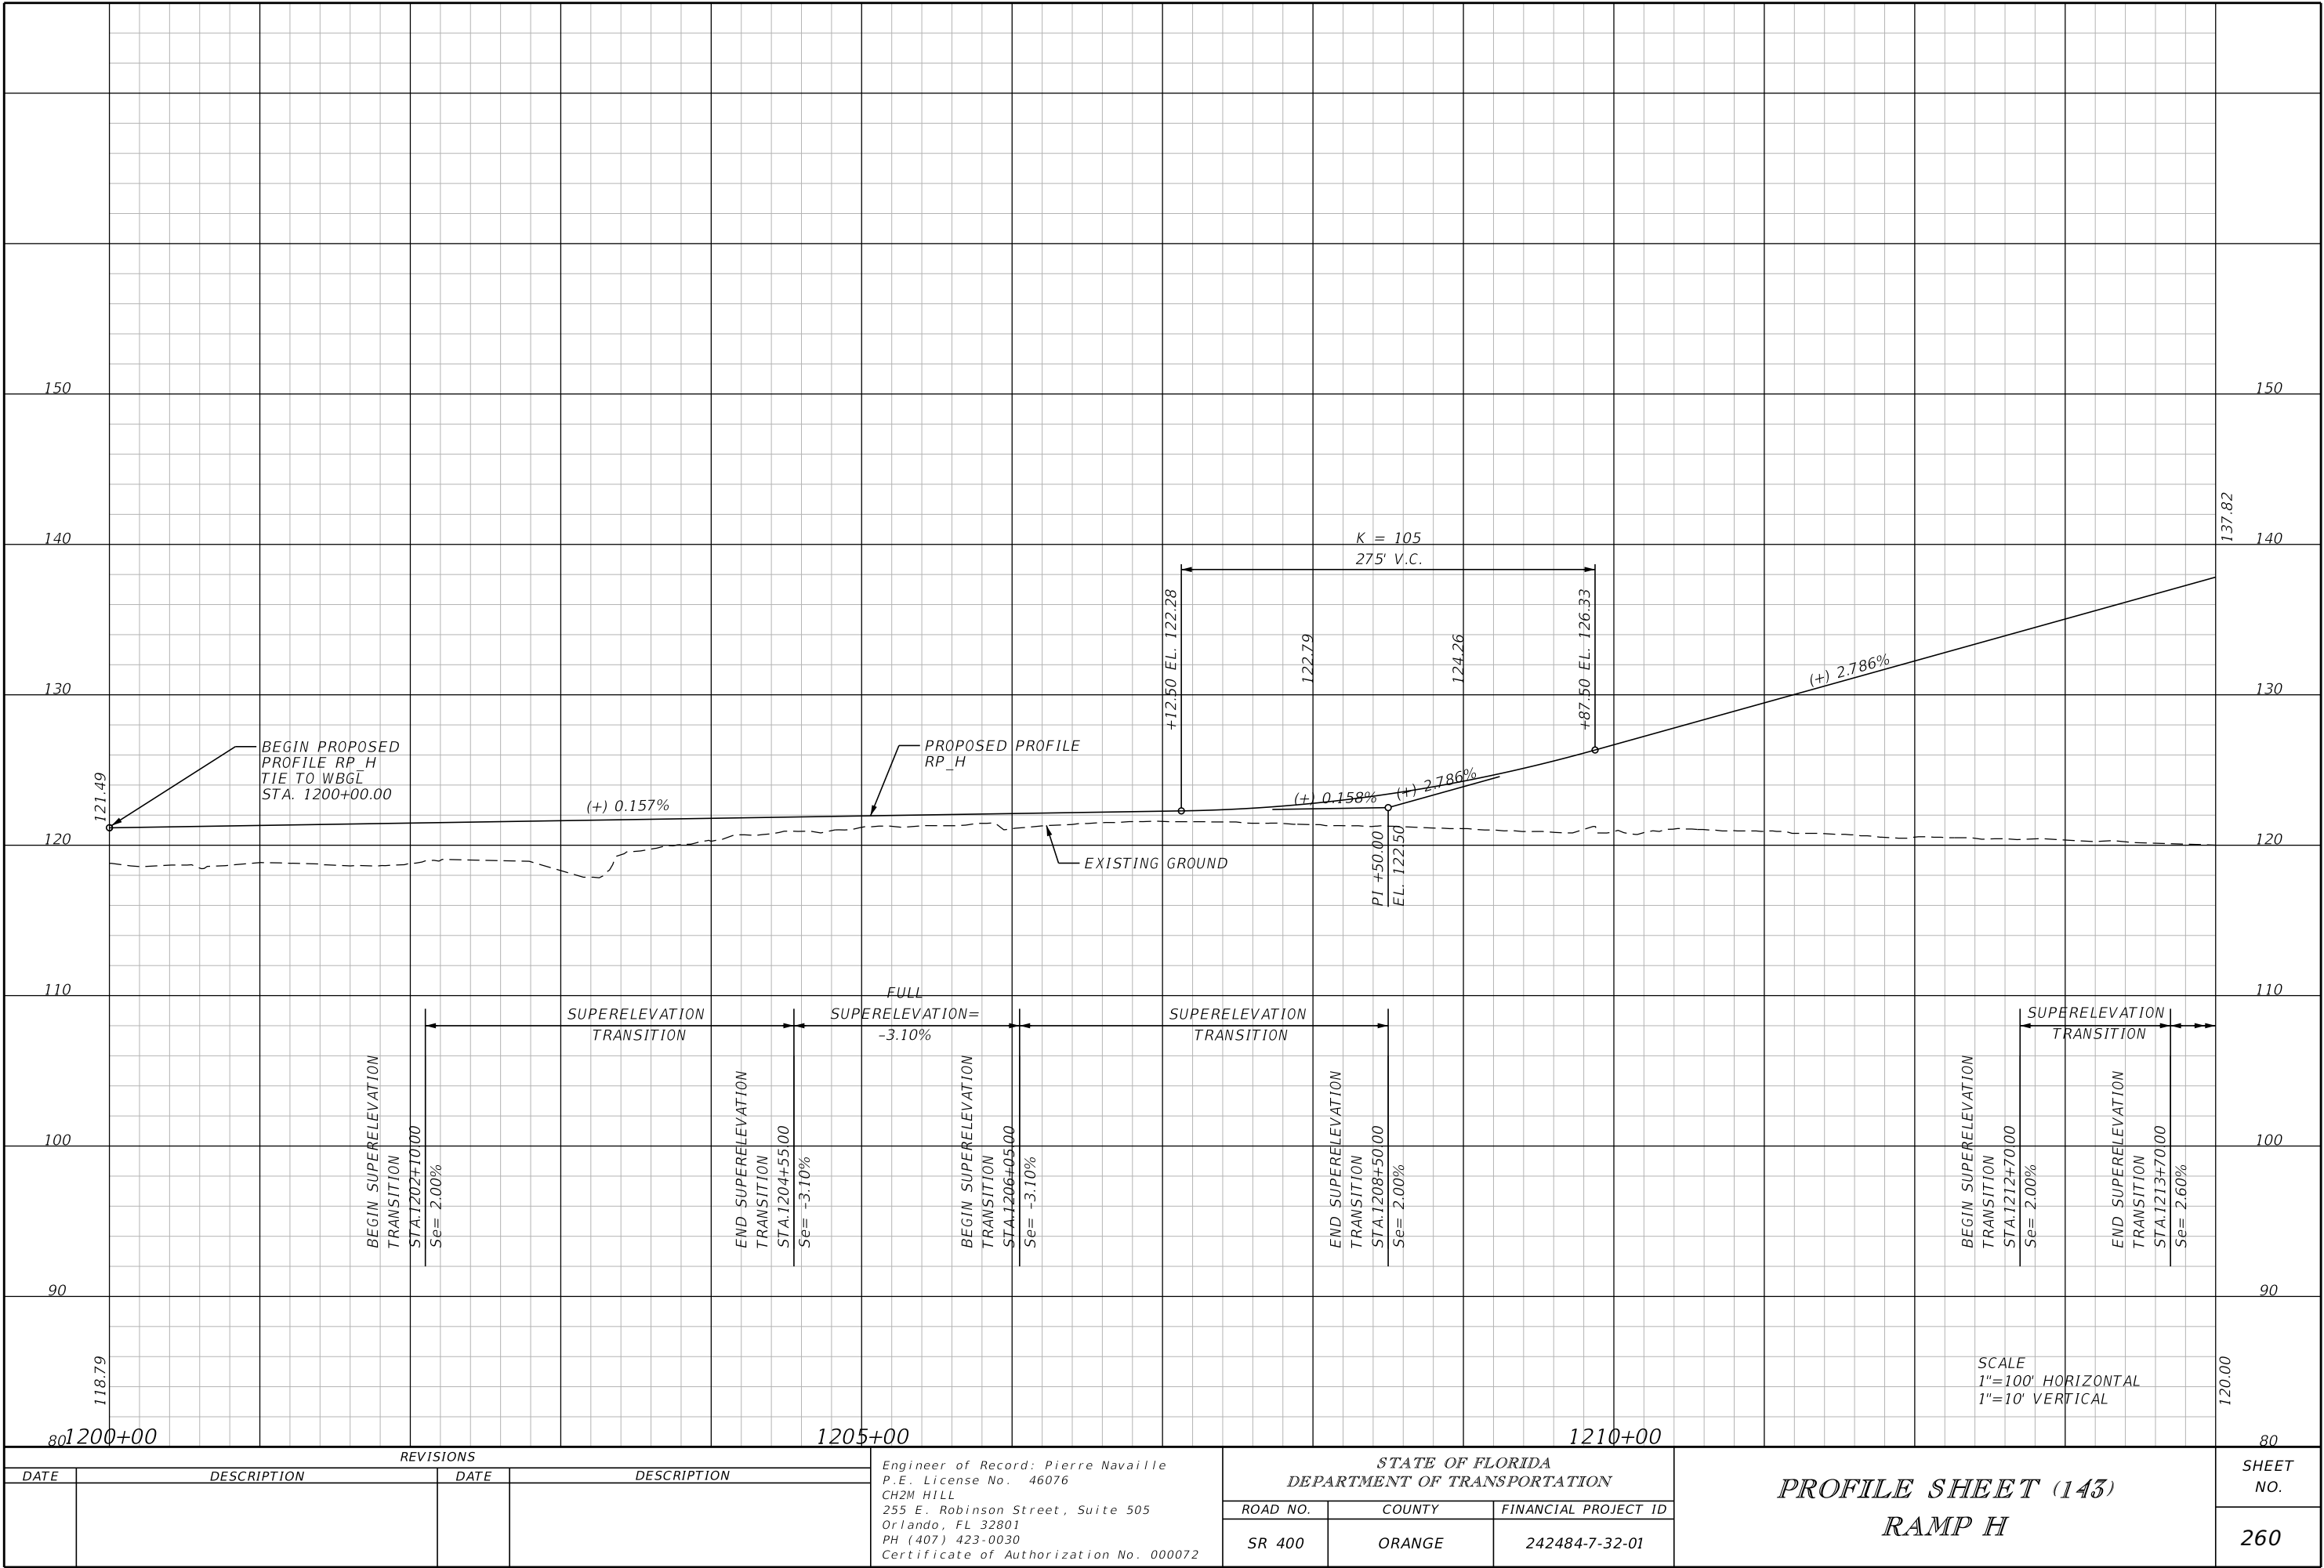


THE OFFICIAL RECORD OF THIS SHEET IS THE ELECTRONIC FILE DIGITALLY SIGNED AND SEALED UNDER RULE 61G15-23.004, F.A.C.

REVISIONS				Engineer of Record: Pierre Navaille P.E. License No. 46076 CH2M HILL 255 E. Robinson Street, Suite 505 Orlando, FL 32801 PH (407) 423-0030 Certificate of Authorization No. 000072	STATE OF FLORIDA DEPARTMENT OF TRANSPORTATION			PROFILE SHEET (143) RAMP H		SHEET NO. 260
DATE	DESCRIPTION	DATE	DESCRIPTION		ROAD NO.	COUNTY	FINANCIAL PROJECT ID			
					SR 400	ORANGE	242484-7-32-01			

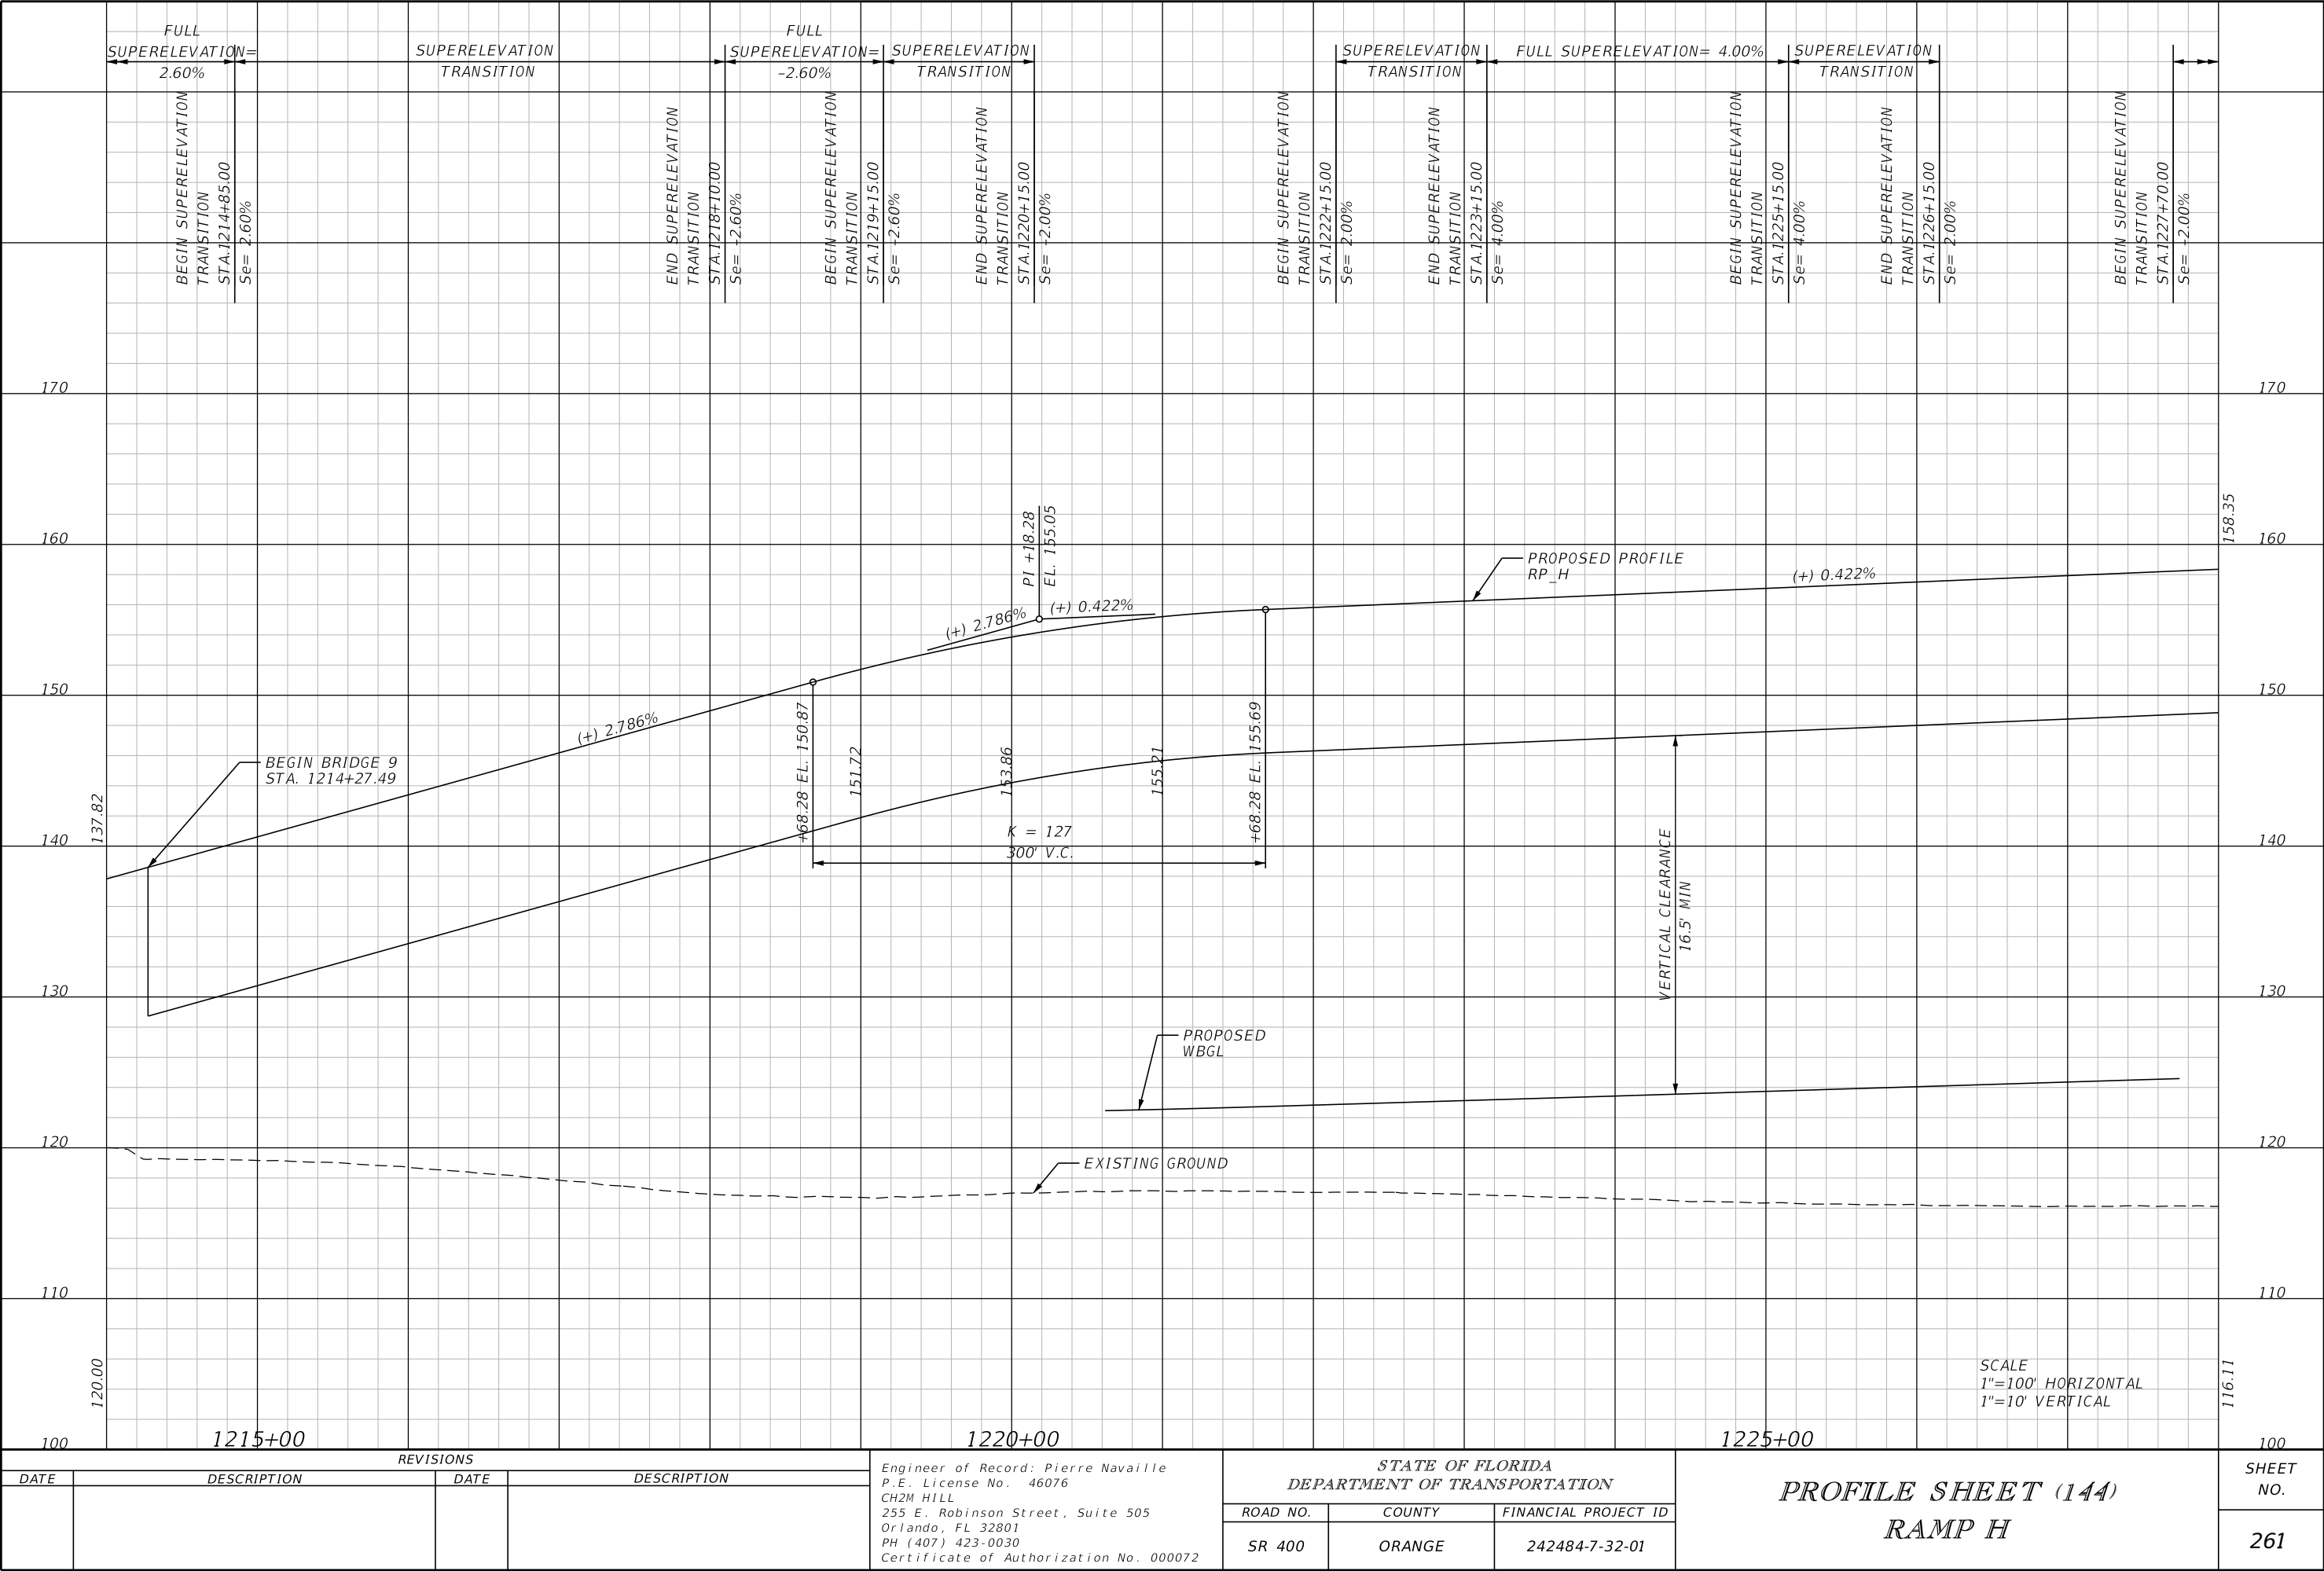


REVISIONS				Engineer of Record: Pierre Navaille P.E. License No. 46076 CH2M HILL 255 E. Robinson Street, Suite 505 Orlando, FL 32801 PH (407) 423-0030 Certificate of Authorization No. 000072	STATE OF FLORIDA DEPARTMENT OF TRANSPORTATION			PROFILE SHEET (144) RAMP H	SHEET NO. 261
DATE	DESCRIPTION	DATE	DESCRIPTION		ROAD NO.	COUNTY	FINANCIAL PROJECT ID		
					SR 400	ORANGE	242484-7-32-01		

THE OFFICIAL RECORD OF THIS SHEET IS THE ELECTRONIC FILE DIGITALLY SIGNED AND SEALED UNDER RULE 61G15-23.004, F.A.C.

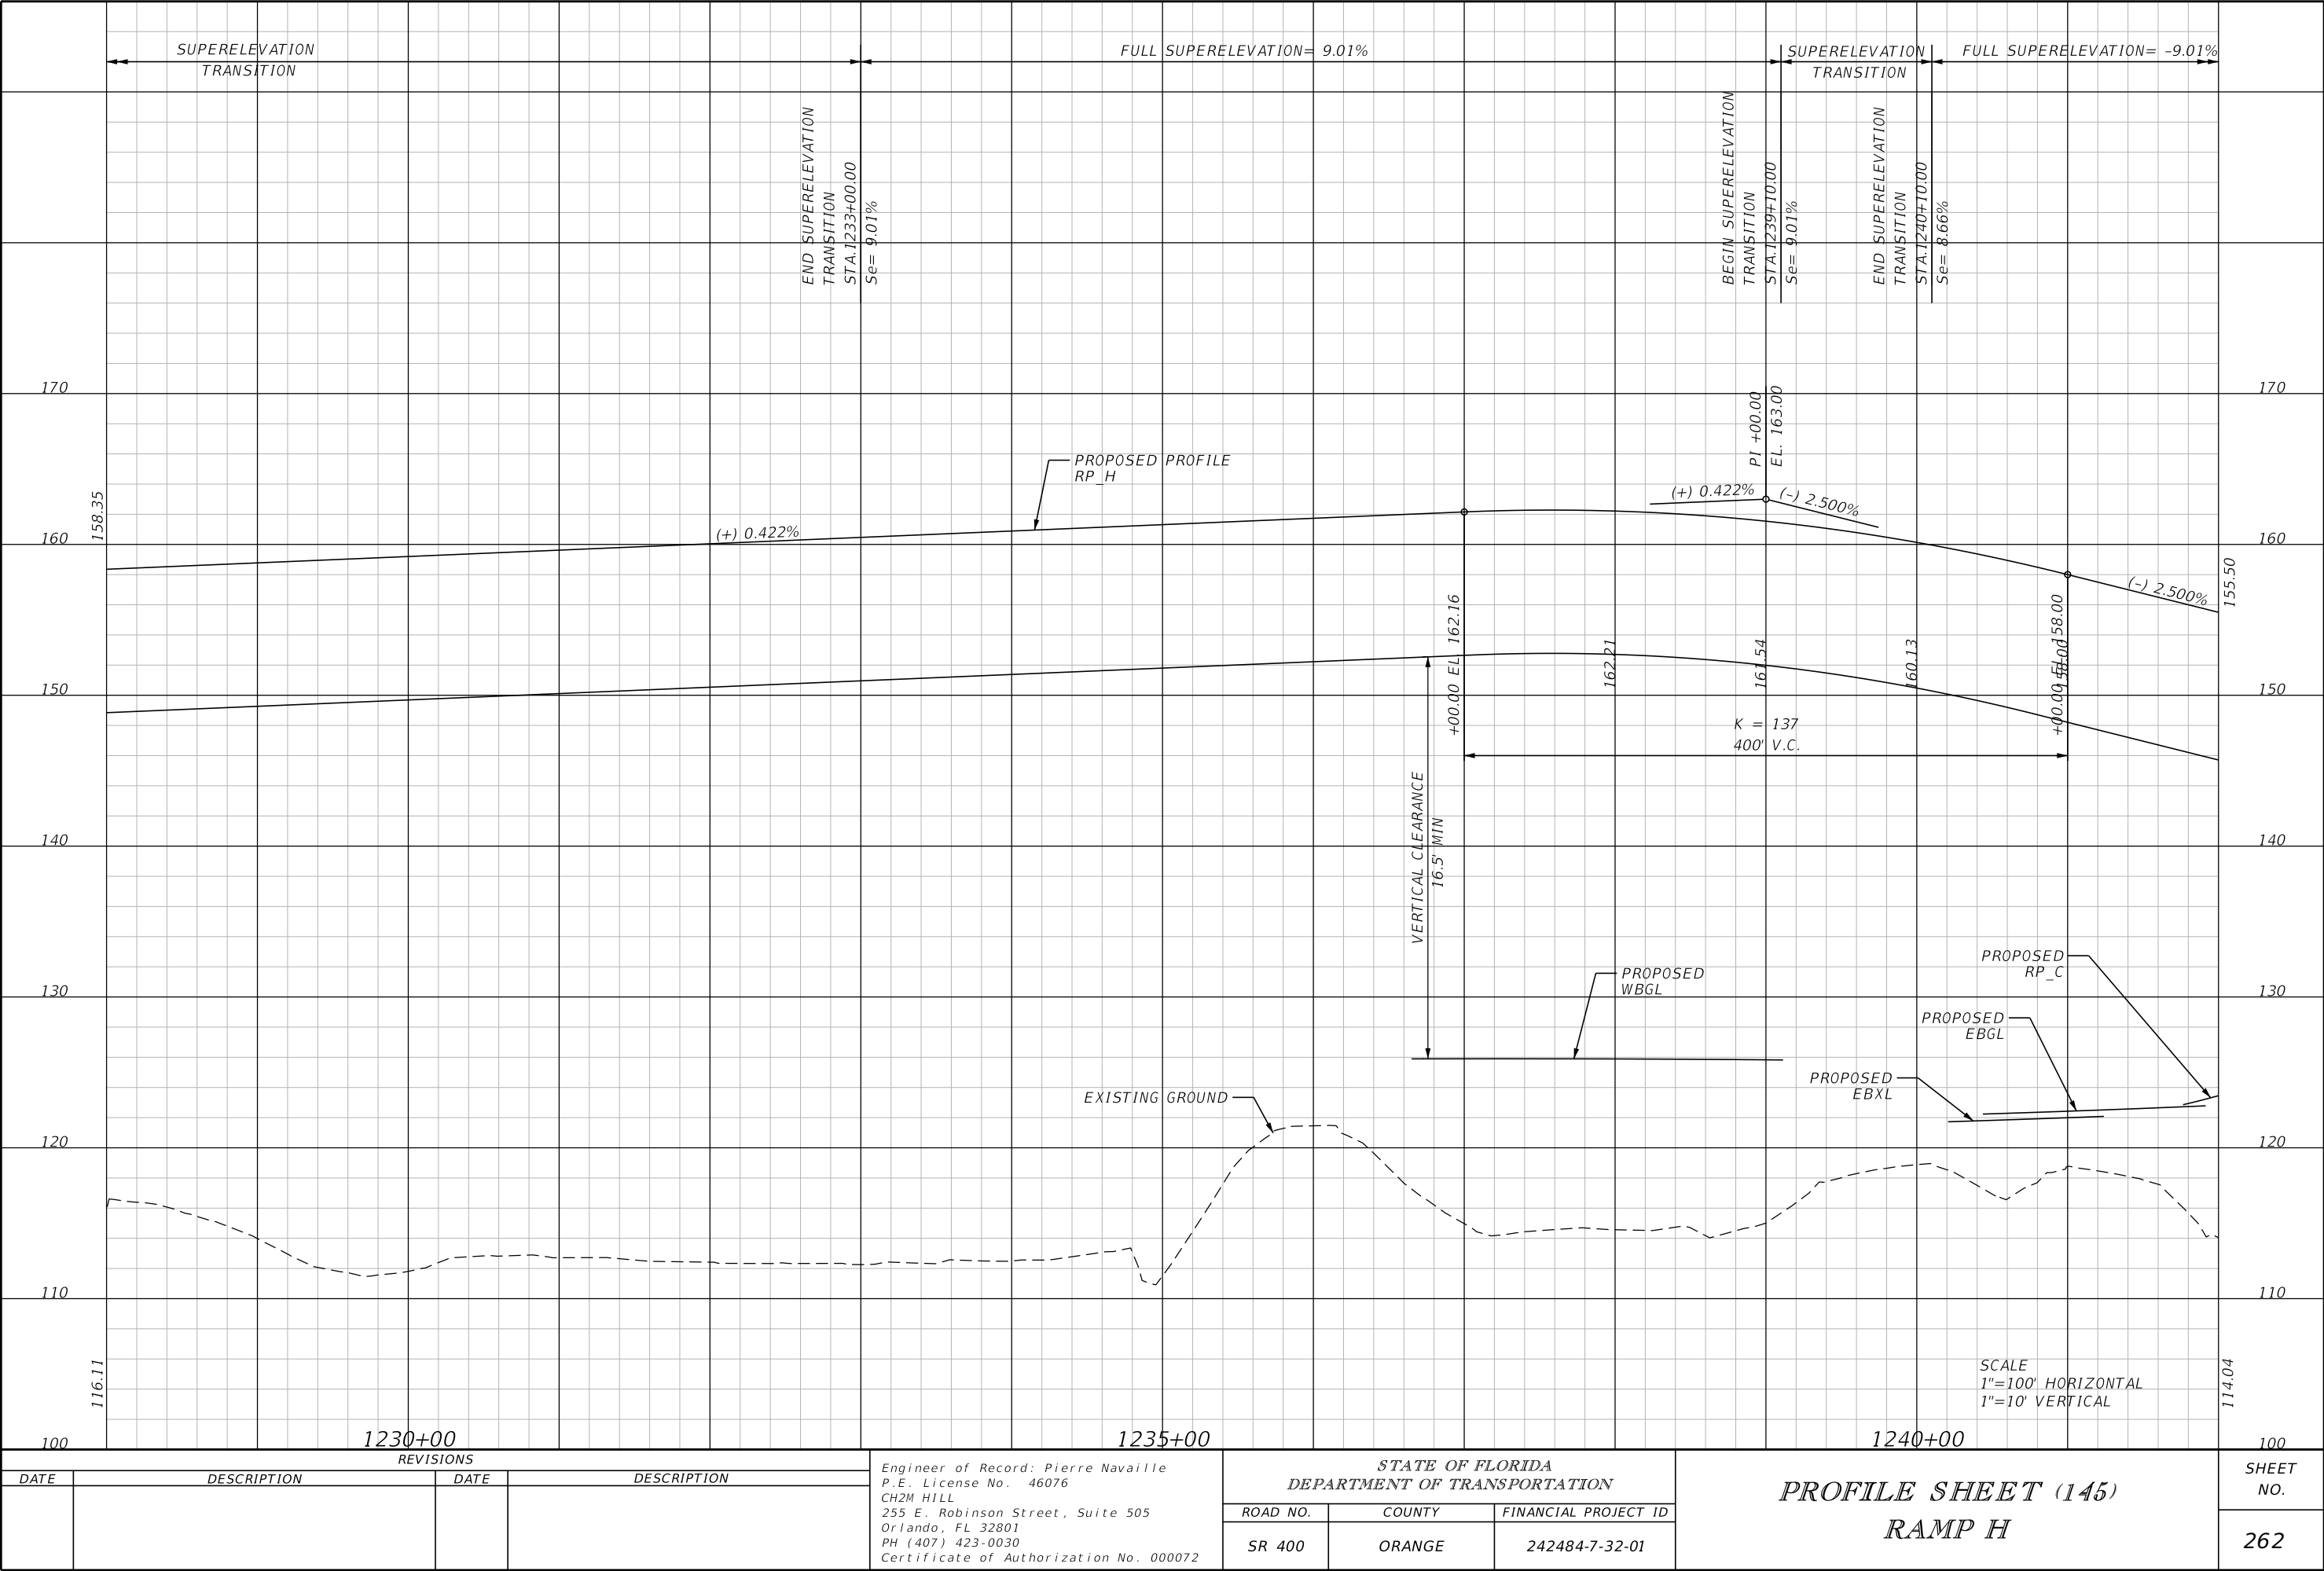


THE OFFICIAL RECORD OF THIS SHEET IS THE ELECTRONIC FILE DIGITALLY SIGNED AND SEALED UNDER RULE 61G15-23.004, F.A.C.

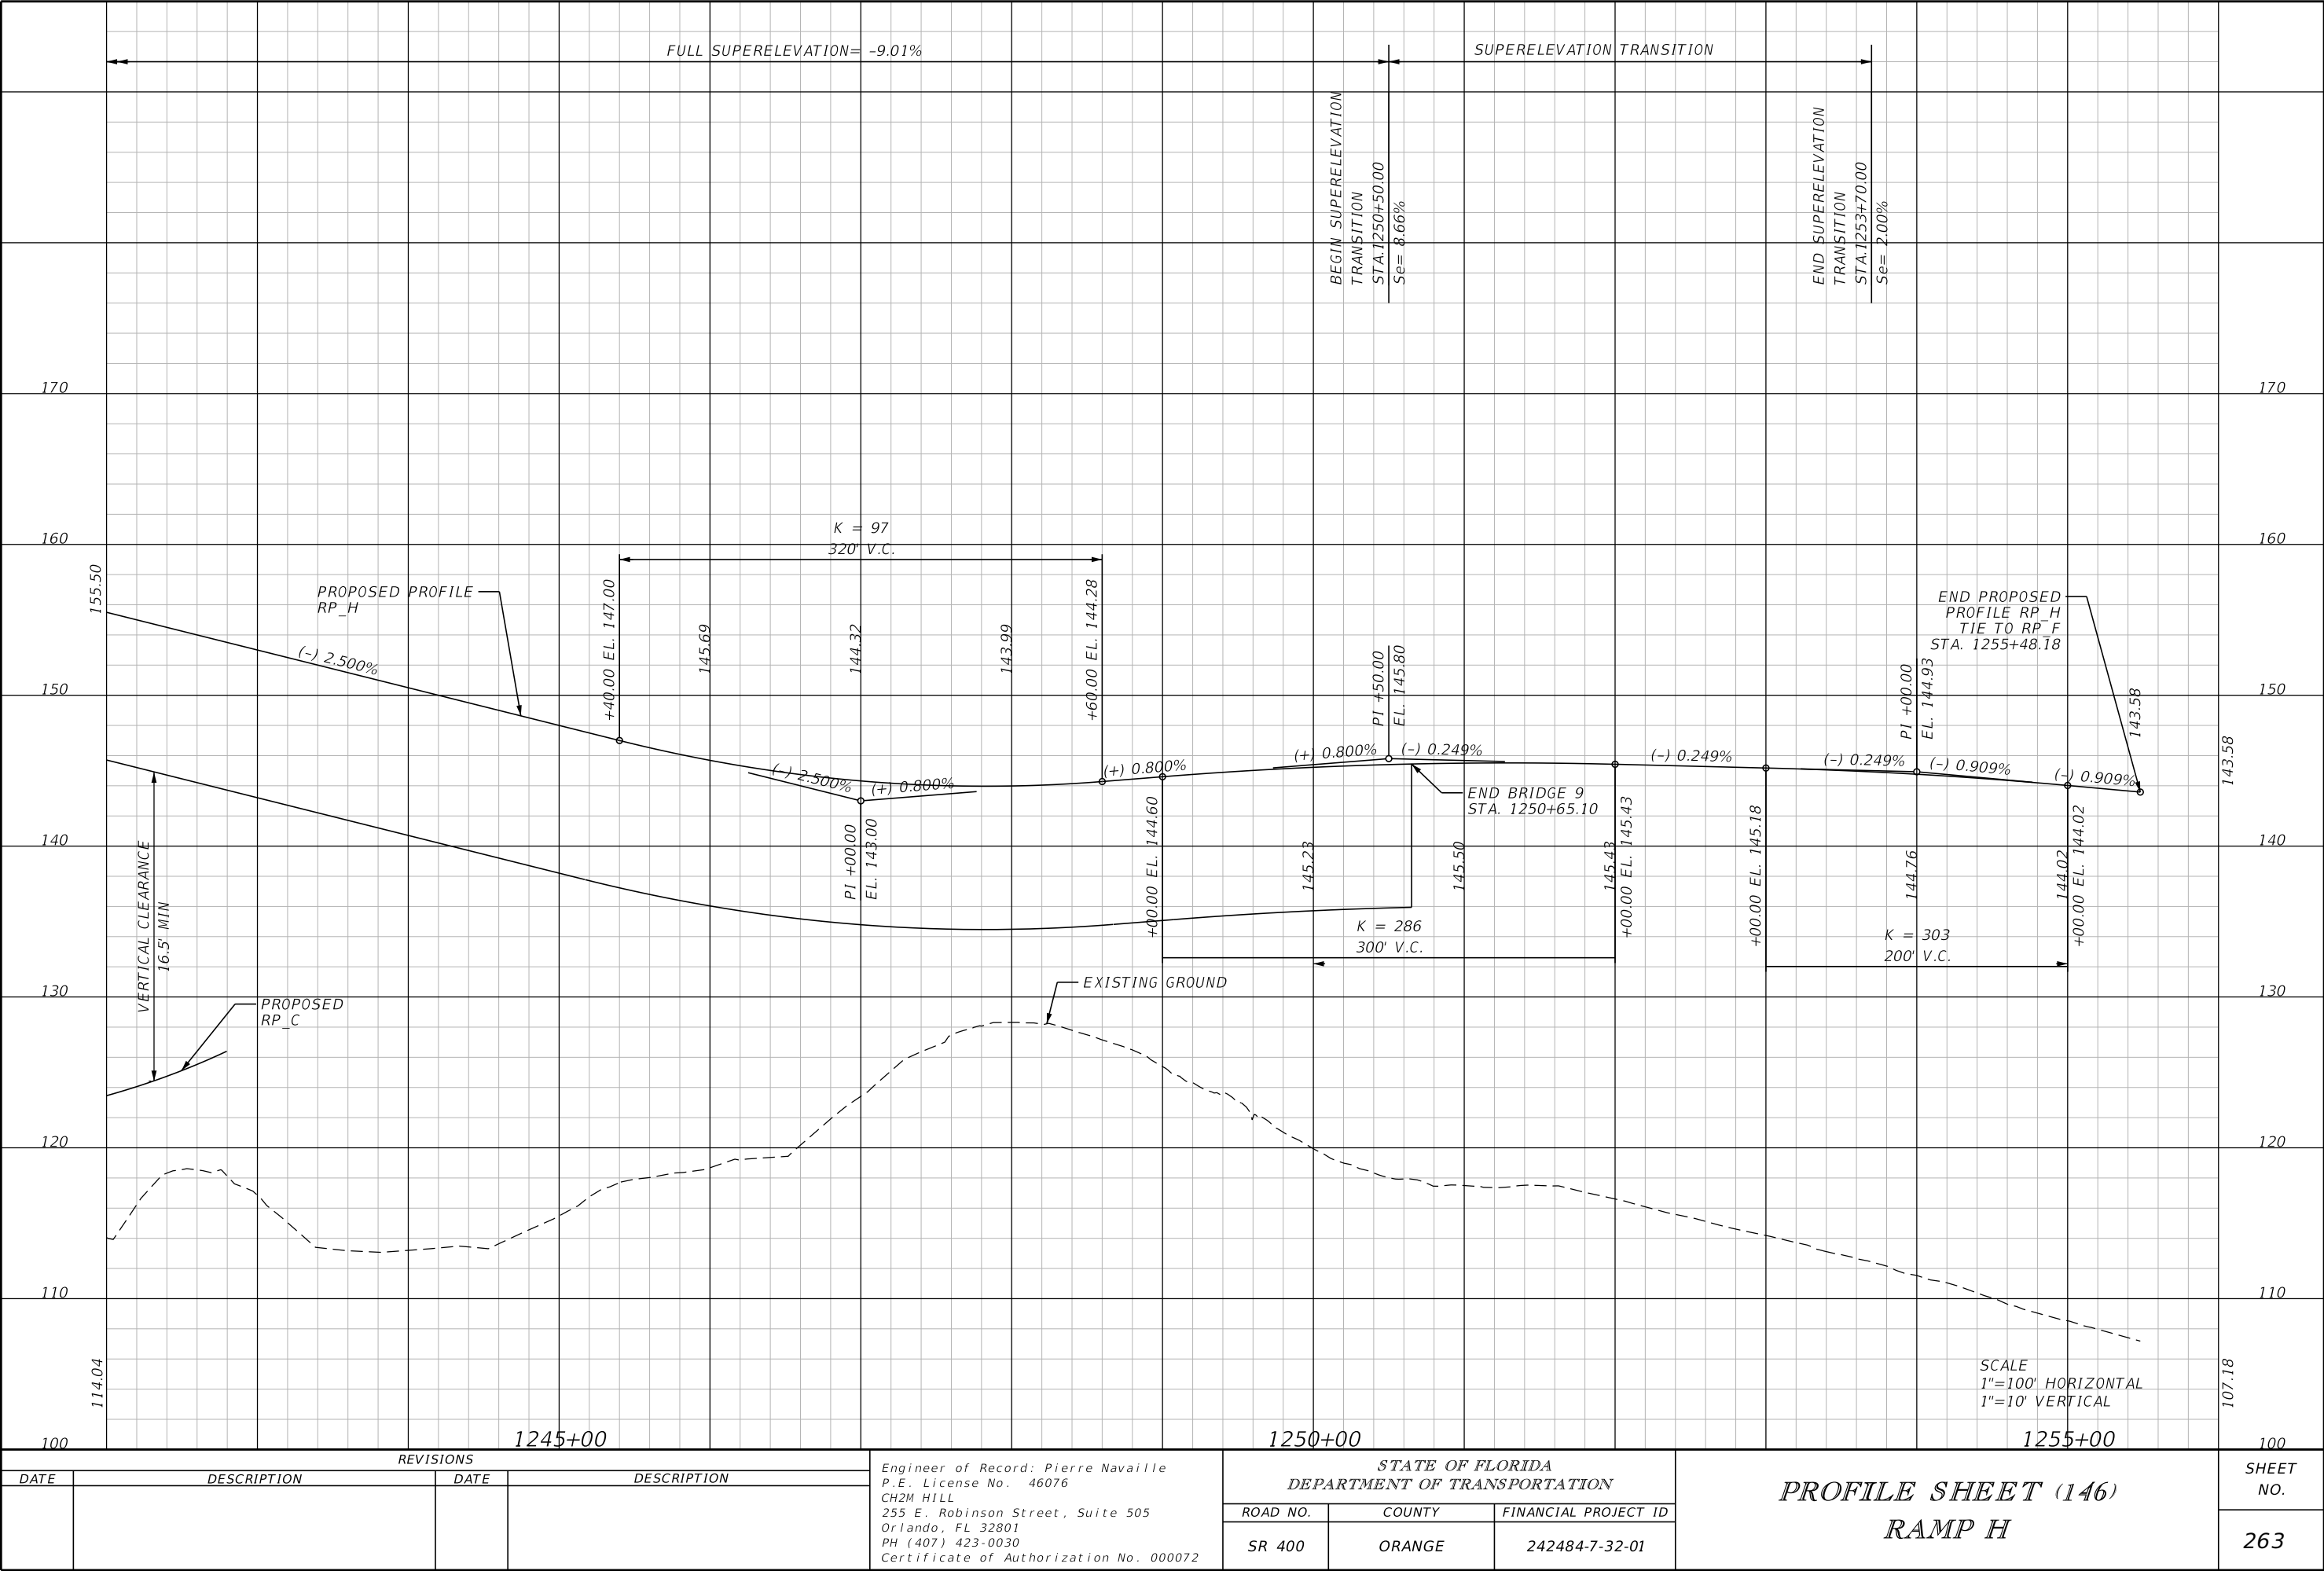


REVISIONS				Engineer of Record: Pierre Navaille P.E. License No. 46076 CH2M HILL 255 E. Robinson Street, Suite 505 Orlando, FL 32801 PH (407) 423-0030 Certificate of Authorization No. 000072	STATE OF FLORIDA DEPARTMENT OF TRANSPORTATION			PROFILE SHEET (146) RAMP H		SHEET NO. 263
DATE	DESCRIPTION	DATE	DESCRIPTION		ROAD NO.	COUNTY	FINANCIAL PROJECT ID			
					SR 400	ORANGE	242484-7-32-01			

THE OFFICIAL RECORD OF THIS SHEET IS THE ELECTRONIC FILE DIGITALLY SIGNED AND SEALED UNDER RULE 61G15-23.004, F.A.C.

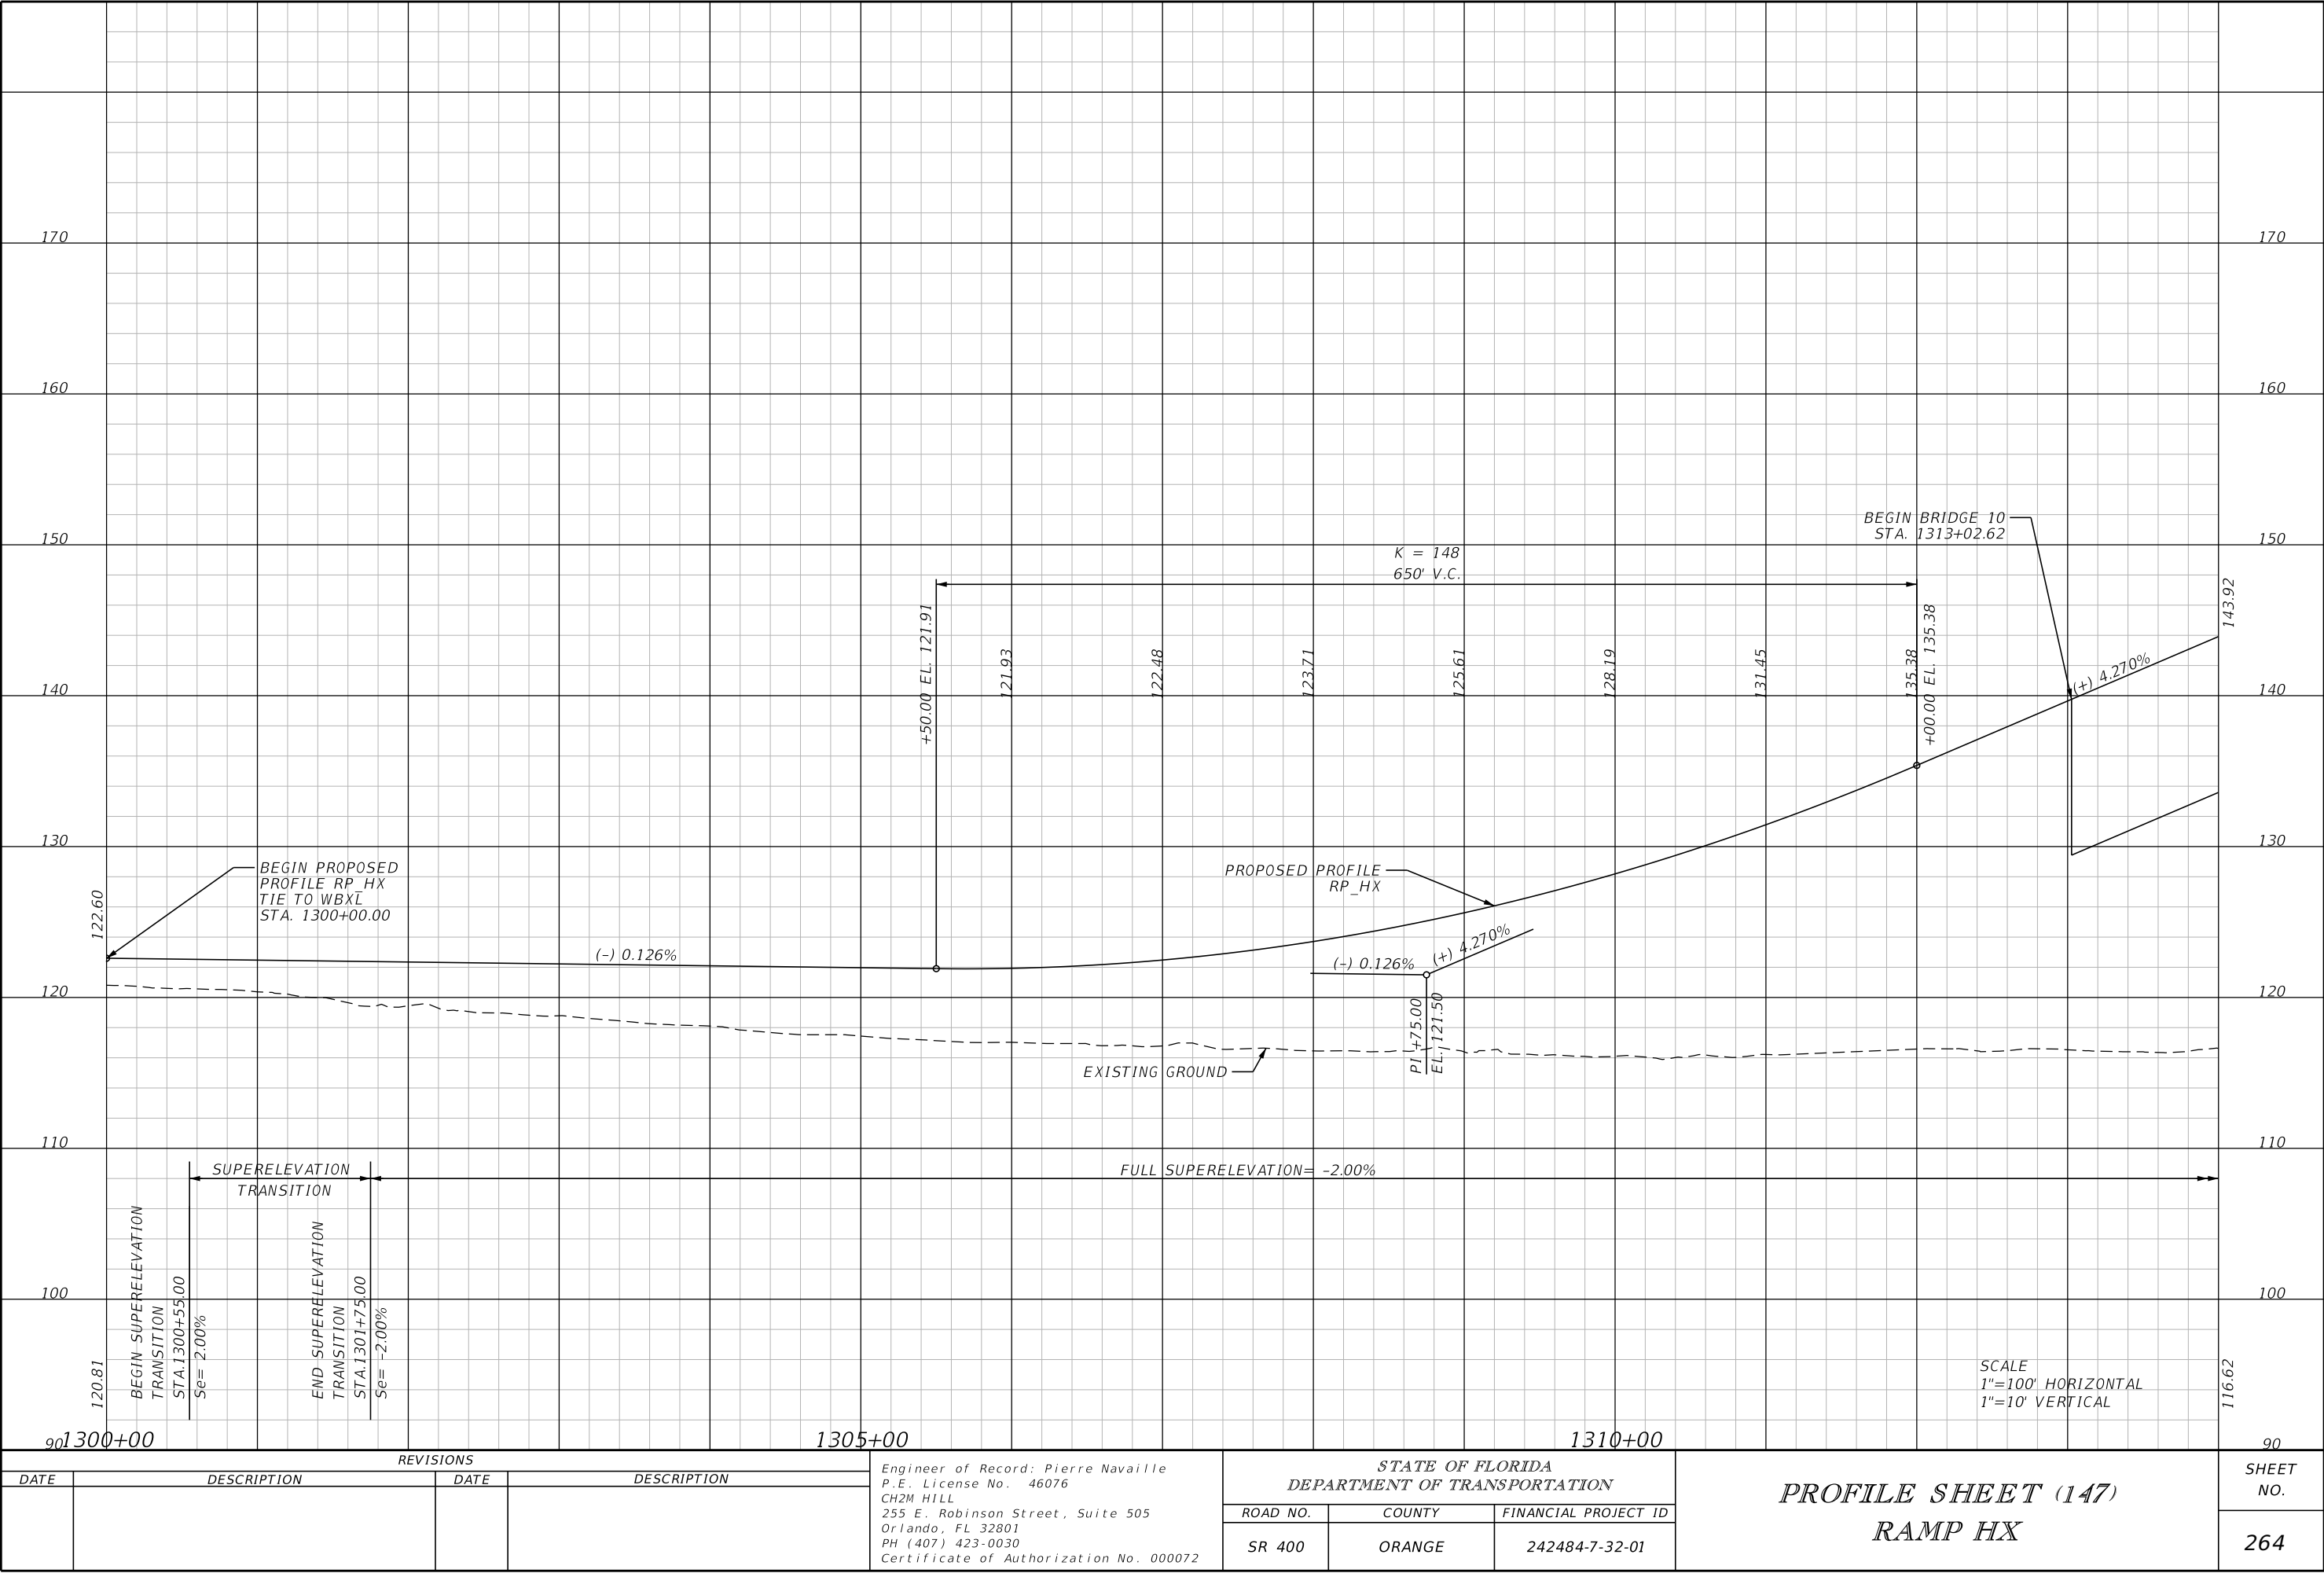

THE OFFICIAL RECORD OF THIS SHEET IS THE ELECTRONIC FILE DIGITALLY SIGNED AND SEALED UNDER RULE 61G15-23.004, F.A.C.

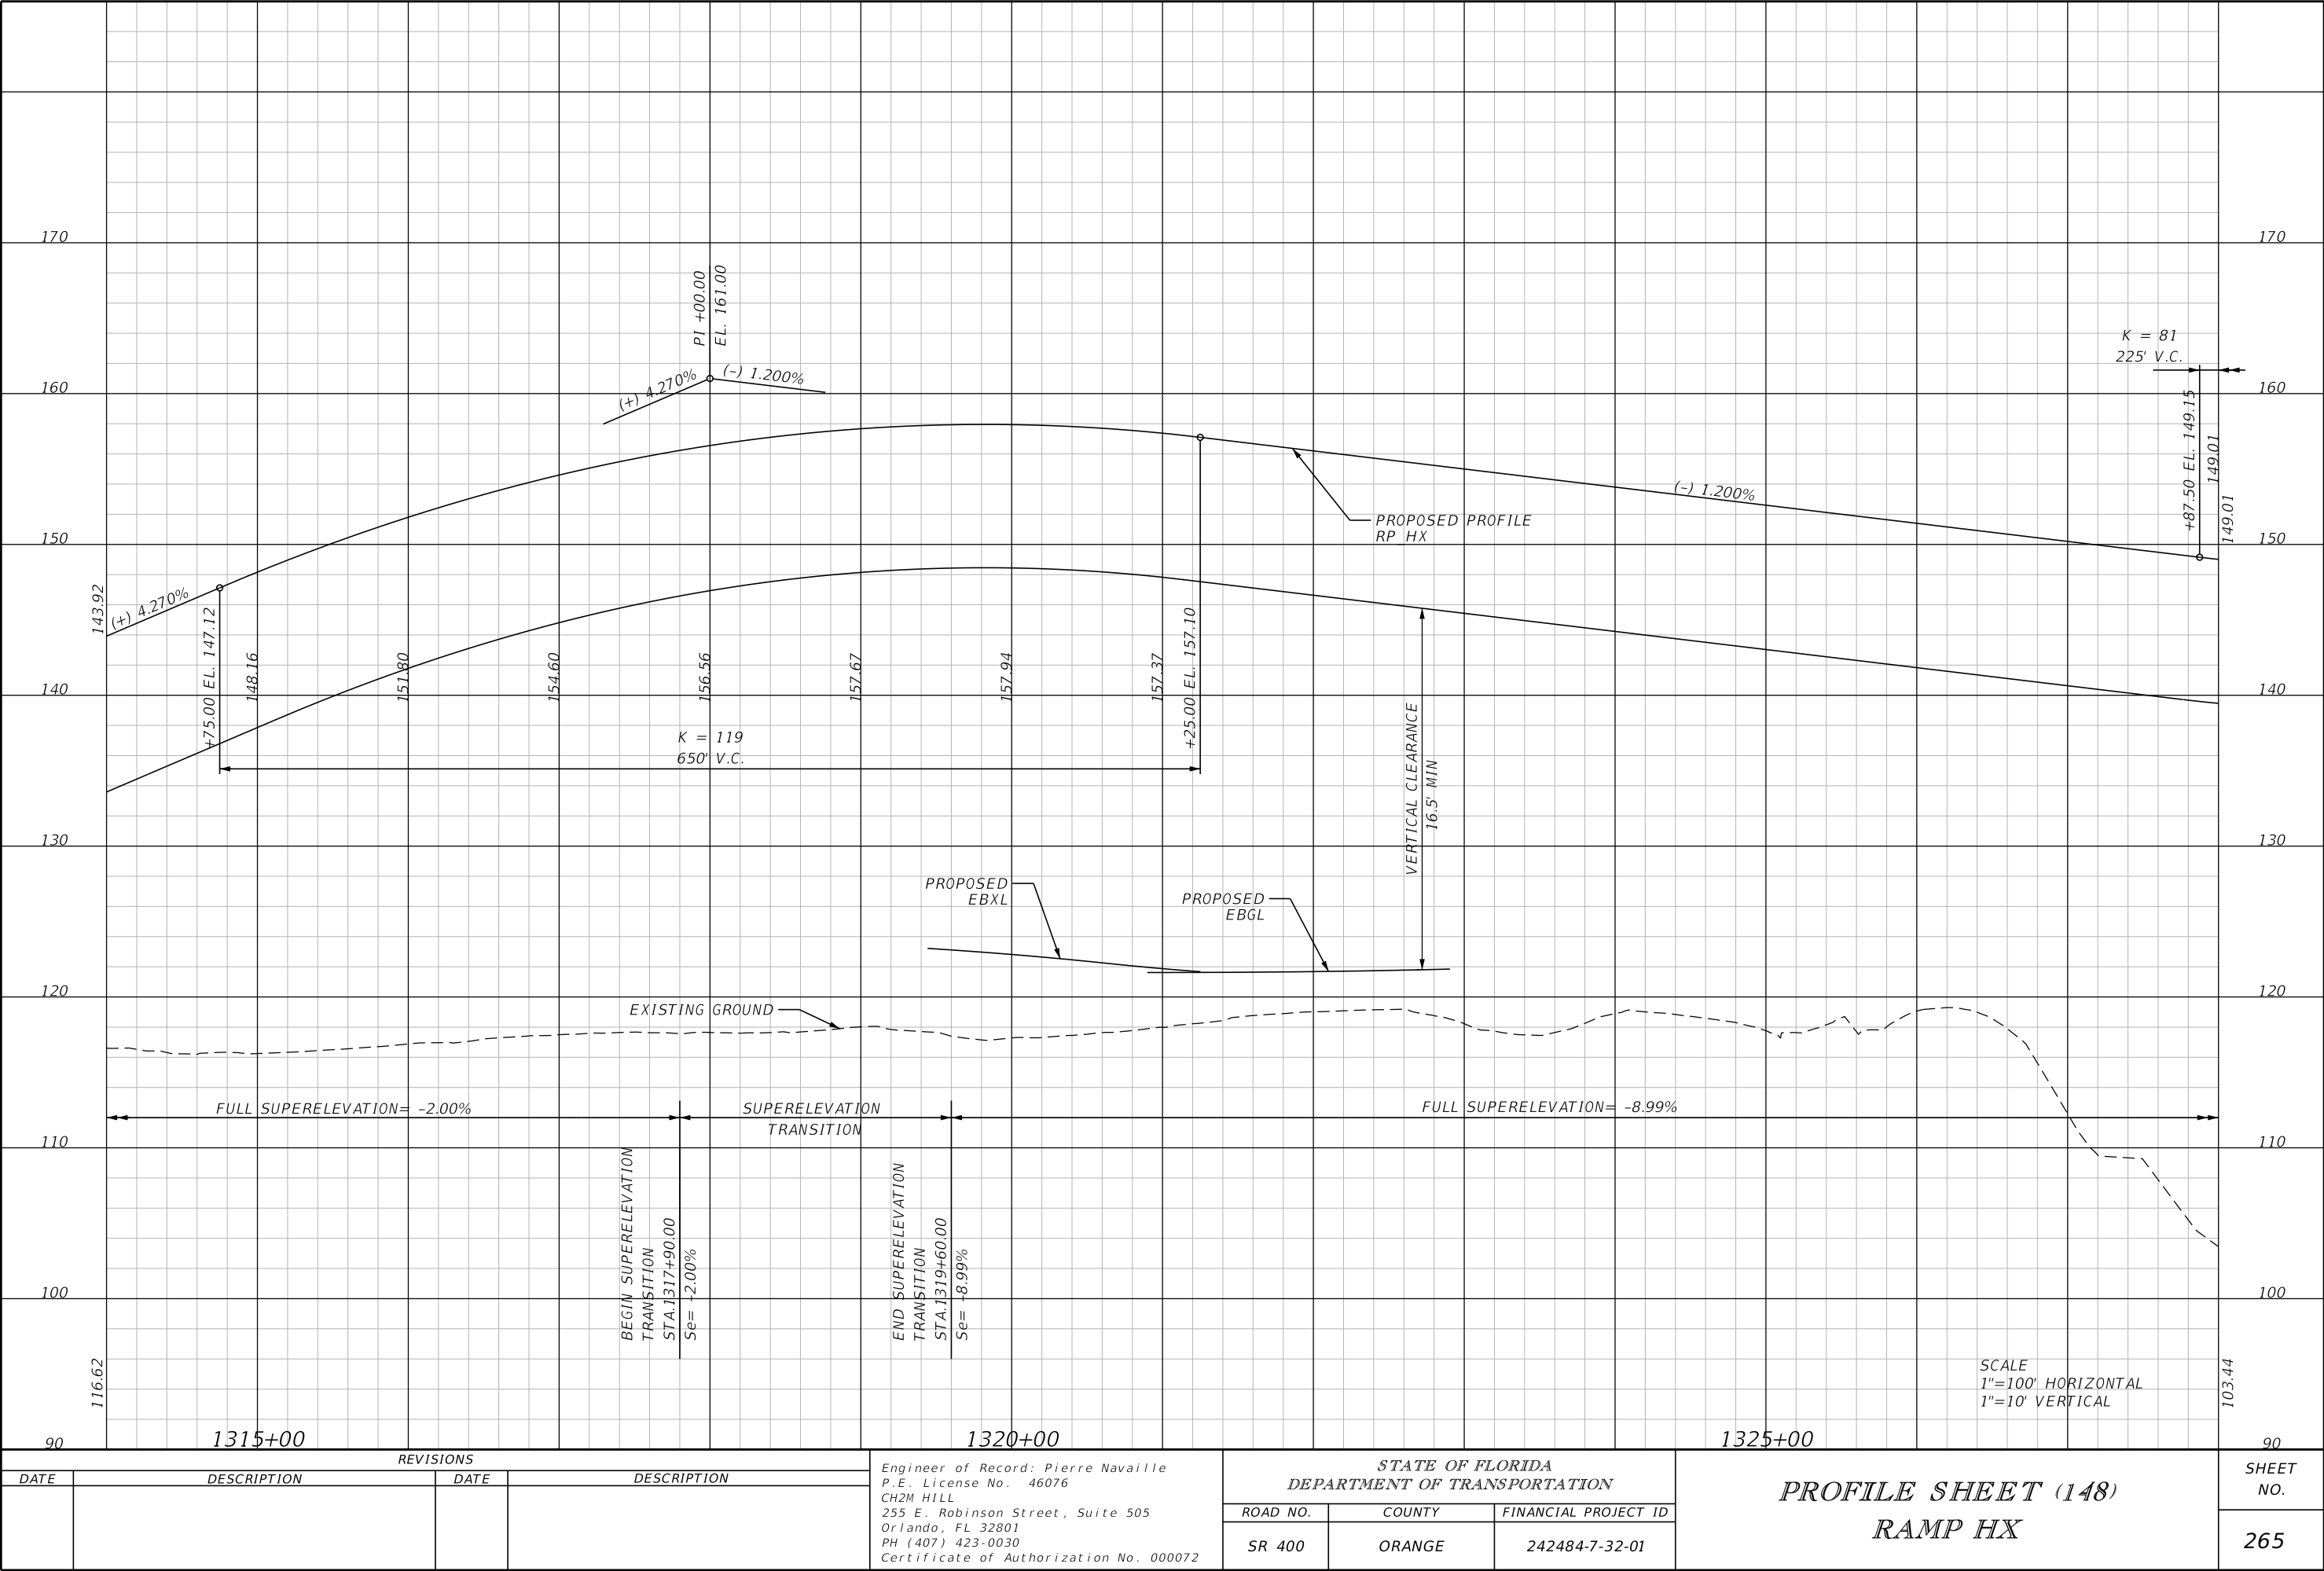

REVISIONS			
DATE	DESCRIPTION	DATE	DESCRIPTION


Engineer of Record: Pierre Navaille
P.E. License No. 46076
CH2M HILL
255 E. Robinson Street, Suite 505
Orlando, FL 32801
PH (407) 423-0030
Certificate of Authorization No. 000072

STATE OF FLORIDA DEPARTMENT OF TRANSPORTATION		
ROAD NO.	COUNTY	FINANCIAL PROJECT ID
SR 400	ORANGE	242484-7-32-01

PROFILE SHEET (148)
RAMP HX


SHEET NO.
265

THE OFFICIAL RECORD OF THIS SHEET IS THE ELECTRONIC FILE DIGITALLY SIGNED AND SEALED UNDER RULE 61G15-23.004, F.A.C.

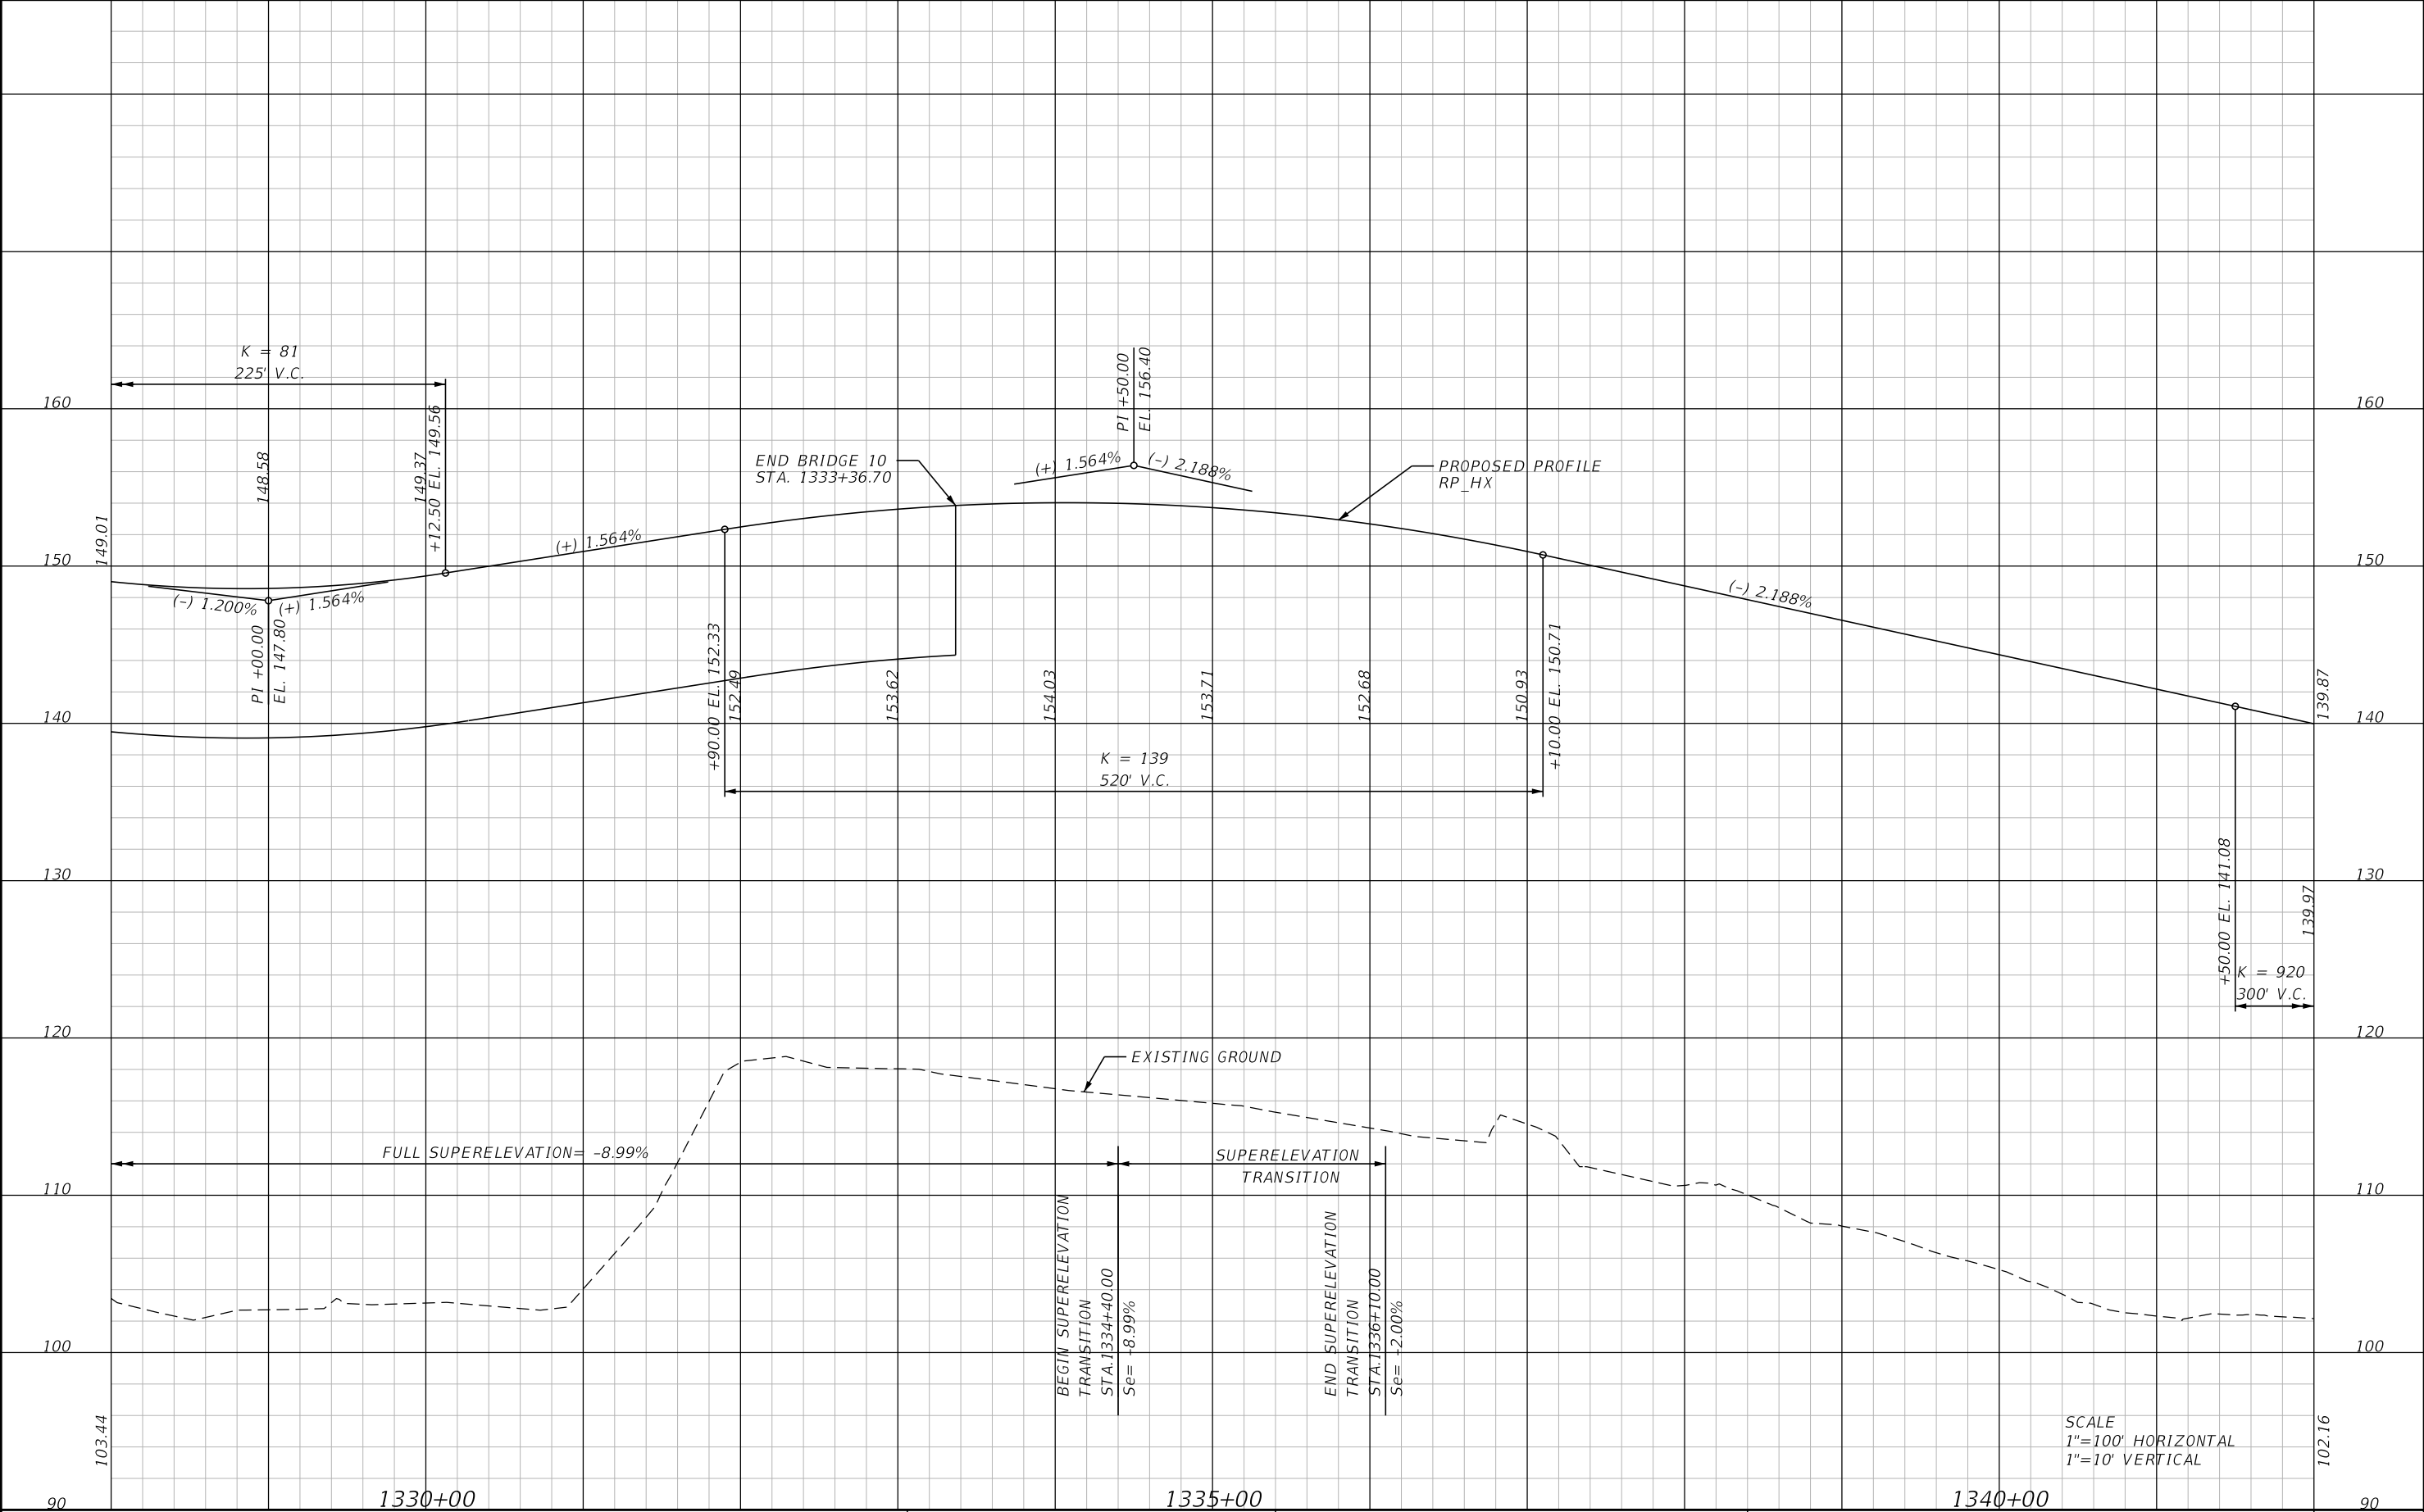

REVISIONS				Engineer of Record: Pierre Navaille P.E. License No. 46076 CH2M HILL 255 E. Robinson Street, Suite 505 Orlando, FL 32801 PH (407) 423-0030 Certificate of Authorization No. 000072	STATE OF FLORIDA DEPARTMENT OF TRANSPORTATION			PROFILE SHEET (149) RAMP HX		SHEET NO. 266
DATE	DESCRIPTION	DATE	DESCRIPTION		ROAD NO.	COUNTY	FINANCIAL PROJECT ID			
					SR 400	ORANGE	242484-7-32-01			

THE OFFICIAL RECORD OF THIS SHEET IS THE ELECTRONIC FILE DIGITALLY SIGNED AND SEALED UNDER RULE 61G15-23.004, F.A.C.

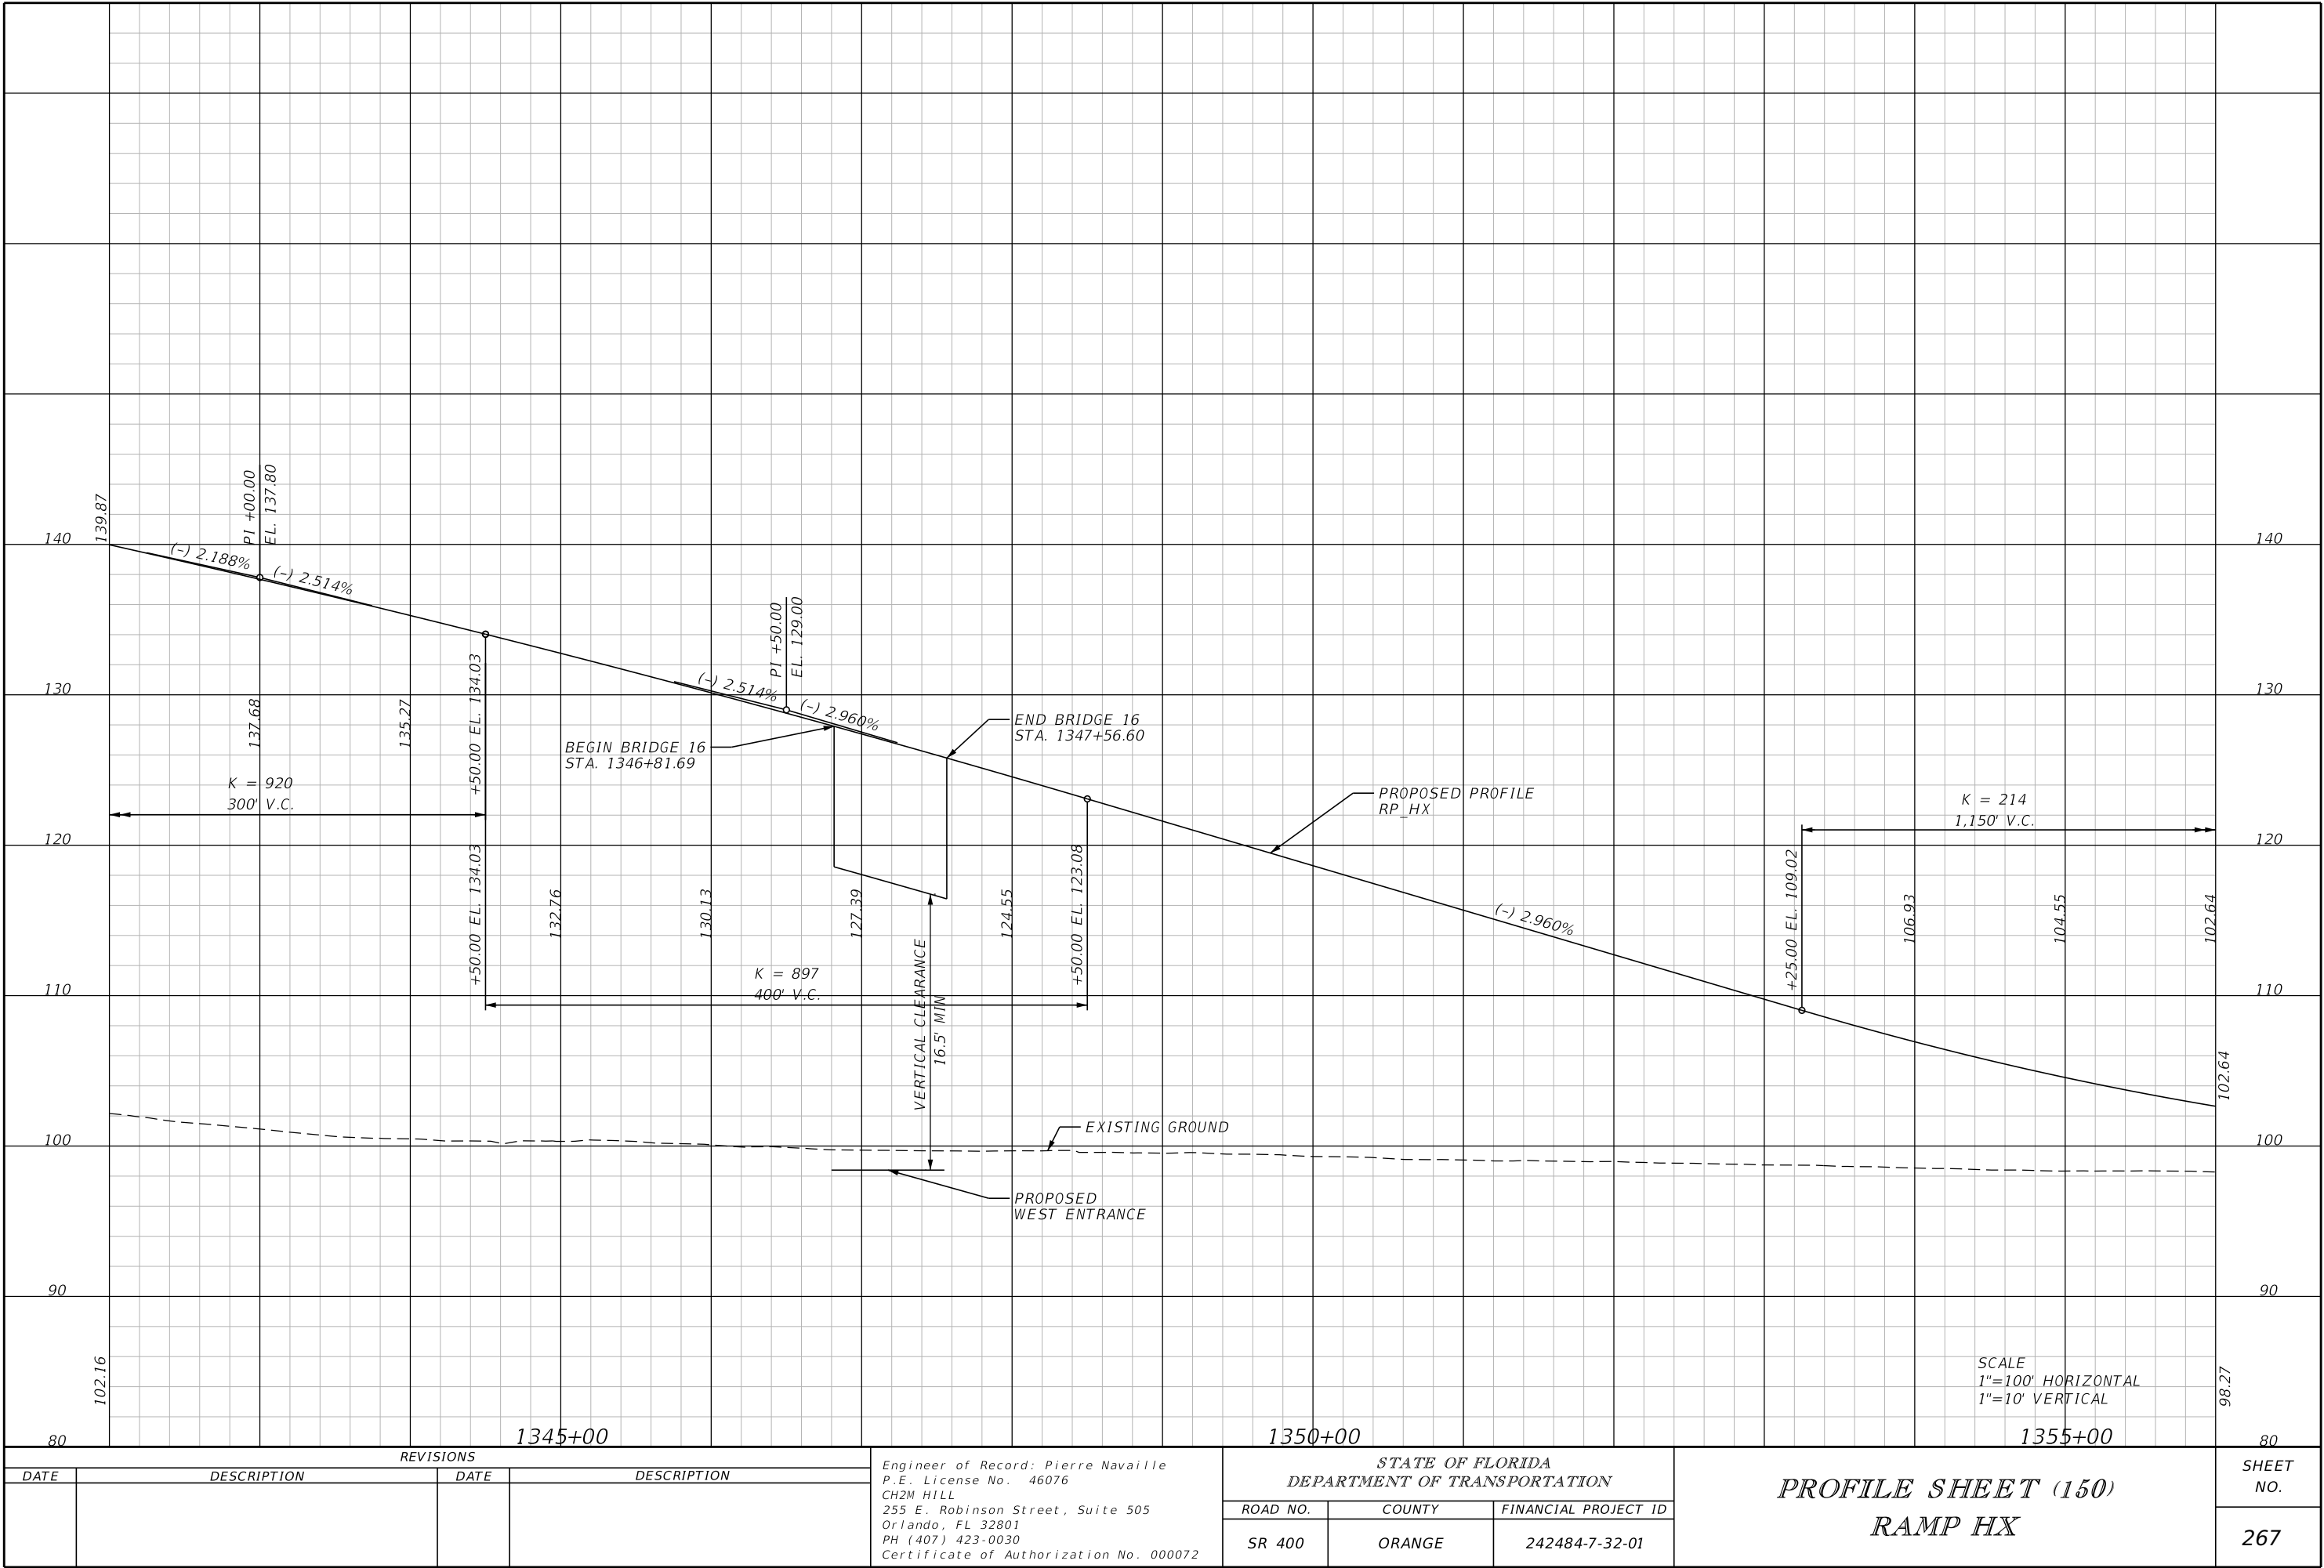

REVISIONS			
DATE	DESCRIPTION	DATE	DESCRIPTION


Engineer of Record: Pierre Navaille
P.E. License No. 46076
CH2M HILL
255 E. Robinson Street, Suite 505
Orlando, FL 32801
PH (407) 423-0030
Certificate of Authorization No. 000072

STATE OF FLORIDA DEPARTMENT OF TRANSPORTATION		
ROAD NO.	COUNTY	FINANCIAL PROJECT ID
SR 400	ORANGE	242484-7-32-01

PROFILE SHEET (150)
RAMP HX

SHEET NO.
267

THE OFFICIAL RECORD OF THIS SHEET IS THE ELECTRONIC FILE DIGITALLY SIGNED AND SEALED UNDER RULE 61G15-23.004, F.A.C.

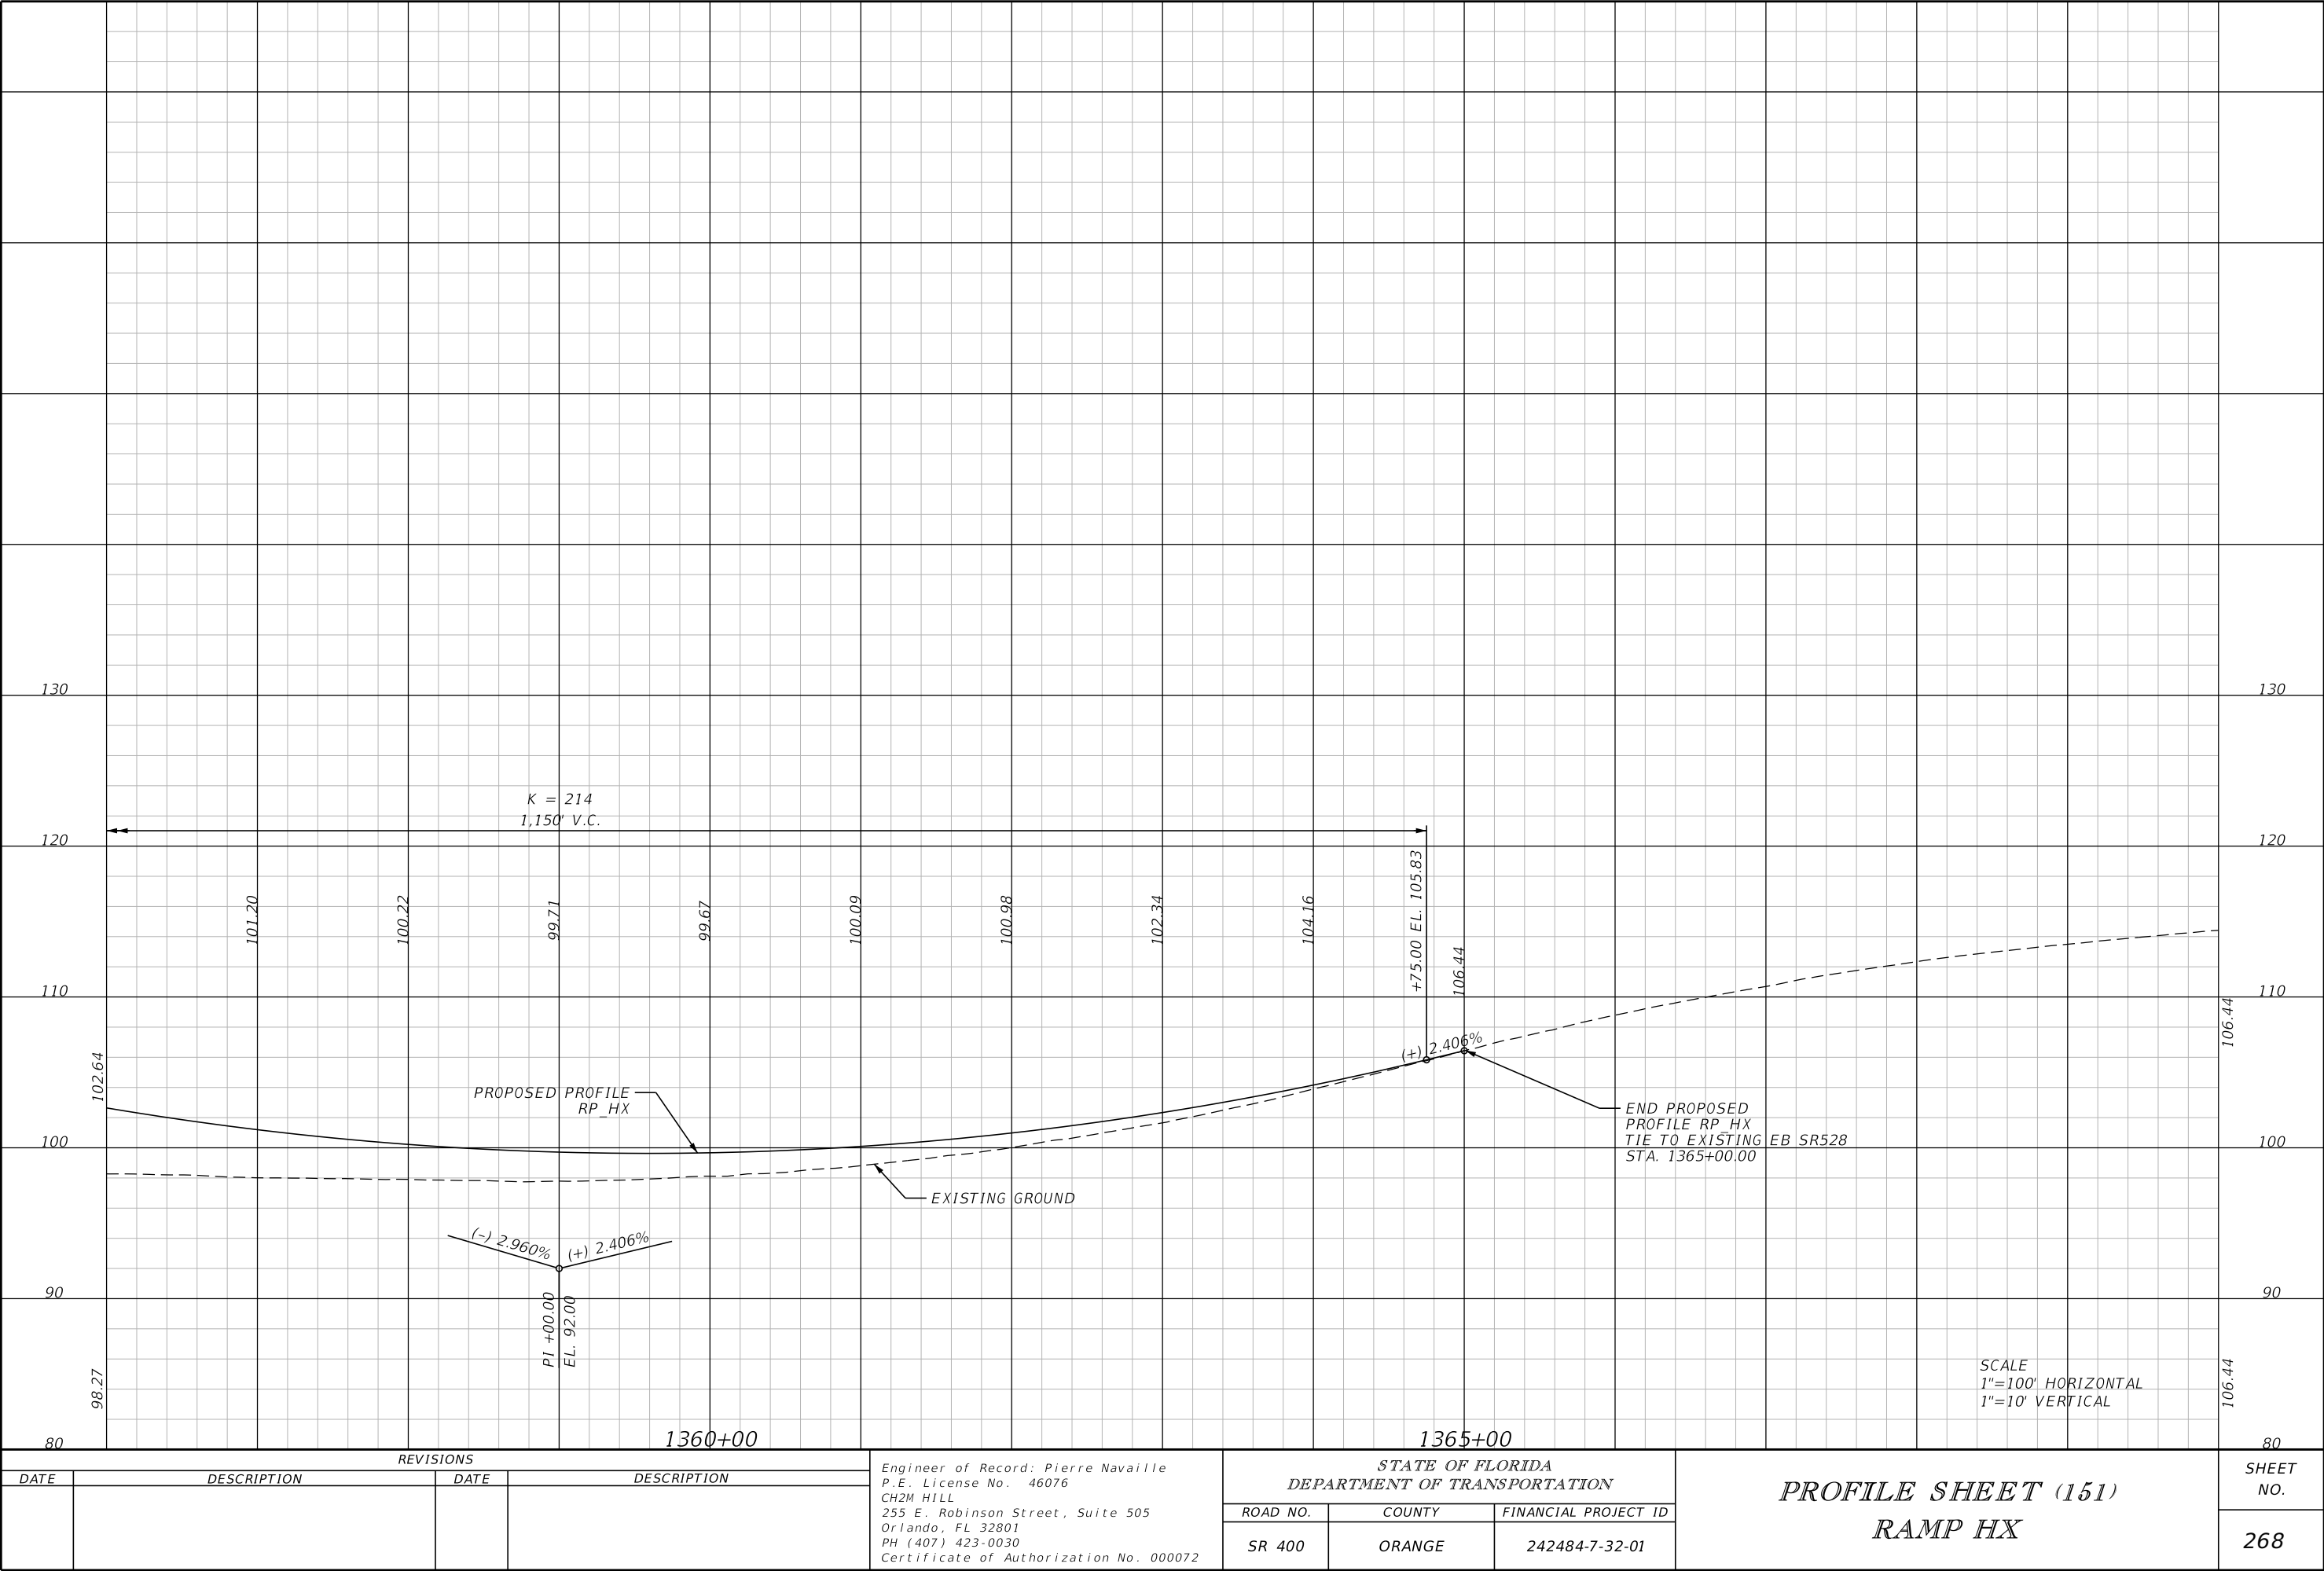

REVISIONS			
DATE	DESCRIPTION	DATE	DESCRIPTION


Engineer of Record: Pierre Navaille
P.E. License No. 46076
CH2M HILL
255 E. Robinson Street, Suite 505
Orlando, FL 32801
PH (407) 423-0030
Certificate of Authorization No. 000072

STATE OF FLORIDA DEPARTMENT OF TRANSPORTATION		
ROAD NO.	COUNTY	FINANCIAL PROJECT ID
SR 400	ORANGE	242484-7-32-01

PROFILE SHEET (151)
RAMP HX


SHEET NO.
268

THE OFFICIAL RECORD OF THIS SHEET IS THE ELECTRONIC FILE DIGITALLY SIGNED AND SEALED UNDER RULE 61G15-23.004, F.A.C.

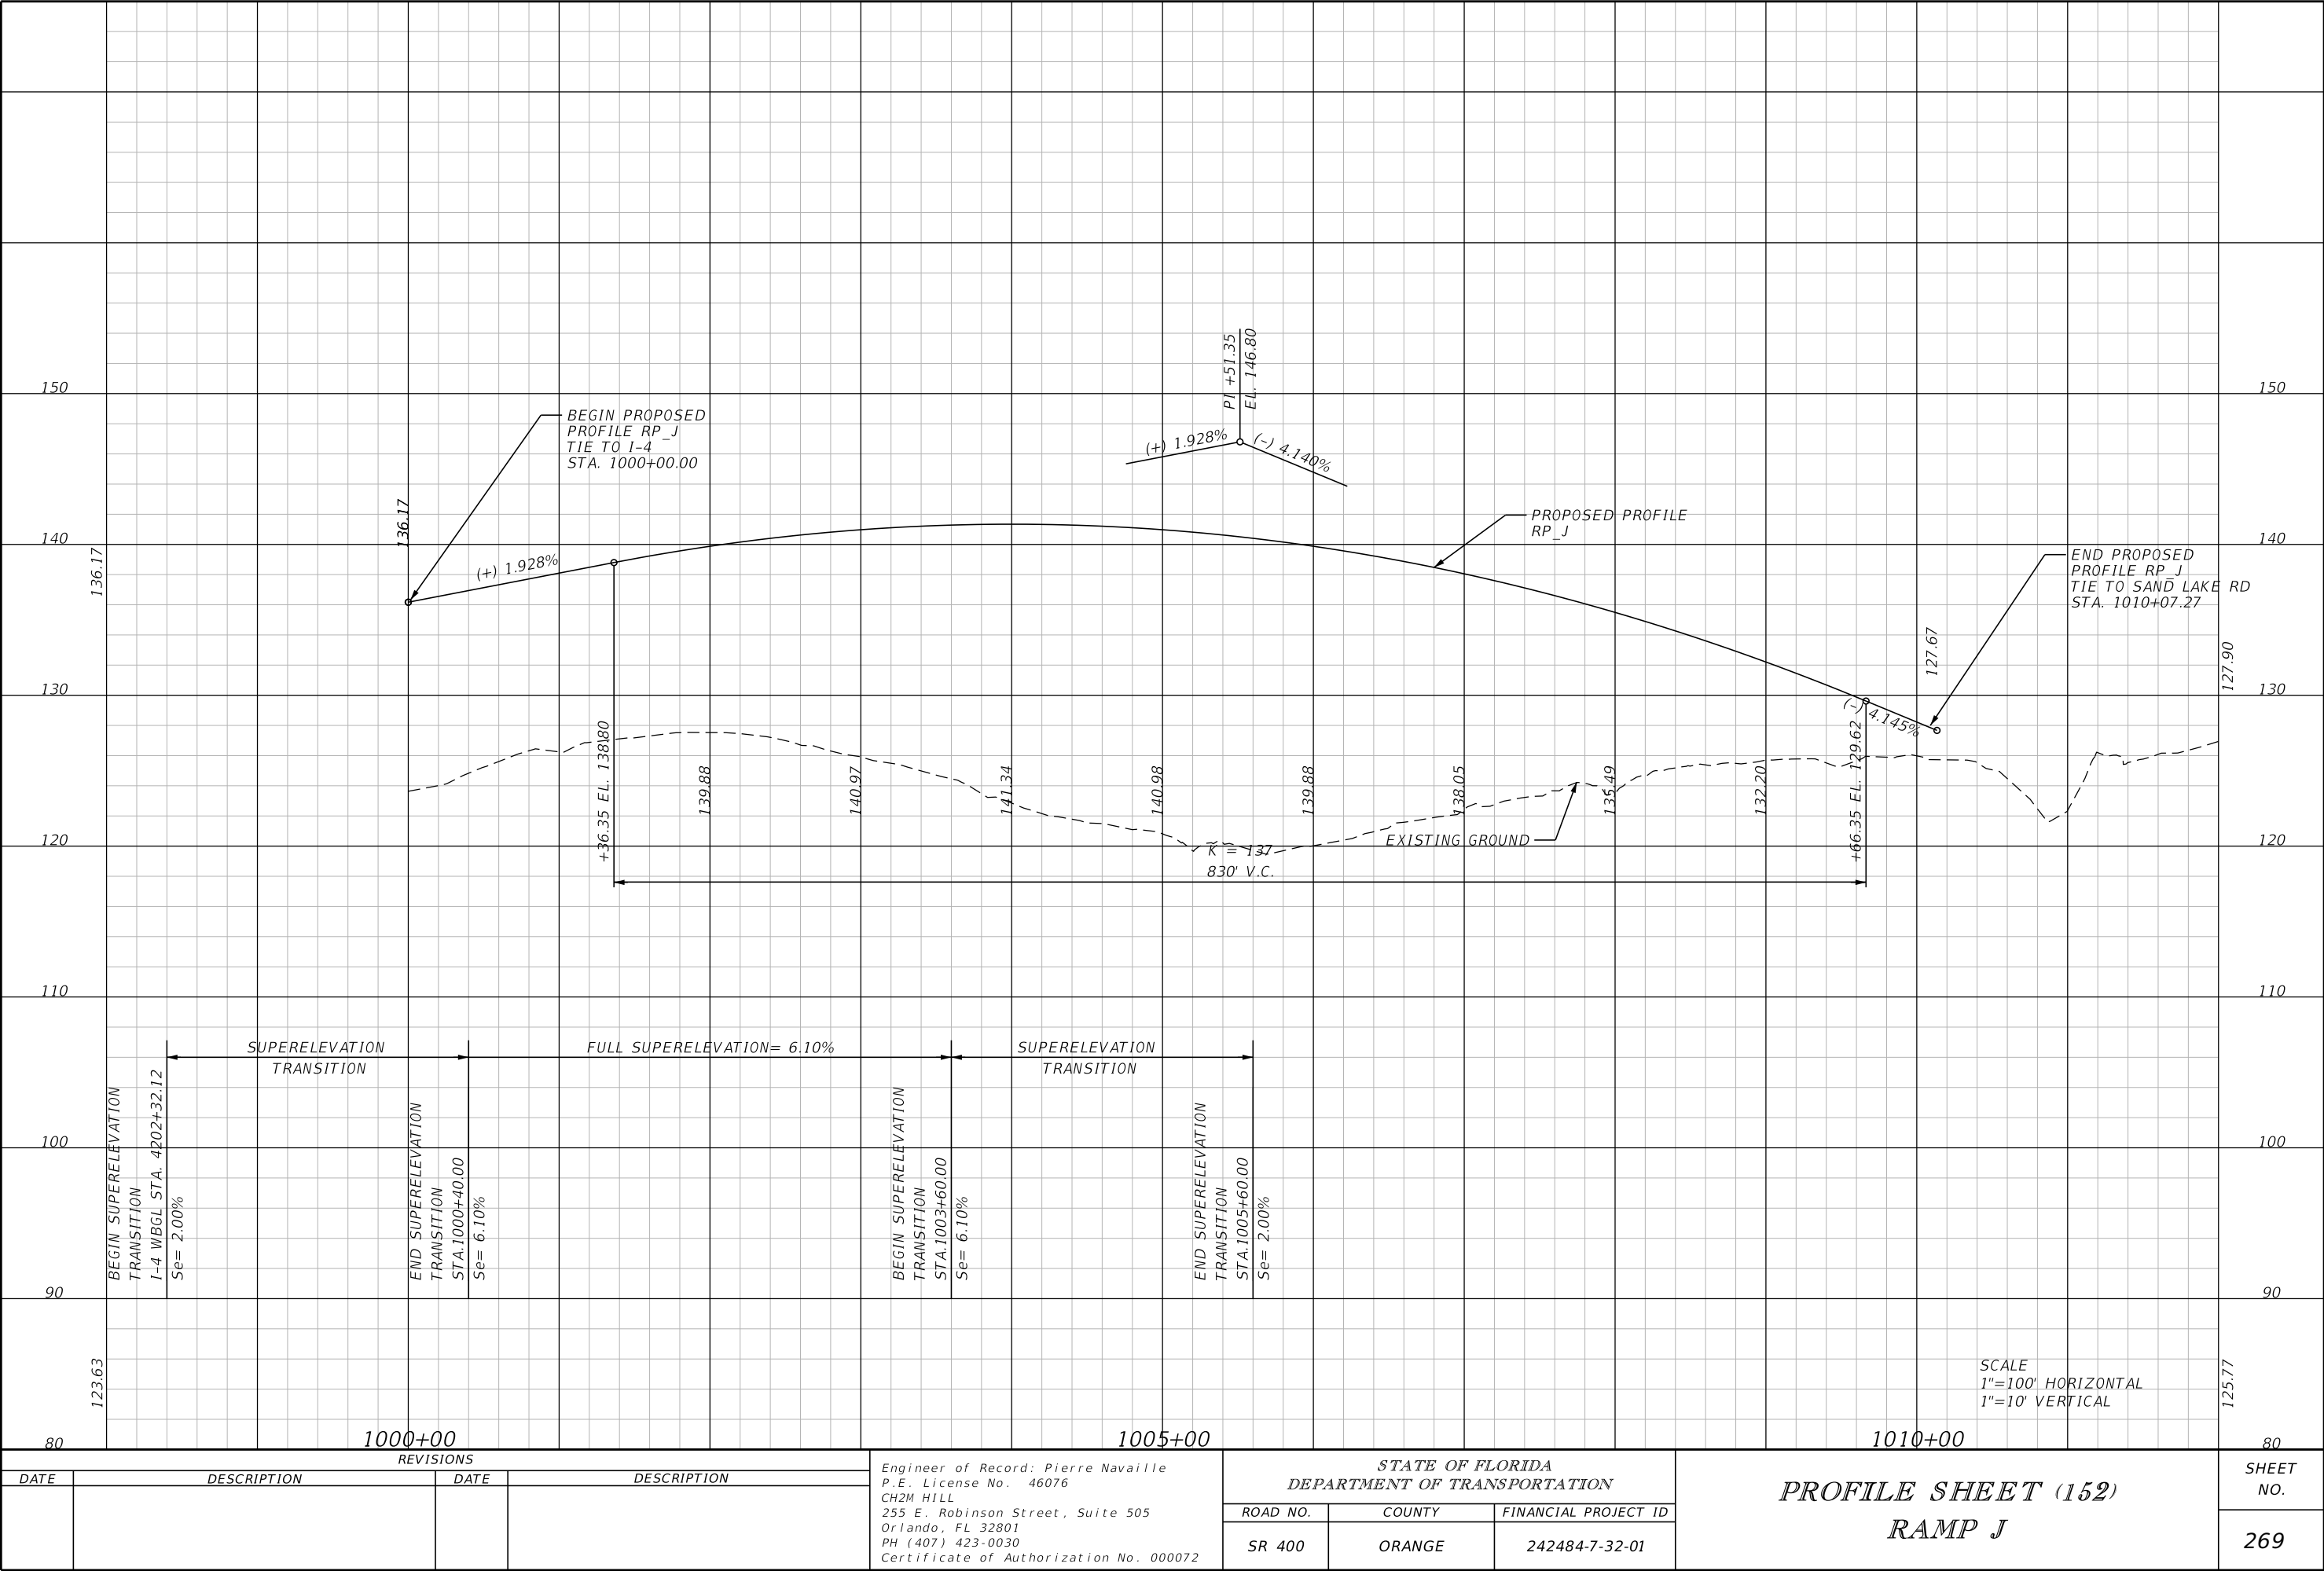


THE OFFICIAL RECORD OF THIS SHEET IS THE ELECTRONIC FILE DIGITALLY SIGNED AND SEALED UNDER RULE 61G15-23.004, F.A.C.

REVISIONS				Engineer of Record: Pierre Navaille P.E. License No. 46076 CH2M HILL 255 E. Robinson Street, Suite 505 Orlando, FL 32801 PH (407) 423-0030 Certificate of Authorization No. 000072	STATE OF FLORIDA DEPARTMENT OF TRANSPORTATION			PROFILE SHEET (152) RAMP J		SHEET NO. 269
DATE	DESCRIPTION	DATE	DESCRIPTION		ROAD NO.	COUNTY	FINANCIAL PROJECT ID			
					SR 400	ORANGE	242484-7-32-01			

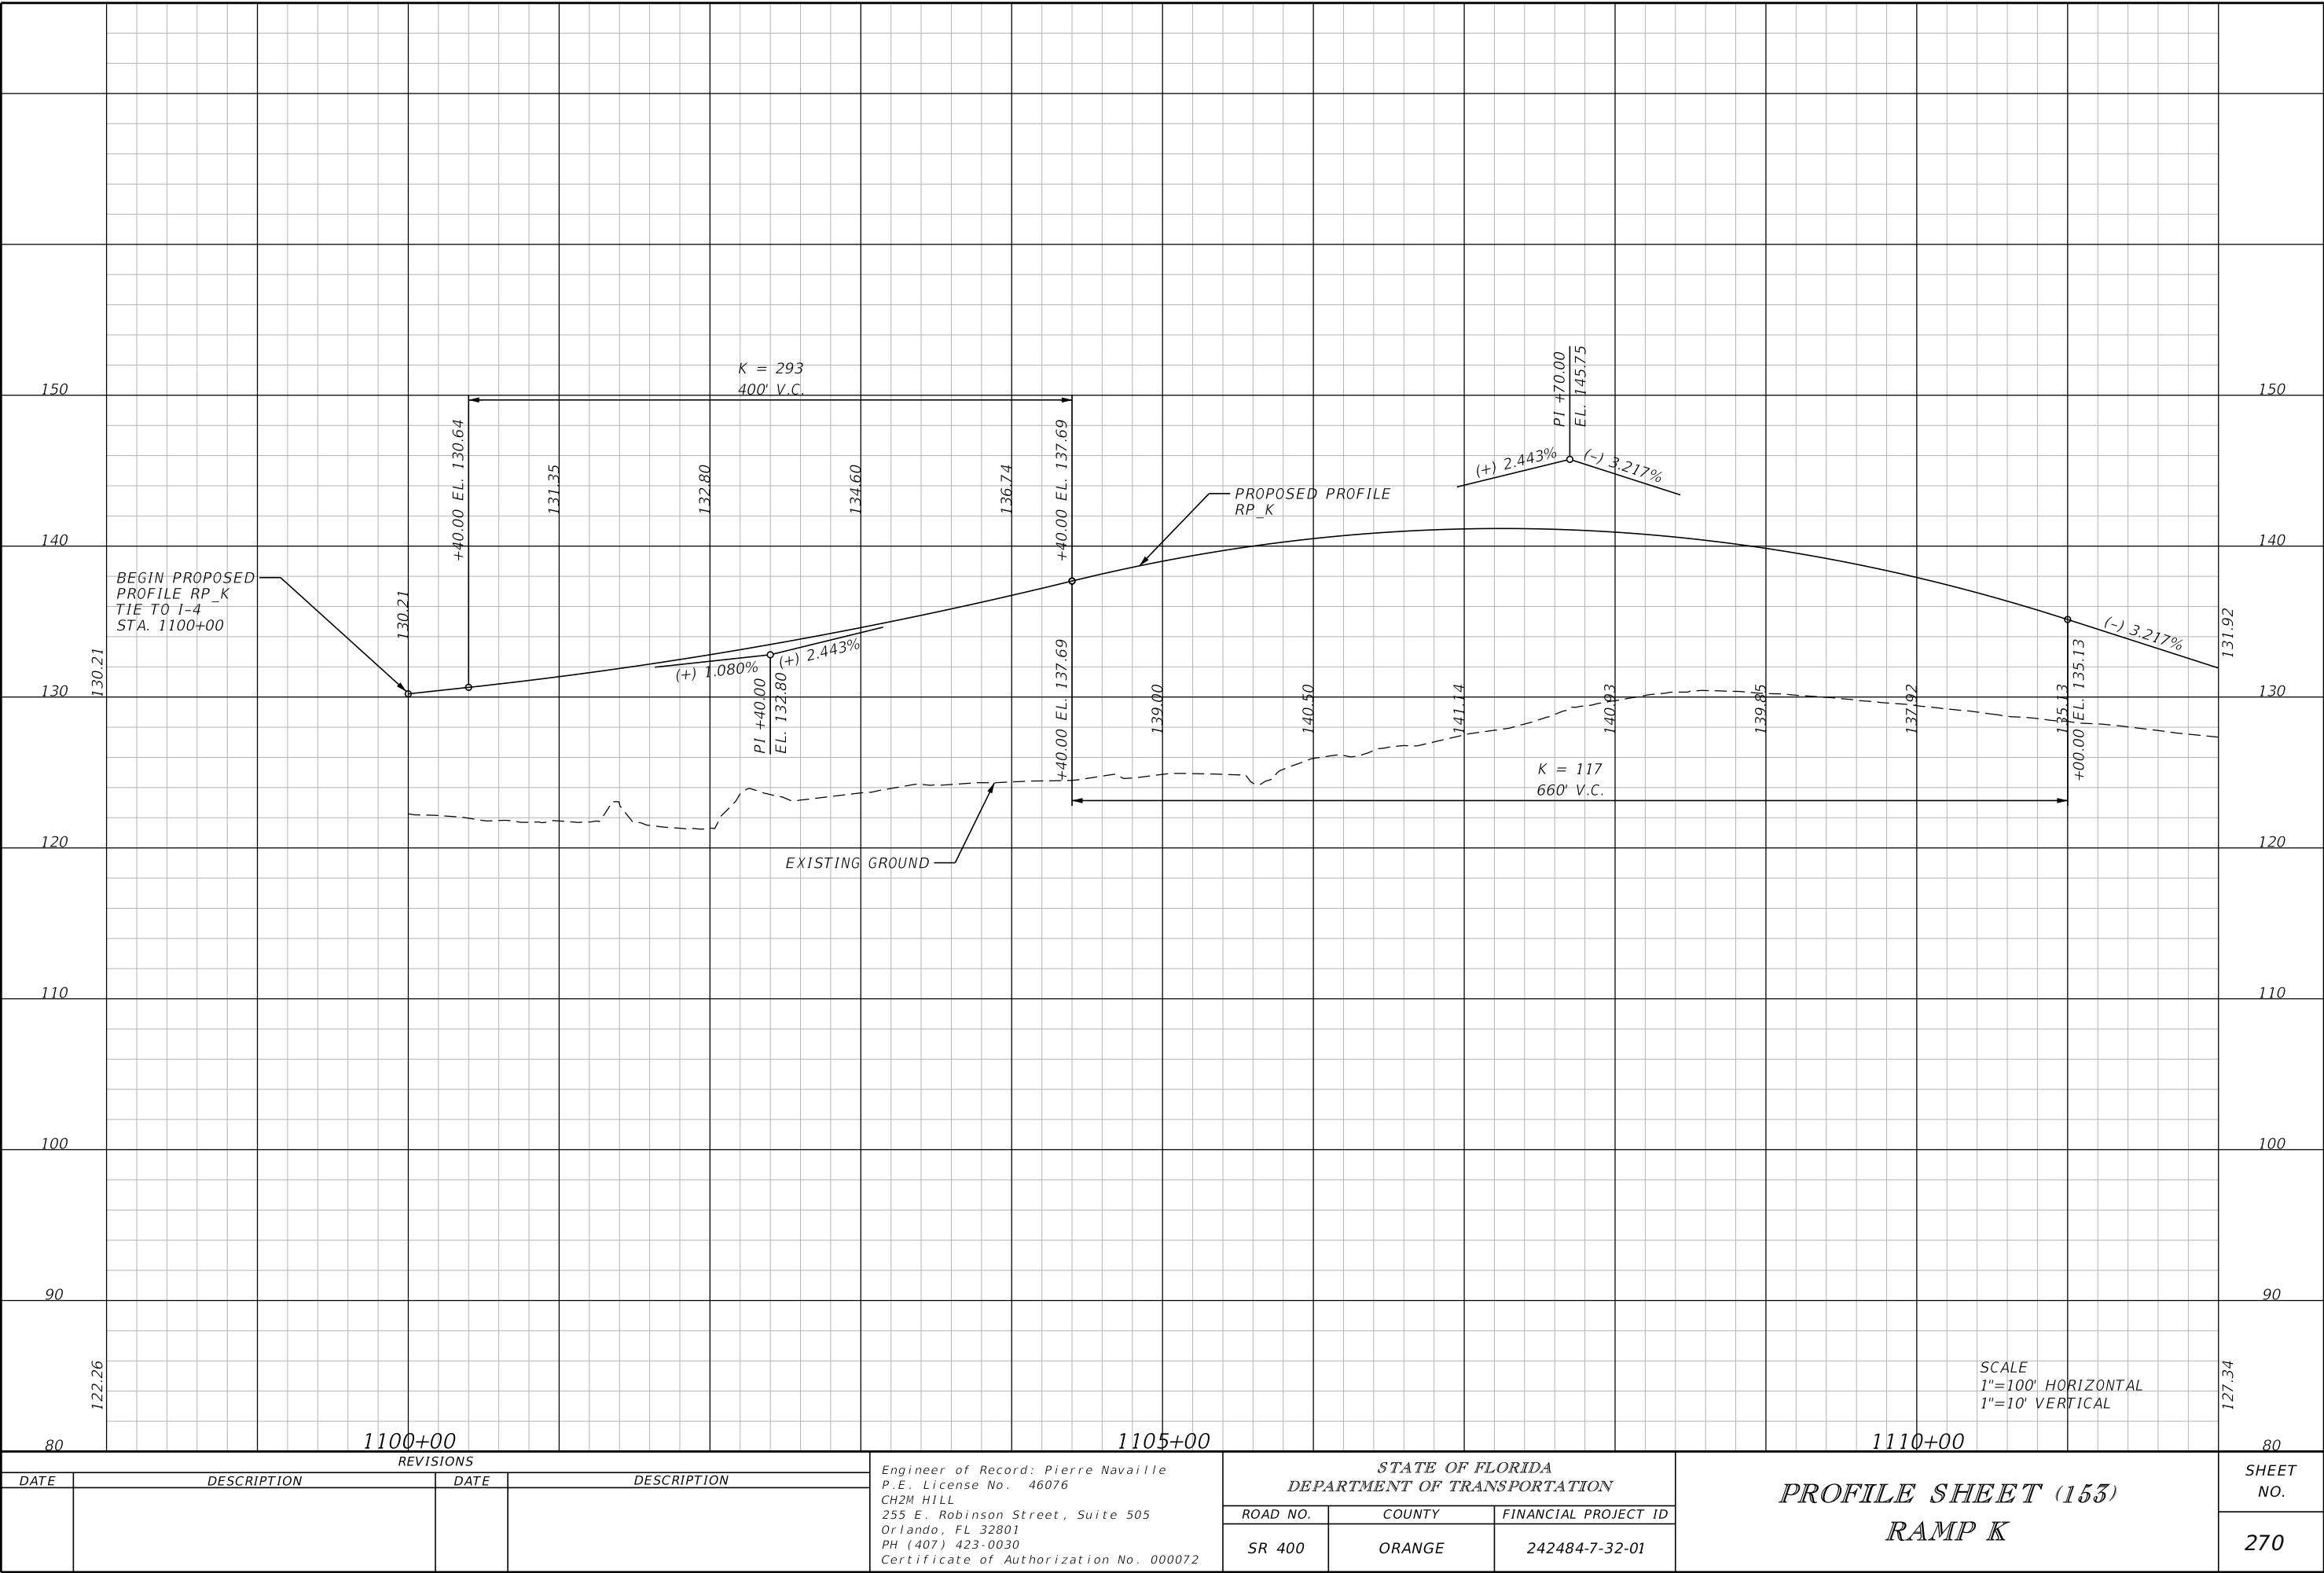


THE OFFICIAL RECORD OF THIS SHEET IS THE ELECTRONIC FILE DIGITALLY SIGNED AND SEALED UNDER RULE 61G15-23.004, F.A.C.

REVISIONS				Engineer of Record: Pierre Navaille P.E. License No. 46076 CH2M HILL 255 E. Robinson Street, Suite 505 Orlando, FL 32801 PH (407) 423-0030 Certificate of Authorization No. 000072	STATE OF FLORIDA DEPARTMENT OF TRANSPORTATION			PROFILE SHEET (153) RAMP K	SHEET NO.
DATE	DESCRIPTION	DATE	DESCRIPTION		ROAD NO.	COUNTY	FINANCIAL PROJECT ID		270
					SR 400	ORANGE	242484-7-32-01		

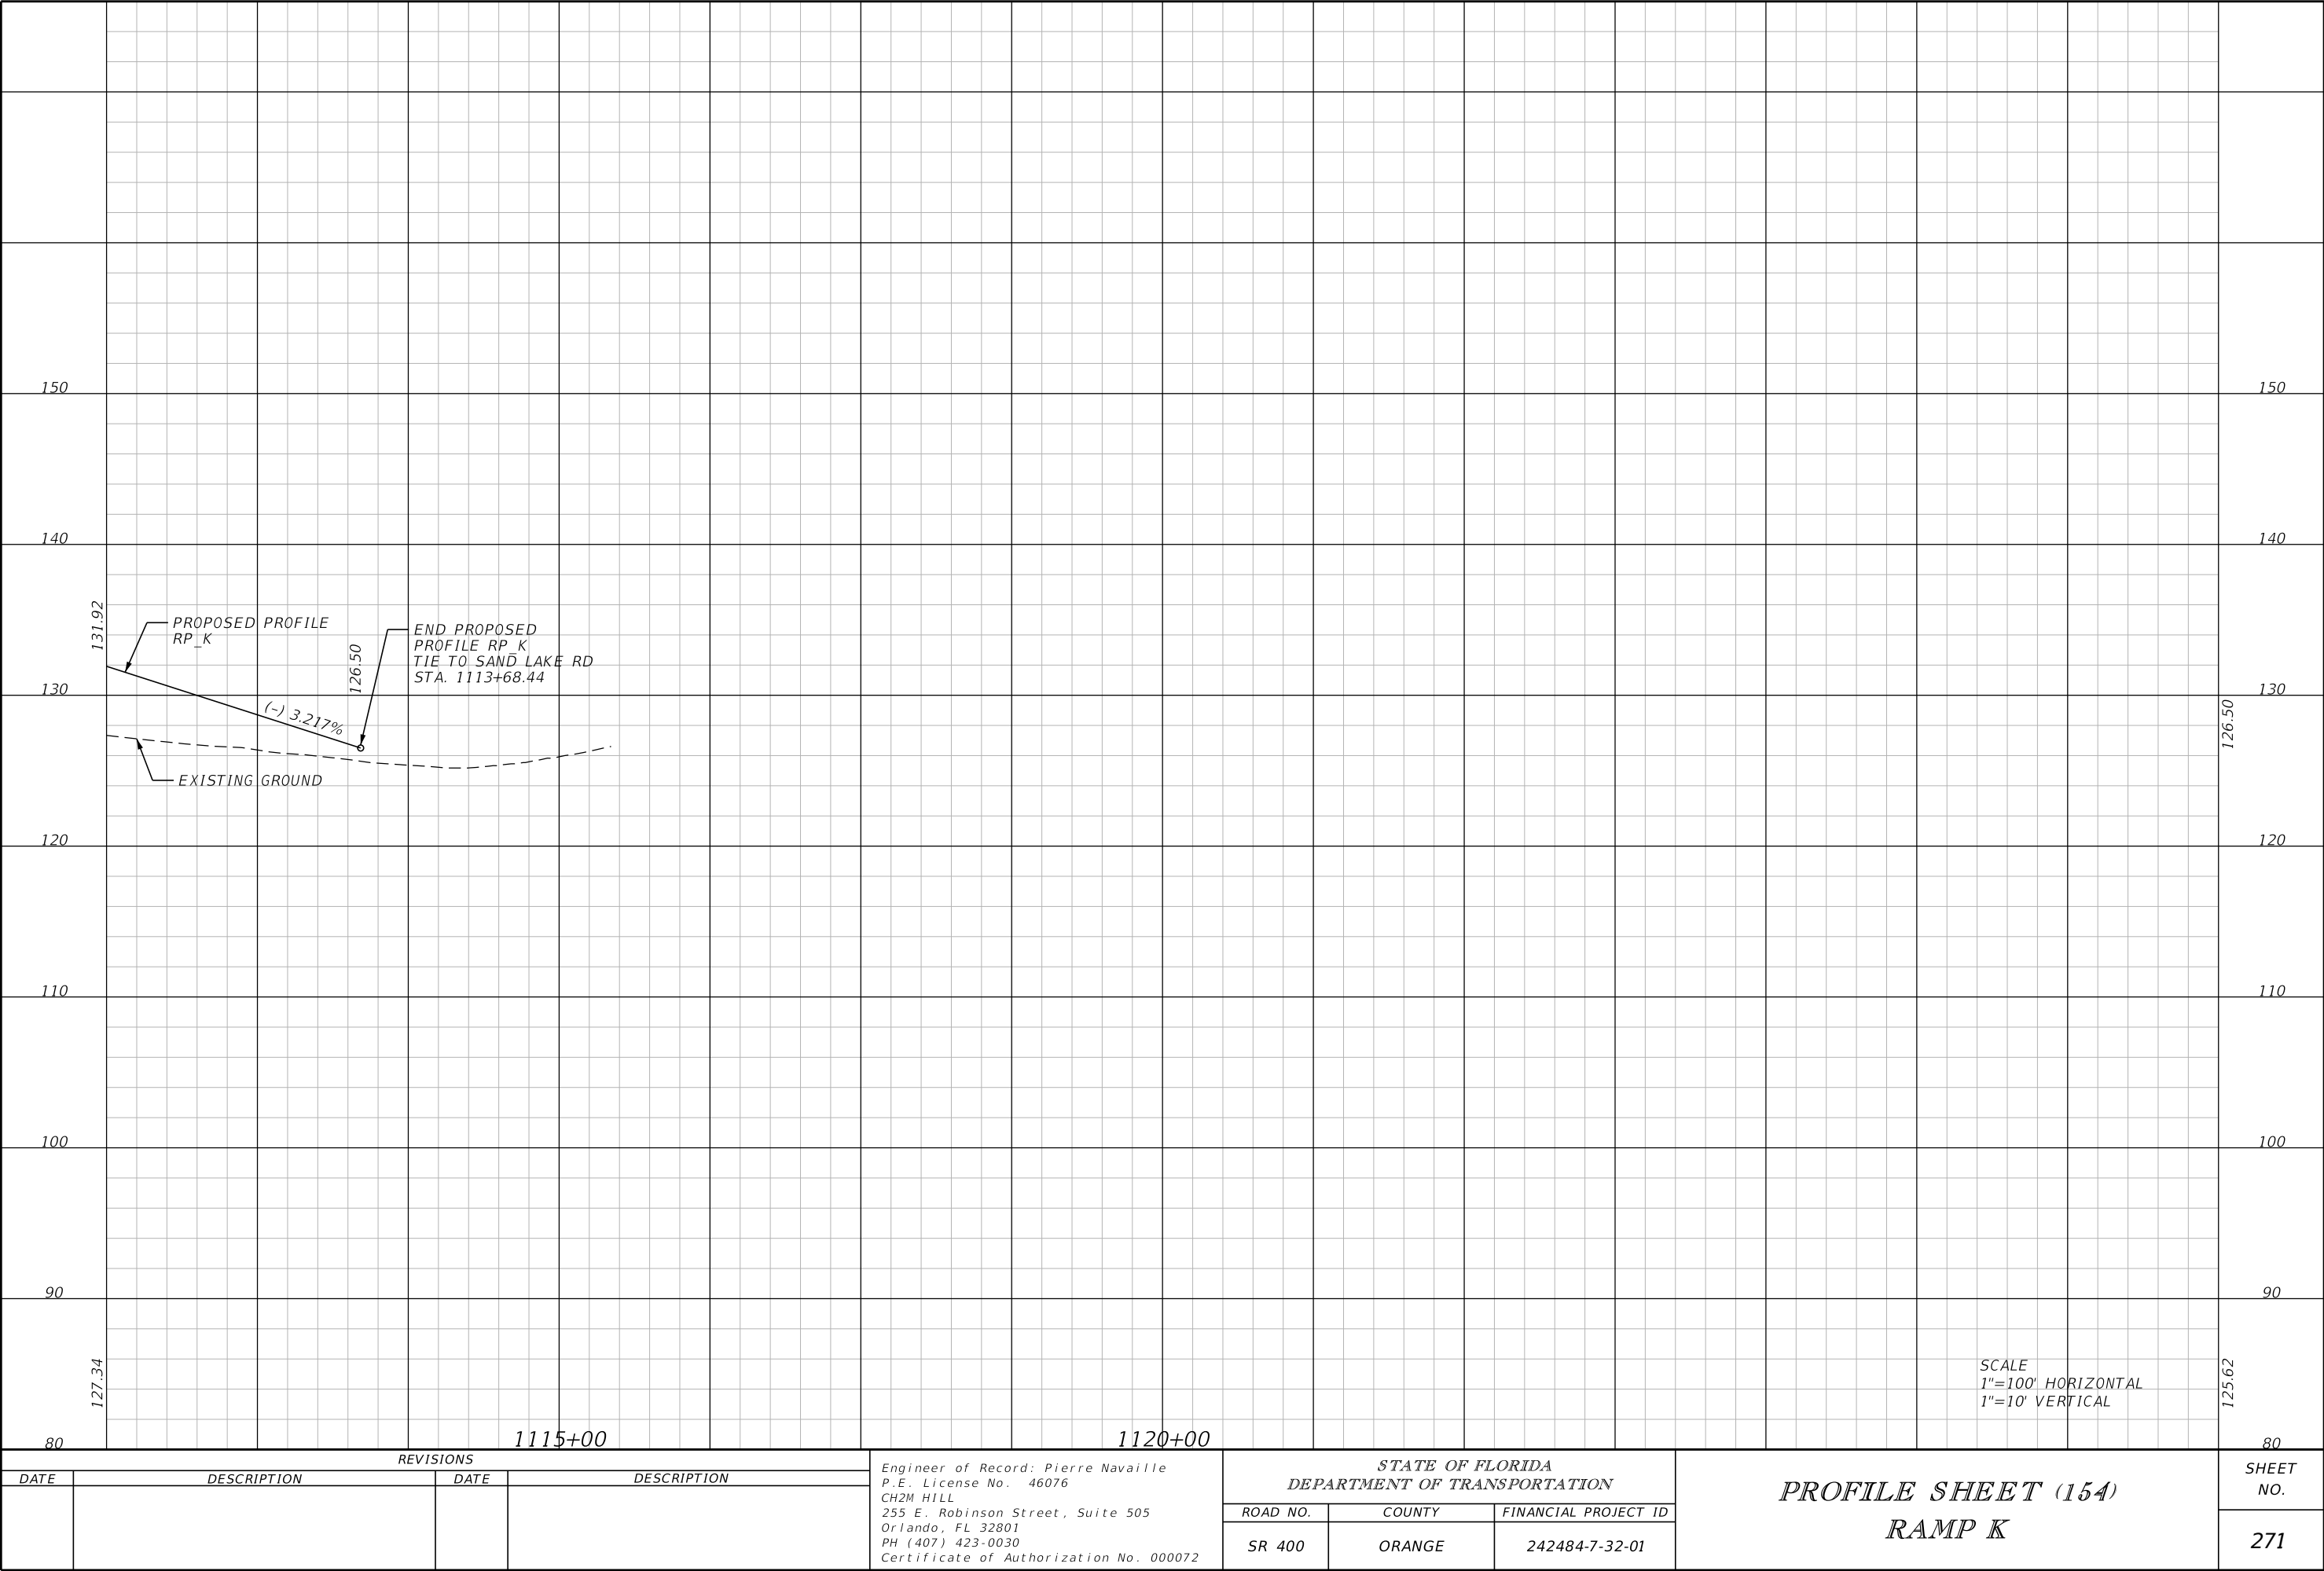

THE OFFICIAL RECORD OF THIS SHEET IS THE ELECTRONIC FILE DIGITALLY SIGNED AND SEALED UNDER RULE 61G15-23.004, F.A.C.

REVISIONS				Engineer of Record: Pierre Navaille P.E. License No. 46076 CH2M HILL 255 E. Robinson Street, Suite 505 Orlando, FL 32801 PH (407) 423-0030 Certificate of Authorization No. 000072	STATE OF FLORIDA DEPARTMENT OF TRANSPORTATION			PROFILE SHEET (154) RAMP K	SHEET NO.
DATE	DESCRIPTION	DATE	DESCRIPTION		ROAD NO.	COUNTY	FINANCIAL PROJECT ID		271
					SR 400	ORANGE	242484-7-32-01		

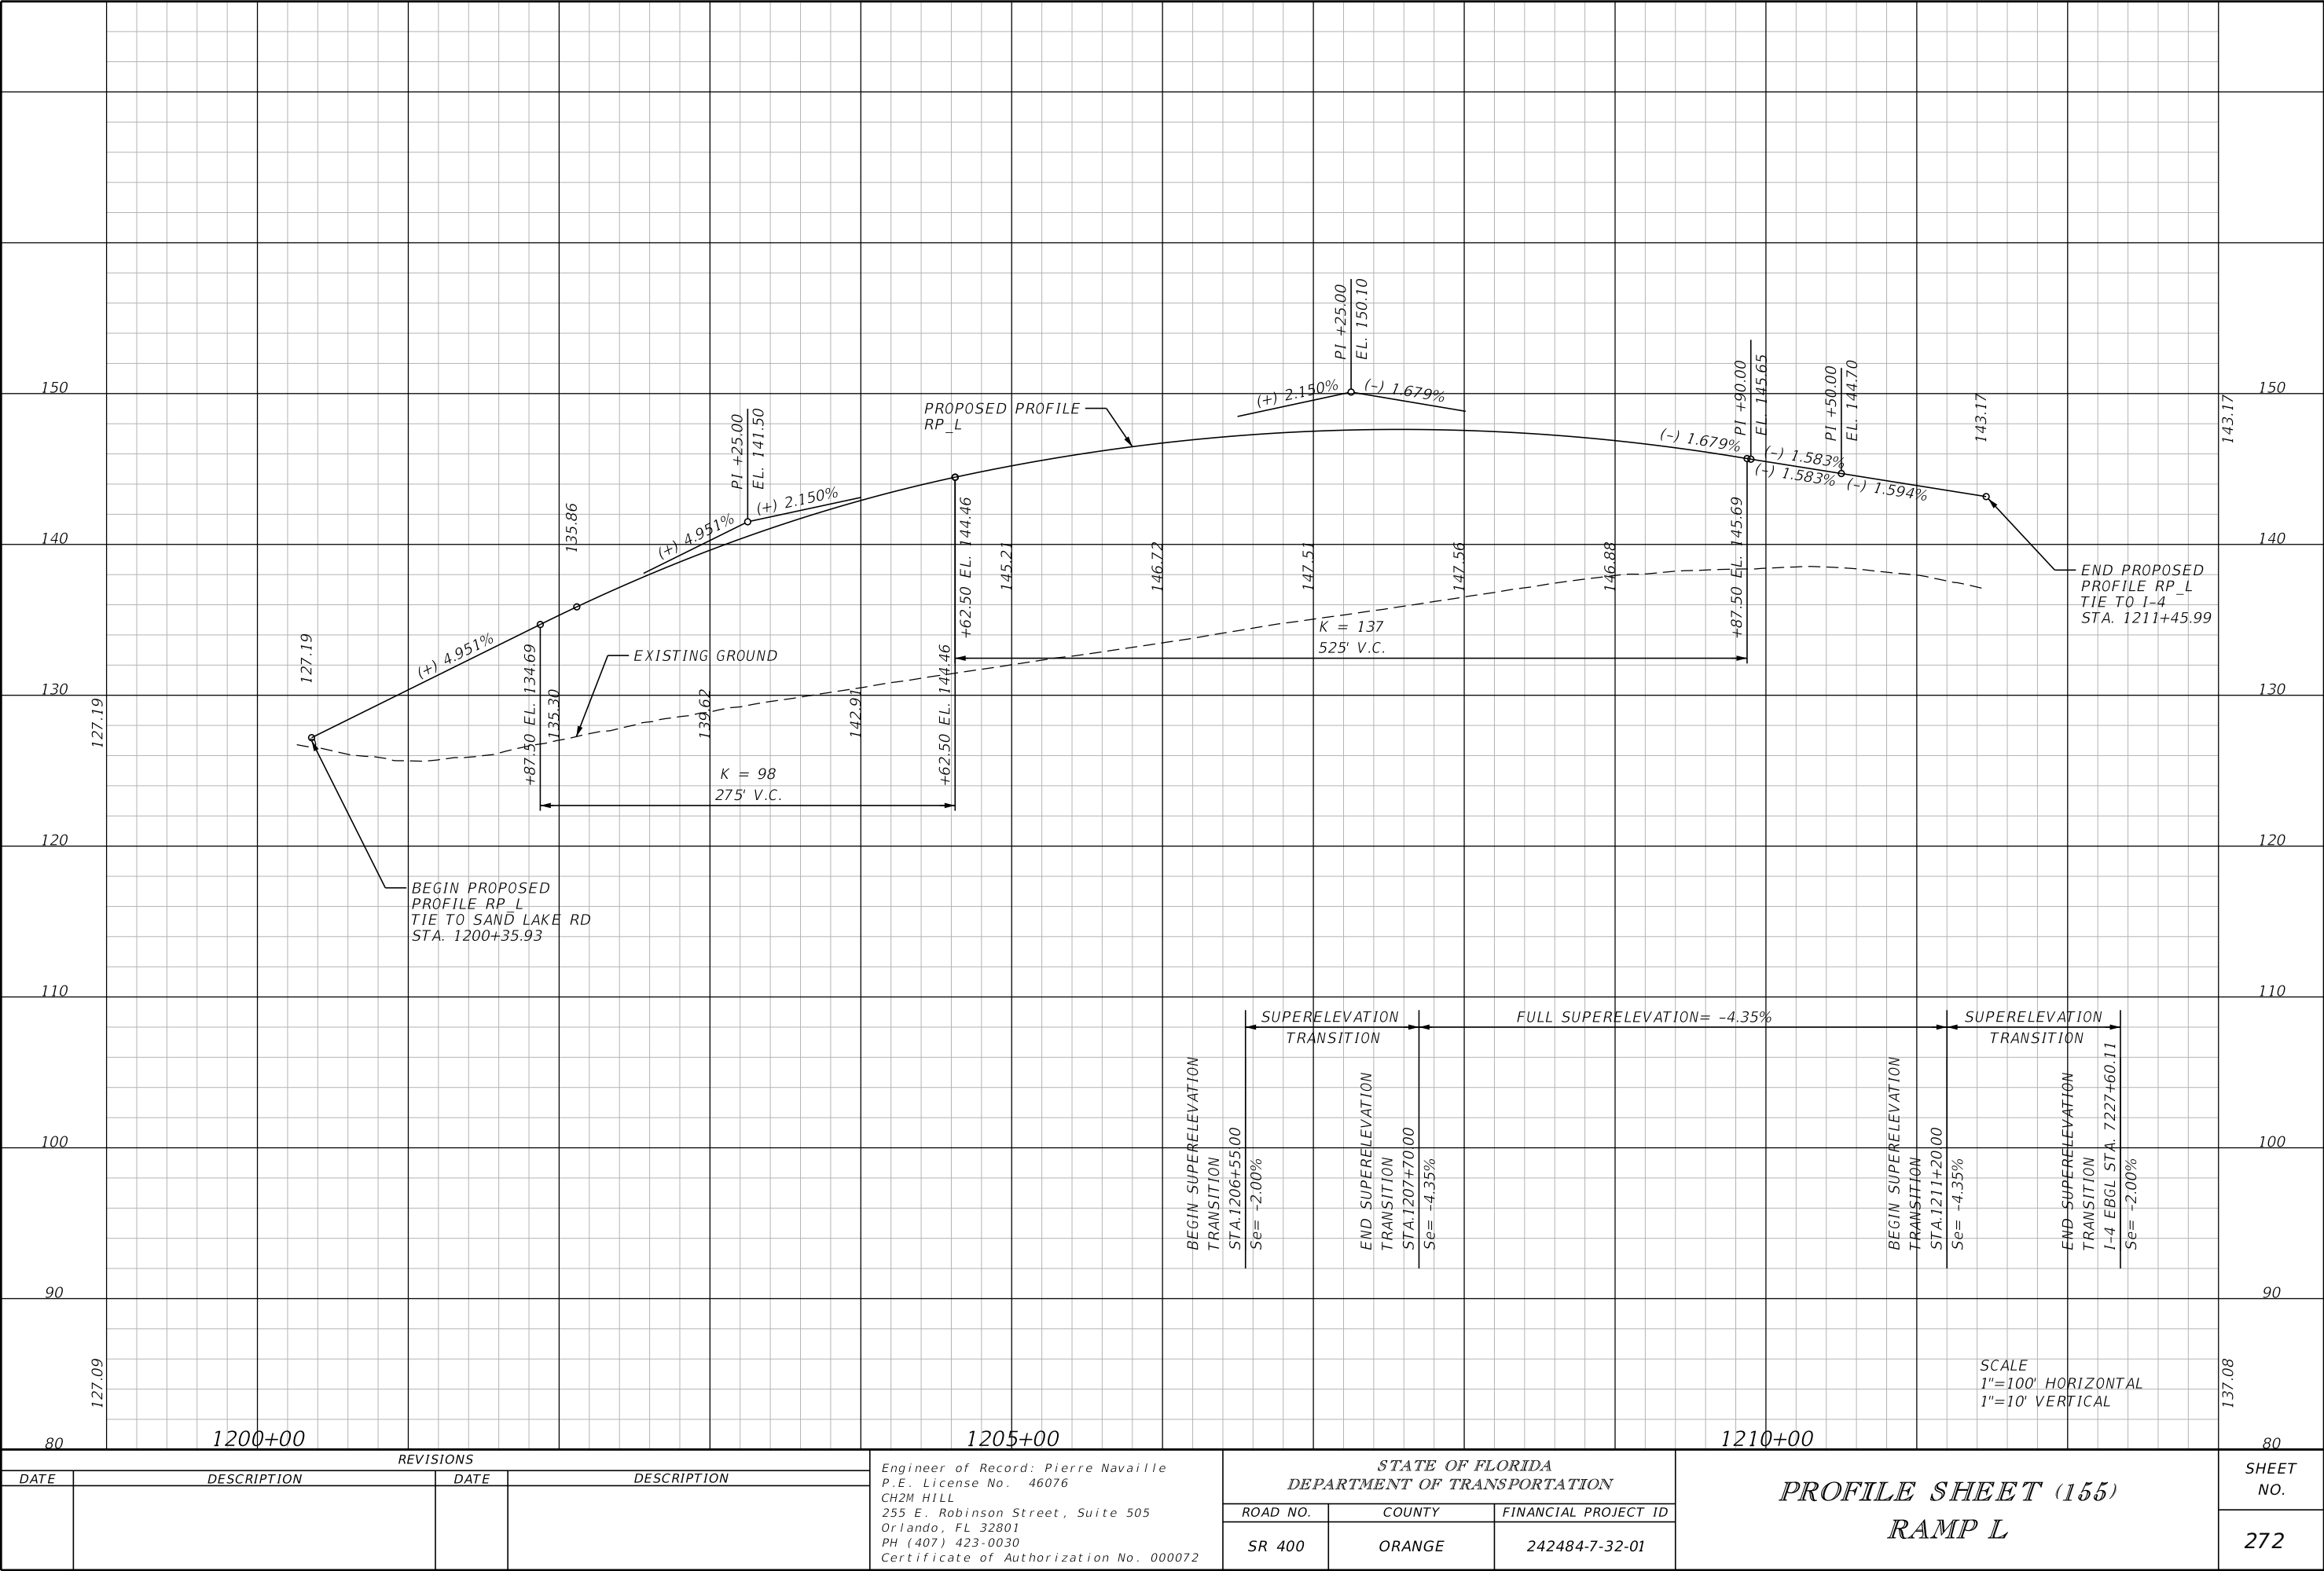


REVISIONS			
DATE	DESCRIPTION	DATE	DESCRIPTION

Engineer of Record: Pierre Navaille
P.E. License No. 46076
CH2M HILL
255 E. Robinson Street, Suite 505
Orlando, FL 32801
PH (407) 423-0030
Certificate of Authorization No. 000072


STATE OF FLORIDA DEPARTMENT OF TRANSPORTATION		
ROAD NO.	COUNTY	FINANCIAL PROJECT ID
SR 400	ORANGE	242484-7-32-01

PROFILE SHEET (155) RAMP L	
SHEET NO. 272	

THE OFFICIAL RECORD OF THIS SHEET IS THE ELECTRONIC FILE DIGITALLY SIGNED AND SEALED UNDER RULE 61G15-23.004, F.A.C.

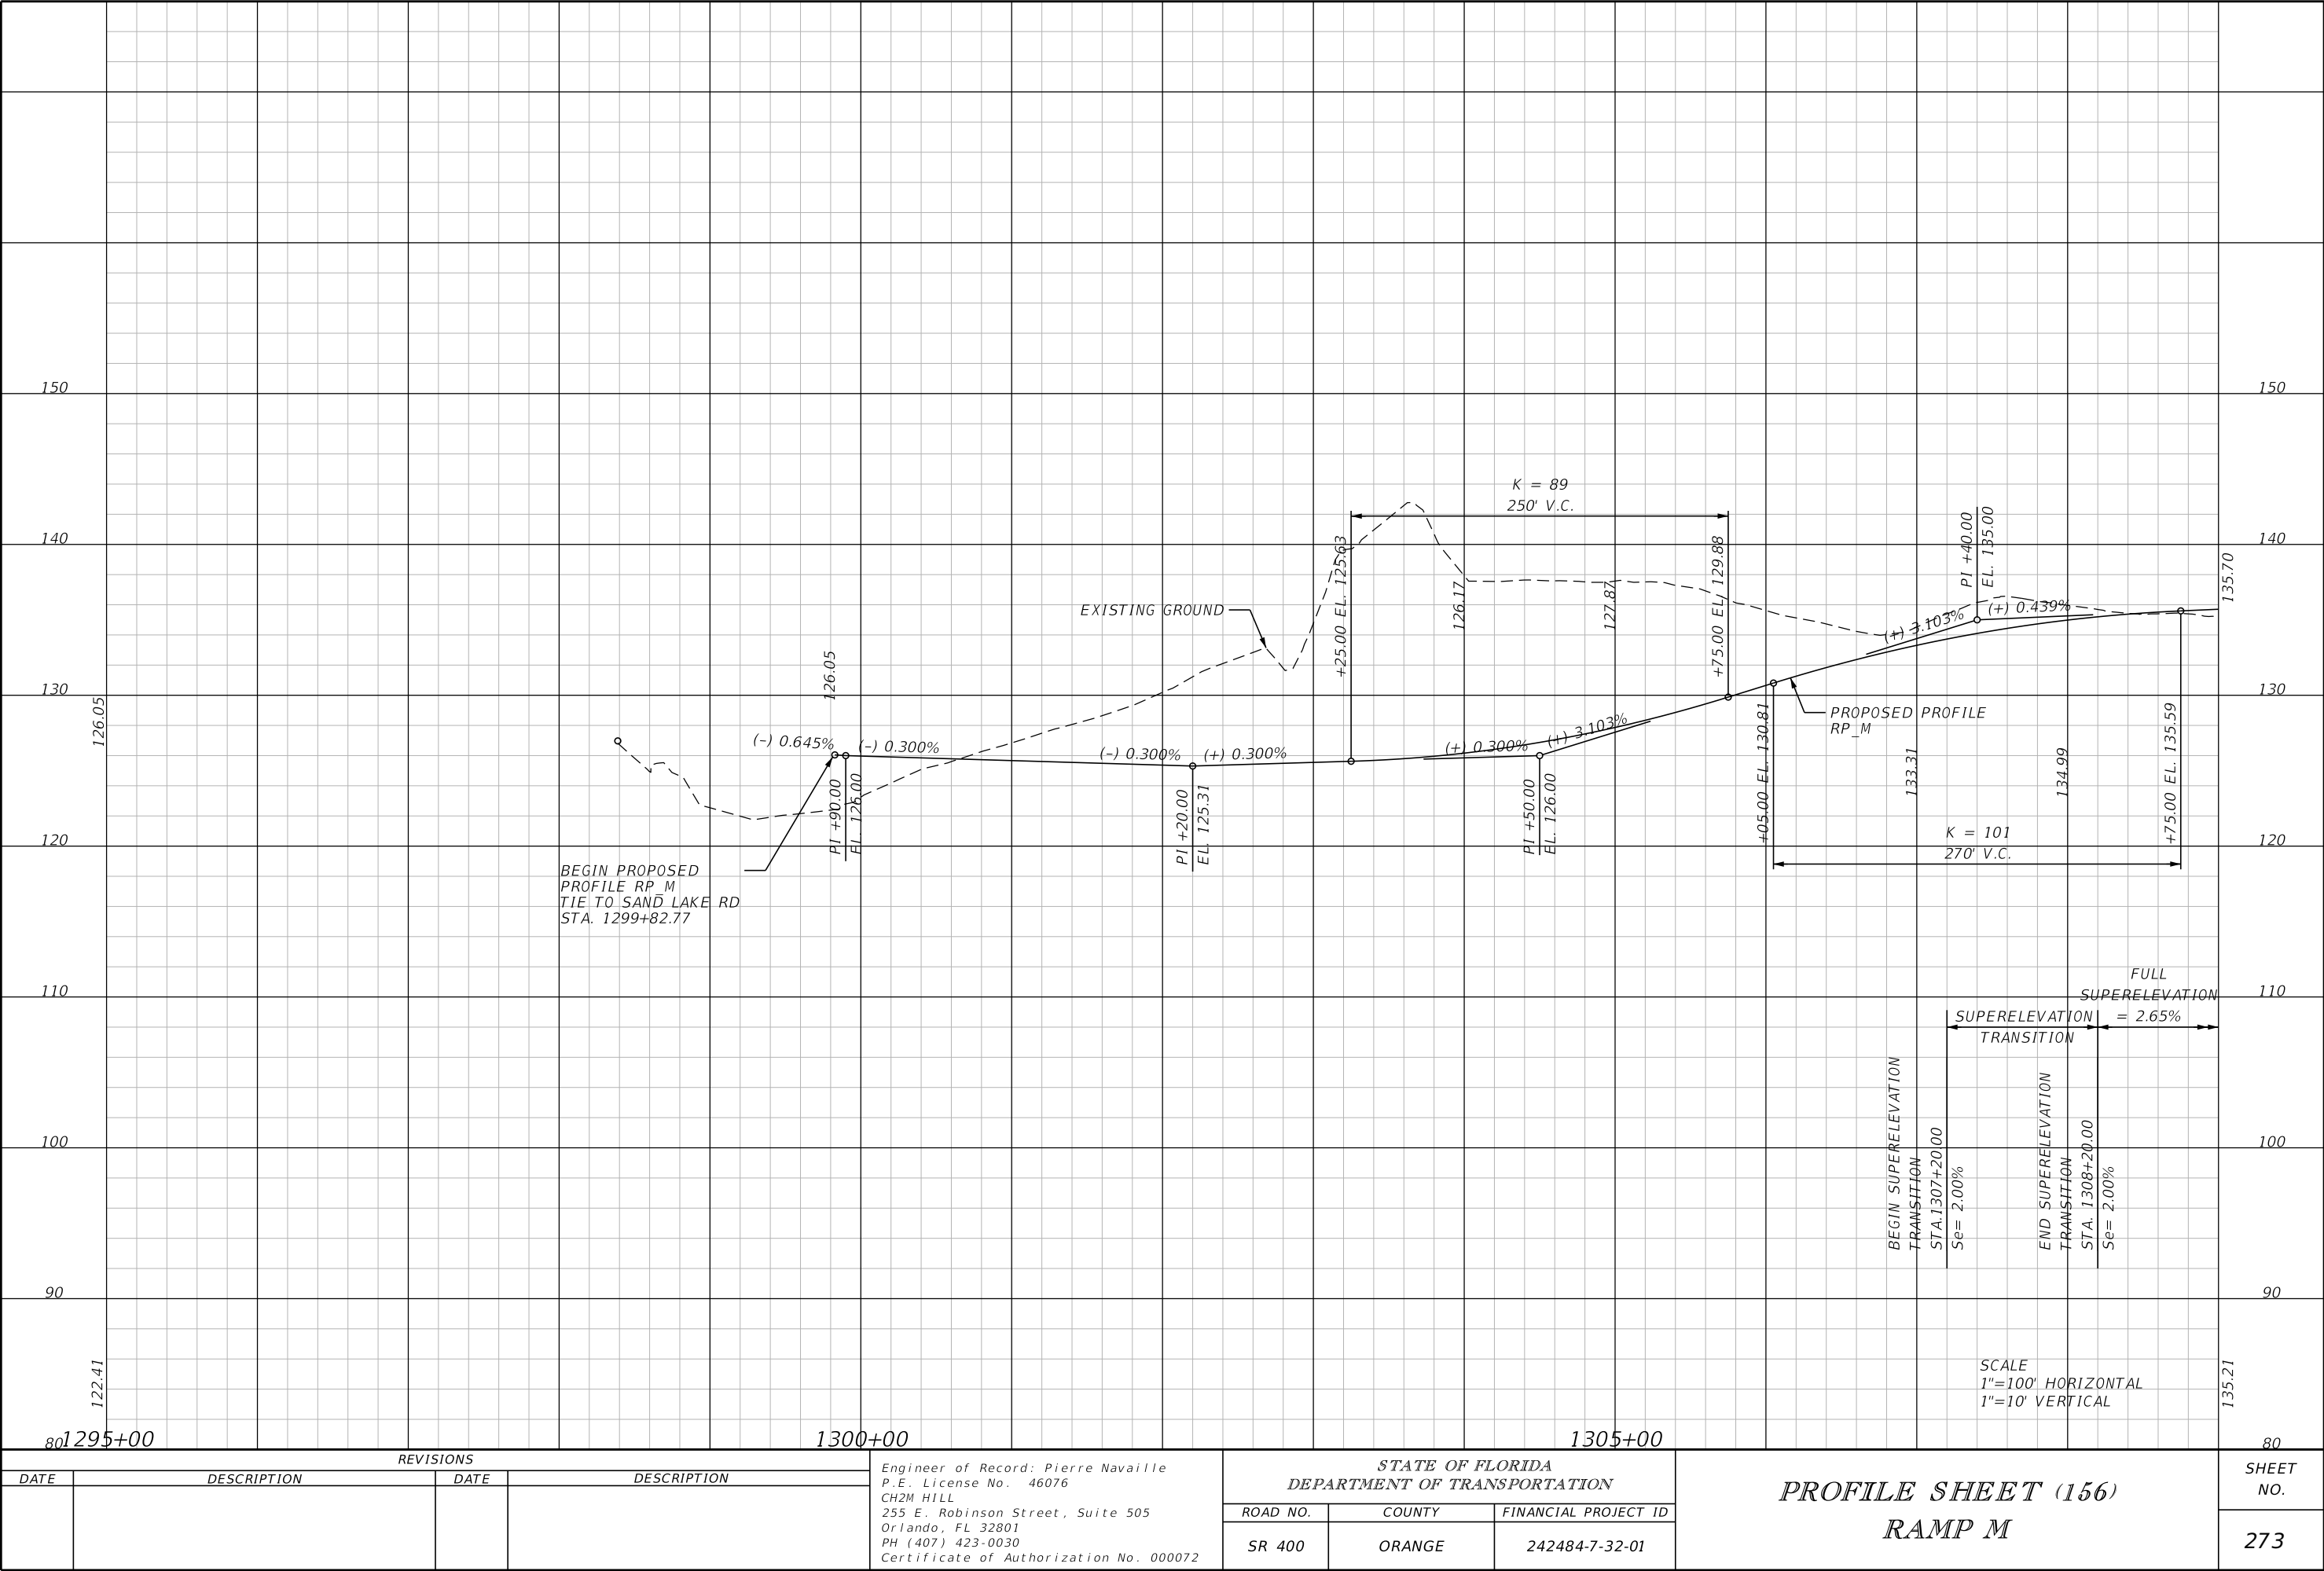


REVISIONS				Engineer of Record: Pierre Navaille P.E. License No. 46076 CH2M HILL 255 E. Robinson Street, Suite 505 Orlando, FL 32801 PH (407) 423-0030 Certificate of Authorization No. 000072	STATE OF FLORIDA DEPARTMENT OF TRANSPORTATION			PROFILE SHEET (156) RAMP M		SHEET NO. 273
DATE	DESCRIPTION	DATE	DESCRIPTION		ROAD NO.	COUNTY	FINANCIAL PROJECT ID			
					SR 400	ORANGE	242484-7-32-01			

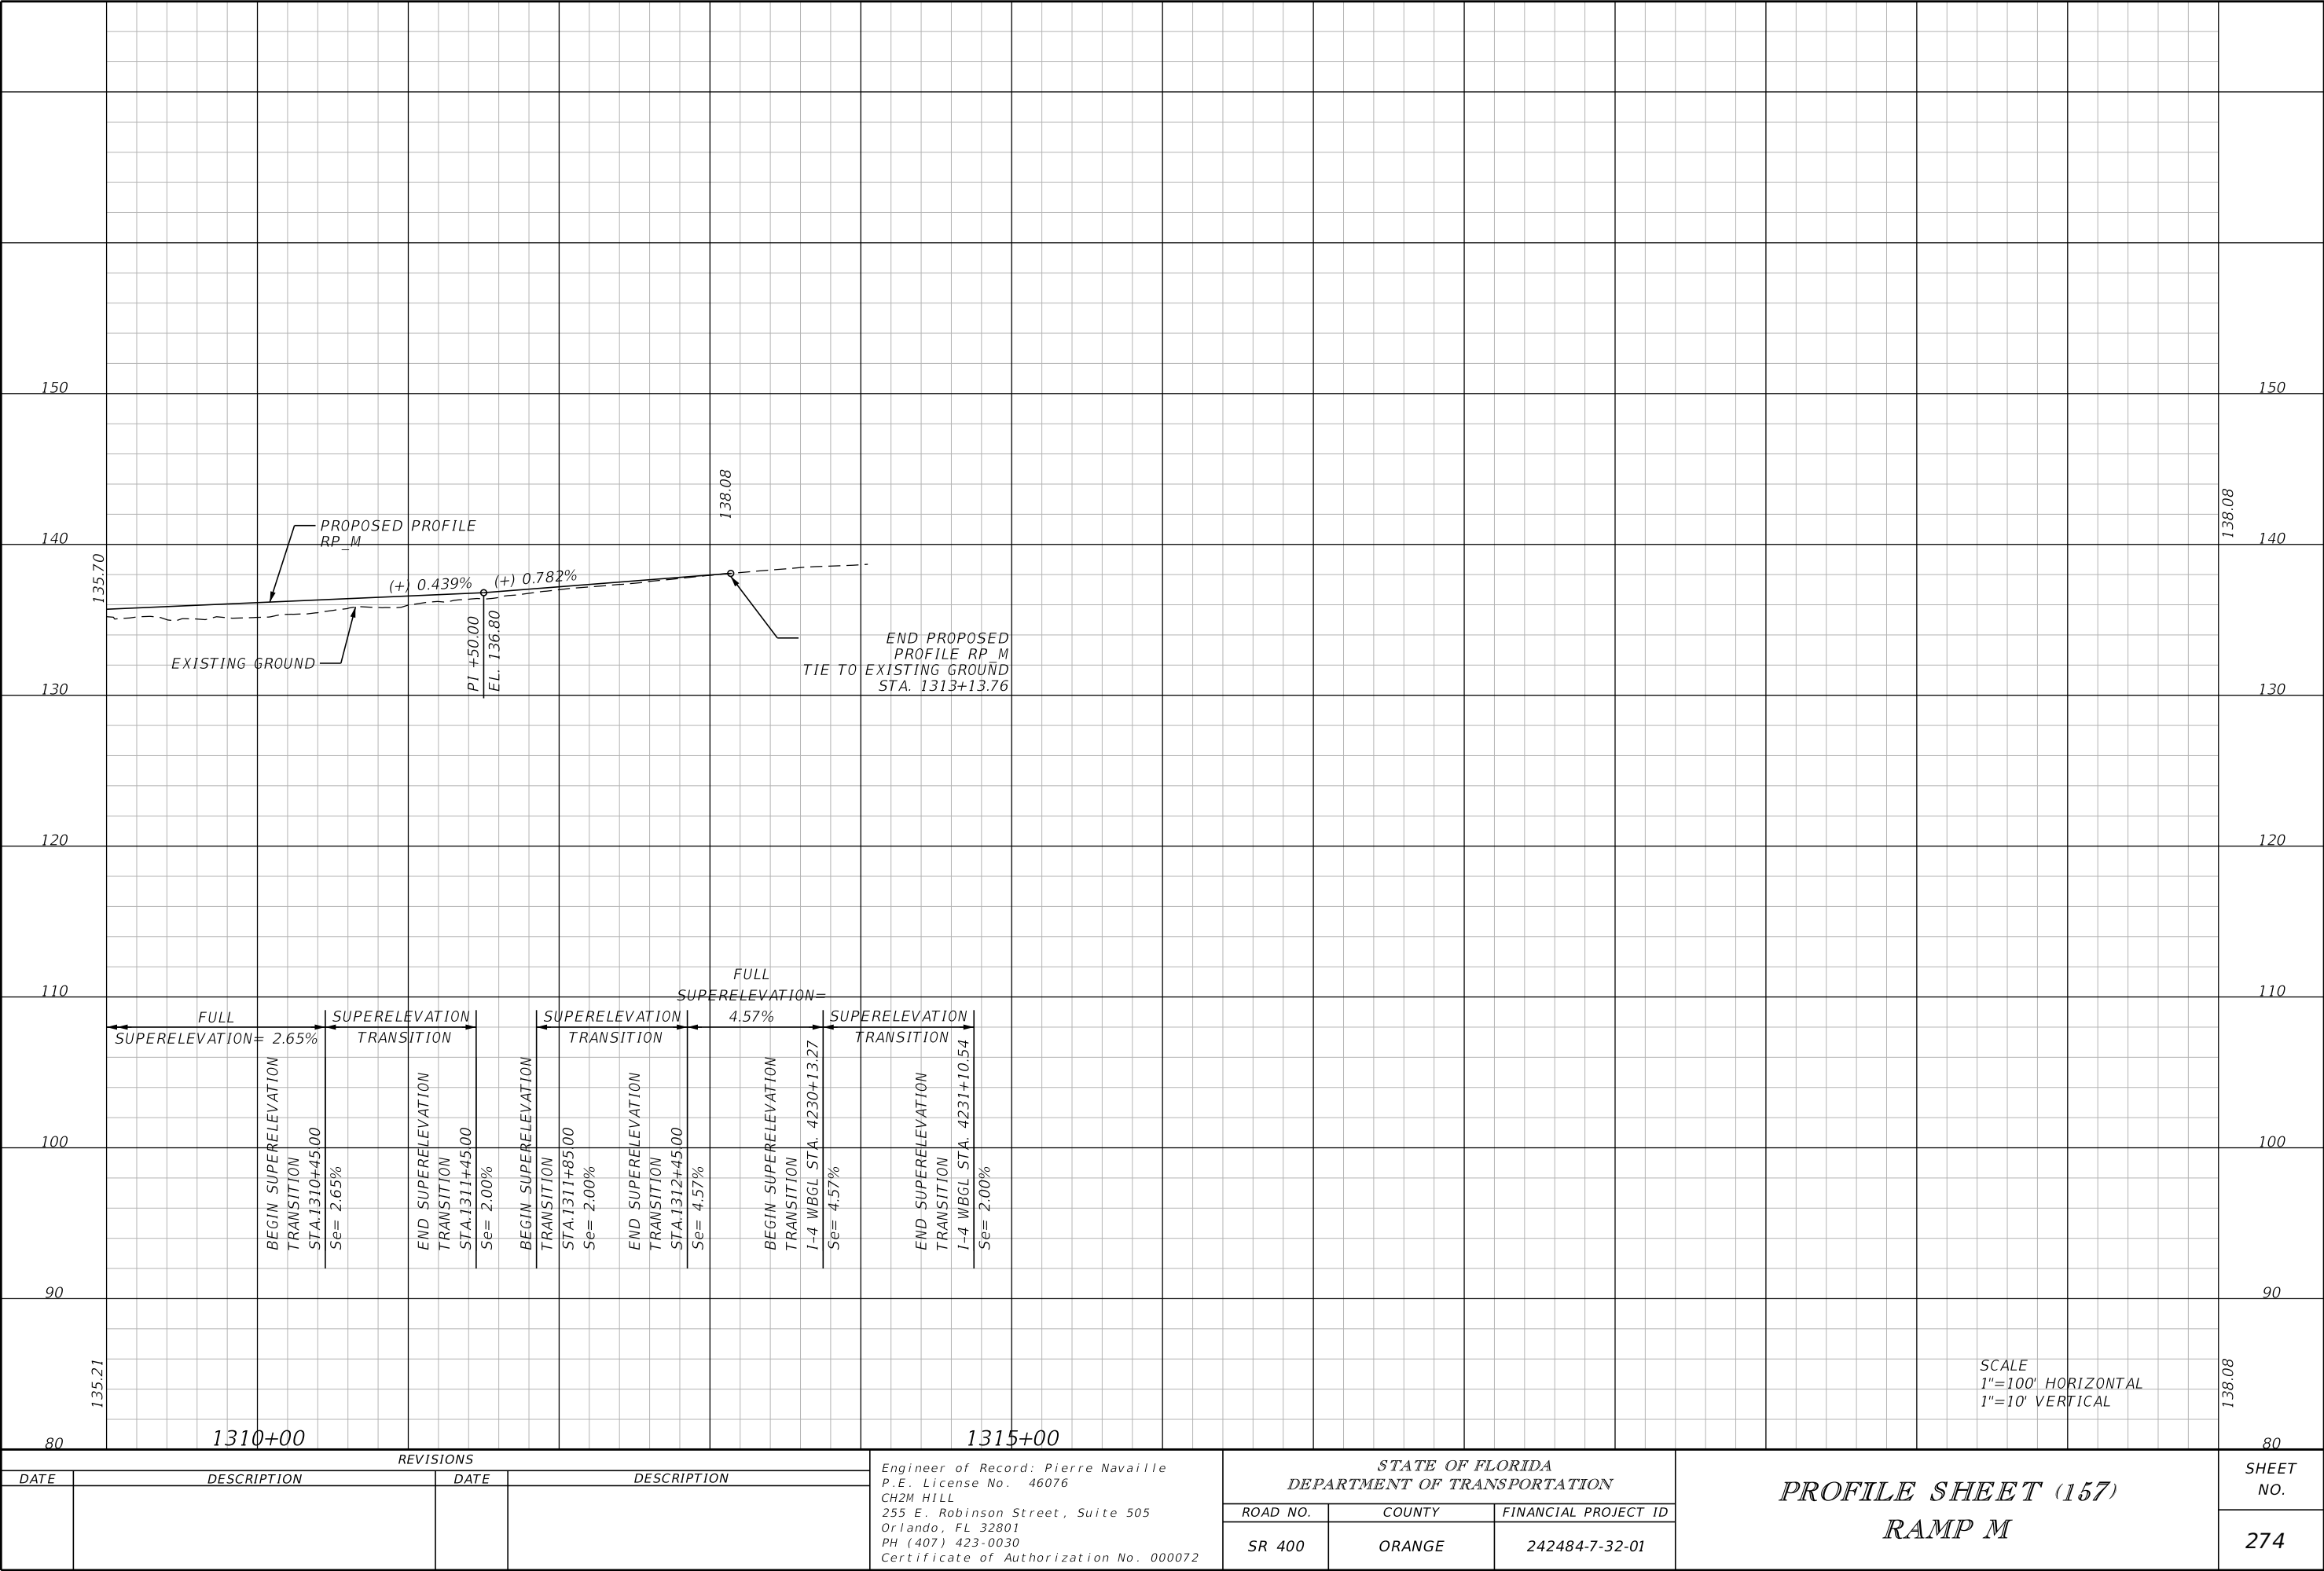


THE OFFICIAL RECORD OF THIS SHEET IS THE ELECTRONIC FILE DIGITALLY SIGNED AND SEALED UNDER RULE 61G15-23.004, F.A.C.

REVISIONS				Engineer of Record: Pierre Navaille P.E. License No. 46076 CH2M HILL 255 E. Robinson Street, Suite 505 Orlando, FL 32801 PH (407) 423-0030 Certificate of Authorization No. 000072	STATE OF FLORIDA DEPARTMENT OF TRANSPORTATION			PROFILE SHEET (157) RAMP M		SHEET NO. 274
DATE	DESCRIPTION	DATE	DESCRIPTION		ROAD NO.	COUNTY	FINANCIAL PROJECT ID			
					SR 400	ORANGE	242484-7-32-01			

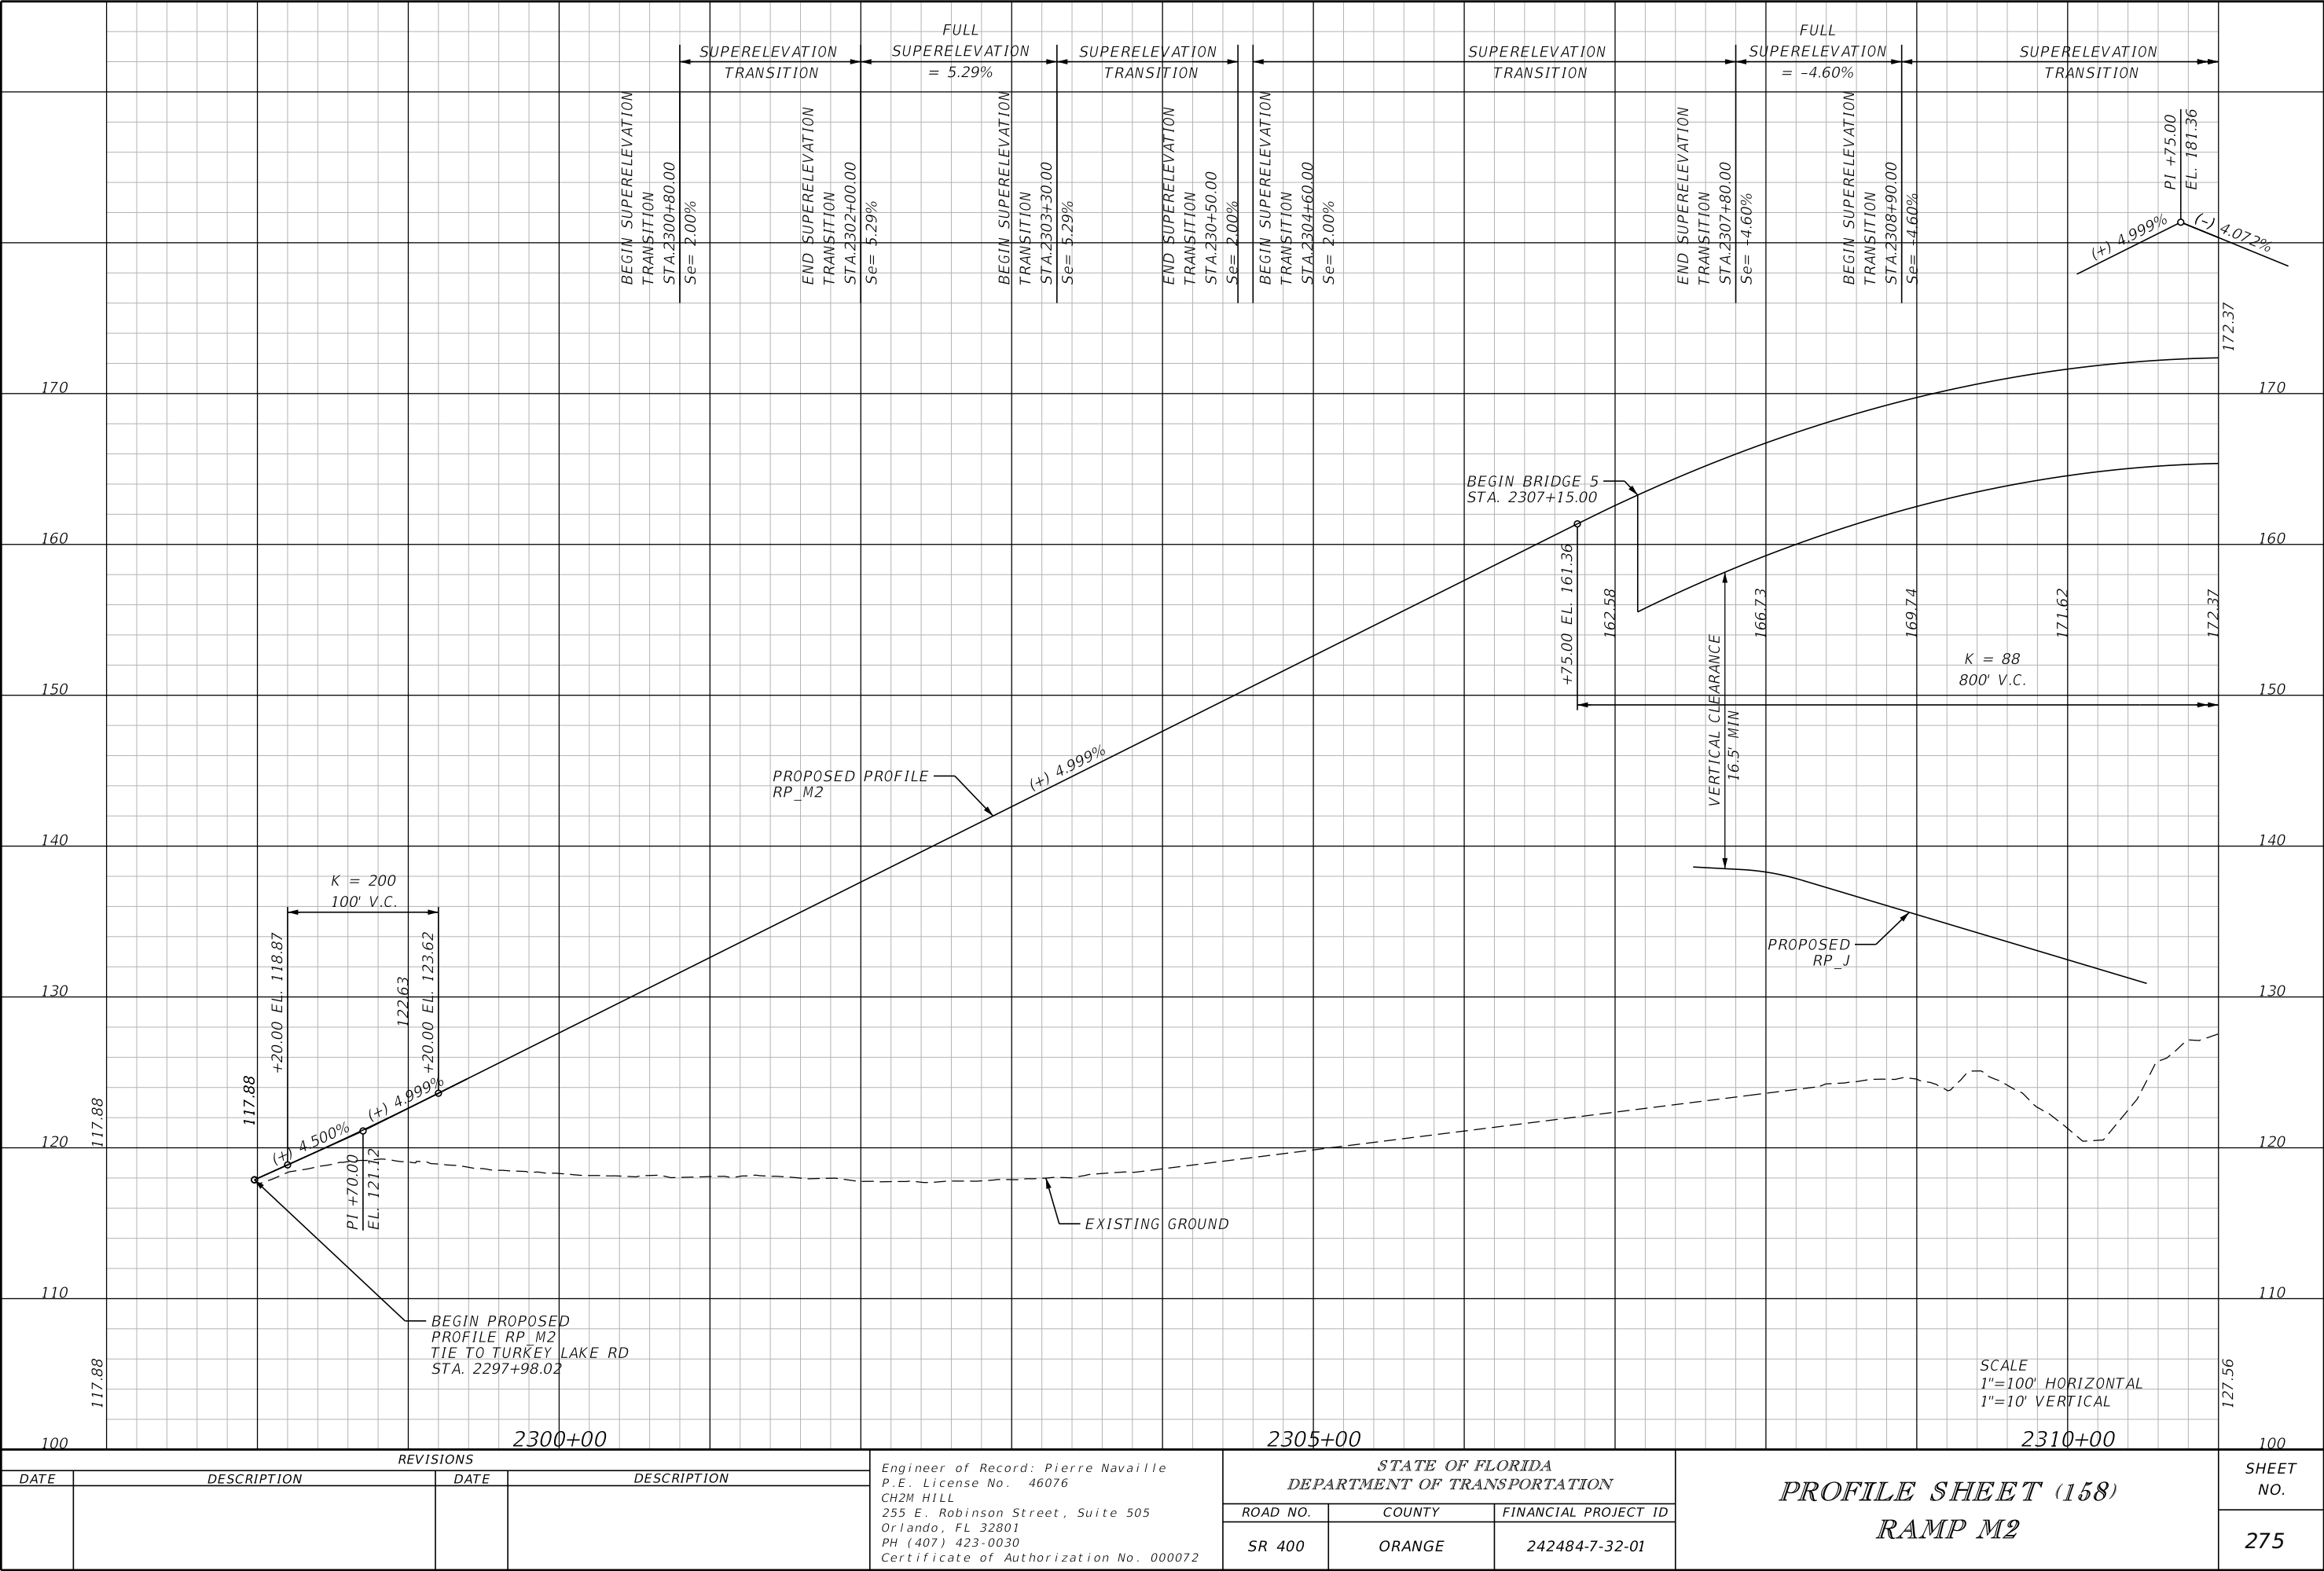


THE OFFICIAL RECORD OF THIS SHEET IS THE ELECTRONIC FILE DIGITALLY SIGNED AND SEALED UNDER RULE 61G15-23.004, F.A.C.

REVISIONS				Engineer of Record: Pierre Navaille P.E. License No. 46076 CH2M HILL 255 E. Robinson Street, Suite 505 Orlando, FL 32801 PH (407) 423-0030 Certificate of Authorization No. 000072	STATE OF FLORIDA DEPARTMENT OF TRANSPORTATION			PROFILE SHEET (158) RAMP M2		SHEET NO.
DATE	DESCRIPTION	DATE	DESCRIPTION							
					ROAD NO.	COUNTY	FINANCIAL PROJECT ID			
					SR 400	ORANGE	242484-7-32-01			275

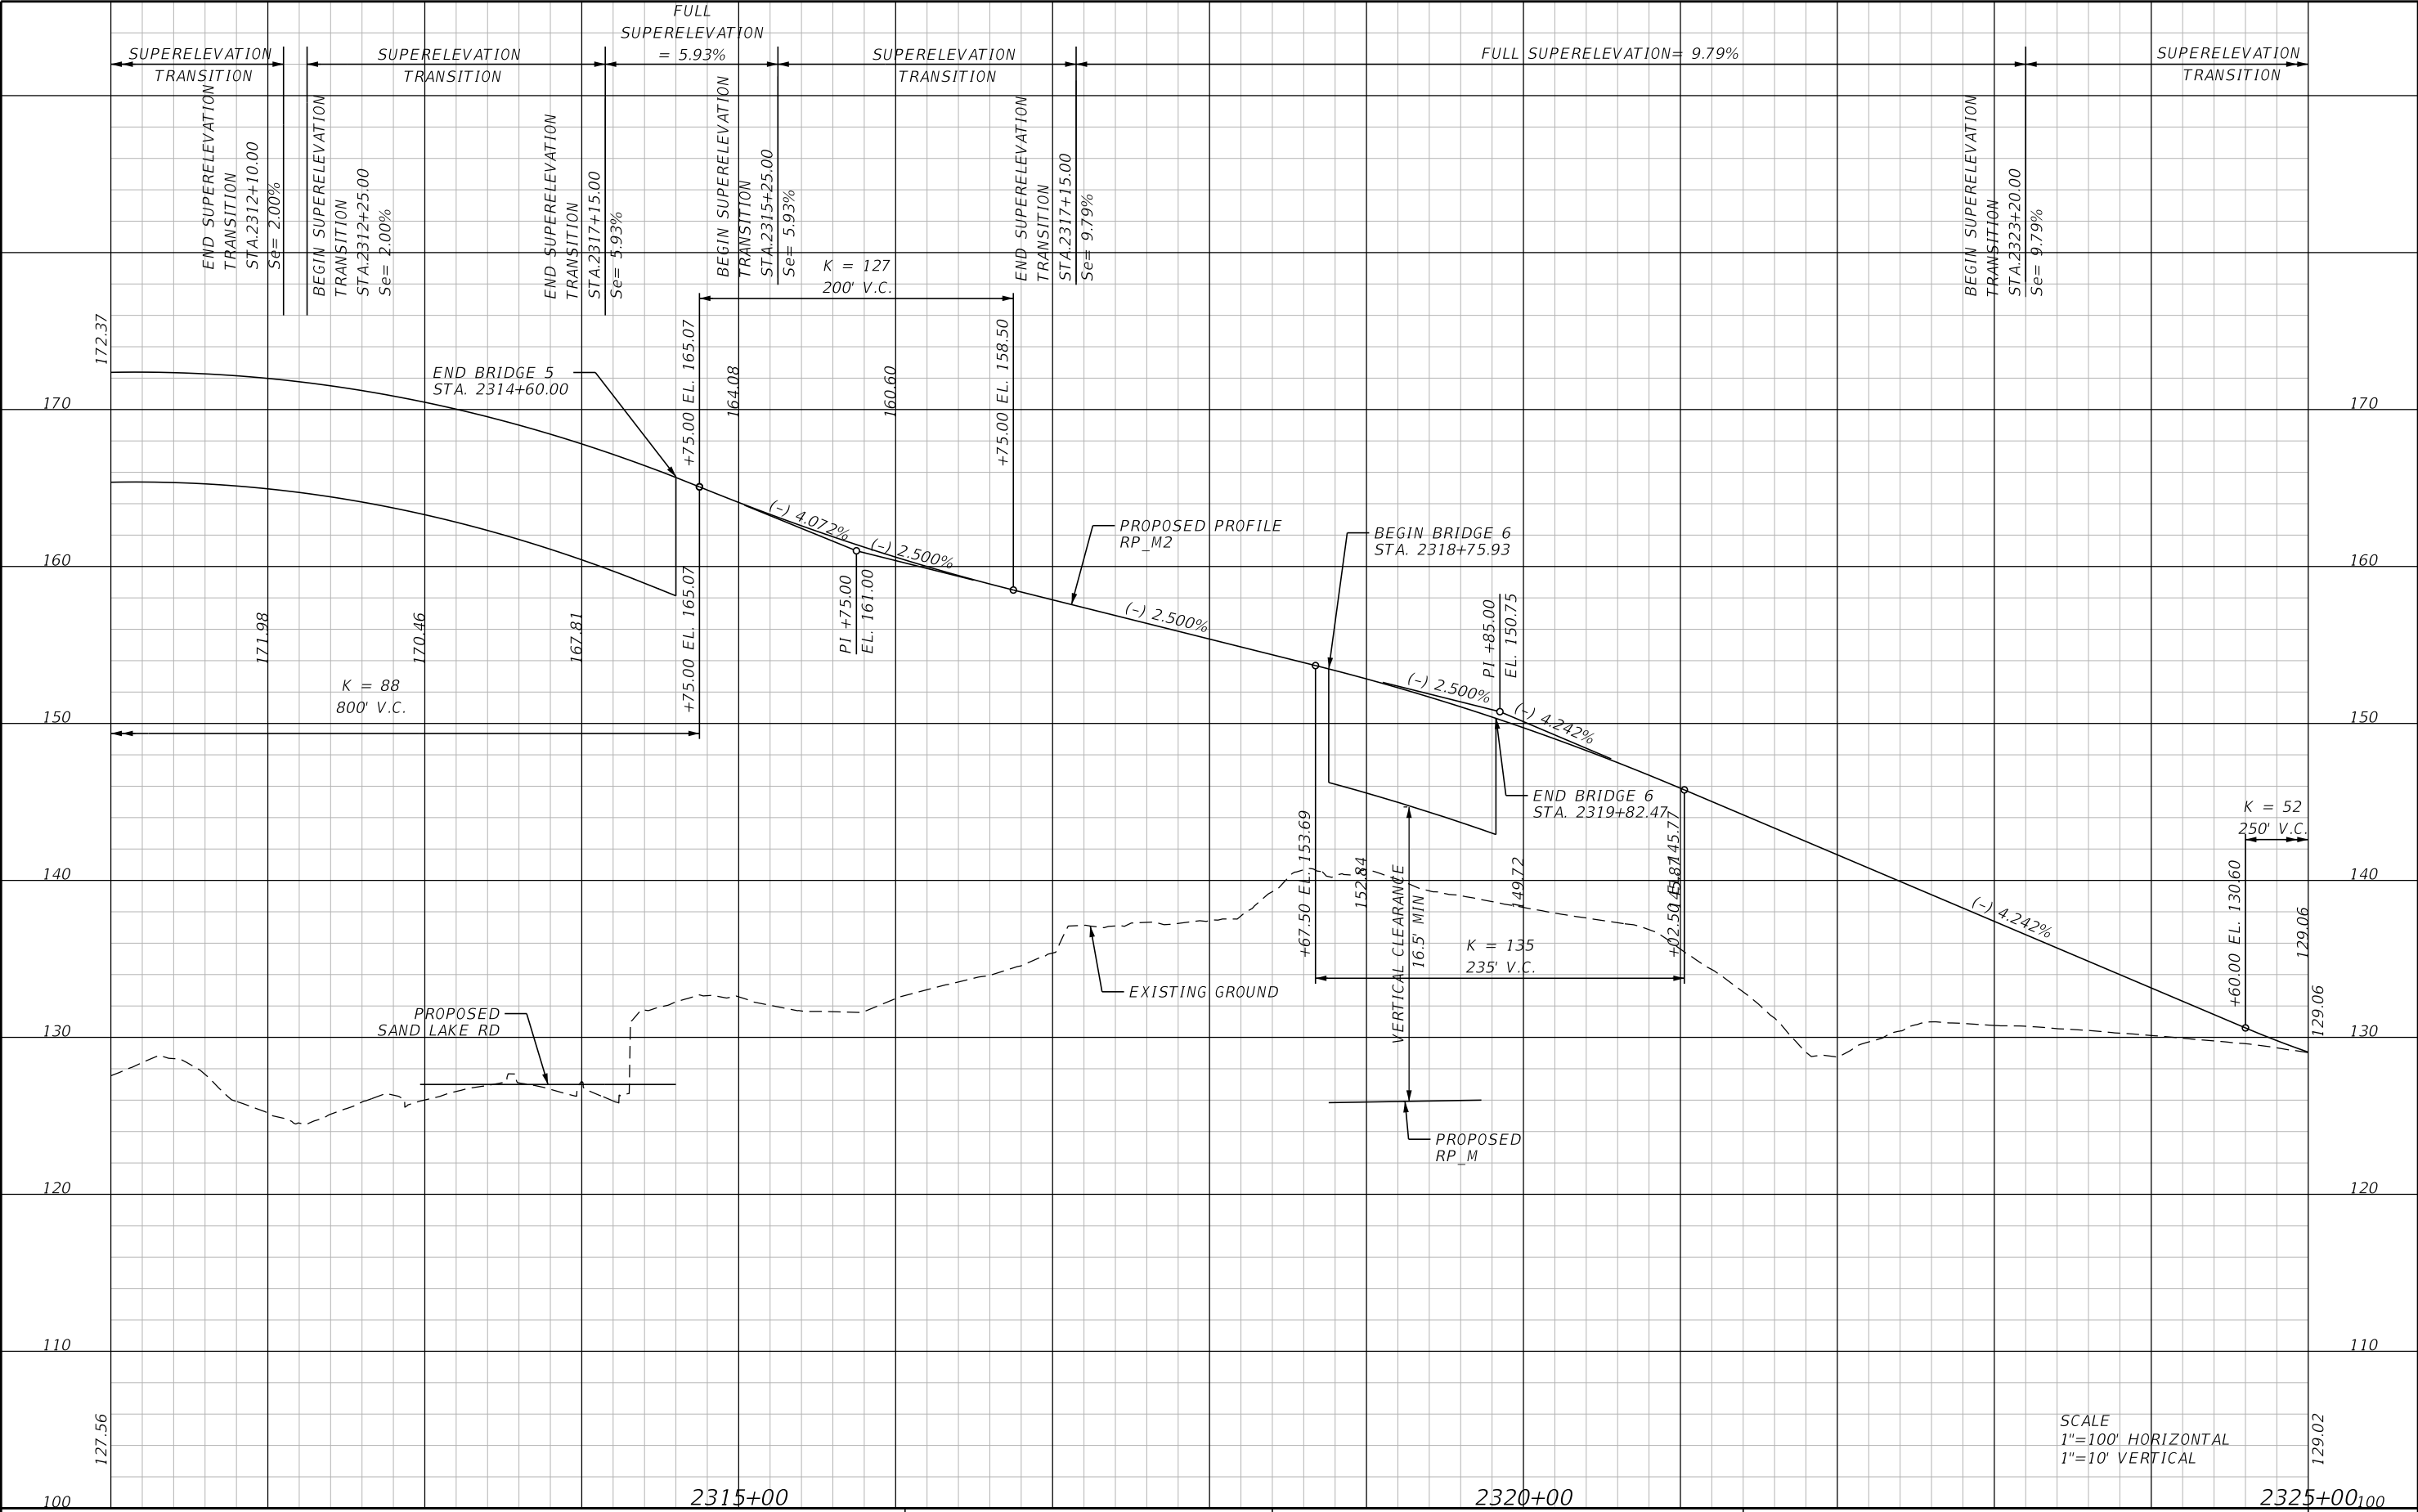


REVISIONS				Engineer of Record: Pierre Navaille P.E. License No. 46076 CH2M HILL 255 E. Robinson Street, Suite 505 Orlando, FL 32801 PH (407) 423-0030 Certificate of Authorization No. 000072	STATE OF FLORIDA DEPARTMENT OF TRANSPORTATION			PROFILE SHEET (159) RAMP M2	SHEET NO. 276
DATE	DESCRIPTION	DATE	DESCRIPTION		ROAD NO.	COUNTY	FINANCIAL PROJECT ID		
					SR 400	ORANGE	242484-7-32-01		

THE OFFICIAL RECORD OF THIS SHEET IS THE ELECTRONIC FILE DIGITALLY SIGNED AND SEALED UNDER RULE 61G15-23.004, F.A.C.

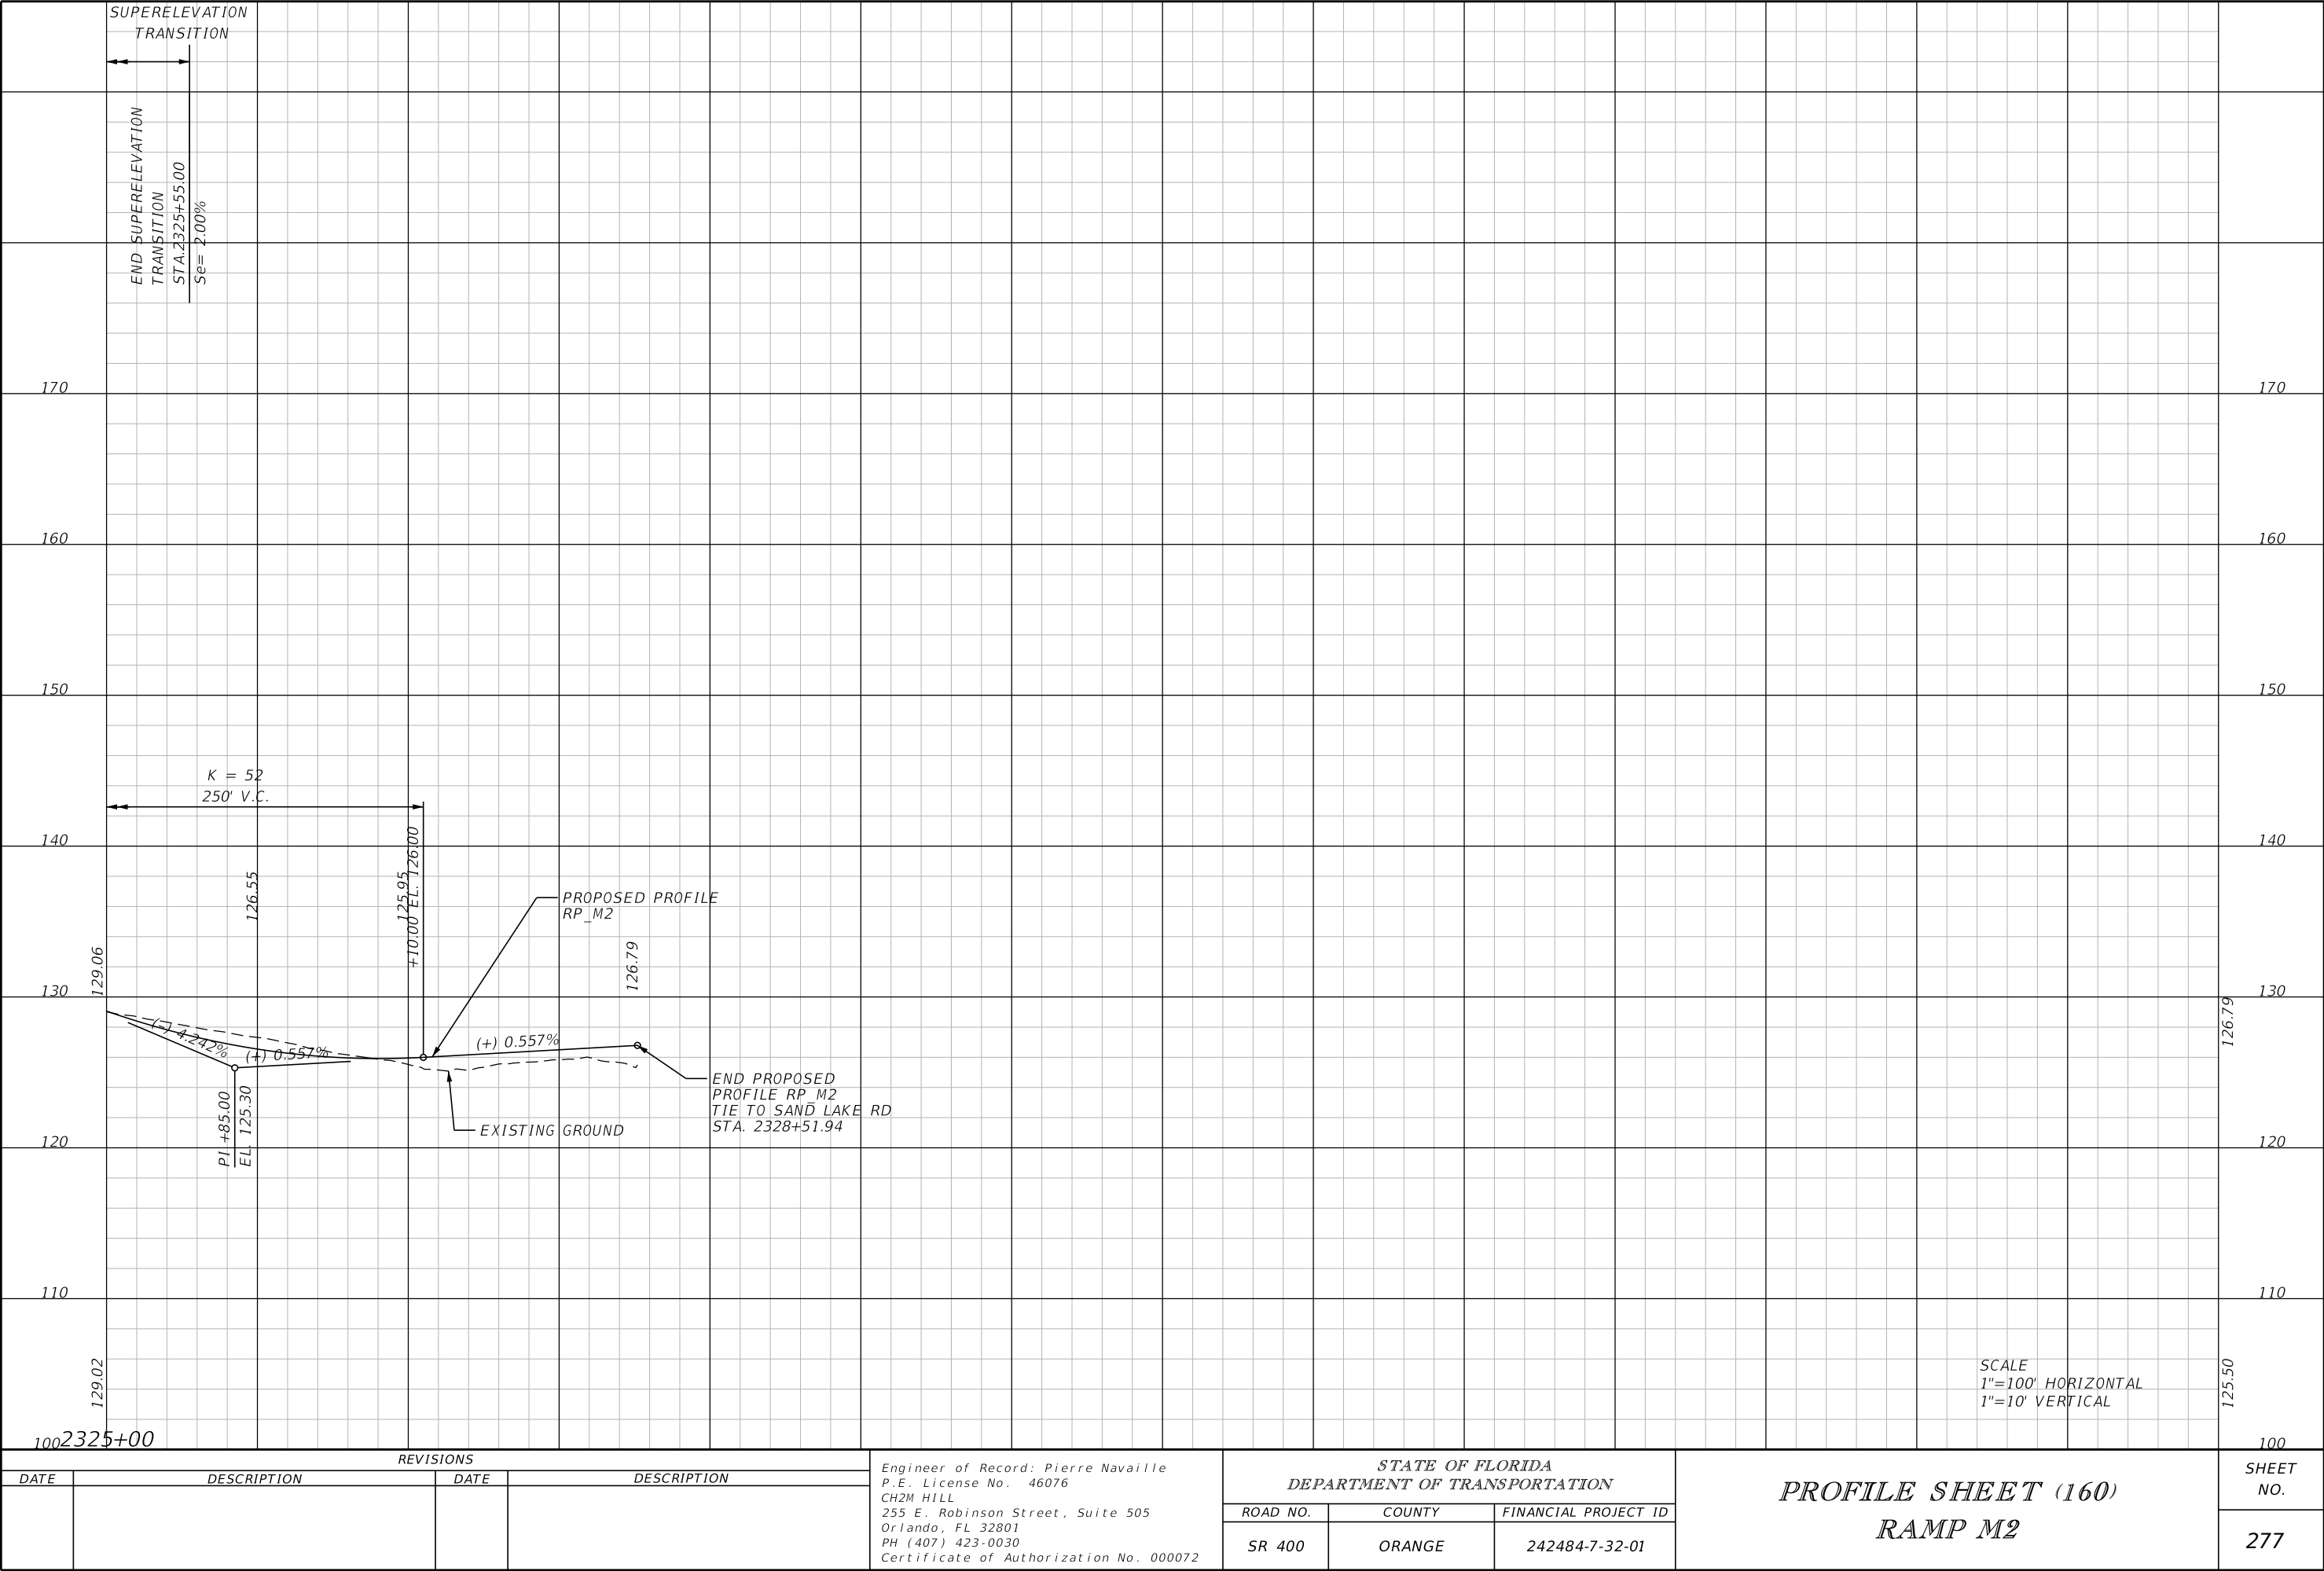

THE OFFICIAL RECORD OF THIS SHEET IS THE ELECTRONIC FILE DIGITALLY SIGNED AND SEALED UNDER RULE 61G15-23.004, F.A.C.

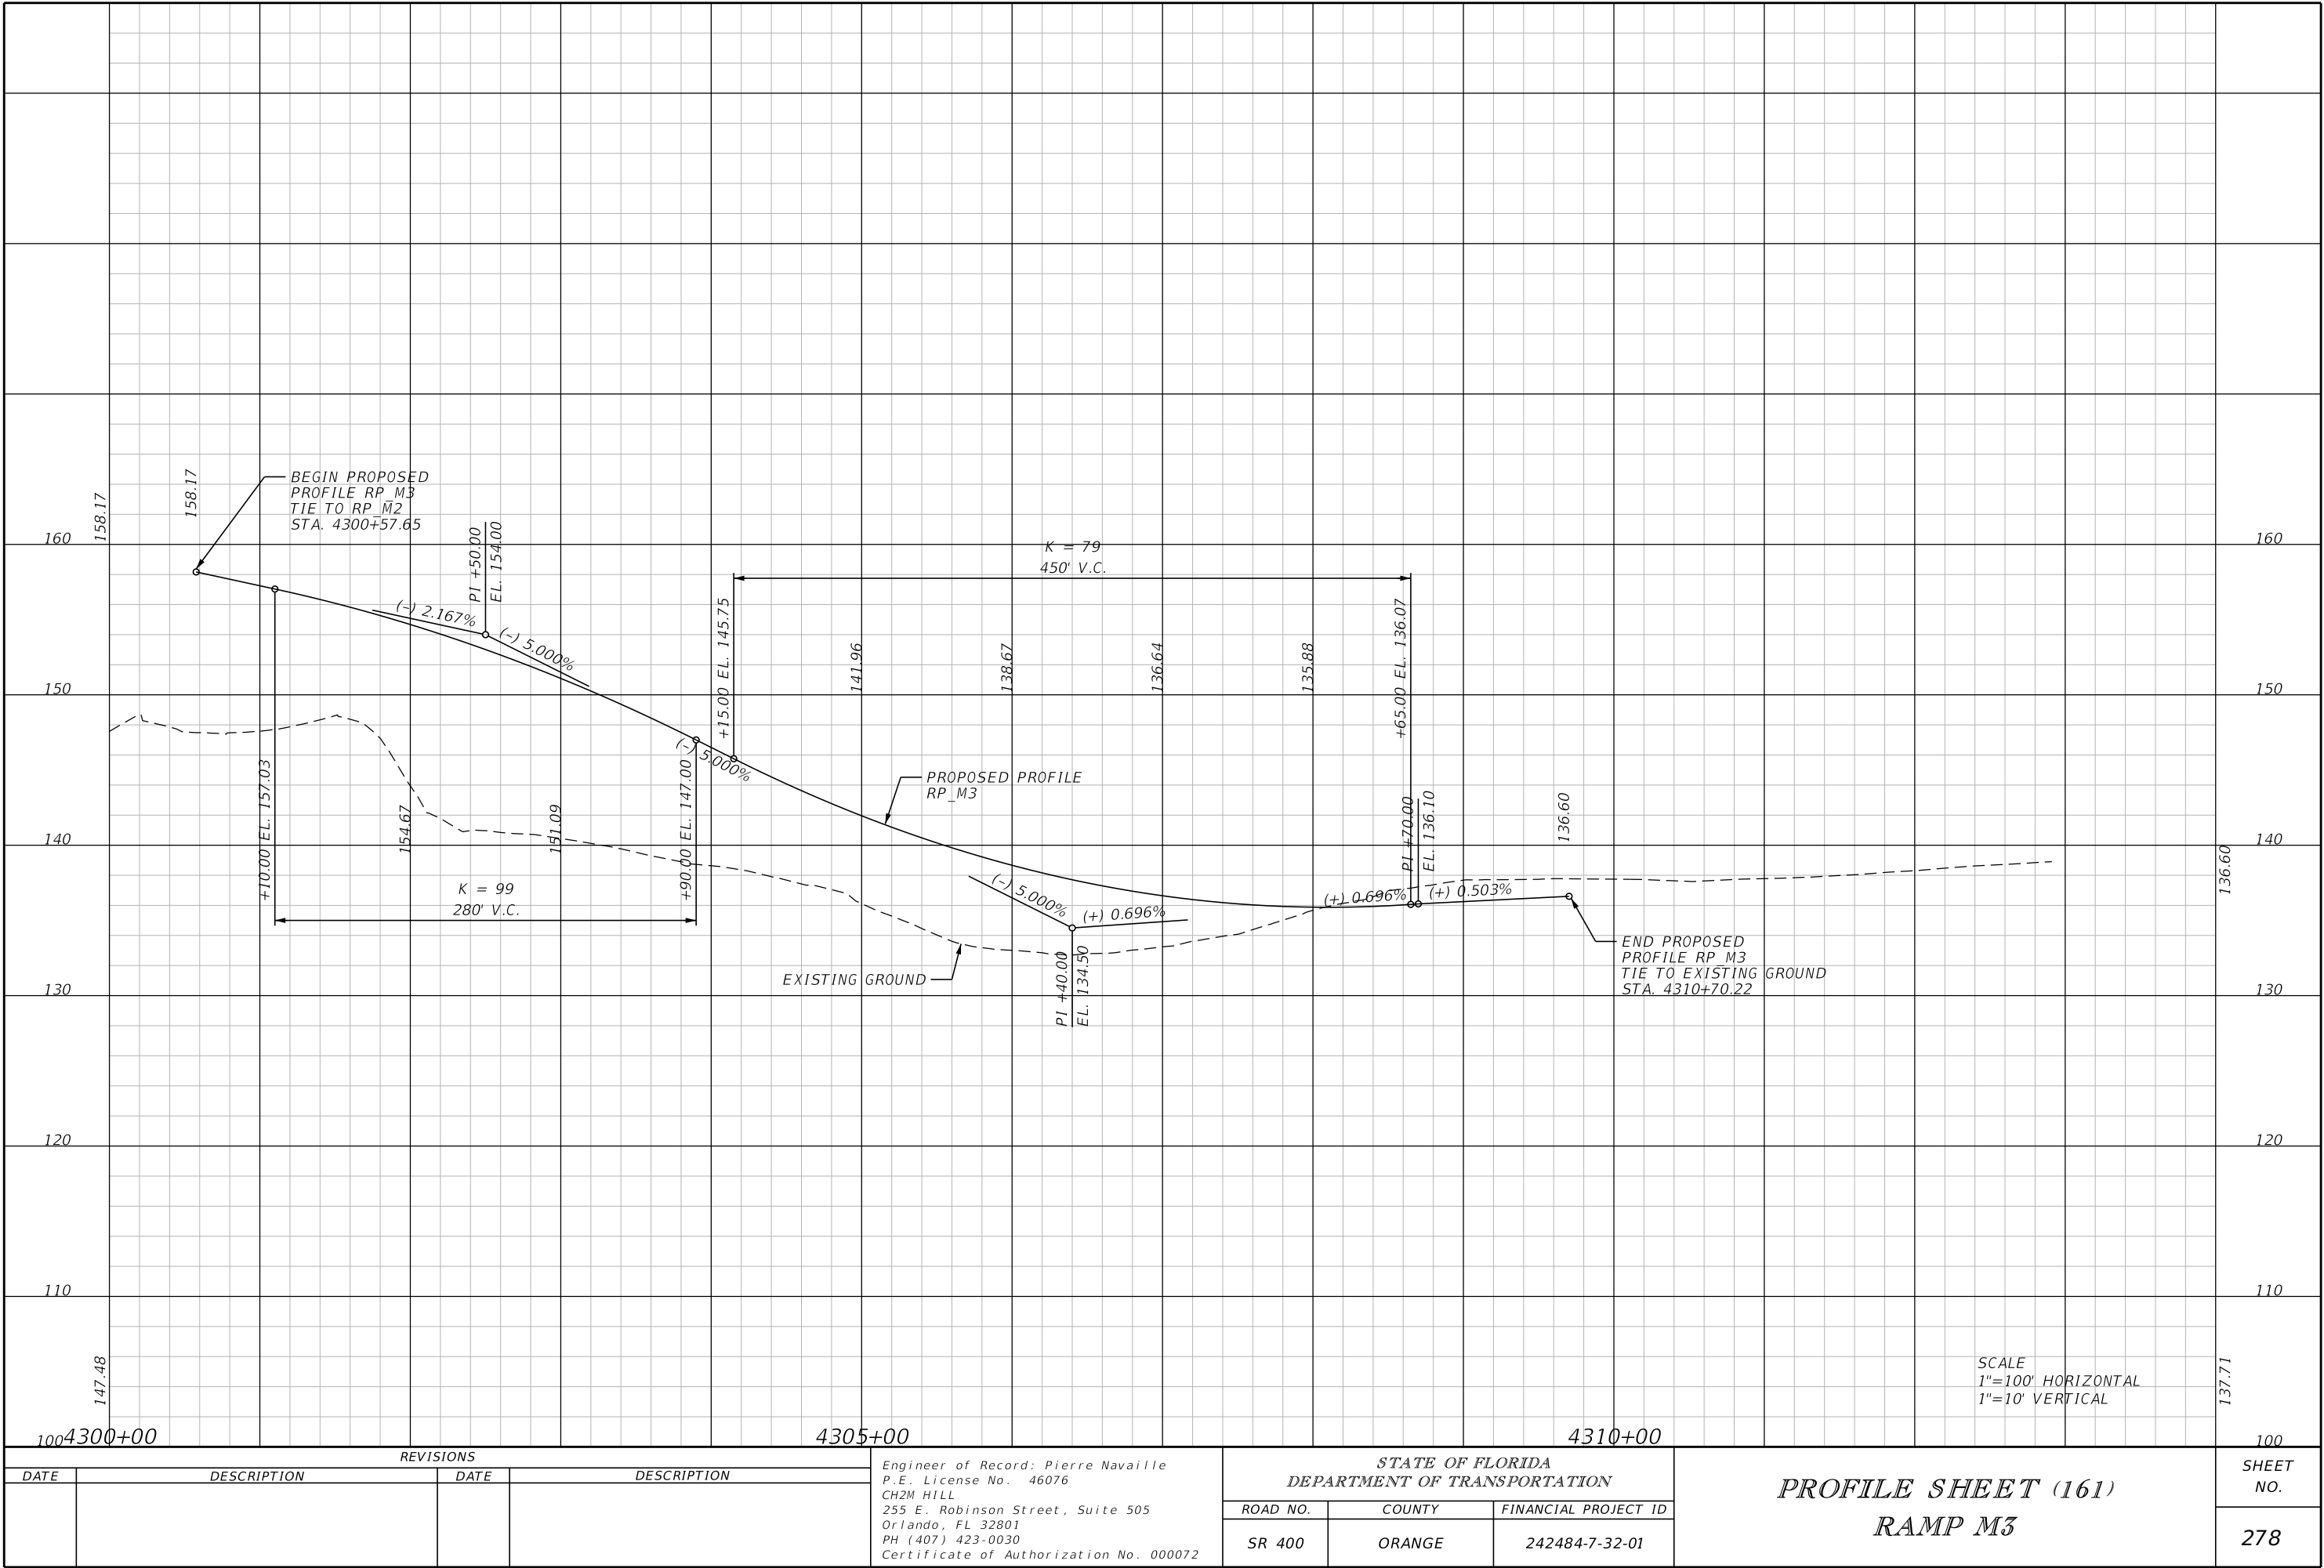

REVISIONS			
DATE	DESCRIPTION	DATE	DESCRIPTION


Engineer of Record: Pierre Navaille
P.E. License No. 46076
CH2M HILL
255 E. Robinson Street, Suite 505
Orlando, FL 32801
PH (407) 423-0030
Certificate of Authorization No. 000072

STATE OF FLORIDA DEPARTMENT OF TRANSPORTATION		
ROAD NO.	COUNTY	FINANCIAL PROJECT ID
SR 400	ORANGE	242484-7-32-01

PROFILE SHEET (161) RAMP M3	SHEET NO.
	278


SCALE
1"=100' HORIZONTAL
1"=10' VERTICAL

THE OFFICIAL RECORD OF THIS SHEET IS THE ELECTRONIC FILE DIGITALLY SIGNED AND SEALED UNDER RULE 61G15-23.004, F.A.C.

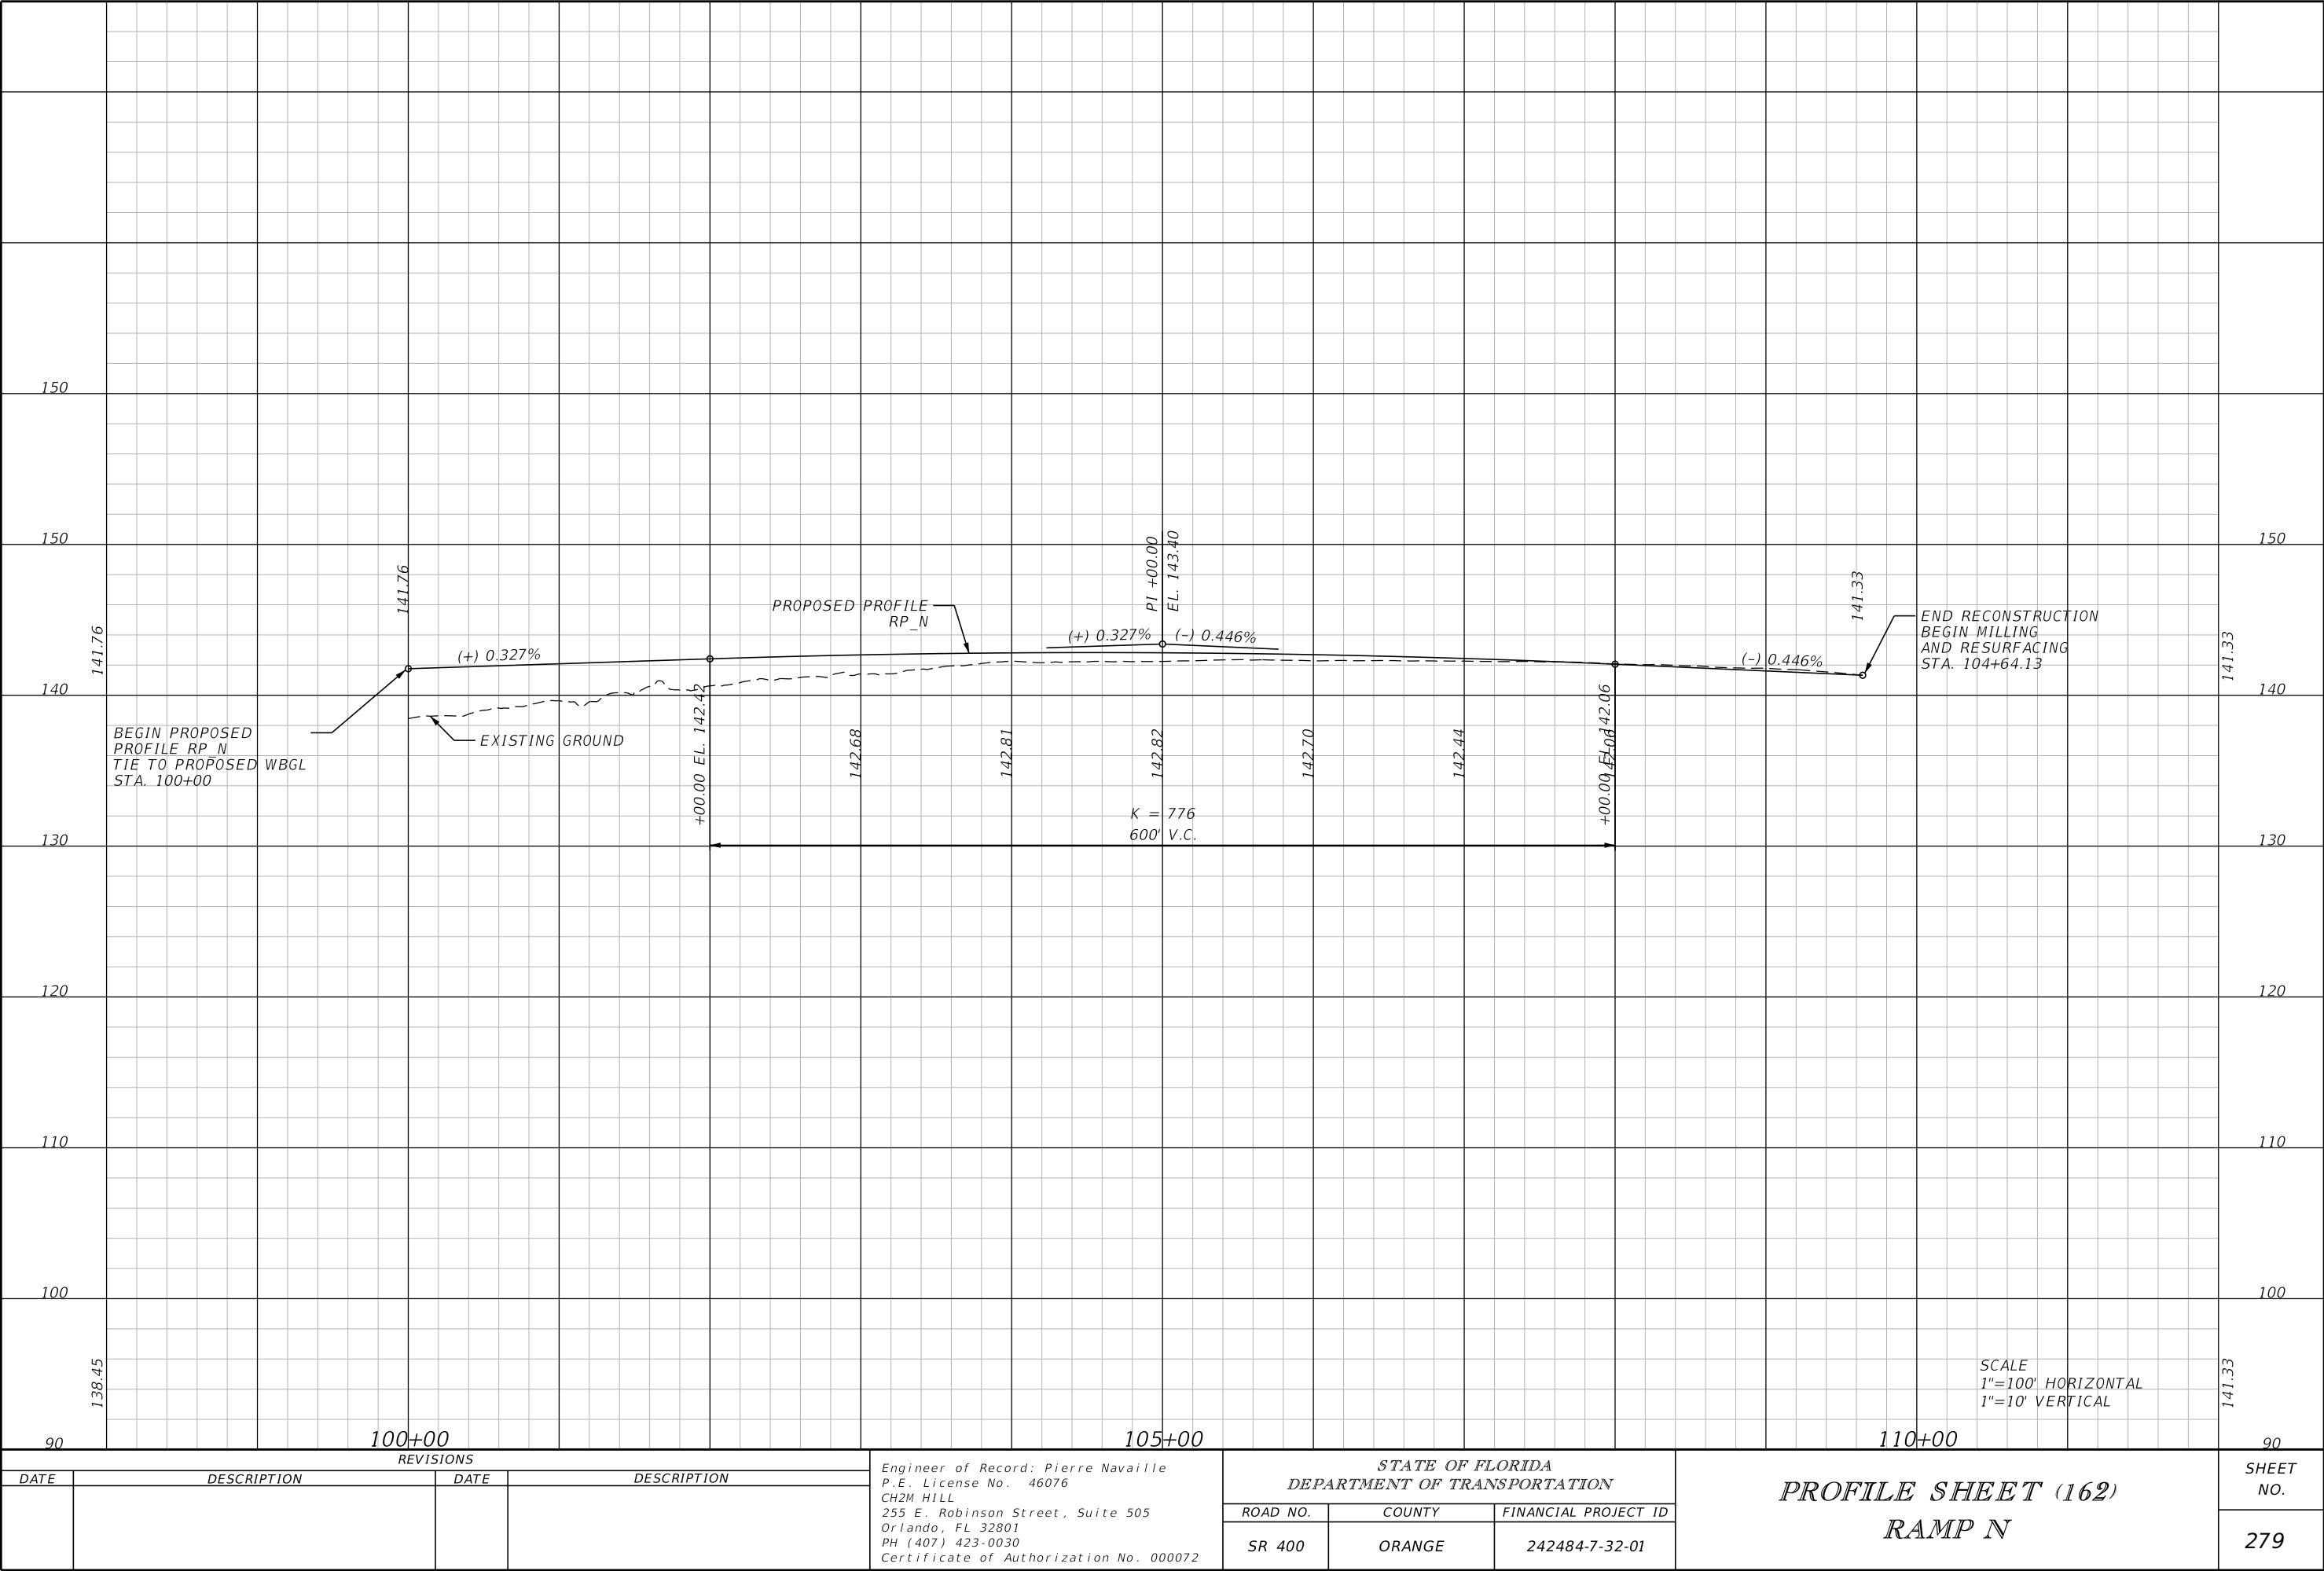


THE OFFICIAL RECORD OF THIS SHEET IS THE ELECTRONIC FILE DIGITALLY SIGNED AND SEALED UNDER RULE 61G15-23.004, F.A.C.

REVISIONS				Engineer of Record: Pierre Navaille P.E. License No. 46076 CH2M HILL 255 E. Robinson Street, Suite 505 Orlando, FL 32801 PH (407) 423-0030 Certificate of Authorization No. 000072	STATE OF FLORIDA DEPARTMENT OF TRANSPORTATION			PROFILE SHEET (162) RAMP N	SHEET NO.
DATE	DESCRIPTION	DATE	DESCRIPTION		ROAD NO.	COUNTY	FINANCIAL PROJECT ID		279
					SR 400	ORANGE	242484-7-32-01		

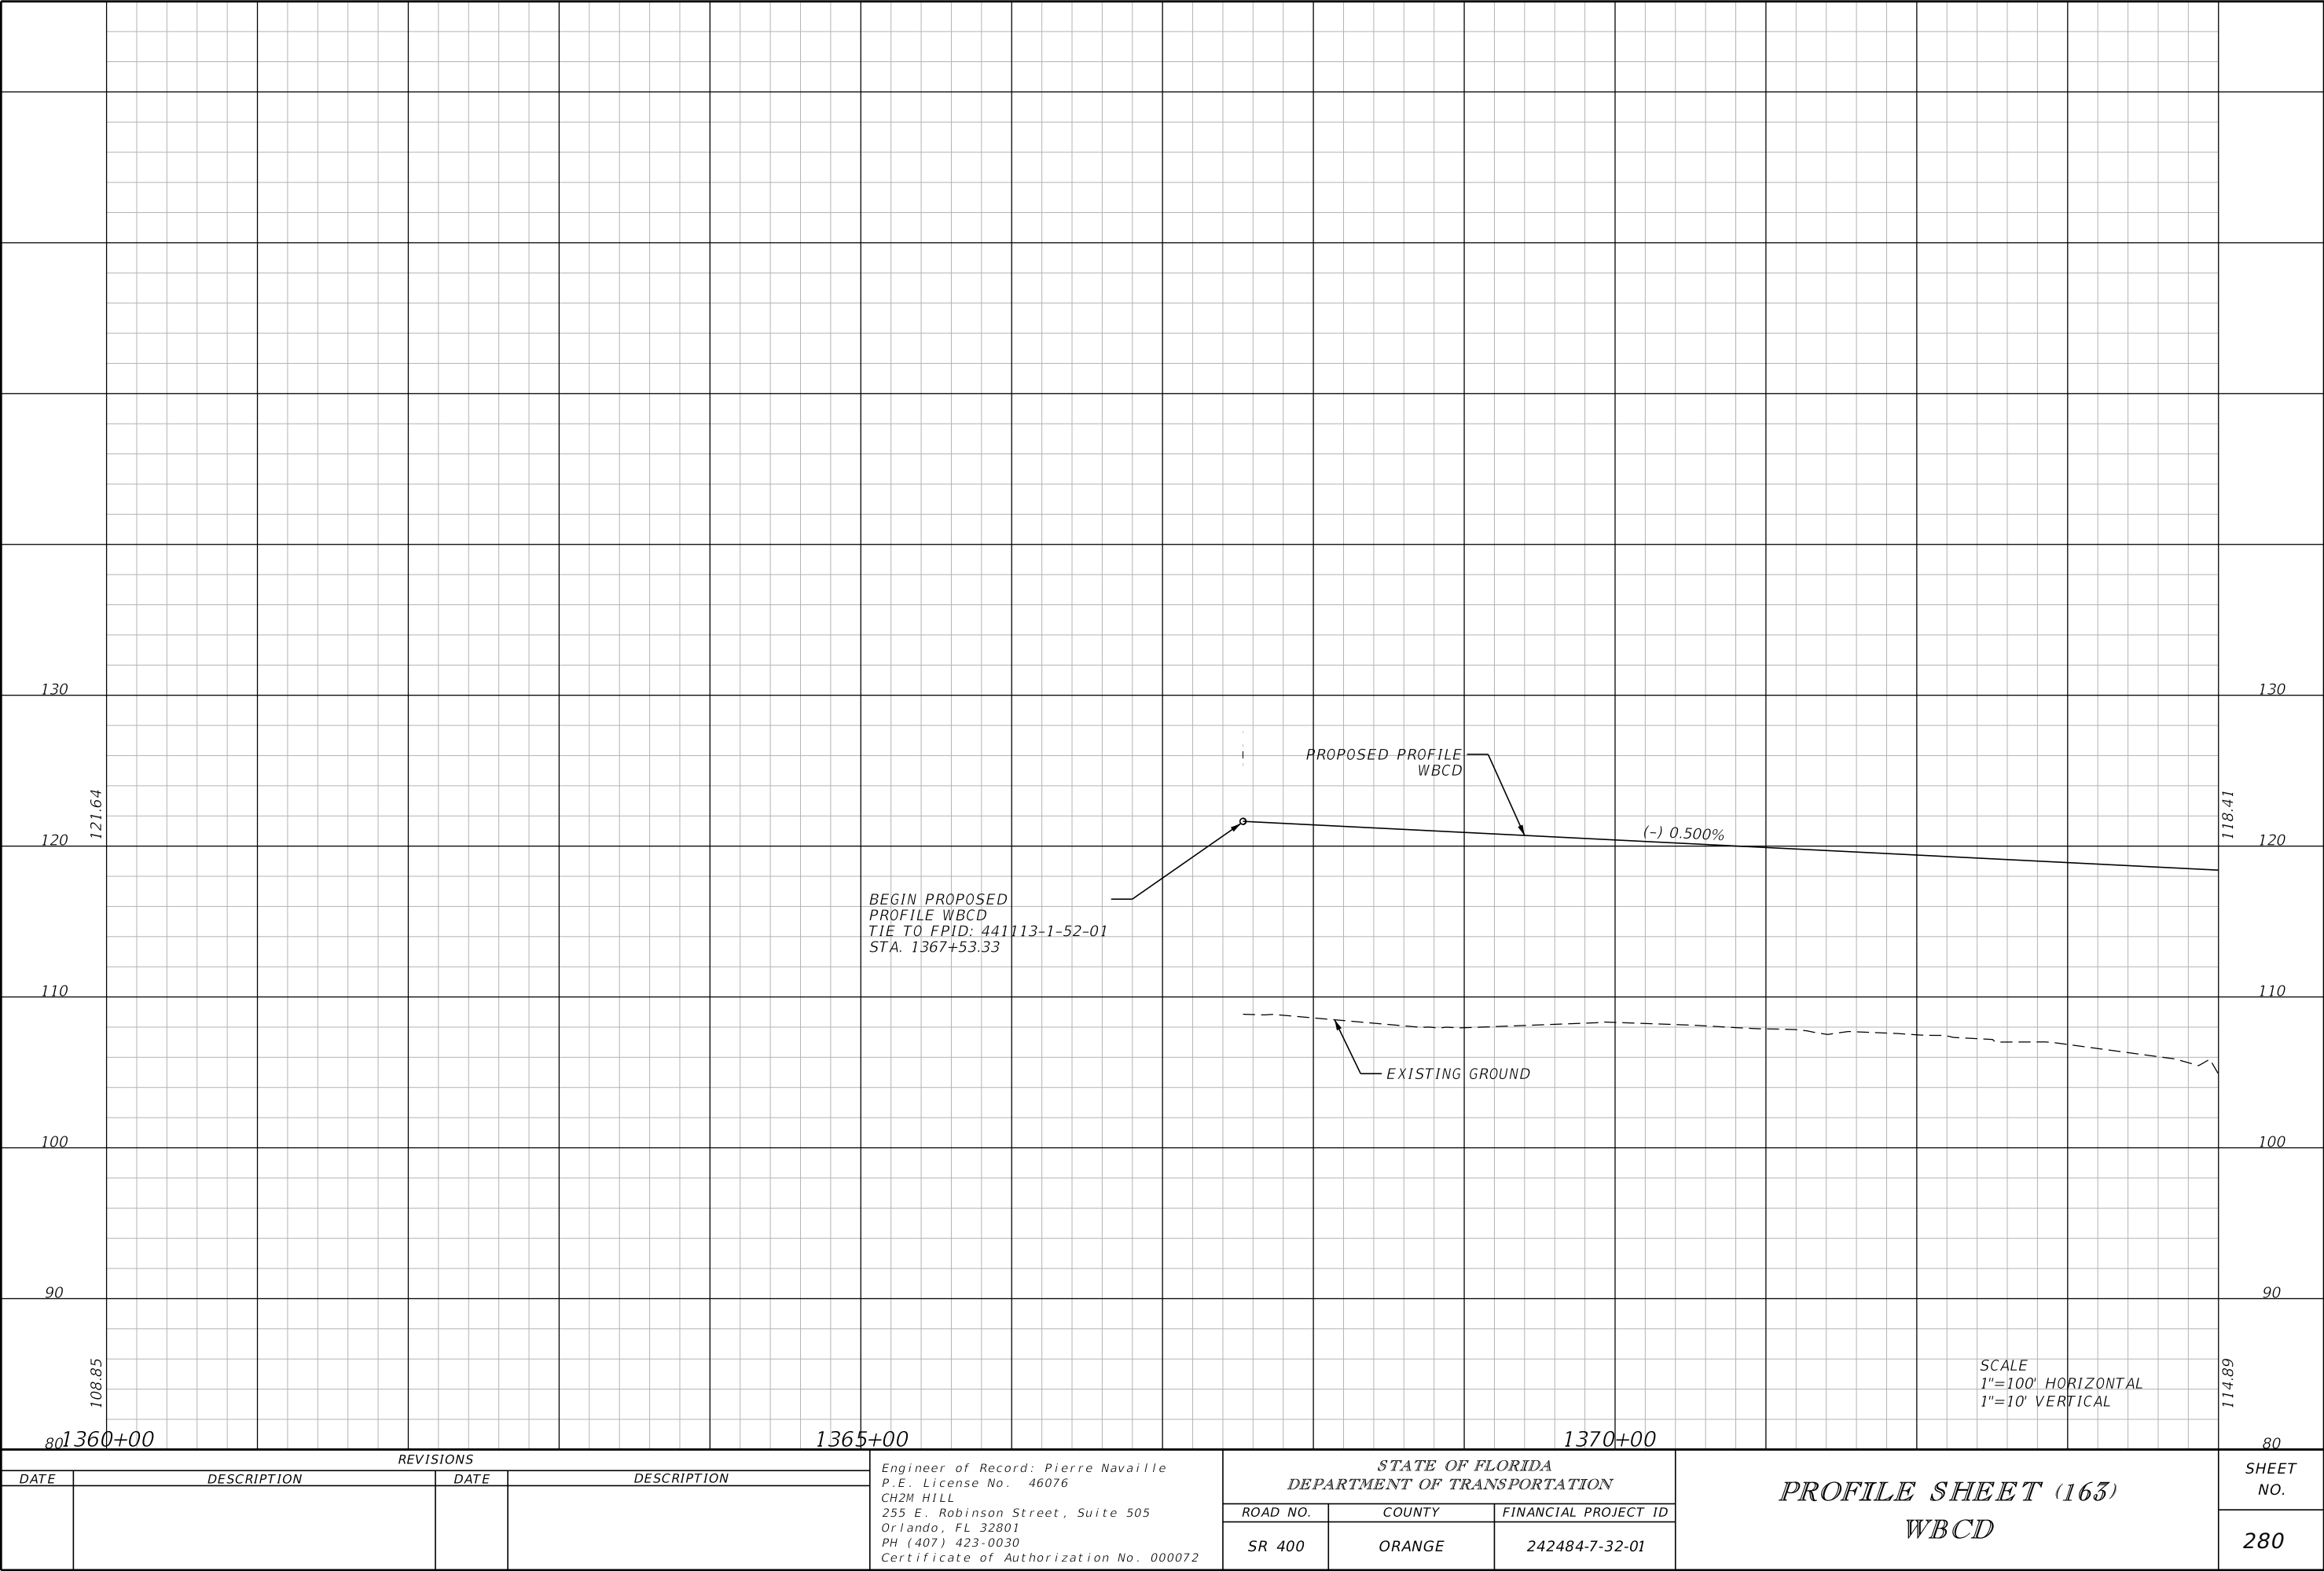


THE OFFICIAL RECORD OF THIS SHEET IS THE ELECTRONIC FILE DIGITALLY SIGNED AND SEALED UNDER RULE 61G15-23.004, F.A.C.

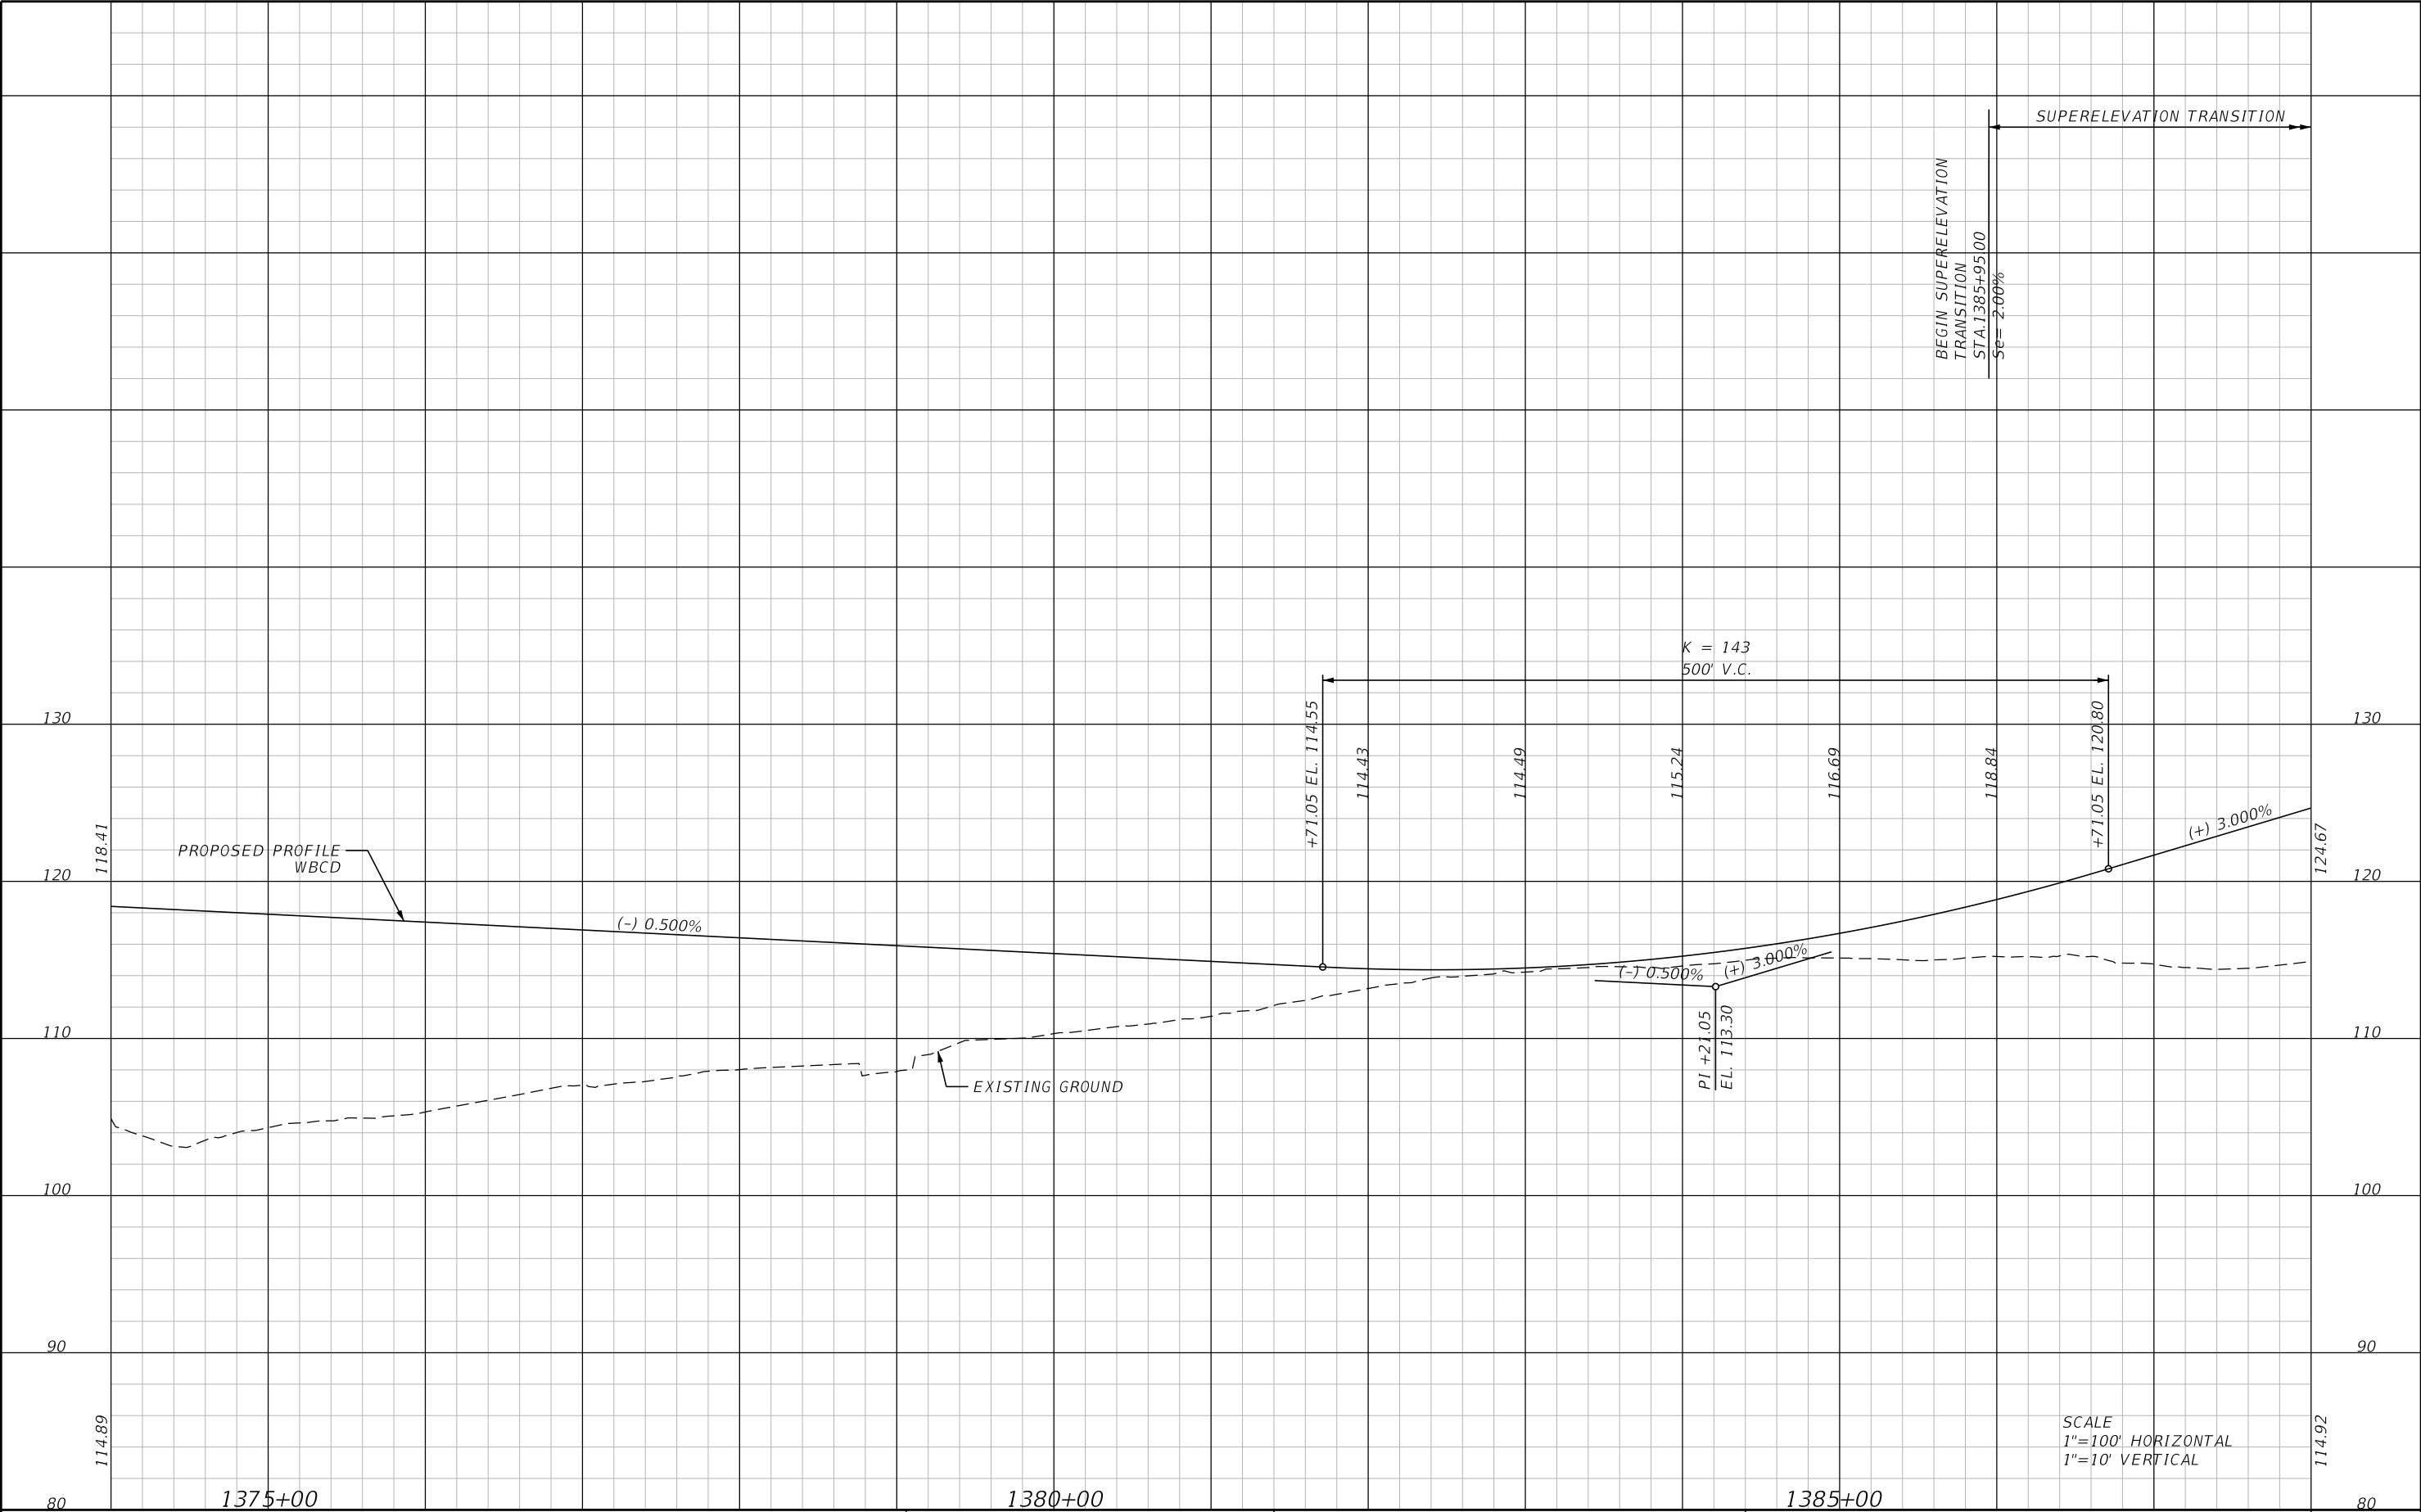


REVISIONS				Engineer of Record: Pierre Navaille P.E. License No. 46076 CH2M HILL 255 E. Robinson Street, Suite 505 Orlando, FL 32801 PH (407) 423-0030 Certificate of Authorization No. 000072	STATE OF FLORIDA DEPARTMENT OF TRANSPORTATION			PROFILE SHEET (164) WBCD	SHEET NO.
DATE	DESCRIPTION	DATE	DESCRIPTION		ROAD NO.	COUNTY	FINANCIAL PROJECT ID		281
					SR 400	ORANGE	242484-7-32-01		

THE OFFICIAL RECORD OF THIS SHEET IS THE ELECTRONIC FILE DIGITALLY SIGNED AND SEALED UNDER RULE 61G15-23.004, F.A.C.

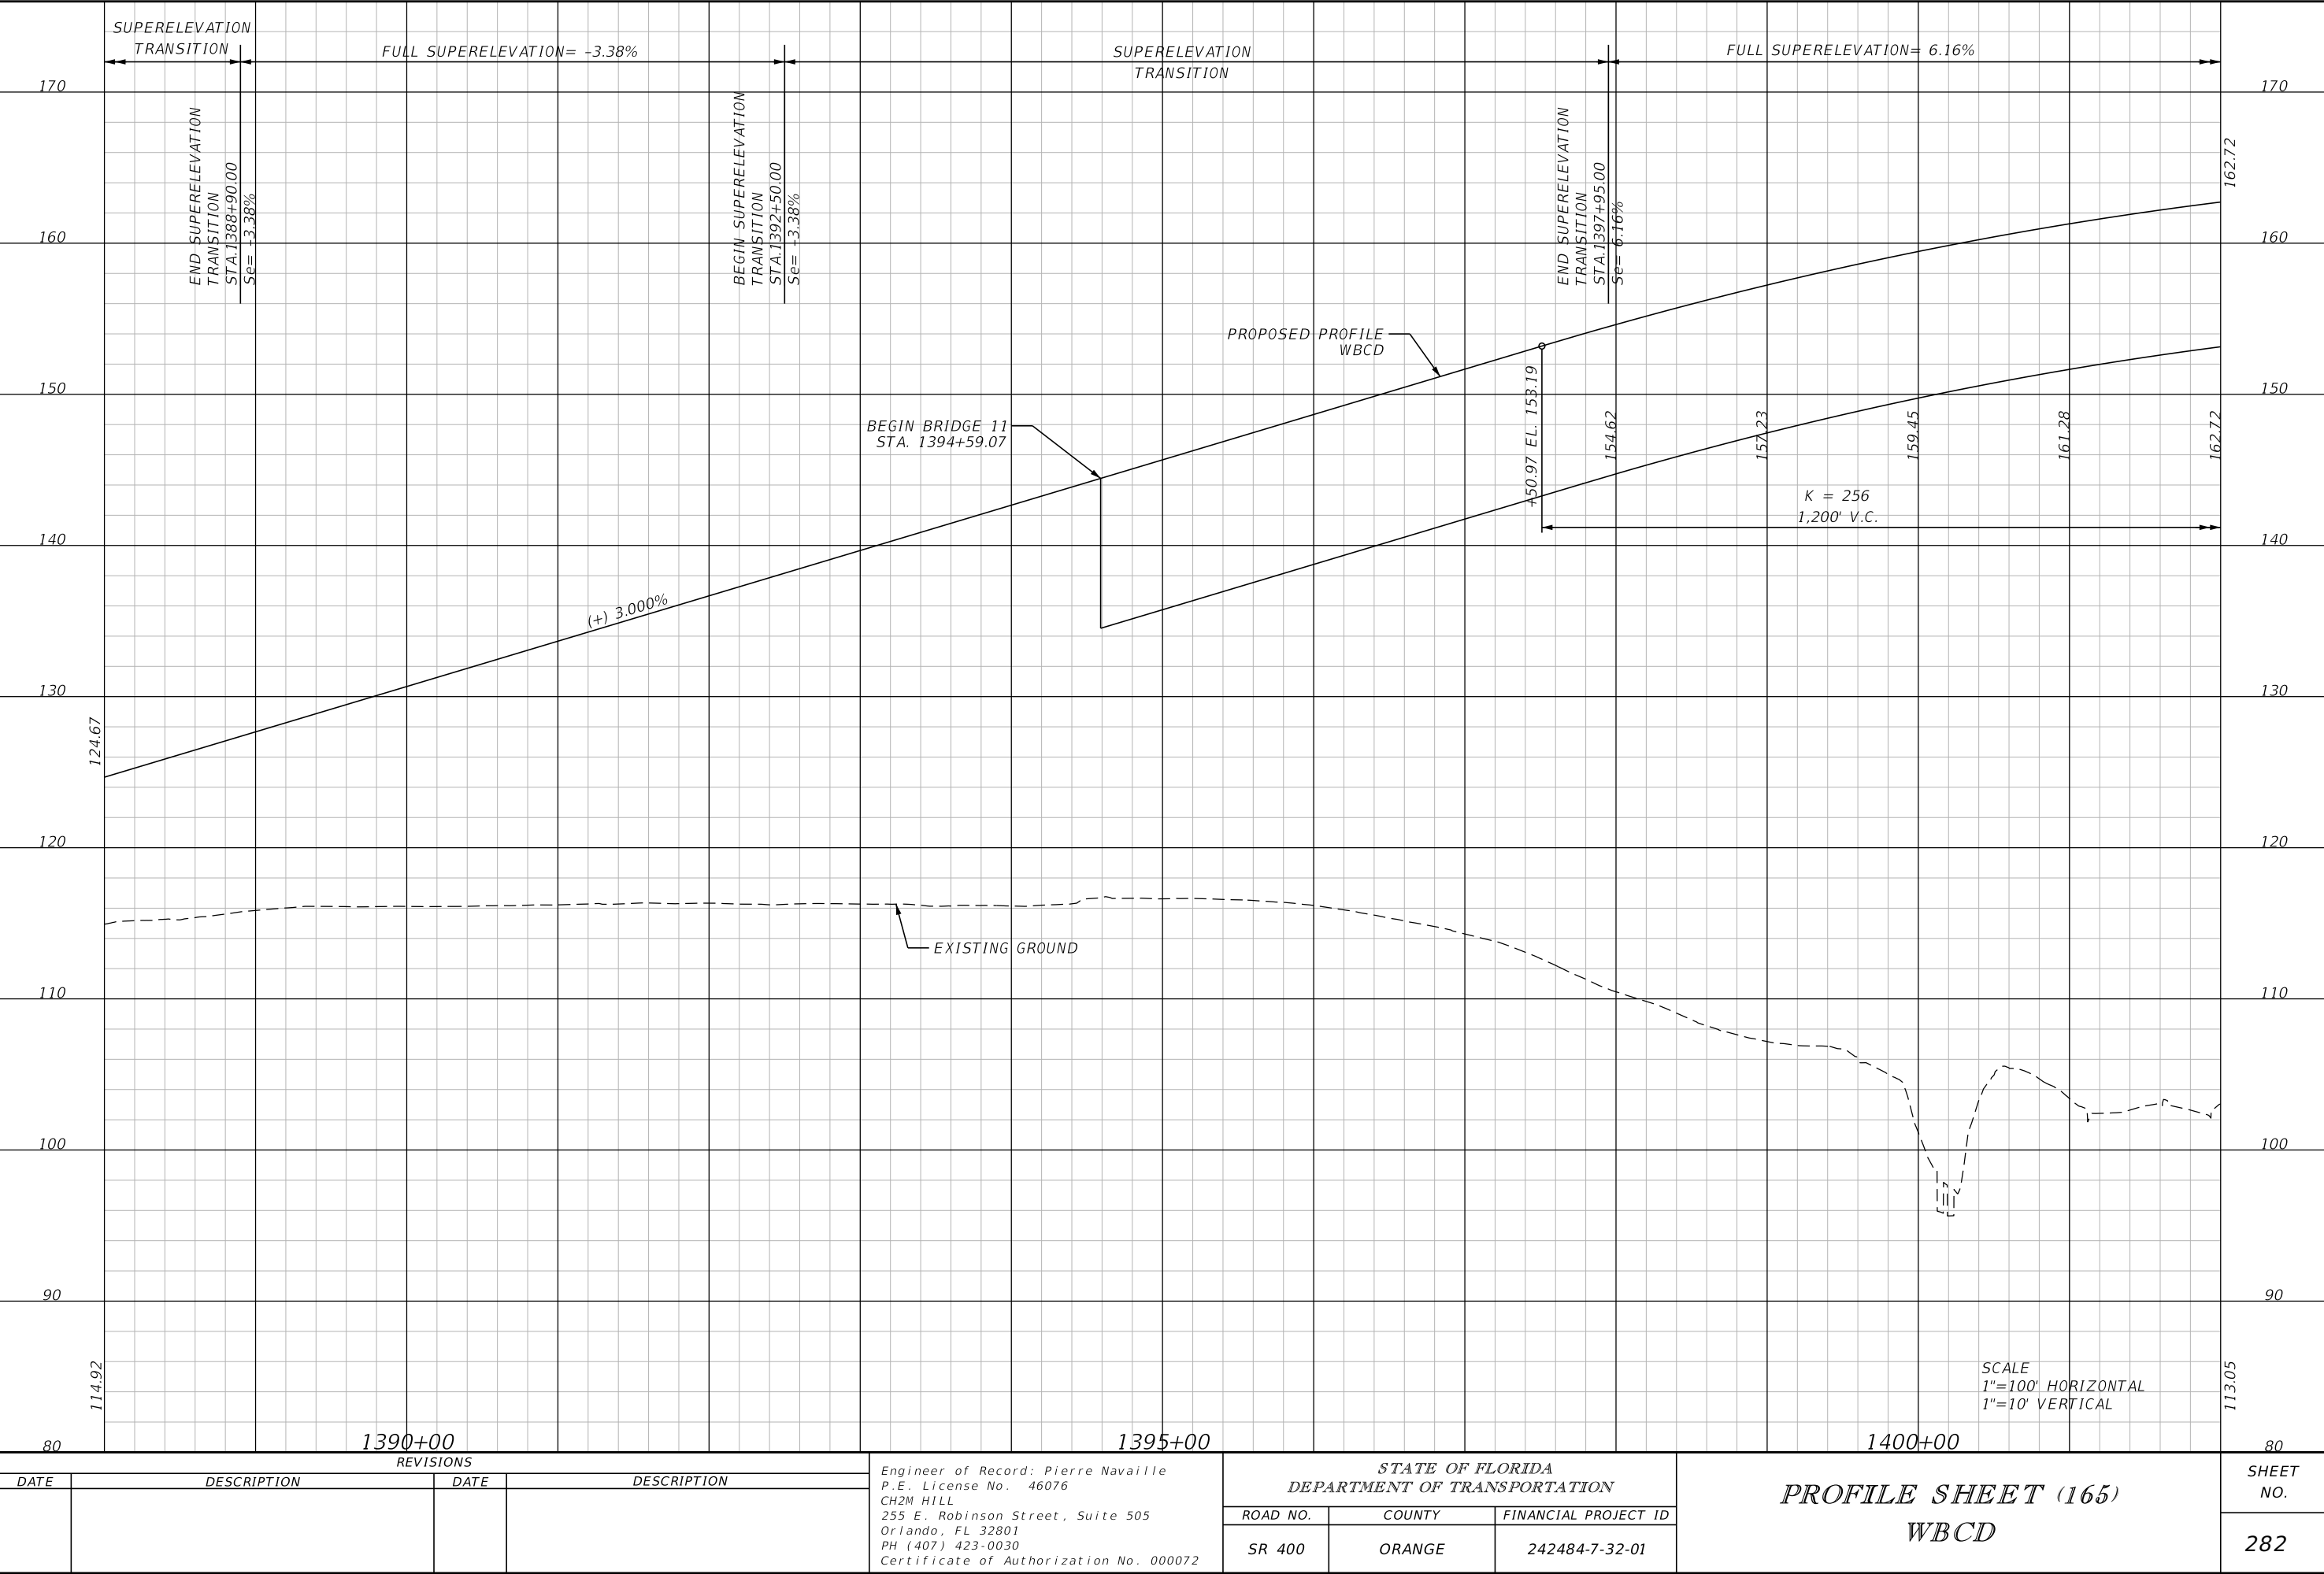

THE OFFICIAL RECORD OF THIS SHEET IS THE ELECTRONIC FILE DIGITALLY SIGNED AND SEALED UNDER RULE 61G15-23.004, F.A.C.

REVISIONS				Engineer of Record: Pierre Navaille P.E. License No. 46076 CH2M HILL 255 E. Robinson Street, Suite 505 Orlando, FL 32801 PH (407) 423-0030 Certificate of Authorization No. 000072	STATE OF FLORIDA DEPARTMENT OF TRANSPORTATION			PROFILE SHEET (165) WBCD	SHEET NO.
DATE	DESCRIPTION	DATE	DESCRIPTION		ROAD NO.	COUNTY	FINANCIAL PROJECT ID		282
					SR 400	ORANGE	242484-7-32-01		

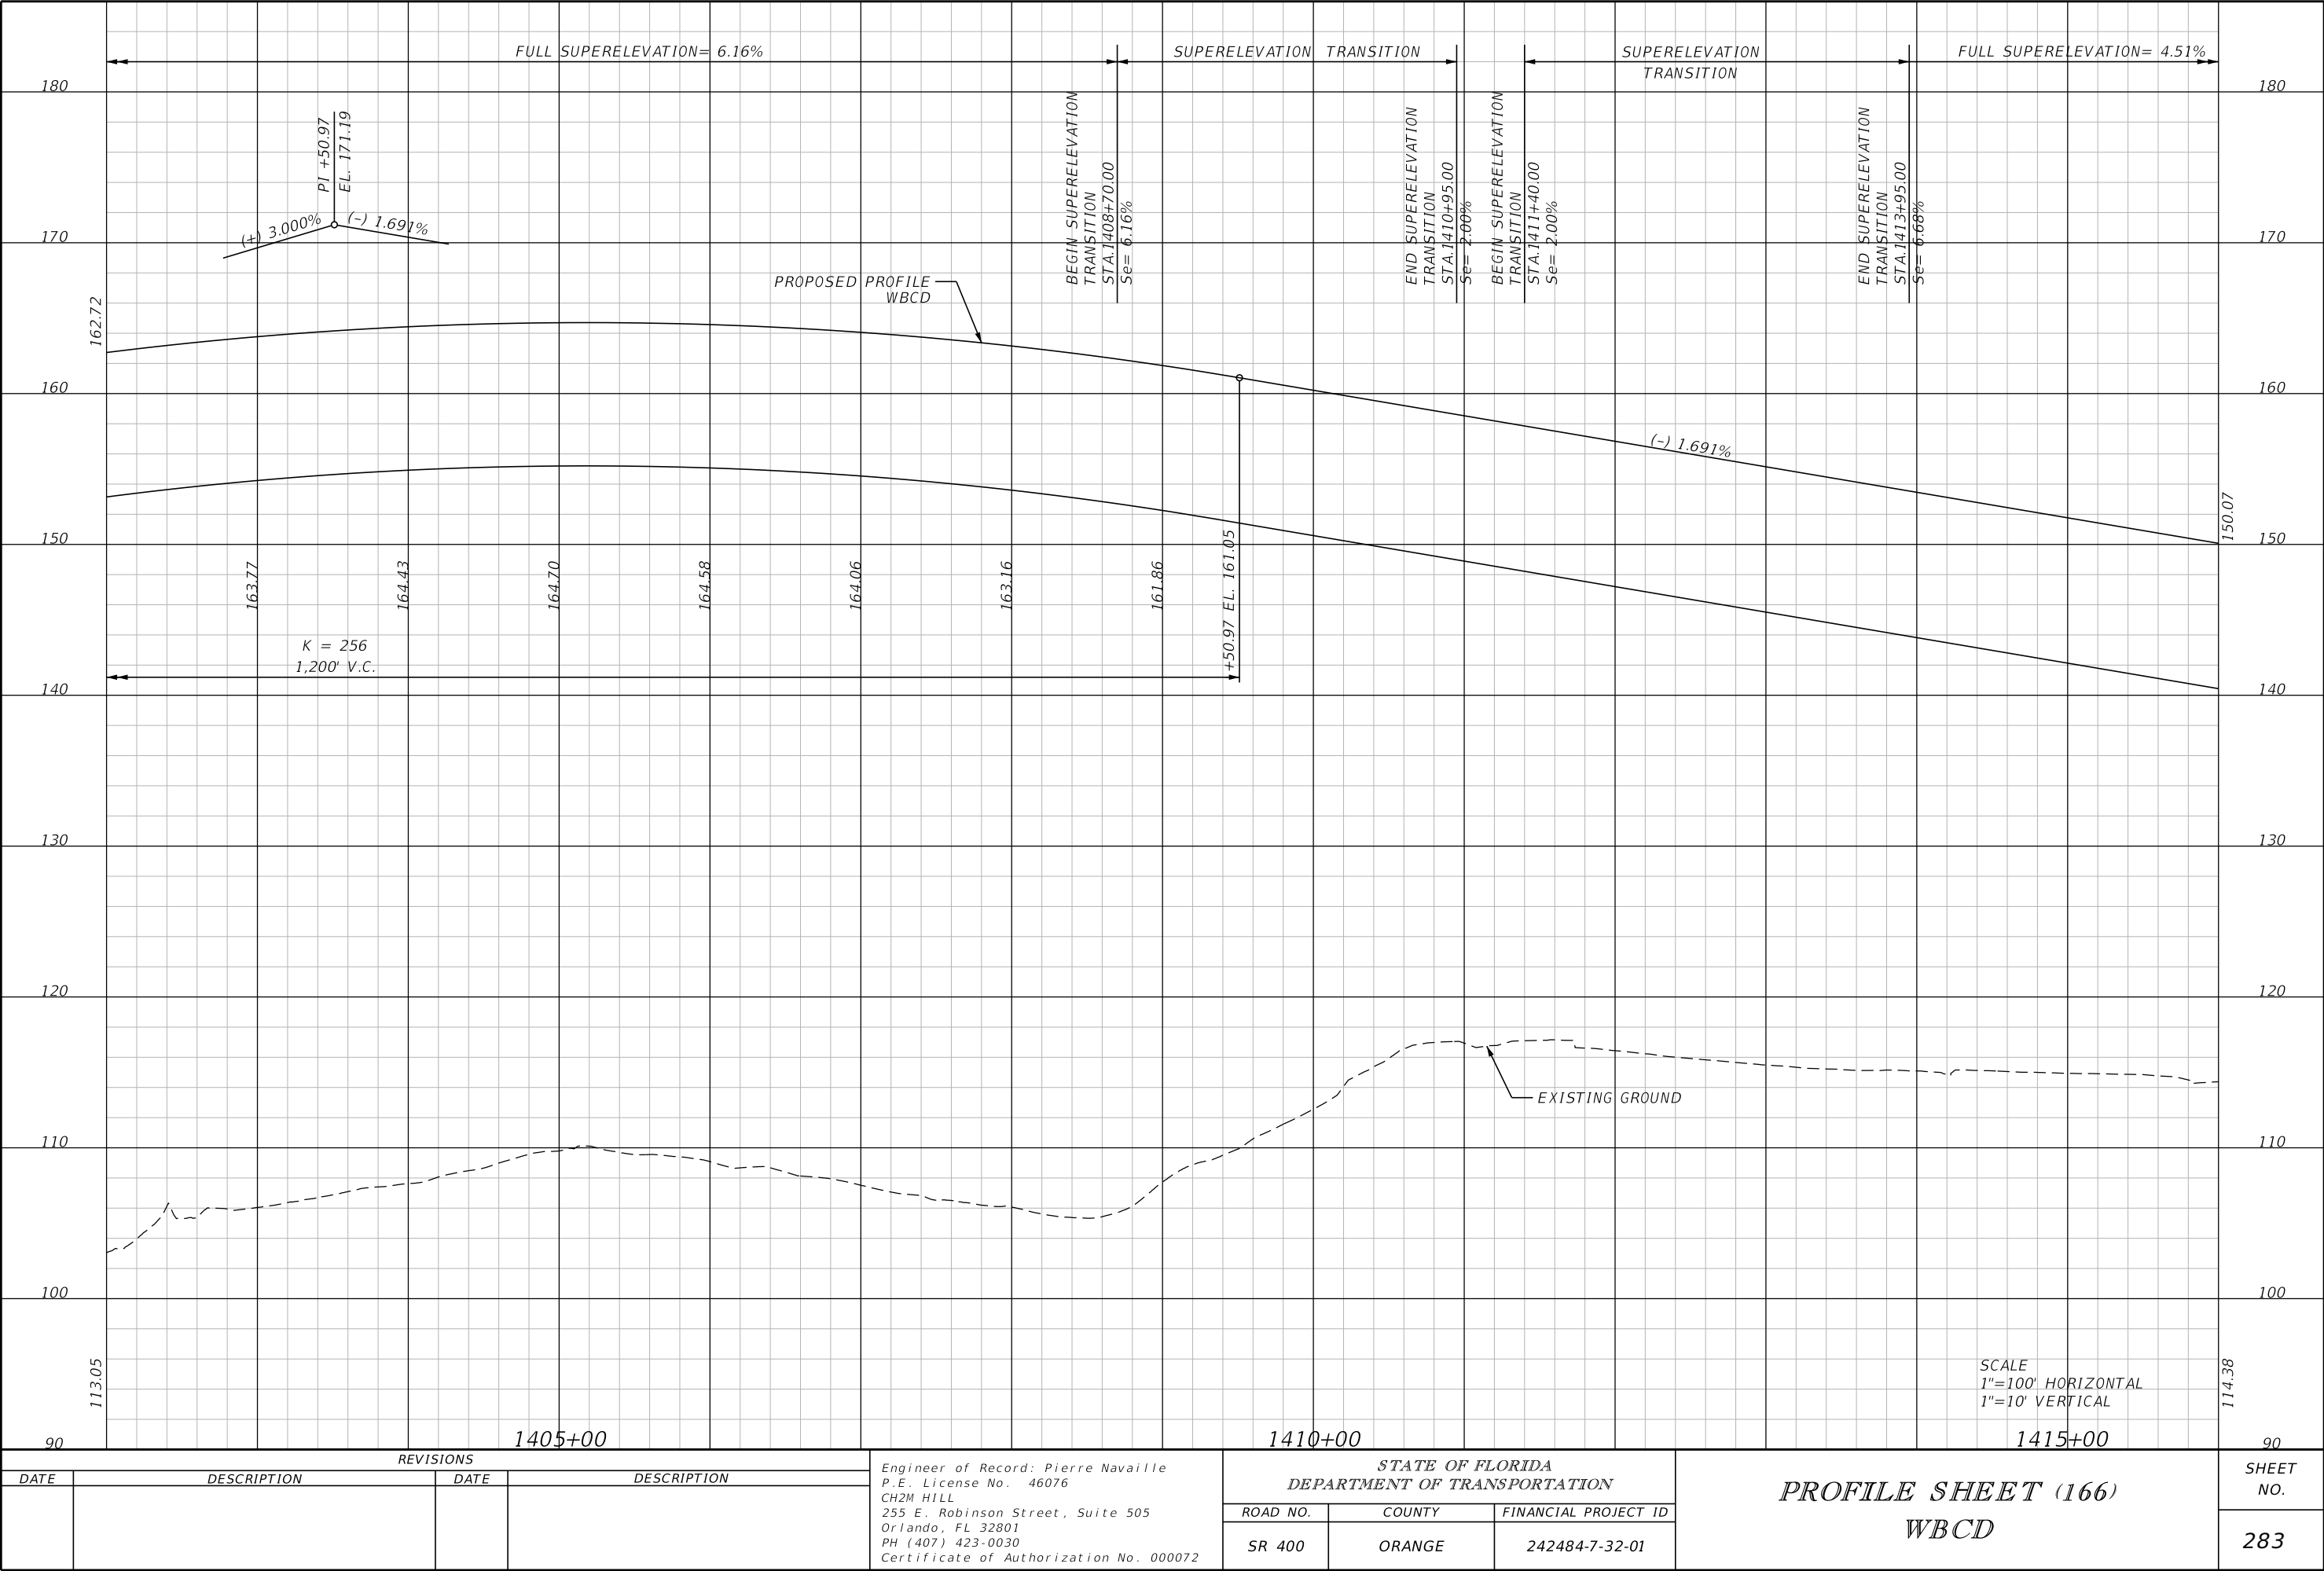


REVISIONS			
DATE	DESCRIPTION	DATE	DESCRIPTION

Engineer of Record: Pierre Navaille
P.E. License No. 46076
CH2M HILL
255 E. Robinson Street, Suite 505
Orlando, FL 32801
PH (407) 423-0030
Certificate of Authorization No. 000072


STATE OF FLORIDA DEPARTMENT OF TRANSPORTATION		
ROAD NO.	COUNTY	FINANCIAL PROJECT ID
SR 400	ORANGE	242484-7-32-01

PROFILE SHEET (166) WBCD	
SHEET NO. 283	

THE OFFICIAL RECORD OF THIS SHEET IS THE ELECTRONIC FILE DIGITALLY SIGNED AND SEALED UNDER RULE 61G15-23.004, F.A.C.

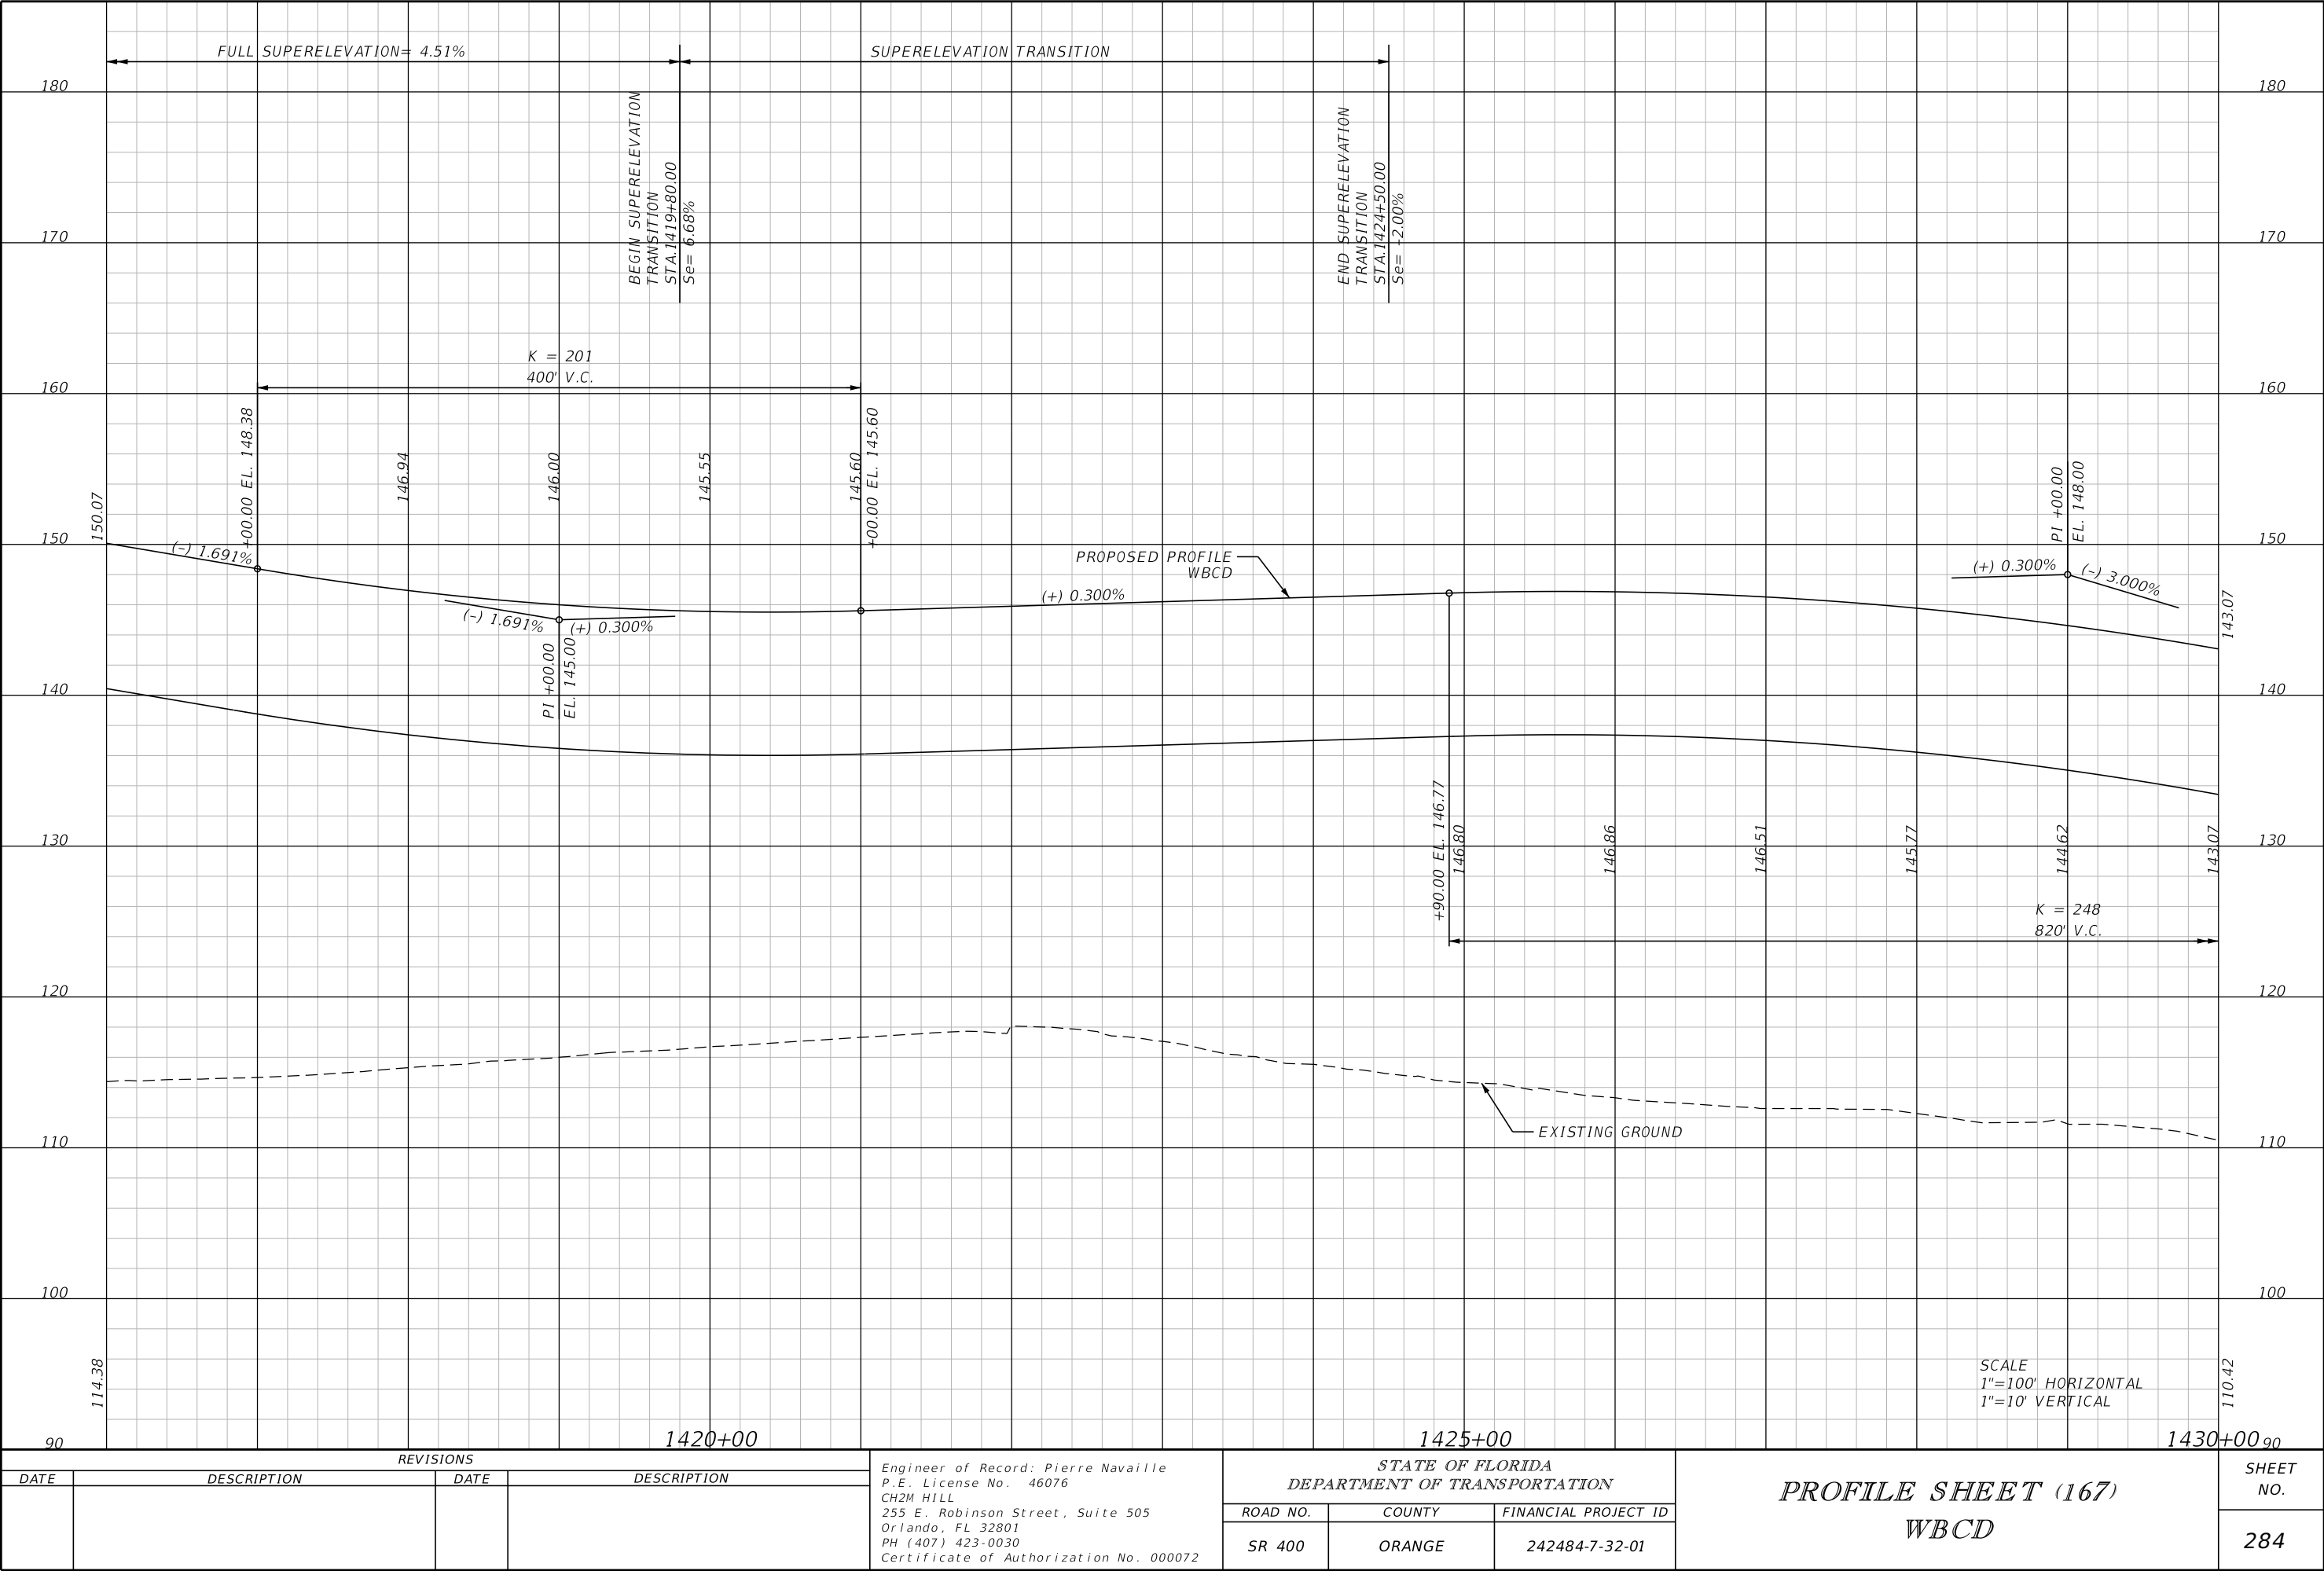


THE OFFICIAL RECORD OF THIS SHEET IS THE ELECTRONIC FILE DIGITALLY SIGNED AND SEALED UNDER RULE 61G15-23.004, F.A.C.


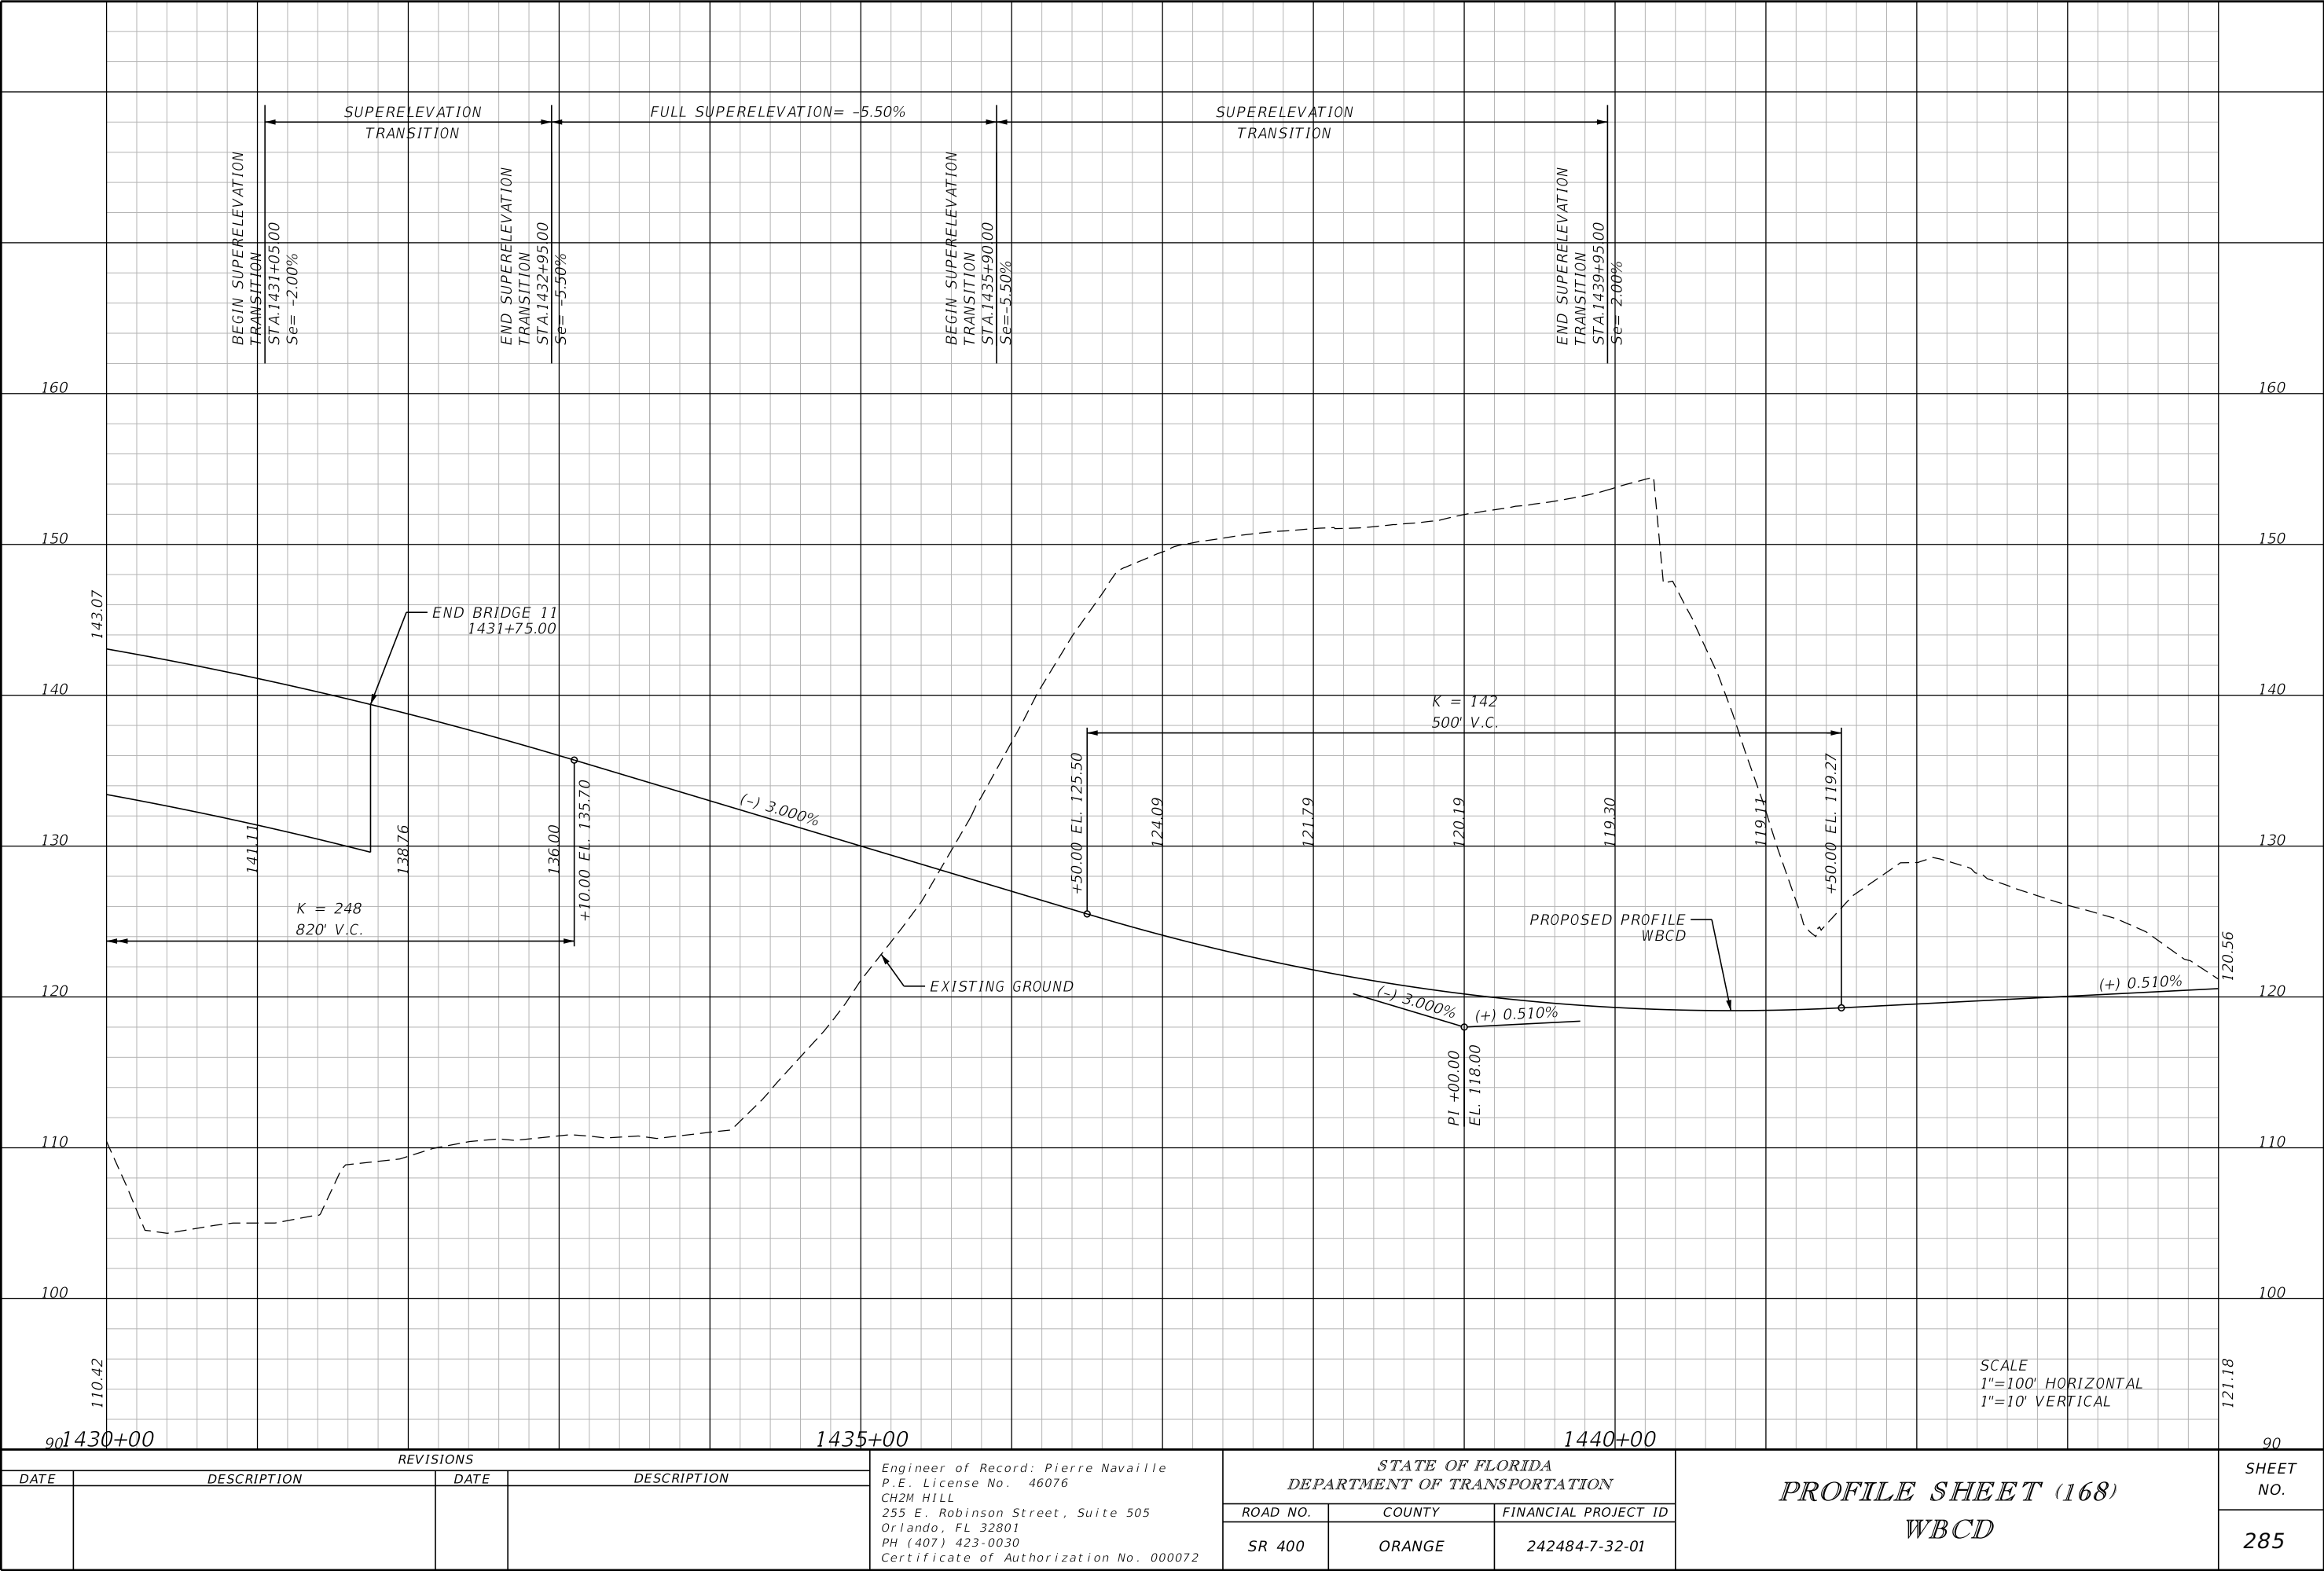


THE OFFICIAL RECORD OF THIS SHEET IS THE ELECTRONIC FILE DIGITALLY SIGNED AND SEALED UNDER RULE 61G15-23.004, F.A.C.

REVISIONS				Engineer of Record: Pierre Navaille P.E. License No. 46076 CH2M HILL 255 E. Robinson Street, Suite 505 Orlando, FL 32801 PH (407) 423-0030 Certificate of Authorization No. 000072	STATE OF FLORIDA DEPARTMENT OF TRANSPORTATION			PROFILE SHEET (168) WBCD		SHEET NO. 285
DATE	DESCRIPTION		DATE		ROAD NO.	COUNTY	FINANCIAL PROJECT ID			
					SR 400	ORANGE	242484-7-32-01			

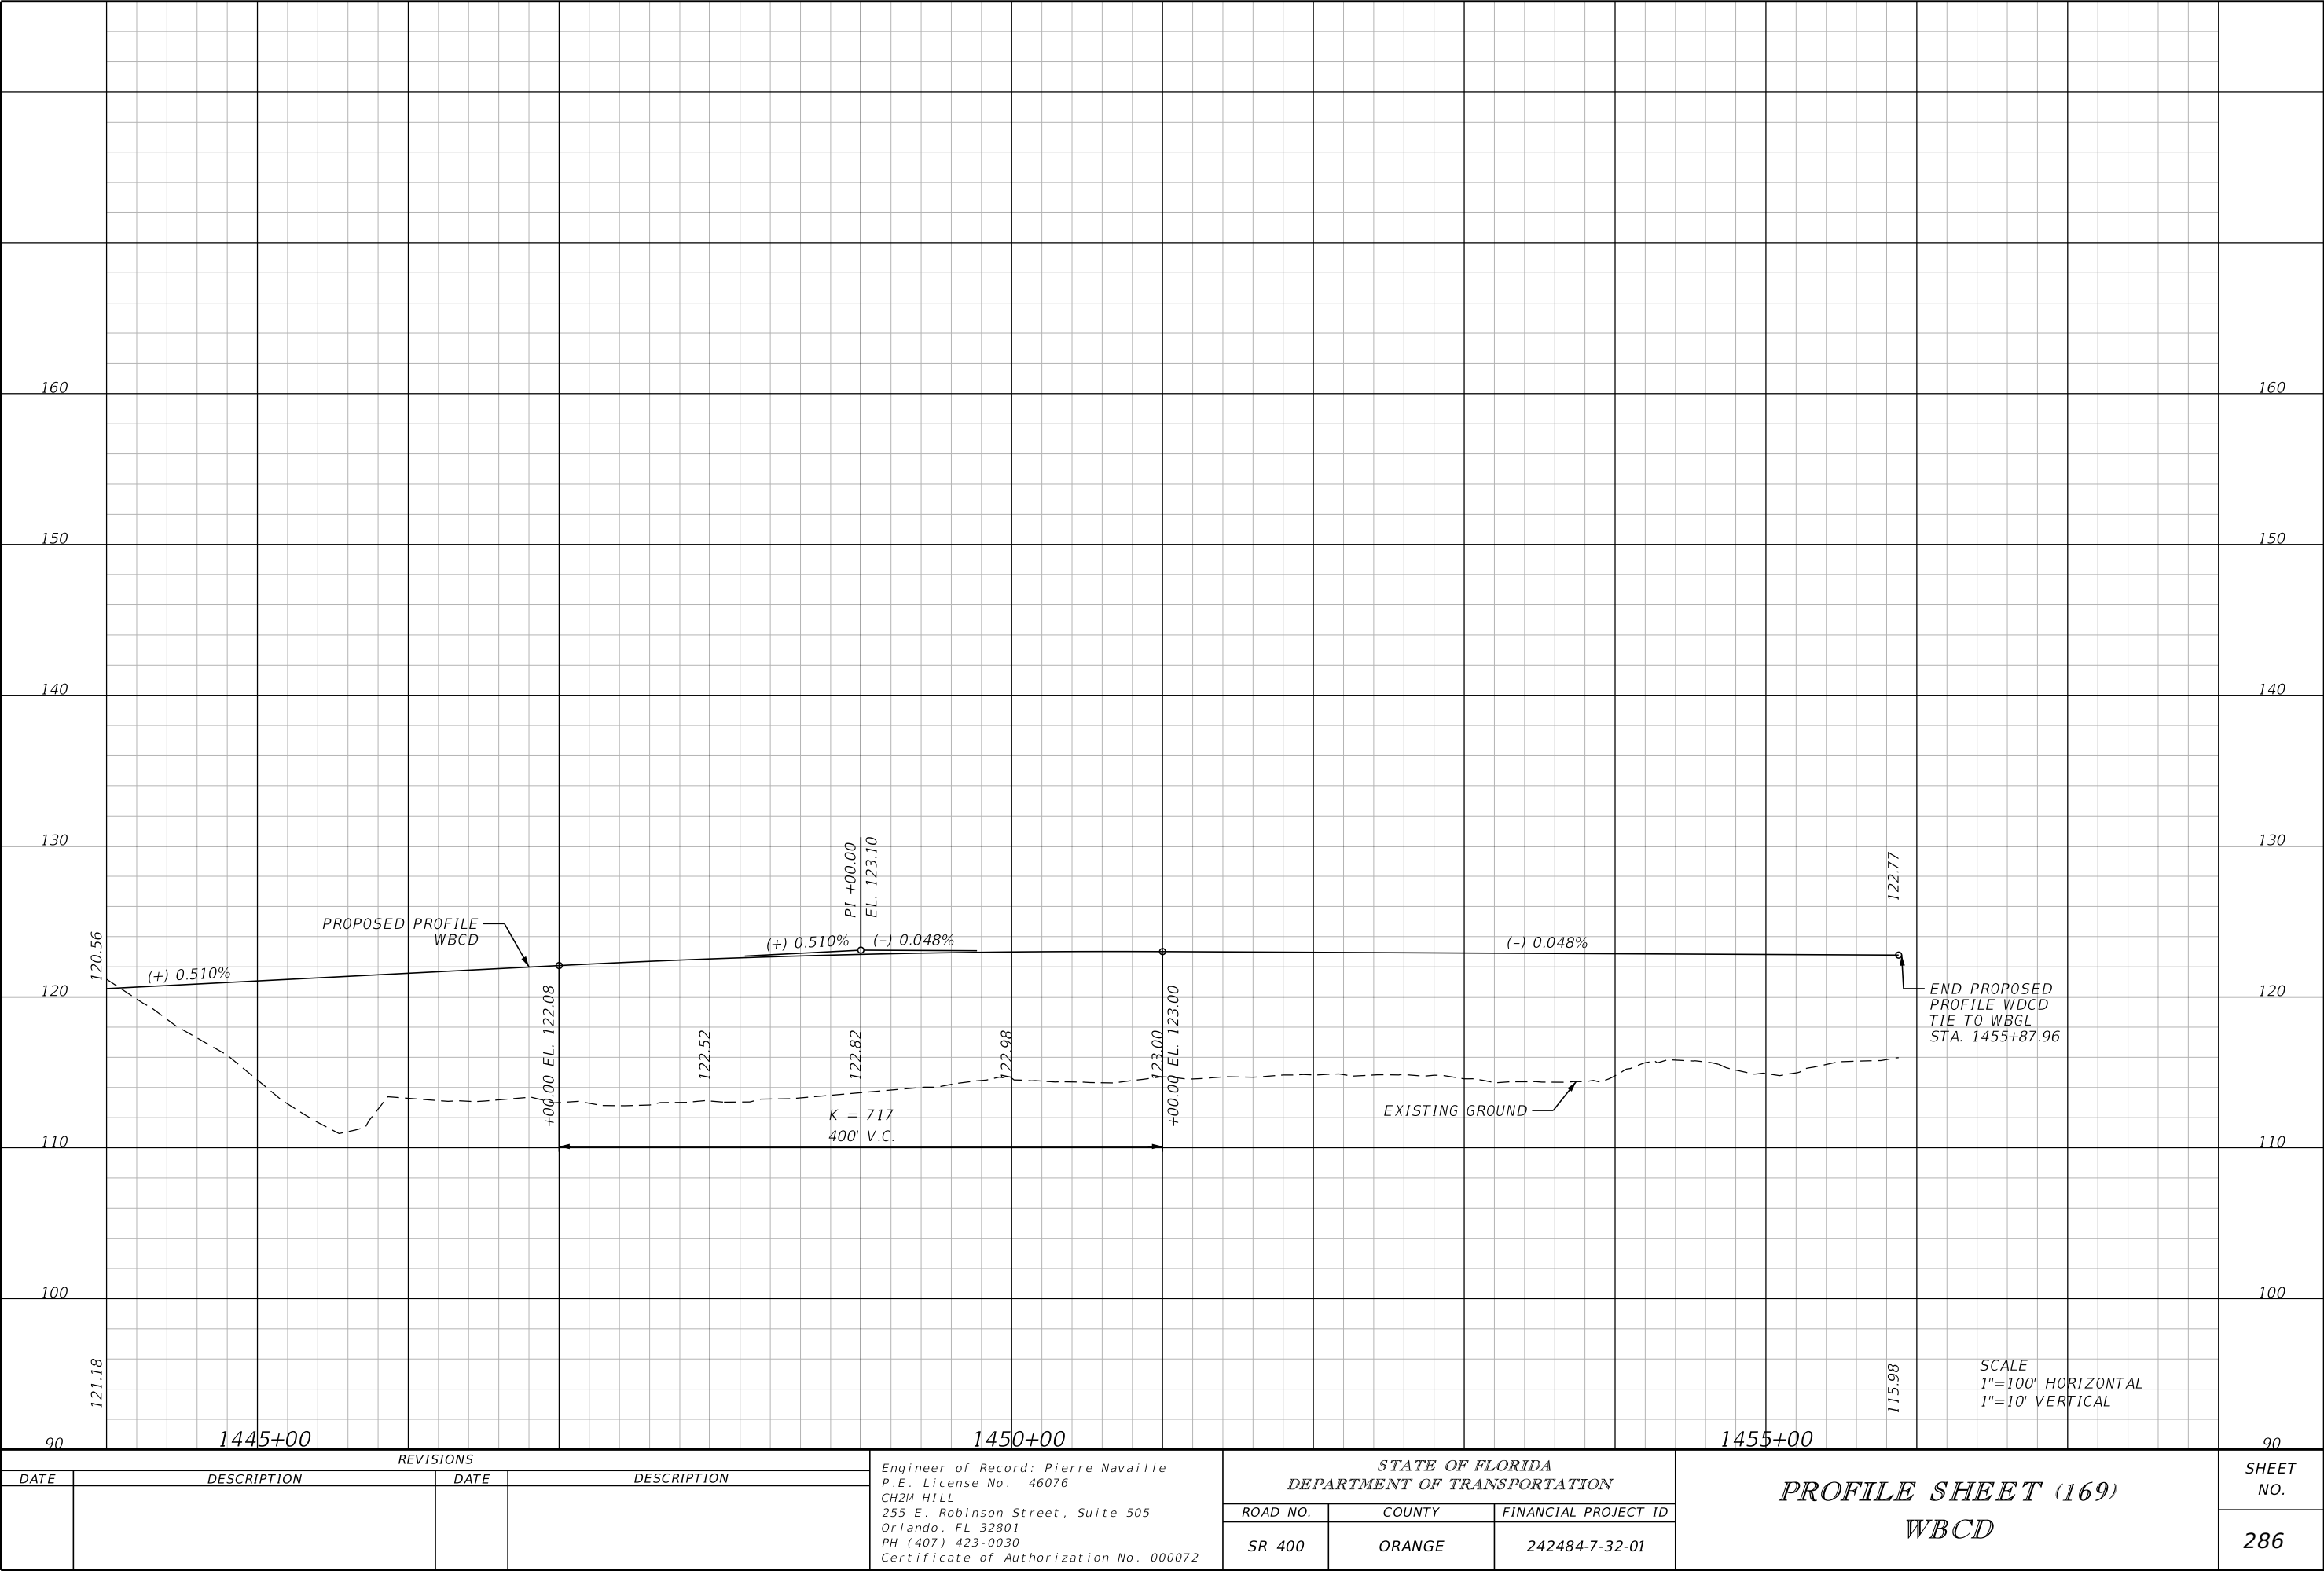



THE OFFICIAL RECORD OF THIS SHEET IS THE ELECTRONIC FILE DIGITALLY SIGNED AND SEALED UNDER RULE 61G15-23.004, F.A.C.

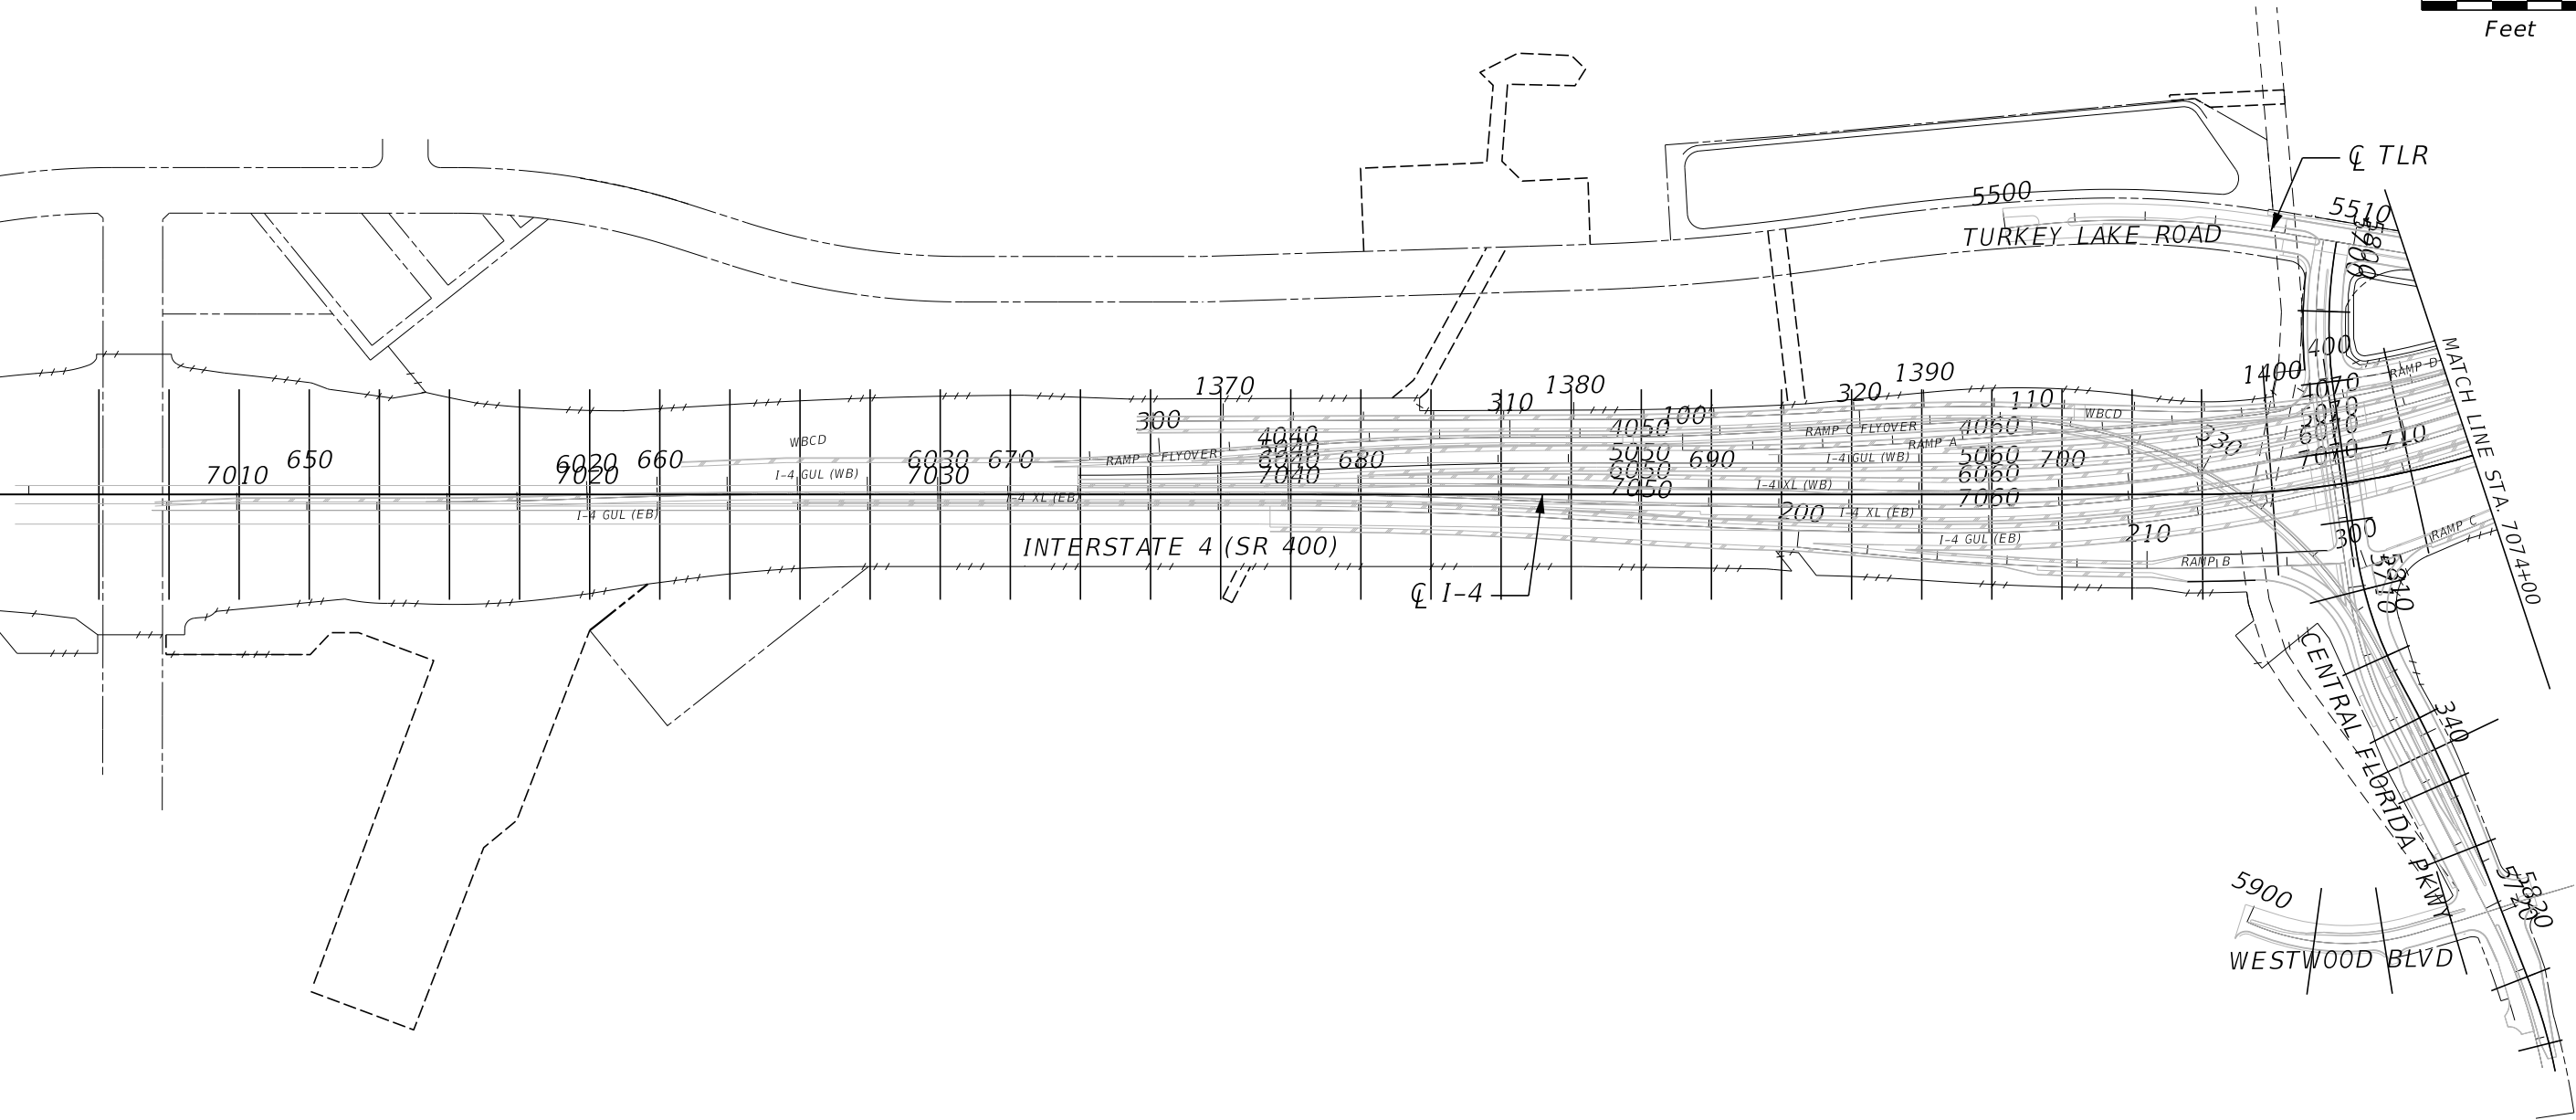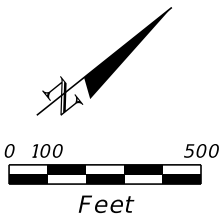

NOTE:
1. CROSS SECTIONS OF I-4 ARE CUT ALONG CL I-4
2. CROSS SECTIONS OF CENTRAL FLORIDA PARKWAY ARE CUT ALONG CL WBCFP

REVISIONS				Engineer of Record: Pierre Navaille P.E. License No. 46076 CH2M HILL 255 E. Robinson Street, Suite 505 Orlando, FL 32801 PH (407) 423-0030 Certificate of Authorization No. 000072	STATE OF FLORIDA DEPARTMENT OF TRANSPORTATION			CROSS SECTION PATTERN LINES (1)	SHEET NO. 287
DATE	DESCRIPTION	DATE	DESCRIPTION		ROAD NO.	COUNTY	FINANCIAL PROJECT ID		
					SR 400	ORANGE	242484-7-32-01		



THE OFFICIAL RECORD OF THIS SHEET IS THE ELECTRONIC FILE DIGITALLY SIGNED AND SEALED UNDER RULE 61G15-23.004, F.A.C.

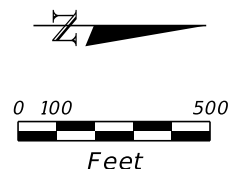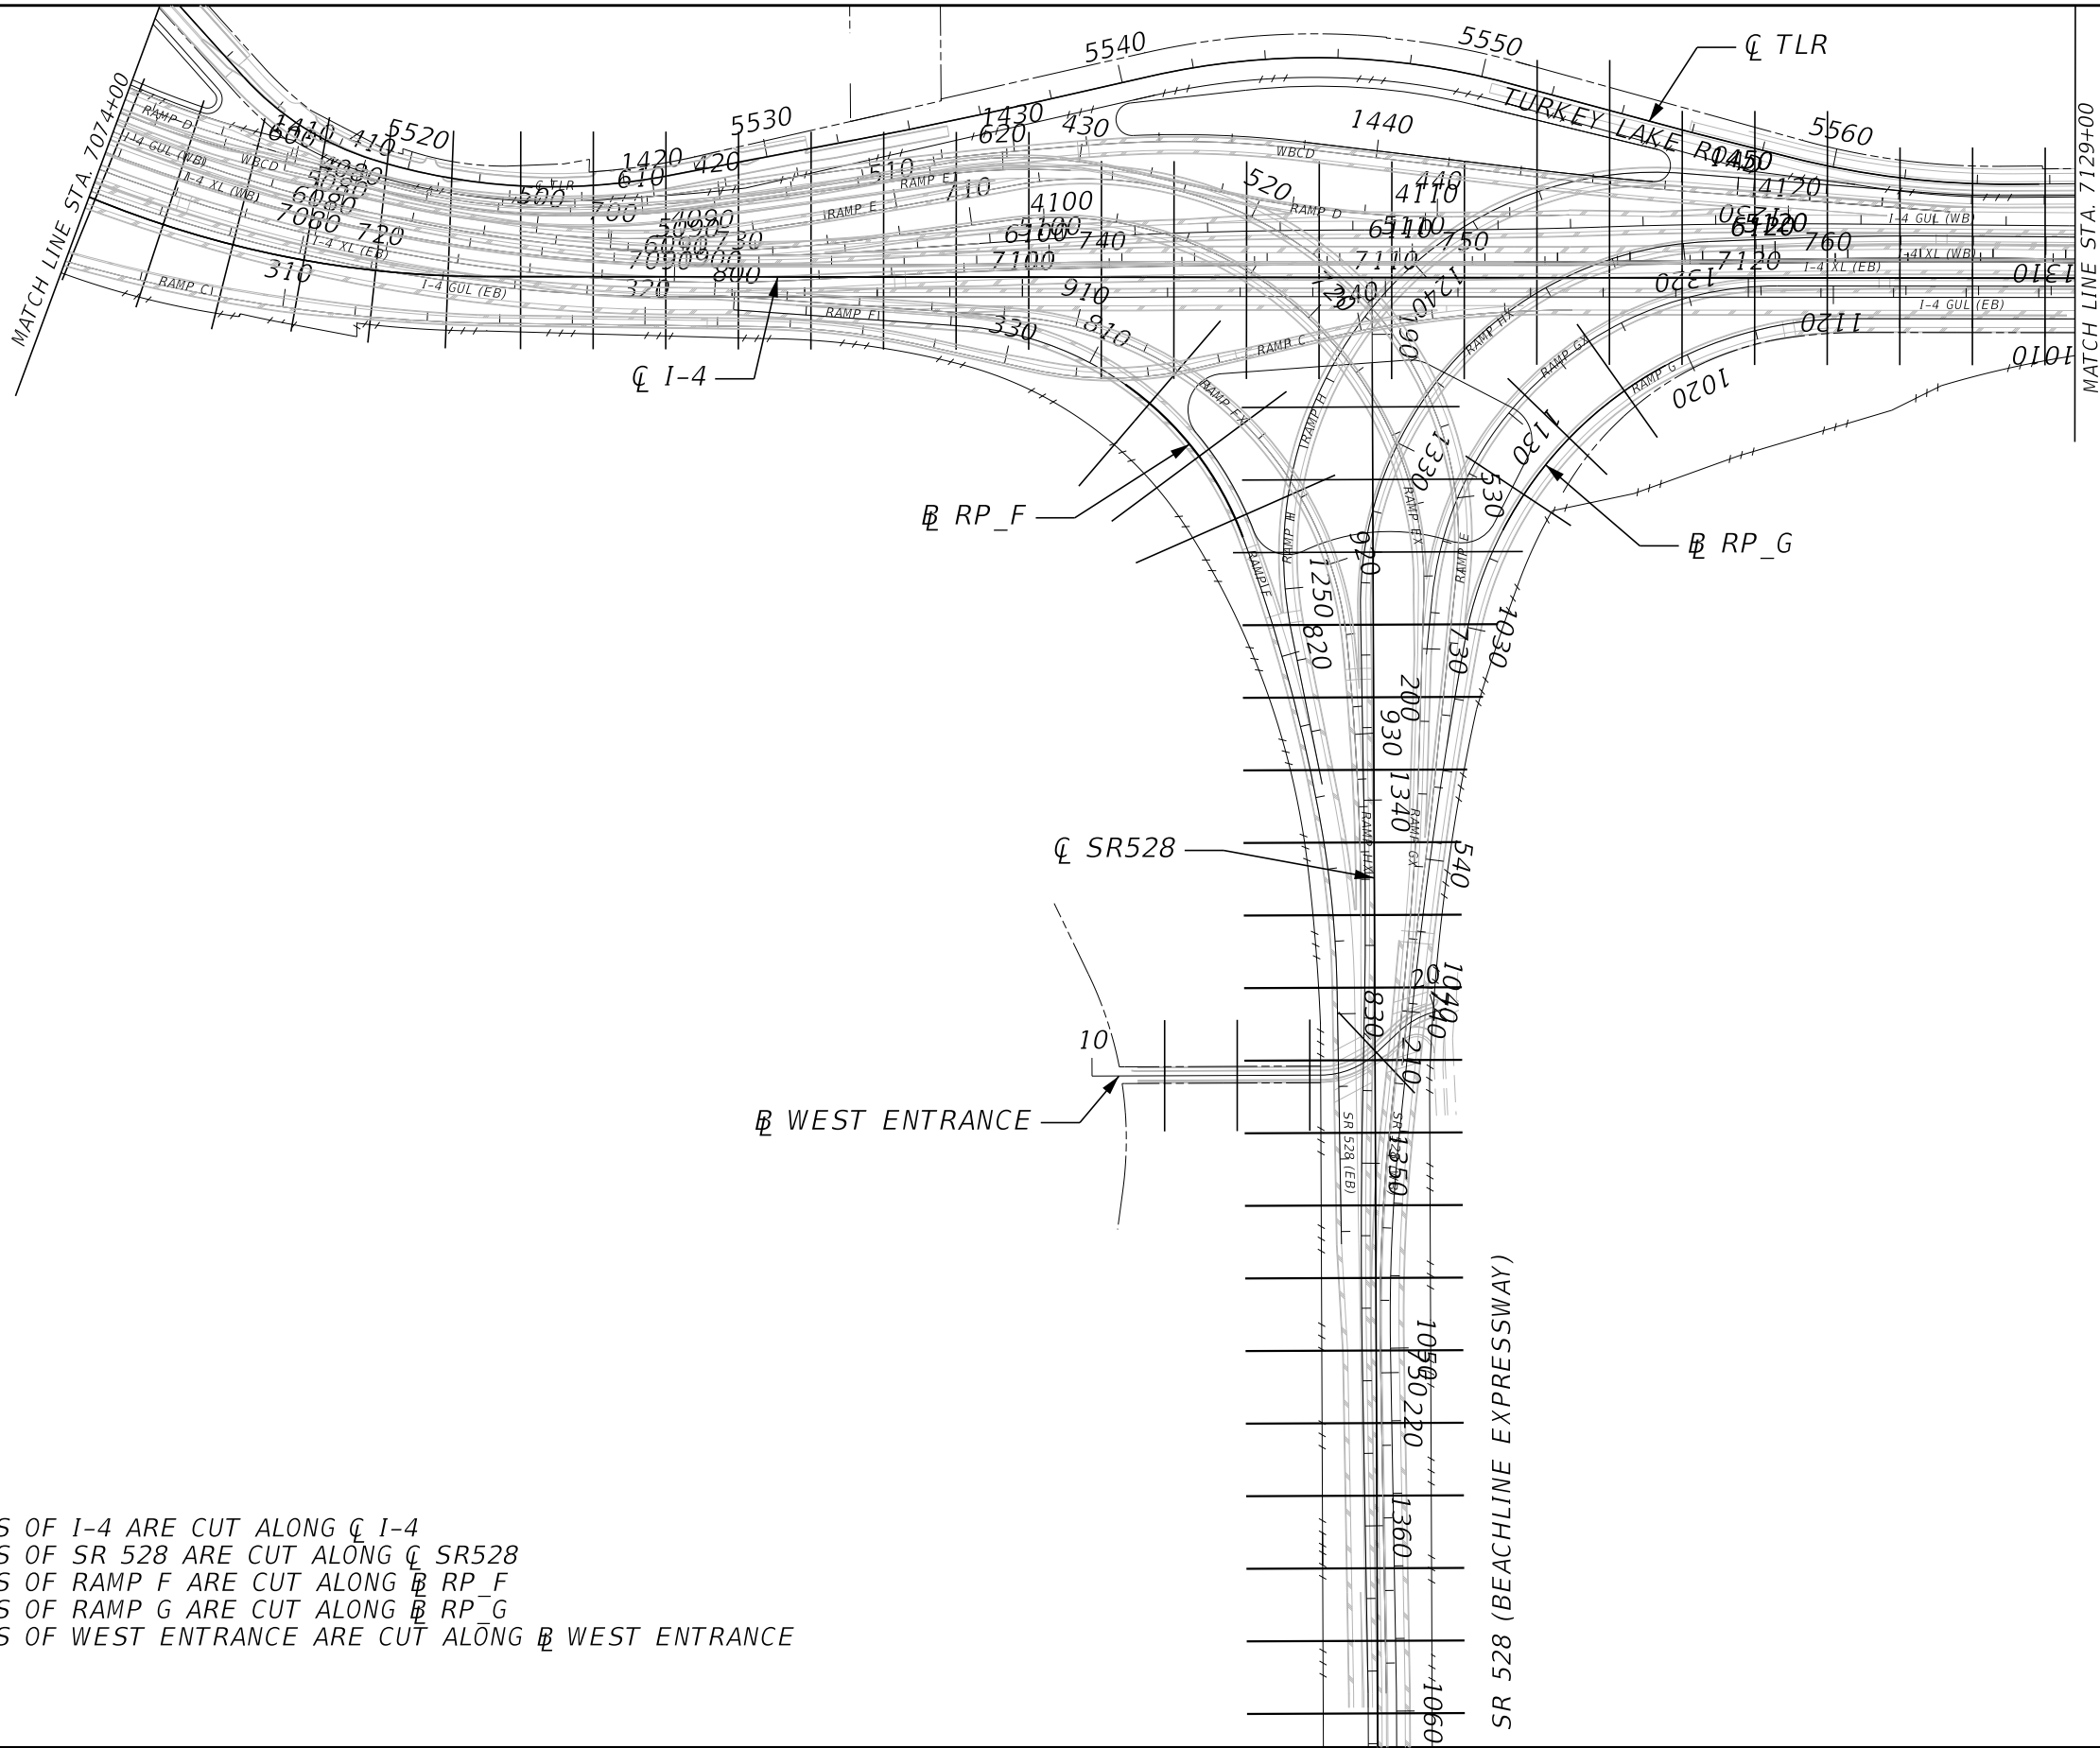

- NOTE:
- 1. CROSS SECTIONS OF I-4 ARE CUT ALONG C I-4
 - 2. CROSS SECTIONS OF SR 528 ARE CUT ALONG C SR528
 - 3. CROSS SECTIONS OF RAMP F ARE CUT ALONG B RP_F
 - 4. CROSS SECTIONS OF RAMP G ARE CUT ALONG B RP_G
 - 5. CROSS SECTIONS OF WEST ENTRANCE ARE CUT ALONG B WEST ENTRANCE


REVISIONS				Engineer of Record: Pierre Navaille P.E. License No. 46076 CH2M HILL 255 E. Robinson Street, Suite 505 Orlando, FL 32801 PH (407) 423-0030 Certificate of Authorization No. 000072	STATE OF FLORIDA DEPARTMENT OF TRANSPORTATION			CROSS SECTION PATTERN LINES (2)		SHEET NO.	
DATE	DESCRIPTION	DATE	DESCRIPTION		ROAD NO.	COUNTY	FINANCIAL PROJECT ID			288	
					SR 400	ORANGE	242484-7-32-01				

THE OFFICIAL RECORD OF THIS SHEET IS THE ELECTRONIC FILE DIGITALLY SIGNED AND SEALED UNDER RULE 61G15-23.004, F.A.C.

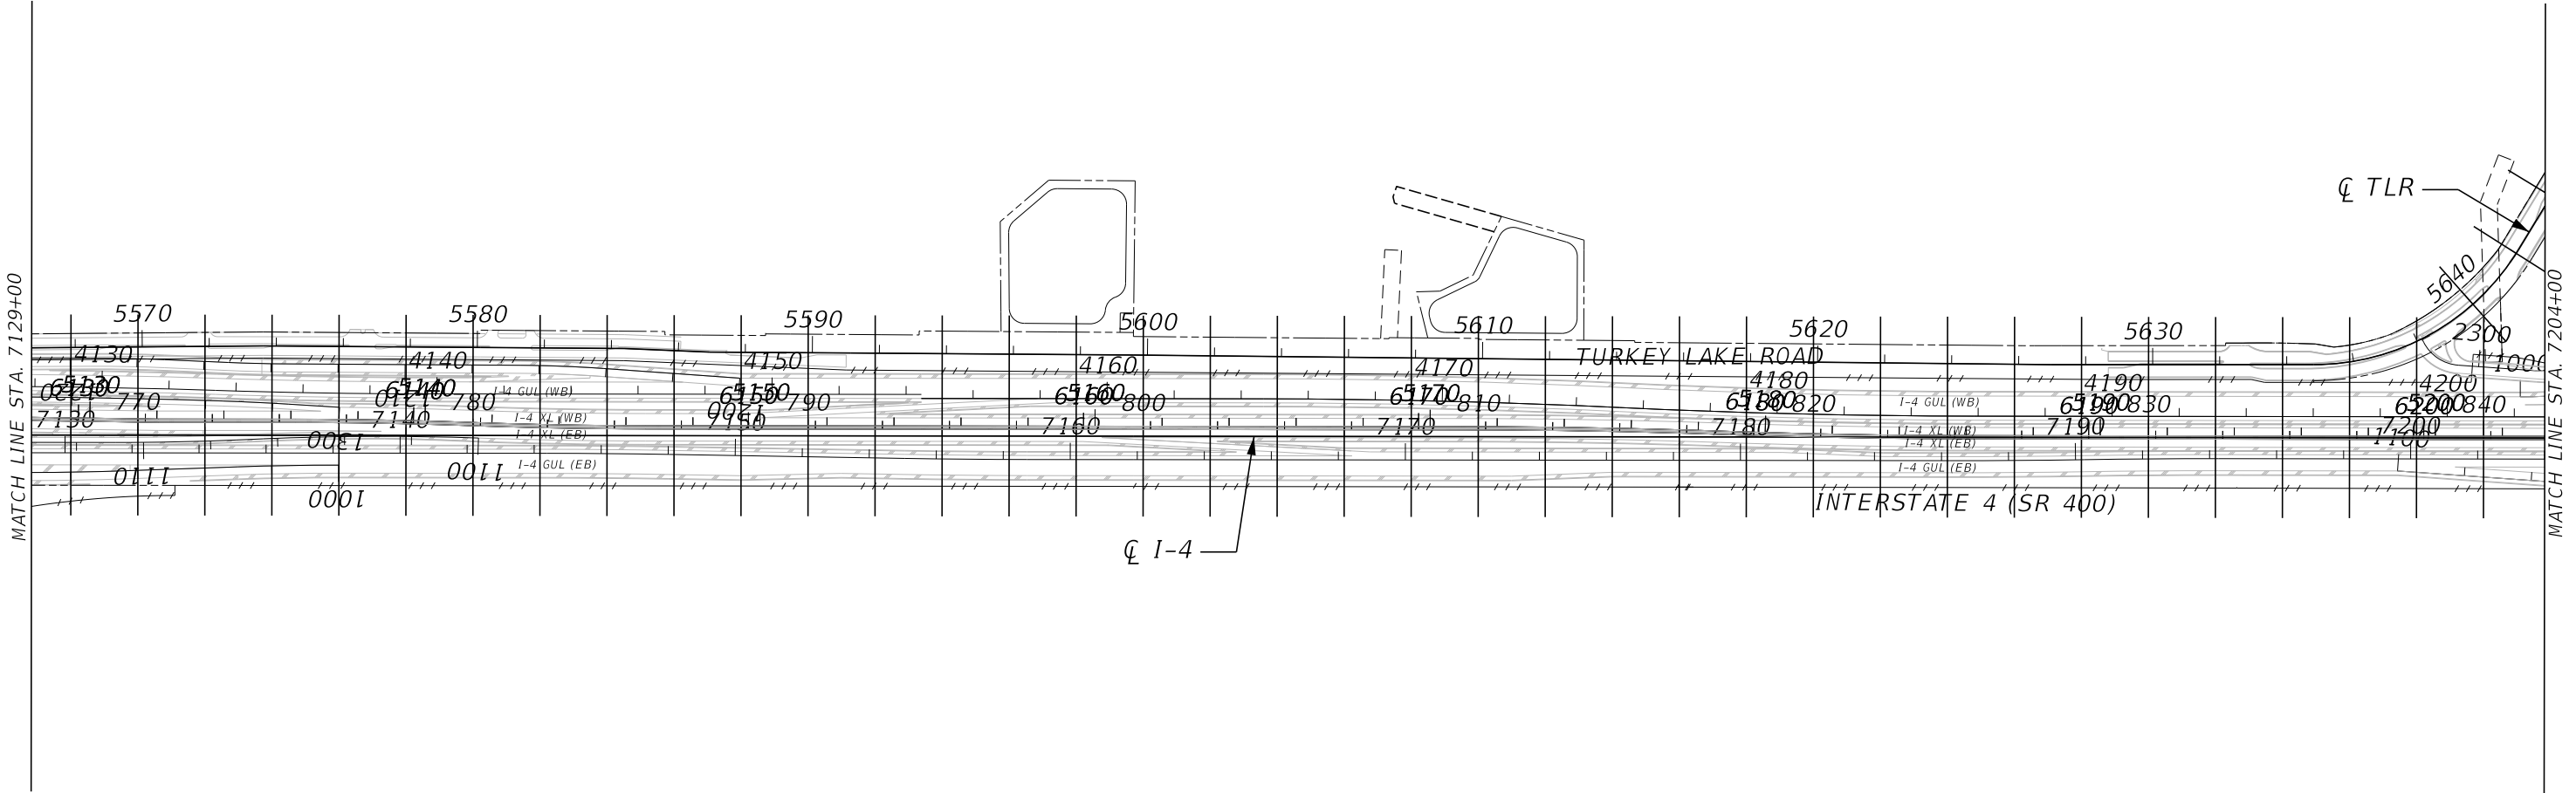 


- NOTE:
- 1. CROSS SECTIONS OF I-4 ARE CUT ALONG CL I-4
 - 2. CROSS SECTIONS OF TURKEY LAKE ROAD ARE CUT ALONG CL TLR

REVISIONS				Engineer of Record: Pierre Navaille P.E. License No. 46076 CH2M HILL 255 E. Robinson Street, Suite 505 Orlando, FL 32801 PH (407) 423-0030 Certificate of Authorization No. 000072	STATE OF FLORIDA DEPARTMENT OF TRANSPORTATION			CROSS SECTION PATTERN LINES (3)	SHEET NO.
DATE	DESCRIPTION	DATE	DESCRIPTION		ROAD NO.	COUNTY	FINANCIAL PROJECT ID		289
					SR 400	ORANGE	242484-7-32-01		

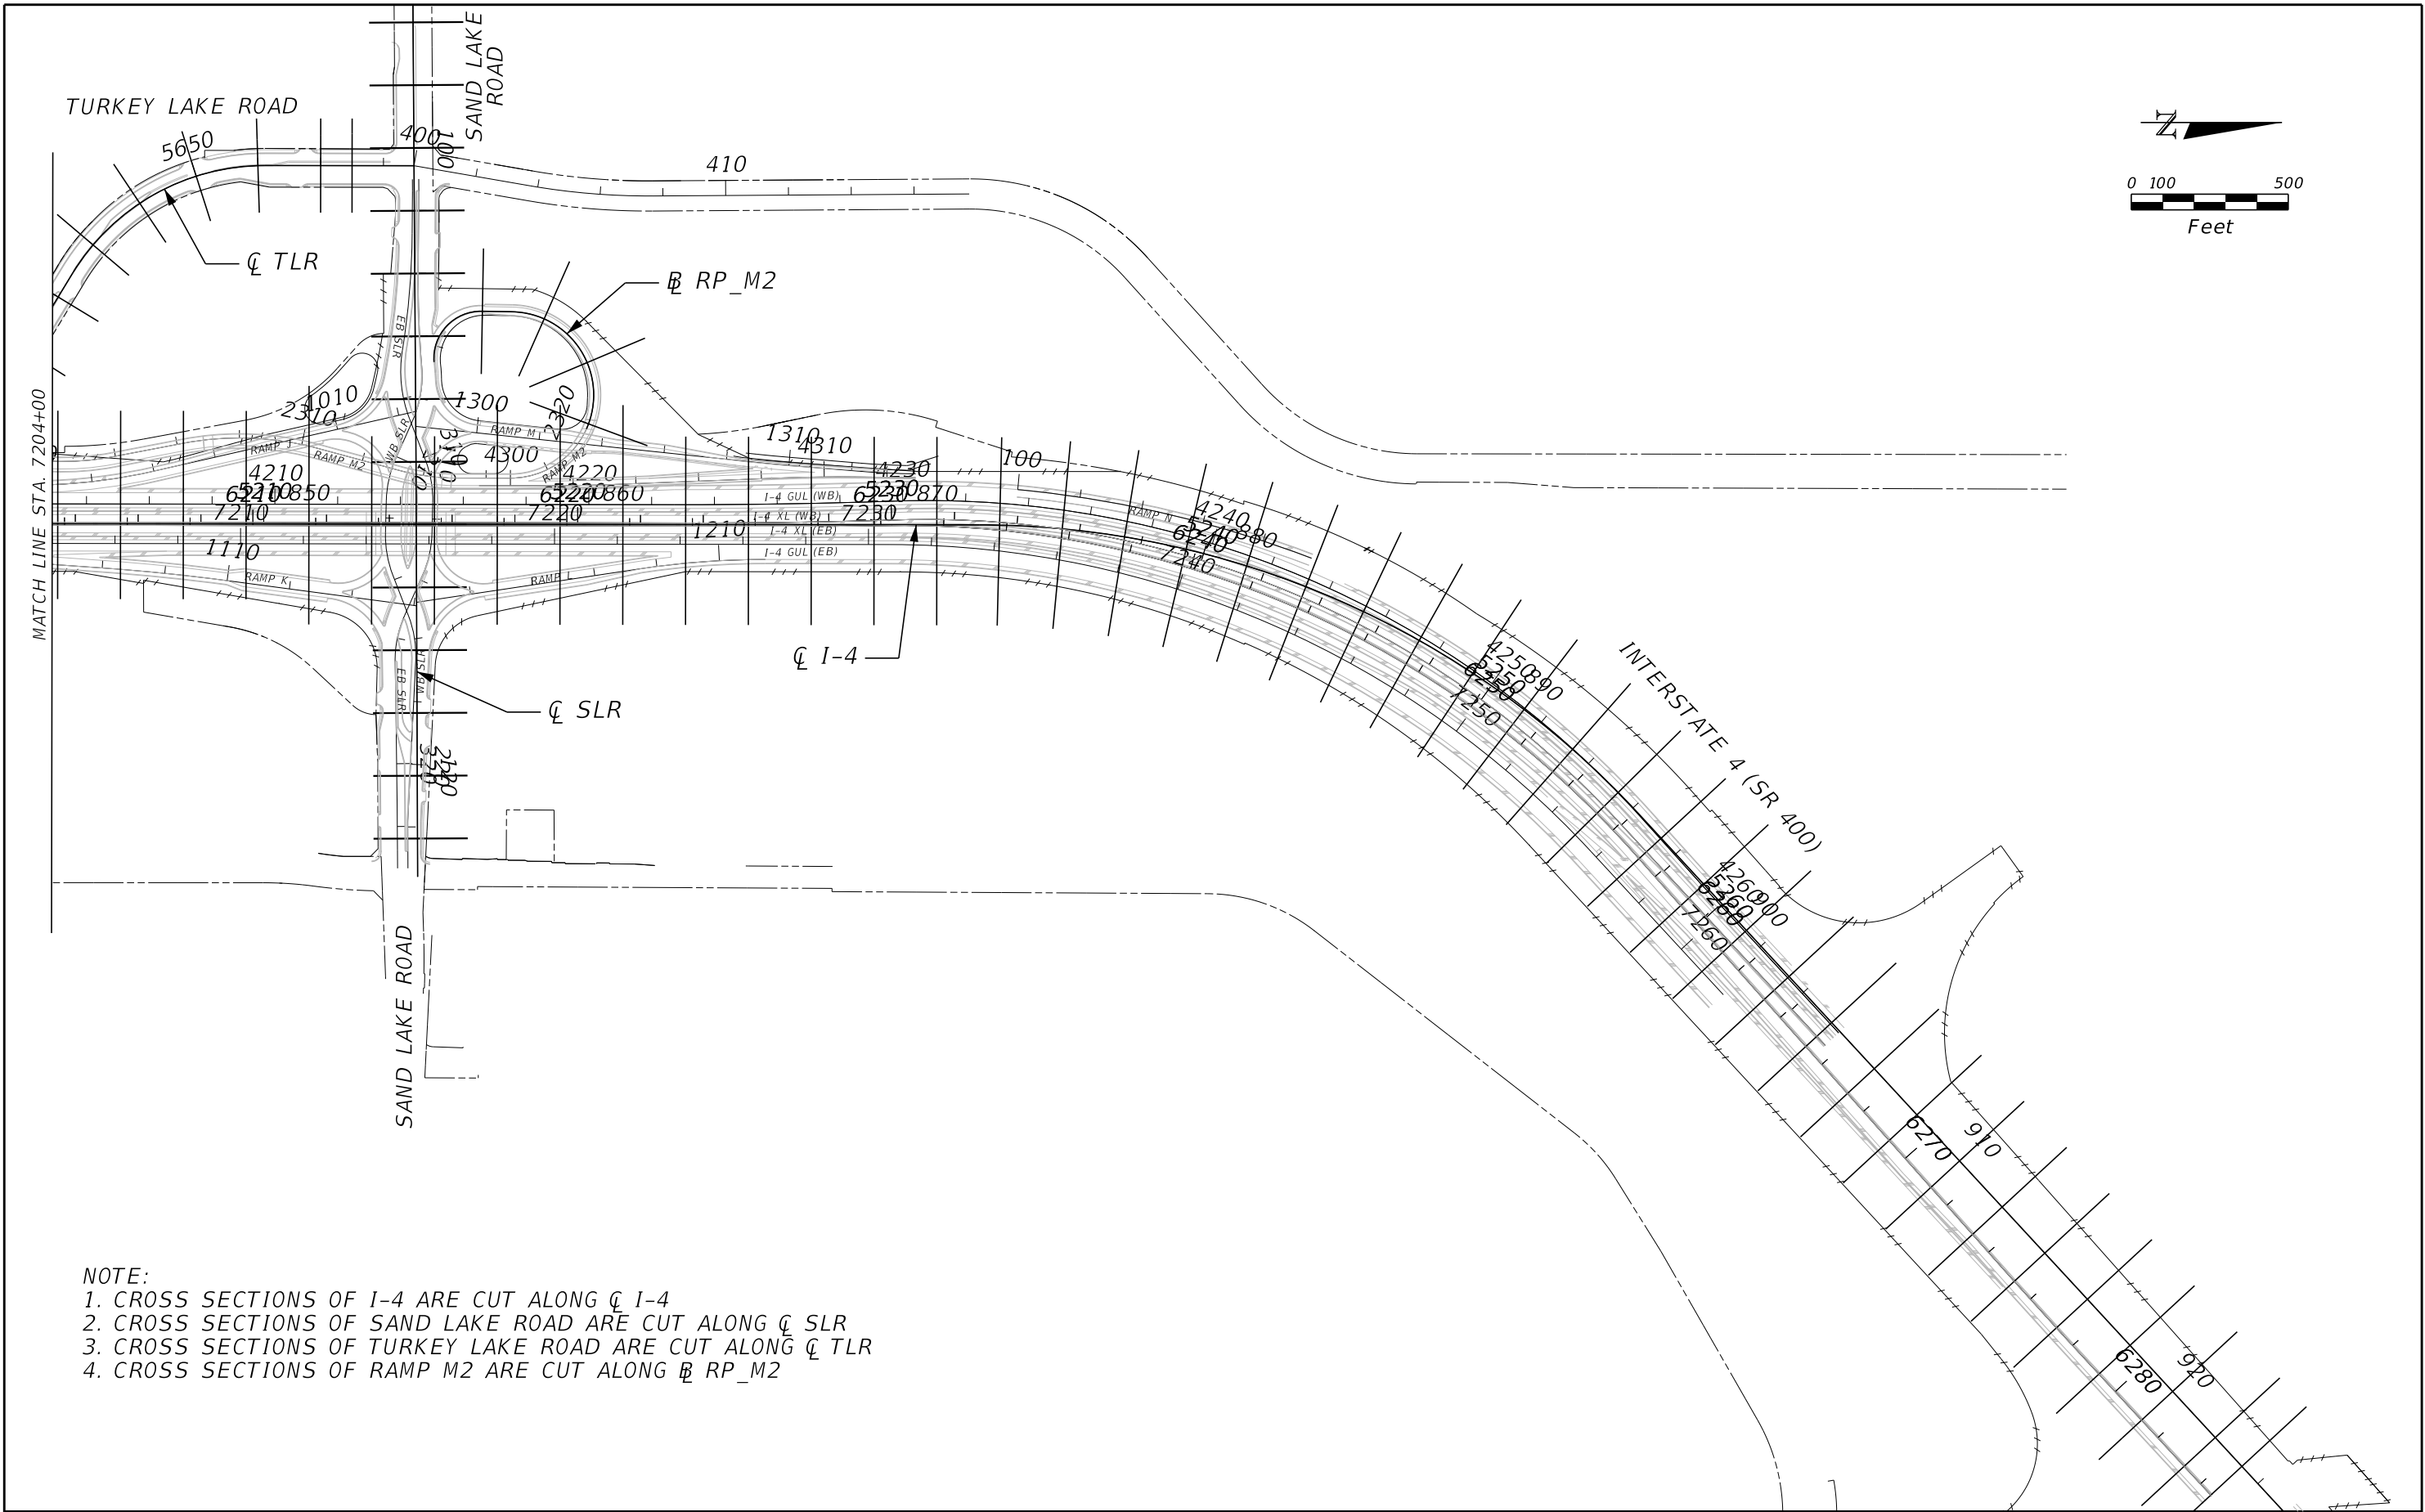


- NOTE:
- 1. CROSS SECTIONS OF I-4 ARE CUT ALONG CL I-4
 - 2. CROSS SECTIONS OF SAND LAKE ROAD ARE CUT ALONG CL SLR
 - 3. CROSS SECTIONS OF TURKEY LAKE ROAD ARE CUT ALONG CL TLR
 - 4. CROSS SECTIONS OF RAMP M2 ARE CUT ALONG CL RP_M2

REVISIONS				Engineer of Record: Pierre Navaille P.E. License No. 46076 CH2M HILL 255 E. Robinson Street, Suite 505 Orlando, FL 32801 PH (407) 423-0030 Certificate of Authorization No. 000072	STATE OF FLORIDA DEPARTMENT OF TRANSPORTATION			CROSS SECTION PATTERN LINES (4)		SHEET NO. 290
DATE	DESCRIPTION	DATE	DESCRIPTION		ROAD NO.	COUNTY	FINANCIAL PROJECT ID			
					SR 400	ORANGE	242484-7-32-01			

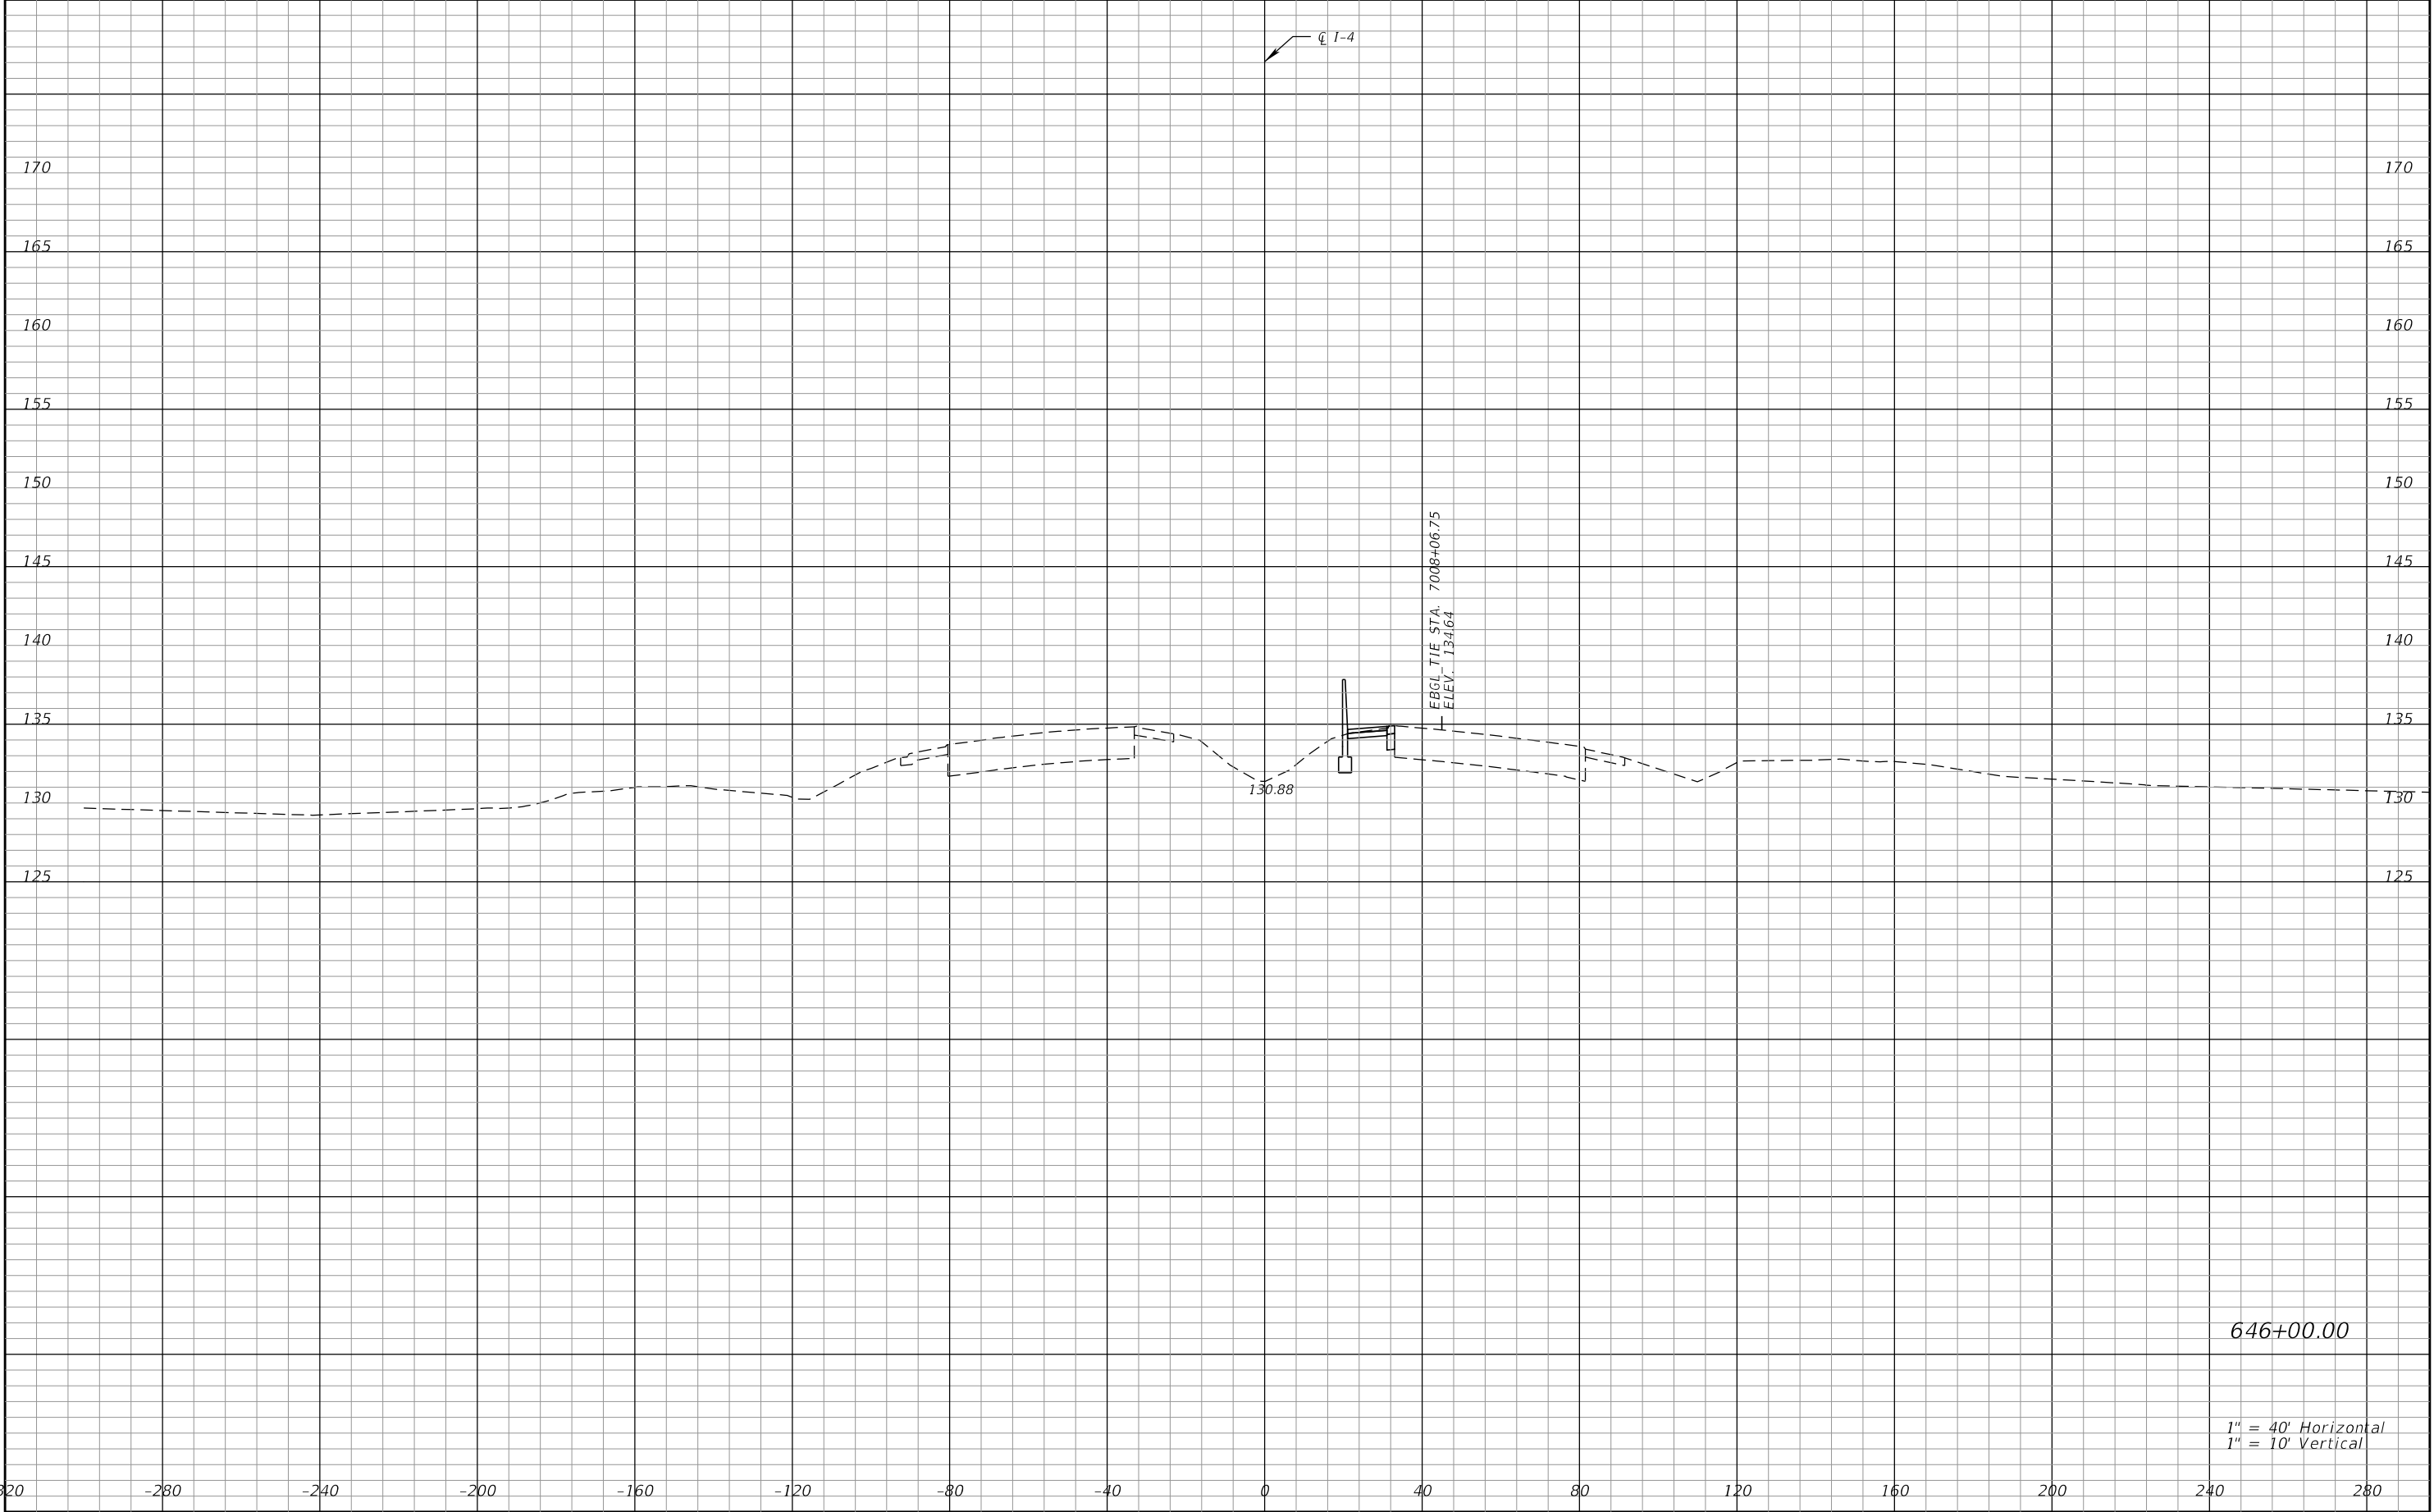


REVISIONS				Engineer of Record: Pierre Navaille P.E. License No. 46076 CH2M HILL 255 E. Robinson Street, Suite 505 Orlando, FL 32801 PH (407) 423-0030 Certificate of Authorization No. 000072	STATE OF FLORIDA DEPARTMENT OF TRANSPORTATION			CROSS SECTIONS SR 400 (I-4)		SHEET NO. 291
DATE	DESCRIPTION	DATE	DESCRIPTION		ROAD NO.	COUNTY	FINANCIAL PROJECT ID			
					SR 400	ORANGE	242484-7-32-01			

THE OFFICIAL RECORD OF THIS SHEET IS THE ELECTRONIC FILE DIGITALLY SIGNED AND SEALED UNDER RULE 61G15-23.004, F.A.C.

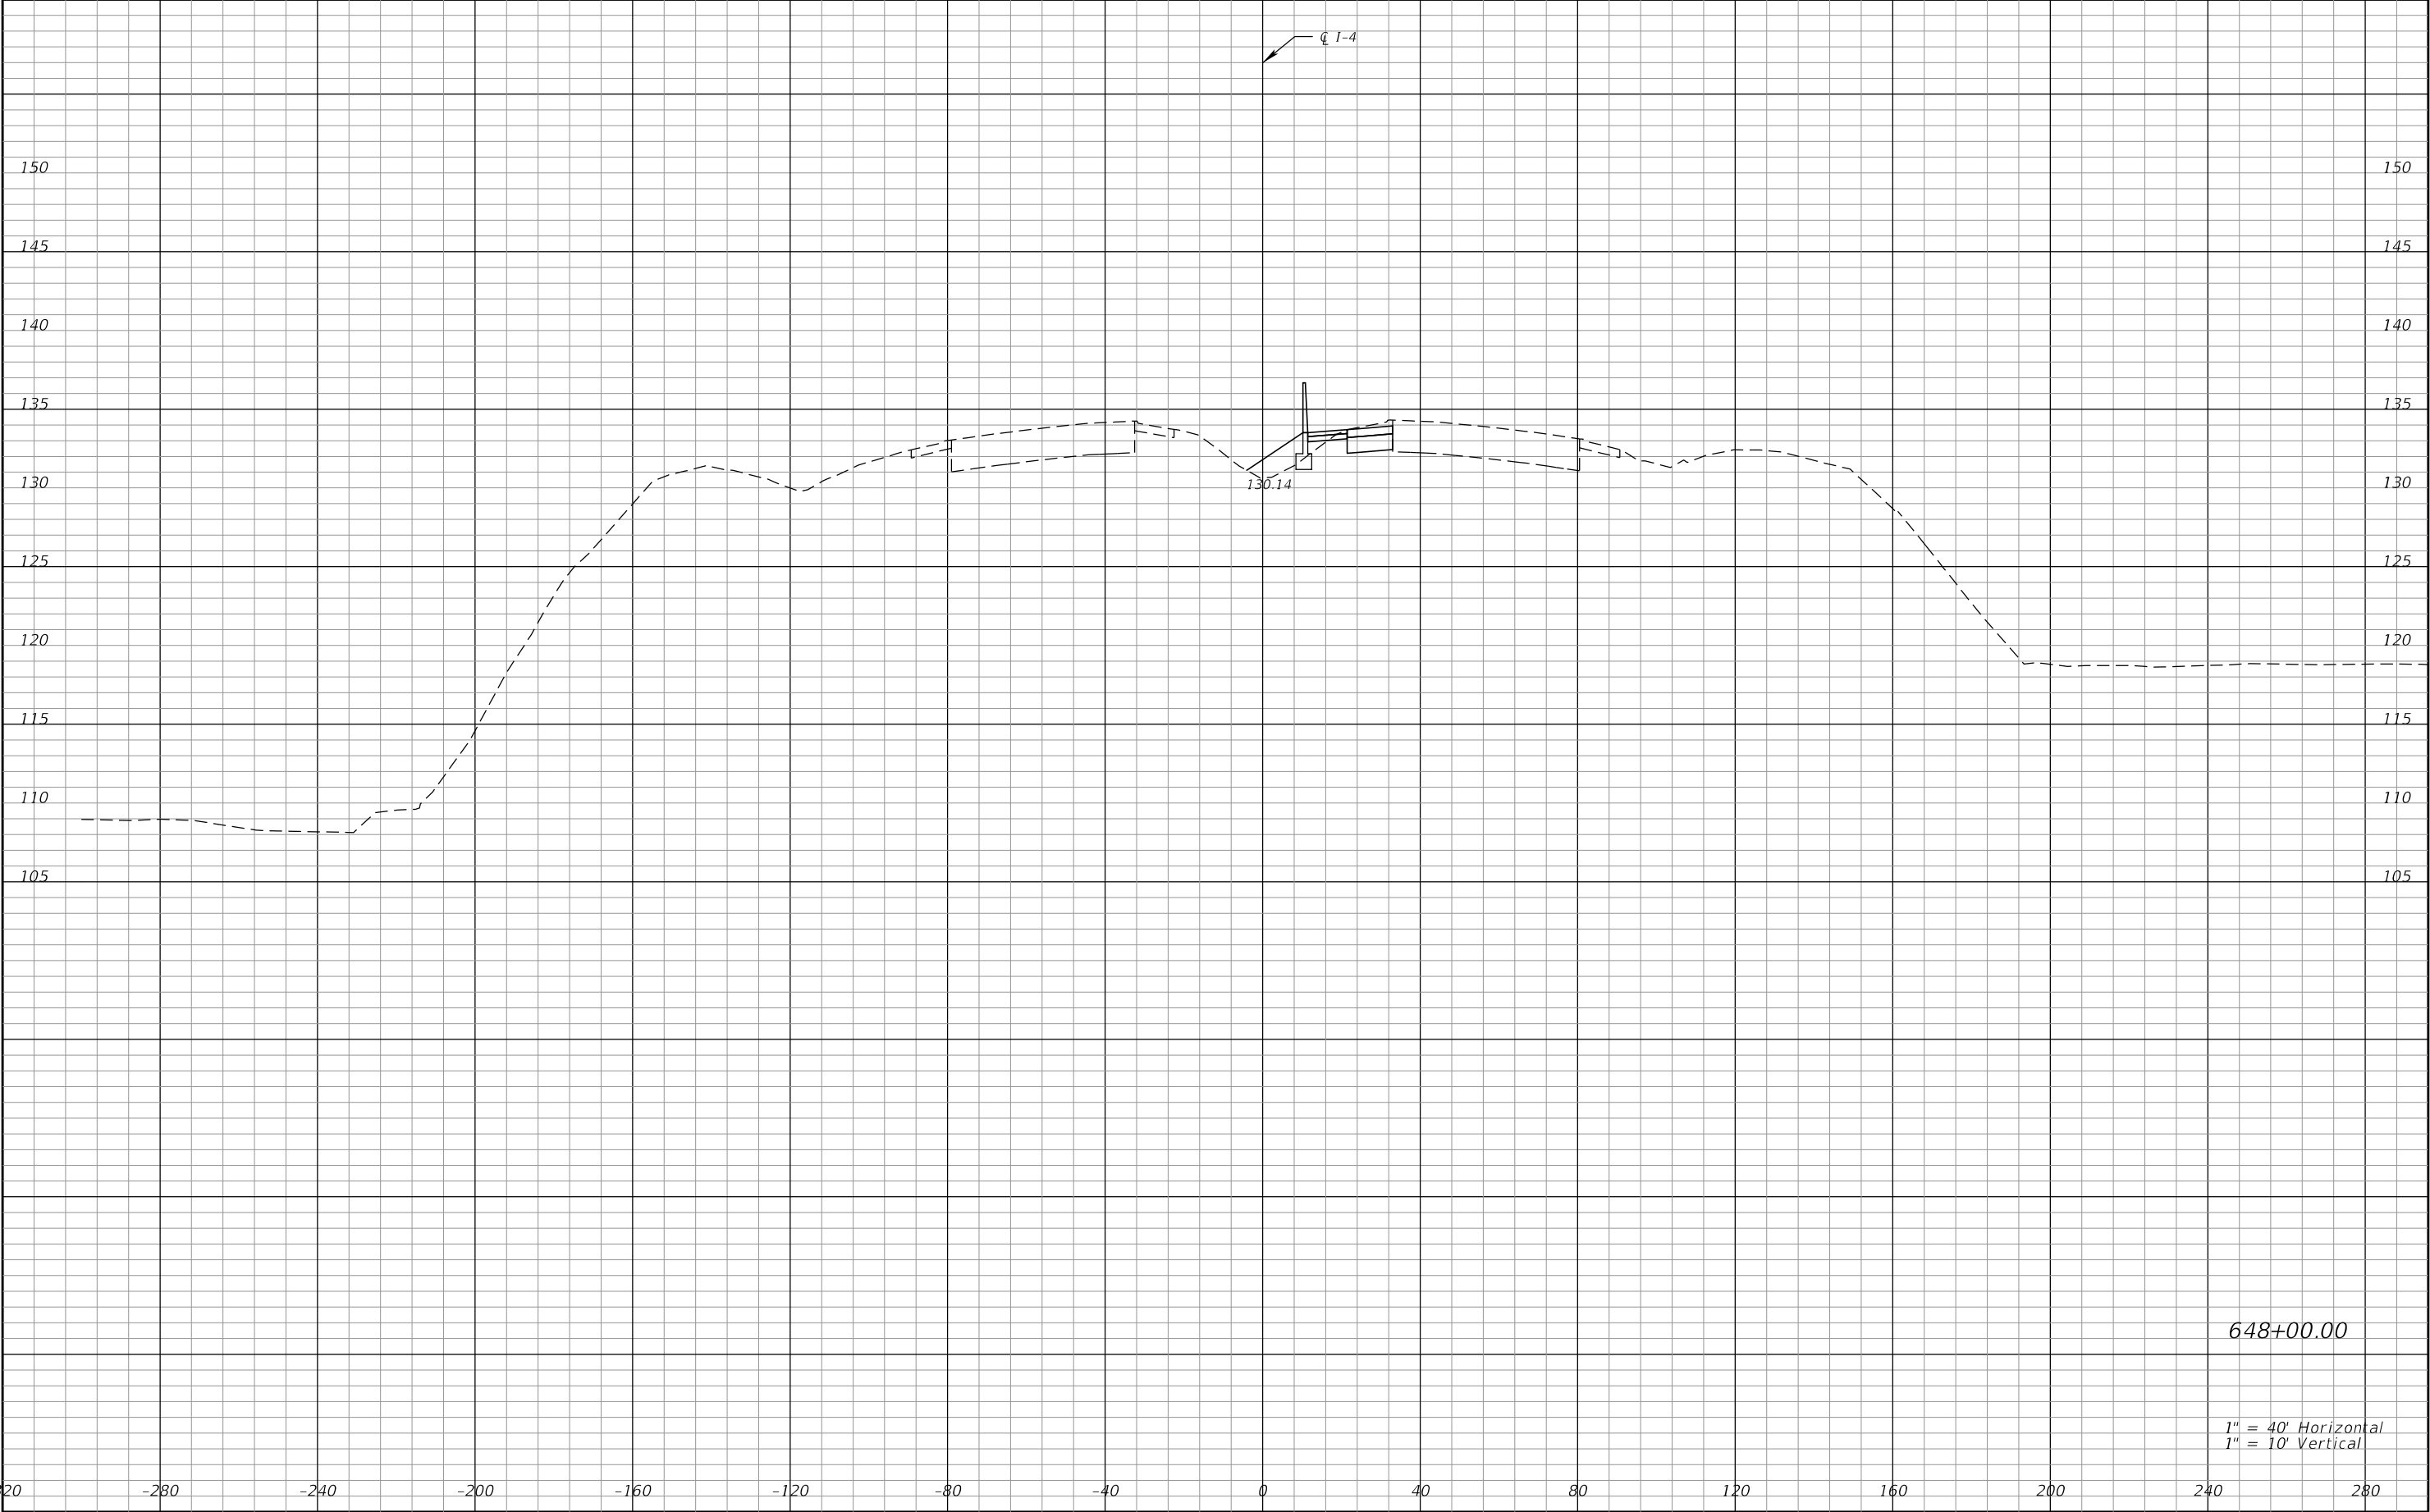


REVISIONS				Engineer of Record: Pierre Navaille P.E. License No. 46076 CH2M HILL 255 E. Robinson Street, Suite 505 Orlando, FL 32801 PH (407) 423-0030 Certificate of Authorization No. 000072	STATE OF FLORIDA DEPARTMENT OF TRANSPORTATION			CROSS SECTIONS SR 400 (I-4)	SHEET NO.
DATE	DESCRIPTION	DATE	DESCRIPTION		ROAD NO.	COUNTY	FINANCIAL PROJECT ID		292
					SR 400	ORANGE	242484-7-32-01		

THE OFFICIAL RECORD OF THIS SHEET IS THE ELECTRONIC FILE DIGITALLY SIGNED AND SEALED UNDER RULE 61G15-23.004, F.A.C.

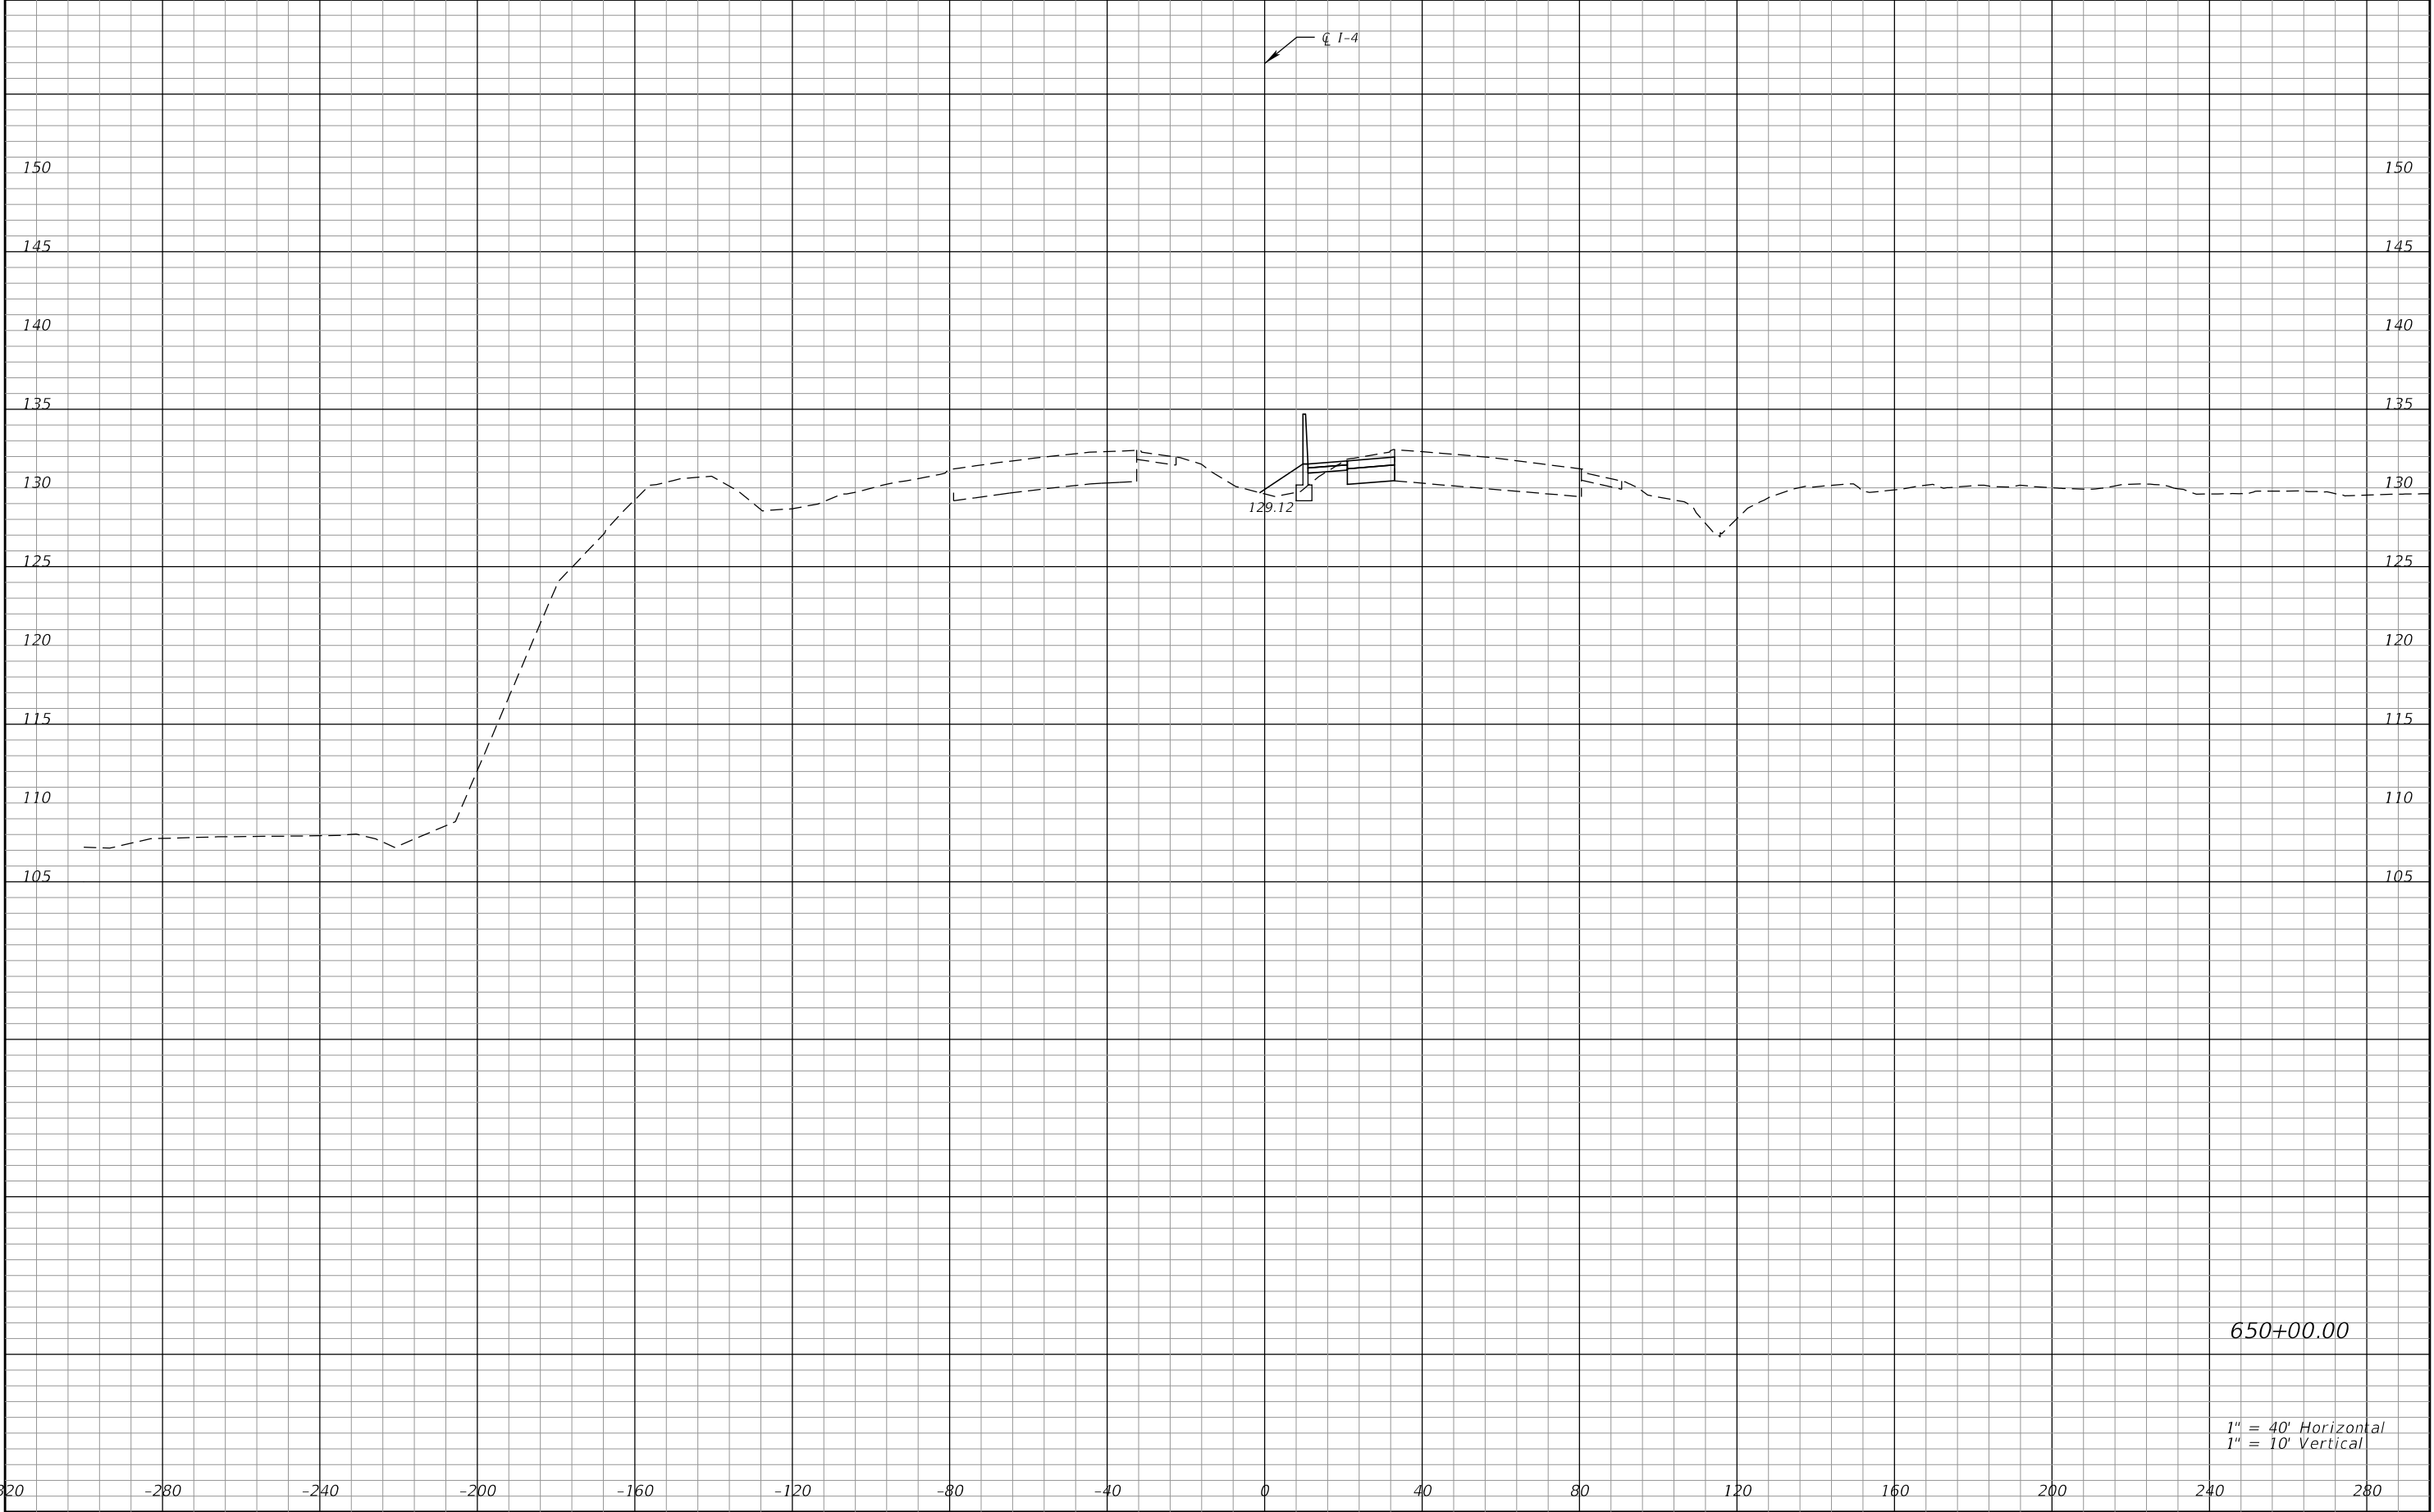


REVISIONS				Engineer of Record: Pierre Navaille P.E. License No. 46076 CH2M HILL 255 E. Robinson Street, Suite 505 Orlando, FL 32801 PH (407) 423-0030 Certificate of Authorization No. 000072	STATE OF FLORIDA DEPARTMENT OF TRANSPORTATION			CROSS SECTIONS SR 400 (I-4)	SHEET NO.
DATE	DESCRIPTION	DATE	DESCRIPTION		ROAD NO.	COUNTY	FINANCIAL PROJECT ID		293
					SR 400	ORANGE	242484-7-32-01		

THE OFFICIAL RECORD OF THIS SHEET IS THE ELECTRONIC FILE DIGITALLY SIGNED AND SEALED UNDER RULE 61G15-23.004, F.A.C.

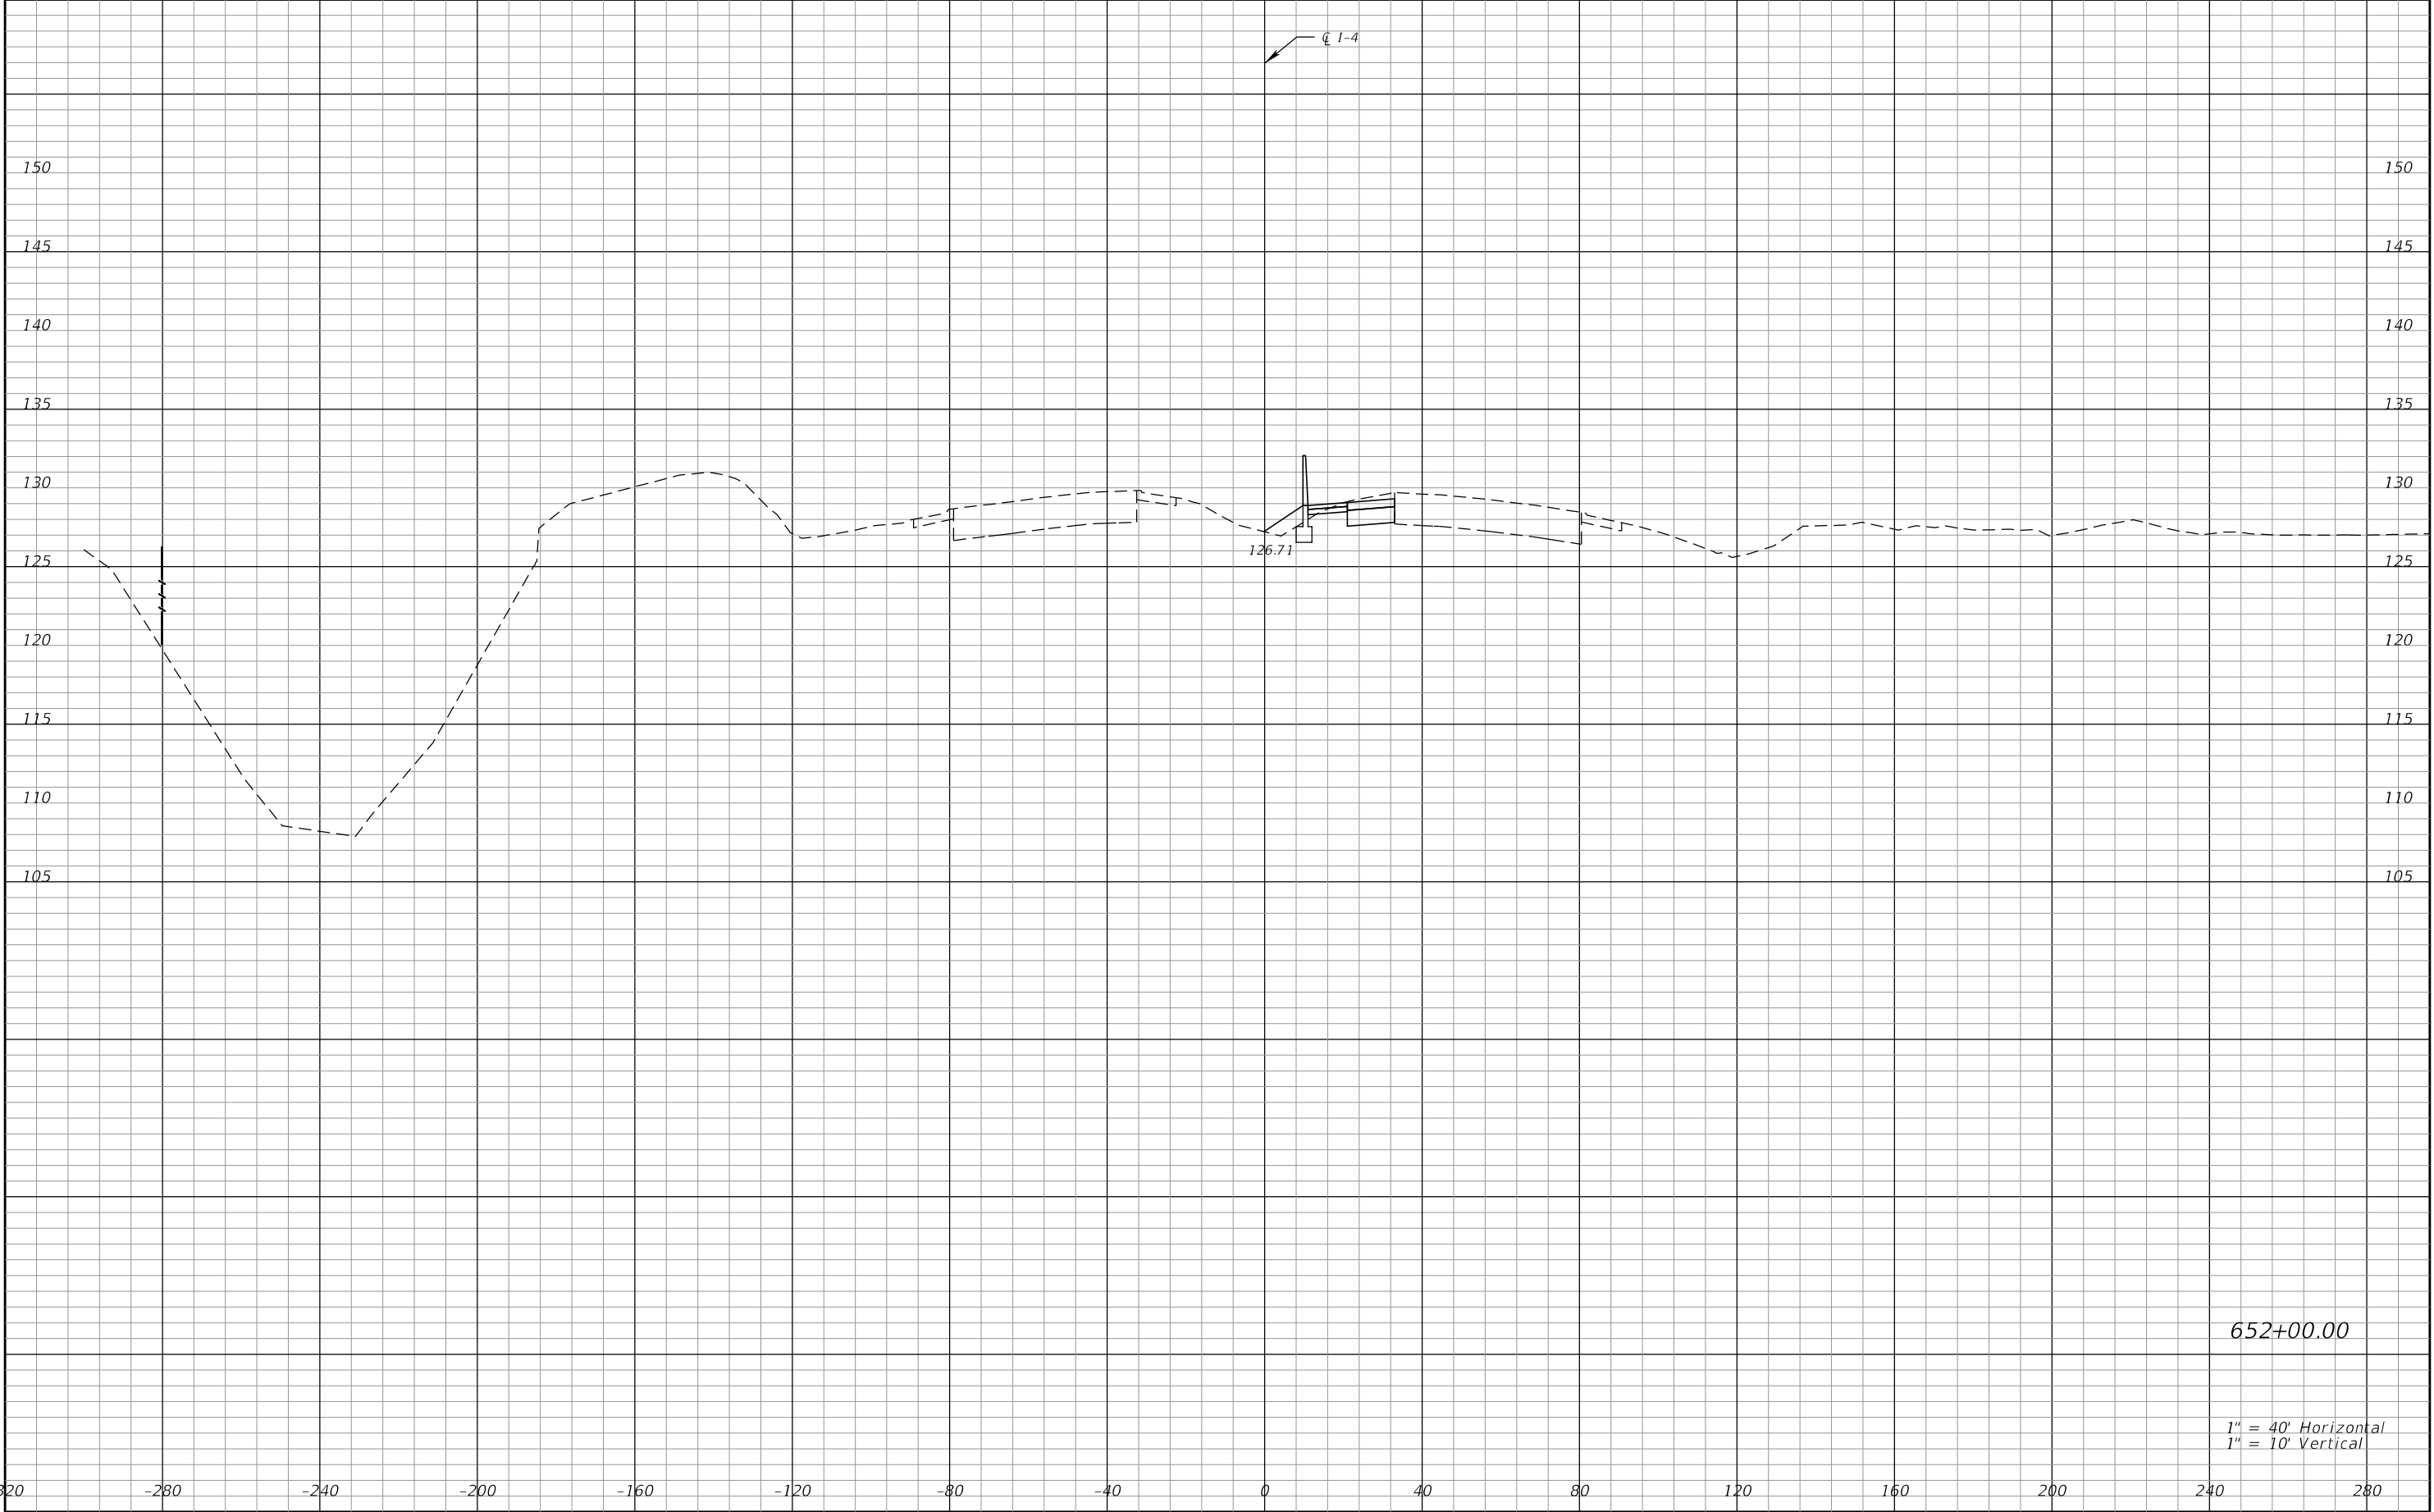


REVISIONS				Engineer of Record: Pierre Navaille P.E. License No. 46076 CH2M HILL 255 E. Robinson Street, Suite 505 Orlando, FL 32801 PH (407) 423-0030 Certificate of Authorization No. 000072	STATE OF FLORIDA DEPARTMENT OF TRANSPORTATION			CROSS SECTIONS SR 400 (I-4)		SHEET NO. 294
DATE	DESCRIPTION	DATE	DESCRIPTION		ROAD NO.	COUNTY	FINANCIAL PROJECT ID			
					SR 400	ORANGE	242484-7-32-01			

THE OFFICIAL RECORD OF THIS SHEET IS THE ELECTRONIC FILE DIGITALLY SIGNED AND SEALED UNDER RULE 61G15-23.004, F.A.C.

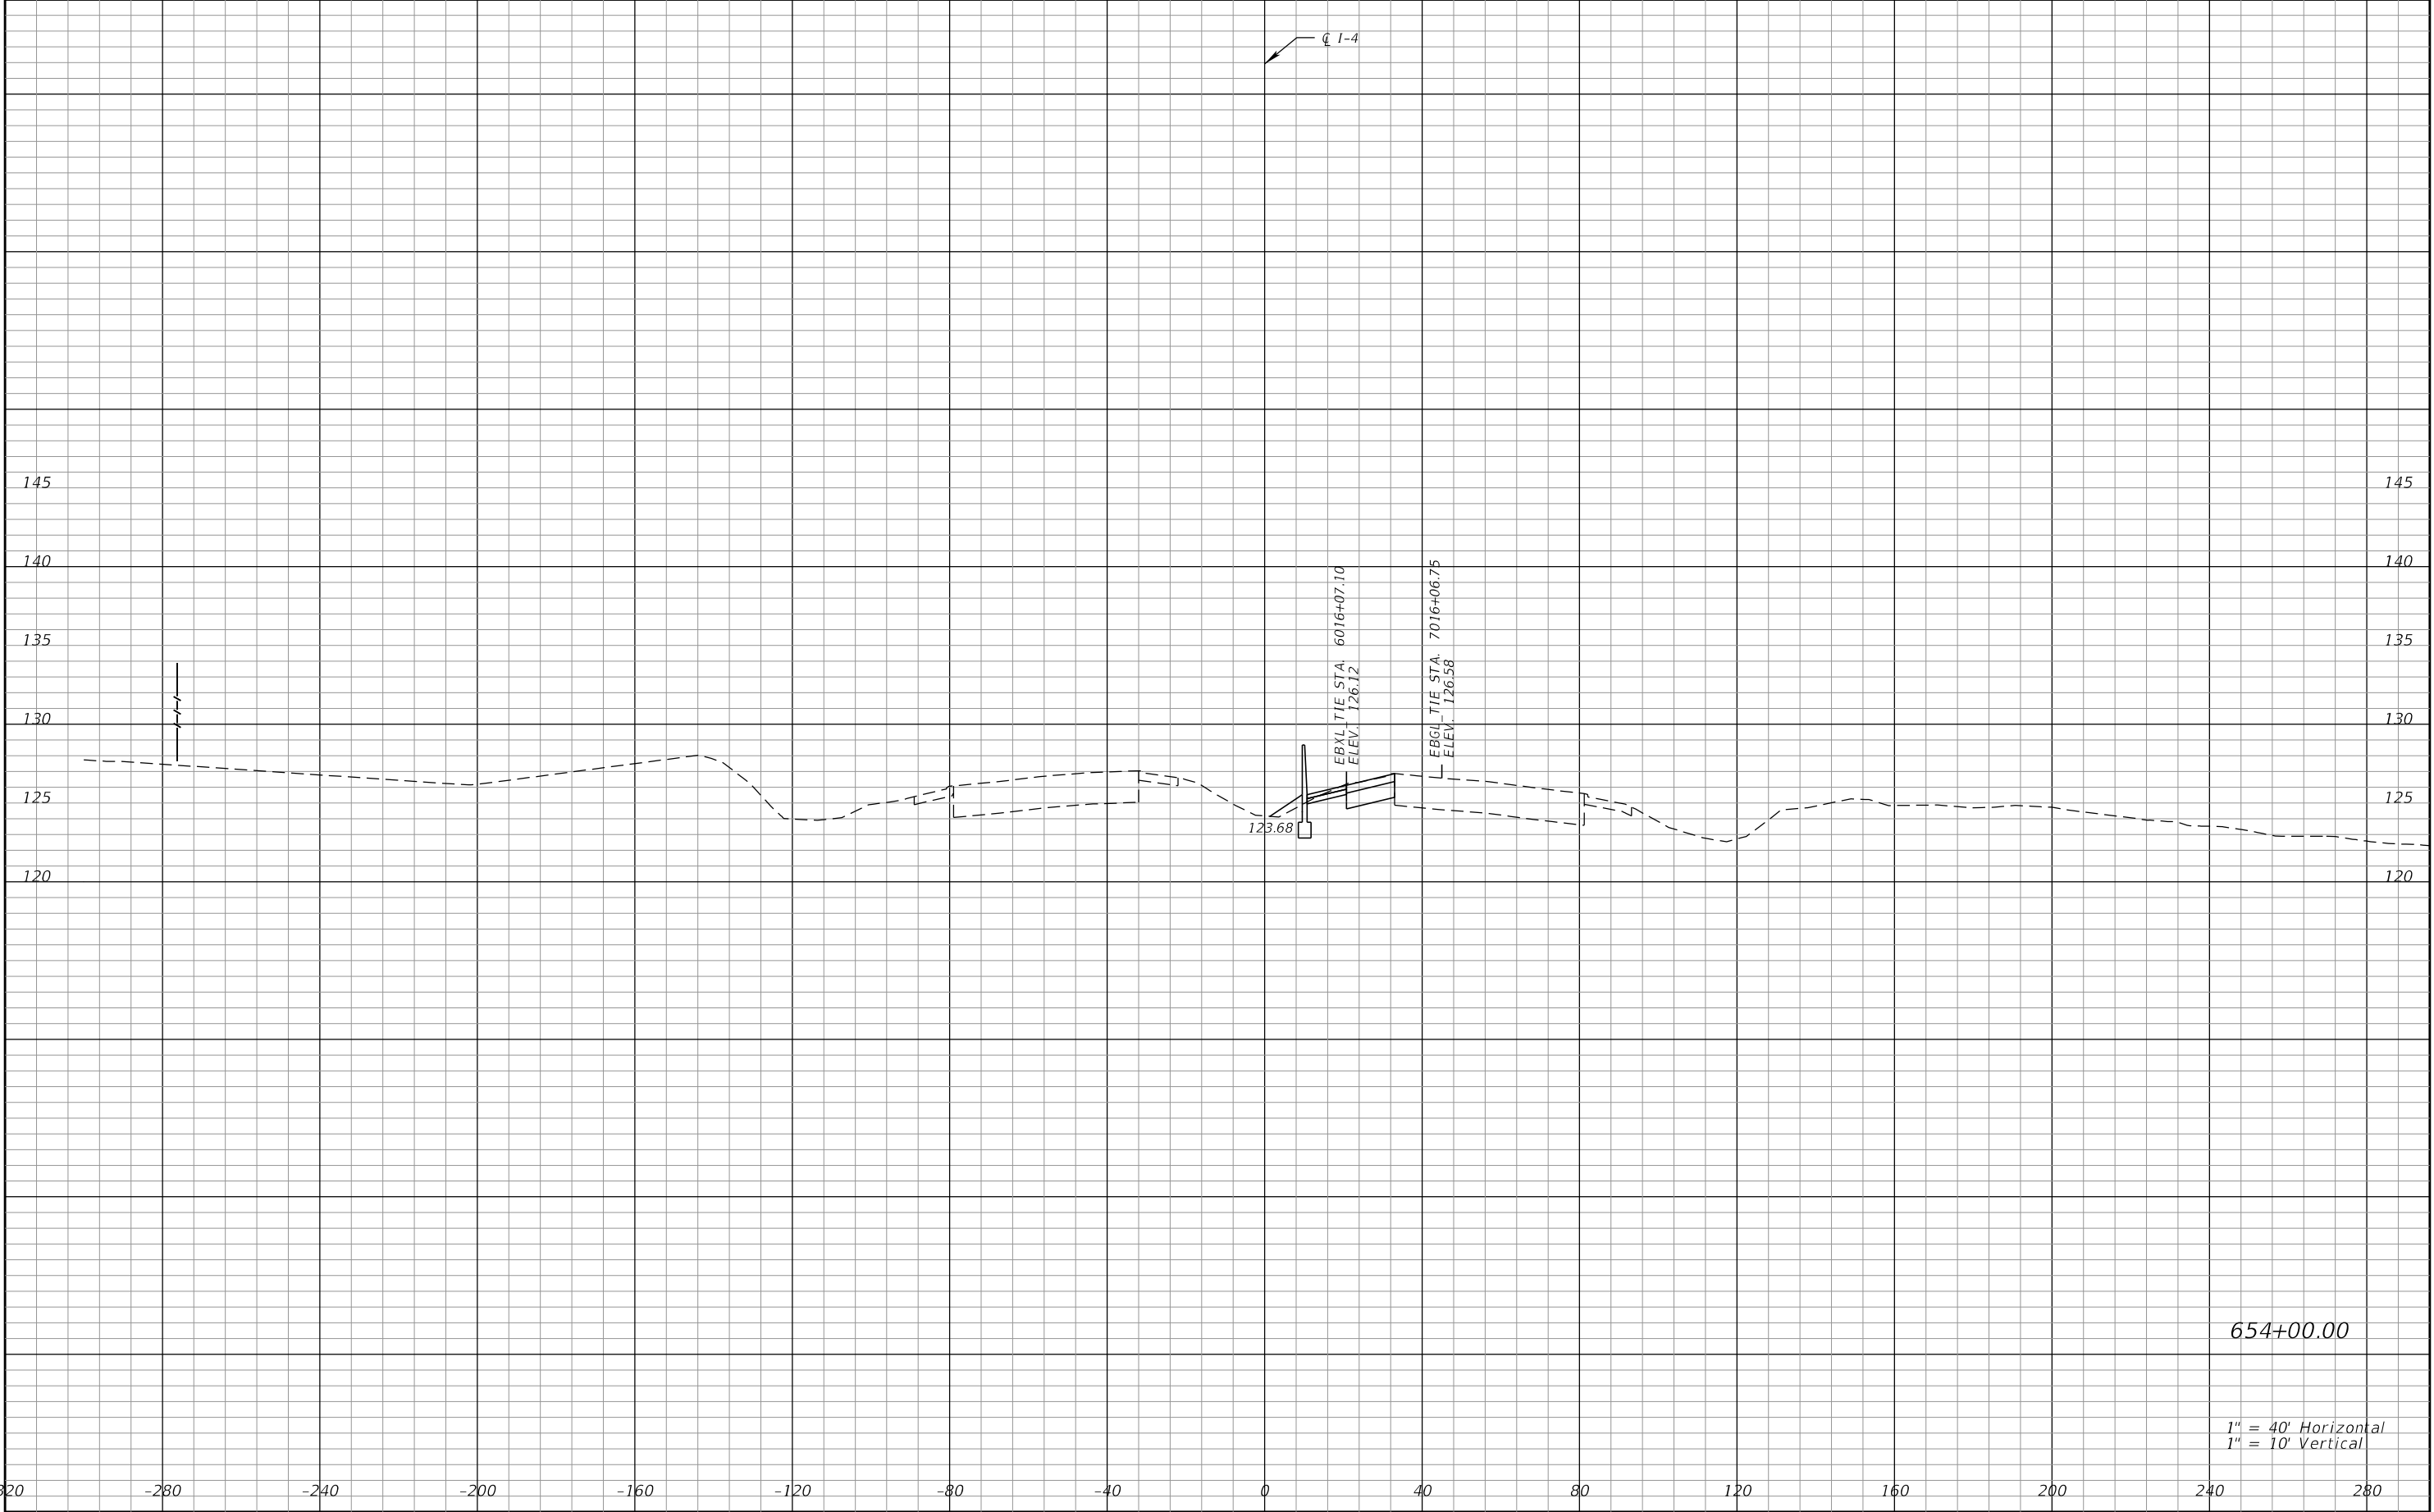


REVISIONS				Engineer of Record: Pierre Navaille P.E. License No. 46076 CH2M HILL 255 E. Robinson Street, Suite 505 Orlando, FL 32801 PH (407) 423-0030 Certificate of Authorization No. 000072	STATE OF FLORIDA DEPARTMENT OF TRANSPORTATION			CROSS SECTIONS SR 400 (I-4)		SHEET NO. 295
DATE	DESCRIPTION	DATE	DESCRIPTION		ROAD NO.	COUNTY	FINANCIAL PROJECT ID			
					SR 400	ORANGE	242484-7-32-01			

THE OFFICIAL RECORD OF THIS SHEET IS THE ELECTRONIC FILE DIGITALLY SIGNED AND SEALED UNDER RULE 61G15-23.004, F.A.C.

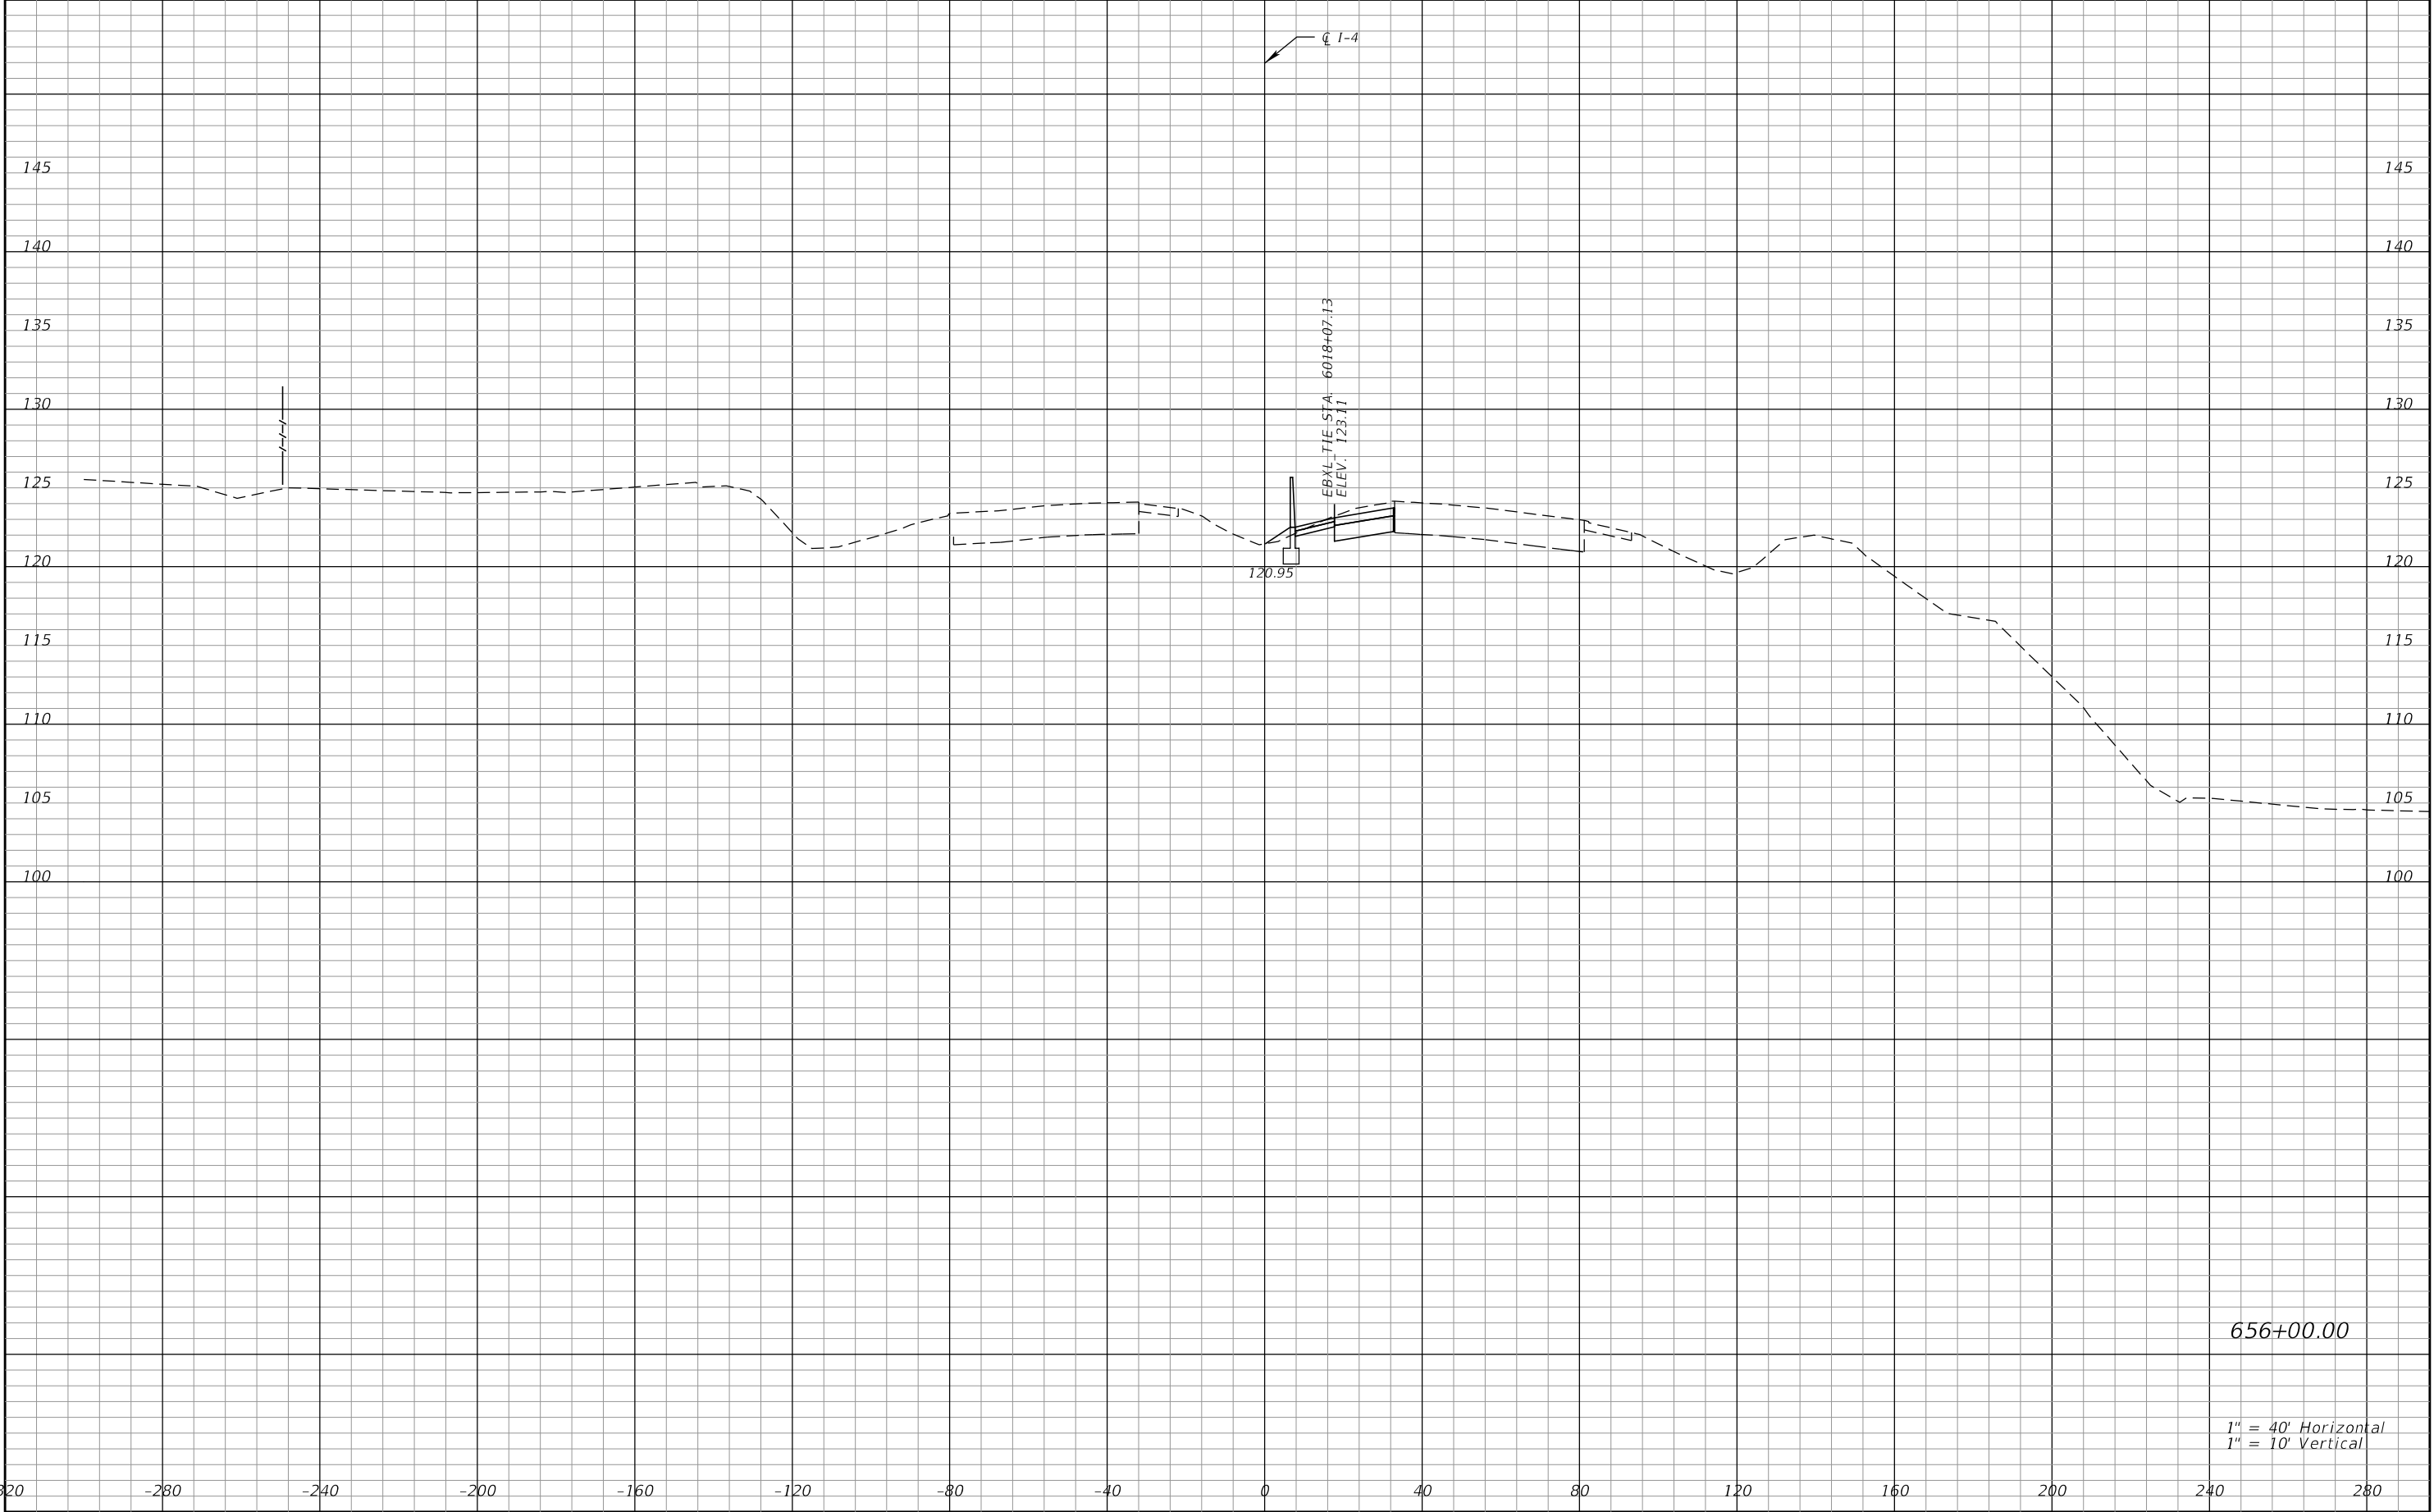


REVISIONS				Engineer of Record: Pierre Navaille P.E. License No. 46076 CH2M HILL 255 E. Robinson Street, Suite 505 Orlando, FL 32801 PH (407) 423-0030 Certificate of Authorization No. 000072	STATE OF FLORIDA DEPARTMENT OF TRANSPORTATION			CROSS SECTIONS SR 400 (I-4)		SHEET NO. 296
DATE	DESCRIPTION	DATE	DESCRIPTION		ROAD NO.	COUNTY	FINANCIAL PROJECT ID			
					SR 400	ORANGE	242484-7-32-01			

THE OFFICIAL RECORD OF THIS SHEET IS THE ELECTRONIC FILE DIGITALLY SIGNED AND SEALED UNDER RULE 61G15-23.004, F.A.C.

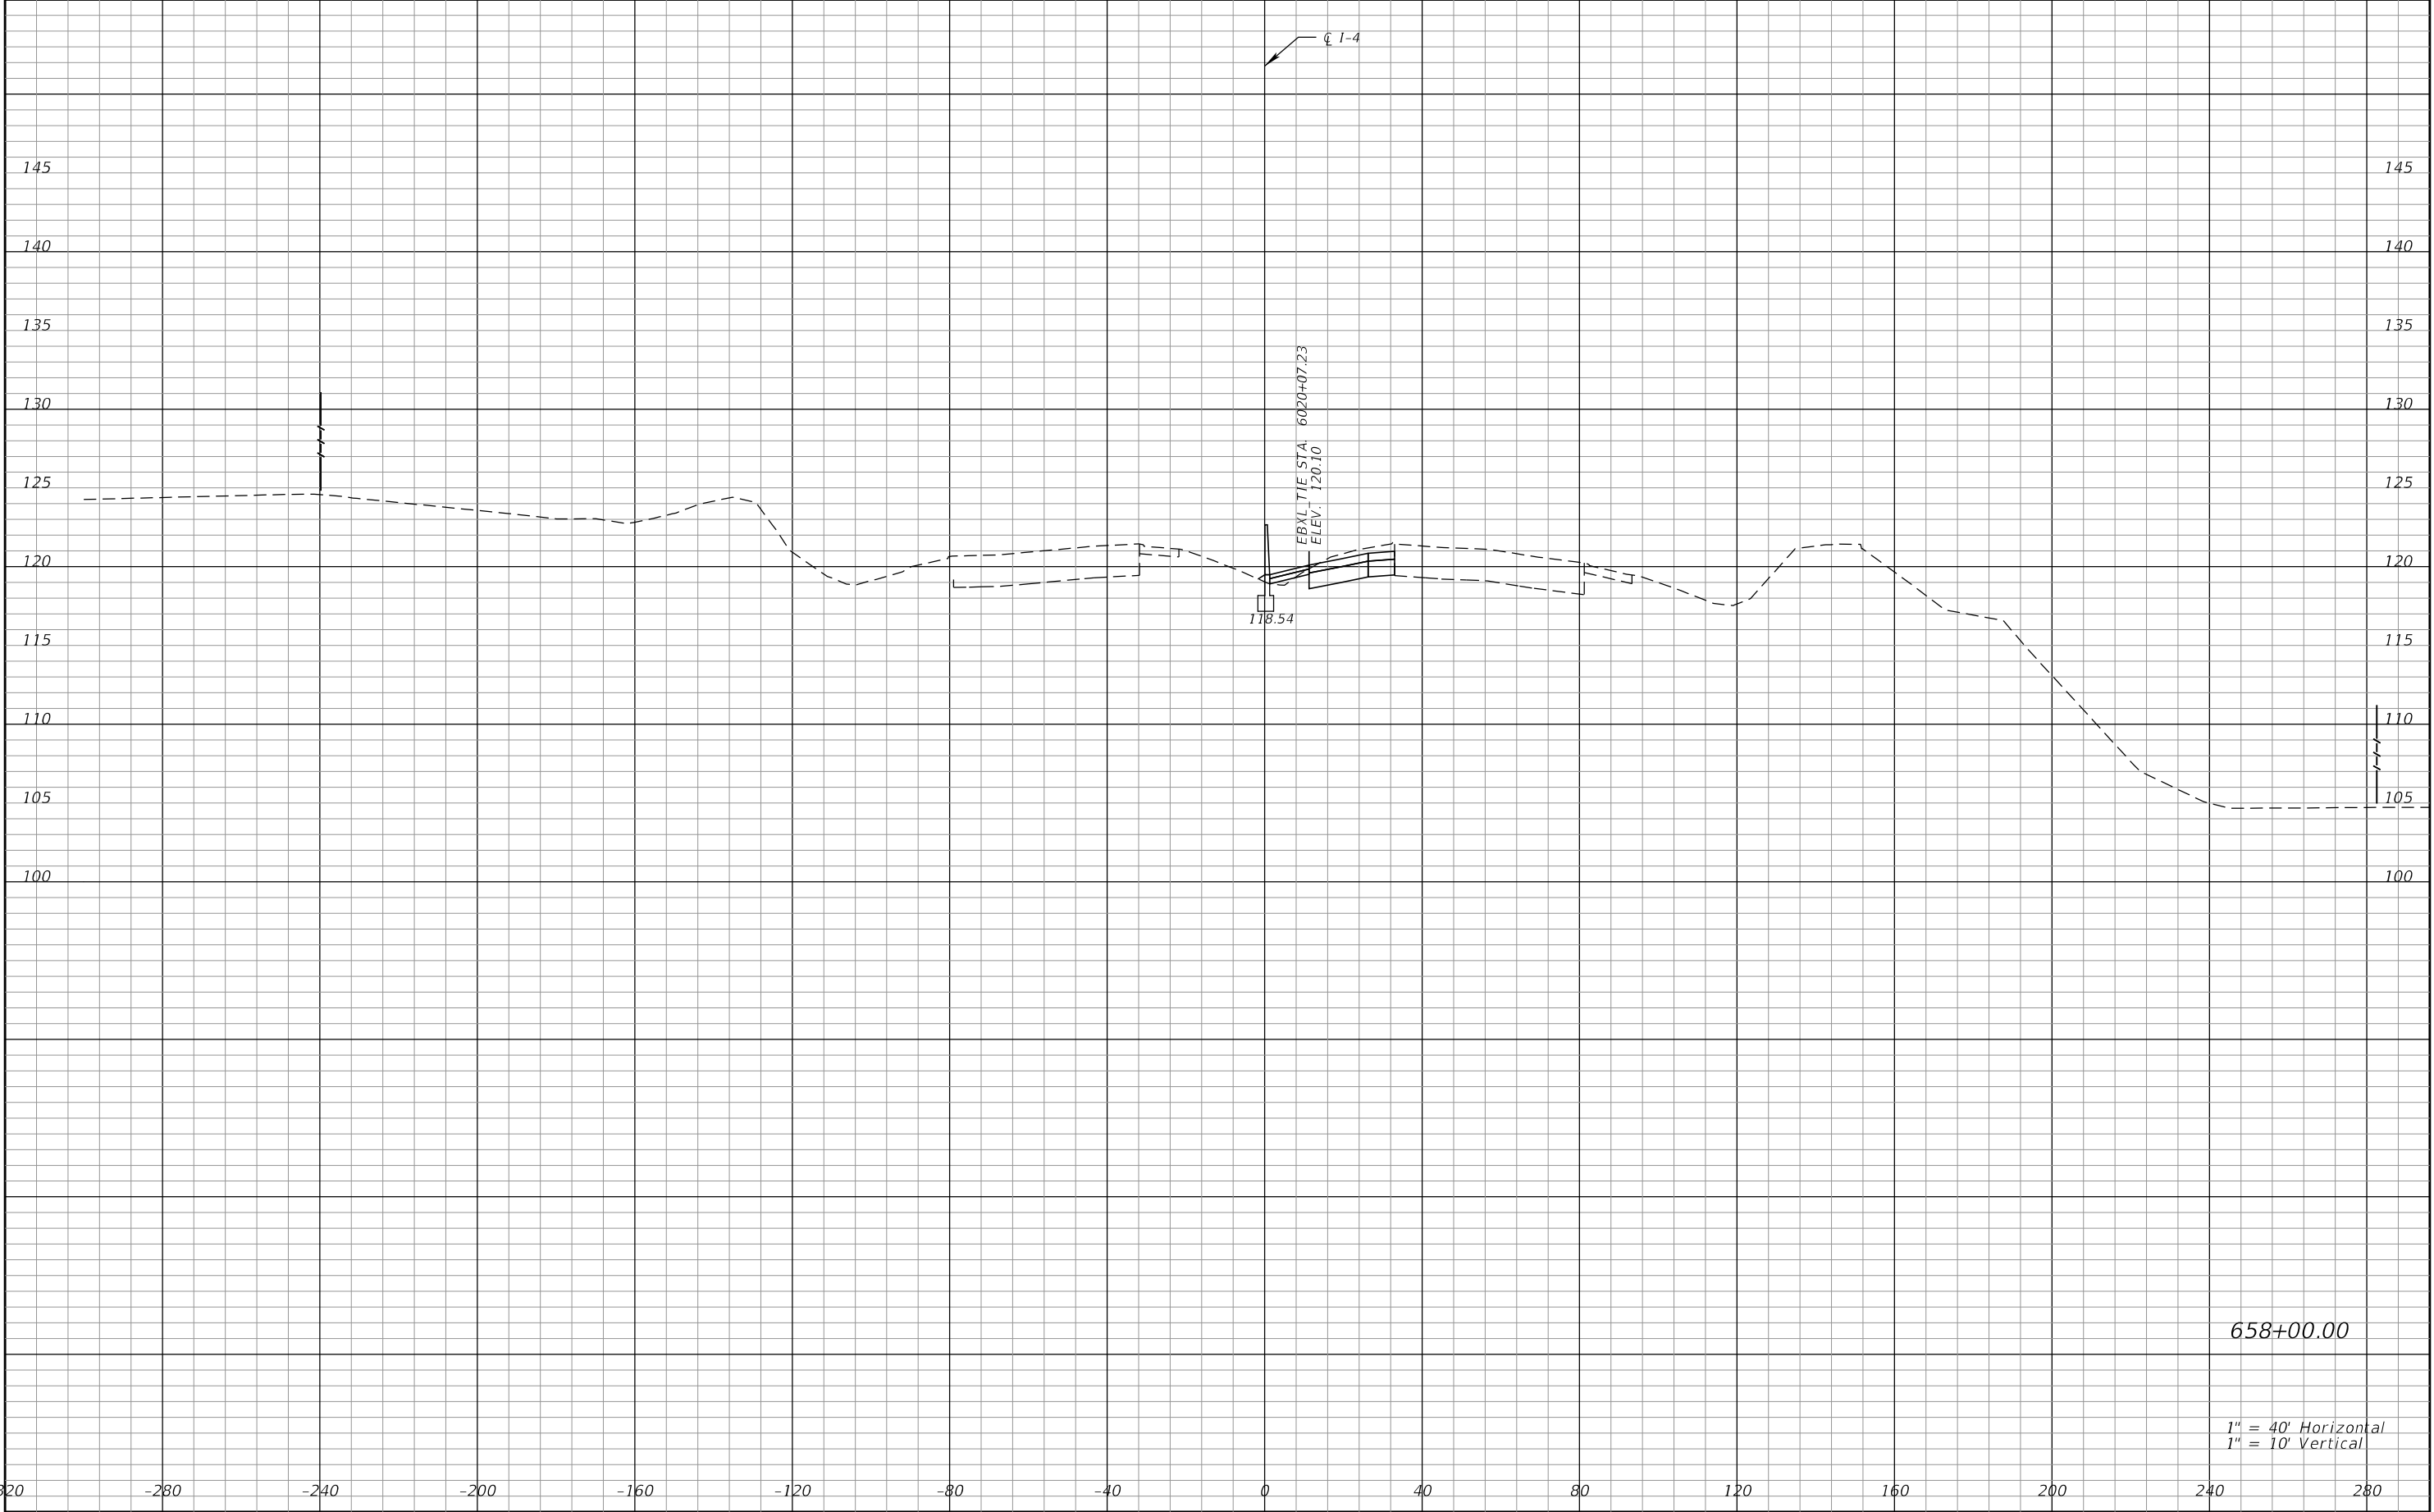


REVISIONS				Engineer of Record: Pierre Navaille P.E. License No. 46076 CH2M HILL 255 E. Robinson Street, Suite 505 Orlando, FL 32801 PH (407) 423-0030 Certificate of Authorization No. 000072	STATE OF FLORIDA DEPARTMENT OF TRANSPORTATION			CROSS SECTIONS SR 400 (I-4)		SHEET NO. 297
DATE	DESCRIPTION	DATE	DESCRIPTION		ROAD NO.	COUNTY	FINANCIAL PROJECT ID			
					SR 400	ORANGE	242484-7-32-01			

THE OFFICIAL RECORD OF THIS SHEET IS THE ELECTRONIC FILE DIGITALLY SIGNED AND SEALED UNDER RULE 61G15-23.004, F.A.C.

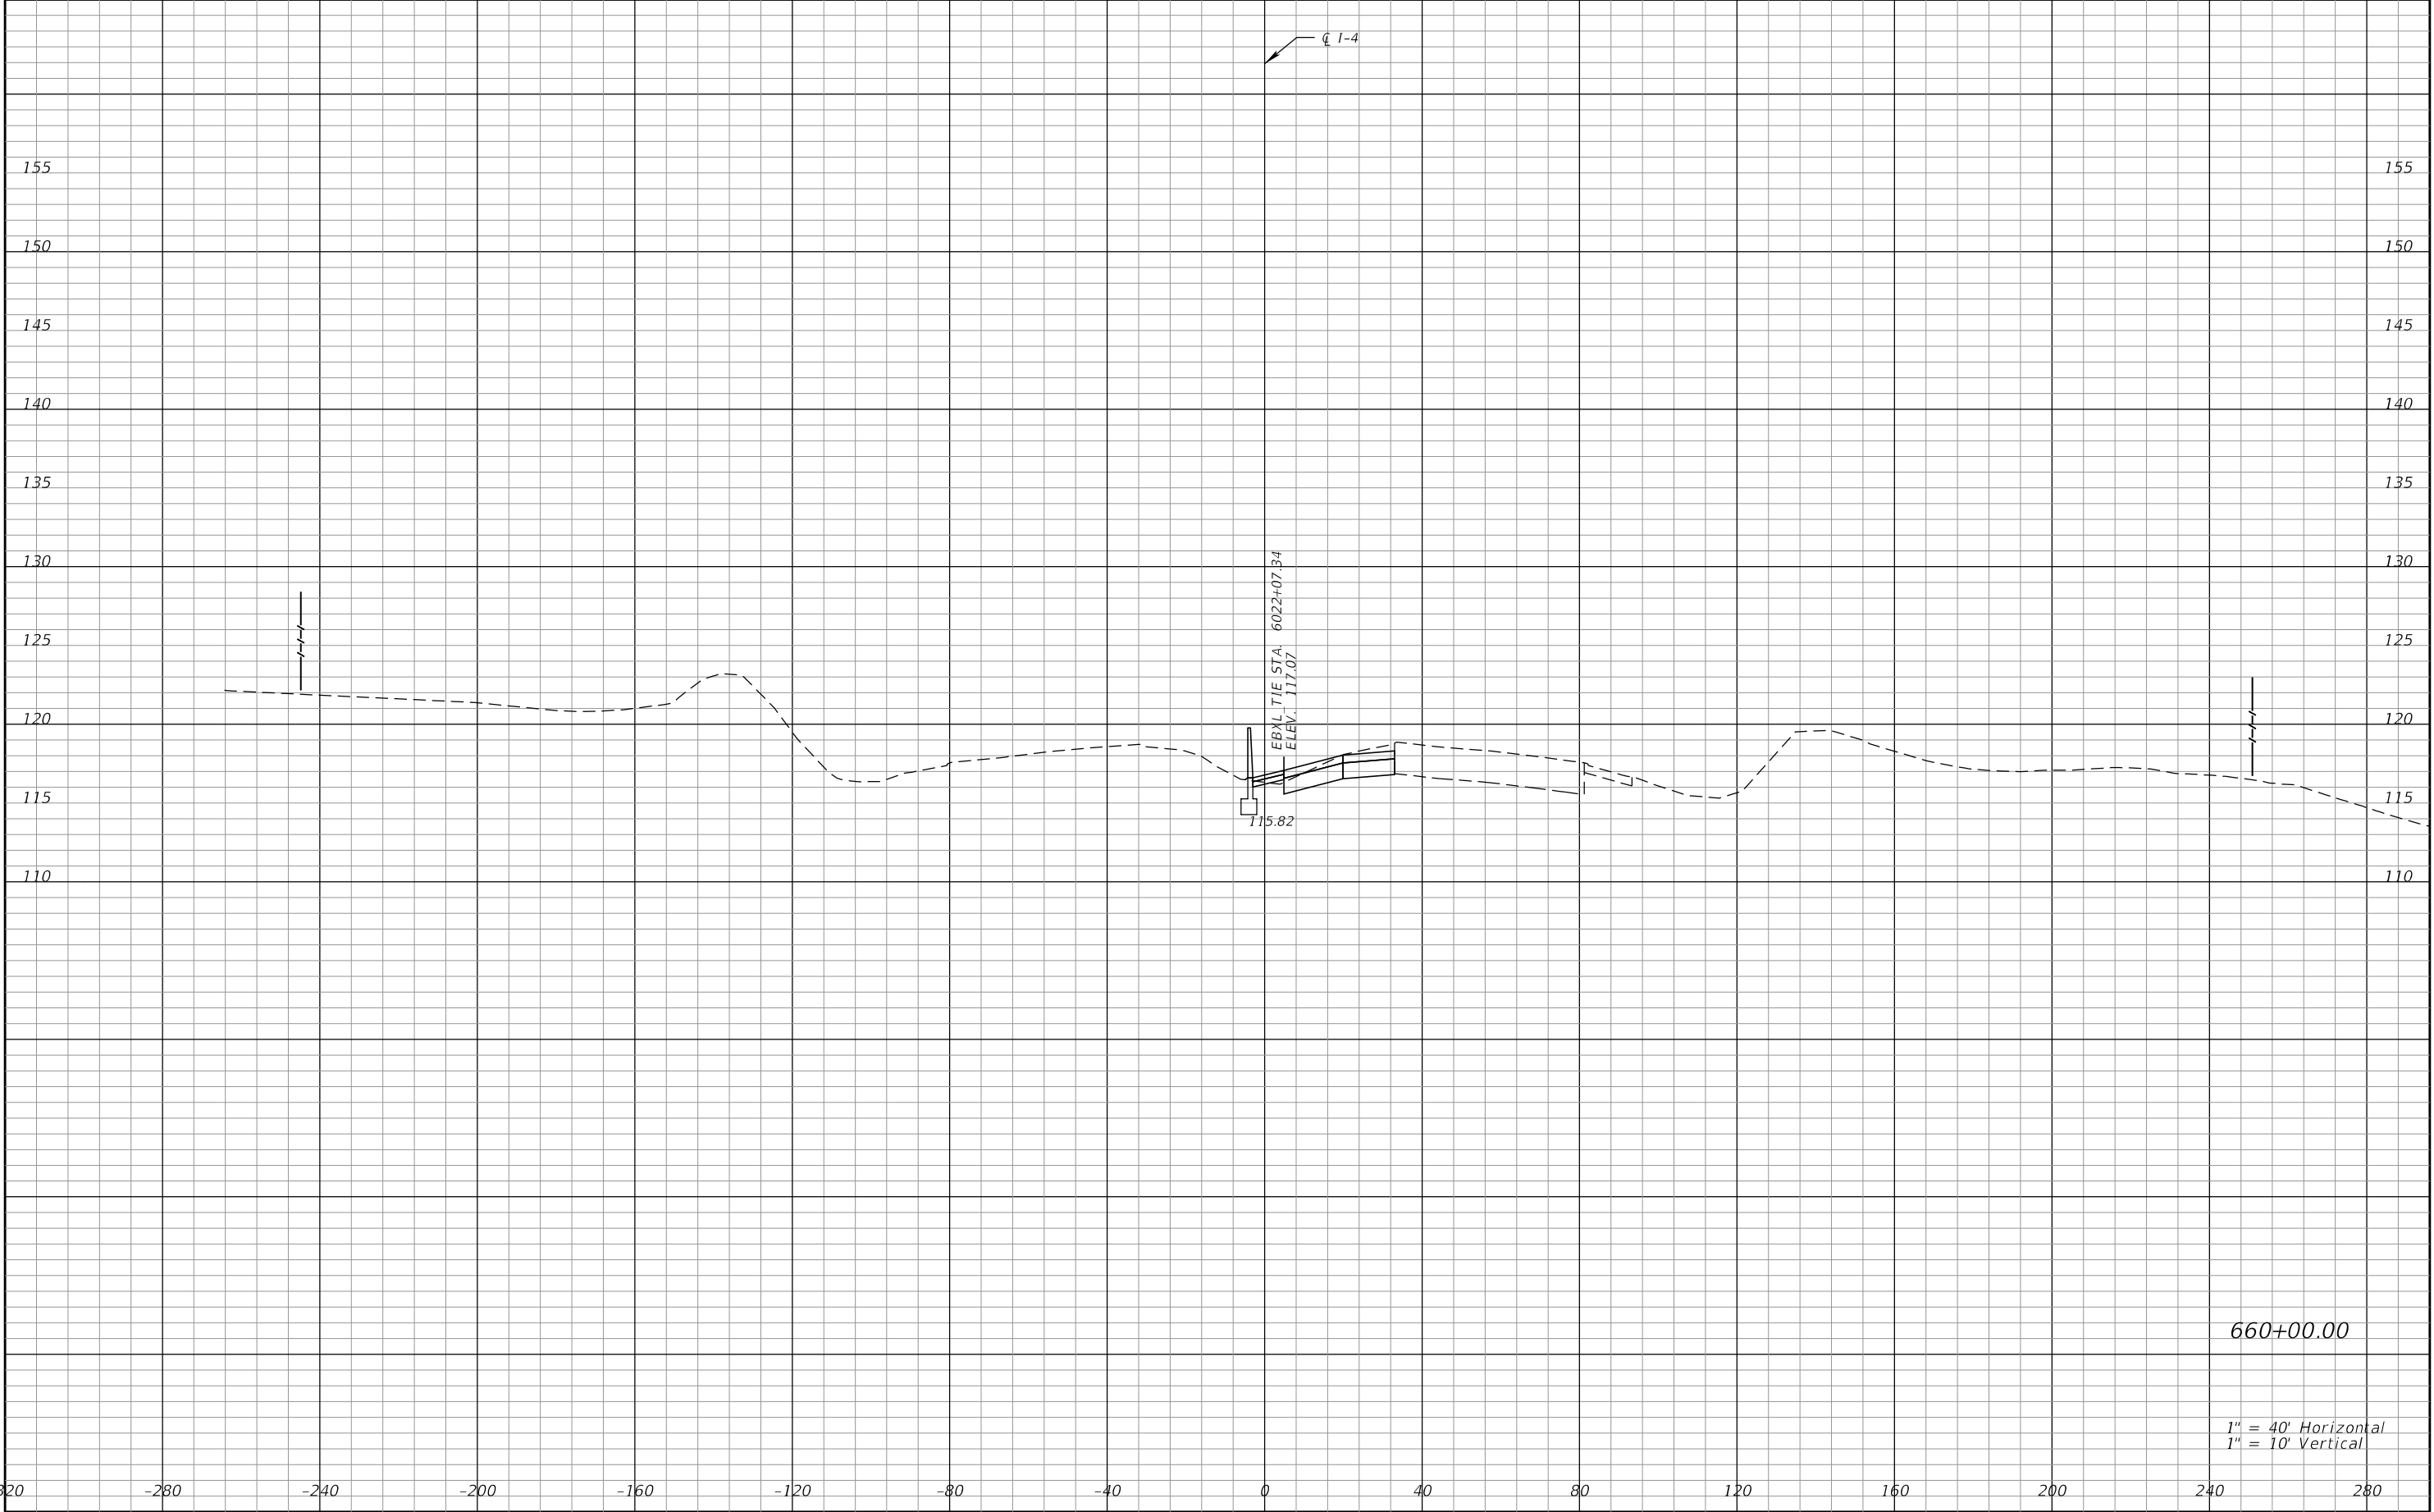

REVISIONS				Engineer of Record: Pierre Navaille P.E. License No. 46076 CH2M HILL 255 E. Robinson Street, Suite 505 Orlando, FL 32801 PH (407) 423-0030 Certificate of Authorization No. 000072	STATE OF FLORIDA DEPARTMENT OF TRANSPORTATION			CROSS SECTIONS SR 400 (I-4)		SHEET NO. 298
DATE	DESCRIPTION	DATE	DESCRIPTION		ROAD NO.	COUNTY	FINANCIAL PROJECT ID			
					SR 400	ORANGE	242484-7-32-01			


THE OFFICIAL RECORD OF THIS SHEET IS THE ELECTRONIC FILE DIGITALLY SIGNED AND SEALED UNDER RULE 61G15-23.004, F.A.C.

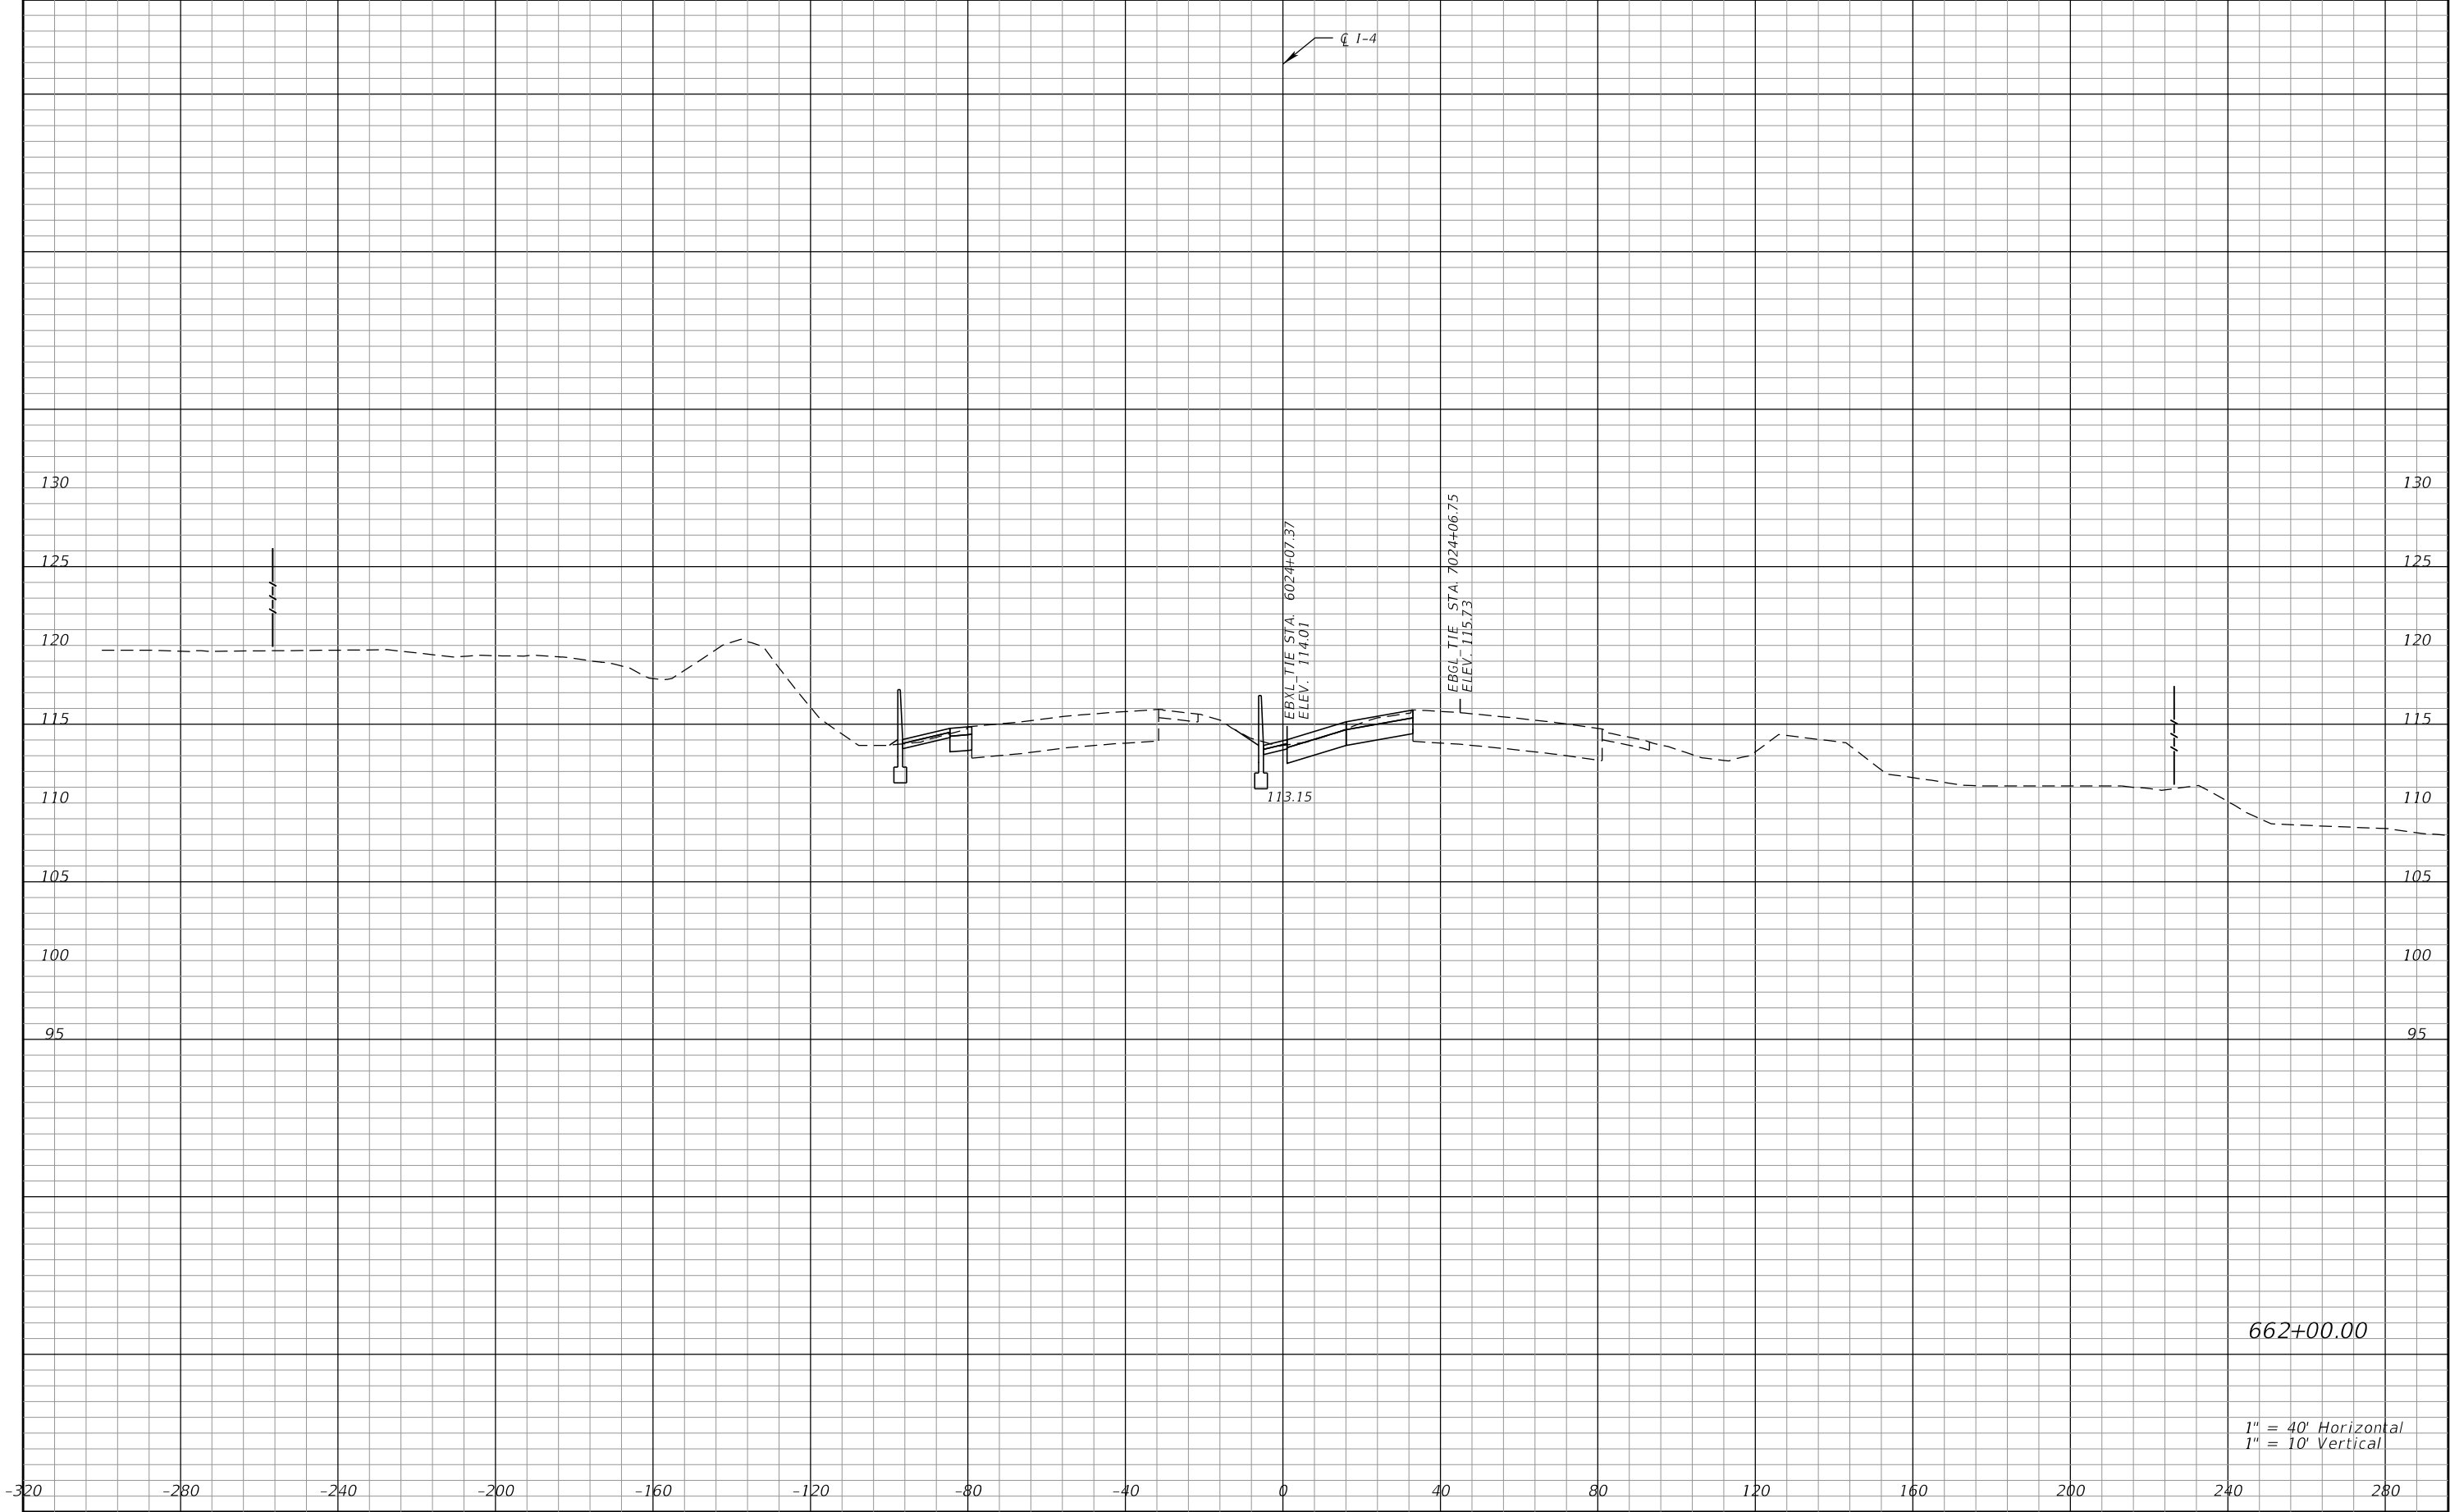

1" = 40' Horizontal
1" = 10' Vertical

REVISIONS				Engineer of Record: Pierre Navaille P.E. License No. 46076 CH2M HILL 255 E. Robinson Street, Suite 505 Orlando, FL 32801 PH (407) 423-0030 Certificate of Authorization No. 000072	STATE OF FLORIDA DEPARTMENT OF TRANSPORTATION			CROSS SECTIONS SR 400 (I-4)		SHEET NO. 299
DATE	DESCRIPTION	DATE	DESCRIPTION		ROAD NO.	COUNTY	FINANCIAL PROJECT ID			
					SR 400	ORANGE	242484-7-32-01			


THE OFFICIAL RECORD OF THIS SHEET IS THE ELECTRONIC FILE DIGITALLY SIGNED AND SEALED UNDER RULE 61G15-23.004, F.A.C.

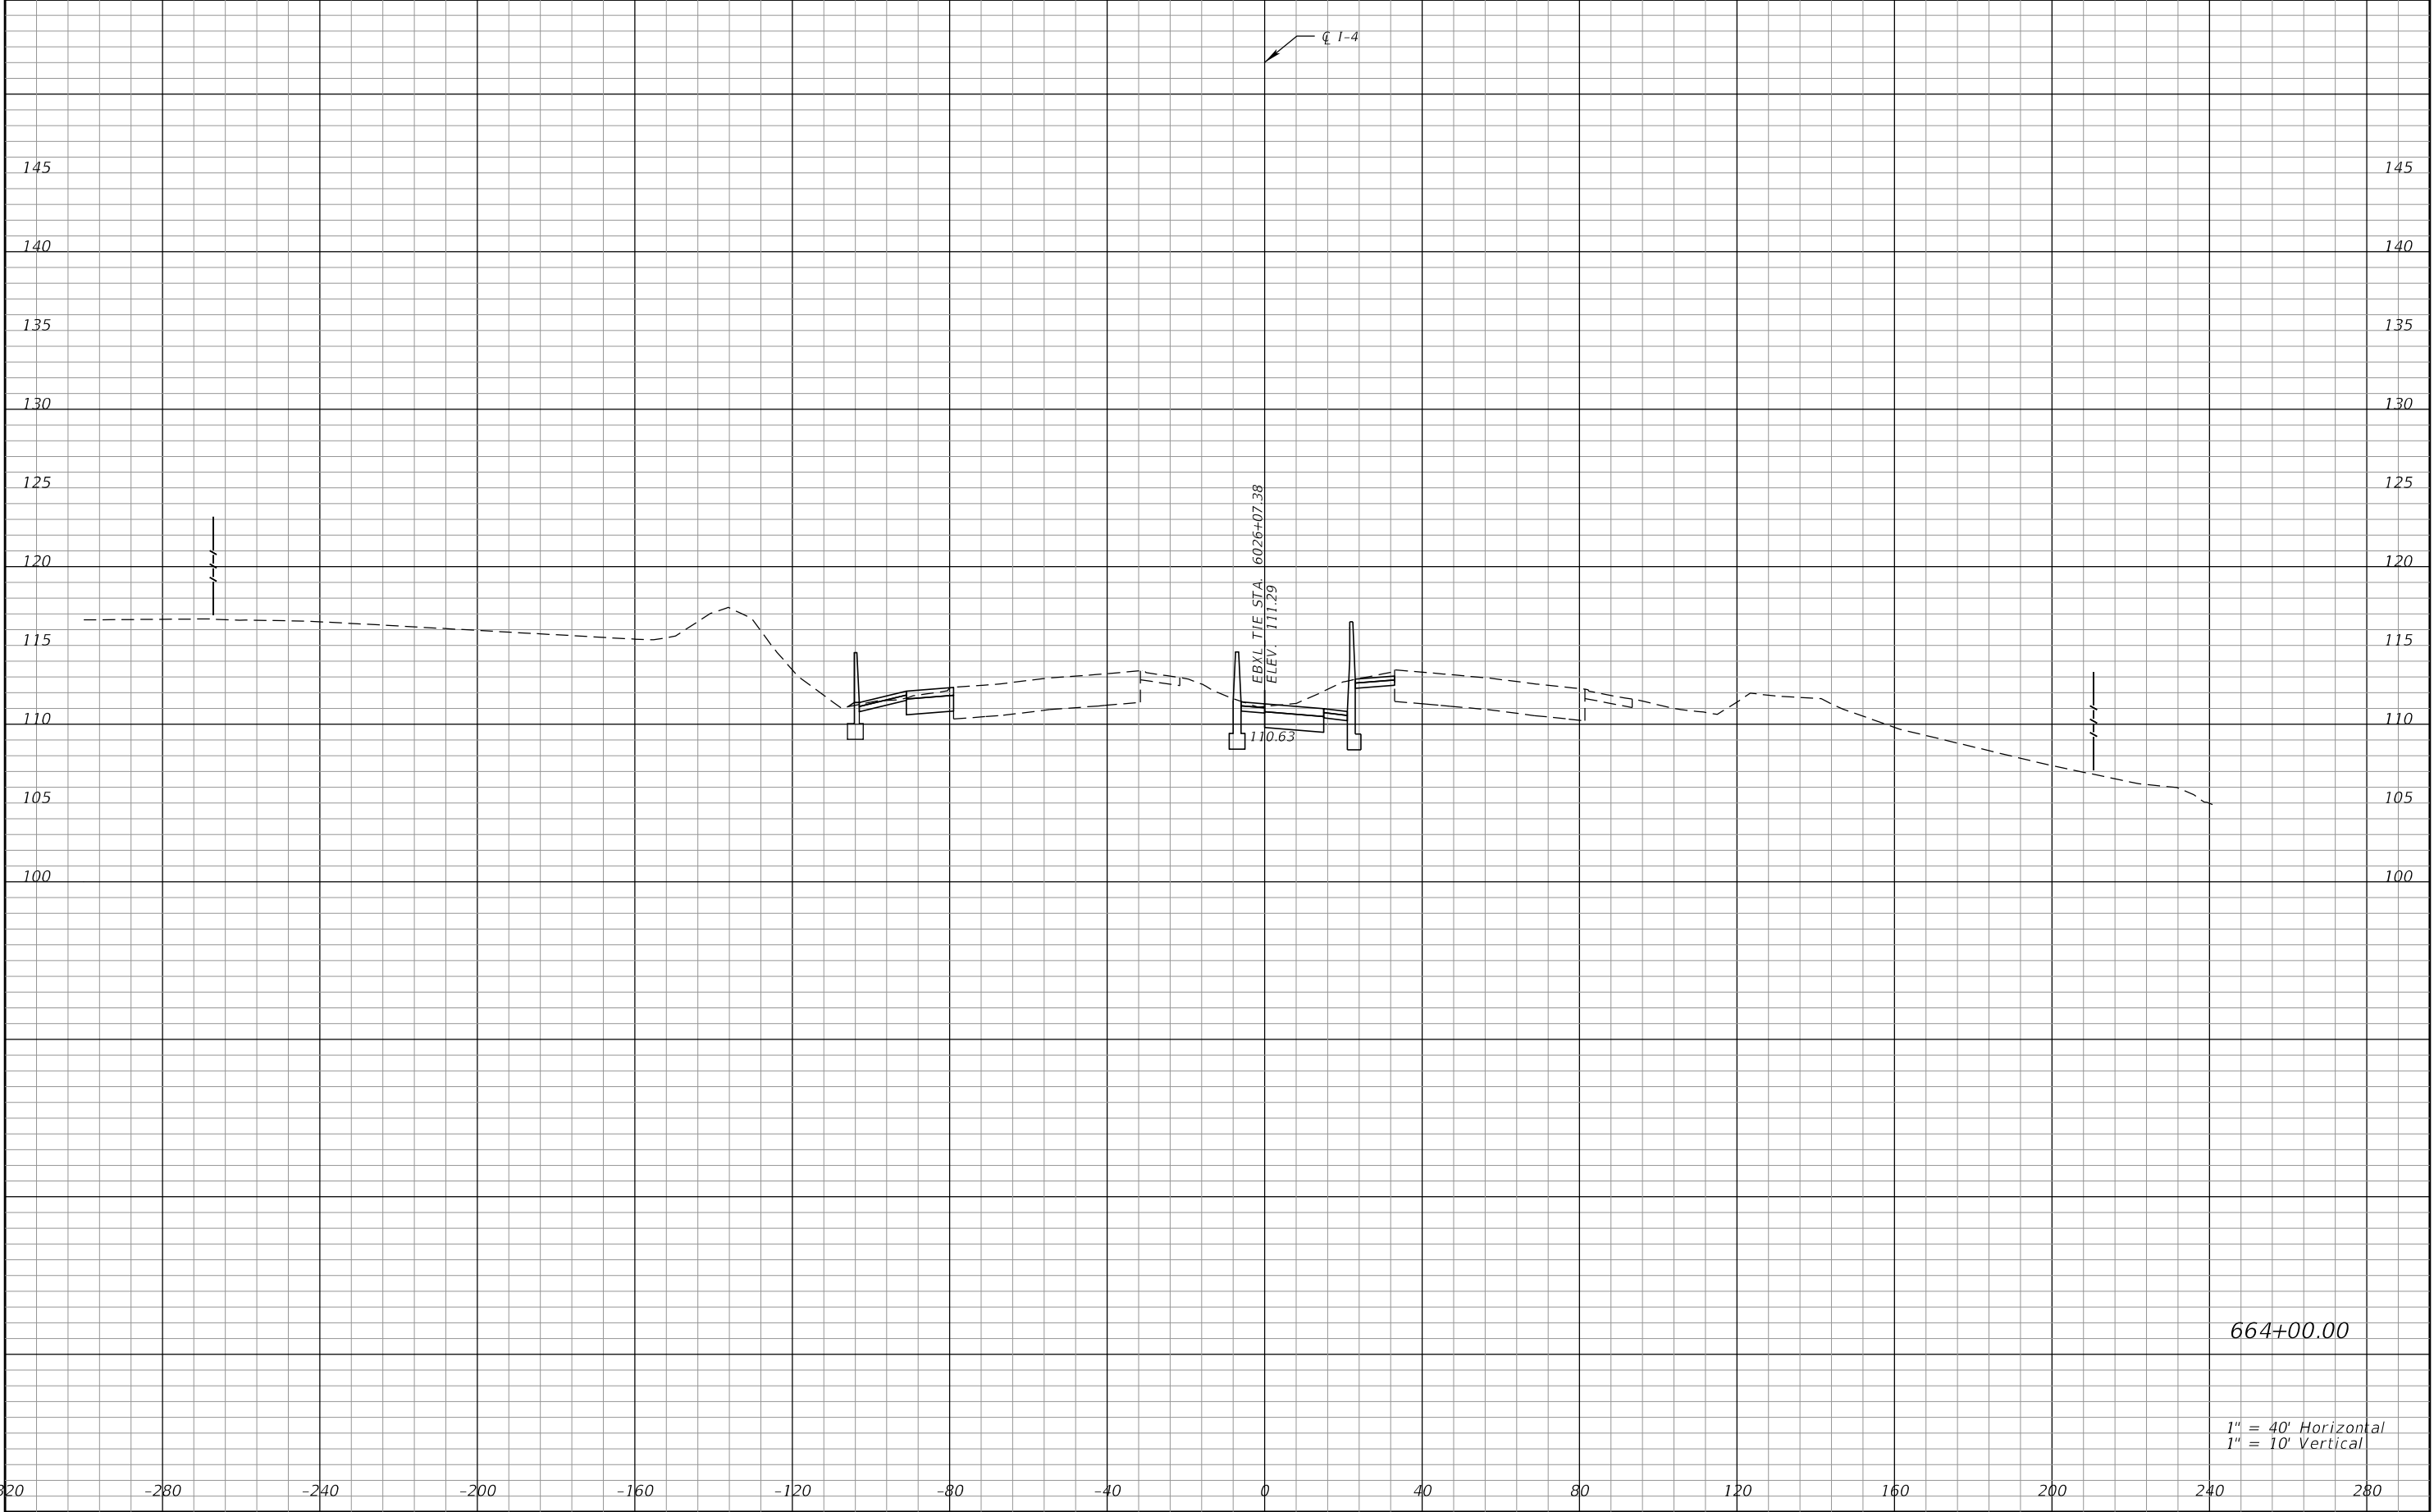

664+00.00


1" = 40' Horizontal
1" = 10' Vertical

REVISIONS				Engineer of Record: Pierre Navaille P.E. License No. 46076 CH2M HILL 255 E. Robinson Street, Suite 505 Orlando, FL 32801 PH (407) 423-0030 Certificate of Authorization No. 000072	STATE OF FLORIDA DEPARTMENT OF TRANSPORTATION			CROSS SECTIONS SR 400 (I-4)		SHEET NO. 300
DATE	DESCRIPTION	DATE	DESCRIPTION		ROAD NO.	COUNTY	FINANCIAL PROJECT ID			
					SR 400	ORANGE	242484-7-32-01			

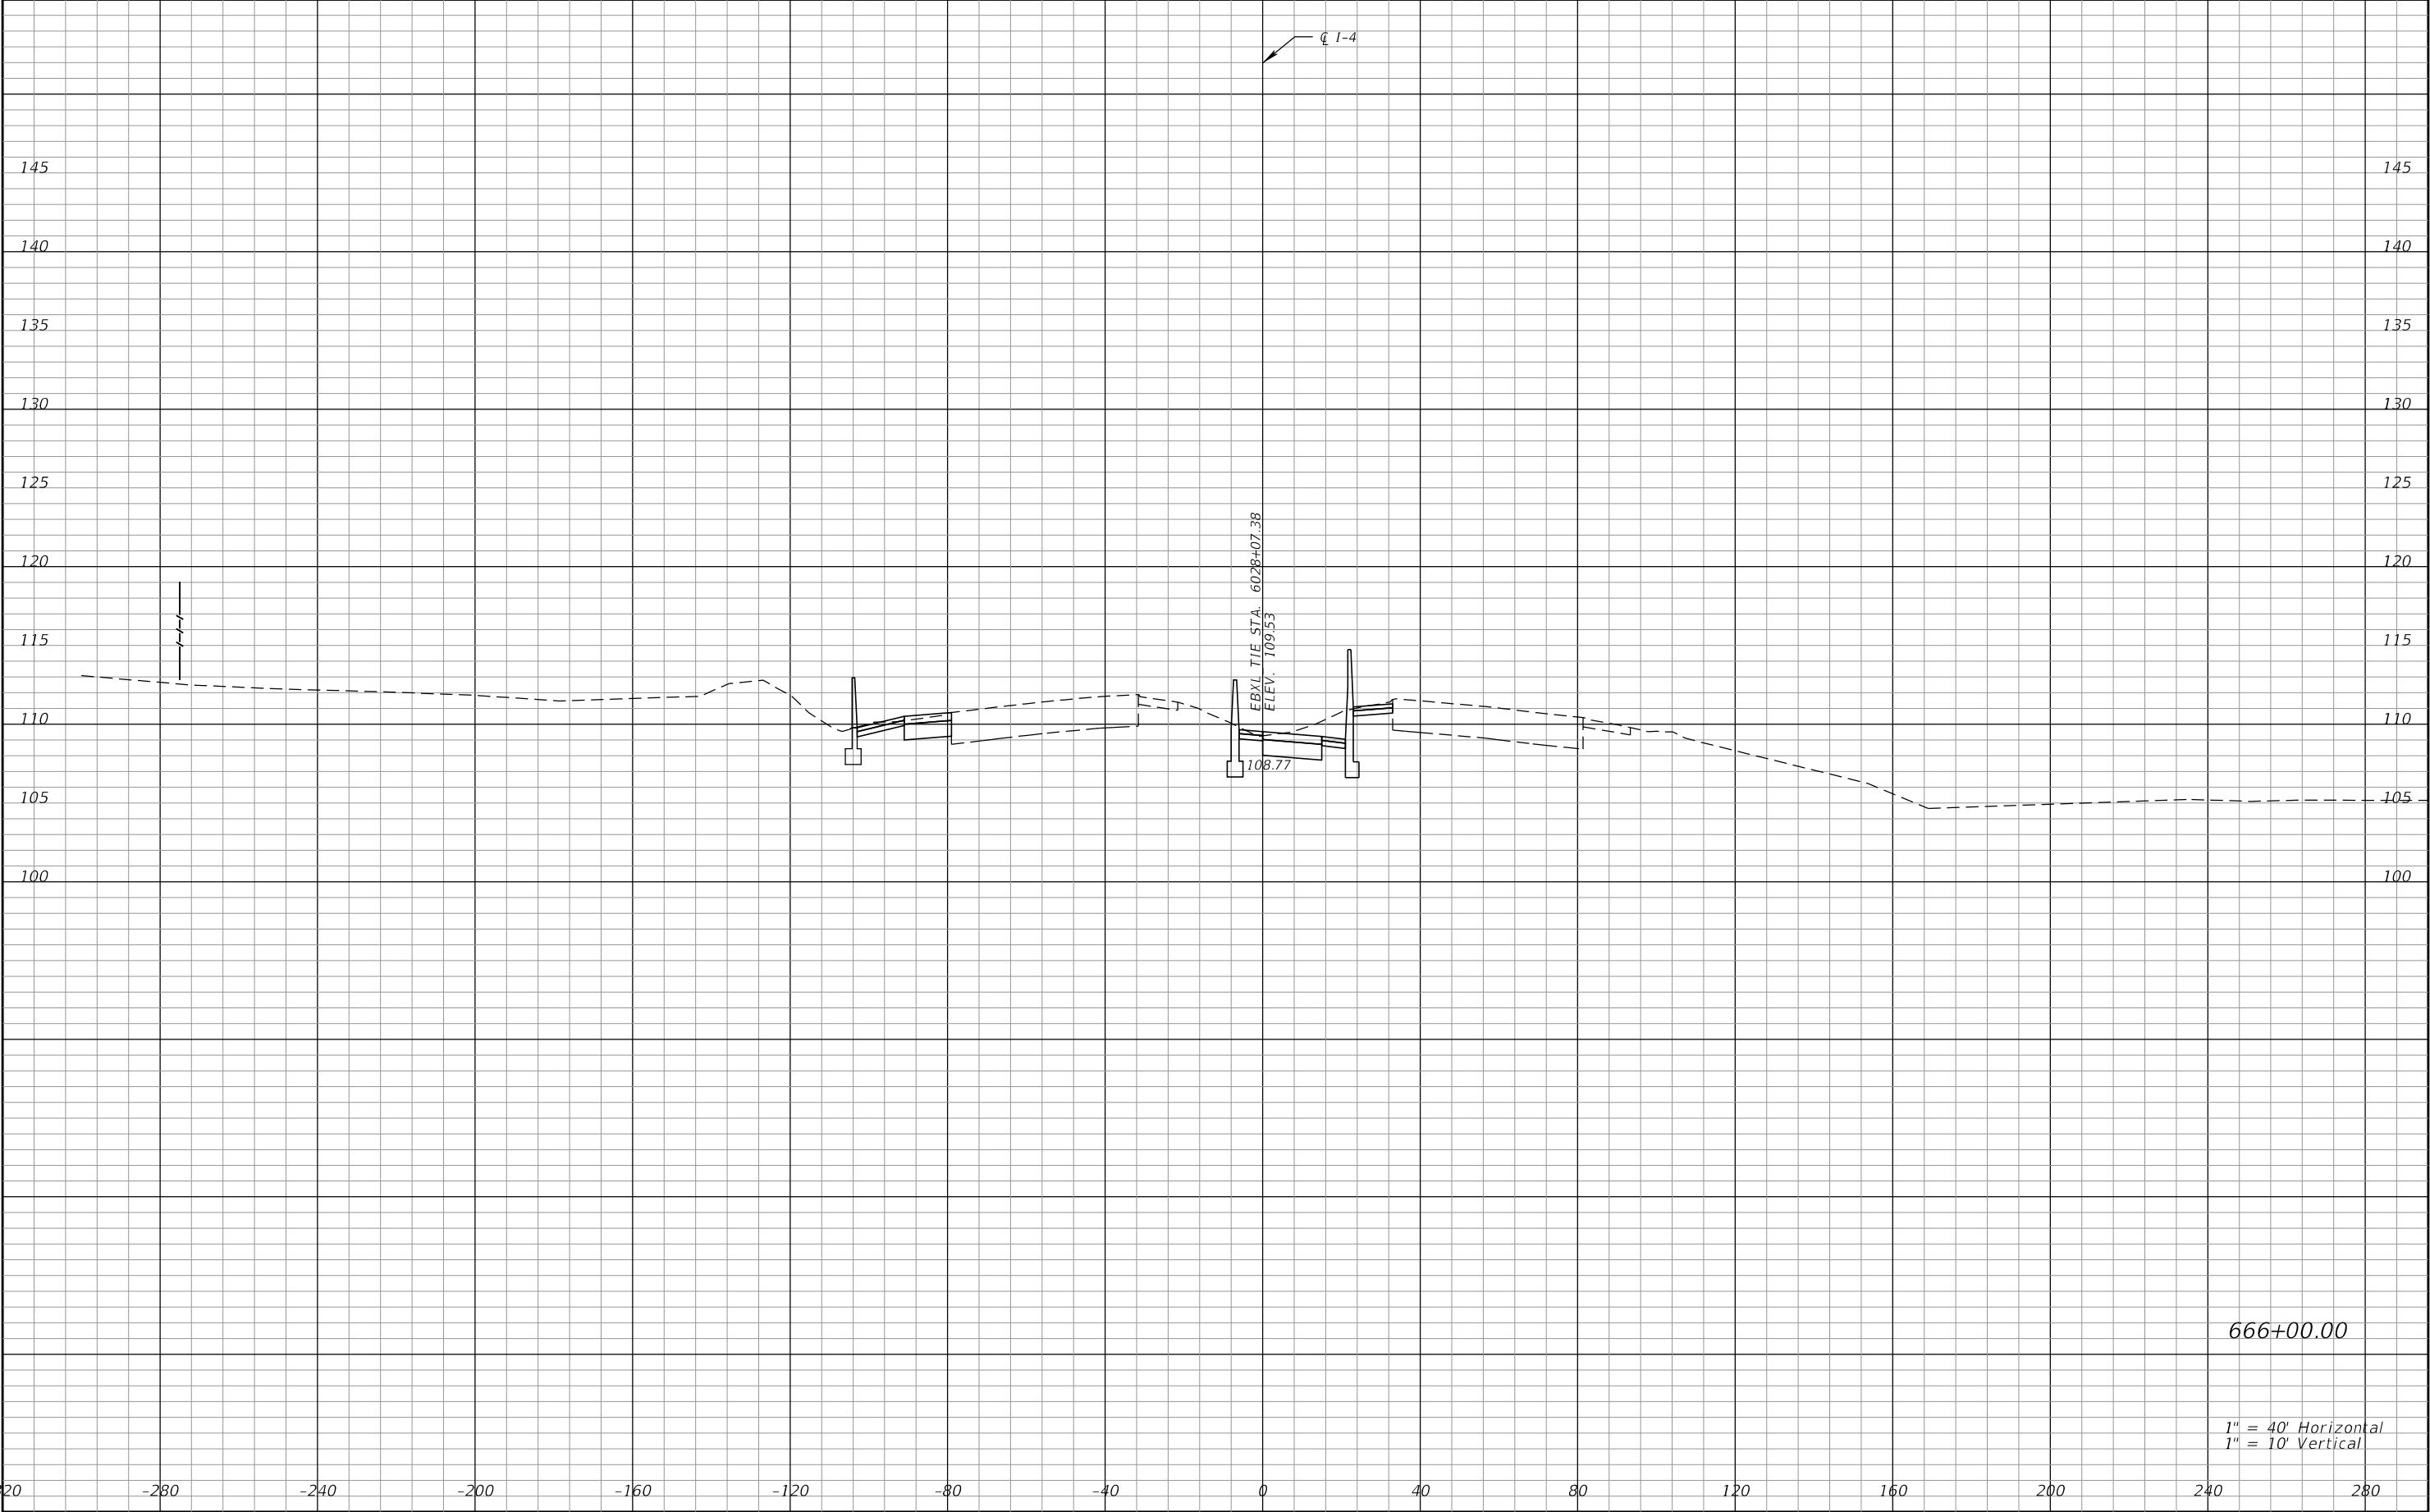

REVISIONS				Engineer of Record: Pierre Navaille P.E. License No. 46076 CH2M HILL 255 E. Robinson Street, Suite 505 Orlando, FL 32801 PH (407) 423-0030 Certificate of Authorization No. 000072	STATE OF FLORIDA DEPARTMENT OF TRANSPORTATION			CROSS SECTIONS SR 400 (I-4)		SHEET NO. 301
DATE	DESCRIPTION	DATE	DESCRIPTION		ROAD NO.	COUNTY	FINANCIAL PROJECT ID			
					SR 400	ORANGE	242484-7-32-01			


THE OFFICIAL RECORD OF THIS SHEET IS THE ELECTRONIC FILE DIGITALLY SIGNED AND SEALED UNDER RULE 61G15-23.004, F.A.C.

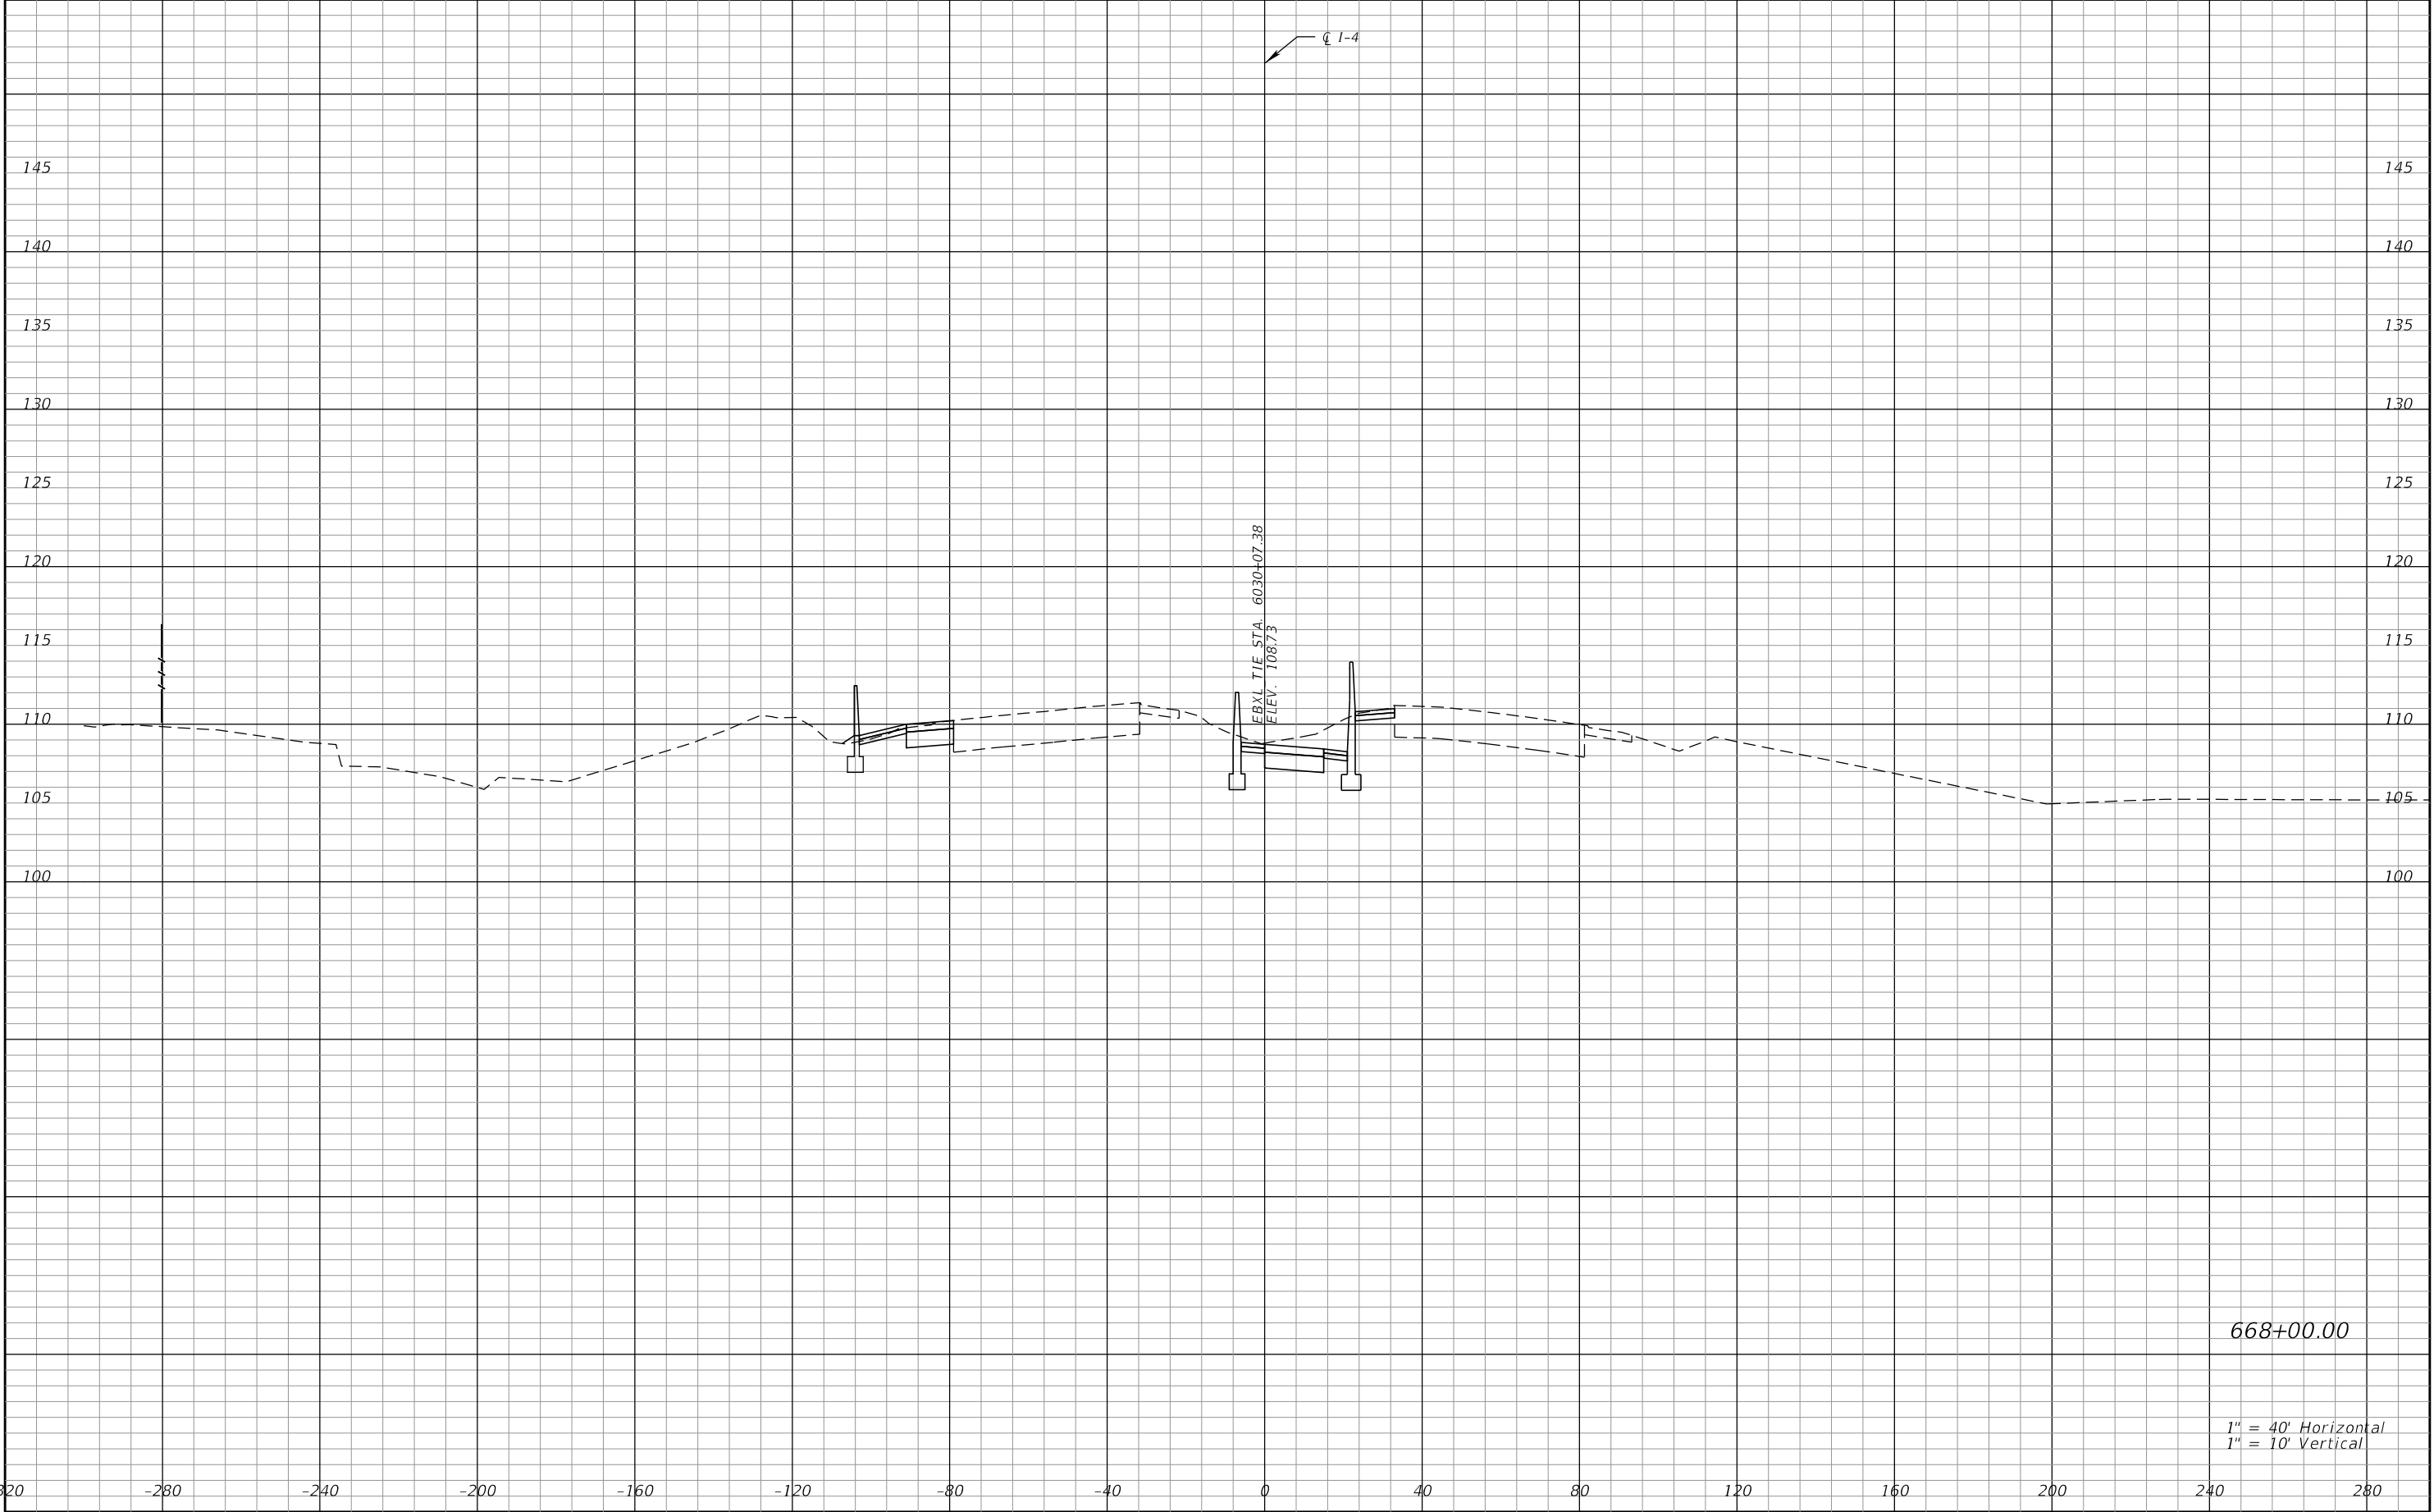

668+00.00


1" = 40' Horizontal
1" = 10' Vertical

REVISIONS				Engineer of Record: Pierre Navaille P.E. License No. 46076 CH2M HILL 255 E. Robinson Street, Suite 505 Orlando, FL 32801 PH (407) 423-0030 Certificate of Authorization No. 000072	STATE OF FLORIDA DEPARTMENT OF TRANSPORTATION			CROSS SECTIONS SR 400 (I-4)		SHEET NO. 302
DATE	DESCRIPTION	DATE	DESCRIPTION		ROAD NO.	COUNTY	FINANCIAL PROJECT ID			
					SR 400	ORANGE	242484-7-32-01			

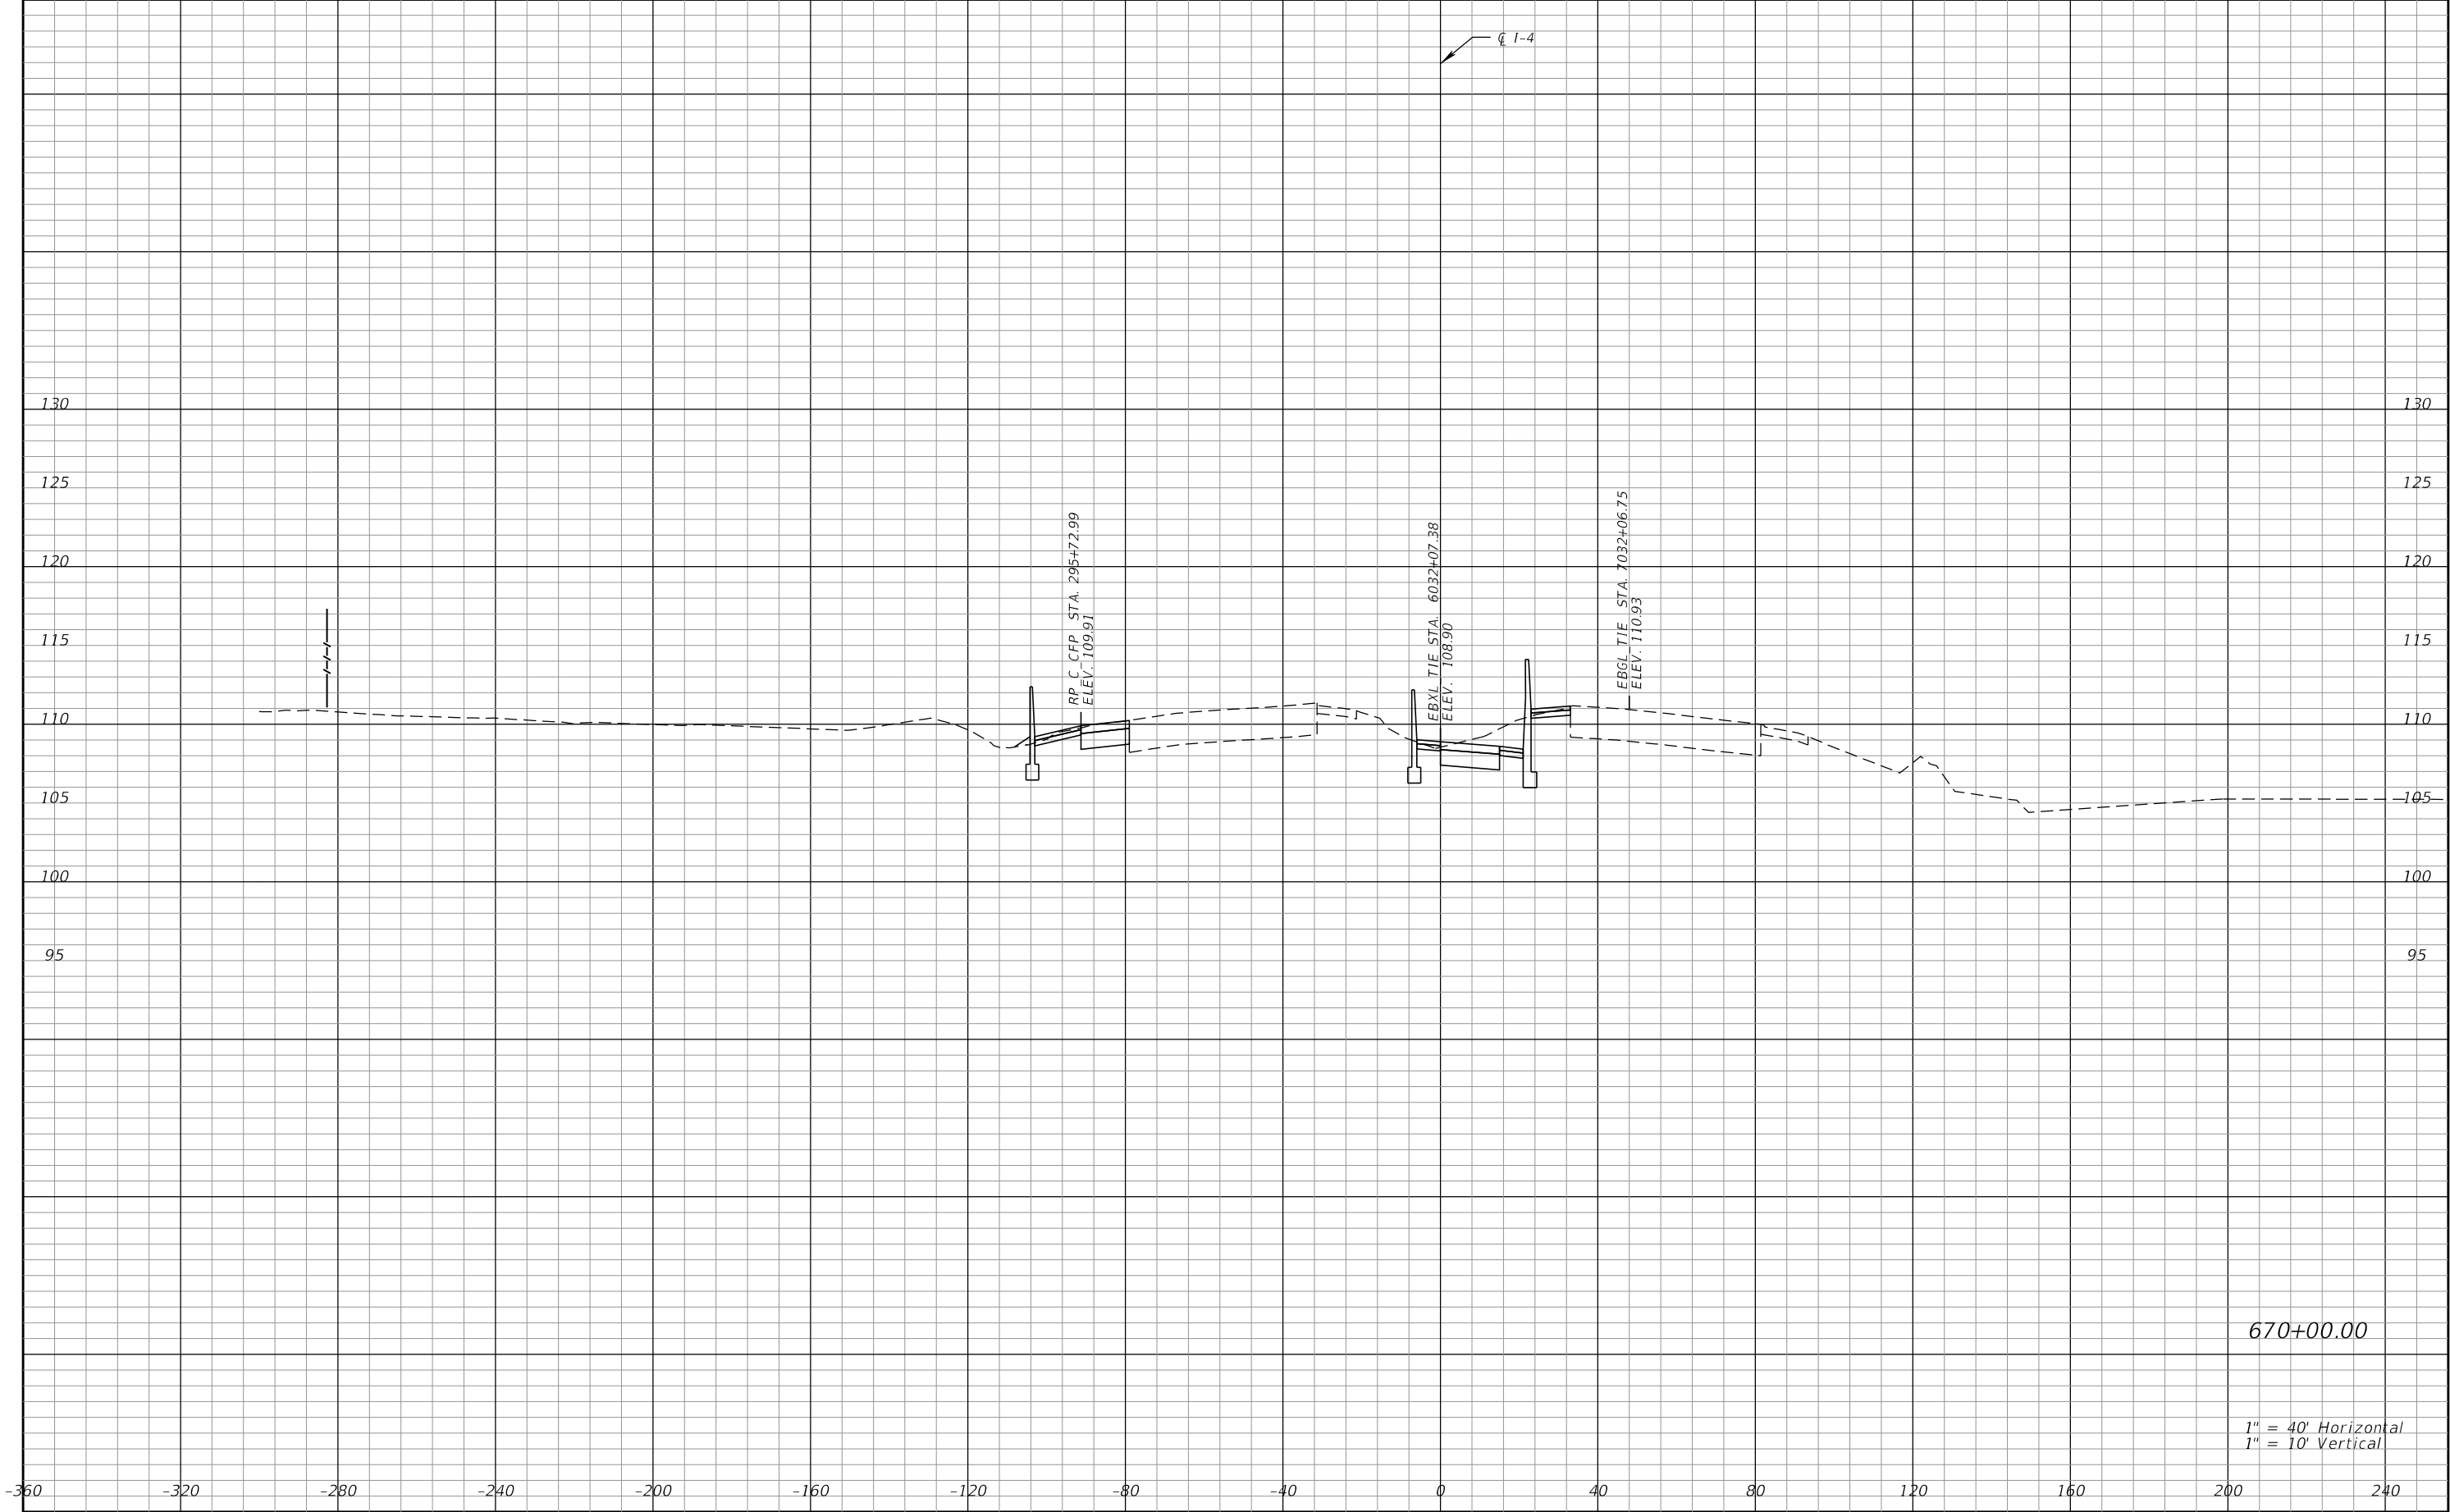


REVISIONS				Engineer of Record: Pierre Navaille P.E. License No. 46076 CH2M HILL 255 E. Robinson Street, Suite 505 Orlando, FL 32801 PH (407) 423-0030 Certificate of Authorization No. 000072	STATE OF FLORIDA DEPARTMENT OF TRANSPORTATION			CROSS SECTIONS SR 400 (I-4)		SHEET NO. 303
DATE	DESCRIPTION	DATE	DESCRIPTION		ROAD NO.	COUNTY	FINANCIAL PROJECT ID			
					SR 400	ORANGE	242484-7-32-01			

THE OFFICIAL RECORD OF THIS SHEET IS THE ELECTRONIC FILE DIGITALLY SIGNED AND SEALED UNDER RULE 61G15-23.004, F.A.C.

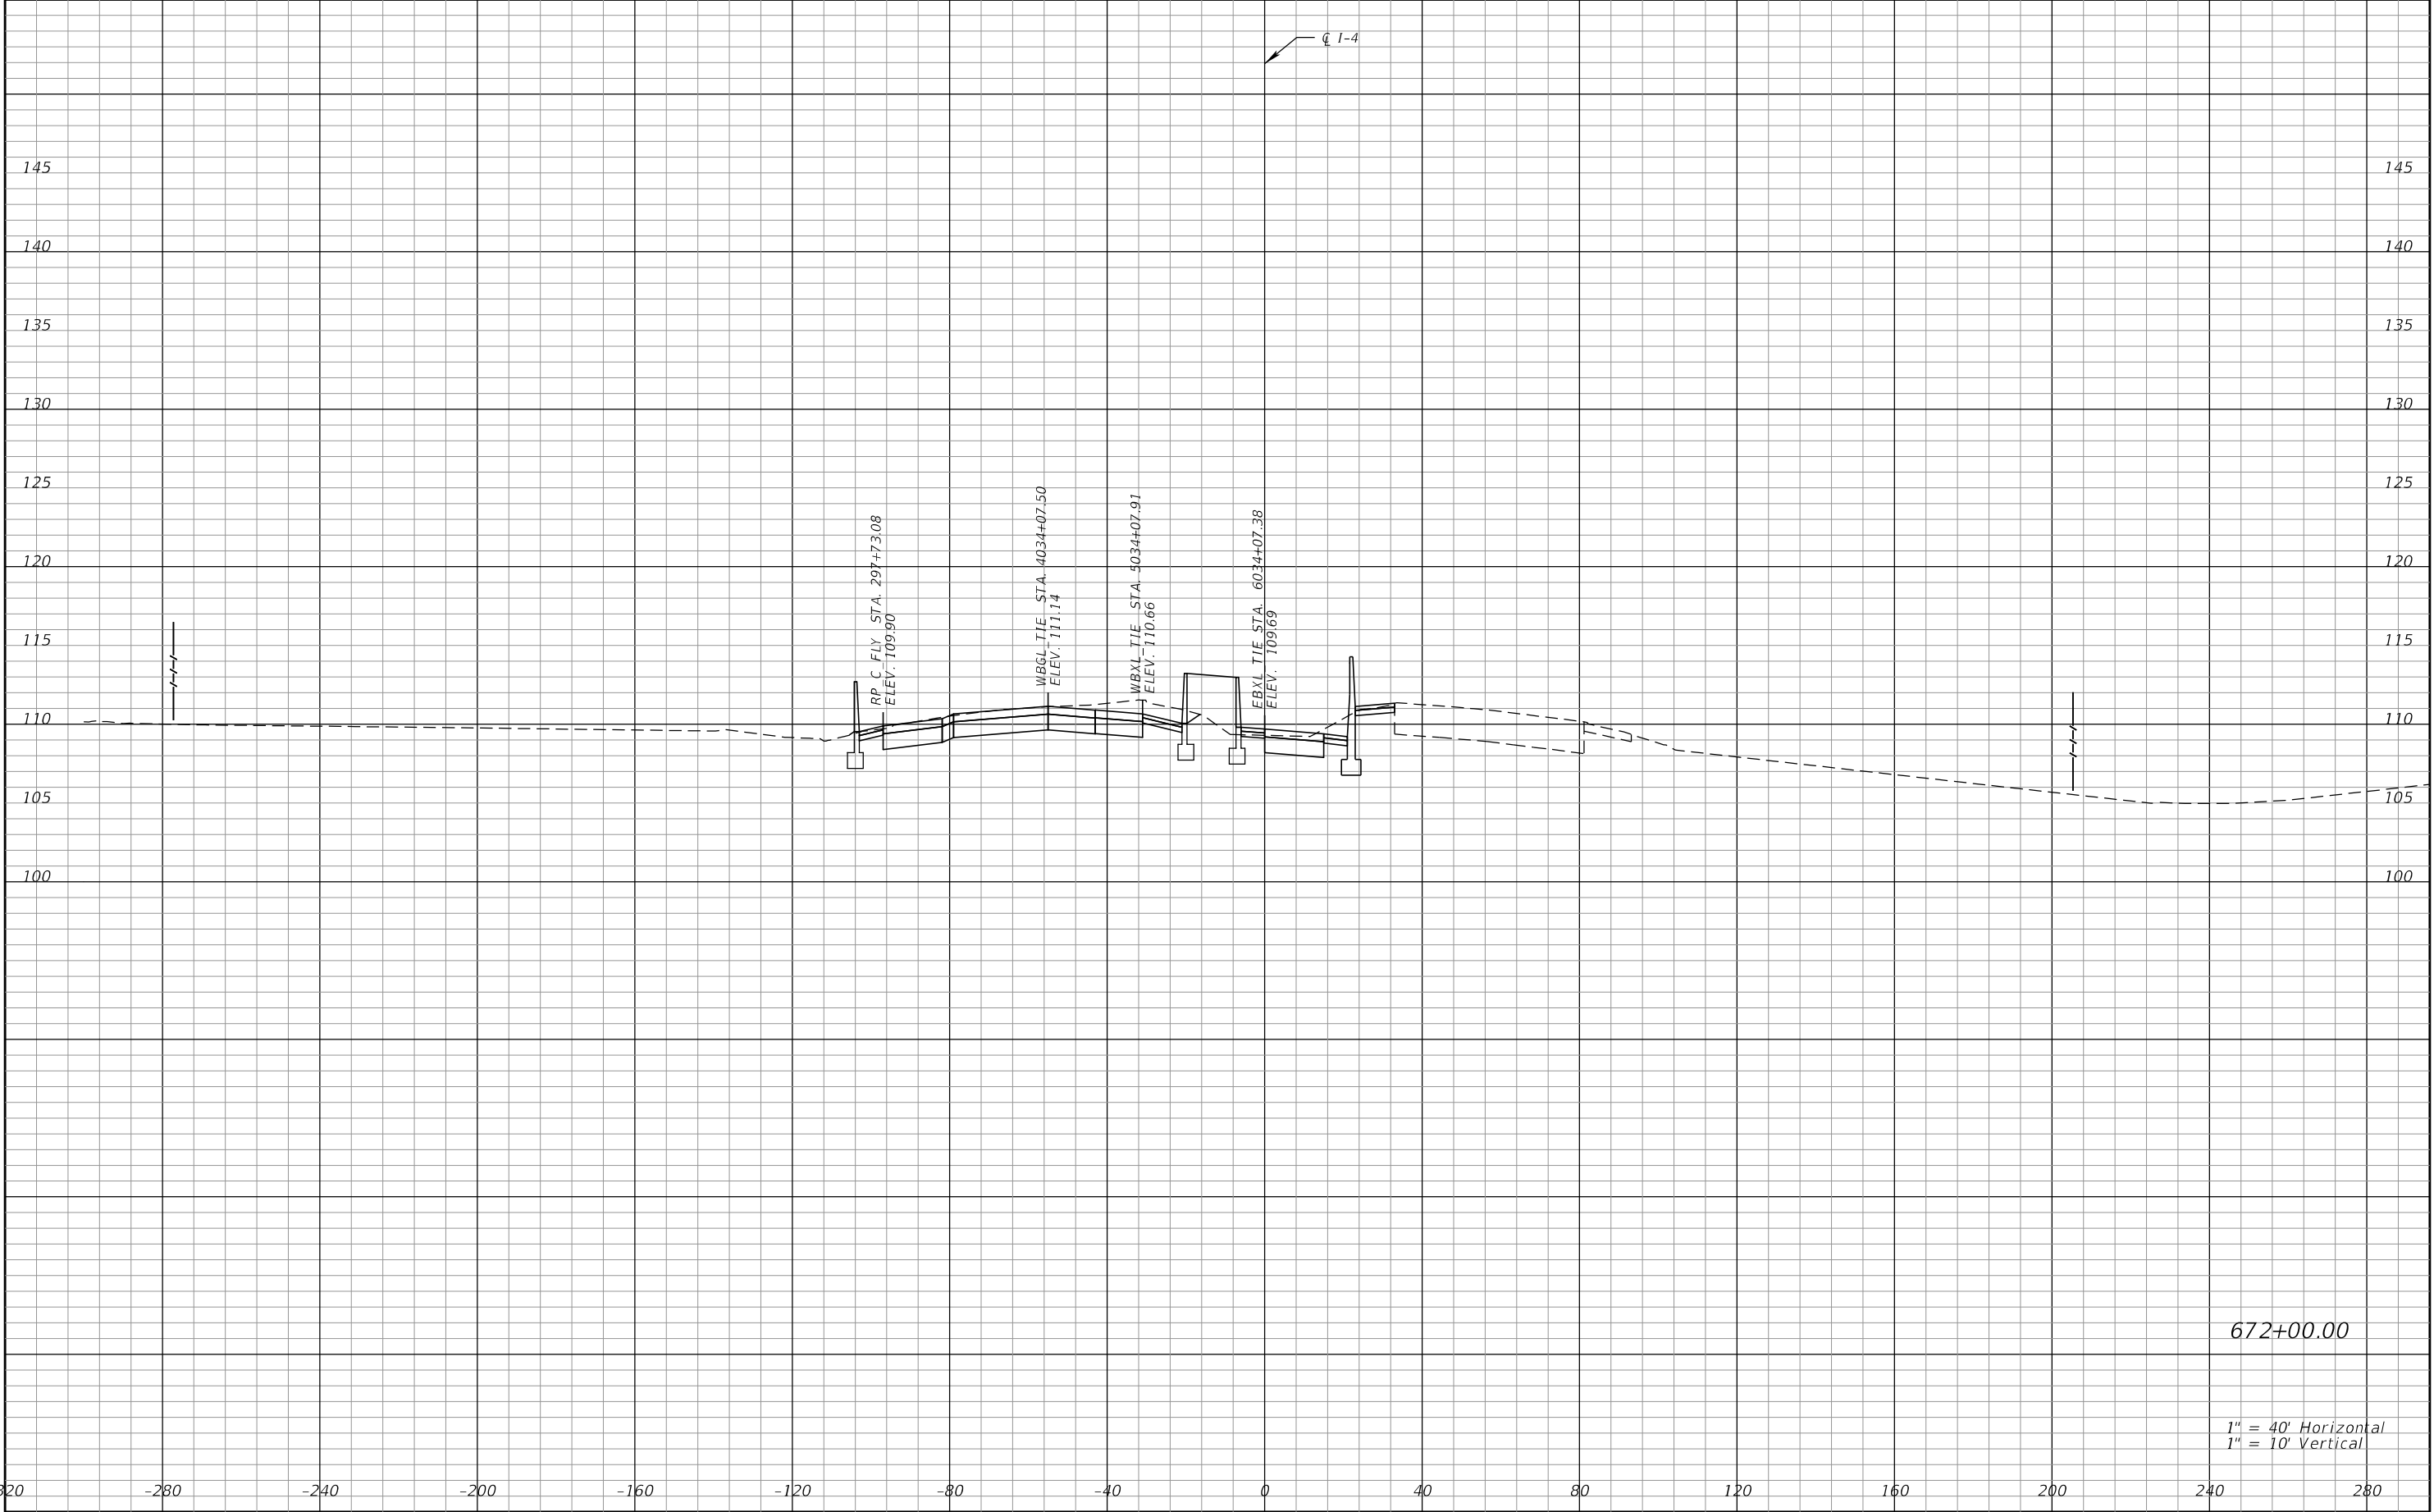


REVISIONS				Engineer of Record: Pierre Navaille P.E. License No. 46076 CH2M HILL 255 E. Robinson Street, Suite 505 Orlando, FL 32801 PH (407) 423-0030 Certificate of Authorization No. 000072	STATE OF FLORIDA DEPARTMENT OF TRANSPORTATION			CROSS SECTIONS SR 400 (I-4)	SHEET NO. 304
DATE	DESCRIPTION	DATE	DESCRIPTION		ROAD NO.	COUNTY	FINANCIAL PROJECT ID		
					SR 400	ORANGE	242484-7-32-01		

THE OFFICIAL RECORD OF THIS SHEET IS THE ELECTRONIC FILE DIGITALLY SIGNED AND SEALED UNDER RULE 61G15-23.004, F.A.C.

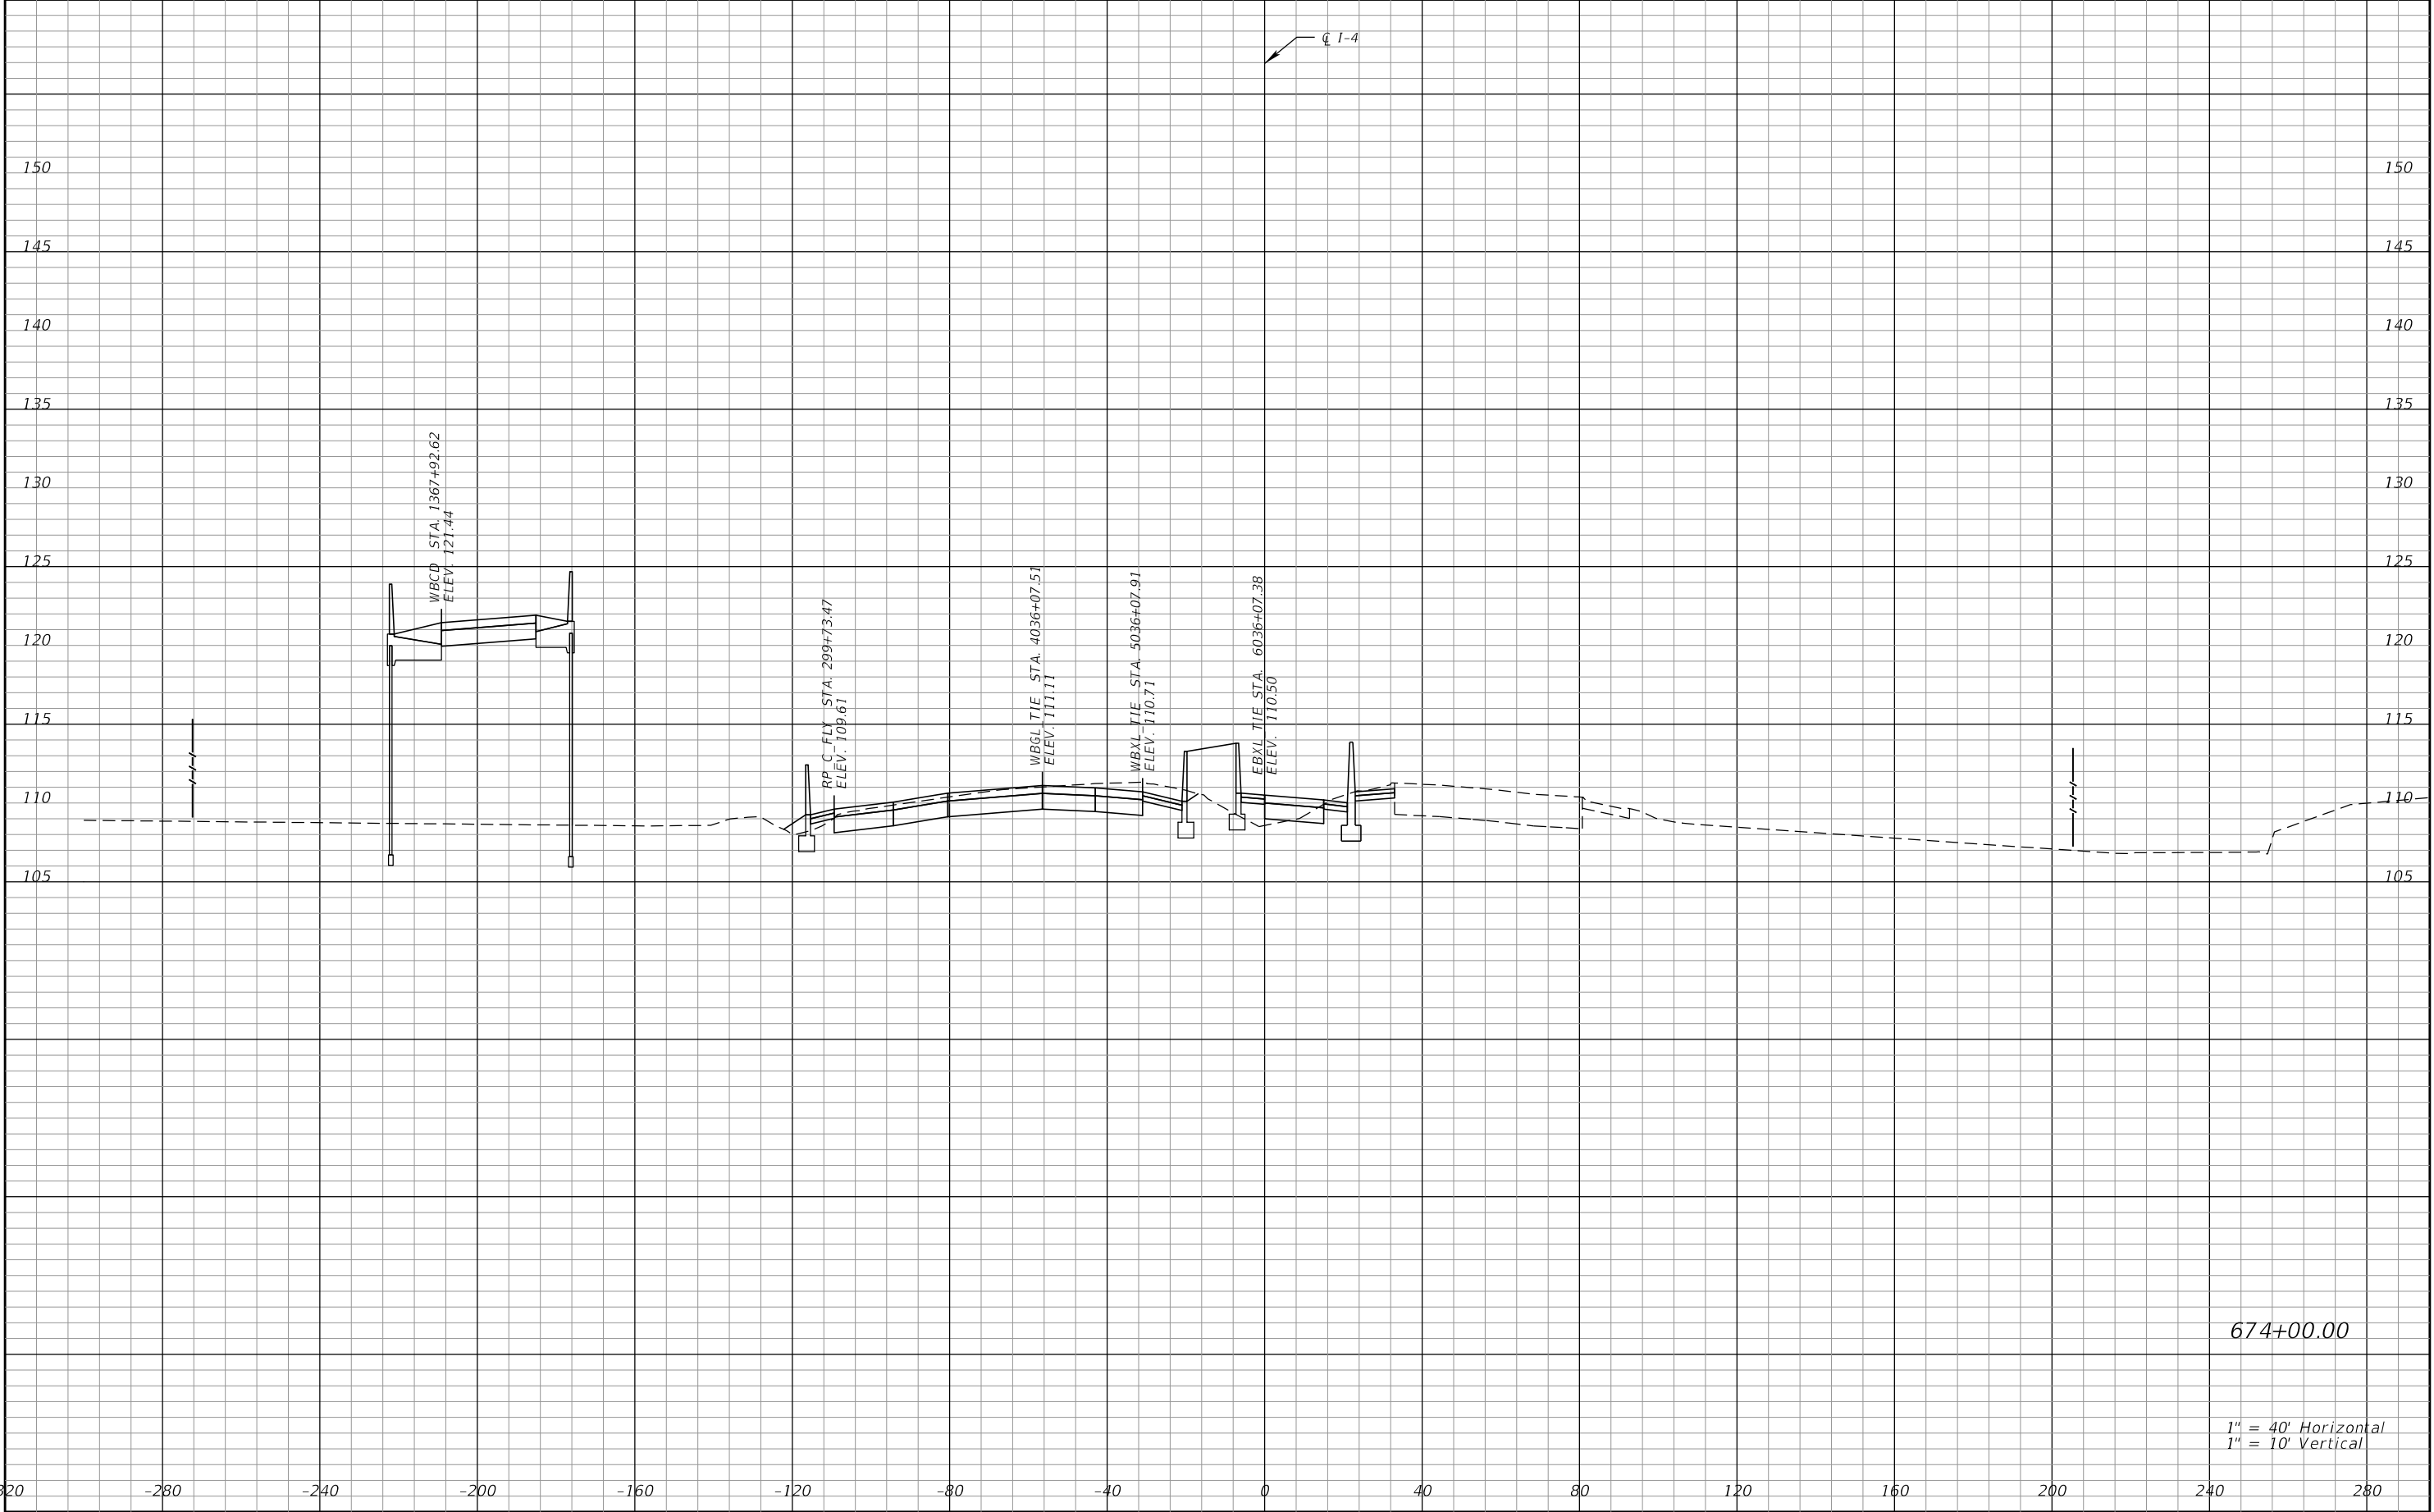

REVISIONS				Engineer of Record: Pierre Navaille P.E. License No. 46076 CH2M HILL 255 E. Robinson Street, Suite 505 Orlando, FL 32801 PH (407) 423-0030 Certificate of Authorization No. 000072	STATE OF FLORIDA DEPARTMENT OF TRANSPORTATION			CROSS SECTIONS SR 400 (I-4)	SHEET NO.
DATE	DESCRIPTION	DATE	DESCRIPTION		ROAD NO.	COUNTY	FINANCIAL PROJECT ID		
					SR 400	ORANGE	242484-7-32-01	305	


THE OFFICIAL RECORD OF THIS SHEET IS THE ELECTRONIC FILE DIGITALLY SIGNED AND SEALED UNDER RULE 61G15-23.004, F.A.C.

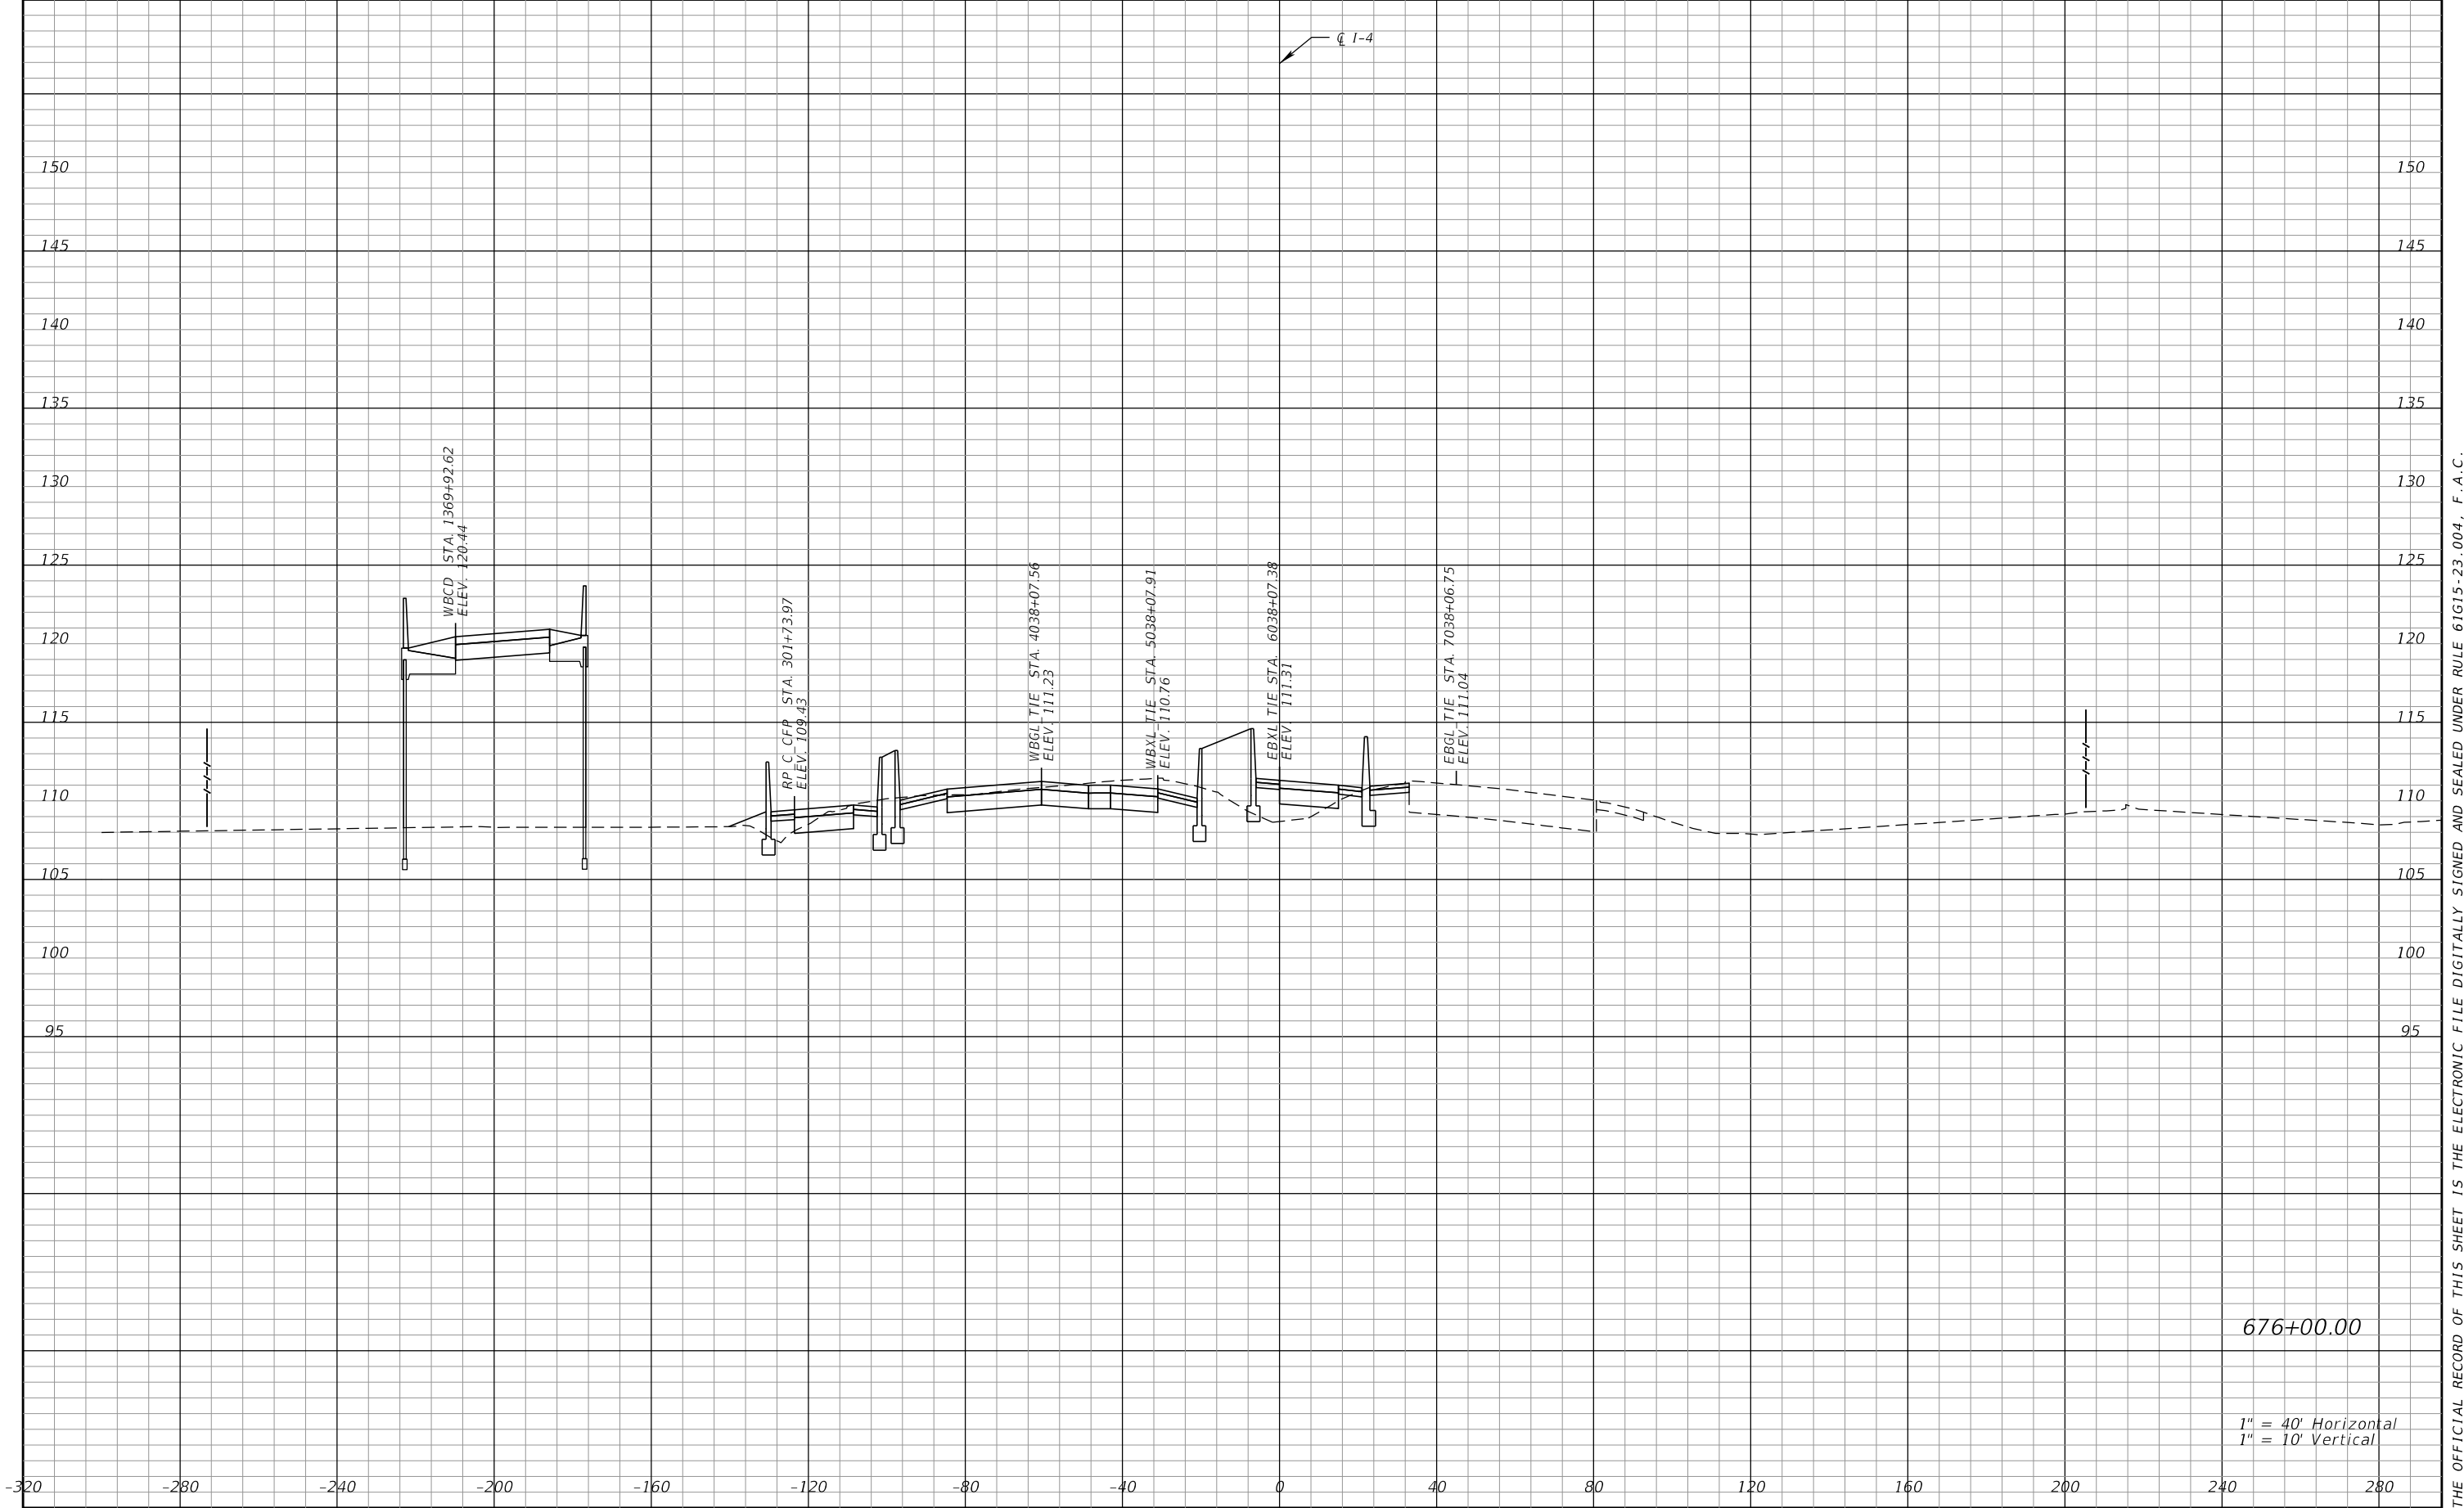

1" = 40' Horizontal
1" = 10' Vertical

REVISIONS				Engineer of Record: Pierre Navaille P.E. License No. 46076 CH2M HILL 255 E. Robinson Street, Suite 505 Orlando, FL 32801 PH (407) 423-0030 Certificate of Authorization No. 000072	STATE OF FLORIDA DEPARTMENT OF TRANSPORTATION			CROSS SECTIONS SR 400 (I-4)	SHEET NO.
DATE	DESCRIPTION	DATE	DESCRIPTION		ROAD NO.	COUNTY	FINANCIAL PROJECT ID		306
					SR 400	ORANGE	242484-7-32-01		


THE OFFICIAL RECORD OF THIS SHEET IS THE ELECTRONIC FILE DIGITALLY SIGNED AND SEALED UNDER RULE 61G15-23.004, F.A.C.

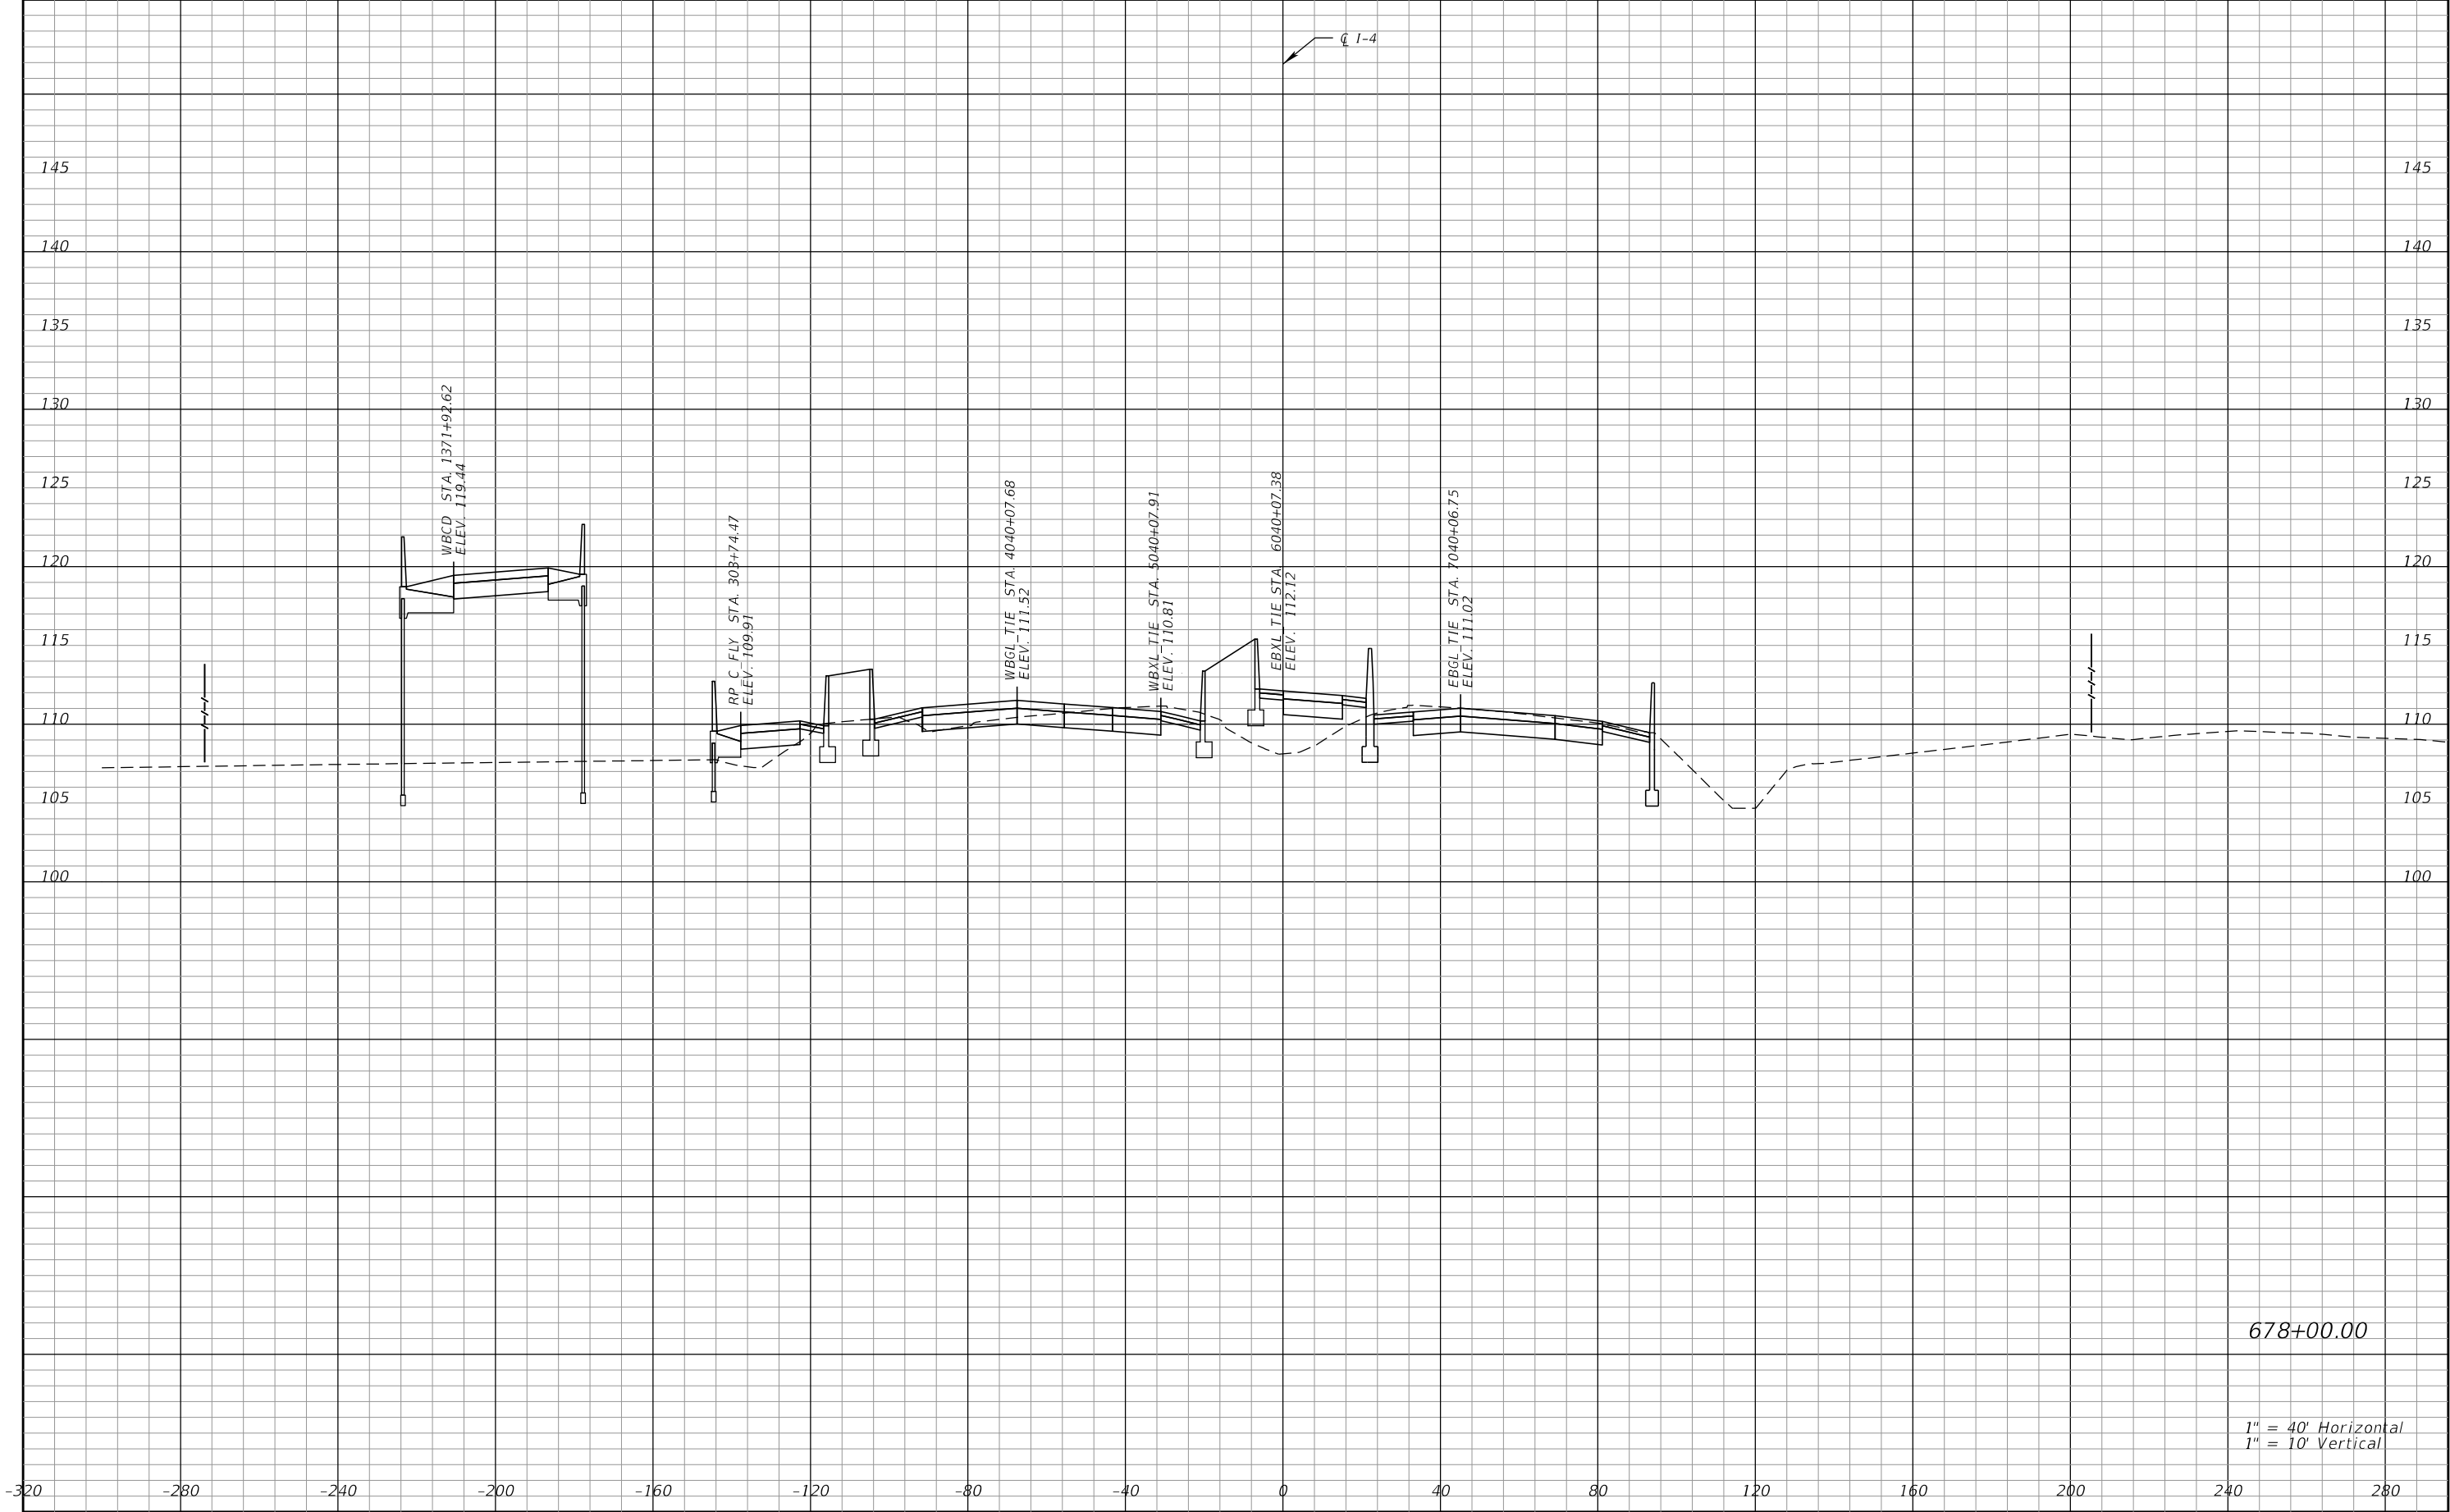

1" = 40' Horizontal
1" = 10' Vertical

REVISIONS				Engineer of Record: Pierre Navaille P.E. License No. 46076 CH2M HILL 255 E. Robinson Street, Suite 505 Orlando, FL 32801 PH (407) 423-0030 Certificate of Authorization No. 000072	STATE OF FLORIDA DEPARTMENT OF TRANSPORTATION			CROSS SECTIONS SR 400 (I-4)	SHEET NO.
DATE	DESCRIPTION	DATE	DESCRIPTION		ROAD NO.	COUNTY	FINANCIAL PROJECT ID		307
					SR 400	ORANGE	242484-7-32-01		


THE OFFICIAL RECORD OF THIS SHEET IS THE ELECTRONIC FILE DIGITALLY SIGNED AND SEALED UNDER RULE 61G15-23.004, F.A.C.

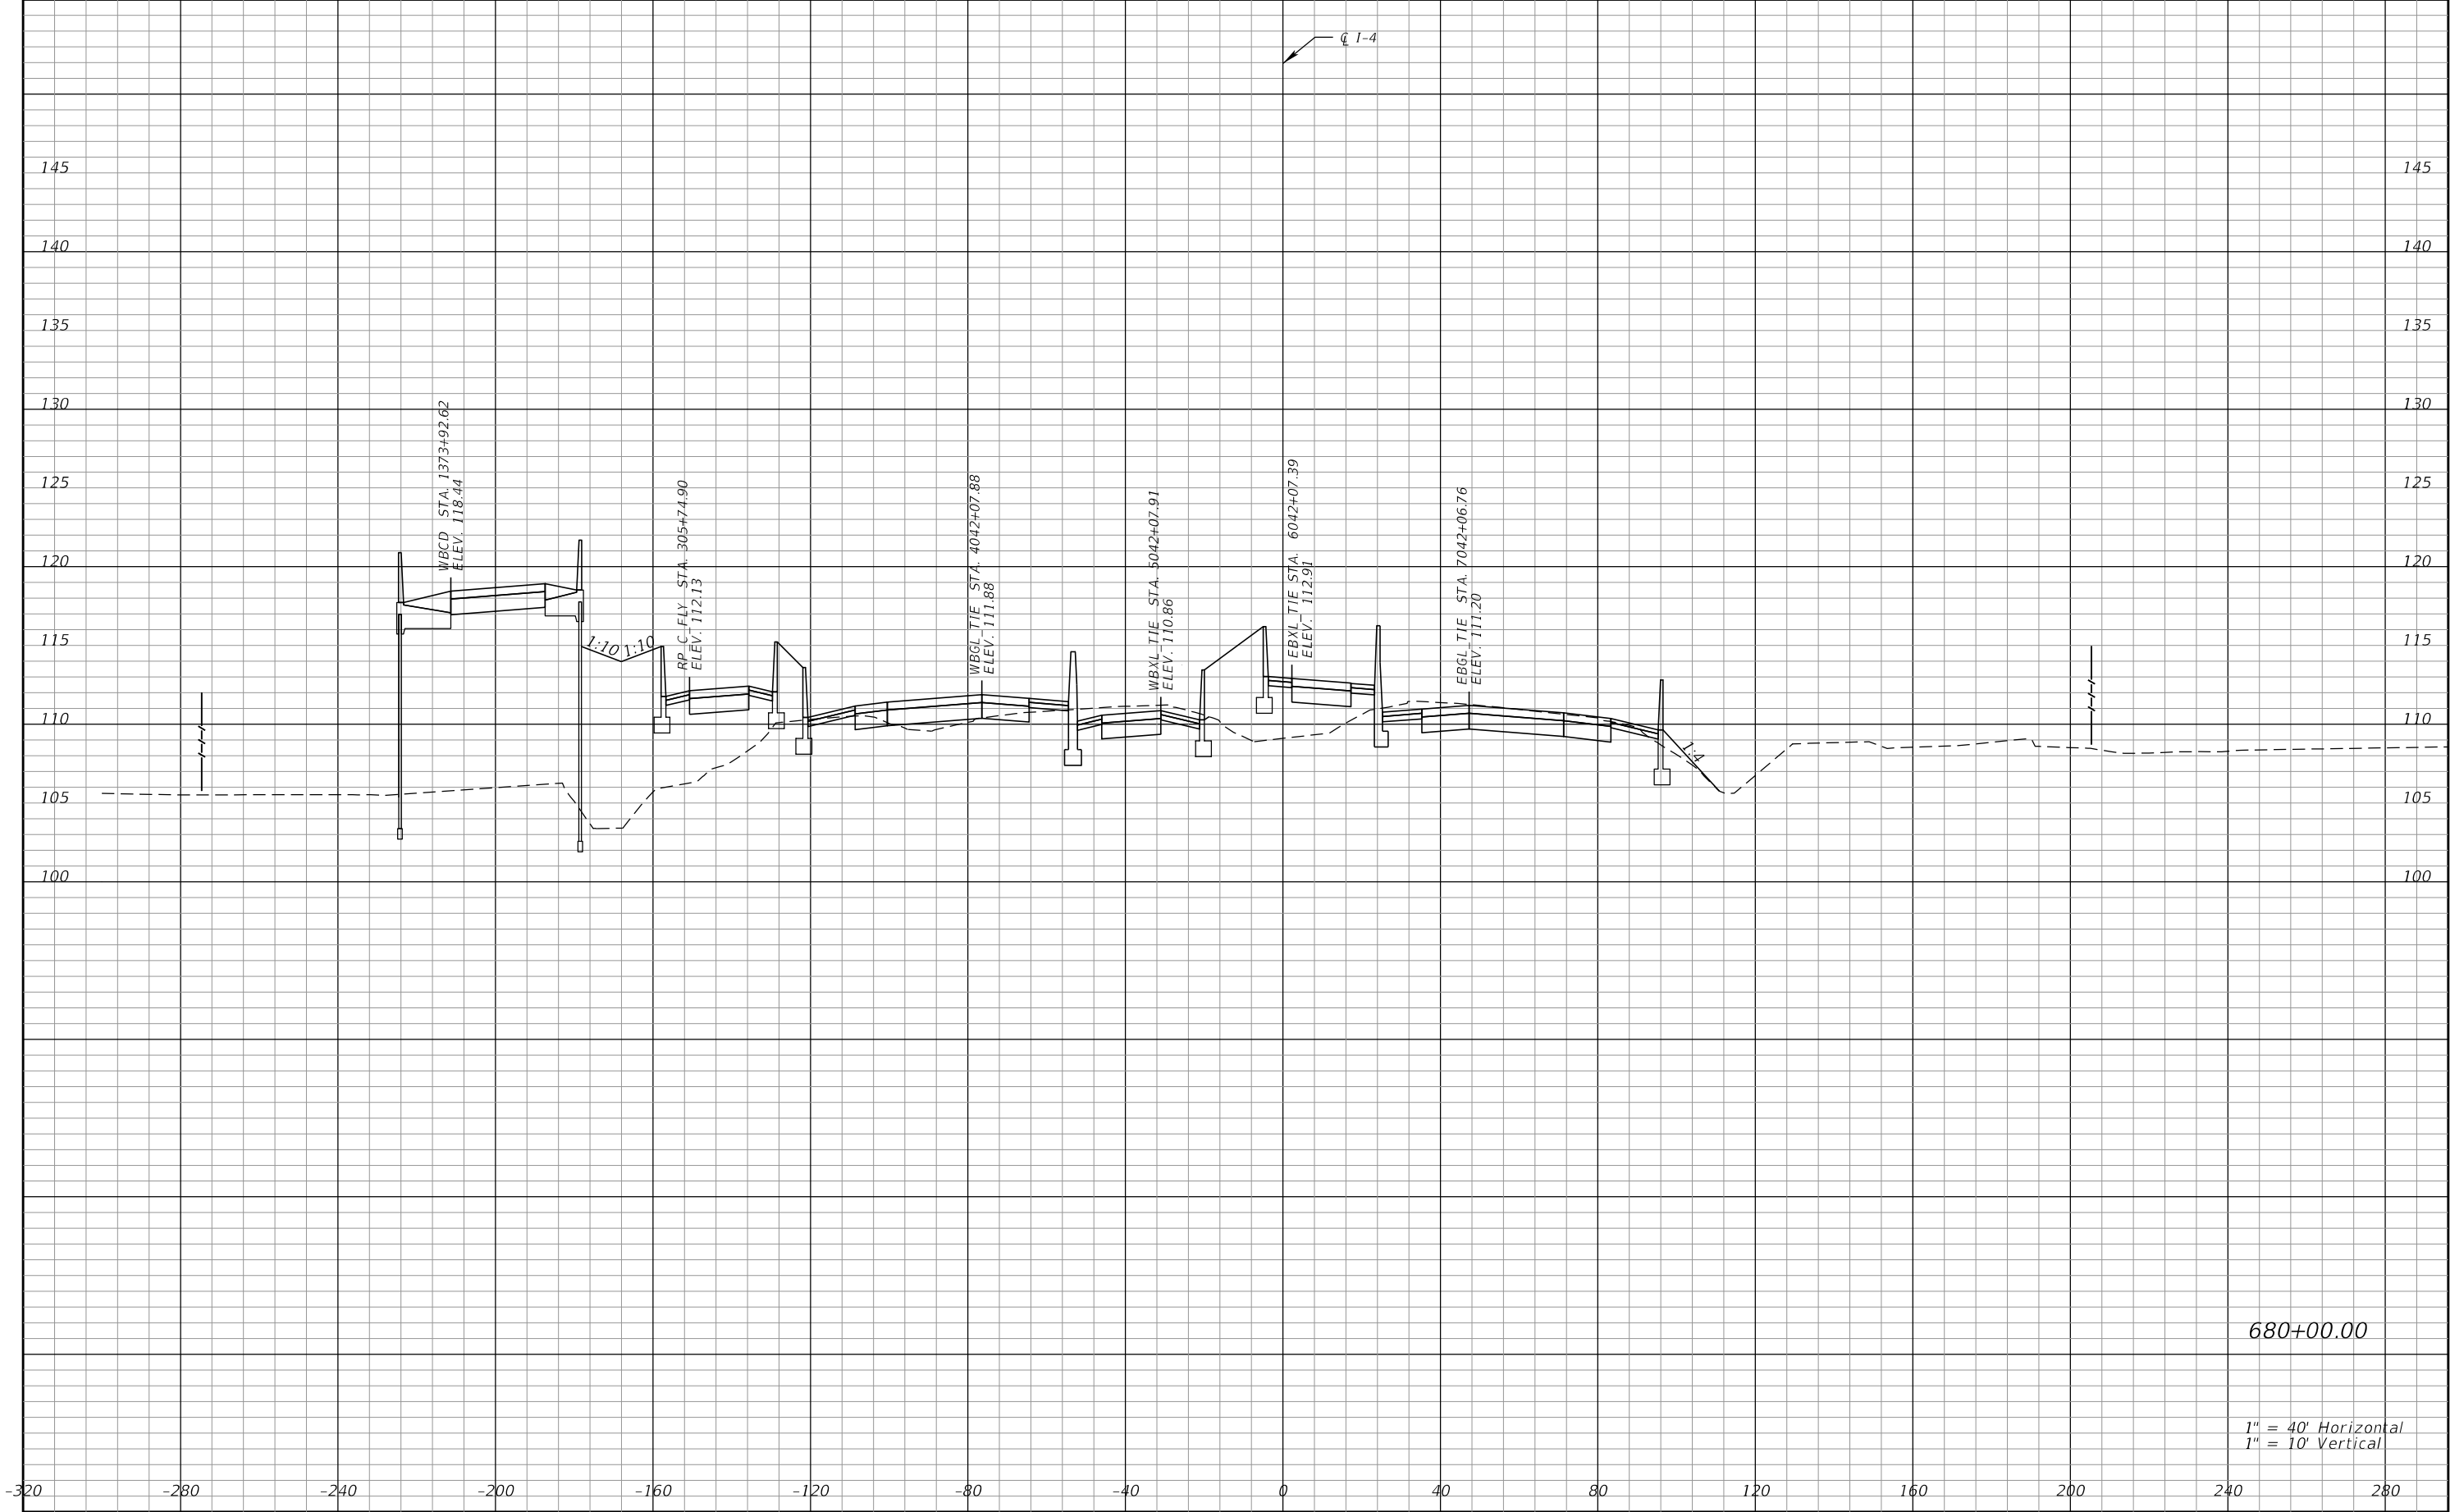

1" = 40' Horizontal
1" = 10' Vertical

REVISIONS				Engineer of Record: Pierre Navaille P.E. License No. 46076 CH2M HILL 255 E. Robinson Street, Suite 505 Orlando, FL 32801 PH (407) 423-0030 Certificate of Authorization No. 000072	STATE OF FLORIDA DEPARTMENT OF TRANSPORTATION			CROSS SECTIONS SR 400 (I-4)	SHEET NO.
DATE	DESCRIPTION	DATE	DESCRIPTION		ROAD NO.	COUNTY	FINANCIAL PROJECT ID		308
					SR 400	ORANGE	242484-7-32-01		

THE OFFICIAL RECORD OF THIS SHEET IS THE ELECTRONIC FILE DIGITALLY SIGNED AND SEALED UNDER RULE 61G15-23.004, F.A.C.

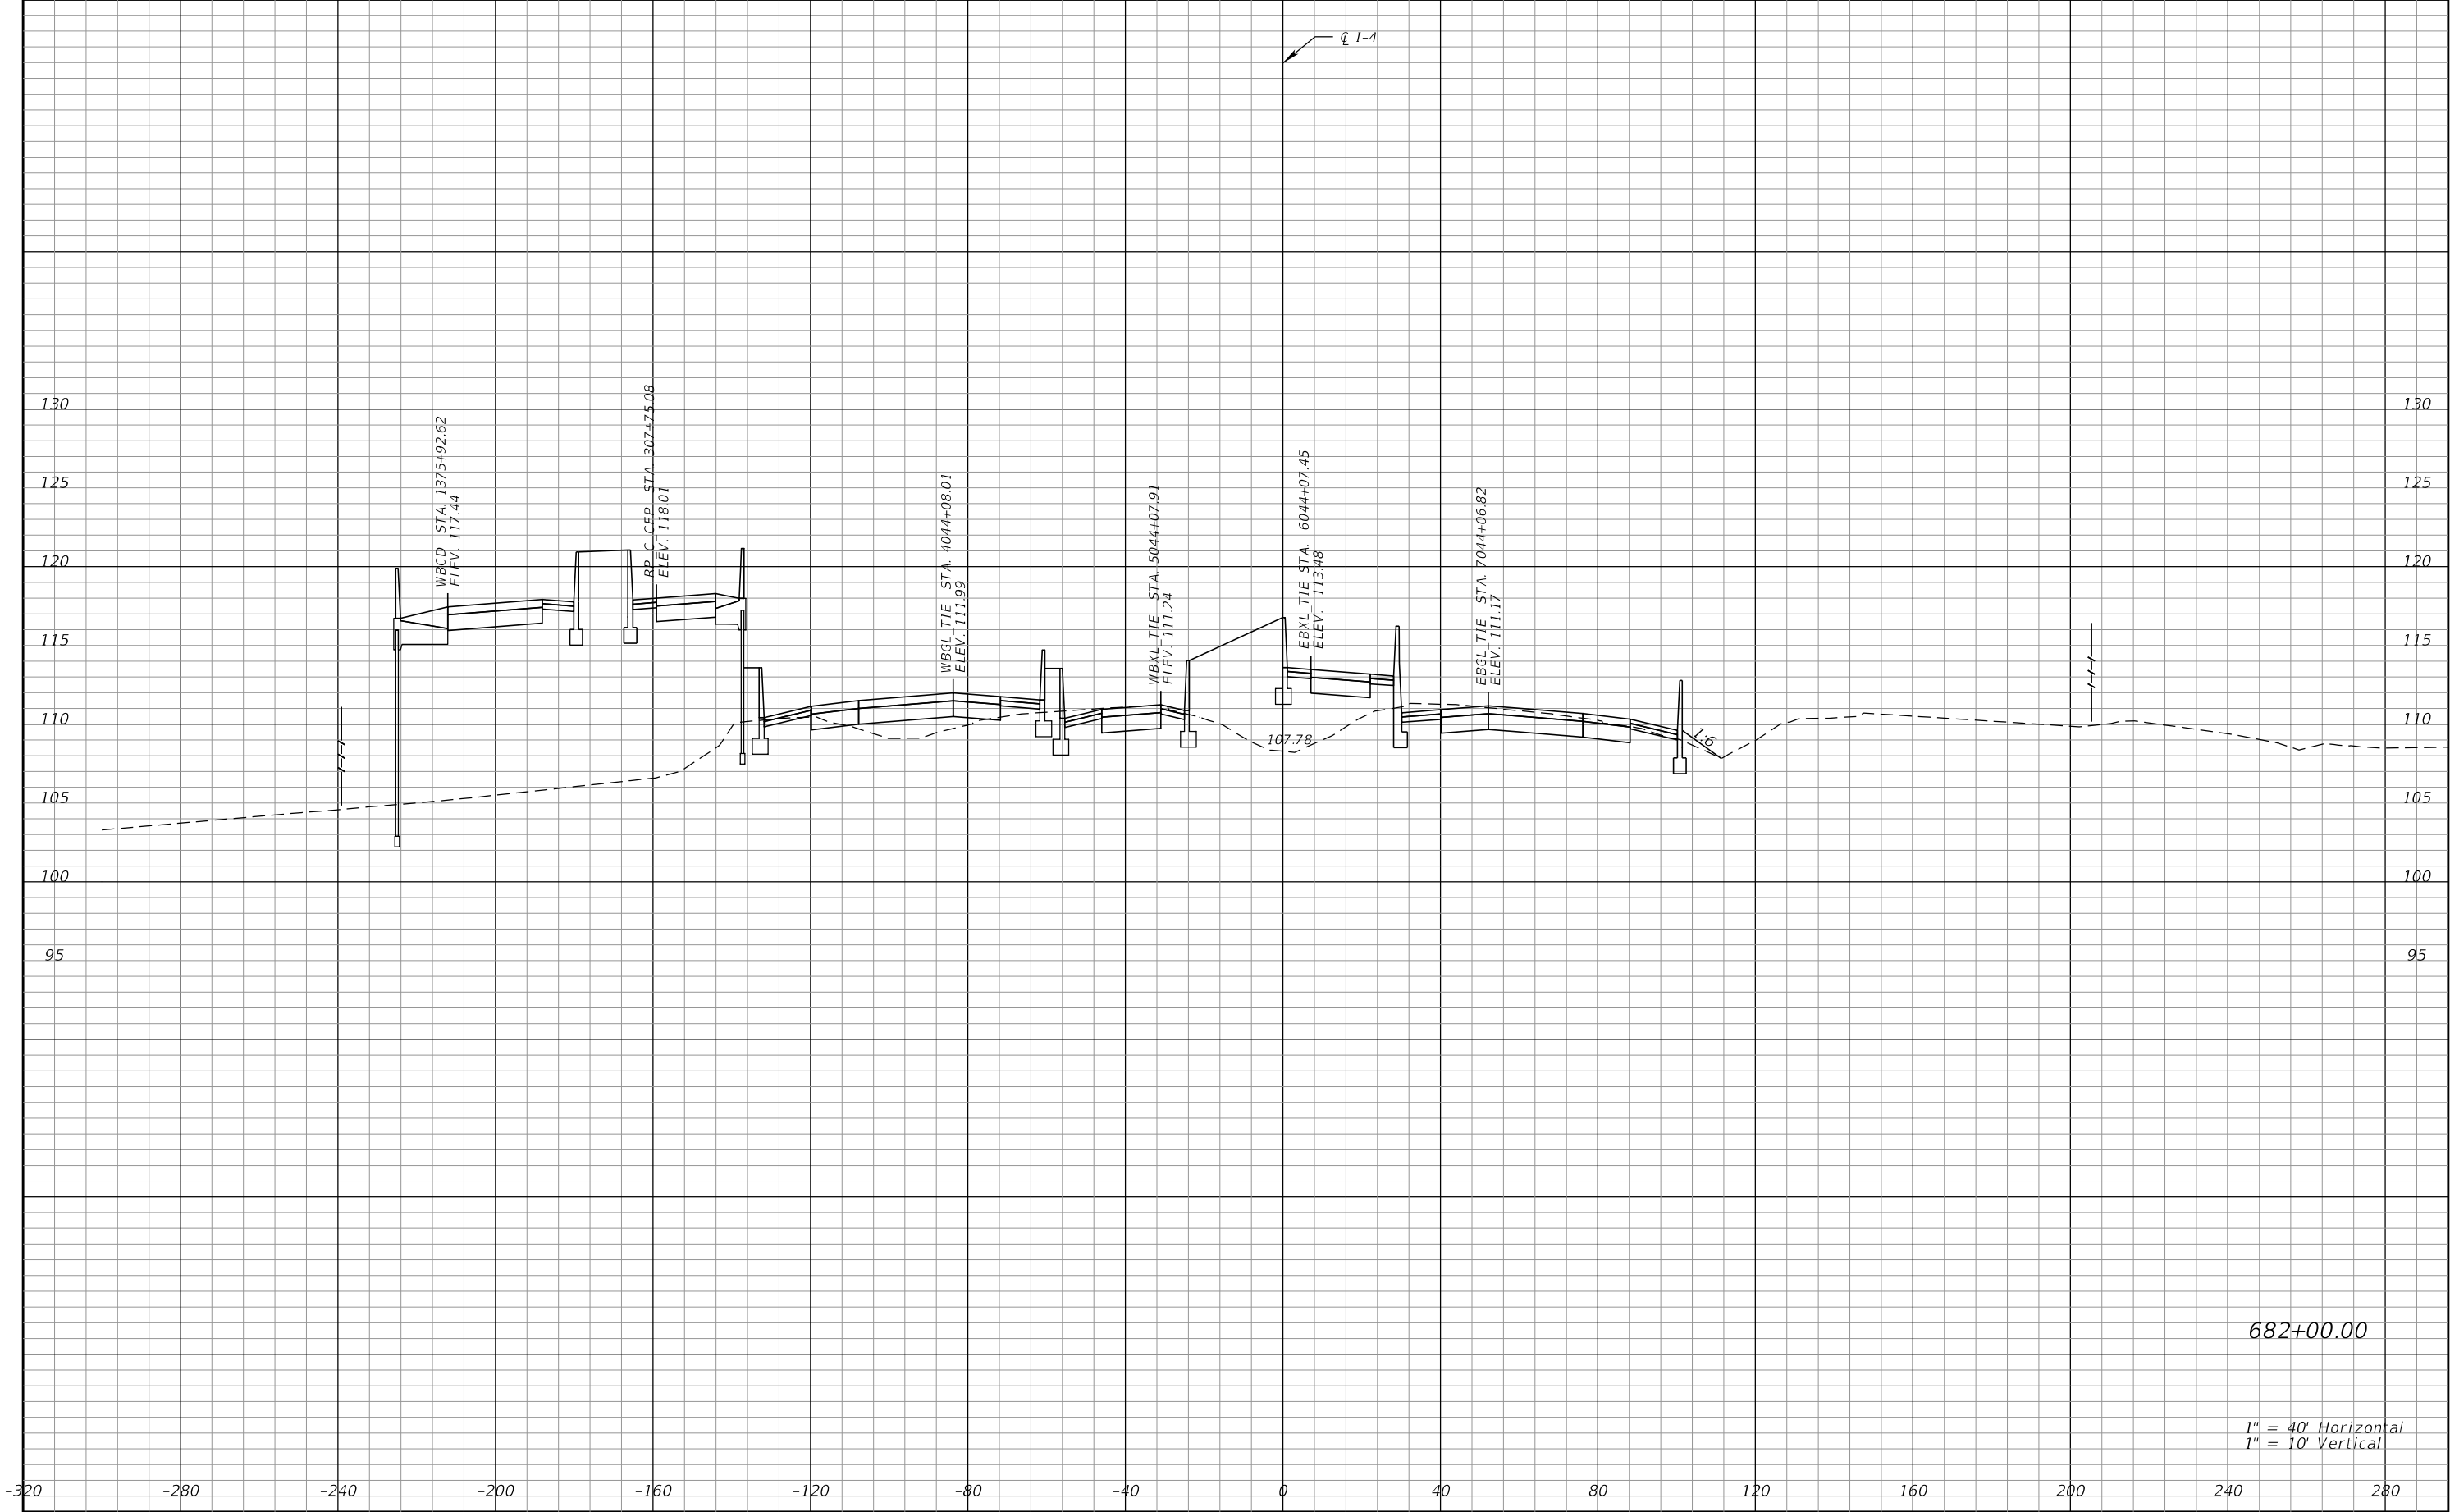


682+00.00

1" = 40' Horizontal
1" = 10' Vertical

REVISIONS				Engineer of Record: Pierre Navaille P.E. License No. 46076 CH2M HILL 255 E. Robinson Street, Suite 505 Orlando, FL 32801 PH (407) 423-0030 Certificate of Authorization No. 000072	STATE OF FLORIDA DEPARTMENT OF TRANSPORTATION			CROSS SECTIONS SR 400 (I-4)	SHEET NO. 309
DATE	DESCRIPTION	DATE	DESCRIPTION		ROAD NO.	COUNTY	FINANCIAL PROJECT ID		
					SR 400	ORANGE	242484-7-32-01		


THE OFFICIAL RECORD OF THIS SHEET IS THE ELECTRONIC FILE DIGITALLY SIGNED AND SEALED UNDER RULE 61G15-23.004, F.A.C.

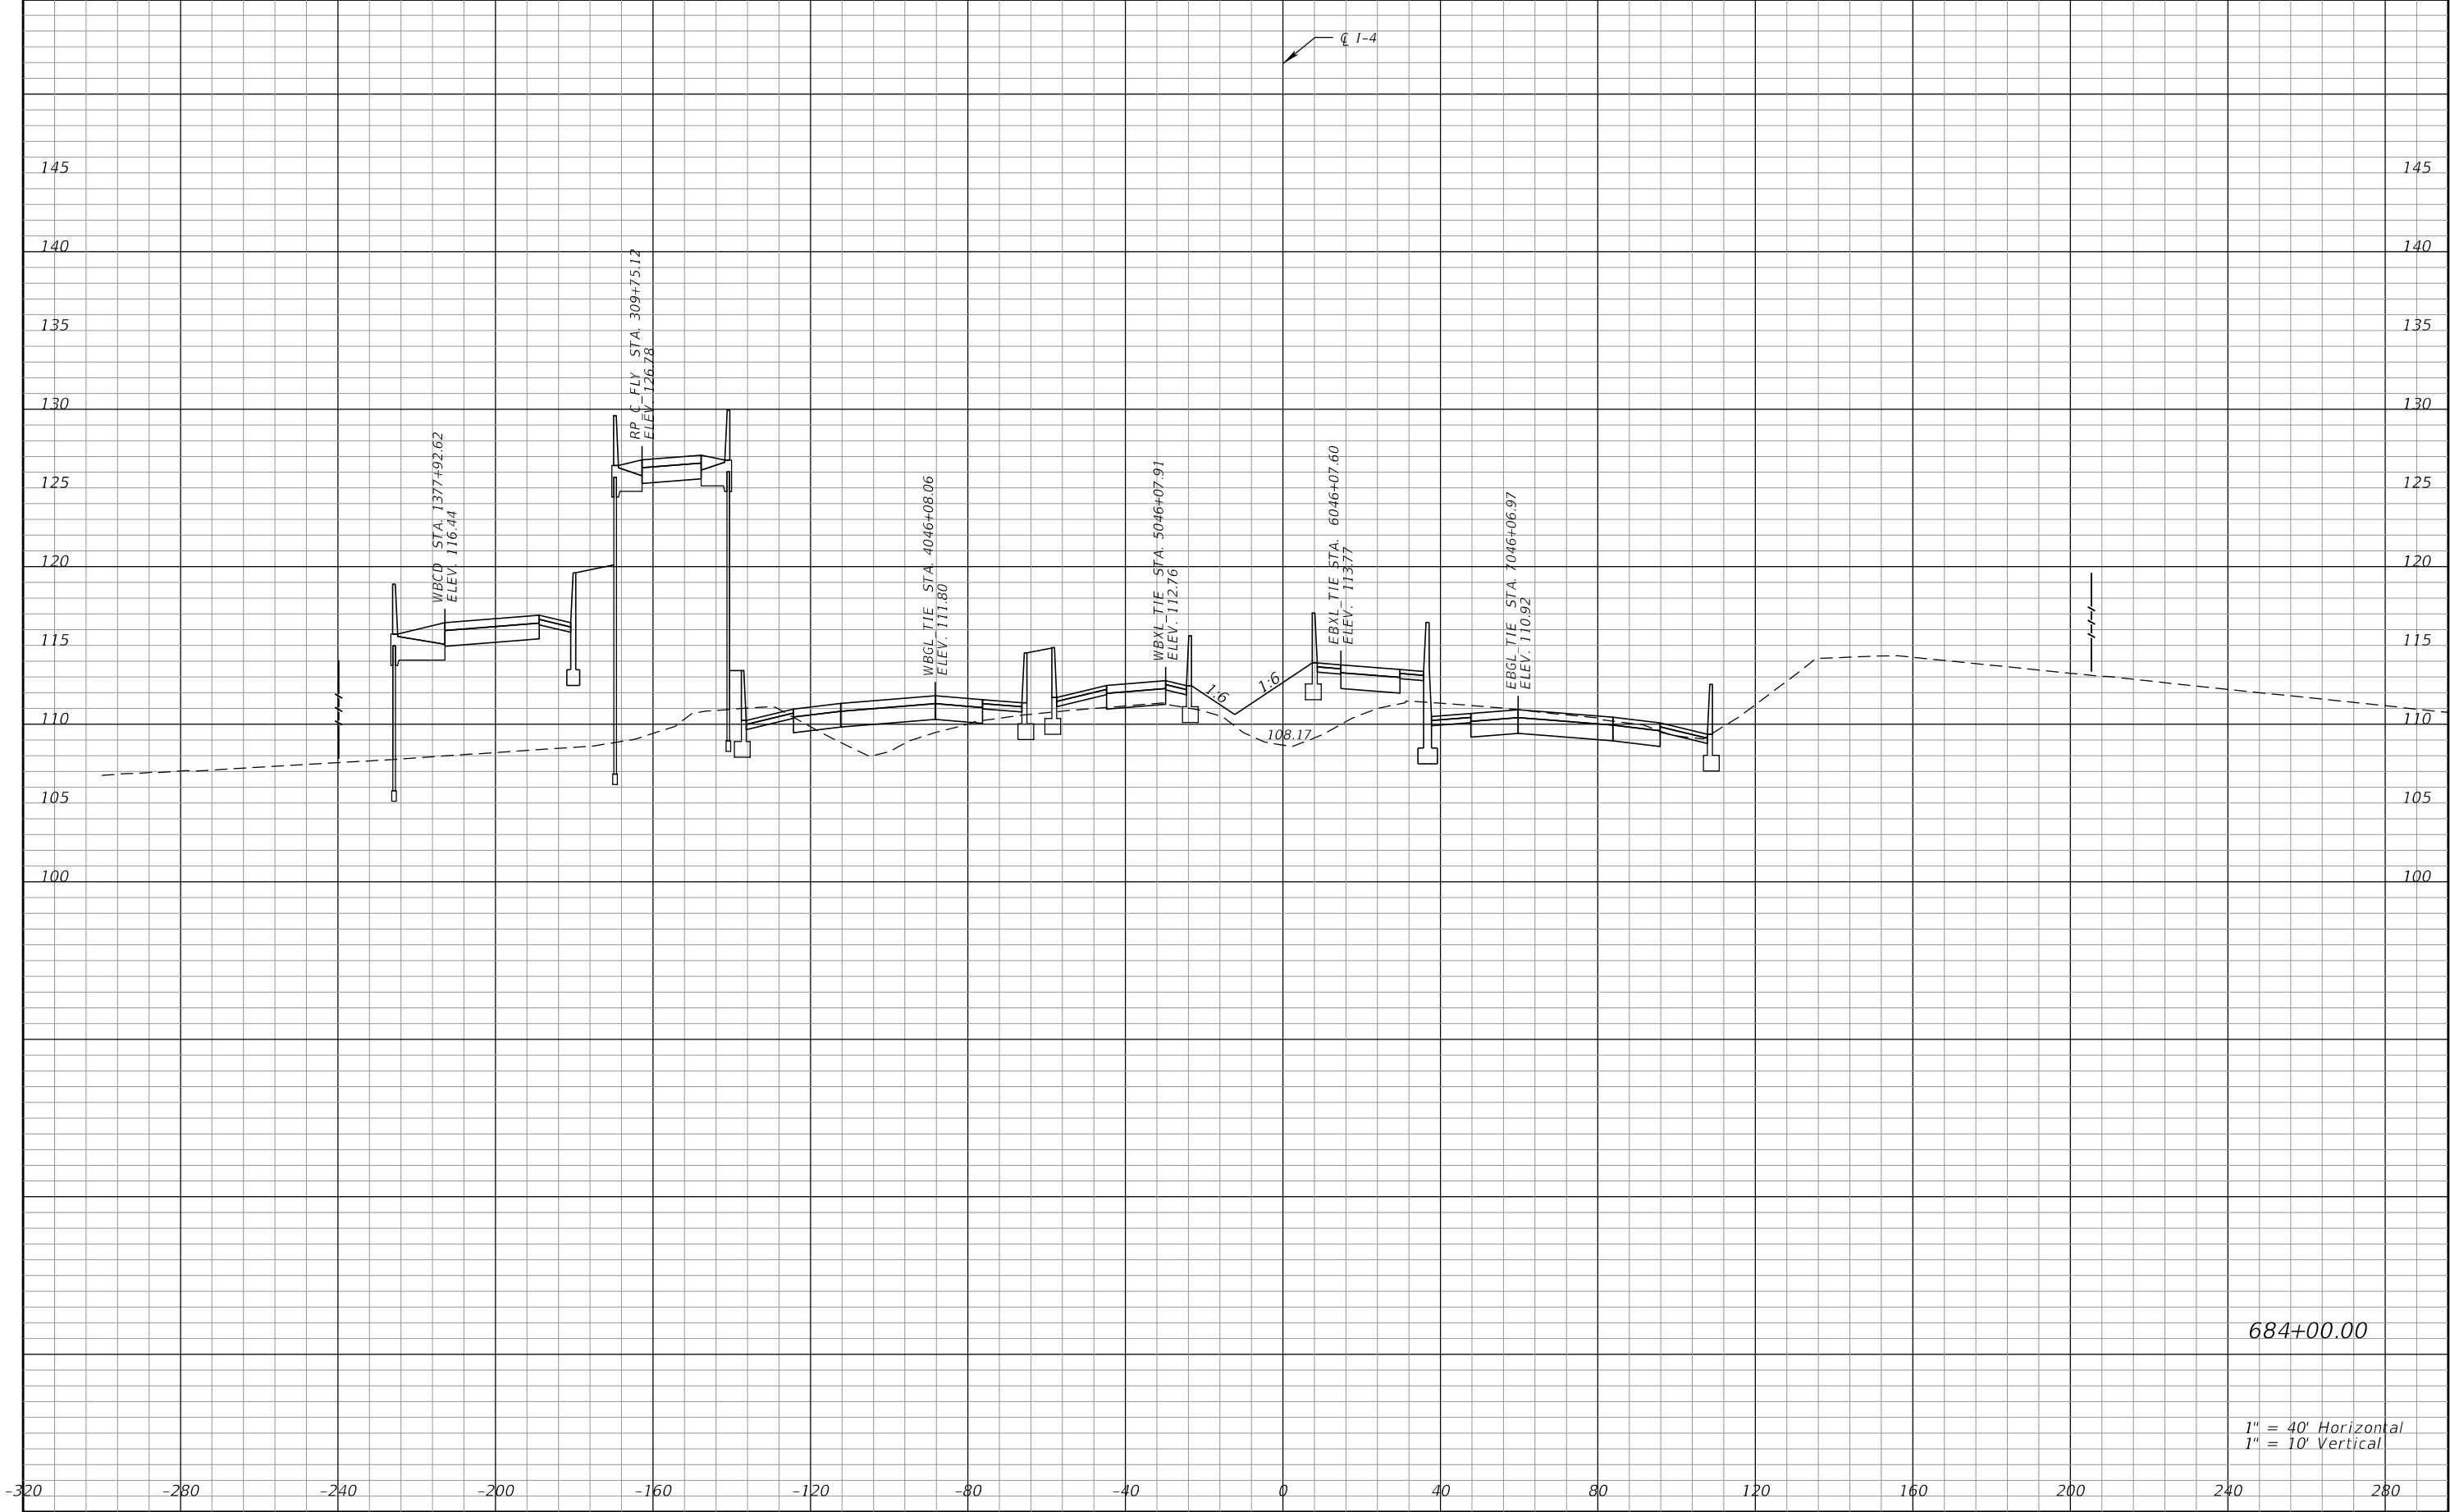

684+00.00


1" = 40' Horizontal
1" = 10' Vertical

REVISIONS				Engineer of Record: Pierre Navaille P.E. License No. 46076 CH2M HILL 255 E. Robinson Street, Suite 505 Orlando, FL 32801 PH (407) 423-0030 Certificate of Authorization No. 000072	STATE OF FLORIDA DEPARTMENT OF TRANSPORTATION			CROSS SECTIONS SR 400 (I-4)	SHEET NO. 310
DATE	DESCRIPTION	DATE	DESCRIPTION		ROAD NO.	COUNTY	FINANCIAL PROJECT ID		
					SR 400	ORANGE	242484-7-32-01		

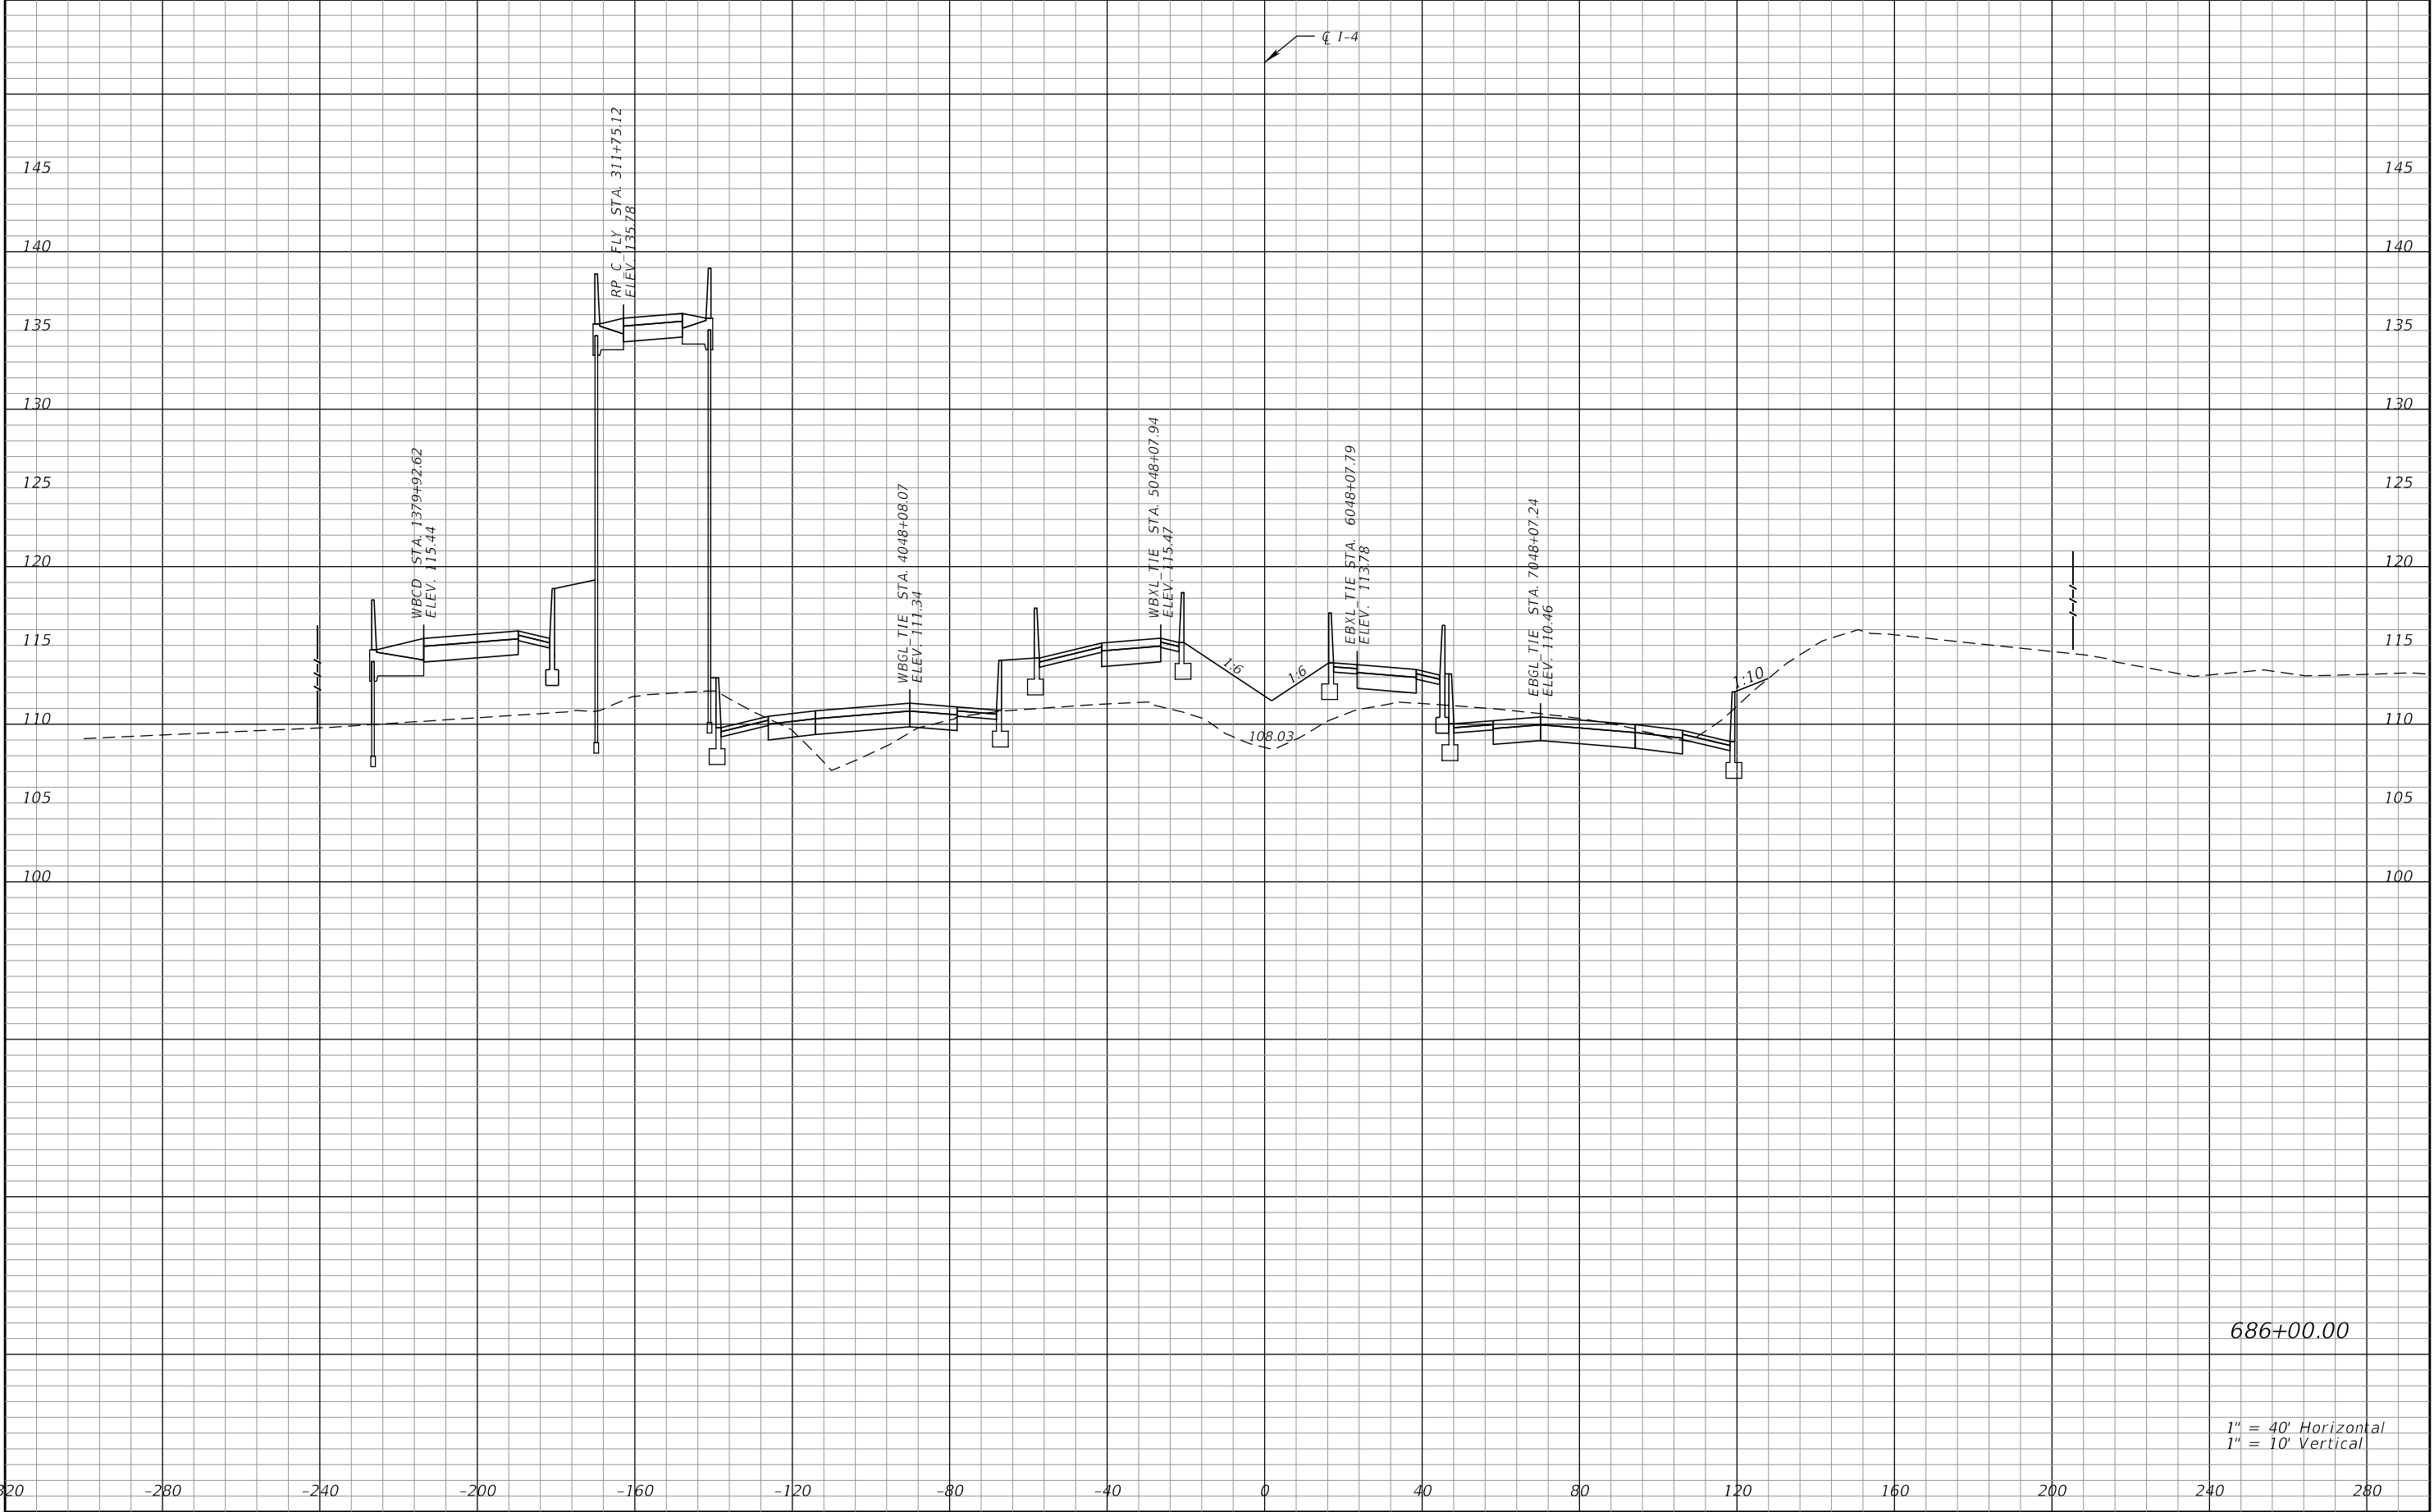


REVISIONS				Engineer of Record: Pierre Navaille P.E. License No. 46076 CH2M HILL 255 E. Robinson Street, Suite 505 Orlando, FL 32801 PH (407) 423-0030 Certificate of Authorization No. 000072	STATE OF FLORIDA DEPARTMENT OF TRANSPORTATION			CROSS SECTIONS SR 400 (I-4)	SHEET NO.
DATE	DESCRIPTION	DATE	DESCRIPTION		ROAD NO.	COUNTY	FINANCIAL PROJECT ID		311
					SR 400	ORANGE	242484-7-32-01		

THE OFFICIAL RECORD OF THIS SHEET IS THE ELECTRONIC FILE DIGITALLY SIGNED AND SEALED UNDER RULE 61G15-23.004, F.A.C.

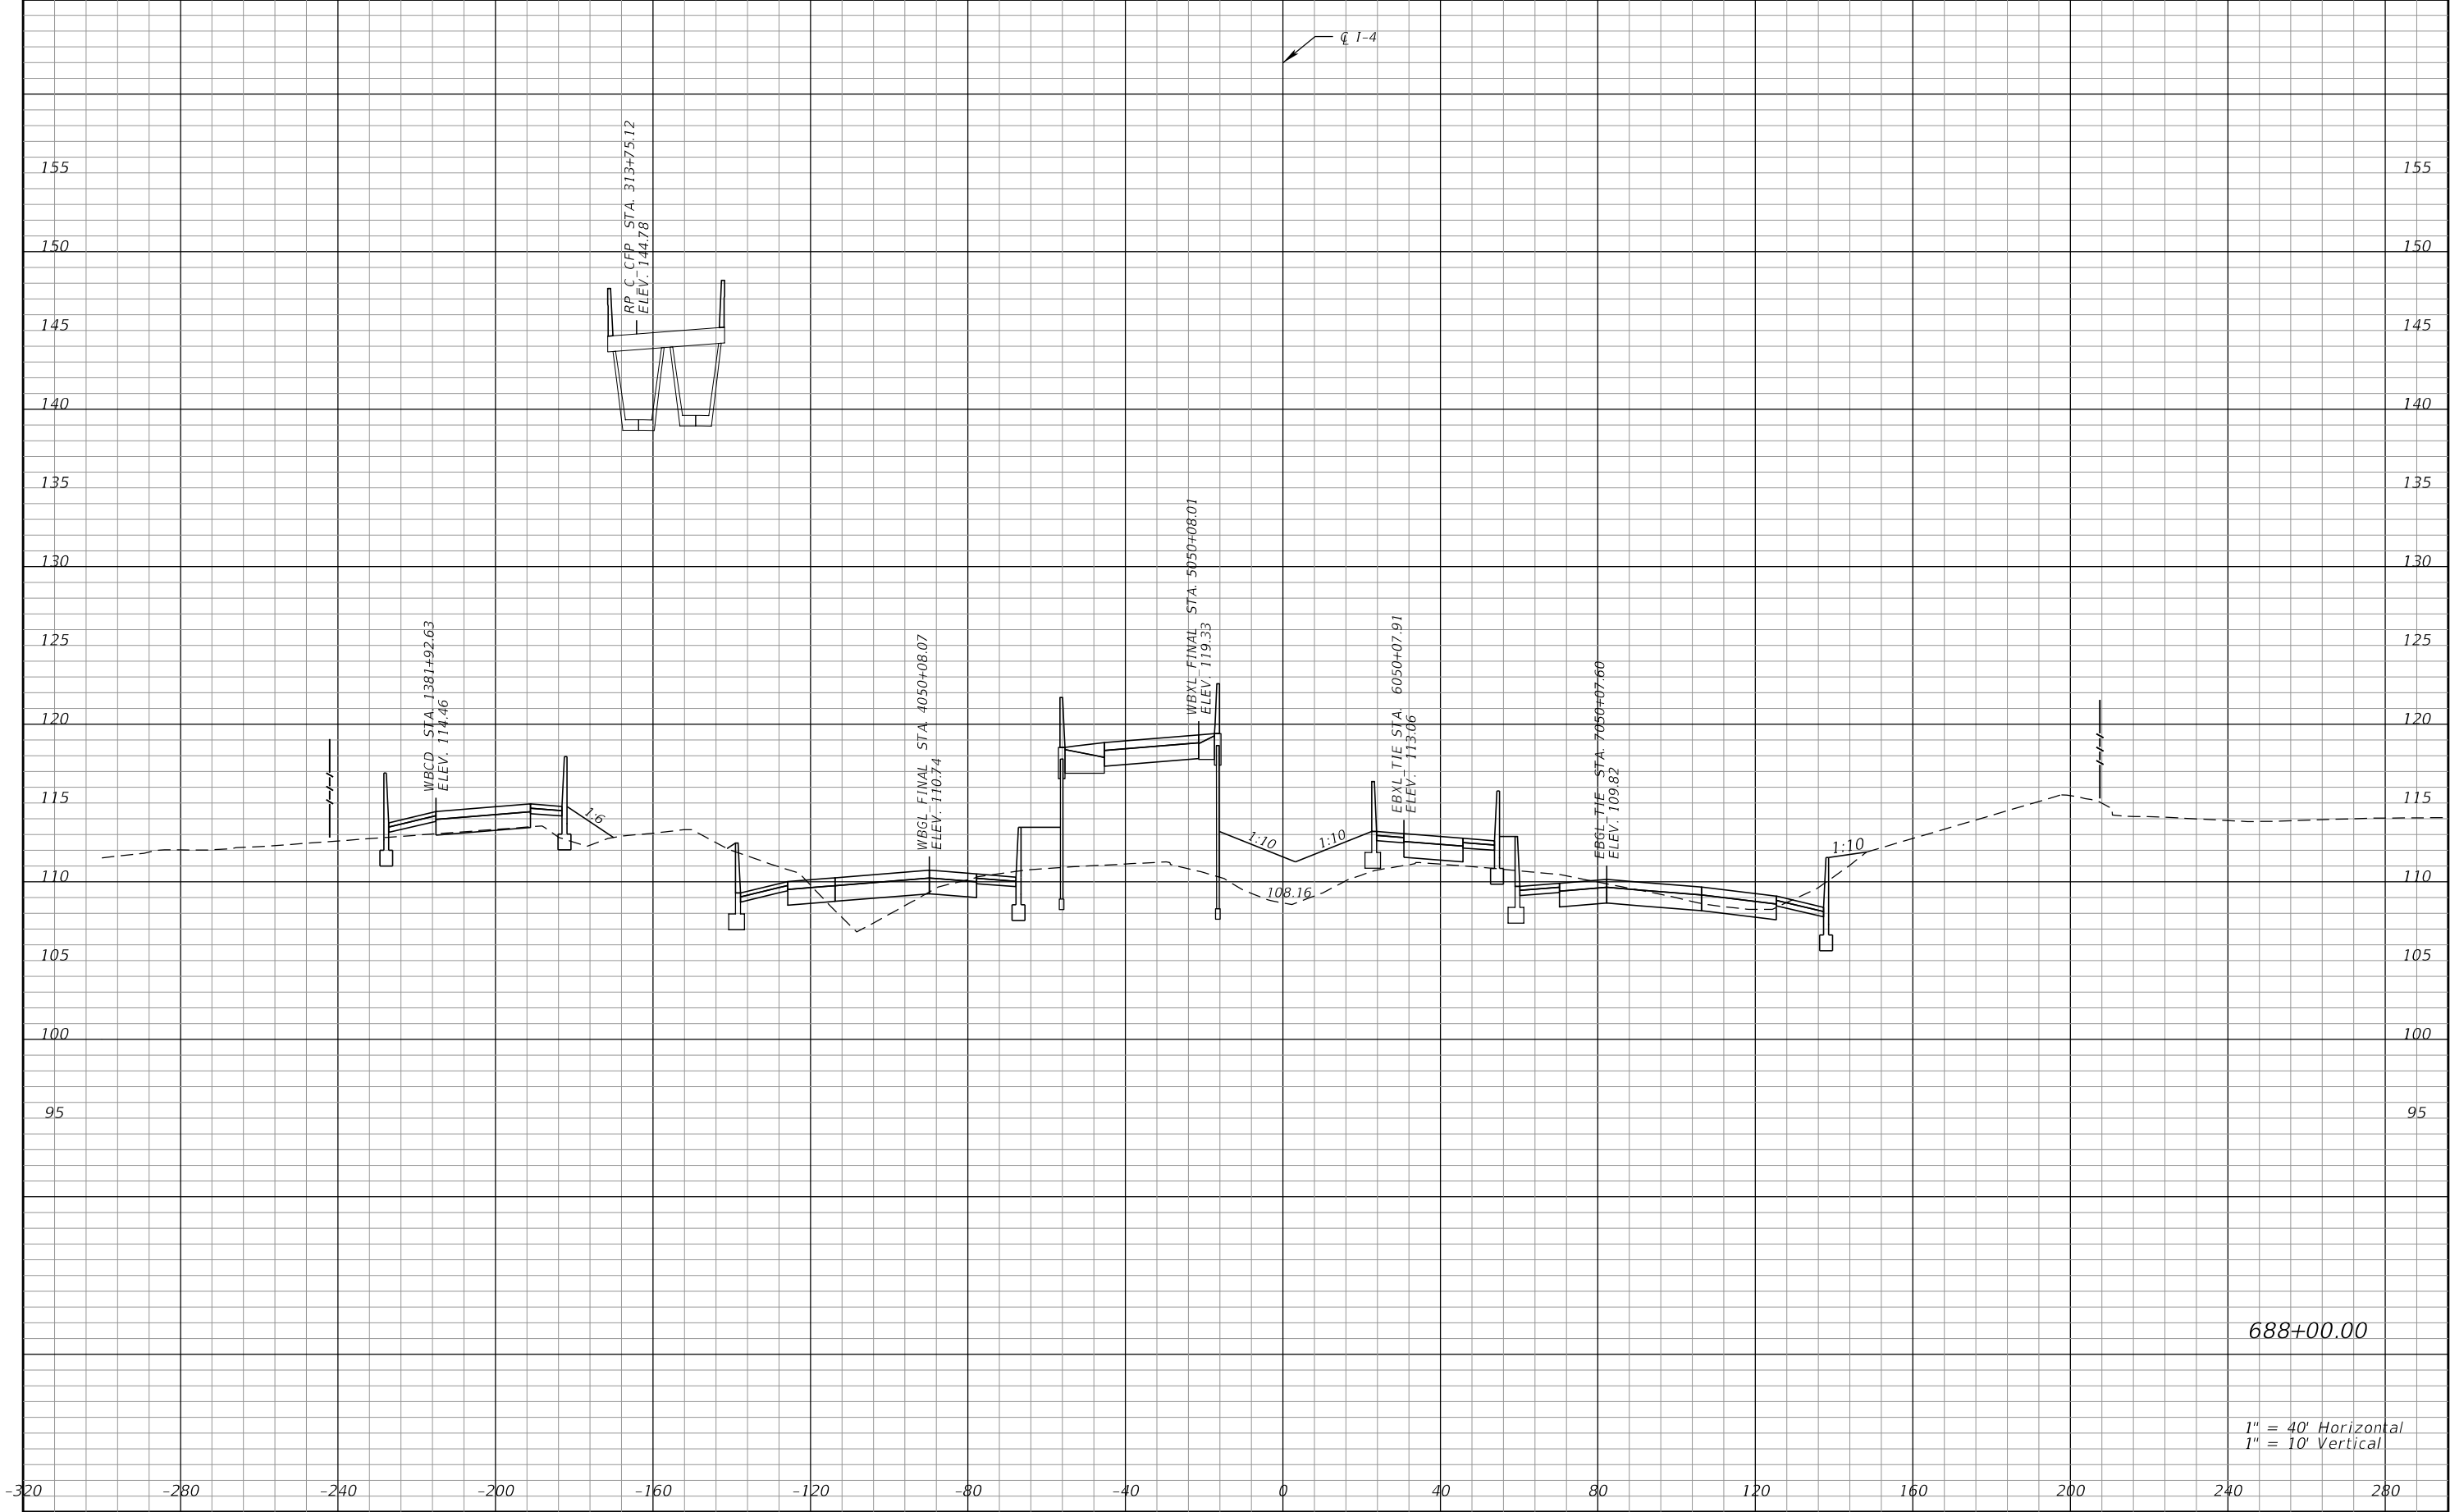

1" = 40' Horizontal
1" = 10' Vertical

REVISIONS				Engineer of Record: Pierre Navaille P.E. License No. 46076 CH2M HILL 255 E. Robinson Street, Suite 505 Orlando, FL 32801 PH (407) 423-0030 Certificate of Authorization No. 000072	STATE OF FLORIDA DEPARTMENT OF TRANSPORTATION			CROSS SECTIONS SR 400 (I-4)	SHEET NO. 312
DATE	DESCRIPTION	DATE	DESCRIPTION		ROAD NO.	COUNTY	FINANCIAL PROJECT ID		
					SR 400	ORANGE	242484-7-32-01		

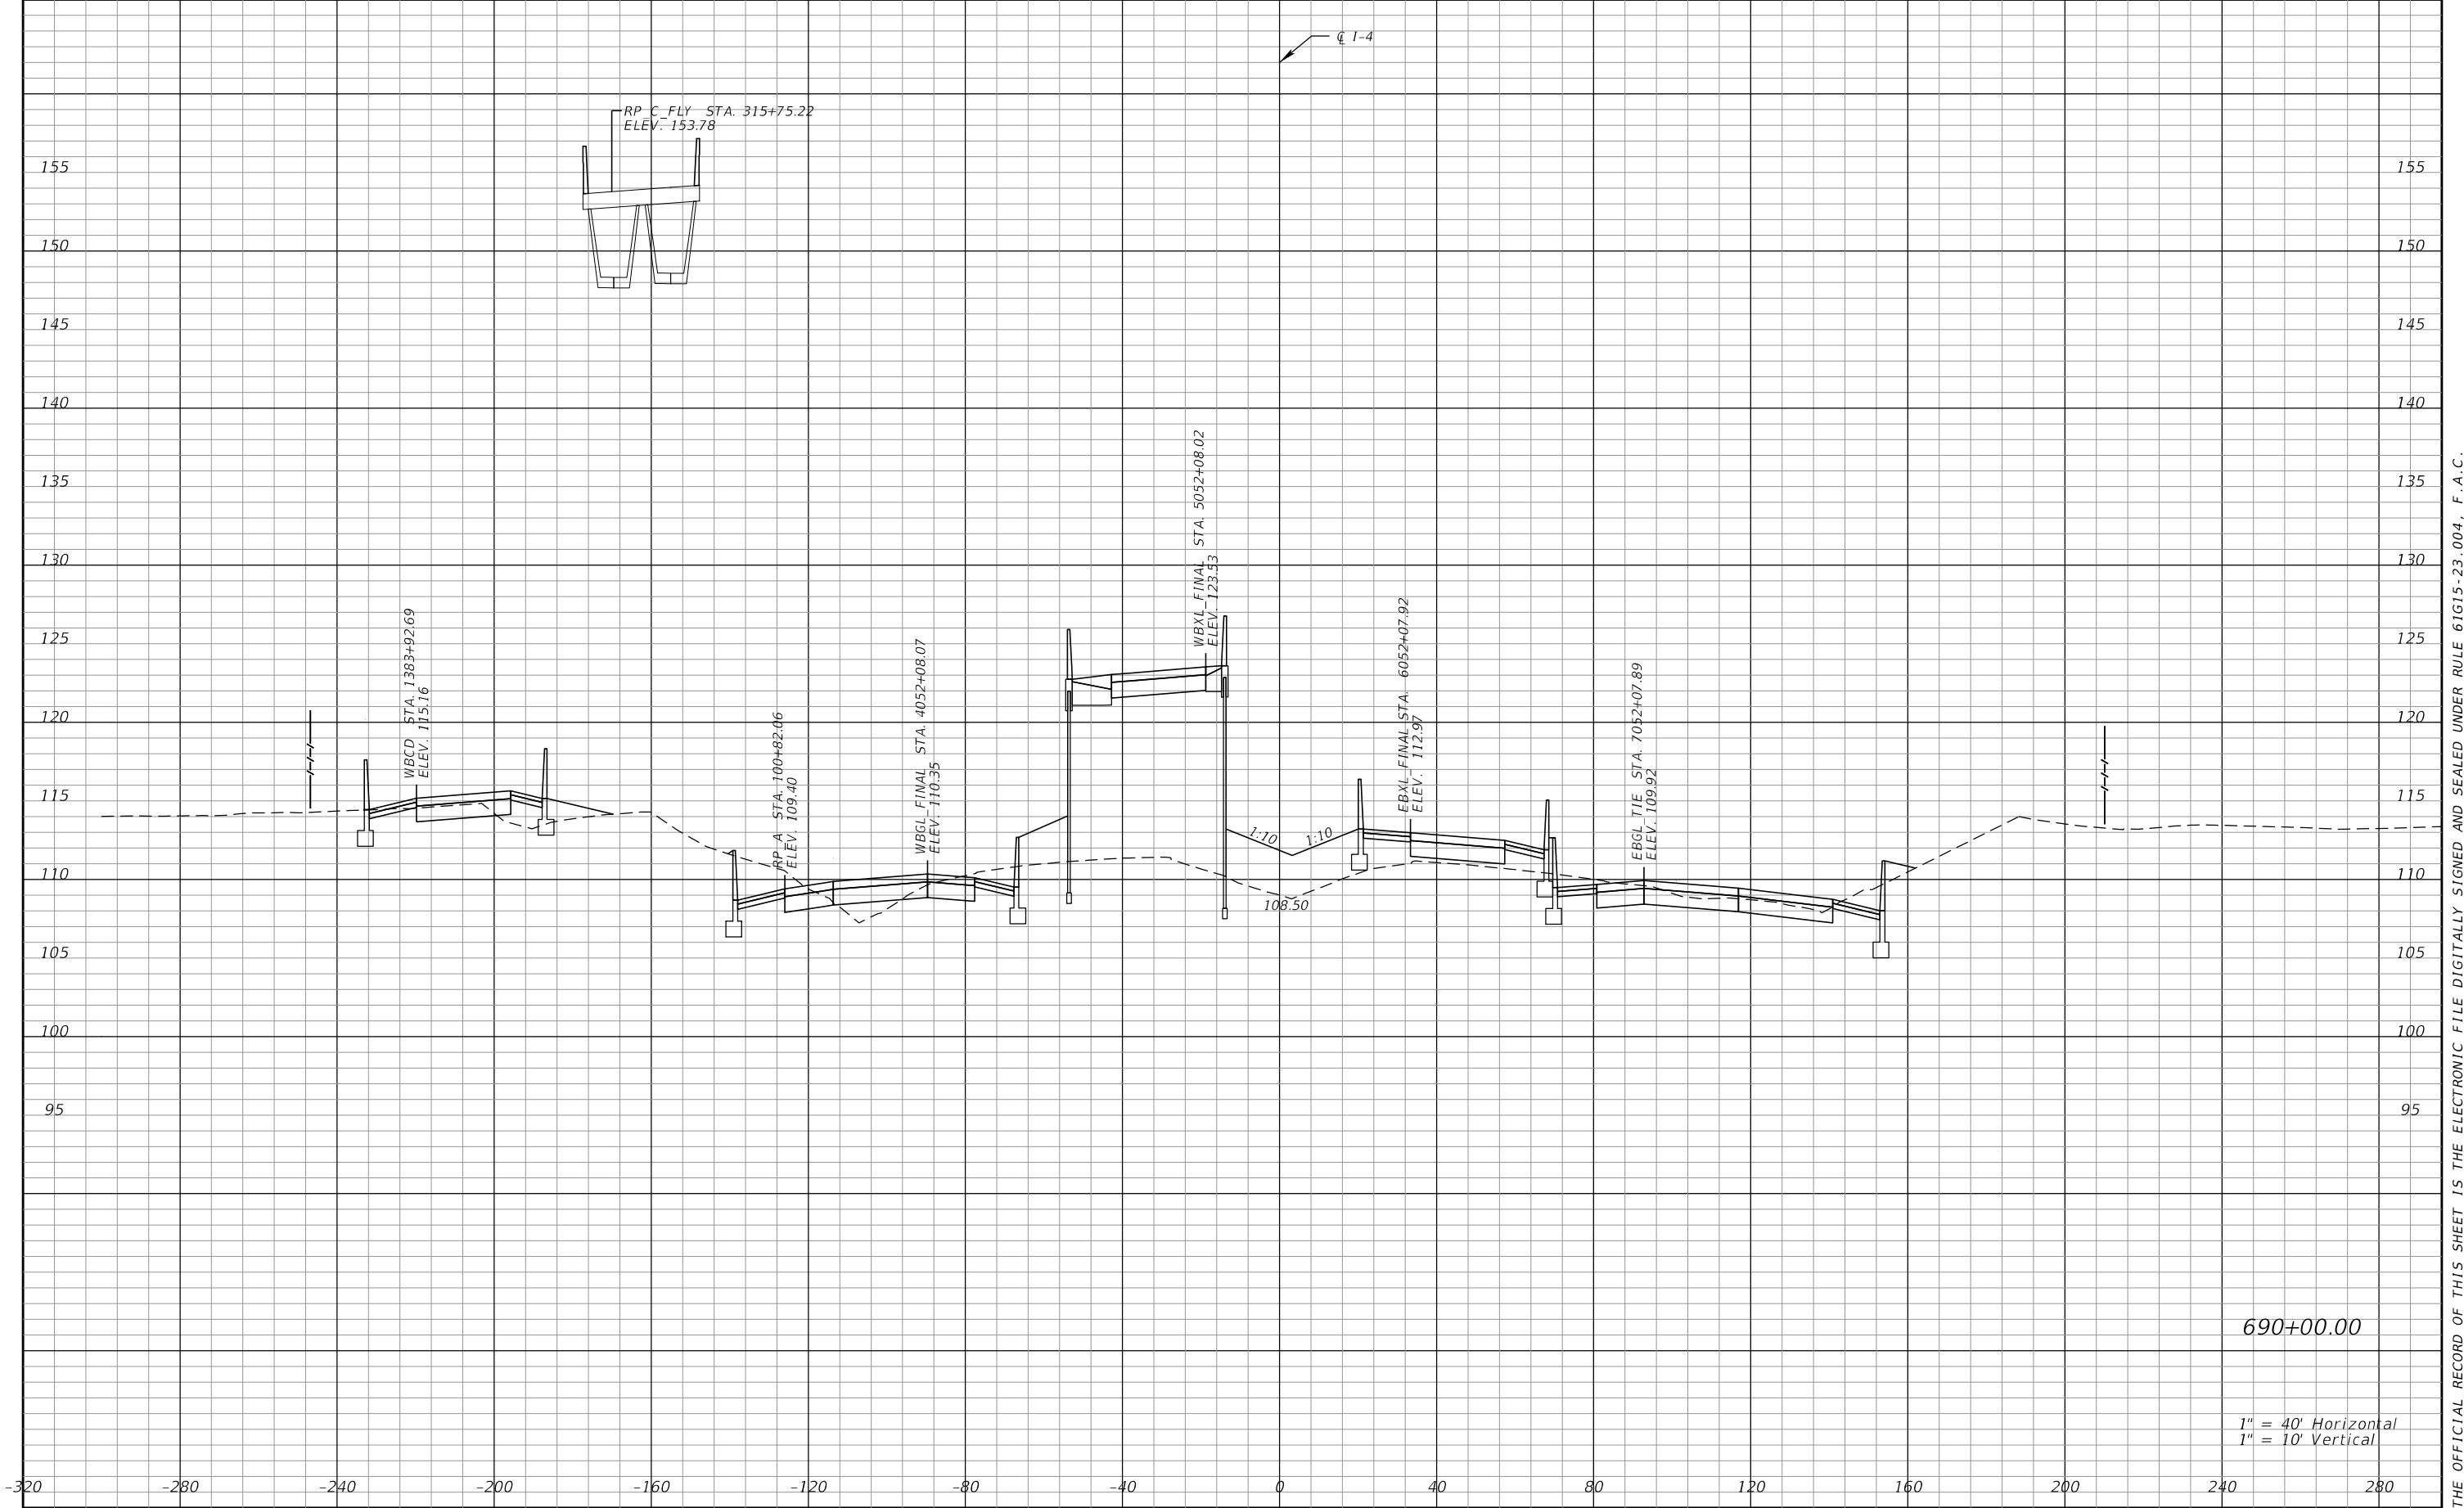


690+00.00

1" = 40' Horizontal
1" = 10' Vertical

REVISIONS				Engineer of Record: Pierre Navaille P.E. License No. 46076 CH2M HILL 255 E. Robinson Street, Suite 505 Orlando, FL 32801 PH (407) 423-0030 Certificate of Authorization No. 000072	STATE OF FLORIDA DEPARTMENT OF TRANSPORTATION			CROSS SECTIONS SR 400 (I-4)	SHEET NO.
DATE	DESCRIPTION	DATE	DESCRIPTION		ROAD NO.	COUNTY	FINANCIAL PROJECT ID		313
					SR 400	ORANGE	242484-7-32-01		


THE OFFICIAL RECORD OF THIS SHEET IS THE ELECTRONIC FILE DIGITALLY SIGNED AND SEALED UNDER RULE 61G15-23.004, F.A.C.

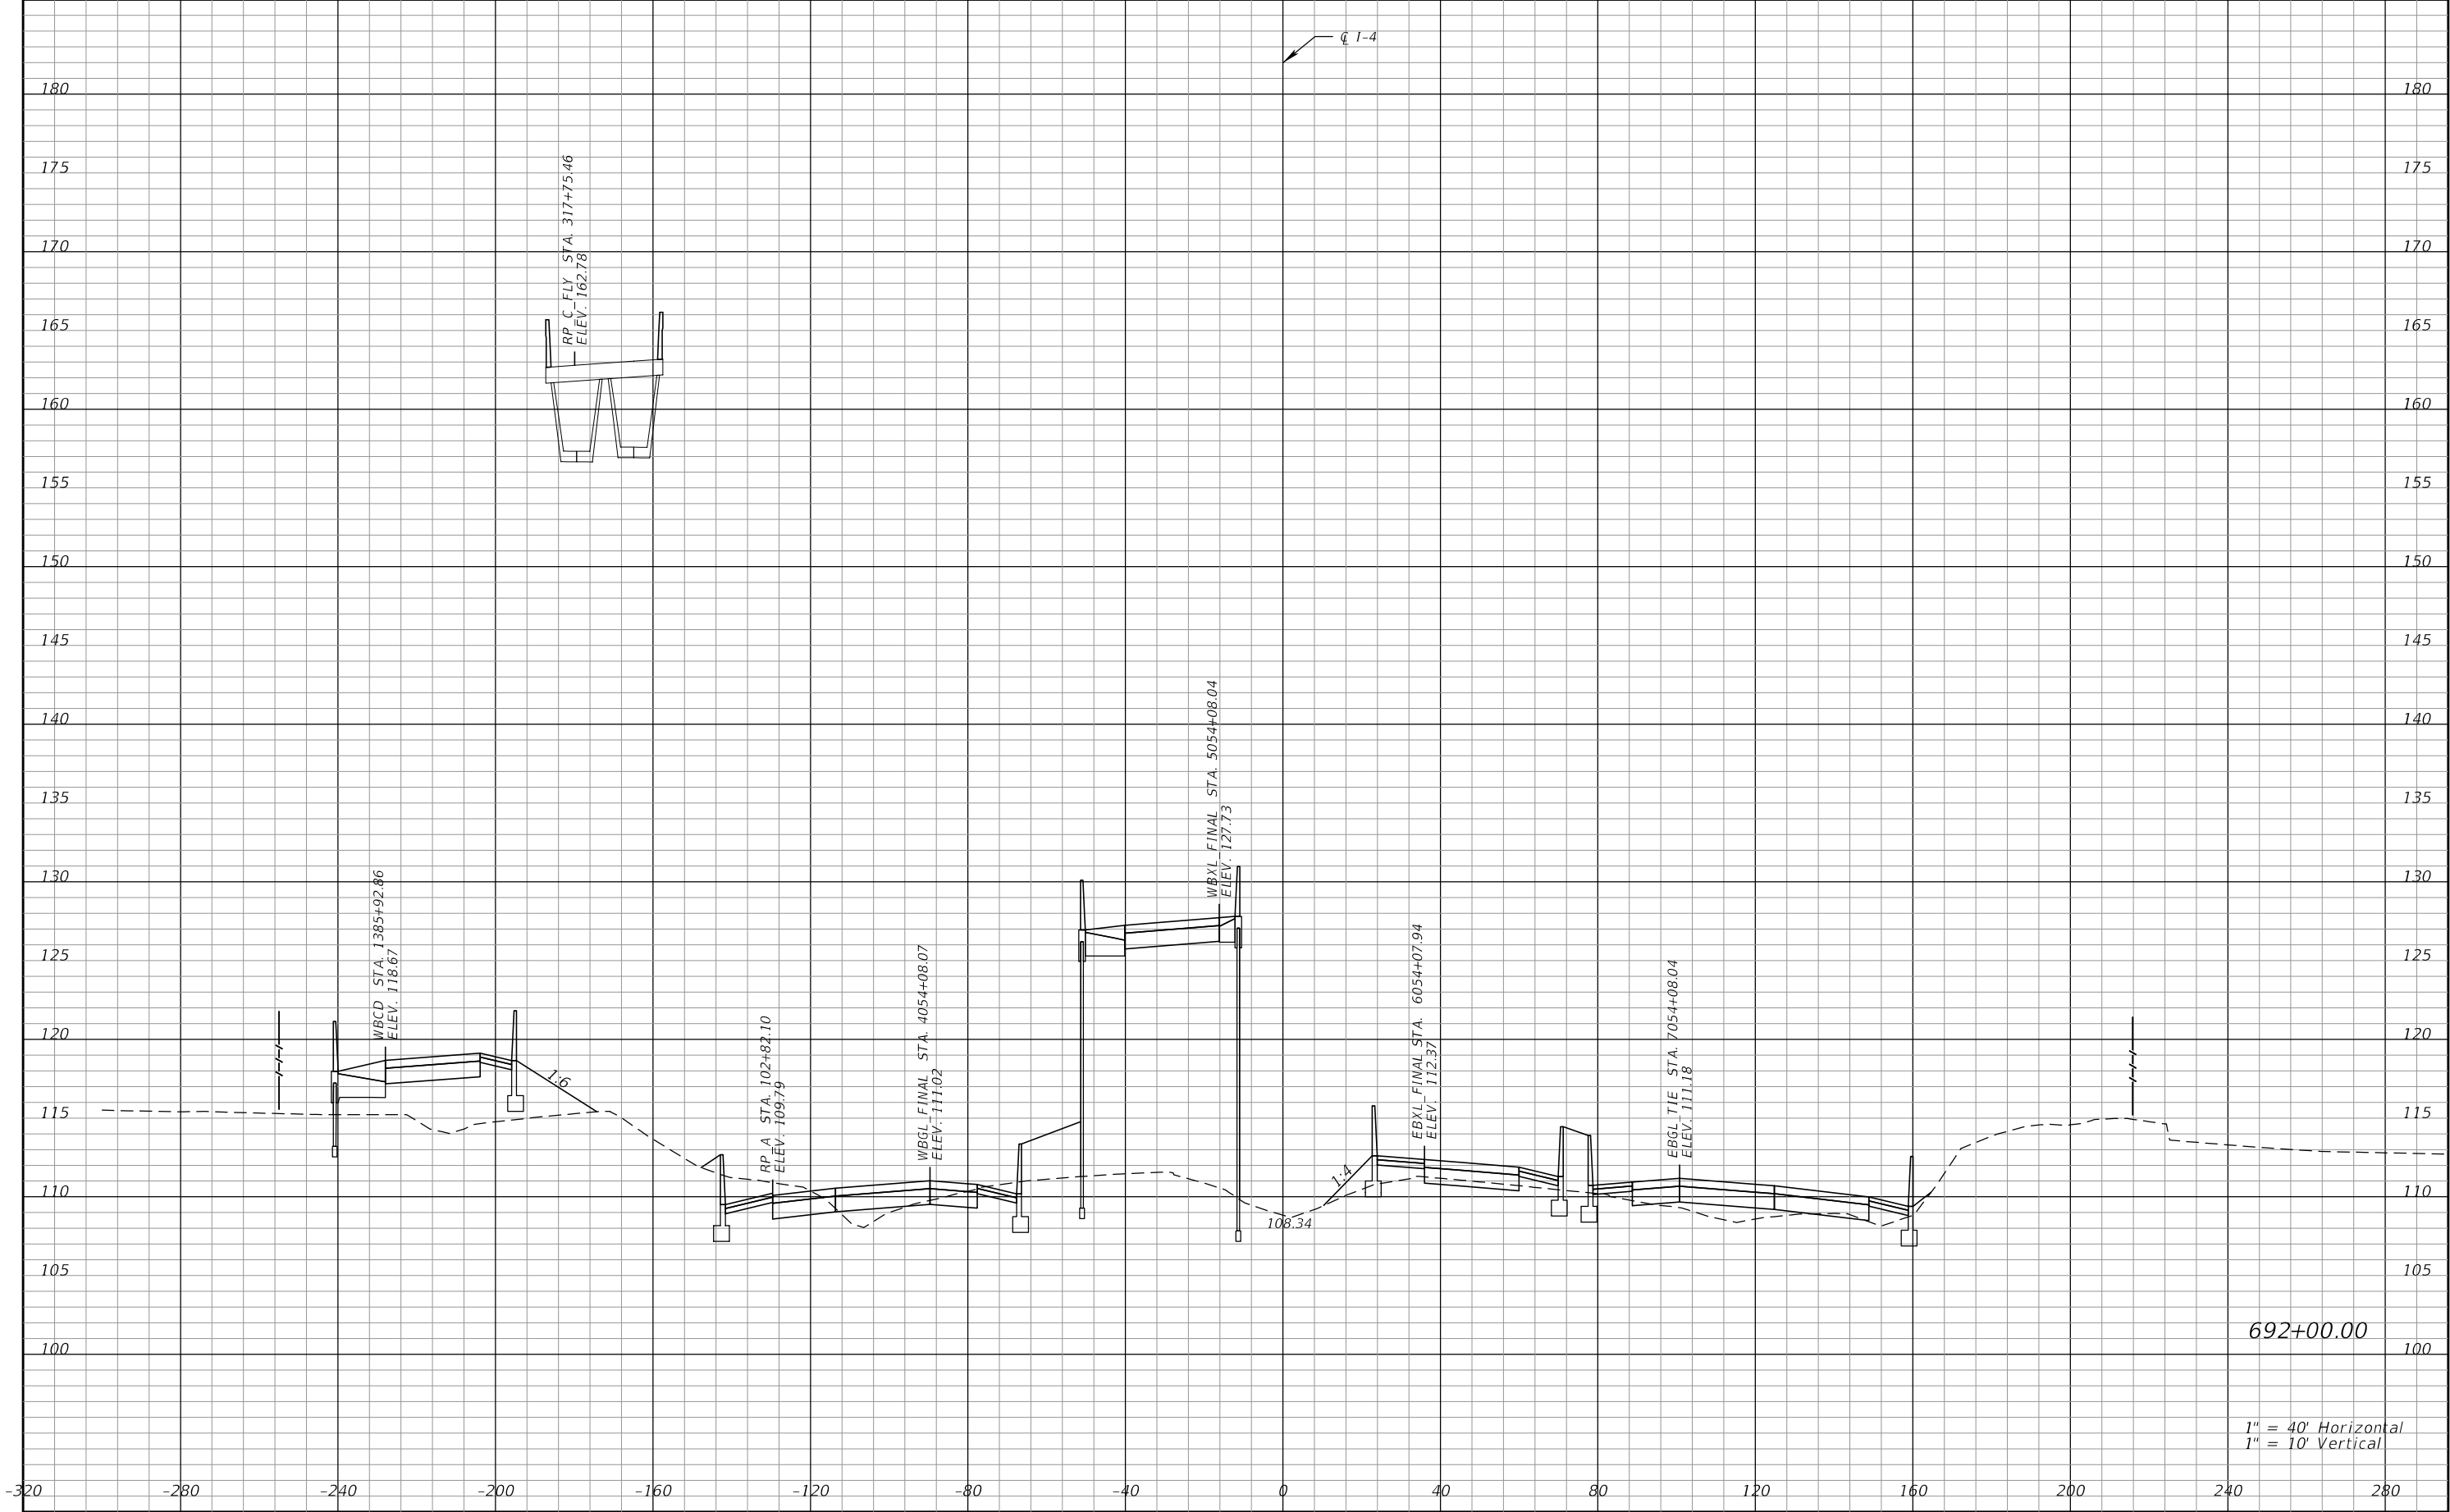

692+00.00


1" = 40' Horizontal
1" = 10' Vertical

REVISIONS				Engineer of Record: Pierre Navaille P.E. License No. 46076 CH2M HILL 255 E. Robinson Street, Suite 505 Orlando, FL 32801 PH (407) 423-0030 Certificate of Authorization No. 000072	STATE OF FLORIDA DEPARTMENT OF TRANSPORTATION			CROSS SECTIONS SR 400 (I-4)	SHEET NO. 314
DATE	DESCRIPTION	DATE	DESCRIPTION		ROAD NO.	COUNTY	FINANCIAL PROJECT ID		
					SR 400	ORANGE	242484-7-32-01		

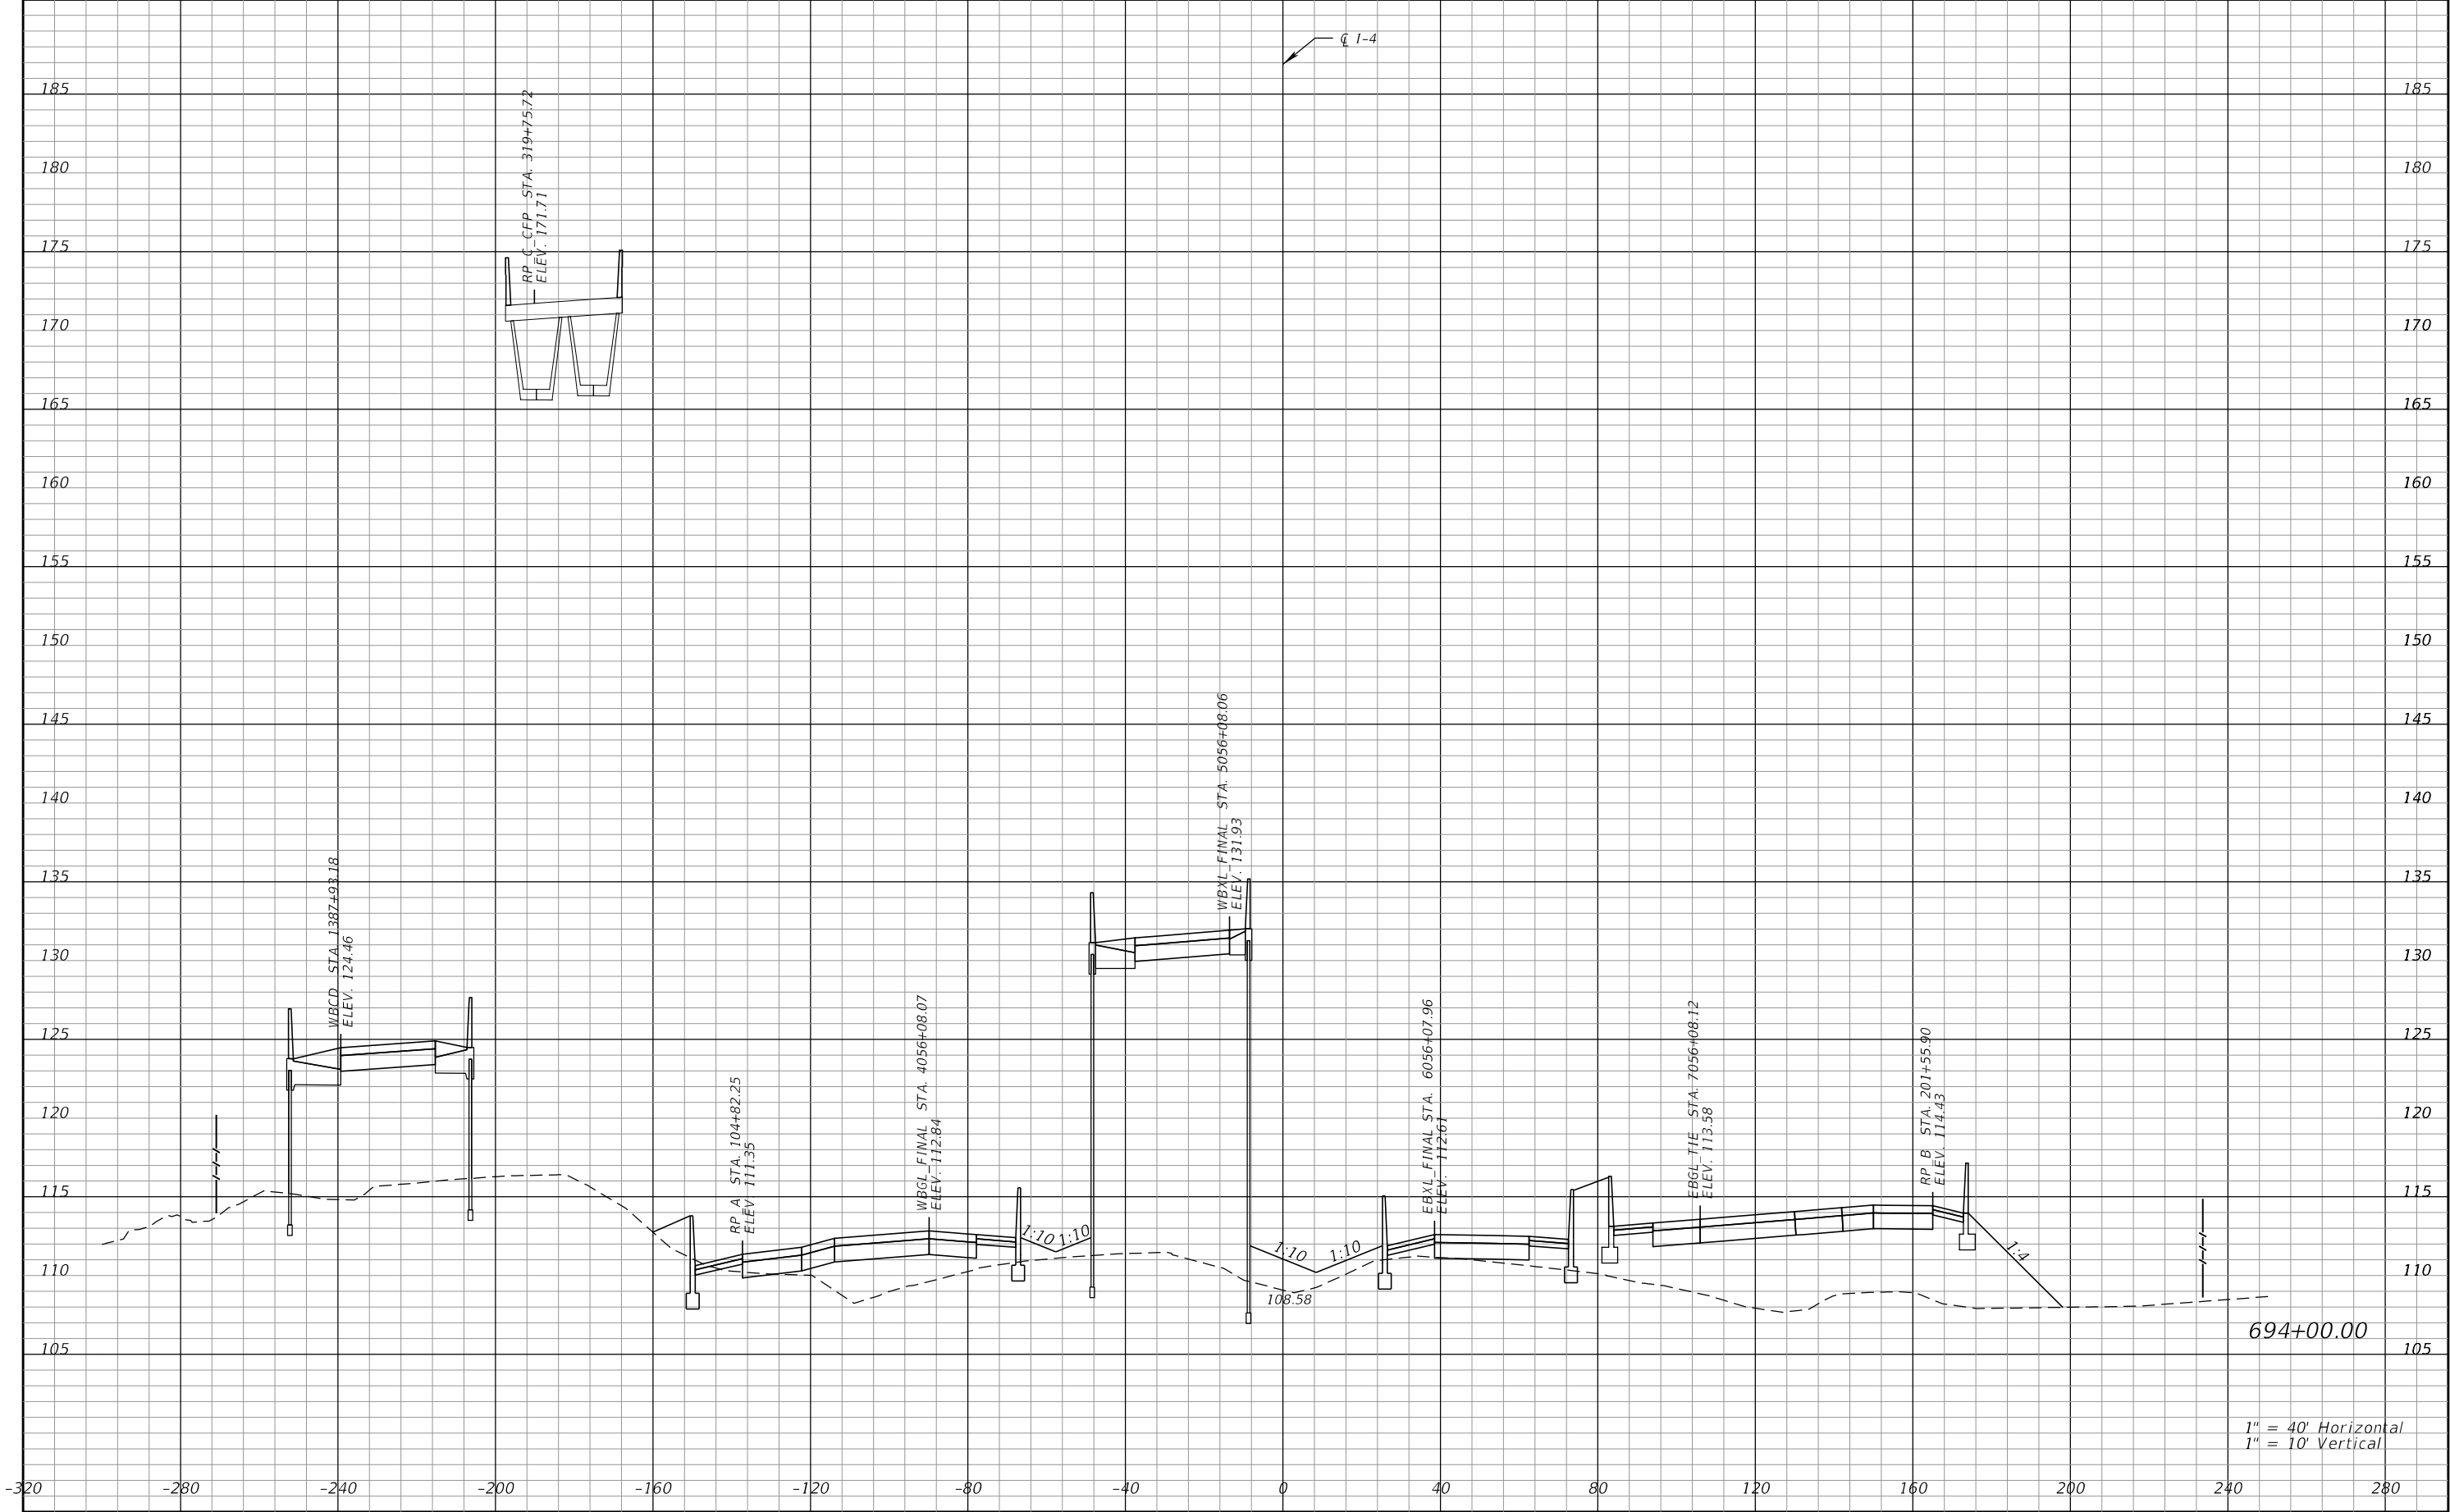


REVISIONS				Engineer of Record: Pierre Navaille P.E. License No. 46076 CH2M HILL 255 E. Robinson Street, Suite 505 Orlando, FL 32801 PH (407) 423-0030 Certificate of Authorization No. 000072	STATE OF FLORIDA DEPARTMENT OF TRANSPORTATION			CROSS SECTIONS SR 400 (I-4)	SHEET NO. 315
DATE	DESCRIPTION	DATE	DESCRIPTION		ROAD NO.	COUNTY	FINANCIAL PROJECT ID		
					SR 400	ORANGE	242484-7-32-01		

THE OFFICIAL RECORD OF THIS SHEET IS THE ELECTRONIC FILE DIGITALLY SIGNED AND SEALED UNDER RULE 61G15-23.004, F.A.C.

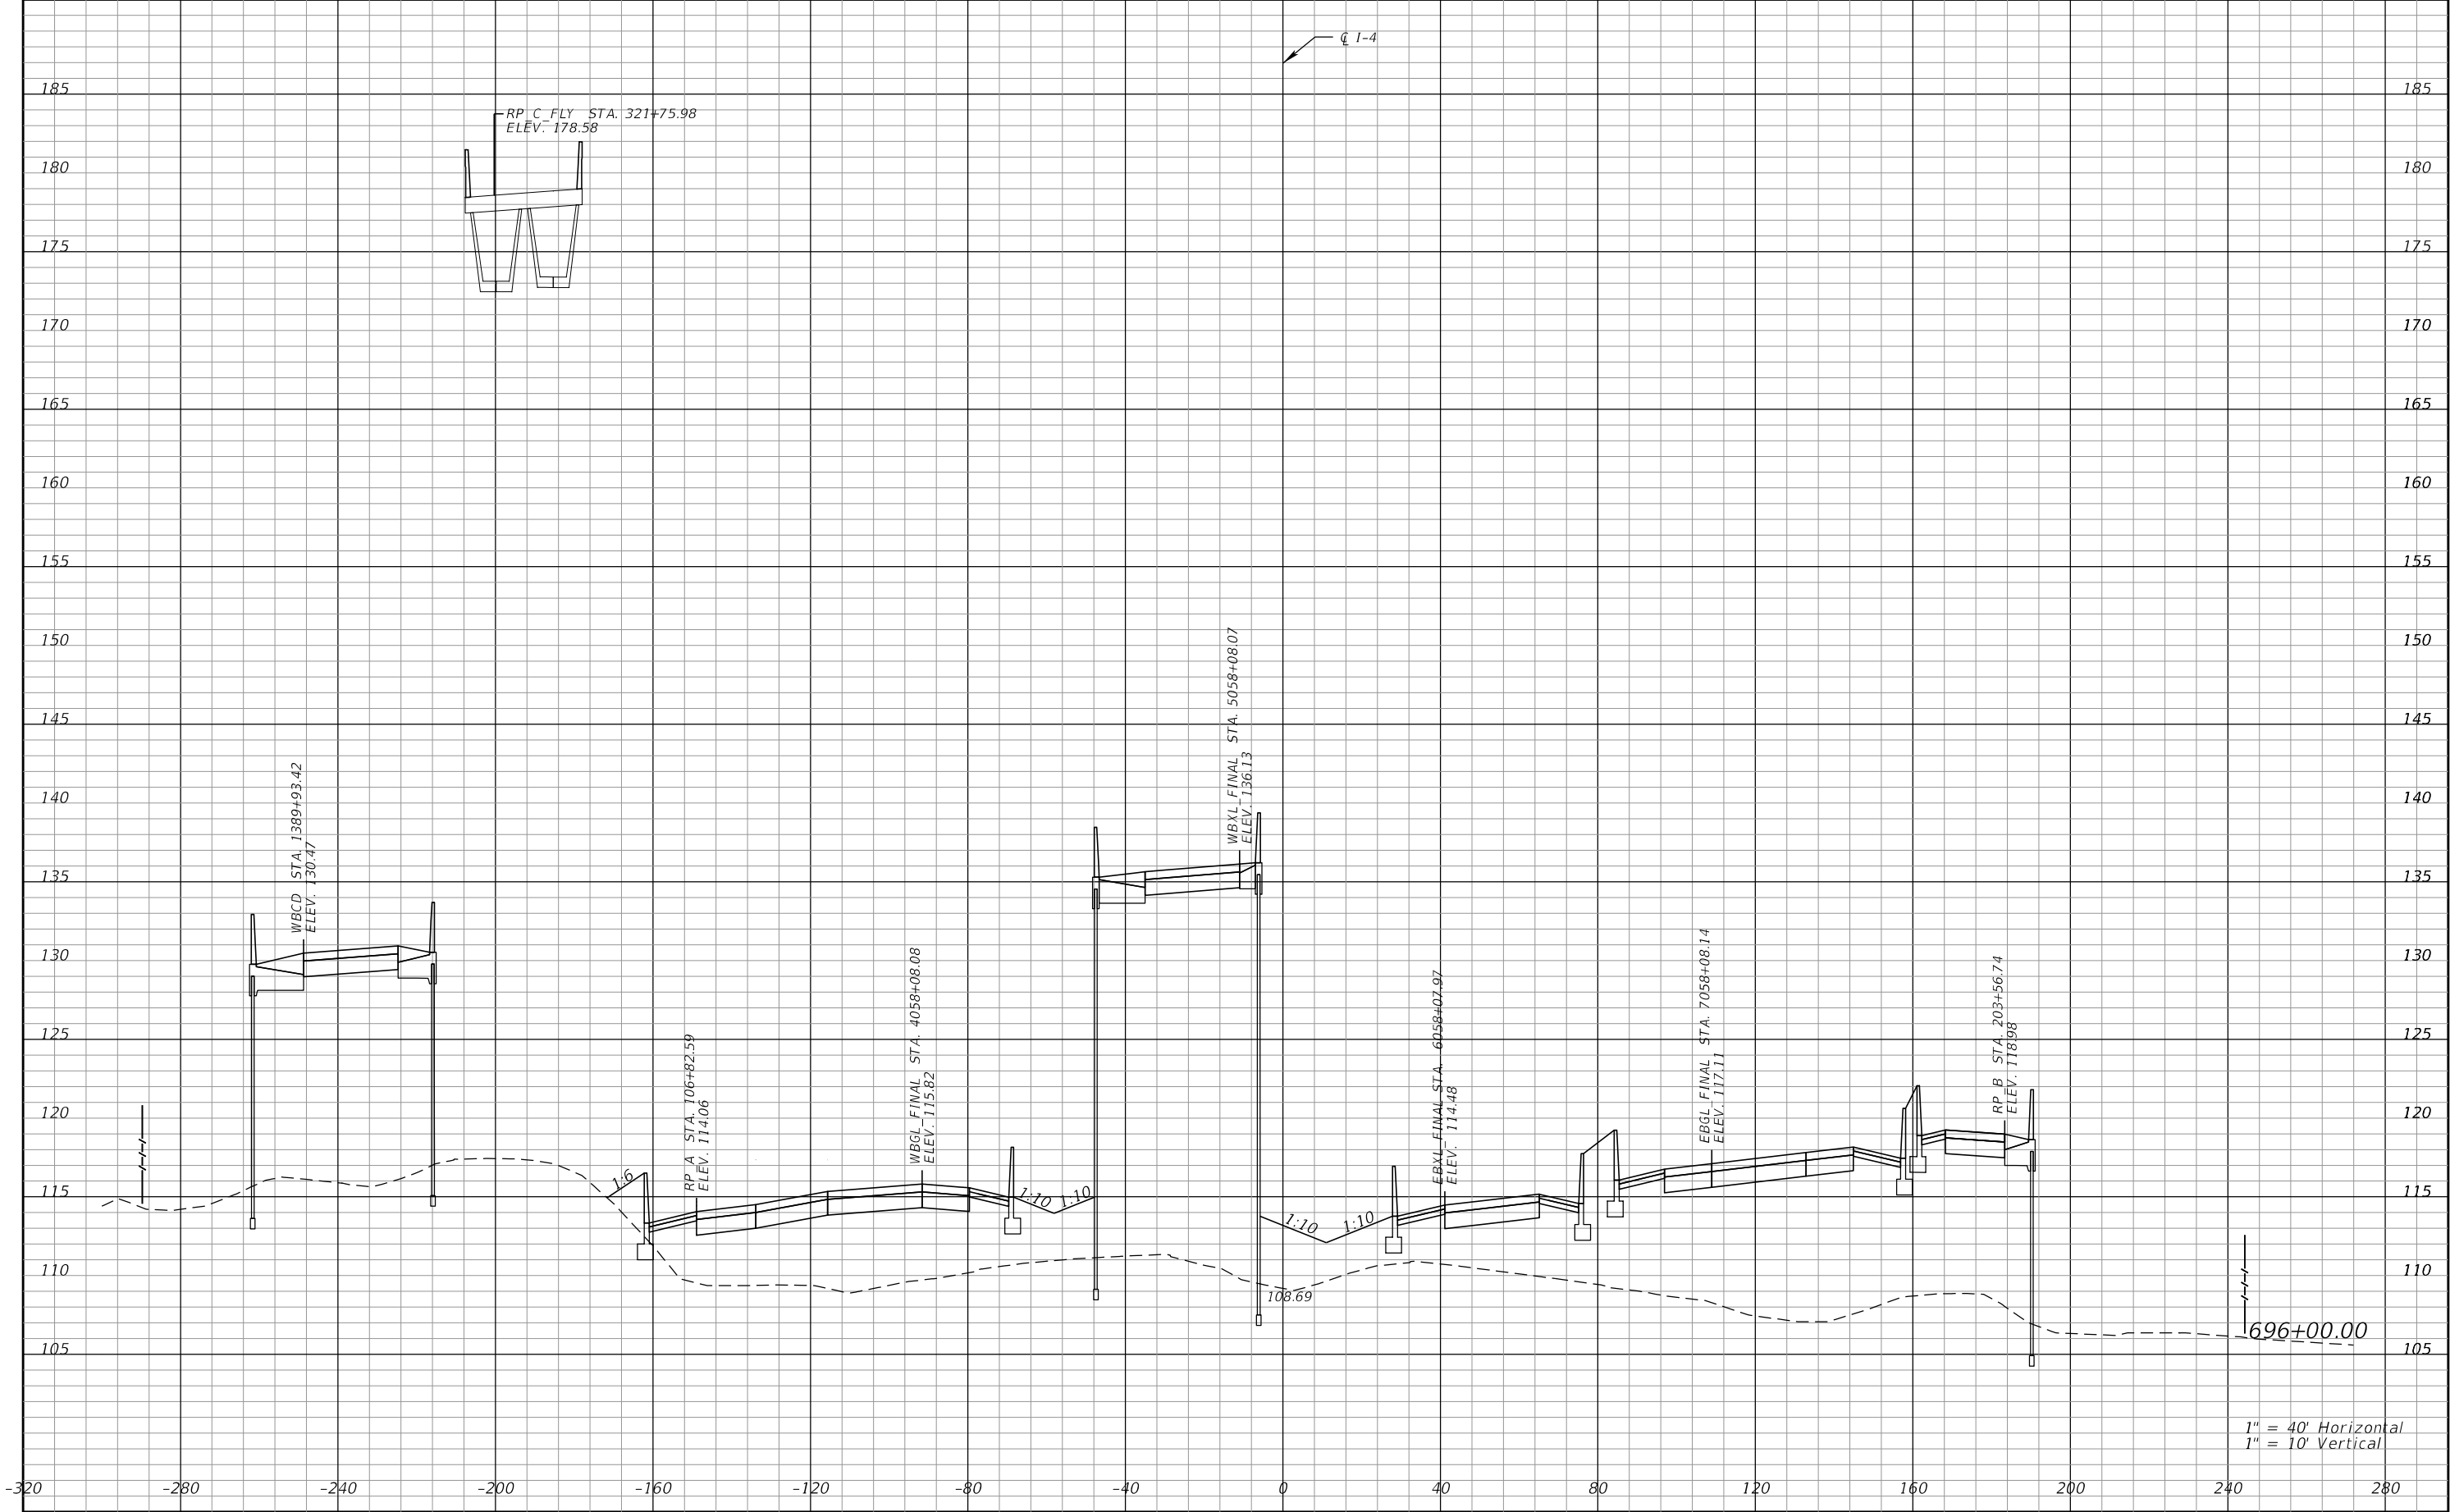


1" = 40' Horizontal
1" = 10' Vertical

REVISIONS				Engineer of Record: Pierre Navaille P.E. License No. 46076 CH2M HILL 255 E. Robinson Street, Suite 505 Orlando, FL 32801 PH (407) 423-0030 Certificate of Authorization No. 000072	STATE OF FLORIDA DEPARTMENT OF TRANSPORTATION			CROSS SECTIONS SR 400 (I-4)	SHEET NO. 316
DATE	DESCRIPTION	DATE	DESCRIPTION		ROAD NO.	COUNTY	FINANCIAL PROJECT ID		
					SR 400	ORANGE	242484-7-32-01		

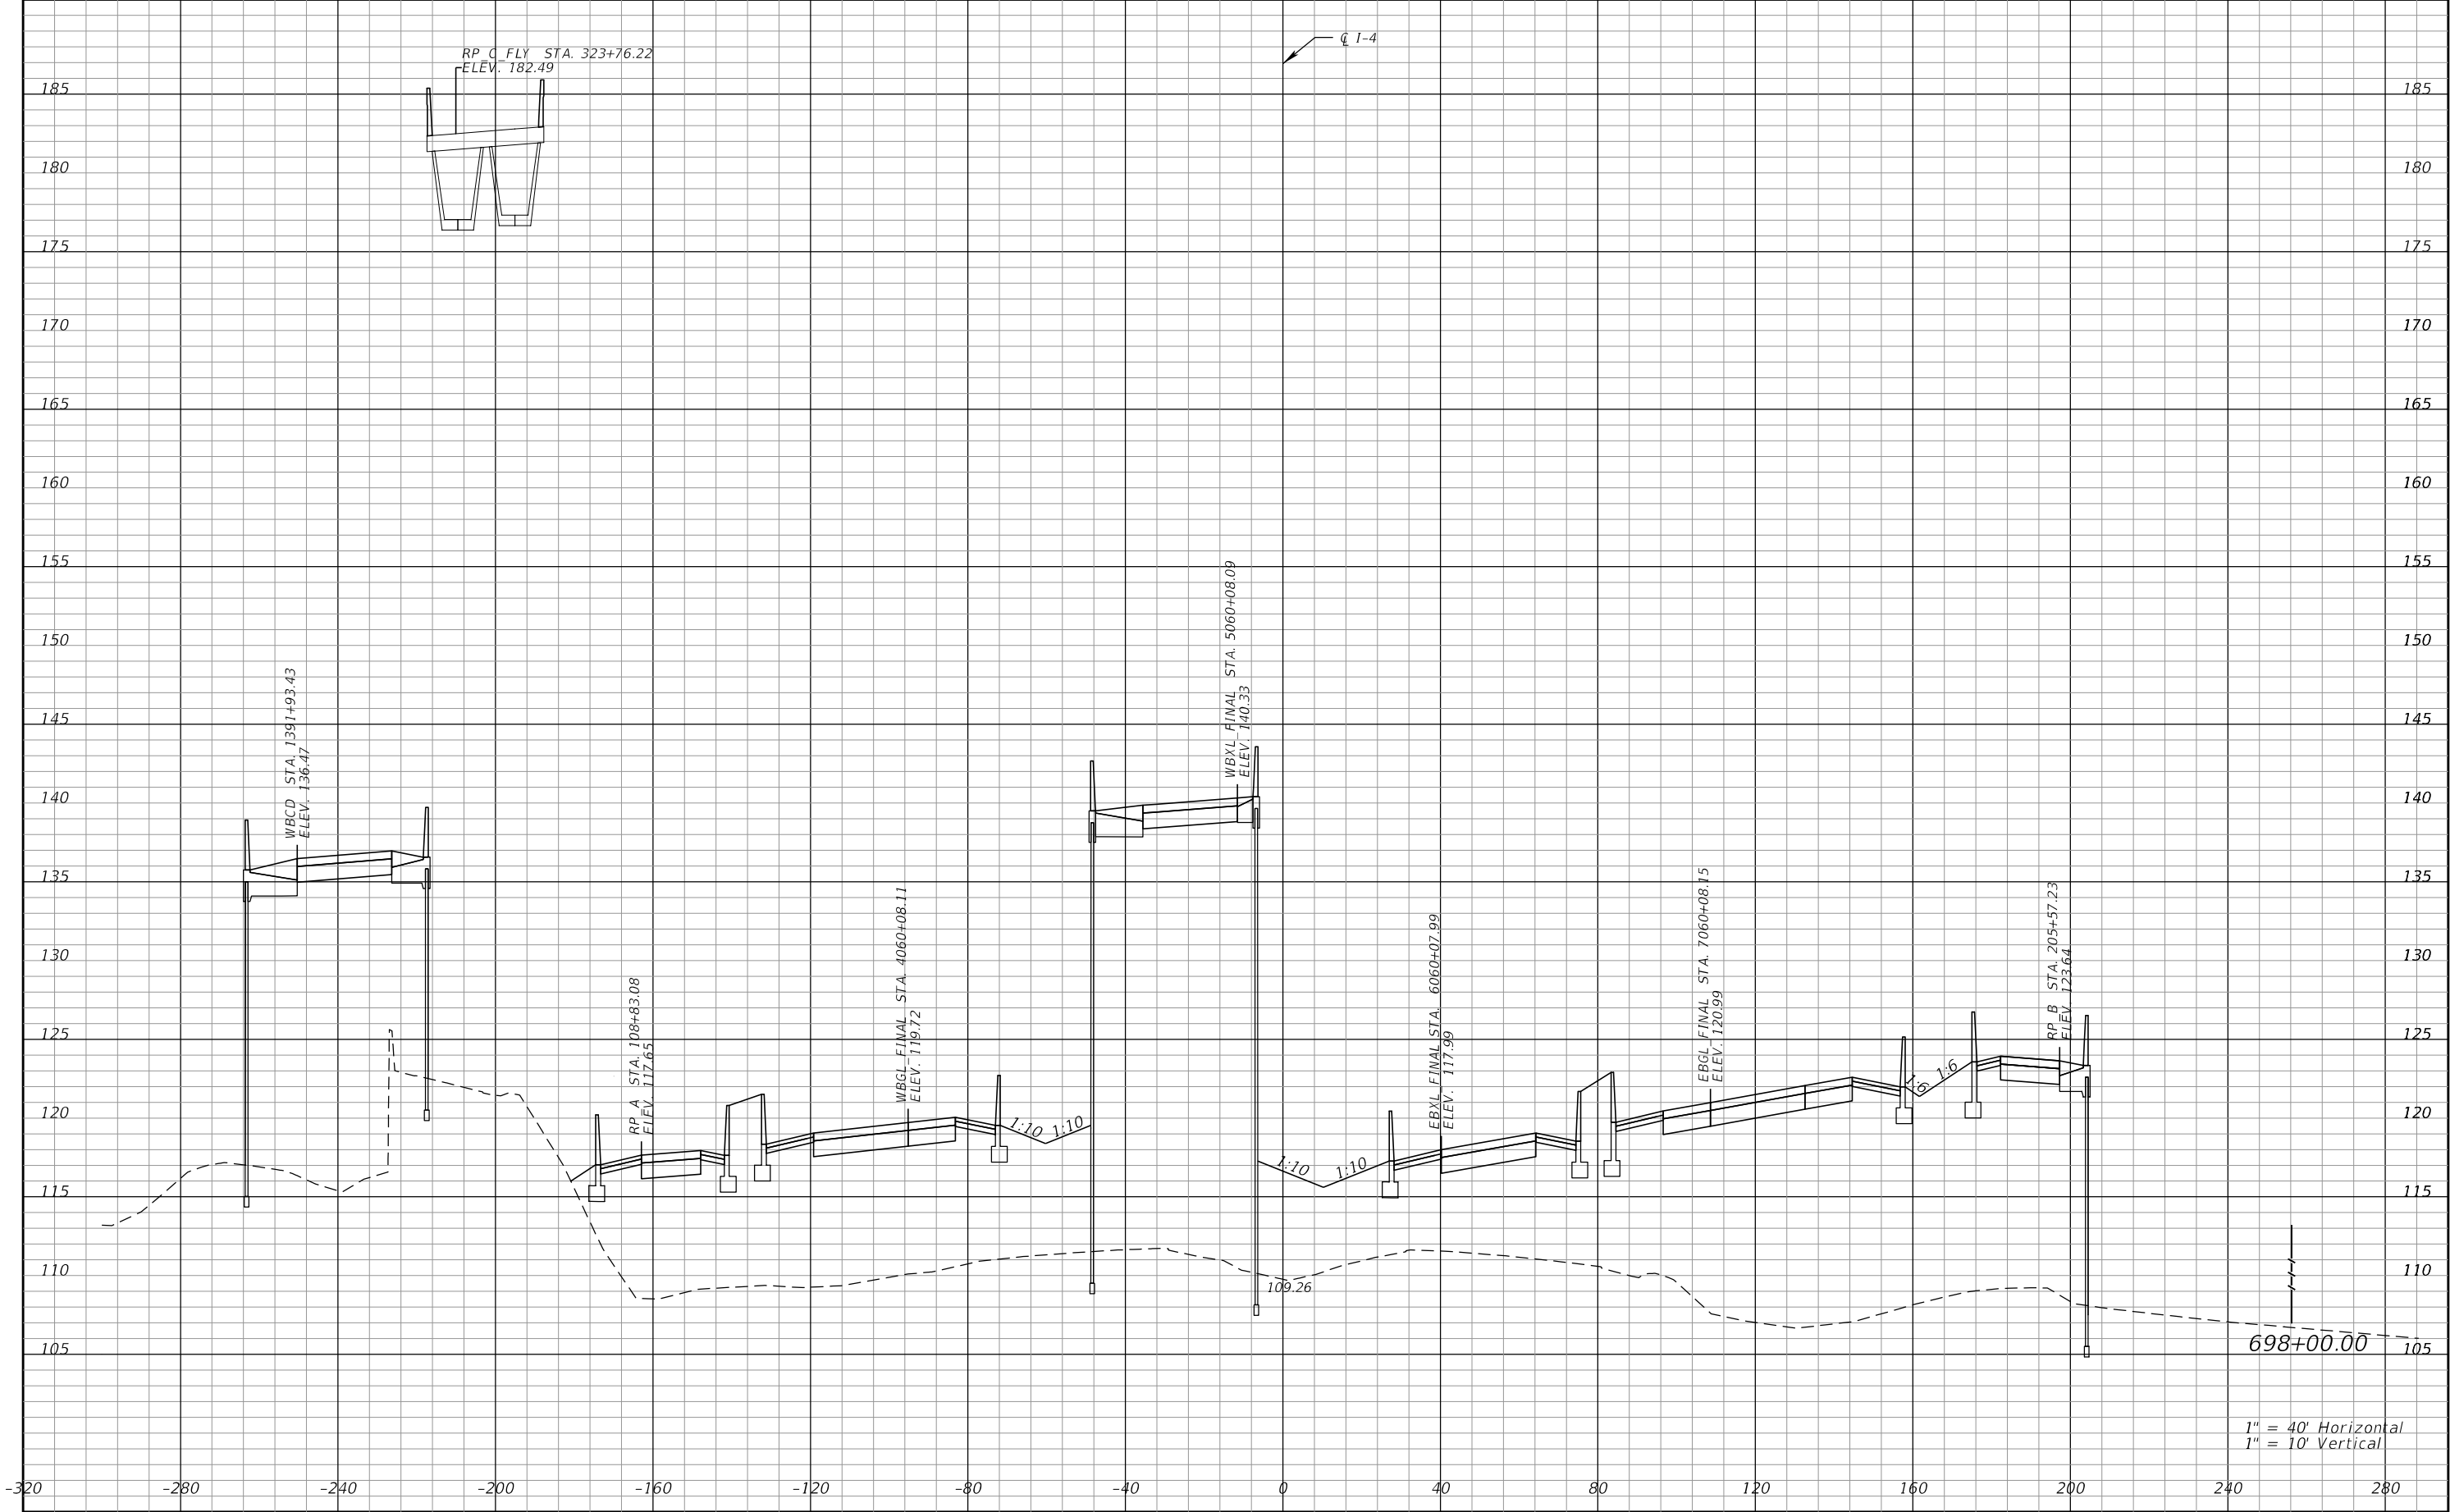


REVISIONS				Engineer of Record: Pierre Navaille P.E. License No. 46076 CH2M HILL 255 E. Robinson Street, Suite 505 Orlando, FL 32801 PH (407) 423-0030 Certificate of Authorization No. 000072	STATE OF FLORIDA DEPARTMENT OF TRANSPORTATION			CROSS SECTIONS SR 400 (I-4)	SHEET NO. 317
DATE	DESCRIPTION	DATE	DESCRIPTION		ROAD NO.	COUNTY	FINANCIAL PROJECT ID		
					SR 400	ORANGE	242484-7-32-01		

THE OFFICIAL RECORD OF THIS SHEET IS THE ELECTRONIC FILE DIGITALLY SIGNED AND SEALED UNDER RULE 61G15-23.004, F.A.C.

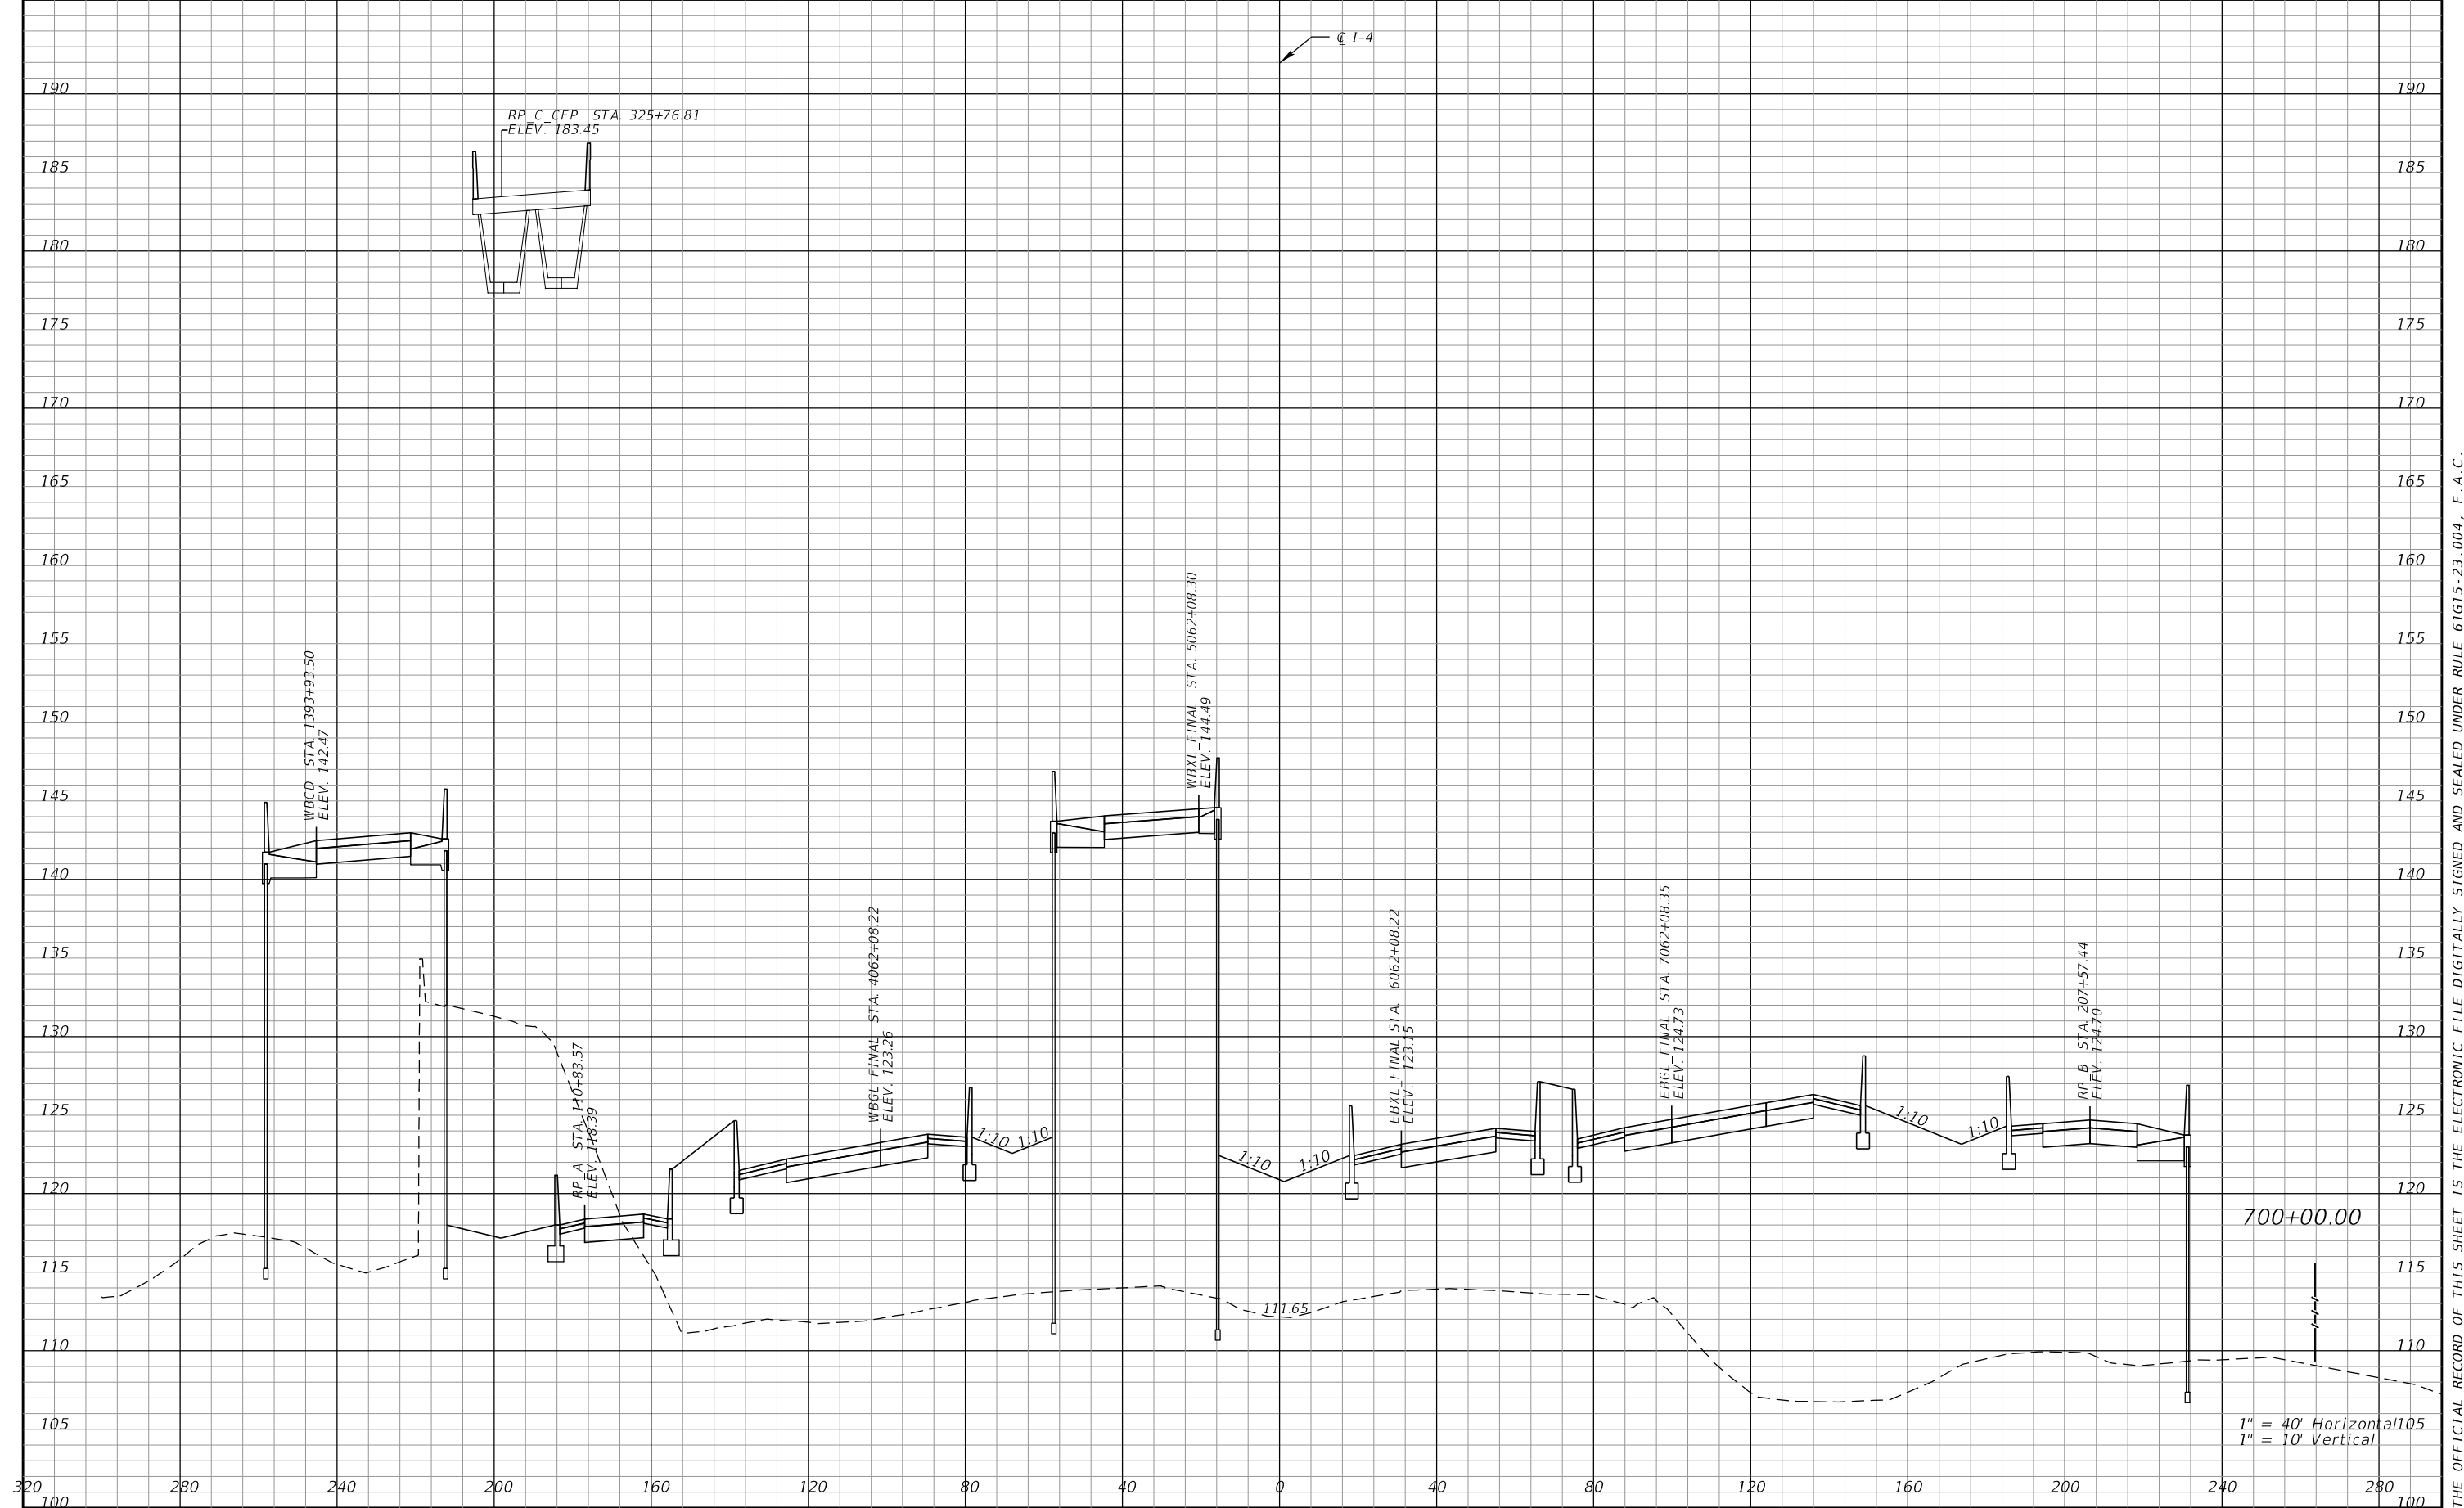


REVISIONS				Engineer of Record: Pierre Navaille P.E. License No. 46076 CH2M HILL 255 E. Robinson Street, Suite 505 Orlando, FL 32801 PH (407) 423-0030 Certificate of Authorization No. 000072	STATE OF FLORIDA DEPARTMENT OF TRANSPORTATION			CROSS SECTIONS SR 400 (I-4)	SHEET NO.
DATE	DESCRIPTION	DATE	DESCRIPTION		ROAD NO.	COUNTY	FINANCIAL PROJECT ID		318
					SR 400	ORANGE	242484-7-32-01		

THE OFFICIAL RECORD OF THIS SHEET IS THE ELECTRONIC FILE DIGITALLY SIGNED AND SEALED UNDER RULE 61G15-23.004, F.A.C.

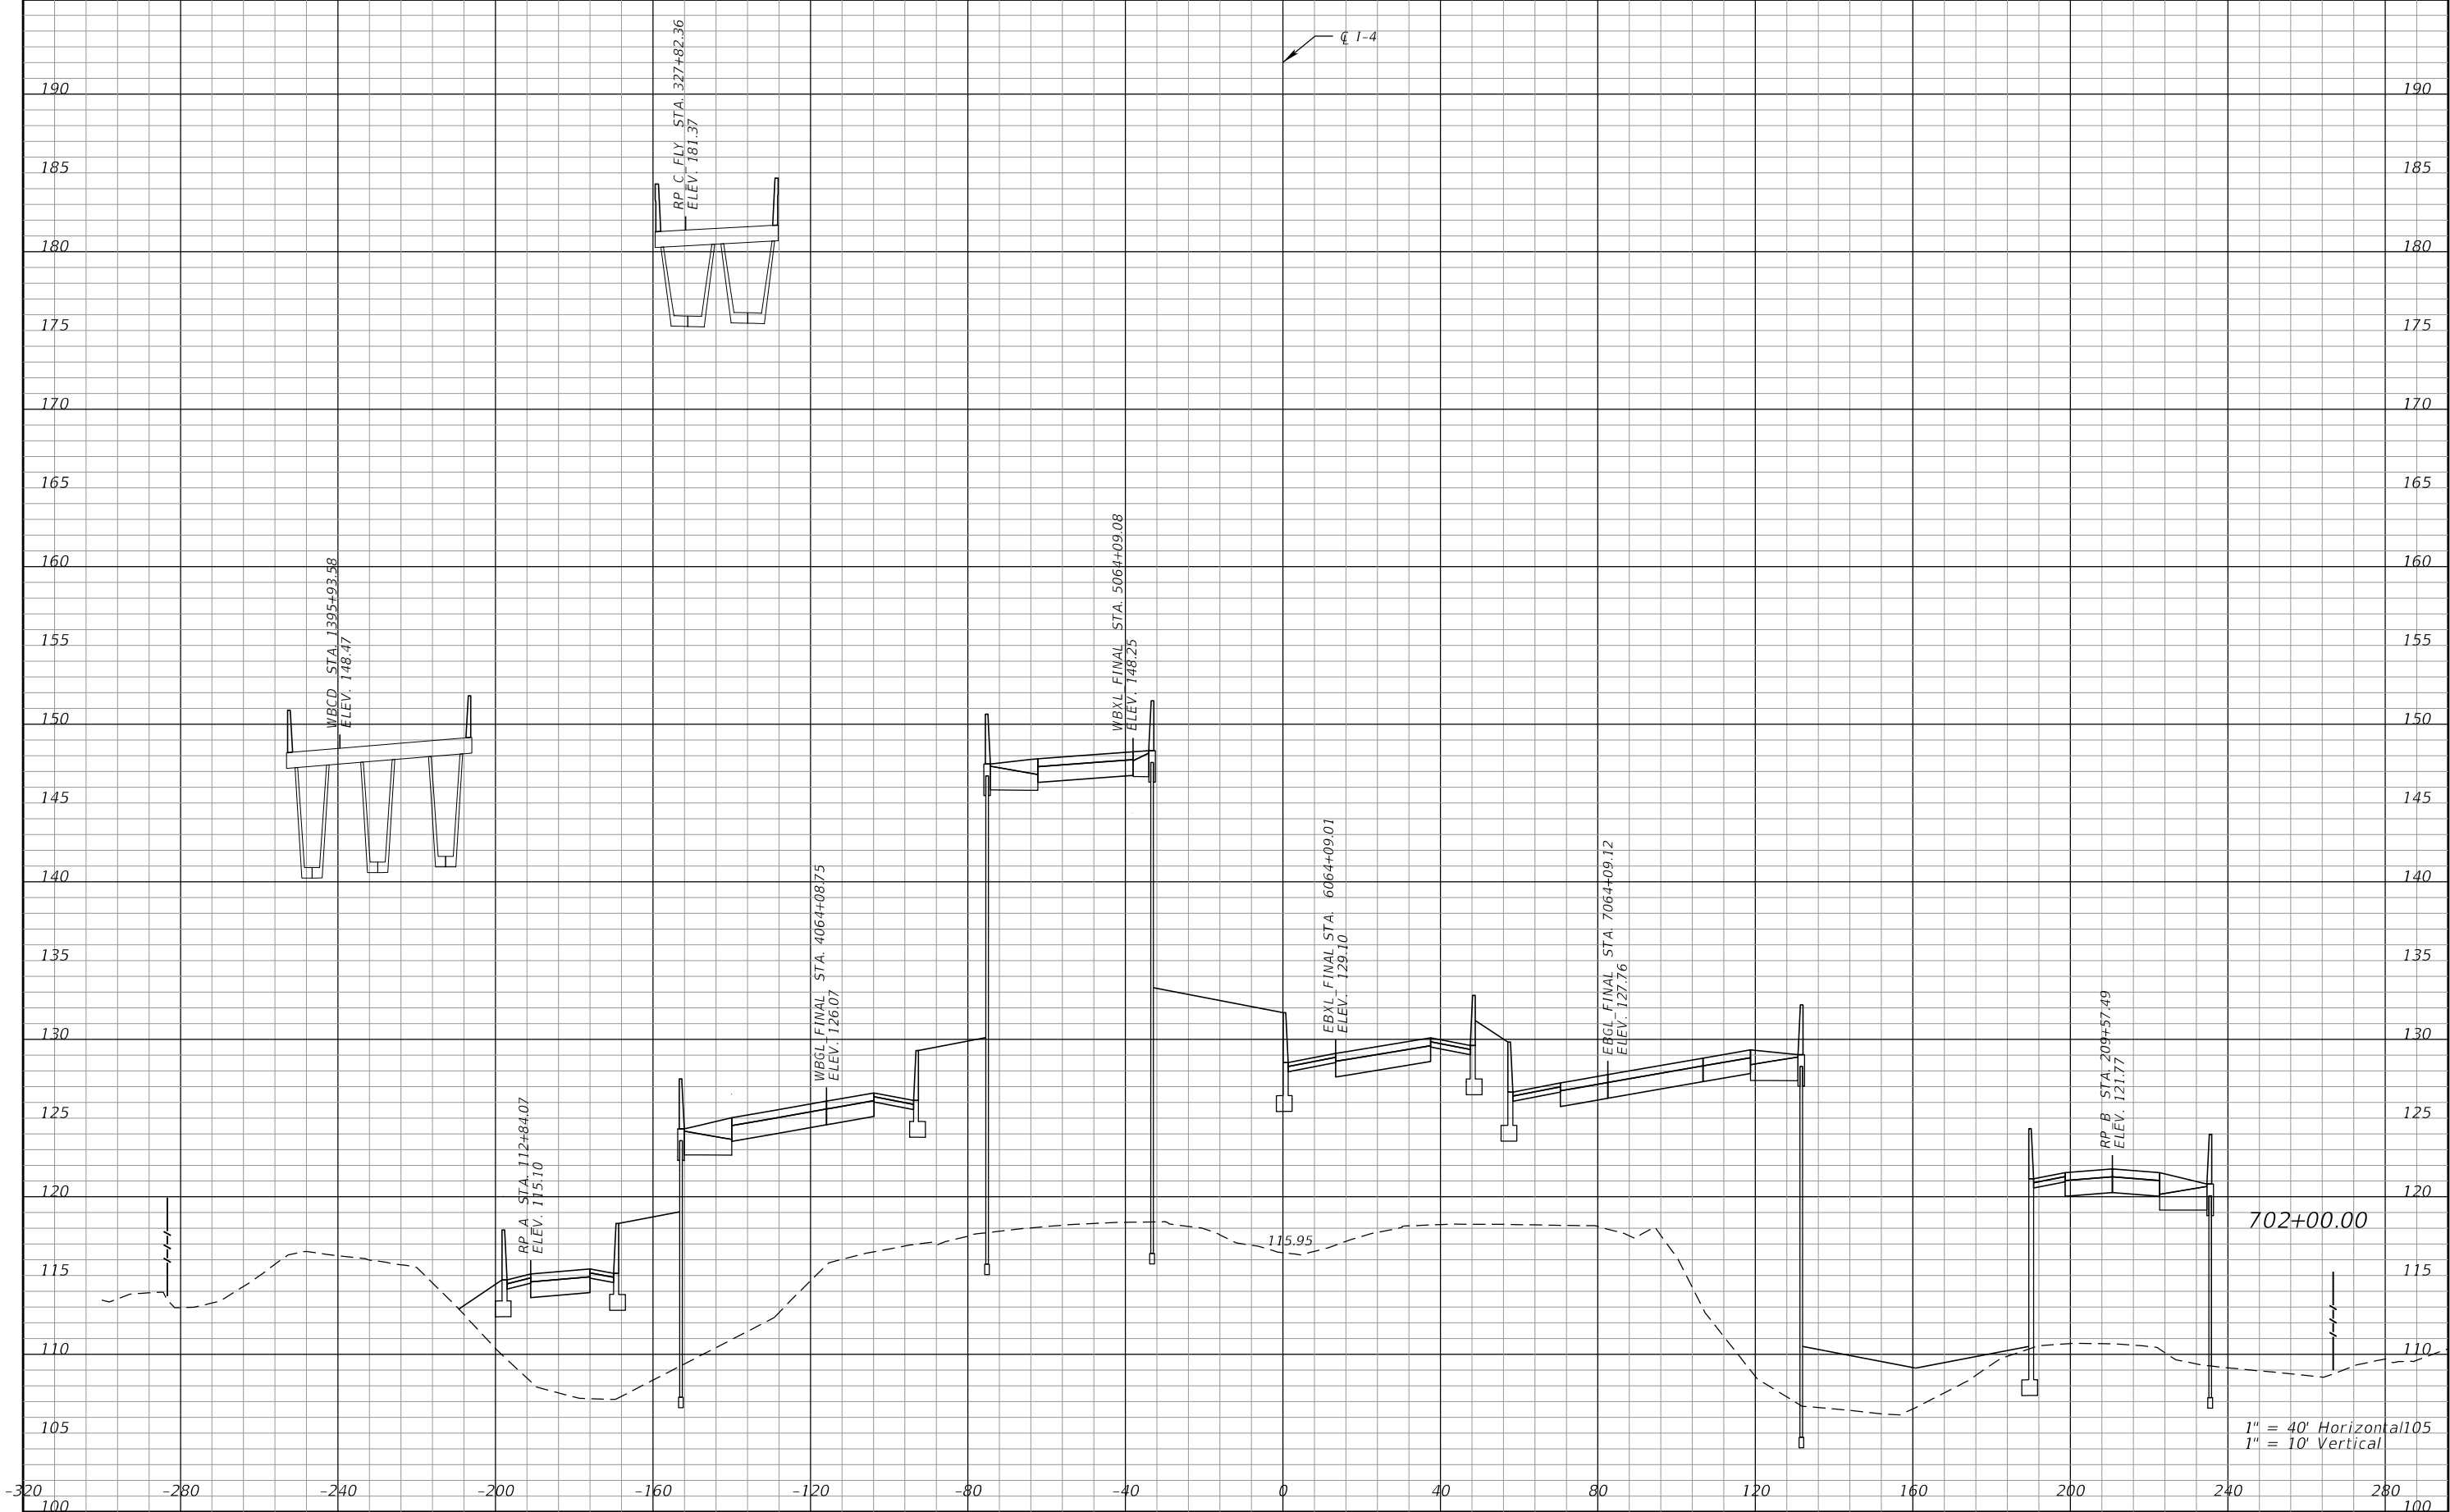


REVISIONS				Engineer of Record: Pierre Navaille P.E. License No. 46076 CH2M HILL 255 E. Robinson Street, Suite 505 Orlando, FL 32801 PH (407) 423-0030 Certificate of Authorization No. 000072	STATE OF FLORIDA DEPARTMENT OF TRANSPORTATION			CROSS SECTIONS SR 400 (I-4)	SHEET NO. 319
DATE	DESCRIPTION	DATE	DESCRIPTION		ROAD NO.	COUNTY	FINANCIAL PROJECT ID		
					SR 400	ORANGE	242484-7-32-01		

THE OFFICIAL RECORD OF THIS SHEET IS THE ELECTRONIC FILE DIGITALLY SIGNED AND SEALED UNDER RULE 61G15-23.004, F.A.C.

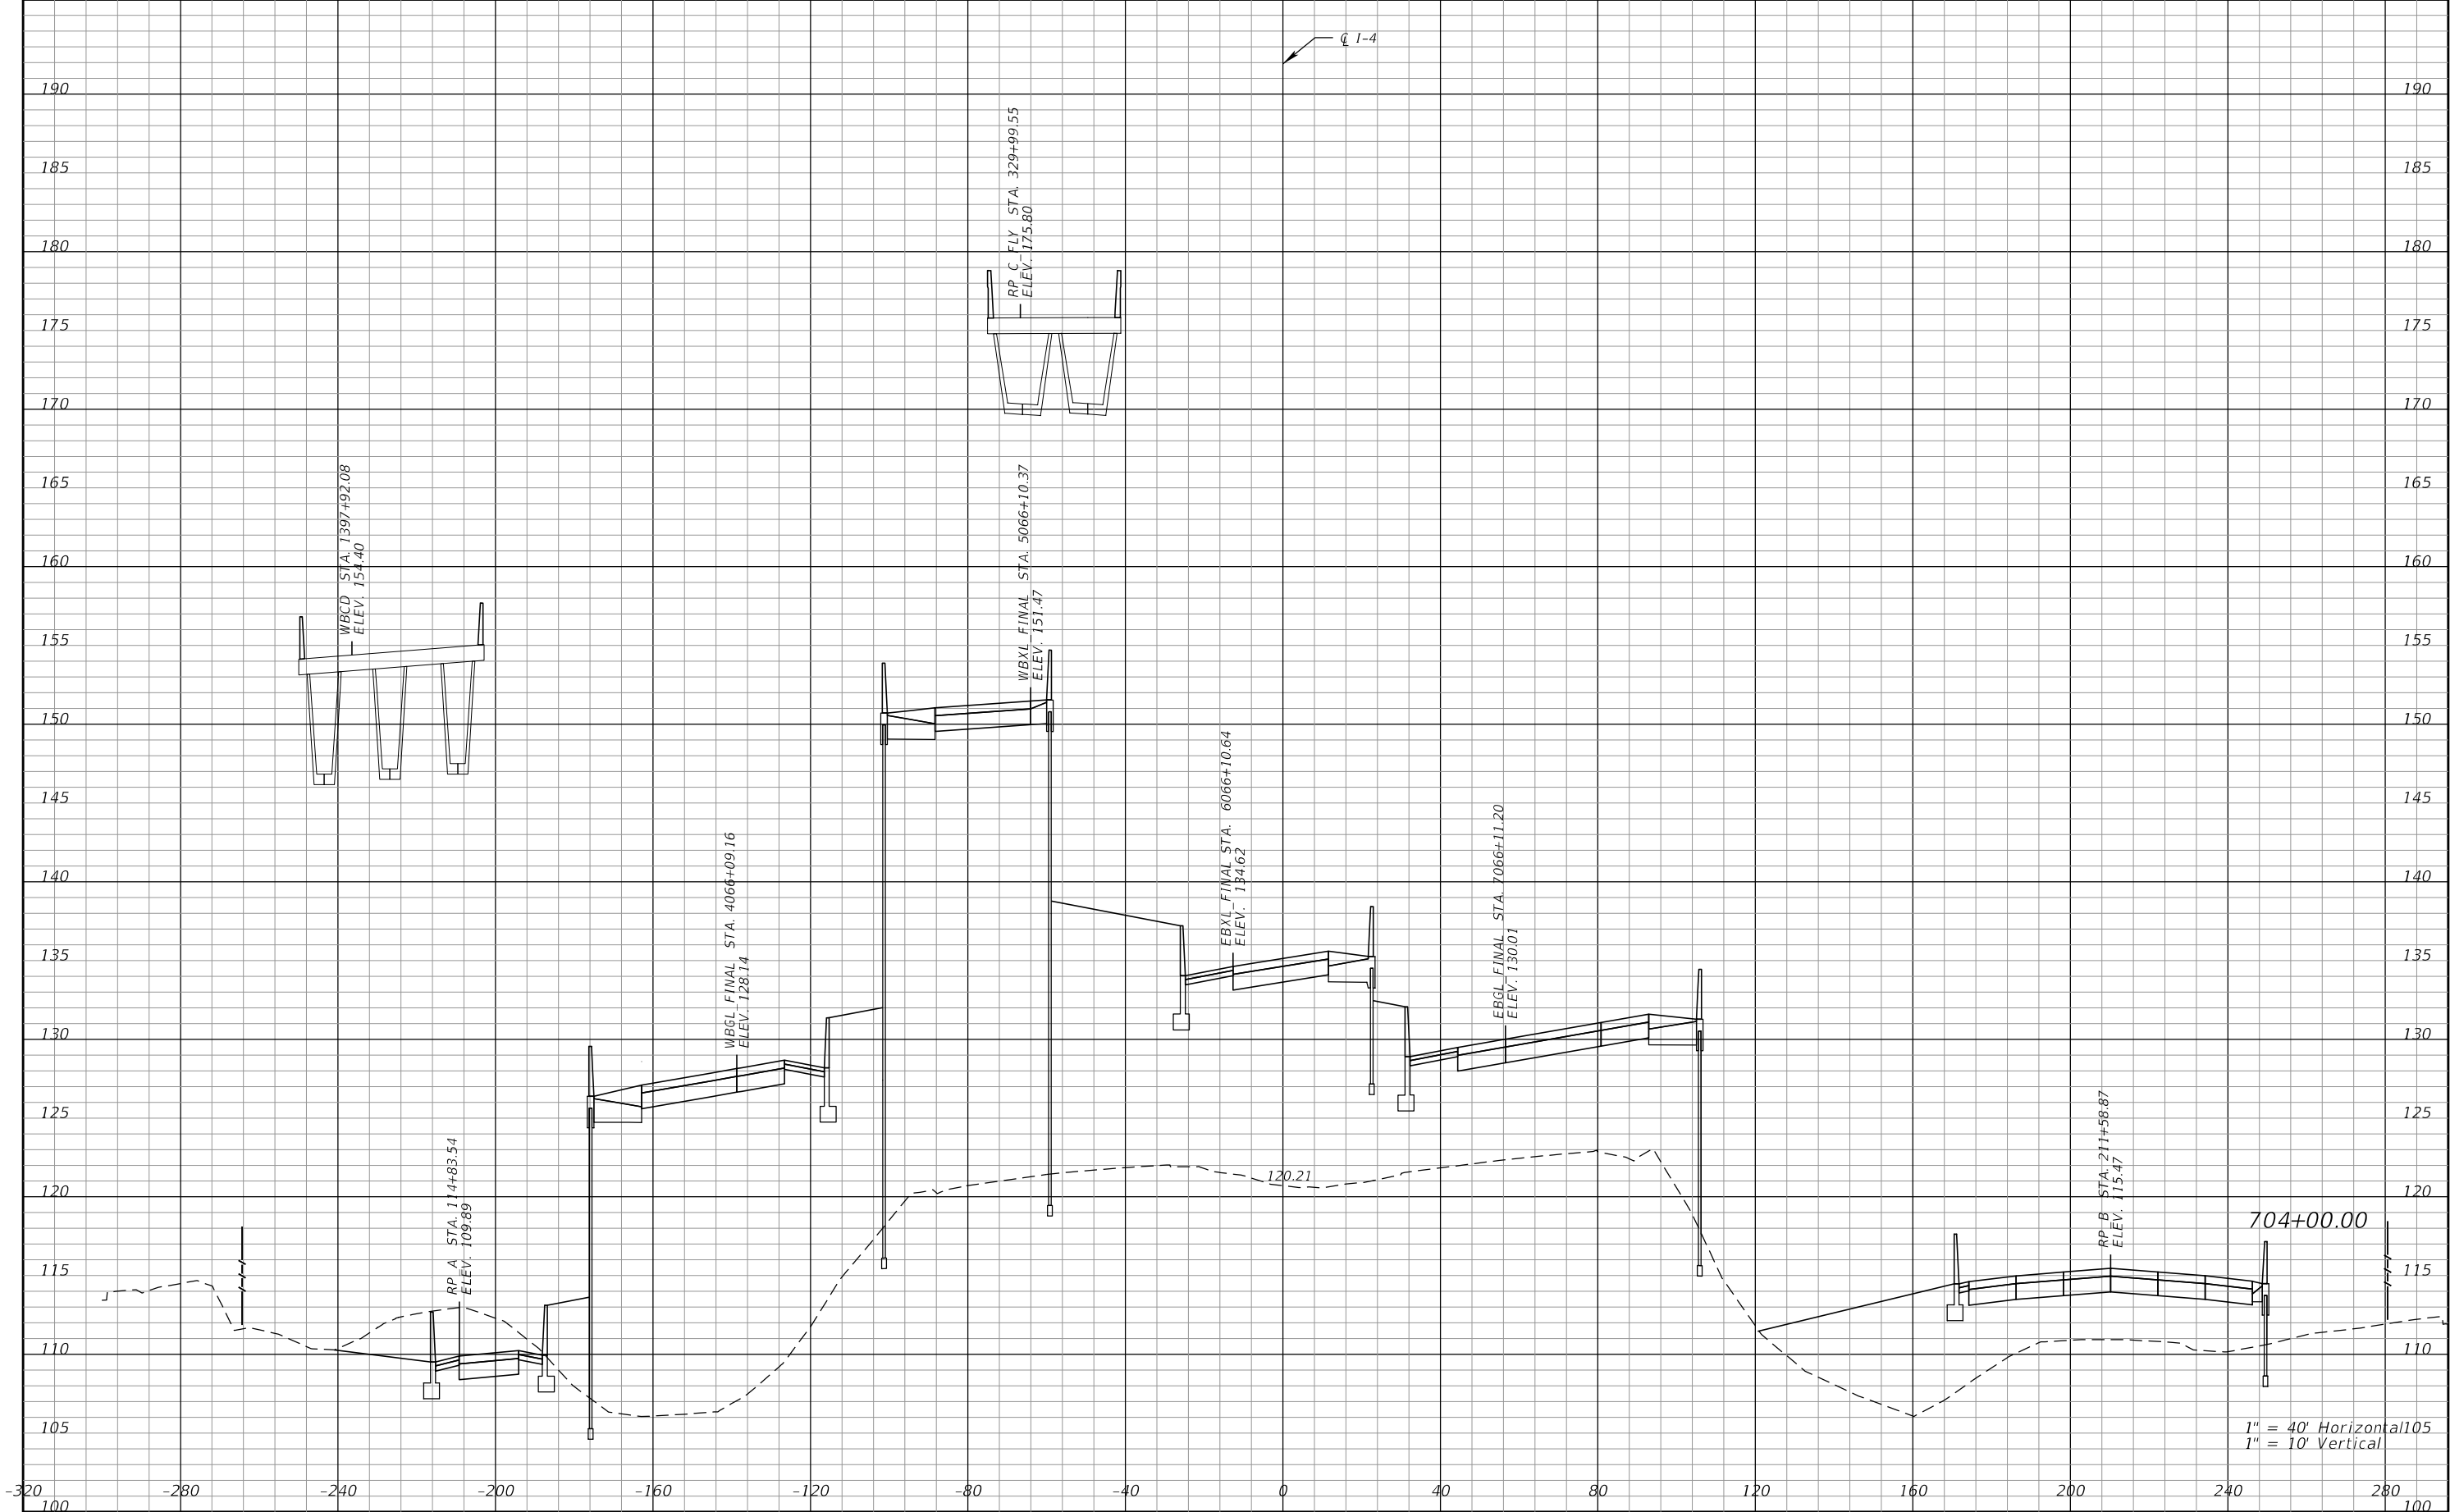


REVISIONS				Engineer of Record: Pierre Navaille P.E. License No. 46076 CH2M HILL 255 E. Robinson Street, Suite 505 Orlando, FL 32801 PH (407) 423-0030 Certificate of Authorization No. 000072	STATE OF FLORIDA DEPARTMENT OF TRANSPORTATION			CROSS SECTIONS SR 400 (I-4)	SHEET NO.
DATE	DESCRIPTION	DATE	DESCRIPTION		ROAD NO.	COUNTY	FINANCIAL PROJECT ID		320
					SR 400	ORANGE	242484-7-32-01		

THE OFFICIAL RECORD OF THIS SHEET IS THE ELECTRONIC FILE DIGITALLY SIGNED AND SEALED UNDER RULE 61G15-23.004, F.A.C.

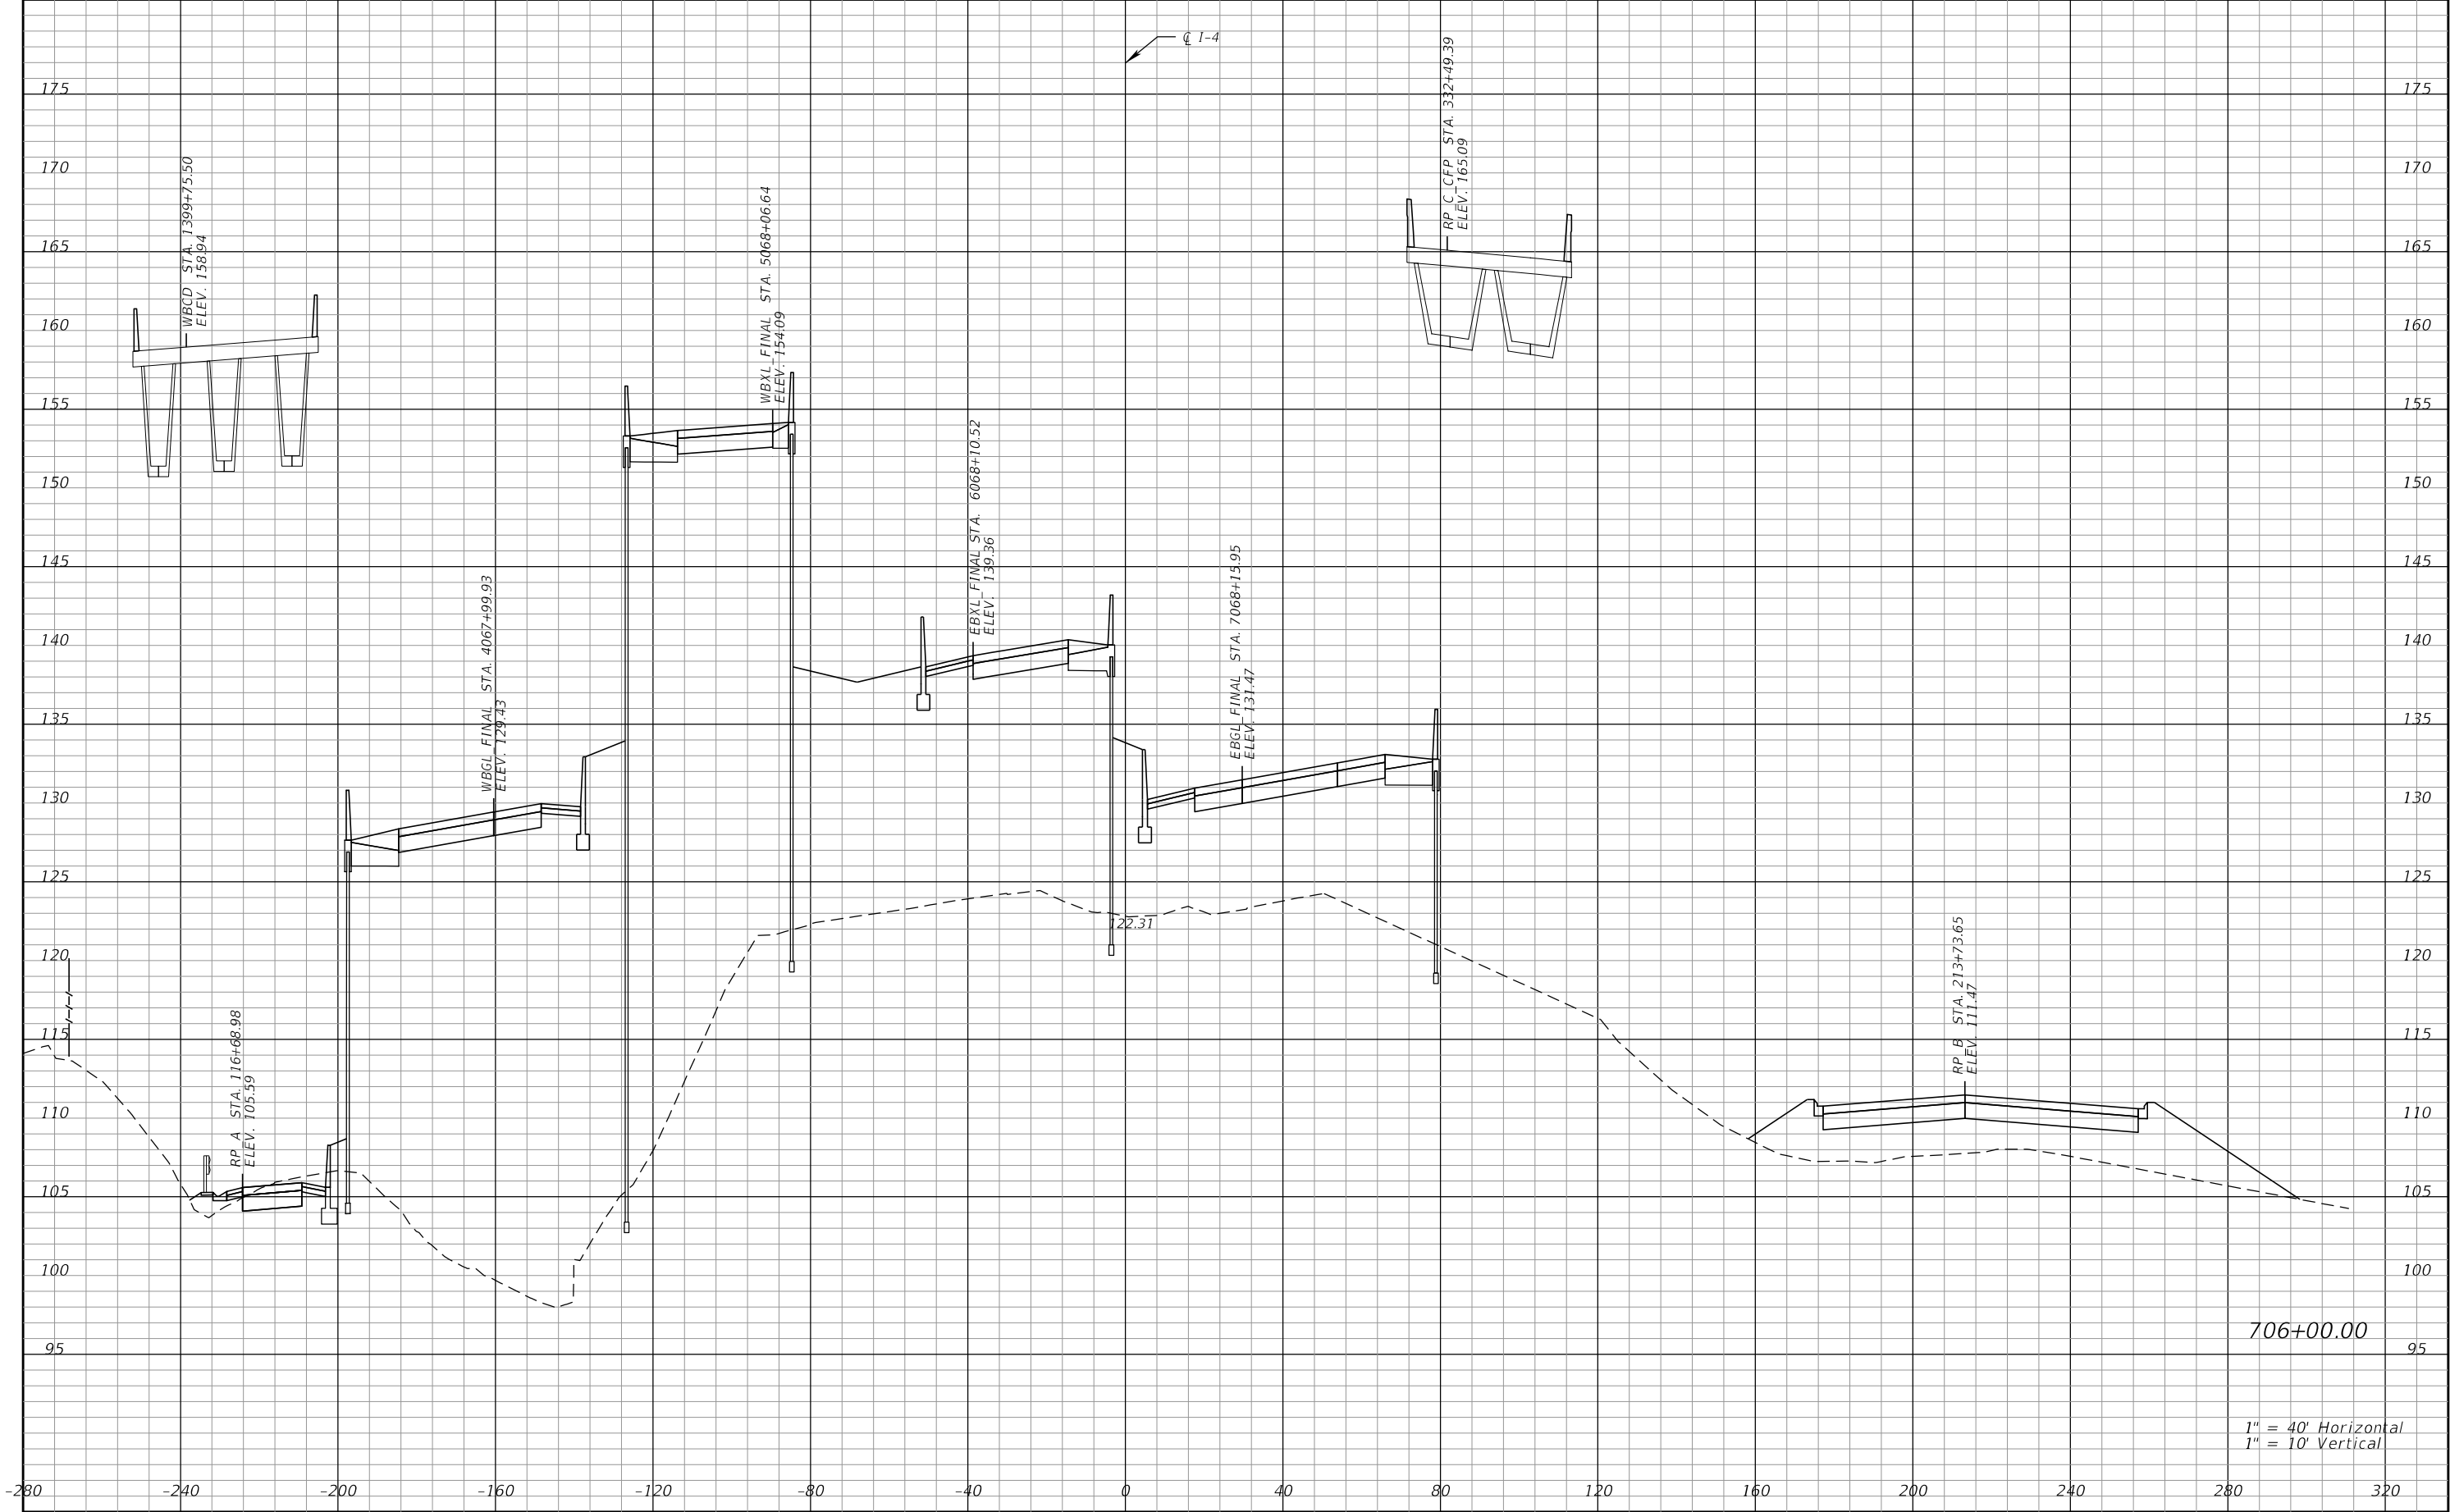


REVISIONS				Engineer of Record: Pierre Navaille P.E. License No. 46076 CH2M HILL 255 E. Robinson Street, Suite 505 Orlando, FL 32801 PH (407) 423-0030 Certificate of Authorization No. 000072	STATE OF FLORIDA DEPARTMENT OF TRANSPORTATION			CROSS SECTIONS SR 400 (I-4)	SHEET NO. 321
DATE	DESCRIPTION	DATE	DESCRIPTION		ROAD NO.	COUNTY	FINANCIAL PROJECT ID		
					SR 400	ORANGE	242484-7-32-01		

THE OFFICIAL RECORD OF THIS SHEET IS THE ELECTRONIC FILE DIGITALLY SIGNED AND SEALED UNDER RULE 61G15-23.004, F.A.C.

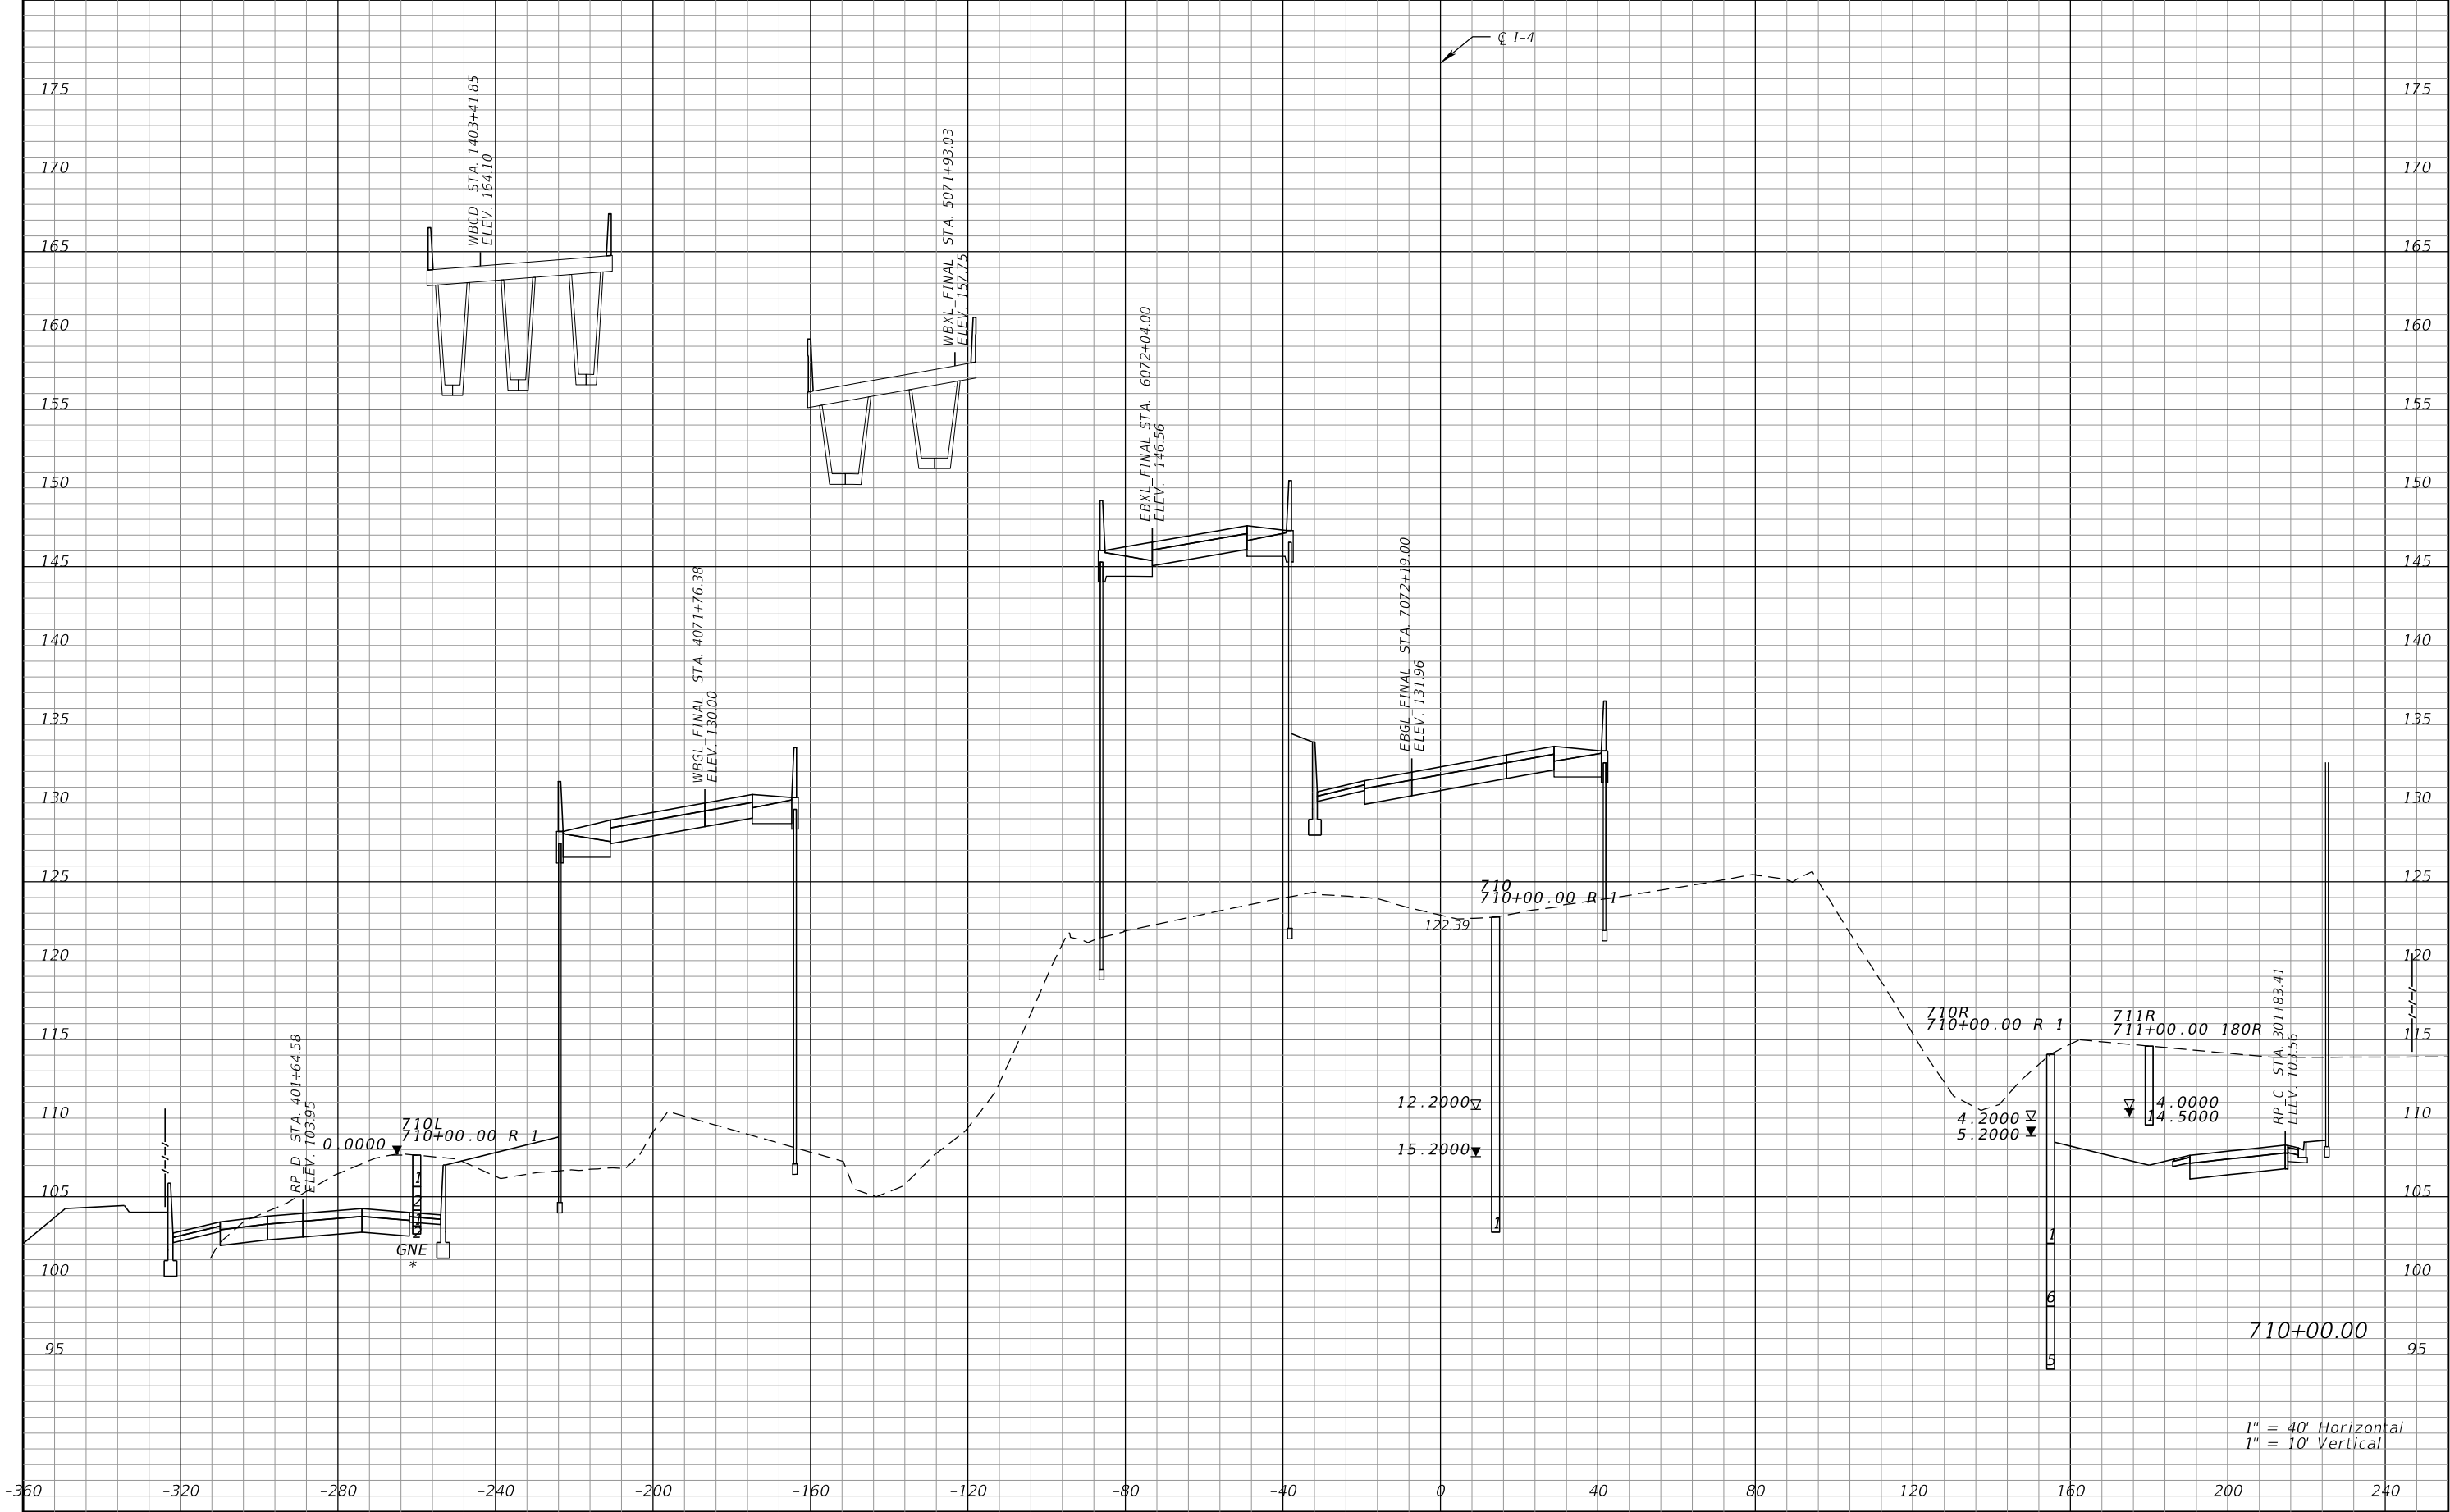


REVISIONS				Engineer of Record: Pierre Navaille P.E. License No. 46076 CH2M HILL 255 E. Robinson Street, Suite 505 Orlando, FL 32801 PH (407) 423-0030 Certificate of Authorization No. 000072	STATE OF FLORIDA DEPARTMENT OF TRANSPORTATION			CROSS SECTIONS SR 400 (I-4)		SHEET NO. 322
DATE	DESCRIPTION	DATE	DESCRIPTION		ROAD NO.	COUNTY	FINANCIAL PROJECT ID			
					SR 400	ORANGE	242484-7-32-01			

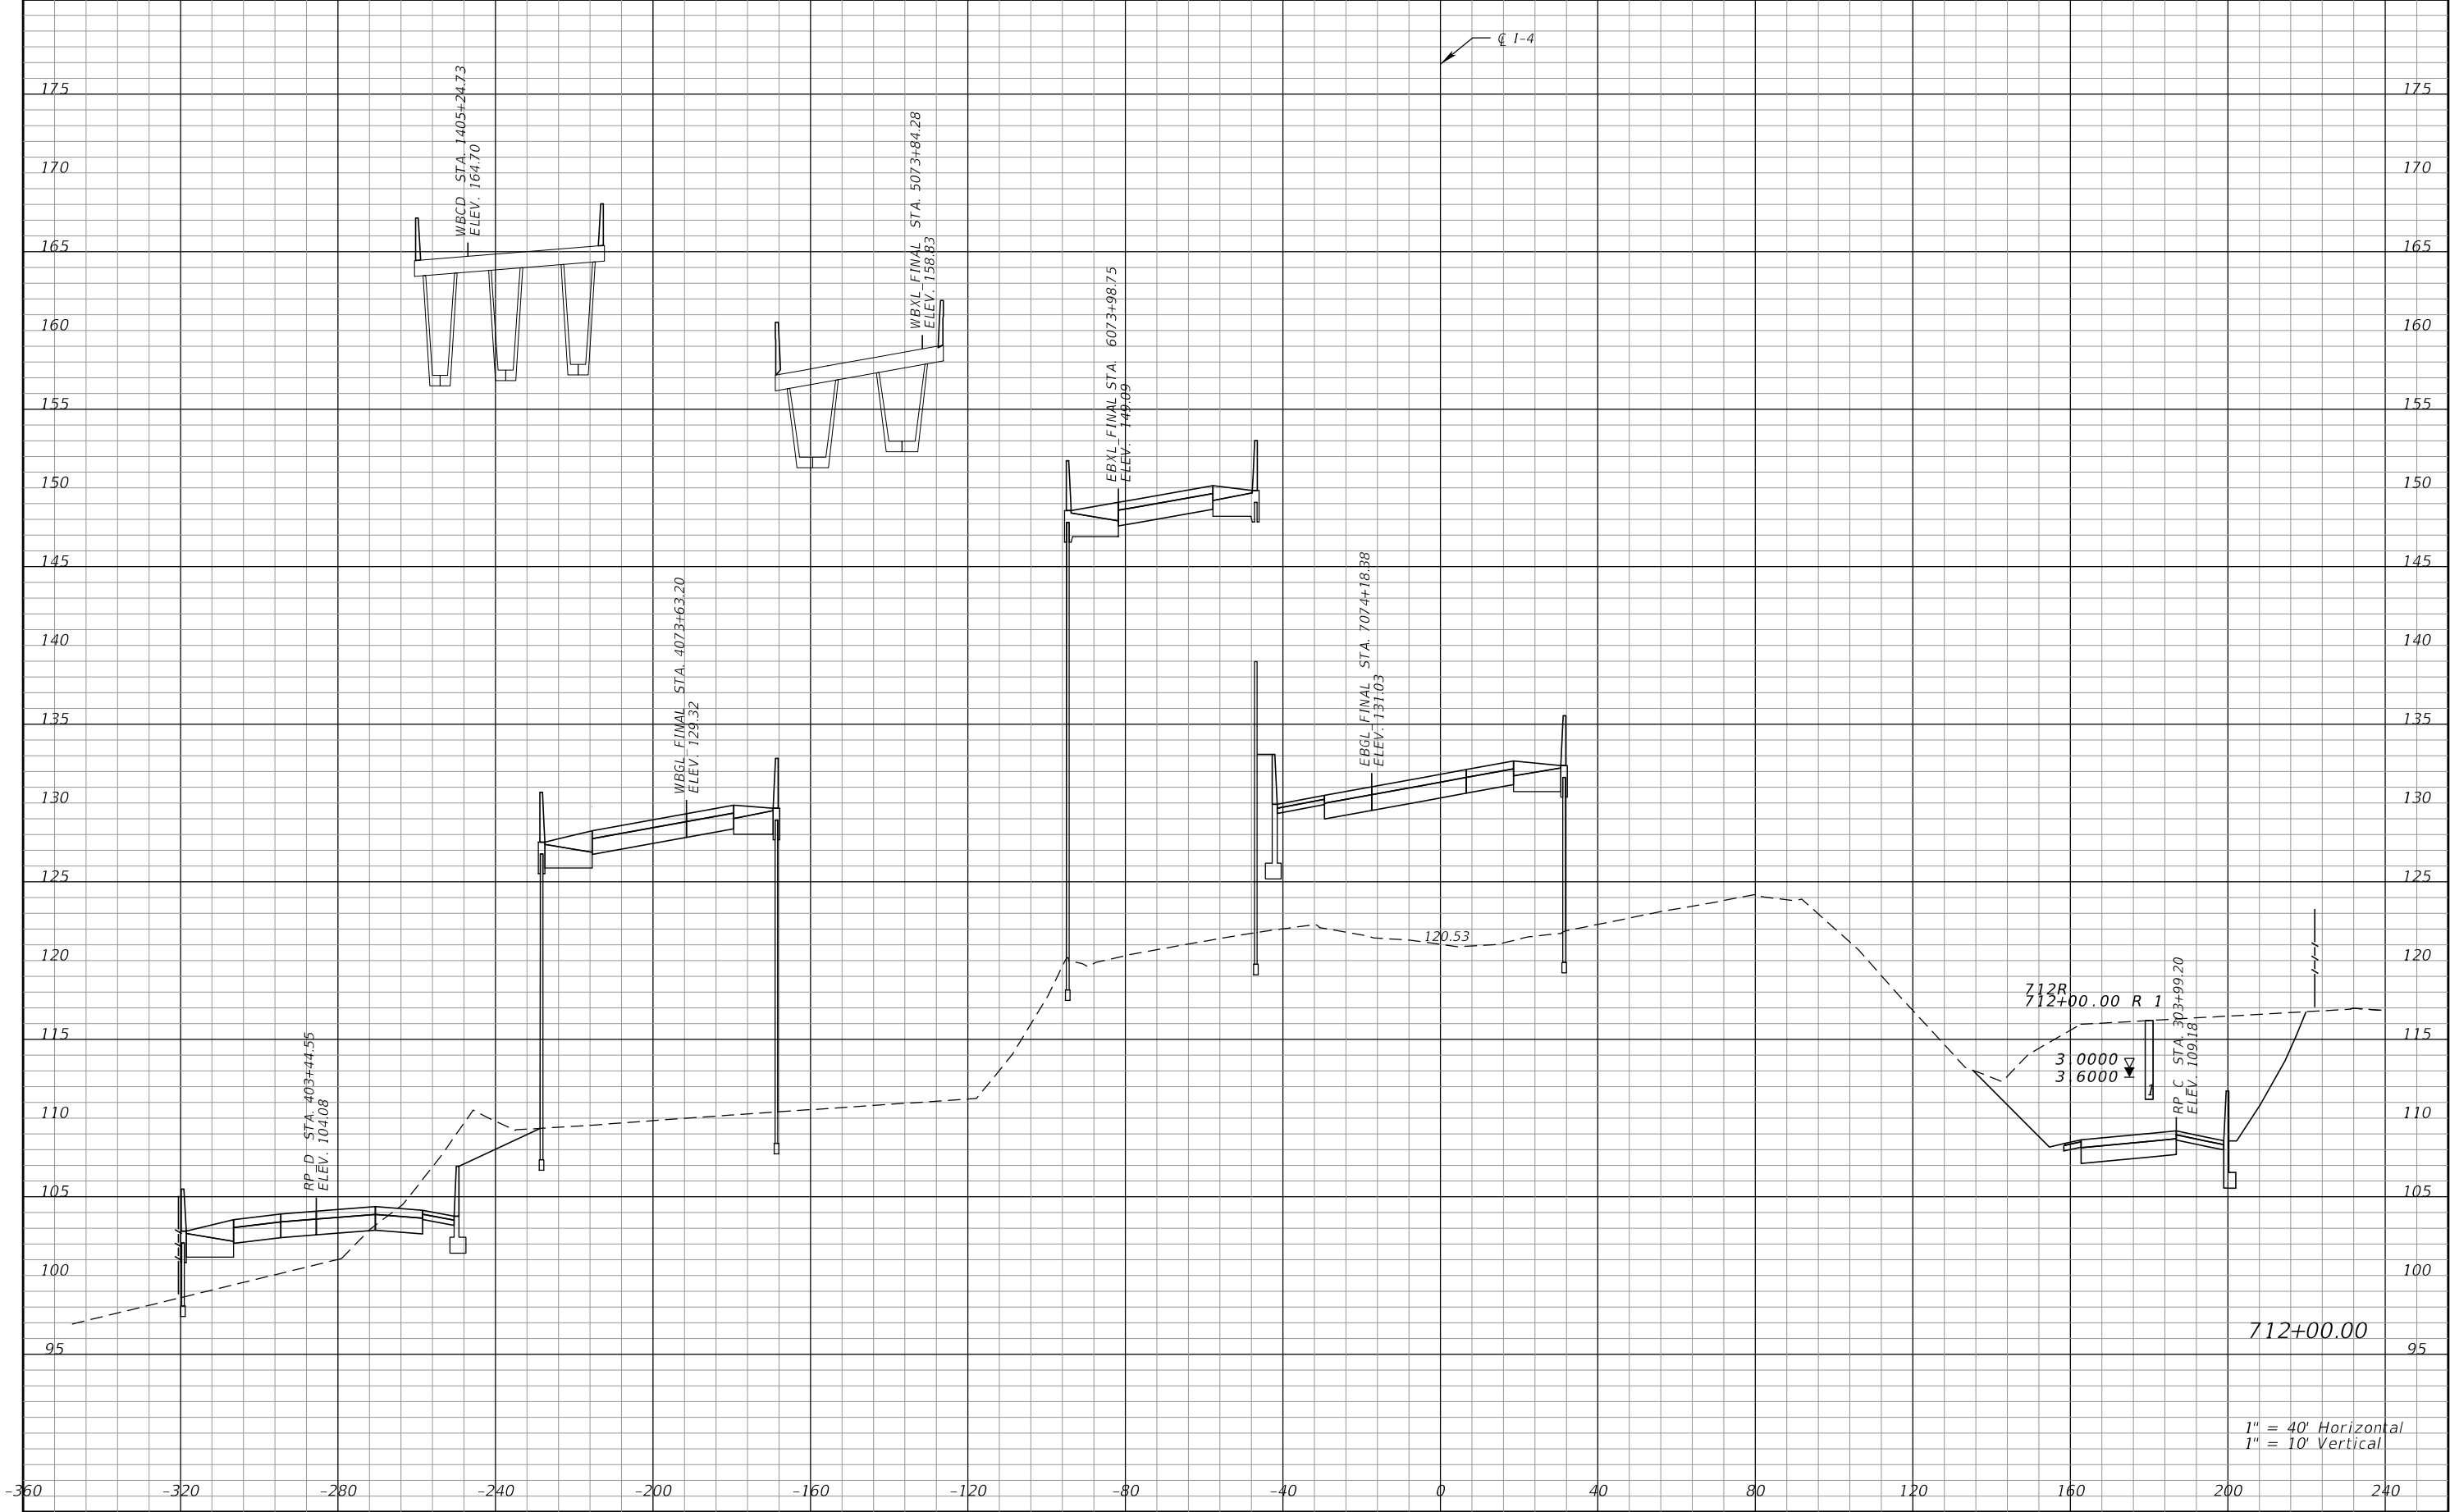


REVISIONS				Engineer of Record: Pierre Navaille P.E. License No. 46076 CH2M HILL 255 E. Robinson Street, Suite 505 Orlando, FL 32801 PH (407) 423-0030 Certificate of Authorization No. 000072	STATE OF FLORIDA DEPARTMENT OF TRANSPORTATION			CROSS SECTIONS SR 400 (I-4)		SHEET NO. 323
DATE	DESCRIPTION	DATE	DESCRIPTION		ROAD NO.	COUNTY	FINANCIAL PROJECT ID			
					SR 400	ORANGE	242484-7-32-01			

THE OFFICIAL RECORD OF THIS SHEET IS THE ELECTRONIC FILE DIGITALLY SIGNED AND SEALED UNDER RULE 61G15-23.004, F.A.C.

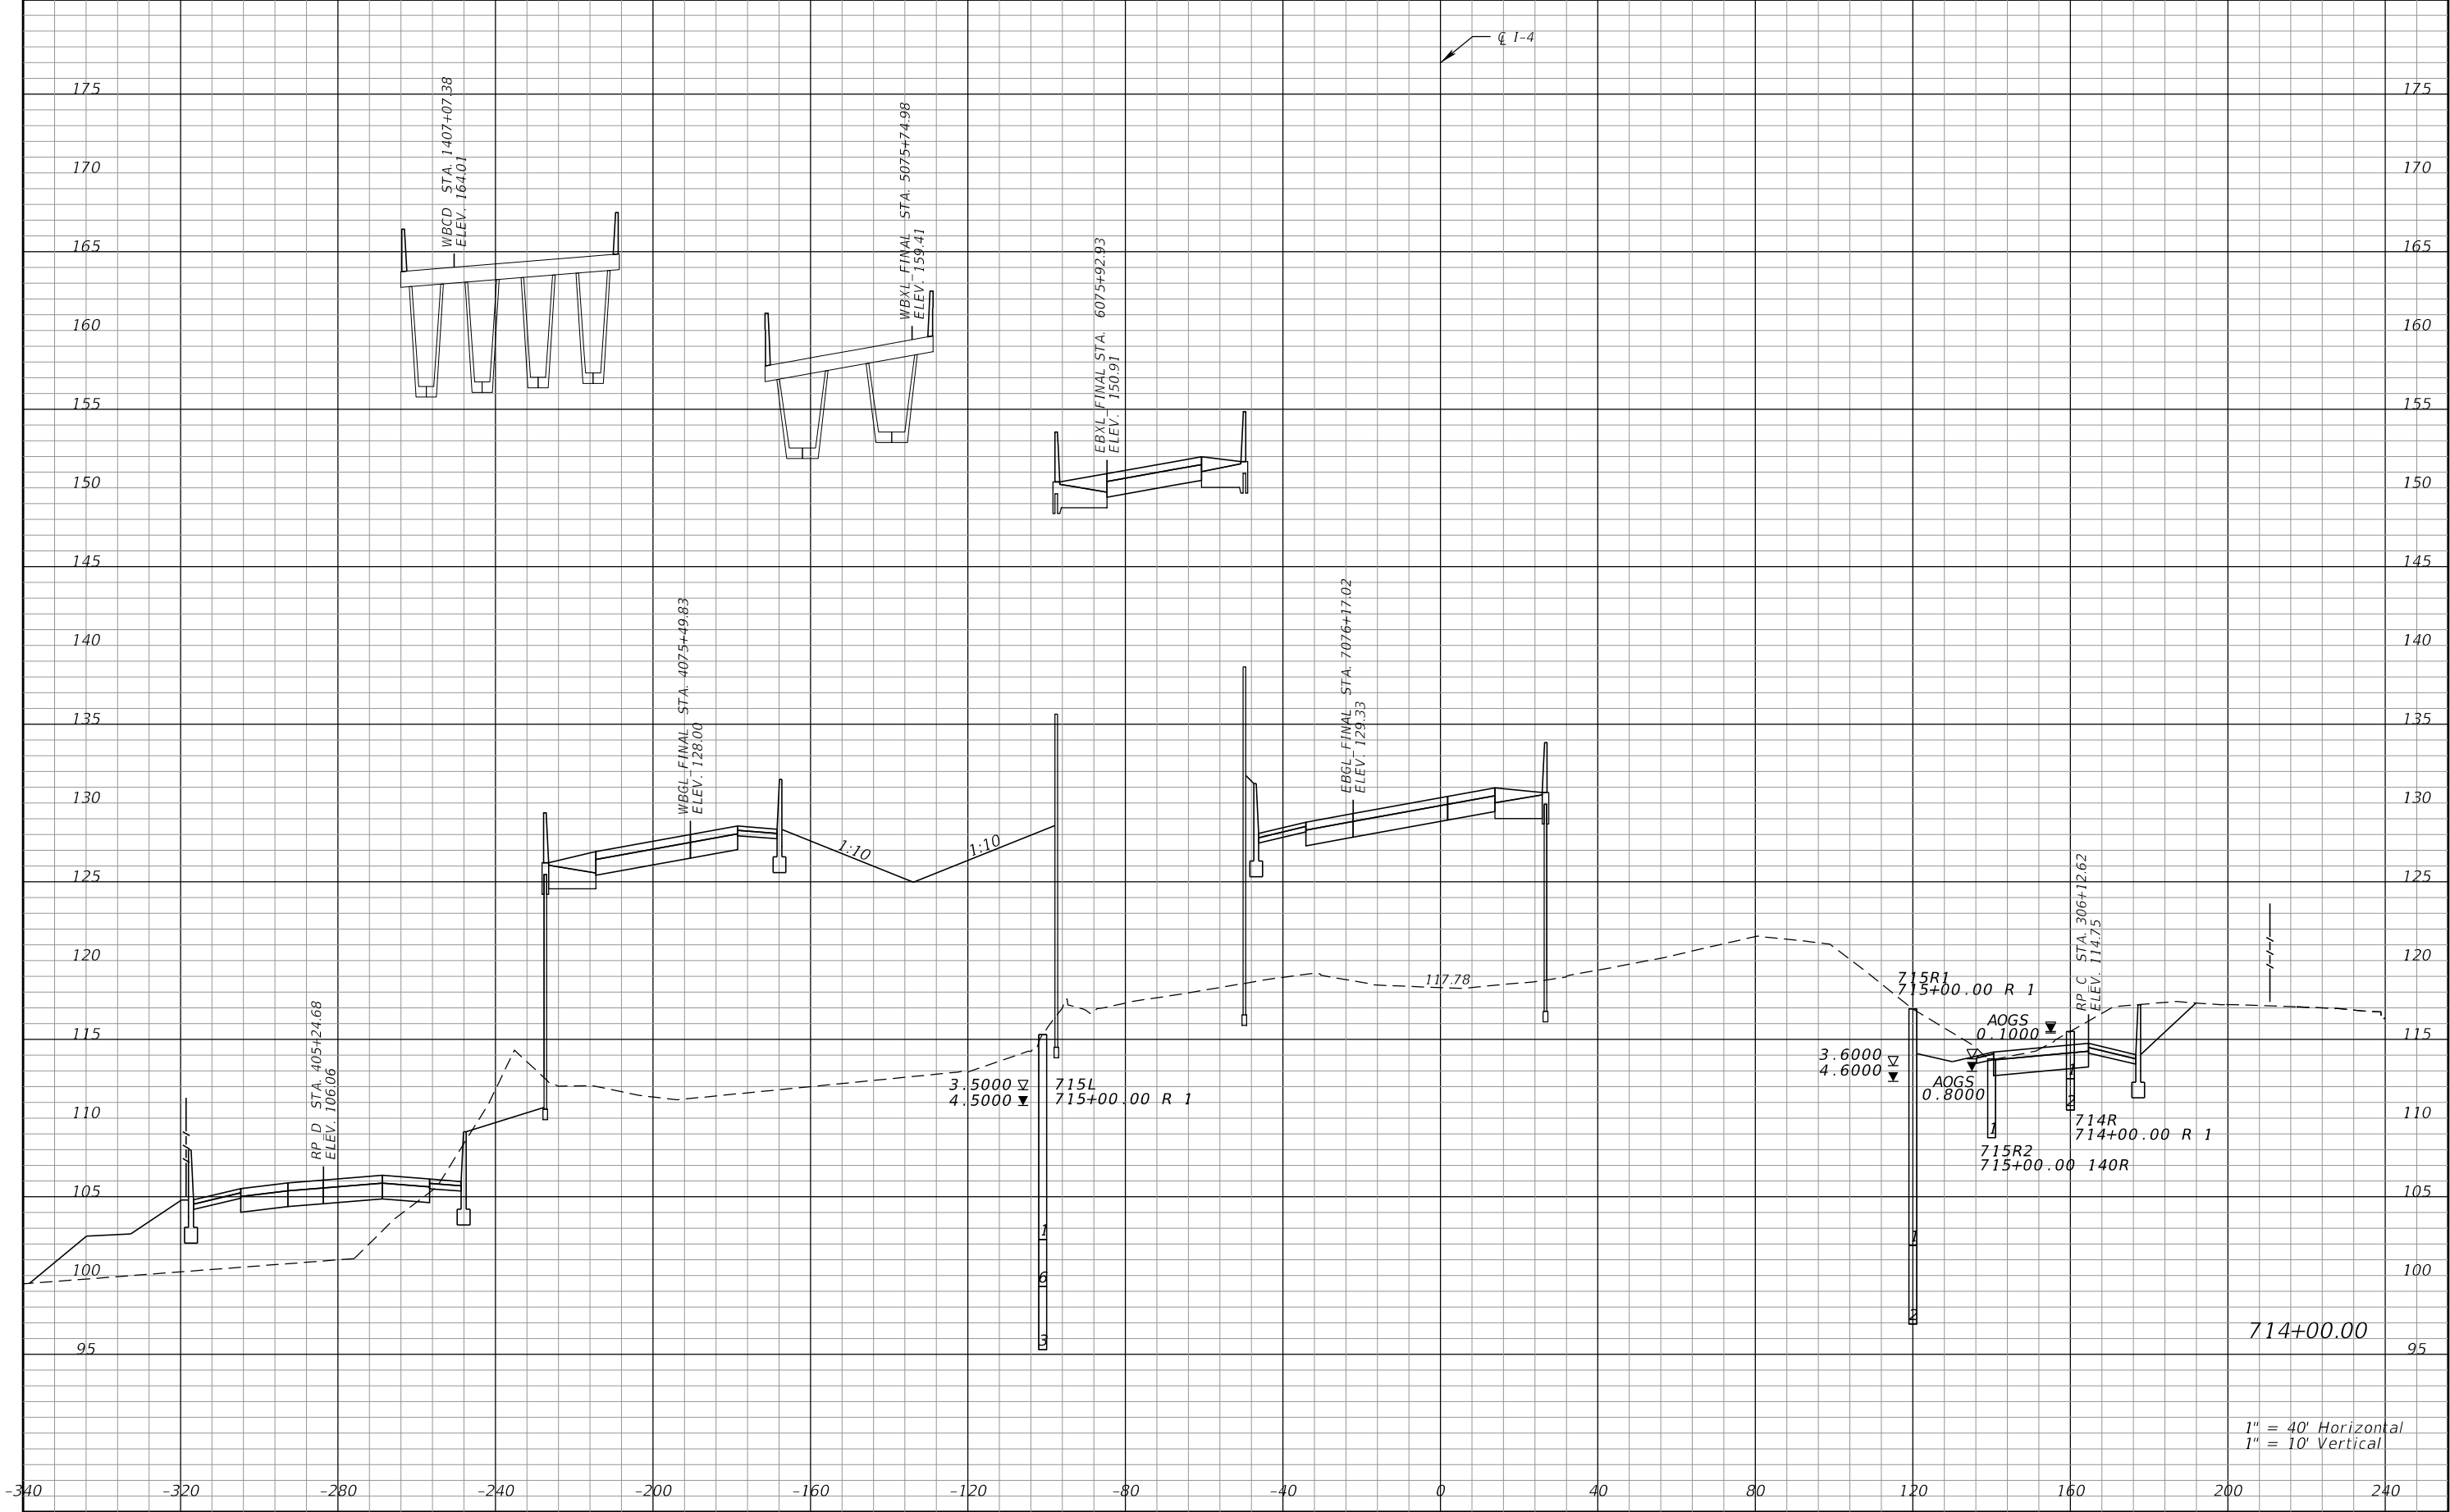


REVISIONS				Engineer of Record: Pierre Navaille P.E. License No. 46076 CH2M HILL 255 E. Robinson Street, Suite 505 Orlando, FL 32801 PH (407) 423-0030 Certificate of Authorization No. 000072	STATE OF FLORIDA DEPARTMENT OF TRANSPORTATION			CROSS SECTIONS SR 400 (I-4)	SHEET NO. 324
DATE	DESCRIPTION	DATE	DESCRIPTION		ROAD NO.	COUNTY	FINANCIAL PROJECT ID		
					SR 400	ORANGE	242484-7-32-01		

THE OFFICIAL RECORD OF THIS SHEET IS THE ELECTRONIC FILE DIGITALLY SIGNED AND SEALED UNDER RULE 61G15-23.004, F.A.C.

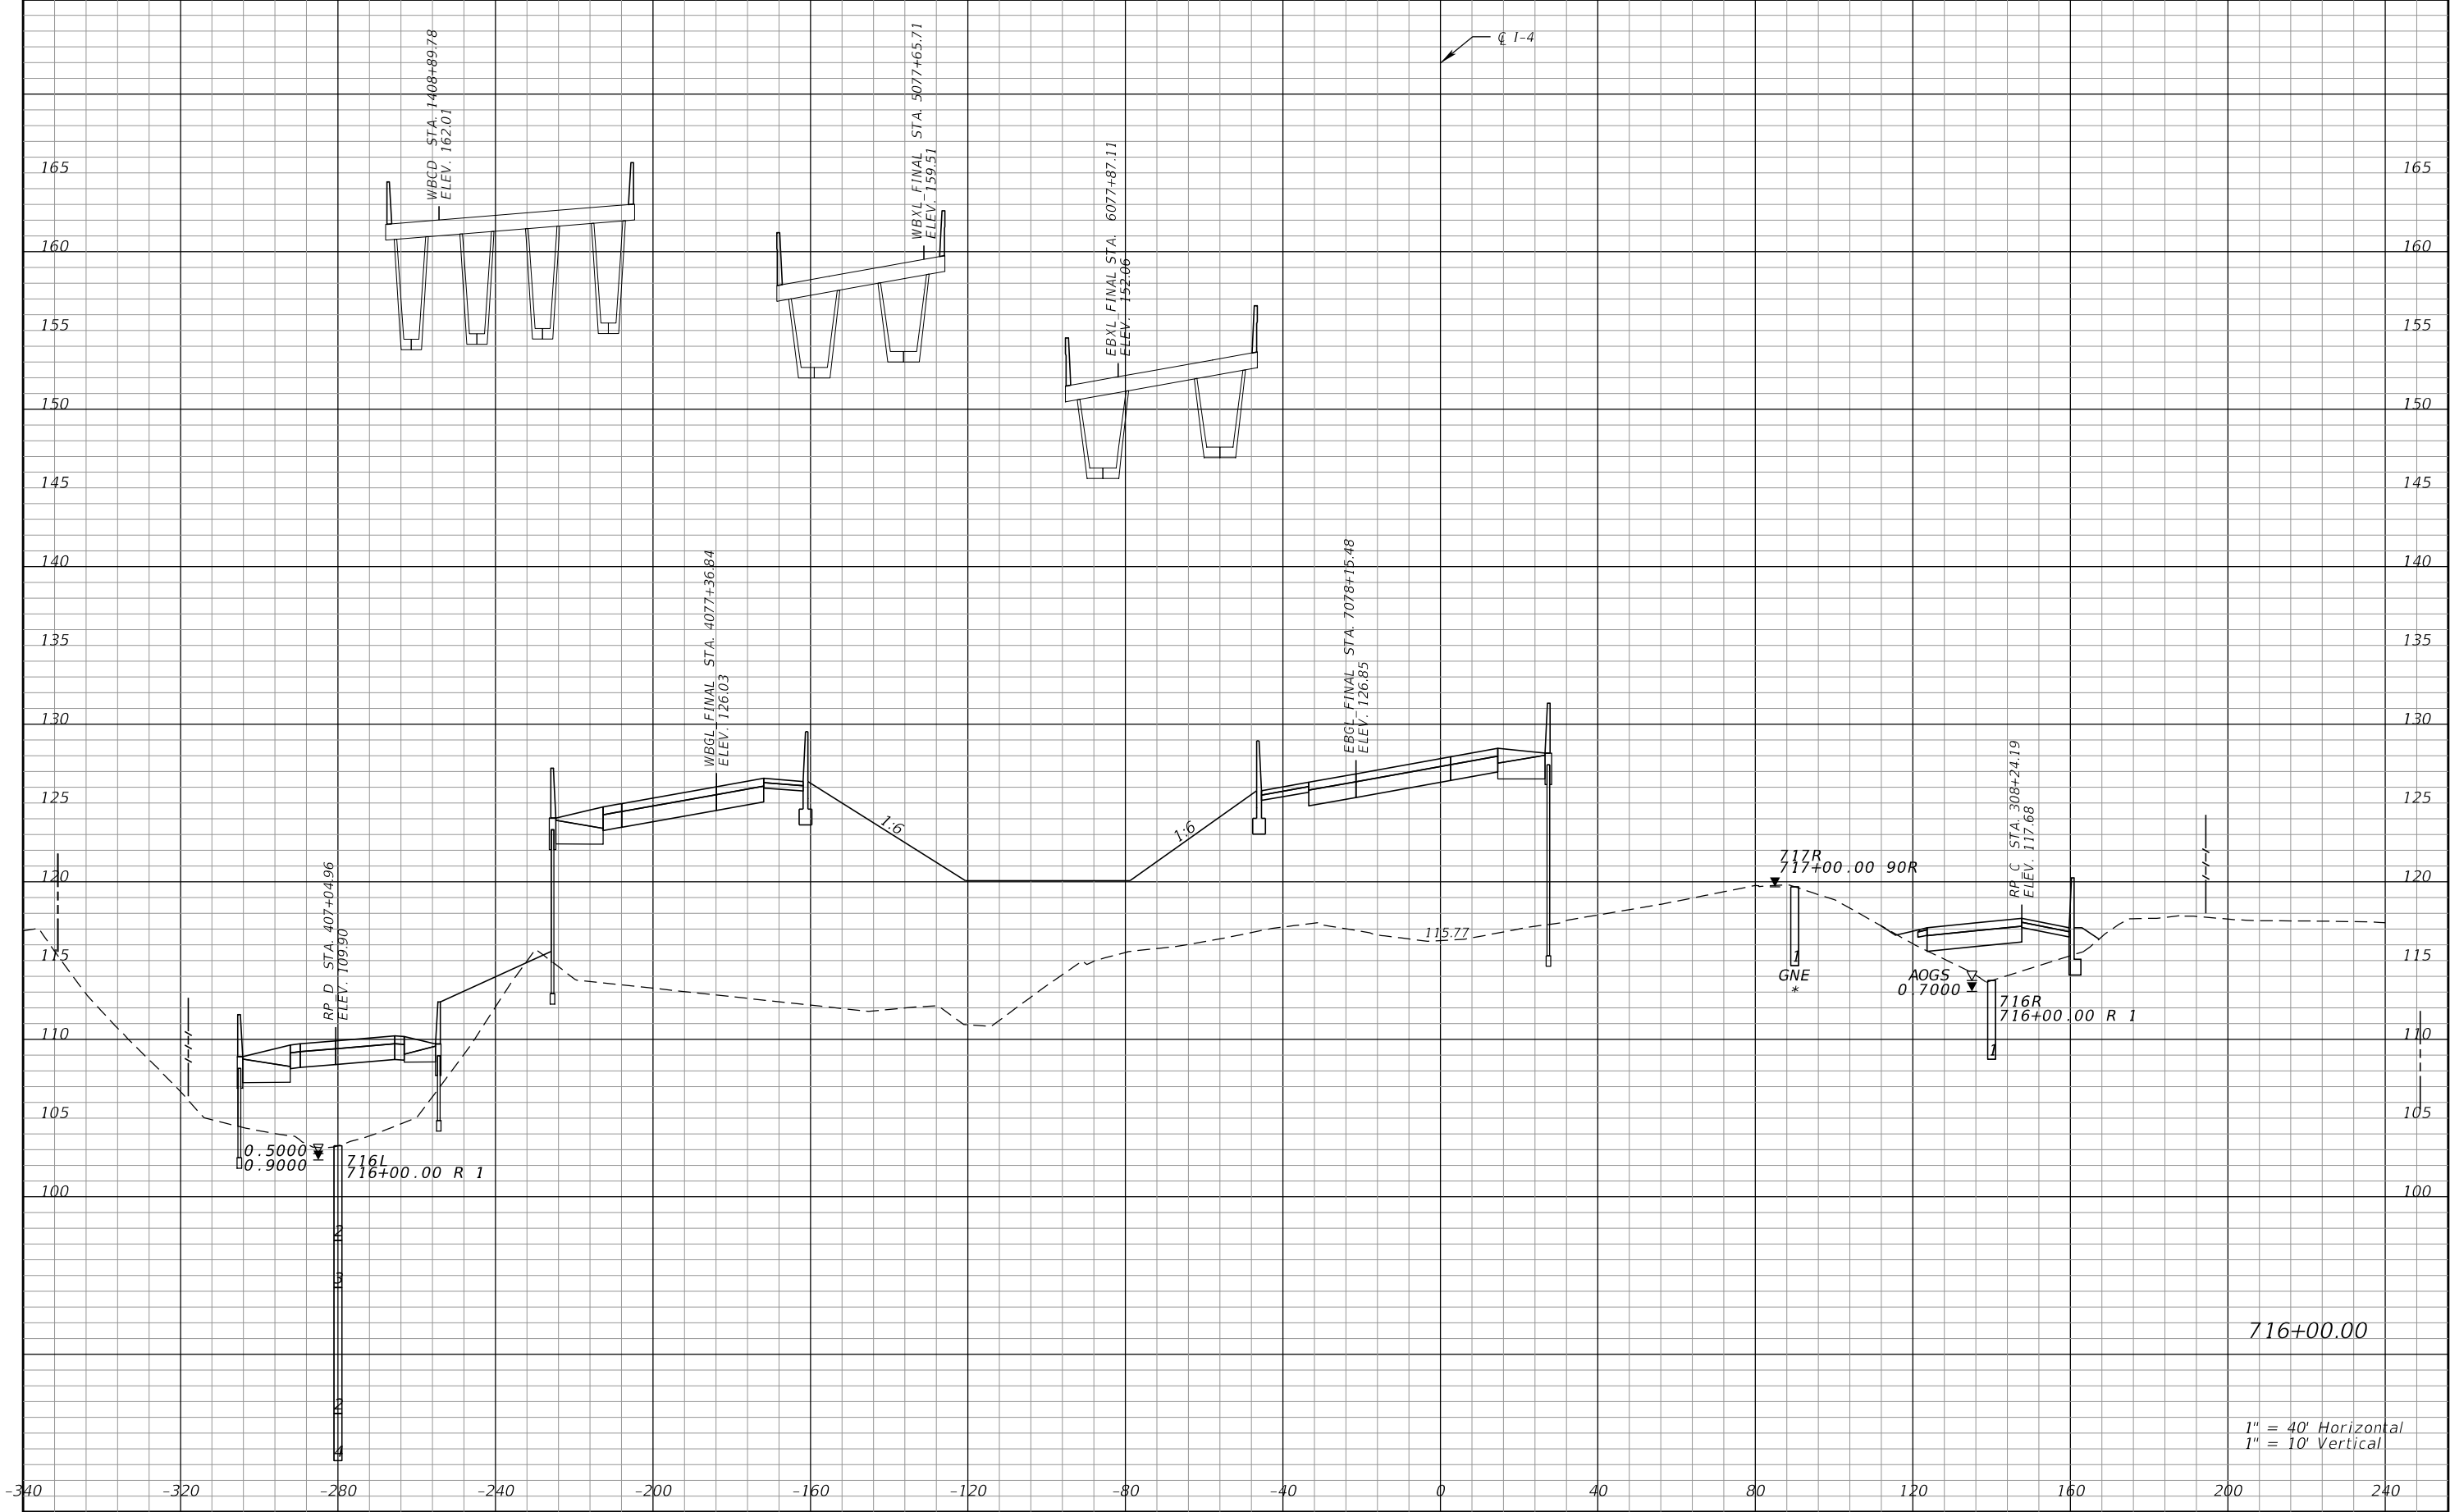


REVISIONS				Engineer of Record: Pierre Navaille P.E. License No. 46076 CH2M HILL 255 E. Robinson Street, Suite 505 Orlando, FL 32801 PH (407) 423-0030 Certificate of Authorization No. 000072	STATE OF FLORIDA DEPARTMENT OF TRANSPORTATION			CROSS SECTIONS SR 400 (I-4)		SHEET NO. 325
DATE	DESCRIPTION	DATE	DESCRIPTION		ROAD NO.	COUNTY	FINANCIAL PROJECT ID			
					SR 400	ORANGE	242484-7-32-01			

THE OFFICIAL RECORD OF THIS SHEET IS THE ELECTRONIC FILE DIGITALLY SIGNED AND SEALED UNDER RULE 61G15-23.004, F.A.C.

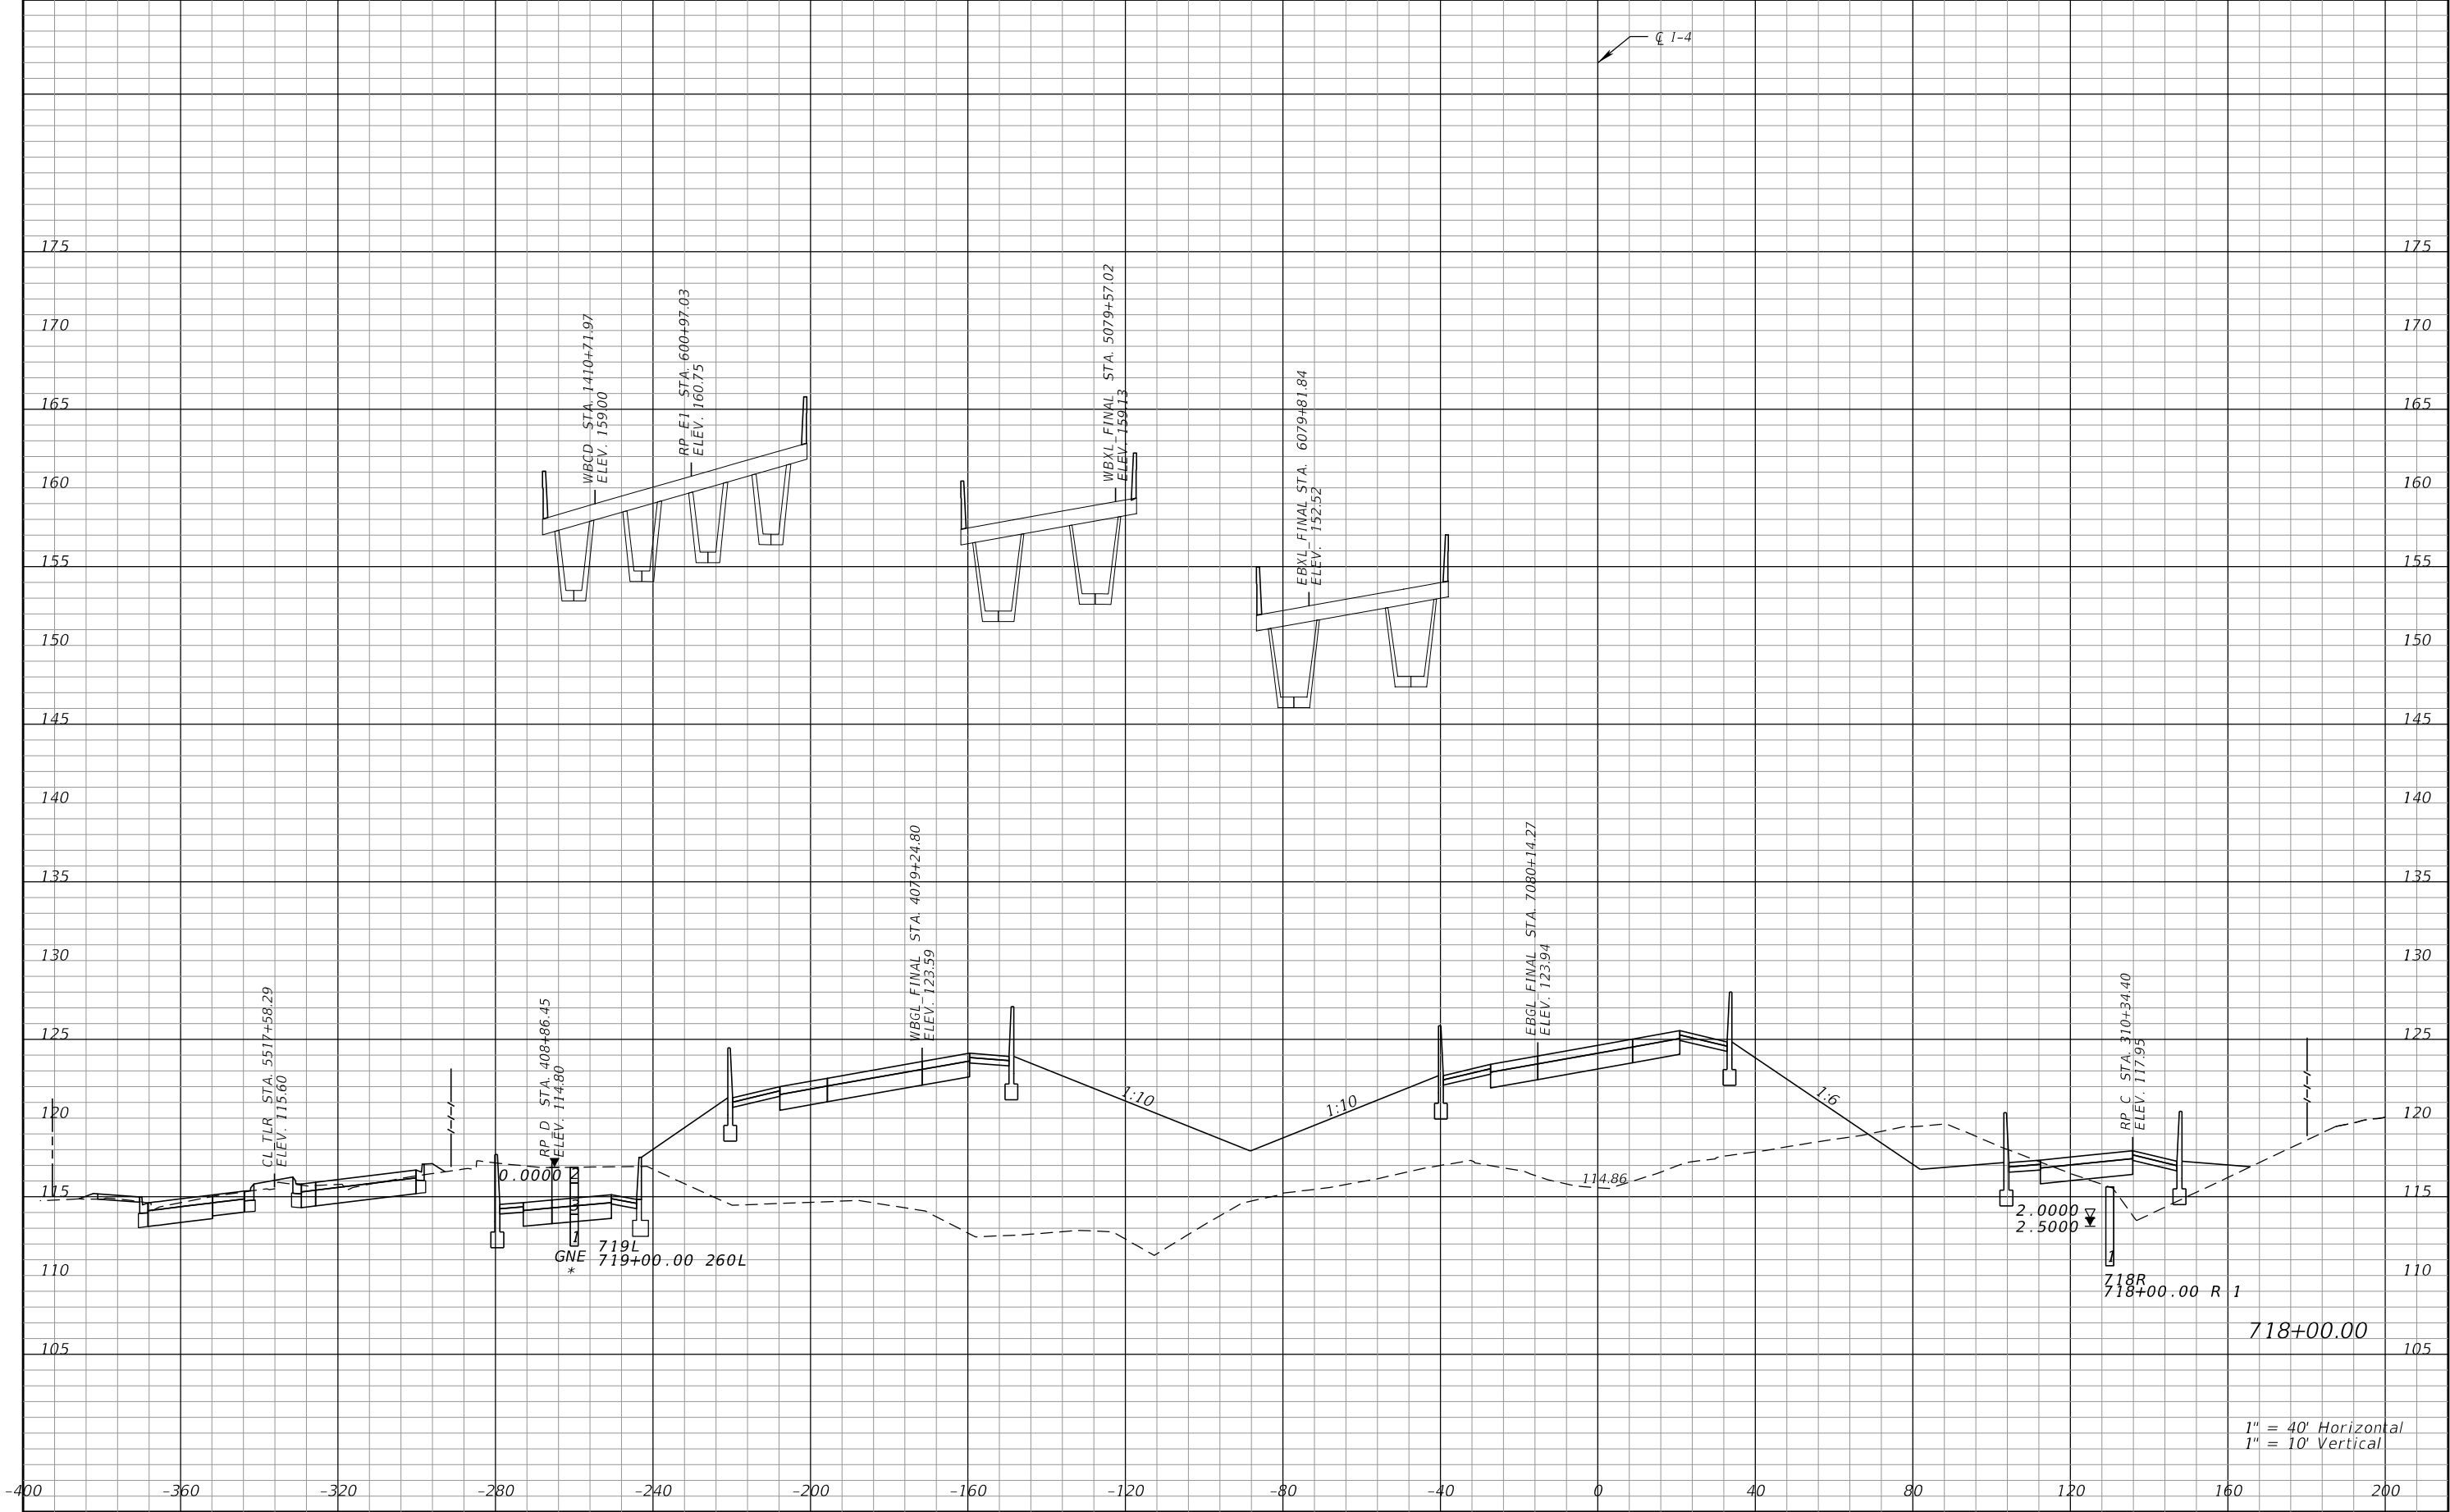


REVISIONS				Engineer of Record: Pierre Navaille P.E. License No. 46076 CH2M HILL 255 E. Robinson Street, Suite 505 Orlando, FL 32801 PH (407) 423-0030 Certificate of Authorization No. 000072	STATE OF FLORIDA DEPARTMENT OF TRANSPORTATION			CROSS SECTIONS SR 400 (I-4)	SHEET NO. 326
DATE	DESCRIPTION	DATE	DESCRIPTION		ROAD NO.	COUNTY	FINANCIAL PROJECT ID		
					SR 400	ORANGE	242484-7-32-01		

THE OFFICIAL RECORD OF THIS SHEET IS THE ELECTRONIC FILE DIGITALLY SIGNED AND SEALED UNDER RULE 61G15-23.004, F.A.C.

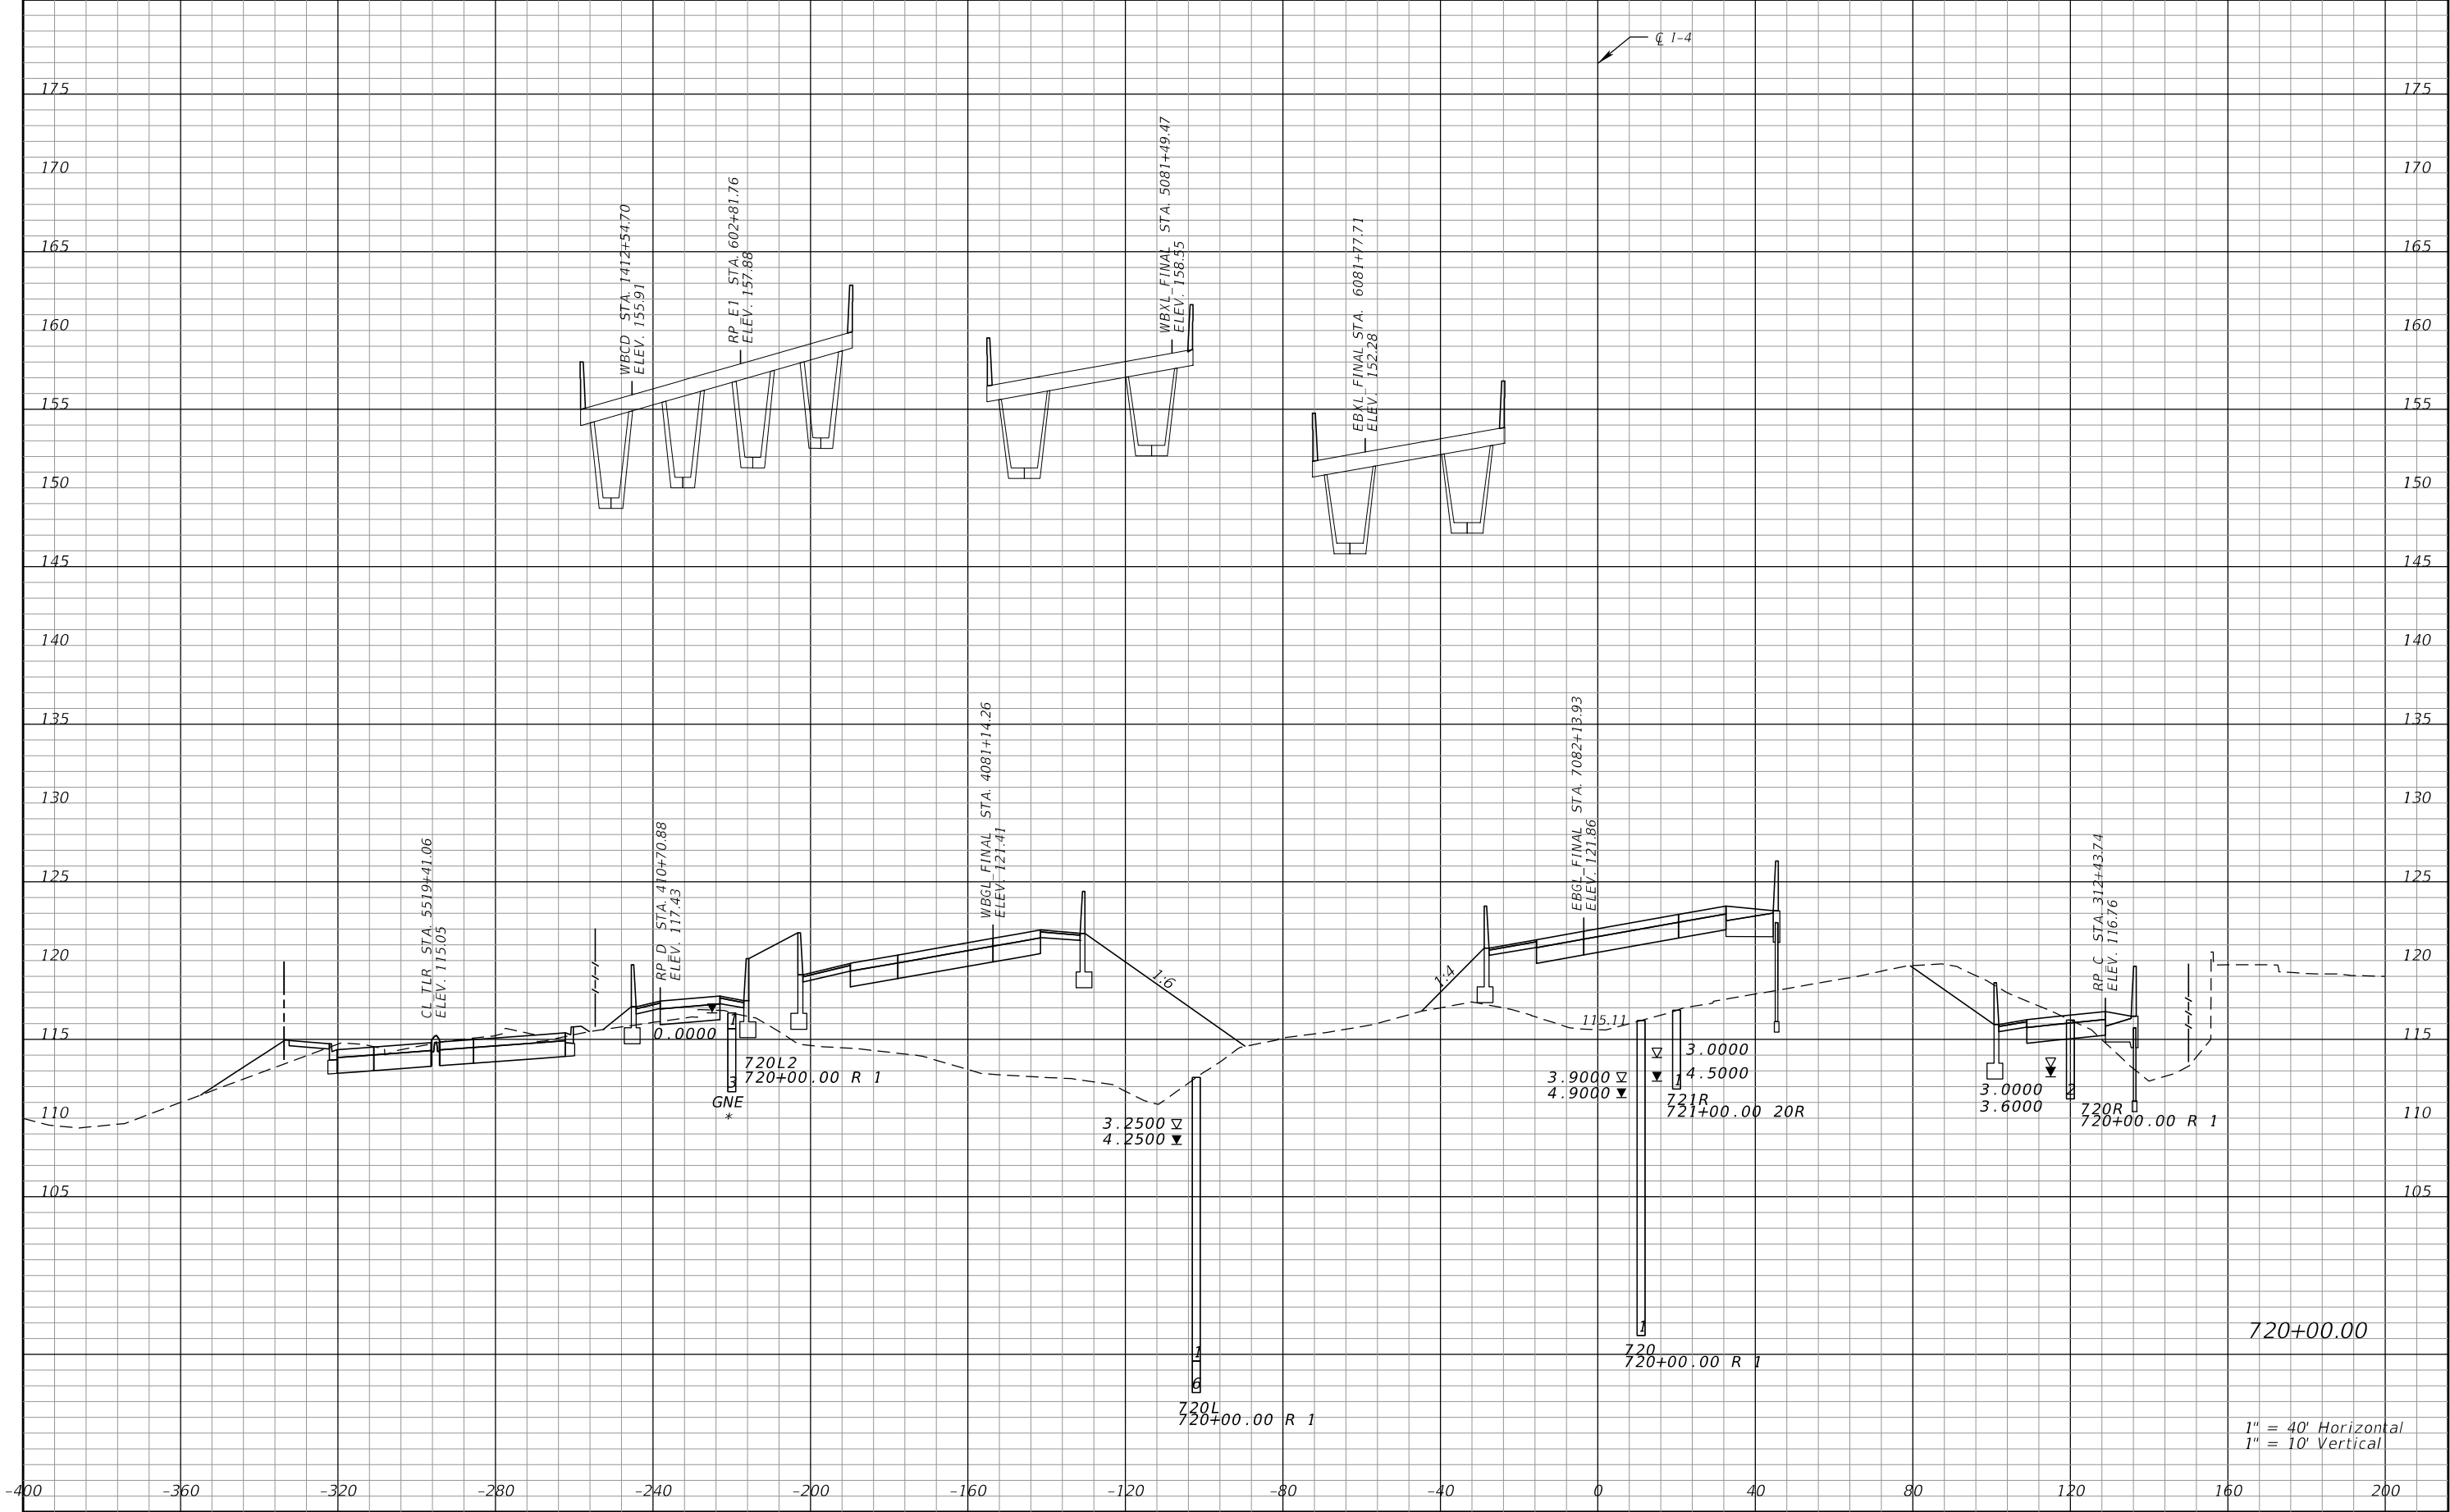

REVISIONS				Engineer of Record: Pierre Navaille P.E. License No. 46076 CH2M HILL 255 E. Robinson Street, Suite 505 Orlando, FL 32801 PH (407) 423-0030 Certificate of Authorization No. 000072	STATE OF FLORIDA DEPARTMENT OF TRANSPORTATION			CROSS SECTIONS SR 400 (I-4)		SHEET NO. 327
DATE	DESCRIPTION	DATE	DESCRIPTION		ROAD NO.	COUNTY	FINANCIAL PROJECT ID			
					SR 400	ORANGE	242484-7-32-01			


THE OFFICIAL RECORD OF THIS SHEET IS THE ELECTRONIC FILE DIGITALLY SIGNED AND SEALED UNDER RULE 61G15-23.004, F.A.C.

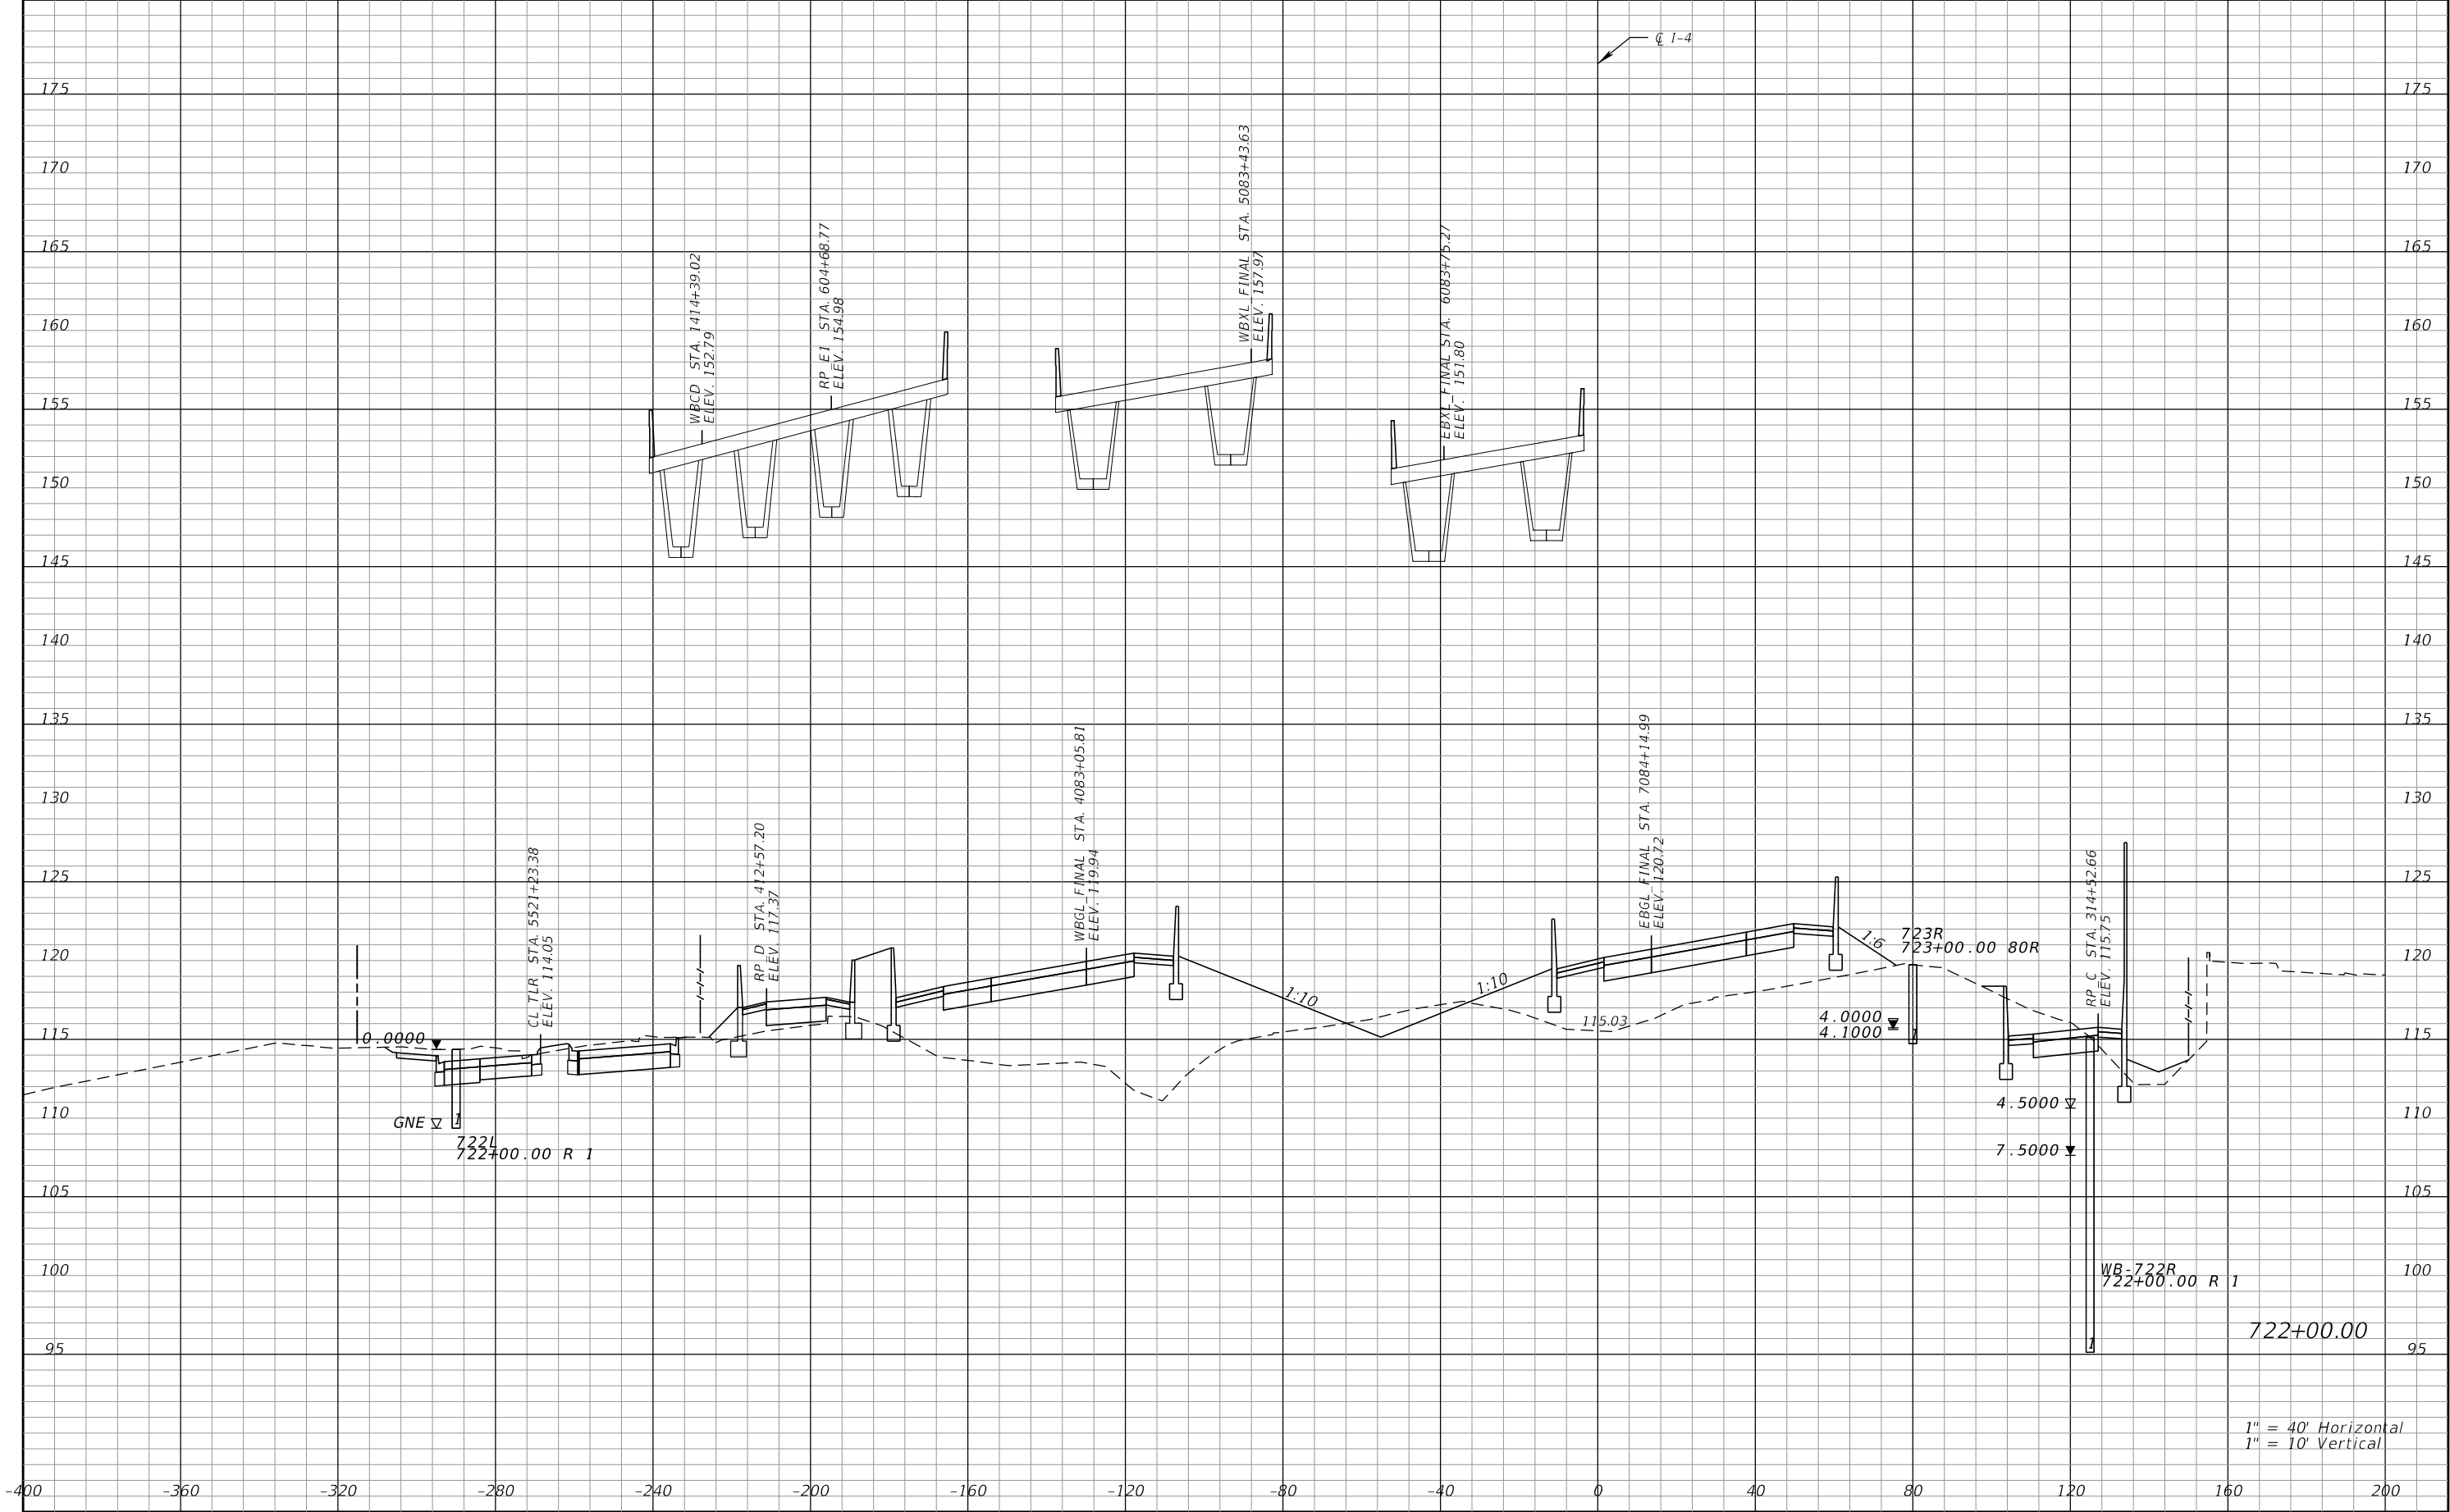

1" = 40' Horizontal
1" = 10' Vertical

REVISIONS				Engineer of Record: Pierre Navaille P.E. License No. 46076 CH2M HILL 255 E. Robinson Street, Suite 505 Orlando, FL 32801 PH (407) 423-0030 Certificate of Authorization No. 000072	STATE OF FLORIDA DEPARTMENT OF TRANSPORTATION			CROSS SECTIONS SR 400 (I-4)	SHEET NO. 328
DATE	DESCRIPTION	DATE	DESCRIPTION		ROAD NO.	COUNTY	FINANCIAL PROJECT ID		
					SR 400	ORANGE	242484-7-32-01		


THE OFFICIAL RECORD OF THIS SHEET IS THE ELECTRONIC FILE DIGITALLY SIGNED AND SEALED UNDER RULE 61G15-23.004, F.A.C.

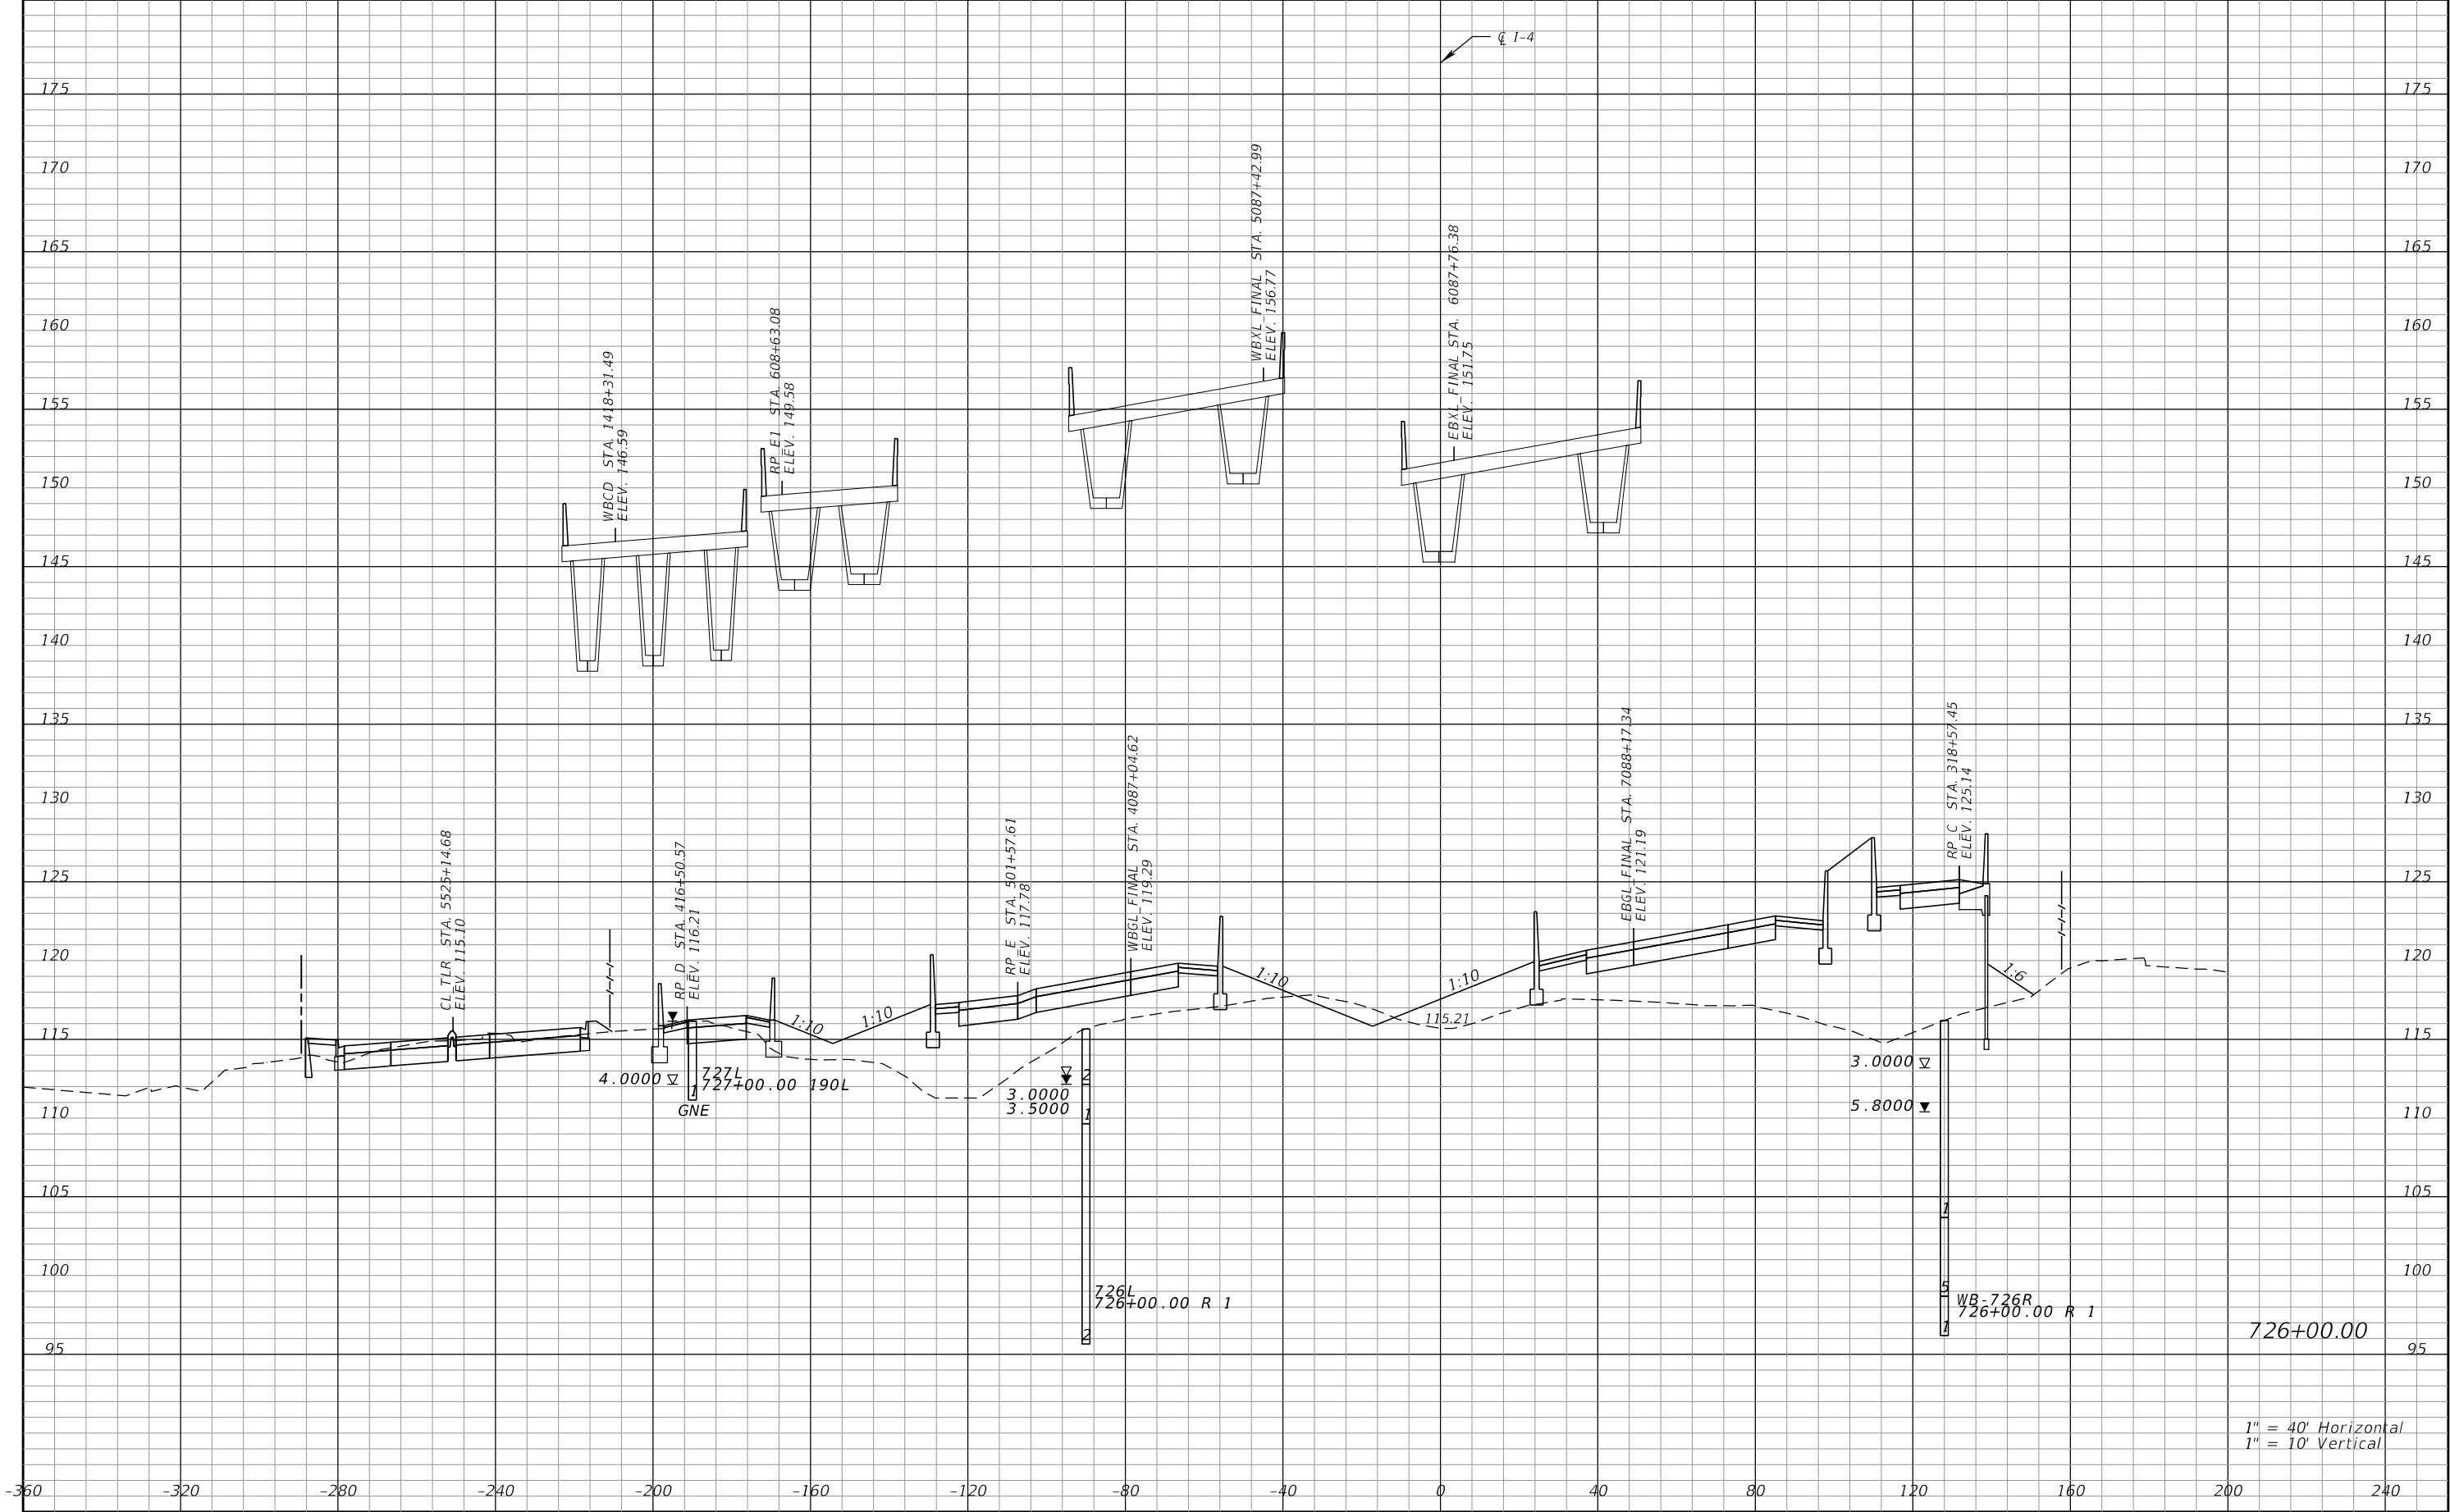

1" = 40' Horizontal
1" = 10' Vertical


REVISIONS				Engineer of Record: Pierre Navaille P.E. License No. 46076 CH2M HILL 255 E. Robinson Street, Suite 505 Orlando, FL 32801 PH (407) 423-0030 Certificate of Authorization No. 000072	STATE OF FLORIDA DEPARTMENT OF TRANSPORTATION			CROSS SECTIONS SR 400 (I-4)	SHEET NO. 330
DATE	DESCRIPTION	DATE	DESCRIPTION		ROAD NO.	COUNTY	FINANCIAL PROJECT ID		
					SR 400	ORANGE	242484-7-32-01		

THE OFFICIAL RECORD OF THIS SHEET IS THE ELECTRONIC FILE DIGITALLY SIGNED AND SEALED UNDER RULE 61G15-23.004, F.A.C.

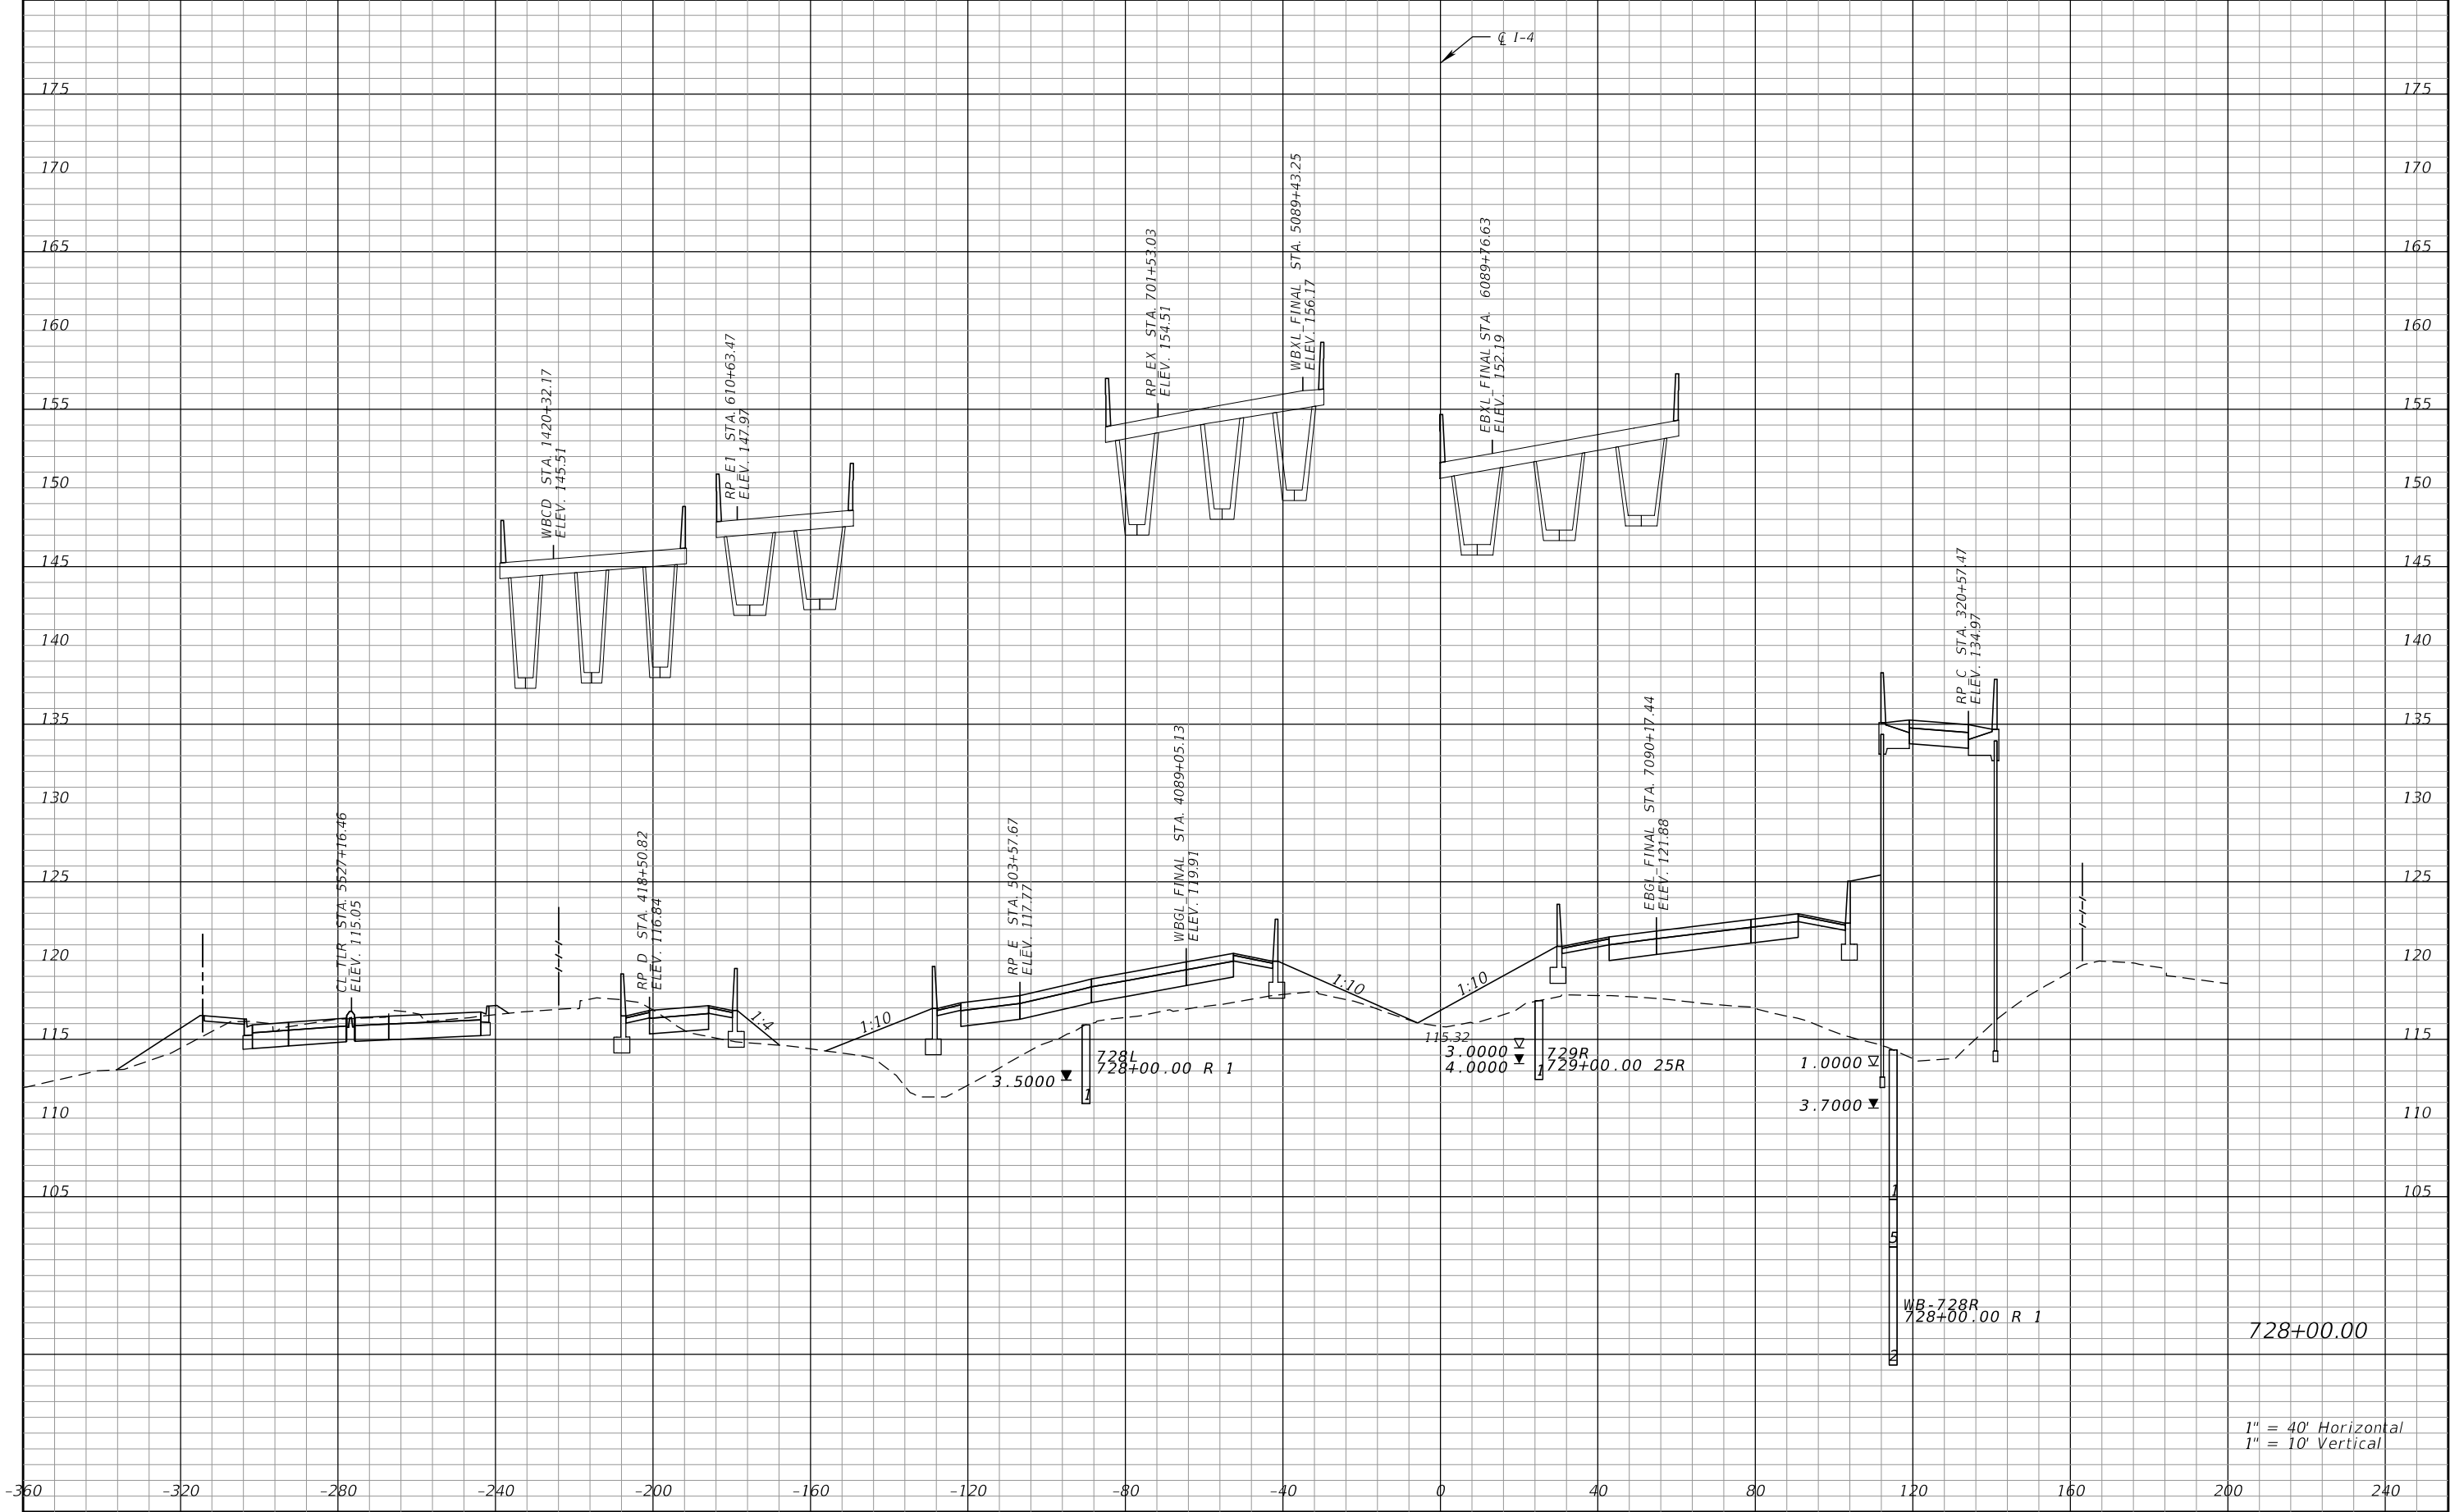


REVISIONS				Engineer of Record: Pierre Navaille P.E. License No. 46076 CH2M HILL 255 E. Robinson Street, Suite 505 Orlando, FL 32801 PH (407) 423-0030 Certificate of Authorization No. 000072	STATE OF FLORIDA DEPARTMENT OF TRANSPORTATION			CROSS SECTIONS SR 400 (I-4)	SHEET NO. 331
DATE	DESCRIPTION	DATE	DESCRIPTION		ROAD NO.	COUNTY	FINANCIAL PROJECT ID		
					SR 400	ORANGE	242484-7-32-01		

THE OFFICIAL RECORD OF THIS SHEET IS THE ELECTRONIC FILE DIGITALLY SIGNED AND SEALED UNDER RULE 61G15-23.004, F.A.C.

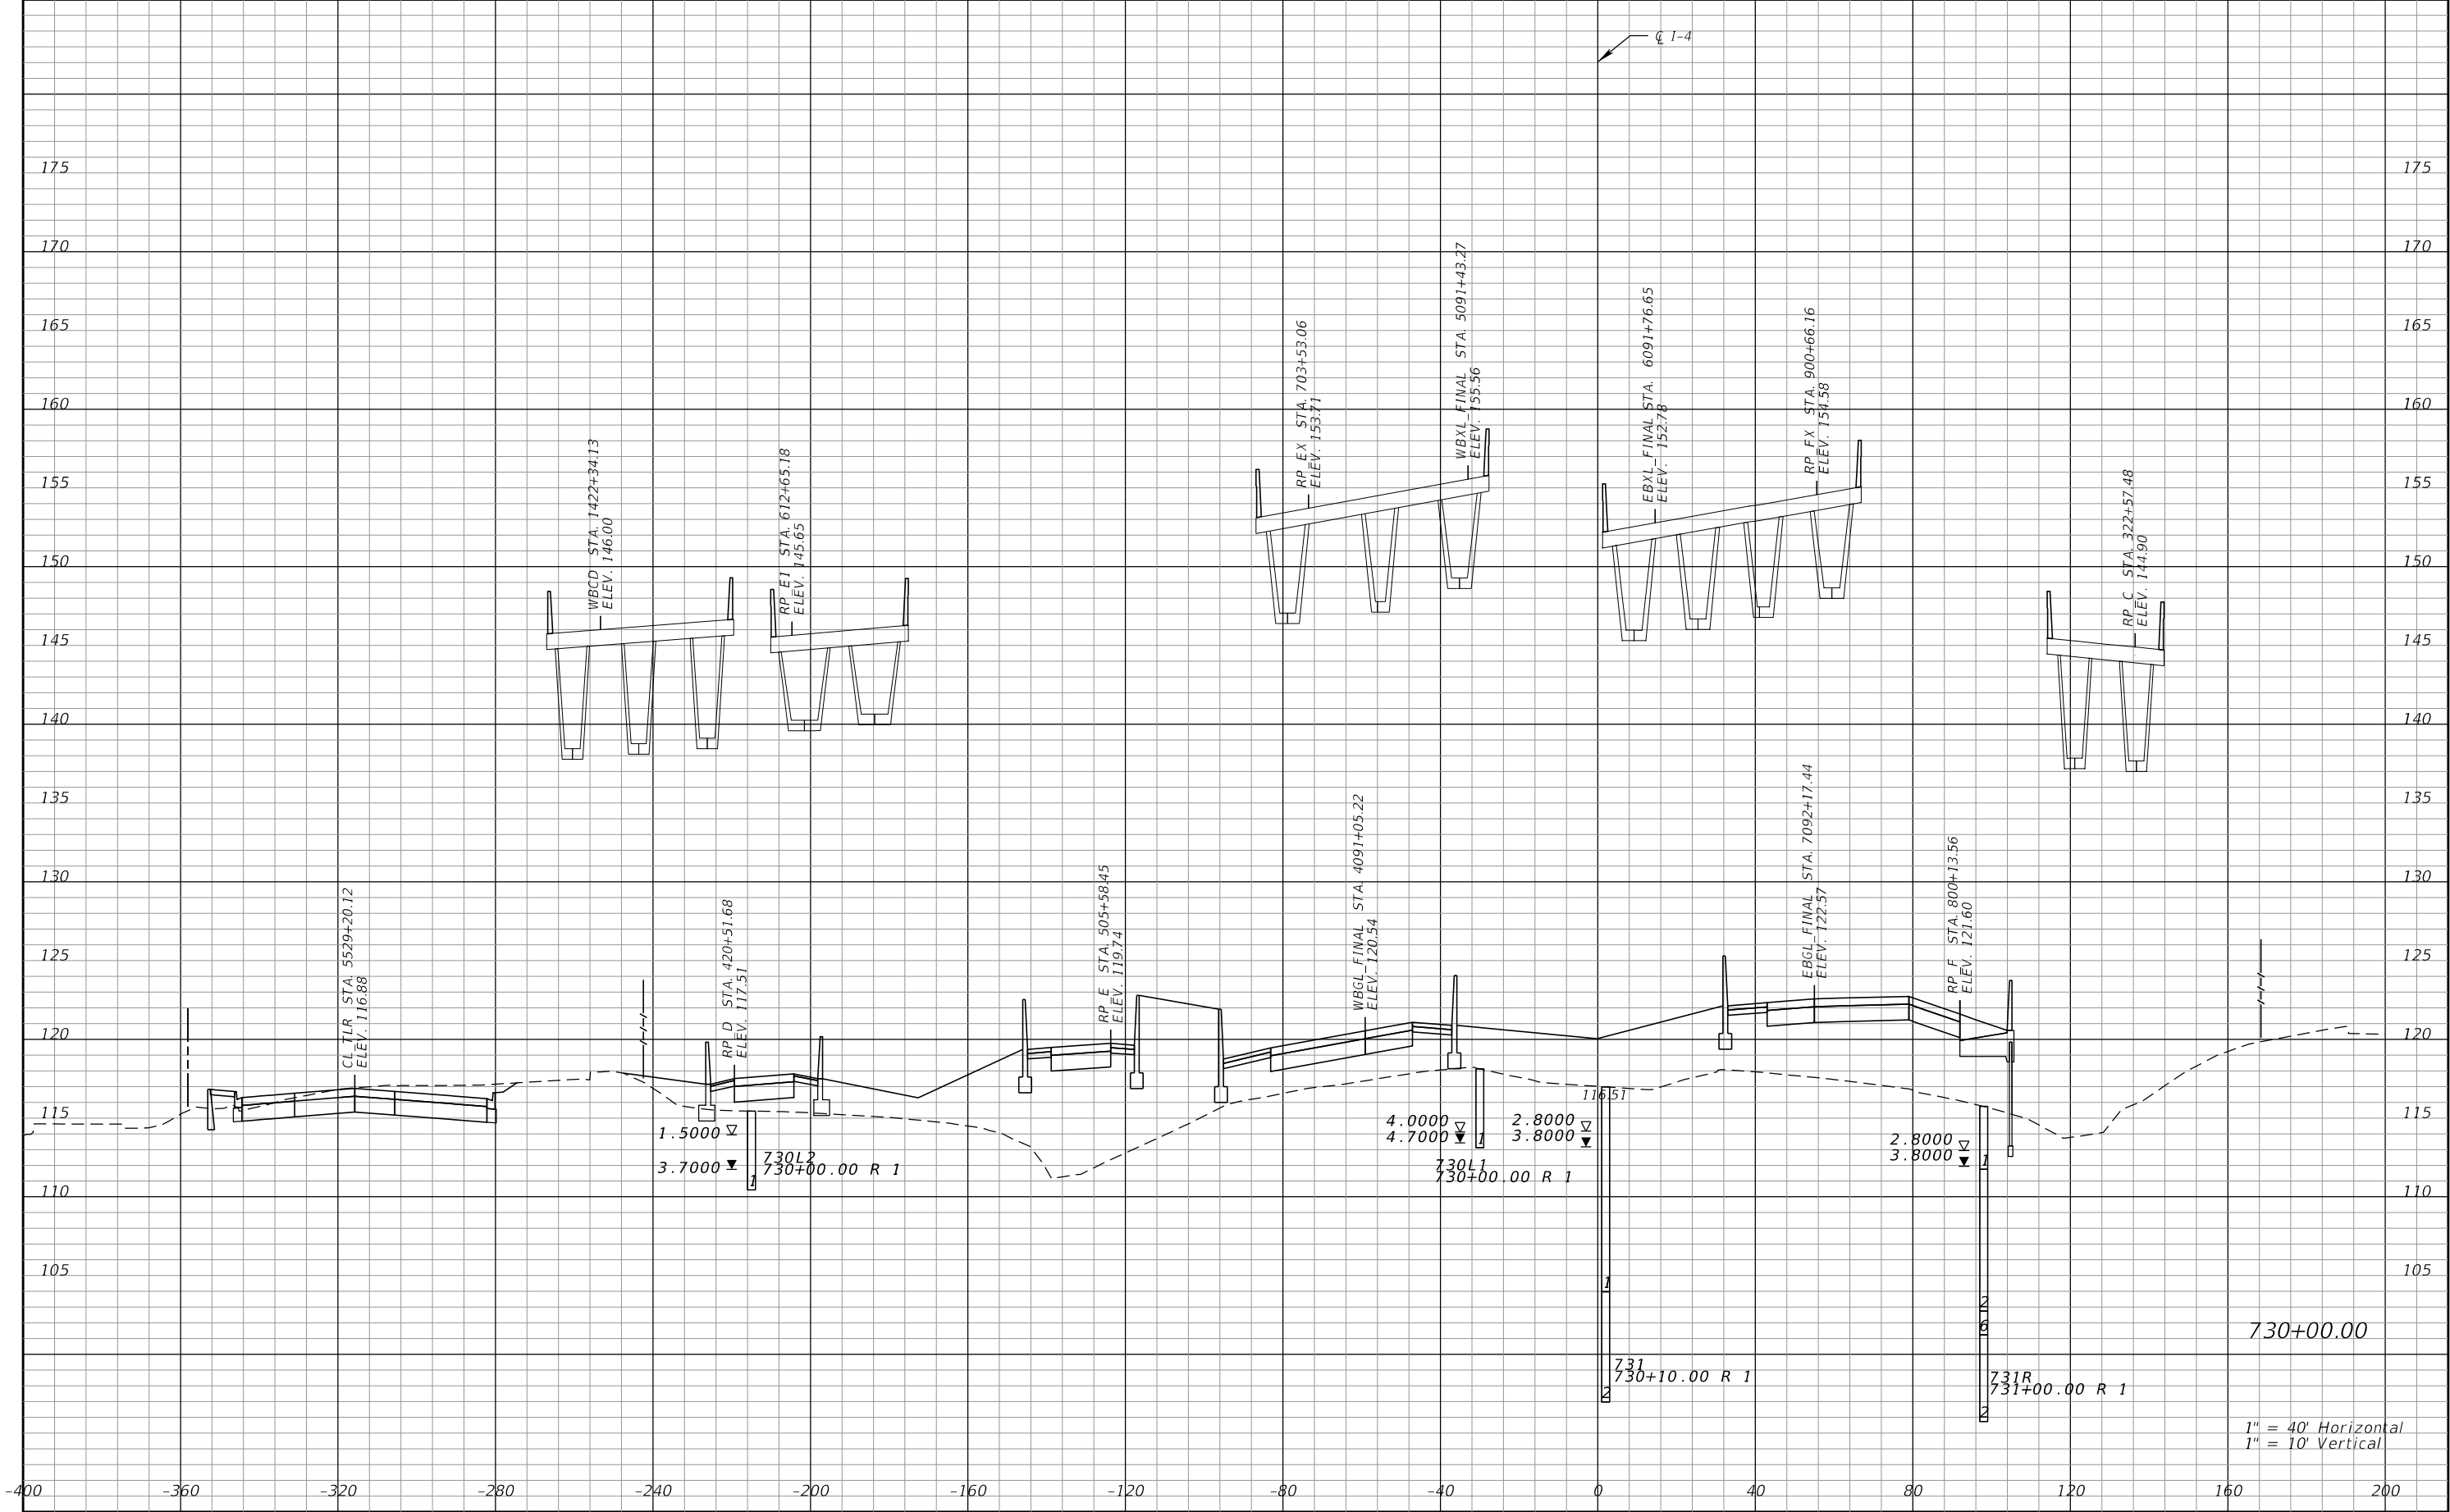


REVISIONS				Engineer of Record: Pierre Navaille P.E. License No. 46076 CH2M HILL 255 E. Robinson Street, Suite 505 Orlando, FL 32801 PH (407) 423-0030 Certificate of Authorization No. 000072	STATE OF FLORIDA DEPARTMENT OF TRANSPORTATION			CROSS SECTIONS SR 400 (I-4)	SHEET NO. 332
DATE	DESCRIPTION	DATE	DESCRIPTION		ROAD NO.	COUNTY	FINANCIAL PROJECT ID		
					SR 400	ORANGE	242484-7-32-01		

THE OFFICIAL RECORD OF THIS SHEET IS THE ELECTRONIC FILE DIGITALLY SIGNED AND SEALED UNDER RULE 61G15-23.004, F.A.C.

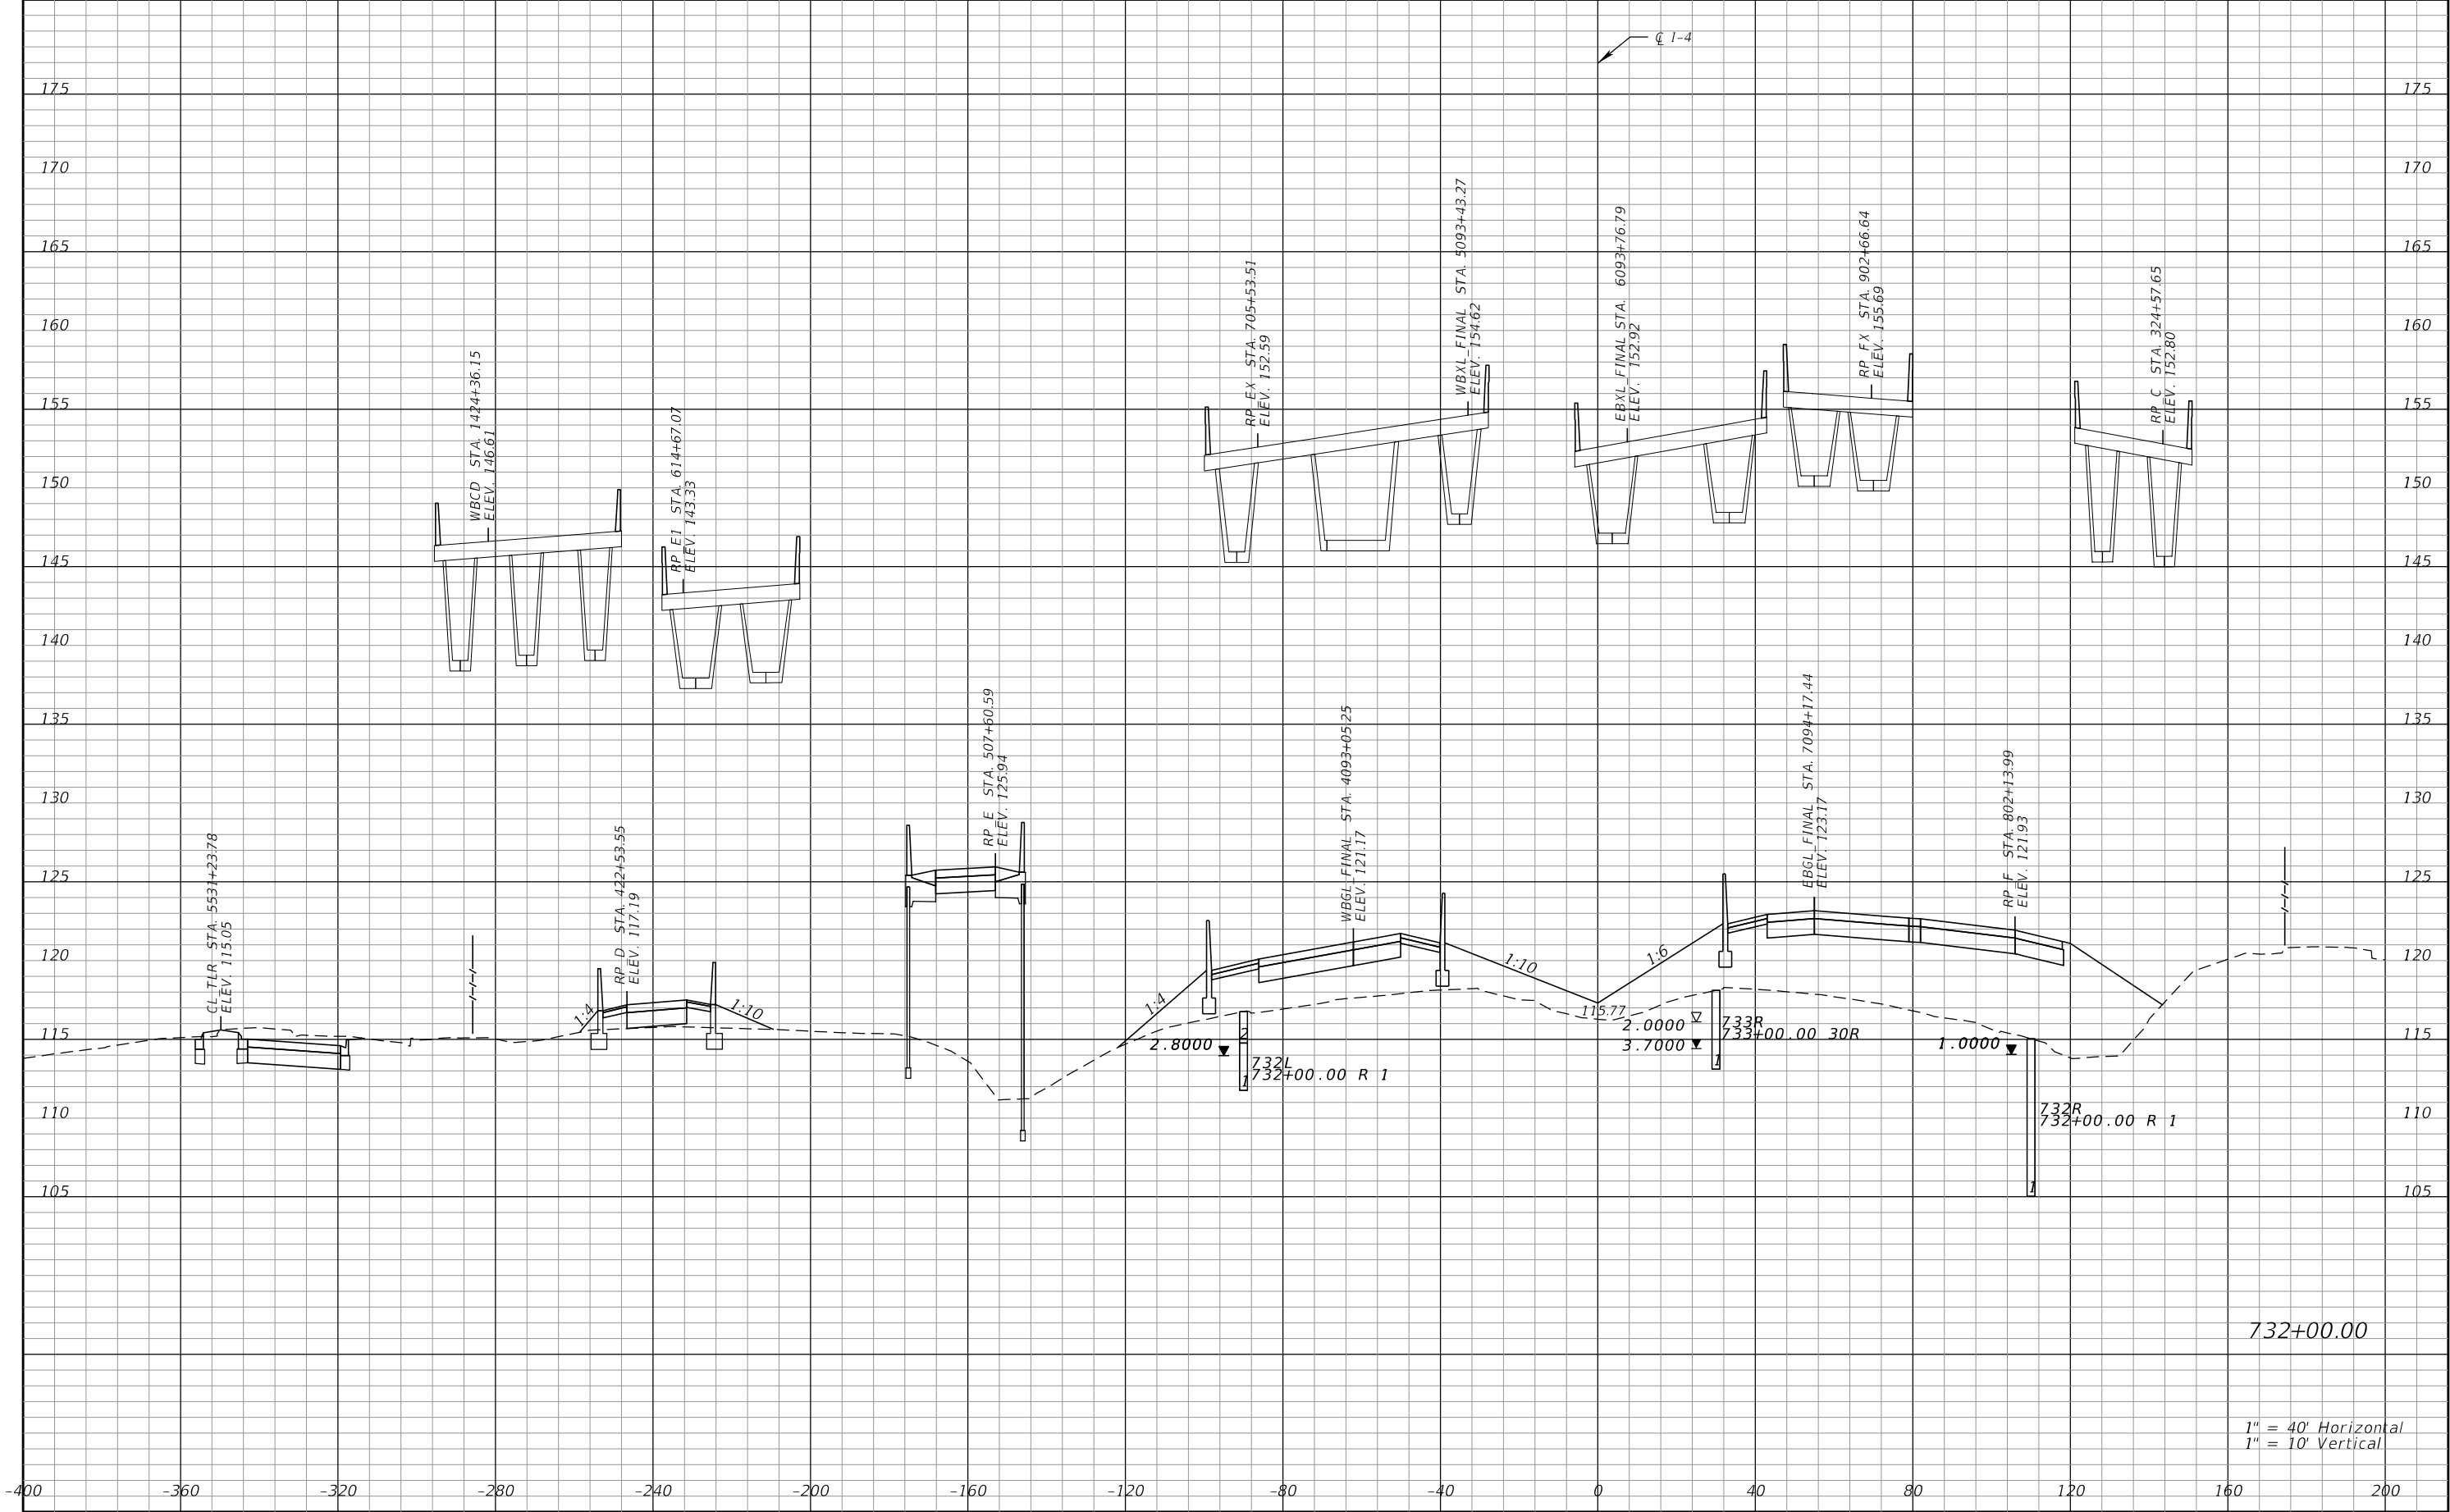


REVISIONS				Engineer of Record: Pierre Navaille P.E. License No. 46076 CH2M HILL 255 E. Robinson Street, Suite 505 Orlando, FL 32801 PH (407) 423-0030 Certificate of Authorization No. 000072	STATE OF FLORIDA DEPARTMENT OF TRANSPORTATION			CROSS SECTIONS SR 400 (I-4)	SHEET NO. 333
DATE	DESCRIPTION	DATE	DESCRIPTION		ROAD NO.	COUNTY	FINANCIAL PROJECT ID		
					SR 400	ORANGE	242484-7-32-01		

THE OFFICIAL RECORD OF THIS SHEET IS THE ELECTRONIC FILE DIGITALLY SIGNED AND SEALED UNDER RULE 61G15-23.004, F.A.C.

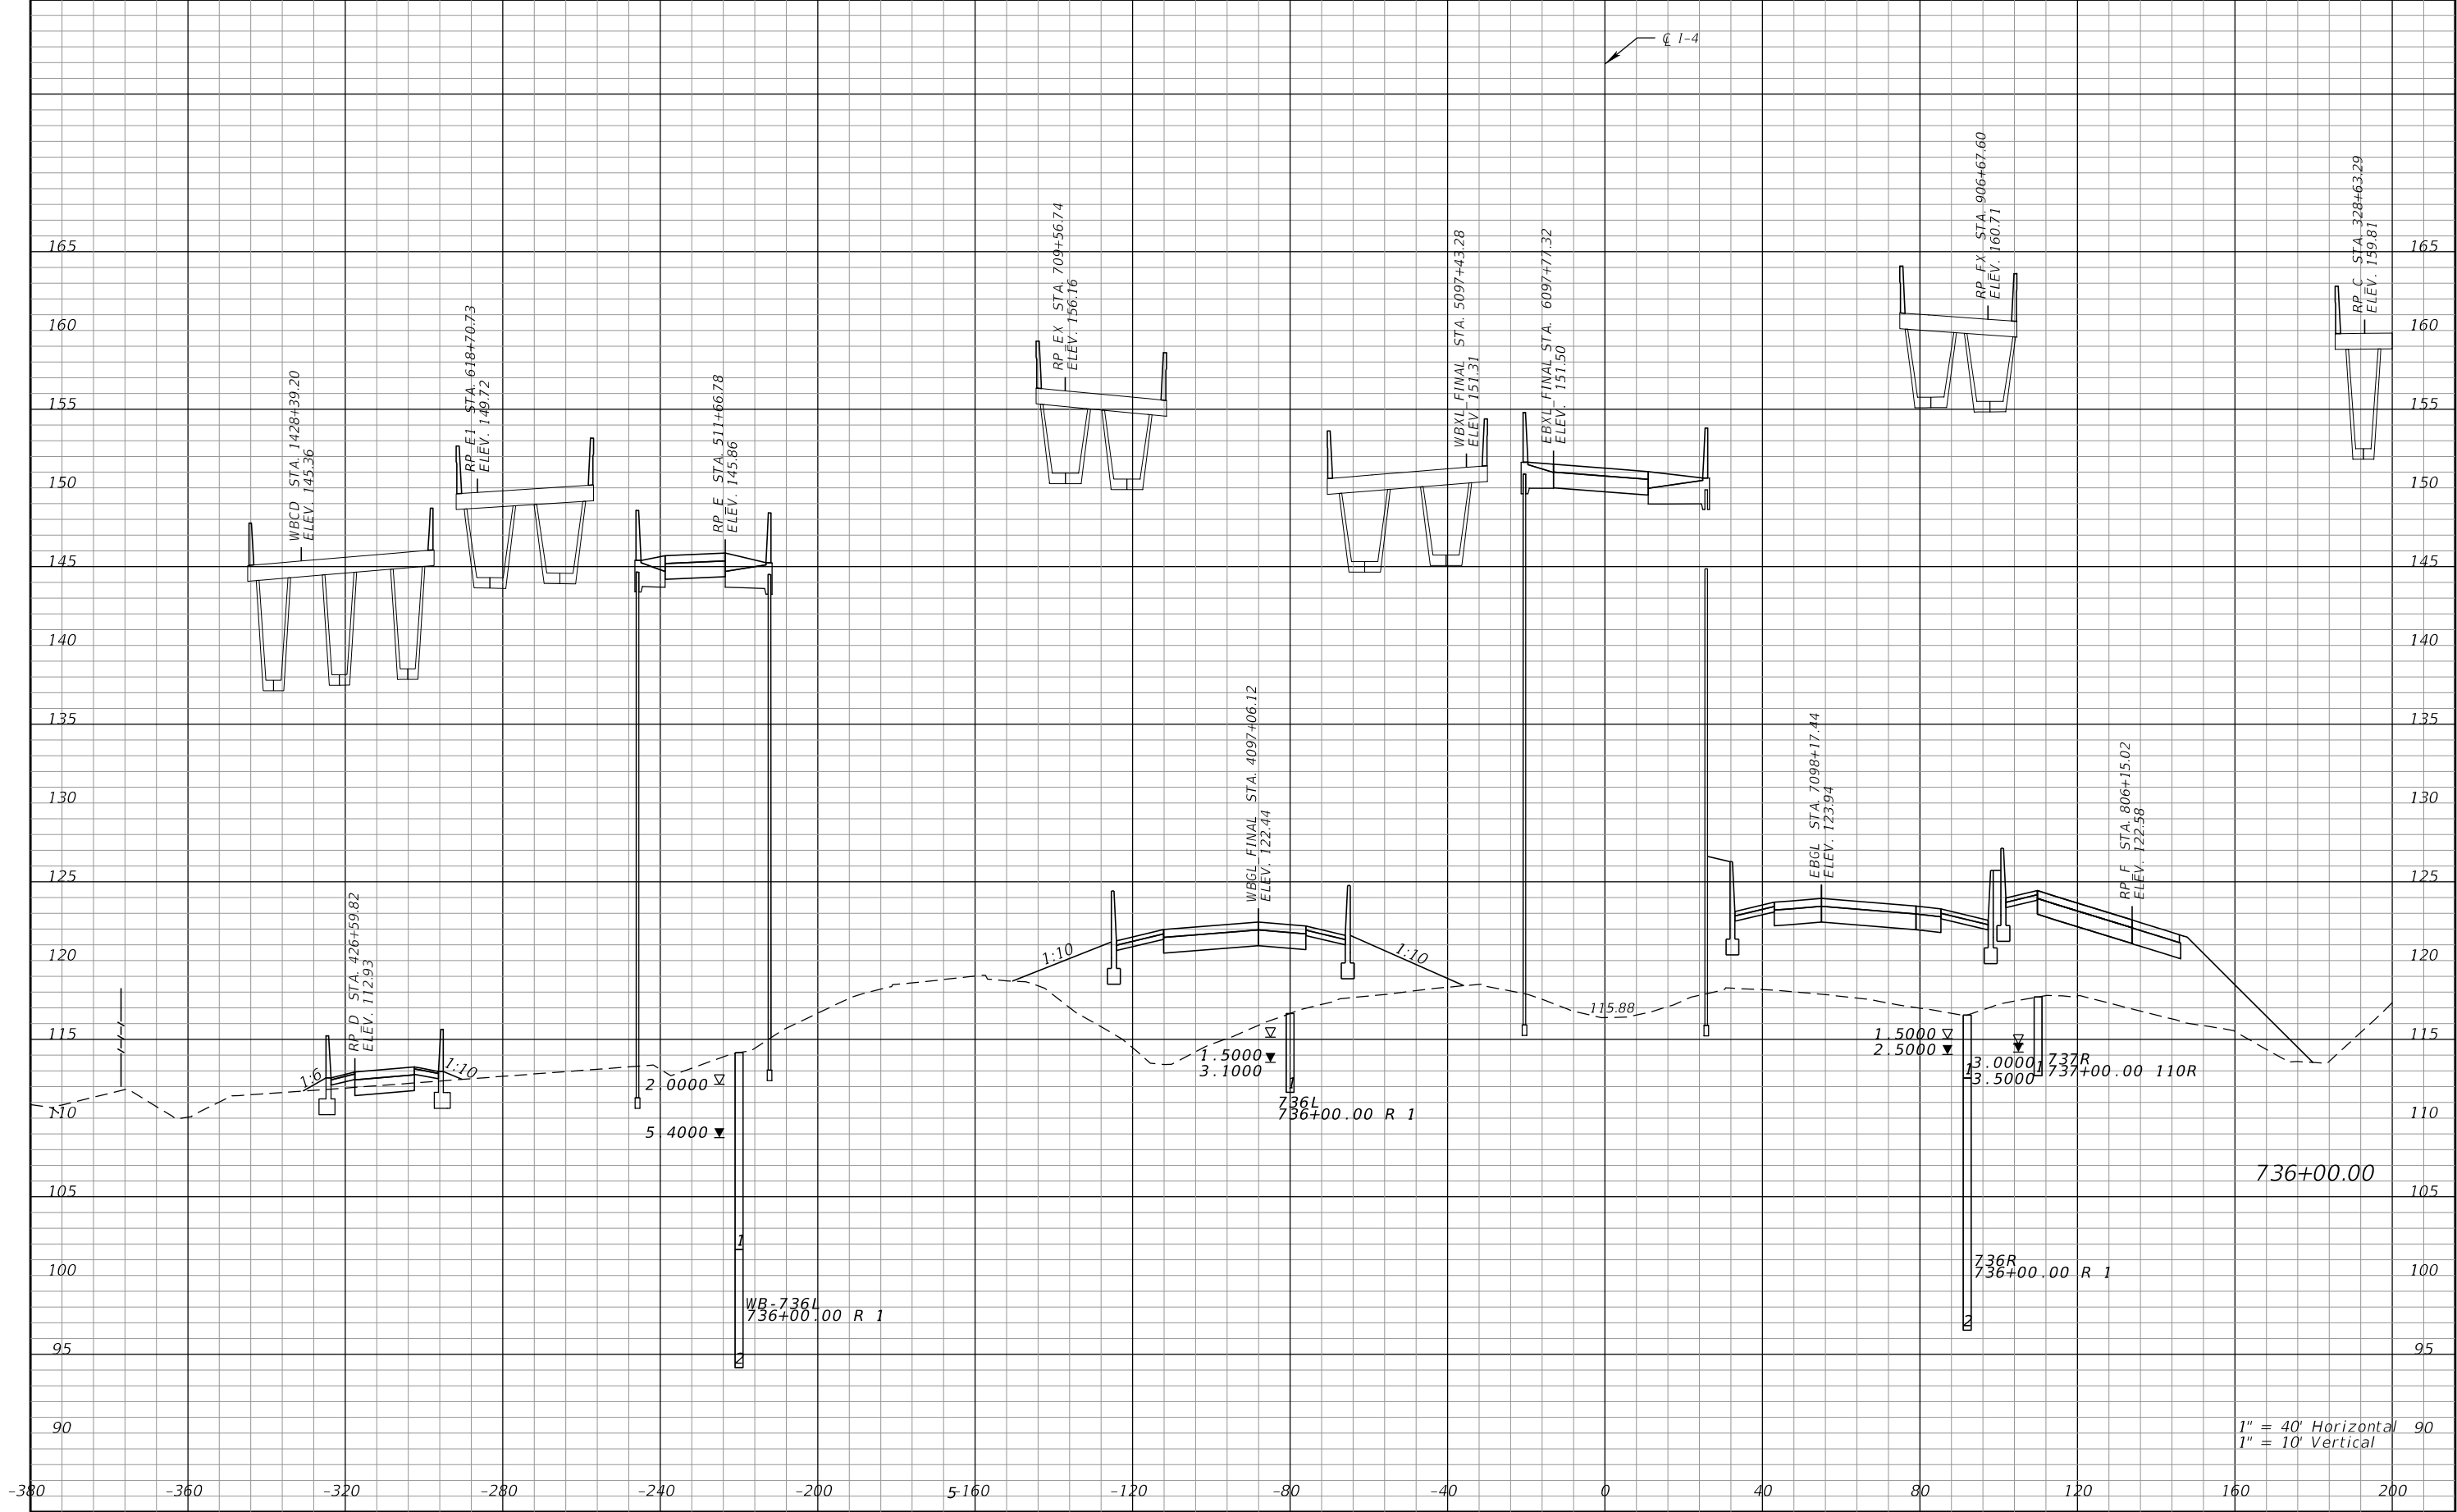


REVISIONS				Engineer of Record: Pierre Navaille P.E. License No. 46076 CH2M HILL 255 E. Robinson Street, Suite 505 Orlando, FL 32801 PH (407) 423-0030 Certificate of Authorization No. 000072	STATE OF FLORIDA DEPARTMENT OF TRANSPORTATION			CROSS SECTIONS SR 400 (I-4)	SHEET NO. 335
DATE	DESCRIPTION	DATE	DESCRIPTION		ROAD NO.	COUNTY	FINANCIAL PROJECT ID		
					SR 400	ORANGE	242484-7-32-01		

THE OFFICIAL RECORD OF THIS SHEET IS THE ELECTRONIC FILE DIGITALLY SIGNED AND SEALED UNDER RULE 61G15-23.004, F.A.C.

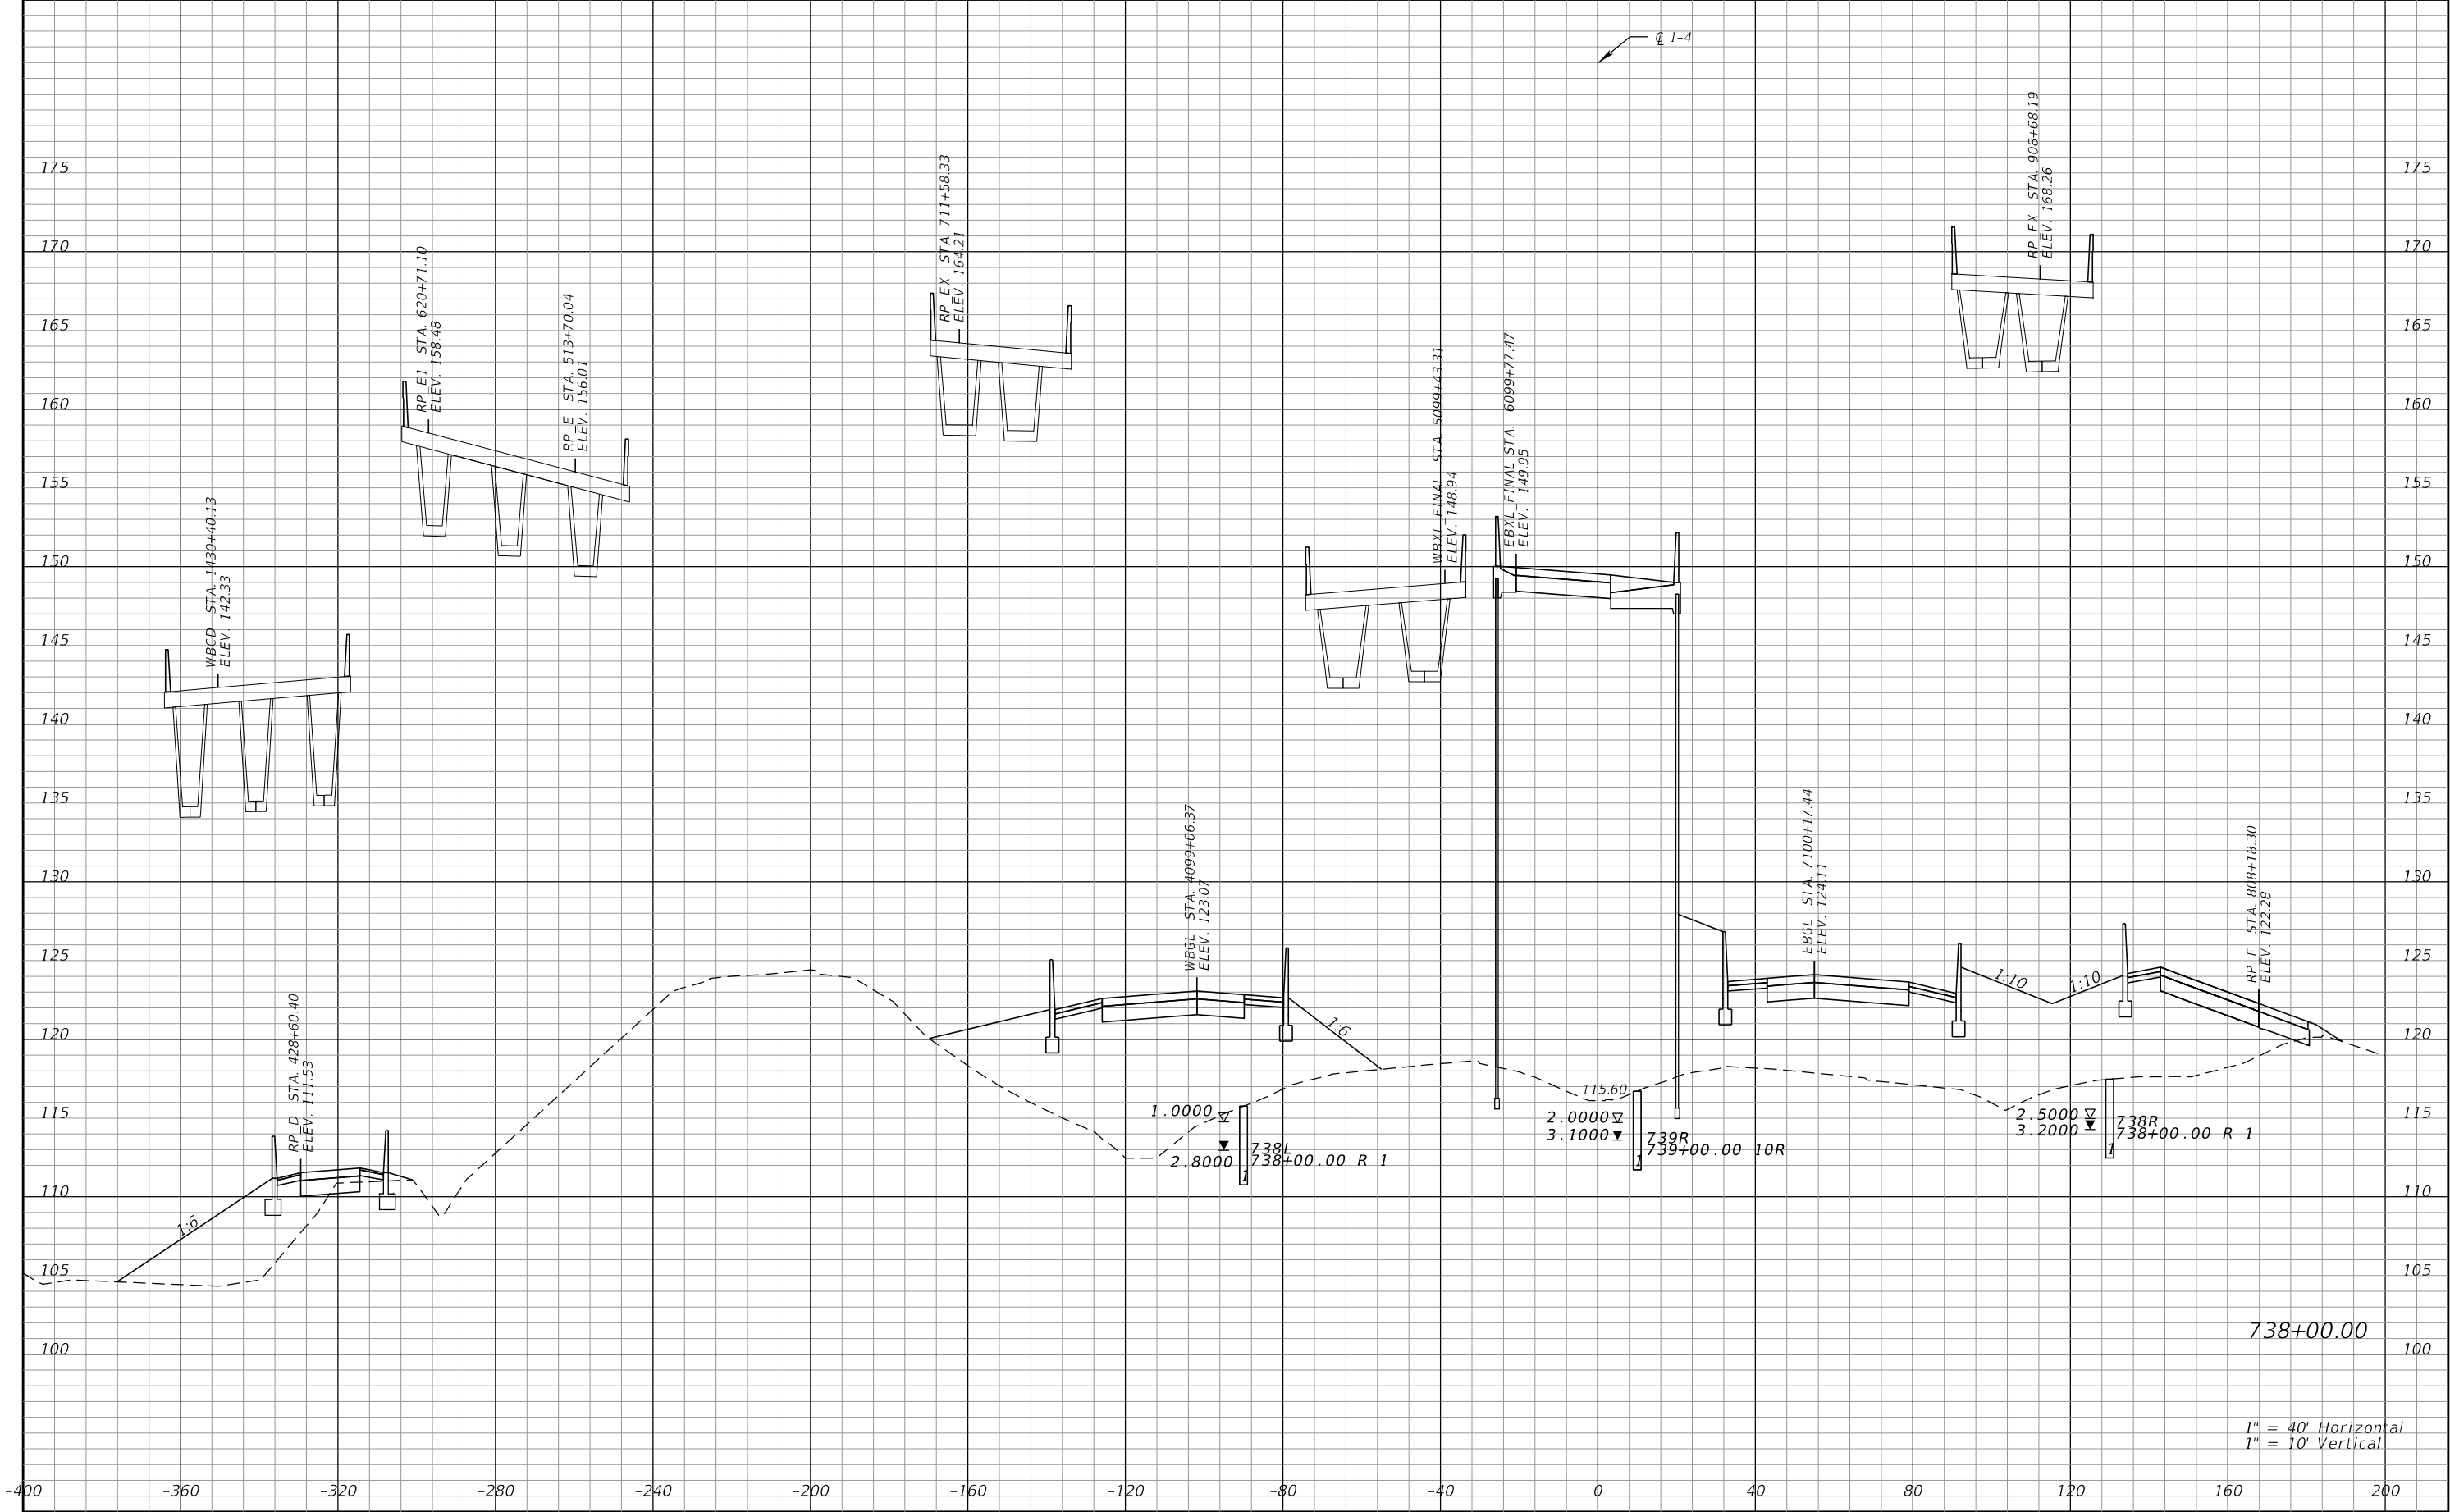


REVISIONS				Engineer of Record: Pierre Navaille P.E. License No. 46076 CH2M HILL 255 E. Robinson Street, Suite 505 Orlando, FL 32801 PH (407) 423-0030 Certificate of Authorization No. 000072	STATE OF FLORIDA DEPARTMENT OF TRANSPORTATION			CROSS SECTIONS SR 400 (I-4)	SHEET NO. 336
DATE	DESCRIPTION	DATE	DESCRIPTION		ROAD NO.	COUNTY	FINANCIAL PROJECT ID		
					SR 400	ORANGE	242484-7-32-01		

THE OFFICIAL RECORD OF THIS SHEET IS THE ELECTRONIC FILE DIGITALLY SIGNED AND SEALED UNDER RULE 61G15-23.004, F.A.C.

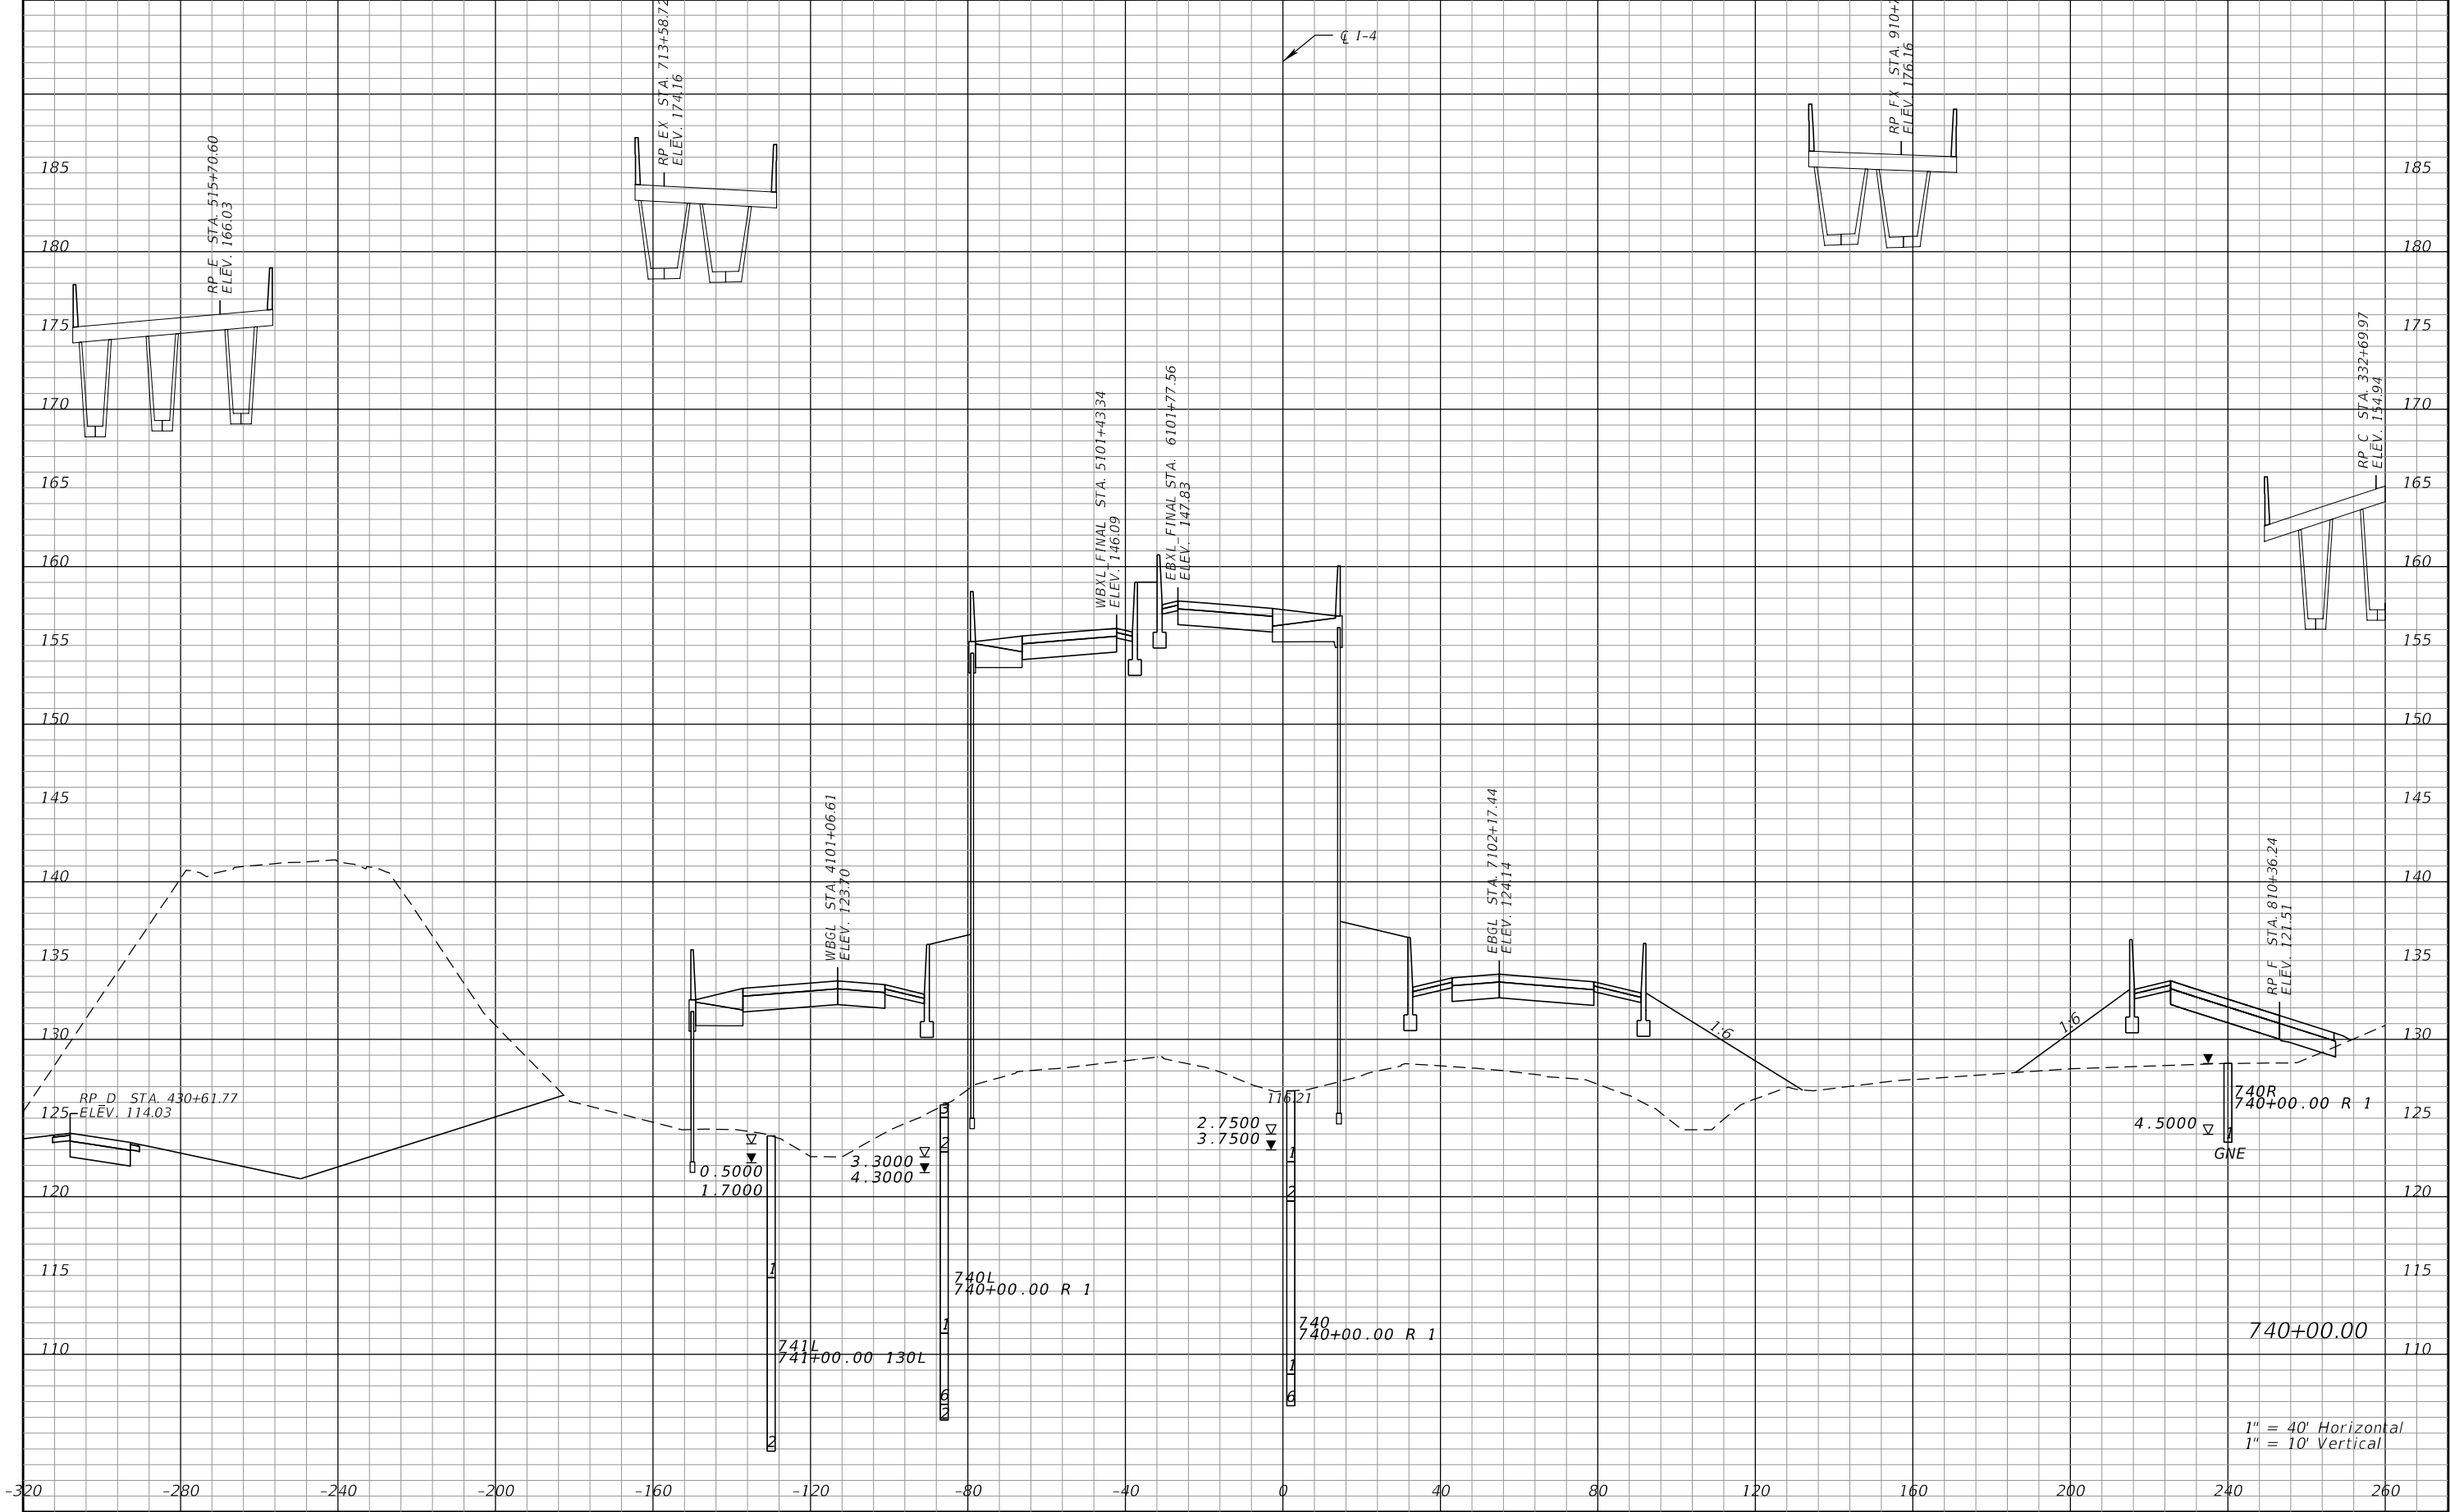


REVISIONS				Engineer of Record: Pierre Navaille P.E. License No. 46076 CH2M HILL 255 E. Robinson Street, Suite 505 Orlando, FL 32801 PH (407) 423-0030 Certificate of Authorization No. 000072	STATE OF FLORIDA DEPARTMENT OF TRANSPORTATION			CROSS SECTIONS SR 400 (I-4)	SHEET NO. 337
DATE	DESCRIPTION	DATE	DESCRIPTION		ROAD NO.	COUNTY	FINANCIAL PROJECT ID		
					SR 400	ORANGE	242484-7-32-01		

THE OFFICIAL RECORD OF THIS SHEET IS THE ELECTRONIC FILE DIGITALLY SIGNED AND SEALED UNDER RULE 61G15-23.004, F.A.C.

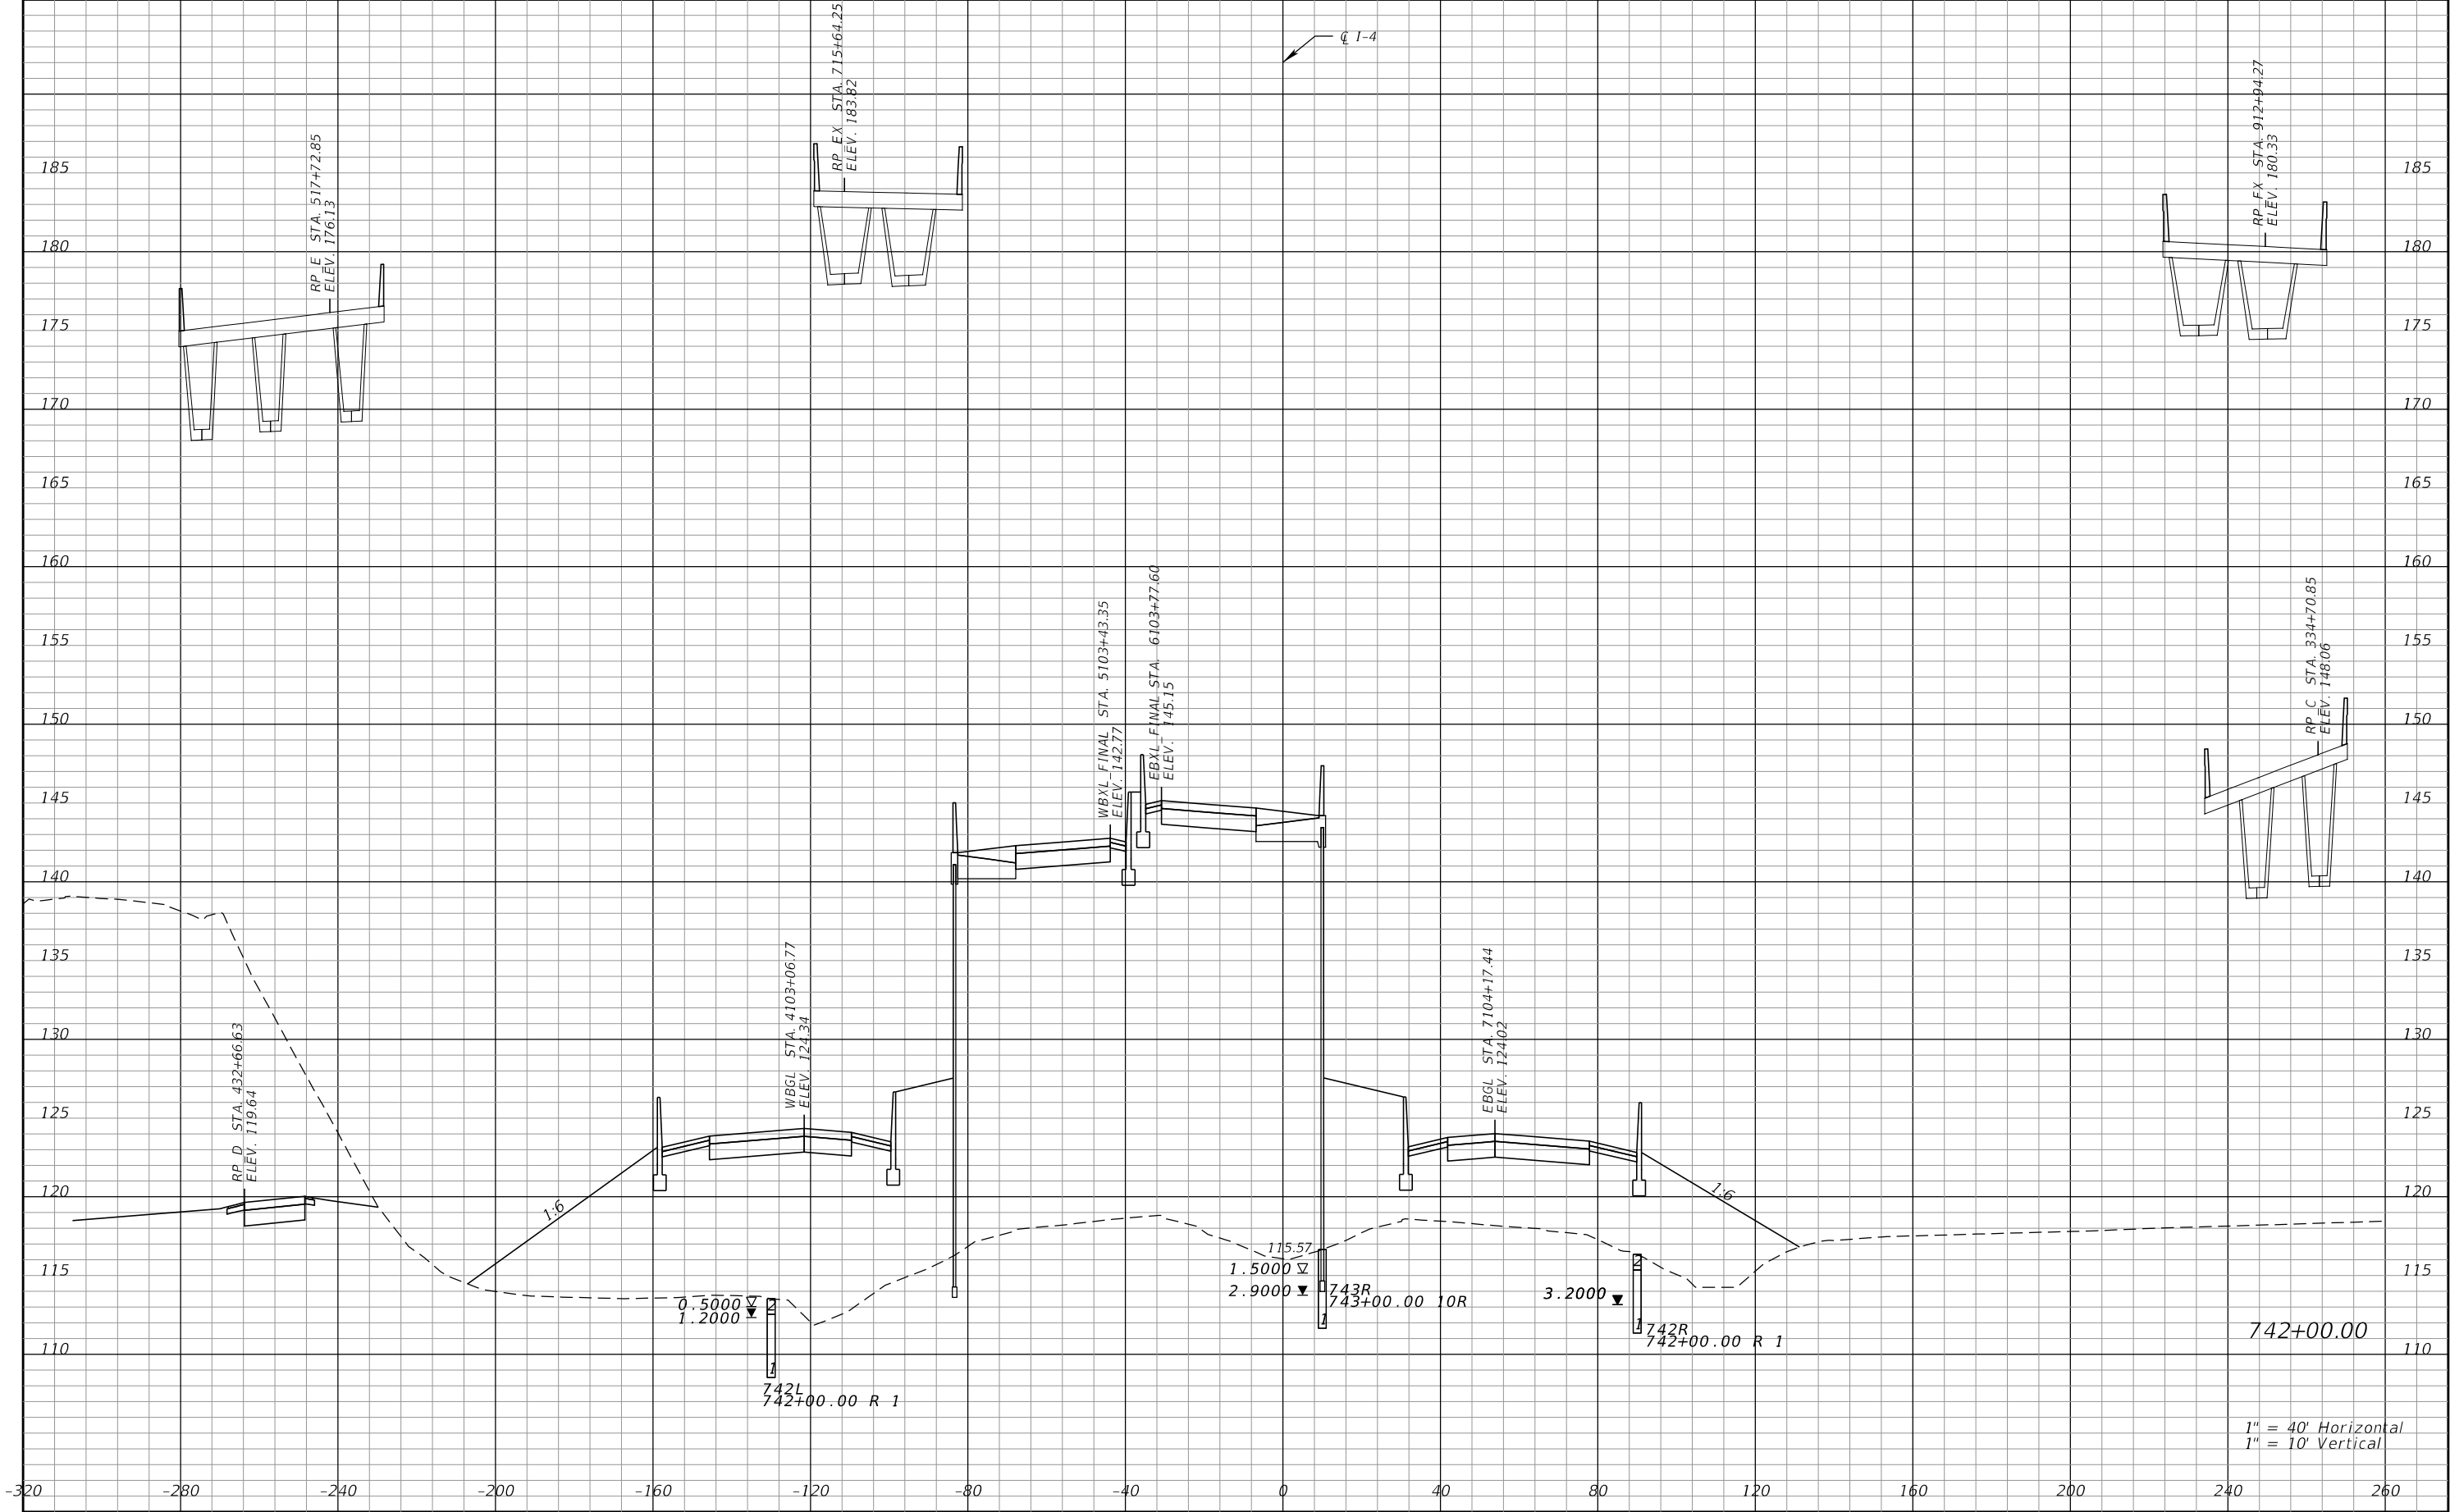


REVISIONS				Engineer of Record: Pierre Navaille P.E. License No. 46076 CH2M HILL 255 E. Robinson Street, Suite 505 Orlando, FL 32801 PH (407) 423-0030 Certificate of Authorization No. 000072	STATE OF FLORIDA DEPARTMENT OF TRANSPORTATION			CROSS SECTIONS SR 400 (I-4)	SHEET NO.
DATE	DESCRIPTION	DATE	DESCRIPTION		ROAD NO.	COUNTY	FINANCIAL PROJECT ID		338
					SR 400	ORANGE	242484-7-32-01		

THE OFFICIAL RECORD OF THIS SHEET IS THE ELECTRONIC FILE DIGITALLY SIGNED AND SEALED UNDER RULE 61G15-23.004, F.A.C.

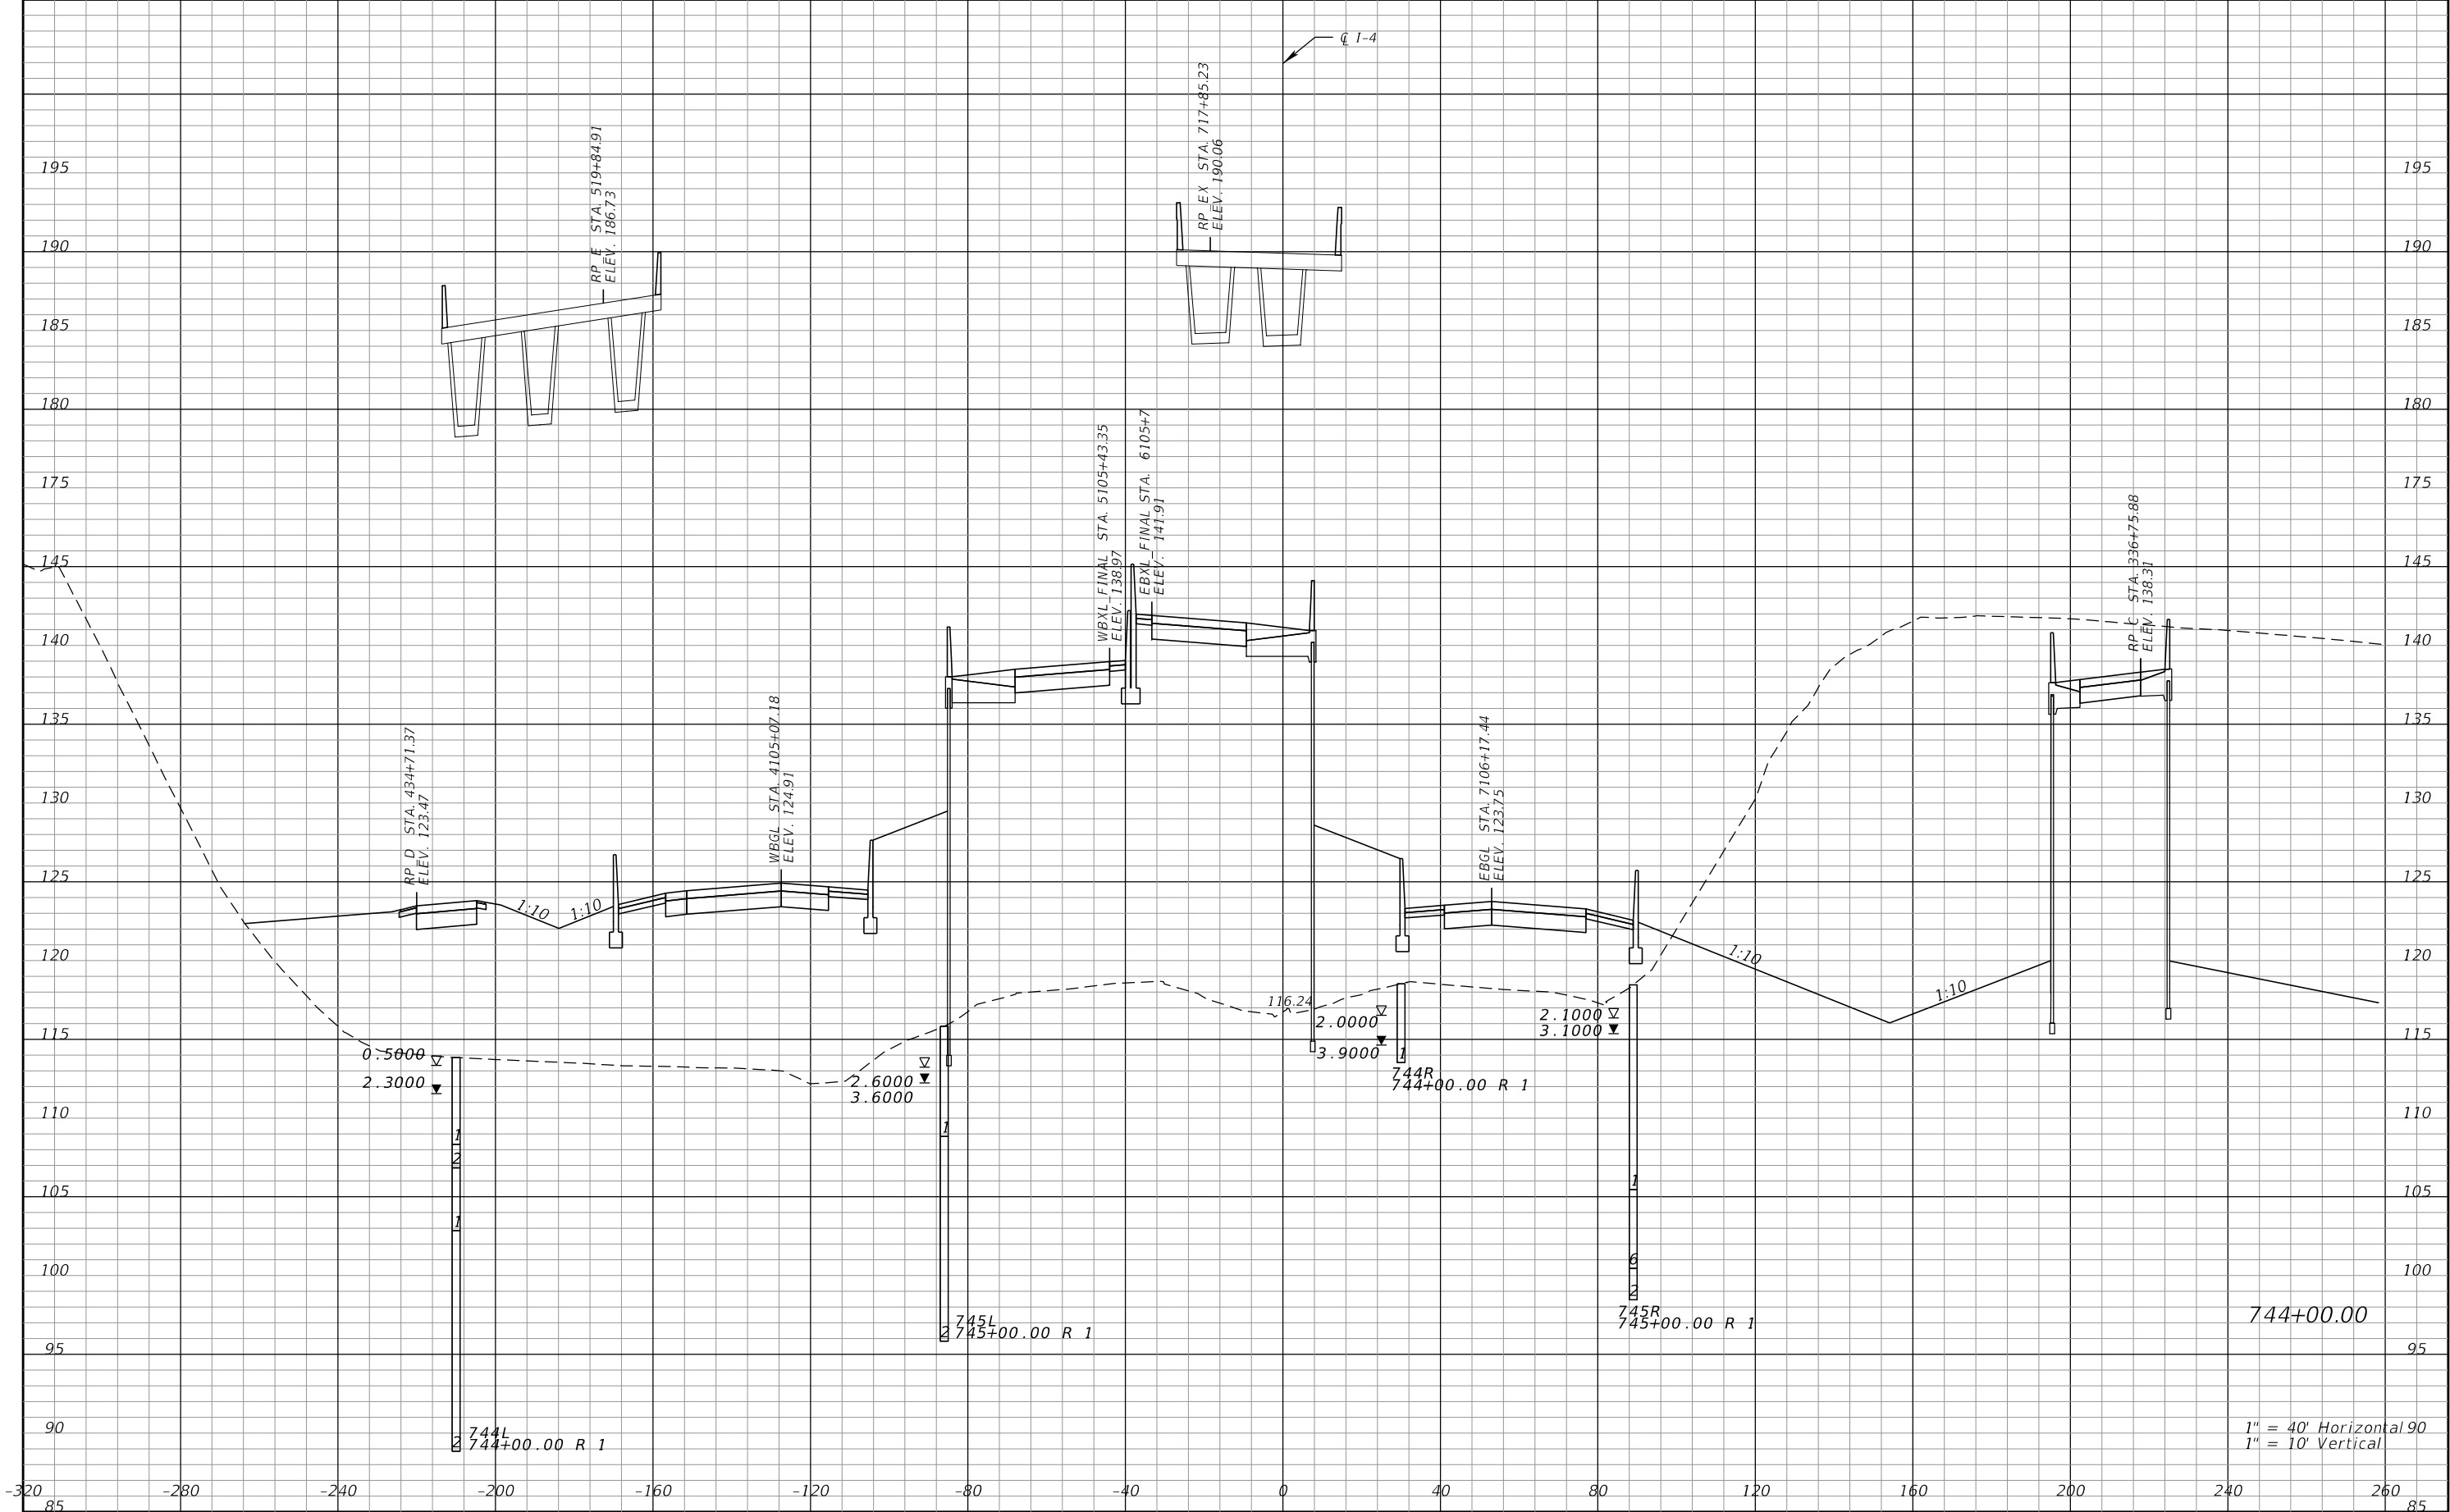


REVISIONS				Engineer of Record: Pierre Navaille P.E. License No. 46076 CH2M HILL 255 E. Robinson Street, Suite 505 Orlando, FL 32801 PH (407) 423-0030 Certificate of Authorization No. 000072	STATE OF FLORIDA DEPARTMENT OF TRANSPORTATION			CROSS SECTIONS SR 400 (I-4)	SHEET NO. 339
DATE	DESCRIPTION	DATE	DESCRIPTION		ROAD NO.	COUNTY	FINANCIAL PROJECT ID		
					SR 400	ORANGE	242484-7-32-01		

THE OFFICIAL RECORD OF THIS SHEET IS THE ELECTRONIC FILE DIGITALLY SIGNED AND SEALED UNDER RULE 61G15-23.004, F.A.C.

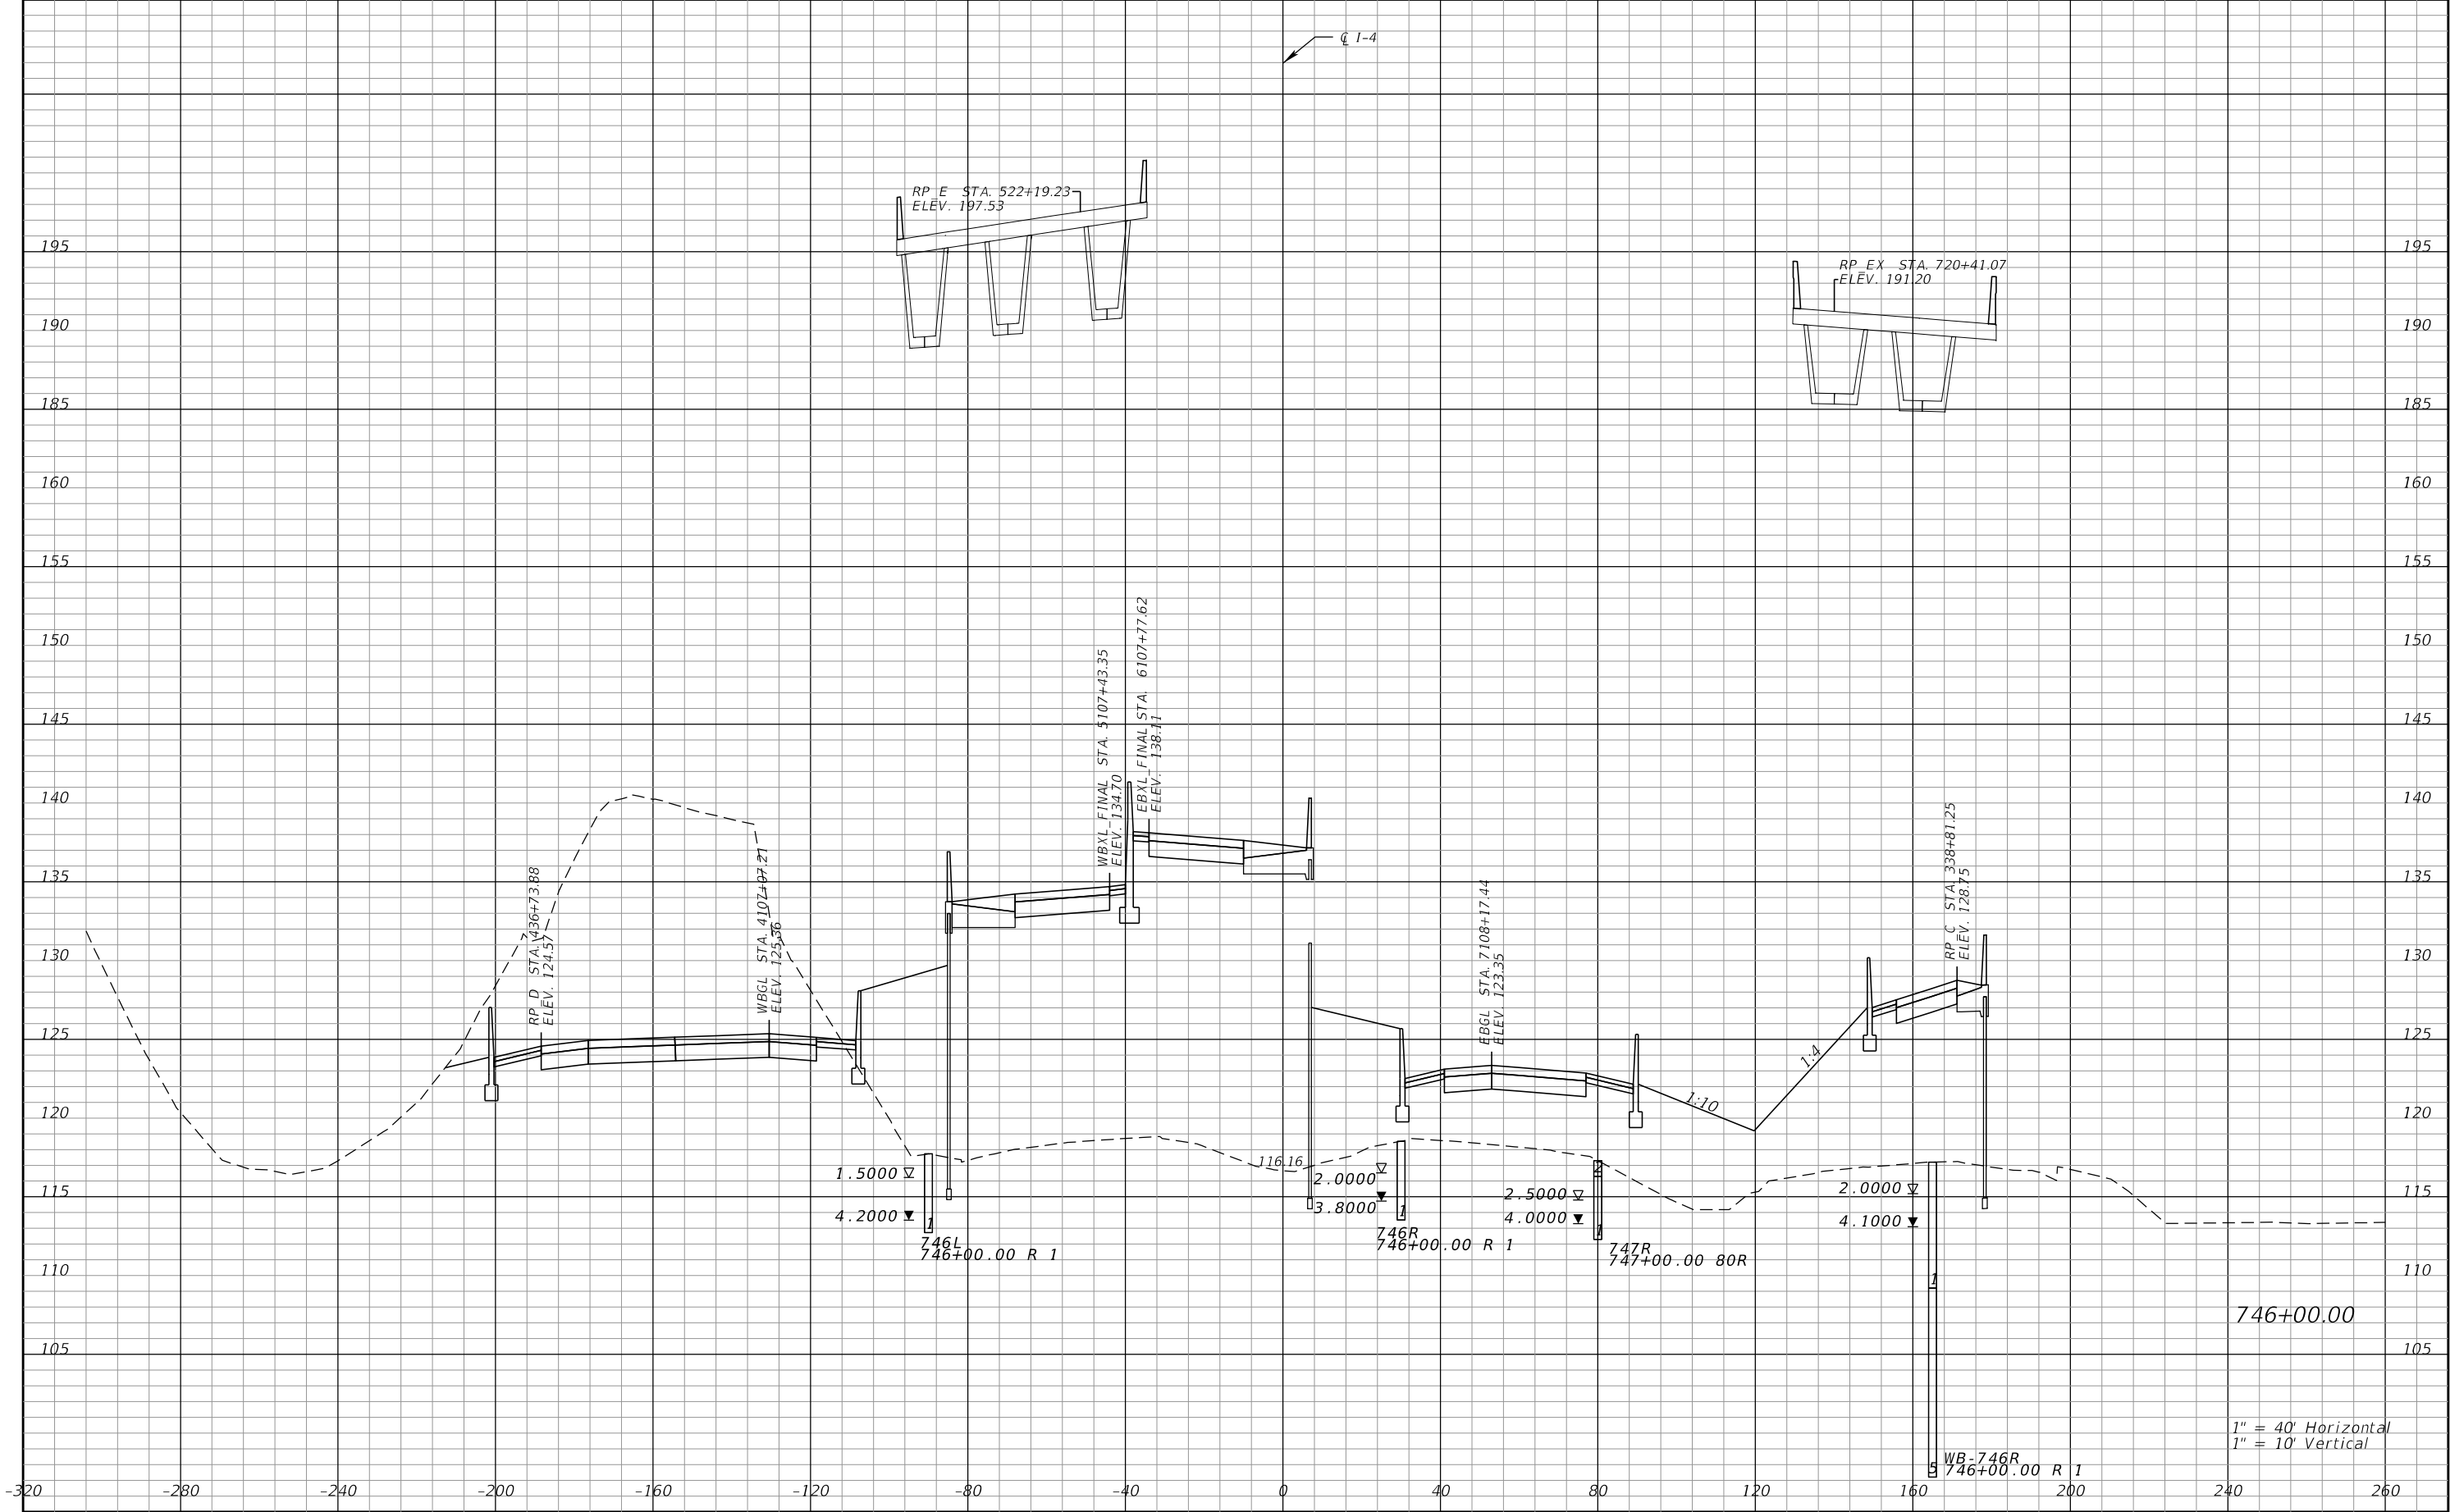


REVISIONS				Engineer of Record: Pierre Navaille P.E. License No. 46076 CH2M HILL 255 E. Robinson Street, Suite 505 Orlando, FL 32801 PH (407) 423-0030 Certificate of Authorization No. 000072	STATE OF FLORIDA DEPARTMENT OF TRANSPORTATION			CROSS SECTIONS SR 400 (I-4)	SHEET NO. 340
DATE	DESCRIPTION	DATE	DESCRIPTION		ROAD NO.	COUNTY	FINANCIAL PROJECT ID		
					SR 400	ORANGE	242484-7-32-01		

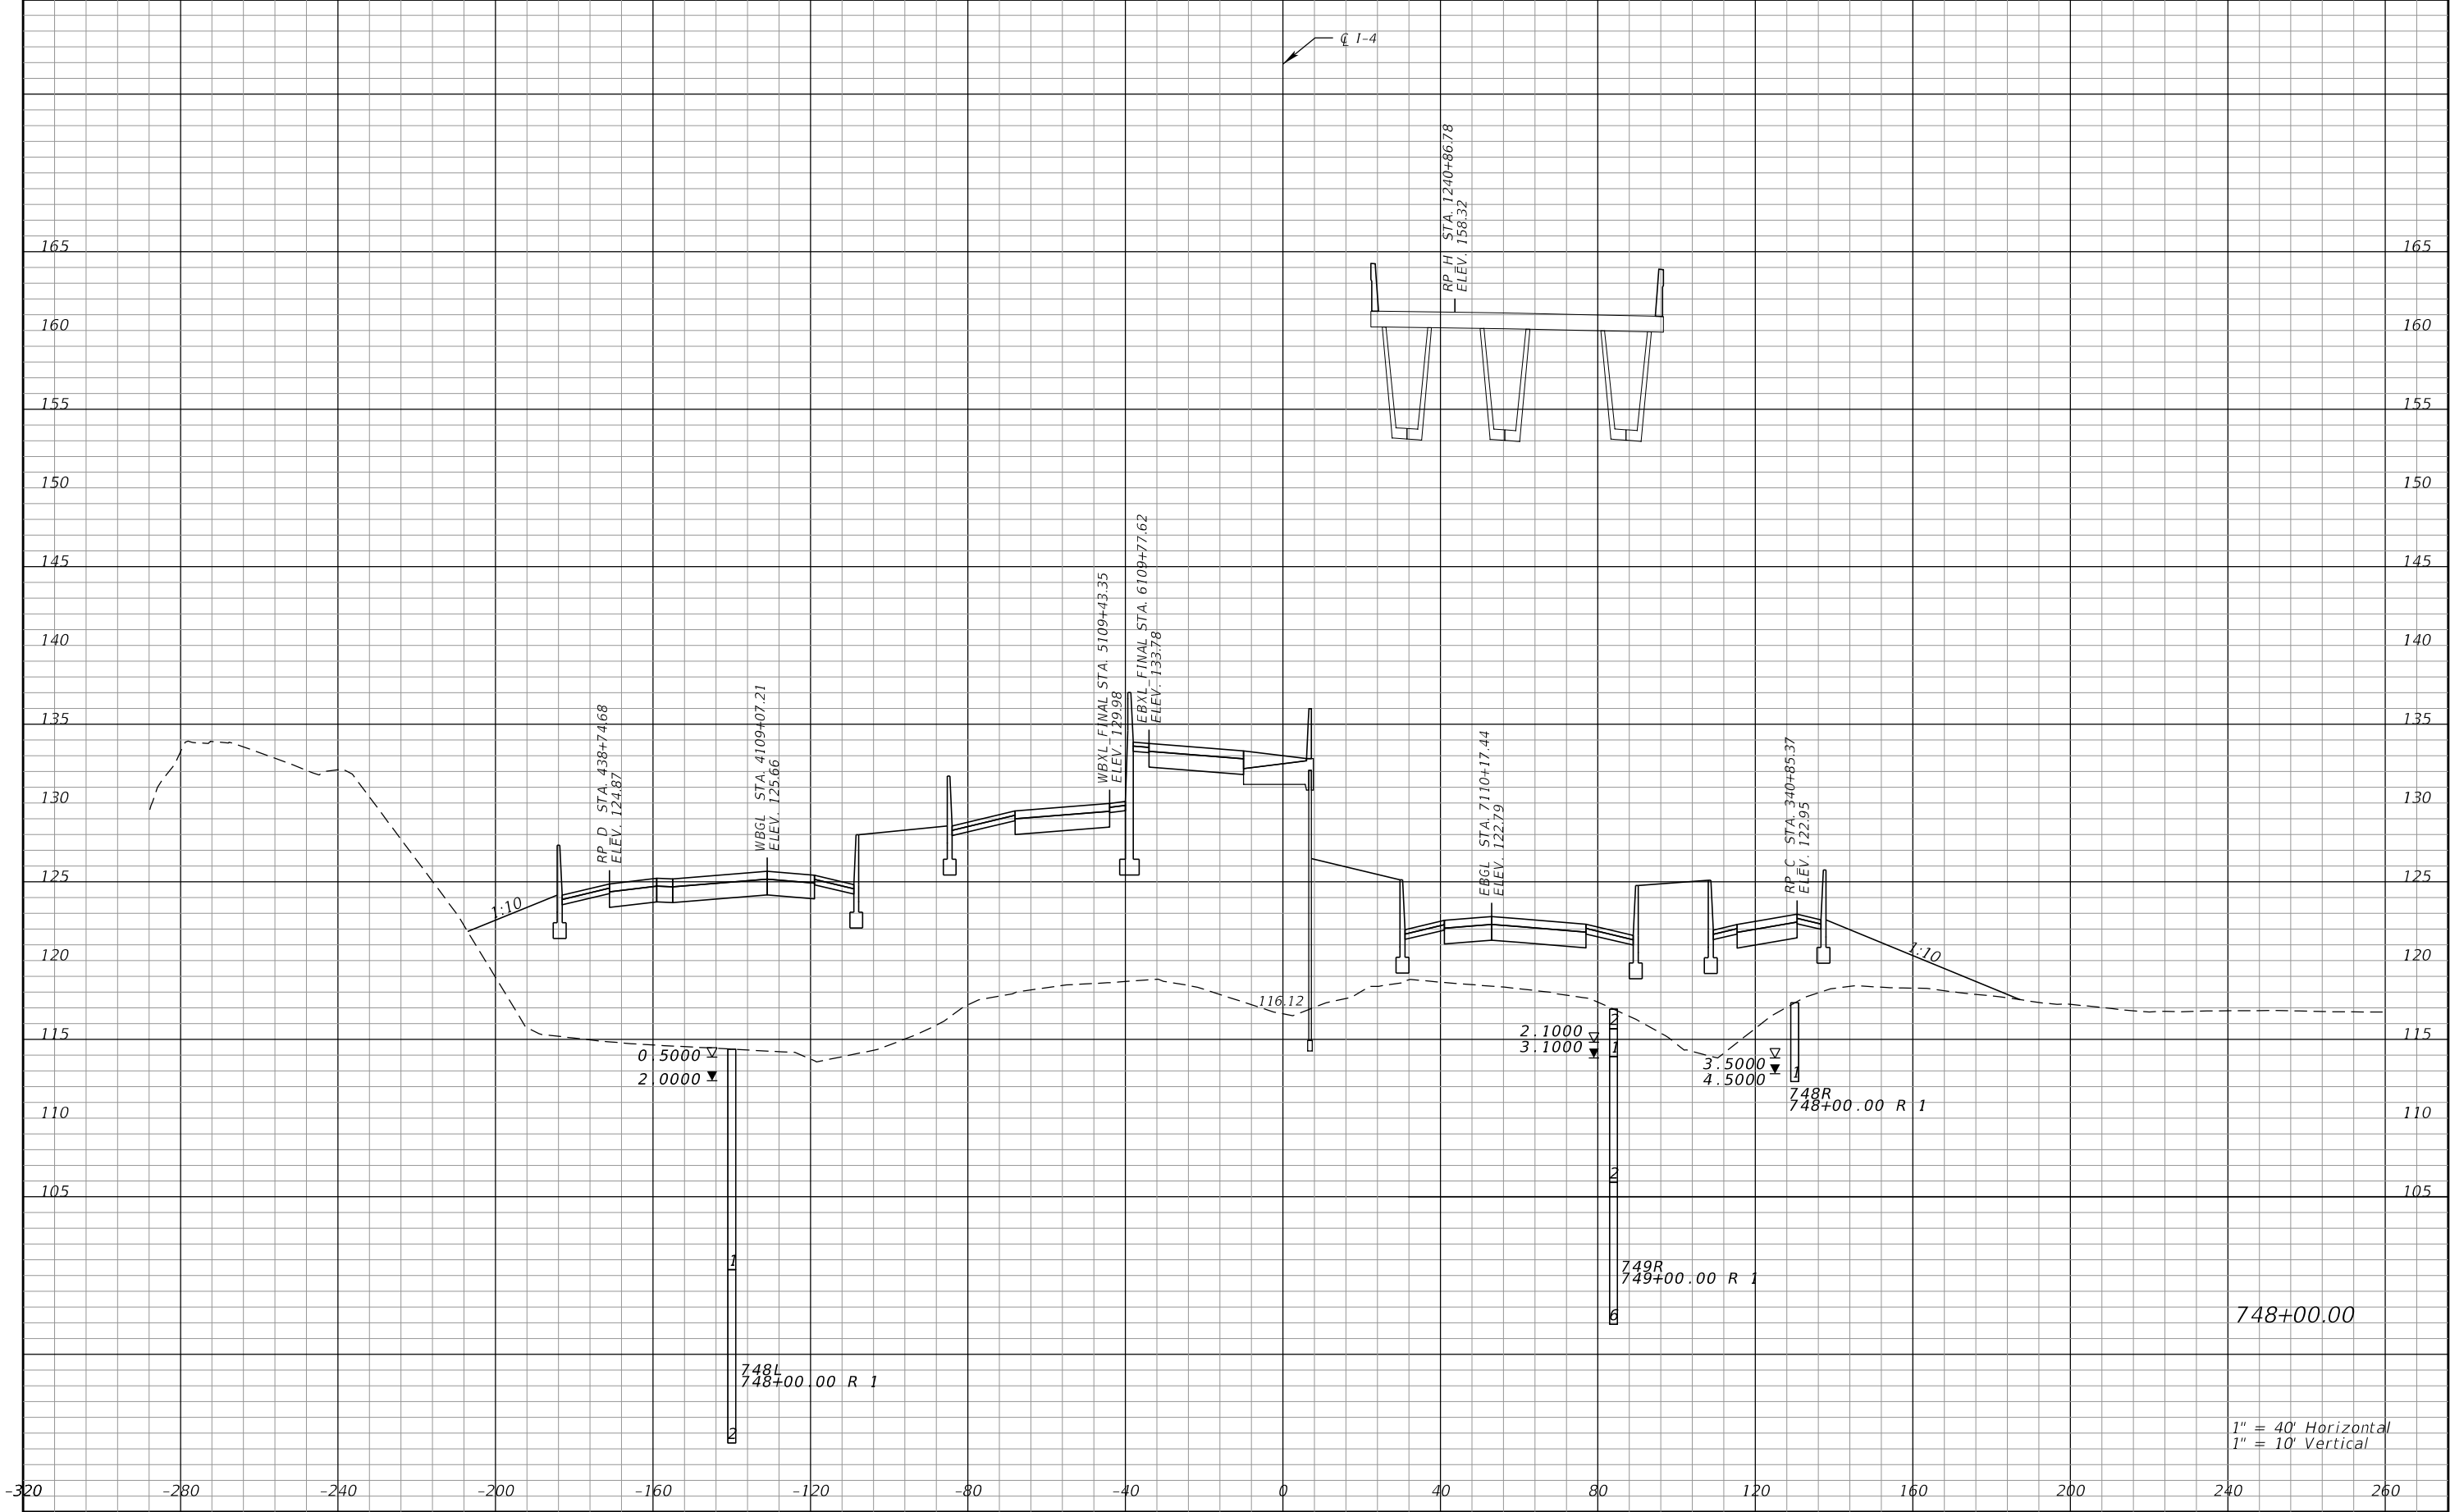


REVISIONS				Engineer of Record: Pierre Navaille P.E. License No. 46076 CH2M HILL 255 E. Robinson Street, Suite 505 Orlando, FL 32801 PH (407) 423-0030 Certificate of Authorization No. 000072	STATE OF FLORIDA DEPARTMENT OF TRANSPORTATION			CROSS SECTIONS SR 400 (I-4)	SHEET NO.
DATE	DESCRIPTION	DATE	DESCRIPTION		ROAD NO.	COUNTY	FINANCIAL PROJECT ID		341
					SR 400	ORANGE	242484-7-32-01		

THE OFFICIAL RECORD OF THIS SHEET IS THE ELECTRONIC FILE DIGITALLY SIGNED AND SEALED UNDER RULE 61G15-23.004, F.A.C.

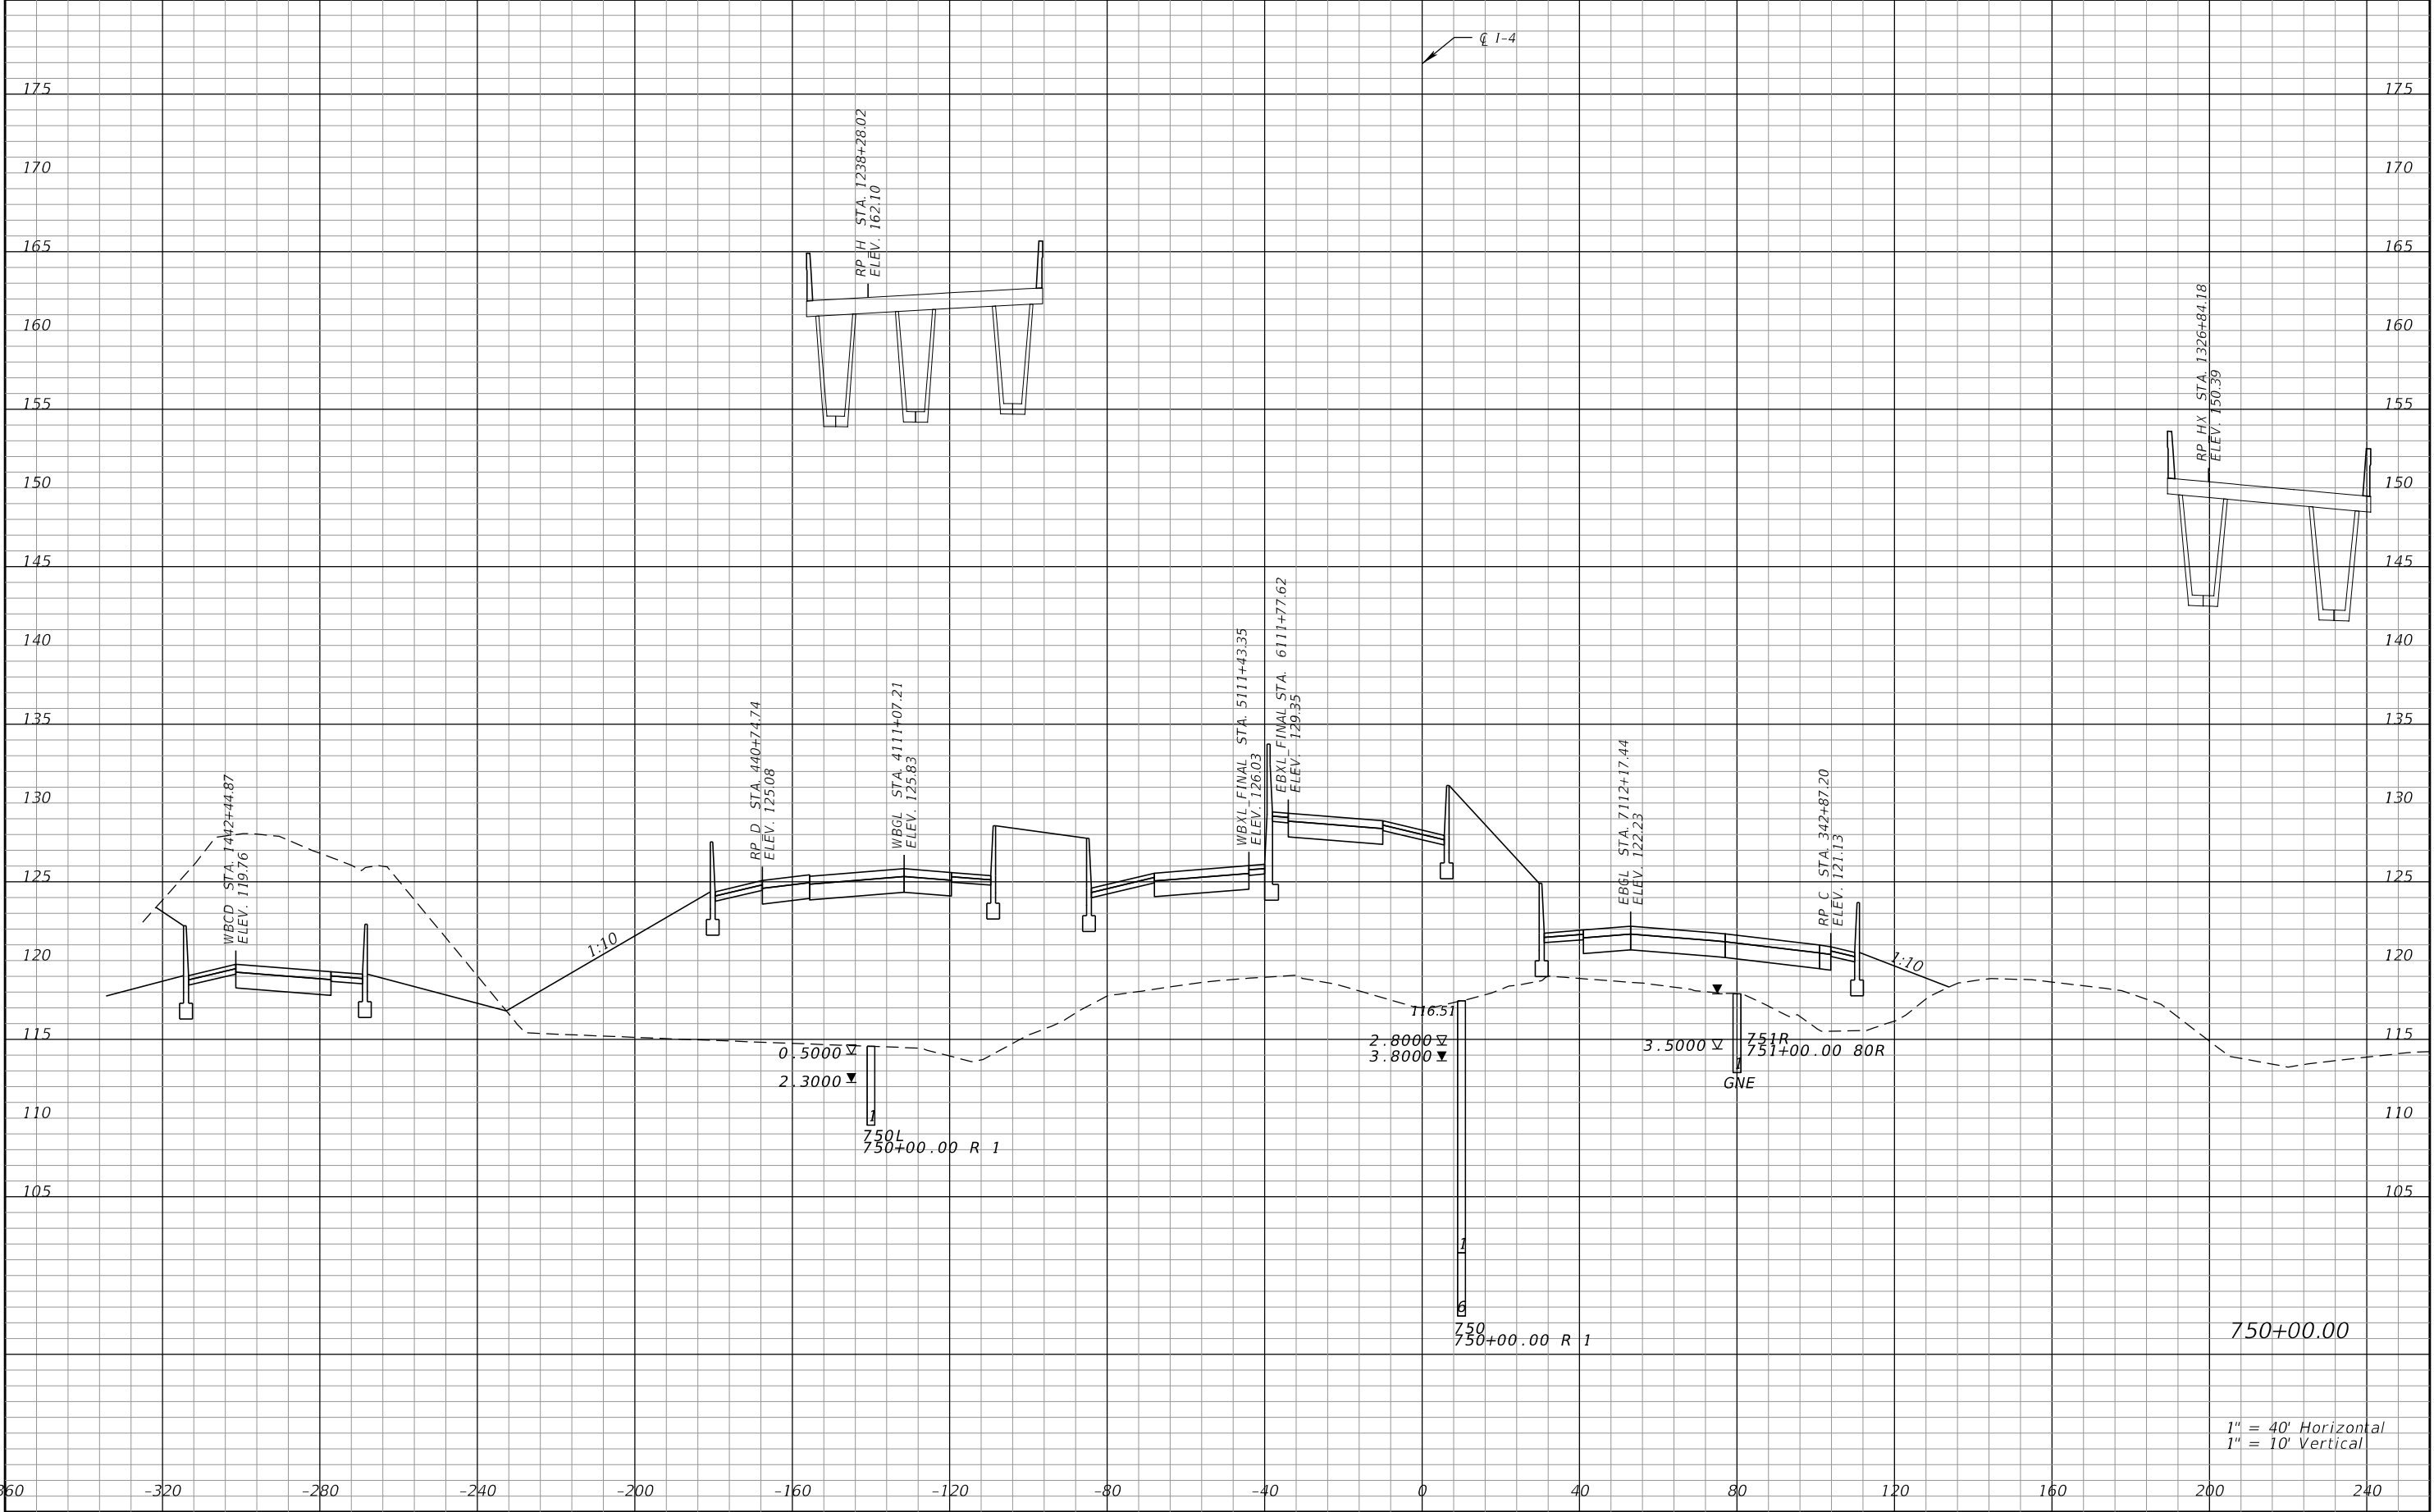


REVISIONS				Engineer of Record: Pierre Navaille P.E. License No. 46076 CH2M HILL 255 E. Robinson Street, Suite 505 Orlando, FL 32801 PH (407) 423-0030 Certificate of Authorization No. 000072	STATE OF FLORIDA DEPARTMENT OF TRANSPORTATION			CROSS SECTIONS SR 400 (I-4)		SHEET NO. 342
DATE	DESCRIPTION	DATE	DESCRIPTION		ROAD NO.	COUNTY	FINANCIAL PROJECT ID			
					SR 400	ORANGE	242484-7-32-01			

THE OFFICIAL RECORD OF THIS SHEET IS THE ELECTRONIC FILE DIGITALLY SIGNED AND SEALED UNDER RULE 61G15-23.004, F.A.C.

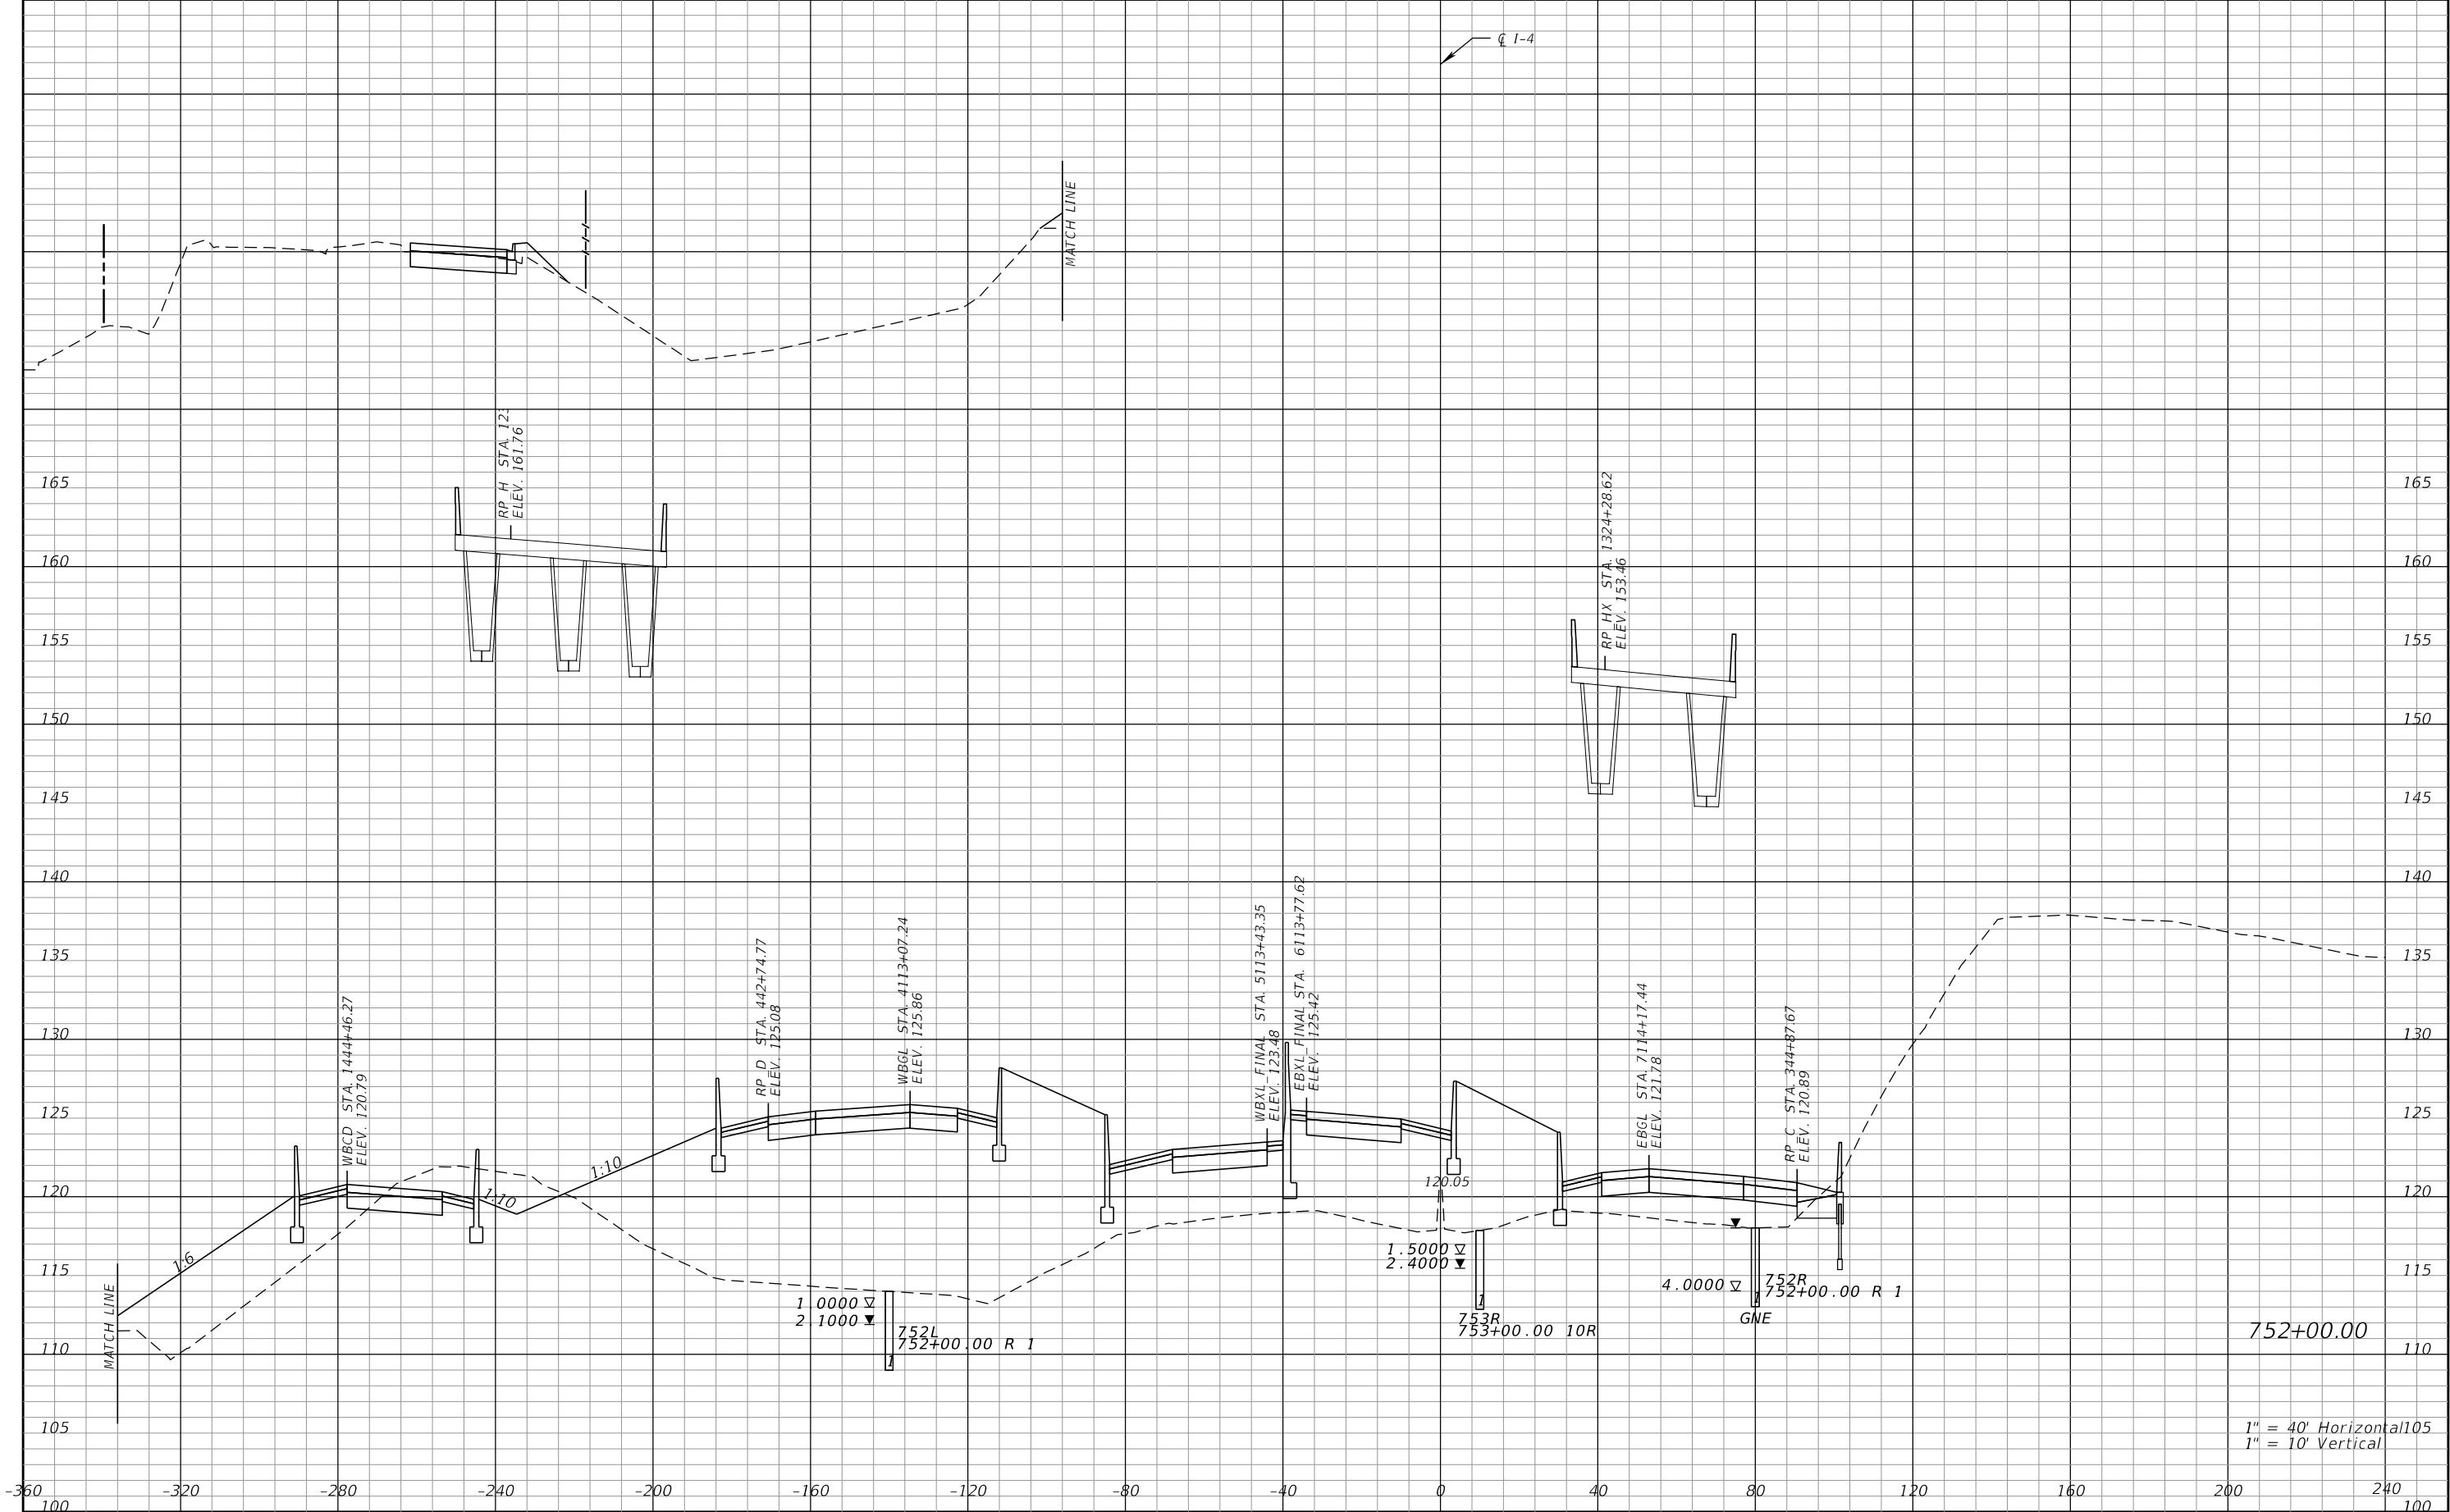


REVISIONS				Engineer of Record: Pierre Navaille P.E. License No. 46076 CH2M HILL 255 E. Robinson Street, Suite 505 Orlando, FL 32801 PH (407) 423-0030 Certificate of Authorization No. 000072	STATE OF FLORIDA DEPARTMENT OF TRANSPORTATION			CROSS SECTIONS SR 400 (I-4)	SHEET NO. 343
DATE	DESCRIPTION	DATE	DESCRIPTION		ROAD NO.	COUNTY	FINANCIAL PROJECT ID		
					SR 400	ORANGE	242484-7-32-01		

THE OFFICIAL RECORD OF THIS SHEET IS THE ELECTRONIC FILE DIGITALLY SIGNED AND SEALED UNDER RULE 61G15-23.004, F.A.C.

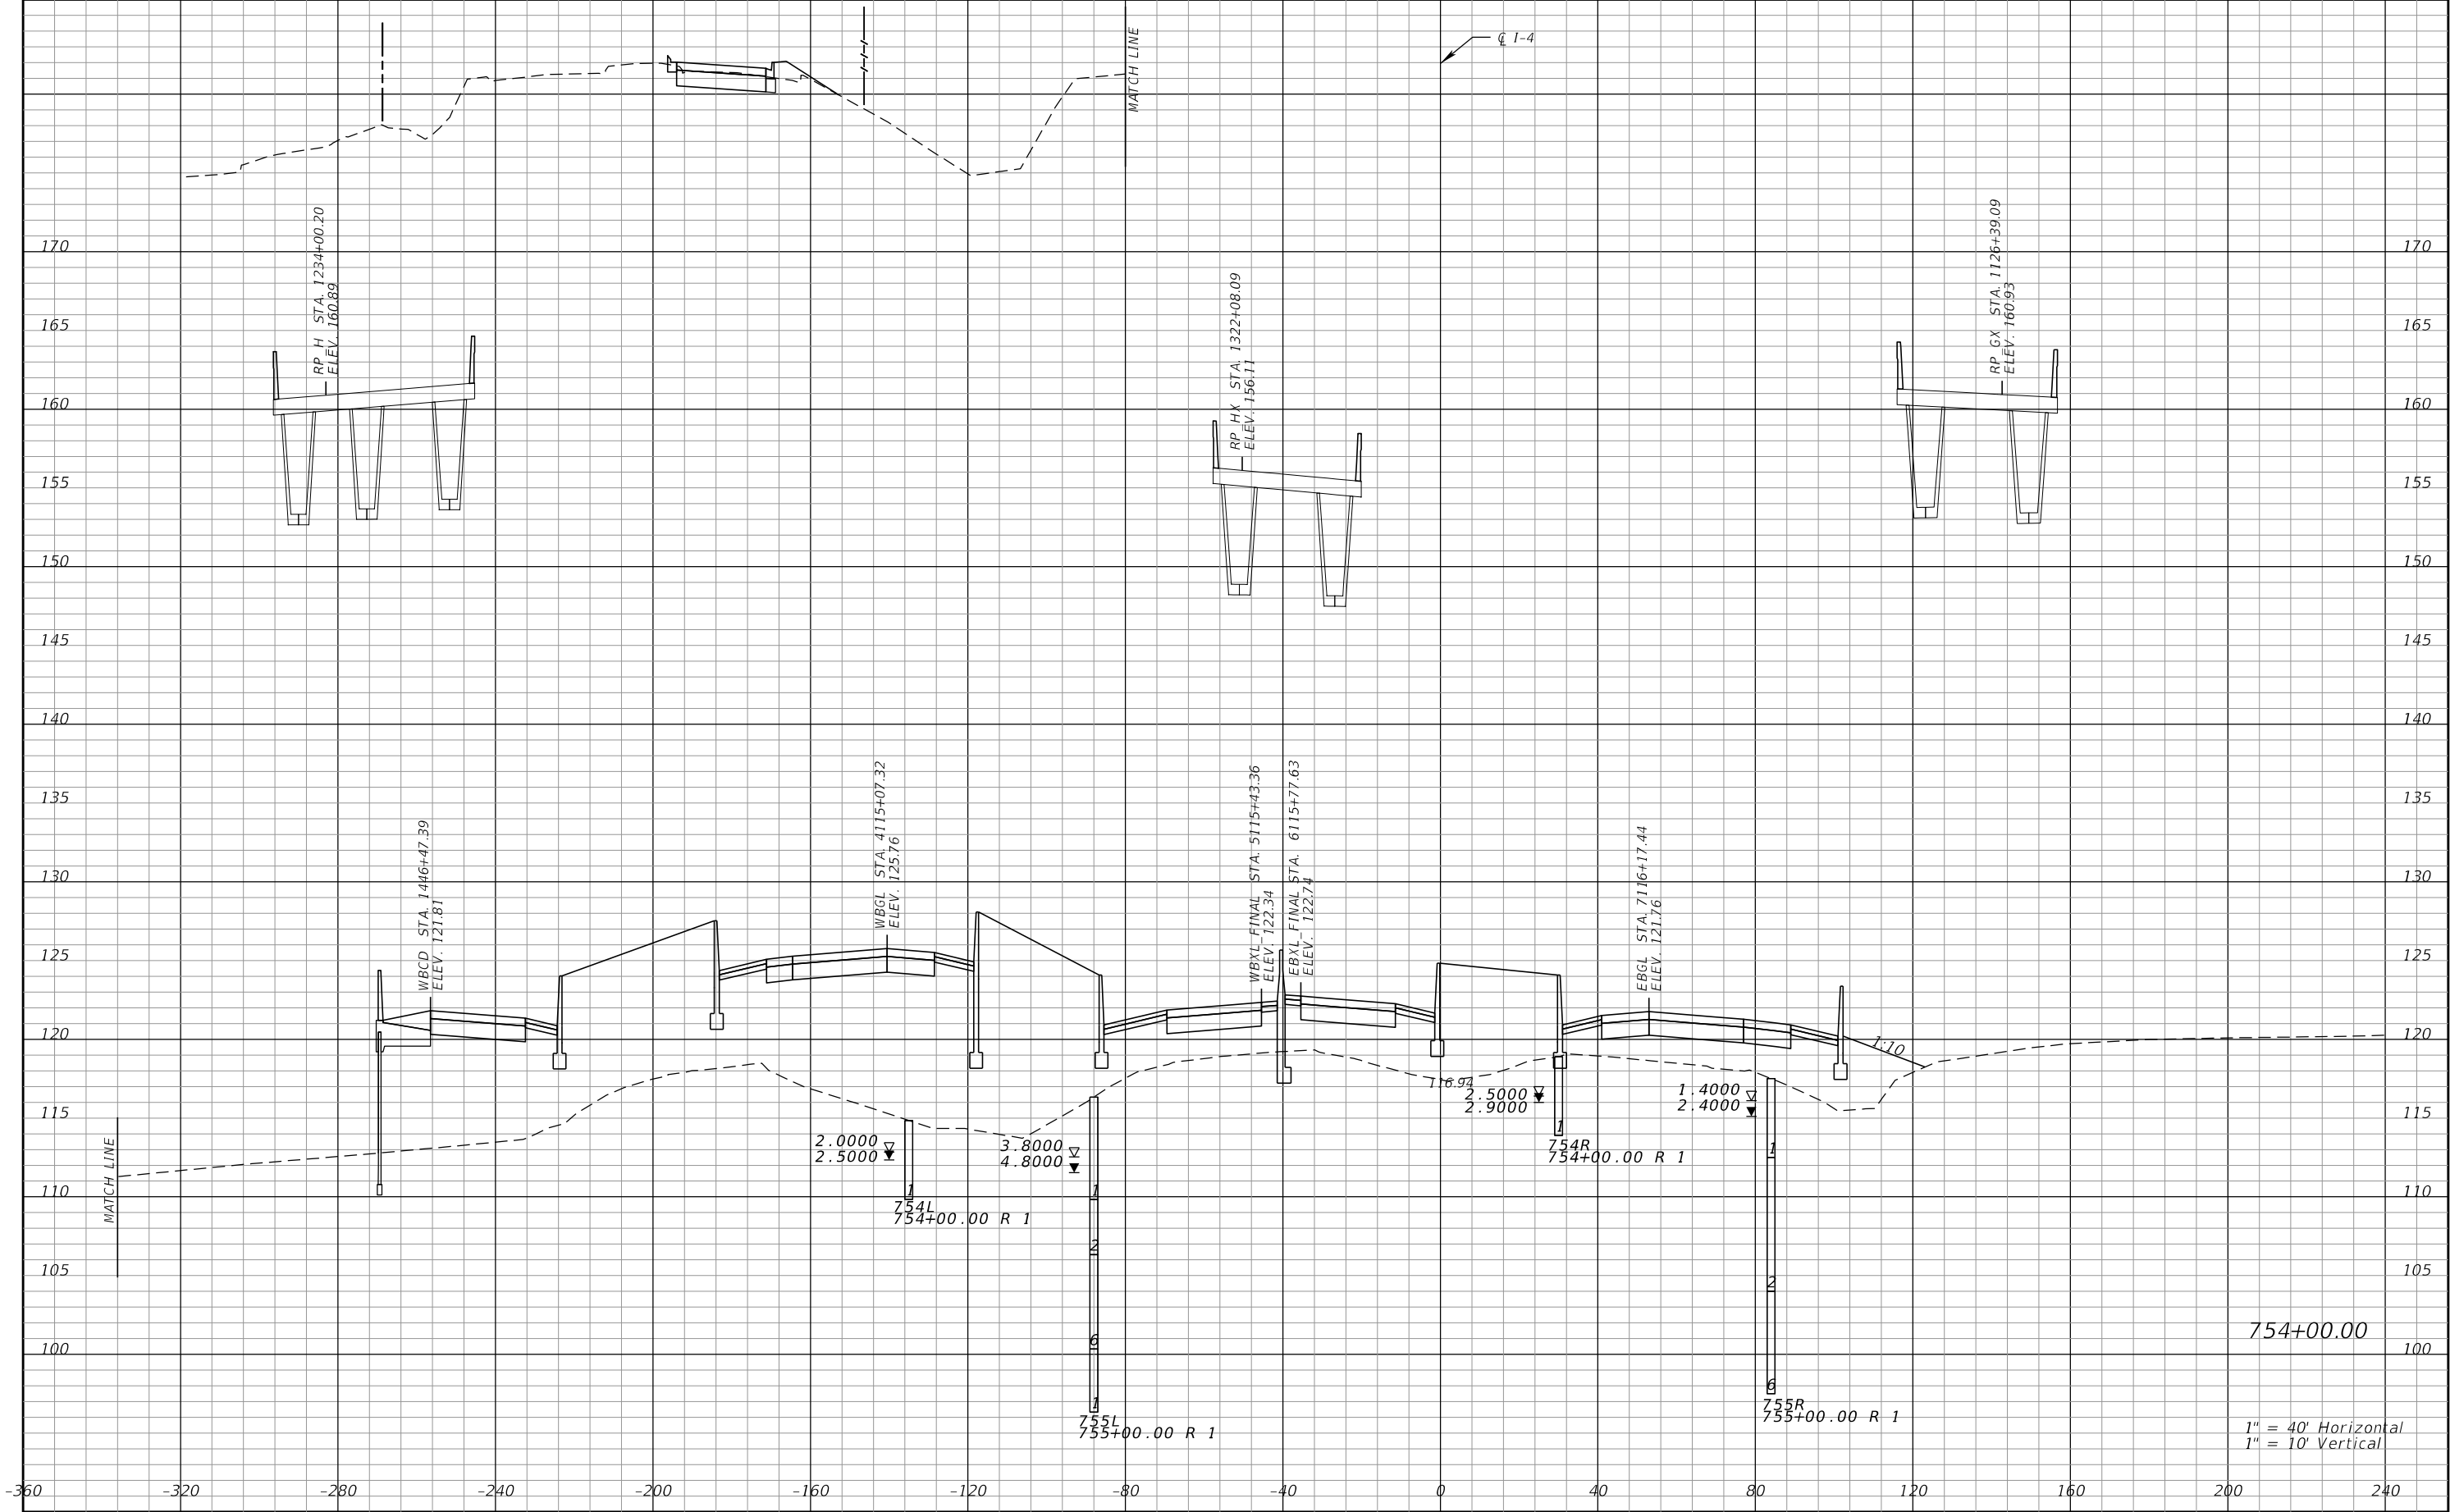


REVISIONS				Engineer of Record: Pierre Navaille P.E. License No. 46076 CH2M HILL 255 E. Robinson Street, Suite 505 Orlando, FL 32801 PH (407) 423-0030 Certificate of Authorization No. 000072	STATE OF FLORIDA DEPARTMENT OF TRANSPORTATION			CROSS SECTIONS SR 400 (I-4)	SHEET NO. 344
DATE	DESCRIPTION	DATE	DESCRIPTION		ROAD NO.	COUNTY	FINANCIAL PROJECT ID		
					SR 400	ORANGE	242484-7-32-01		

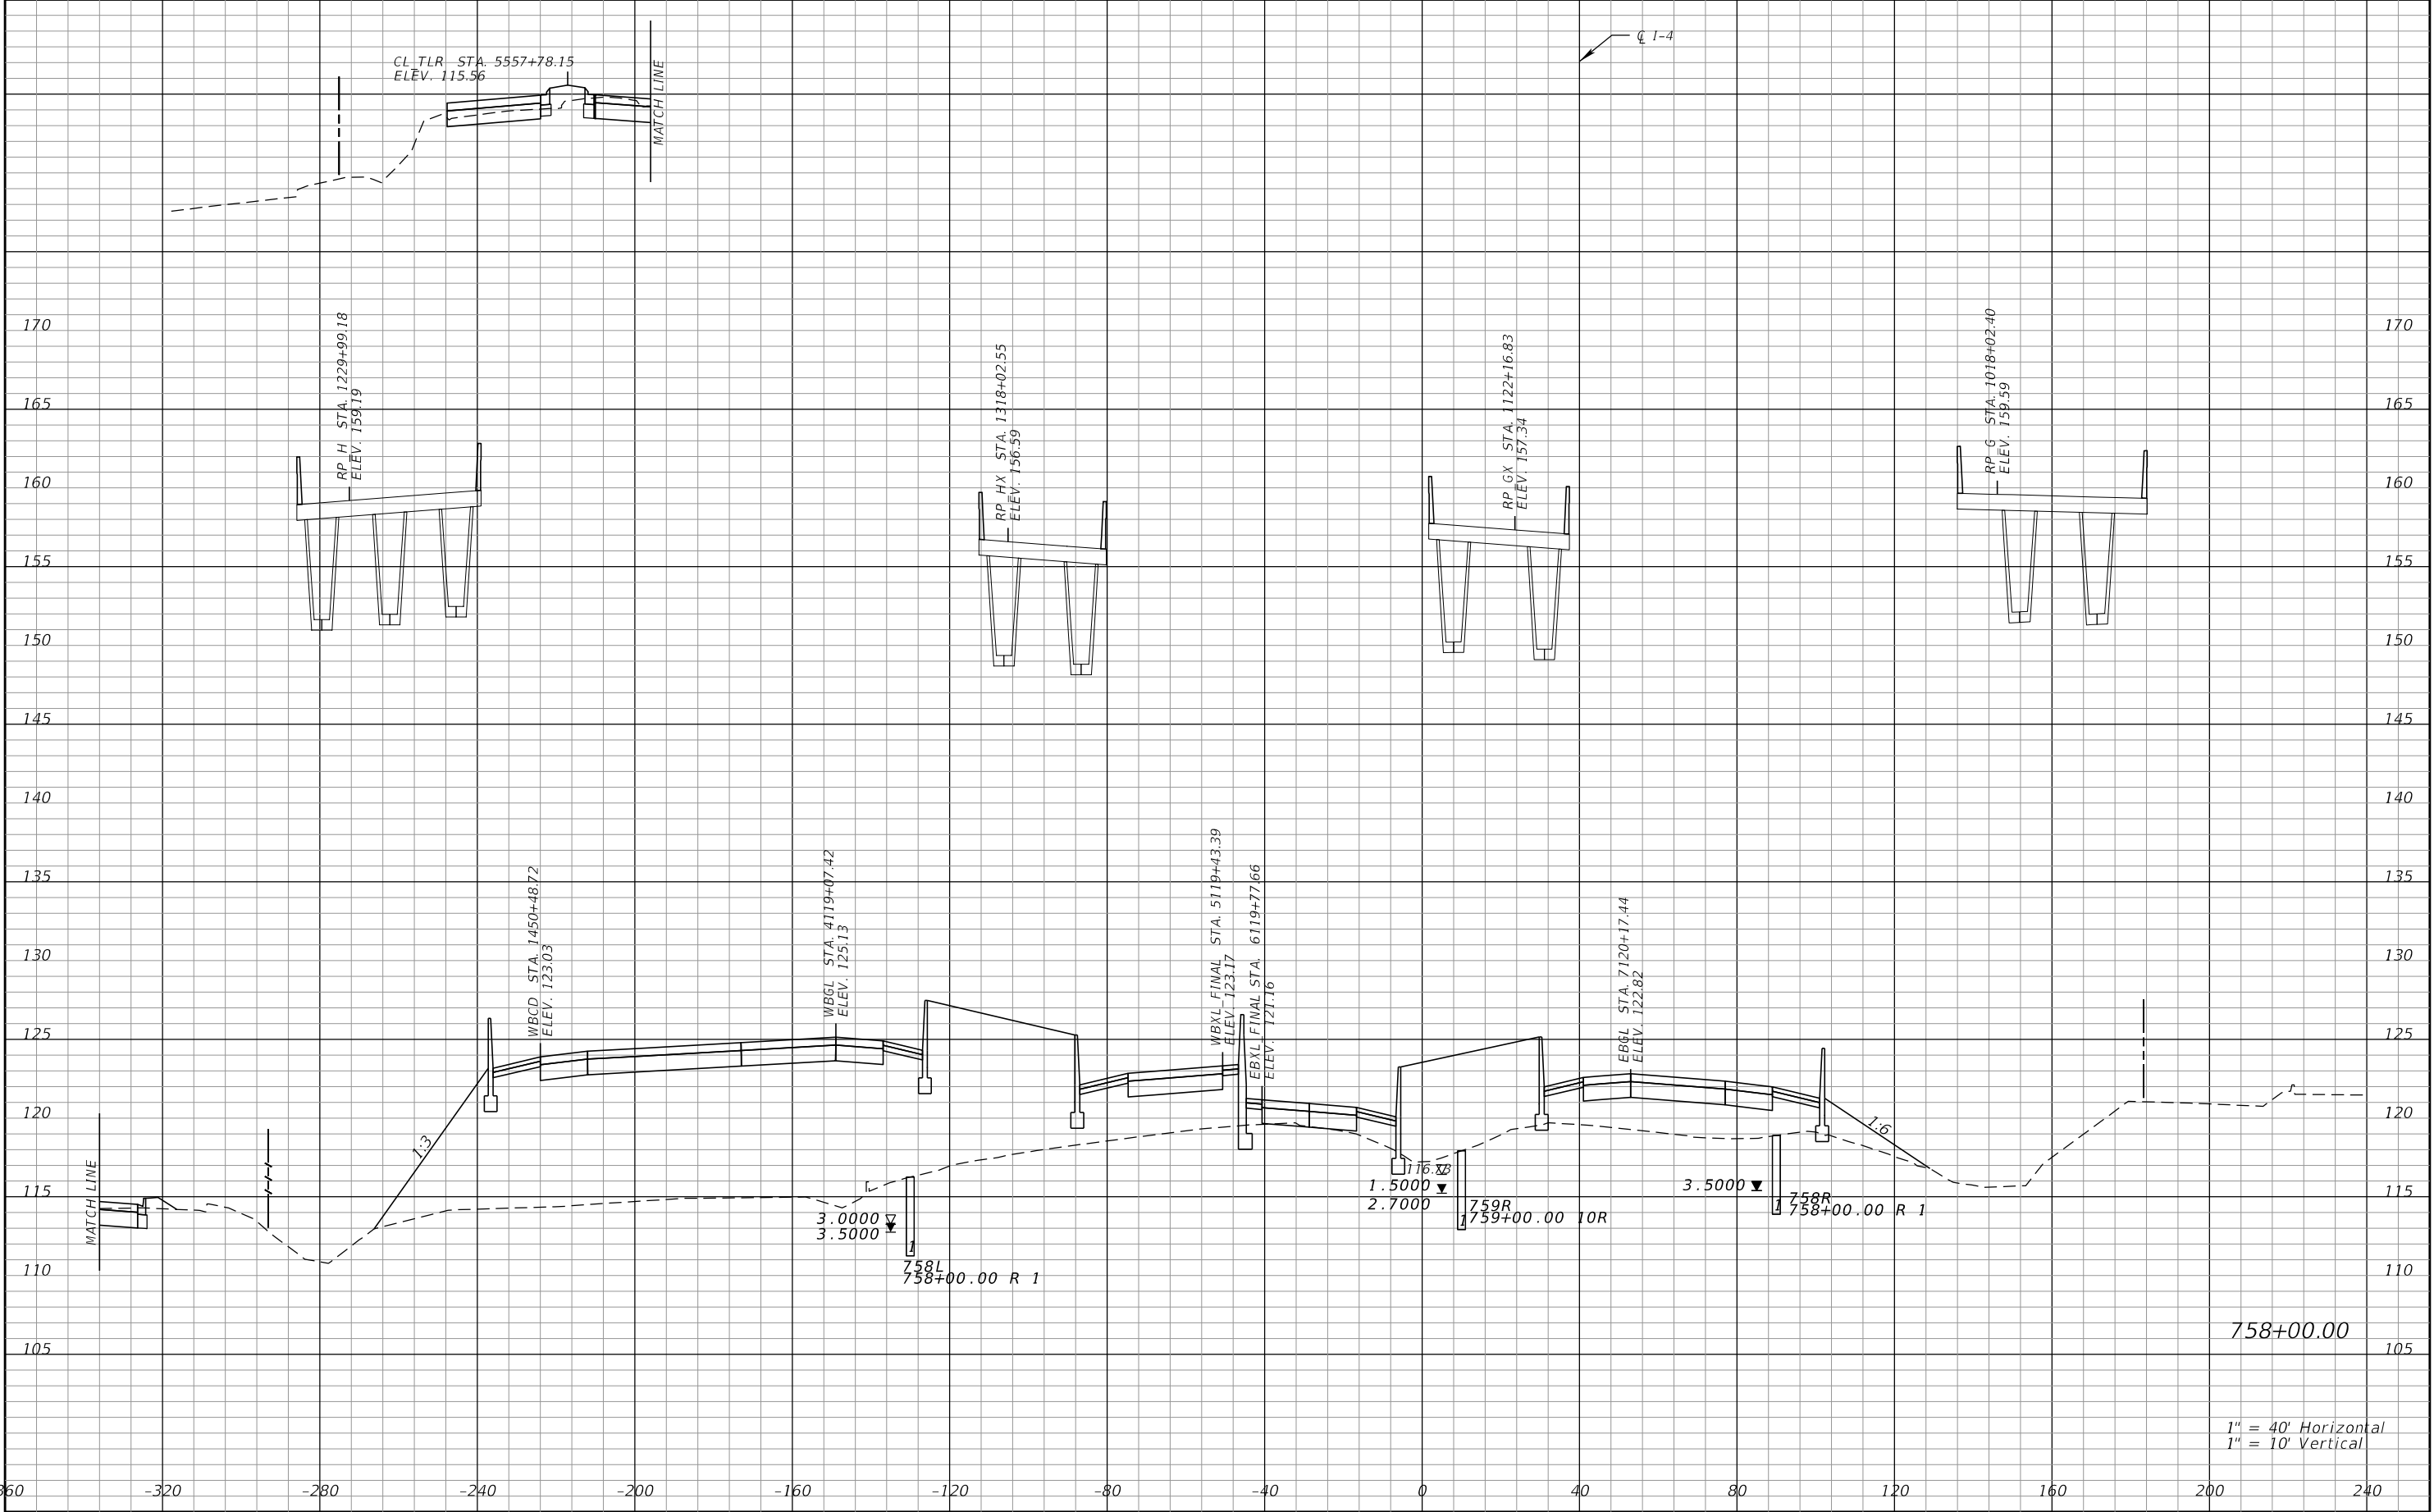


REVISIONS				Engineer of Record: Pierre Navaille P.E. License No. 46076 CH2M HILL 255 E. Robinson Street, Suite 505 Orlando, FL 32801 PH (407) 423-0030 Certificate of Authorization No. 000072	STATE OF FLORIDA DEPARTMENT OF TRANSPORTATION			CROSS SECTIONS SR 400 (I-4)	SHEET NO. 346
DATE	DESCRIPTION	DATE	DESCRIPTION		ROAD NO.	COUNTY	FINANCIAL PROJECT ID		
					SR 400	ORANGE	242484-7-32-01		

THE OFFICIAL RECORD OF THIS SHEET IS THE ELECTRONIC FILE DIGITALLY SIGNED AND SEALED UNDER RULE 61G15-23.004, F.A.C.

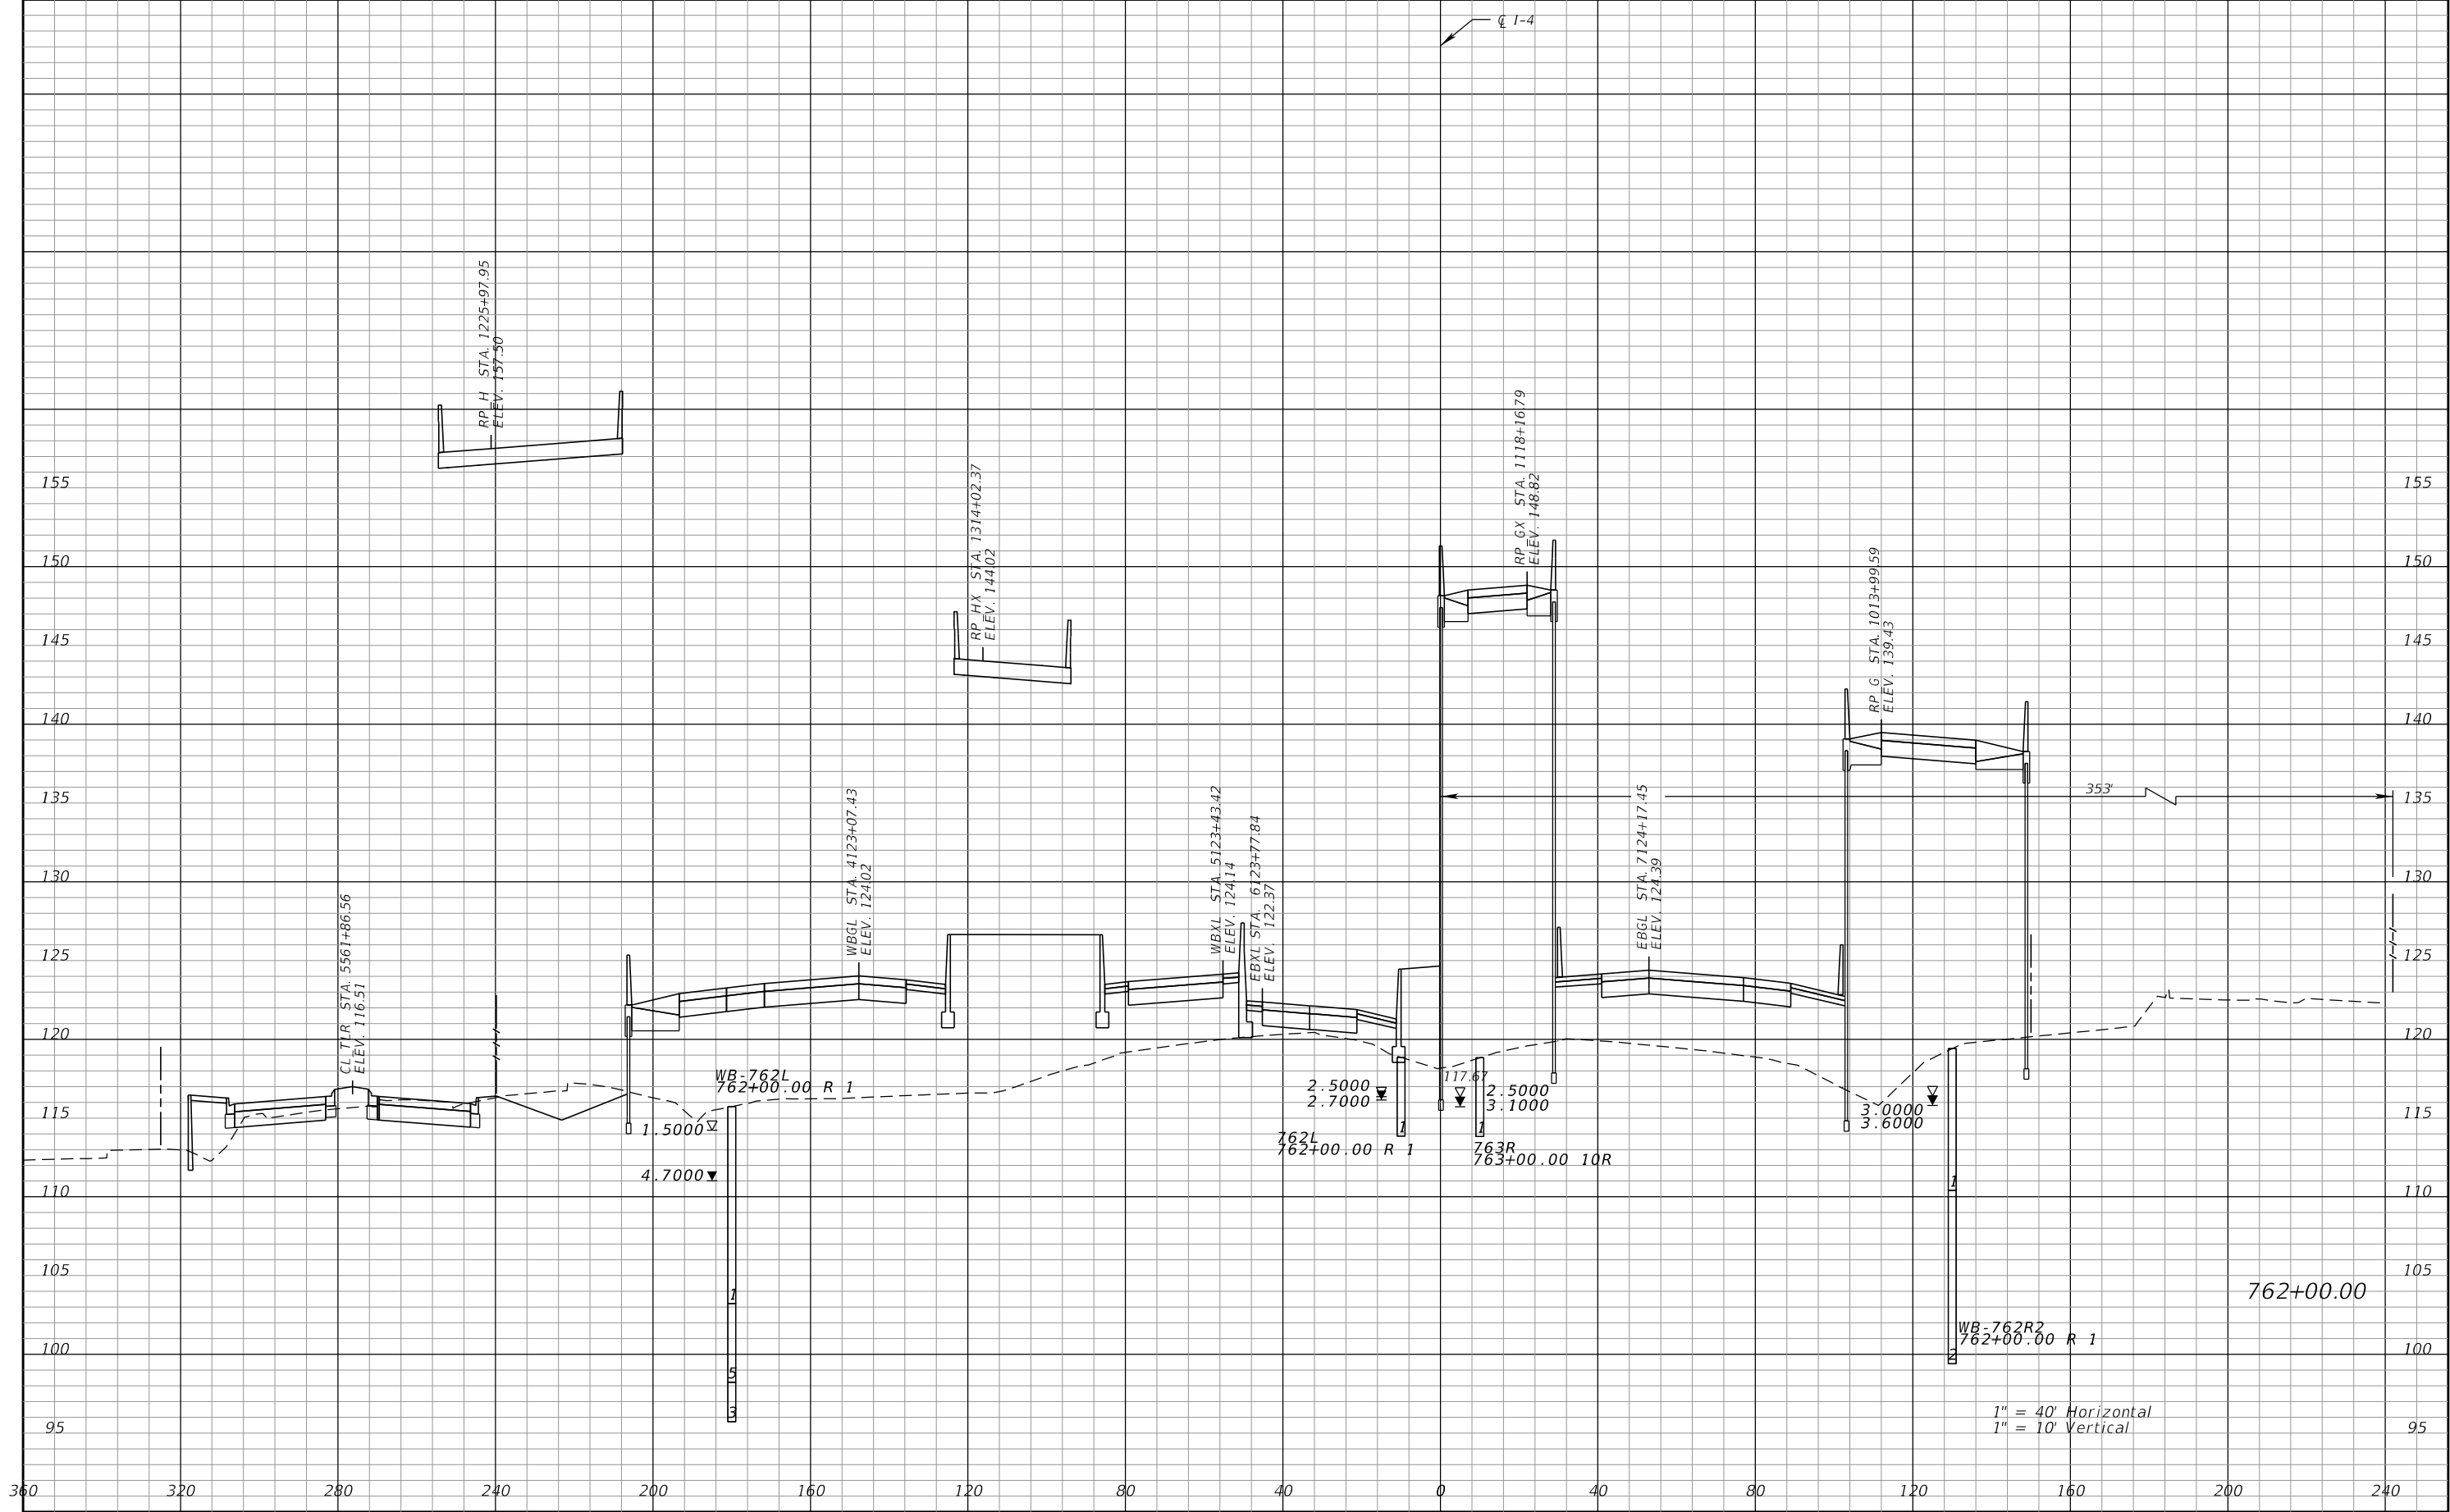


REVISIONS				Engineer of Record: Pierre Navaille P.E. License No. 46076 CH2M HILL 255 E. Robinson Street, Suite 505 Orlando, FL 32801 PH (407) 423-0030 Certificate of Authorization No. 000072	STATE OF FLORIDA DEPARTMENT OF TRANSPORTATION			CROSS SECTIONS SR 400 (I-4)	SHEET NO. 348
DATE	DESCRIPTION	DATE	DESCRIPTION		ROAD NO.	COUNTY	FINANCIAL PROJECT ID		
					SR 400	ORANGE	242484-7-32-01		

THE OFFICIAL RECORD OF THIS SHEET IS THE ELECTRONIC FILE DIGITALLY SIGNED AND SEALED UNDER RULE 61G15-23.004, F.A.C.

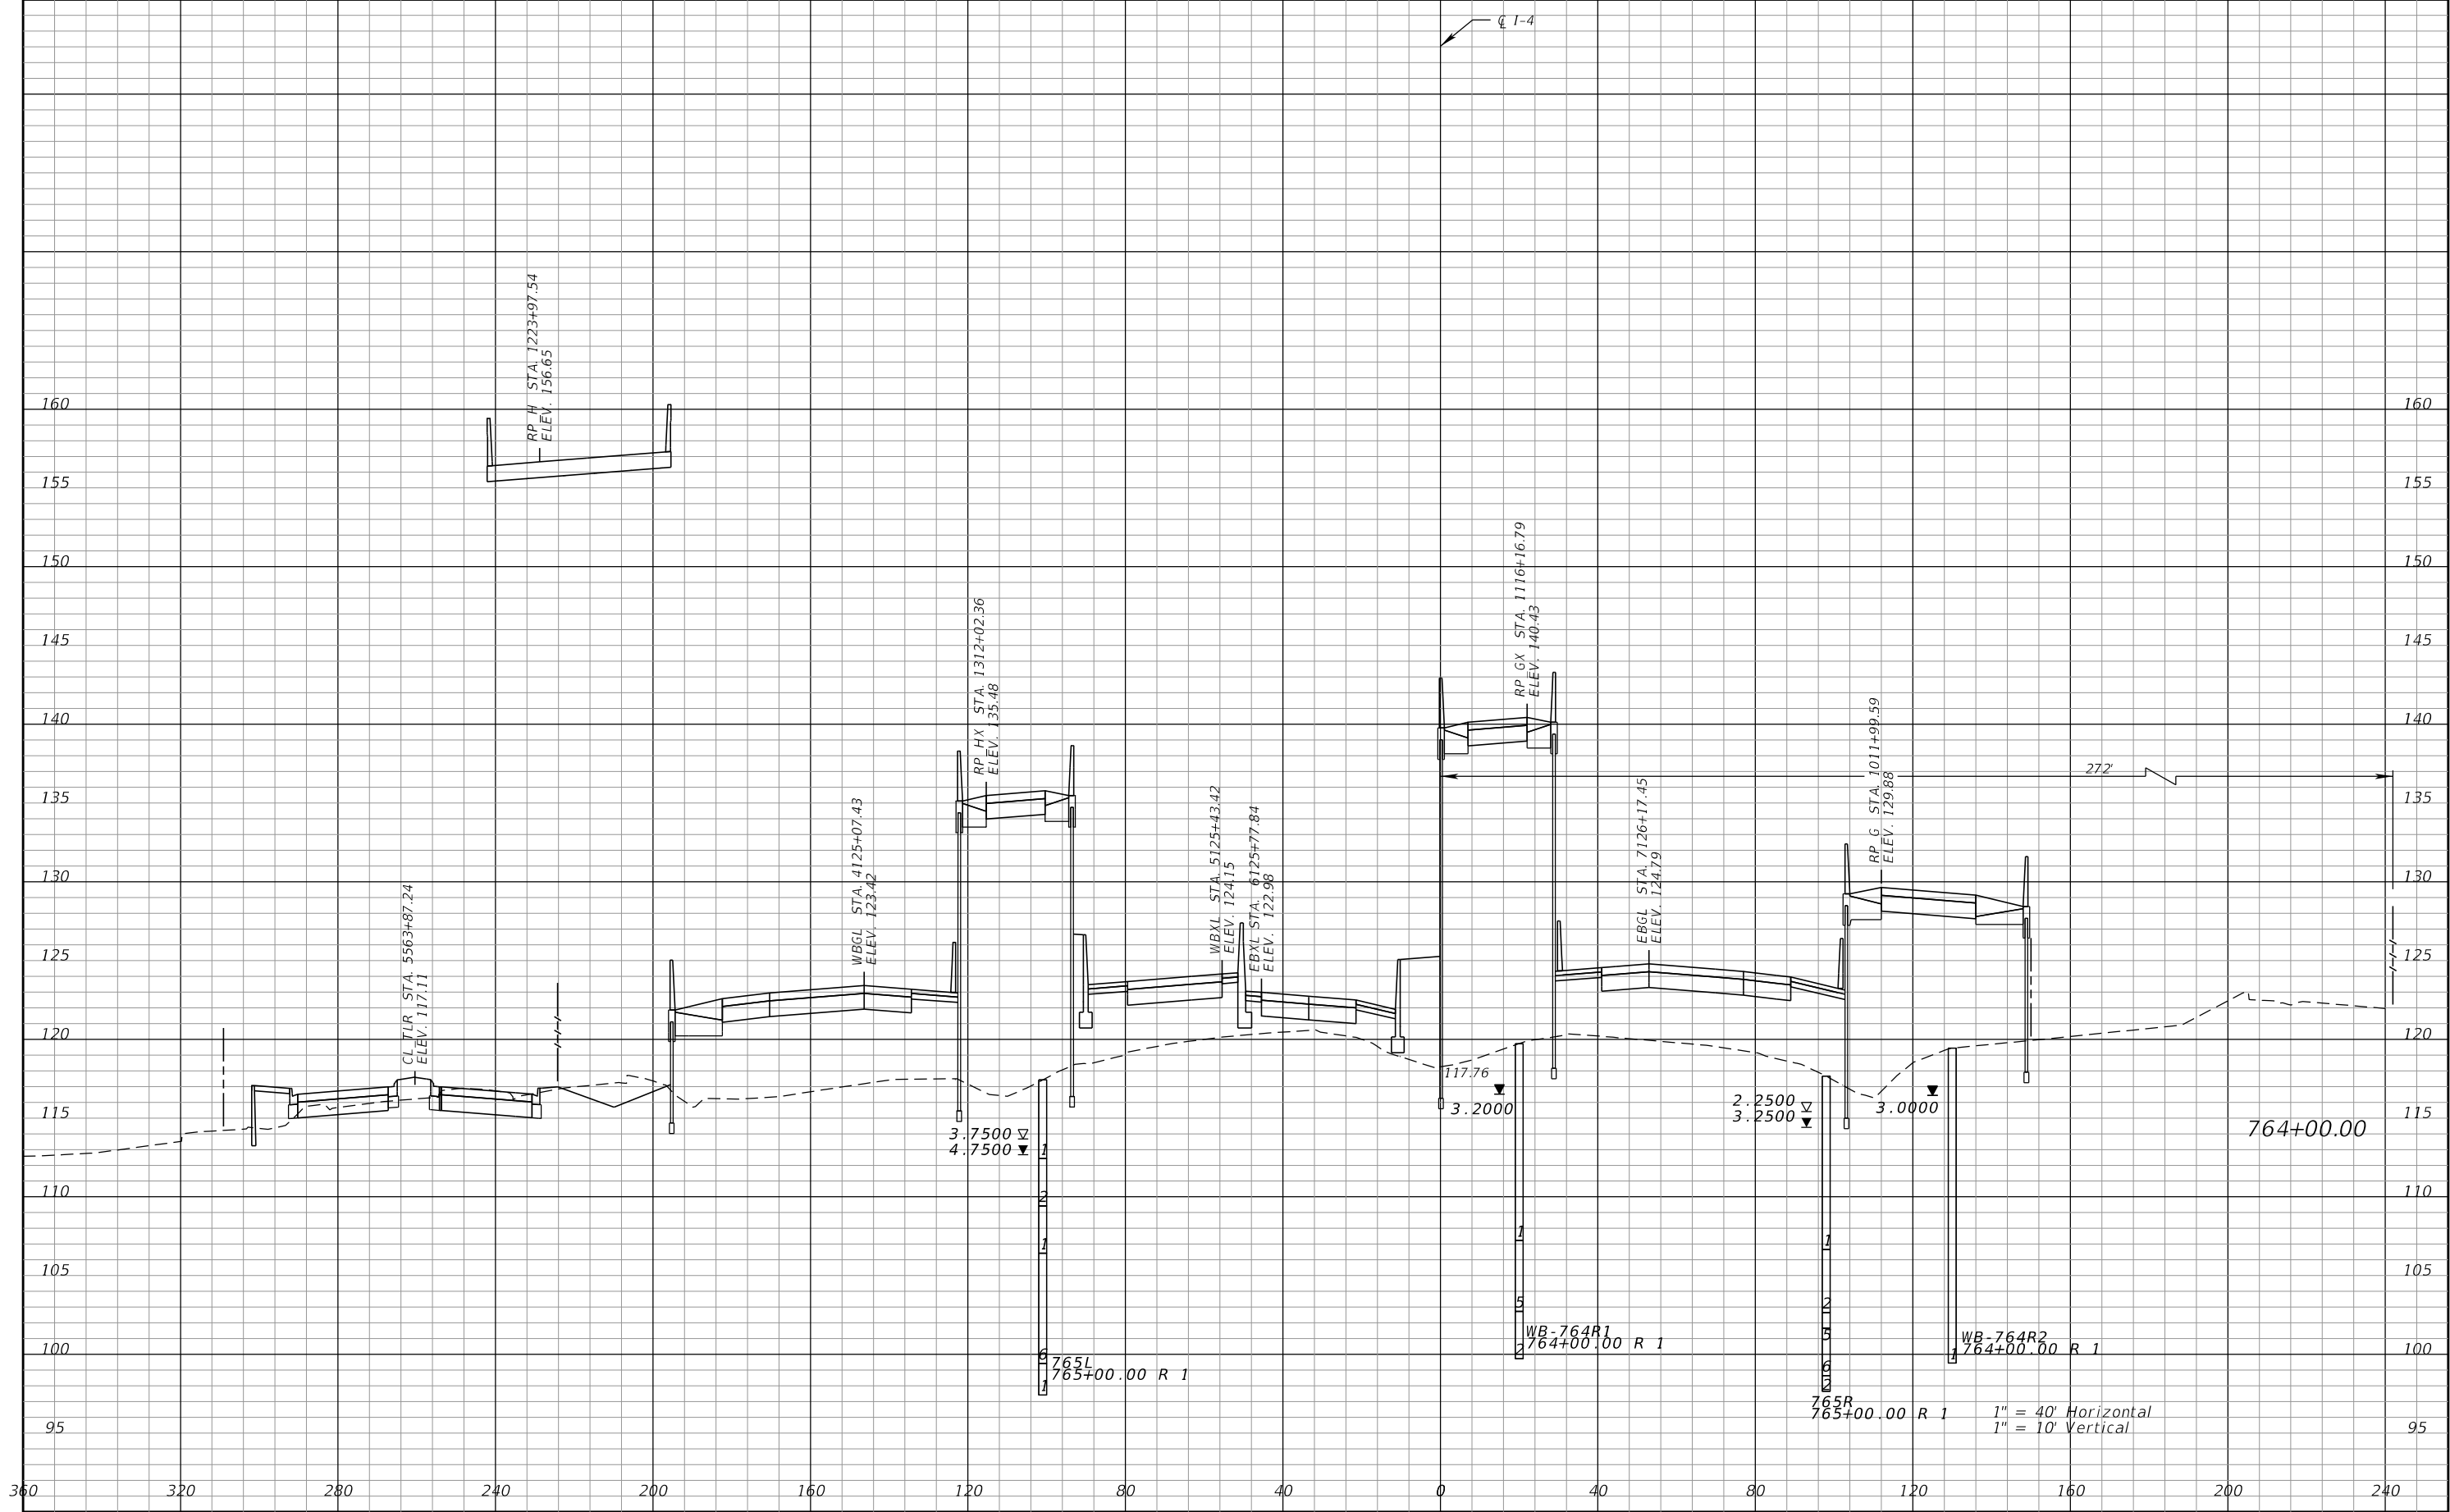


REVISIONS				Engineer of Record: Pierre Navaille P.E. License No. 46076 CH2M HILL 255 E. Robinson Street, Suite 505 Orlando, FL 32801 PH (407) 423-0030 Certificate of Authorization No. 000072	STATE OF FLORIDA DEPARTMENT OF TRANSPORTATION			CROSS SECTIONS SR 400 (I-4)	SHEET NO.
DATE	DESCRIPTION	DATE	DESCRIPTION		ROAD NO.	COUNTY	FINANCIAL PROJECT ID		349
					SR 400	ORANGE	242484-7-32-01		

THE OFFICIAL RECORD OF THIS SHEET IS THE ELECTRONIC FILE DIGITALLY SIGNED AND SEALED UNDER RULE 61G15-23.004, F.A.C.

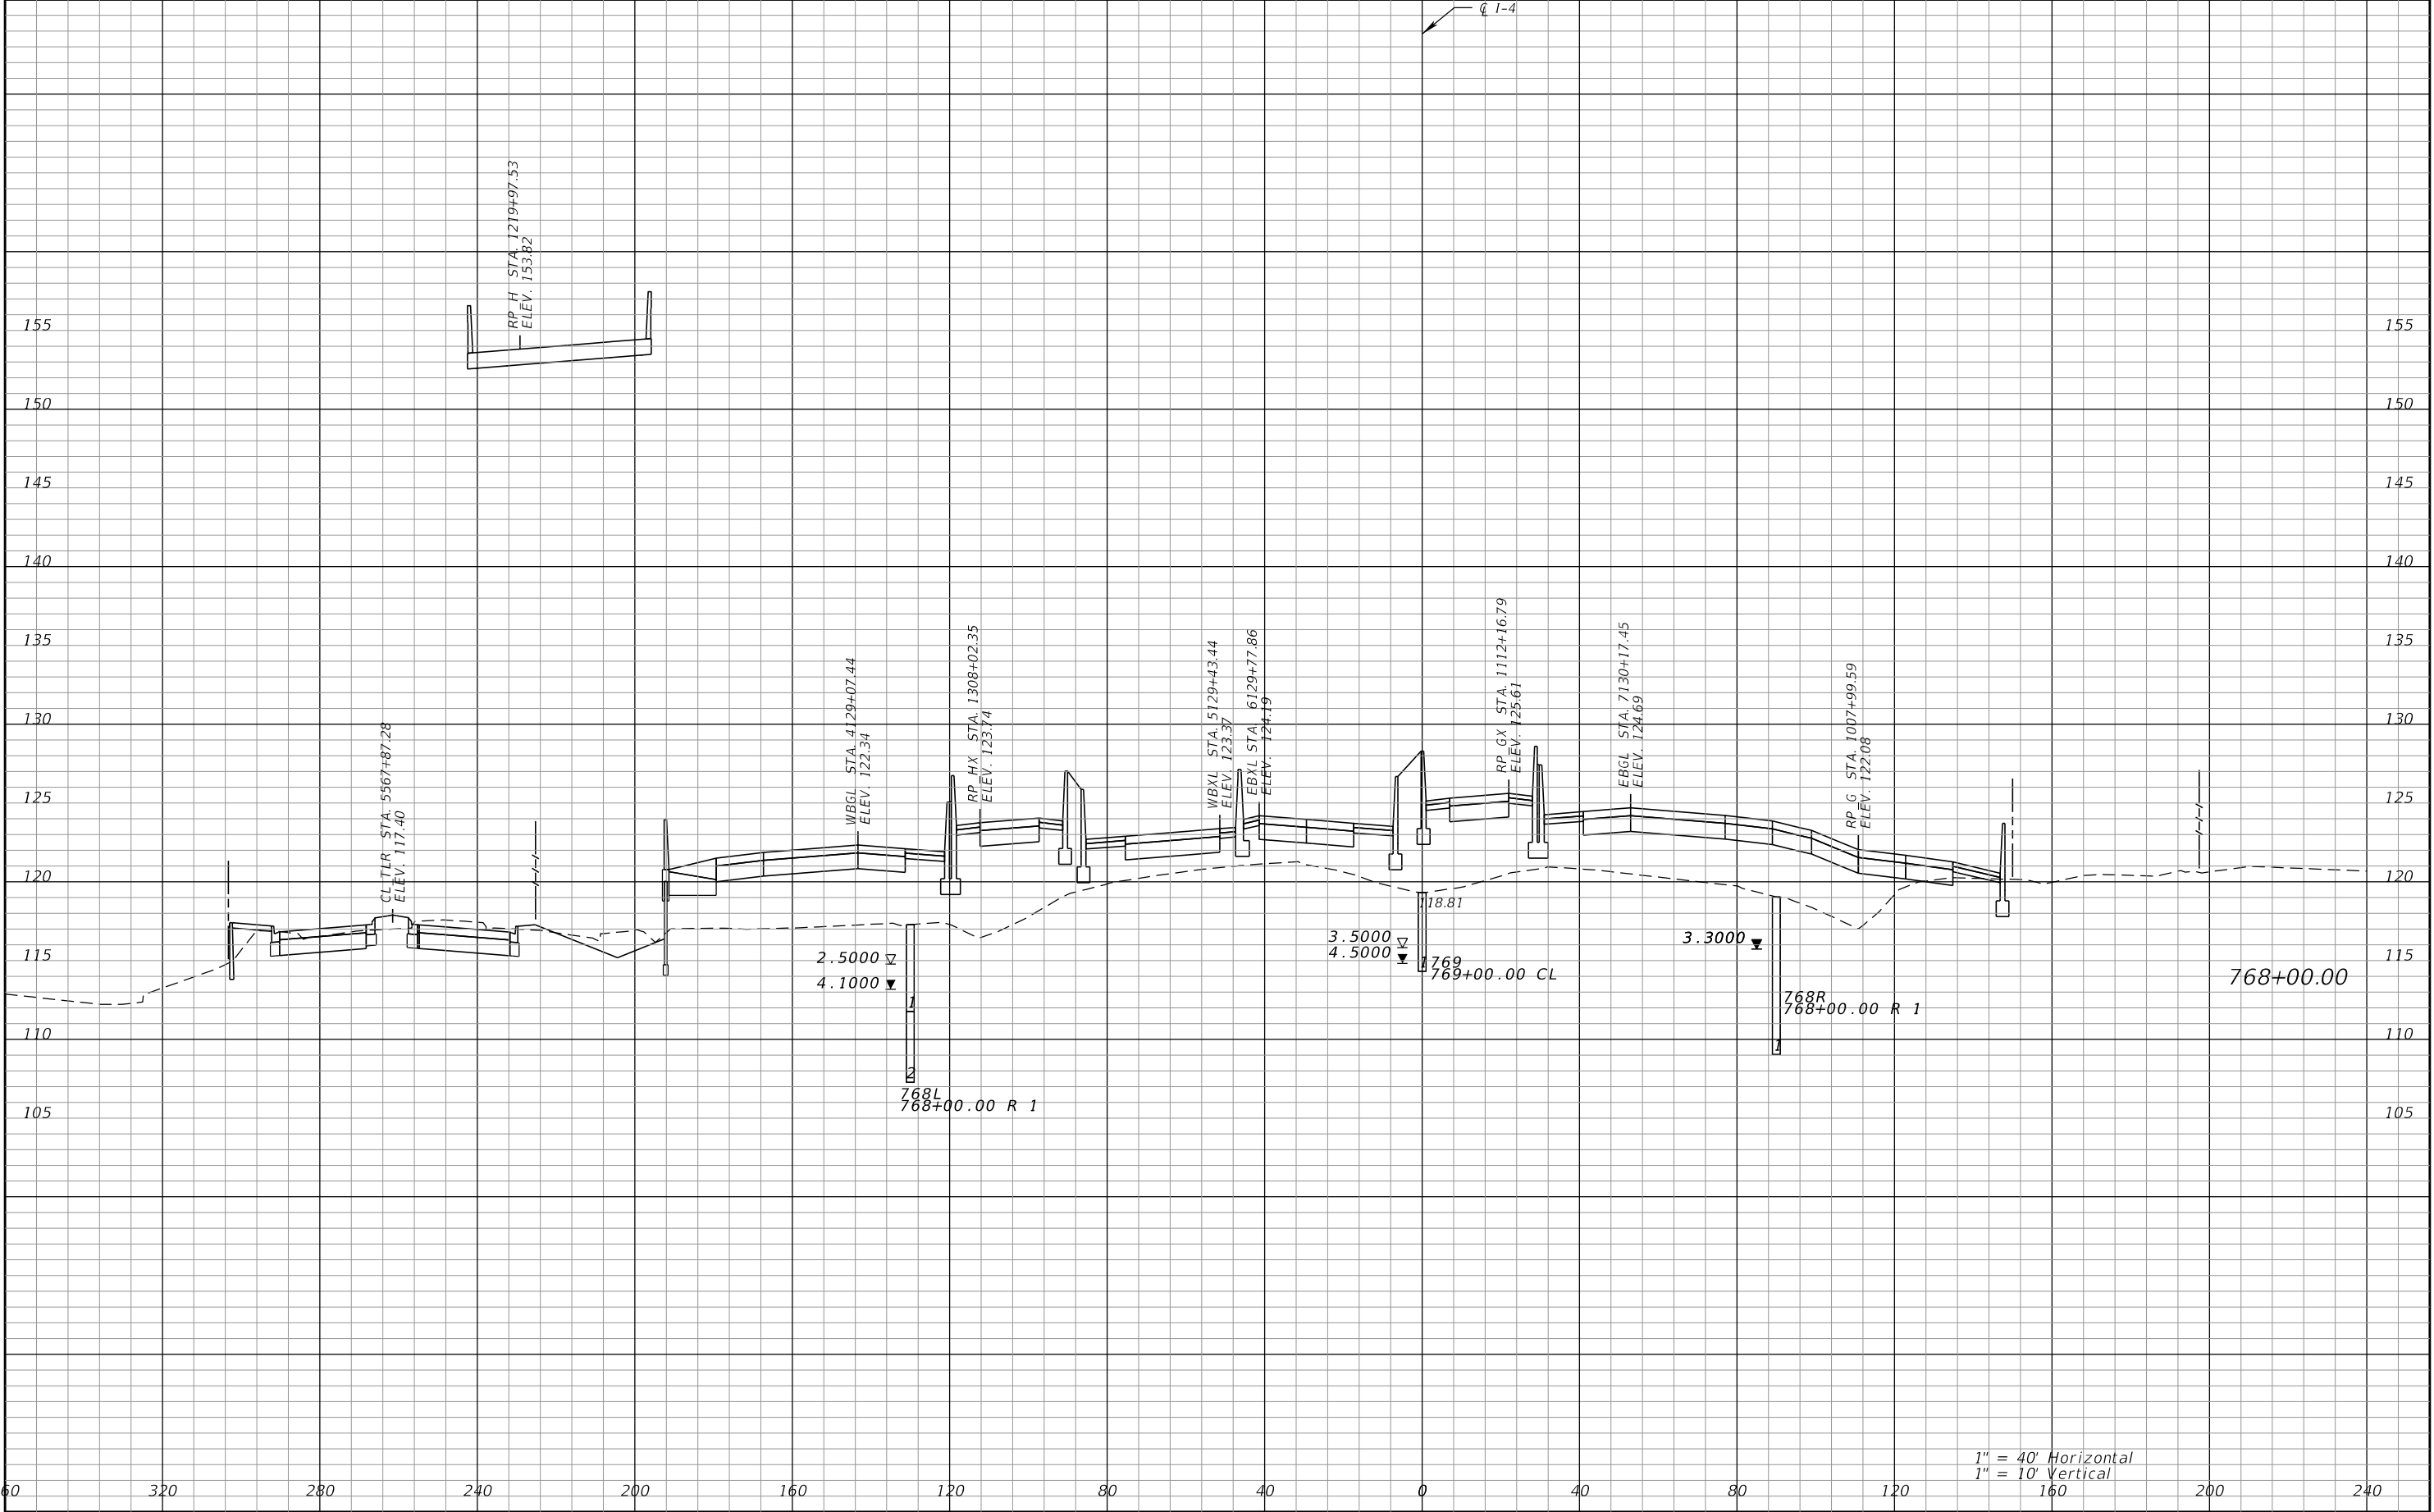


REVISIONS				Engineer of Record: Pierre Navaille P.E. License No. 46076 CH2M HILL 255 E. Robinson Street, Suite 505 Orlando, FL 32801 PH (407) 423-0030 Certificate of Authorization No. 000072	STATE OF FLORIDA DEPARTMENT OF TRANSPORTATION			CROSS SECTIONS SR 400 (I-4)		SHEET NO. 351
DATE	DESCRIPTION	DATE	DESCRIPTION		ROAD NO.	COUNTY	FINANCIAL PROJECT ID			
					SR 400	ORANGE	242484-7-32-01			

THE OFFICIAL RECORD OF THIS SHEET IS THE ELECTRONIC FILE DIGITALLY SIGNED AND SEALED UNDER RULE 61G15-23.004, F.A.C.

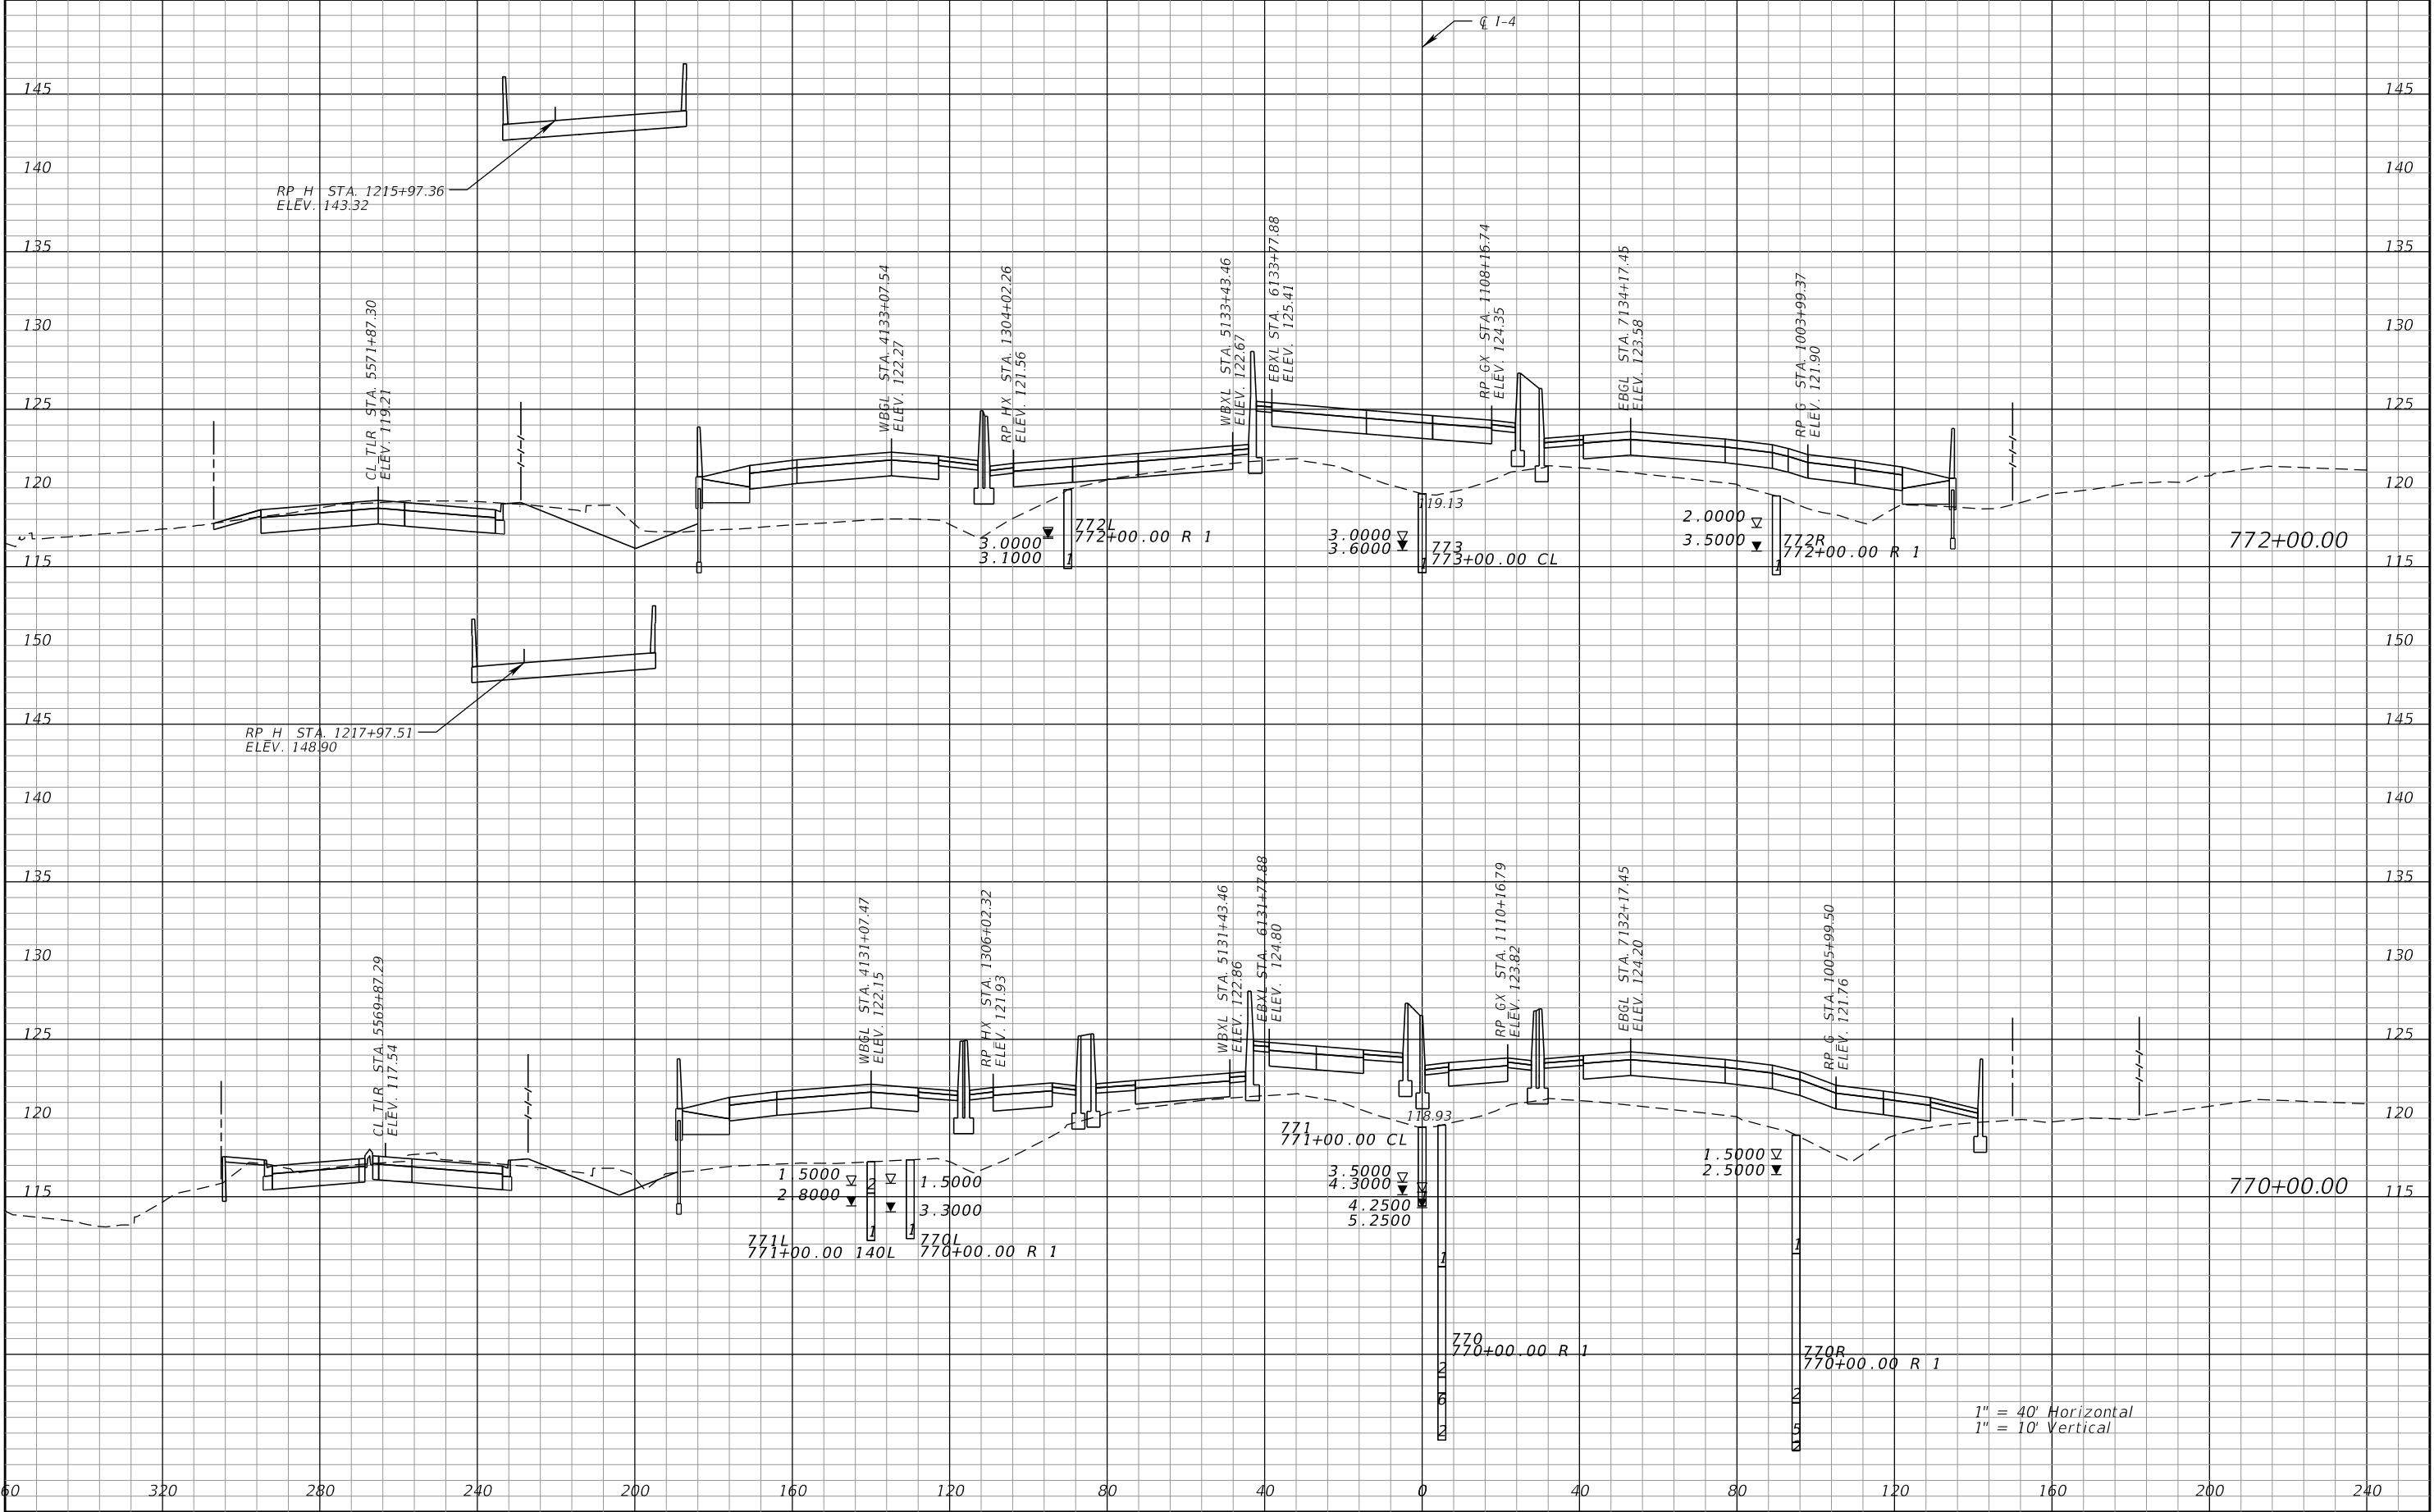


REVISIONS				Engineer of Record: Pierre Navaille P.E. License No. 46076 CH2M HILL 255 E. Robinson Street, Suite 505 Orlando, FL 32801 PH (407) 423-0030 Certificate of Authorization No. 000072	STATE OF FLORIDA DEPARTMENT OF TRANSPORTATION			CROSS SECTIONS SR 400 (I-4)	SHEET NO.
DATE	DESCRIPTION	DATE	DESCRIPTION		ROAD NO.	COUNTY	FINANCIAL PROJECT ID		352
					SR 400	ORANGE	242484-7-32-01		

THE OFFICIAL RECORD OF THIS SHEET IS THE ELECTRONIC FILE DIGITALLY SIGNED AND SEALED UNDER RULE 61G15-23.004, F.A.C.

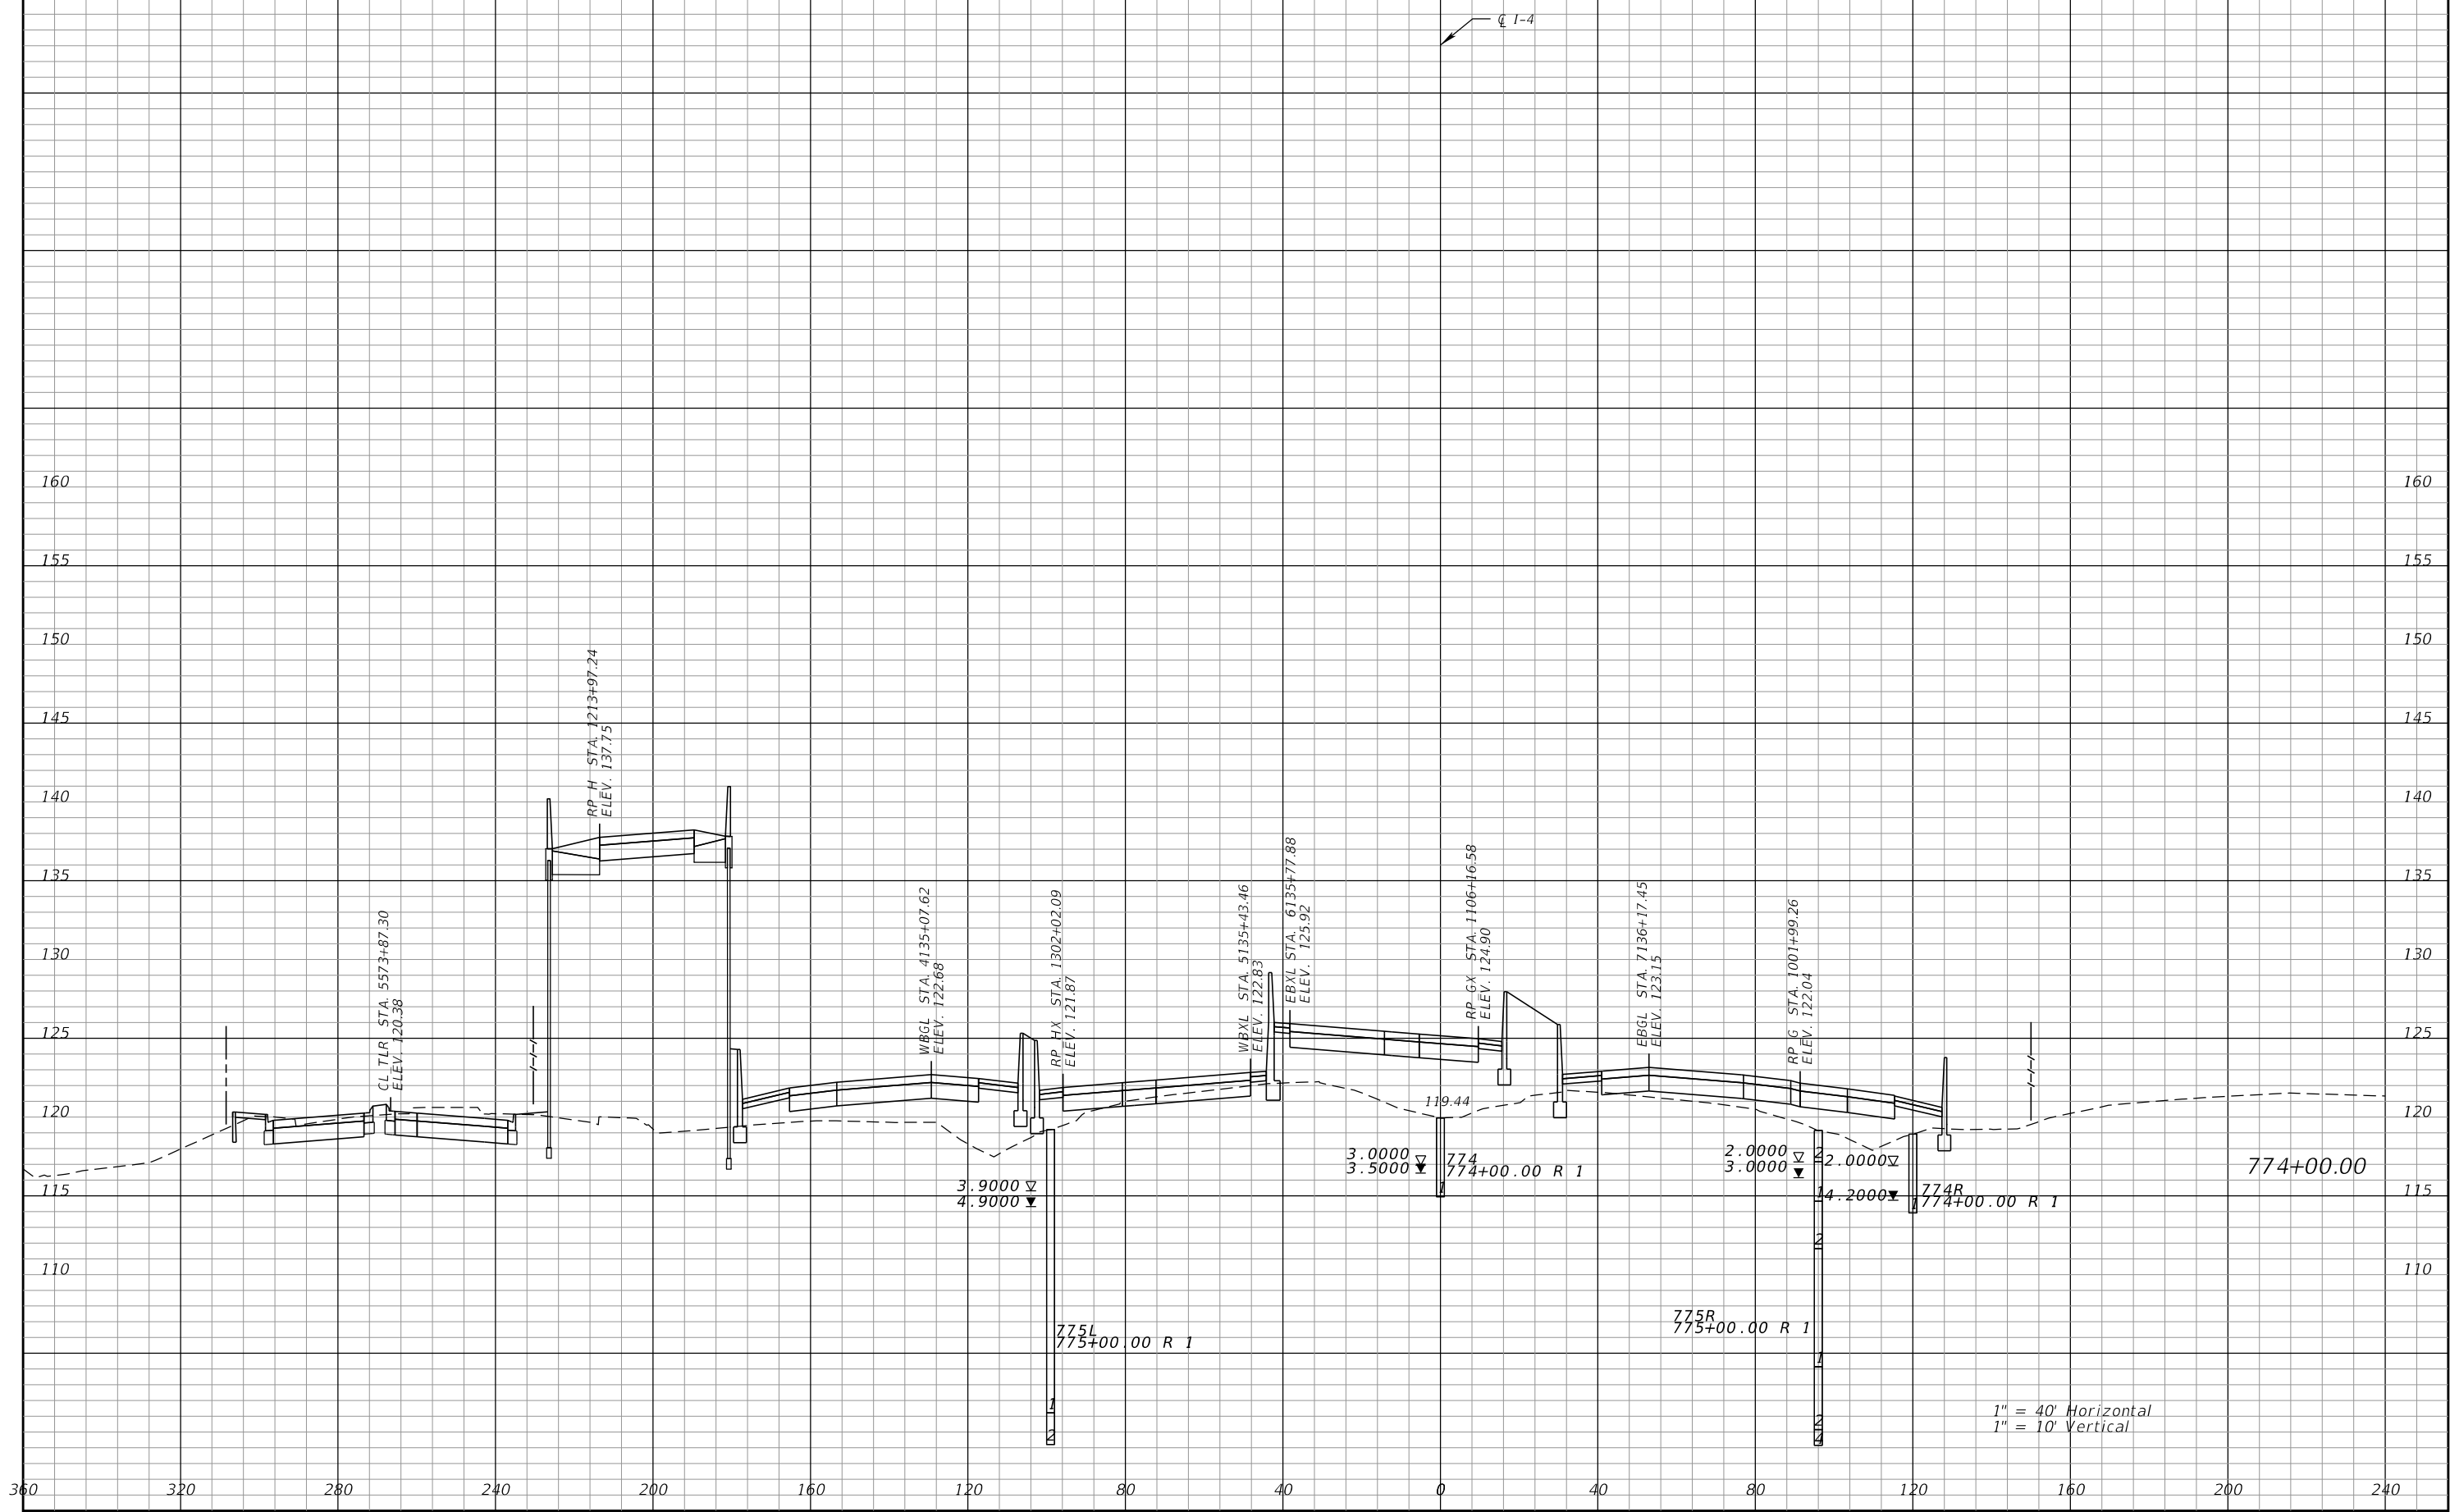


REVISIONS				Engineer of Record: Pierre Navaille P.E. License No. 46076 CH2M HILL 255 E. Robinson Street, Suite 505 Orlando, FL 32801 PH (407) 423-0030 Certificate of Authorization No. 000072	STATE OF FLORIDA DEPARTMENT OF TRANSPORTATION			CROSS SECTIONS SR 400 (I-4)	SHEET NO. 353
DATE	DESCRIPTION	DATE	DESCRIPTION		ROAD NO.	COUNTY	FINANCIAL PROJECT ID		
					SR 400	ORANGE	242484-7-32-01		

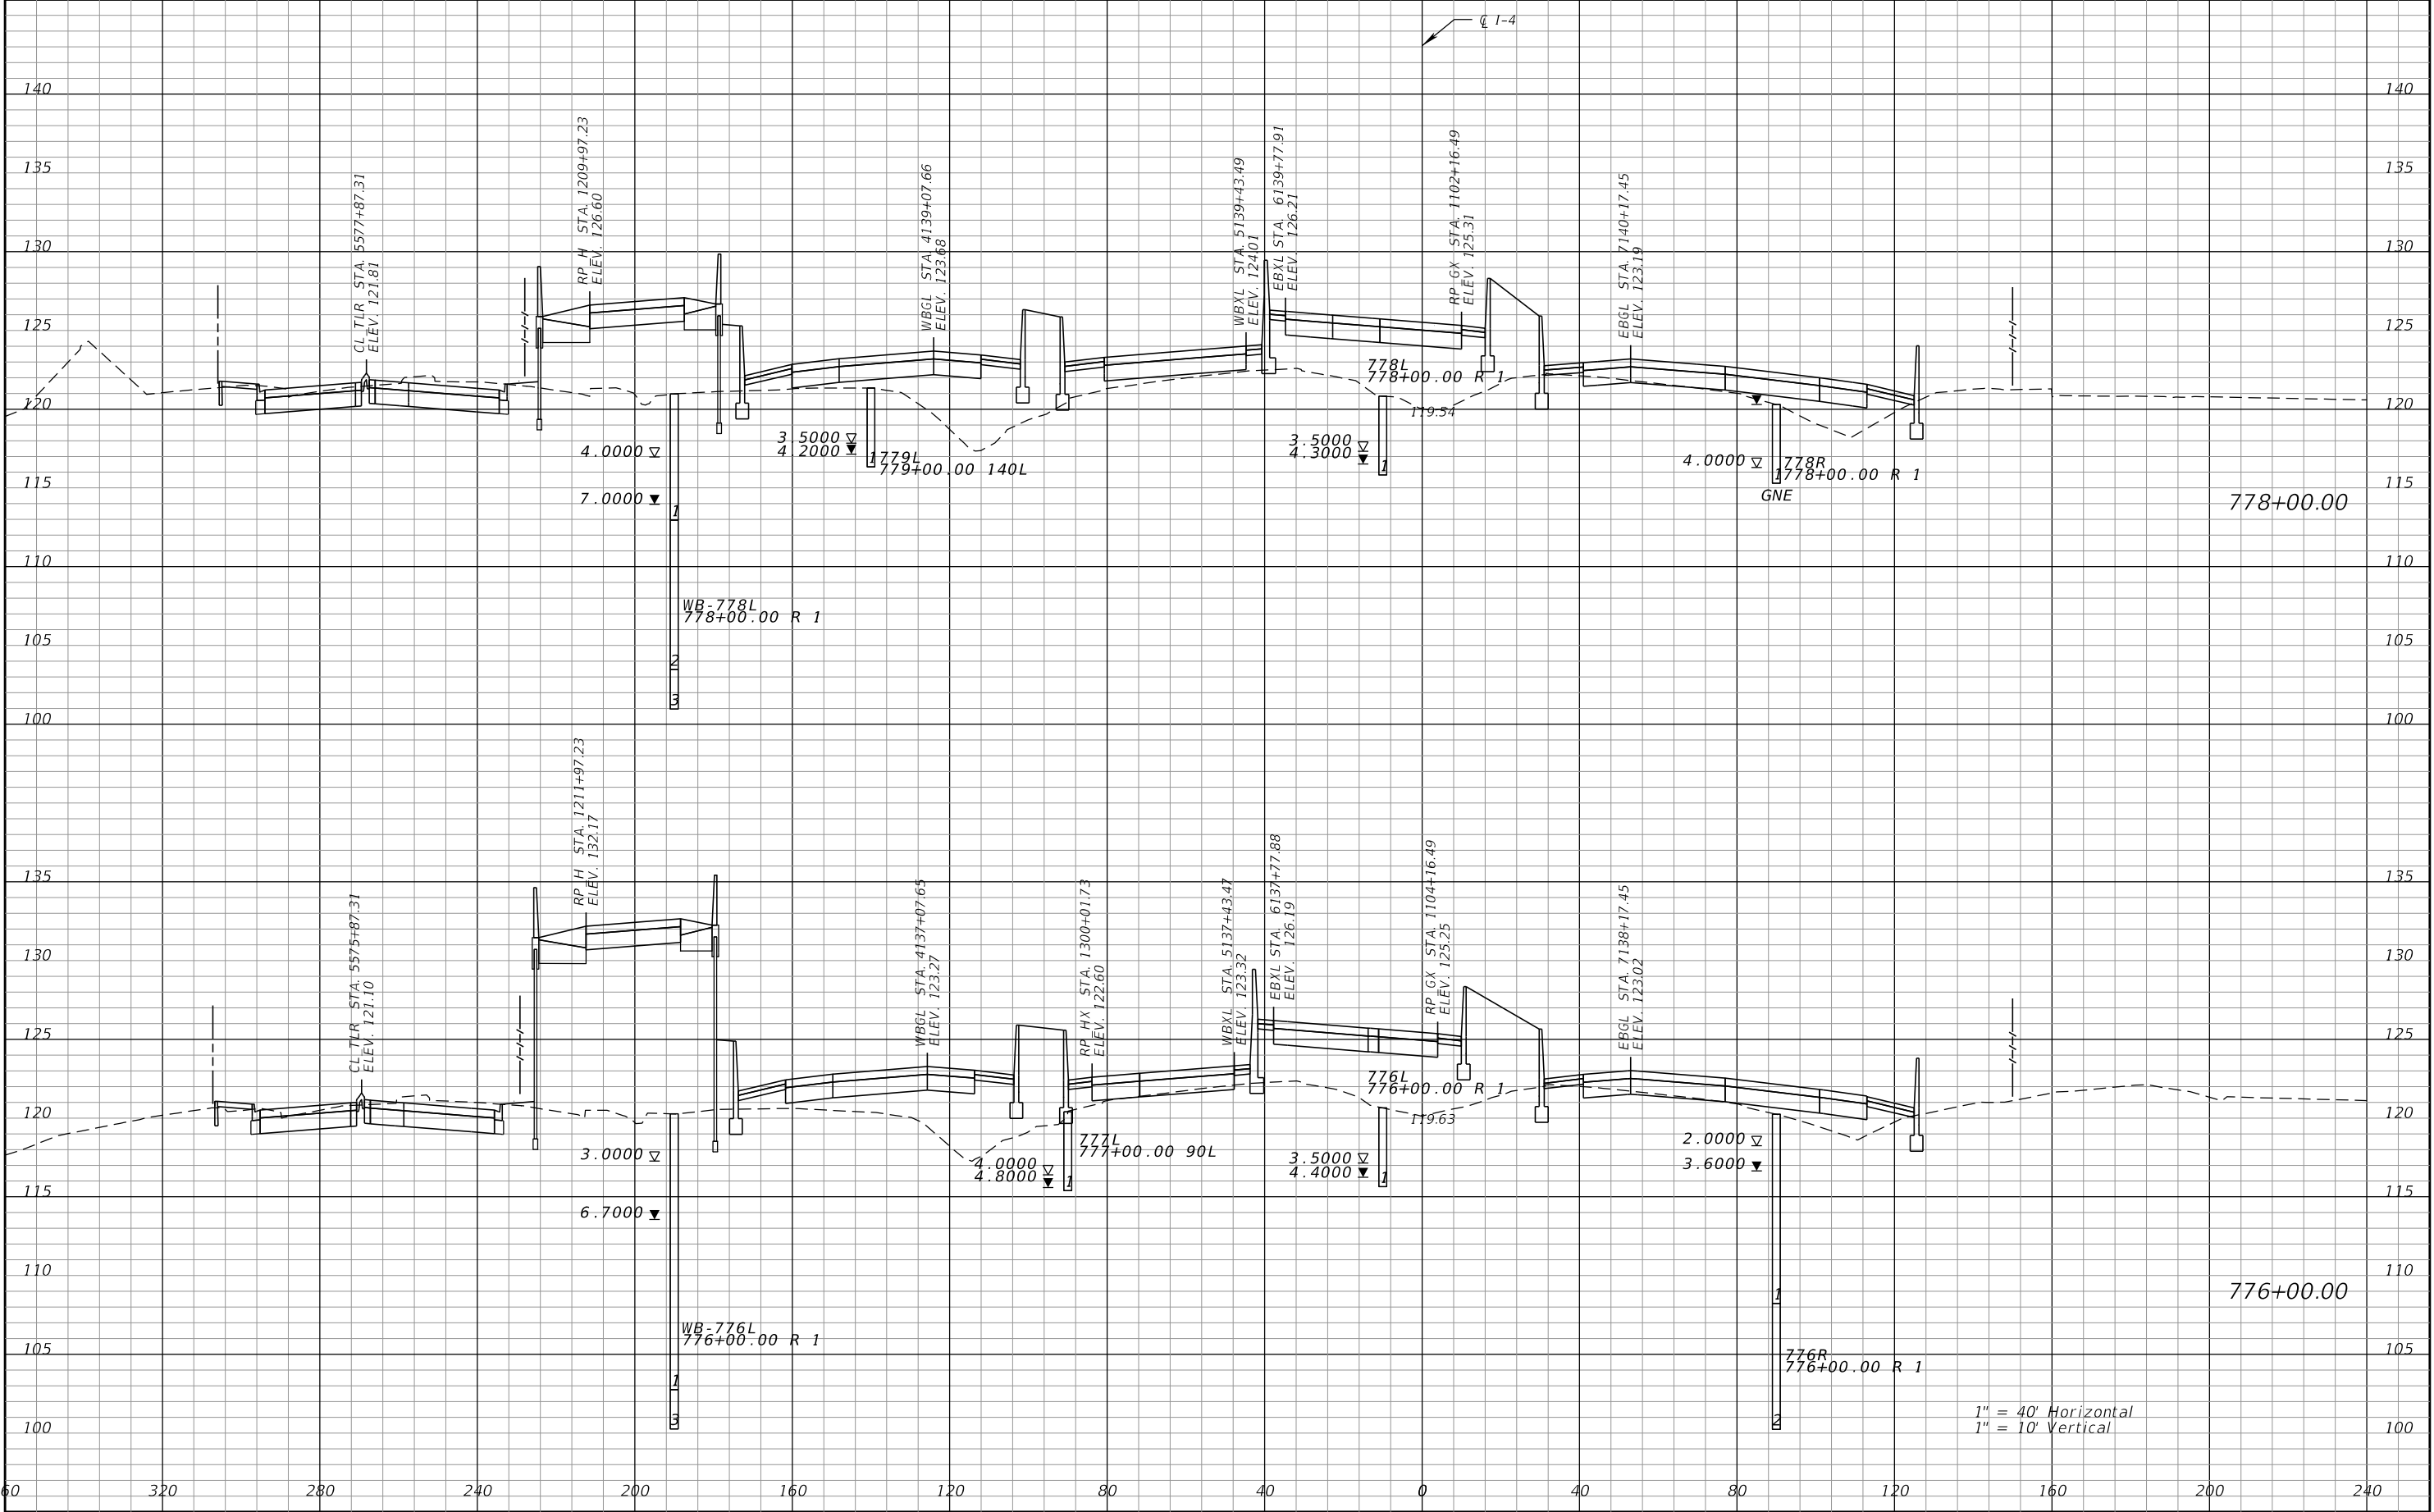


REVISIONS				Engineer of Record: Pierre Navaille P.E. License No. 46076 CH2M HILL 255 E. Robinson Street, Suite 505 Orlando, FL 32801 PH (407) 423-0030 Certificate of Authorization No. 000072	STATE OF FLORIDA DEPARTMENT OF TRANSPORTATION			CROSS SECTIONS SR 400 (I-4)	SHEET NO. 354
DATE	DESCRIPTION	DATE	DESCRIPTION		ROAD NO.	COUNTY	FINANCIAL PROJECT ID		
					SR 400	ORANGE	242484-7-32-01		

THE OFFICIAL RECORD OF THIS SHEET IS THE ELECTRONIC FILE DIGITALLY SIGNED AND SEALED UNDER RULE 61G15-23.004, F.A.C.

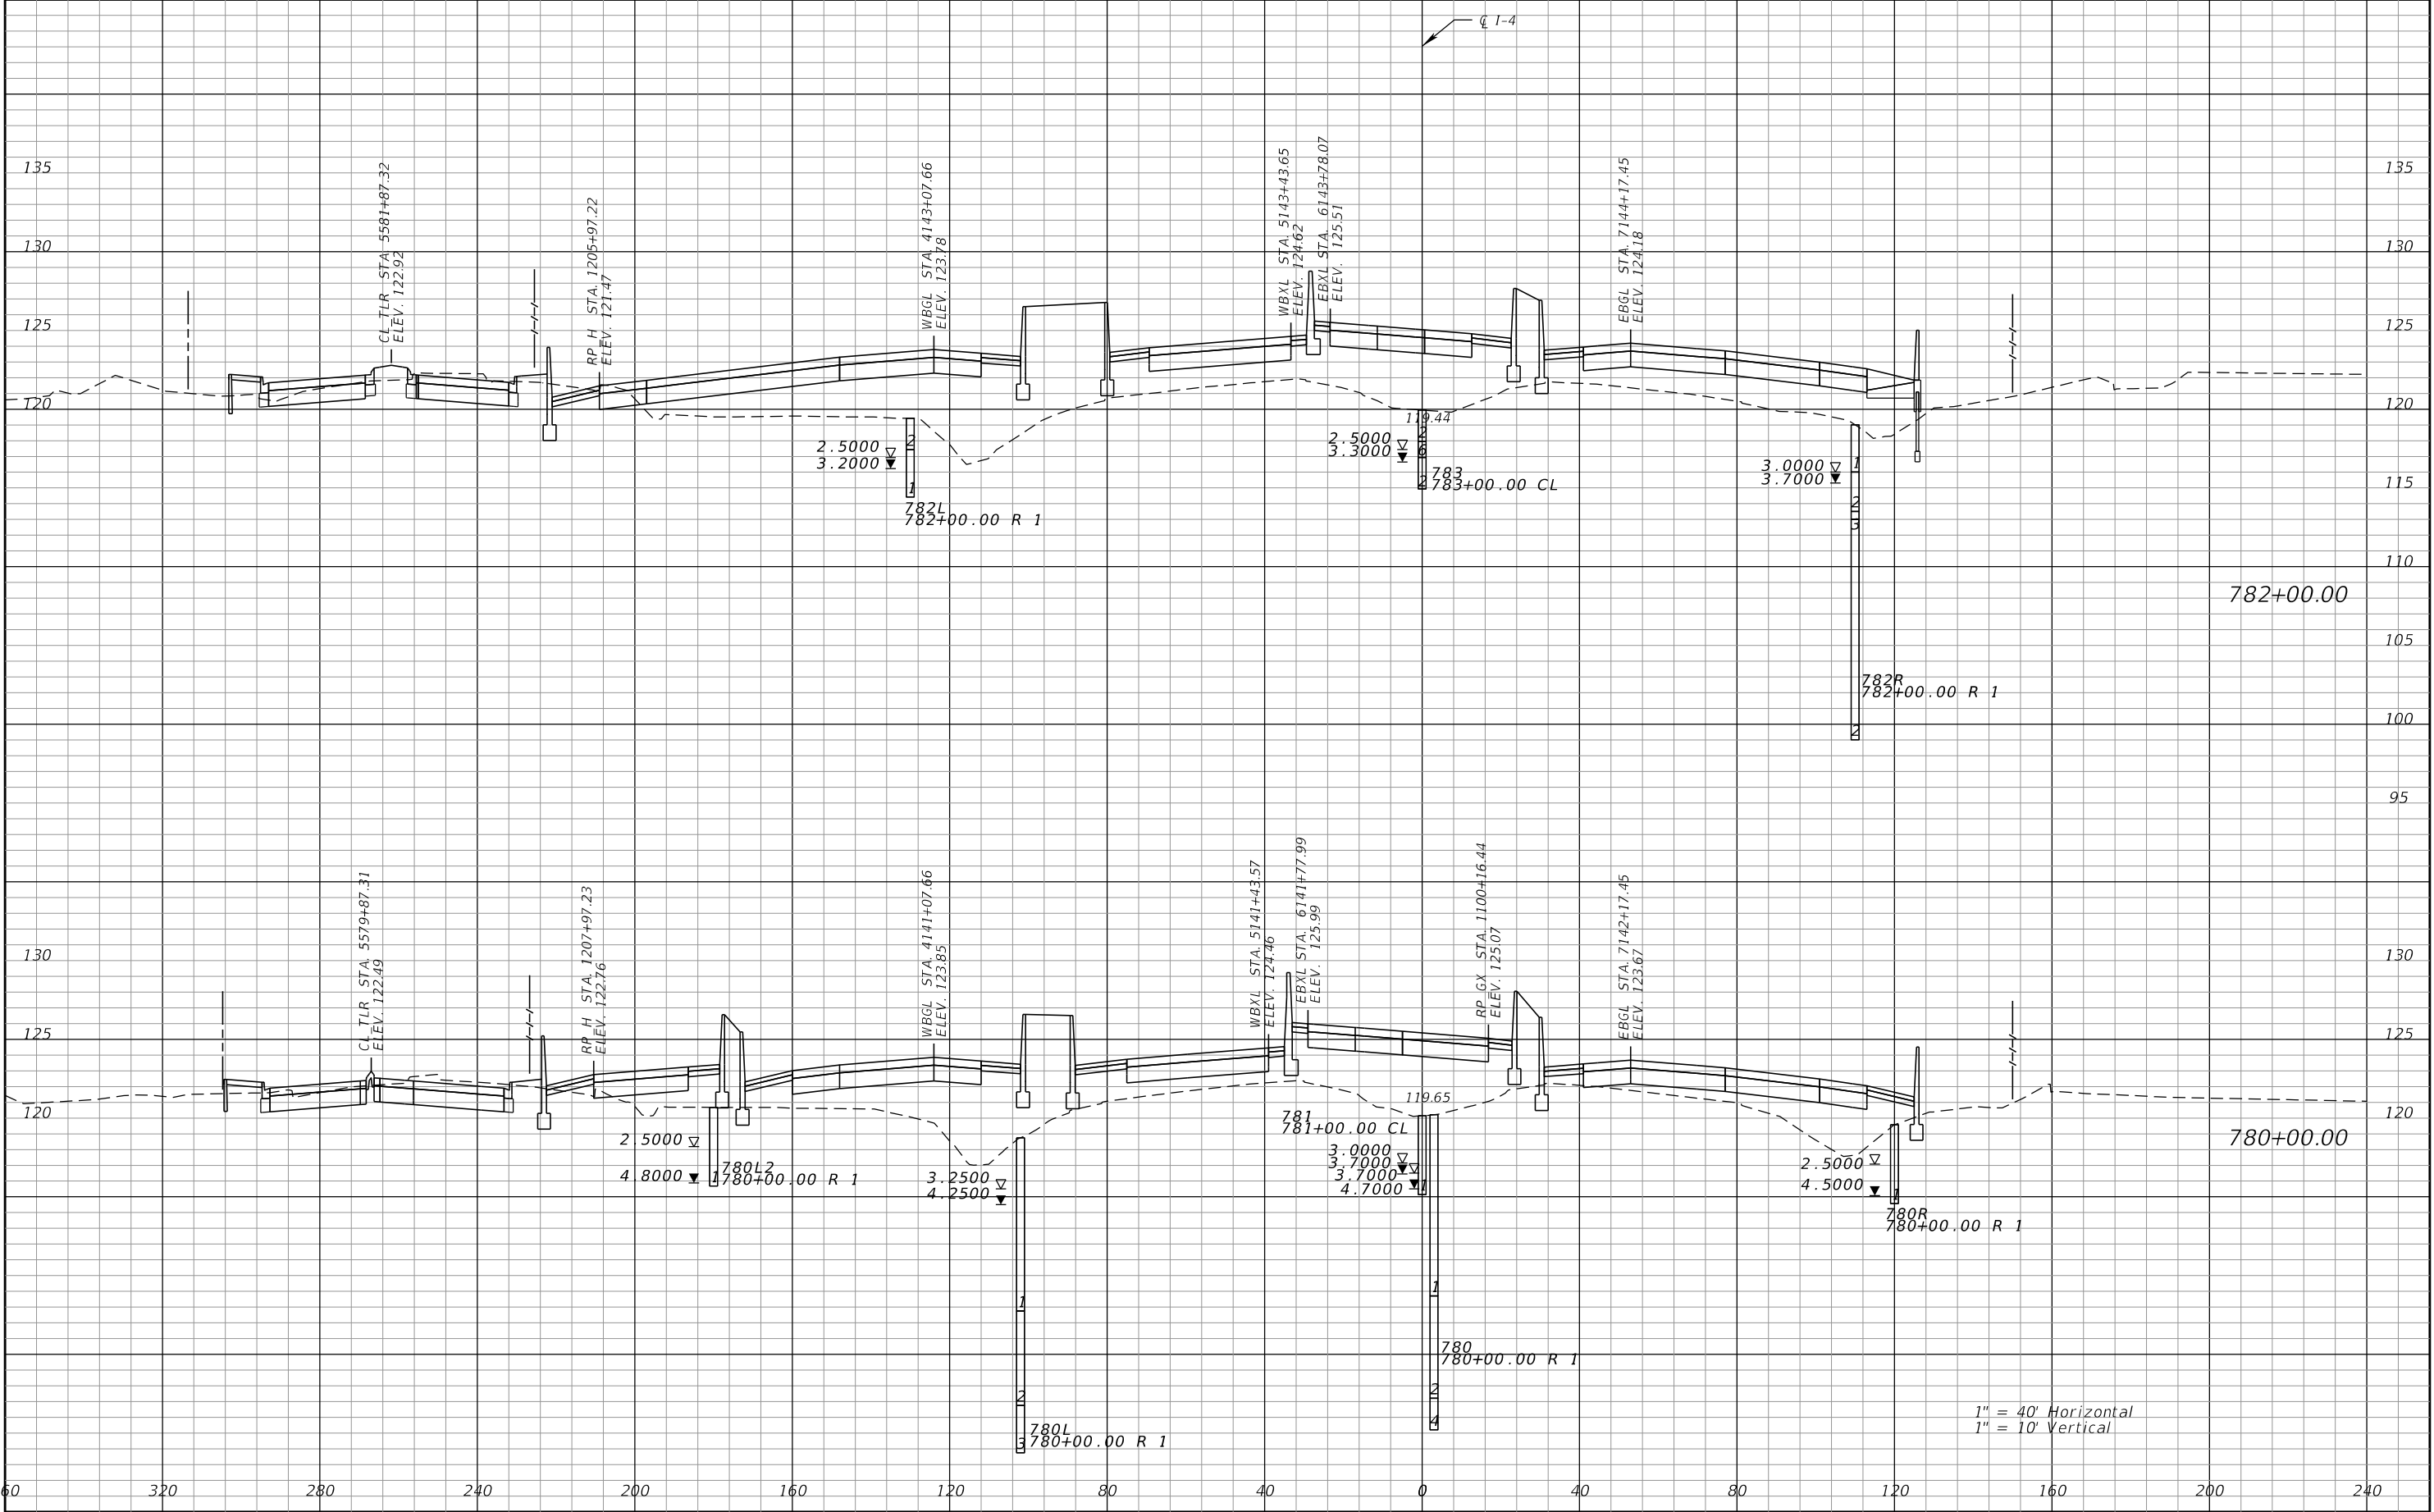


REVISIONS				Engineer of Record: Pierre Navaille P.E. License No. 46076 CH2M HILL 255 E. Robinson Street, Suite 505 Orlando, FL 32801 PH (407) 423-0030 Certificate of Authorization No. 000072	STATE OF FLORIDA DEPARTMENT OF TRANSPORTATION			CROSS SECTIONS SR 400 (I-4)		SHEET NO. 355
DATE	DESCRIPTION	DATE	DESCRIPTION		ROAD NO.	COUNTY	FINANCIAL PROJECT ID			
					SR 400	ORANGE	242484-7-32-01			

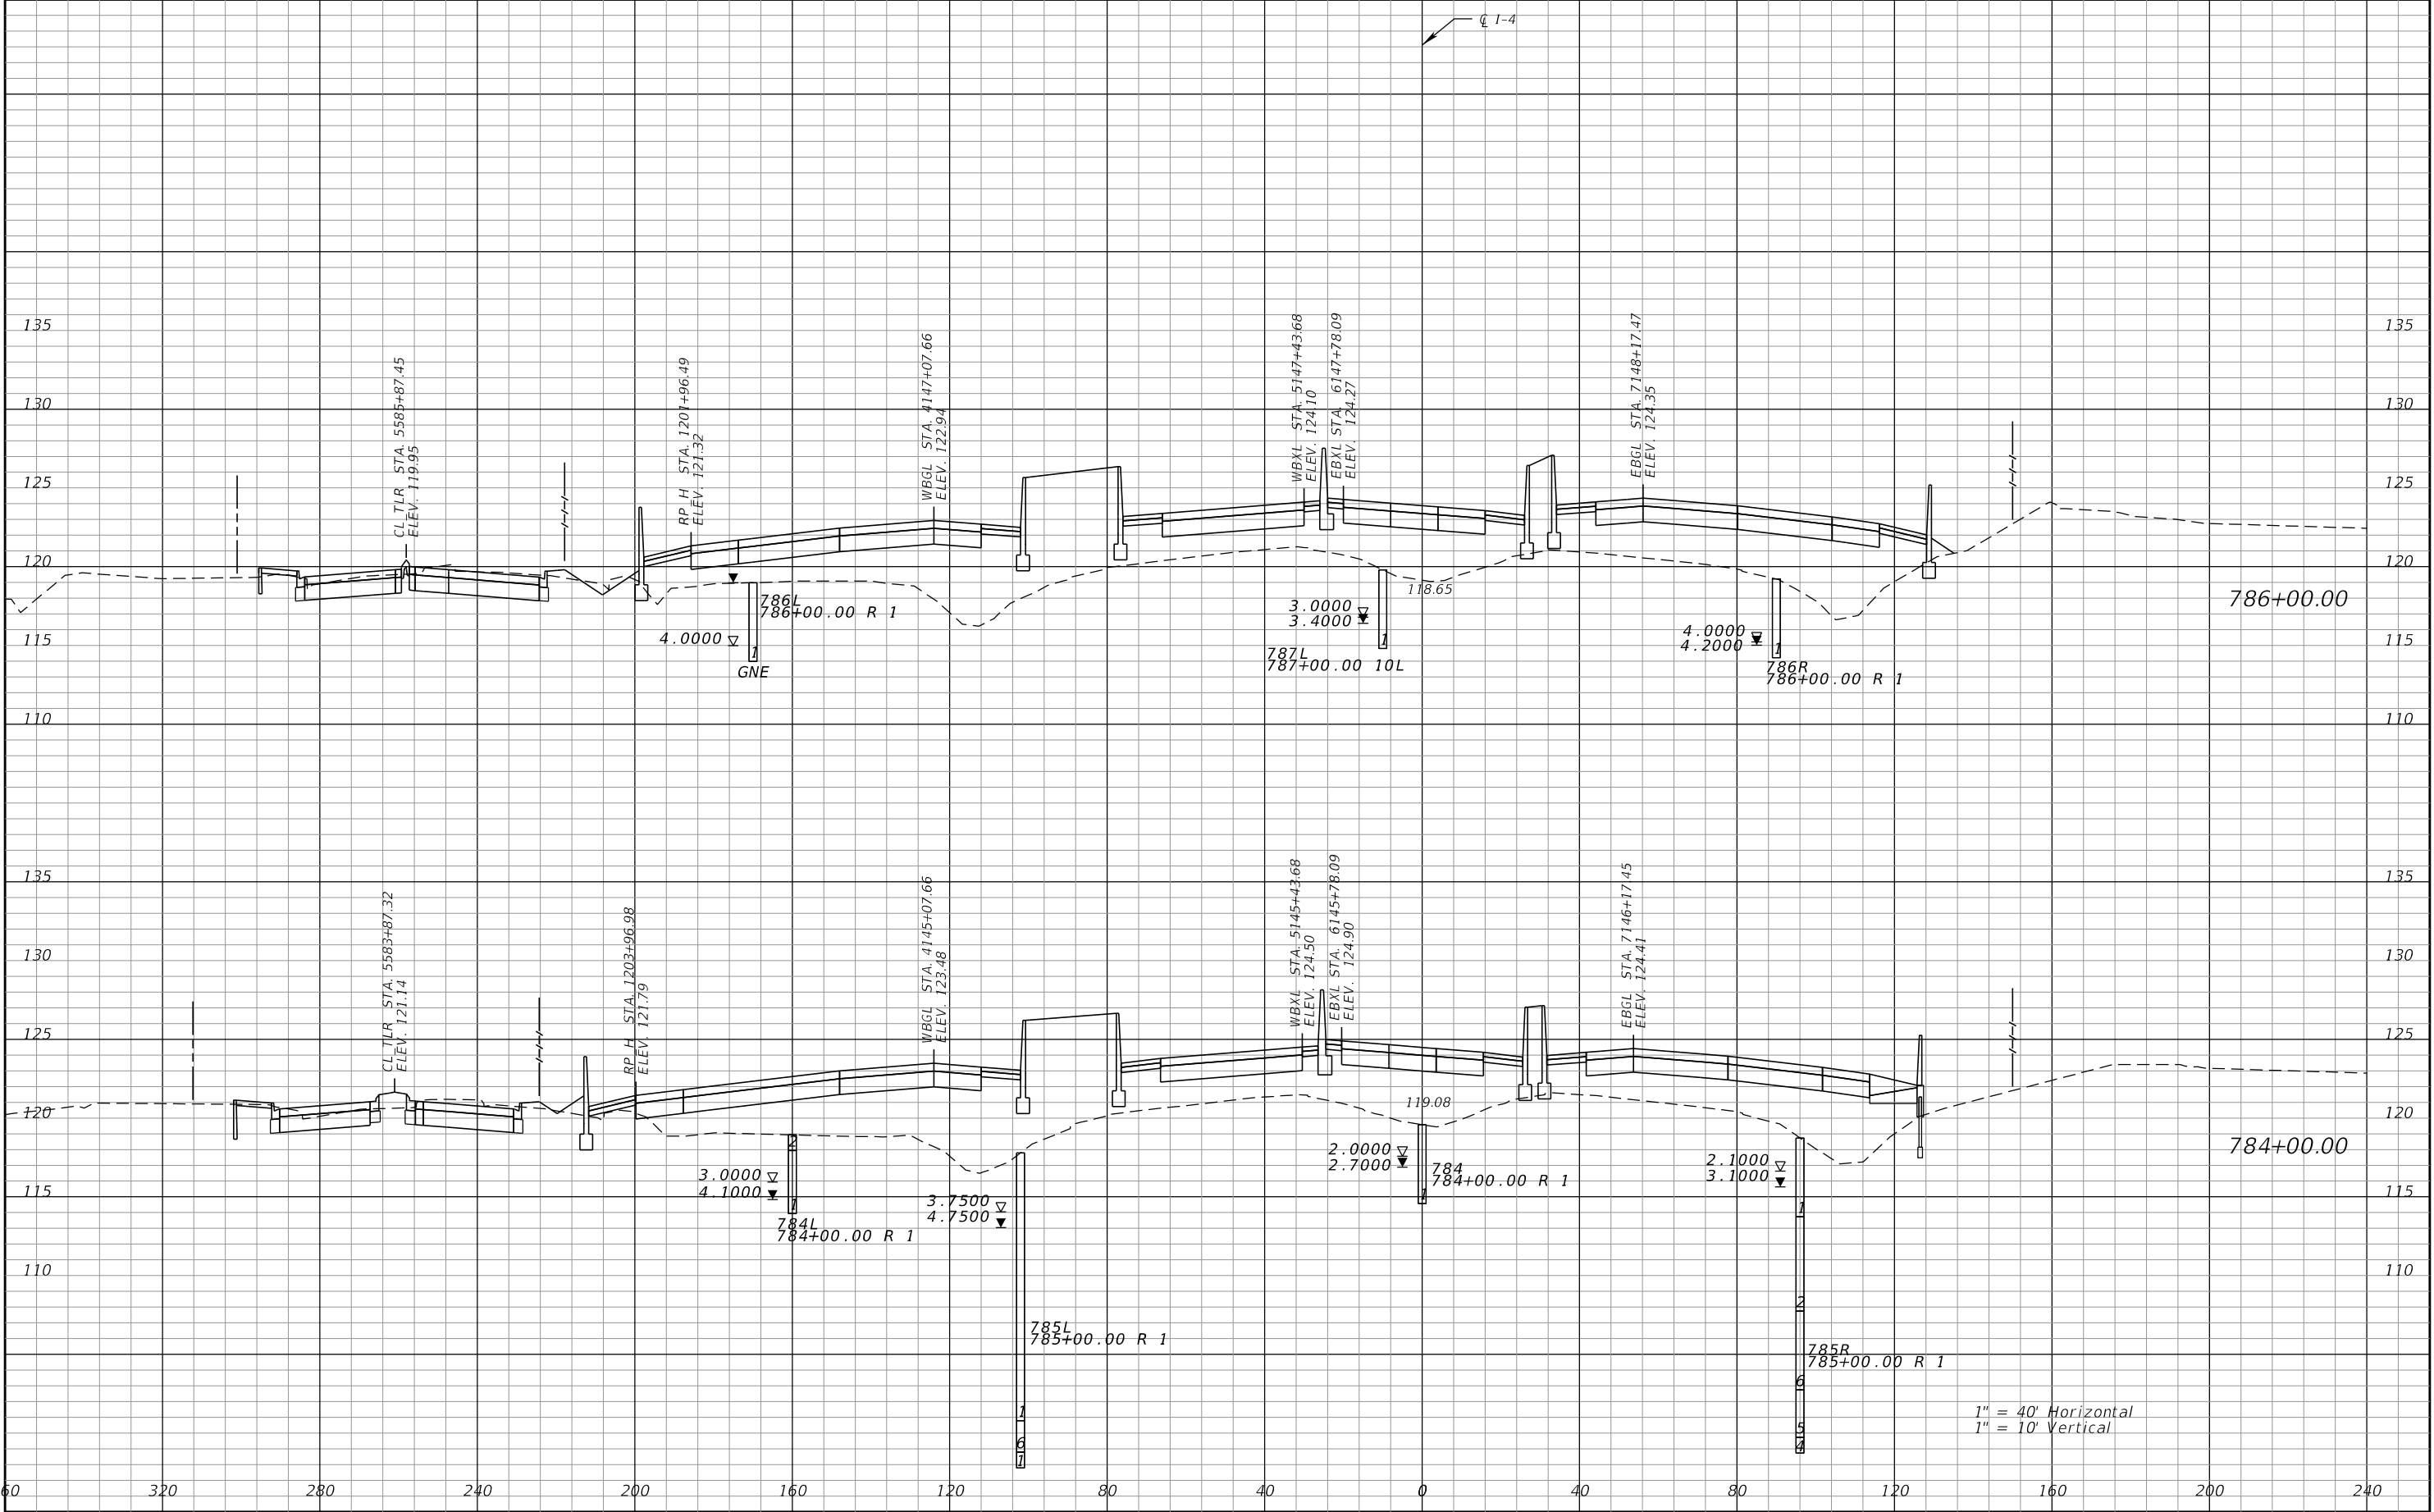


REVISIONS				Engineer of Record: Pierre Navaille P.E. License No. 46076 CH2M HILL 255 E. Robinson Street, Suite 505 Orlando, FL 32801 PH (407) 423-0030 Certificate of Authorization No. 000072	STATE OF FLORIDA DEPARTMENT OF TRANSPORTATION			CROSS SECTIONS SR 400 (I-4)	SHEET NO. 356
DATE	DESCRIPTION	DATE	DESCRIPTION		ROAD NO.	COUNTY	FINANCIAL PROJECT ID		
					SR 400	ORANGE	242484-7-32-01		

THE OFFICIAL RECORD OF THIS SHEET IS THE ELECTRONIC FILE DIGITALLY SIGNED AND SEALED UNDER RULE 61G15-23.004, F.A.C.

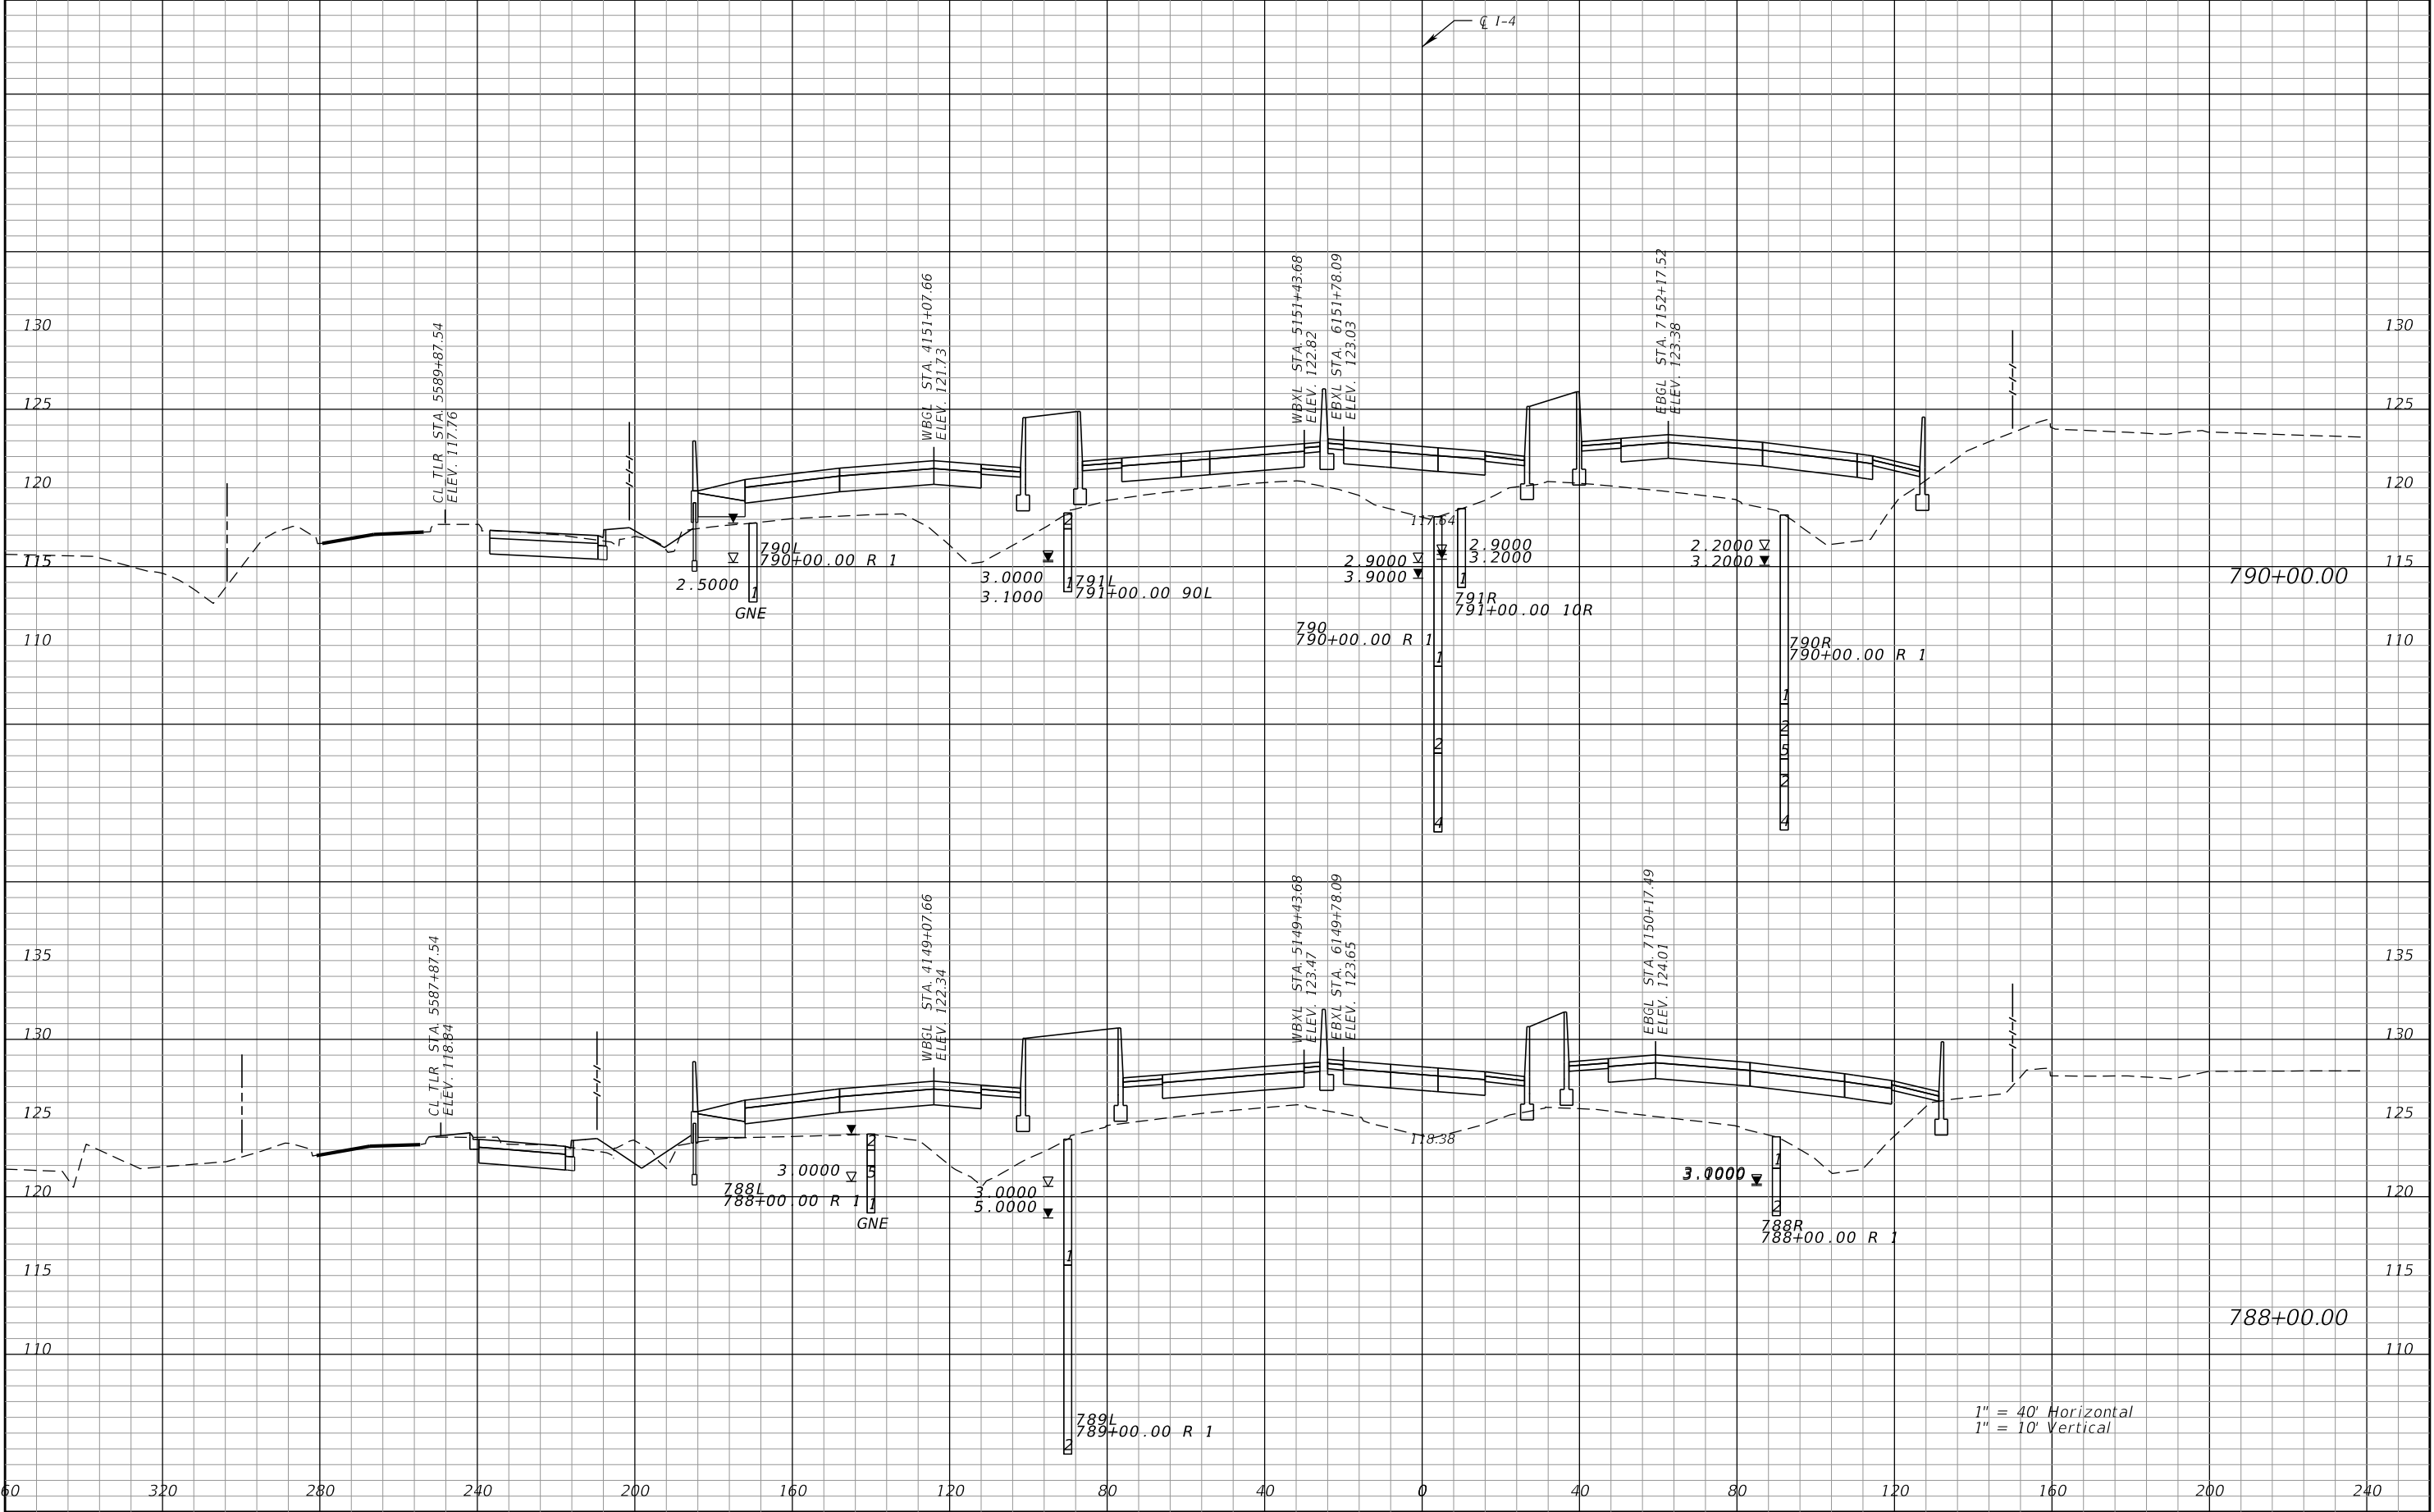


REVISIONS				Engineer of Record: Pierre Navaille P.E. License No. 46076 CH2M HILL 255 E. Robinson Street, Suite 505 Orlando, FL 32801 PH (407) 423-0030 Certificate of Authorization No. 000072	STATE OF FLORIDA DEPARTMENT OF TRANSPORTATION			CROSS SECTIONS SR 400 (I-4)	SHEET NO. 357
DATE	DESCRIPTION	DATE	DESCRIPTION		ROAD NO.	COUNTY	FINANCIAL PROJECT ID		
					SR 400	ORANGE	242484-7-32-01		


THE OFFICIAL RECORD OF THIS SHEET IS THE ELECTRONIC FILE DIGITALLY SIGNED AND SEALED UNDER RULE 61G15-23.004, F.A.C.

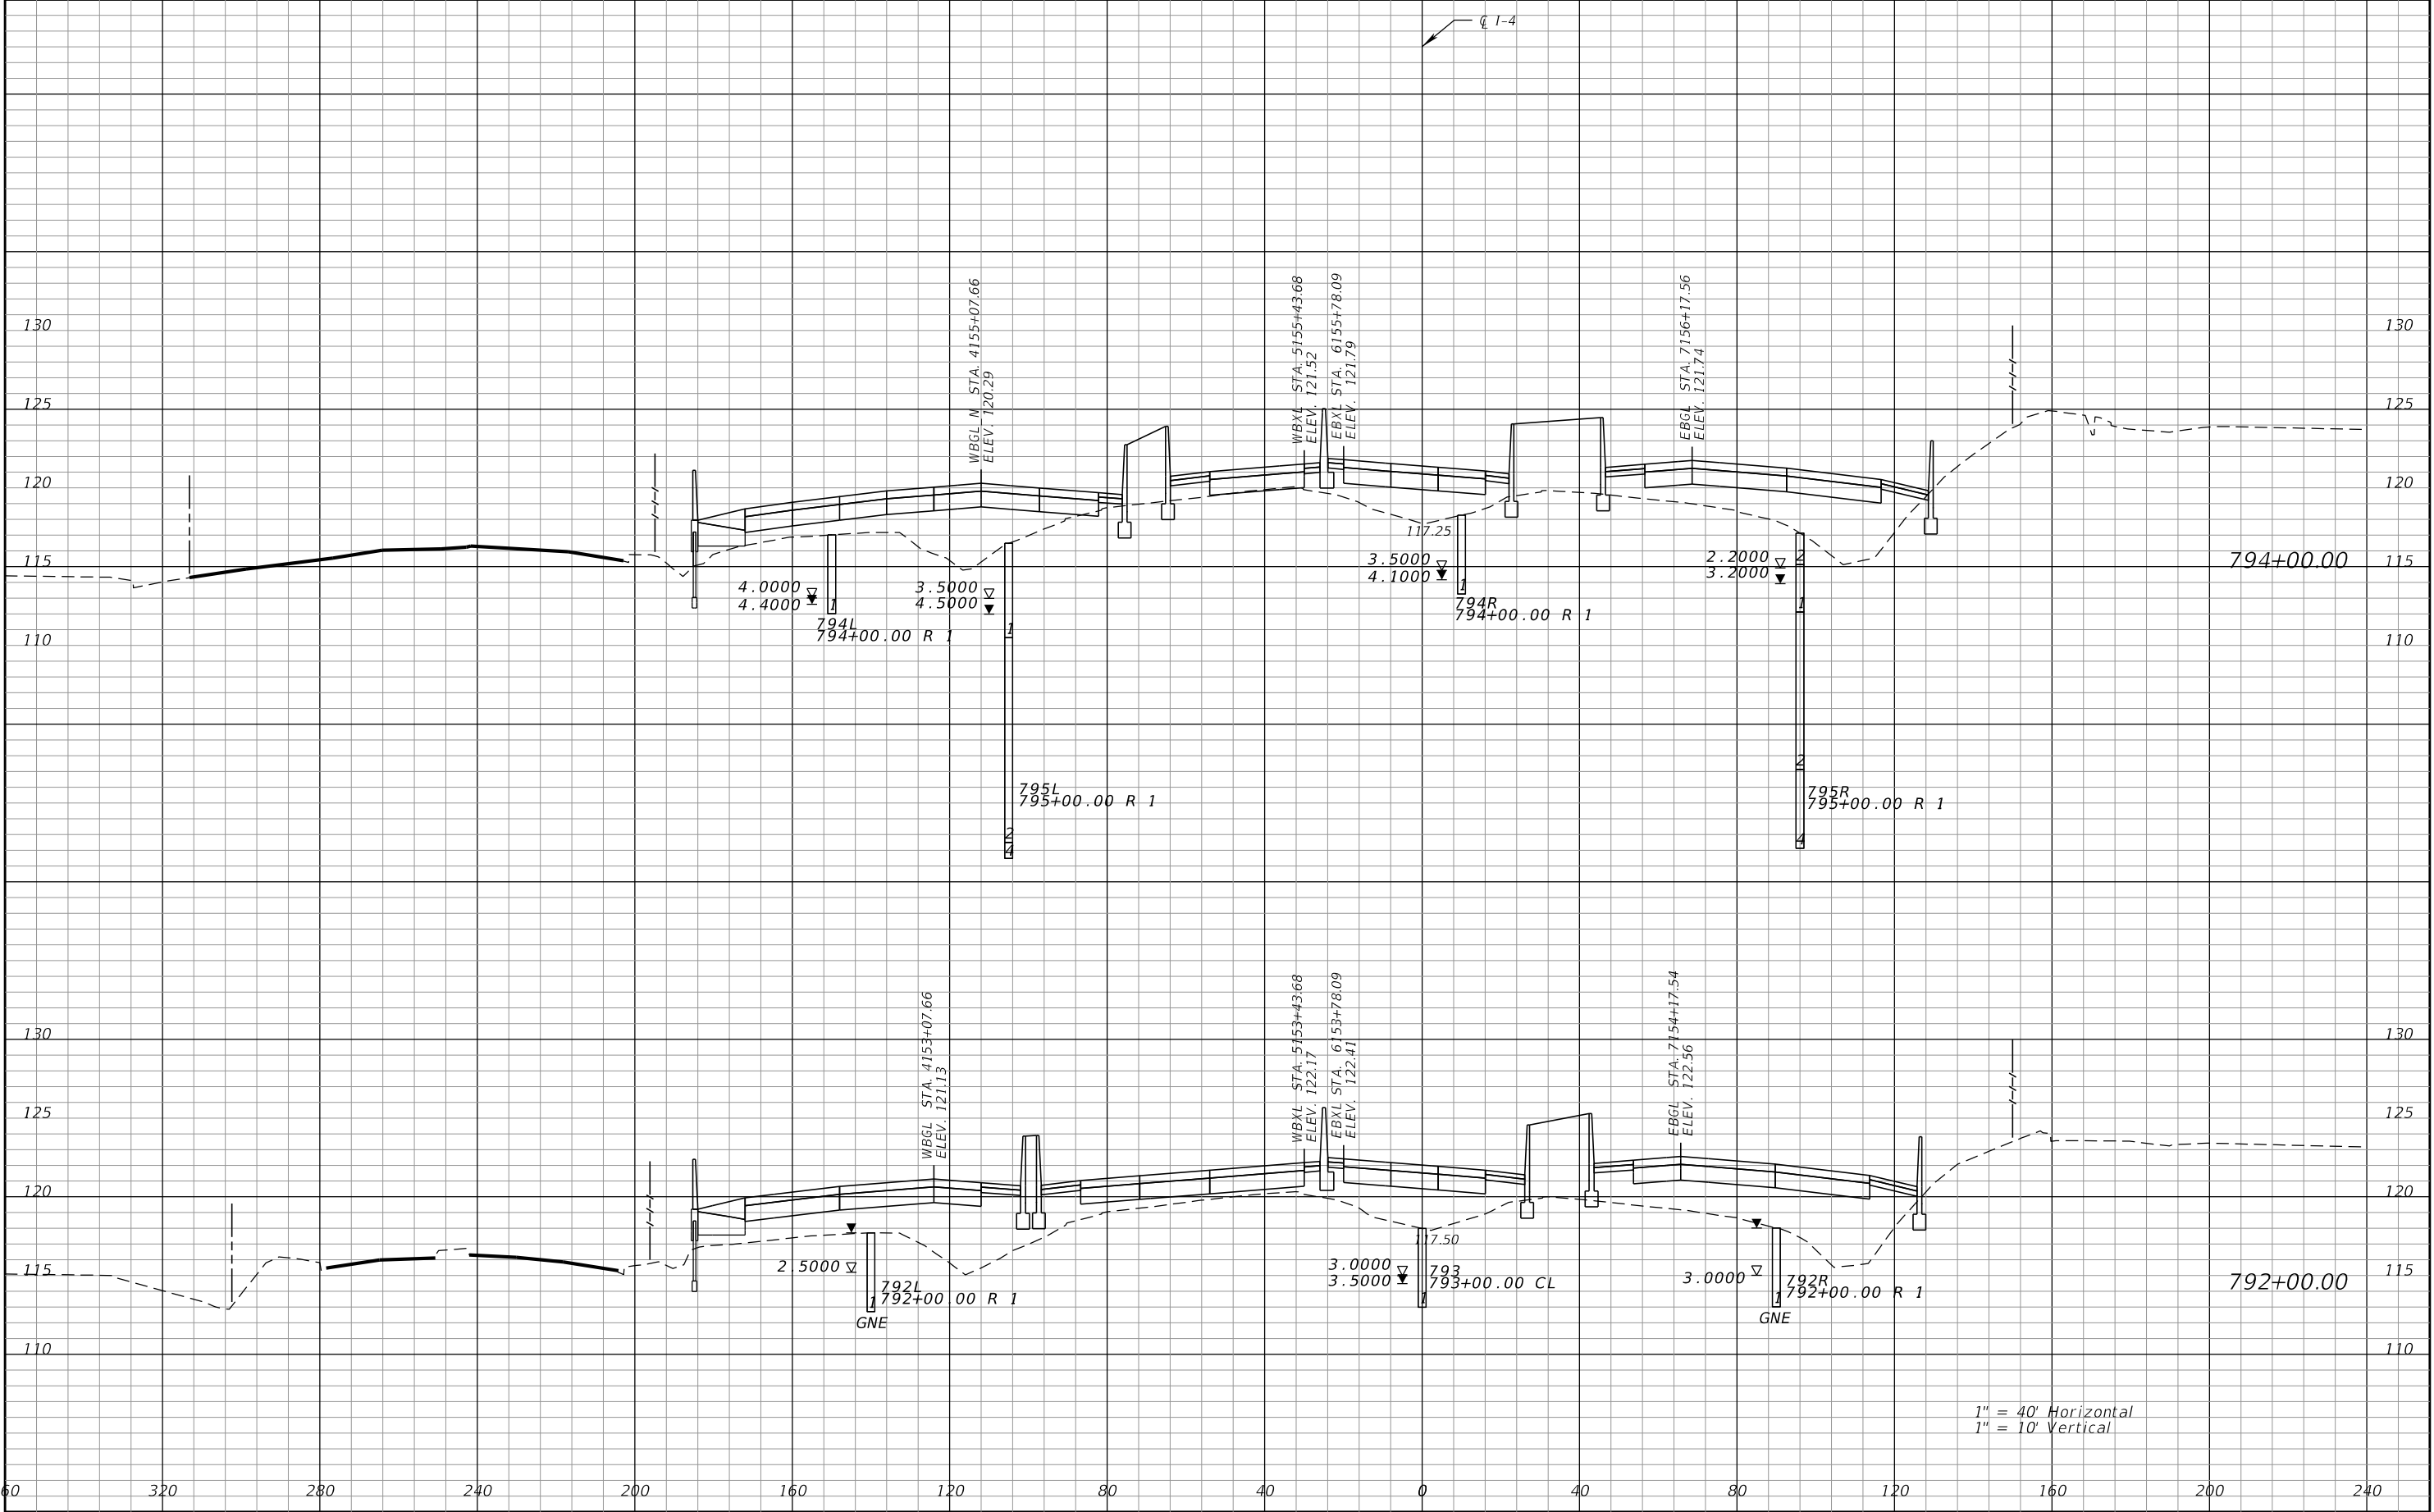

REVISIONS				Engineer of Record: Pierre Navaille P.E. License No. 46076 CH2M HILL 255 E. Robinson Street, Suite 505 Orlando, FL 32801 PH (407) 423-0030 Certificate of Authorization No. 000072	STATE OF FLORIDA DEPARTMENT OF TRANSPORTATION			CROSS SECTIONS SR 400 (I-4)	SHEET NO. 358
DATE	DESCRIPTION	DATE	DESCRIPTION		ROAD NO.	COUNTY	FINANCIAL PROJECT ID		
					SR 400	ORANGE	242484-7-32-01		


THE OFFICIAL RECORD OF THIS SHEET IS THE ELECTRONIC FILE DIGITALLY SIGNED AND SEALED UNDER RULE 61G15-23.004, F.A.C.

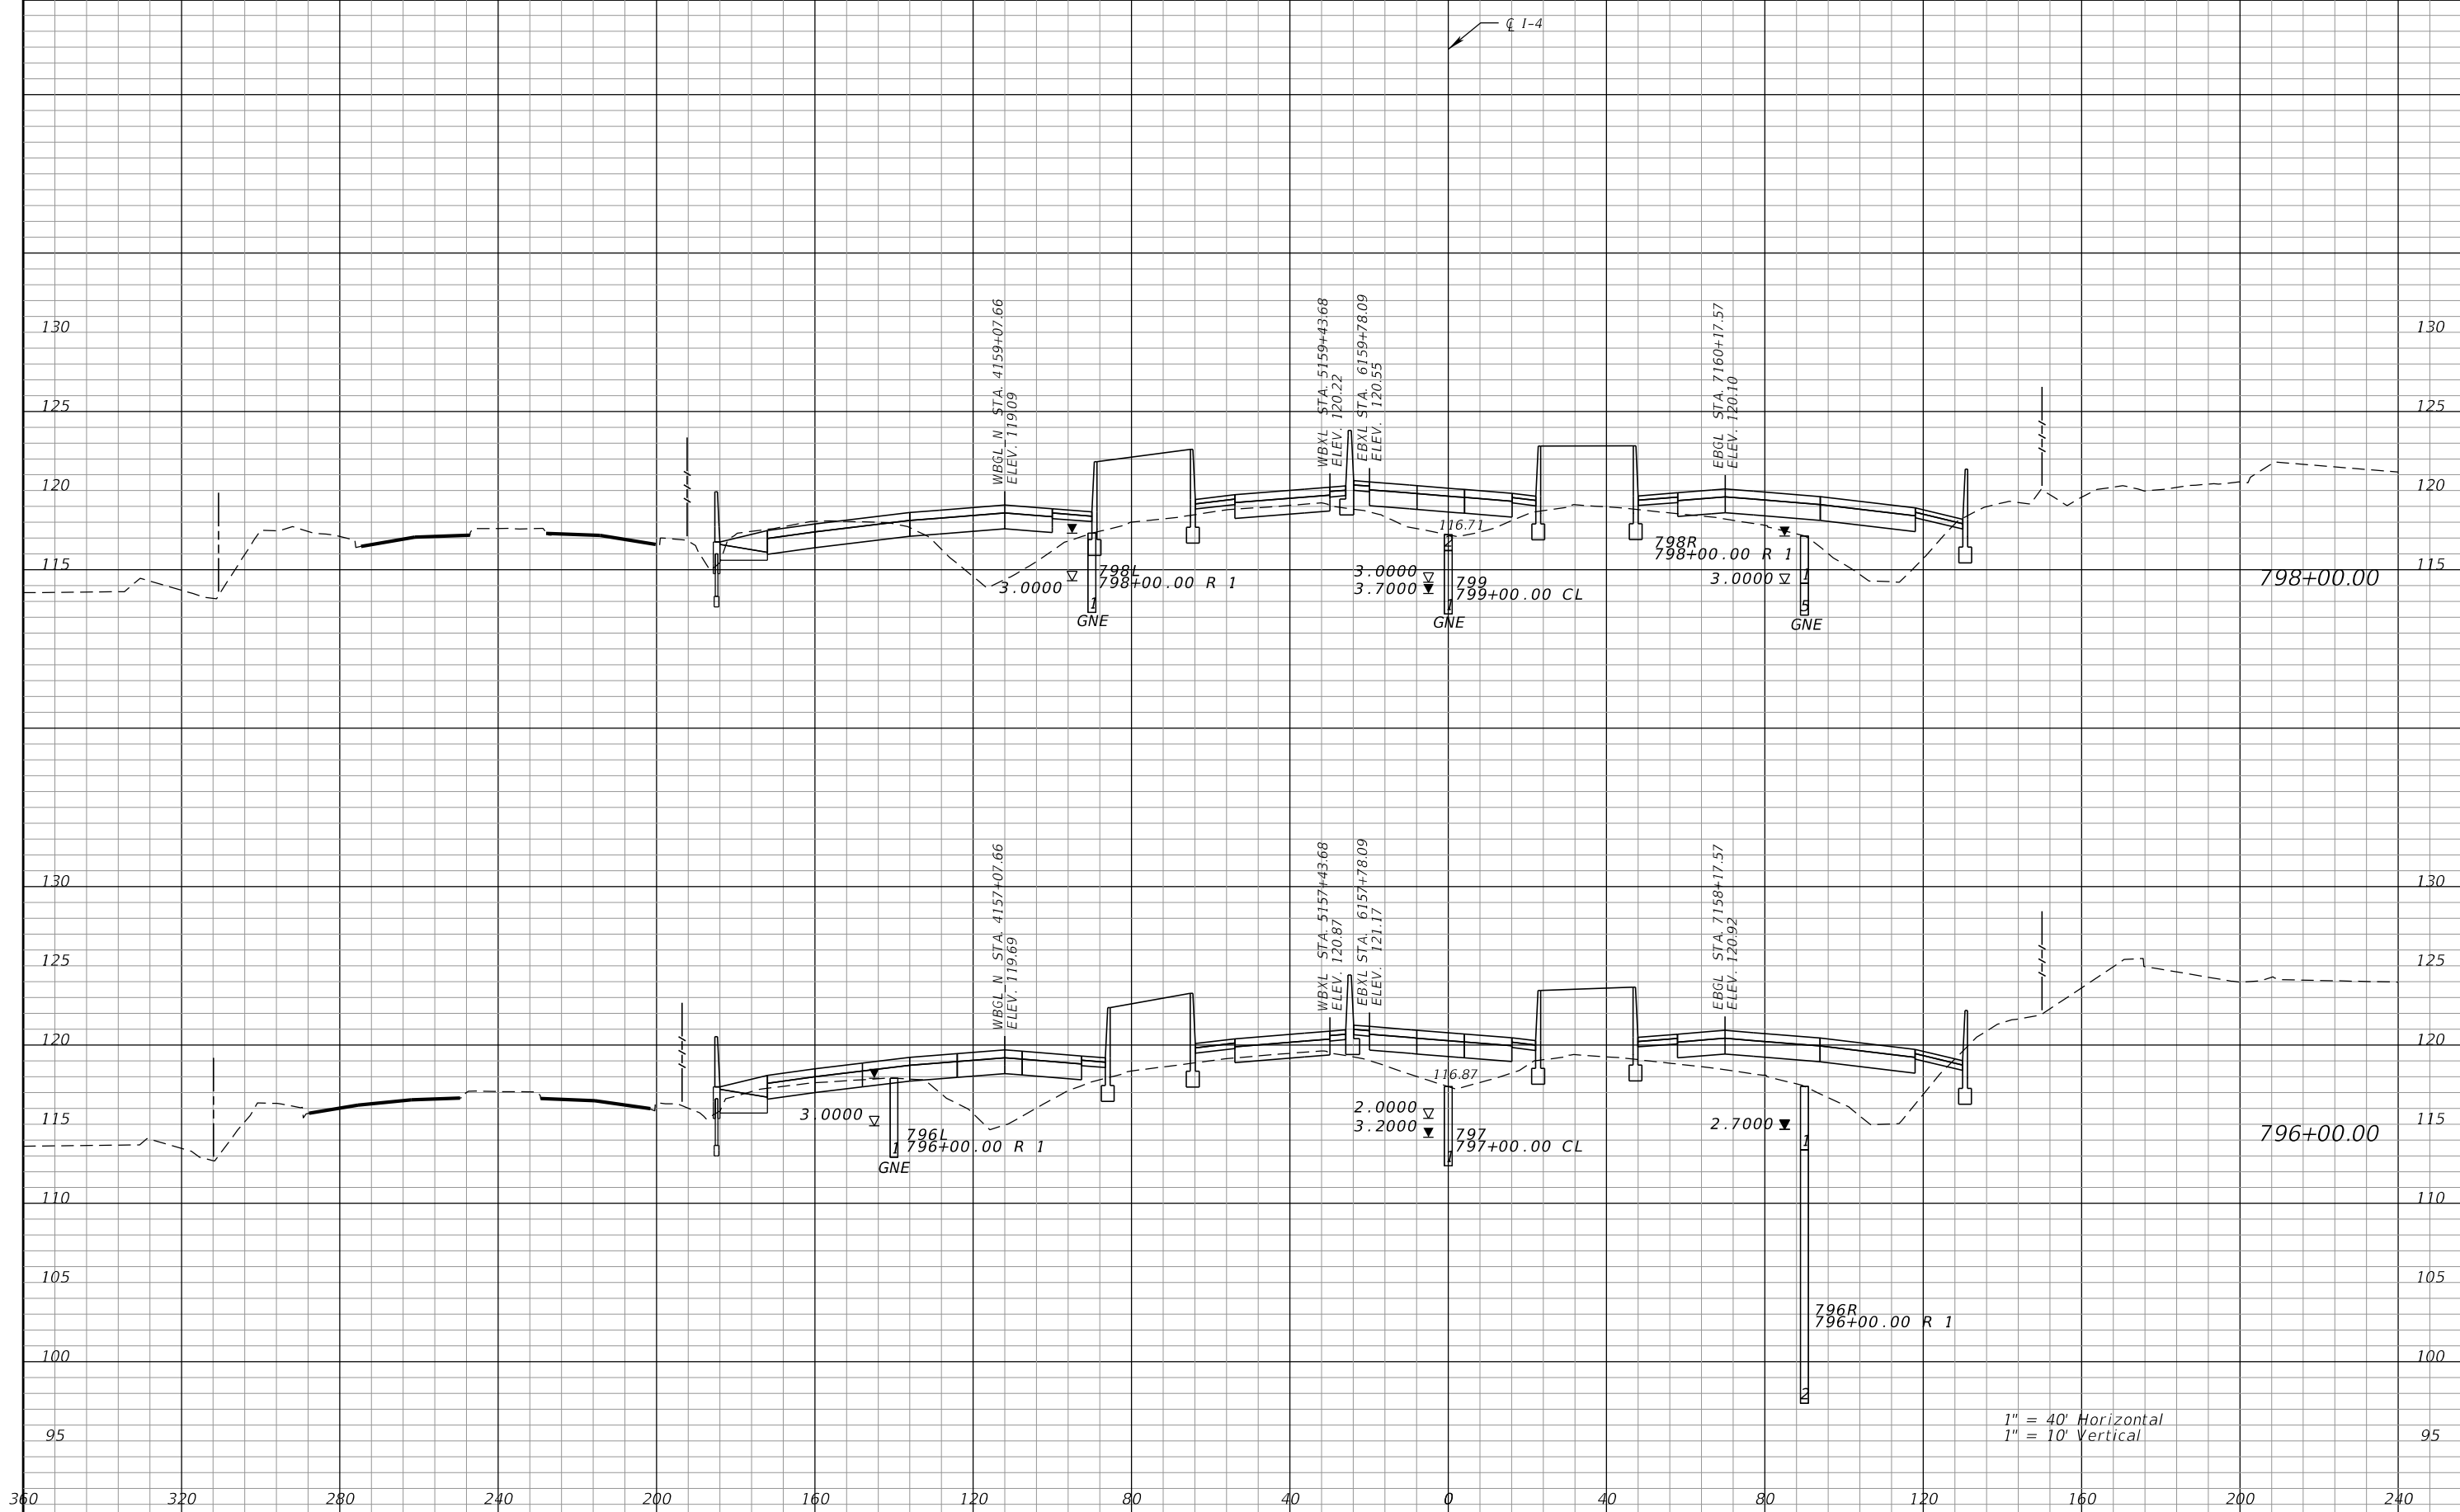

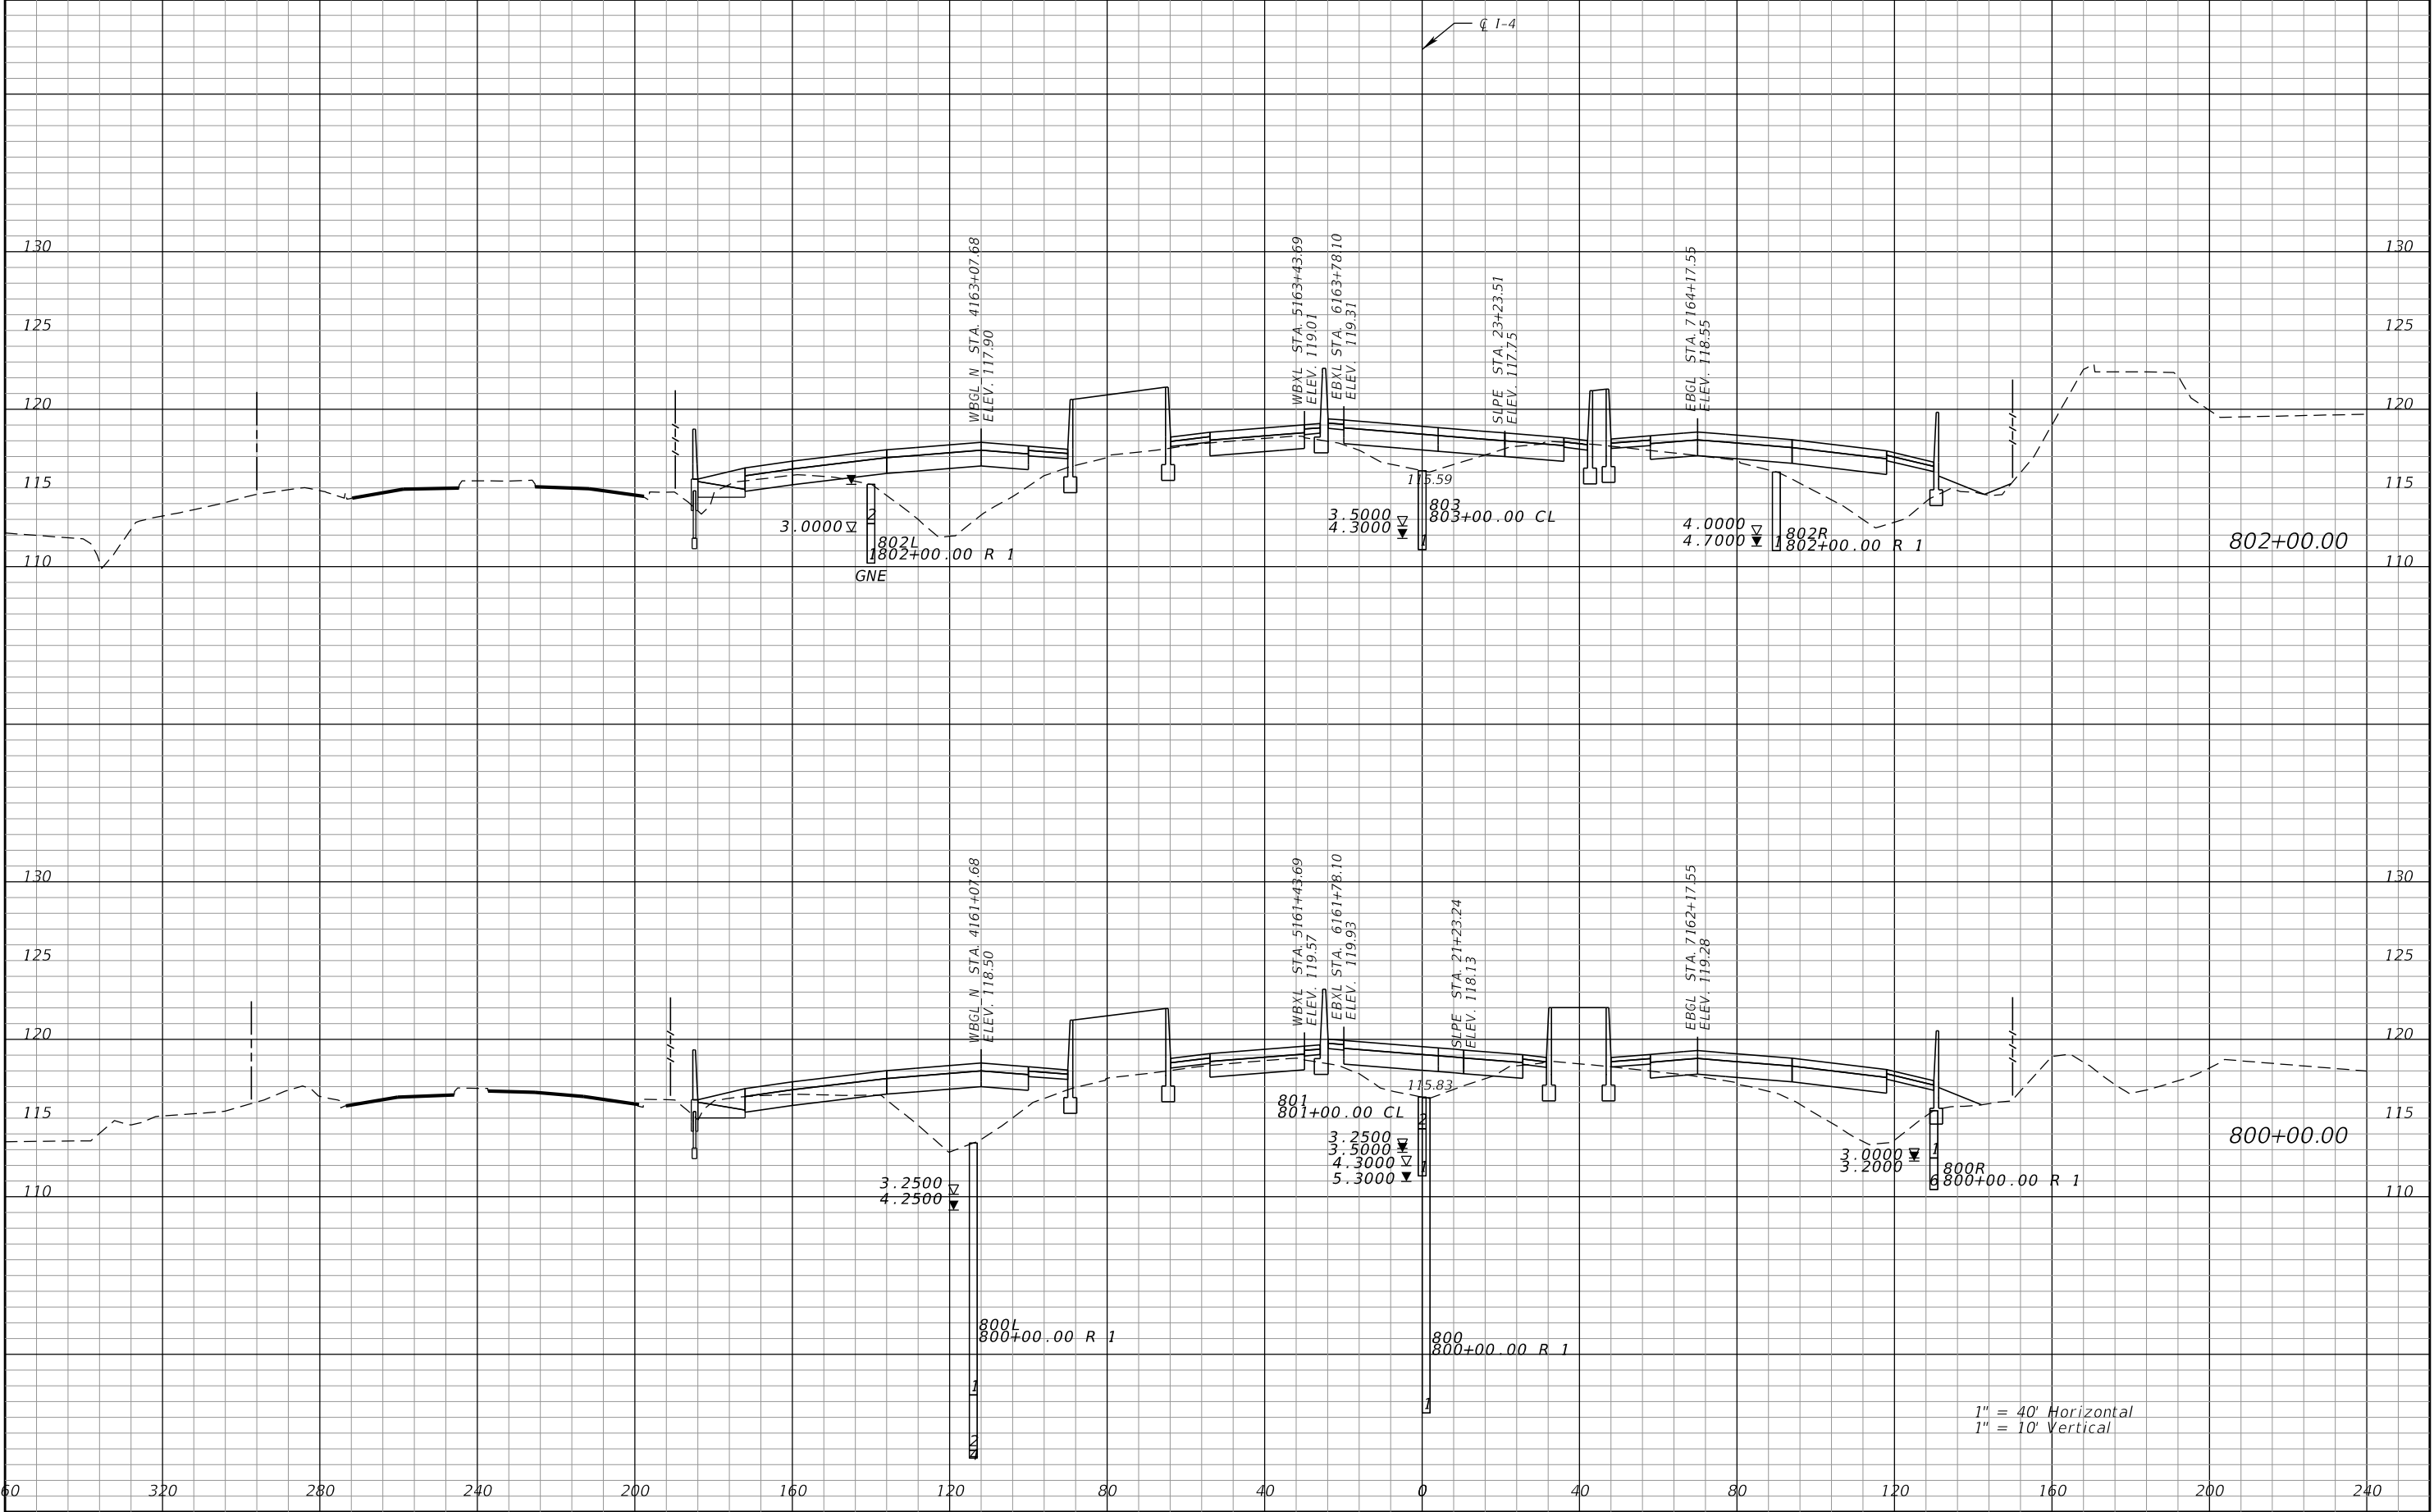


REVISIONS				Engineer of Record: Pierre Navaille P.E. License No. 46076 CH2M HILL 255 E. Robinson Street, Suite 505 Orlando, FL 32801 PH (407) 423-0030 Certificate of Authorization No. 000072	STATE OF FLORIDA DEPARTMENT OF TRANSPORTATION			CROSS SECTIONS SR 400 (I-4)	SHEET NO. 360
DATE	DESCRIPTION	DATE	DESCRIPTION		ROAD NO.	COUNTY	FINANCIAL PROJECT ID		
					SR 400	ORANGE	242484-7-32-01		

THE OFFICIAL RECORD OF THIS SHEET IS THE ELECTRONIC FILE DIGITALLY SIGNED AND SEALED UNDER RULE 61G15-23.004, F.A.C.

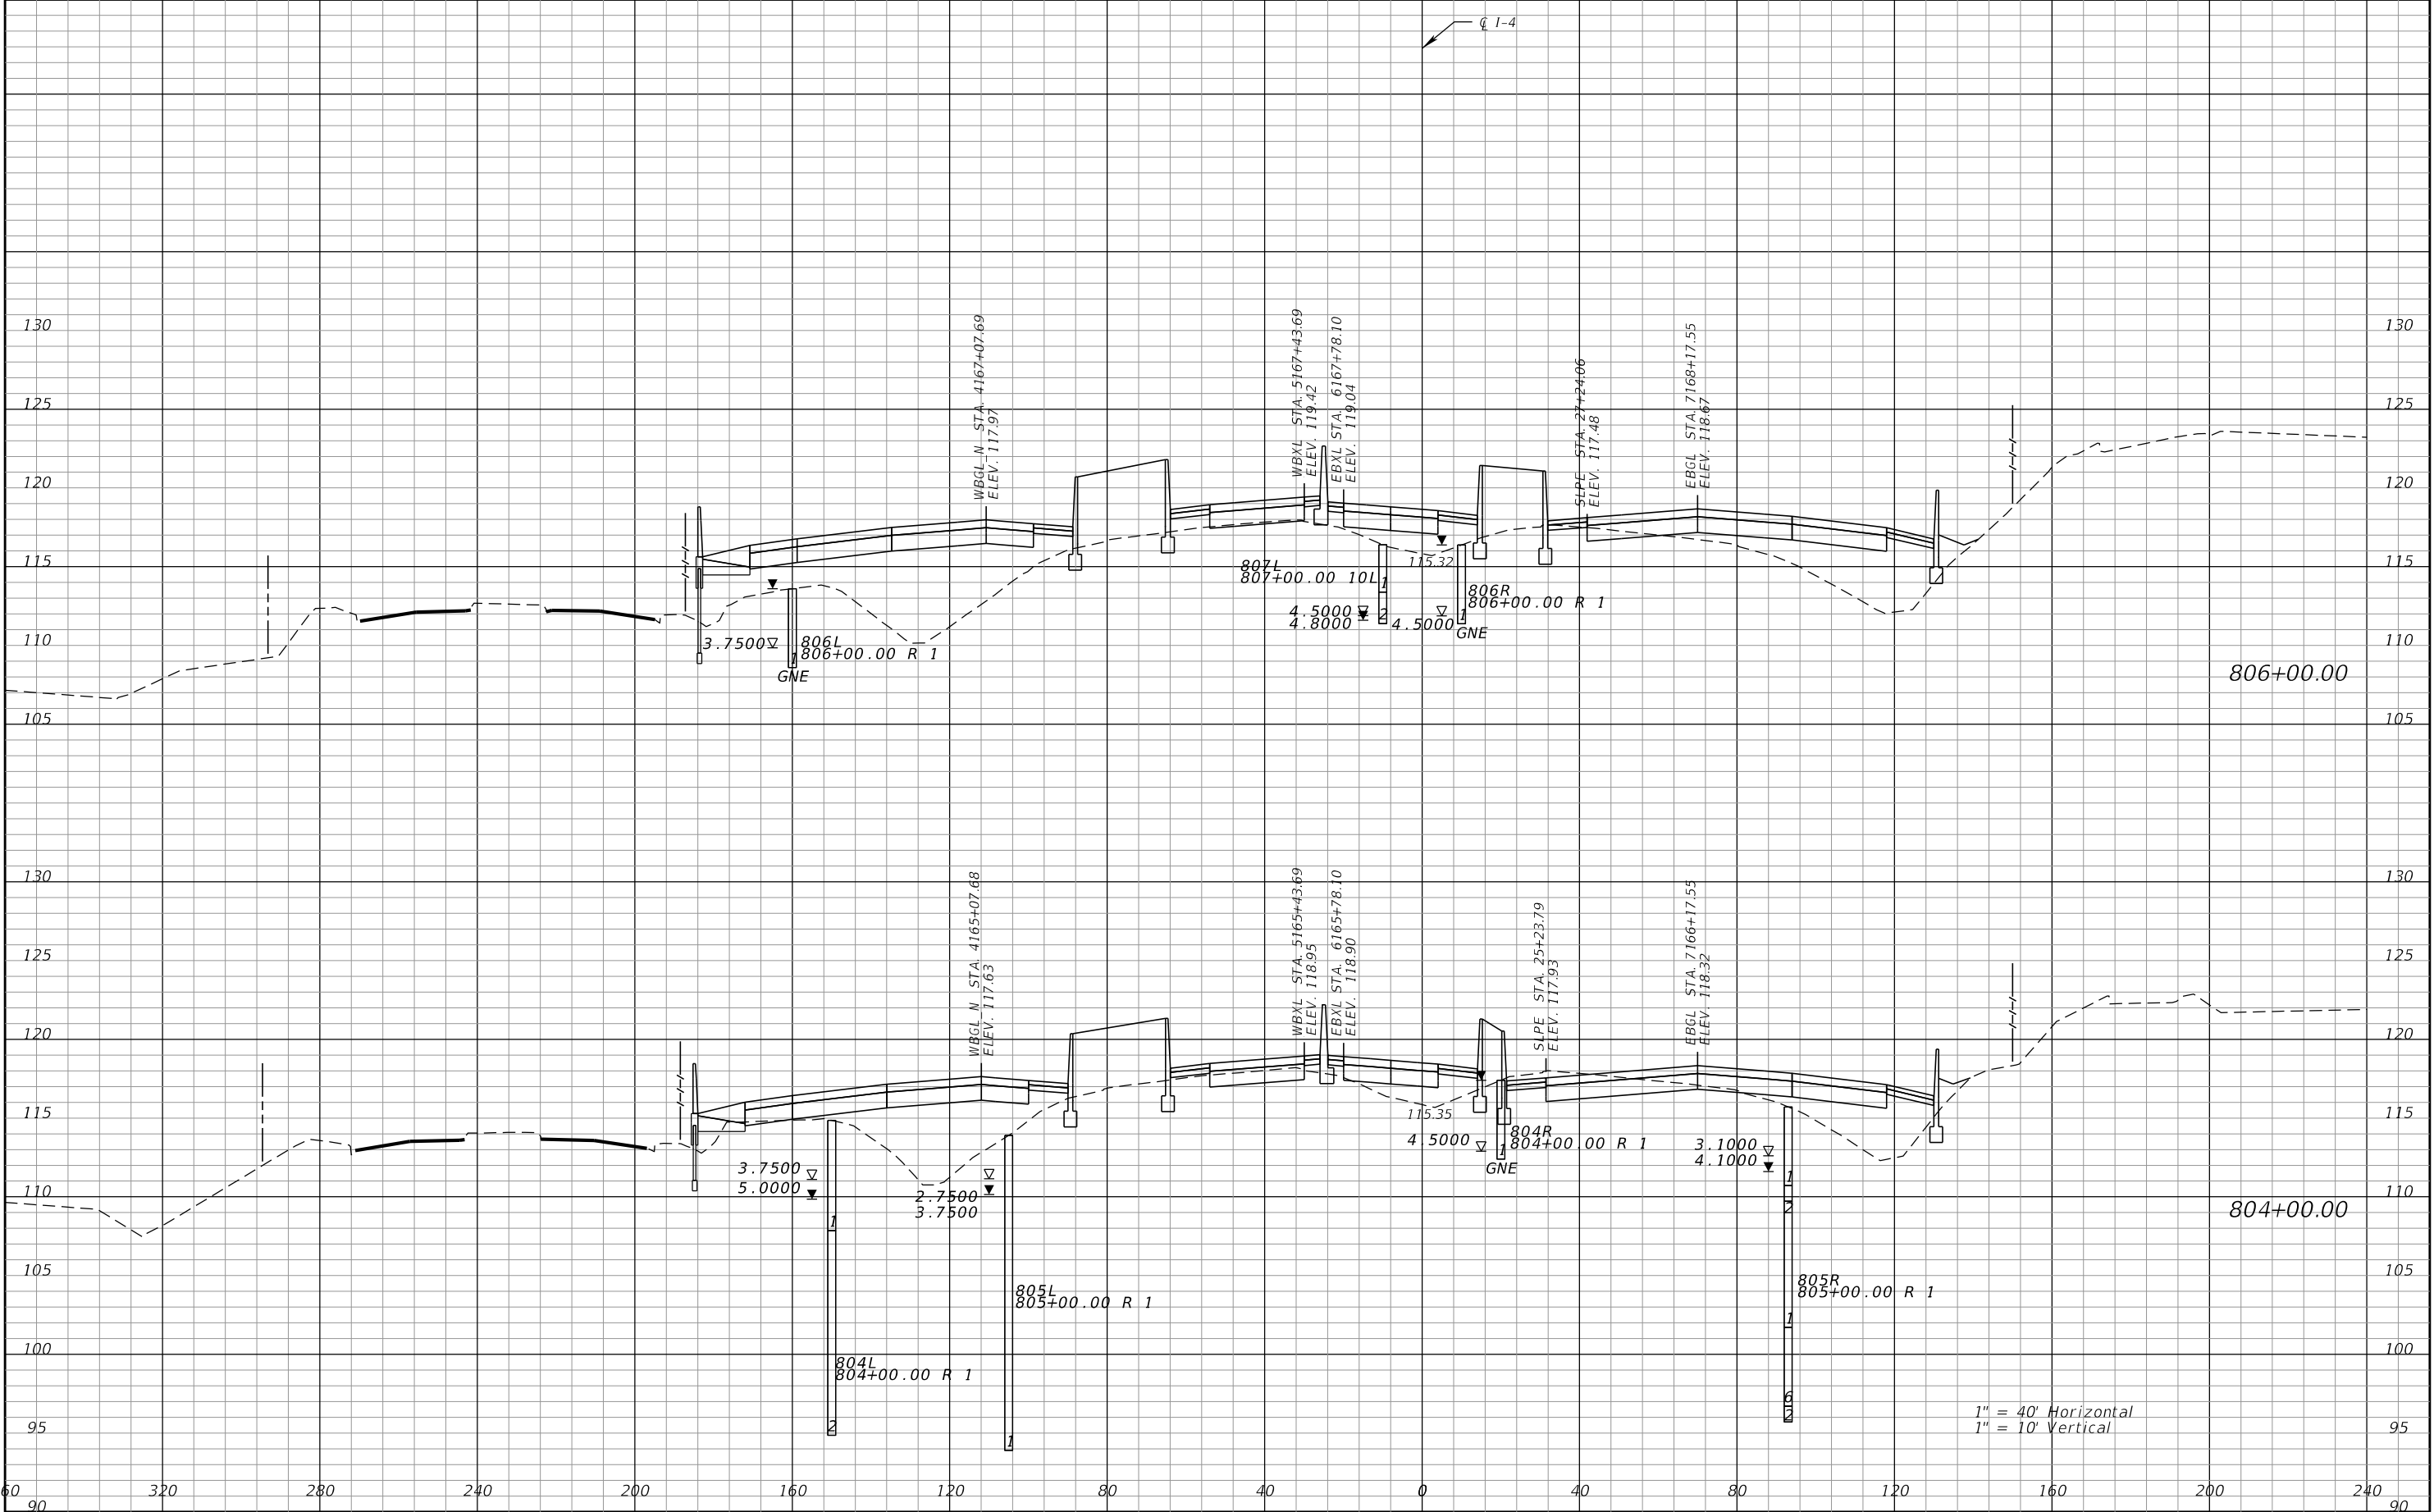


REVISIONS				Engineer of Record: Pierre Navaille P.E. License No. 46076 CH2M HILL 255 E. Robinson Street, Suite 505 Orlando, FL 32801 PH (407) 423-0030 Certificate of Authorization No. 000072	STATE OF FLORIDA DEPARTMENT OF TRANSPORTATION			CROSS SECTIONS SR 400 (I-4)	SHEET NO. 361
DATE	DESCRIPTION	DATE	DESCRIPTION		ROAD NO.	COUNTY	FINANCIAL PROJECT ID		
					SR 400	ORANGE	242484-7-32-01		

THE OFFICIAL RECORD OF THIS SHEET IS THE ELECTRONIC FILE DIGITALLY SIGNED AND SEALED UNDER RULE 61G15-23.004, F.A.C.

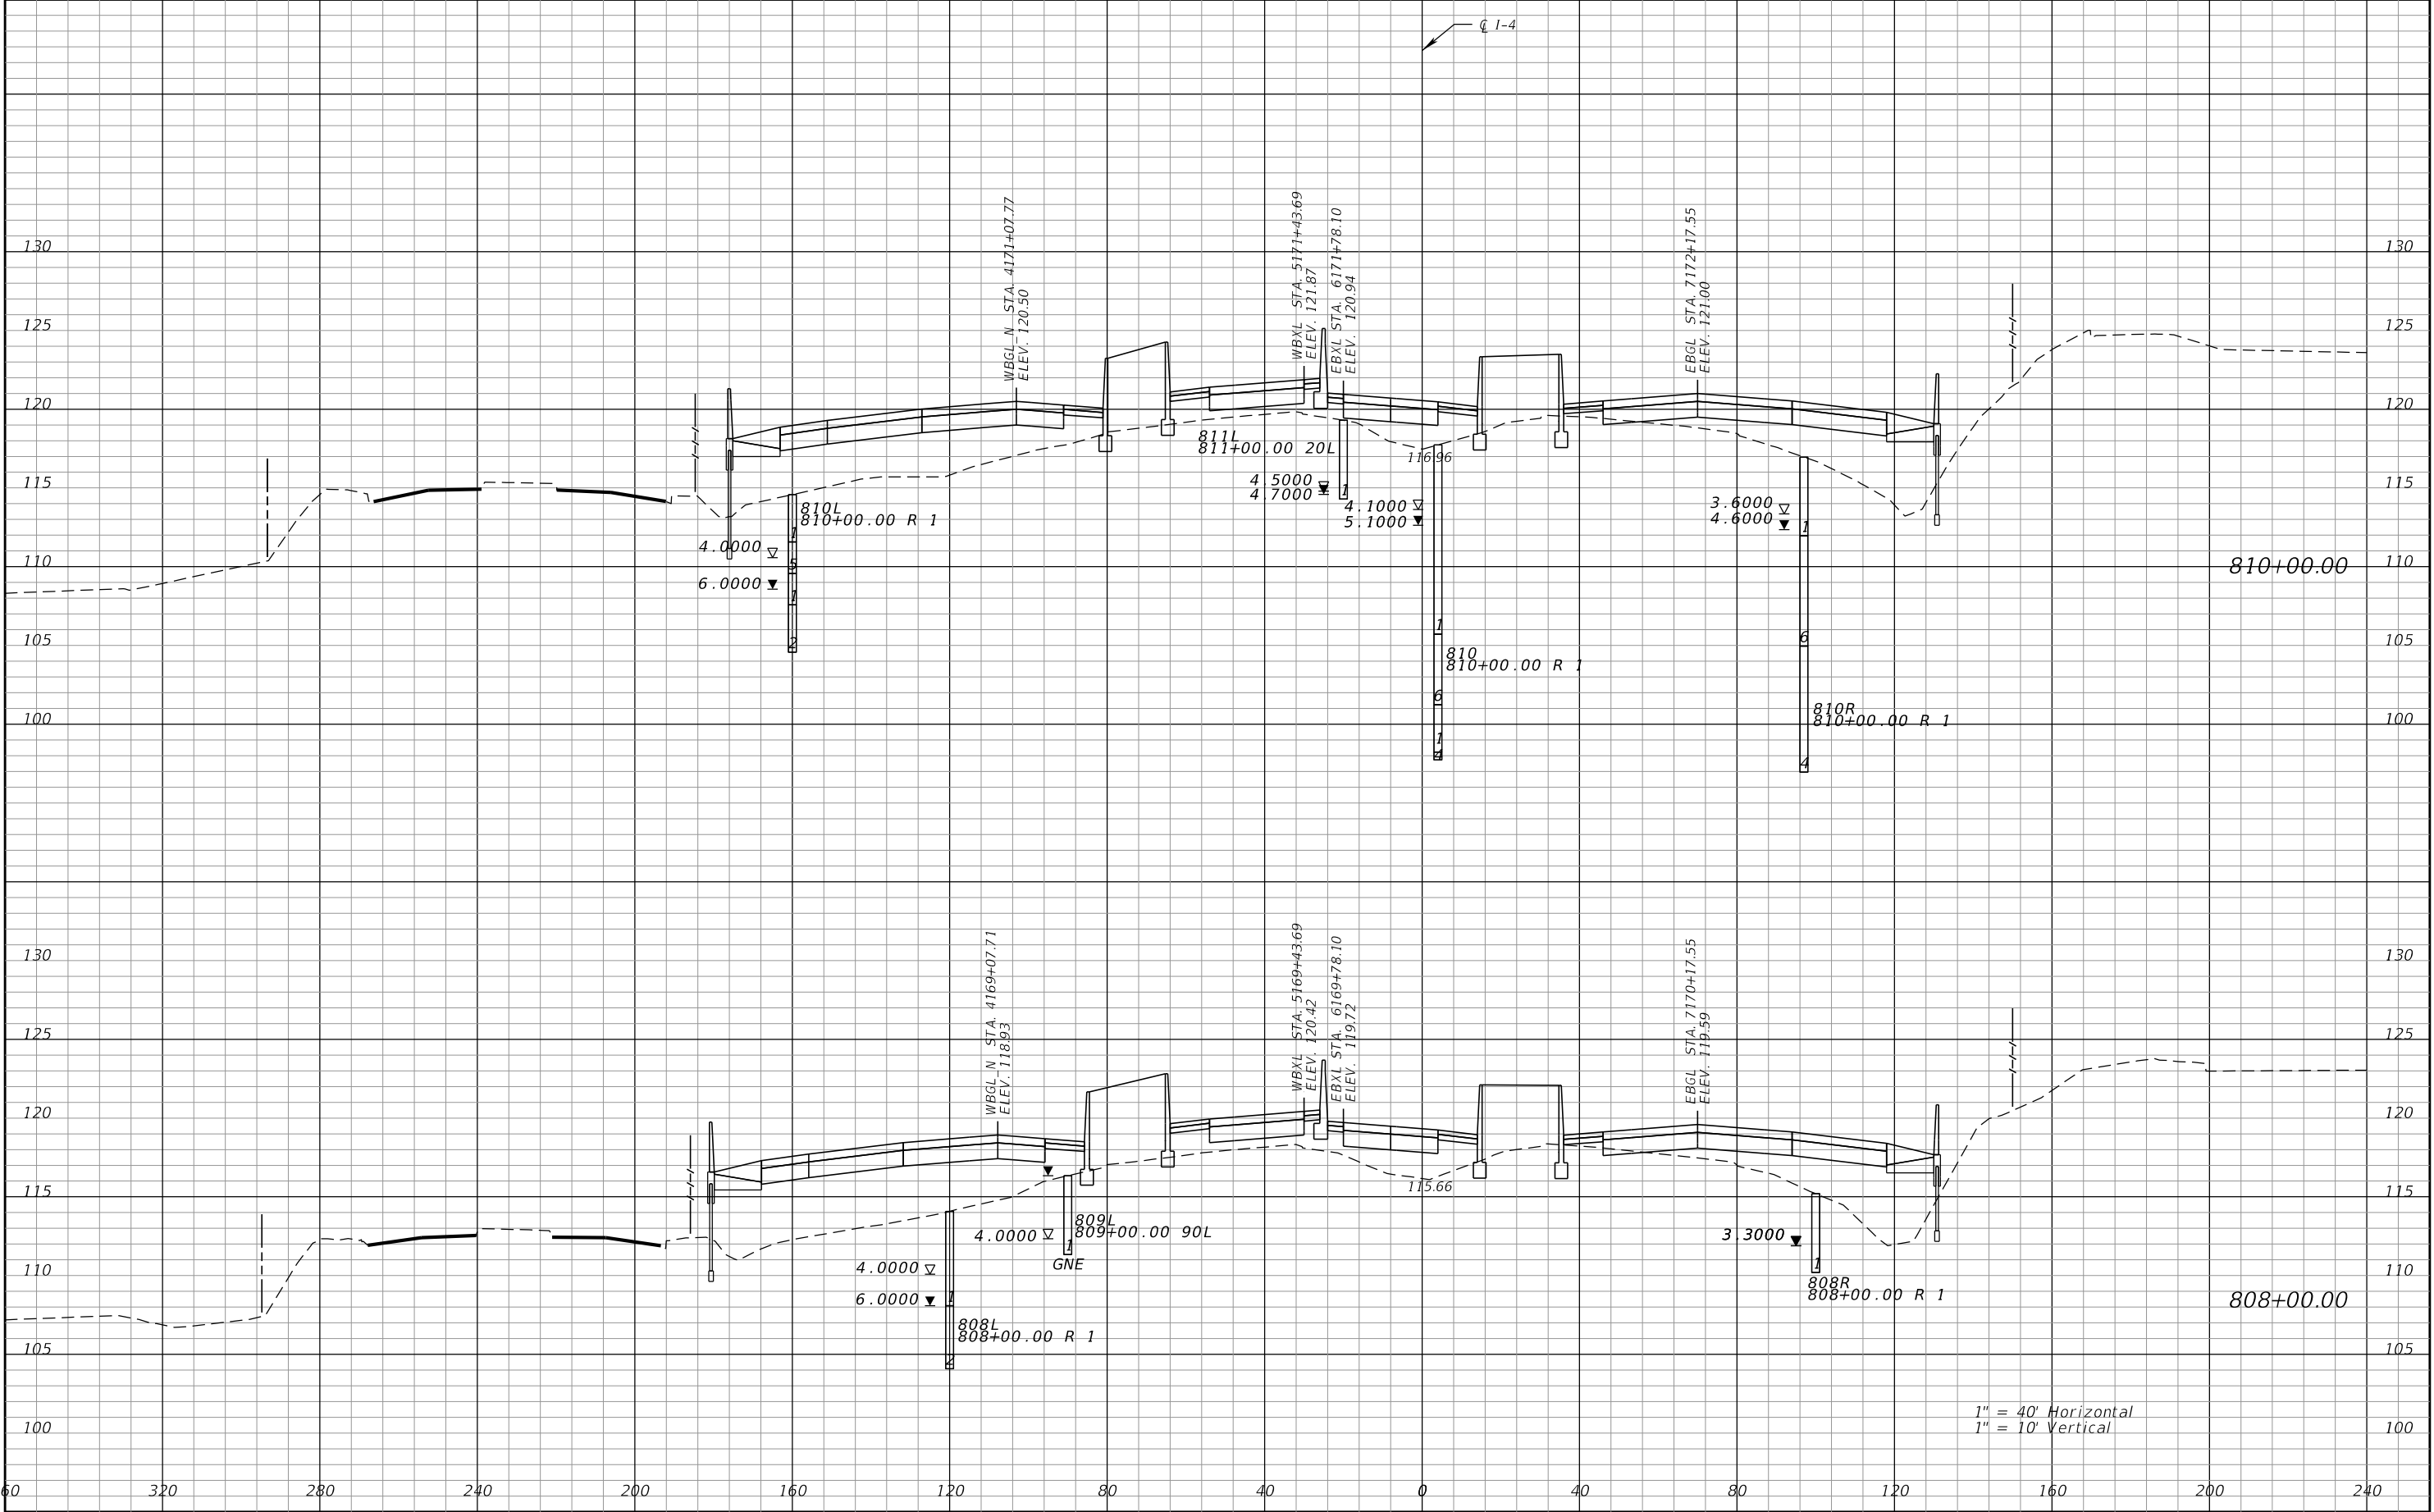


REVISIONS				Engineer of Record: Pierre Navaille P.E. License No. 46076 CH2M HILL 255 E. Robinson Street, Suite 505 Orlando, FL 32801 PH (407) 423-0030 Certificate of Authorization No. 000072	STATE OF FLORIDA DEPARTMENT OF TRANSPORTATION			CROSS SECTIONS SR 400 (I-4)	SHEET NO. 362
DATE	DESCRIPTION	DATE	DESCRIPTION		ROAD NO.	COUNTY	FINANCIAL PROJECT ID		
					SR 400	ORANGE	242484-7-32-01		

THE OFFICIAL RECORD OF THIS SHEET IS THE ELECTRONIC FILE DIGITALLY SIGNED AND SEALED UNDER RULE 61G15-23.004, F.A.C.

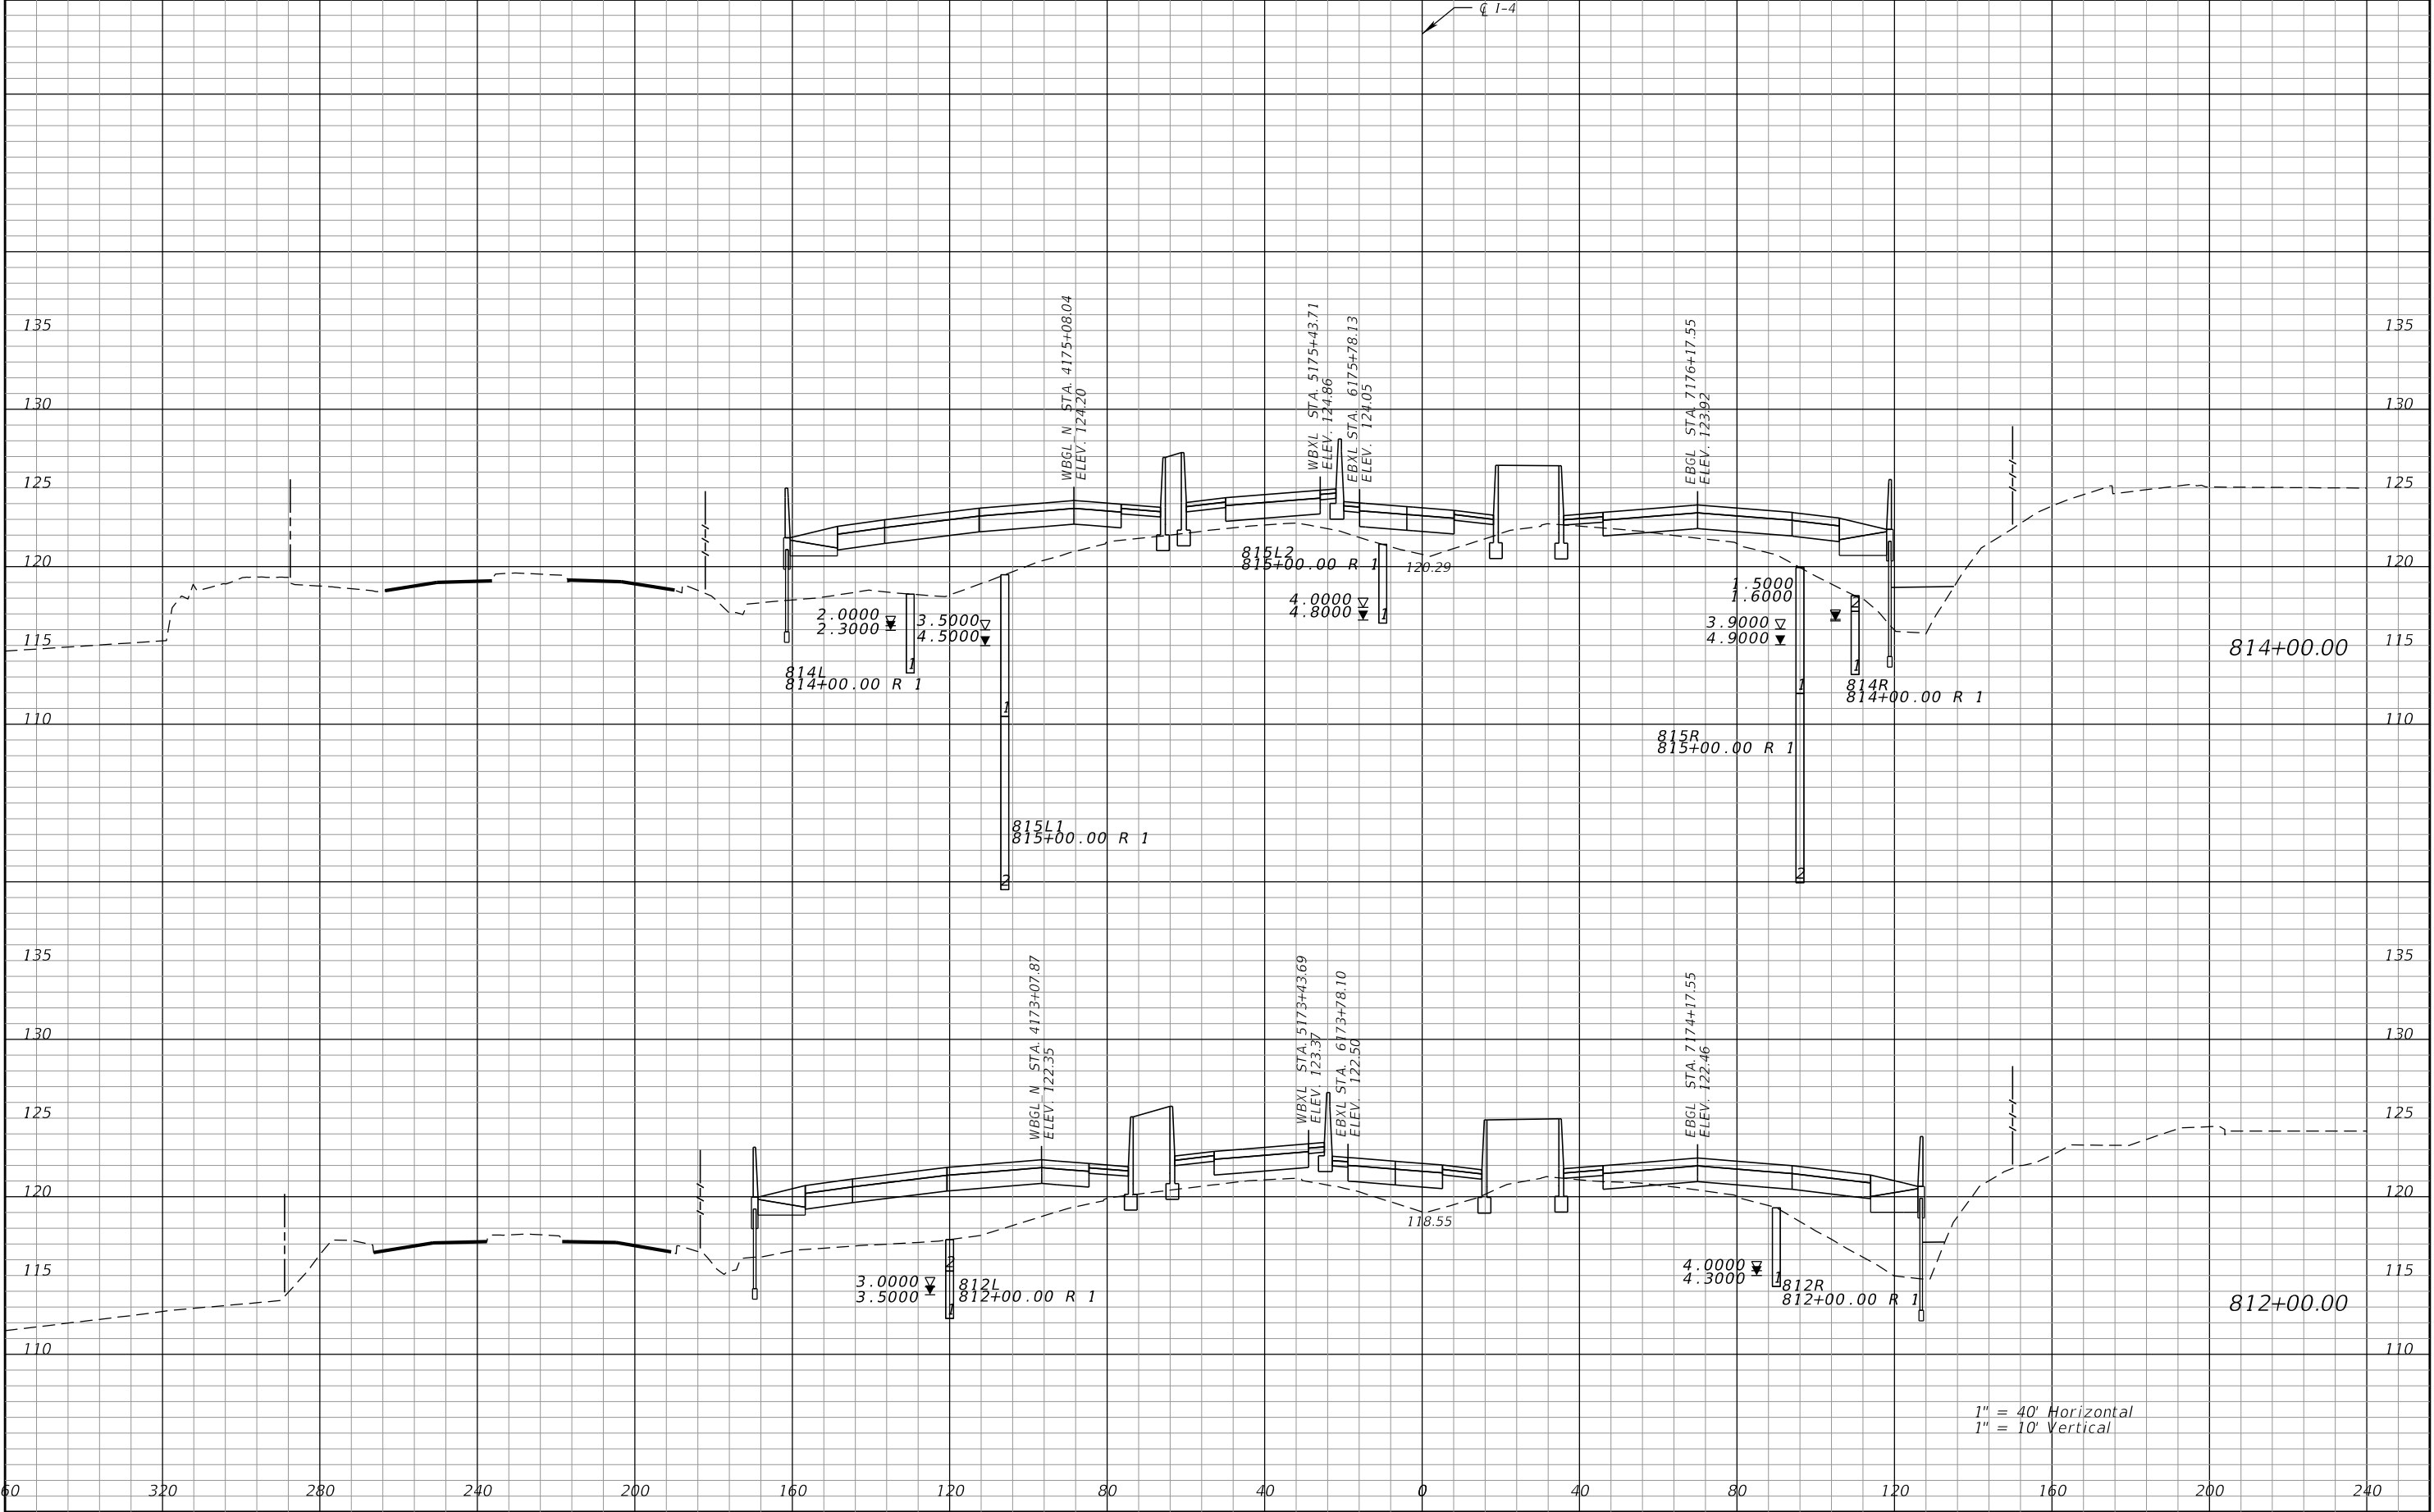


REVISIONS				Engineer of Record: Pierre Navaille P.E. License No. 46076 CH2M HILL 255 E. Robinson Street, Suite 505 Orlando, FL 32801 PH (407) 423-0030 Certificate of Authorization No. 000072	STATE OF FLORIDA DEPARTMENT OF TRANSPORTATION			CROSS SECTIONS SR 400 (I-4)	SHEET NO. 363
DATE	DESCRIPTION	DATE	DESCRIPTION		ROAD NO.	COUNTY	FINANCIAL PROJECT ID		
					SR 400	ORANGE	242484-7-32-01		

THE OFFICIAL RECORD OF THIS SHEET IS THE ELECTRONIC FILE DIGITALLY SIGNED AND SEALED UNDER RULE 61G15-23.004, F.A.C.

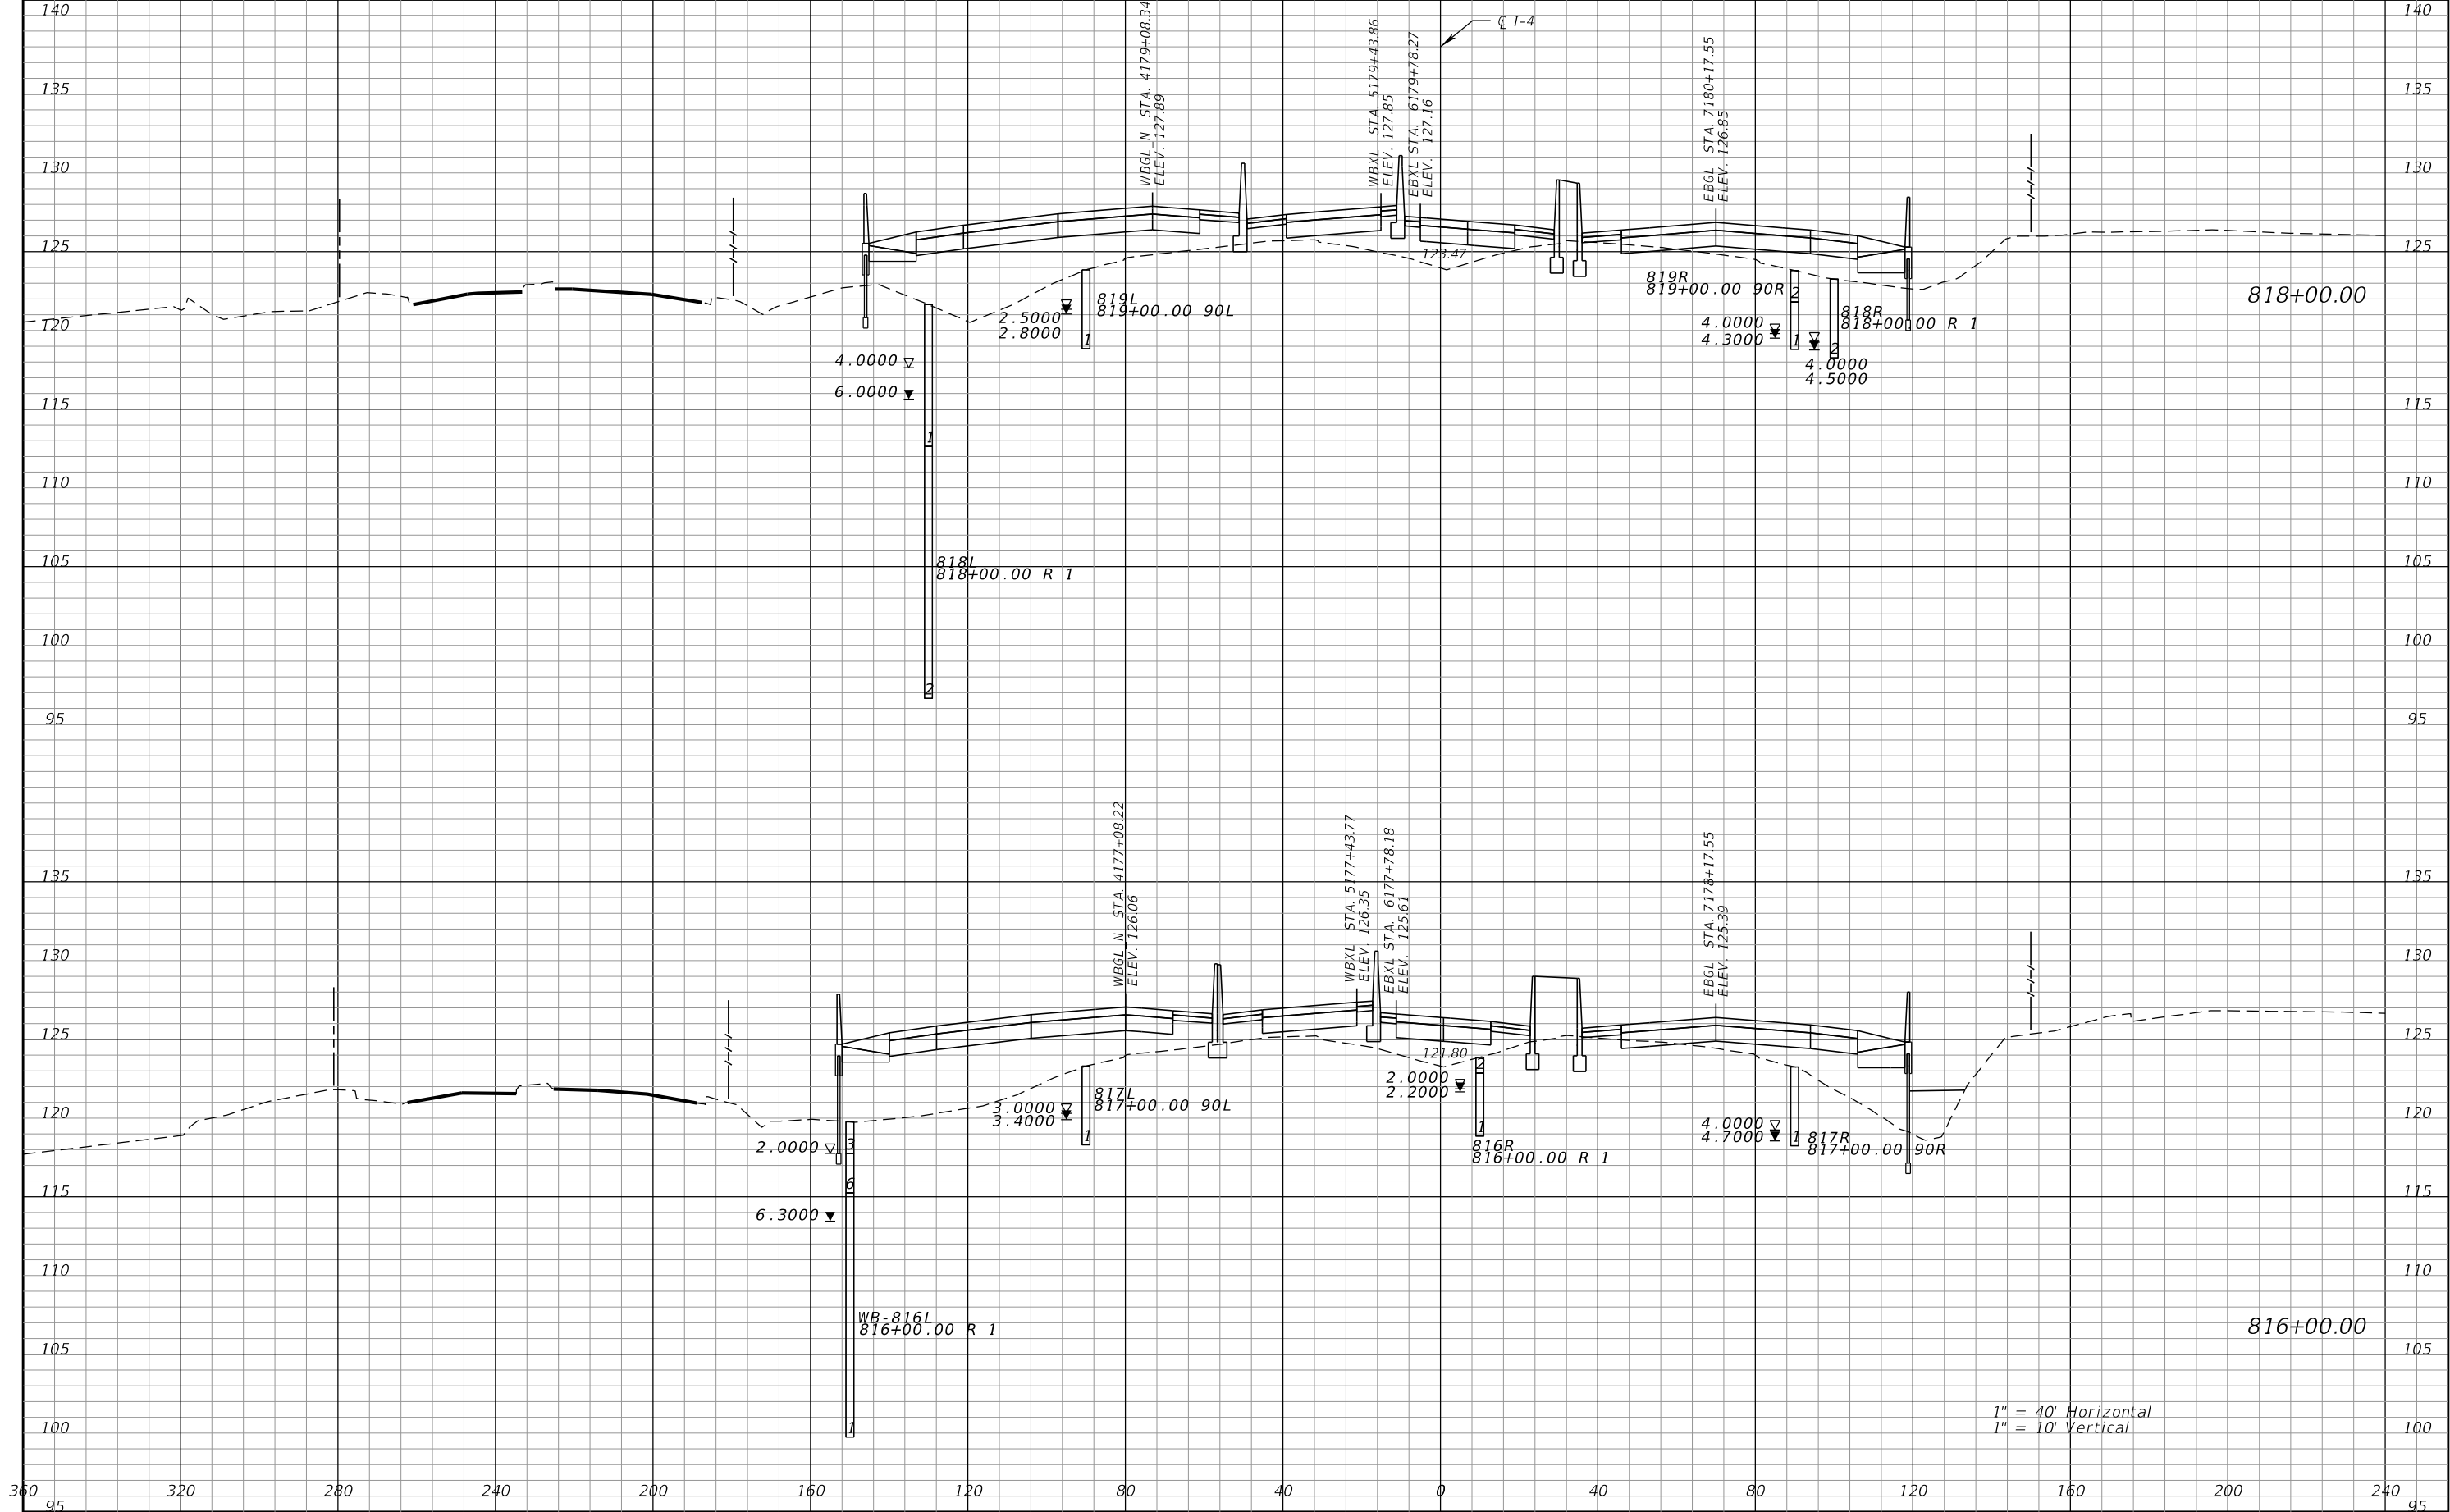


REVISIONS				Engineer of Record: Pierre Navaille P.E. License No. 46076 CH2M HILL 255 E. Robinson Street, Suite 505 Orlando, FL 32801 PH (407) 423-0030 Certificate of Authorization No. 000072	STATE OF FLORIDA DEPARTMENT OF TRANSPORTATION			CROSS SECTIONS SR 400 (I-4)	SHEET NO. 364
DATE	DESCRIPTION	DATE	DESCRIPTION		ROAD NO.	COUNTY	FINANCIAL PROJECT ID		
					SR 400	ORANGE	242484-7-32-01		

THE OFFICIAL RECORD OF THIS SHEET IS THE ELECTRONIC FILE DIGITALLY SIGNED AND SEALED UNDER RULE 61G15-23.004, F.A.C.

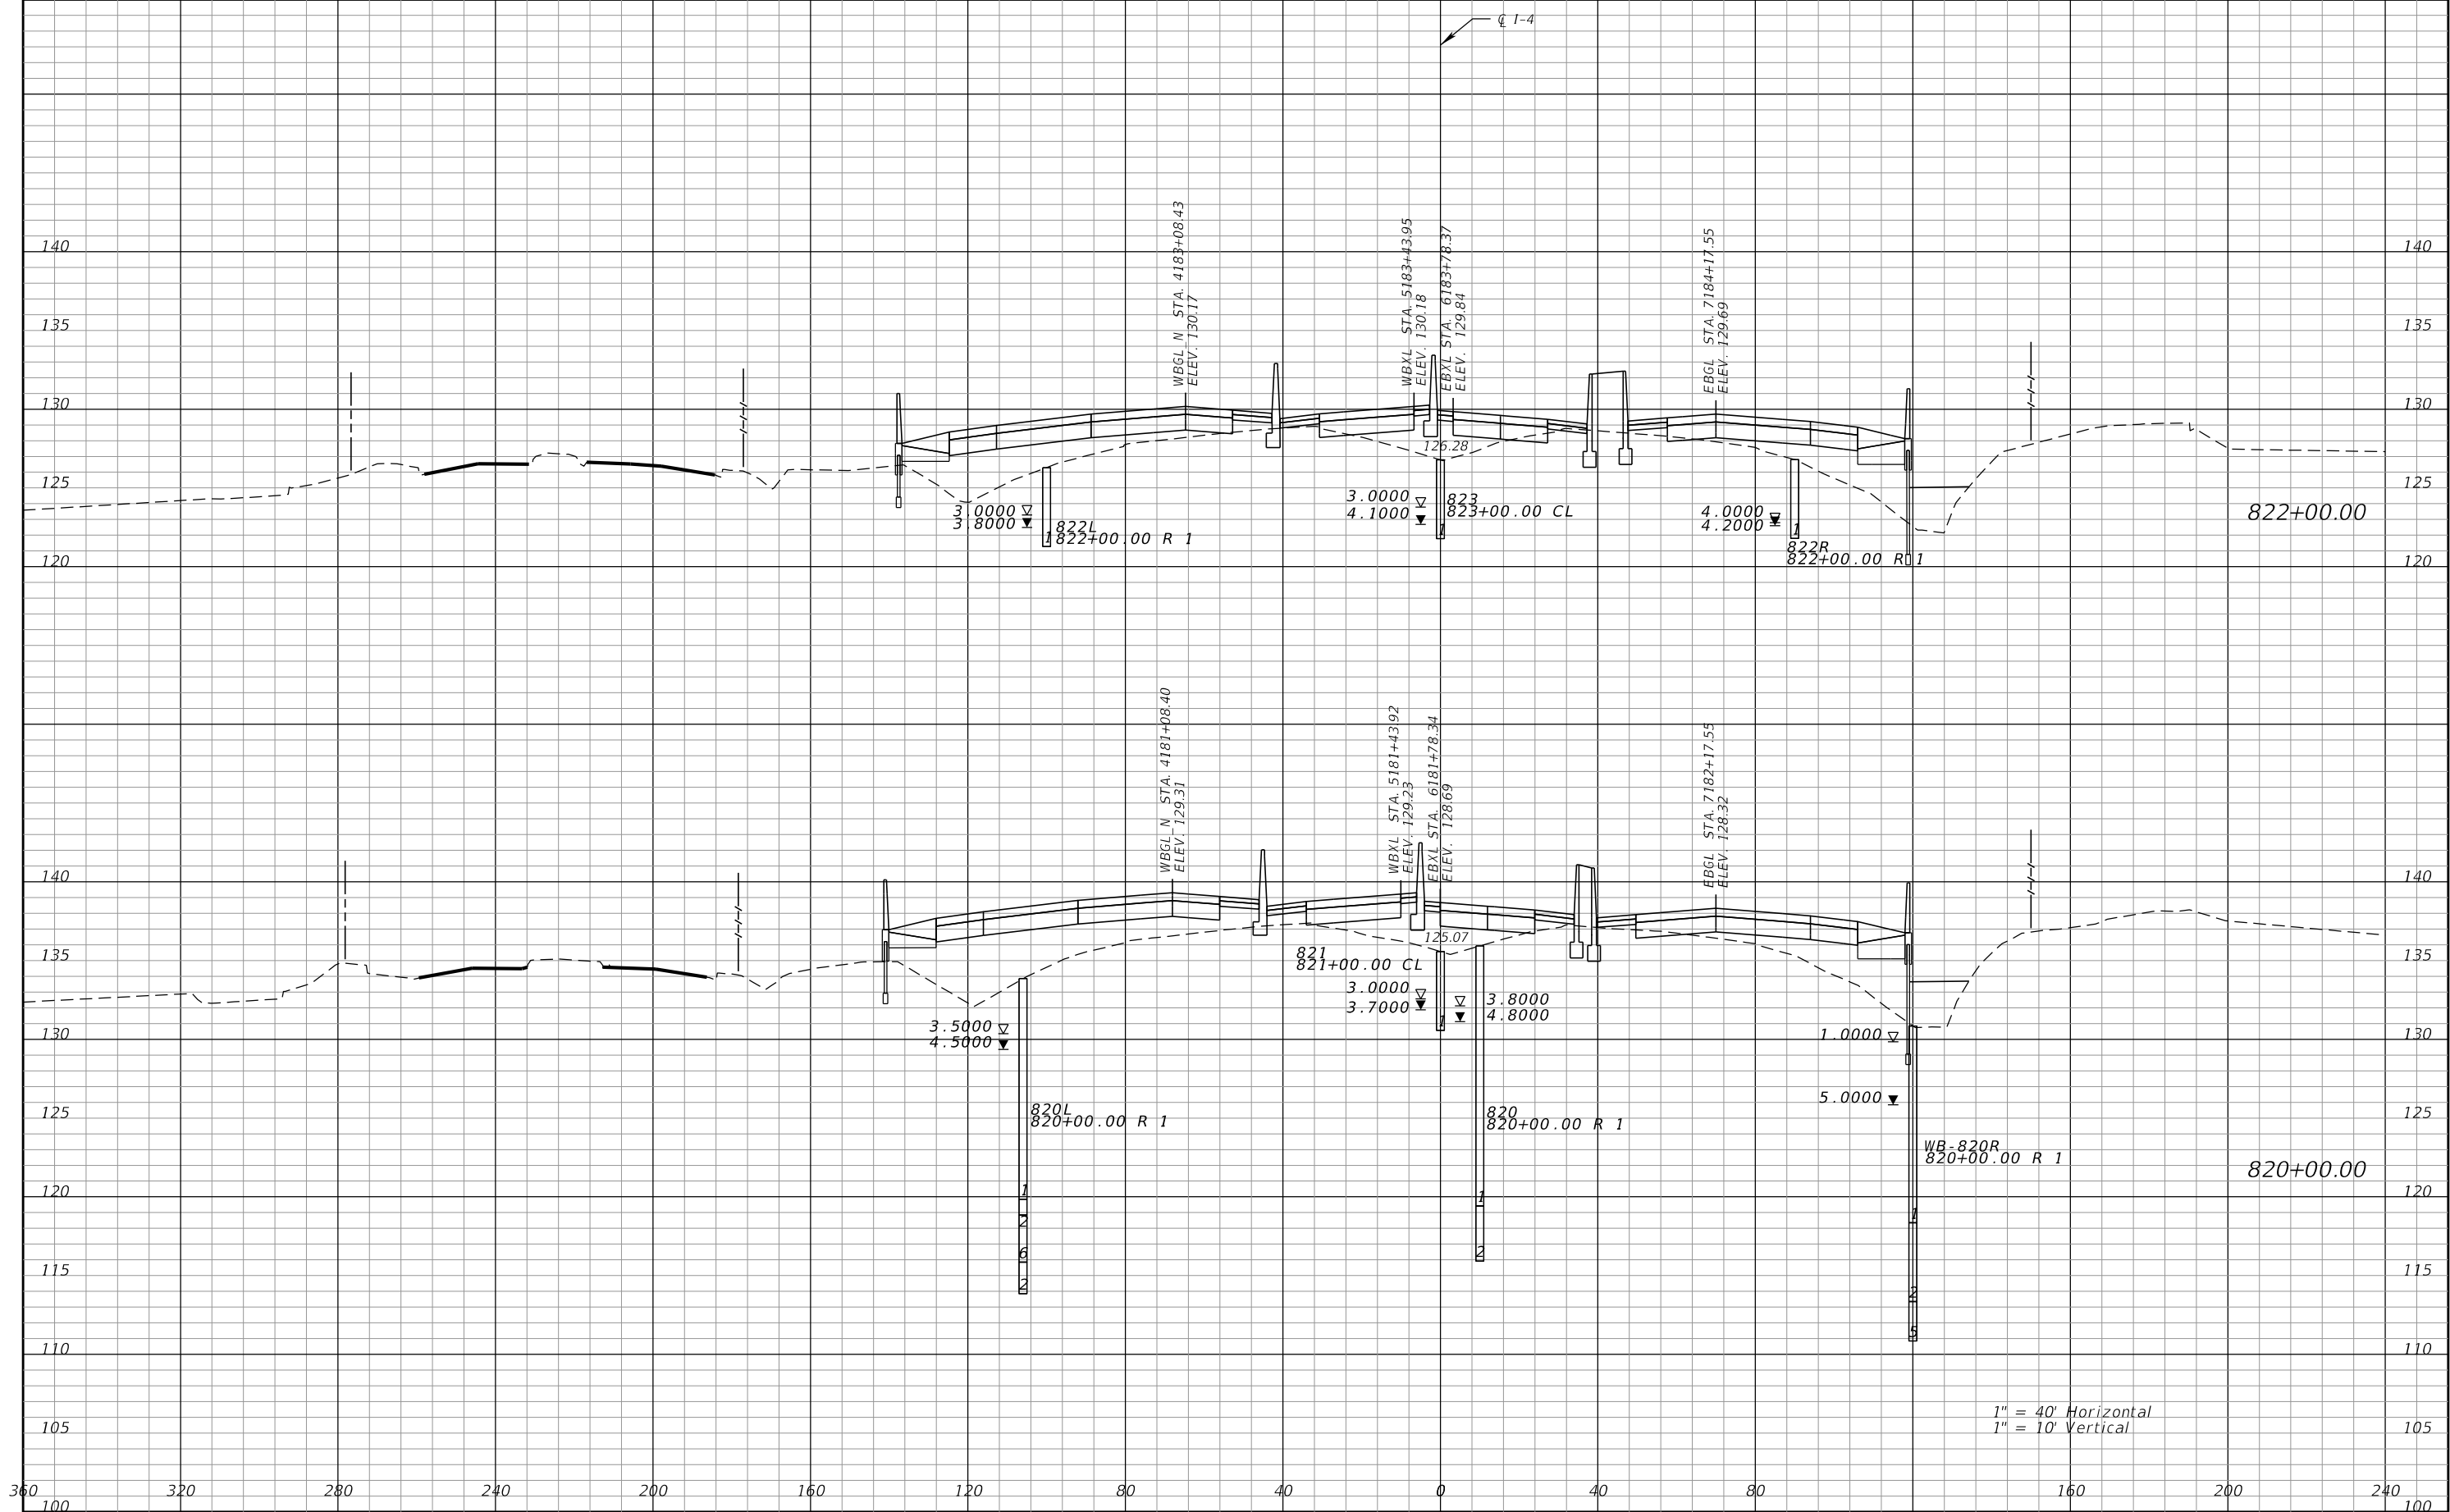

REVISIONS				Engineer of Record: Pierre Navaille P.E. License No. 46076 CH2M HILL 255 E. Robinson Street, Suite 505 Orlando, FL 32801 PH (407) 423-0030 Certificate of Authorization No. 000072	STATE OF FLORIDA DEPARTMENT OF TRANSPORTATION			CROSS SECTIONS SR 400 (I-4)	SHEET NO. 365
DATE	DESCRIPTION	DATE	DESCRIPTION		ROAD NO.	COUNTY	FINANCIAL PROJECT ID		
					SR 400	ORANGE	242484-7-32-01		


THE OFFICIAL RECORD OF THIS SHEET IS THE ELECTRONIC FILE DIGITALLY SIGNED AND SEALED UNDER RULE 61G15-23.004, F.A.C.

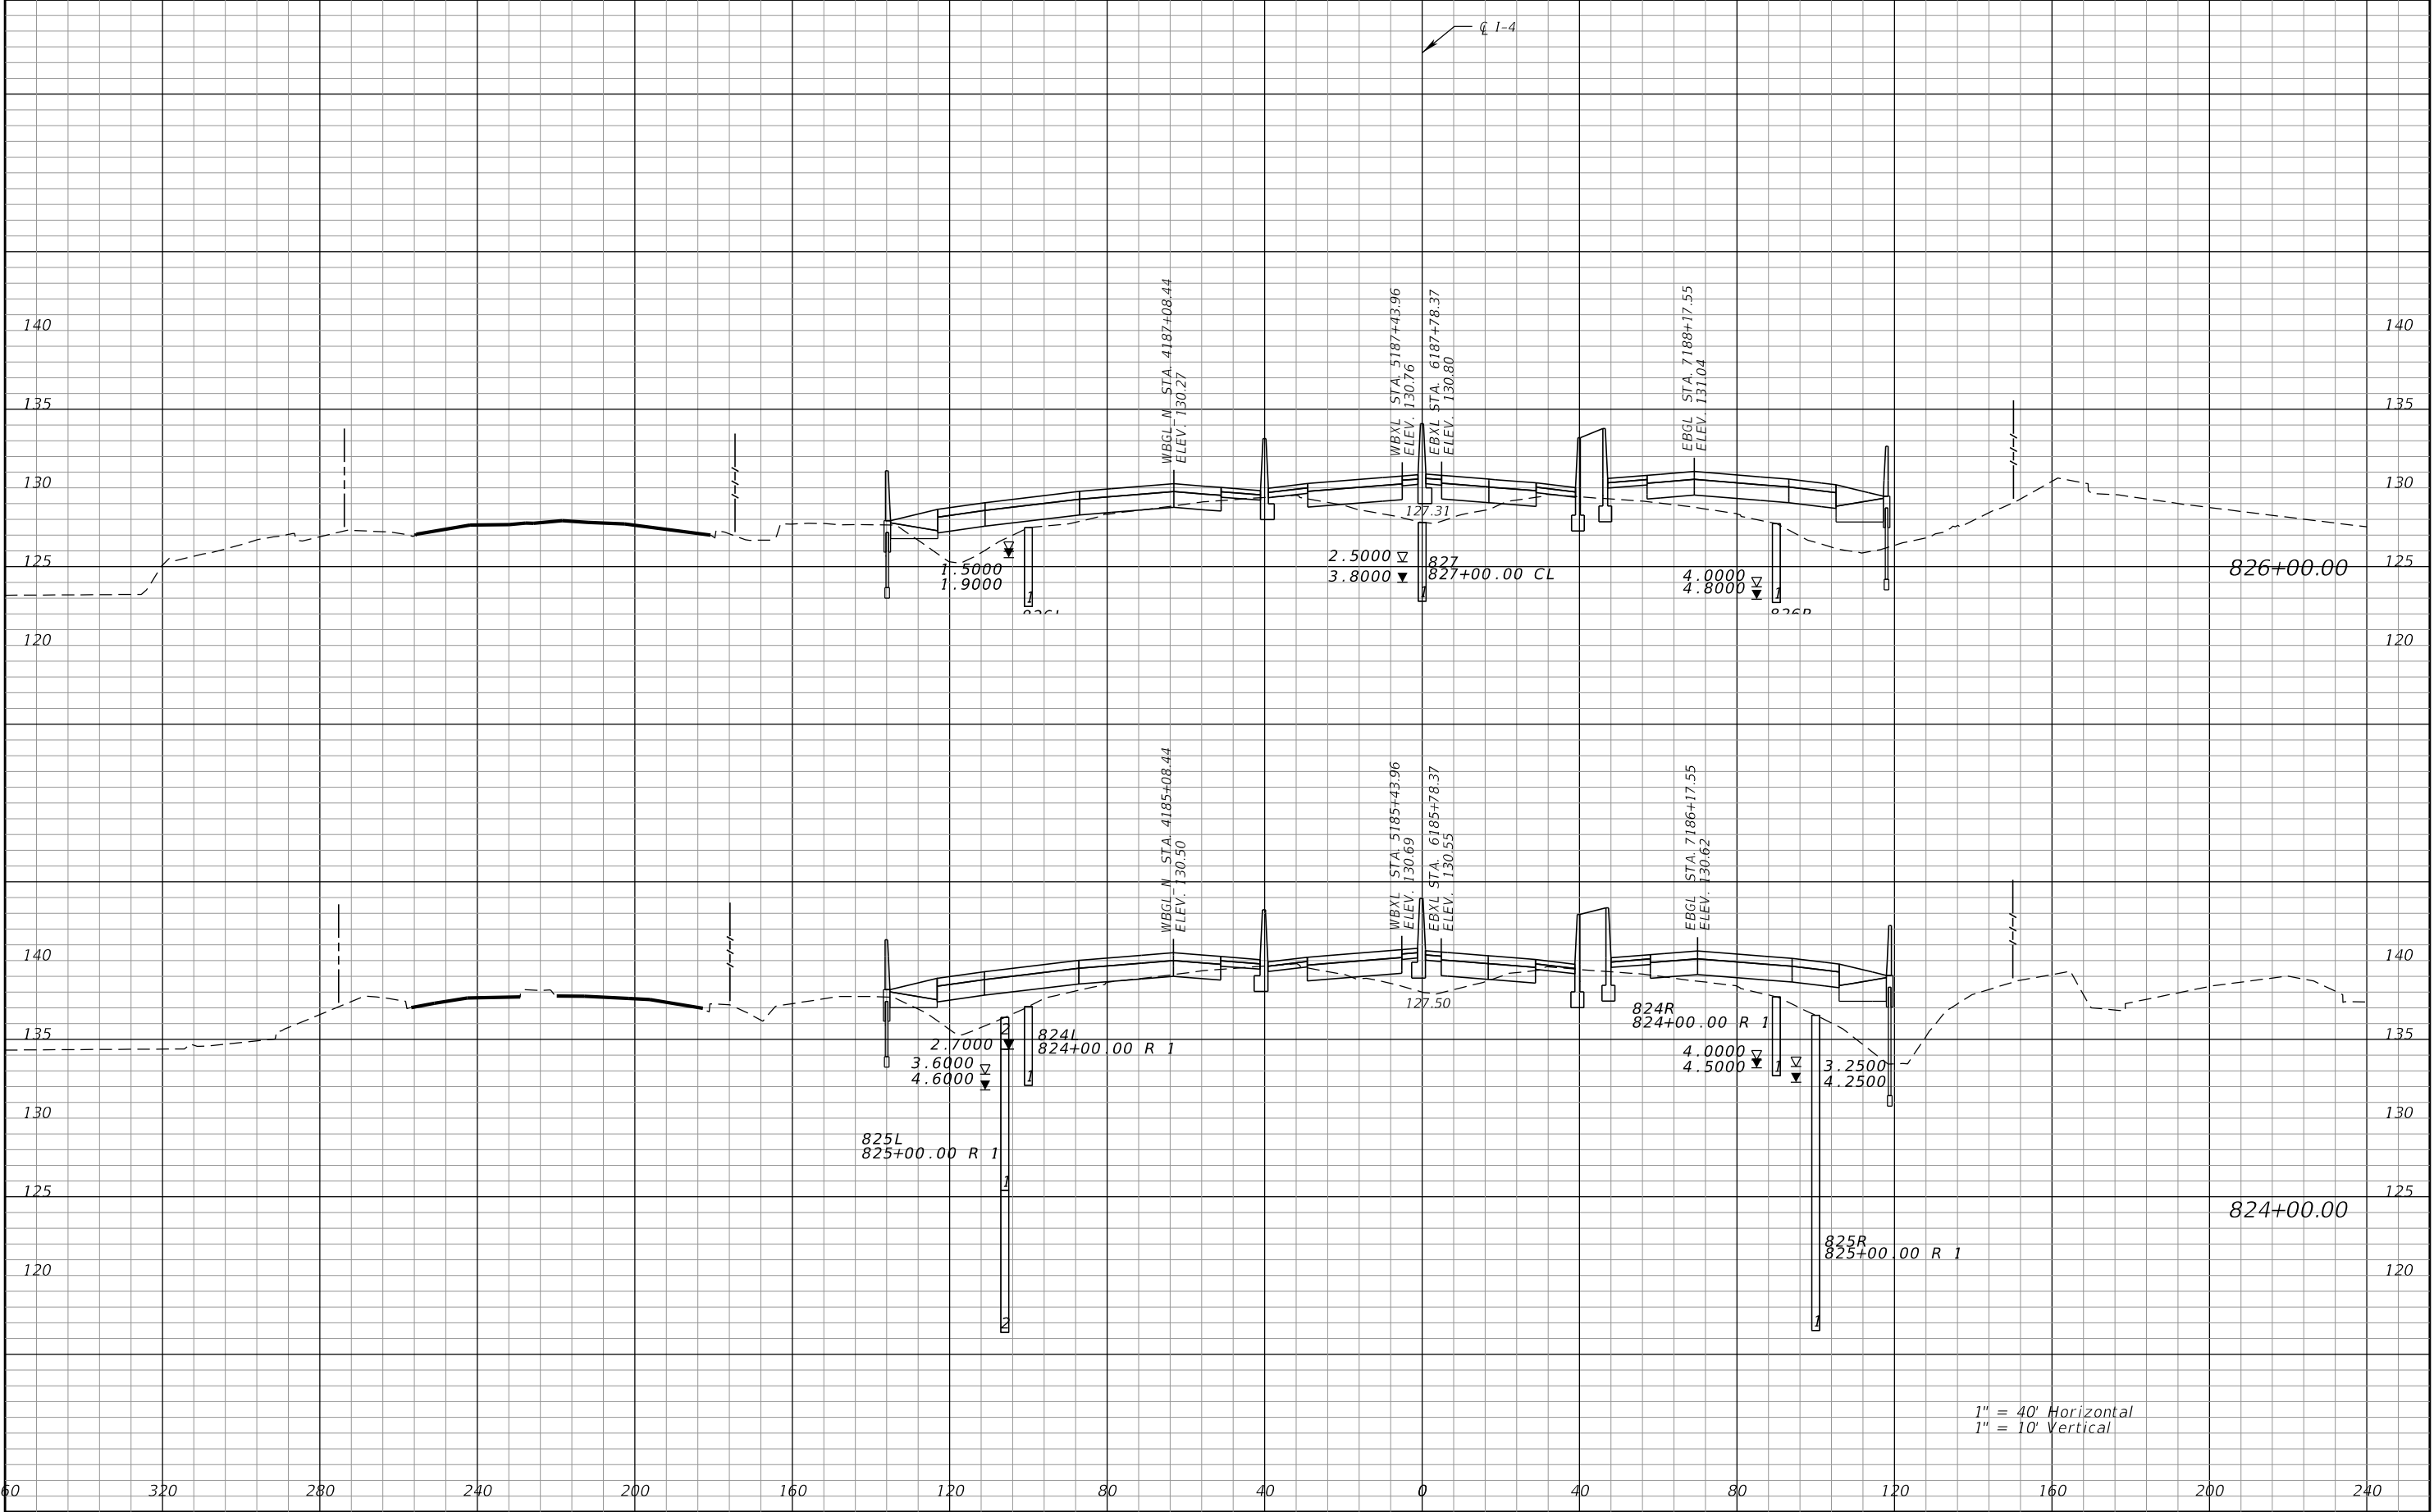

1" = 40' Horizontal
1" = 10' Vertical


REVISIONS				Engineer of Record: Pierre Navaille P.E. License No. 46076 CH2M HILL 255 E. Robinson Street, Suite 505 Orlando, FL 32801 PH (407) 423-0030 Certificate of Authorization No. 000072	STATE OF FLORIDA DEPARTMENT OF TRANSPORTATION			CROSS SECTIONS SR 400 (I-4)	SHEET NO. 366
DATE	DESCRIPTION	DATE	DESCRIPTION		ROAD NO.	COUNTY	FINANCIAL PROJECT ID		
					SR 400	ORANGE	242484-7-32-01		

THE OFFICIAL RECORD OF THIS SHEET IS THE ELECTRONIC FILE DIGITALLY SIGNED AND SEALED UNDER RULE 61G15-23.004, F.A.C.

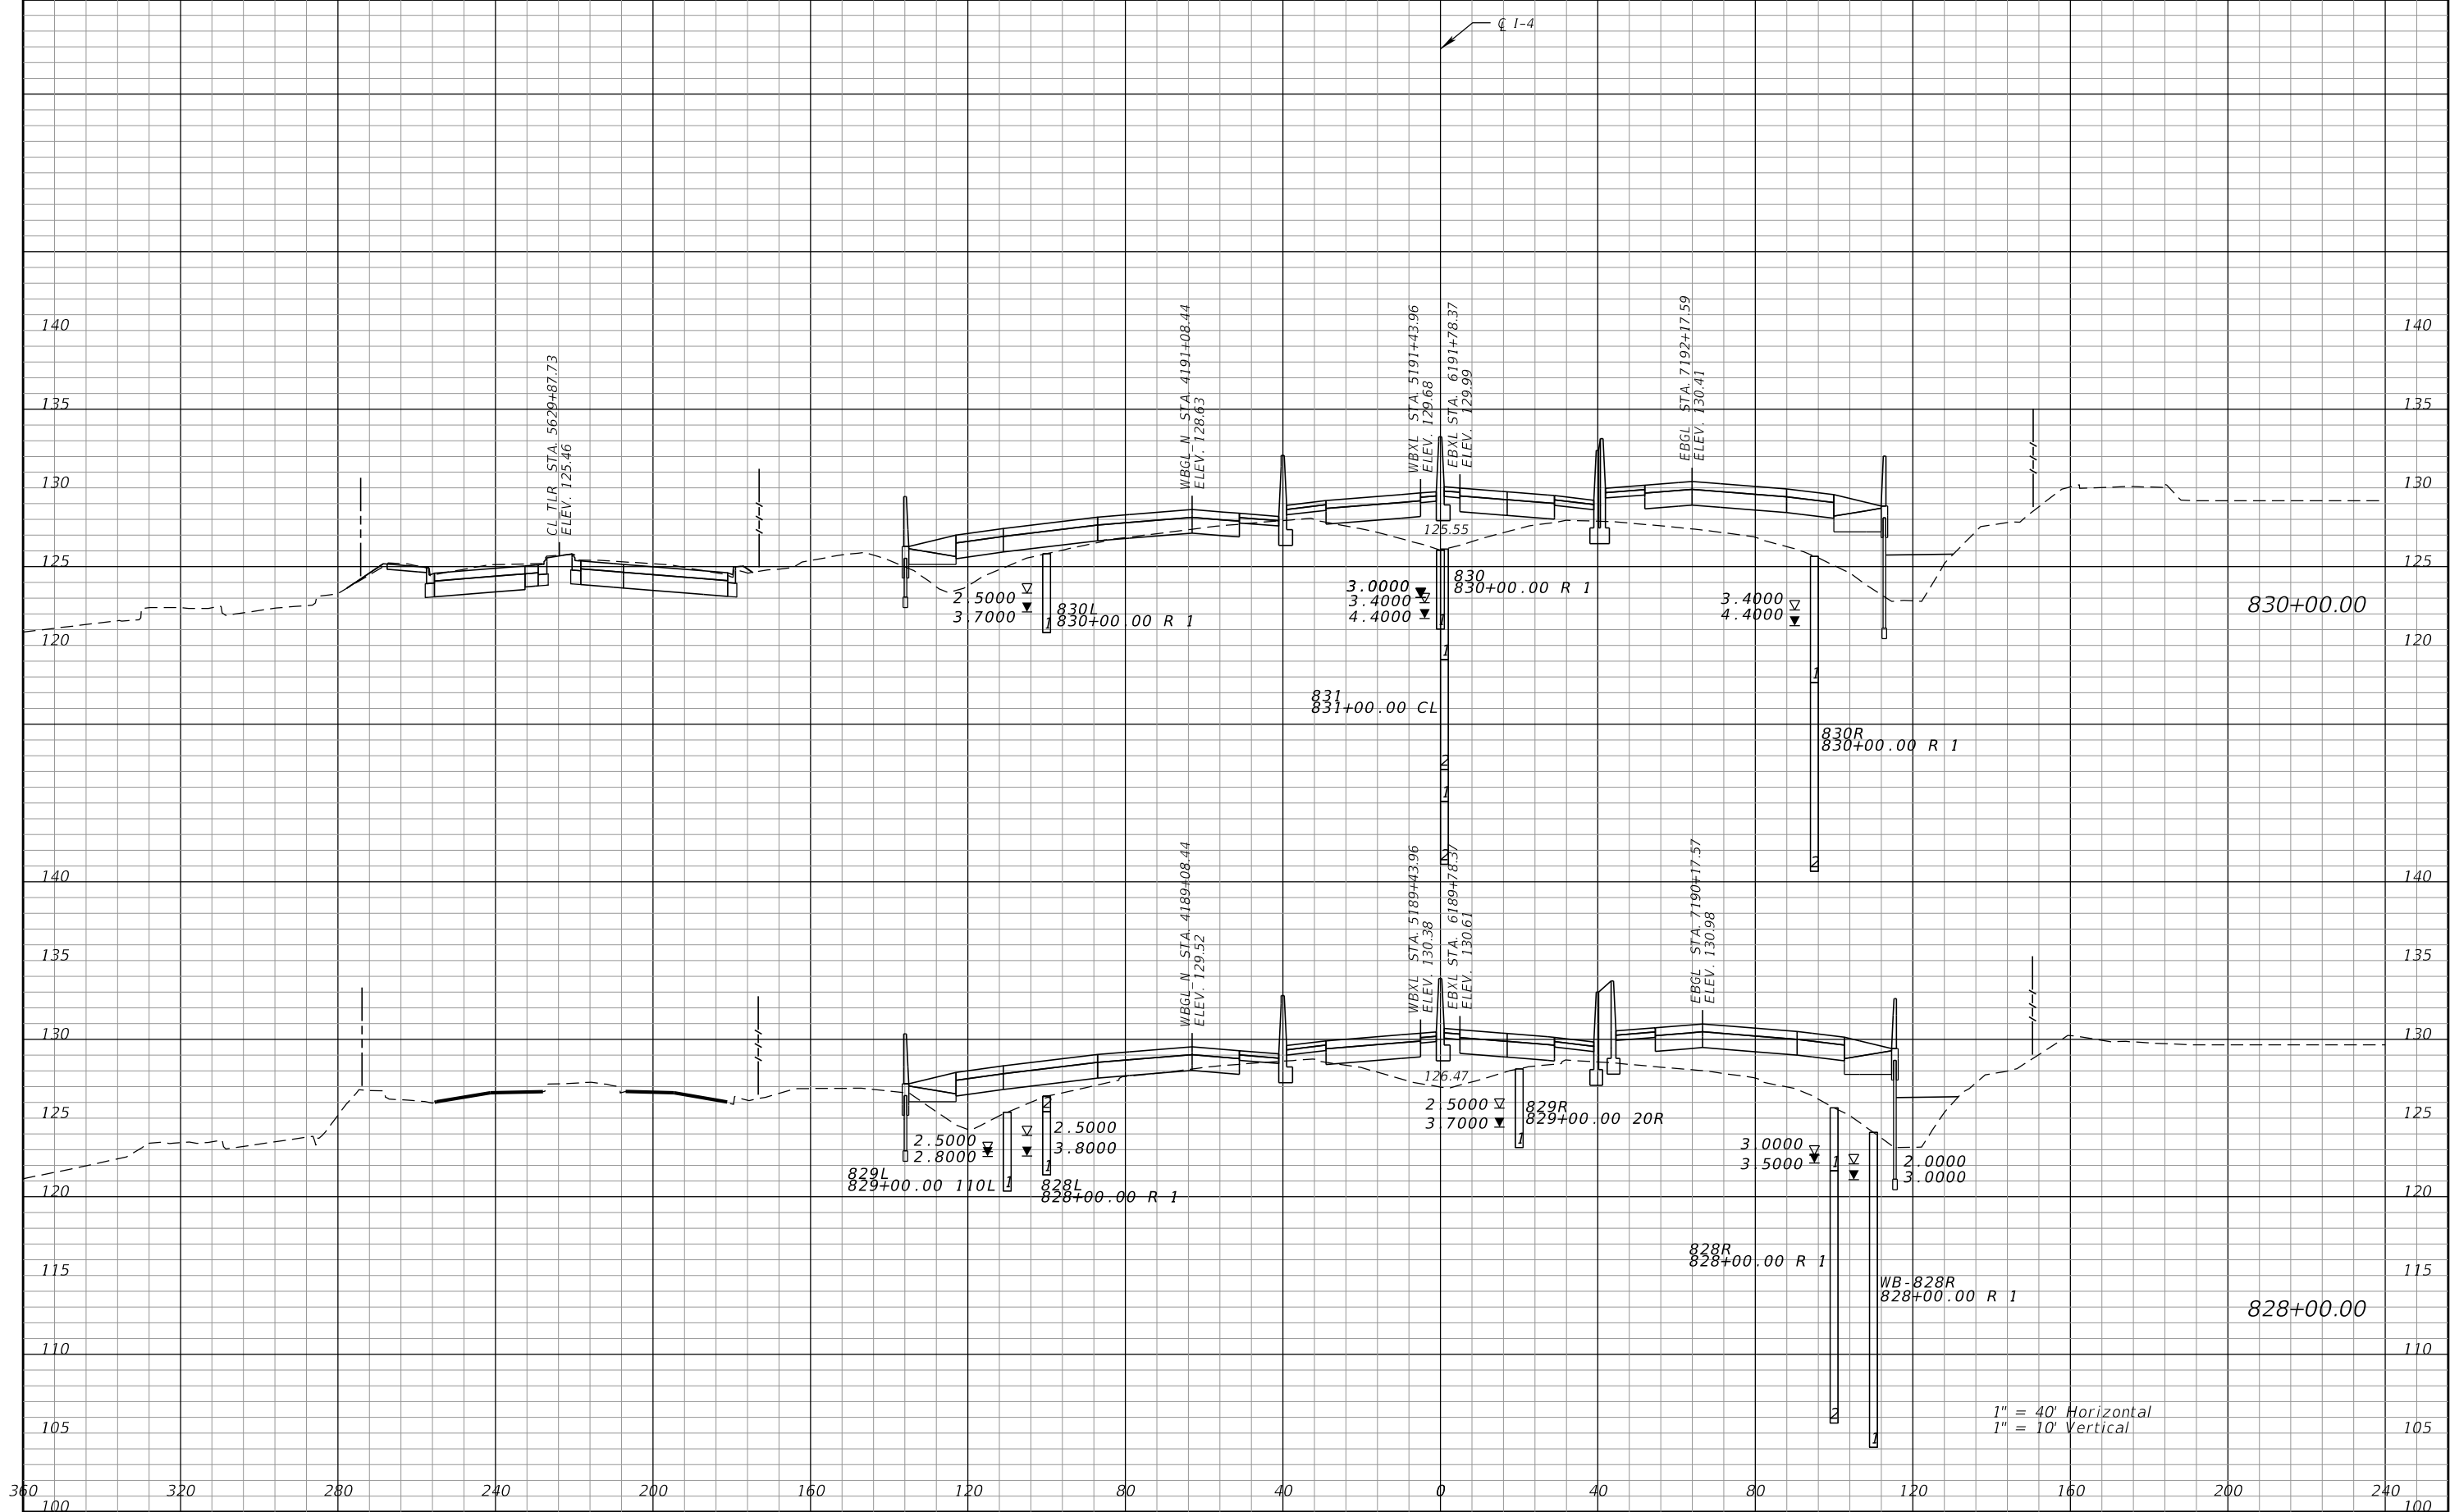


REVISIONS				Engineer of Record: Pierre Navaille P.E. License No. 46076 CH2M HILL 255 E. Robinson Street, Suite 505 Orlando, FL 32801 PH (407) 423-0030 Certificate of Authorization No. 000072	STATE OF FLORIDA DEPARTMENT OF TRANSPORTATION			CROSS SECTIONS SR 400 (I-4)	SHEET NO. 367
DATE	DESCRIPTION	DATE	DESCRIPTION		ROAD NO.	COUNTY	FINANCIAL PROJECT ID		
					SR 400	ORANGE	242484-7-32-01		

THE OFFICIAL RECORD OF THIS SHEET IS THE ELECTRONIC FILE DIGITALLY SIGNED AND SEALED UNDER RULE 61G15-23.004, F.A.C.

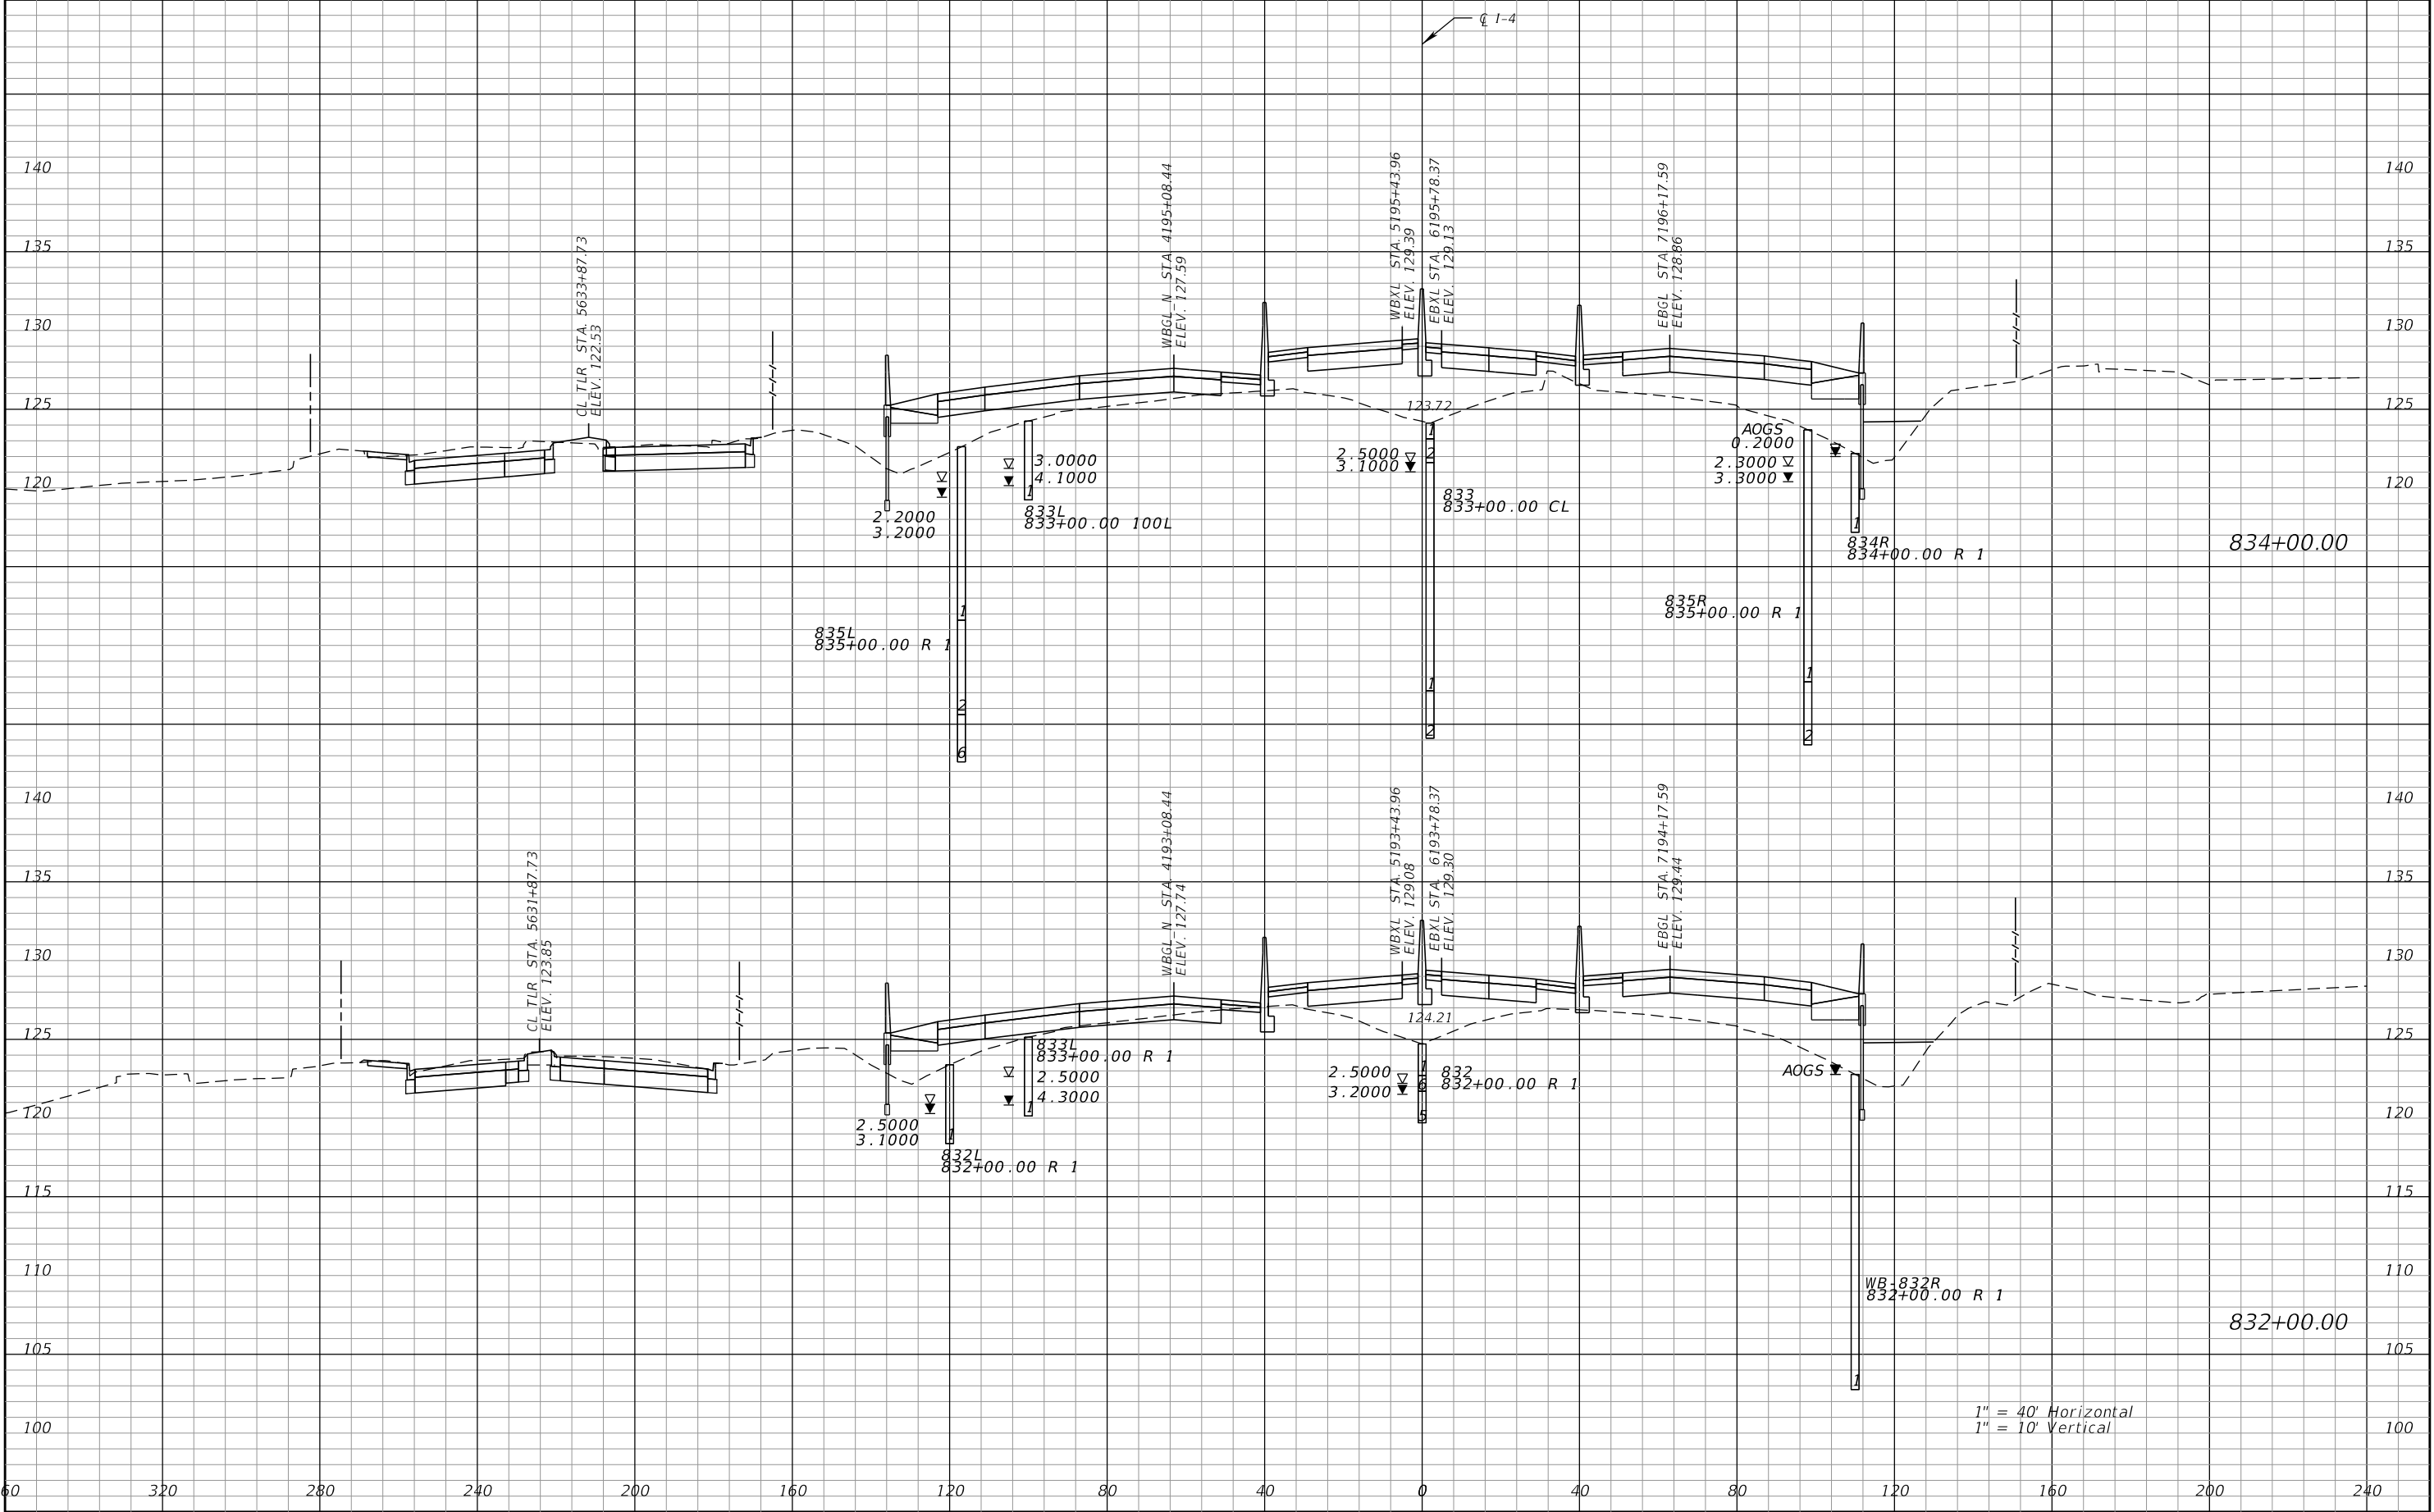


REVISIONS				Engineer of Record: Pierre Navaille P.E. License No. 46076 CH2M HILL 255 E. Robinson Street, Suite 505 Orlando, FL 32801 PH (407) 423-0030 Certificate of Authorization No. 000072	STATE OF FLORIDA DEPARTMENT OF TRANSPORTATION			CROSS SECTIONS SR 400 (I-4)		SHEET NO. 368
DATE	DESCRIPTION	DATE	DESCRIPTION		ROAD NO.	COUNTY	FINANCIAL PROJECT ID			
					SR 400	ORANGE	242484-7-32-01			

THE OFFICIAL RECORD OF THIS SHEET IS THE ELECTRONIC FILE DIGITALLY SIGNED AND SEALED UNDER RULE 61G15-23.004, F.A.C.

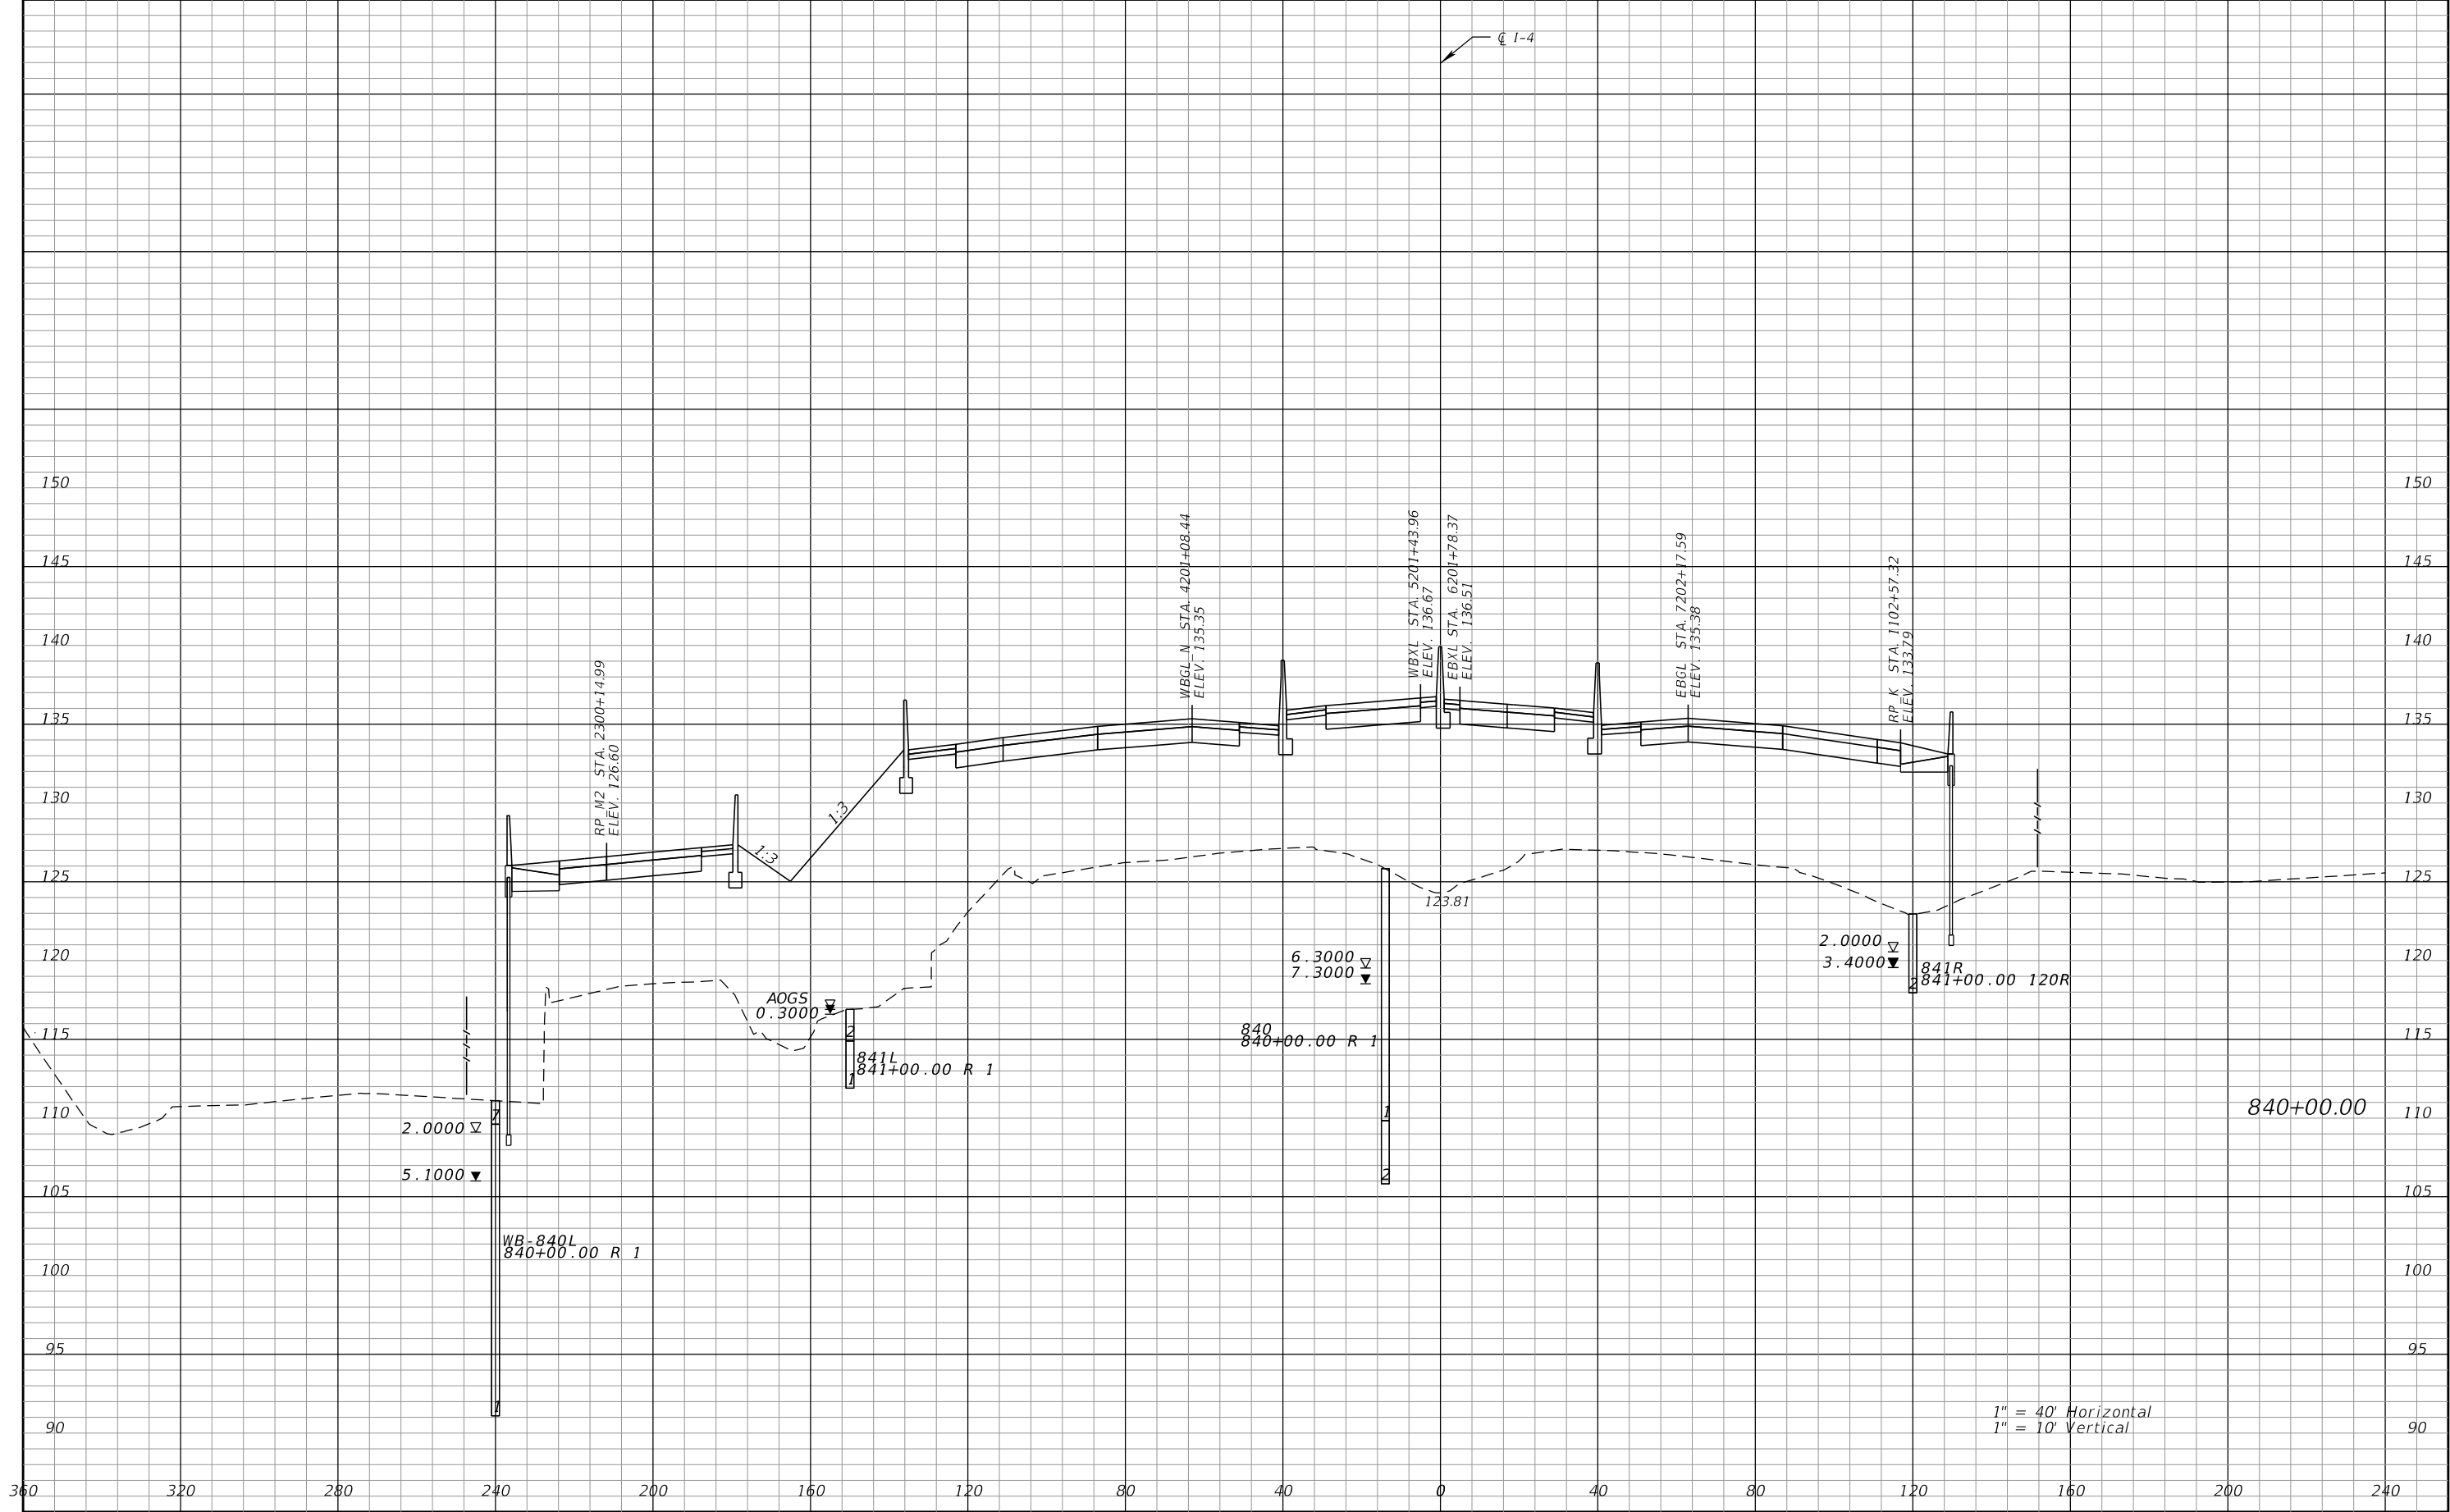


REVISIONS				Engineer of Record: Pierre Navaille P.E. License No. 46076 CH2M HILL 255 E. Robinson Street, Suite 505 Orlando, FL 32801 PH (407) 423-0030 Certificate of Authorization No. 000072	STATE OF FLORIDA DEPARTMENT OF TRANSPORTATION			CROSS SECTIONS SR 400 (I-4)		SHEET NO. 370
DATE	DESCRIPTION	DATE	DESCRIPTION		ROAD NO.	COUNTY	FINANCIAL PROJECT ID			
					SR 400	ORANGE	242484-7-32-01			

THE OFFICIAL RECORD OF THIS SHEET IS THE ELECTRONIC FILE DIGITALLY SIGNED AND SEALED UNDER RULE 61G15-23.004, F.A.C.

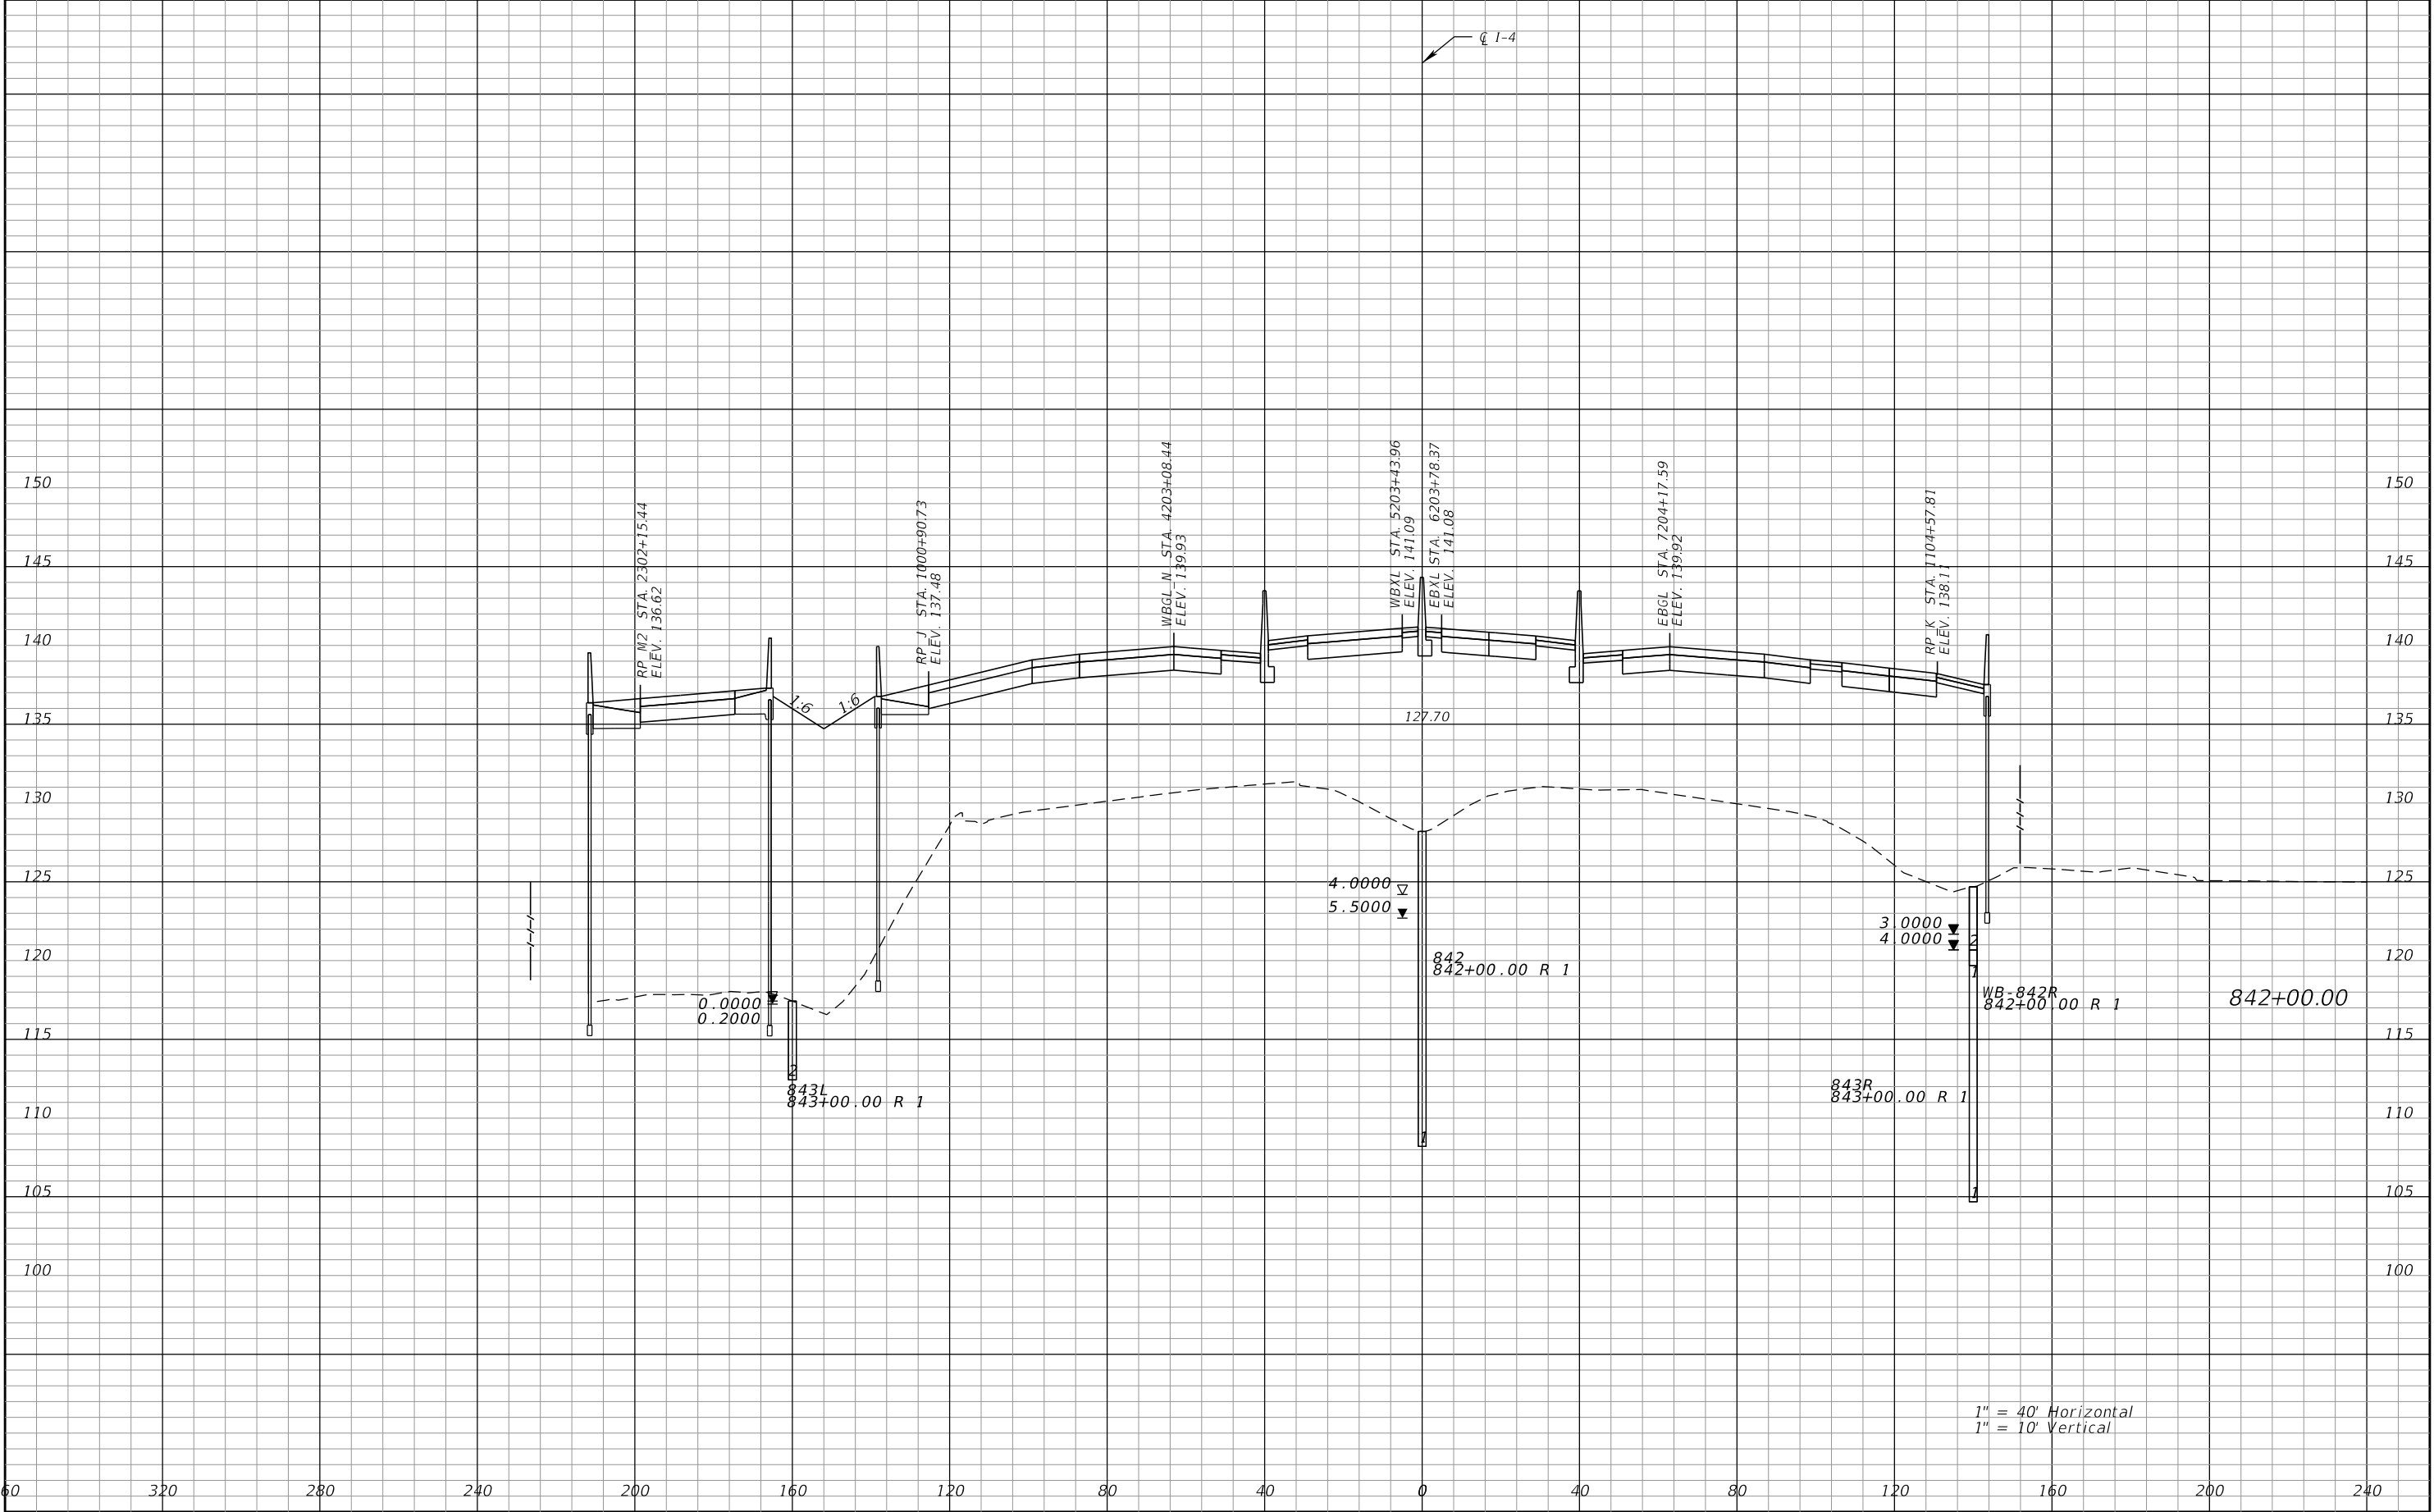


REVISIONS				Engineer of Record: Pierre Navaille P.E. License No. 46076 CH2M HILL 255 E. Robinson Street, Suite 505 Orlando, FL 32801 PH (407) 423-0030 Certificate of Authorization No. 000072	STATE OF FLORIDA DEPARTMENT OF TRANSPORTATION			CROSS SECTIONS SR 400 (I-4)	SHEET NO. 371
DATE	DESCRIPTION	DATE	DESCRIPTION		ROAD NO.	COUNTY	FINANCIAL PROJECT ID		
					SR 400	ORANGE	242484-7-32-01		

THE OFFICIAL RECORD OF THIS SHEET IS THE ELECTRONIC FILE DIGITALLY SIGNED AND SEALED UNDER RULE 61G15-23.004, F.A.C.

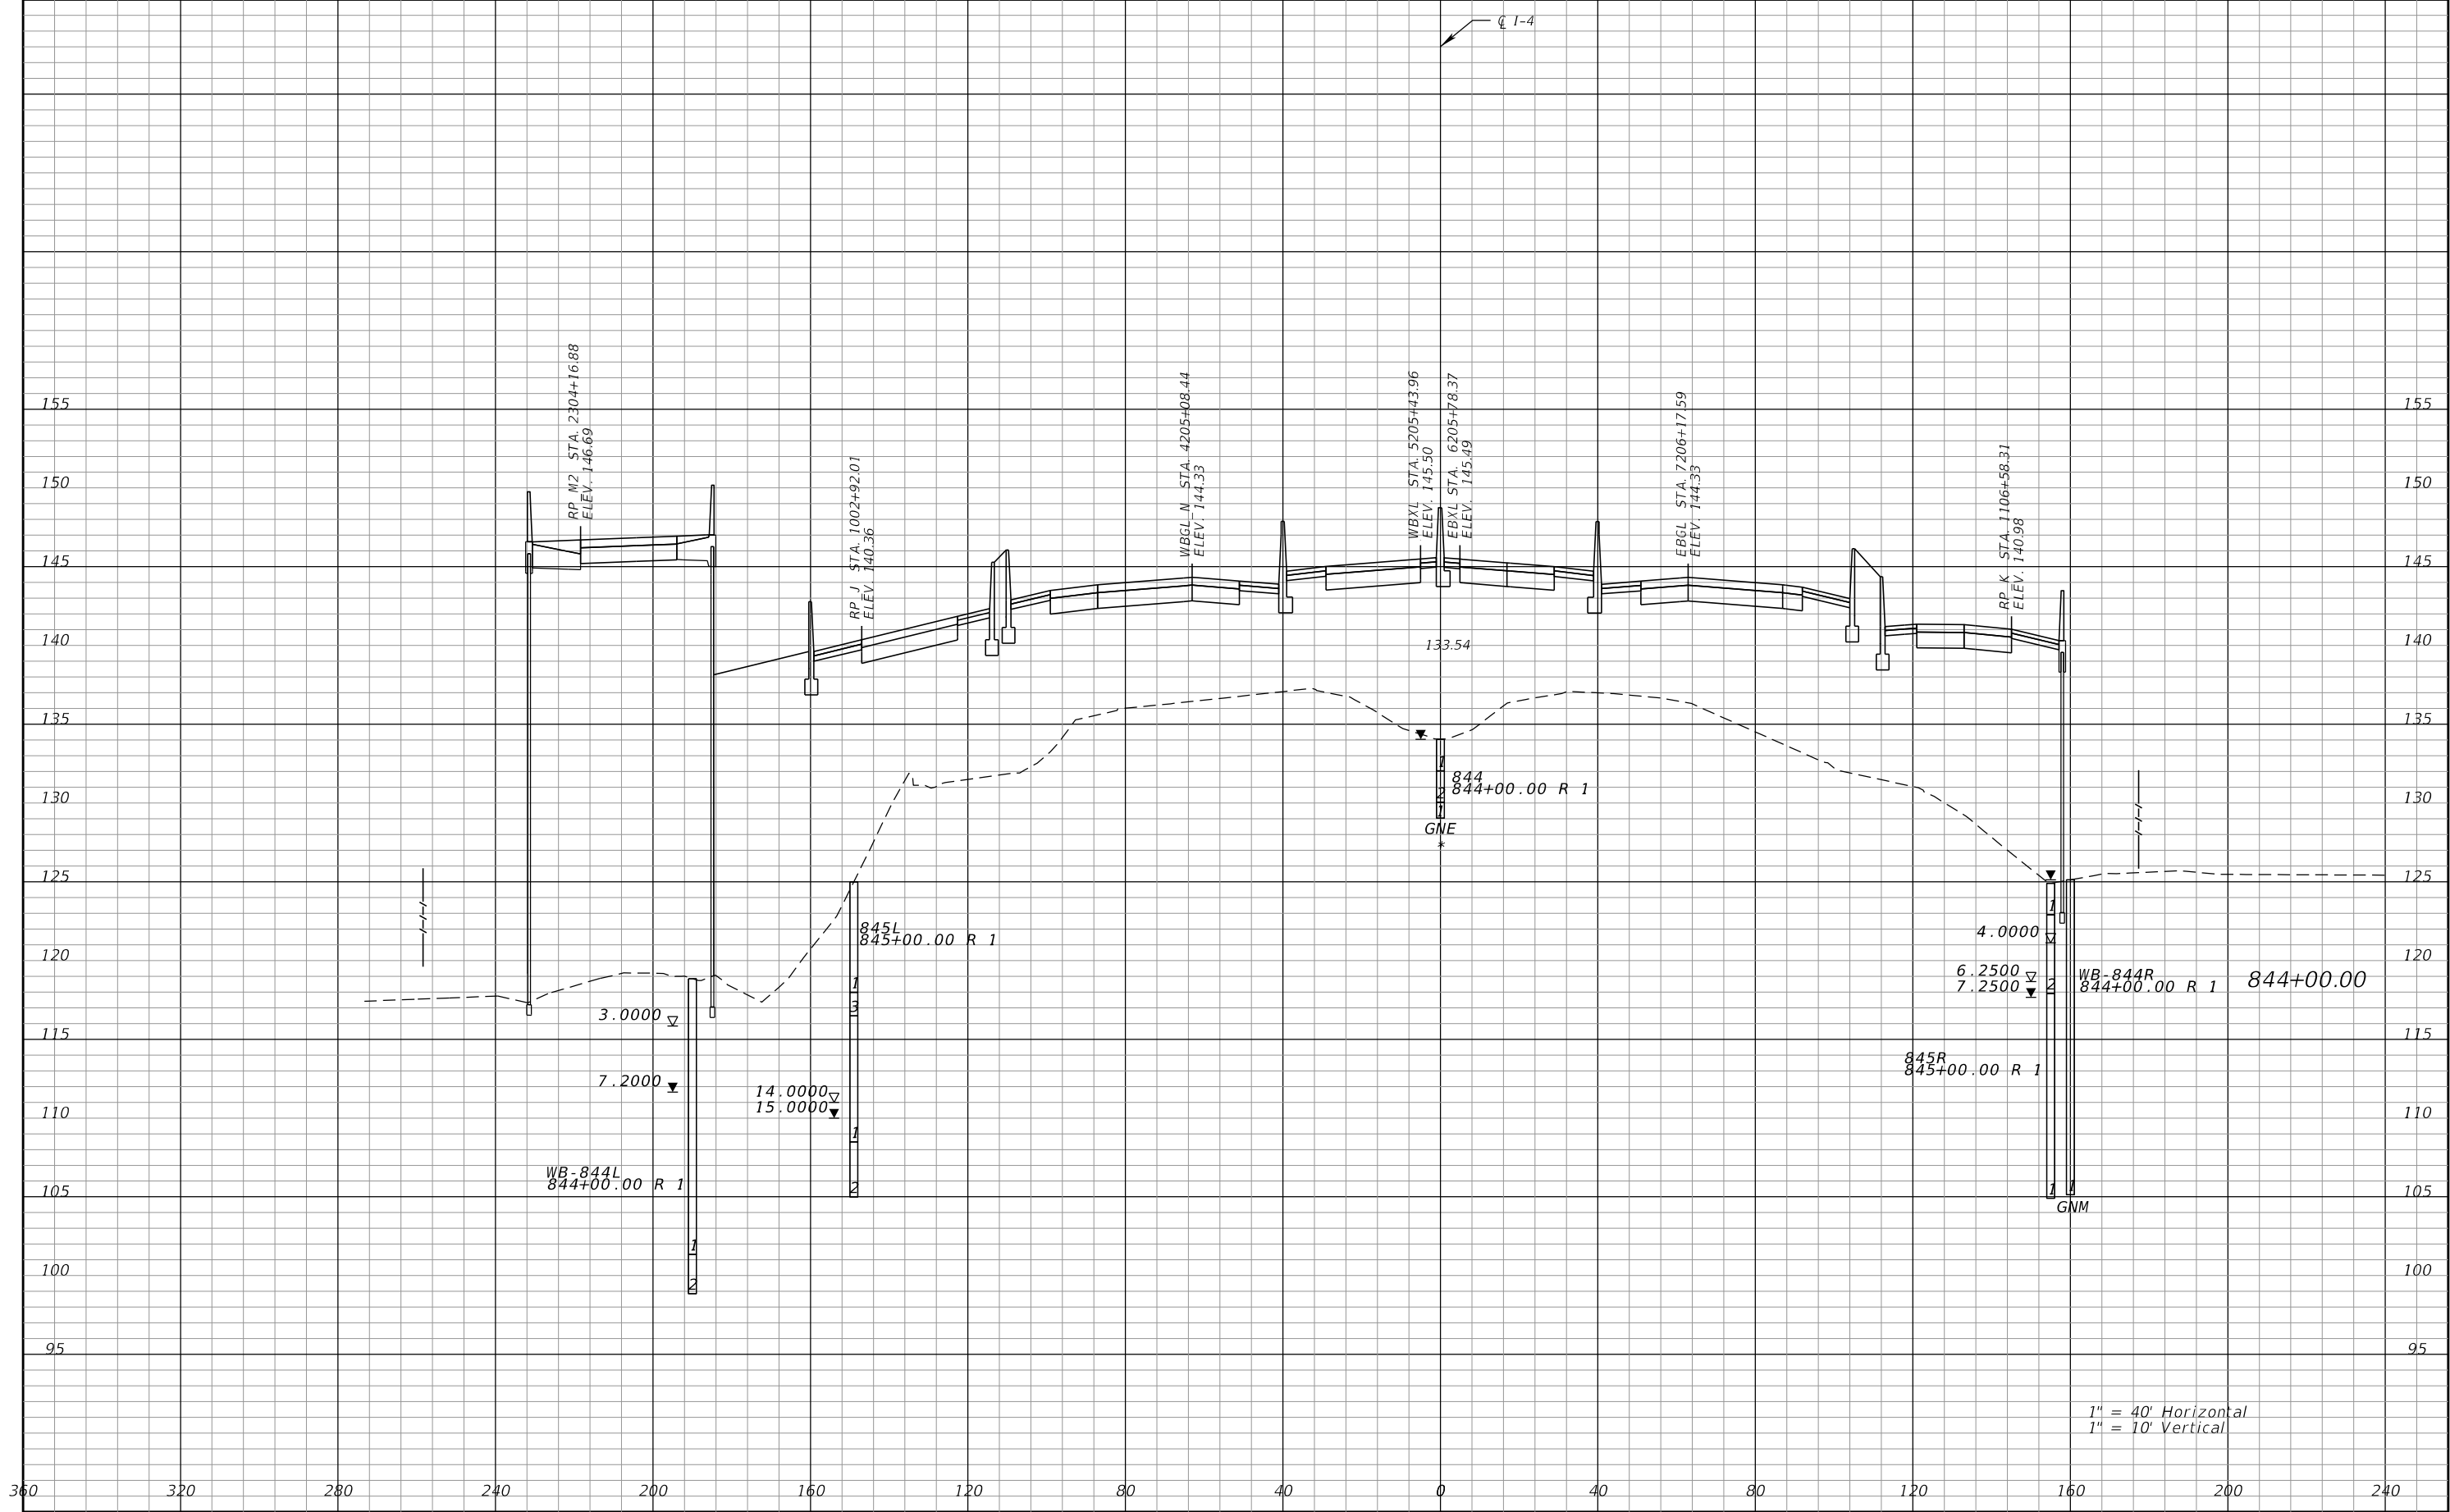


REVISIONS				Engineer of Record: Pierre Navaille P.E. License No. 46076 CH2M HILL 255 E. Robinson Street, Suite 505 Orlando, FL 32801 PH (407) 423-0030 Certificate of Authorization No. 000072	STATE OF FLORIDA DEPARTMENT OF TRANSPORTATION			CROSS SECTIONS SR 400 (I-4)	SHEET NO. 372
DATE	DESCRIPTION	DATE	DESCRIPTION		ROAD NO.	COUNTY	FINANCIAL PROJECT ID		
					SR 400	ORANGE	242484-7-32-01		

THE OFFICIAL RECORD OF THIS SHEET IS THE ELECTRONIC FILE DIGITALLY SIGNED AND SEALED UNDER RULE 61G15-23.004, F.A.C.

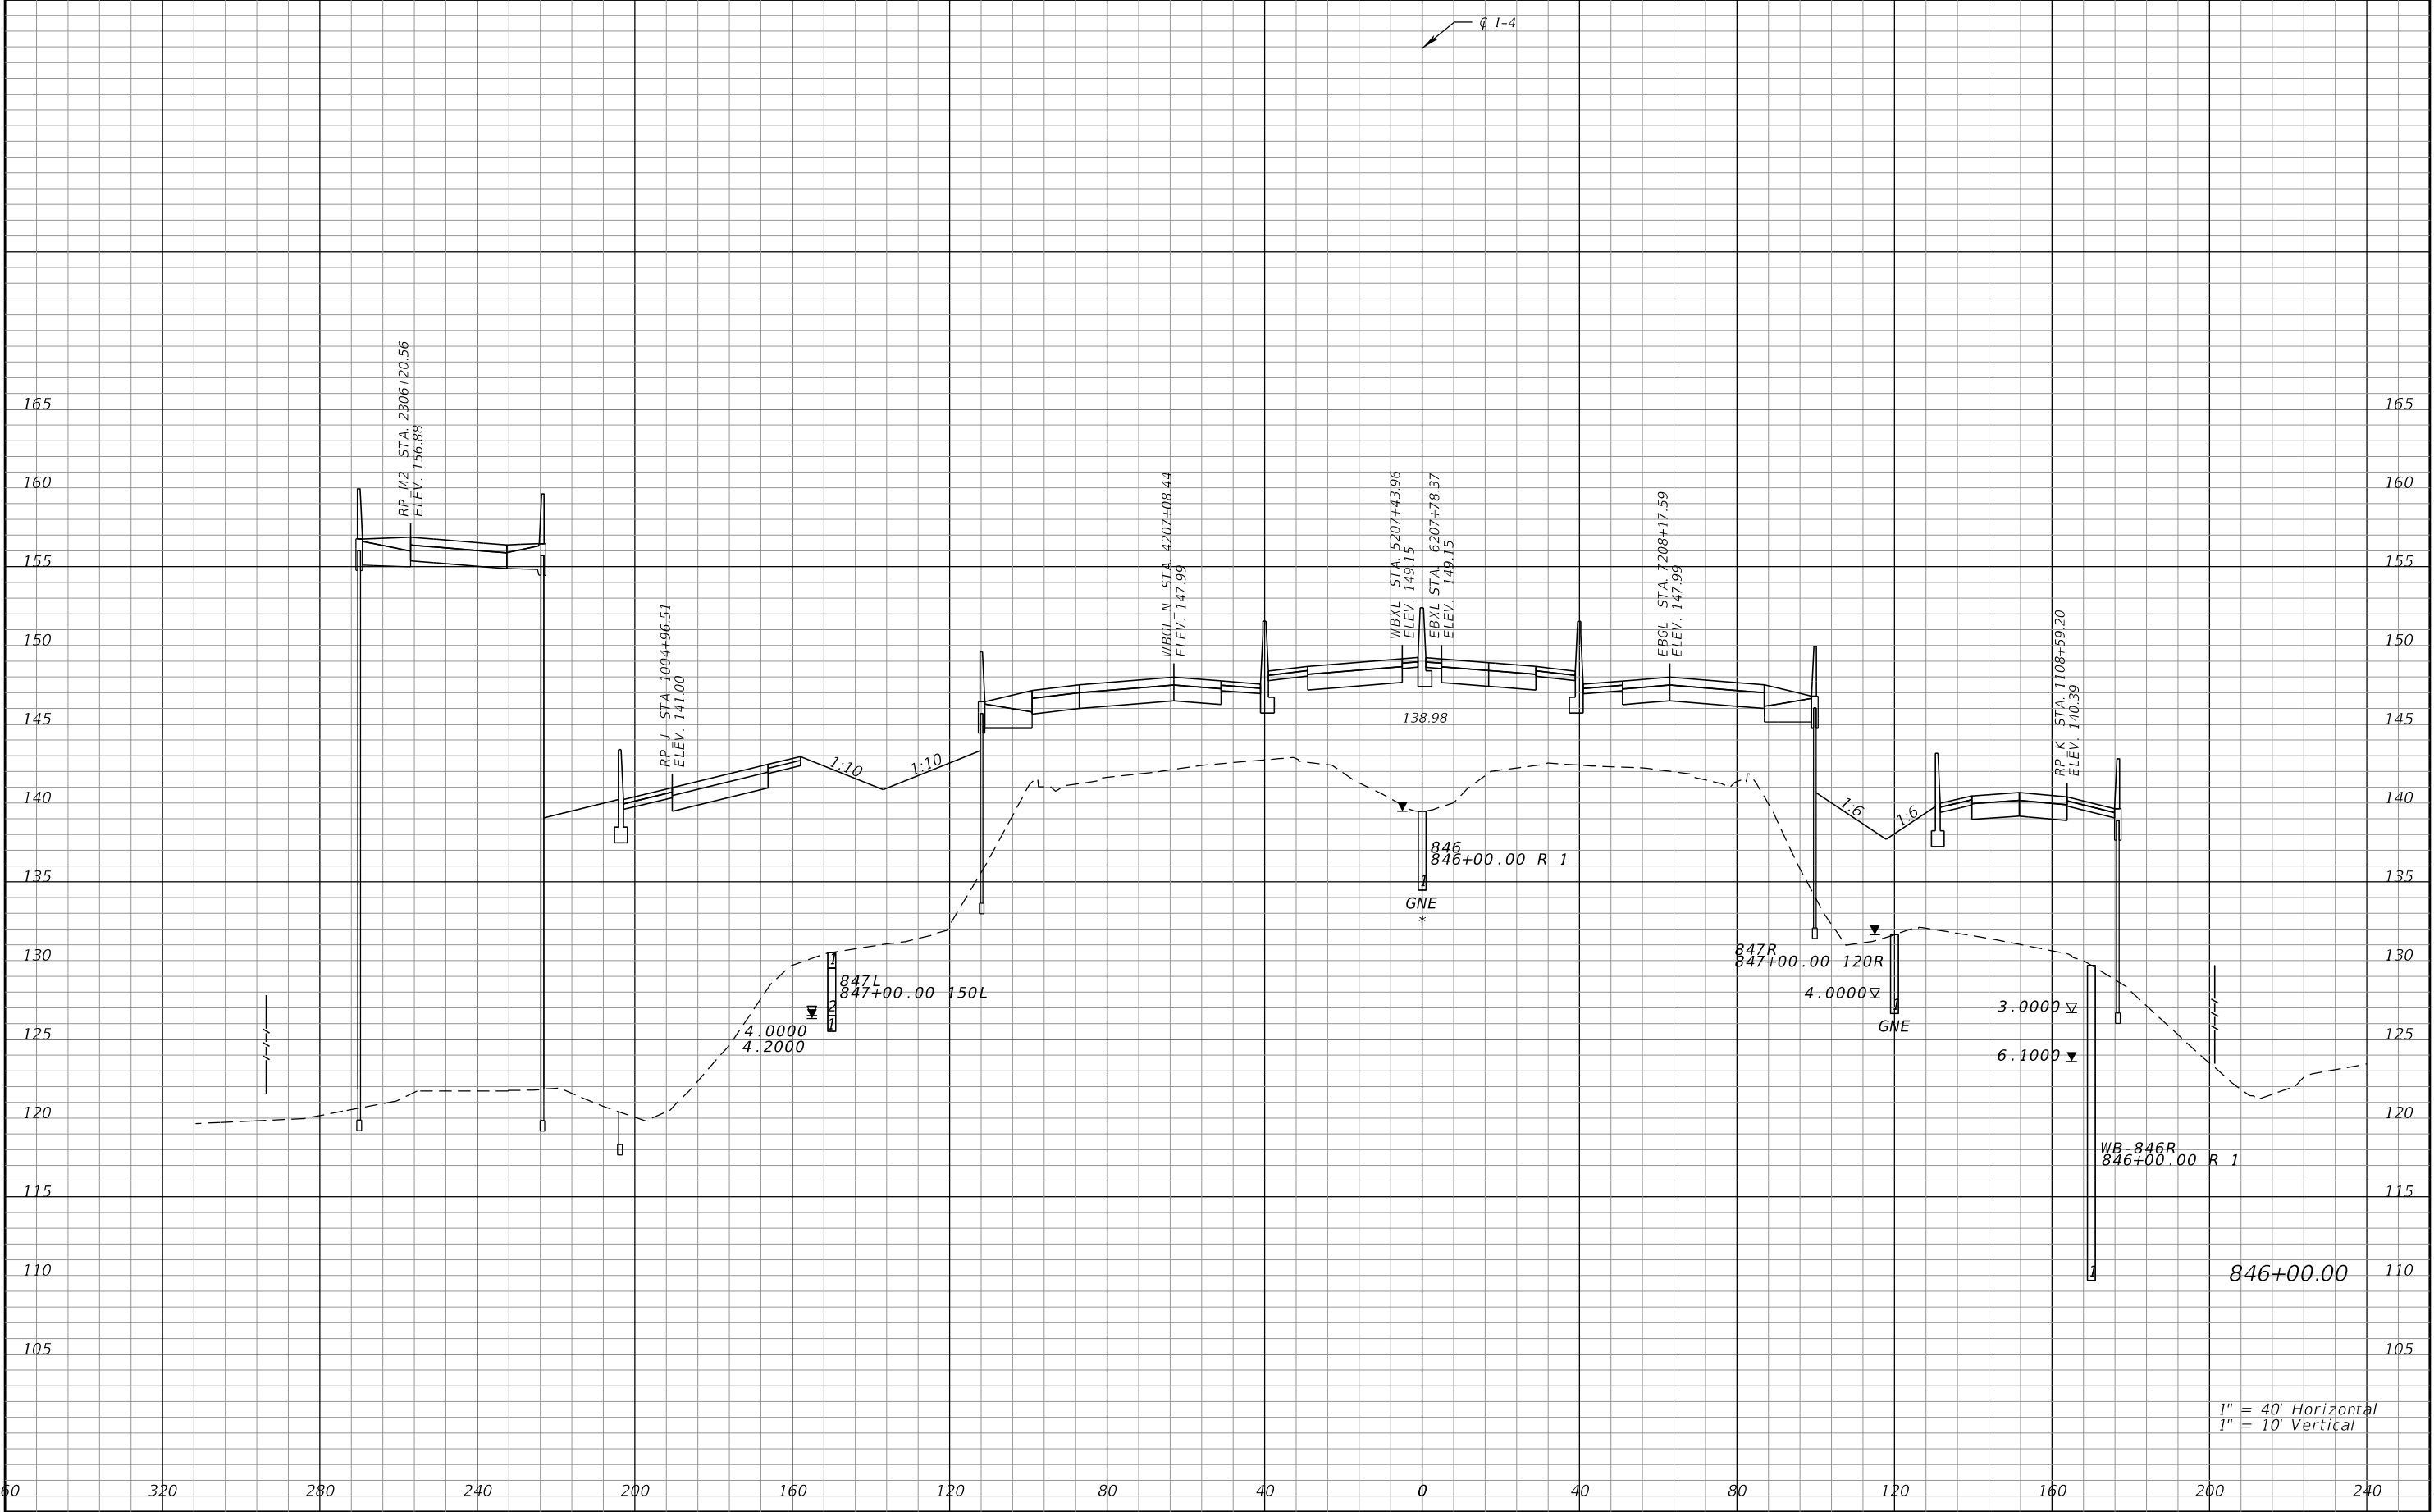


REVISIONS				Engineer of Record: Pierre Navaille P.E. License No. 46076 CH2M HILL 255 E. Robinson Street, Suite 505 Orlando, FL 32801 PH (407) 423-0030 Certificate of Authorization No. 000072	STATE OF FLORIDA DEPARTMENT OF TRANSPORTATION			CROSS SECTIONS SR 400 (I-4)	SHEET NO. 373
DATE	DESCRIPTION	DATE	DESCRIPTION		ROAD NO.	COUNTY	FINANCIAL PROJECT ID		
					SR 400	ORANGE	242484-7-32-01		

THE OFFICIAL RECORD OF THIS SHEET IS THE ELECTRONIC FILE DIGITALLY SIGNED AND SEALED UNDER RULE 61G15-23.004, F.A.C.

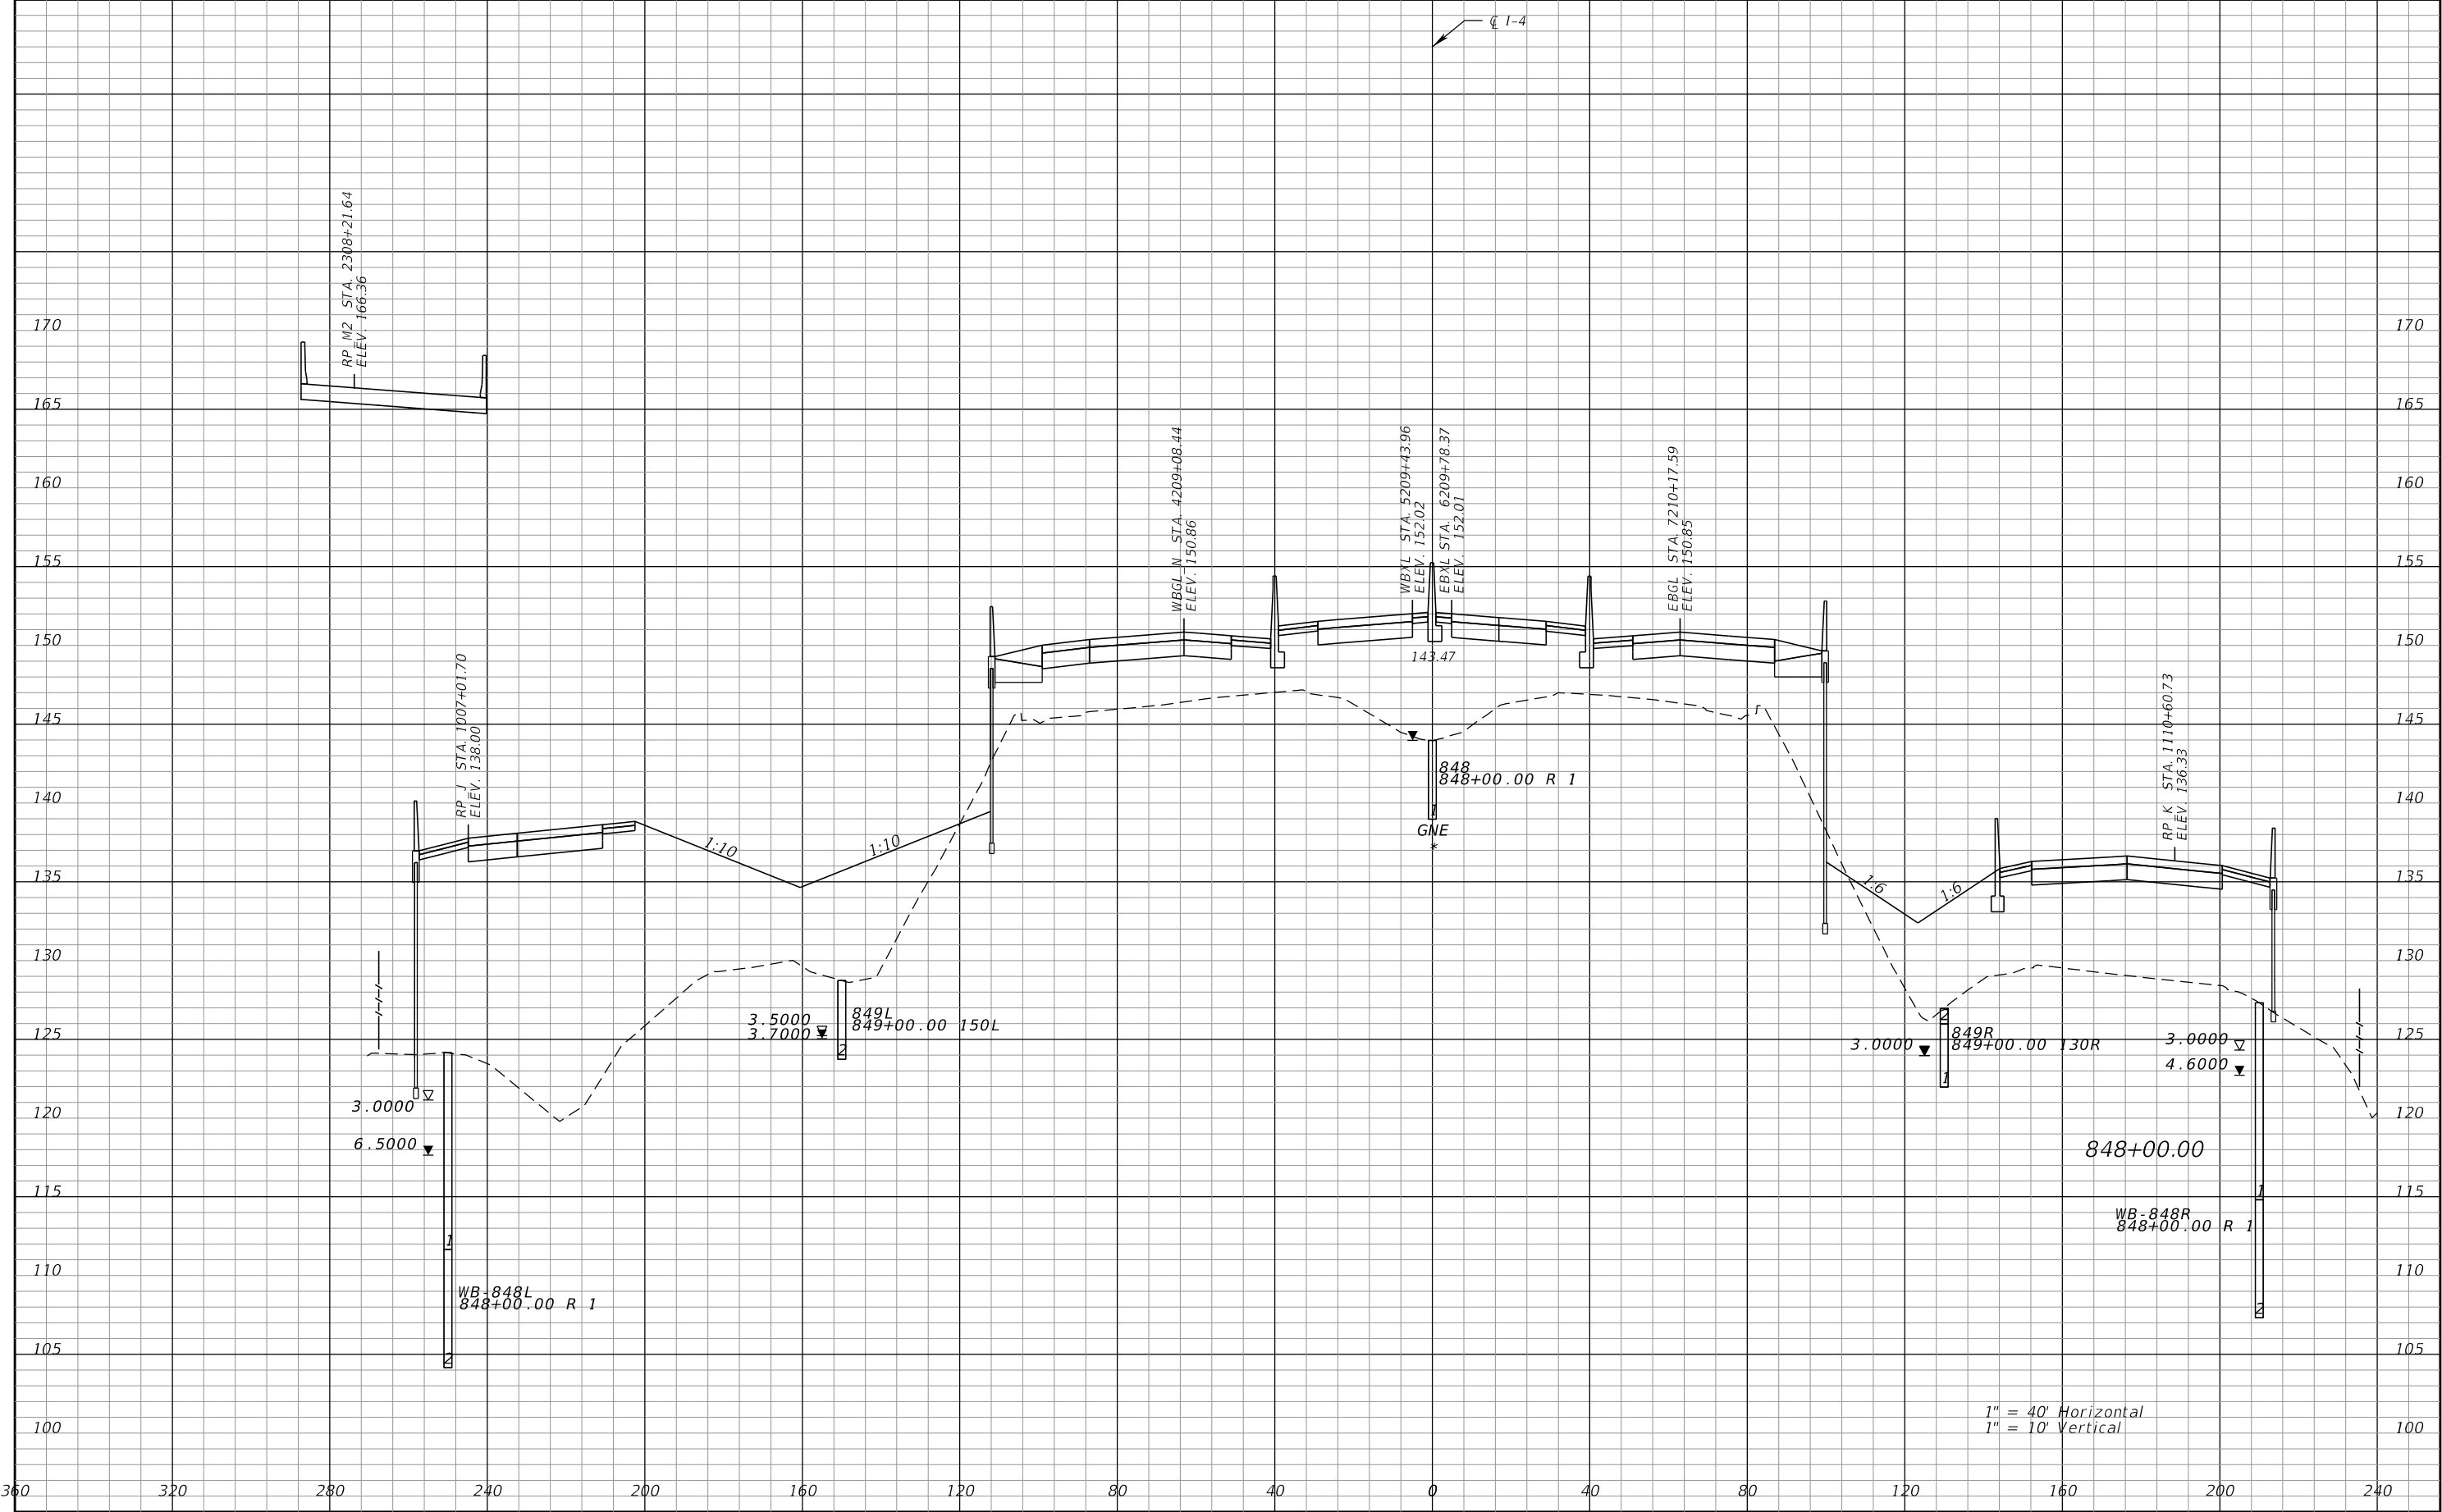


REVISIONS				Engineer of Record: Pierre Navaille P.E. License No. 46076 CH2M HILL 255 E. Robinson Street, Suite 505 Orlando, FL 32801 PH (407) 423-0030 Certificate of Authorization No. 000072	STATE OF FLORIDA DEPARTMENT OF TRANSPORTATION			CROSS SECTIONS SR 400 (I-4)	SHEET NO. 374
DATE	DESCRIPTION	DATE	DESCRIPTION		ROAD NO.	COUNTY	FINANCIAL PROJECT ID		
					SR 400	ORANGE	242484-7-32-01		

THE OFFICIAL RECORD OF THIS SHEET IS THE ELECTRONIC FILE DIGITALLY SIGNED AND SEALED UNDER RULE 61G15-23.004, F.A.C.

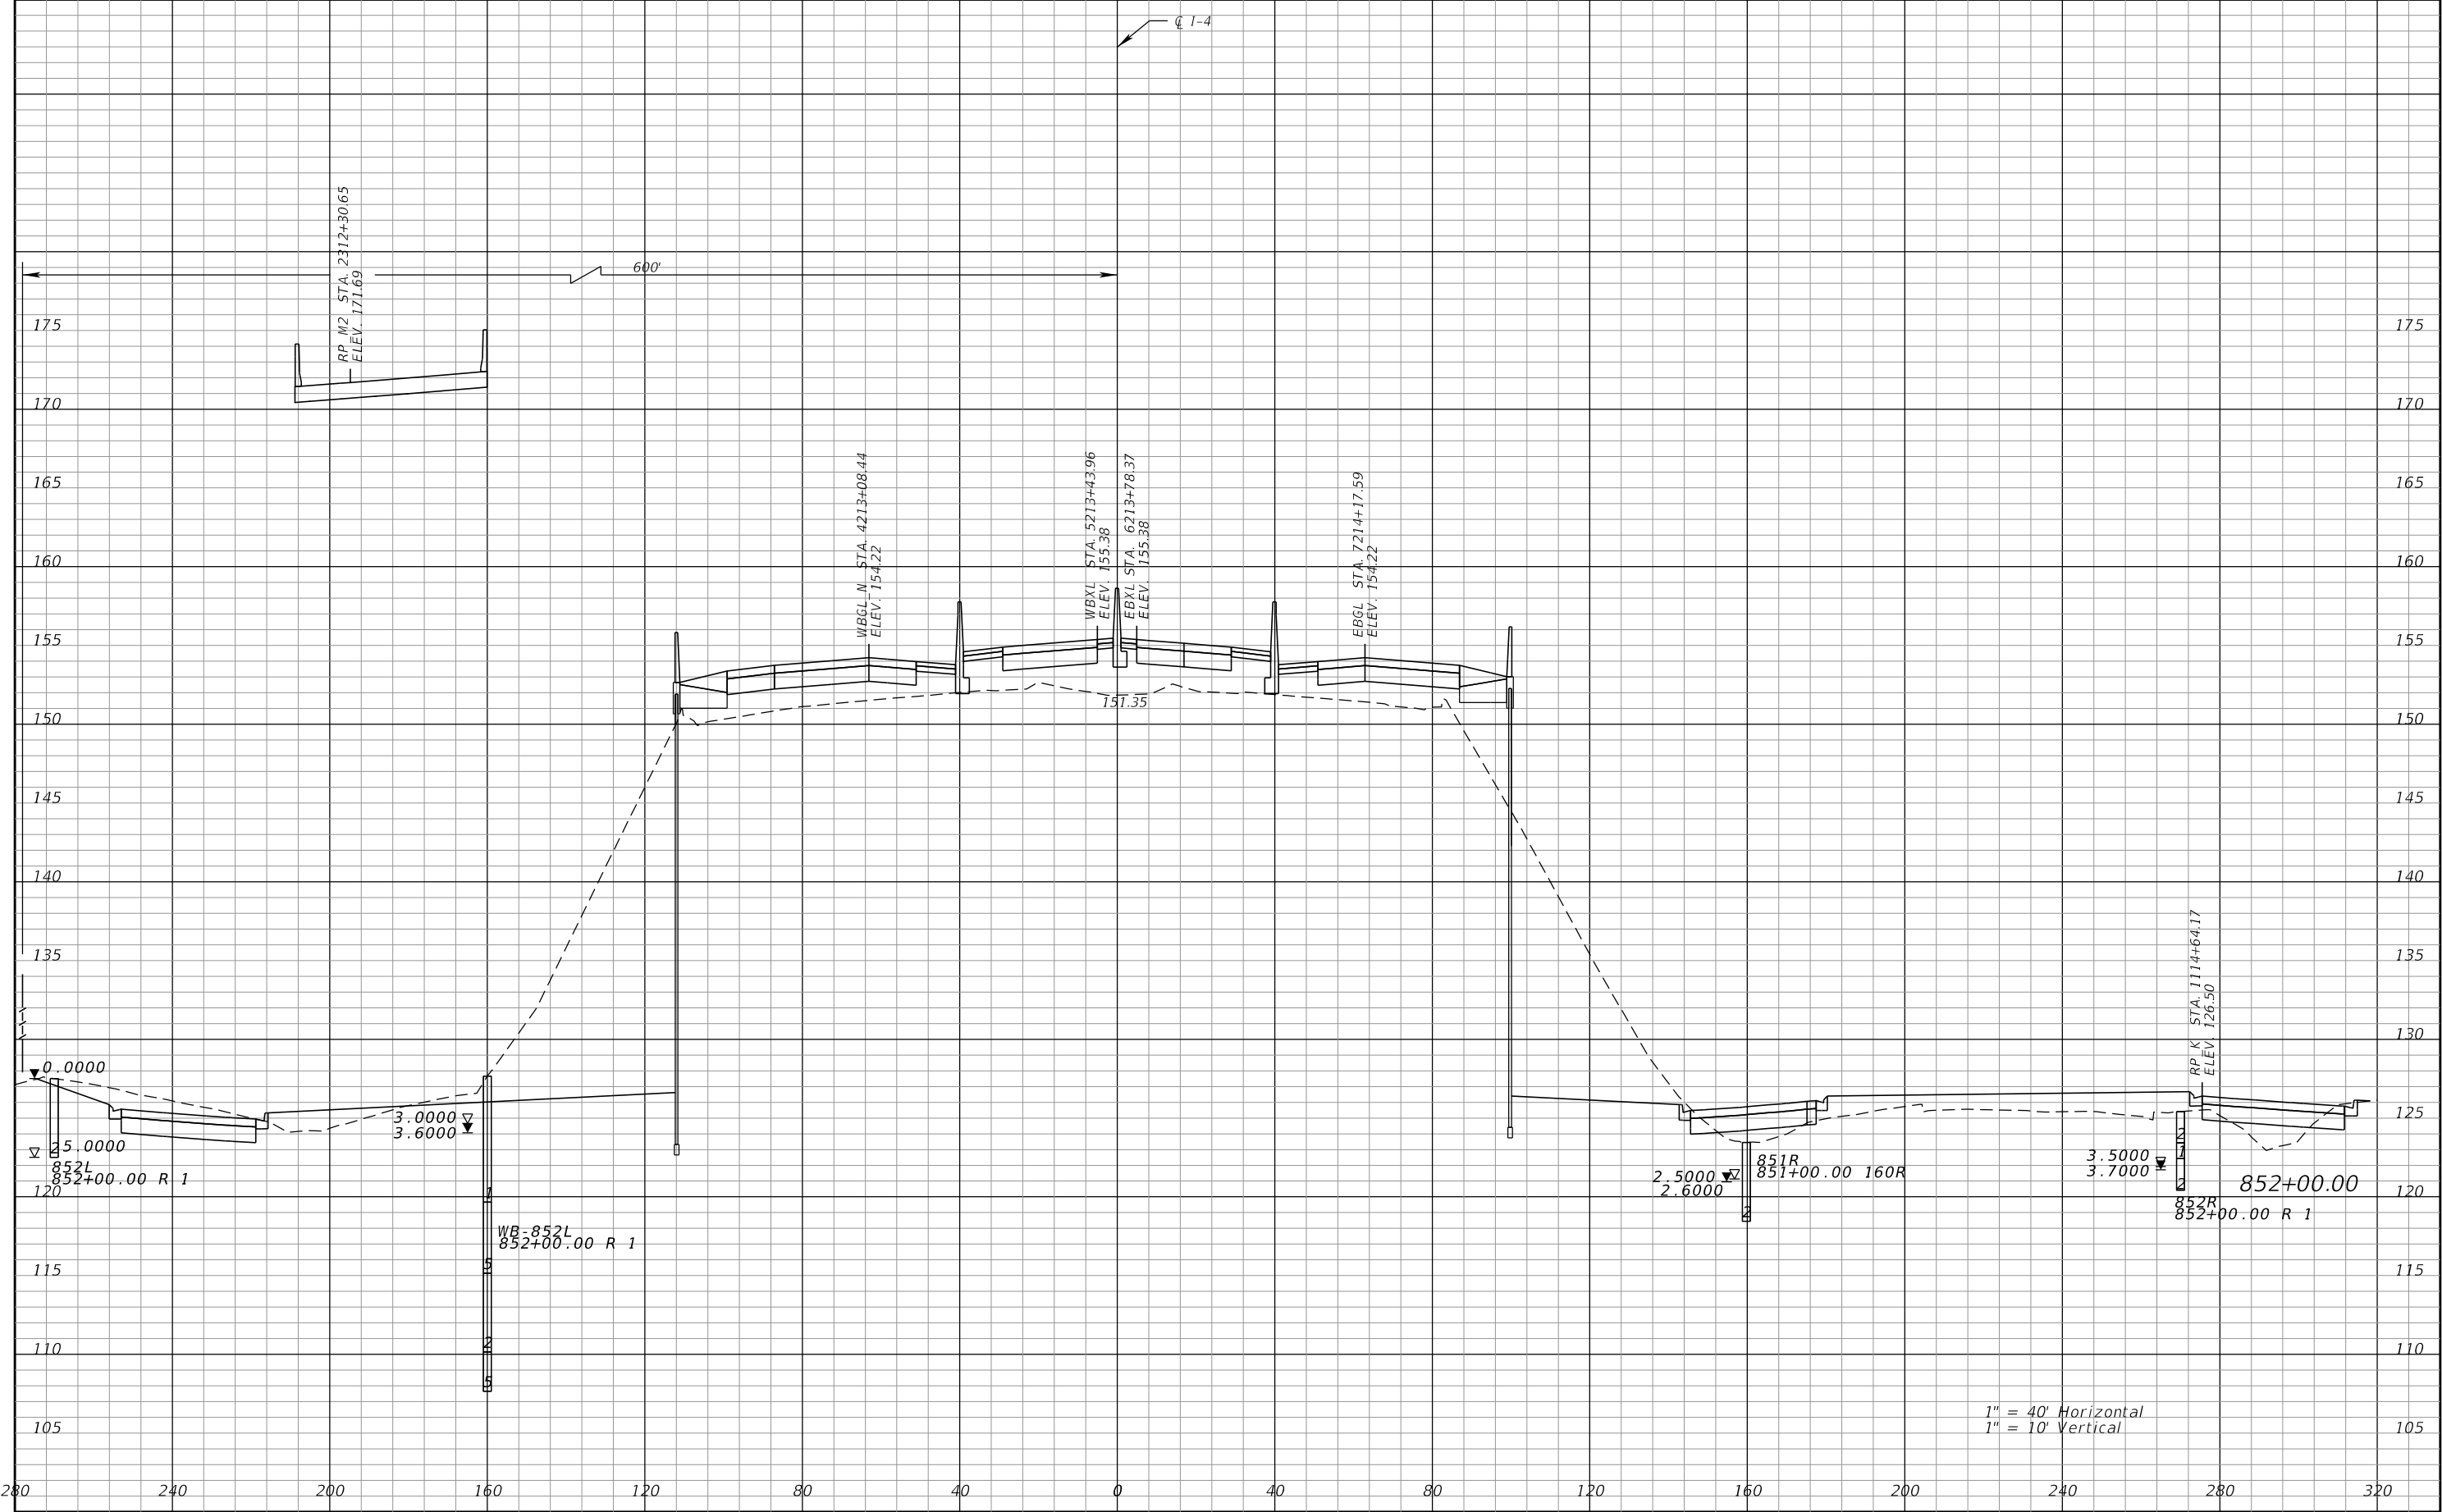


REVISIONS				Engineer of Record: Pierre Navaille P.E. License No. 46076 CH2M HILL 255 E. Robinson Street, Suite 505 Orlando, FL 32801 PH (407) 423-0030 Certificate of Authorization No. 000072	STATE OF FLORIDA DEPARTMENT OF TRANSPORTATION			CROSS SECTIONS SR 400 (I-4)		SHEET NO. 376
DATE	DESCRIPTION	DATE	DESCRIPTION		ROAD NO.	COUNTY	FINANCIAL PROJECT ID			
					SR 400	ORANGE	242484-7-32-01			

THE OFFICIAL RECORD OF THIS SHEET IS THE ELECTRONIC FILE DIGITALLY SIGNED AND SEALED UNDER RULE 61G15-23.004, F.A.C.

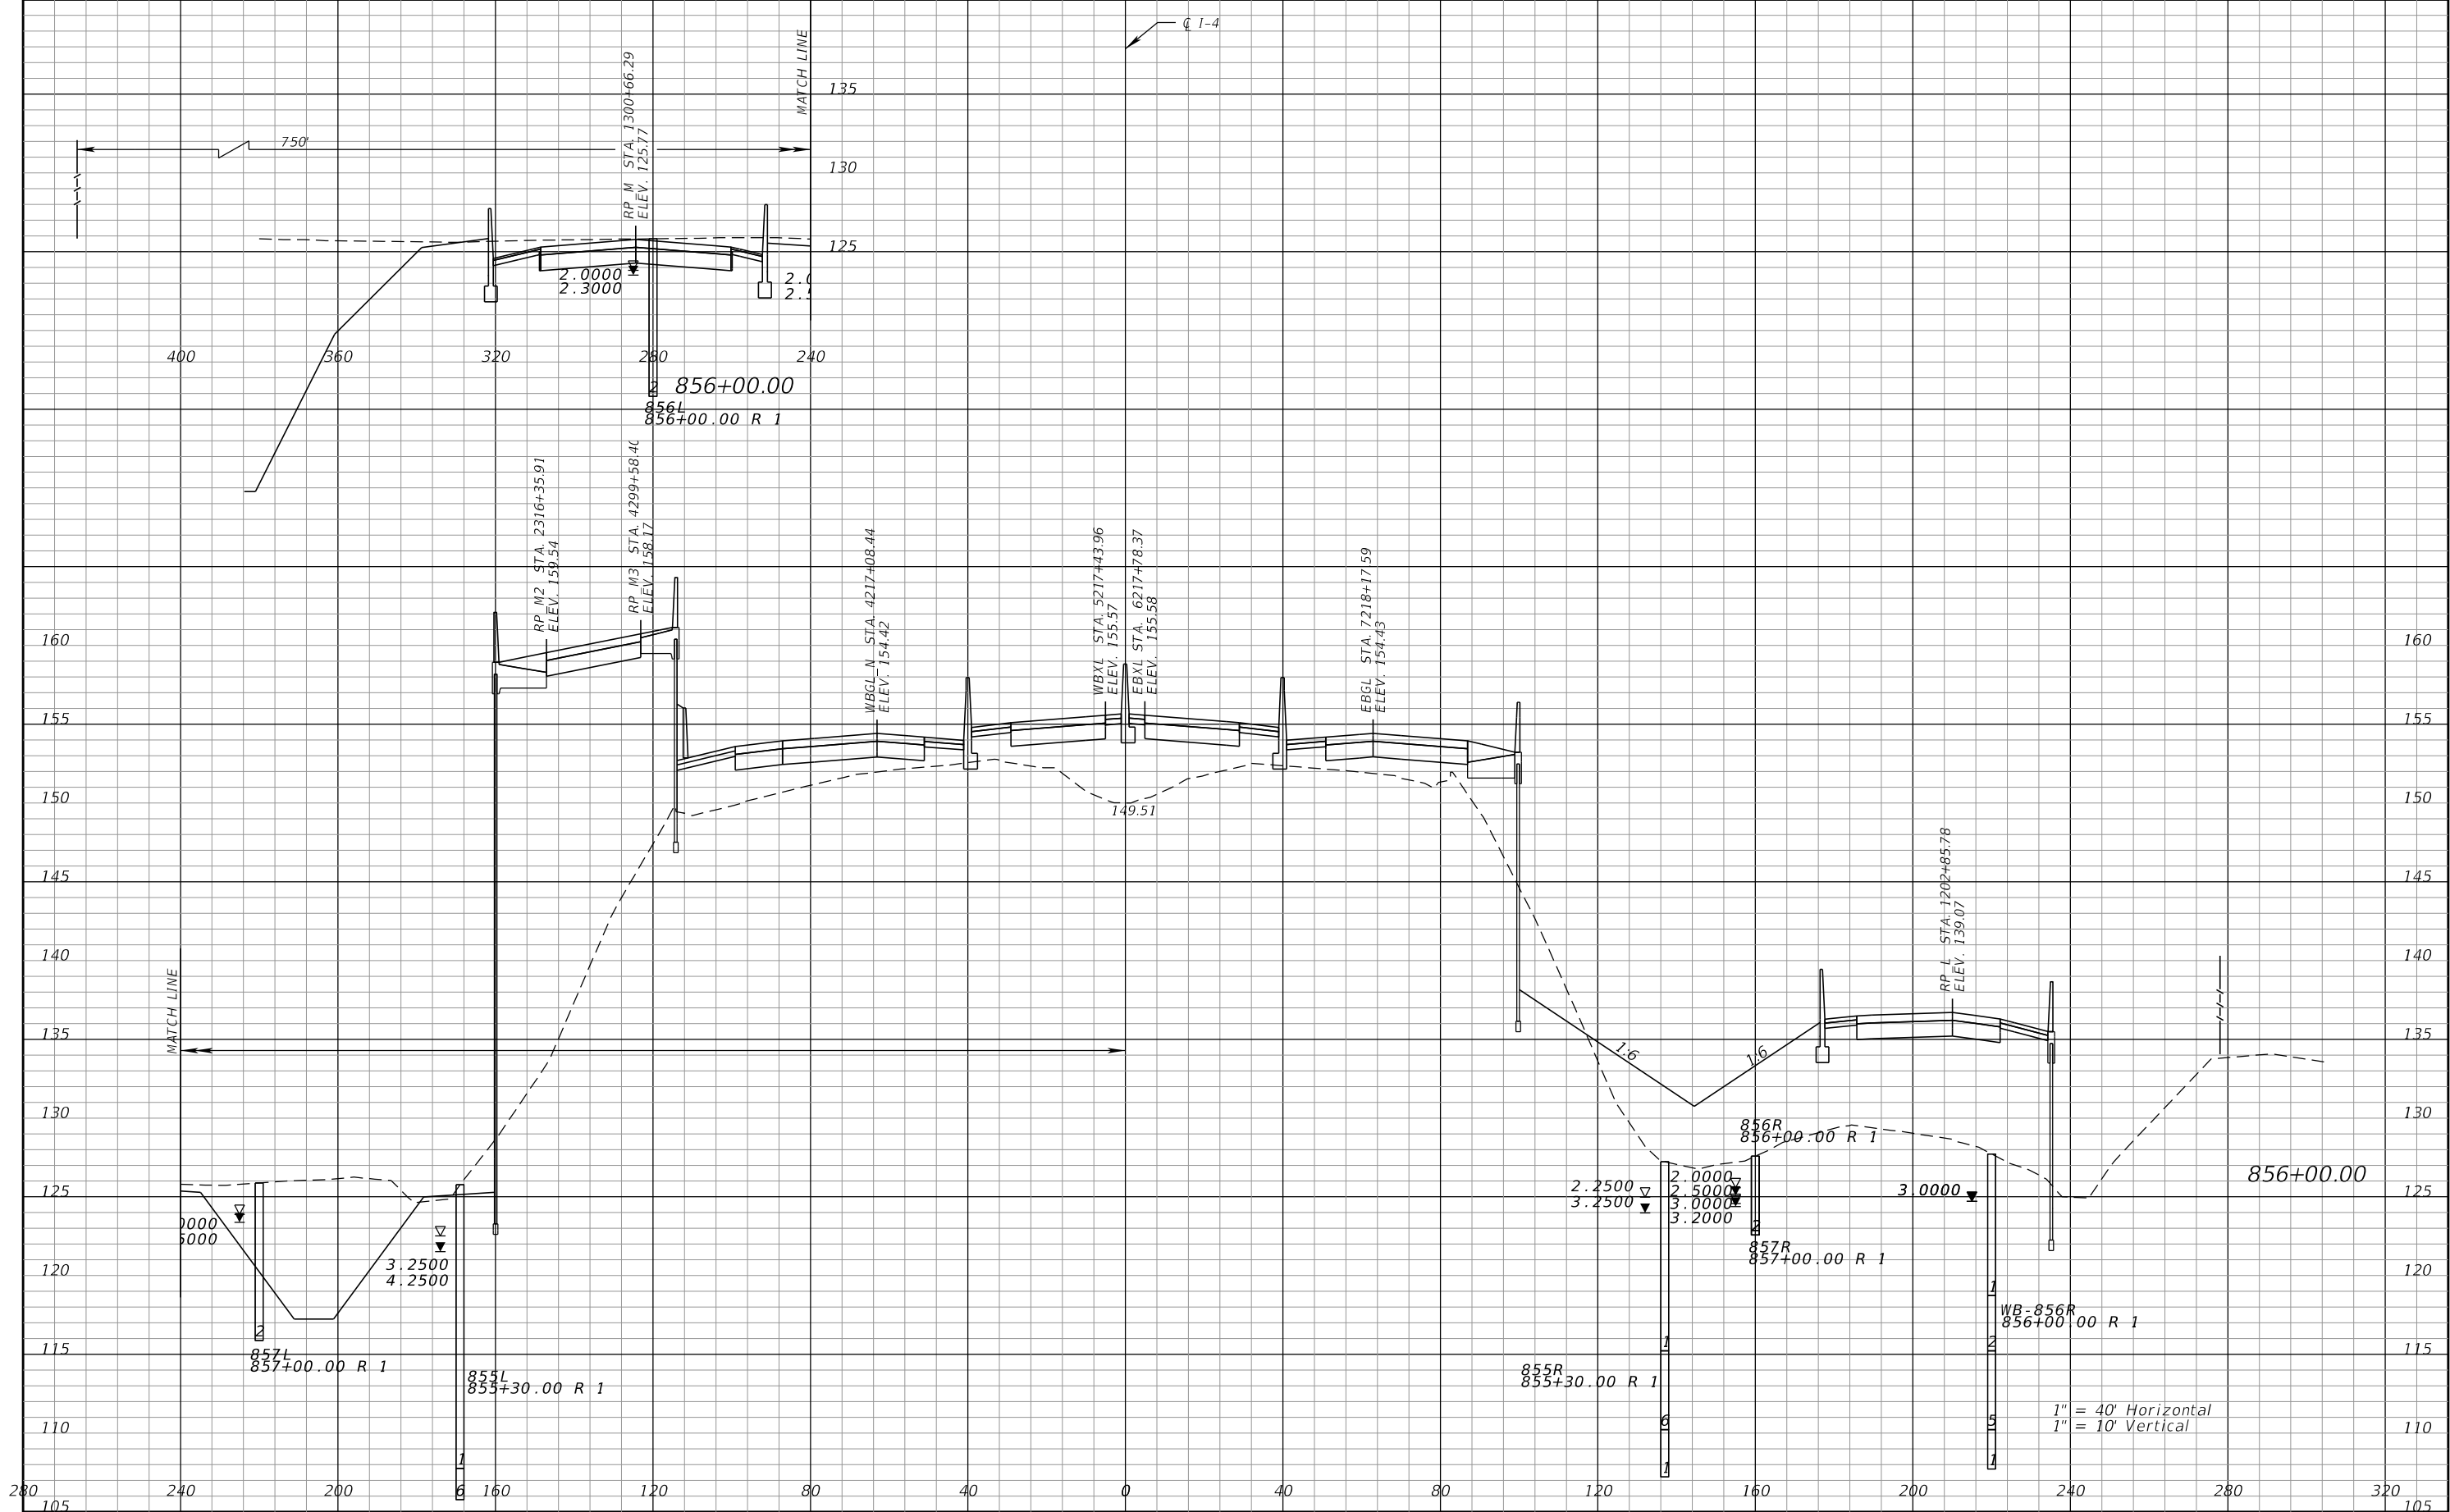


REVISIONS				Engineer of Record: Pierre Navaille P.E. License No. 46076 CH2M HILL 255 E. Robinson Street, Suite 505 Orlando, FL 32801 PH (407) 423-0030 Certificate of Authorization No. 000072	STATE OF FLORIDA DEPARTMENT OF TRANSPORTATION			CROSS SECTIONS SR 400 (I-4)	SHEET NO. 377
DATE	DESCRIPTION	DATE	DESCRIPTION		ROAD NO.	COUNTY	FINANCIAL PROJECT ID		
					SR 400	ORANGE	242484-7-32-01		


THE OFFICIAL RECORD OF THIS SHEET IS THE ELECTRONIC FILE DIGITALLY SIGNED AND SEALED UNDER RULE 61G15-23.004, F.A.C.

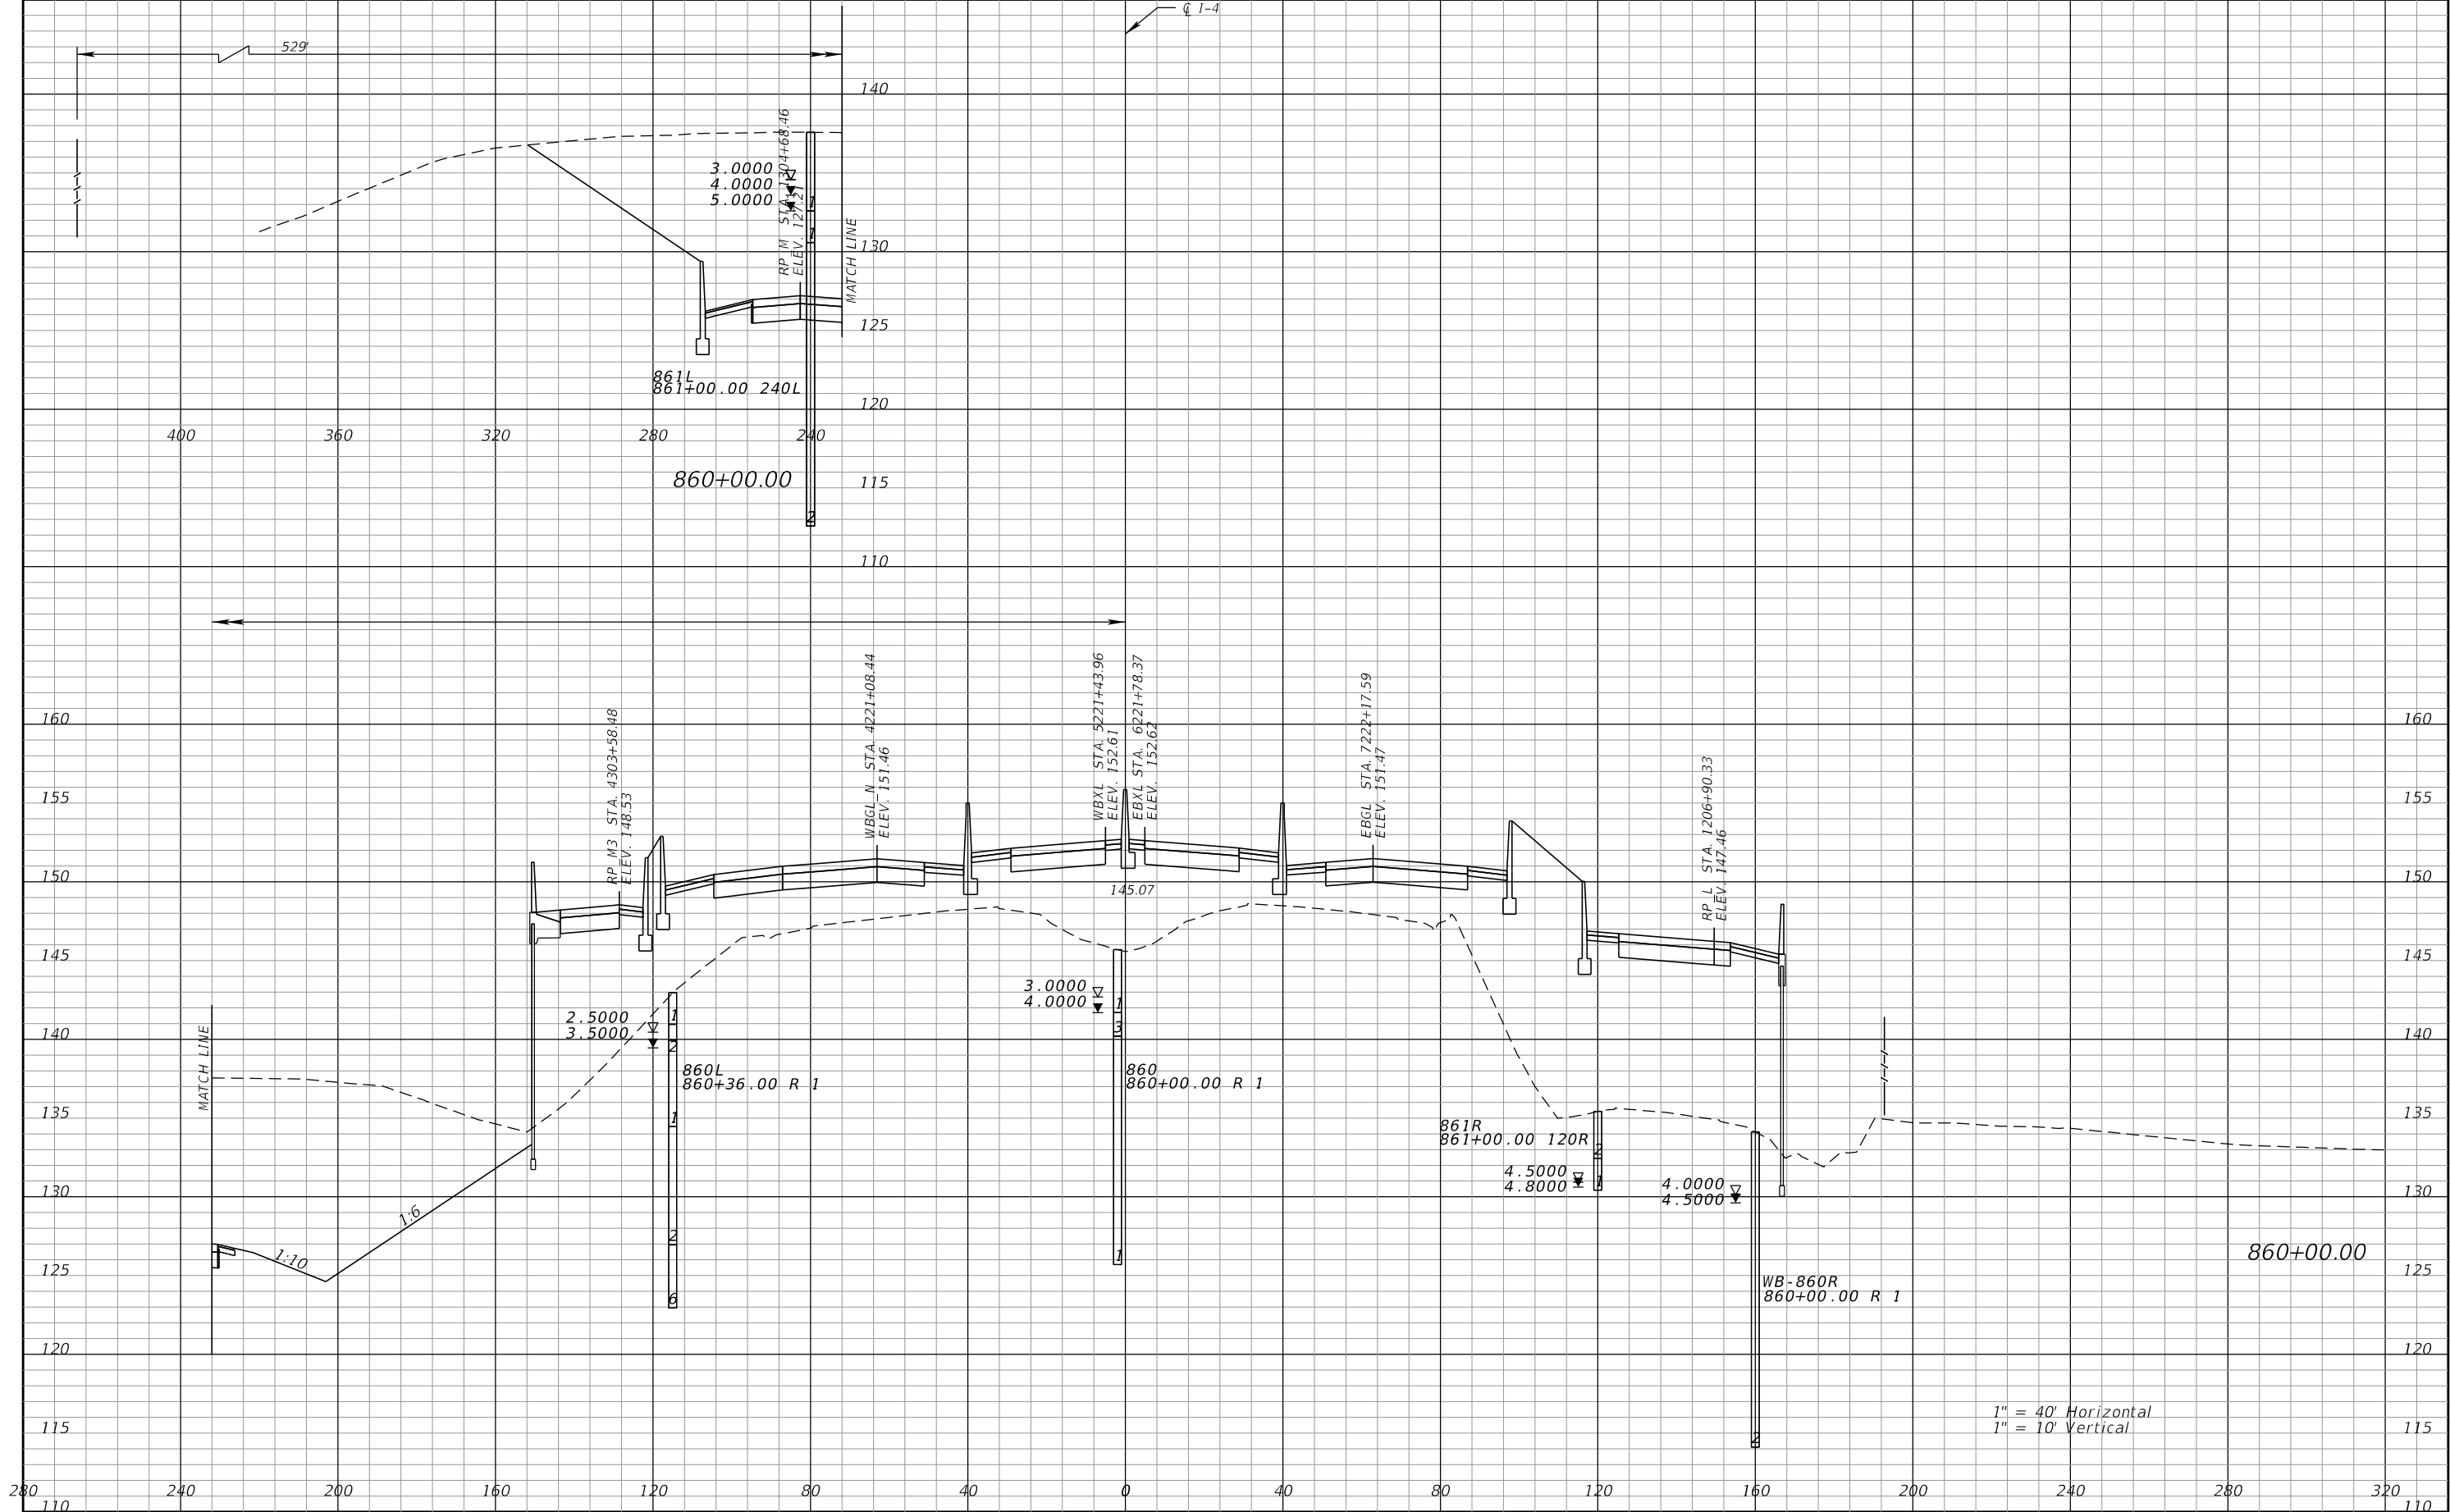

REVISIONS				Engineer of Record: Pierre Navaille P.E. License No. 46076 CH2M HILL 255 E. Robinson Street, Suite 505 Orlando, FL 32801 PH (407) 423-0030 Certificate of Authorization No. 000072	STATE OF FLORIDA DEPARTMENT OF TRANSPORTATION			CROSS SECTIONS SR 400 (I-4)		SHEET NO. 379
DATE	DESCRIPTION	DATE	DESCRIPTION		ROAD NO.	COUNTY	FINANCIAL PROJECT ID			
					SR 400	ORANGE	242484-7-32-01			

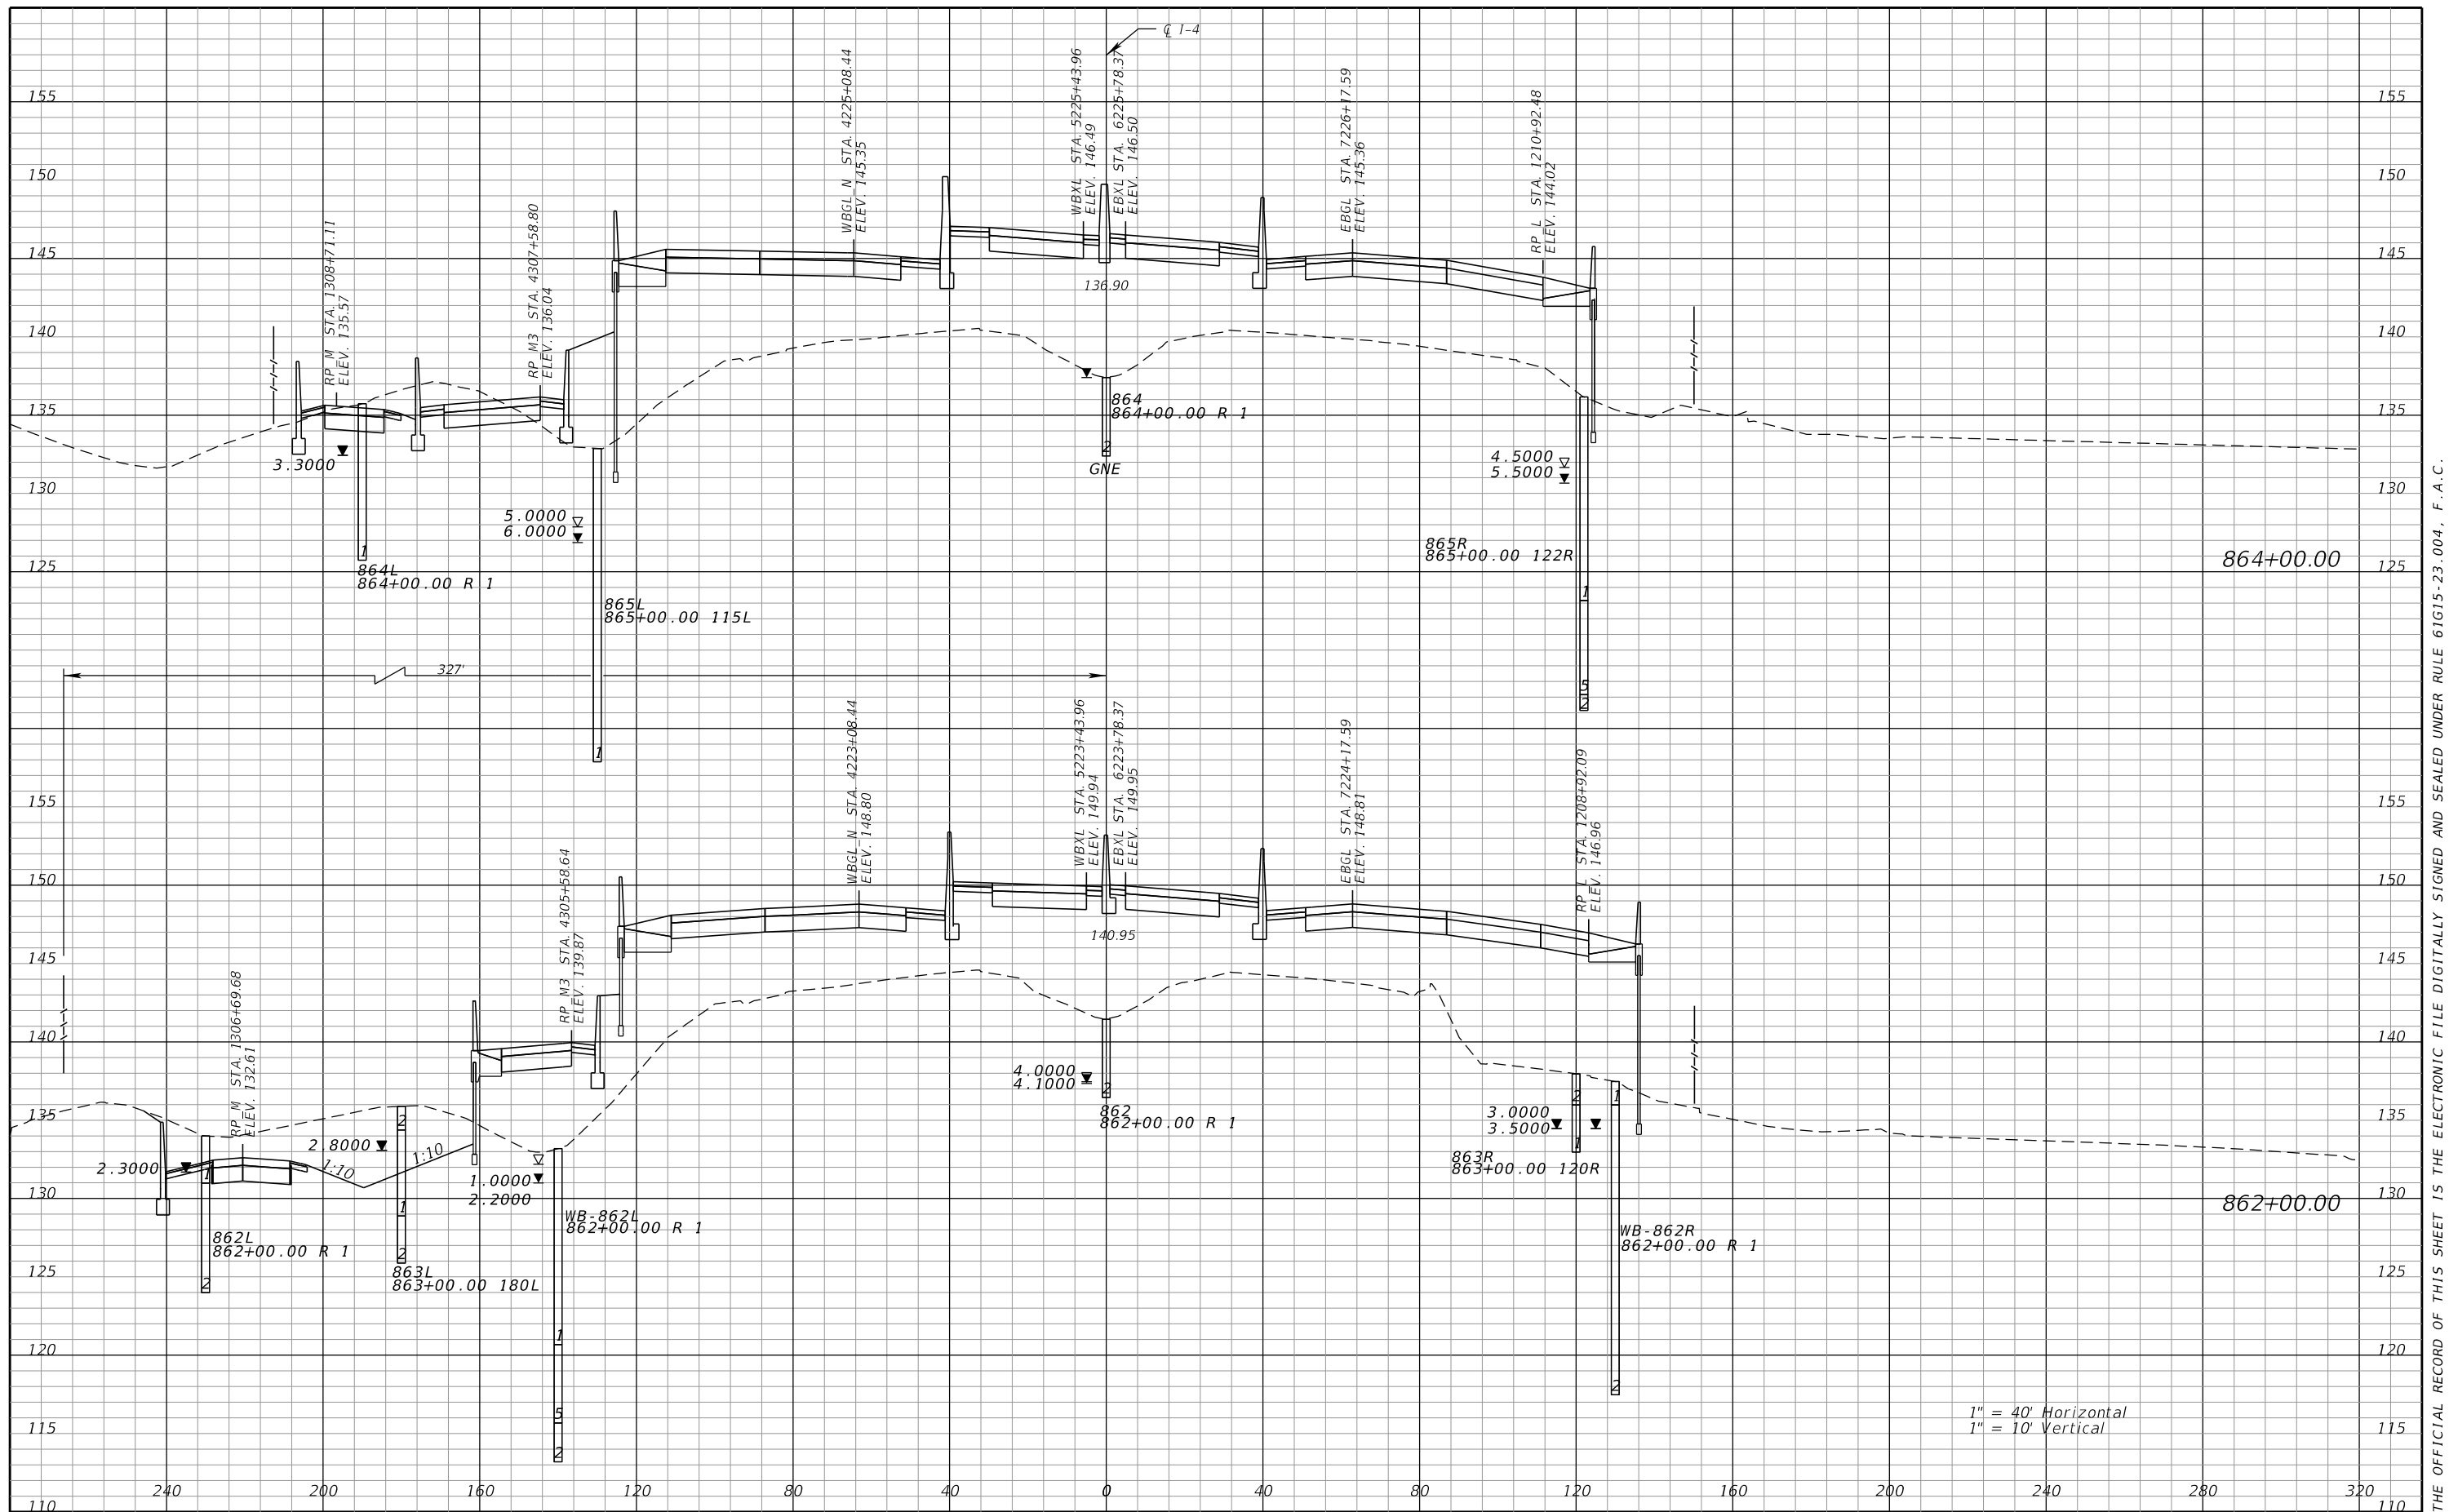


REVISIONS				Engineer of Record: Pierre Navaille P.E. License No. 46076 CH2M HILL 255 E. Robinson Street, Suite 505 Orlando, FL 32801 PH (407) 423-0030 Certificate of Authorization No. 000072	STATE OF FLORIDA DEPARTMENT OF TRANSPORTATION			CROSS SECTIONS SR 400 (I-4)	SHEET NO.		
DATE	DESCRIPTION		DATE		DESCRIPTION		ROAD NO.		COUNTY	FINANCIAL PROJECT ID	380

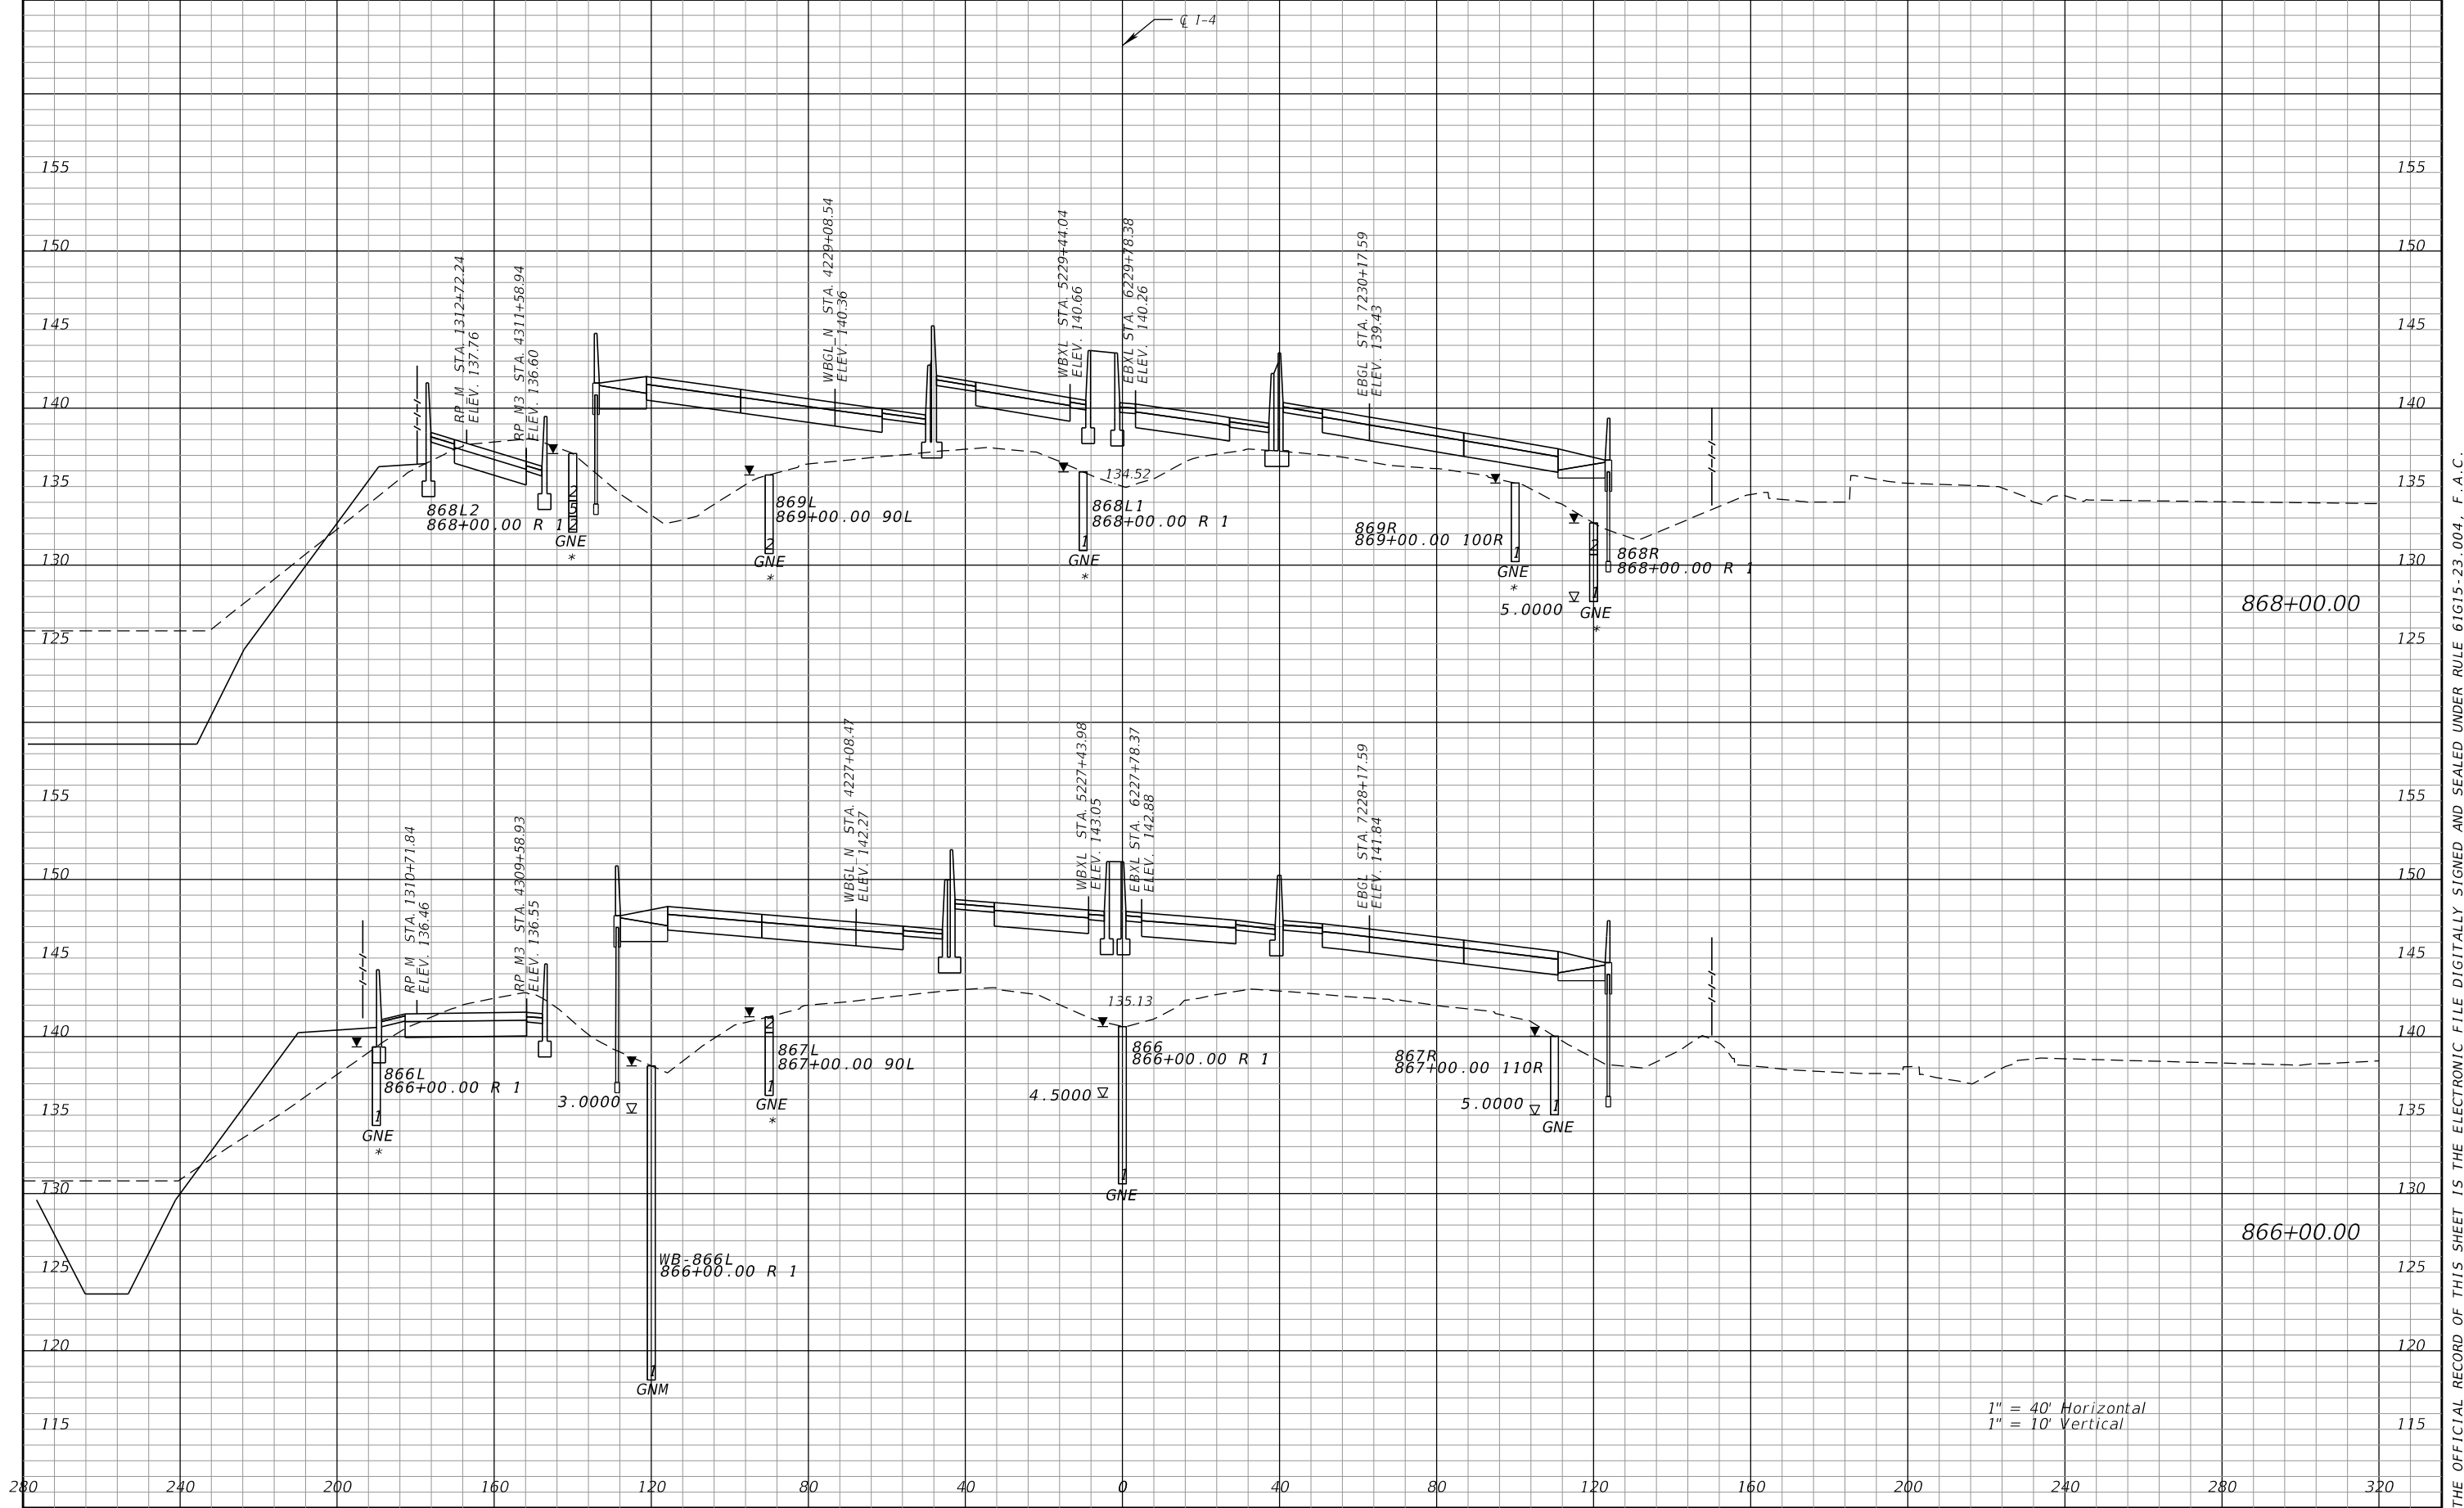


REVISIONS				Engineer of Record: Pierre Navaille P.E. License No. 46076 CH2M HILL 255 E. Robinson Street, Suite 505 Orlando, FL 32801 PH (407) 423-0030 Certificate of Authorization No. 000072	STATE OF FLORIDA DEPARTMENT OF TRANSPORTATION			CROSS SECTIONS SR 400 (I-4)	SHEET NO. 381
DATE	DESCRIPTION	DATE	DESCRIPTION		ROAD NO.	COUNTY	FINANCIAL PROJECT ID		
					SR 400	ORANGE	242484-7-32-01		

THE OFFICIAL RECORD OF THIS SHEET IS THE ELECTRONIC FILE DIGITALLY SIGNED AND SEALED UNDER RULE 61G15-23.004, F.A.C.

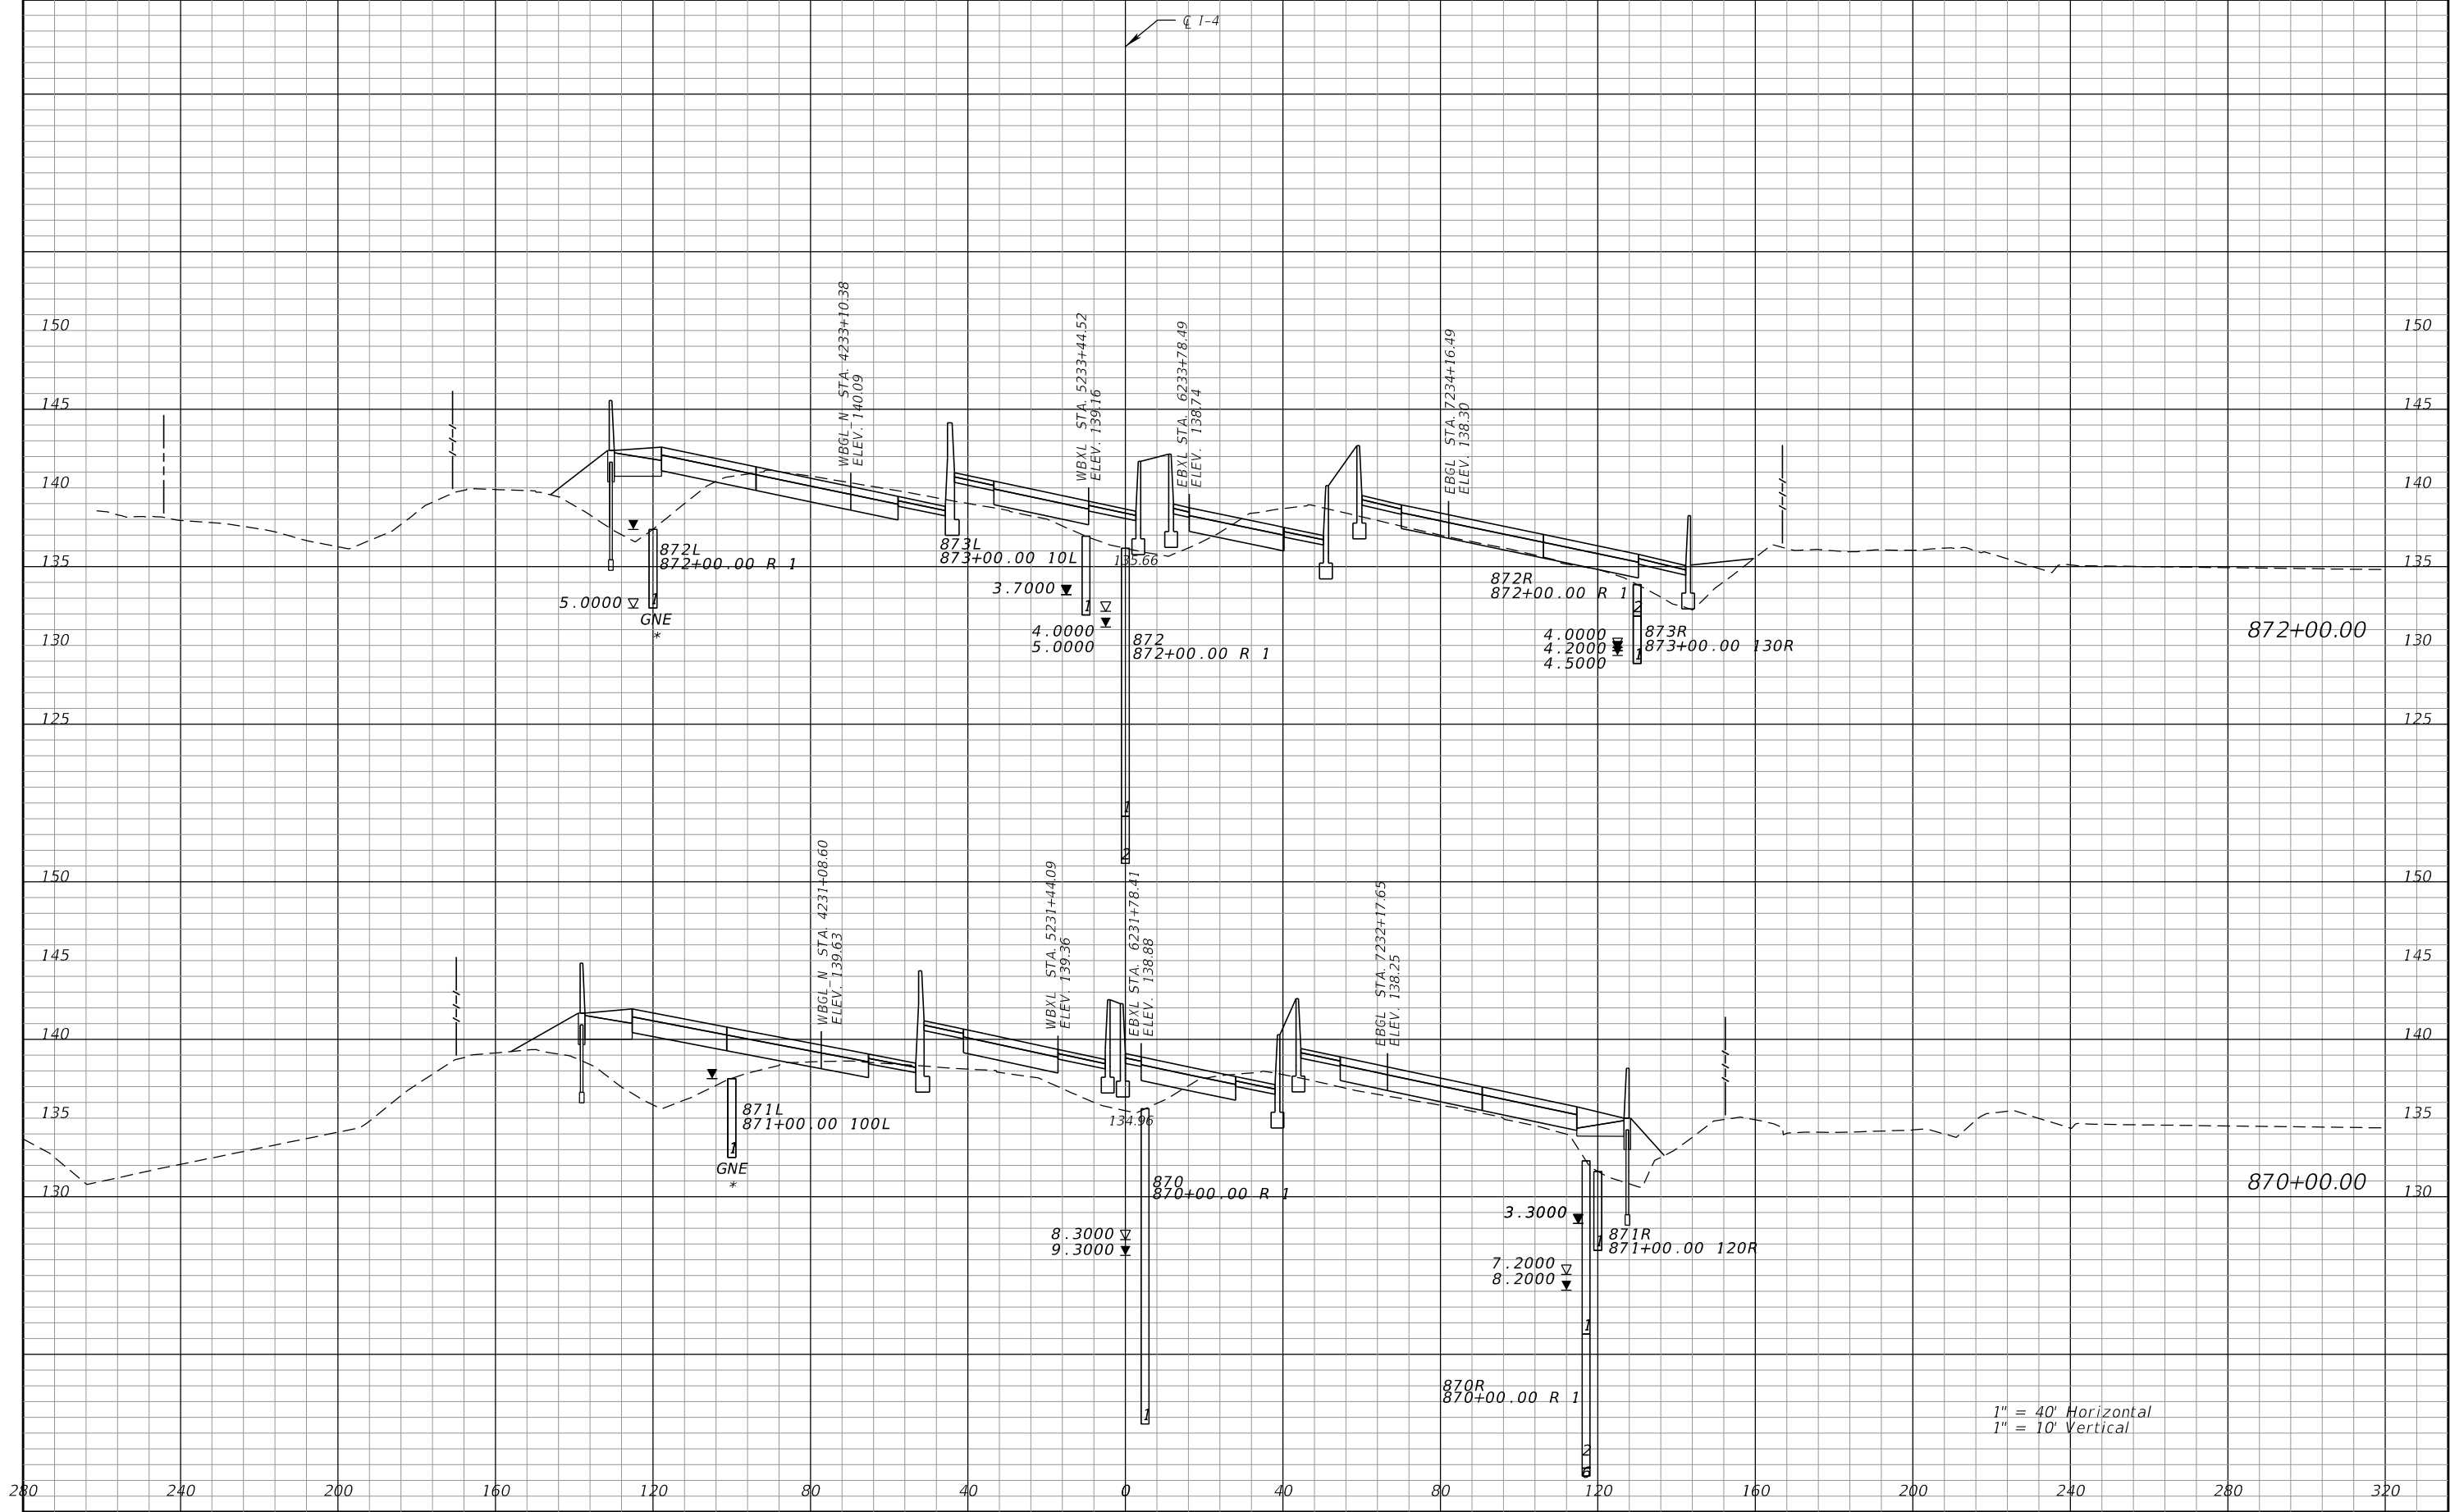


REVISIONS				Engineer of Record: Pierre Navaille P.E. License No. 46076 CH2M HILL 255 E. Robinson Street, Suite 505 Orlando, FL 32801 PH (407) 423-0030 Certificate of Authorization No. 000072	STATE OF FLORIDA DEPARTMENT OF TRANSPORTATION			CROSS SECTIONS SR 400 (I-4)	SHEET NO. 382
DATE	DESCRIPTION	DATE	DESCRIPTION		ROAD NO.	COUNTY	FINANCIAL PROJECT ID		
					SR 400	ORANGE	242484-7-32-01		

THE OFFICIAL RECORD OF THIS SHEET IS THE ELECTRONIC FILE DIGITALLY SIGNED AND SEALED UNDER RULE 61G15-23.004, F.A.C.

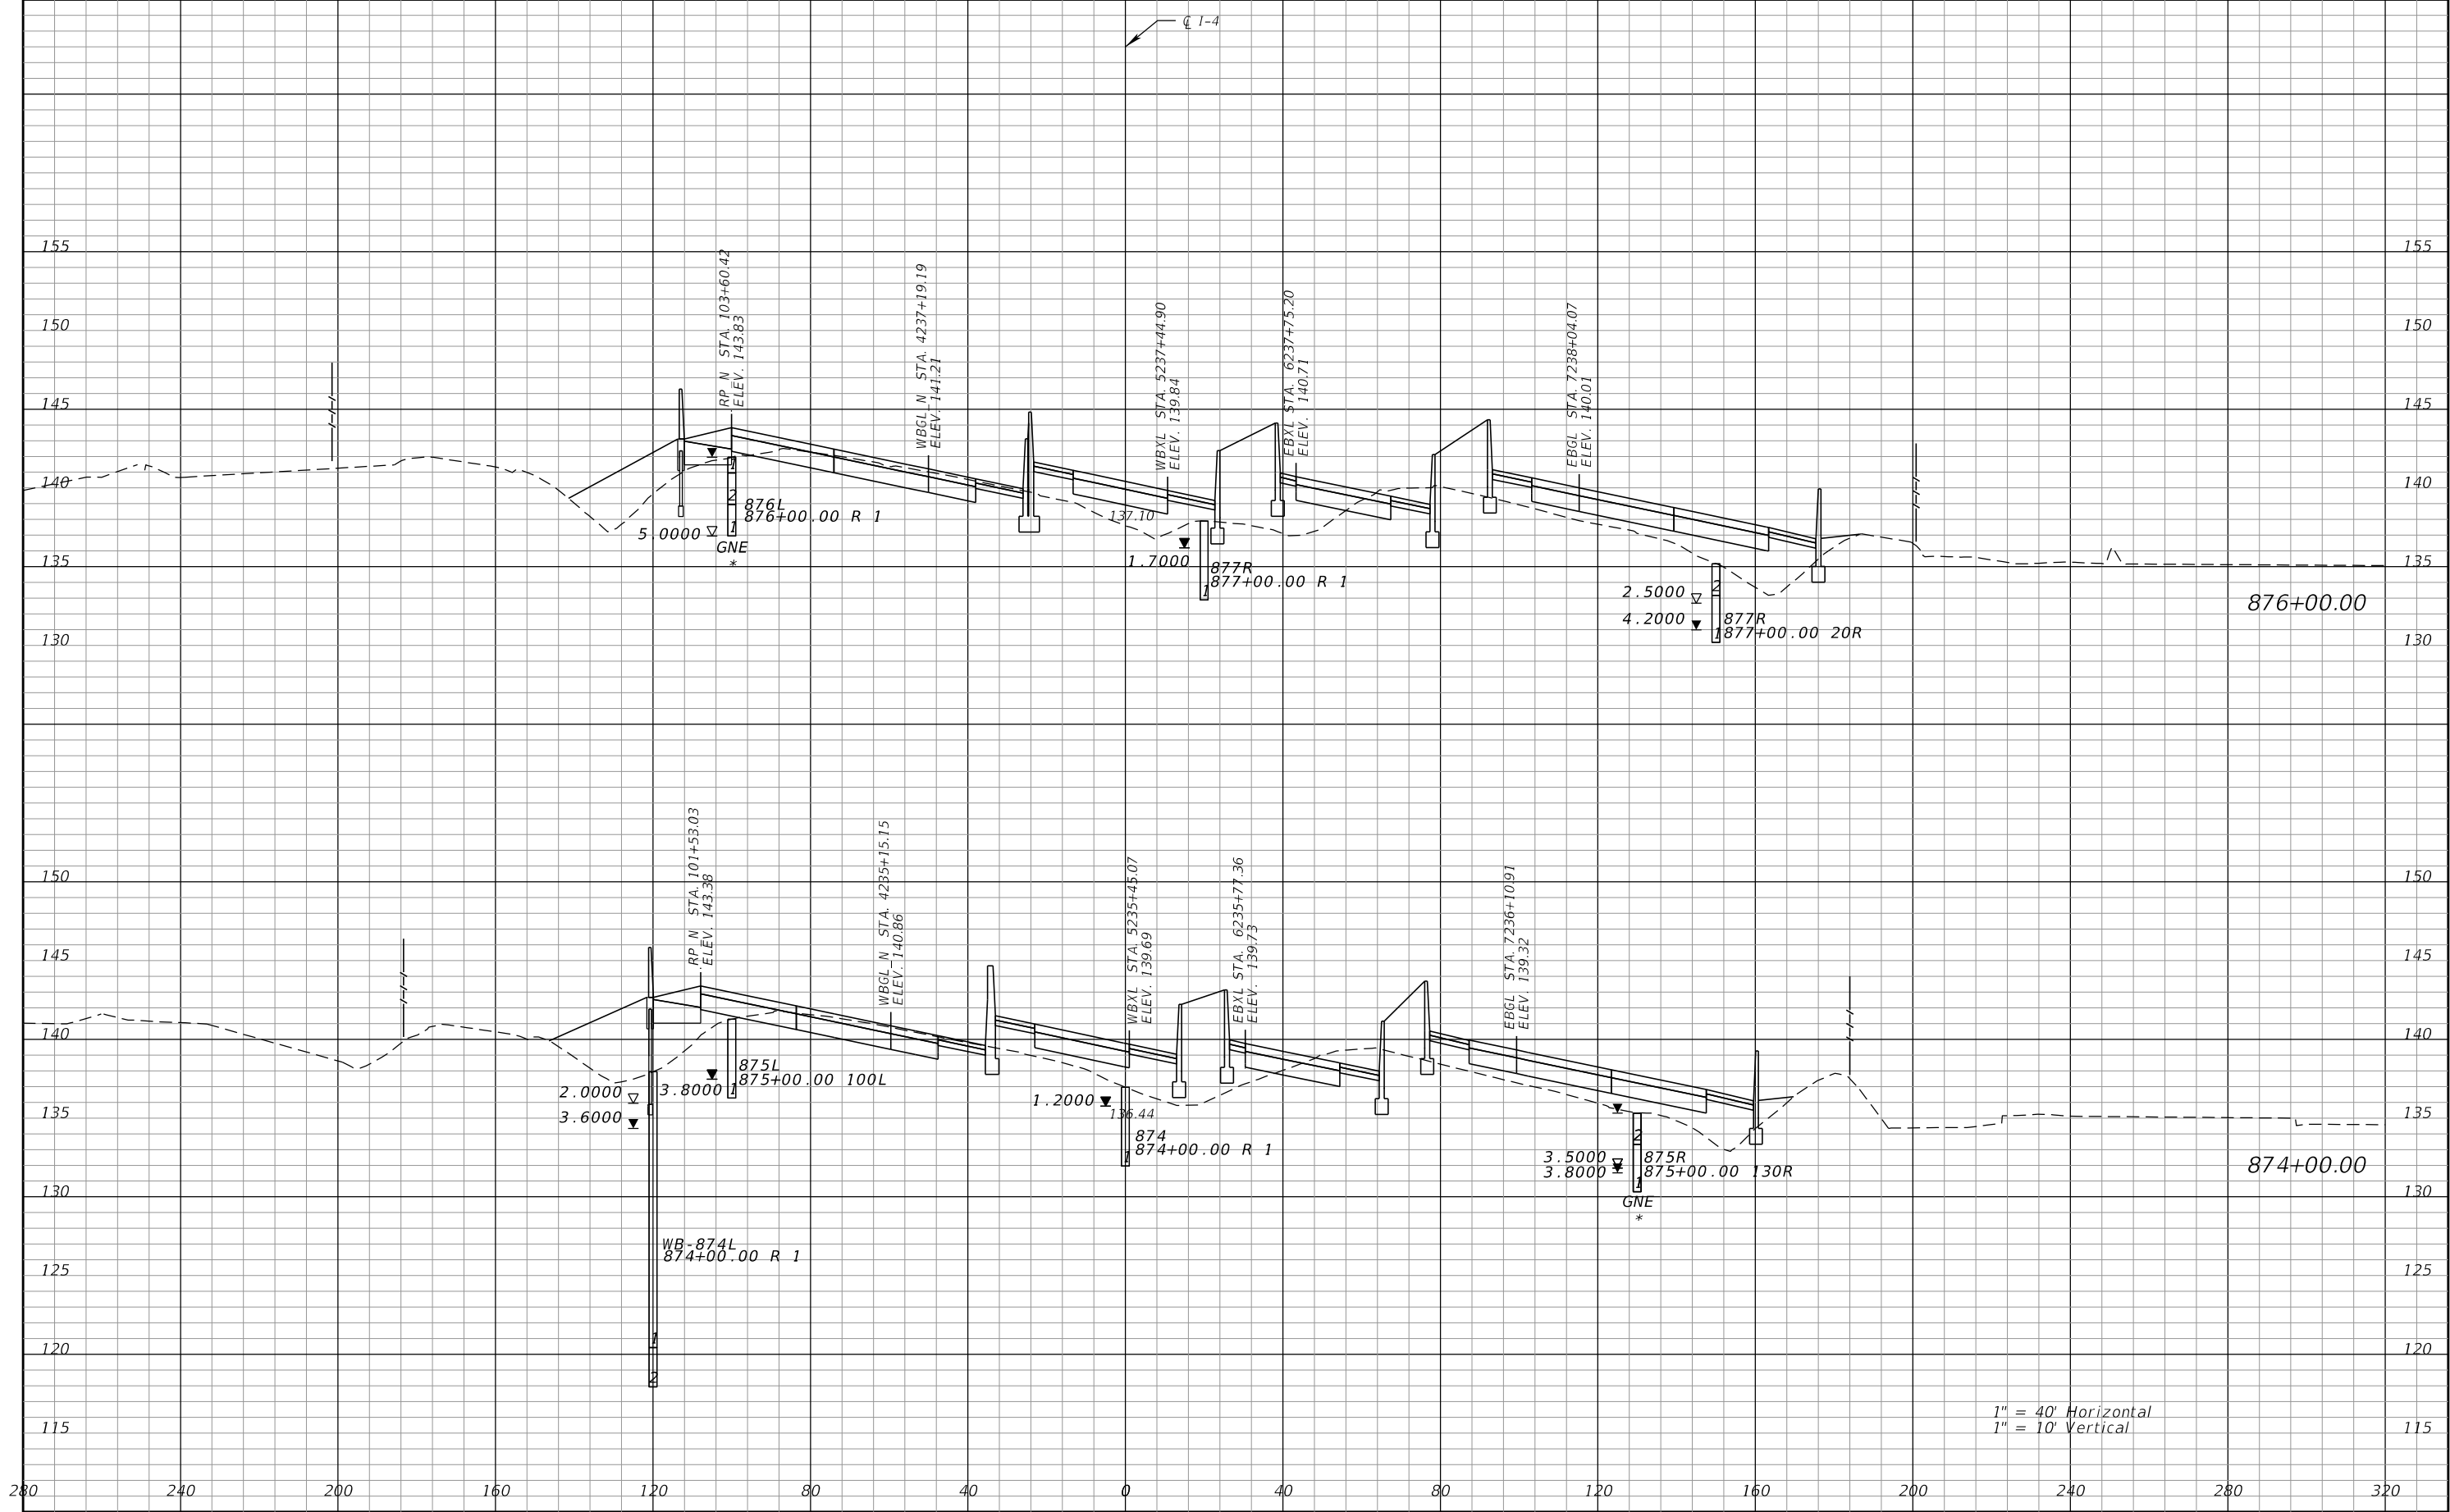


REVISIONS				Engineer of Record: Pierre Navaille P.E. License No. 46076 CH2M HILL 255 E. Robinson Street, Suite 505 Orlando, FL 32801 PH (407) 423-0030 Certificate of Authorization No. 000072	STATE OF FLORIDA DEPARTMENT OF TRANSPORTATION			CROSS SECTIONS SR 400 (I-4)	SHEET NO.
DATE	DESCRIPTION	DATE	DESCRIPTION		ROAD NO.	COUNTY	FINANCIAL PROJECT ID		383
					SR 400	ORANGE	242484-7-32-01		

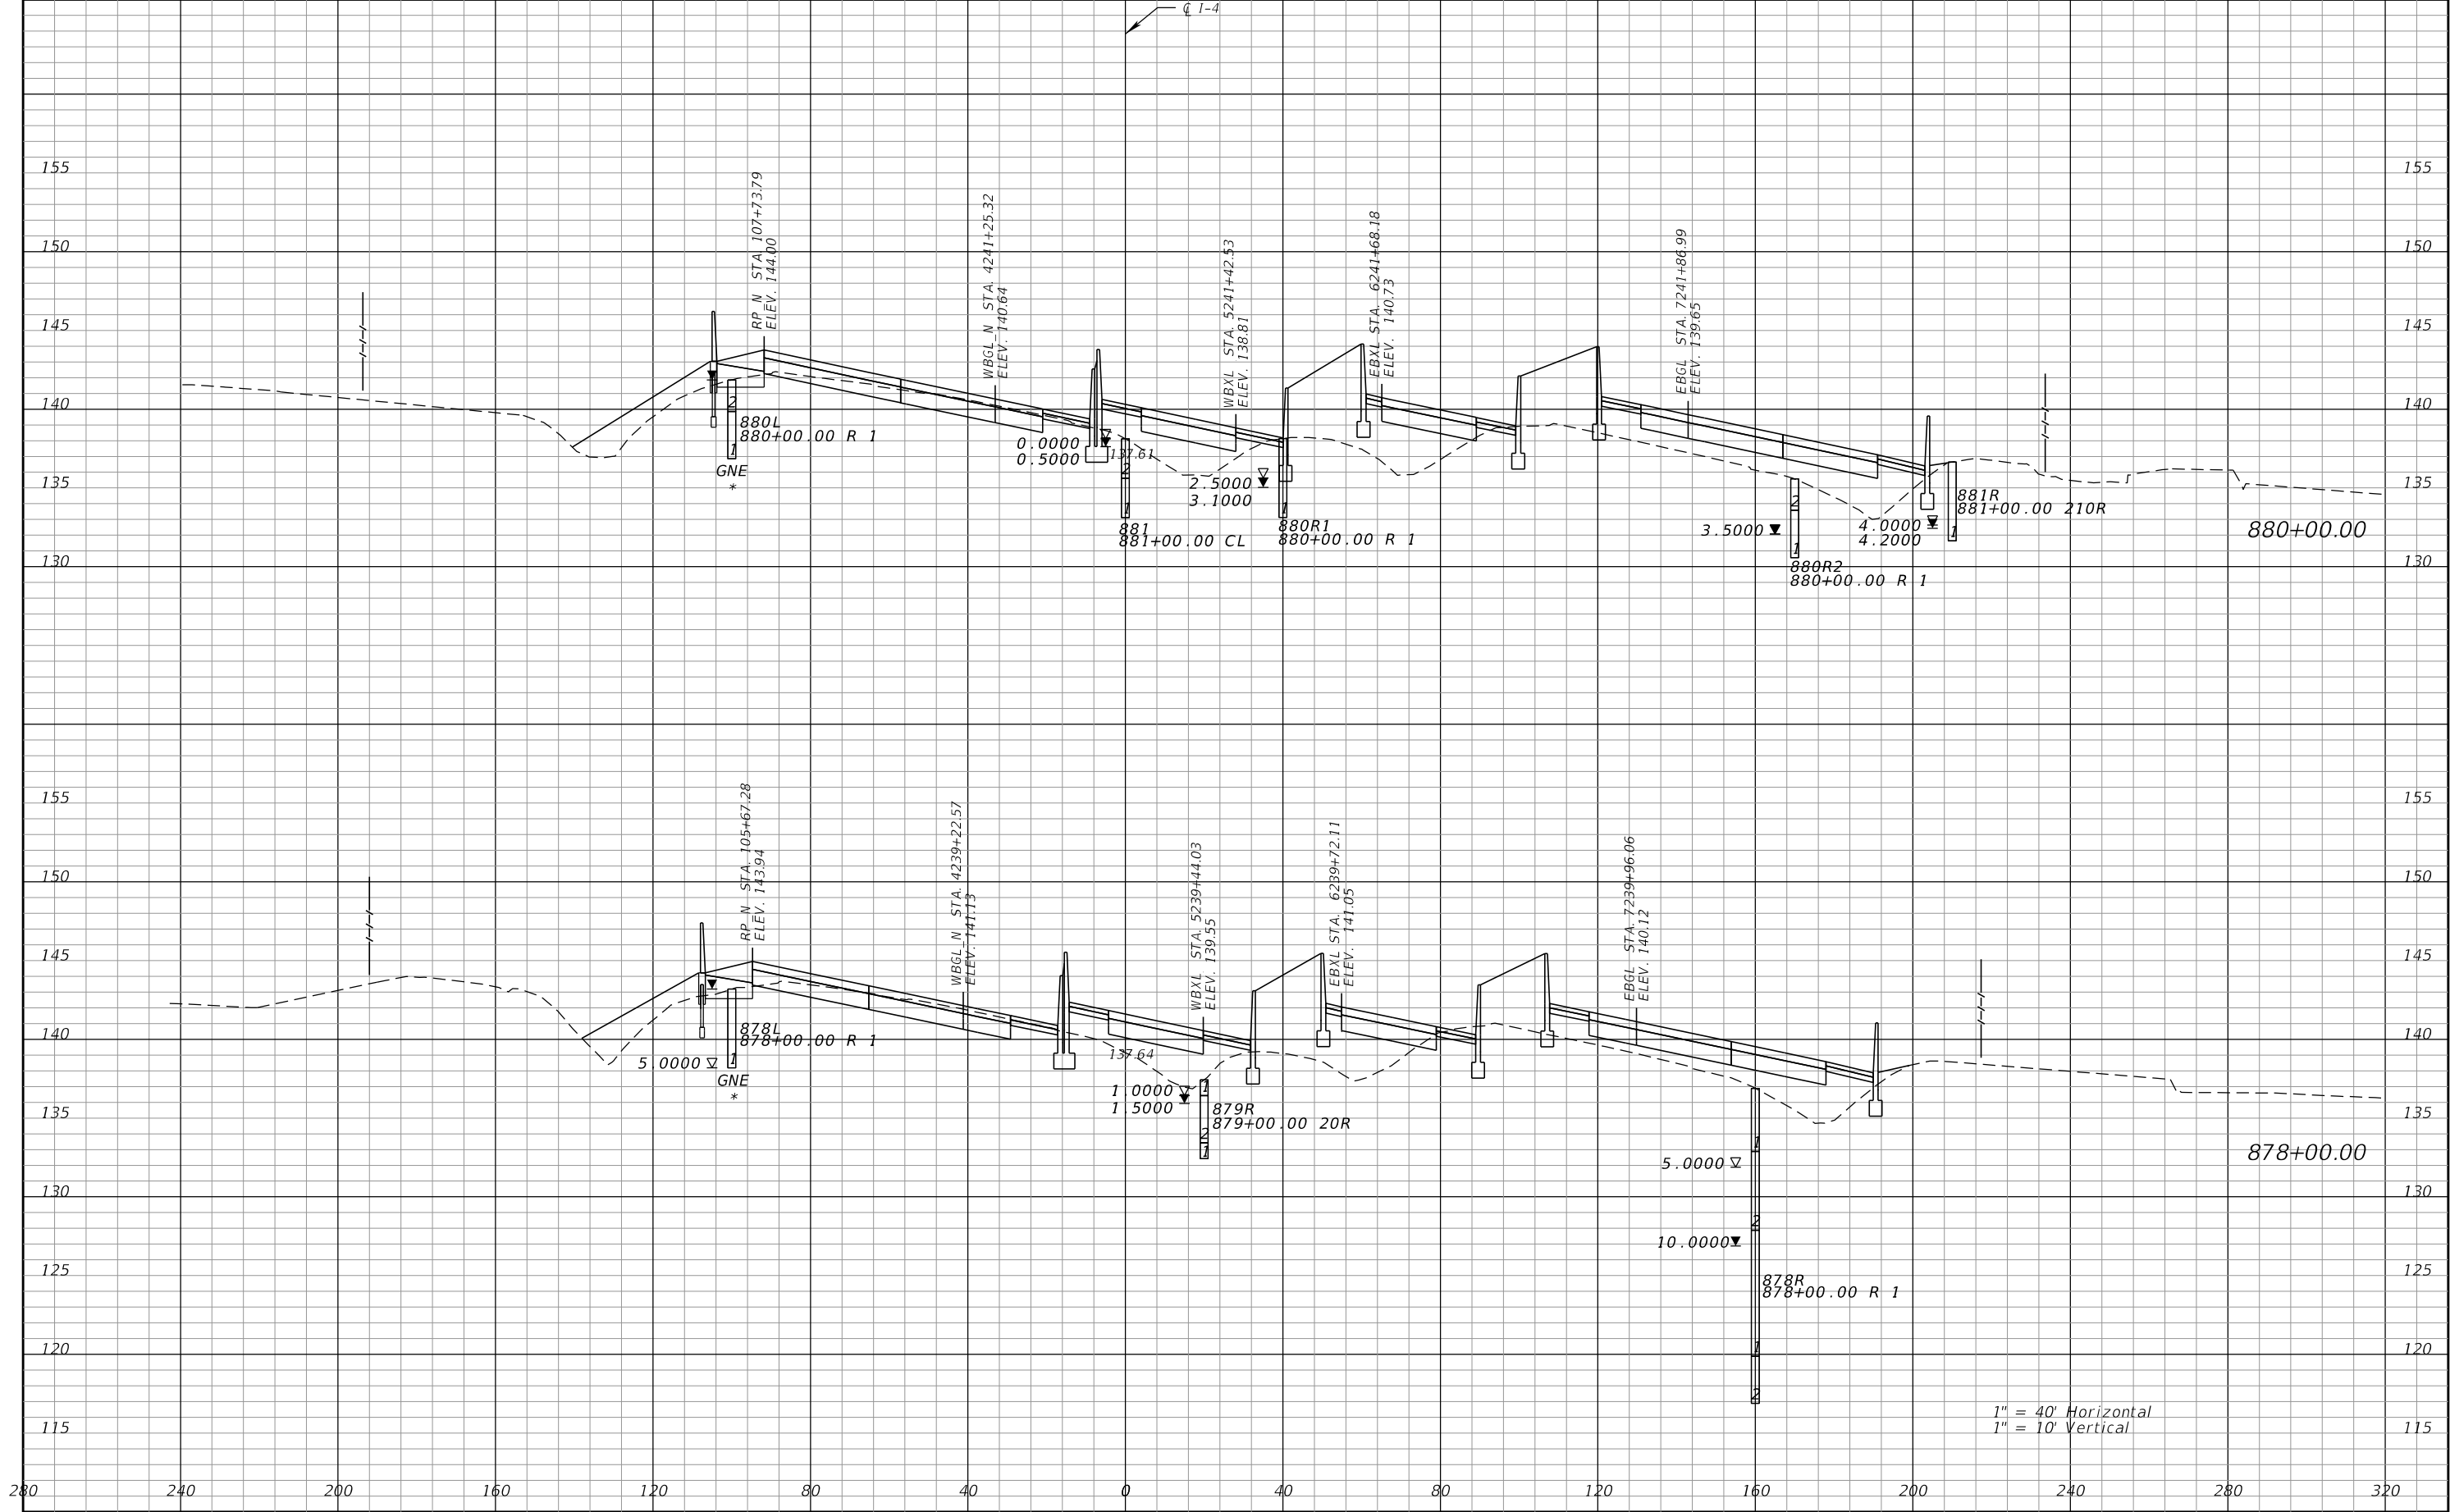

REVISIONS				Engineer of Record: Pierre Navaille P.E. License No. 46076 CH2M HILL 255 E. Robinson Street, Suite 505 Orlando, FL 32801 PH (407) 423-0030 Certificate of Authorization No. 000072	STATE OF FLORIDA DEPARTMENT OF TRANSPORTATION			CROSS SECTIONS SR 400 (I-4)	SHEET NO. 384
DATE	DESCRIPTION	DATE	DESCRIPTION		ROAD NO.	COUNTY	FINANCIAL PROJECT ID		
					SR 400	ORANGE	242484-7-32-01		


THE OFFICIAL RECORD OF THIS SHEET IS THE ELECTRONIC FILE DIGITALLY SIGNED AND SEALED UNDER RULE 61G15-23.004, F.A.C.

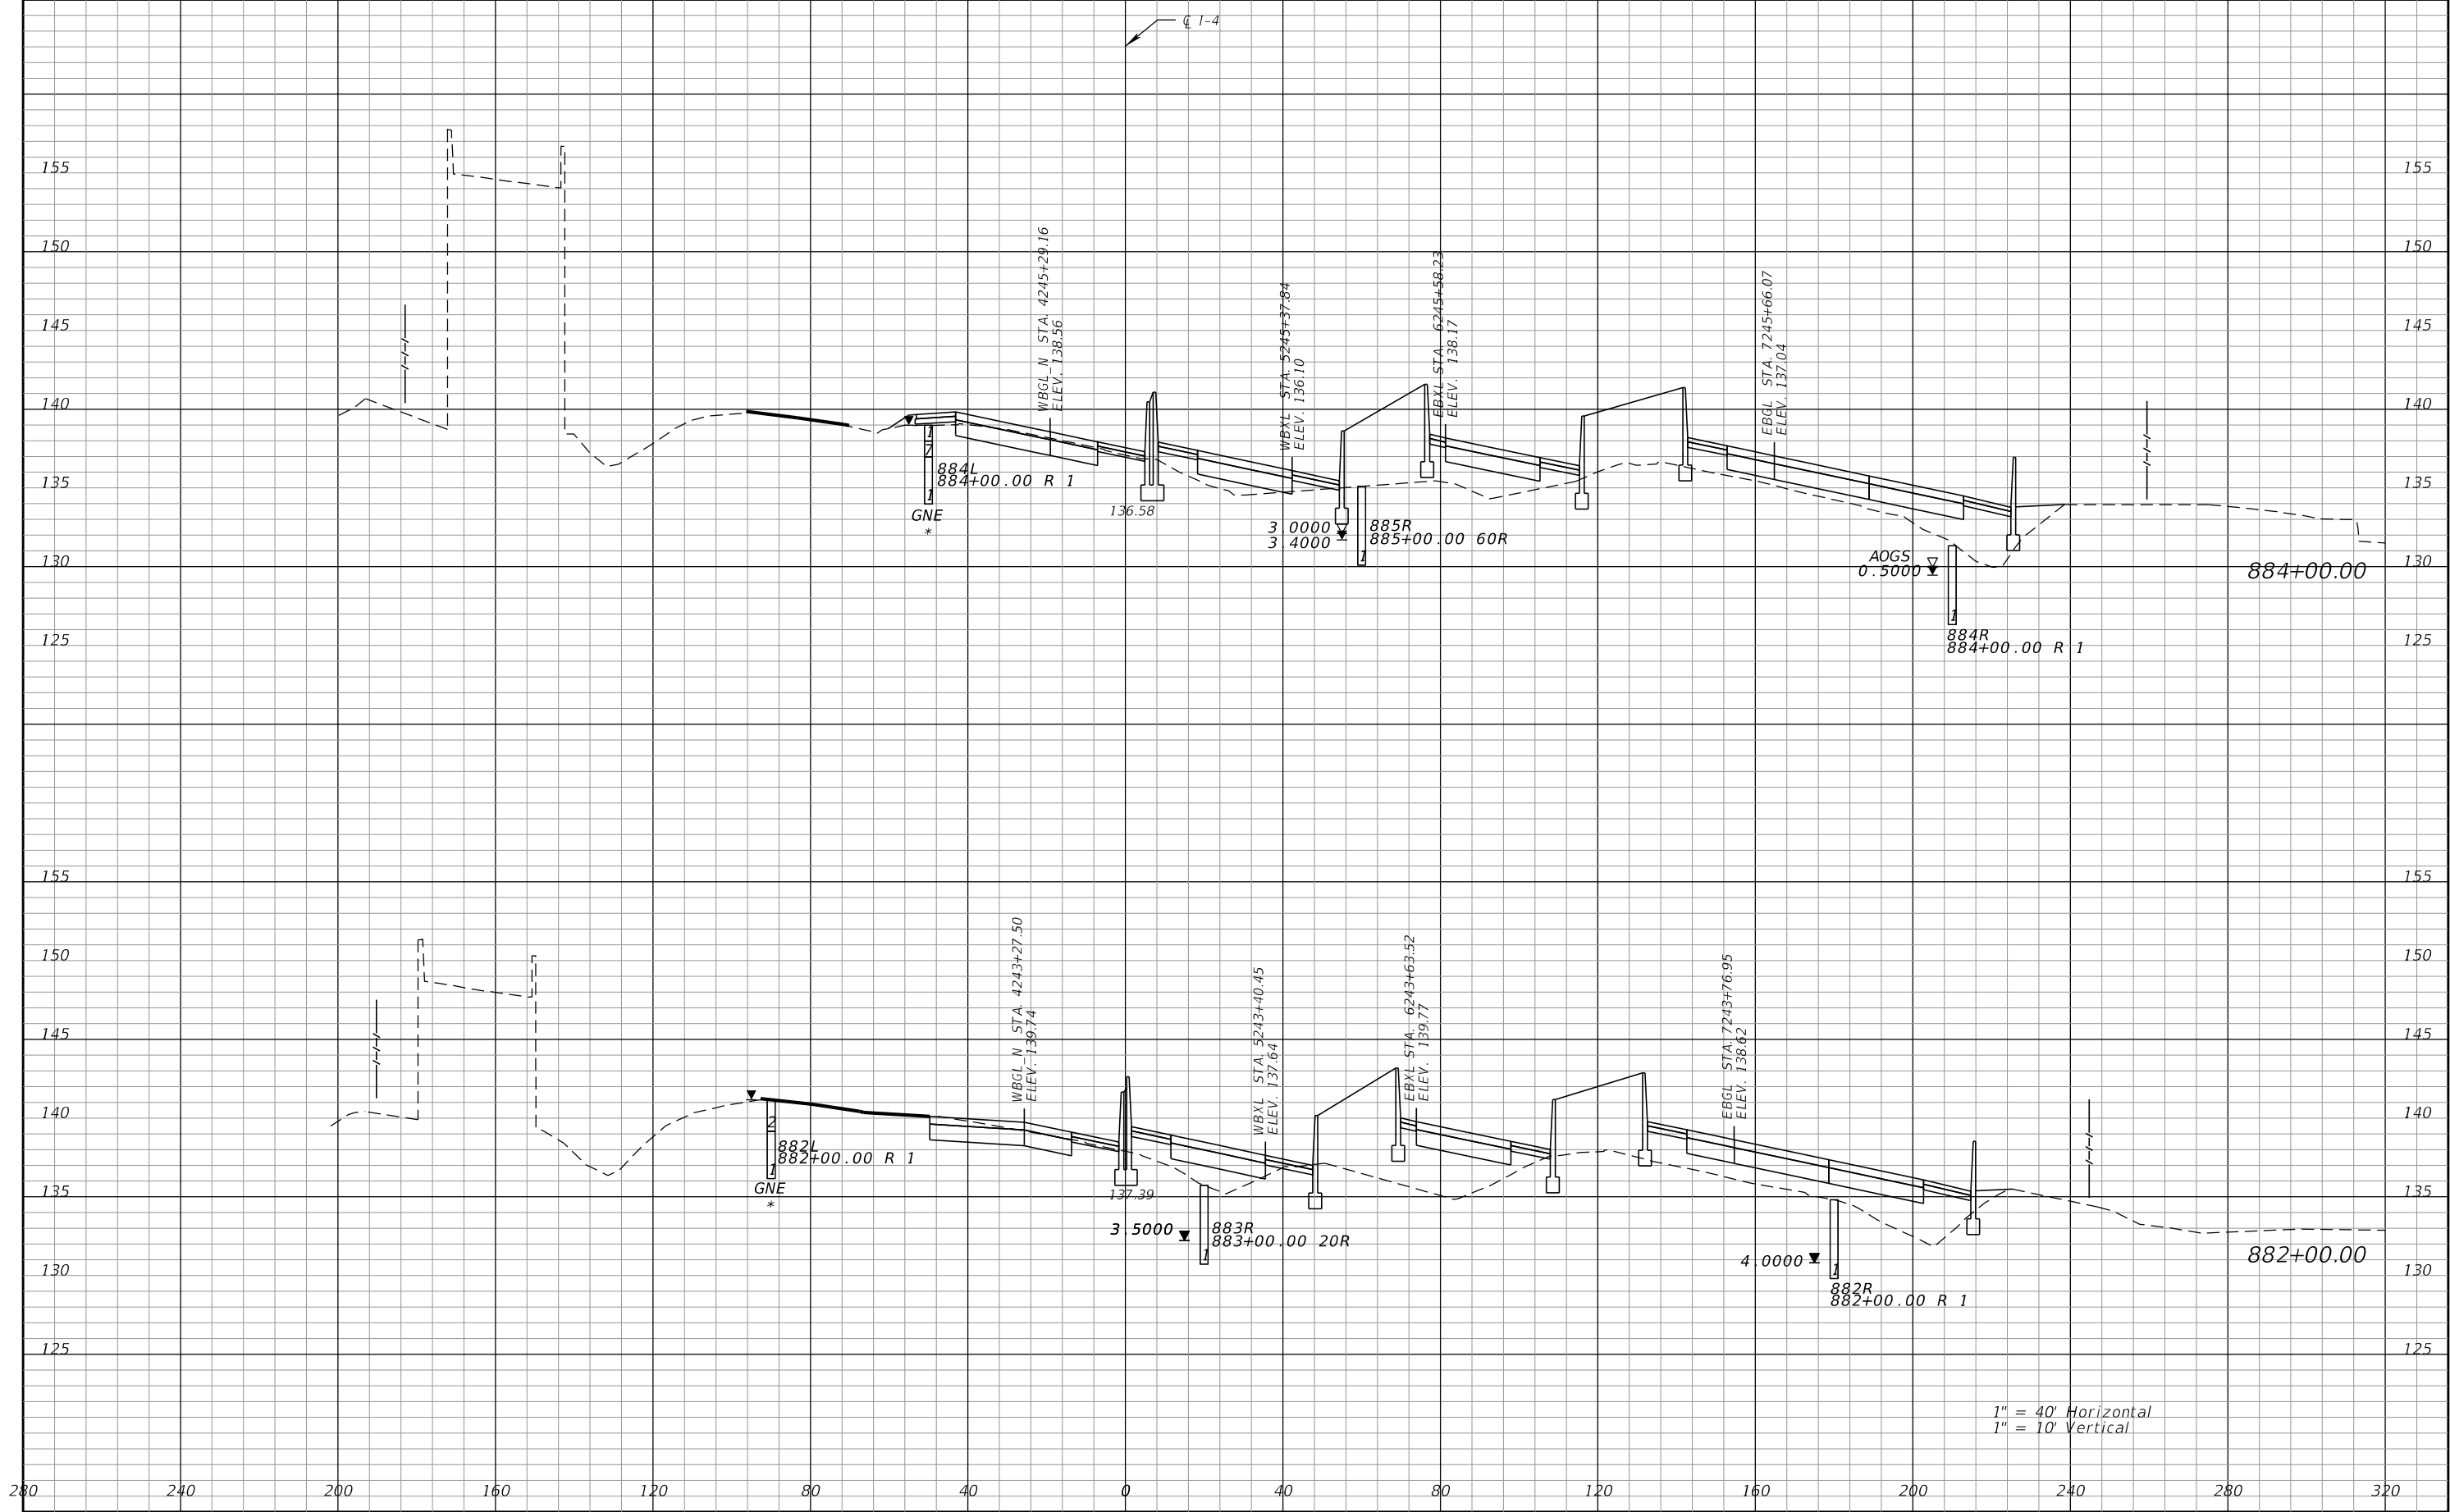


1" = 40' Horizontal
1" = 10' Vertical

REVISIONS				Engineer of Record: Pierre Navaille P.E. License No. 46076 CH2M HILL 255 E. Robinson Street, Suite 505 Orlando, FL 32801 PH (407) 423-0030 Certificate of Authorization No. 000072	STATE OF FLORIDA DEPARTMENT OF TRANSPORTATION			CROSS SECTIONS SR 400 (I-4)	SHEET NO. 385
DATE	DESCRIPTION	DATE	DESCRIPTION		ROAD NO.	COUNTY	FINANCIAL PROJECT ID		
					SR 400	ORANGE	242484-7-32-01		


THE OFFICIAL RECORD OF THIS SHEET IS THE ELECTRONIC FILE DIGITALLY SIGNED AND SEALED UNDER RULE 61G15-23.004, F.A.C.

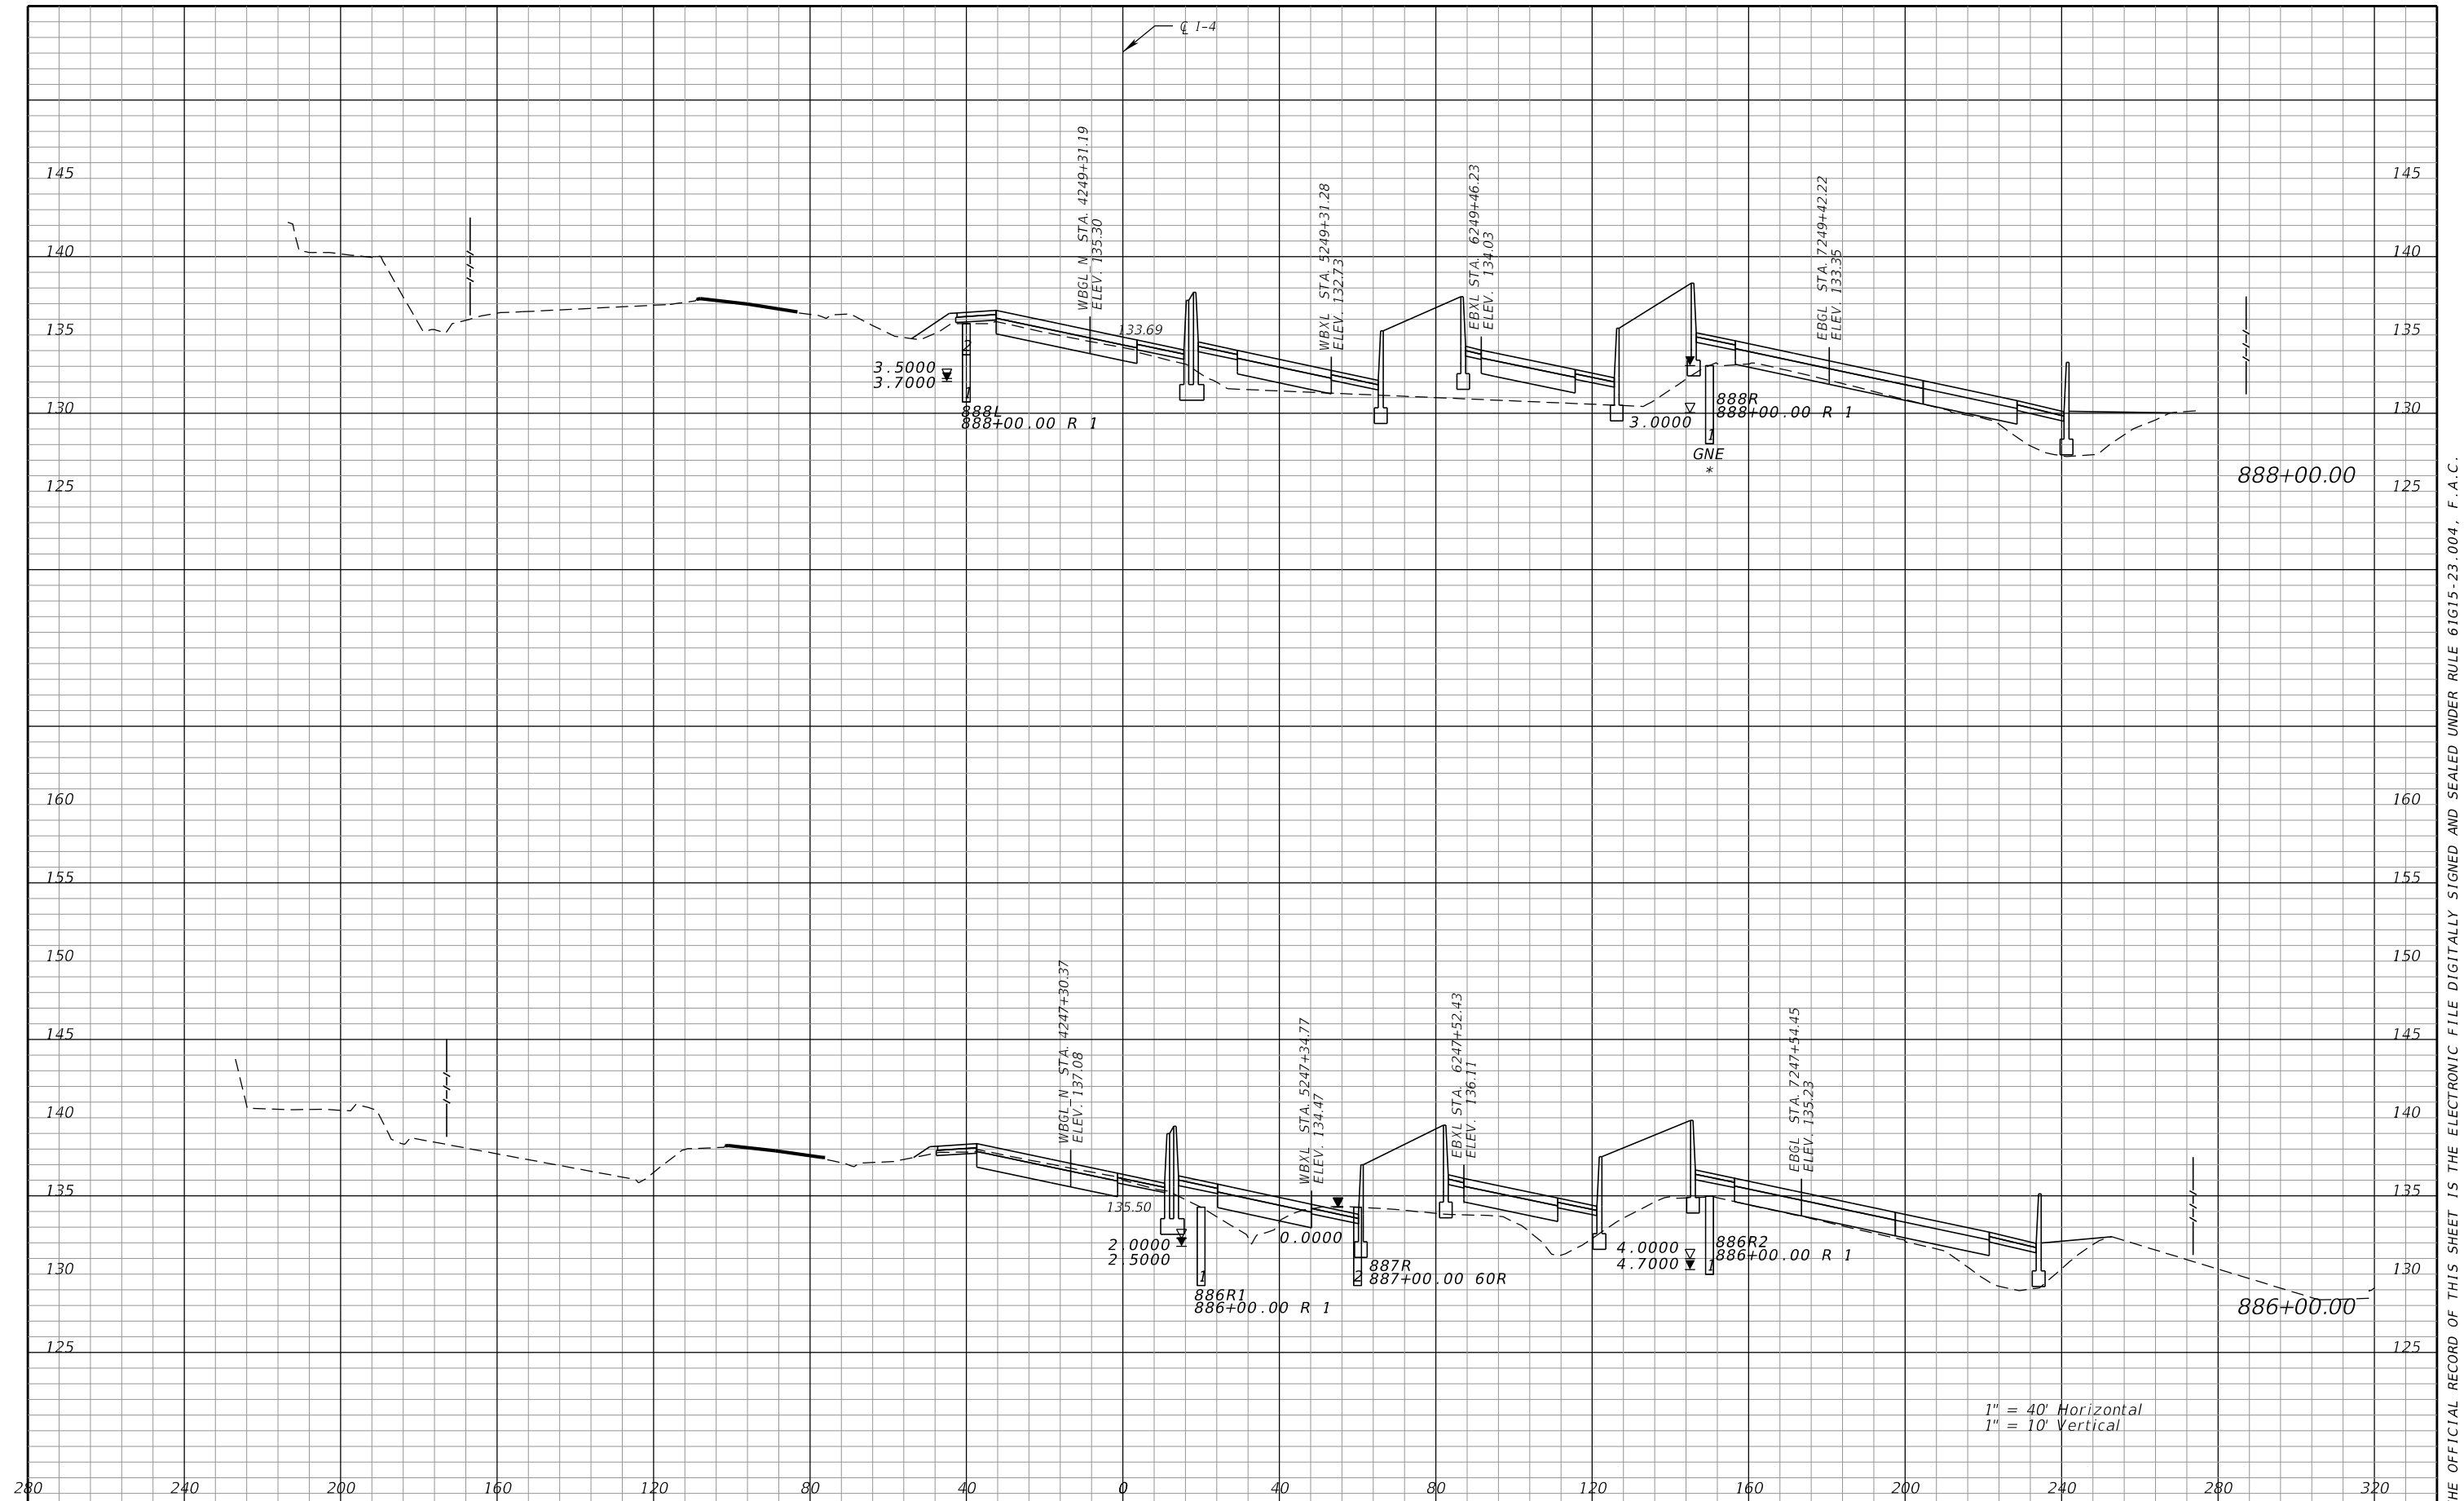

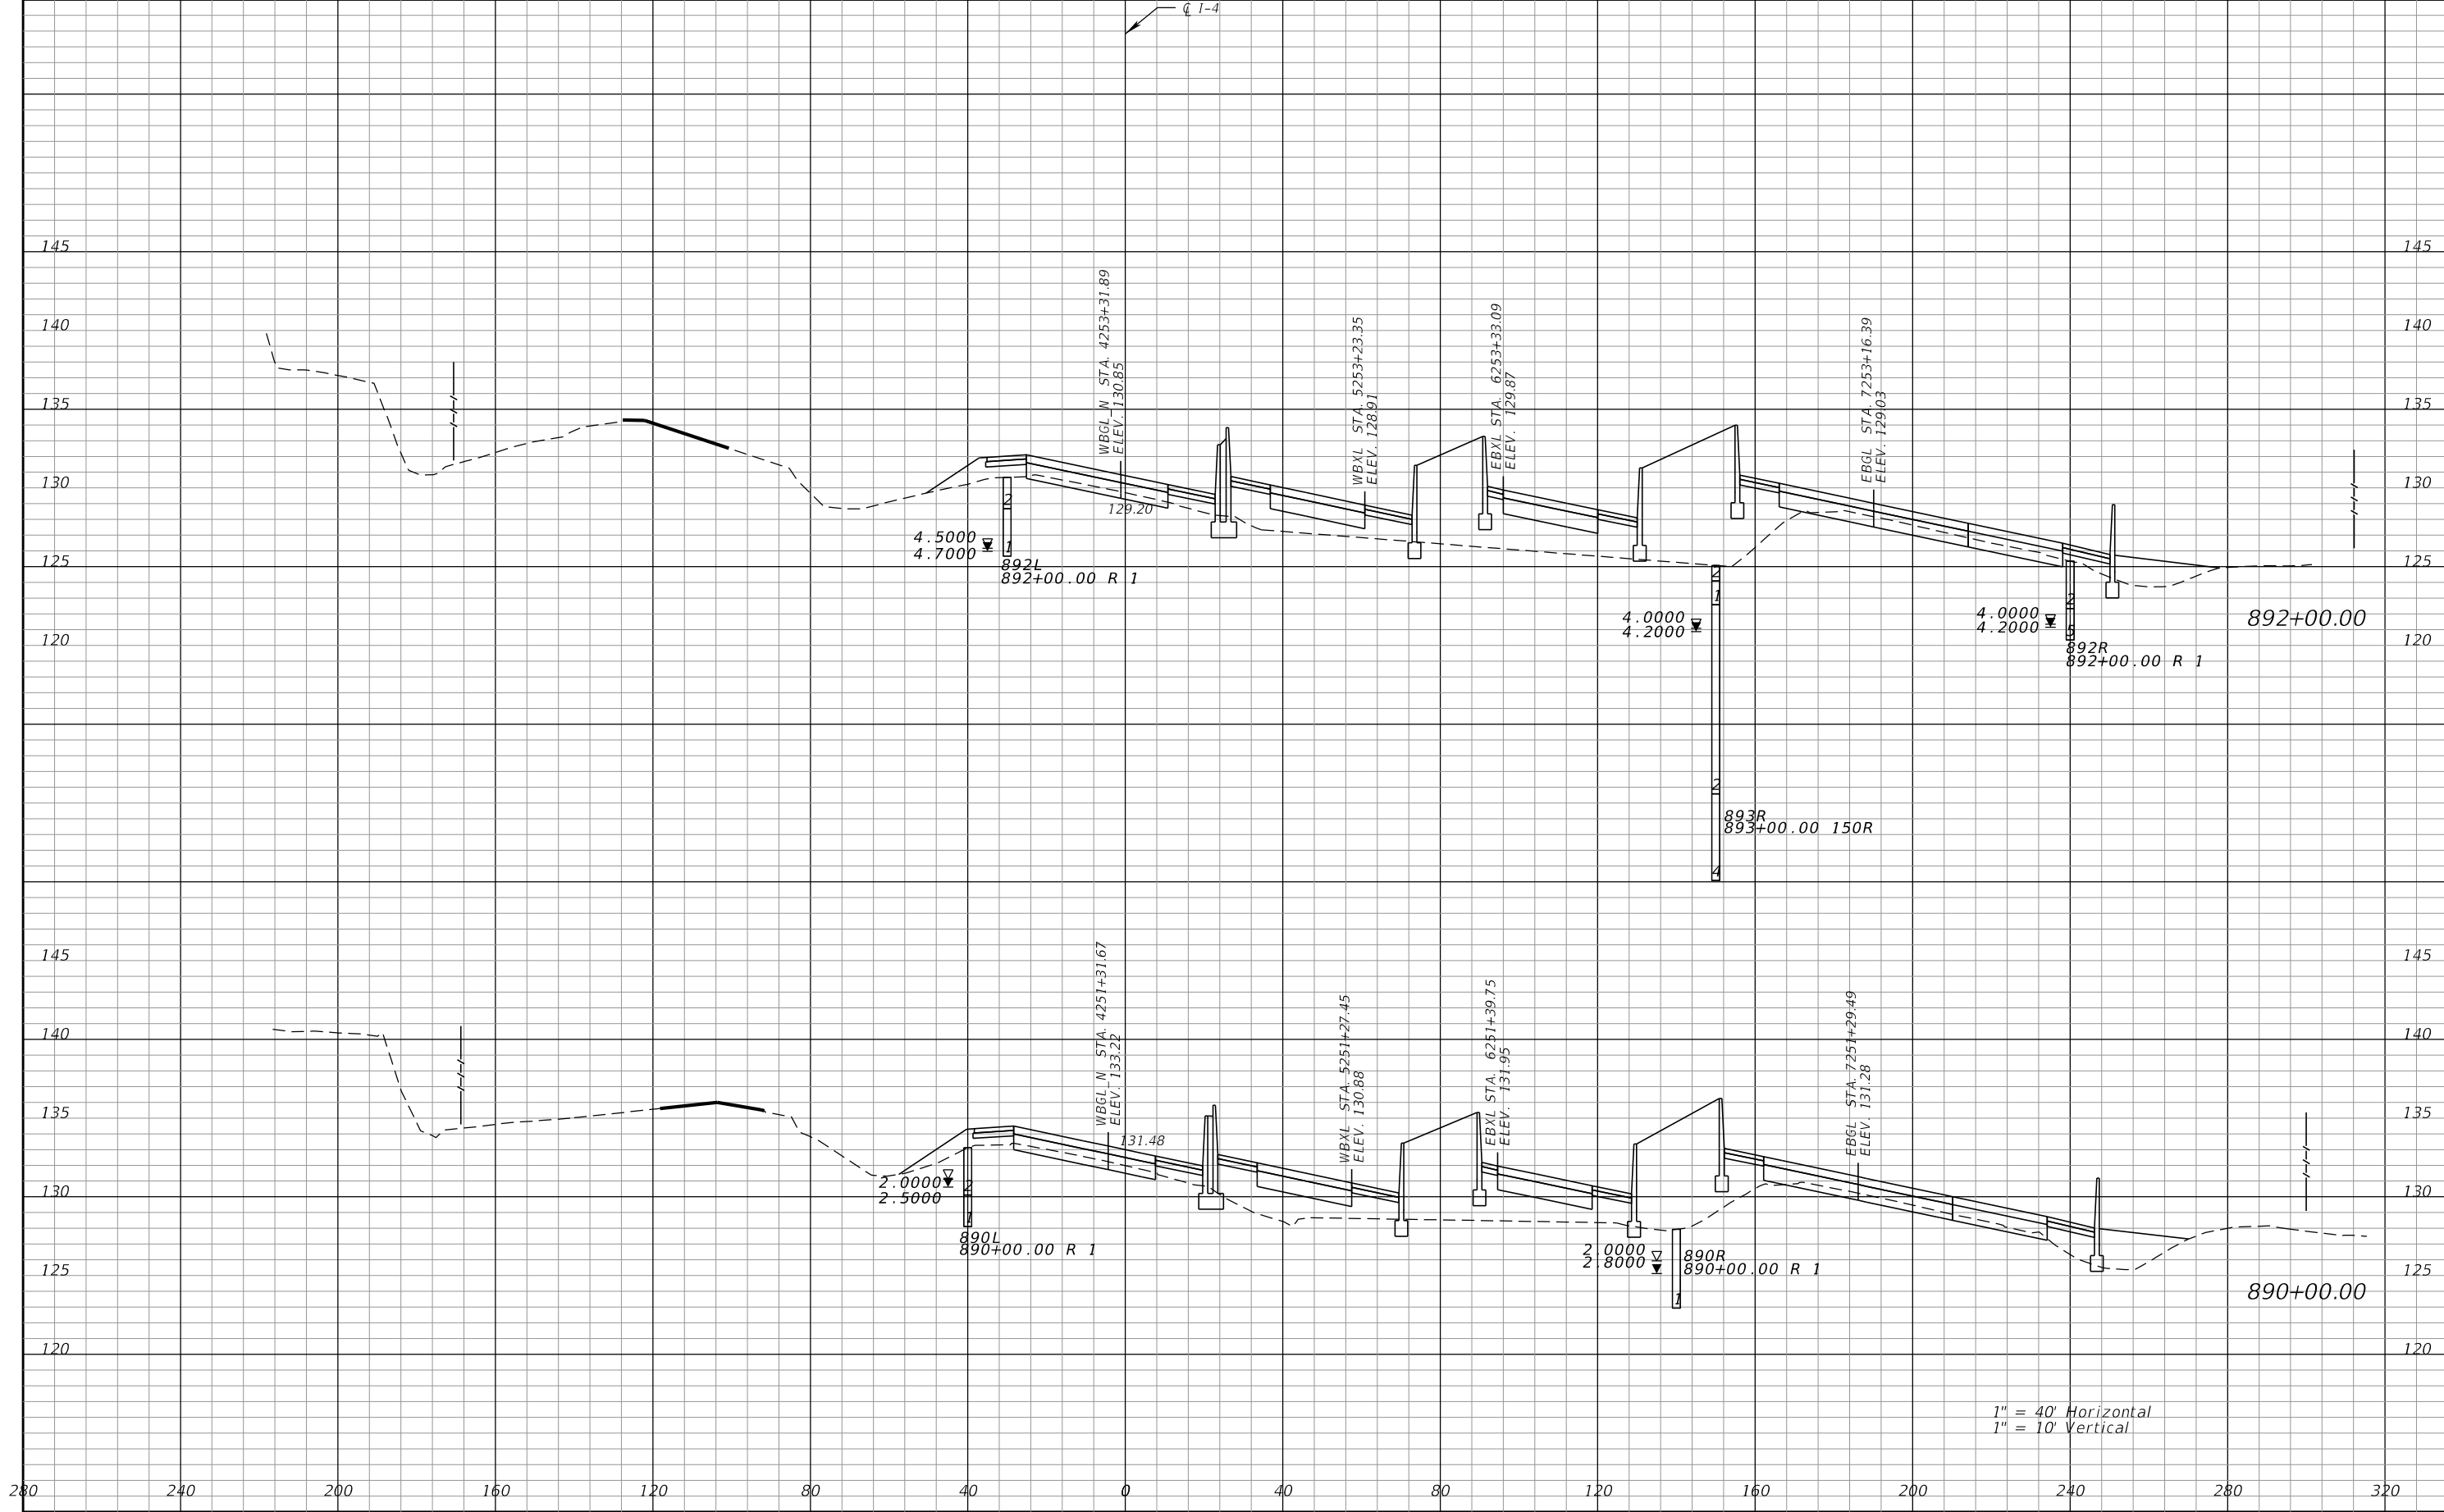


REVISIONS				Engineer of Record: Pierre Navaille P.E. License No. 46076 CH2M HILL 255 E. Robinson Street, Suite 505 Orlando, FL 32801 PH (407) 423-0030 Certificate of Authorization No. 000072	STATE OF FLORIDA DEPARTMENT OF TRANSPORTATION			CROSS SECTIONS SR 400 (I-4)	SHEET NO. 387
DATE	DESCRIPTION	DATE	DESCRIPTION		ROAD NO.	COUNTY	FINANCIAL PROJECT ID		
					SR 400	ORANGE	242484-7-32-01		

THE OFFICIAL RECORD OF THIS SHEET IS THE ELECTRONIC FILE DIGITALLY SIGNED AND SEALED UNDER RULE 61G15-23.004, F.A.C.

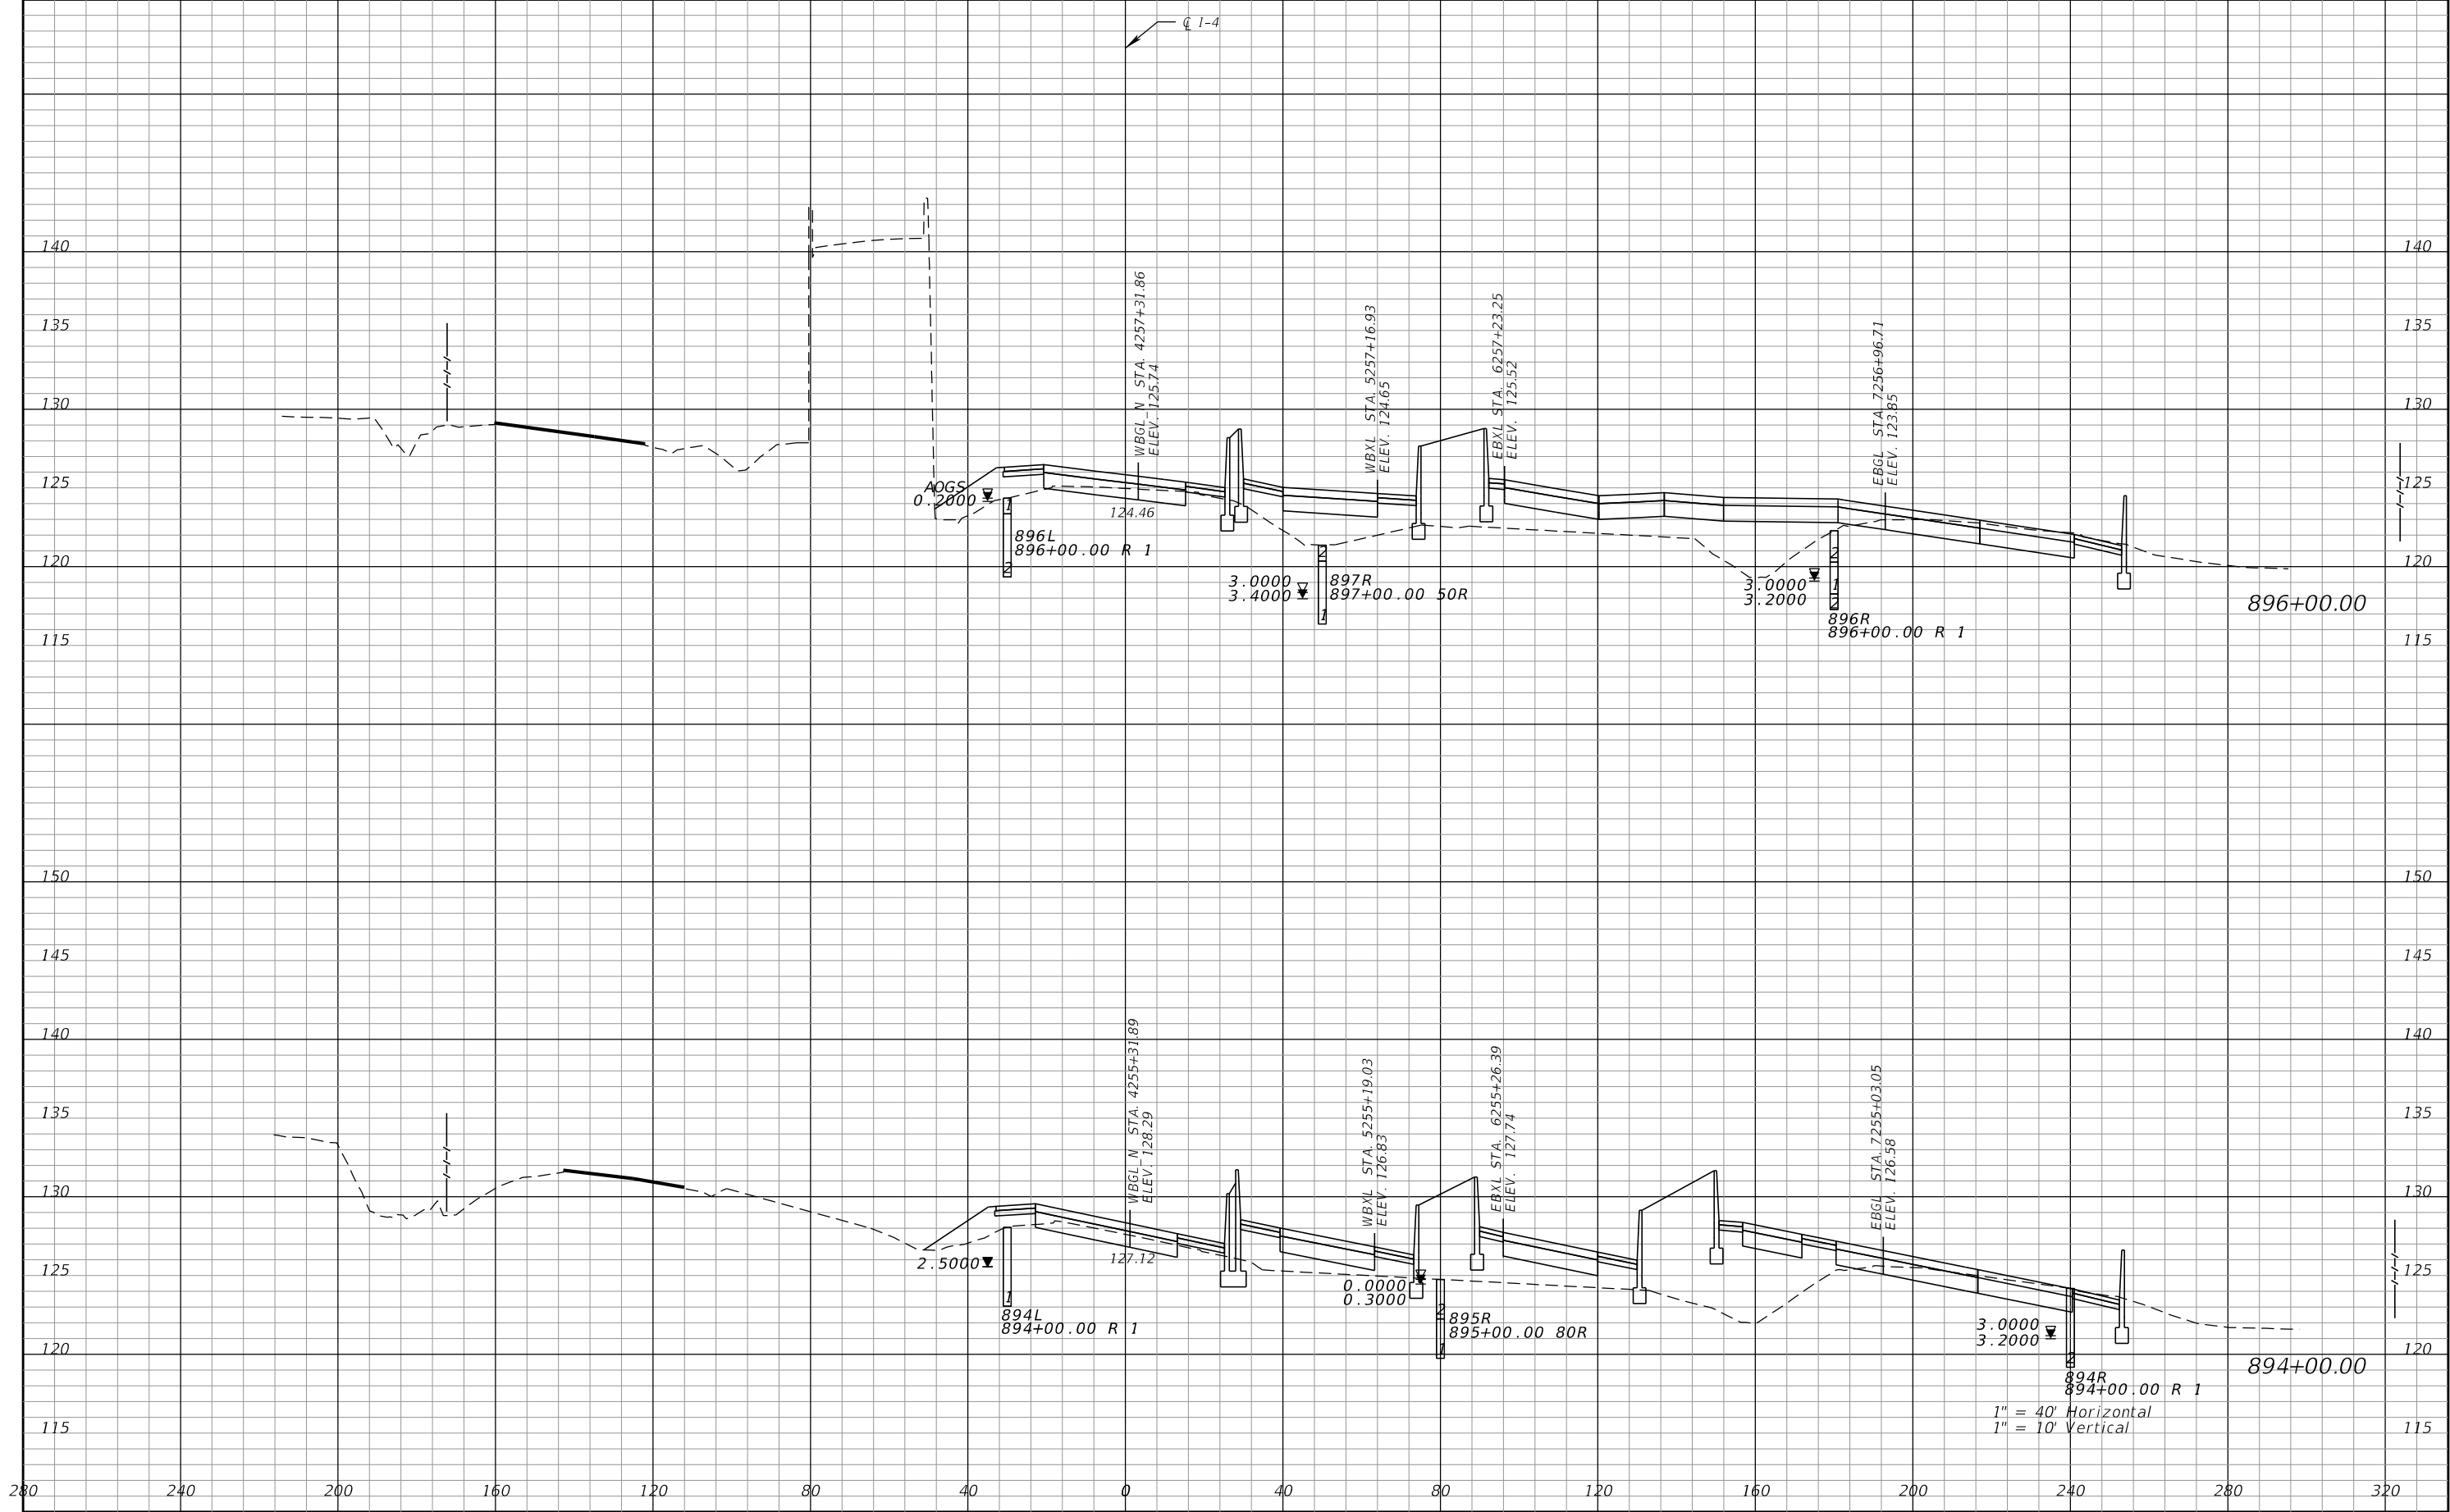


REVISIONS				Engineer of Record: Pierre Navaille P.E. License No. 46076 CH2M HILL 255 E. Robinson Street, Suite 505 Orlando, FL 32801 PH (407) 423-0030 Certificate of Authorization No. 000072	STATE OF FLORIDA DEPARTMENT OF TRANSPORTATION			CROSS SECTIONS SR 400 (I-4)	SHEET NO.
DATE	DESCRIPTION	DATE	DESCRIPTION		ROAD NO.	COUNTY	FINANCIAL PROJECT ID		388
					SR 400	ORANGE	242484-7-32-01		

THE OFFICIAL RECORD OF THIS SHEET IS THE ELECTRONIC FILE DIGITALLY SIGNED AND SEALED UNDER RULE 61G15-23.004, F.A.C.

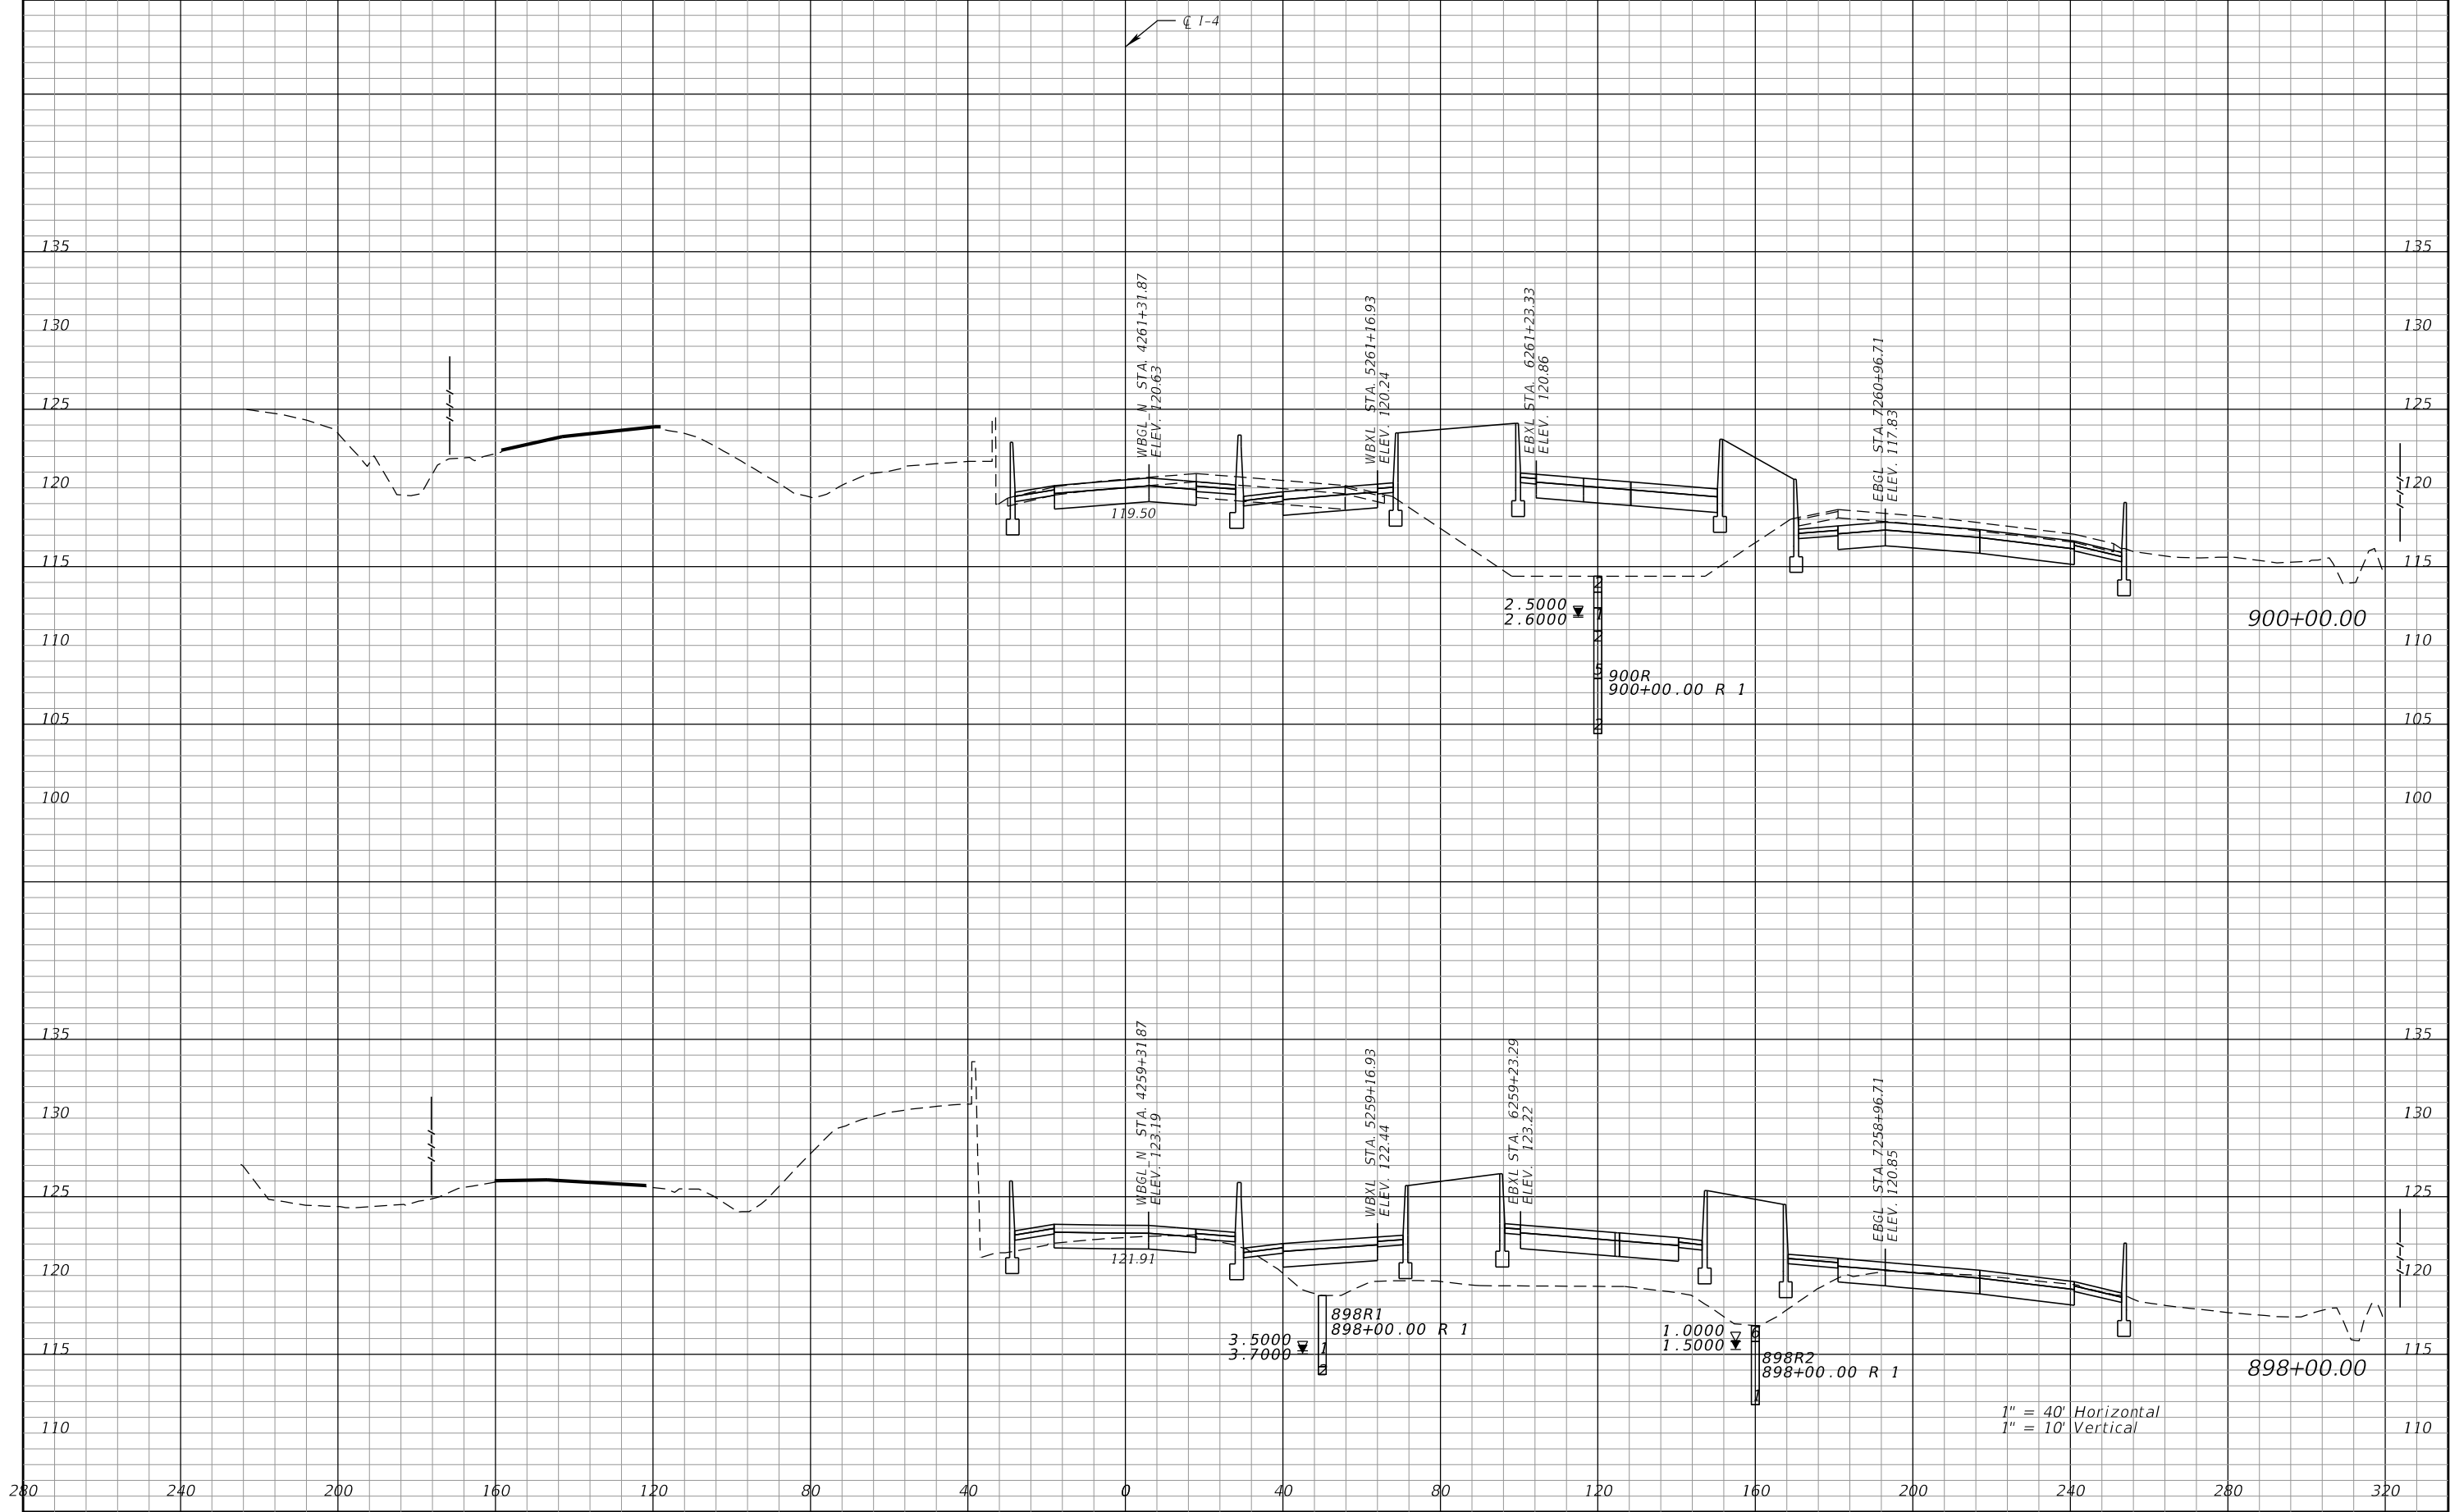


REVISIONS				Engineer of Record: Pierre Navaille P.E. License No. 46076 CH2M HILL 255 E. Robinson Street, Suite 505 Orlando, FL 32801 PH (407) 423-0030 Certificate of Authorization No. 000072	STATE OF FLORIDA DEPARTMENT OF TRANSPORTATION			CROSS SECTIONS SR 400 (I-4)	SHEET NO. 389
DATE	DESCRIPTION	DATE	DESCRIPTION		ROAD NO.	COUNTY	FINANCIAL PROJECT ID		
					SR 400	ORANGE	242484-7-32-01		

THE OFFICIAL RECORD OF THIS SHEET IS THE ELECTRONIC FILE DIGITALLY SIGNED AND SEALED UNDER RULE 61G15-23.004, F.A.C.

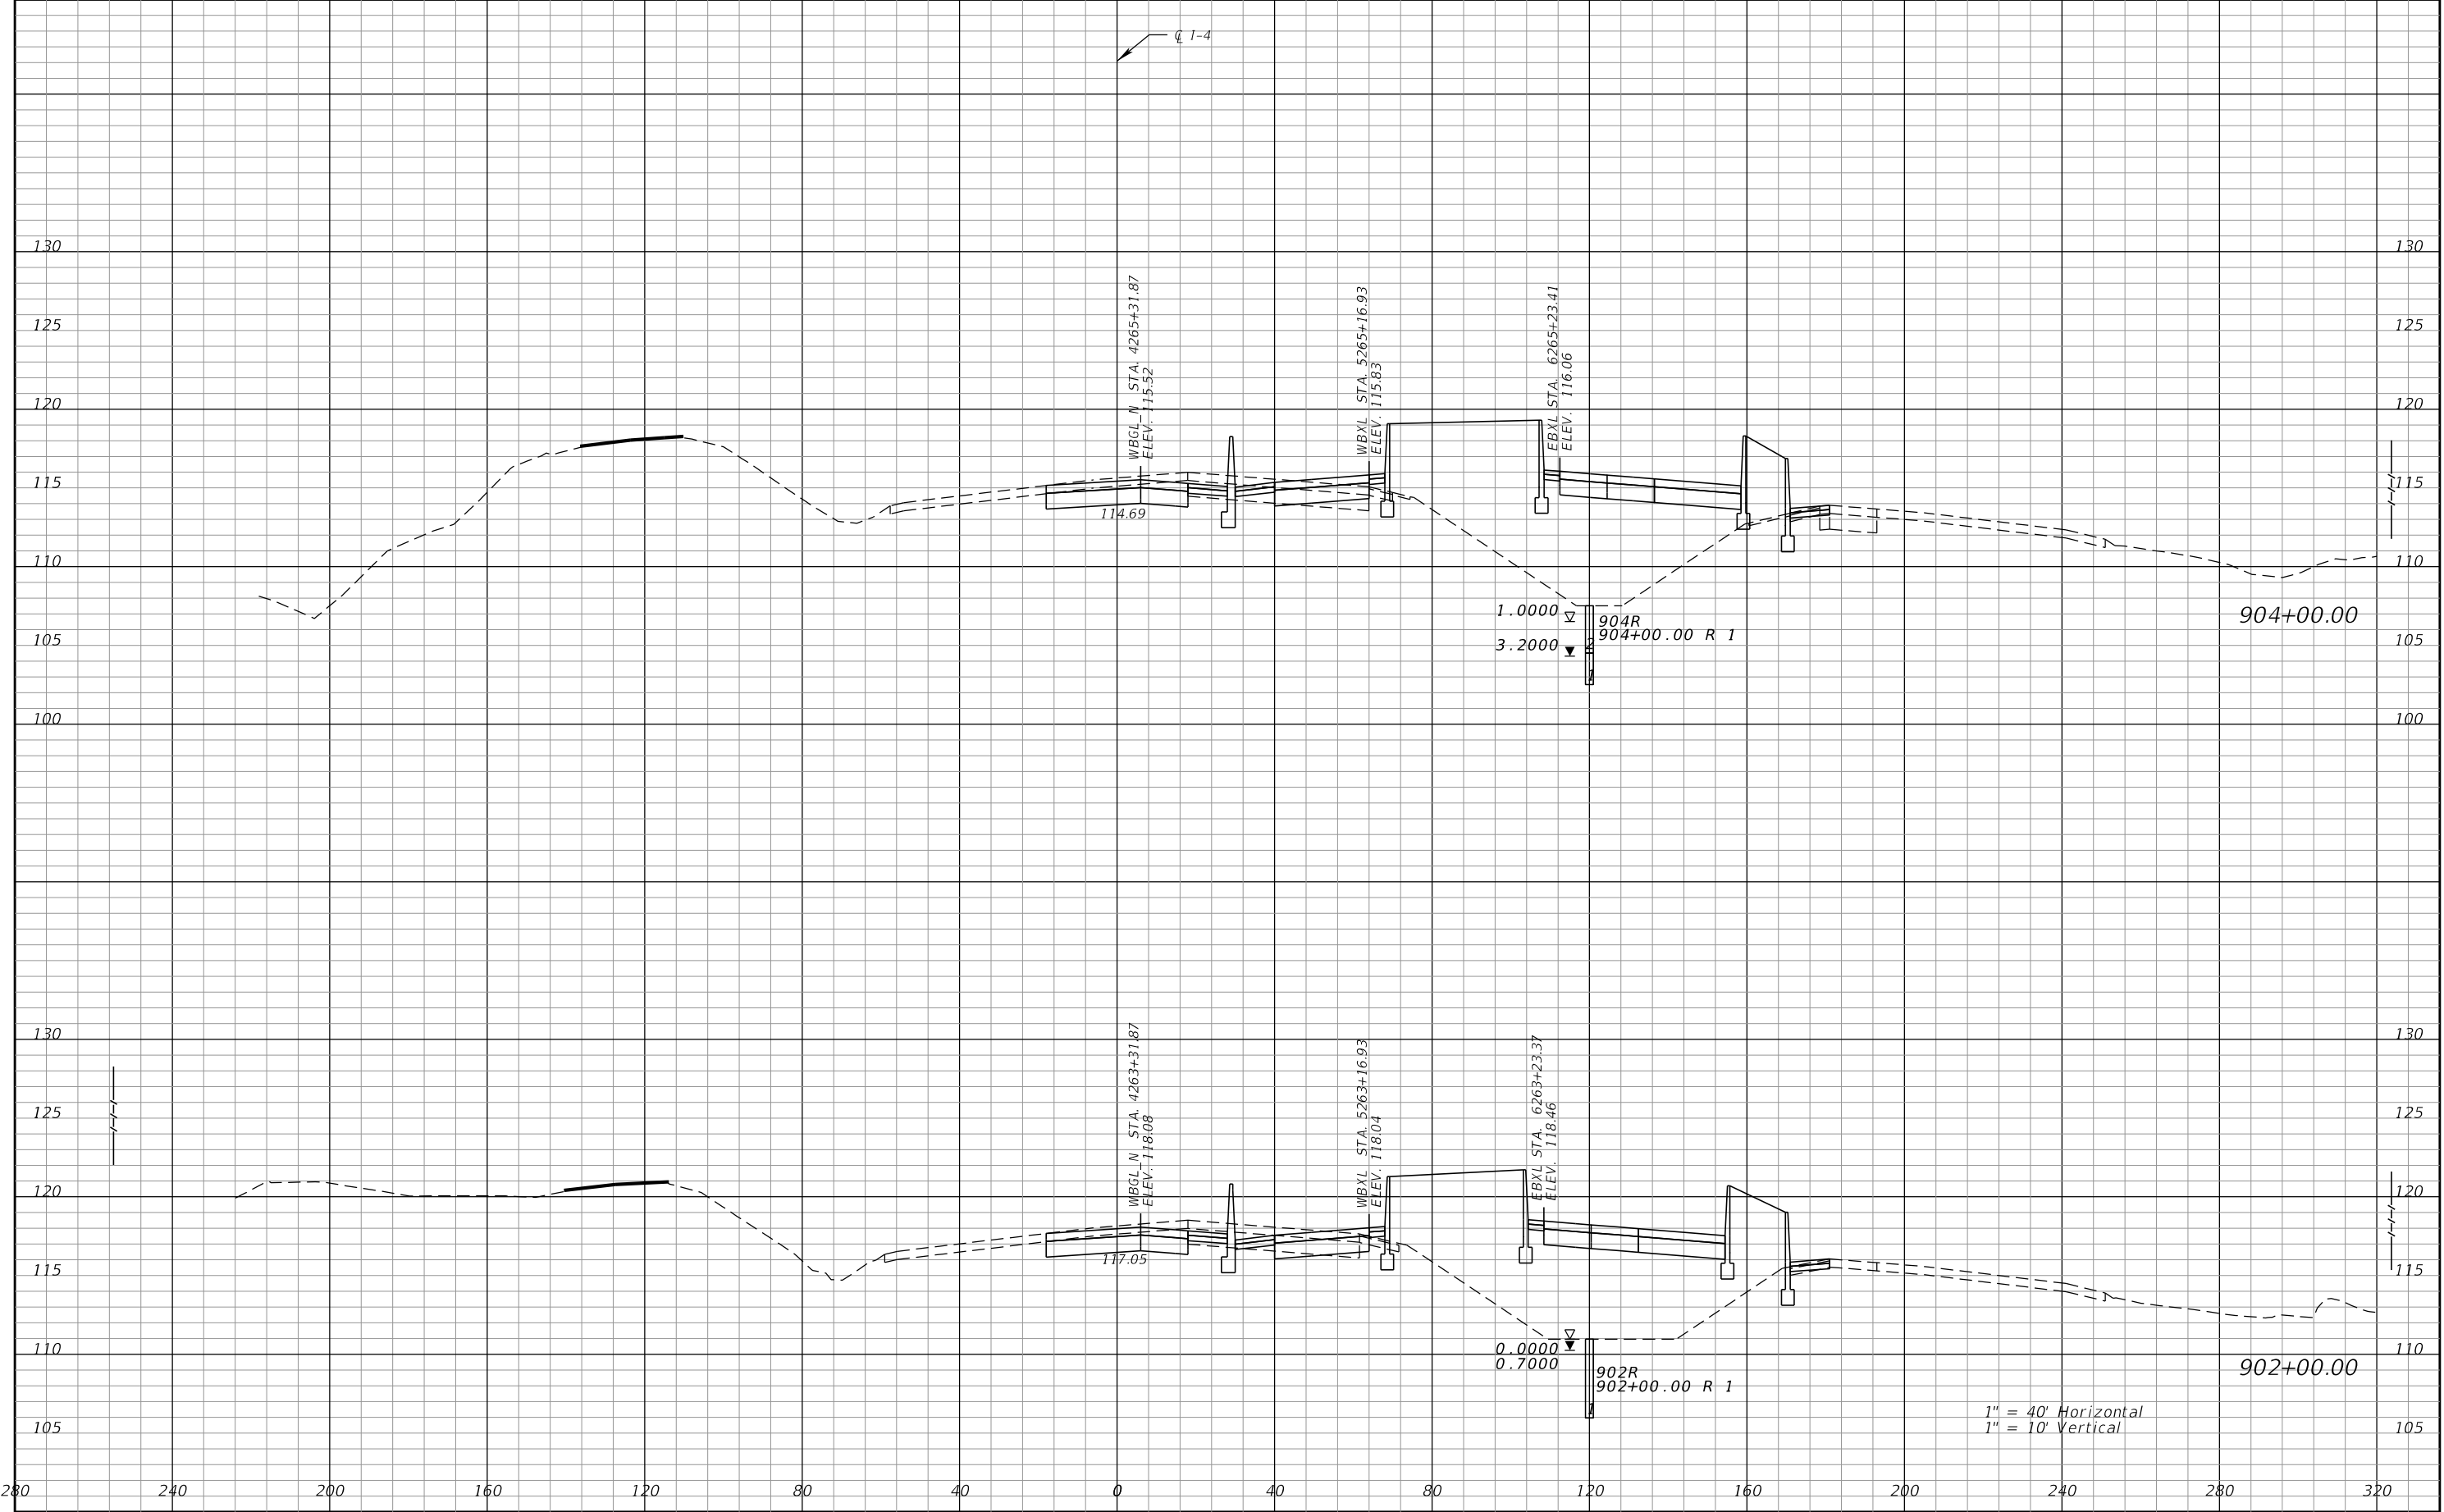


REVISIONS				Engineer of Record: Pierre Navaille P.E. License No. 46076 CH2M HILL 255 E. Robinson Street, Suite 505 Orlando, FL 32801 PH (407) 423-0030 Certificate of Authorization No. 000072	STATE OF FLORIDA DEPARTMENT OF TRANSPORTATION			CROSS SECTIONS SR 400 (I-4)	SHEET NO. 390
DATE	DESCRIPTION	DATE	DESCRIPTION		ROAD NO.	COUNTY	FINANCIAL PROJECT ID		
					SR 400	ORANGE	242484-7-32-01		

THE OFFICIAL RECORD OF THIS SHEET IS THE ELECTRONIC FILE DIGITALLY SIGNED AND SEALED UNDER RULE 61G15-23.004, F.A.C.

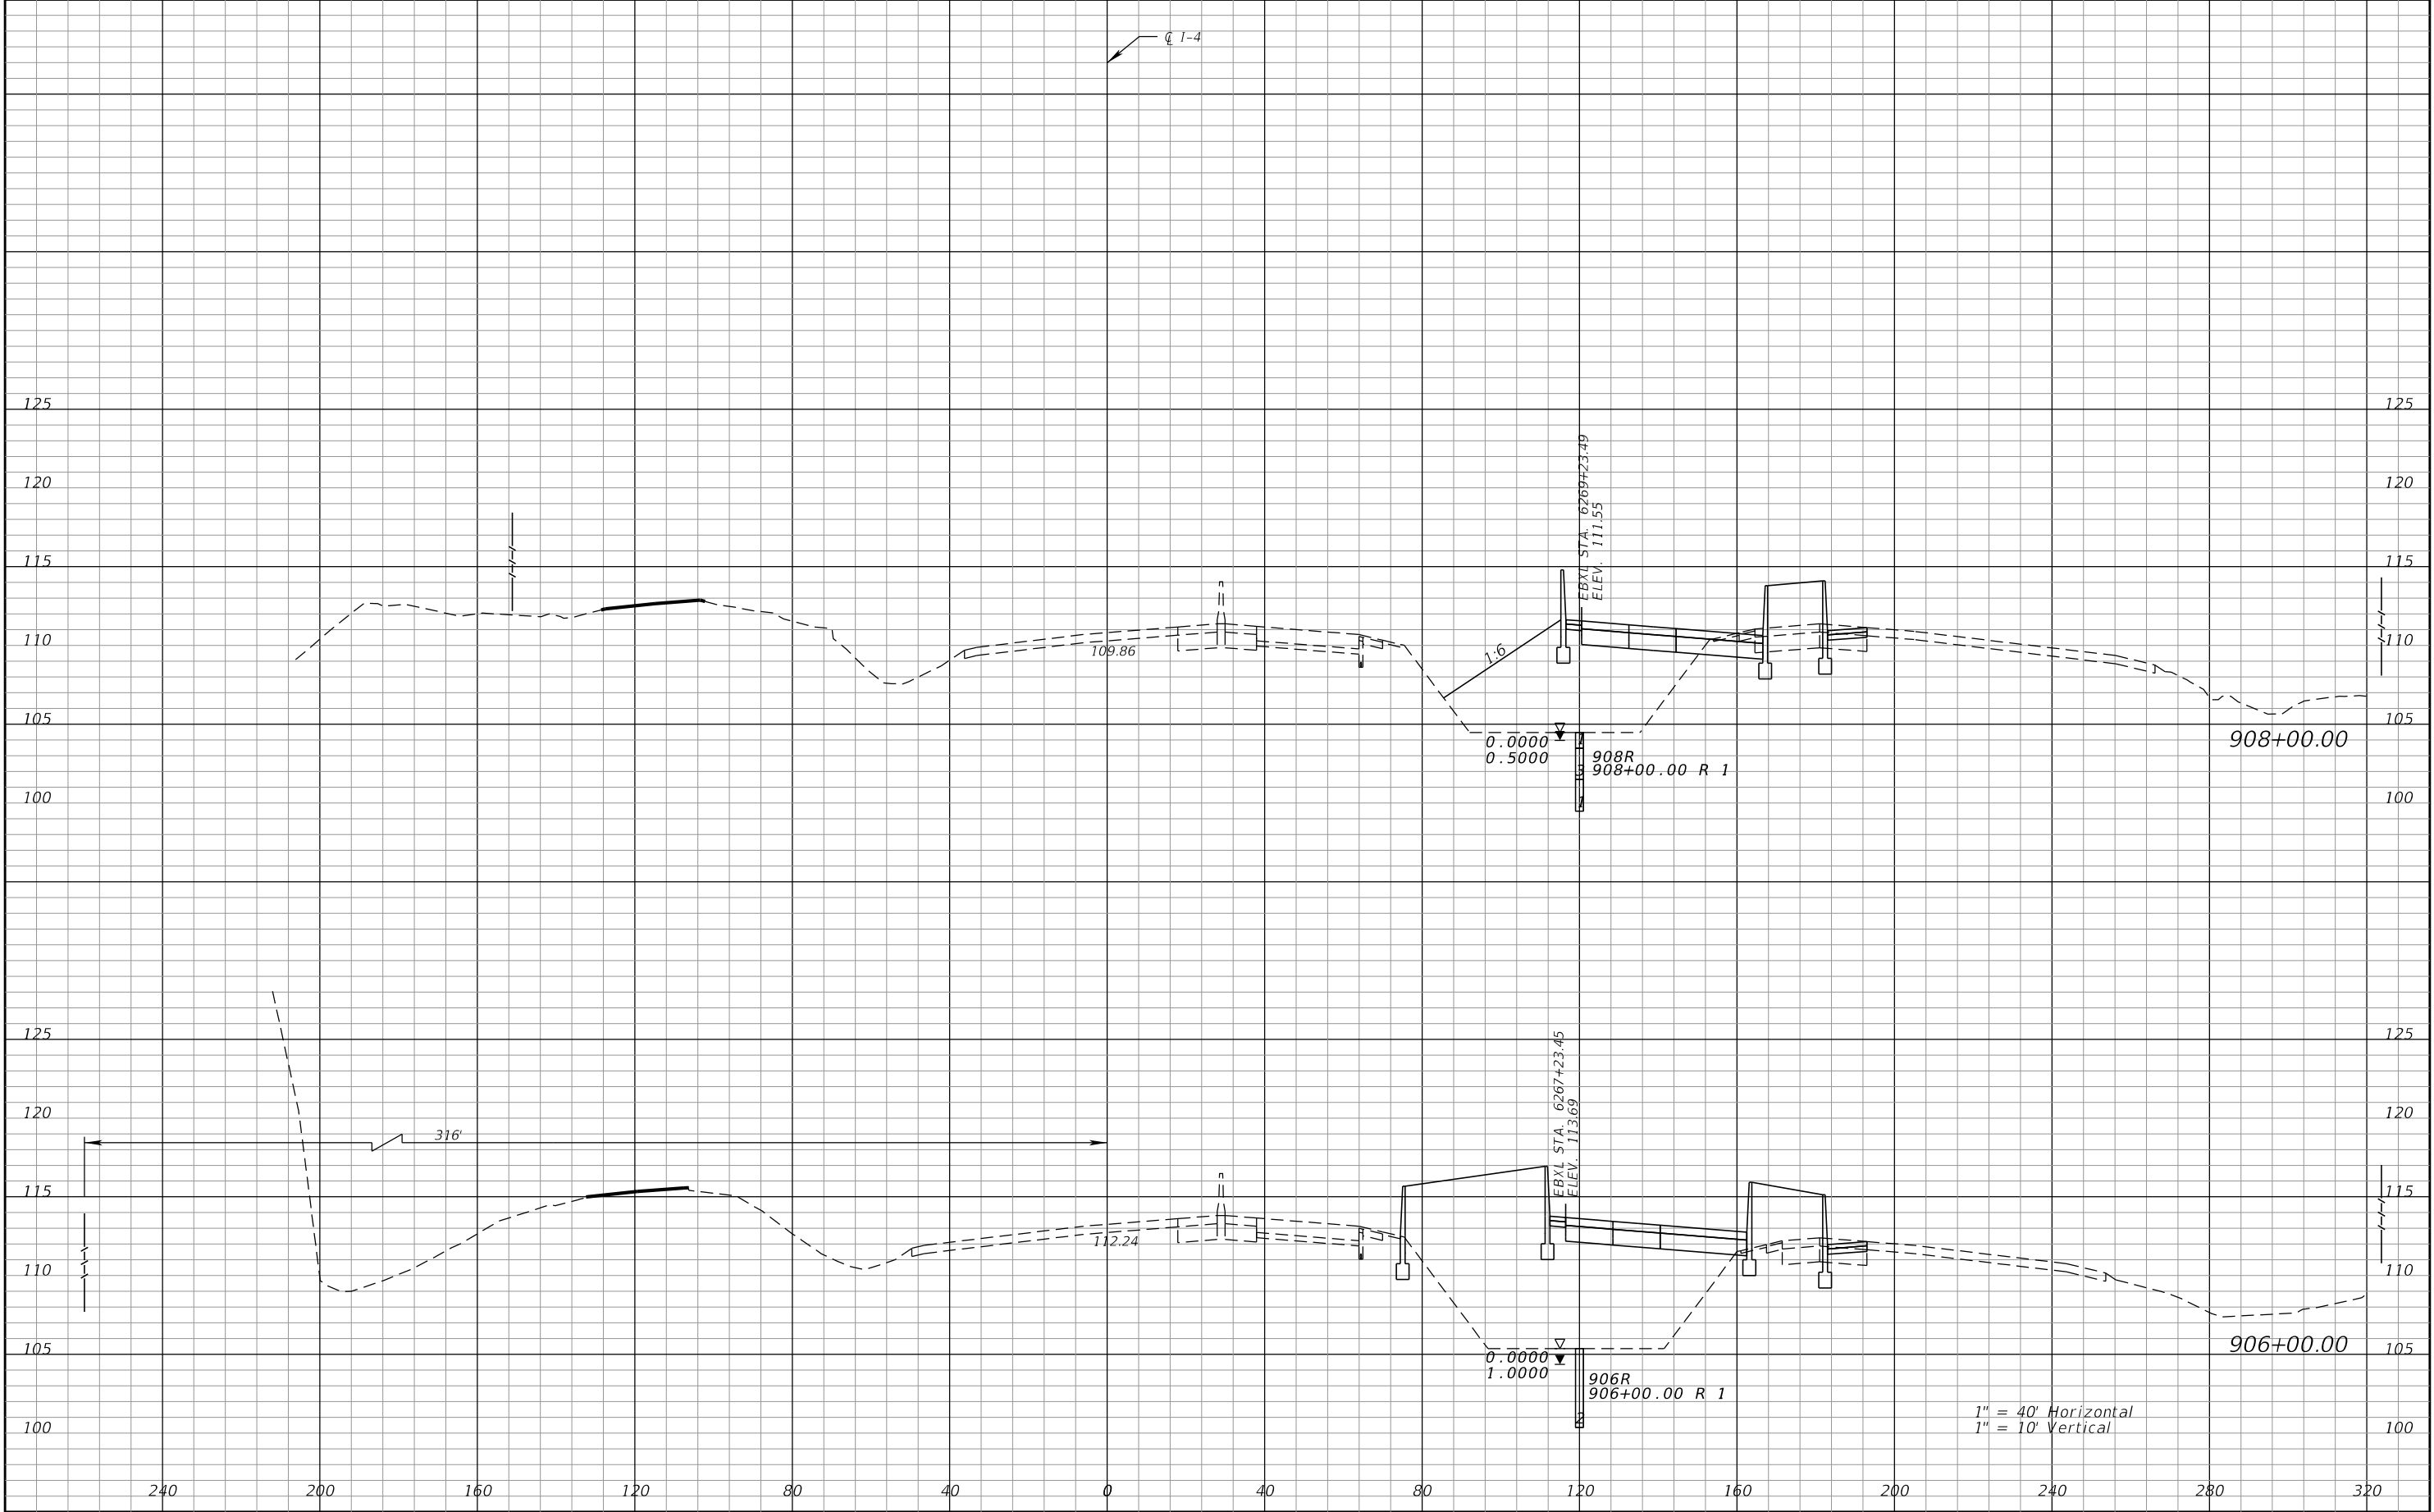


REVISIONS				Engineer of Record: Pierre Navaille P.E. License No. 46076 CH2M HILL 255 E. Robinson Street, Suite 505 Orlando, FL 32801 PH (407) 423-0030 Certificate of Authorization No. 000072	STATE OF FLORIDA DEPARTMENT OF TRANSPORTATION			CROSS SECTIONS SR 400 (I-4)	SHEET NO.
DATE	DESCRIPTION	DATE	DESCRIPTION		ROAD NO.	COUNTY	FINANCIAL PROJECT ID		391
					SR 400	ORANGE	242484-7-32-01		

THE OFFICIAL RECORD OF THIS SHEET IS THE ELECTRONIC FILE DIGITALLY SIGNED AND SEALED UNDER RULE 61G15-23.004, F.A.C.

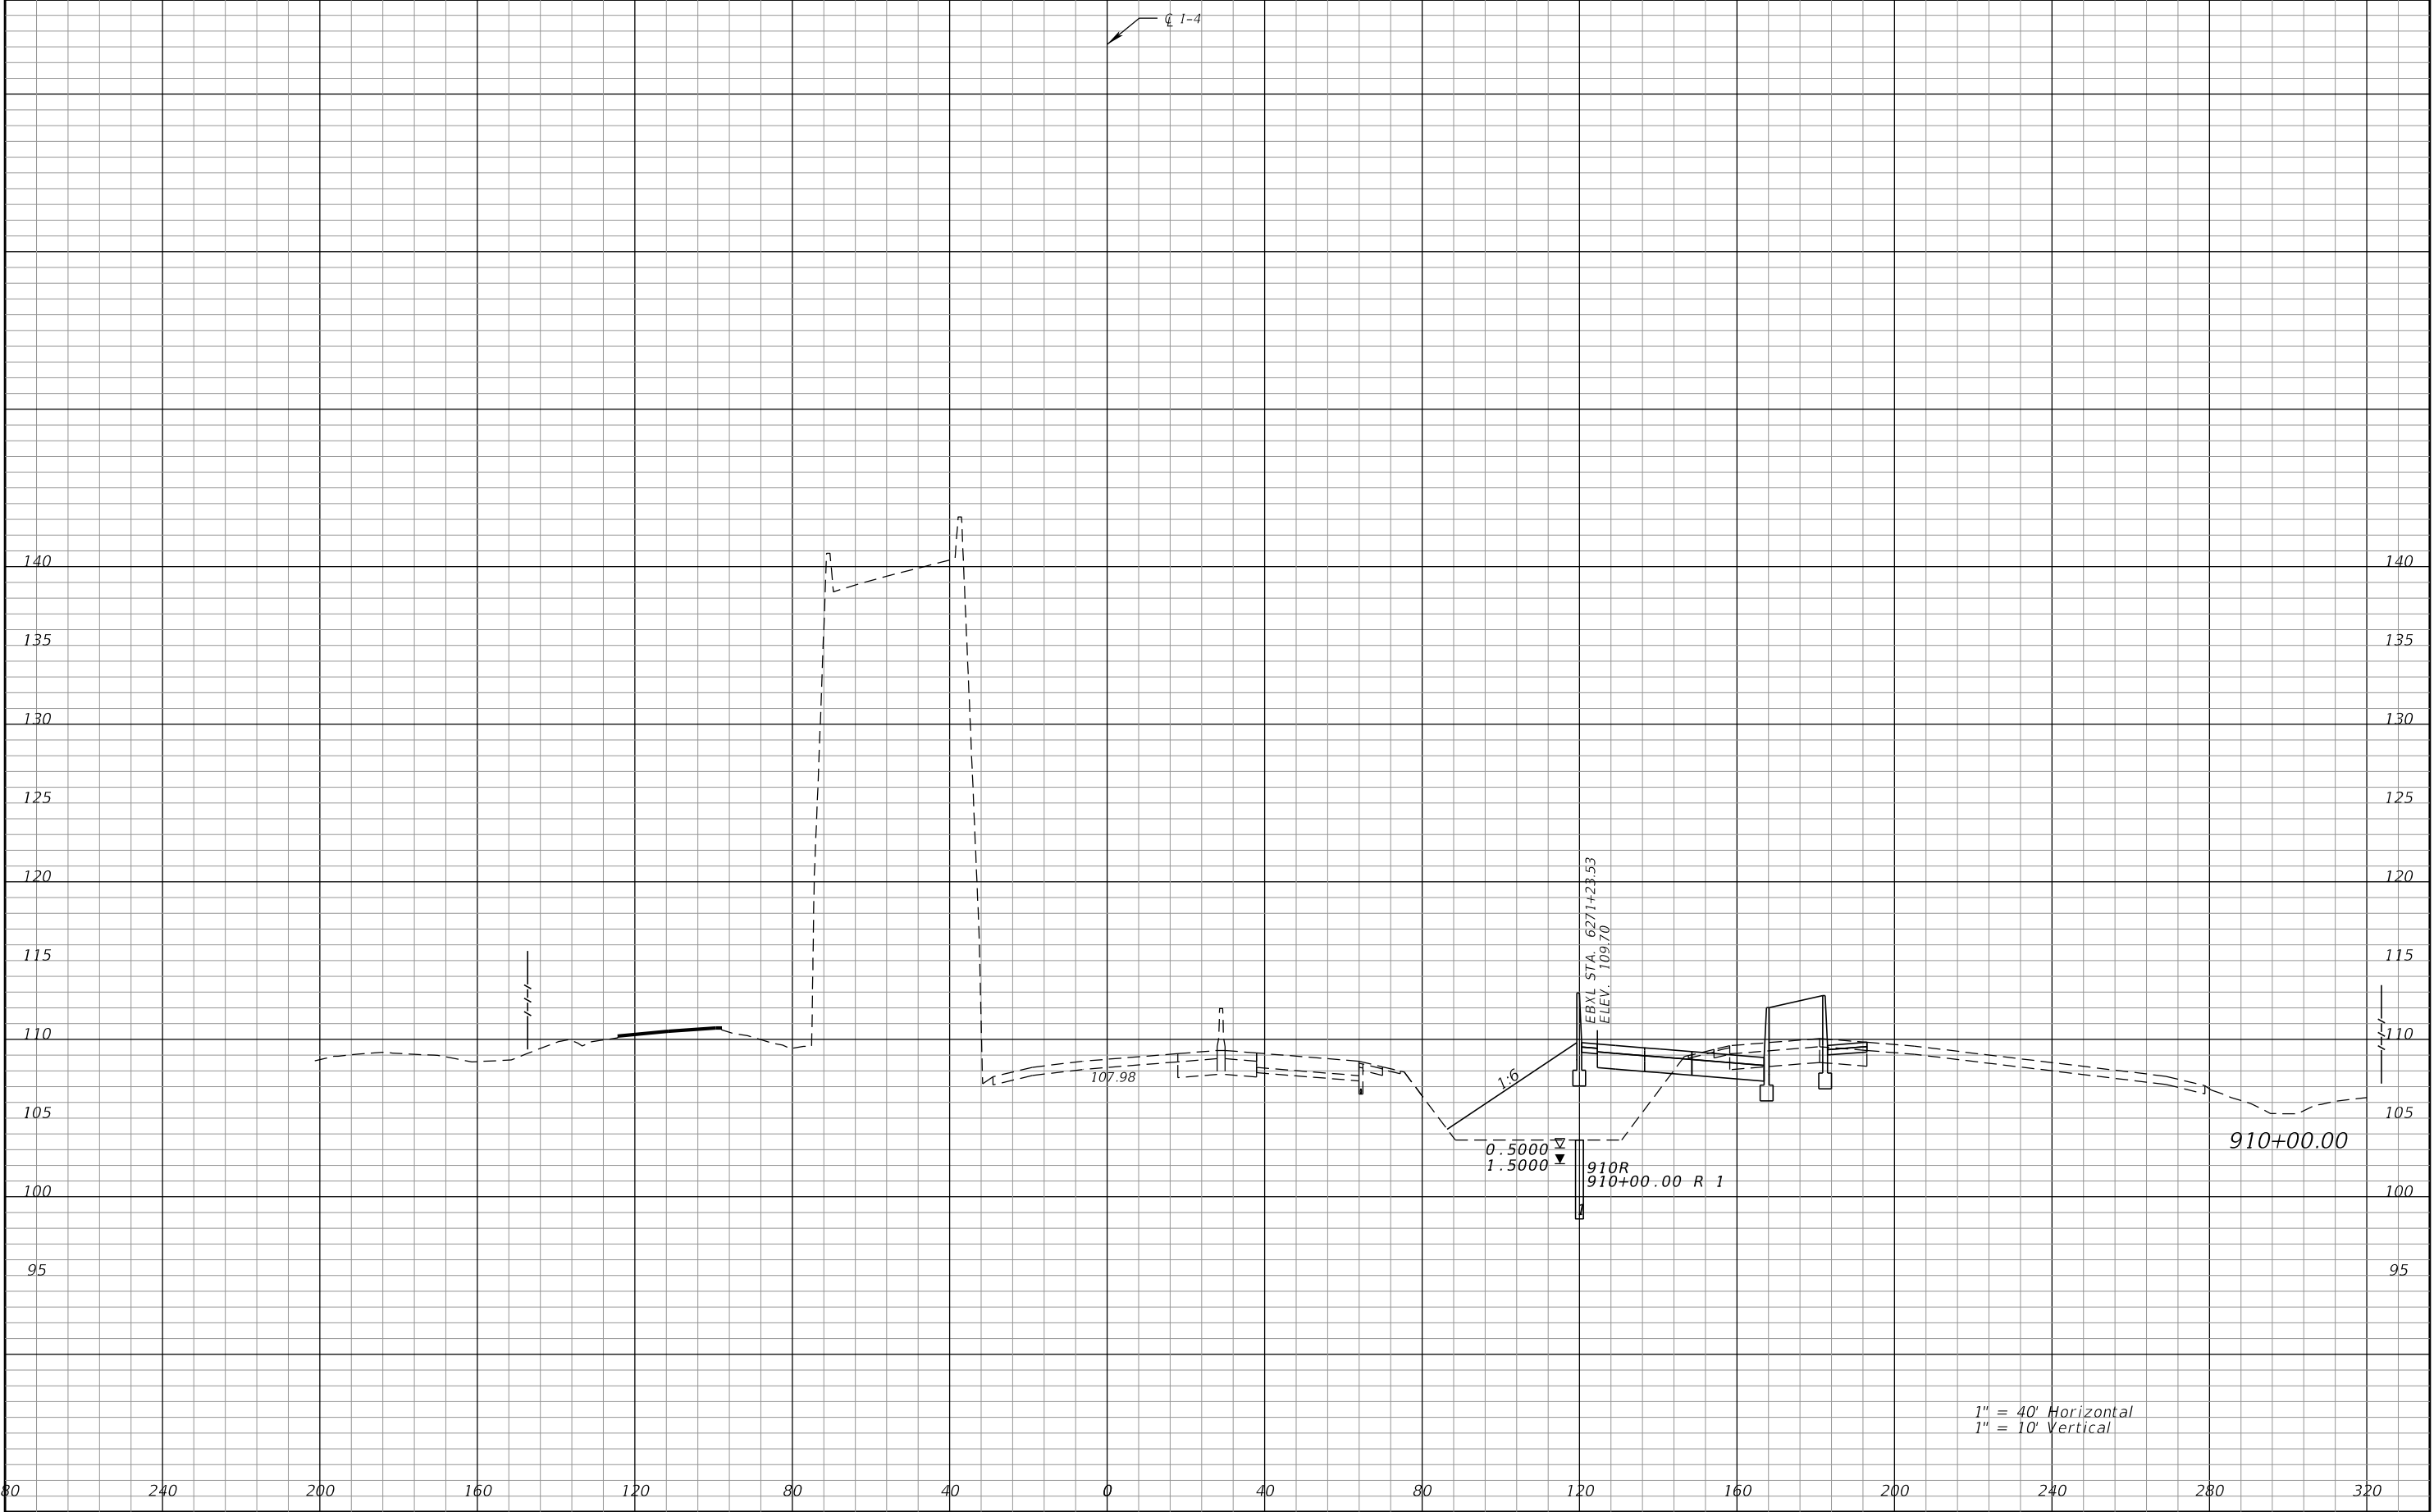


1" = 40' Horizontal
1" = 10' Vertical

REVISIONS				Engineer of Record: Pierre Navaille P.E. License No. 46076 CH2M HILL 255 E. Robinson Street, Suite 505 Orlando, FL 32801 PH (407) 423-0030 Certificate of Authorization No. 000072	STATE OF FLORIDA DEPARTMENT OF TRANSPORTATION			CROSS SECTIONS SR 400 (I-4)		SHEET NO. 392
DATE	DESCRIPTION	DATE	DESCRIPTION		ROAD NO.	COUNTY	FINANCIAL PROJECT ID			
					SR 400	ORANGE	242484-7-32-01			

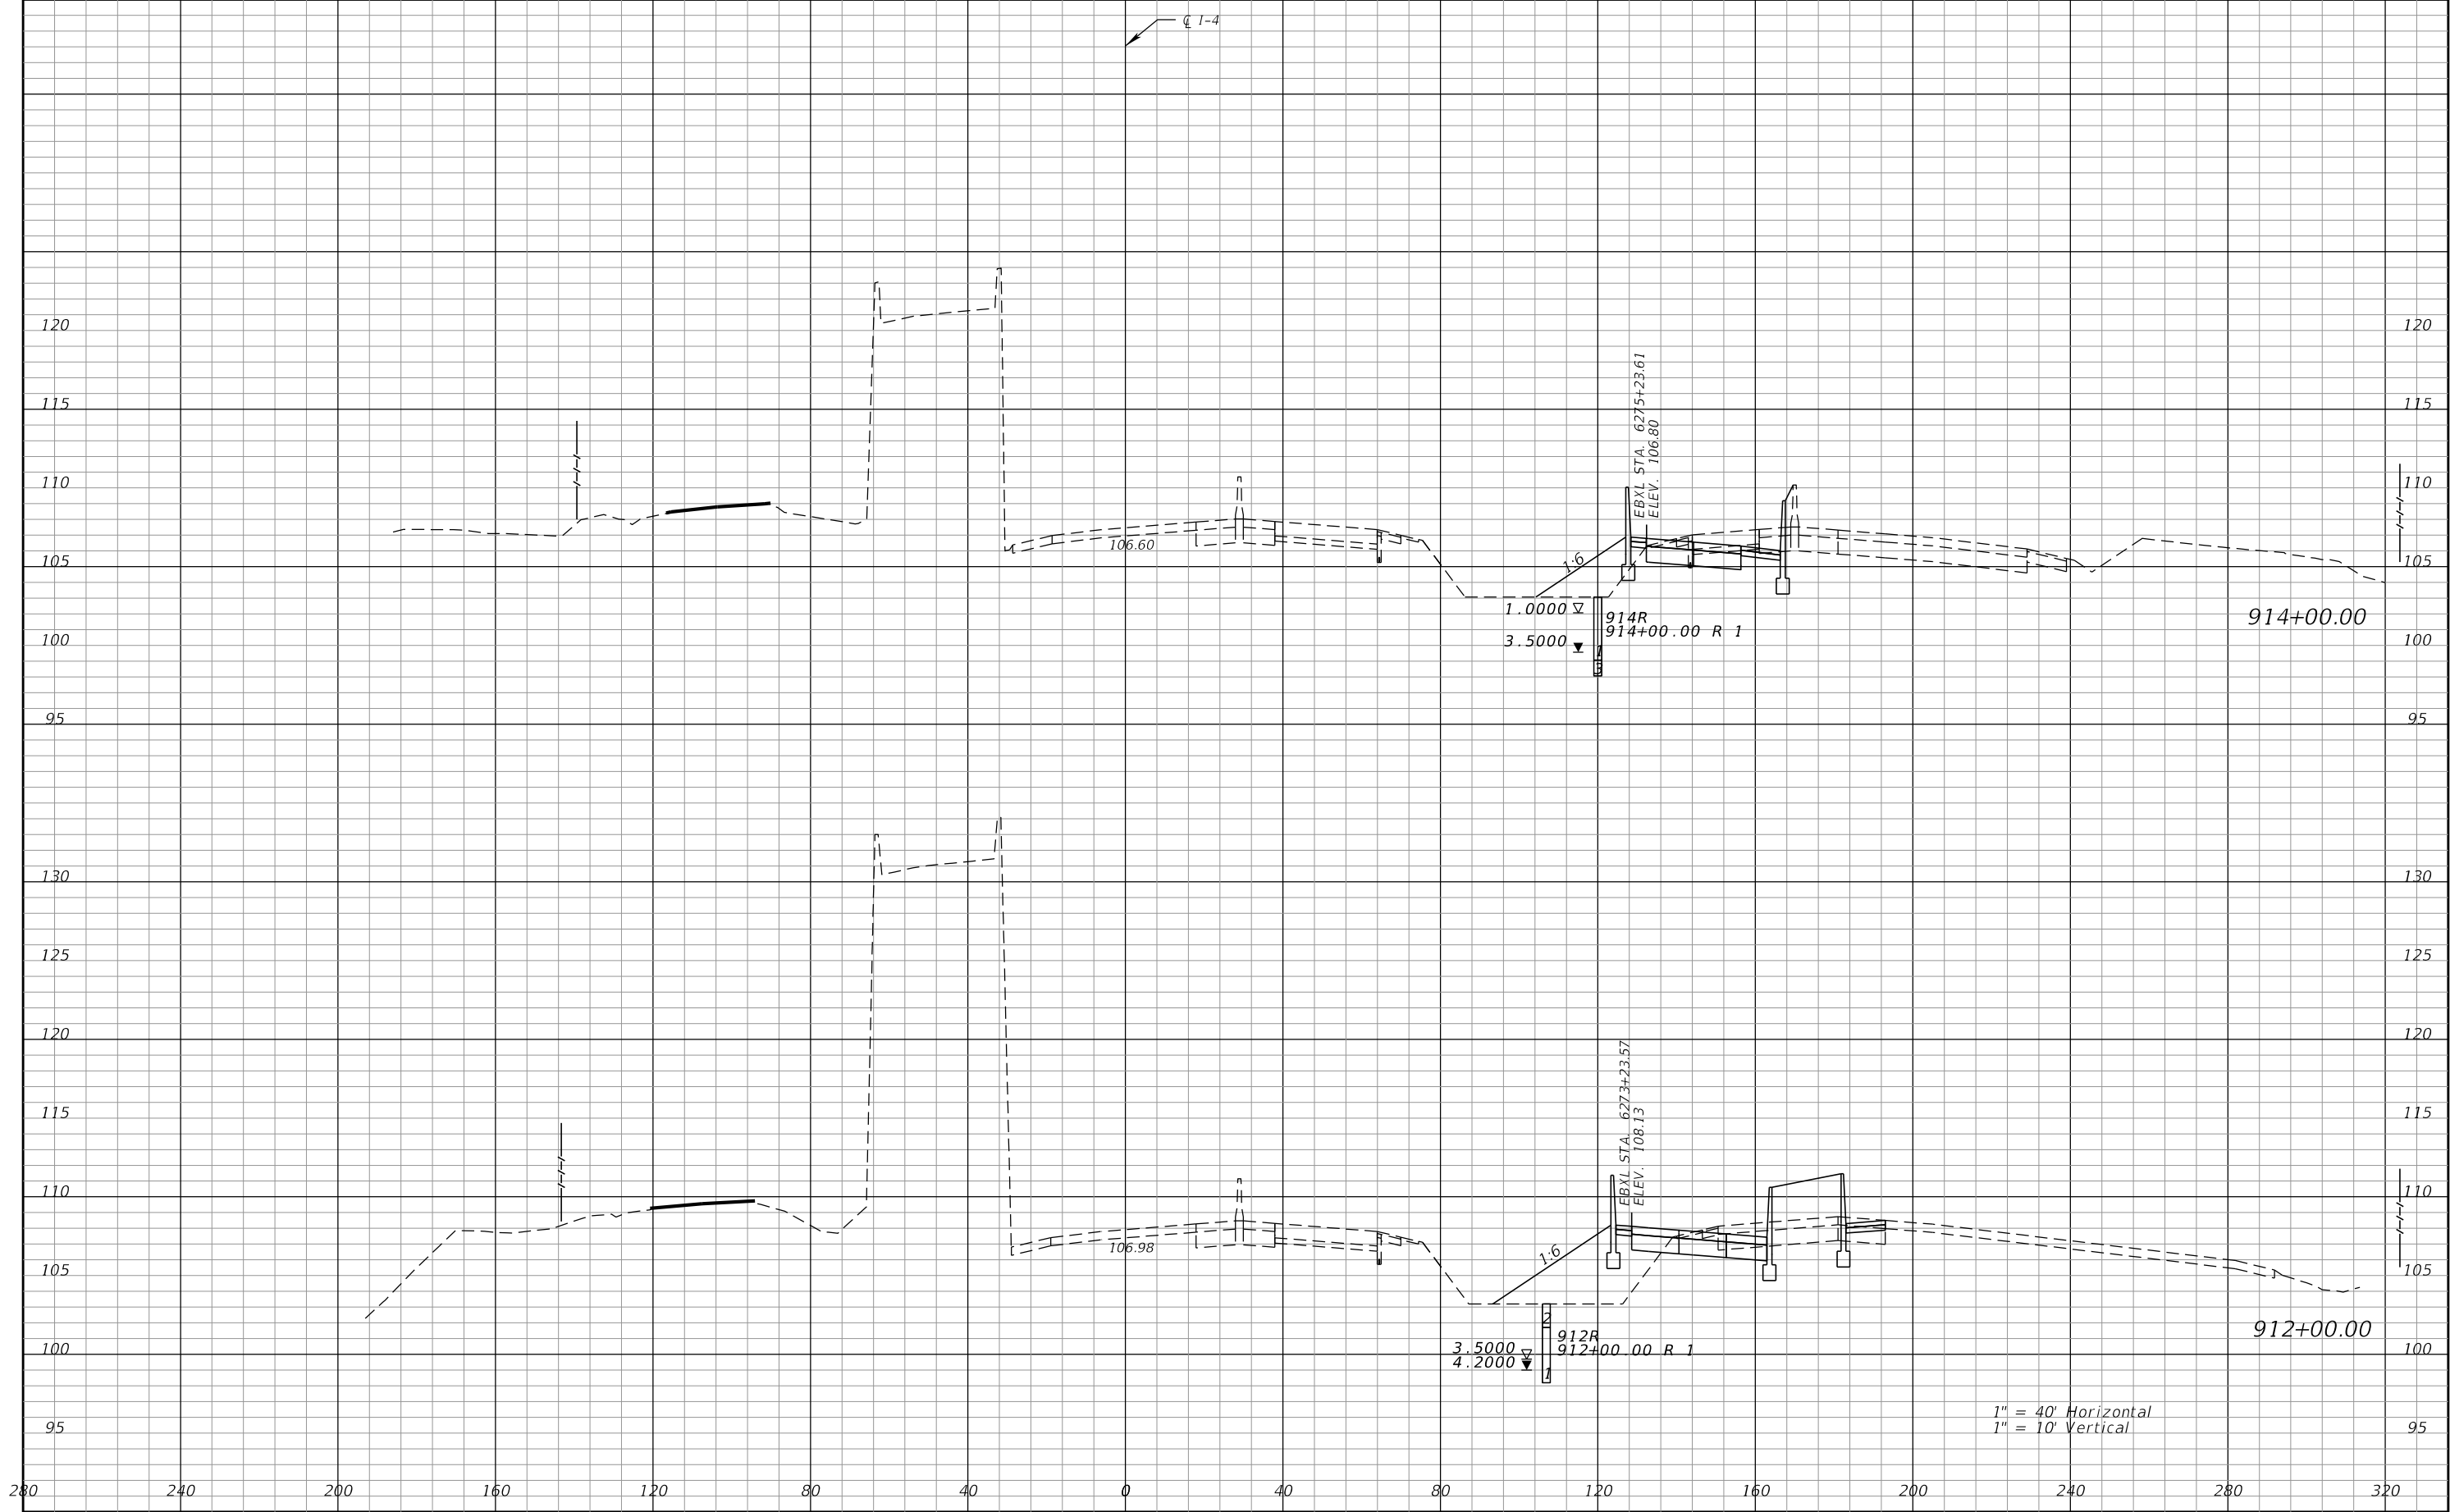


REVISIONS				Engineer of Record: Pierre Navaille P.E. License No. 46076 CH2M HILL 255 E. Robinson Street, Suite 505 Orlando, FL 32801 PH (407) 423-0030 Certificate of Authorization No. 000072	STATE OF FLORIDA DEPARTMENT OF TRANSPORTATION			CROSS SECTIONS SR 400 (I-4)	SHEET NO. 393
DATE	DESCRIPTION	DATE	DESCRIPTION		ROAD NO.	COUNTY	FINANCIAL PROJECT ID		
					SR 400	ORANGE	242484-7-32-01		

THE OFFICIAL RECORD OF THIS SHEET IS THE ELECTRONIC FILE DIGITALLY SIGNED AND SEALED UNDER RULE 61G15-23.004, F.A.C.

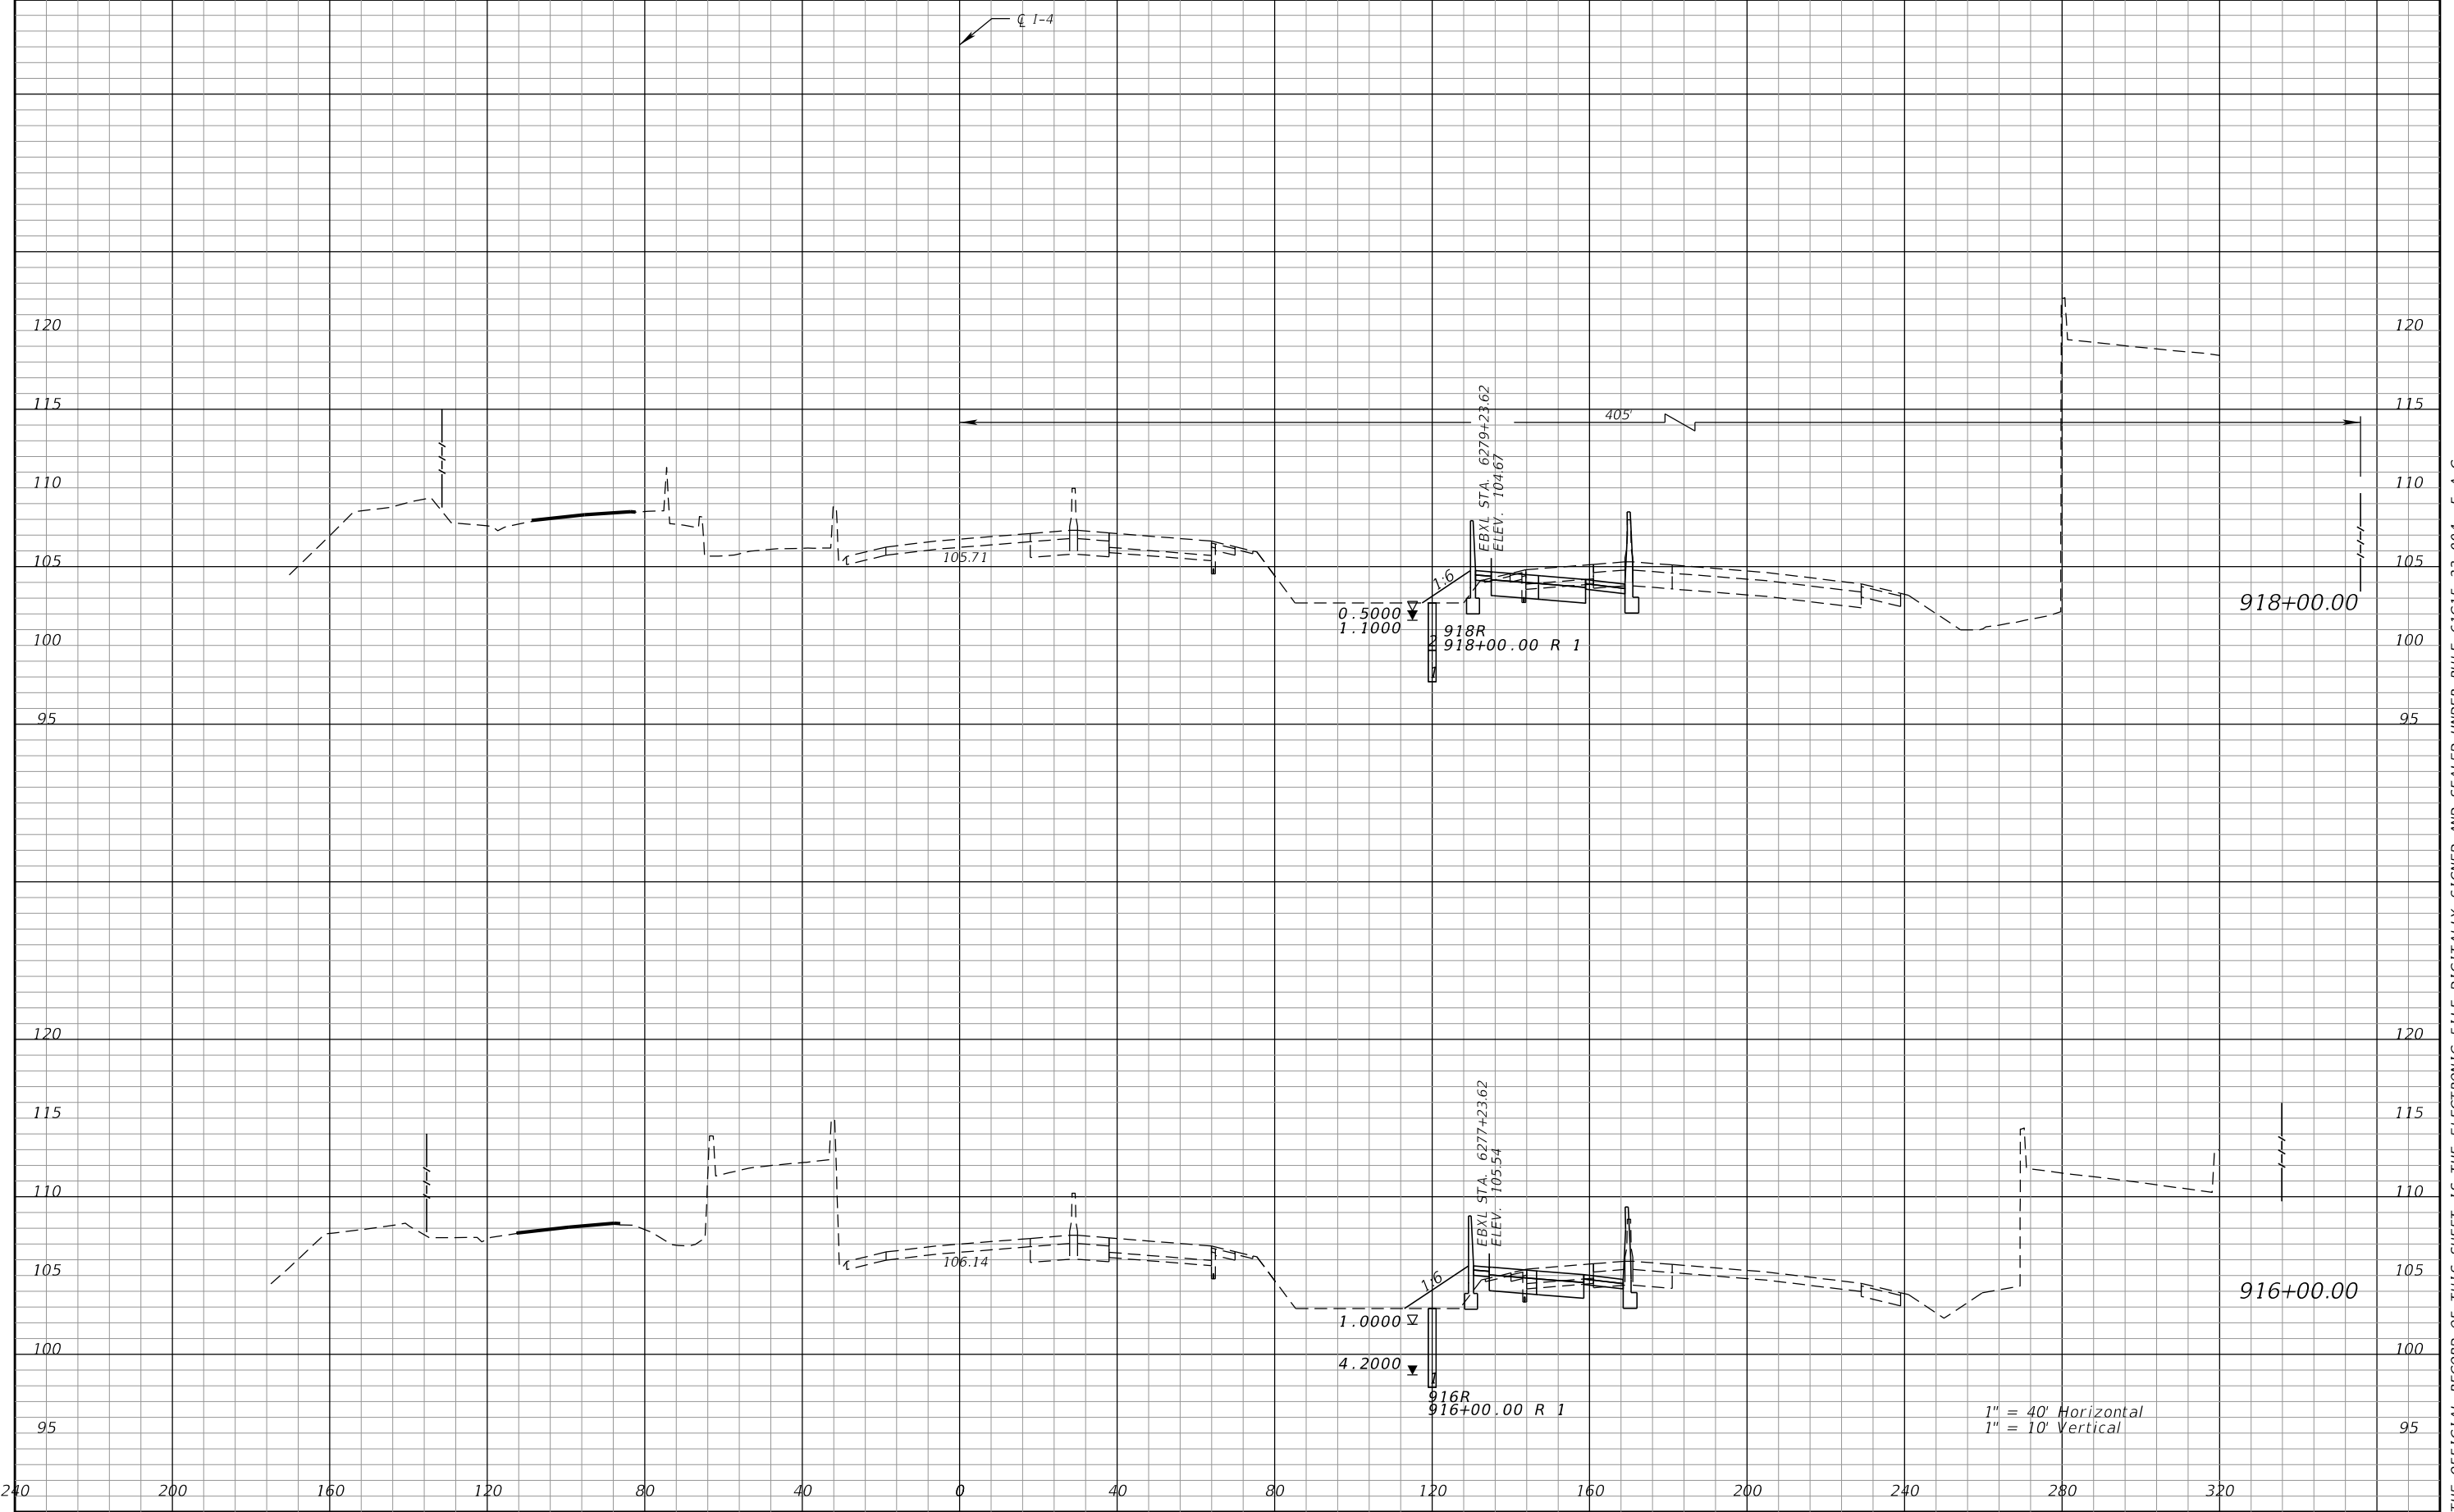


REVISIONS				Engineer of Record: Pierre Navaille P.E. License No. 46076 CH2M HILL 255 E. Robinson Street, Suite 505 Orlando, FL 32801 PH (407) 423-0030 Certificate of Authorization No. 000072	STATE OF FLORIDA DEPARTMENT OF TRANSPORTATION			CROSS SECTIONS SR 400 (I-4)	SHEET NO.
DATE	DESCRIPTION	DATE	DESCRIPTION		ROAD NO.	COUNTY	FINANCIAL PROJECT ID		394
					SR 400	ORANGE	242484-7-32-01		

THE OFFICIAL RECORD OF THIS SHEET IS THE ELECTRONIC FILE DIGITALLY SIGNED AND SEALED UNDER RULE 61G15-23.004, F.A.C.

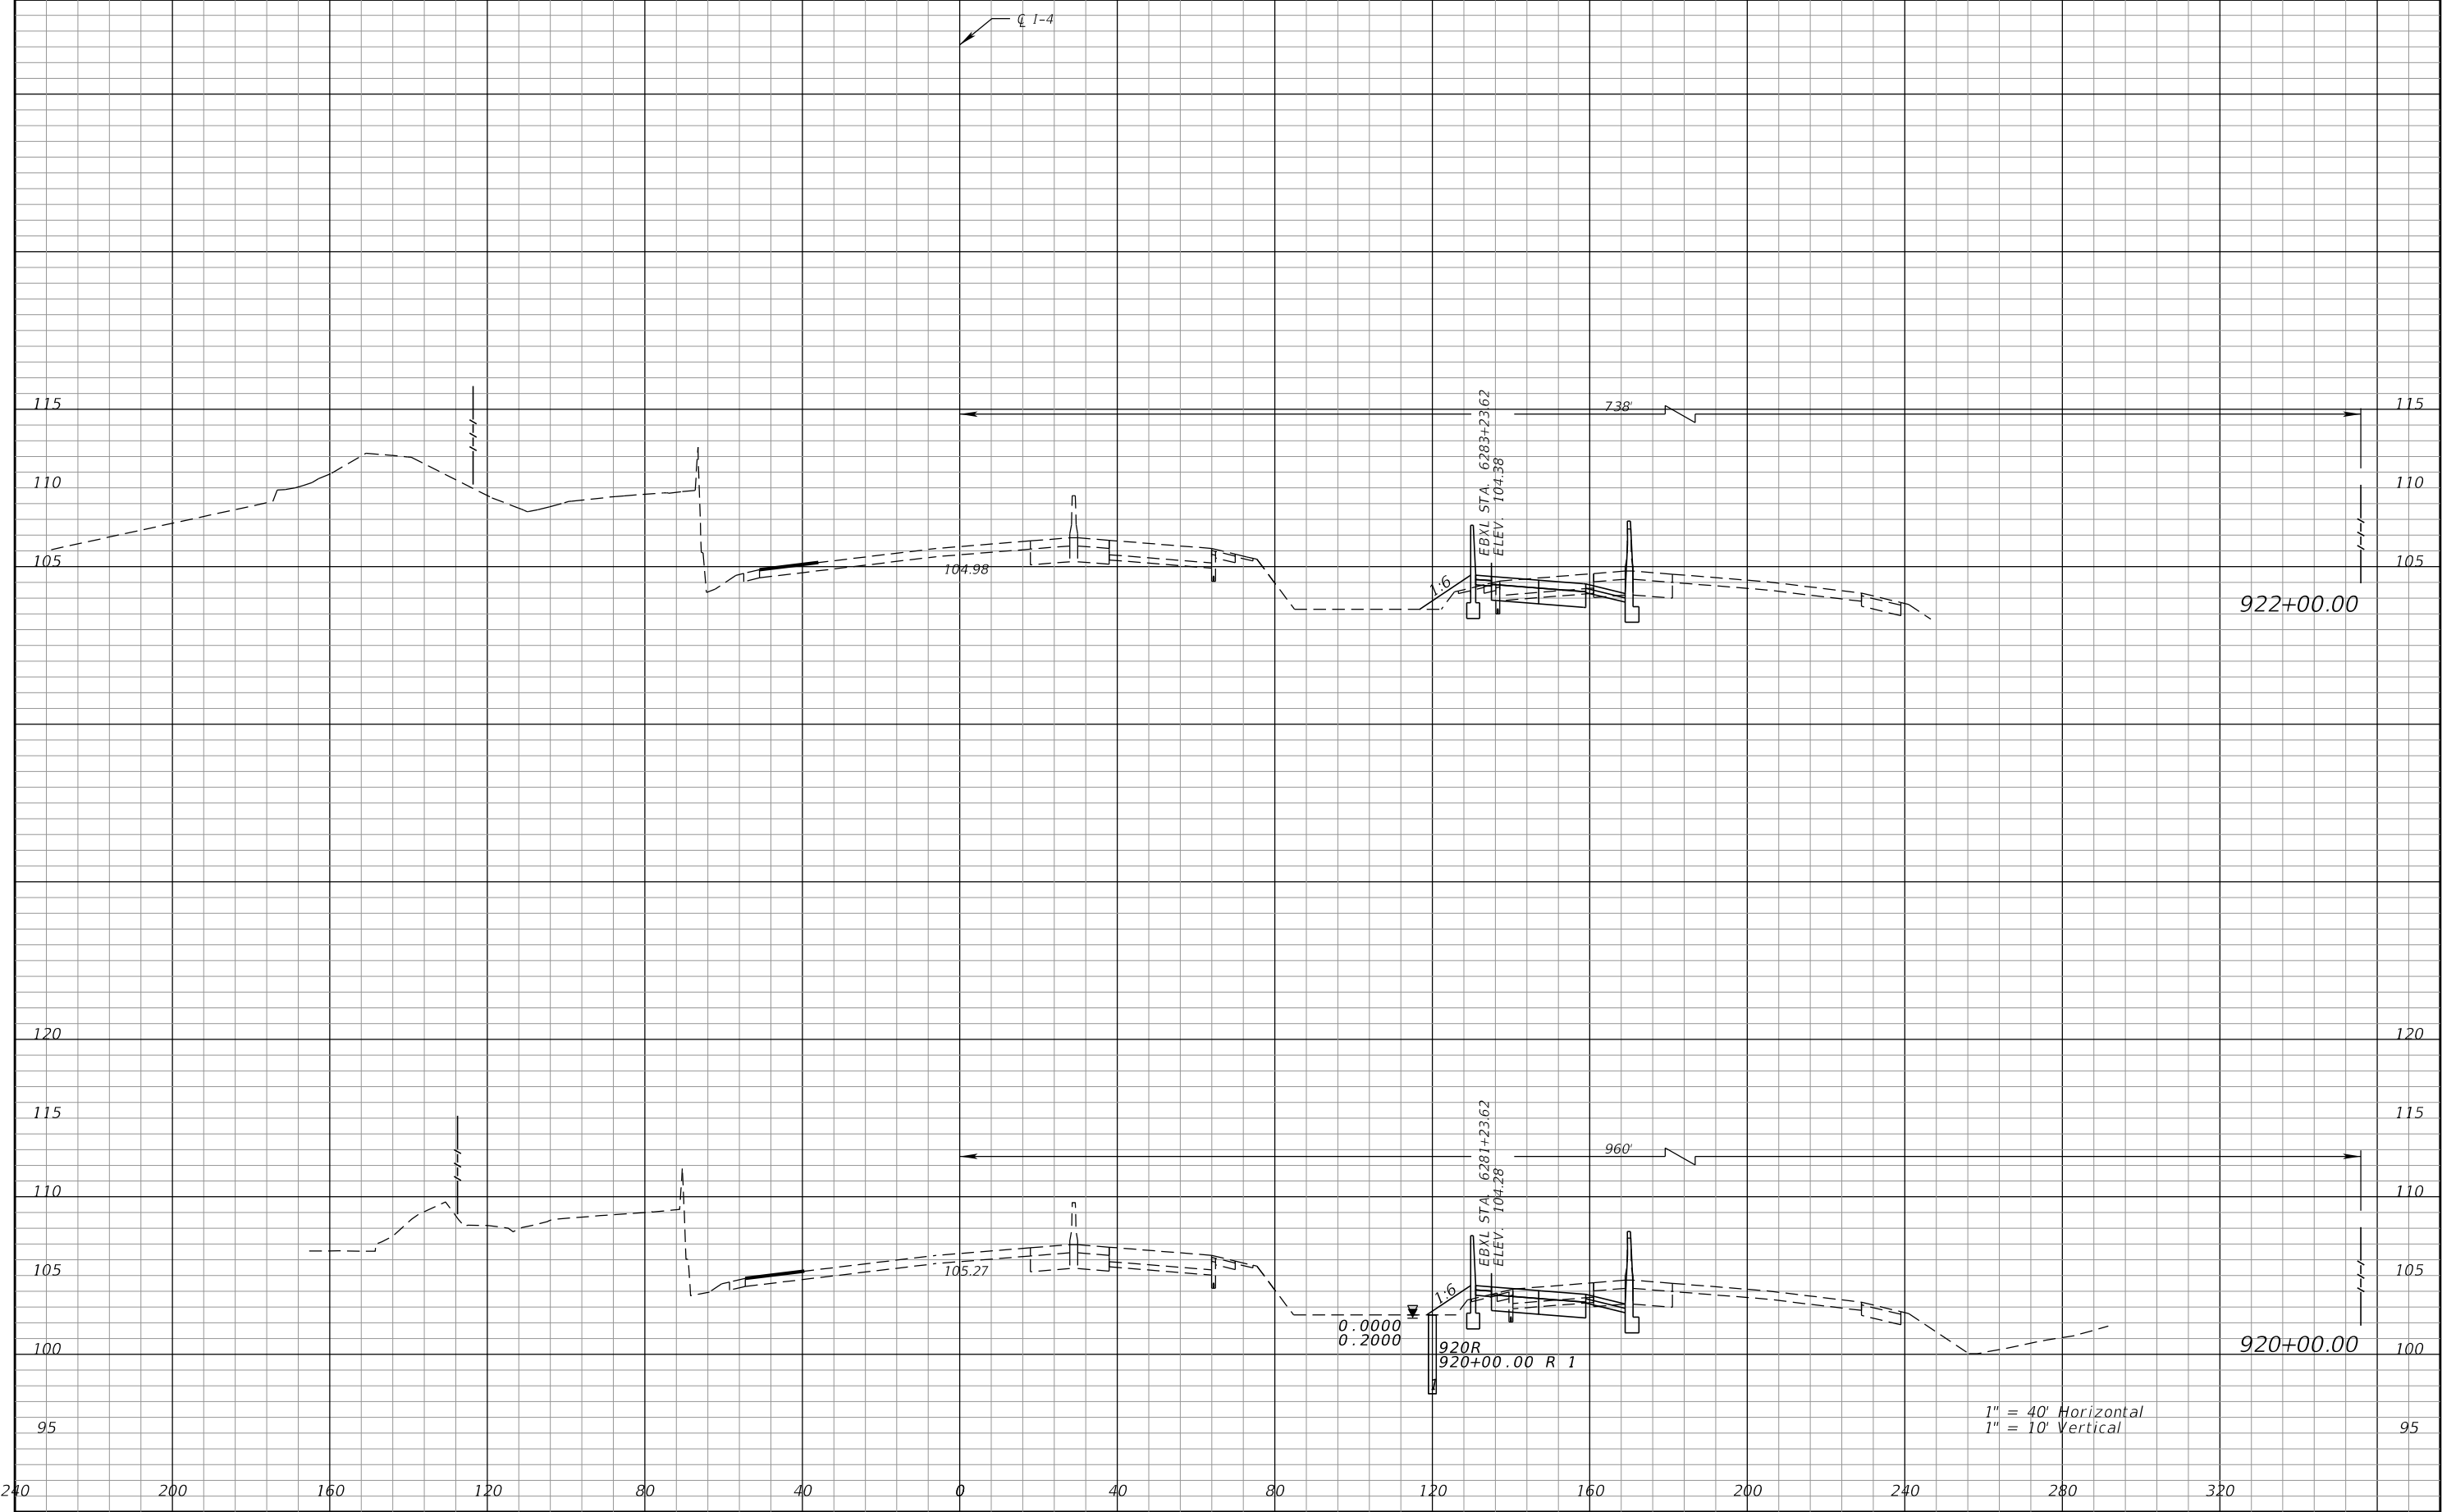


REVISIONS				Engineer of Record: Pierre Navaille P.E. License No. 46076 CH2M HILL 255 E. Robinson Street, Suite 505 Orlando, FL 32801 PH (407) 423-0030 Certificate of Authorization No. 000072	STATE OF FLORIDA DEPARTMENT OF TRANSPORTATION			CROSS SECTIONS SR 400 (I-4)		SHEET NO. 395
DATE	DESCRIPTION	DATE	DESCRIPTION		ROAD NO.	COUNTY	FINANCIAL PROJECT ID			
					SR 400	ORANGE	242484-7-32-01			

THE OFFICIAL RECORD OF THIS SHEET IS THE ELECTRONIC FILE DIGITALLY SIGNED AND SEALED UNDER RULE 61G15-23.004, F.A.C.

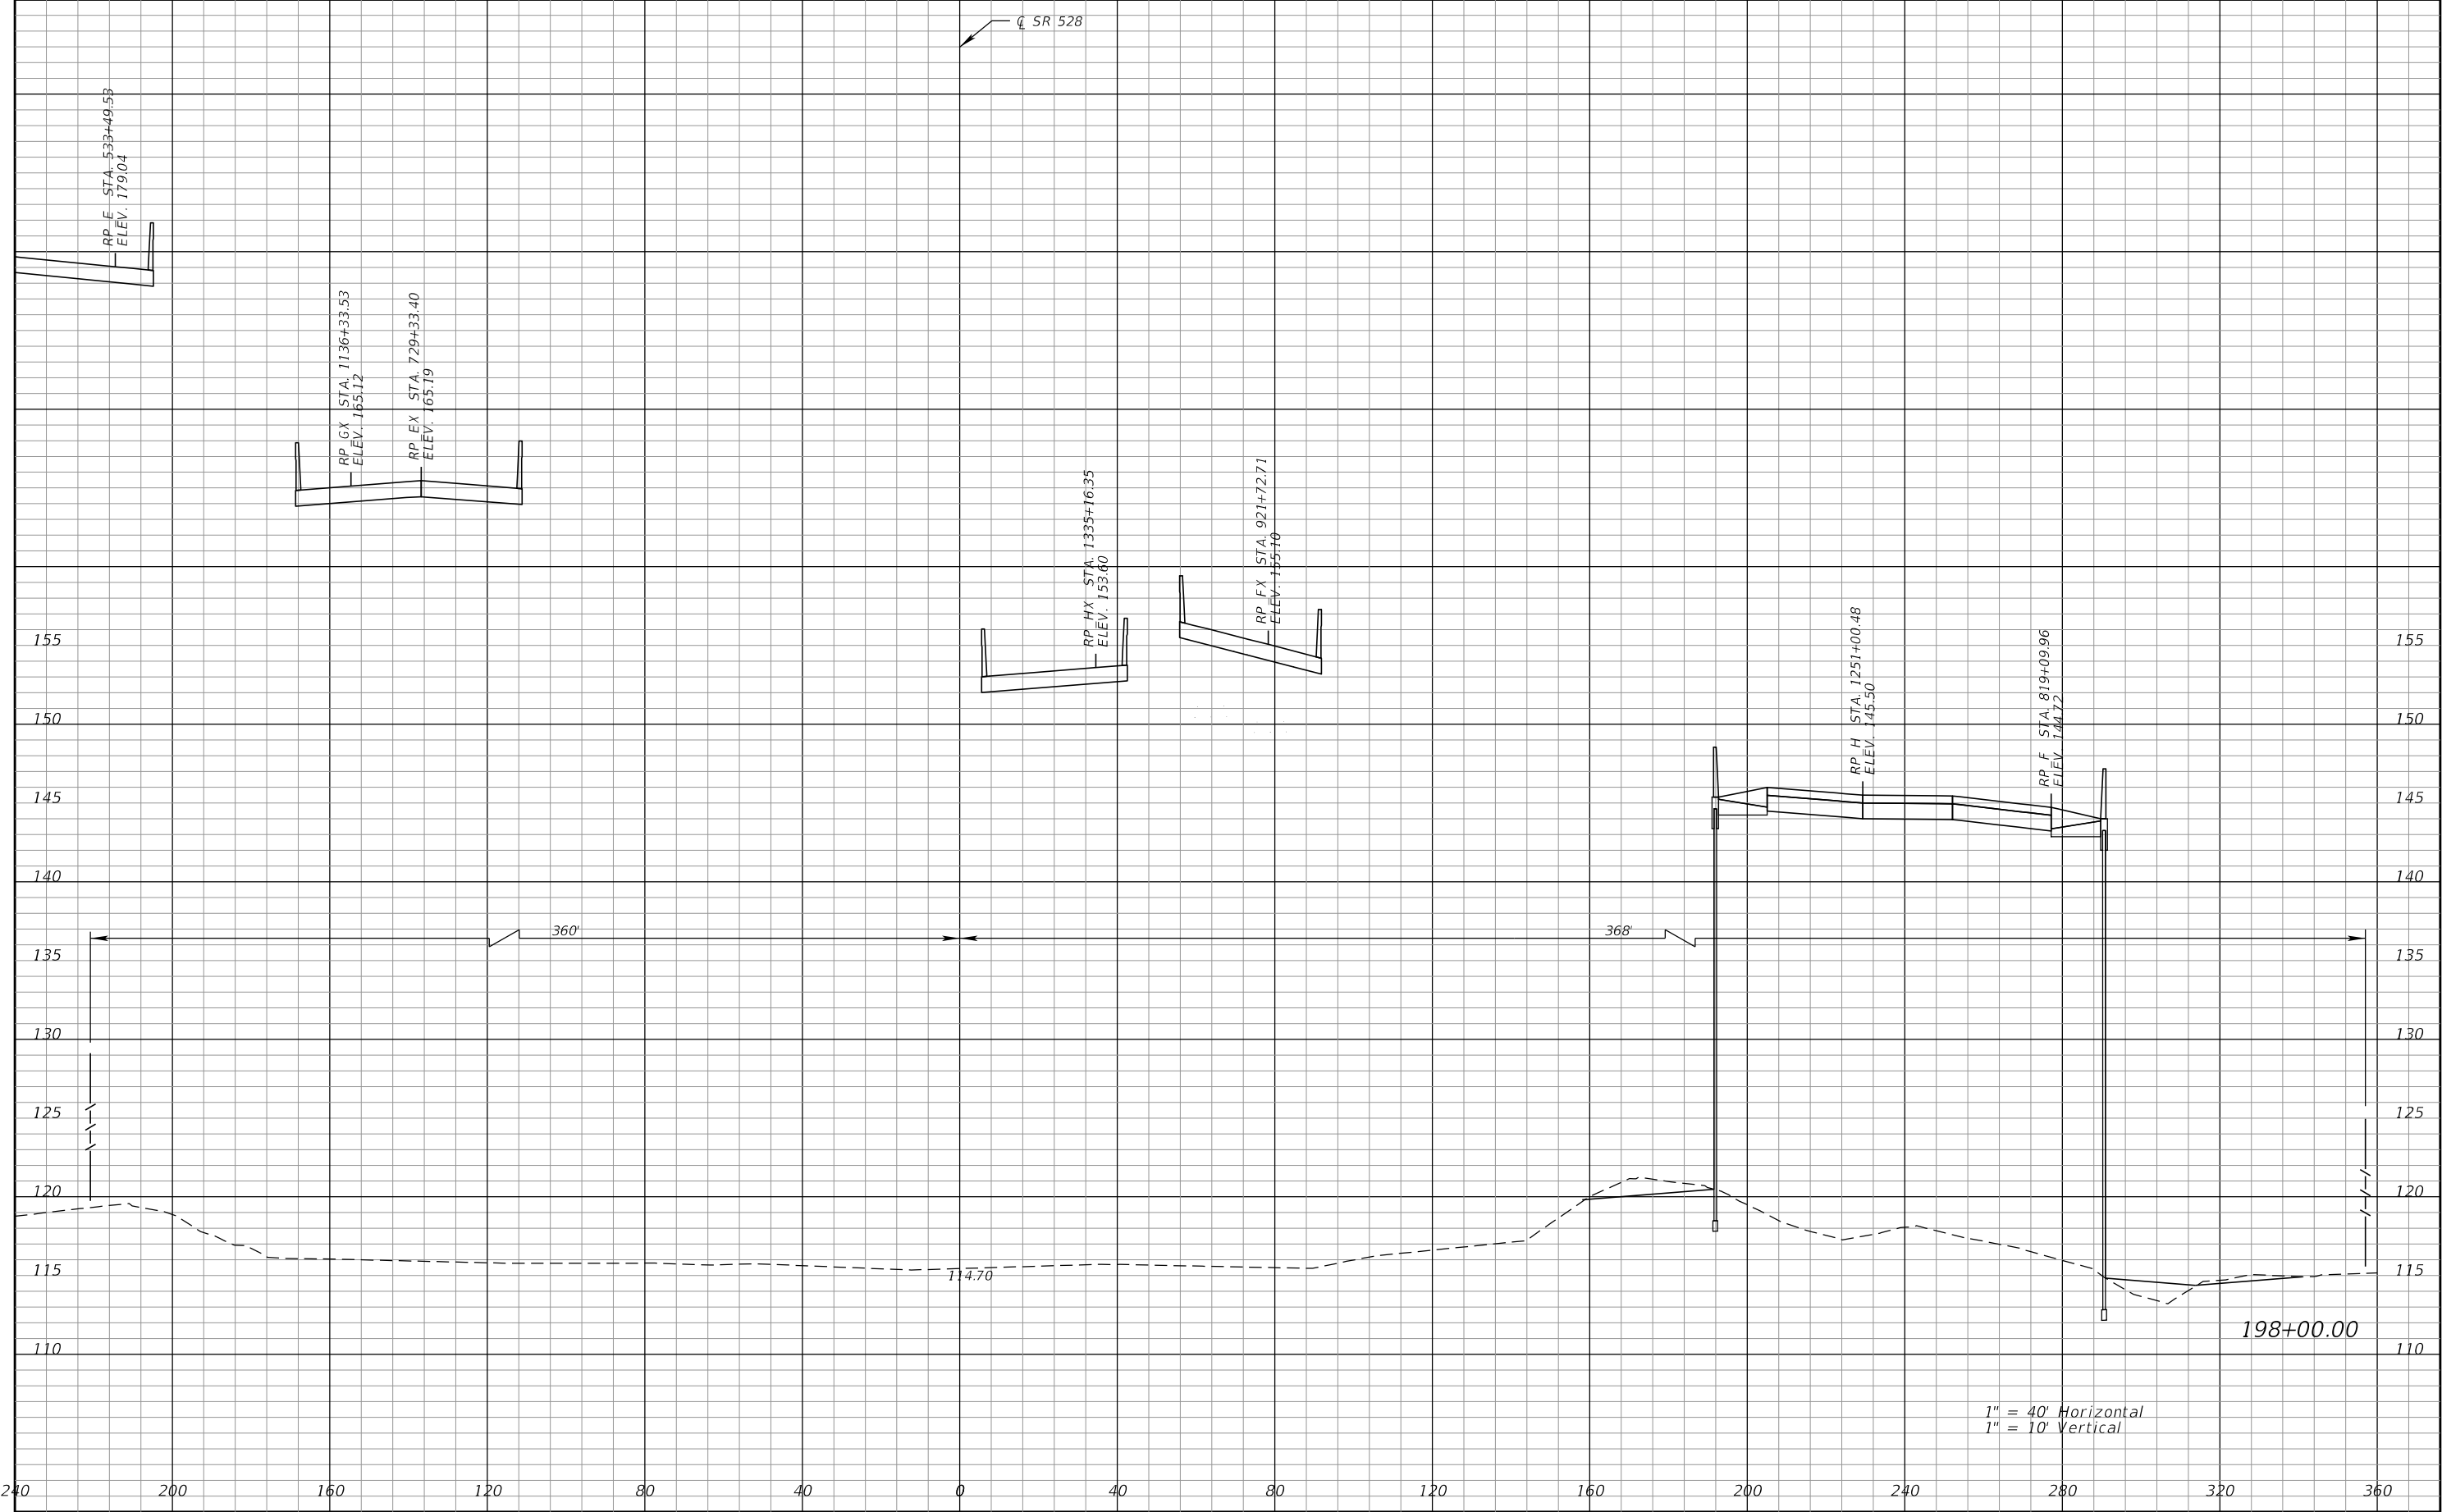


REVISIONS				Engineer of Record: Pierre Navaille P.E. License No. 46076 CH2M HILL 255 E. Robinson Street, Suite 505 Orlando, FL 32801 PH (407) 423-0030 Certificate of Authorization No. 000072	STATE OF FLORIDA DEPARTMENT OF TRANSPORTATION			CROSS SECTIONS SR 528	SHEET NO.
DATE	DESCRIPTION	DATE	DESCRIPTION		ROAD NO.	COUNTY	FINANCIAL PROJECT ID		396
					SR 400	ORANGE	242484-7-32-01		

THE OFFICIAL RECORD OF THIS SHEET IS THE ELECTRONIC FILE DIGITALLY SIGNED AND SEALED UNDER RULE 61G15-23.004, F.A.C.

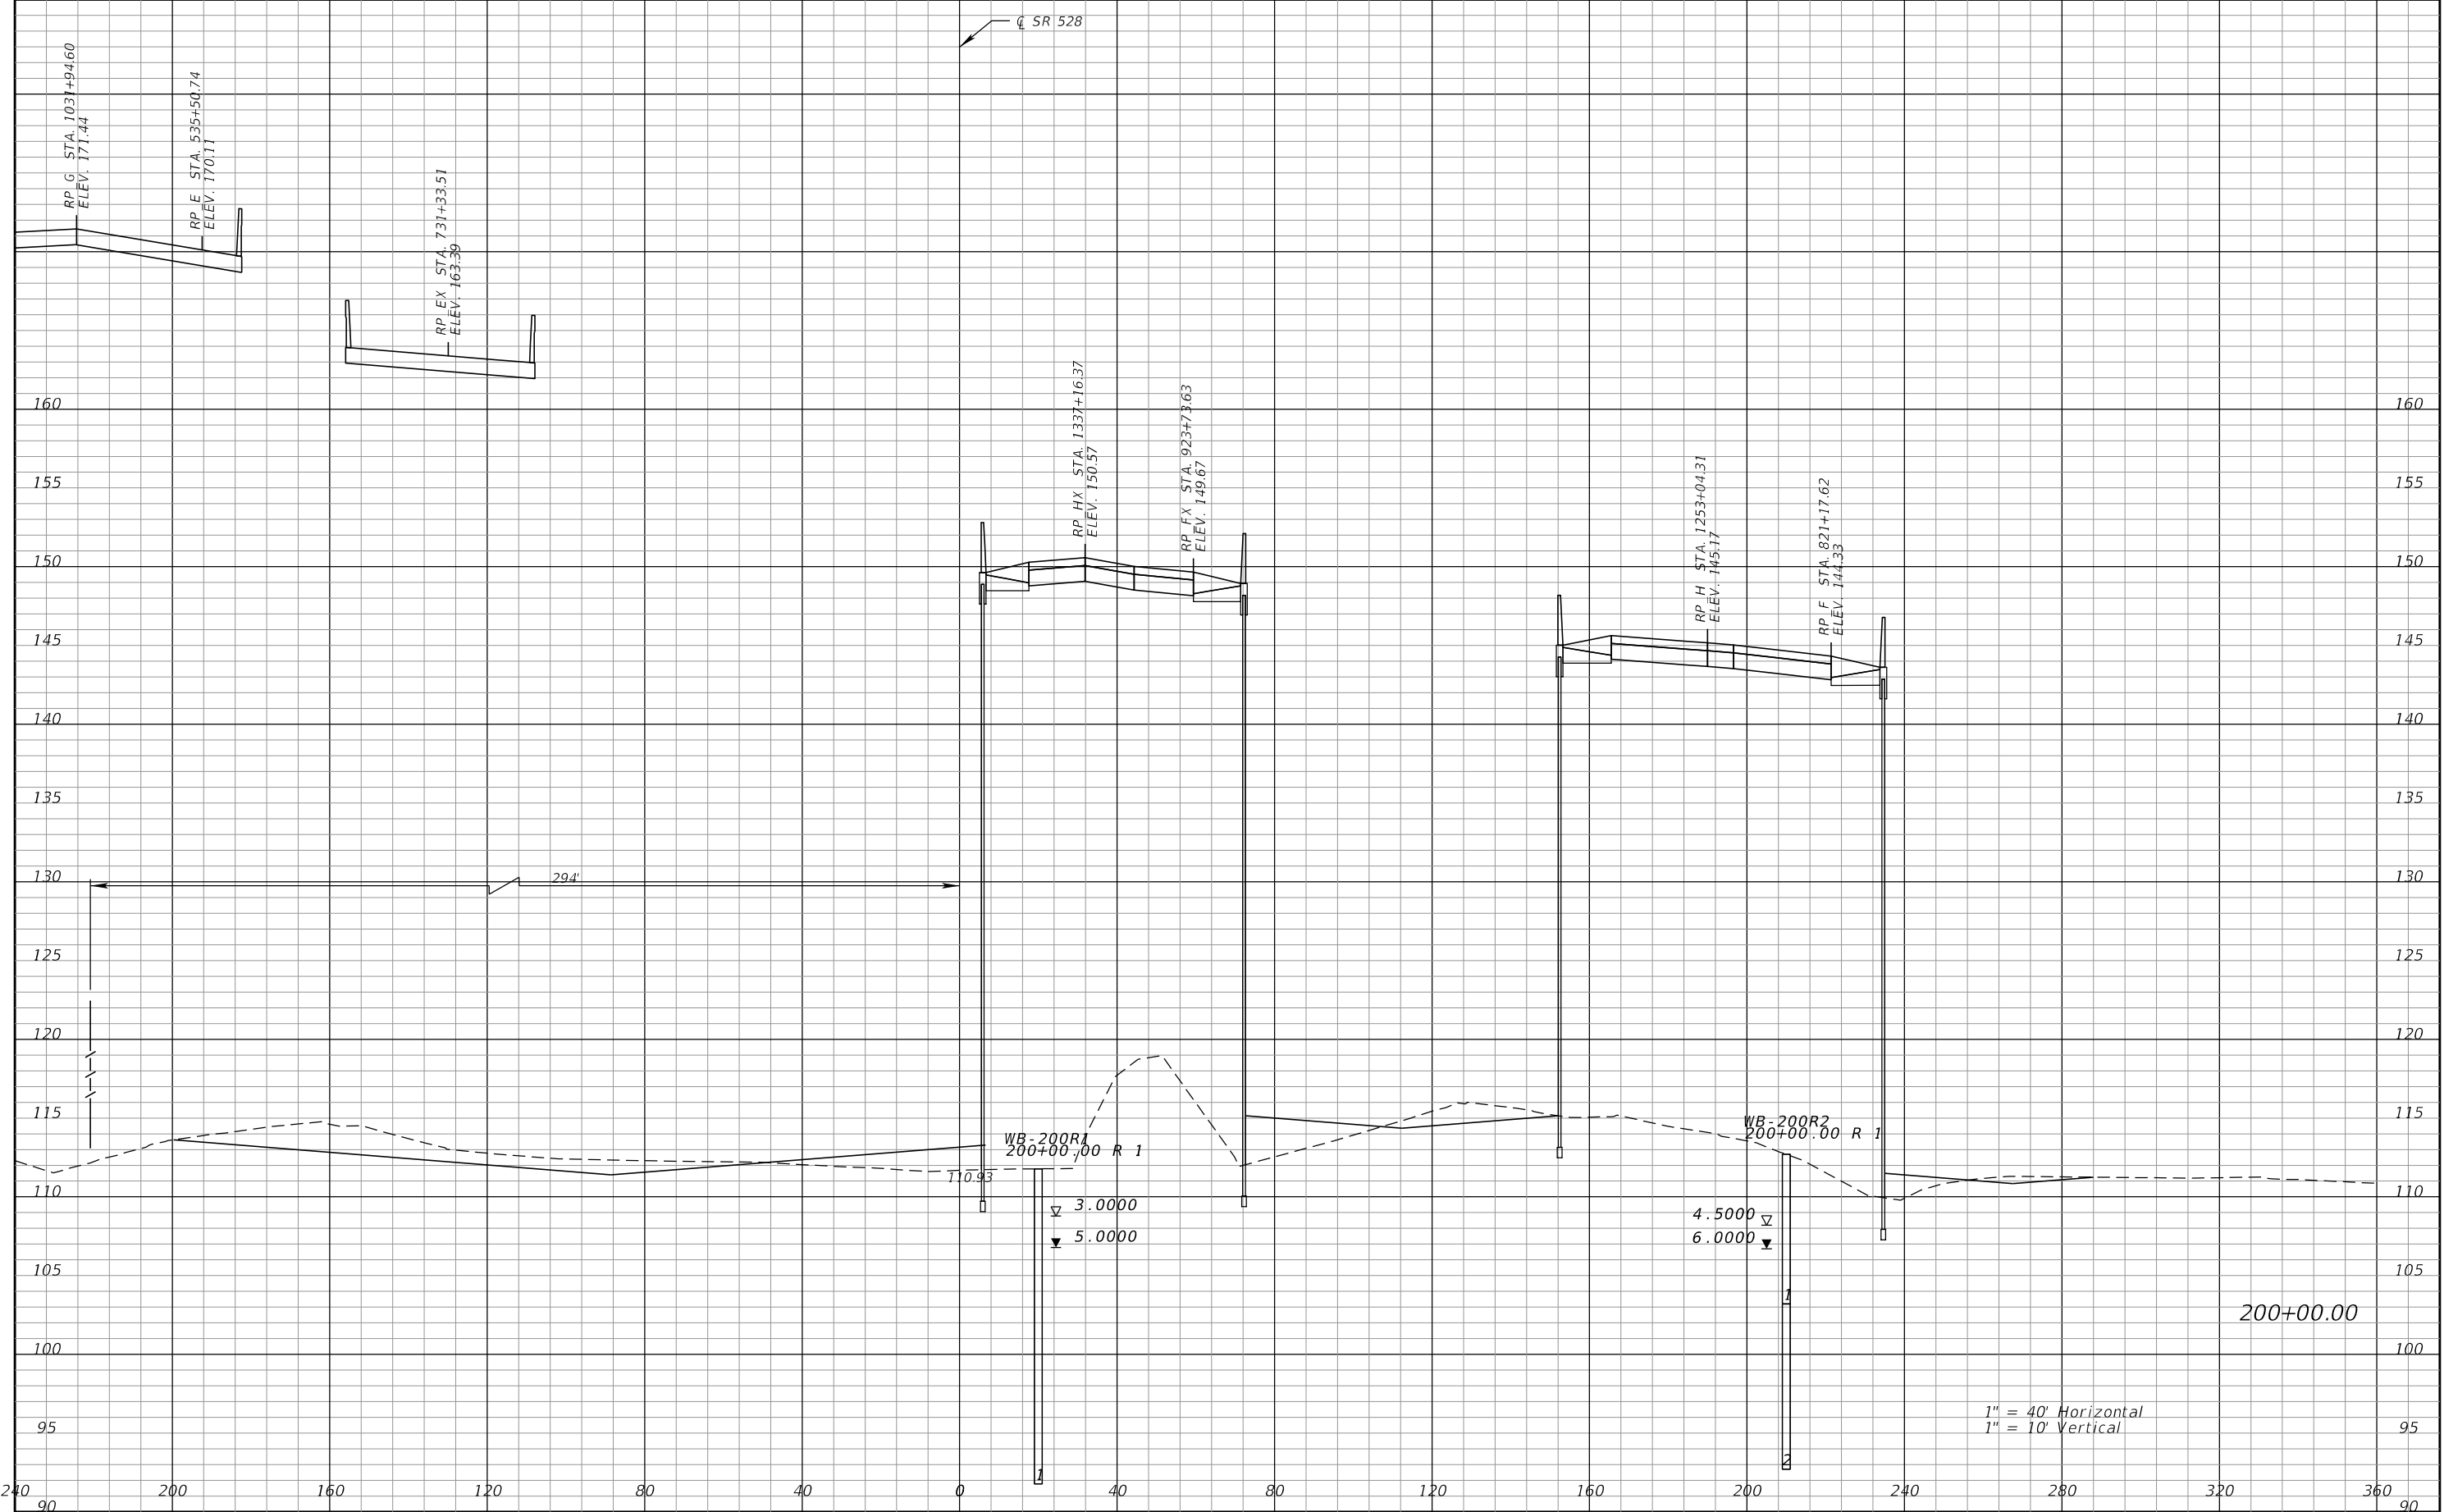


REVISIONS				Engineer of Record: Pierre Navaille P.E. License No. 46076 CH2M HILL 255 E. Robinson Street, Suite 505 Orlando, FL 32801 PH (407) 423-0030 Certificate of Authorization No. 000072	STATE OF FLORIDA DEPARTMENT OF TRANSPORTATION			CROSS SECTIONS SR 528		SHEET NO. 397
DATE	DESCRIPTION	DATE	DESCRIPTION		ROAD NO.	COUNTY	FINANCIAL PROJECT ID			
					SR 400	ORANGE	242484-7-32-01			

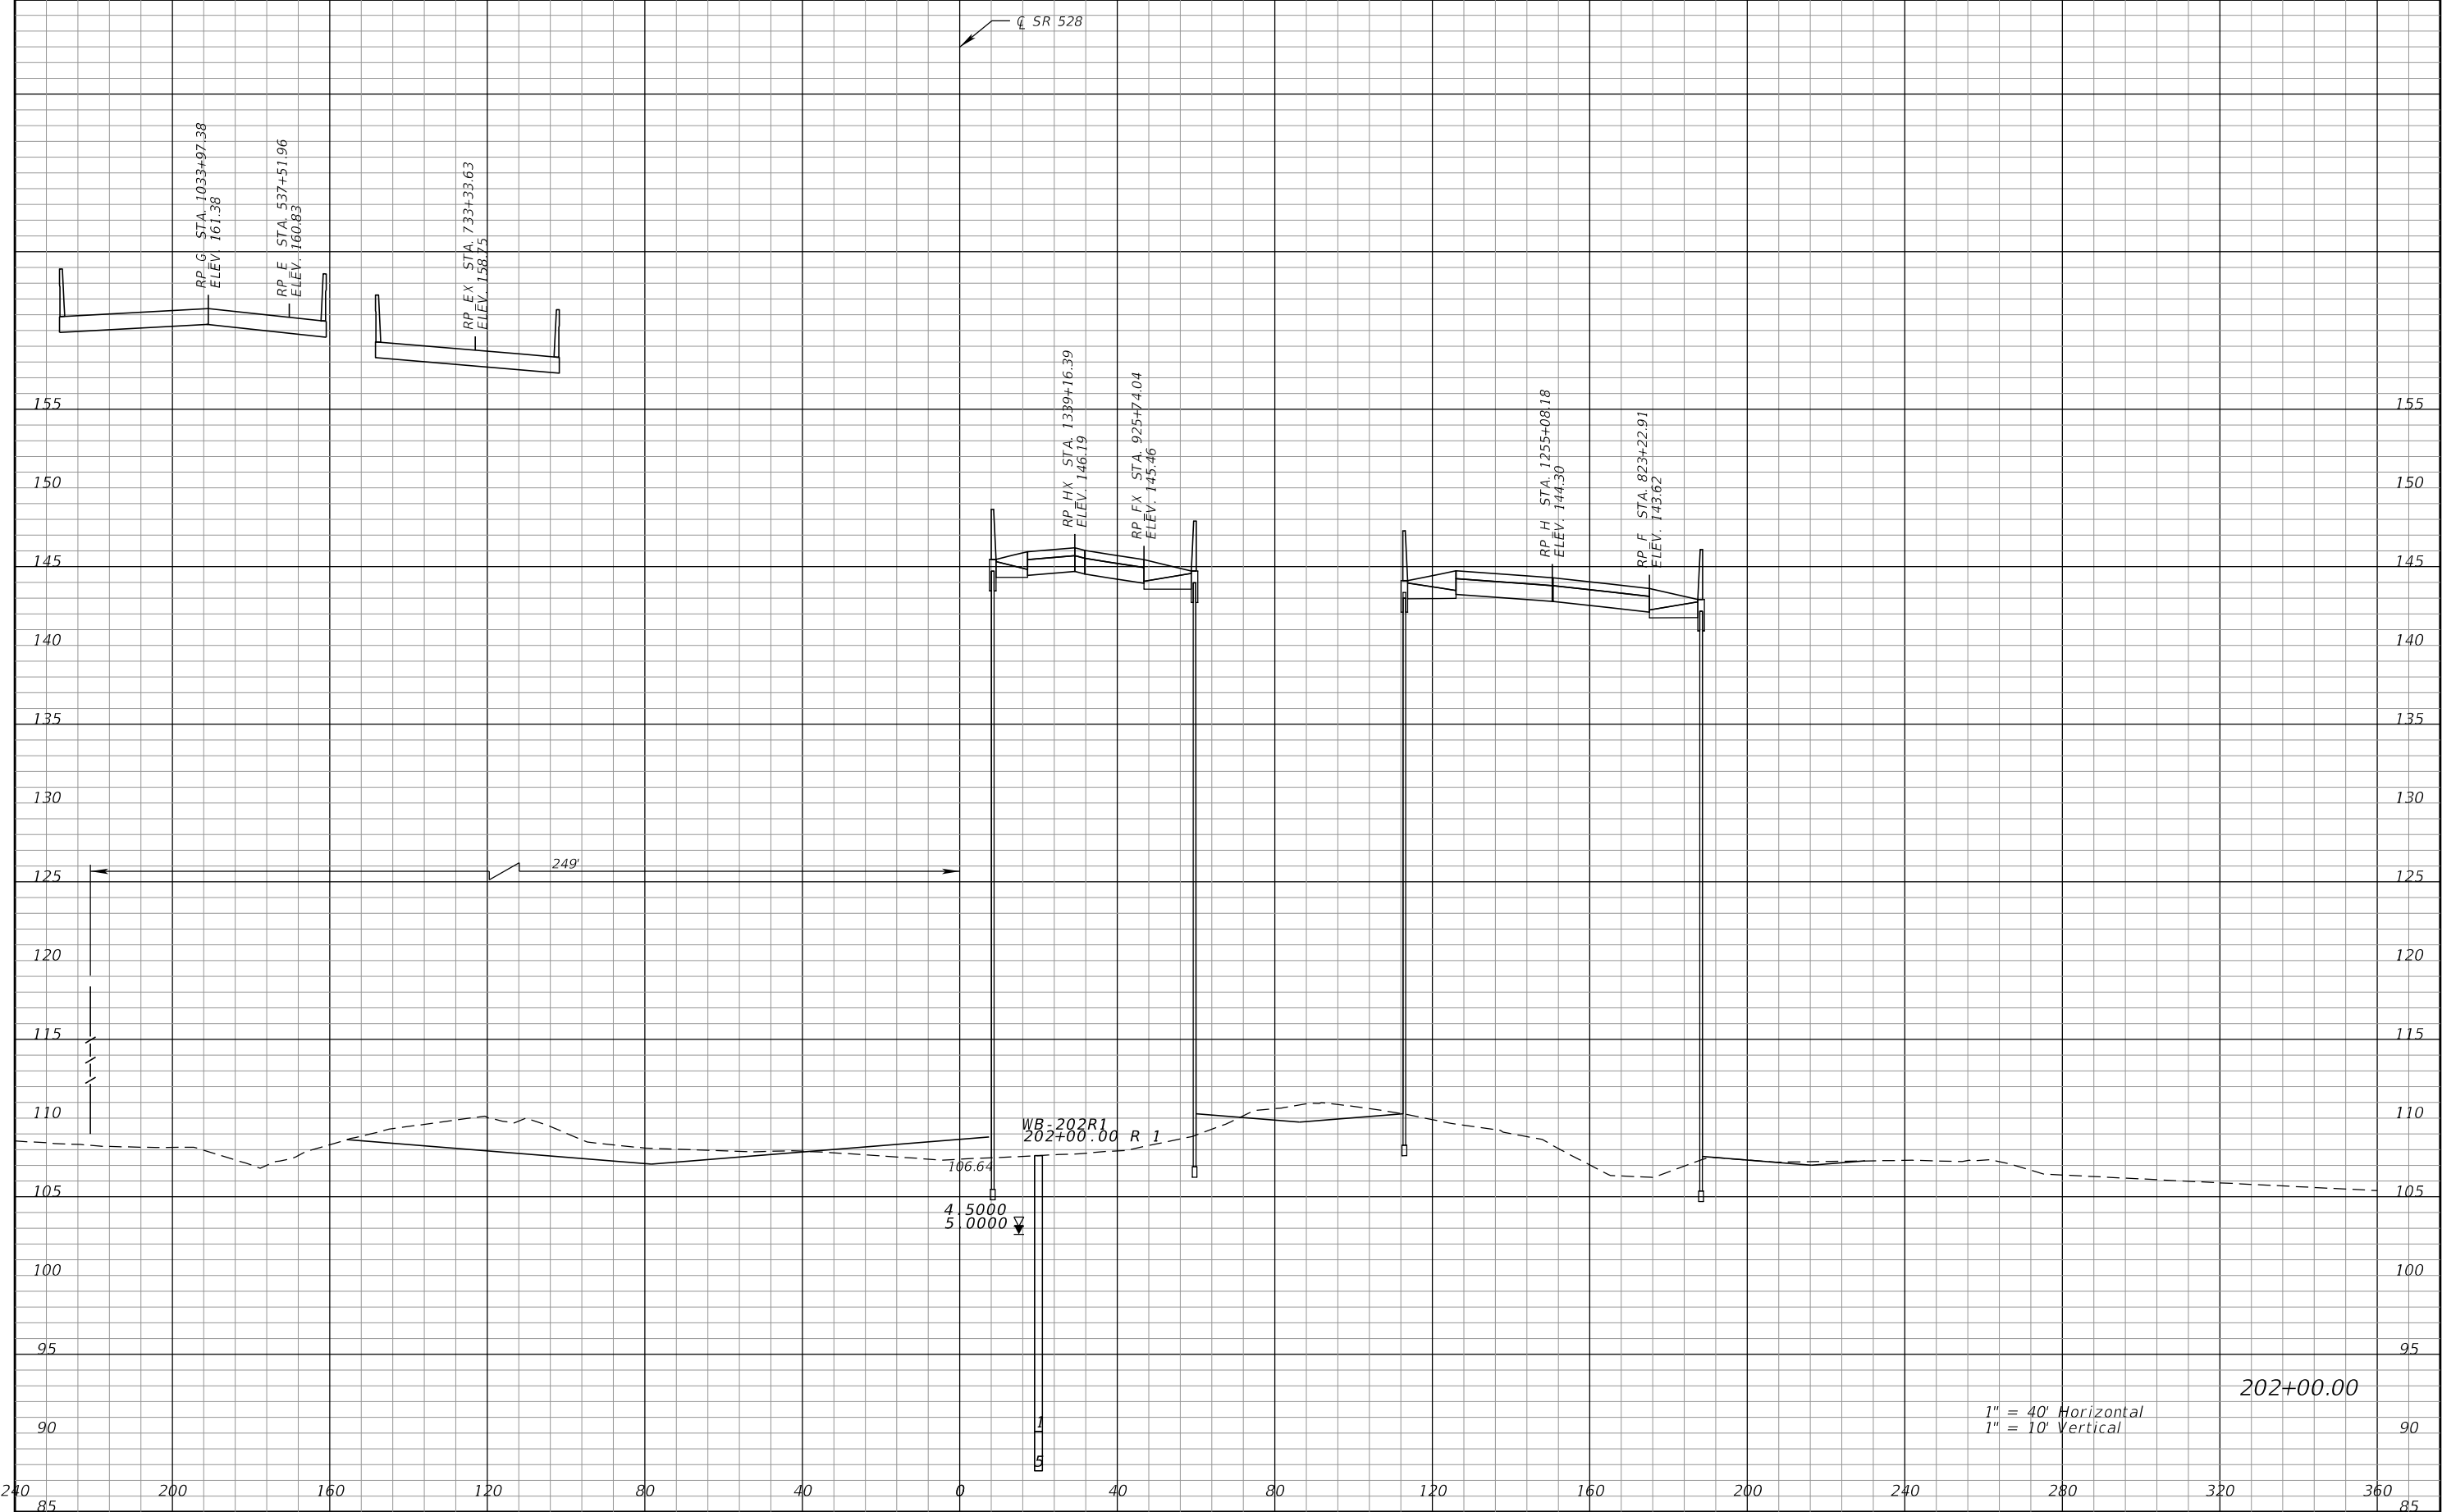


REVISIONS				Engineer of Record: Pierre Navaille P.E. License No. 46076 CH2M HILL 255 E. Robinson Street, Suite 505 Orlando, FL 32801 PH (407) 423-0030 Certificate of Authorization No. 000072	STATE OF FLORIDA DEPARTMENT OF TRANSPORTATION			CROSS SECTIONS SR 528	SHEET NO.
DATE	DESCRIPTION	DATE	DESCRIPTION		ROAD NO.	COUNTY	FINANCIAL PROJECT ID		398
					SR 400	ORANGE	242484-7-32-01		

THE OFFICIAL RECORD OF THIS SHEET IS THE ELECTRONIC FILE DIGITALLY SIGNED AND SEALED UNDER RULE 61G15-23.004, F.A.C.

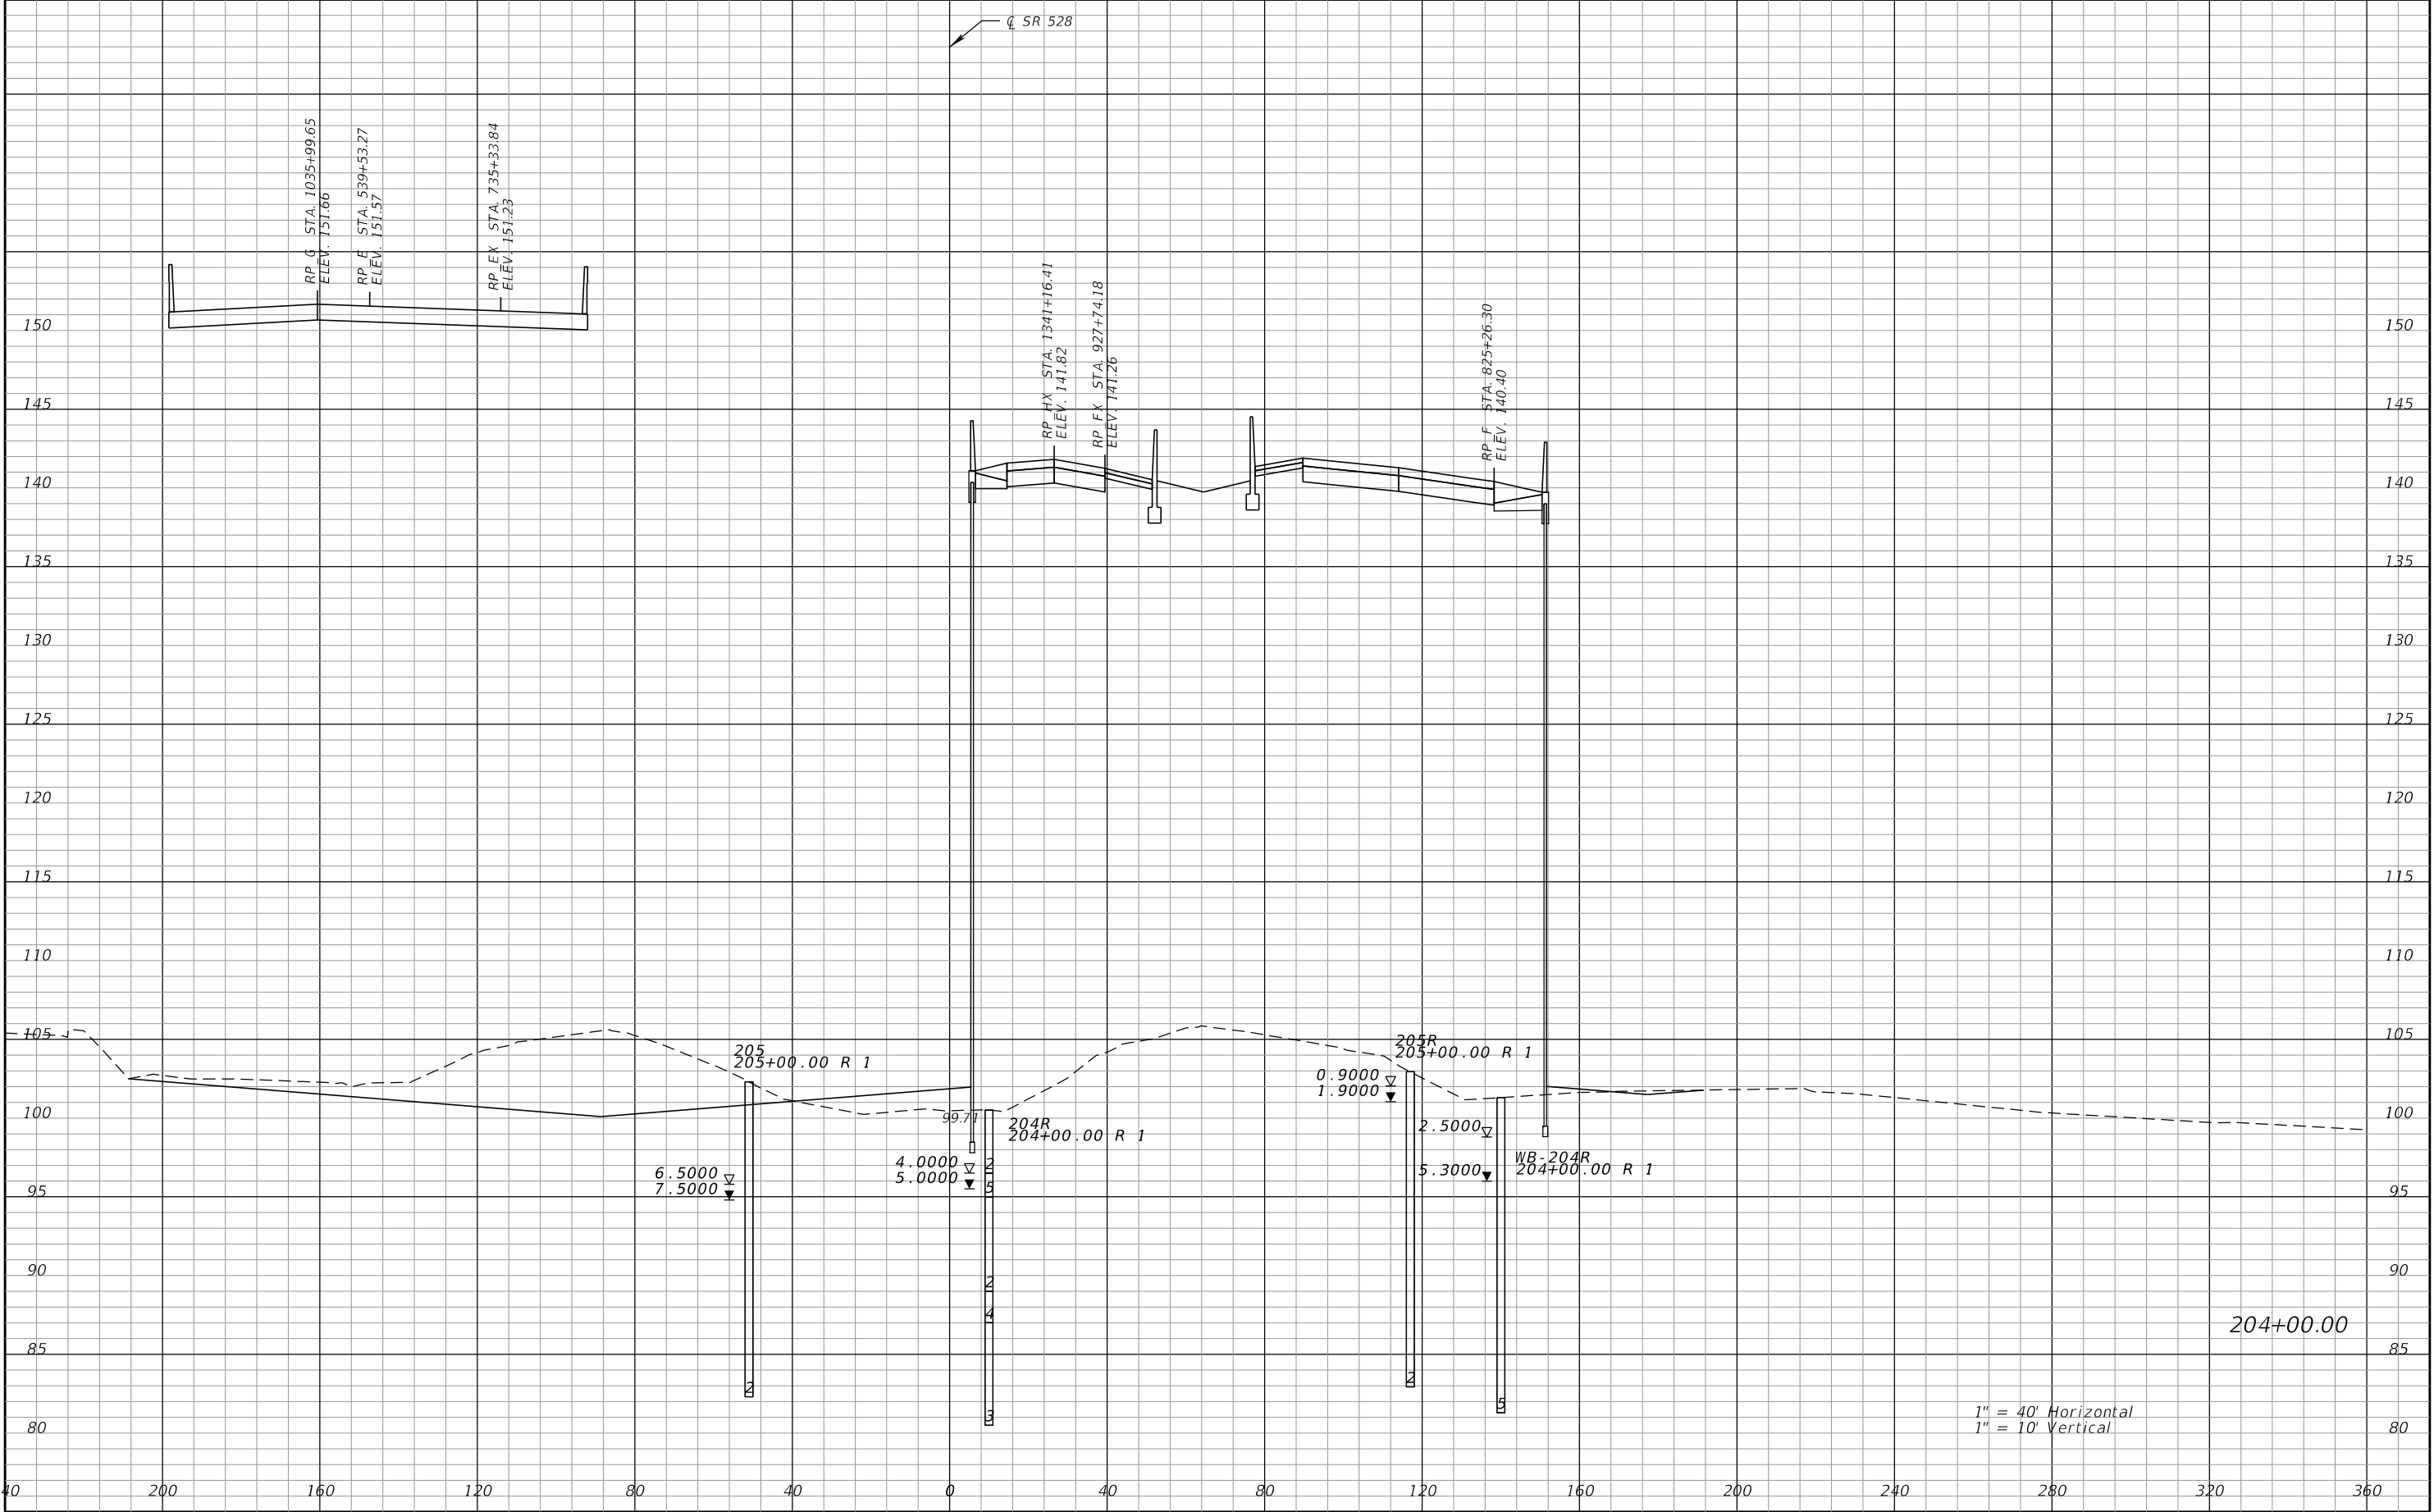


REVISIONS				Engineer of Record: Pierre Navaille P.E. License No. 46076 CH2M HILL 255 E. Robinson Street, Suite 505 Orlando, FL 32801 PH (407) 423-0030 Certificate of Authorization No. 000072	STATE OF FLORIDA DEPARTMENT OF TRANSPORTATION			CROSS SECTIONS SR 528		SHEET NO. 399
DATE	DESCRIPTION	DATE	DESCRIPTION		ROAD NO.	COUNTY	FINANCIAL PROJECT ID			
					SR 400	ORANGE	242484-7-32-01			

THE OFFICIAL RECORD OF THIS SHEET IS THE ELECTRONIC FILE DIGITALLY SIGNED AND SEALED UNDER RULE 61G15-23.004, F.A.C.

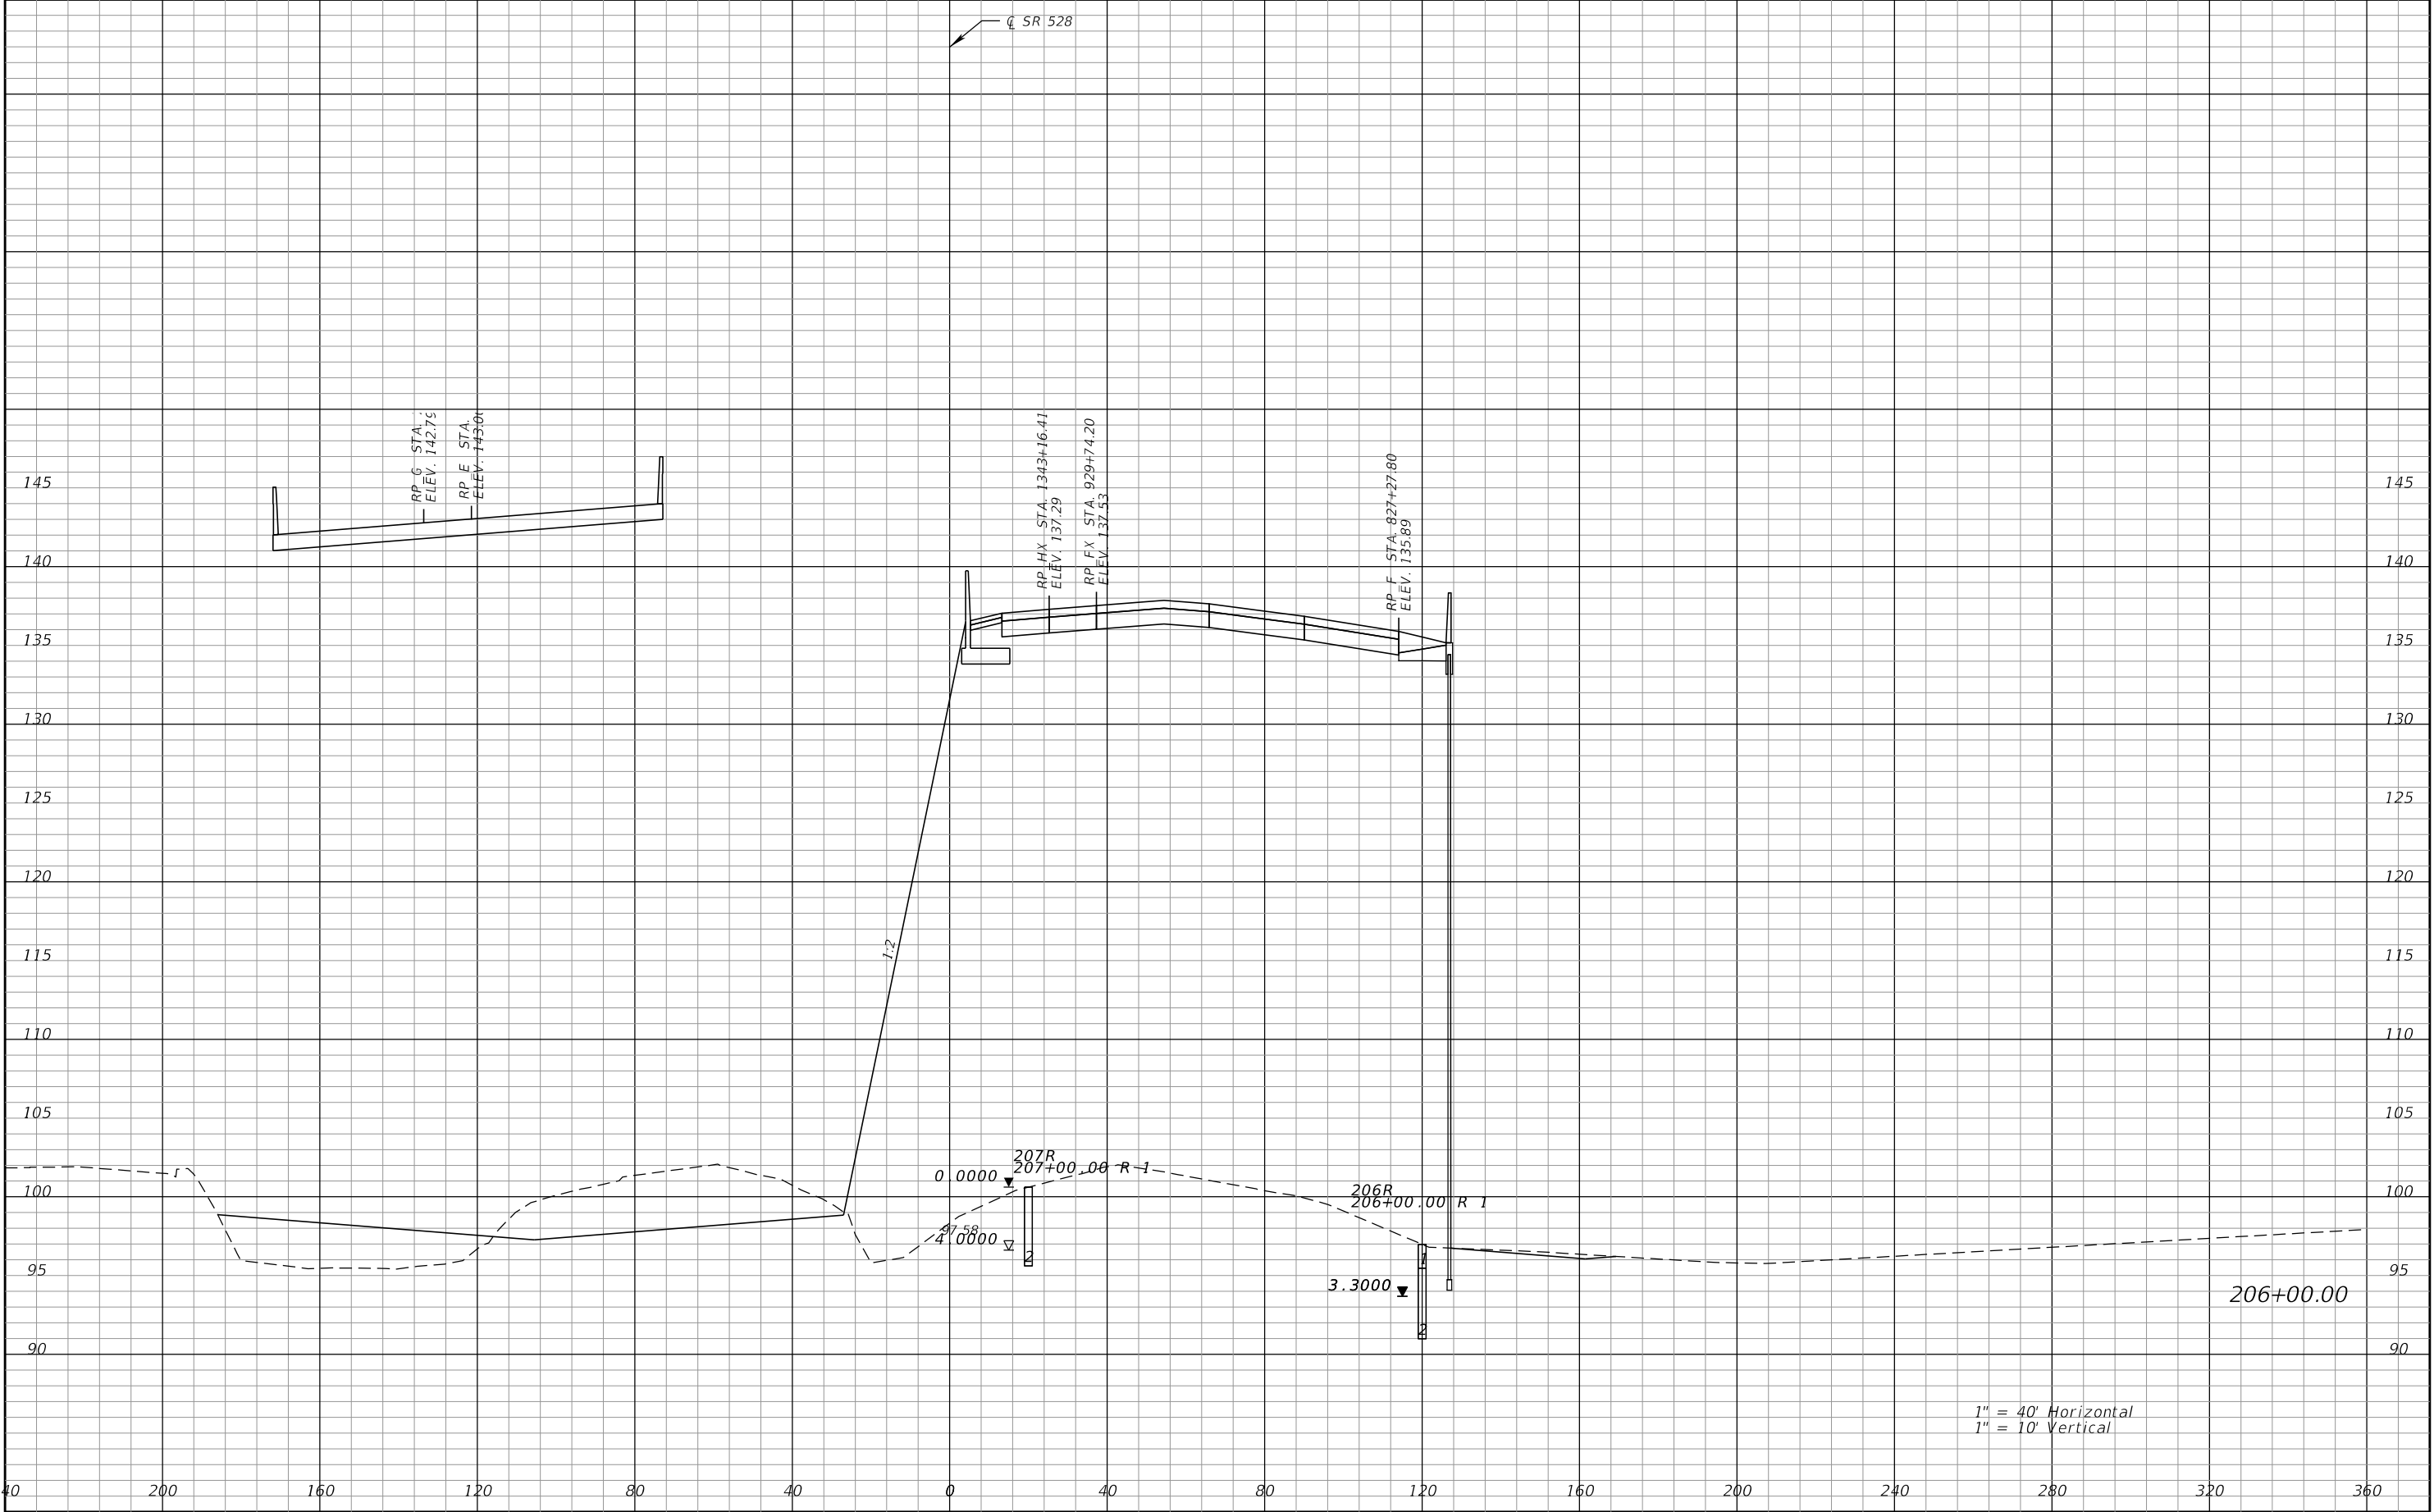


REVISIONS				Engineer of Record: Pierre Navaille P.E. License No. 46076 CH2M HILL 255 E. Robinson Street, Suite 505 Orlando, FL 32801 PH (407) 423-0030 Certificate of Authorization No. 000072	STATE OF FLORIDA DEPARTMENT OF TRANSPORTATION			CROSS SECTIONS SR 528		SHEET NO. 400
DATE	DESCRIPTION	DATE	DESCRIPTION		ROAD NO.	COUNTY	FINANCIAL PROJECT ID			
					SR 400	ORANGE	242484-7-32-01			

THE OFFICIAL RECORD OF THIS SHEET IS THE ELECTRONIC FILE DIGITALLY SIGNED AND SEALED UNDER RULE 61G15-23.004, F.A.C.

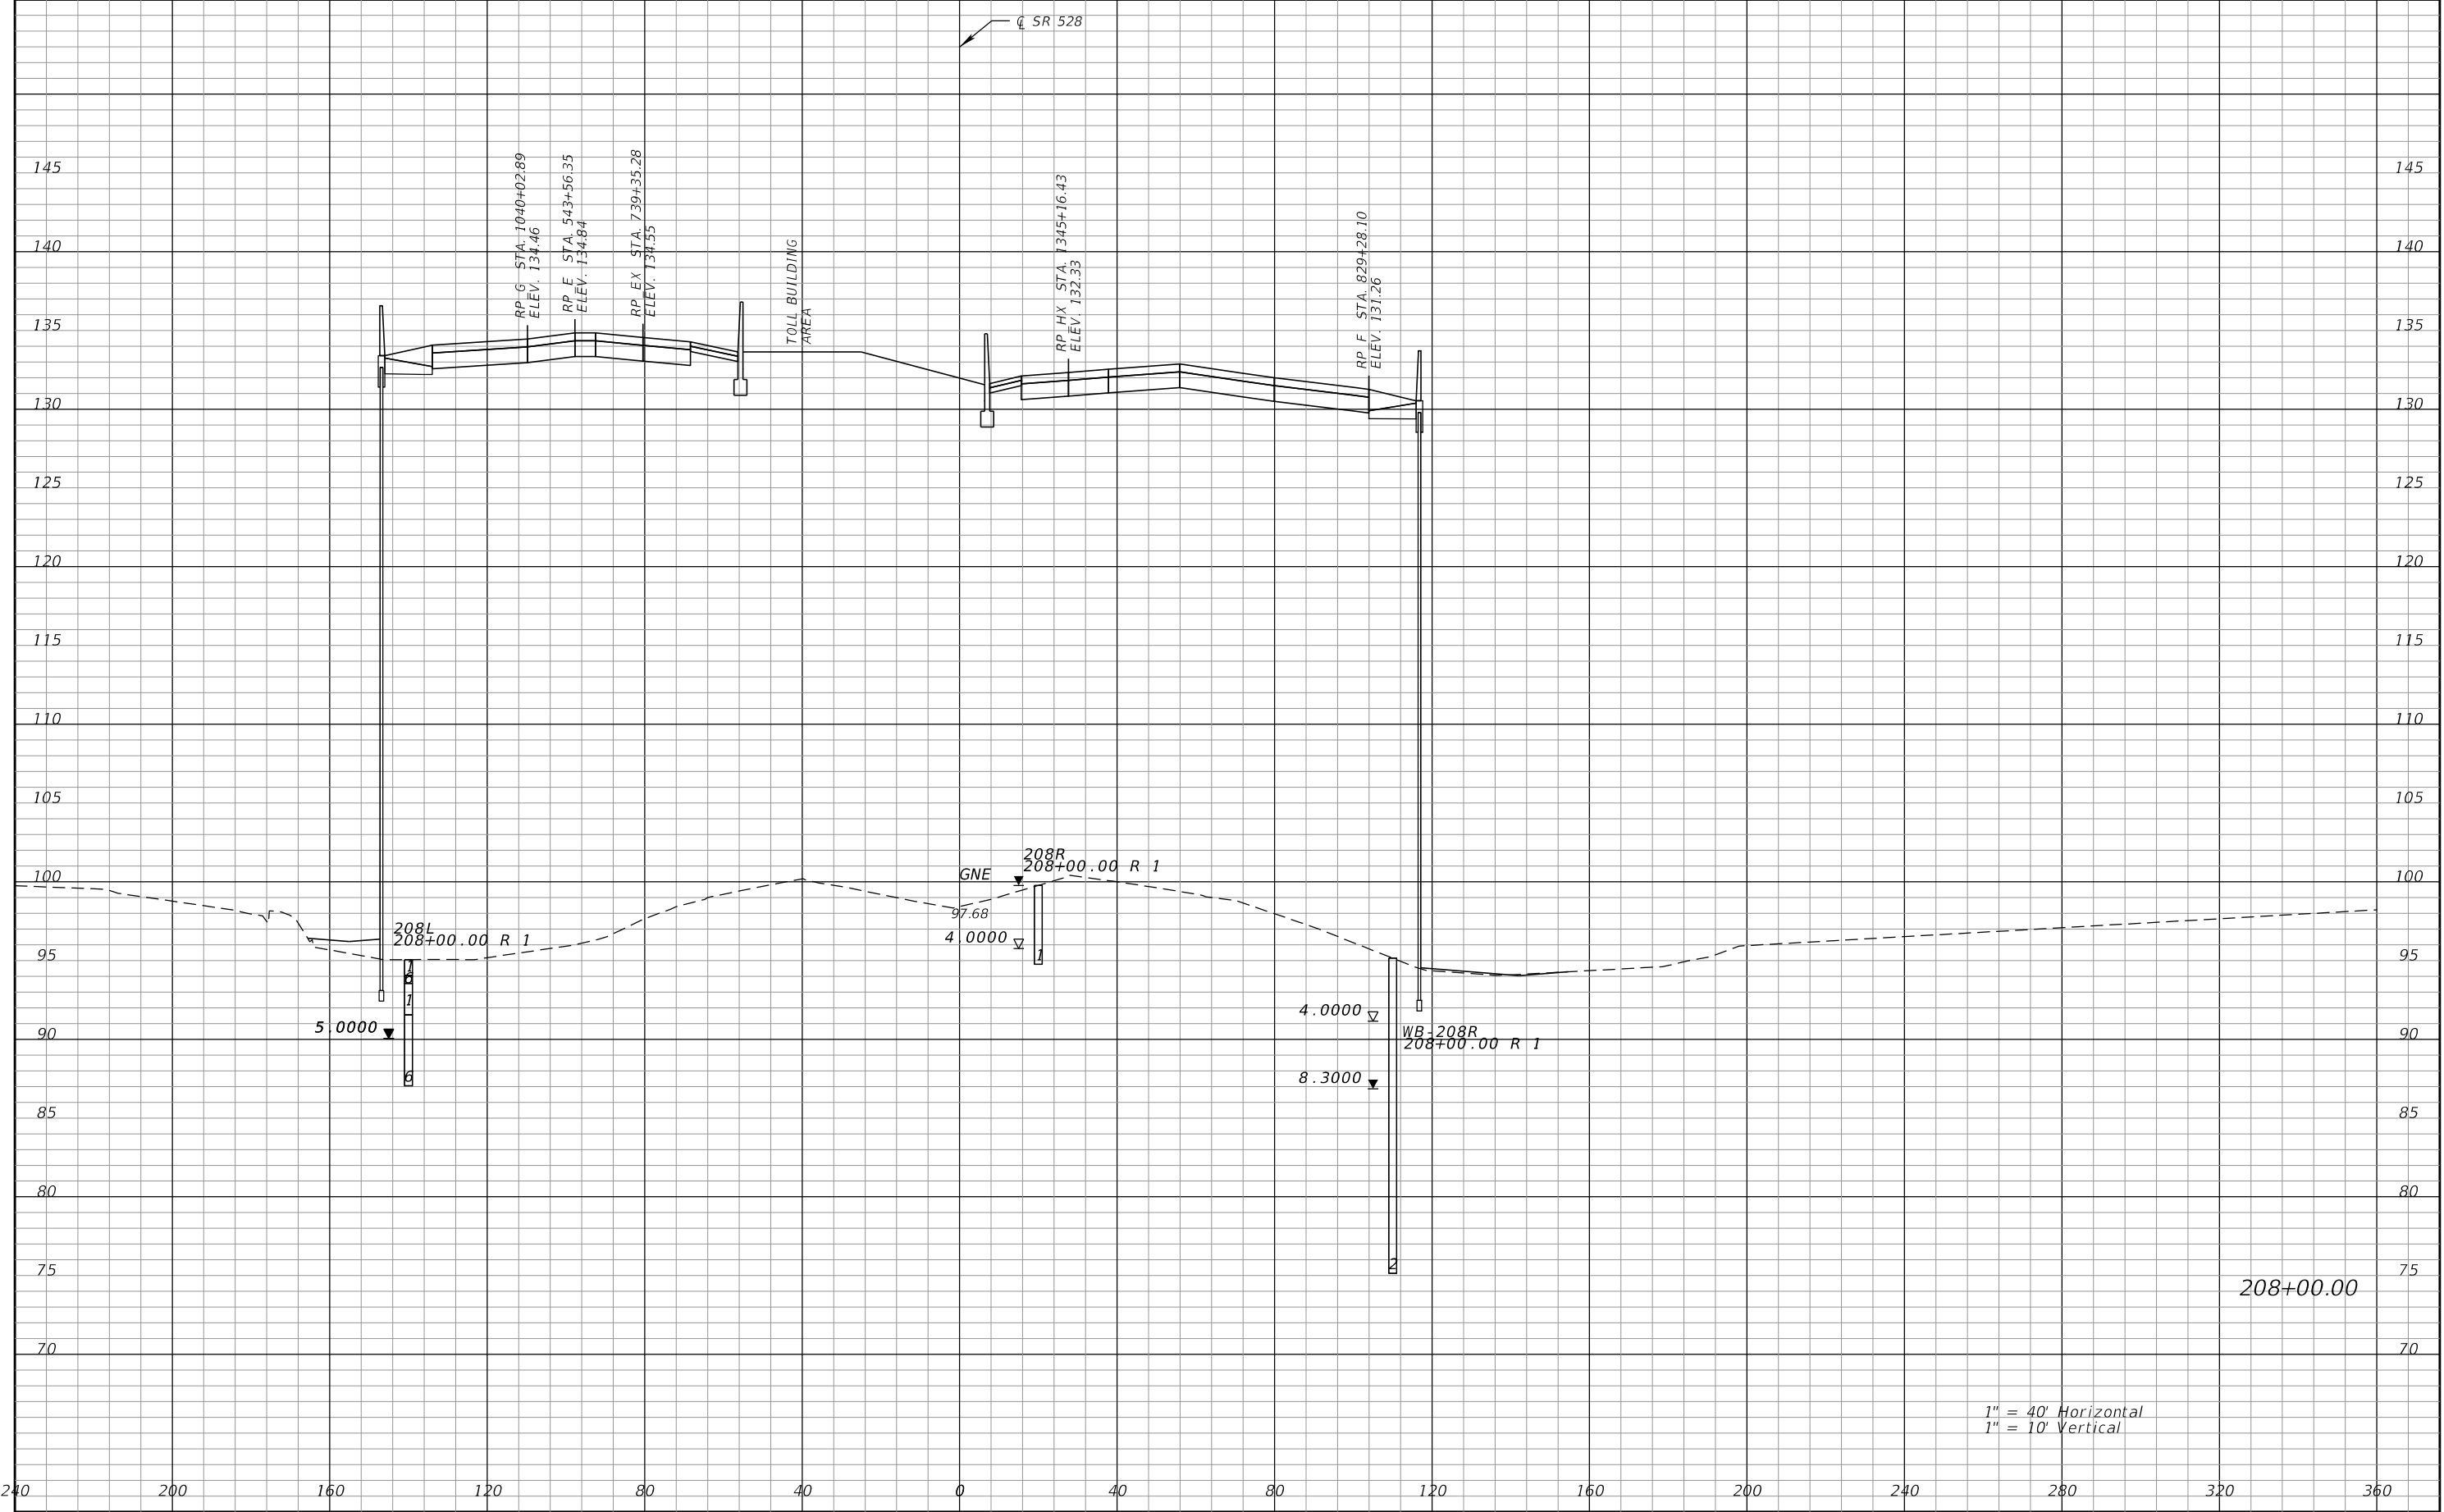


REVISIONS				Engineer of Record: Pierre Navaille P.E. License No. 46076 CH2M HILL 255 E. Robinson Street, Suite 505 Orlando, FL 32801 PH (407) 423-0030 Certificate of Authorization No. 000072	STATE OF FLORIDA DEPARTMENT OF TRANSPORTATION			CROSS SECTIONS SR 528	SHEET NO. 401
DATE	DESCRIPTION	DATE	DESCRIPTION		ROAD NO.	COUNTY	FINANCIAL PROJECT ID		
					SR 400	ORANGE	242484-7-32-01		

THE OFFICIAL RECORD OF THIS SHEET IS THE ELECTRONIC FILE DIGITALLY SIGNED AND SEALED UNDER RULE 61G15-23.004, F.A.C.

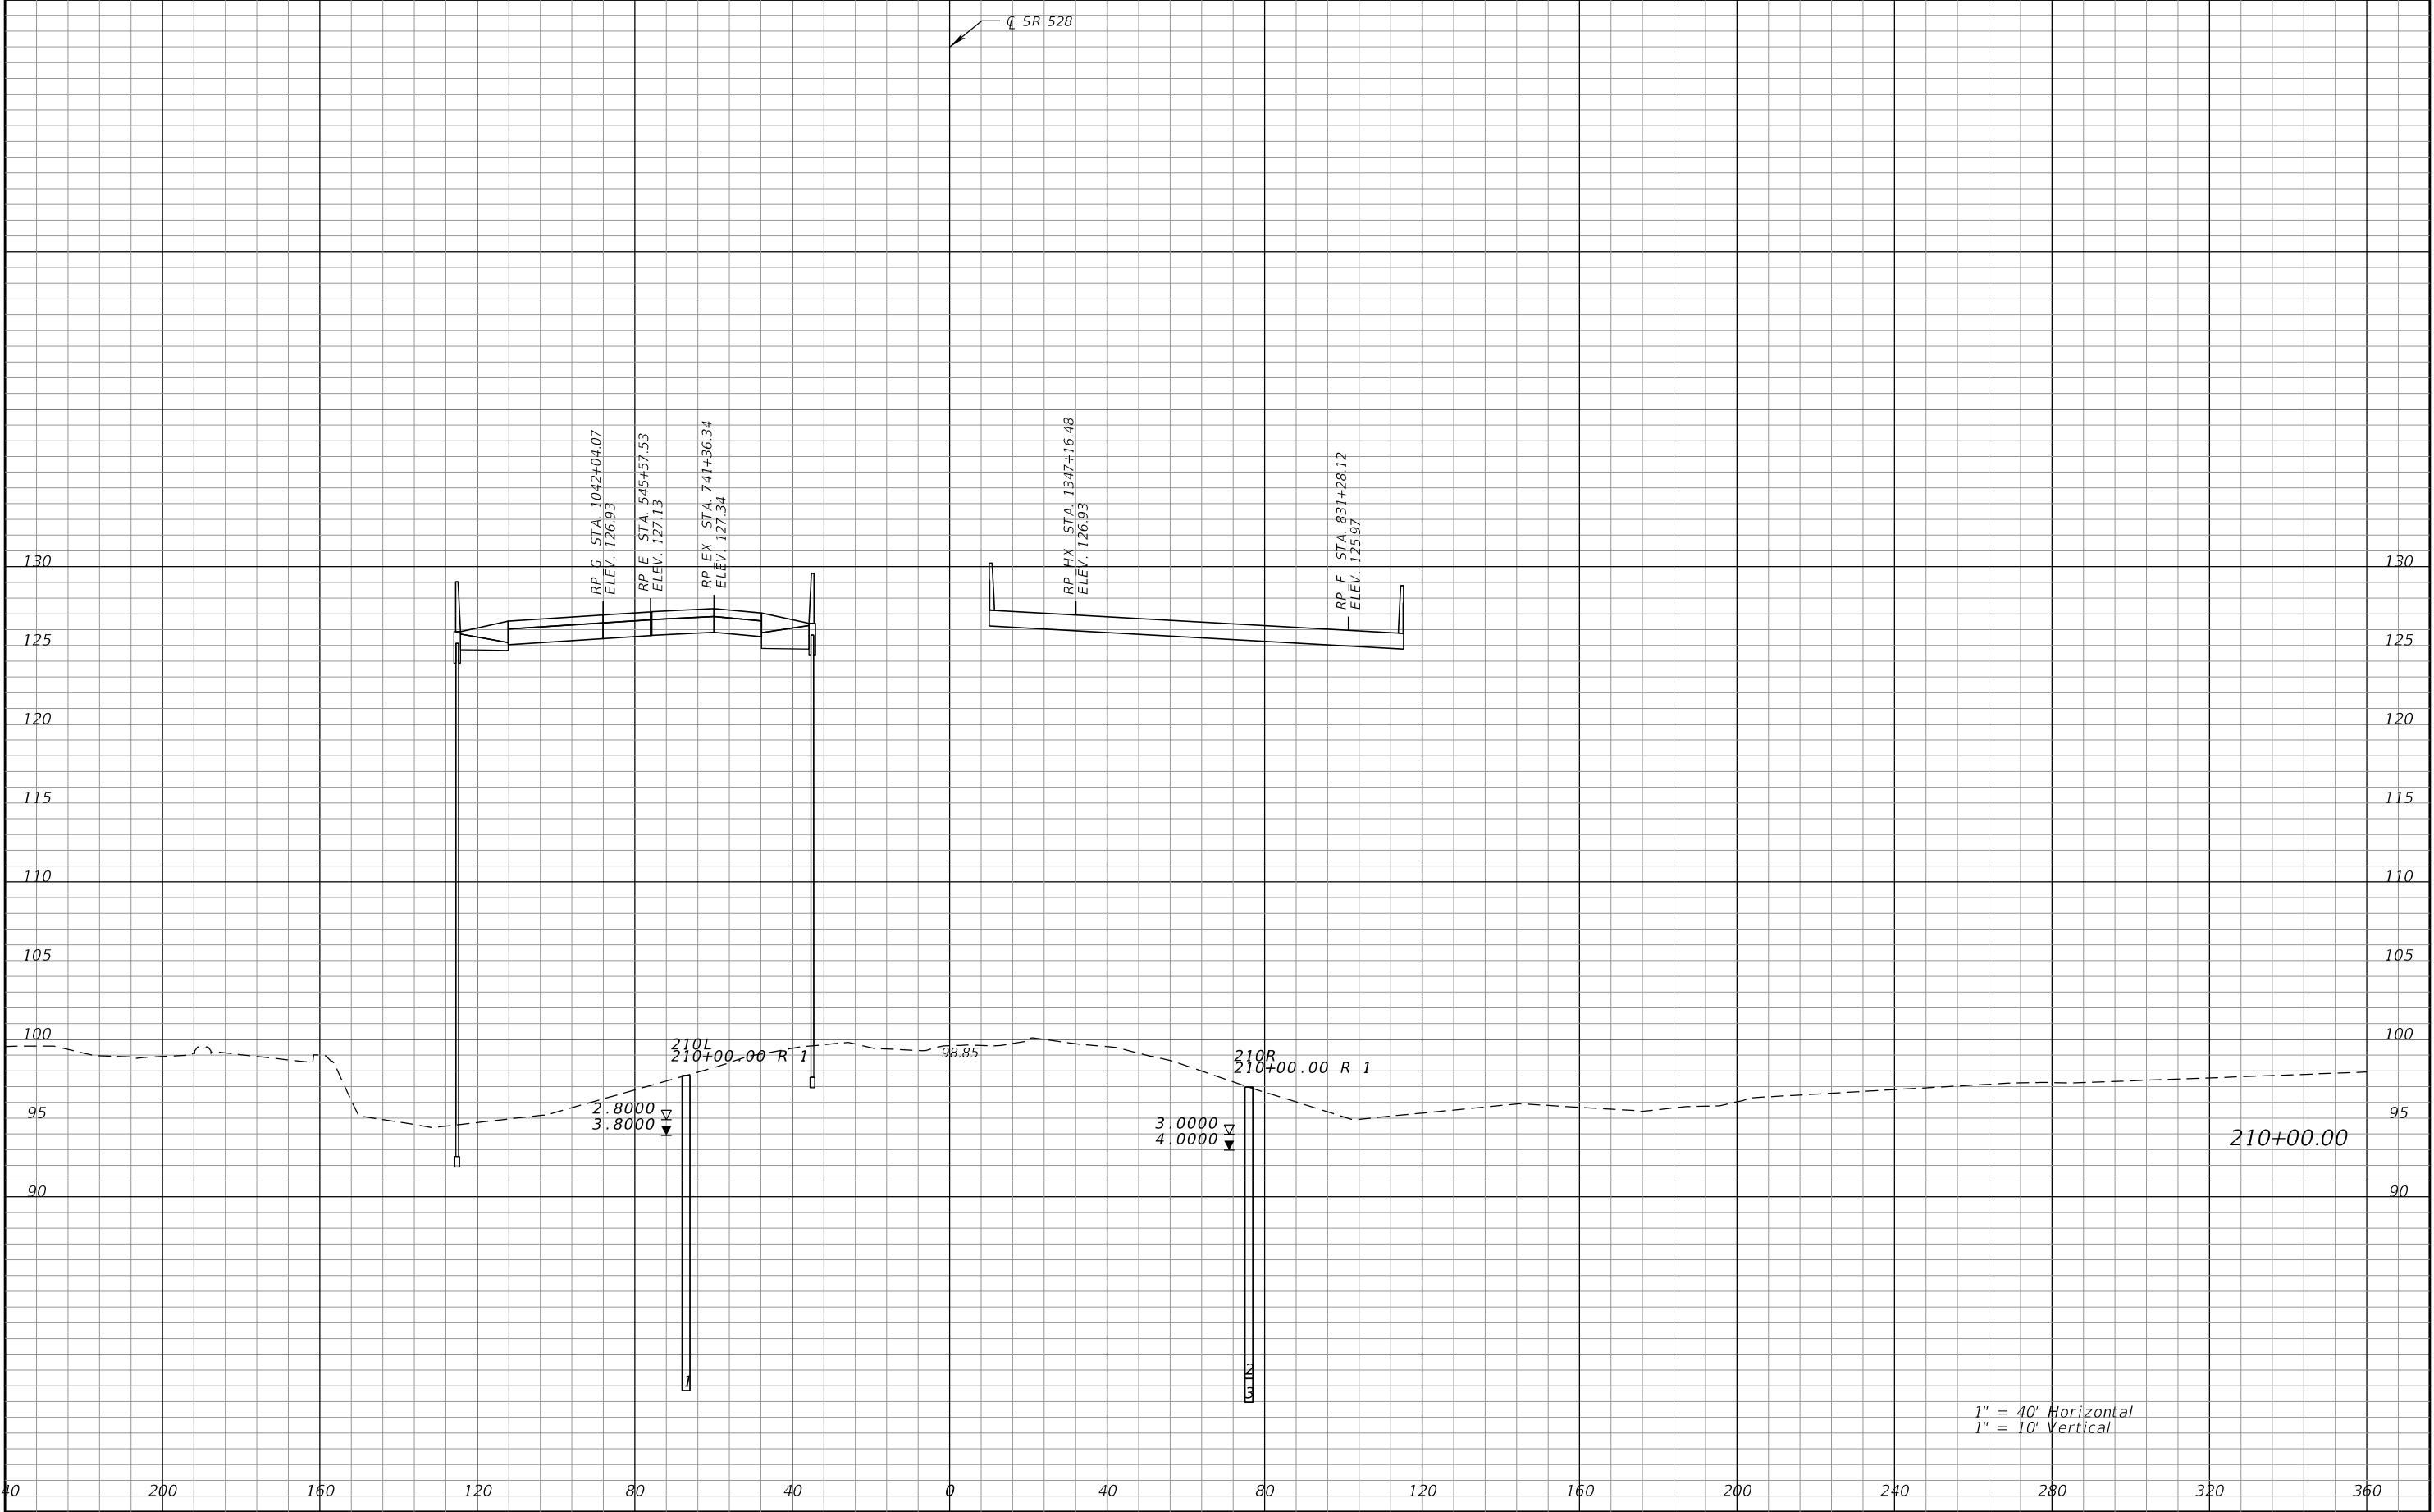


REVISIONS				Engineer of Record: Pierre Navaille P.E. License No. 46076 CH2M HILL 255 E. Robinson Street, Suite 505 Orlando, FL 32801 PH (407) 423-0030 Certificate of Authorization No. 000072	STATE OF FLORIDA DEPARTMENT OF TRANSPORTATION			CROSS SECTIONS SR 528		SHEET NO. 402
DATE	DESCRIPTION	DATE	DESCRIPTION		ROAD NO.	COUNTY	FINANCIAL PROJECT ID			
					SR 400	ORANGE	242484-7-32-01			

THE OFFICIAL RECORD OF THIS SHEET IS THE ELECTRONIC FILE DIGITALLY SIGNED AND SEALED UNDER RULE 61G15-23.004, F.A.C.

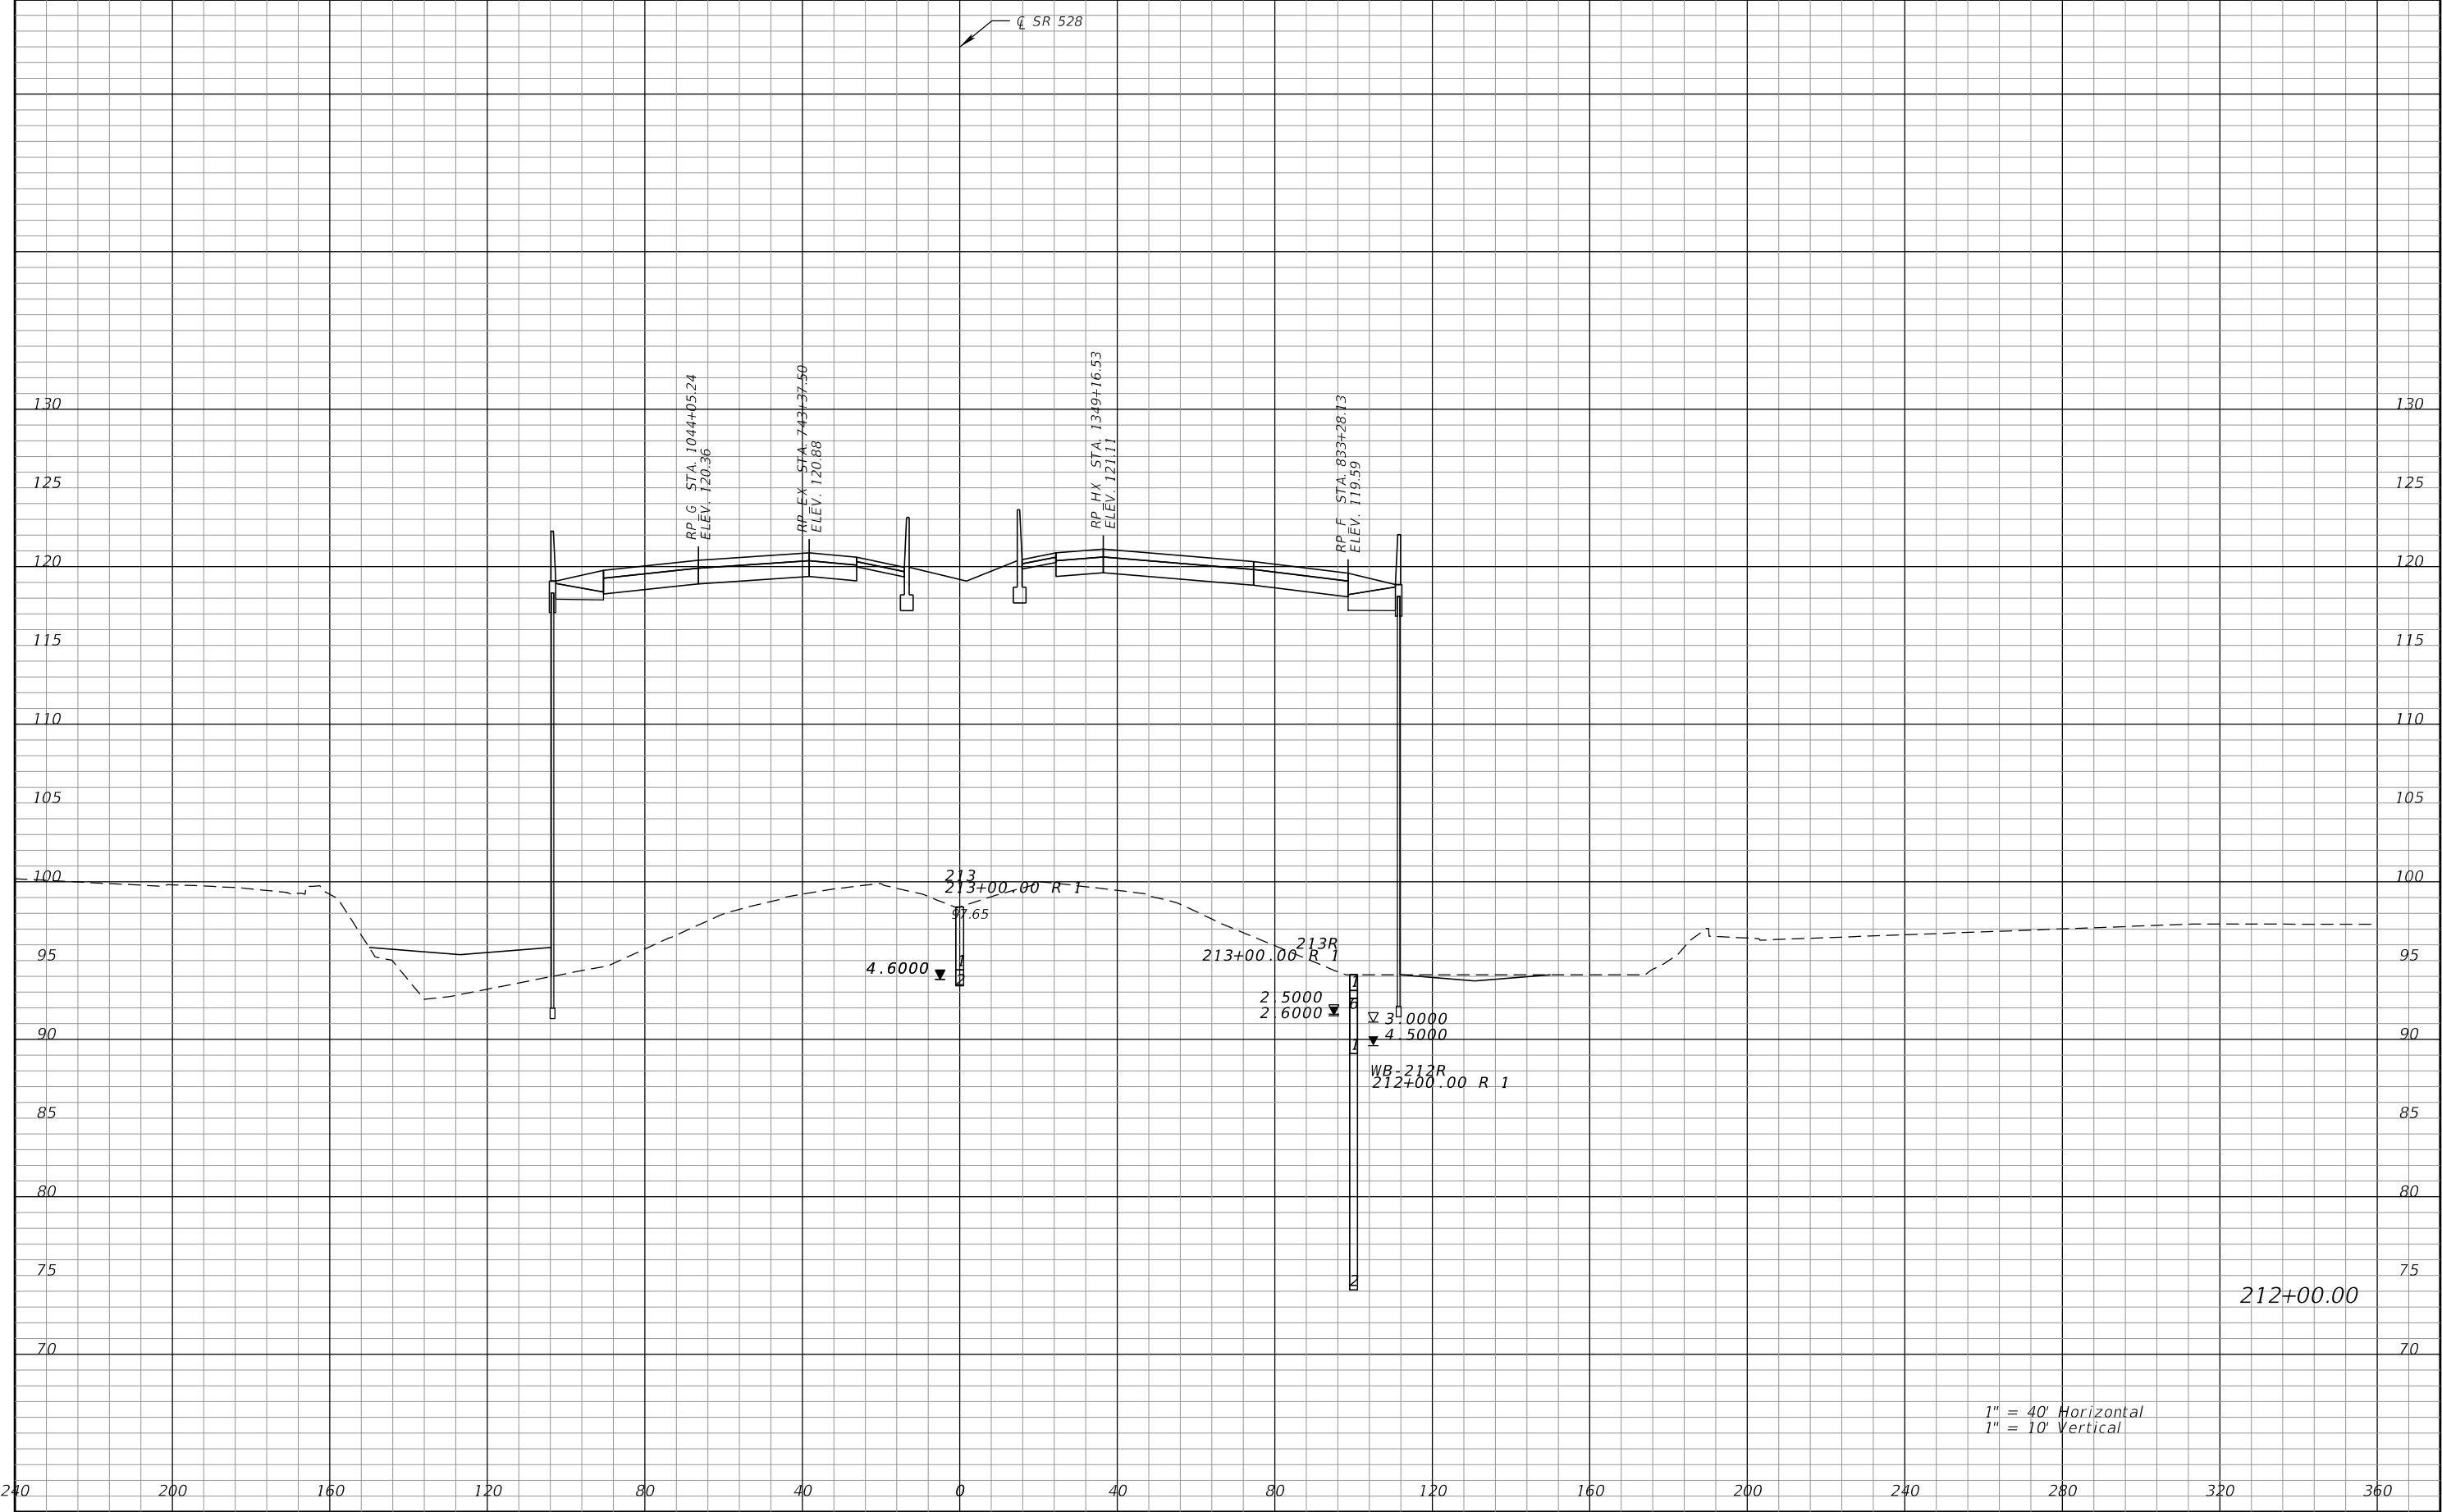


REVISIONS				Engineer of Record: Pierre Navaille P.E. License No. 46076 CH2M HILL 255 E. Robinson Street, Suite 505 Orlando, FL 32801 PH (407) 423-0030 Certificate of Authorization No. 000072	STATE OF FLORIDA DEPARTMENT OF TRANSPORTATION			CROSS SECTIONS SR 528	SHEET NO.
DATE	DESCRIPTION	DATE	DESCRIPTION		ROAD NO.	COUNTY	FINANCIAL PROJECT ID		403
					SR 400	ORANGE	242484-7-32-01		

THE OFFICIAL RECORD OF THIS SHEET IS THE ELECTRONIC FILE DIGITALLY SIGNED AND SEALED UNDER RULE 61G15-23.004, F.A.C.

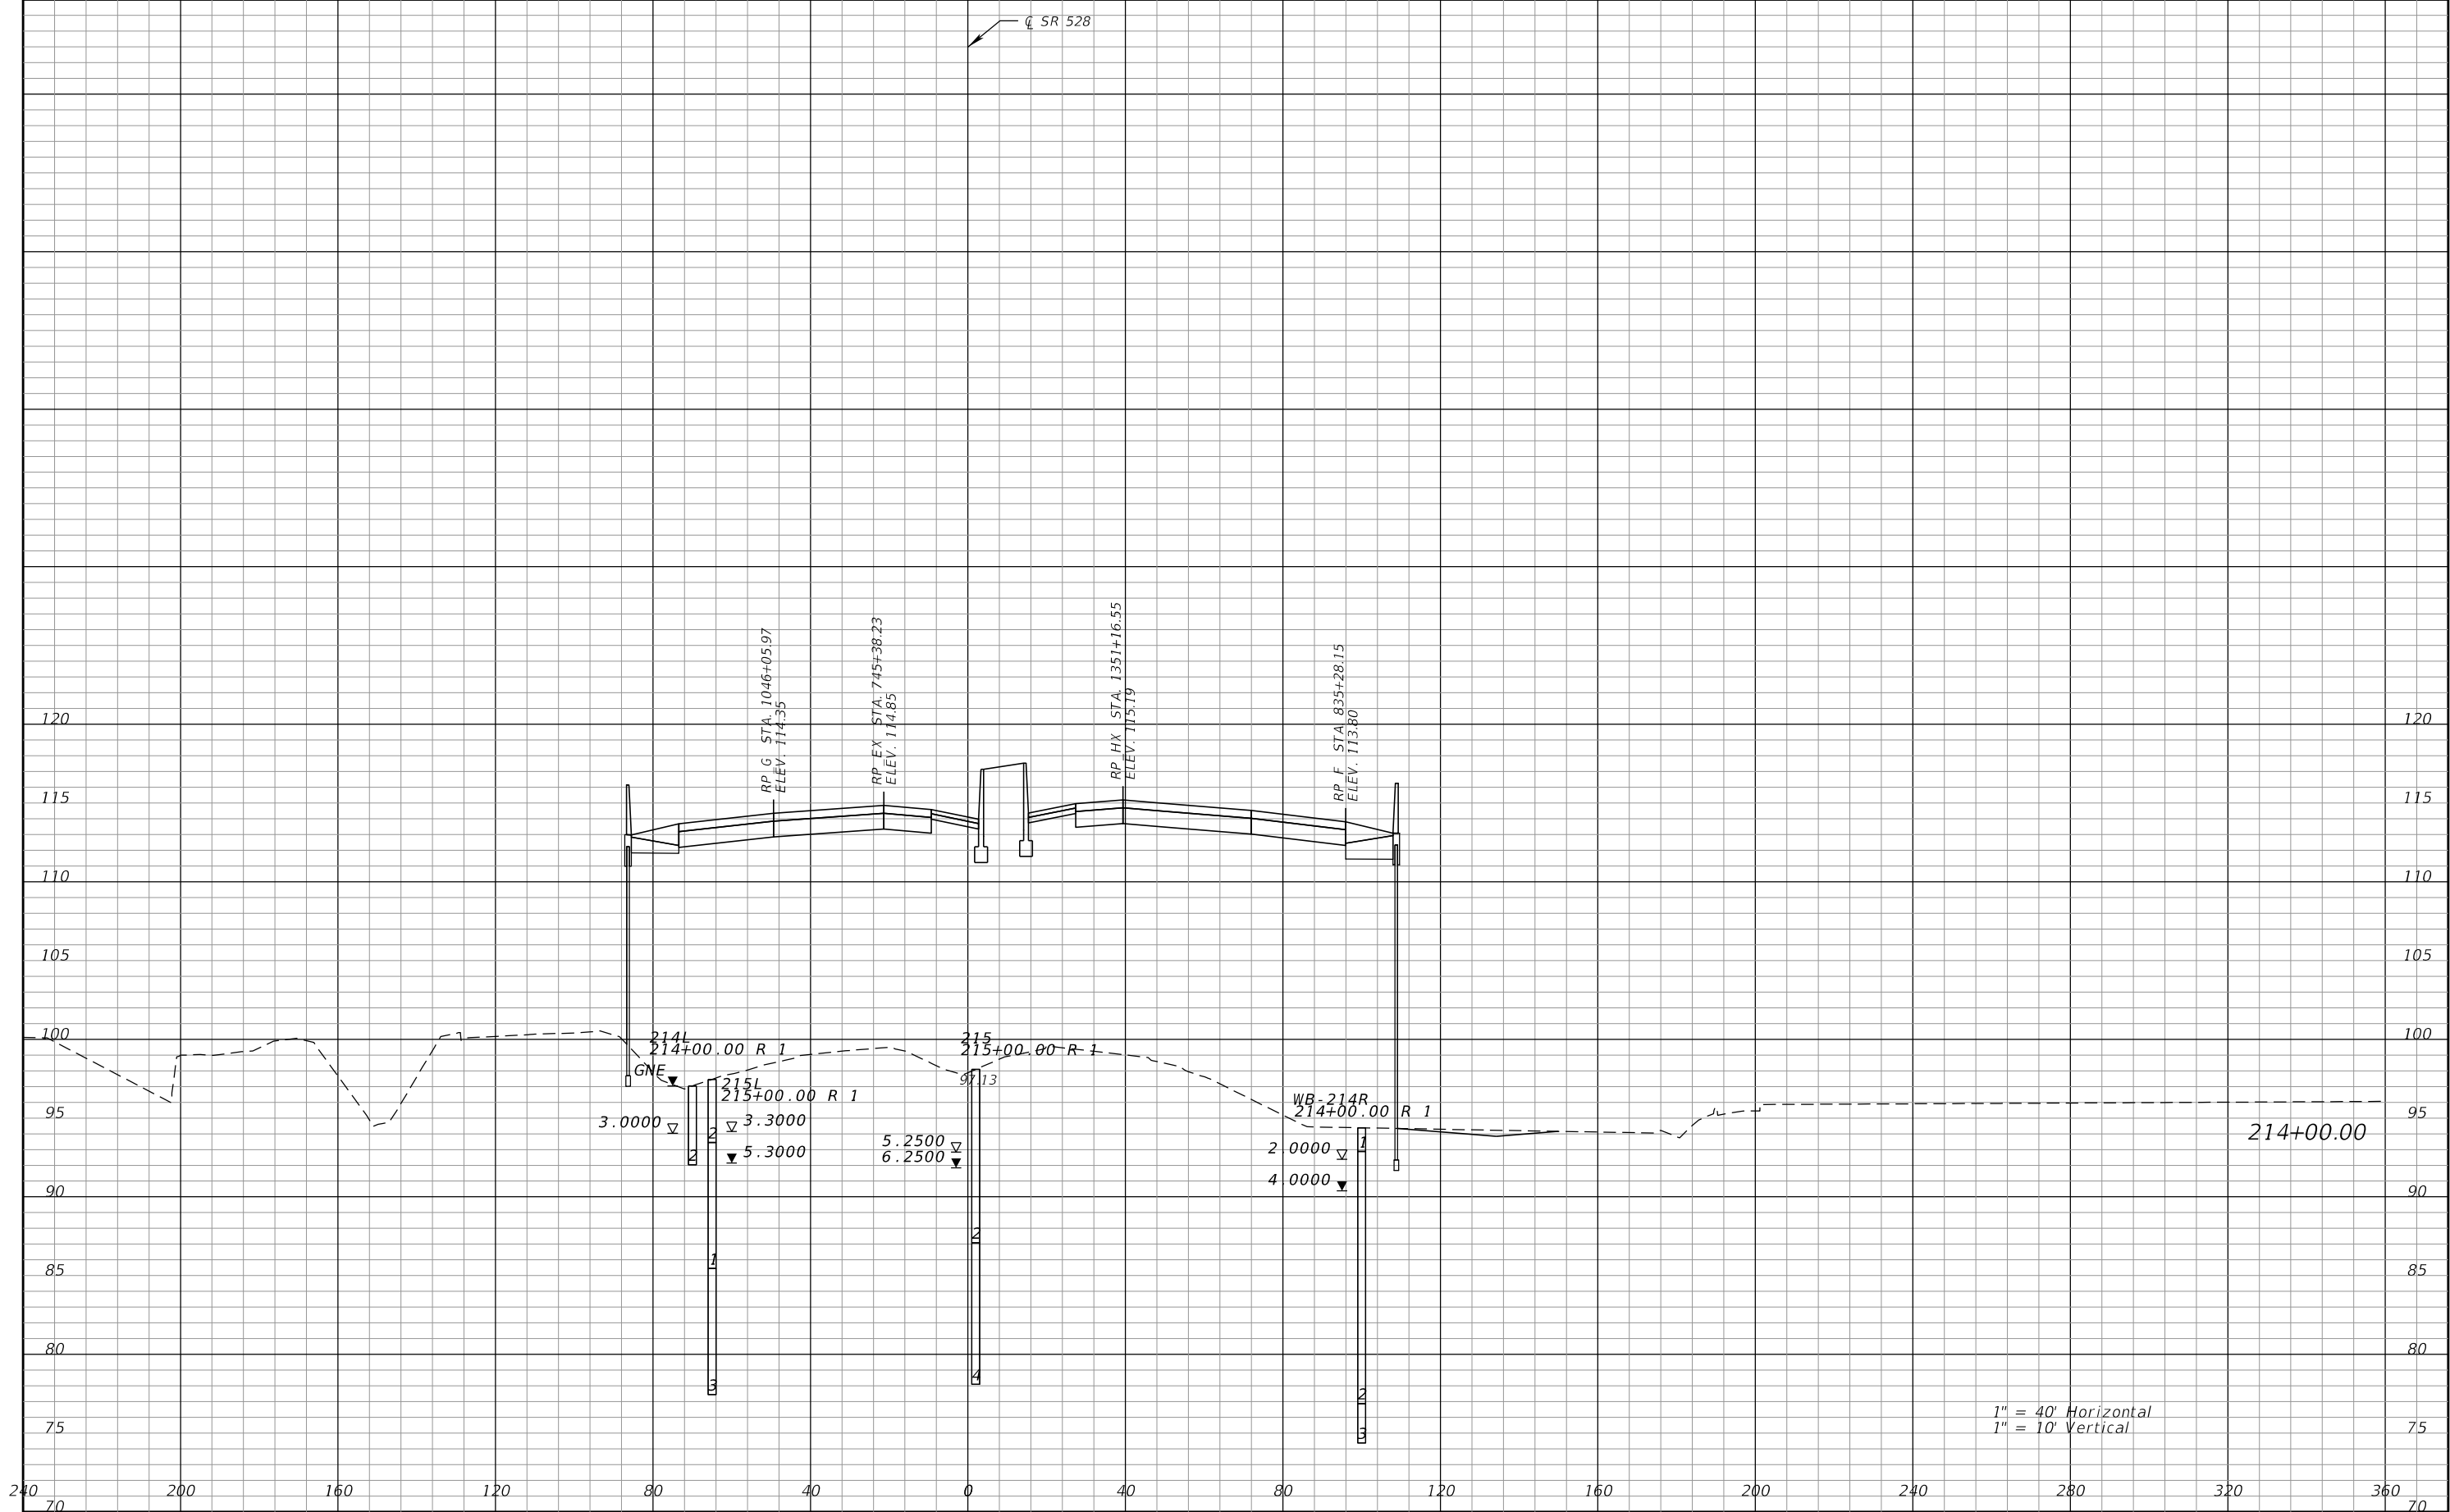

REVISIONS				Engineer of Record: Pierre Navaille P.E. License No. 46076 CH2M HILL 255 E. Robinson Street, Suite 505 Orlando, FL 32801 PH (407) 423-0030 Certificate of Authorization No. 000072	STATE OF FLORIDA DEPARTMENT OF TRANSPORTATION			CROSS SECTIONS SR 528		SHEET NO. 404
DATE	DESCRIPTION	DATE	DESCRIPTION		ROAD NO.	COUNTY	FINANCIAL PROJECT ID			
					SR 400	ORANGE	242484-7-32-01			


THE OFFICIAL RECORD OF THIS SHEET IS THE ELECTRONIC FILE DIGITALLY SIGNED AND SEALED UNDER RULE 61G15-23.004, F.A.C.

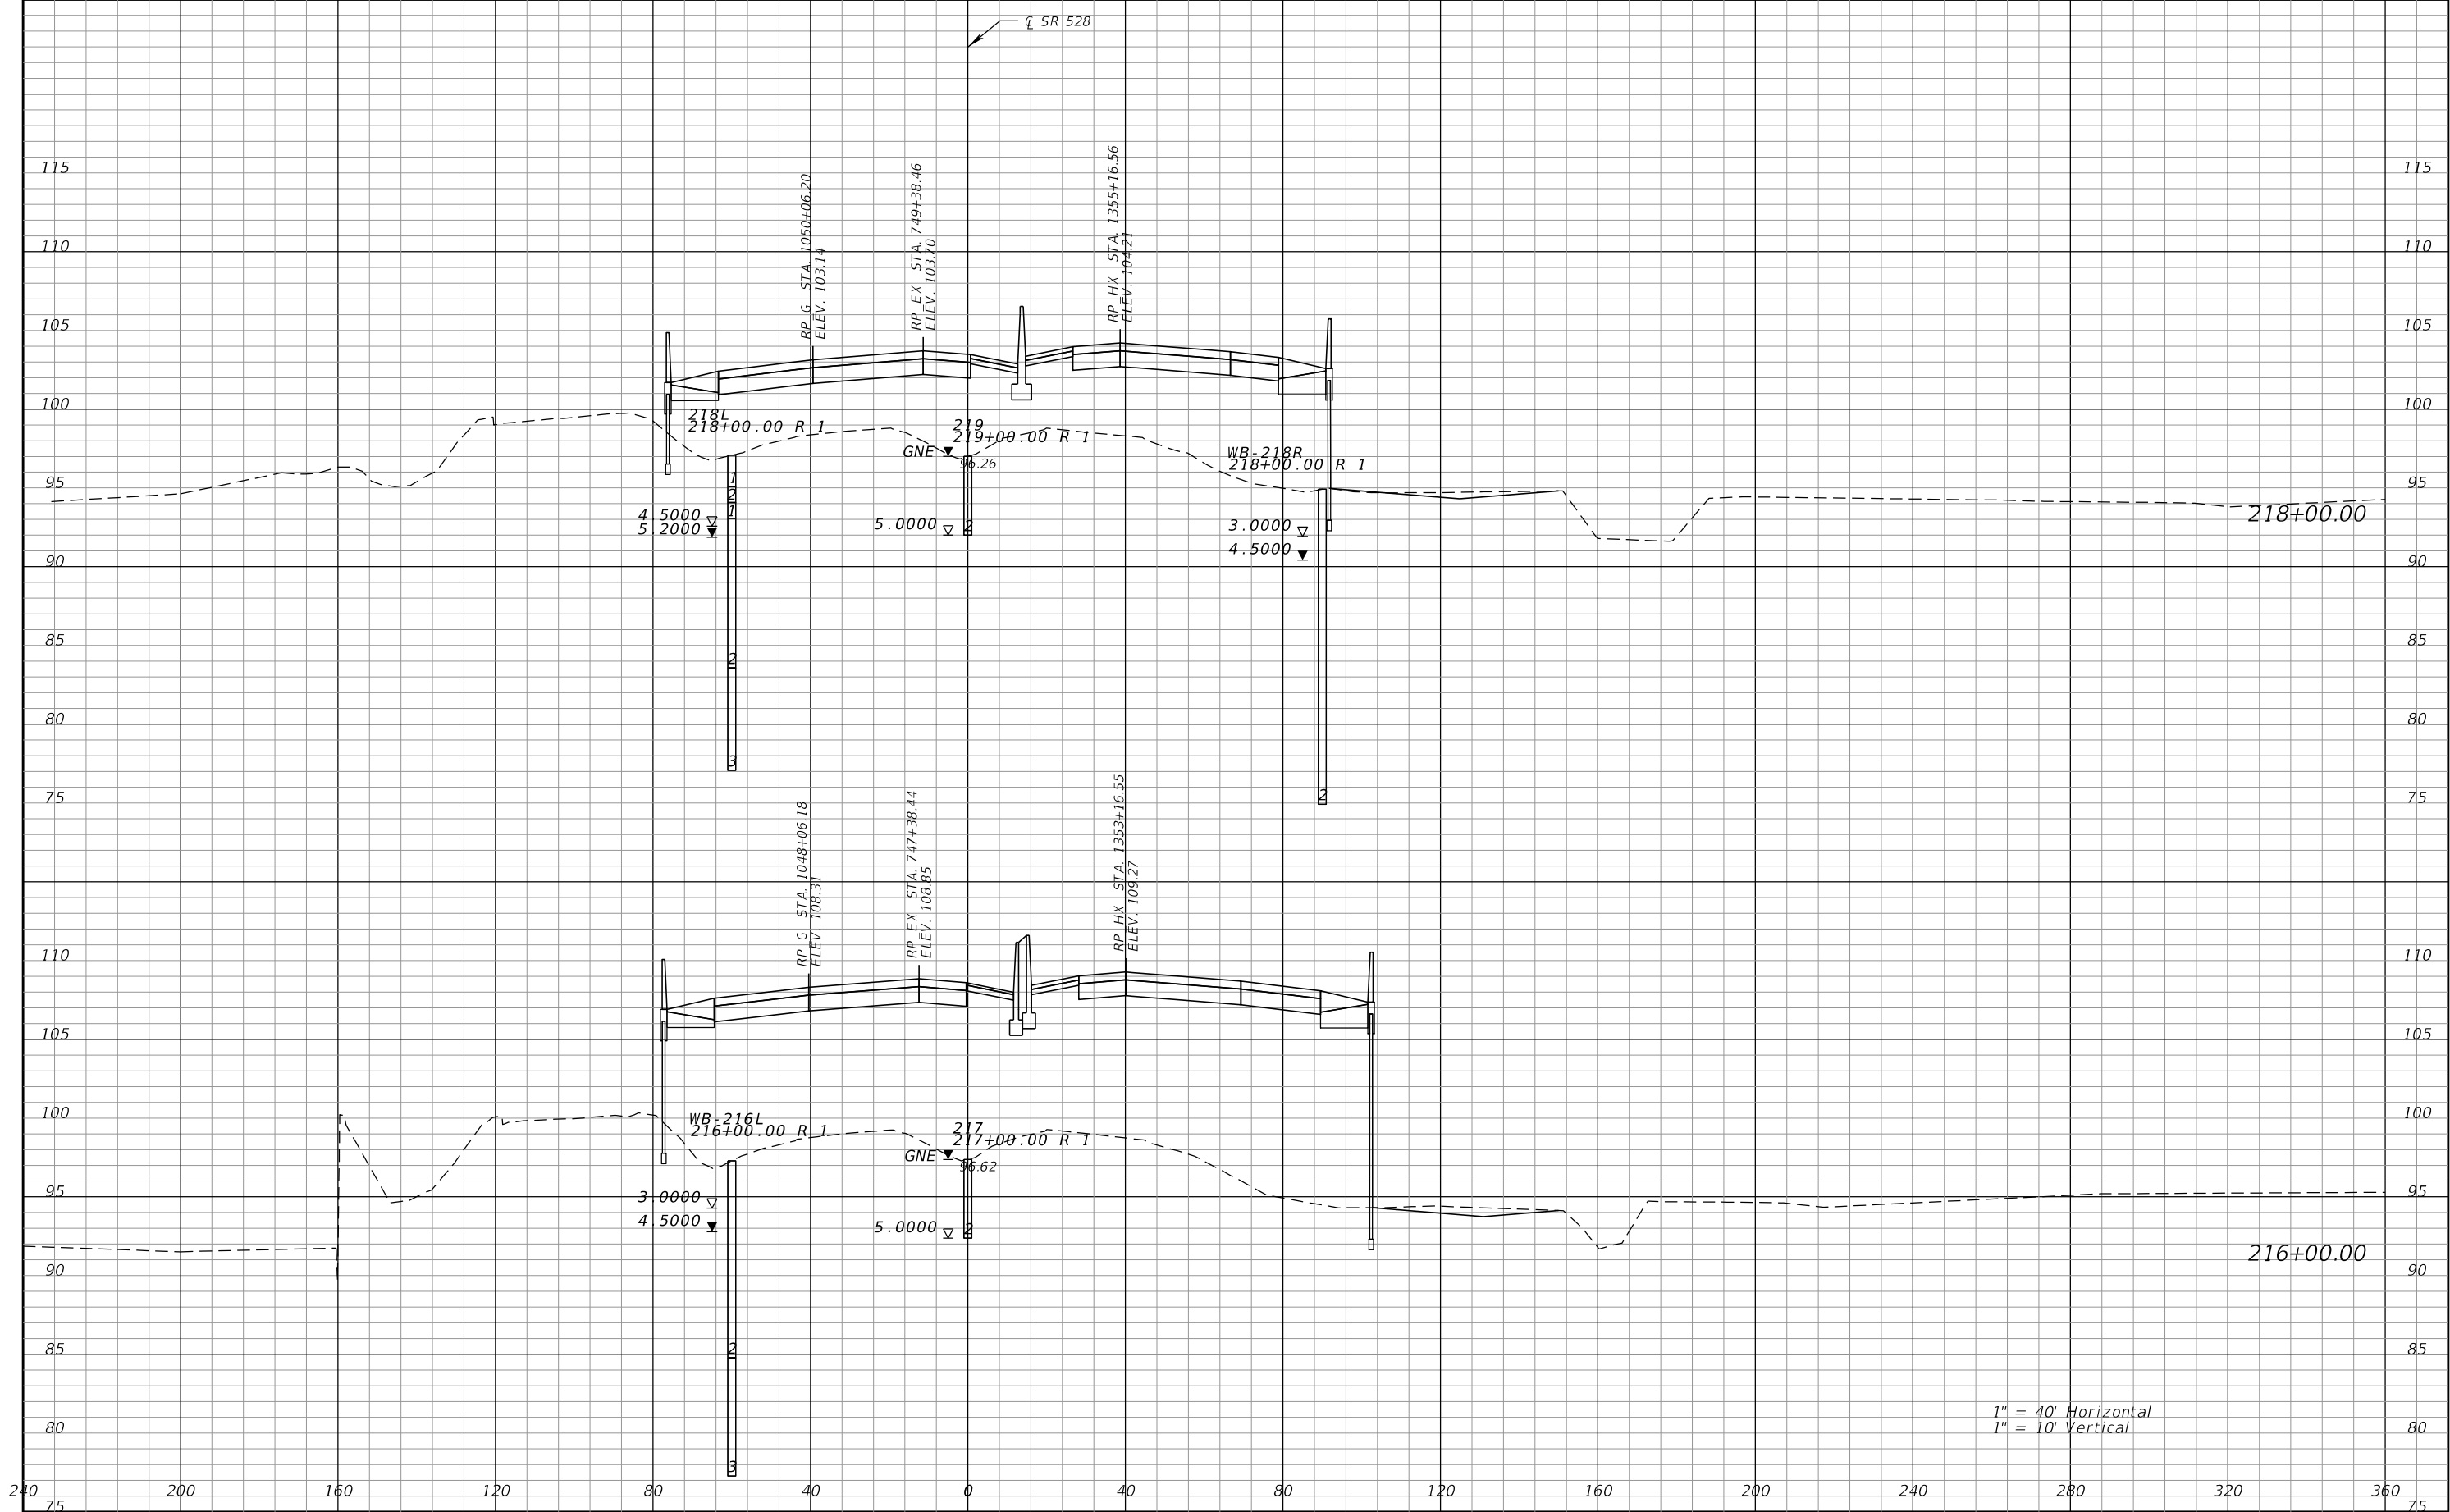

1" = 40' Horizontal
1" = 10' Vertical

REVISIONS				Engineer of Record: Pierre Navaille P.E. License No. 46076 CH2M HILL 255 E. Robinson Street, Suite 505 Orlando, FL 32801 PH (407) 423-0030 Certificate of Authorization No. 000072	STATE OF FLORIDA DEPARTMENT OF TRANSPORTATION			CROSS SECTIONS SR 528		SHEET NO. 405
DATE	DESCRIPTION	DATE	DESCRIPTION		ROAD NO.	COUNTY	FINANCIAL PROJECT ID			
					SR 400	ORANGE	242484-7-32-01			


THE OFFICIAL RECORD OF THIS SHEET IS THE ELECTRONIC FILE DIGITALLY SIGNED AND SEALED UNDER RULE 61G15-23.004, F.A.C.

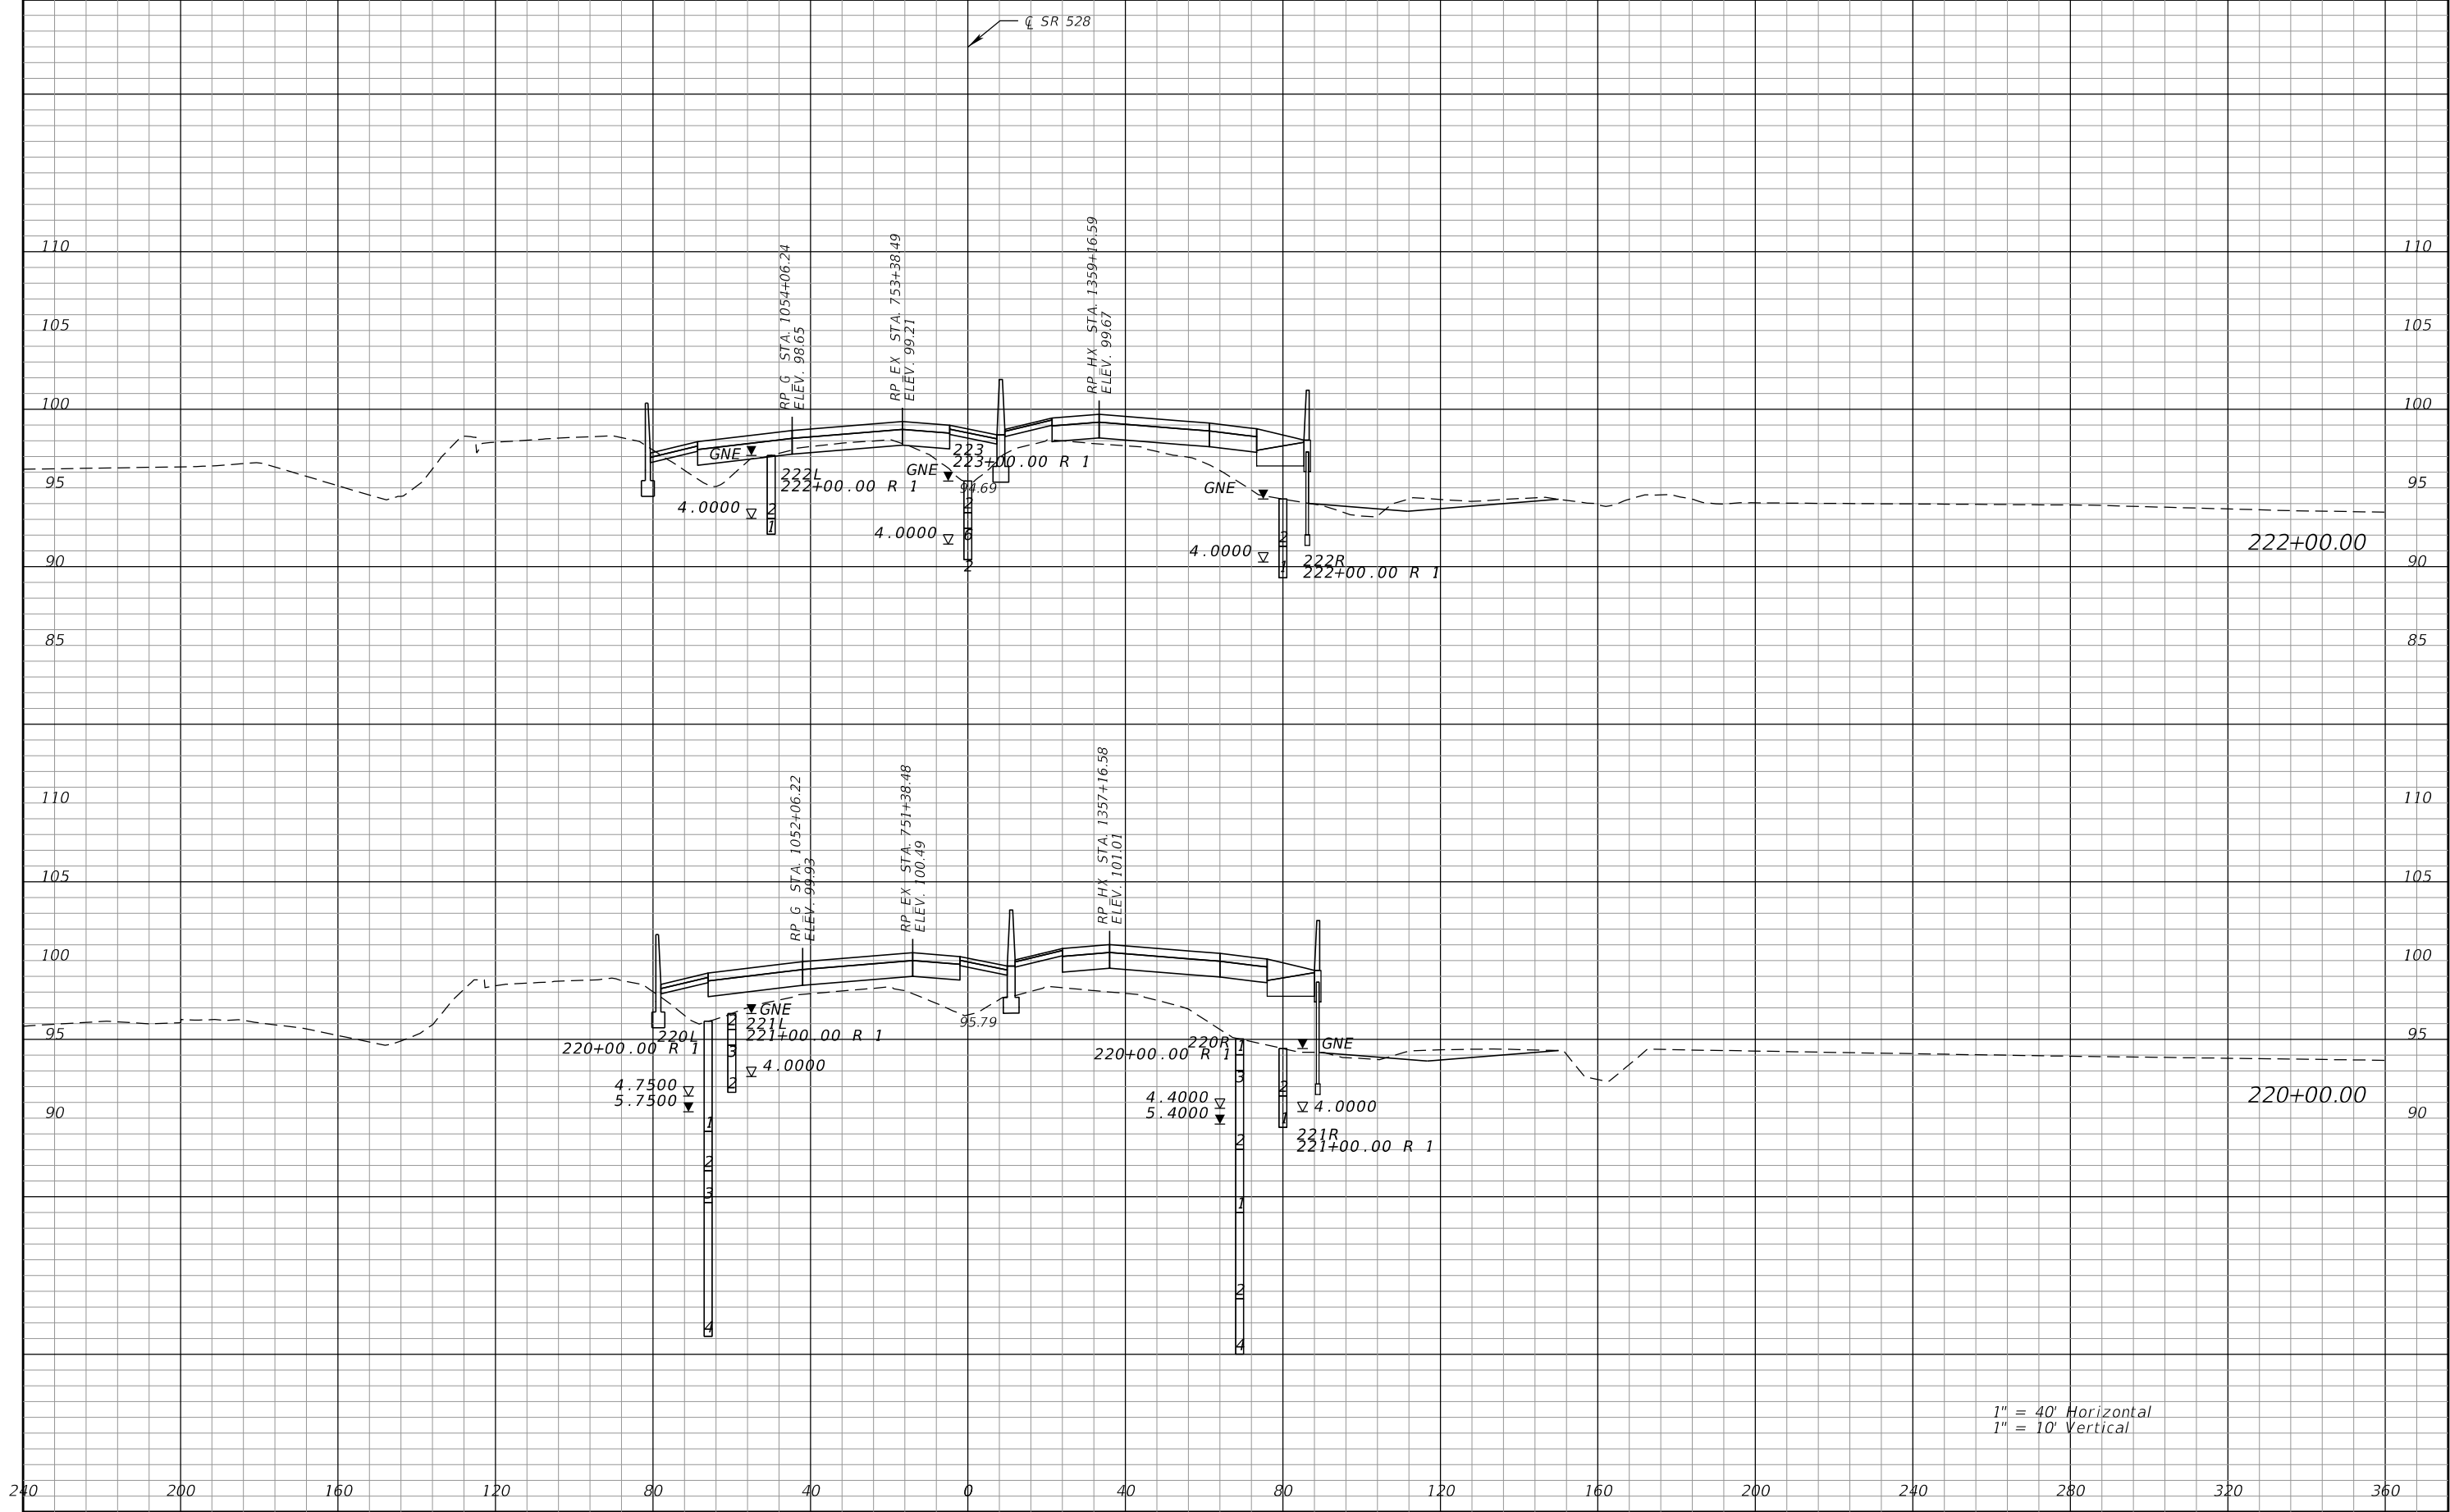

1" = 40' Horizontal
1" = 10' Vertical


REVISIONS				Engineer of Record: Pierre Navaille P.E. License No. 46076 CH2M HILL 255 E. Robinson Street, Suite 505 Orlando, FL 32801 PH (407) 423-0030 Certificate of Authorization No. 000072	STATE OF FLORIDA DEPARTMENT OF TRANSPORTATION			CROSS SECTIONS SR 528		SHEET NO. 406
DATE	DESCRIPTION	DATE	DESCRIPTION		ROAD NO.	COUNTY	FINANCIAL PROJECT ID			
					SR 400	ORANGE	242484-7-32-01			

THE OFFICIAL RECORD OF THIS SHEET IS THE ELECTRONIC FILE DIGITALLY SIGNED AND SEALED UNDER RULE 61G15-23.004, F.A.C.

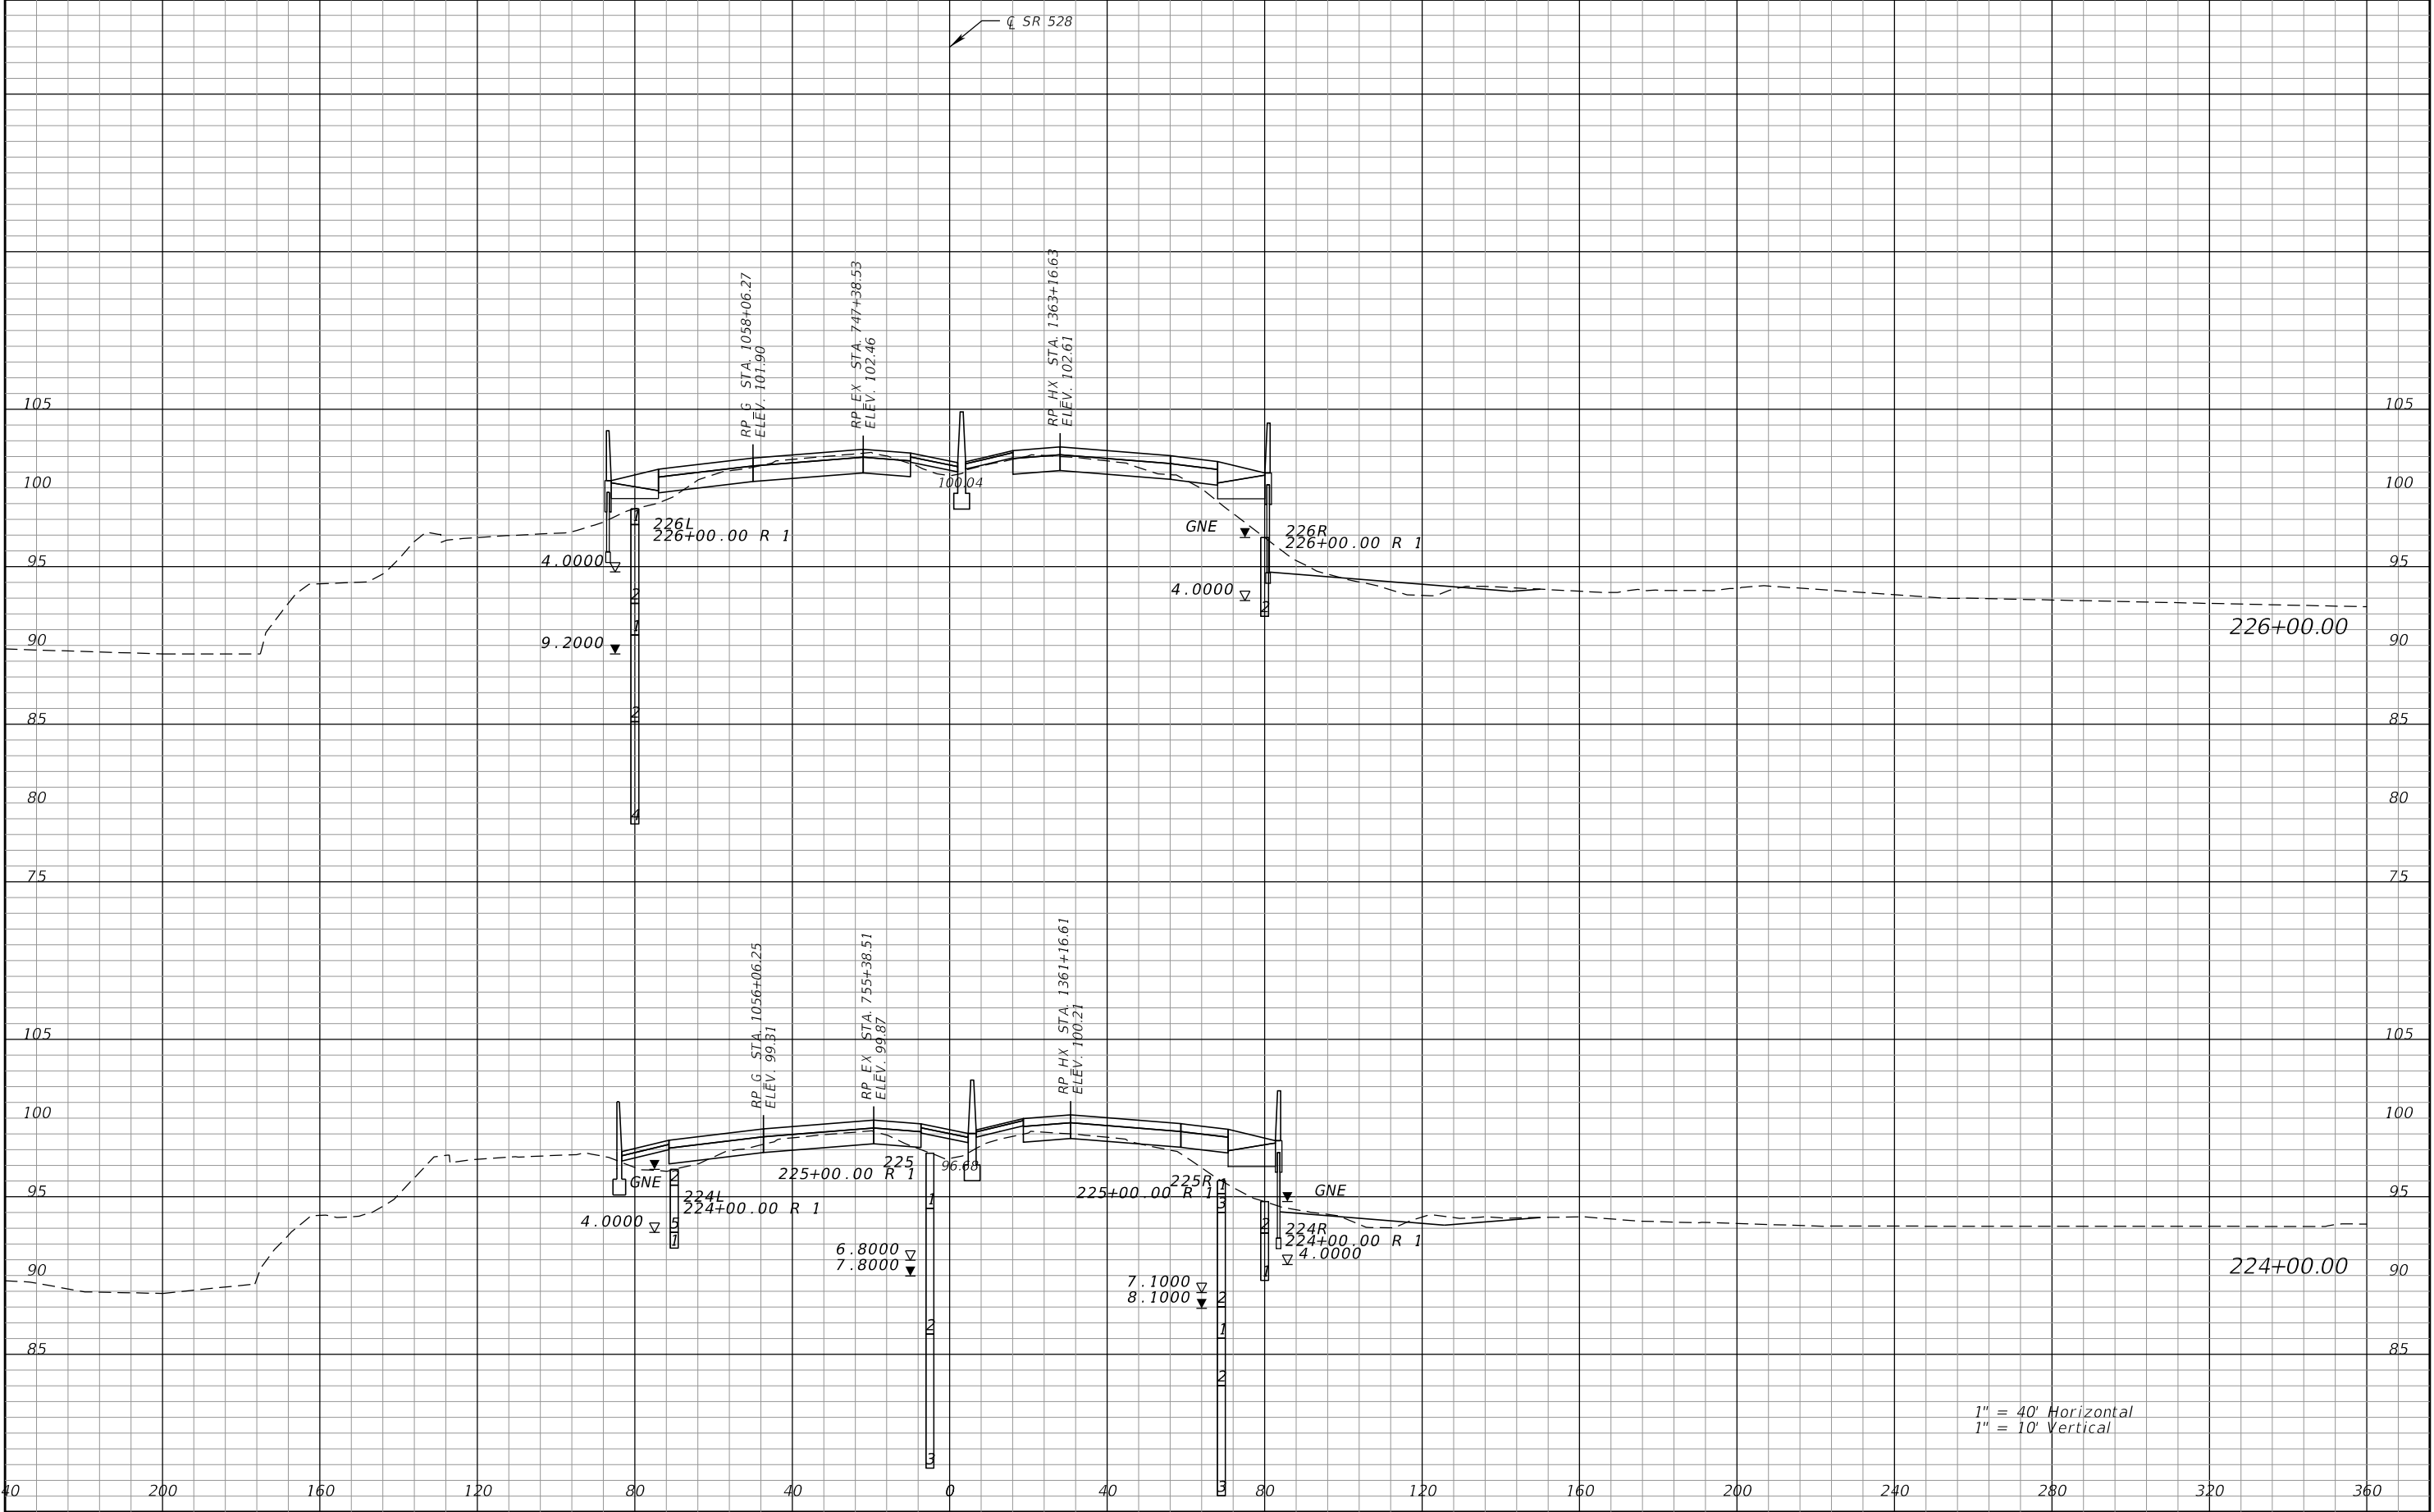


REVISIONS				Engineer of Record: Pierre Navaille P.E. License No. 46076 CH2M HILL 255 E. Robinson Street, Suite 505 Orlando, FL 32801 PH (407) 423-0030 Certificate of Authorization No. 000072	STATE OF FLORIDA DEPARTMENT OF TRANSPORTATION			CROSS SECTIONS SR 528		SHEET NO. 407
DATE	DESCRIPTION	DATE	DESCRIPTION		ROAD NO.	COUNTY	FINANCIAL PROJECT ID			
					SR 400	ORANGE	242484-7-32-01			

THE OFFICIAL RECORD OF THIS SHEET IS THE ELECTRONIC FILE DIGITALLY SIGNED AND SEALED UNDER RULE 61G15-23.004, F.A.C.

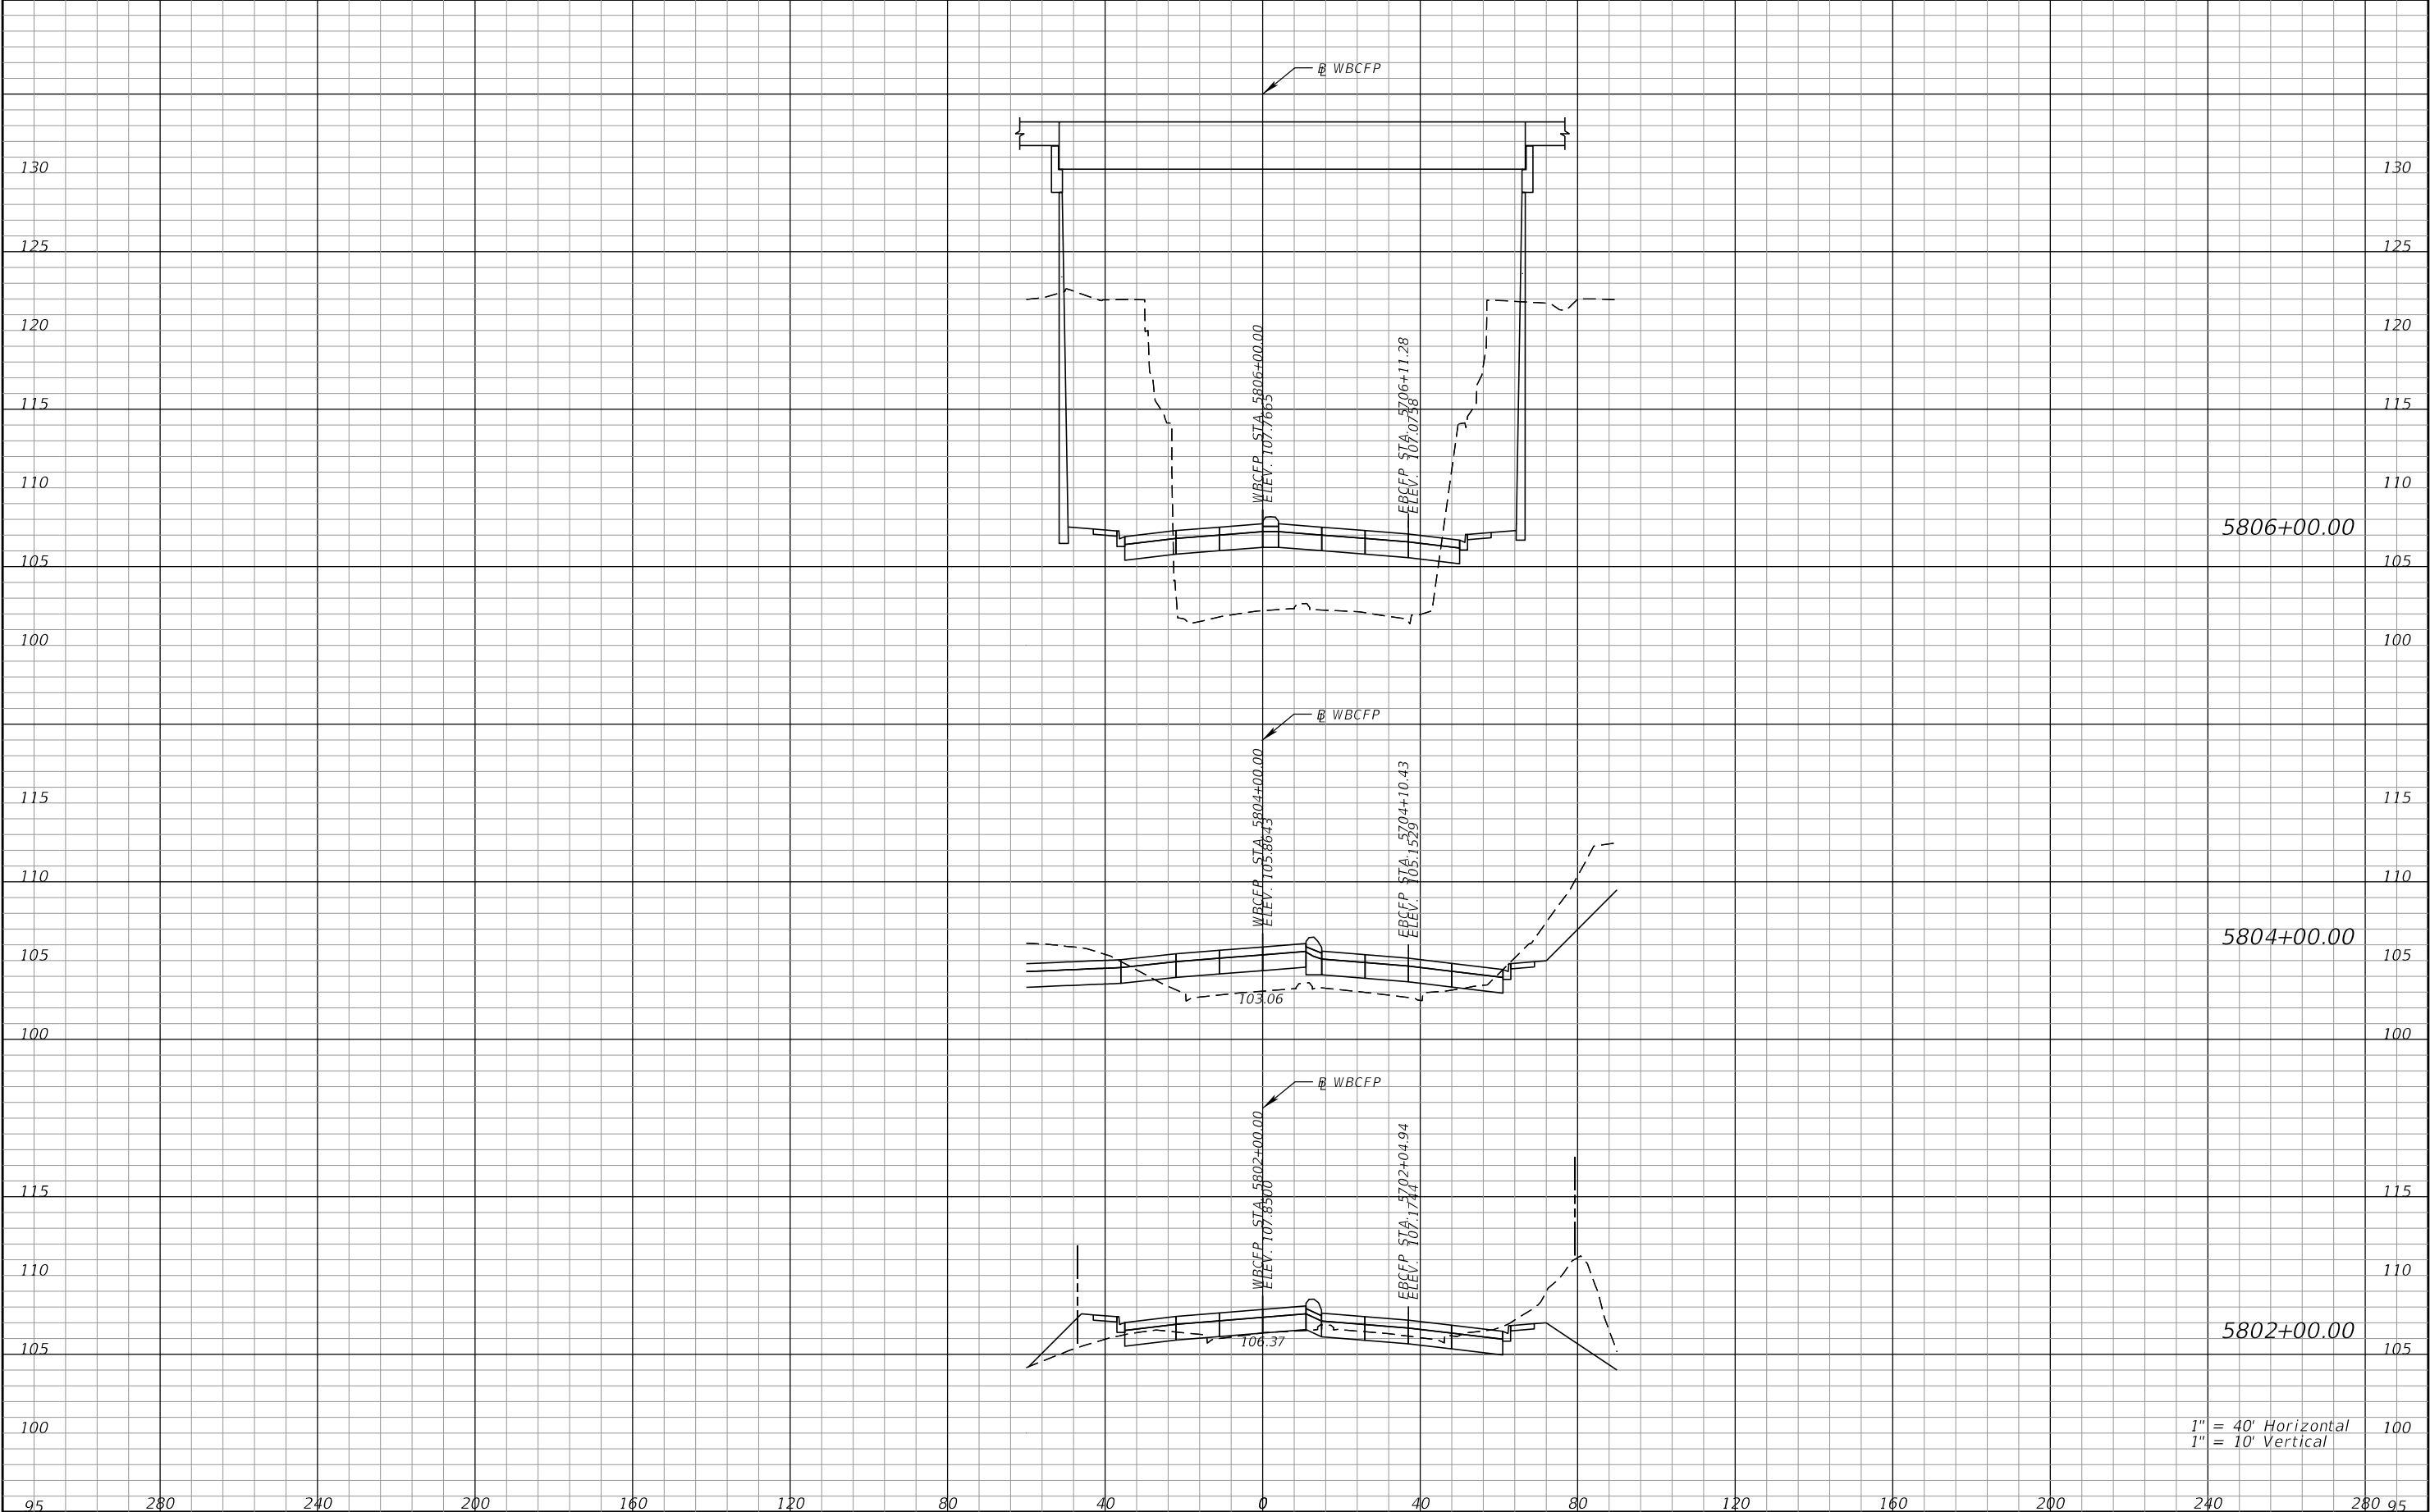


REVISIONS				Engineer of Record: Pierre Navaille P.E. License No. 46076 CH2M HILL 255 E. Robinson Street, Suite 505 Orlando, FL 32801 PH (407) 423-0030 Certificate of Authorization No. 000072	STATE OF FLORIDA DEPARTMENT OF TRANSPORTATION			CROSS SECTIONS CENTRAL FLORIDA PARKWAY		SHEET NO. 408
DATE	DESCRIPTION	DATE	DESCRIPTION		ROAD NO.	COUNTY	FINANCIAL PROJECT ID			
					SR 400	ORANGE	242484-7-32-01			

THE OFFICIAL RECORD OF THIS SHEET IS THE ELECTRONIC FILE DIGITALLY SIGNED AND SEALED UNDER RULE 61G15-23.004, F.A.C.

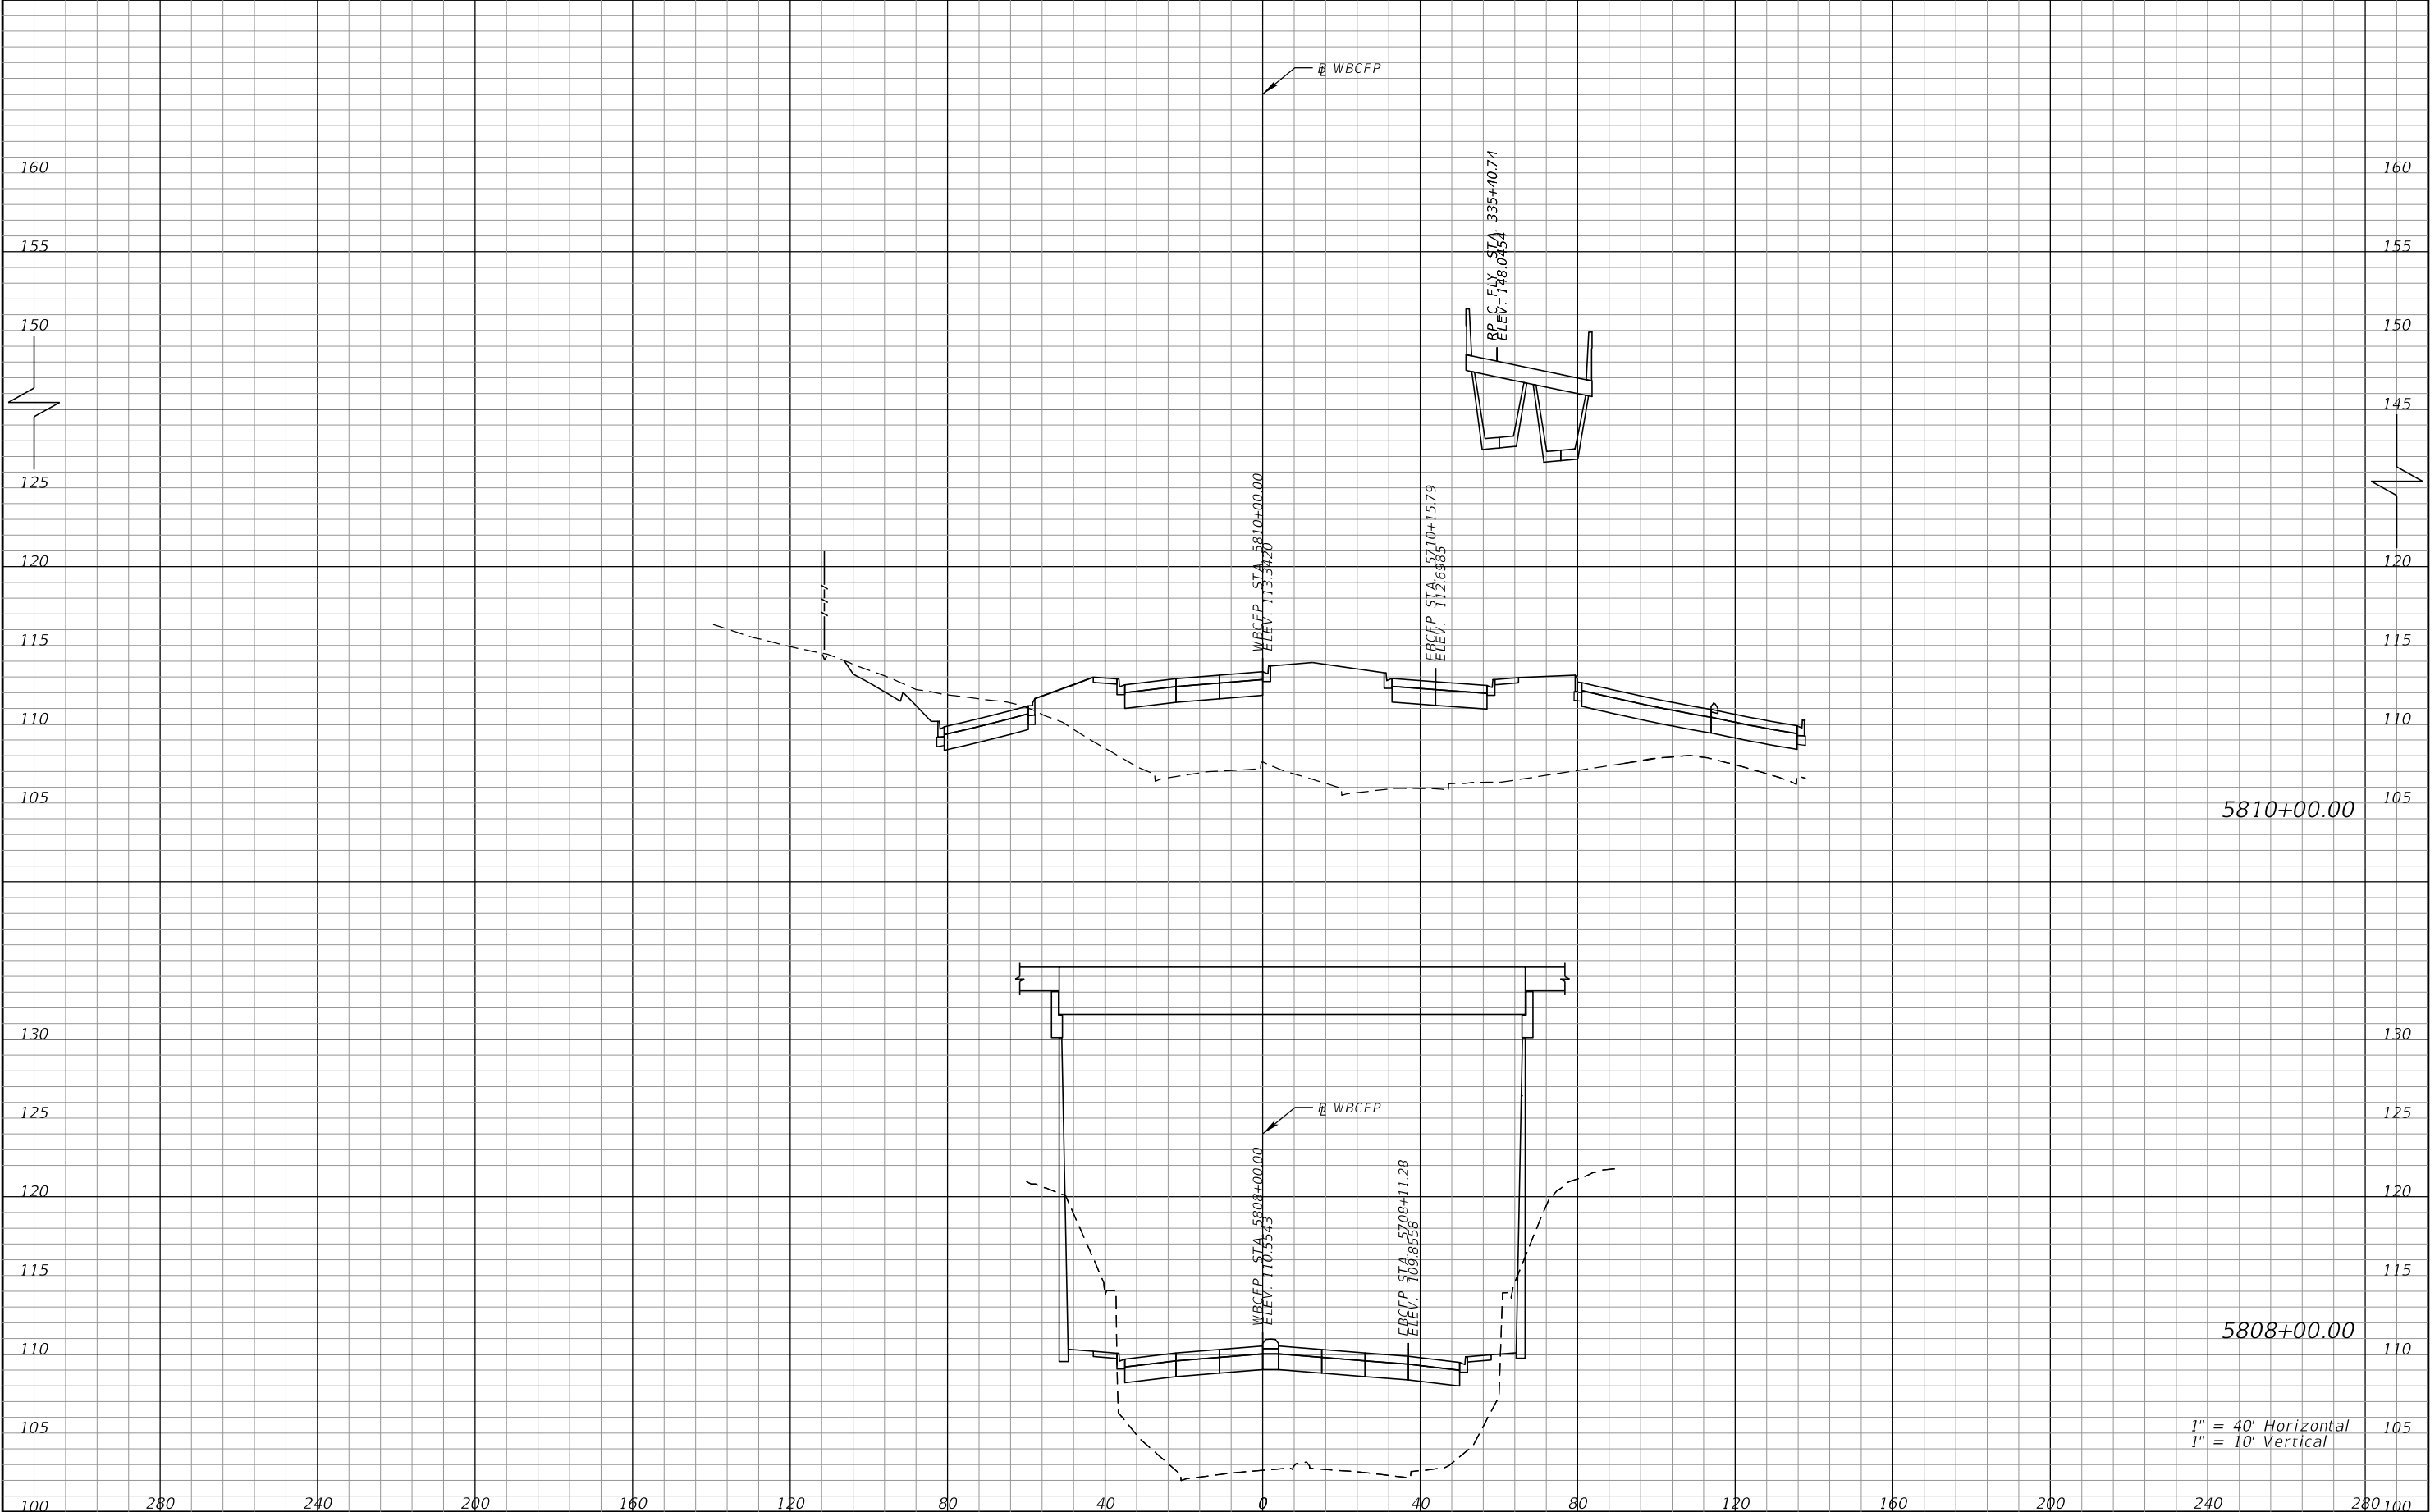


REVISIONS				Engineer of Record: Pierre Navaille P.E. License No. 46076 CH2M HILL 255 E. Robinson Street, Suite 505 Orlando, FL 32801 PH (407) 423-0030 Certificate of Authorization No. 000072	STATE OF FLORIDA DEPARTMENT OF TRANSPORTATION			CROSS SECTIONS CENTRAL FLORIDA PARKWAY	SHEET NO. 409
DATE	DESCRIPTION	DATE	DESCRIPTION		ROAD NO.	COUNTY	FINANCIAL PROJECT ID		
					SR 400	ORANGE	242484-7-32-01		

THE OFFICIAL RECORD OF THIS SHEET IS THE ELECTRONIC FILE DIGITALLY SIGNED AND SEALED UNDER RULE 61G15-23.004, F.A.C.

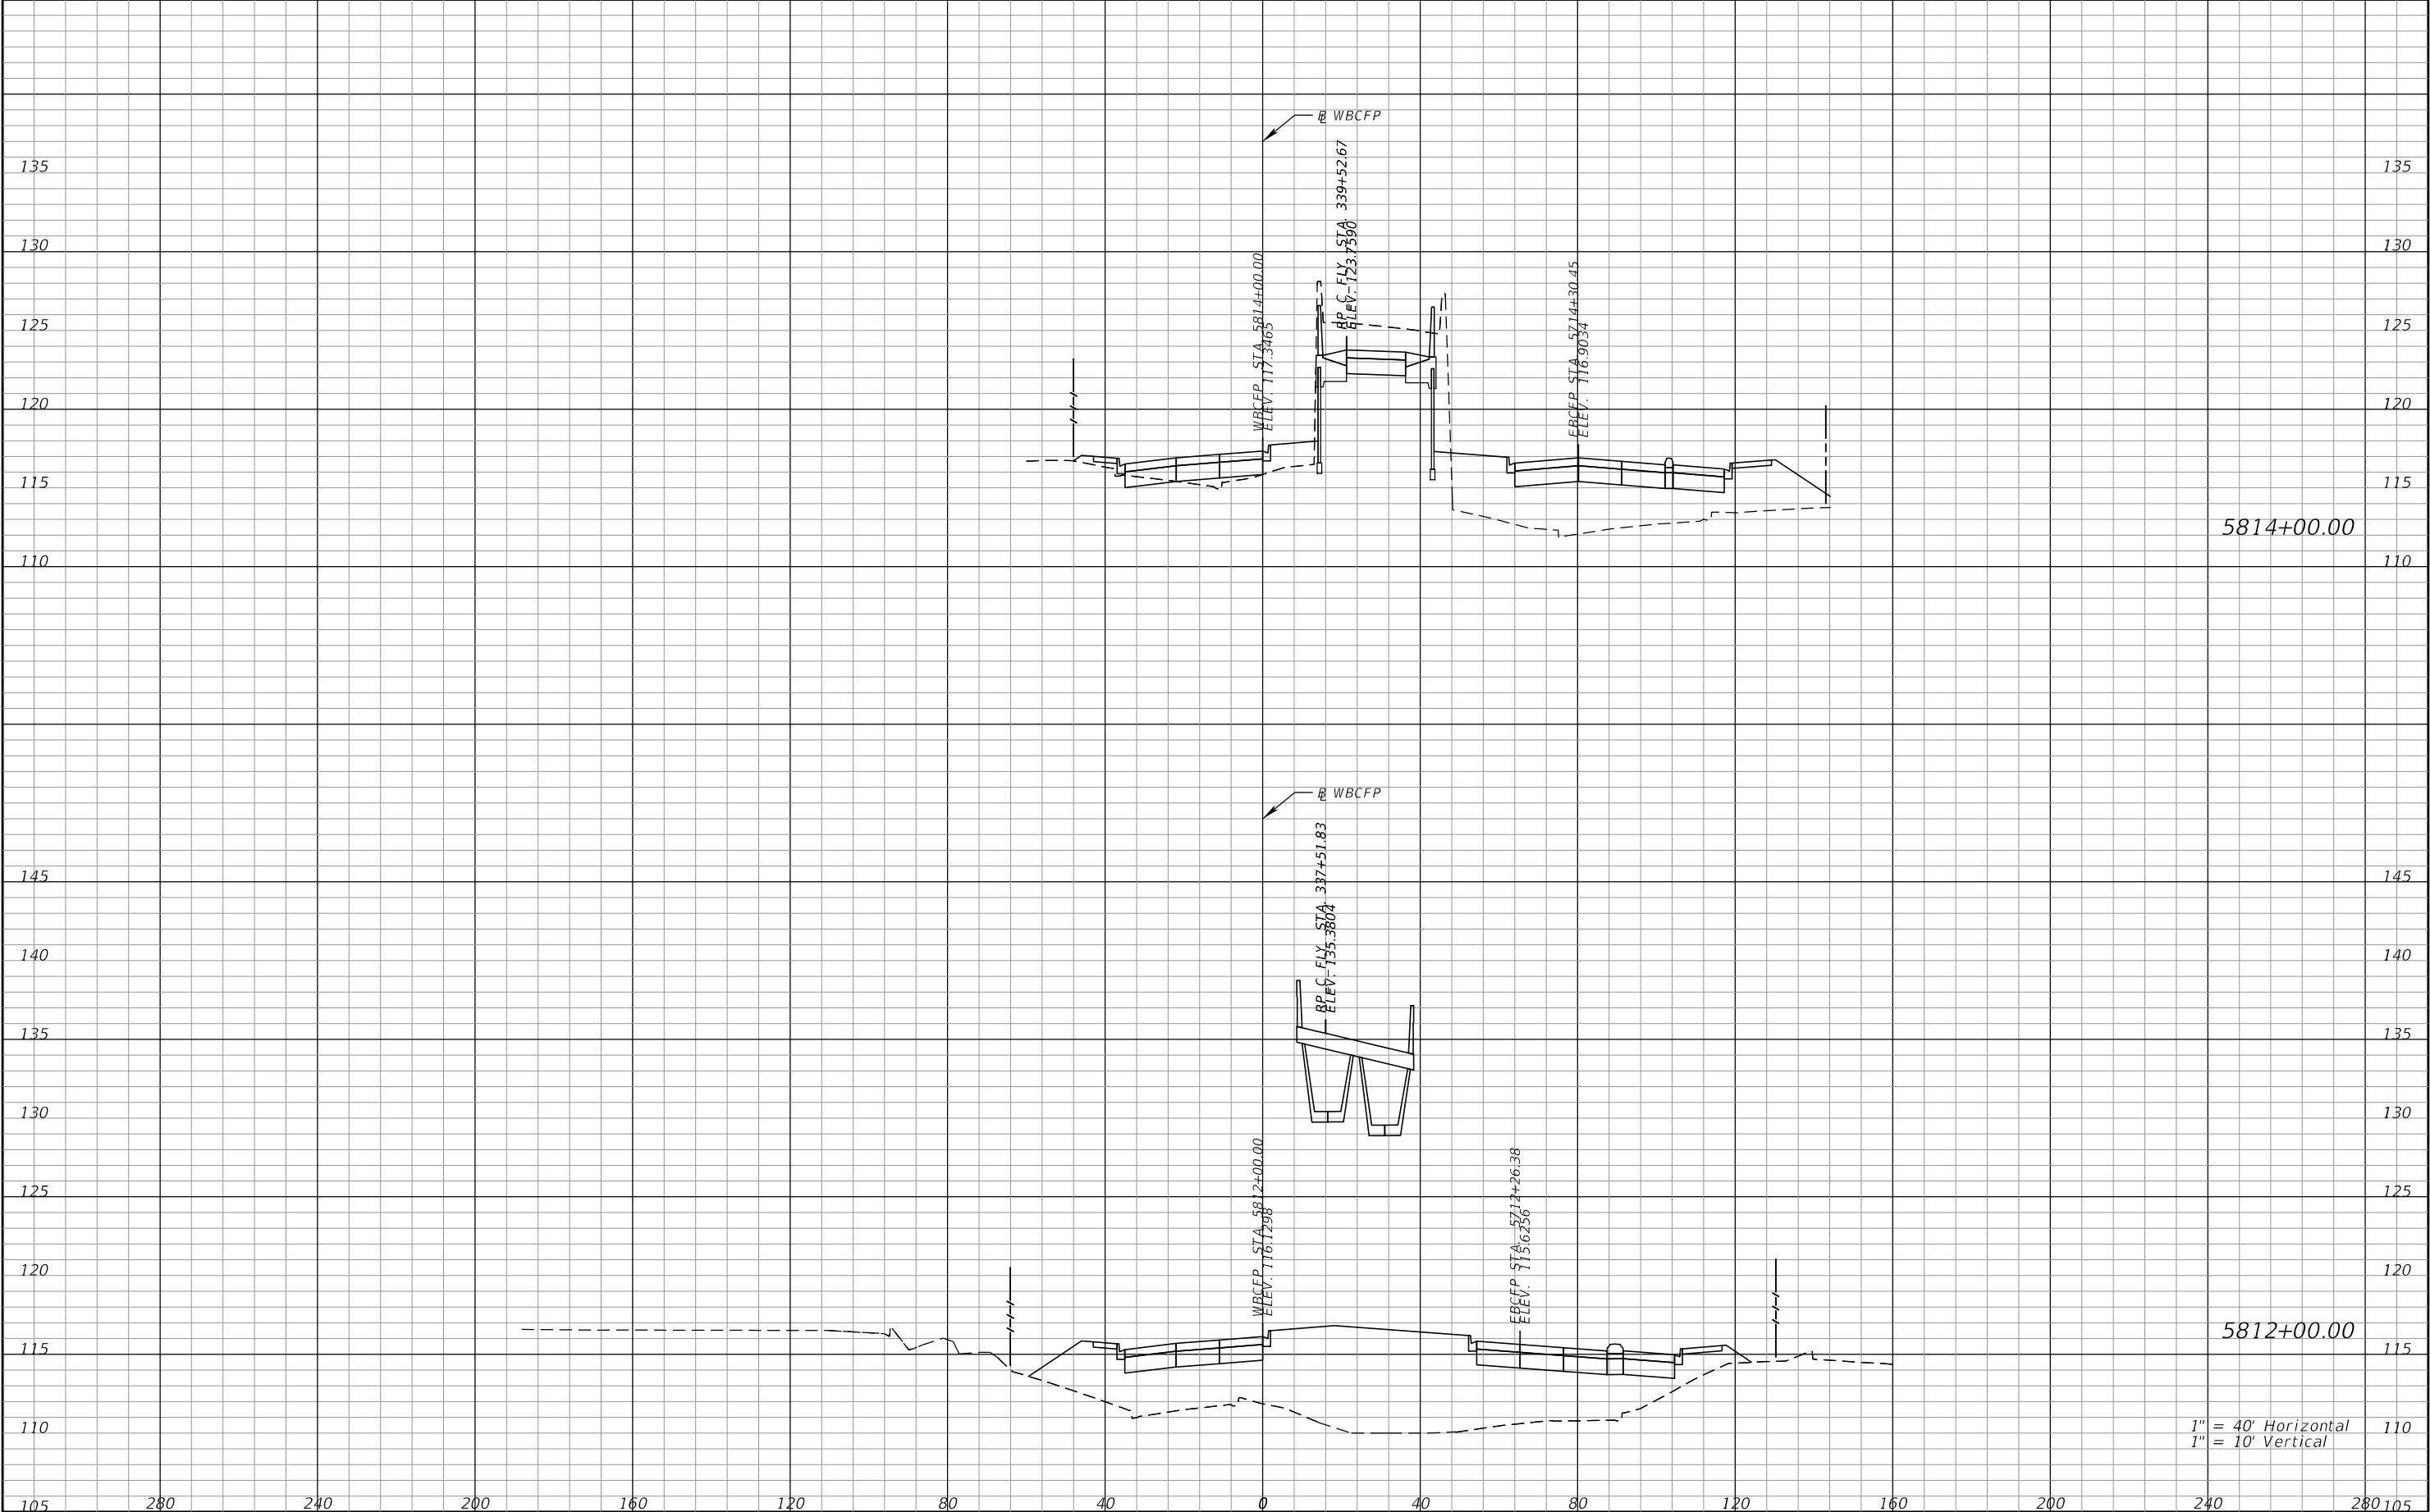


REVISIONS				Engineer of Record: Pierre Navaille P.E. License No. 46076 CH2M HILL 255 E. Robinson Street, Suite 505 Orlando, FL 32801 PH (407) 423-0030 Certificate of Authorization No. 000072	STATE OF FLORIDA DEPARTMENT OF TRANSPORTATION			CROSS SECTIONS CENTRAL FLORIDA PARKWAY	SHEET NO. 410
DATE	DESCRIPTION	DATE	DESCRIPTION		ROAD NO.	COUNTY	FINANCIAL PROJECT ID		
					SR 400	ORANGE	242484-7-32-01		

THE OFFICIAL RECORD OF THIS SHEET IS THE ELECTRONIC FILE DIGITALLY SIGNED AND SEALED UNDER RULE 61G15-23.004, F.A.C.

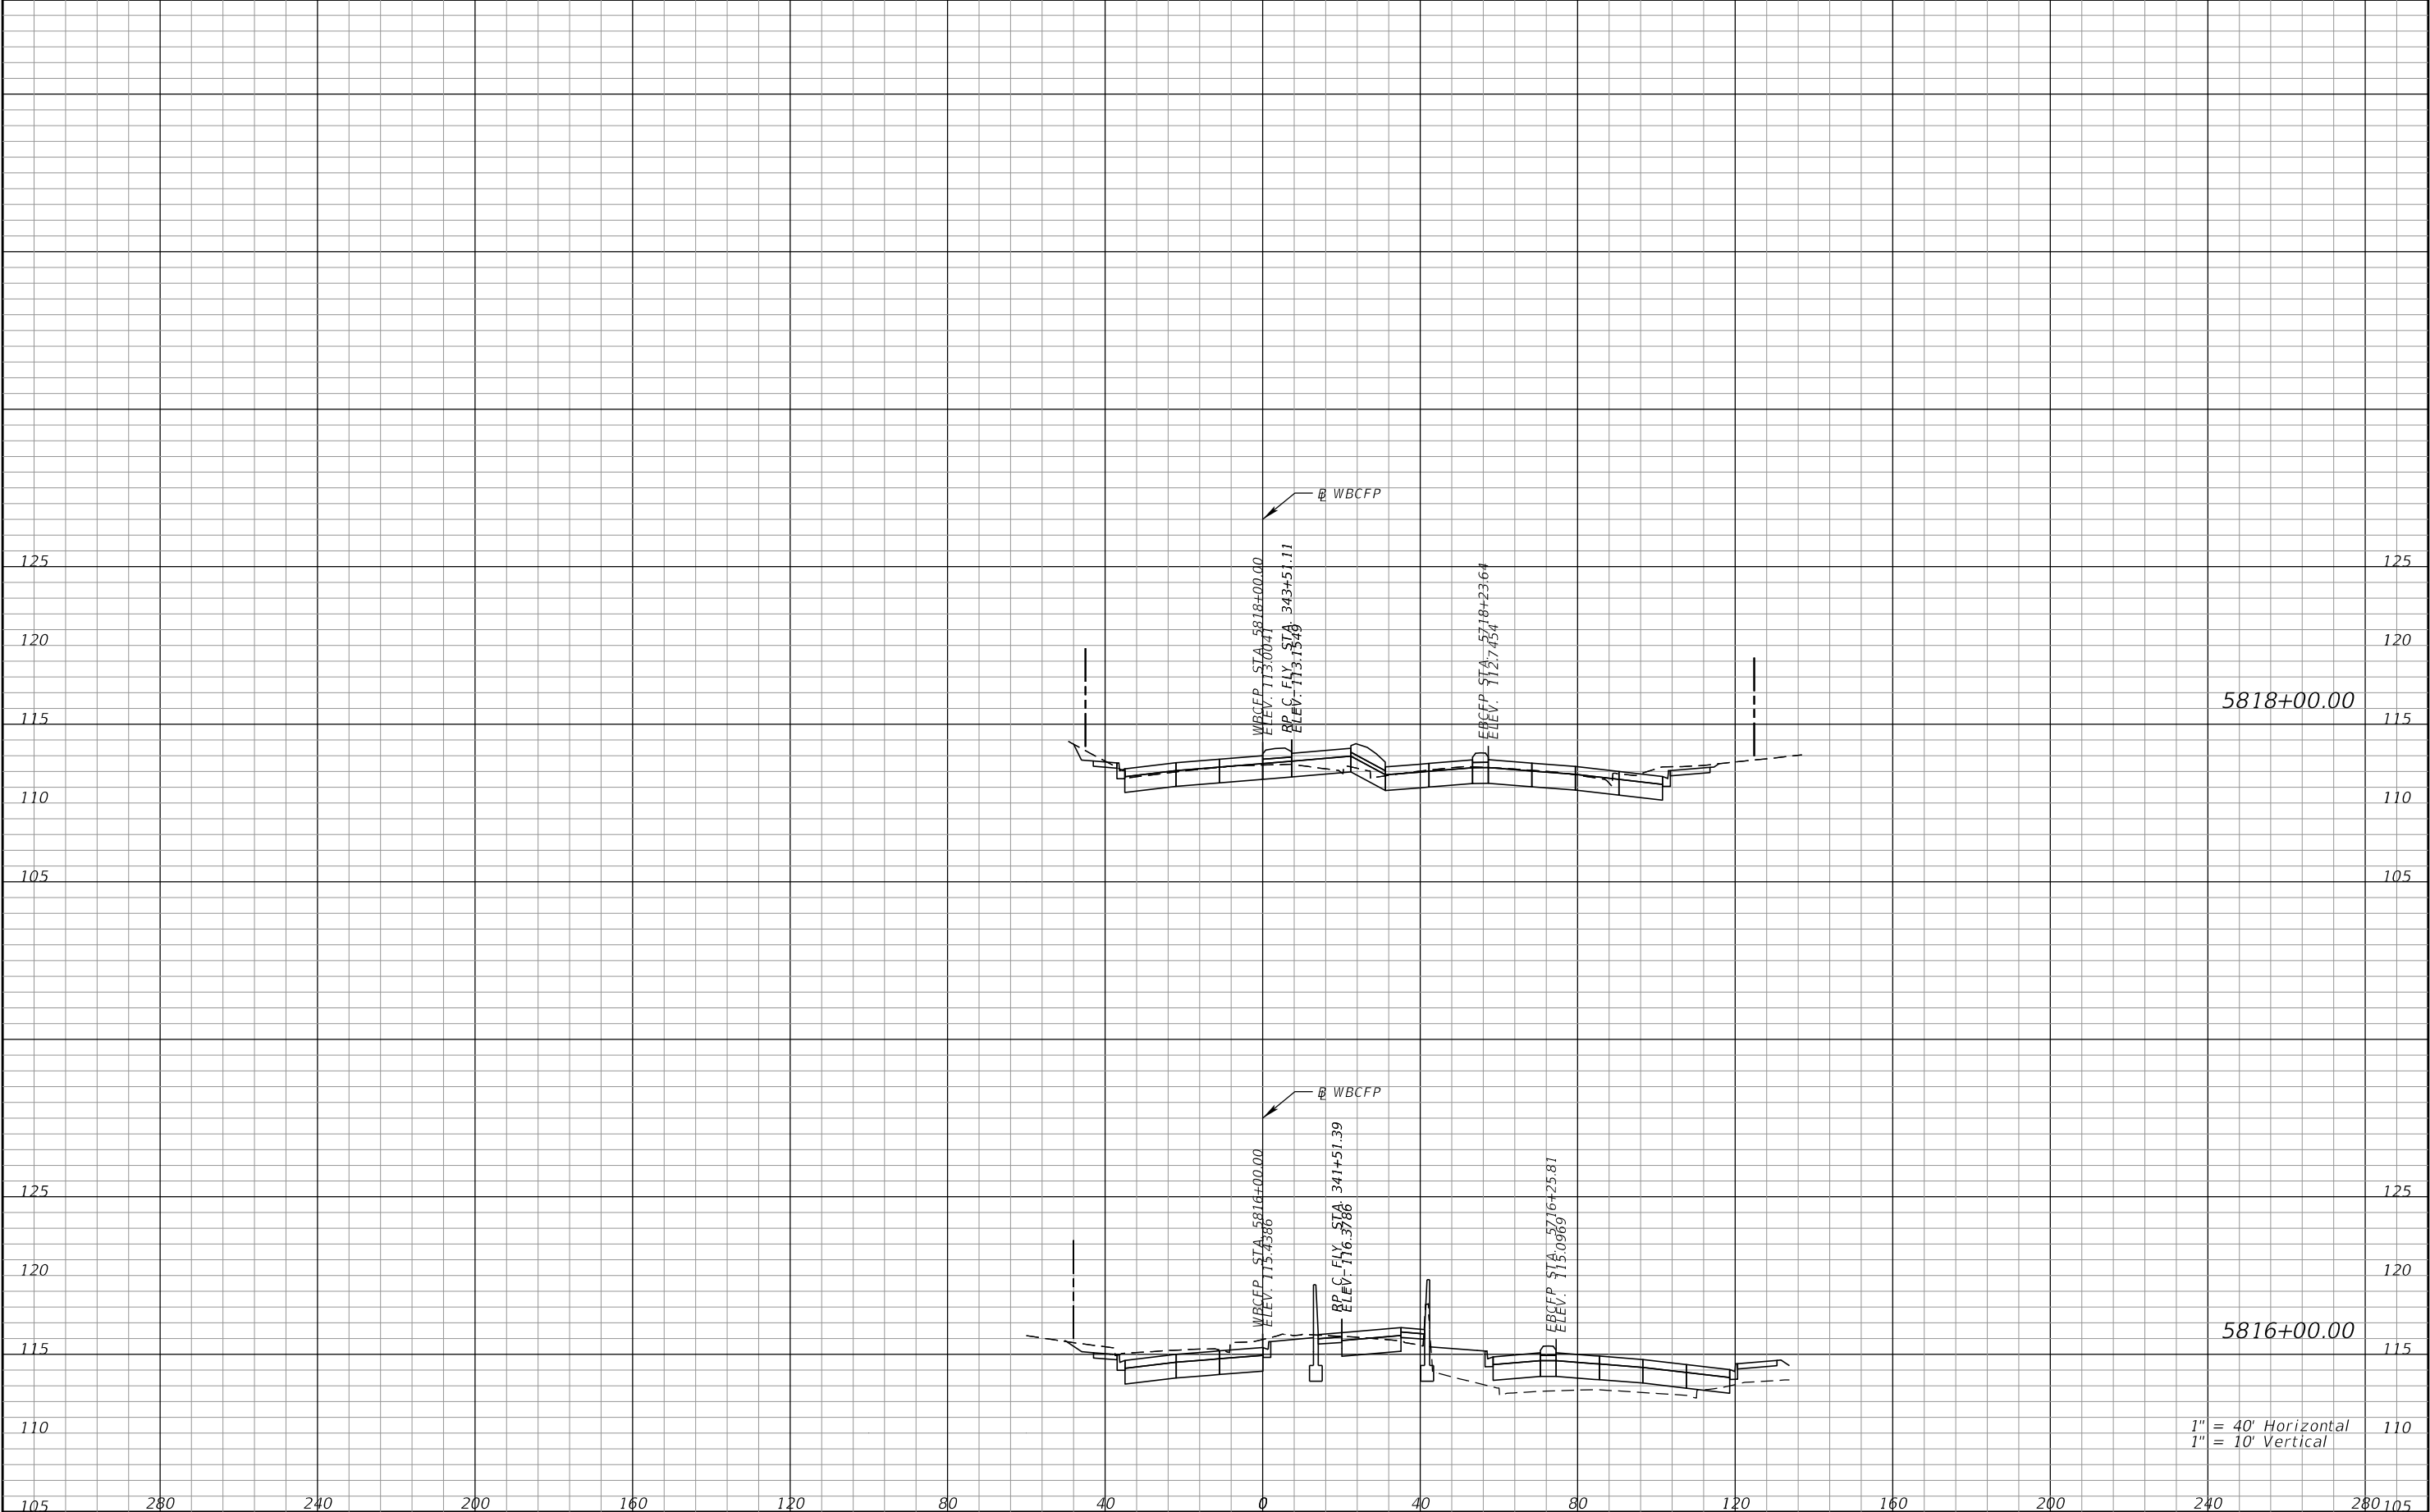

REVISIONS				Engineer of Record: Pierre Navaille P.E. License No. 46076 CH2M HILL 255 E. Robinson Street, Suite 505 Orlando, FL 32801 PH (407) 423-0030 Certificate of Authorization No. 000072	STATE OF FLORIDA DEPARTMENT OF TRANSPORTATION			CROSS SECTIONS CENTRAL FLORIDA PARKWAY		SHEET NO.	
DATE	DESCRIPTION	DATE	DESCRIPTION		ROAD NO.	COUNTY	FINANCIAL PROJECT ID			411	
					SR 400	ORANGE	242484-7-32-01				


THE OFFICIAL RECORD OF THIS SHEET IS THE ELECTRONIC FILE DIGITALLY SIGNED AND SEALED UNDER RULE 61G15-23.004, F.A.C.

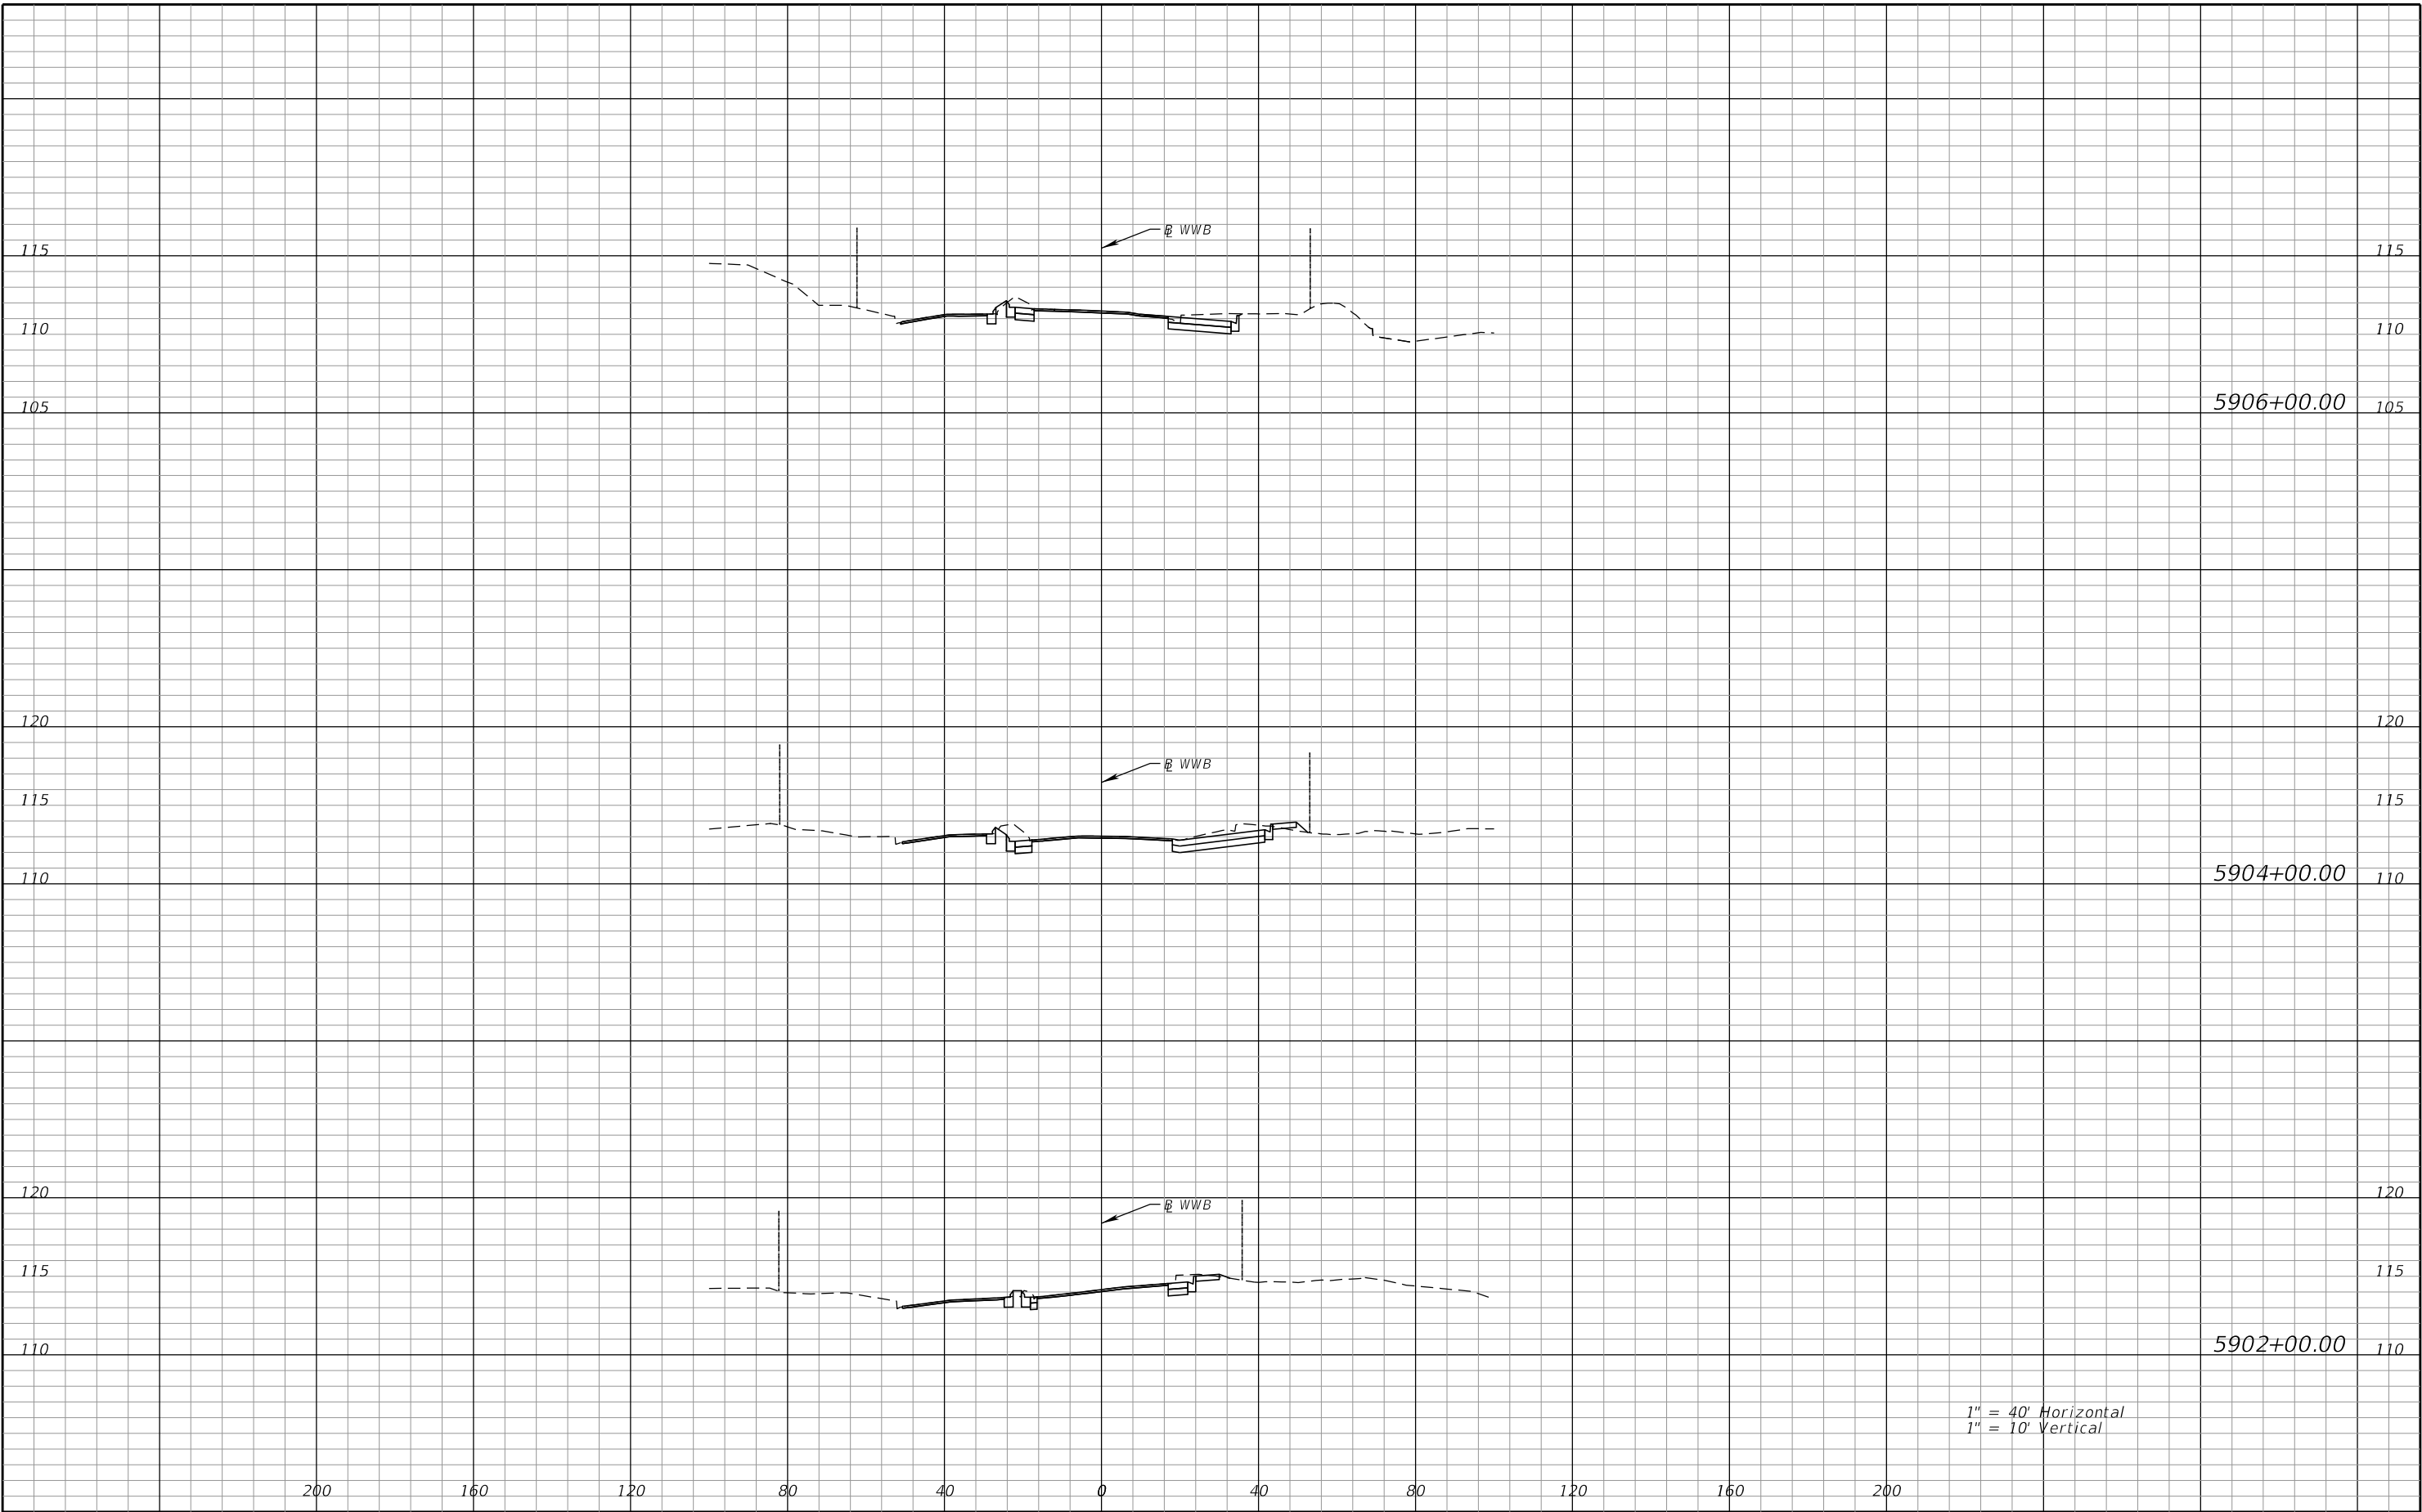

1" = 40' Horizontal
1" = 10' Vertical


REVISIONS				Engineer of Record: Pierre Navaille P.E. License No. 46076 CH2M HILL 255 E. Robinson Street, Suite 505 Orlando, FL 32801 PH (407) 423-0030 Certificate of Authorization No. 000072	STATE OF FLORIDA DEPARTMENT OF TRANSPORTATION			CROSS SECTIONS WESTWOOD BLVD	SHEET NO.
DATE	DESCRIPTION	DATE	DESCRIPTION		ROAD NO.	COUNTY	FINANCIAL PROJECT ID		412
					SR 400	ORANGE	242484-7-32-01		

THE OFFICIAL RECORD OF THIS SHEET IS THE ELECTRONIC FILE DIGITALLY SIGNED AND SEALED UNDER RULE 61G15-23.004, F.A.C.

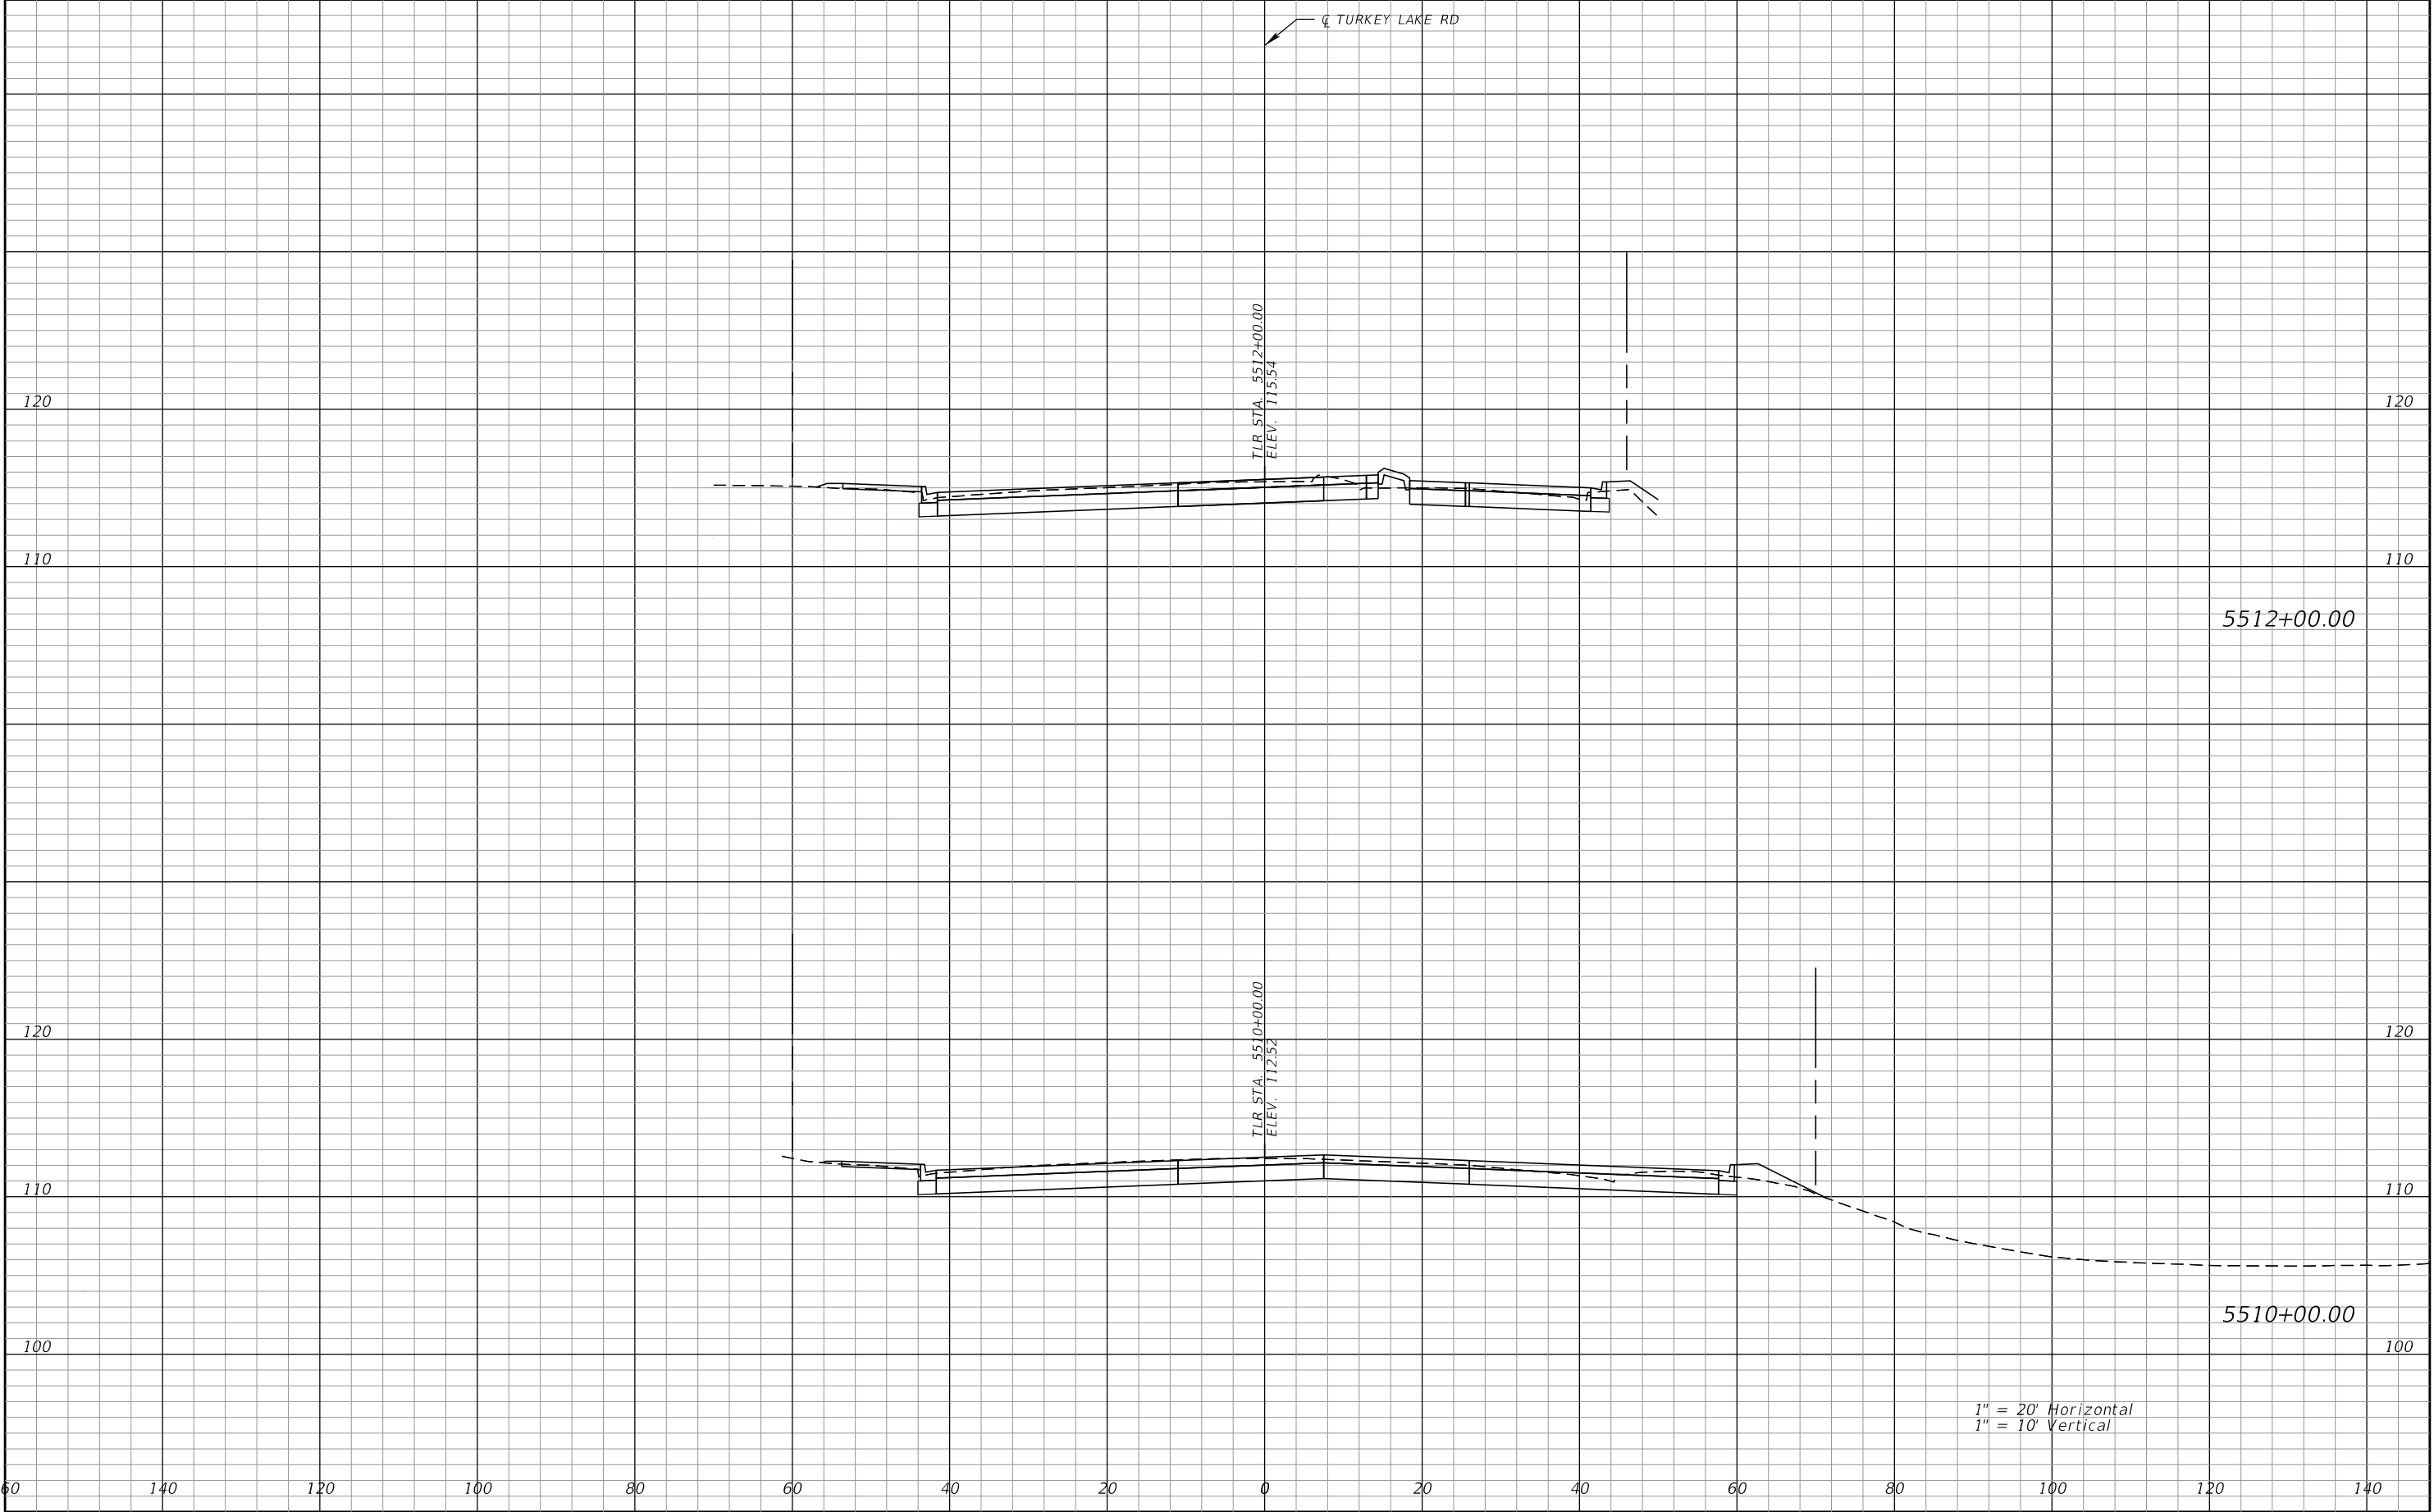


REVISIONS				Engineer of Record: Pierre Navaille P.E. License No. 46076 CH2M HILL 255 E. Robinson Street, Suite 505 Orlando, FL 32801 PH (407) 423-0030 Certificate of Authorization No. 000072	STATE OF FLORIDA DEPARTMENT OF TRANSPORTATION			CROSS SECTIONS TURKEY LAKE ROAD	SHEET NO.
DATE	DESCRIPTION	DATE	DESCRIPTION		ROAD NO.	COUNTY	FINANCIAL PROJECT ID		413
					SR 400	ORANGE	242484-7-32-01		

THE OFFICIAL RECORD OF THIS SHEET IS THE ELECTRONIC FILE DIGITALLY SIGNED AND SEALED UNDER RULE 61G15-23.004, F.A.C.

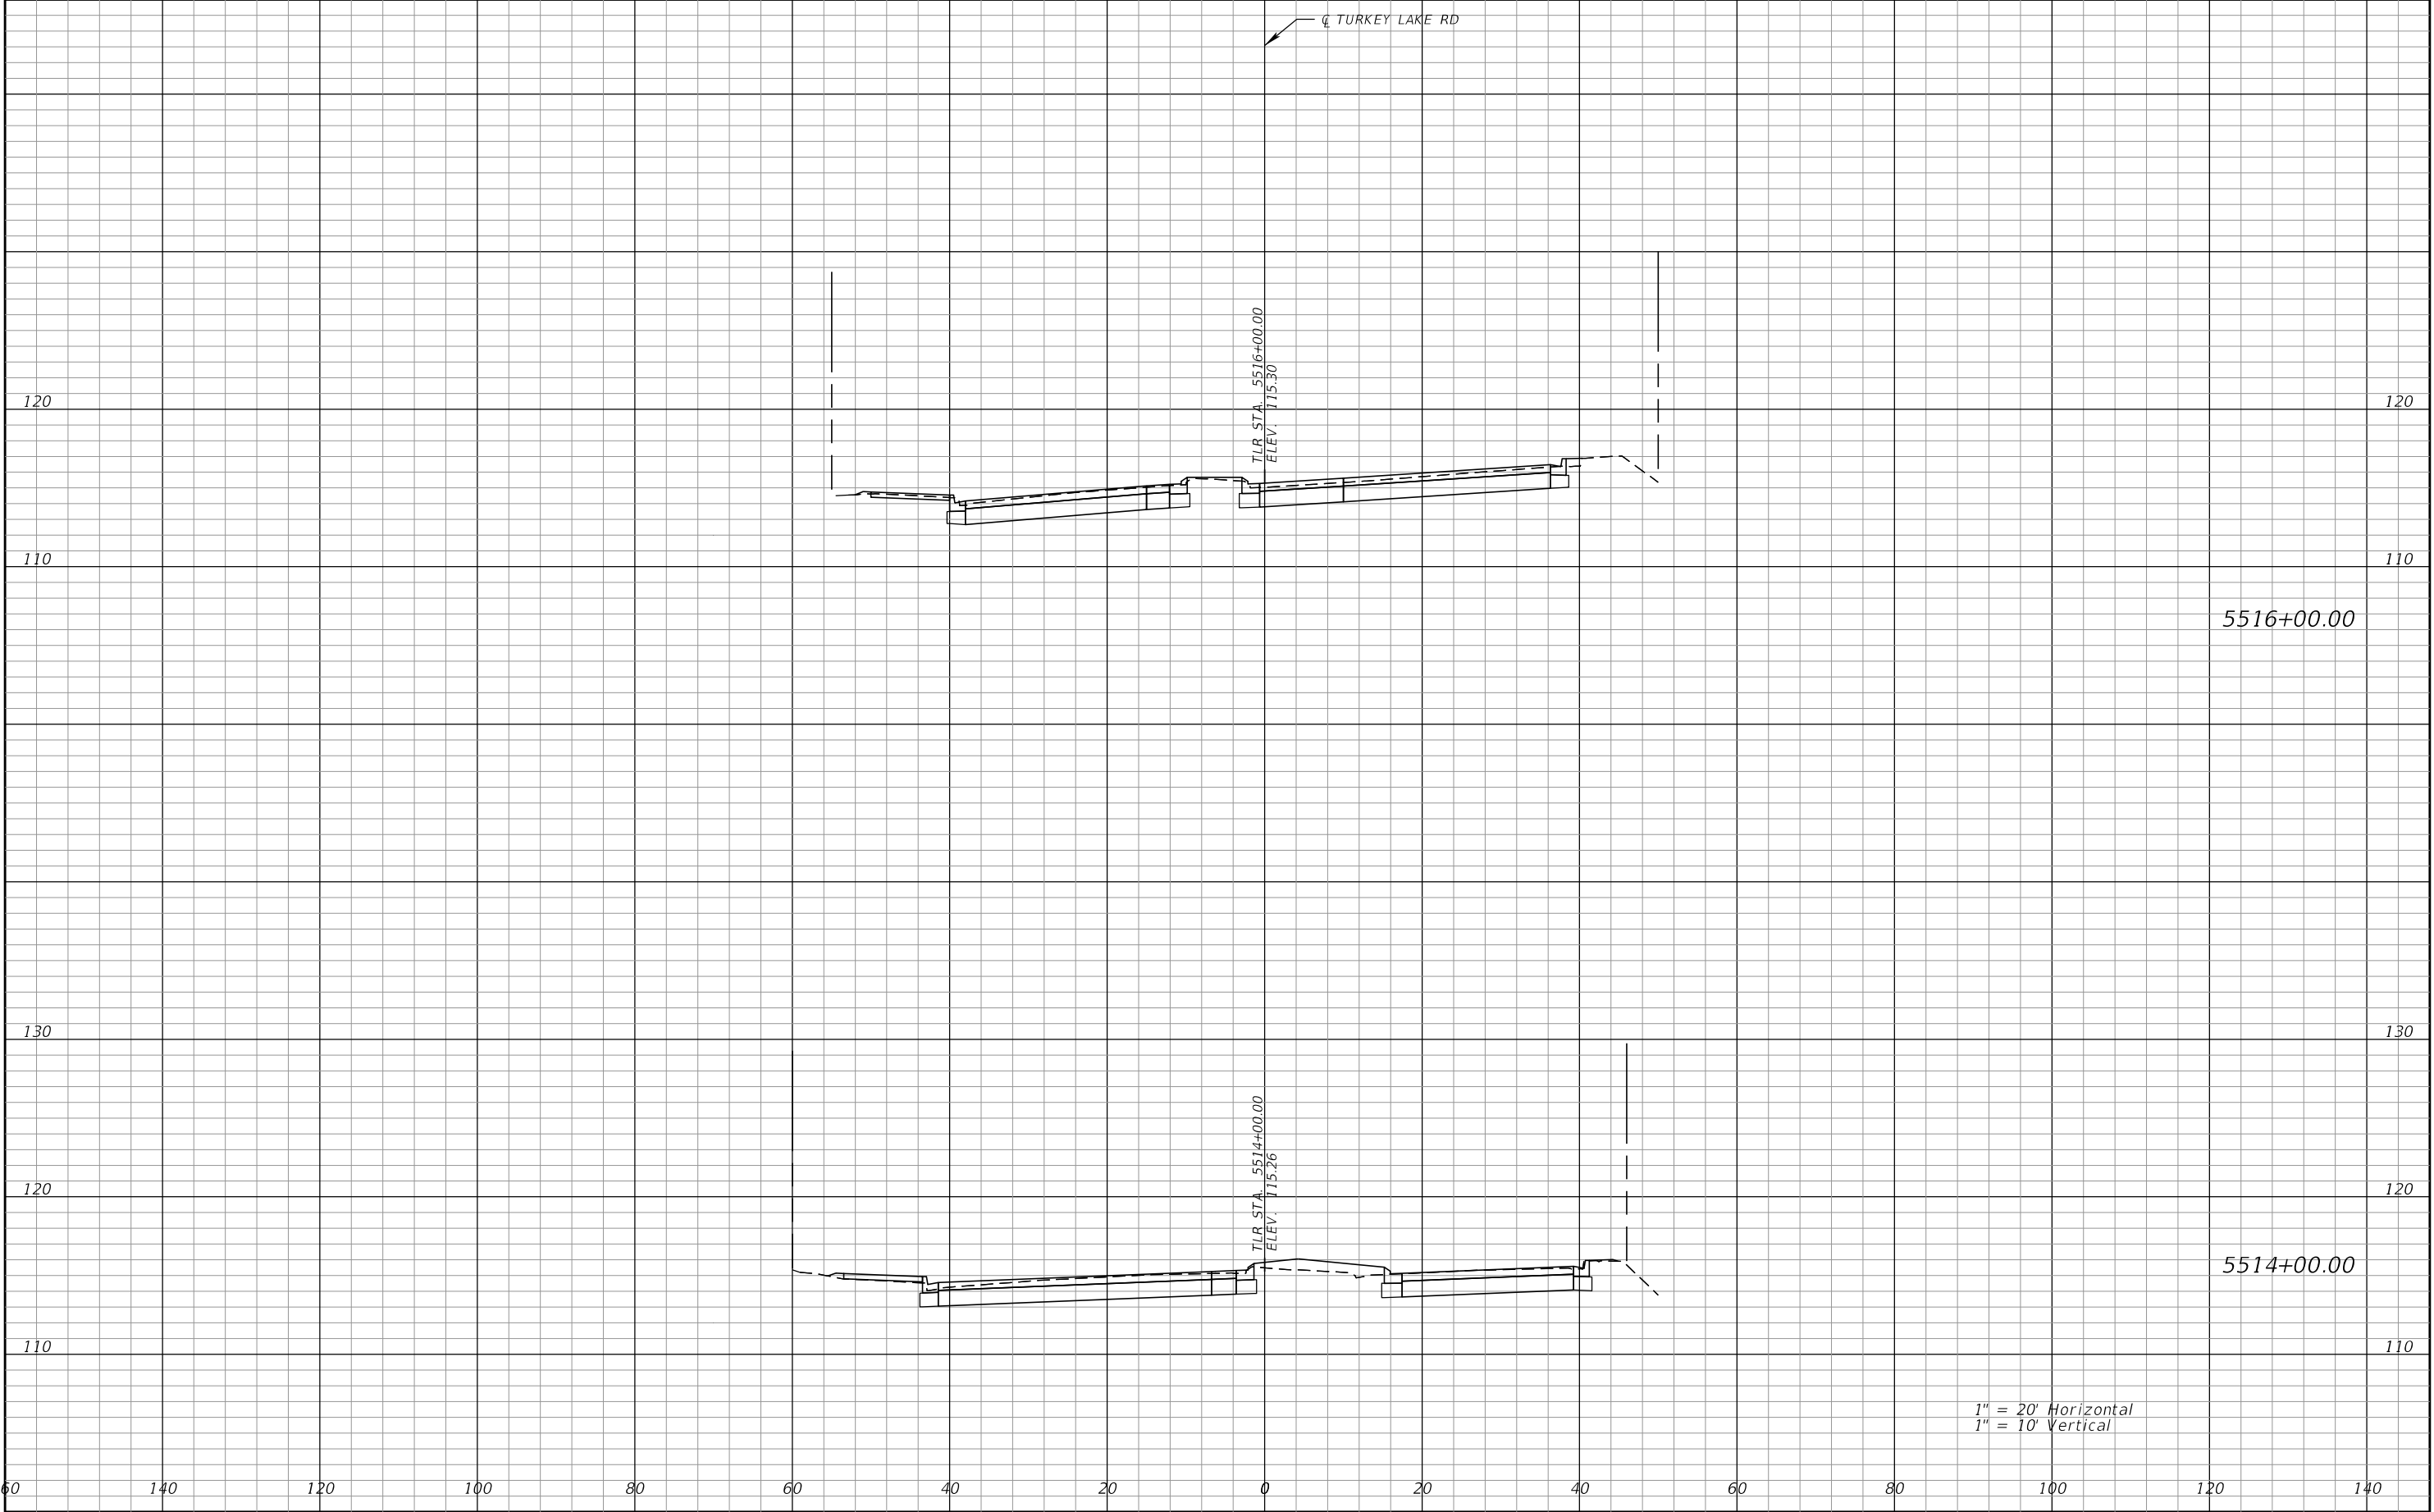


REVISIONS				Engineer of Record: Pierre Navaille P.E. License No. 46076 CH2M HILL 255 E. Robinson Street, Suite 505 Orlando, FL 32801 PH (407) 423-0030 Certificate of Authorization No. 000072	STATE OF FLORIDA DEPARTMENT OF TRANSPORTATION			CROSS SECTIONS TURKEY LAKE ROAD		SHEET NO. 414
DATE	DESCRIPTION	DATE	DESCRIPTION		ROAD NO.	COUNTY	FINANCIAL PROJECT ID			
					SR 400	ORANGE	242484-7-32-01			

THE OFFICIAL RECORD OF THIS SHEET IS THE ELECTRONIC FILE DIGITALLY SIGNED AND SEALED UNDER RULE 61G15-23.004, F.A.C.

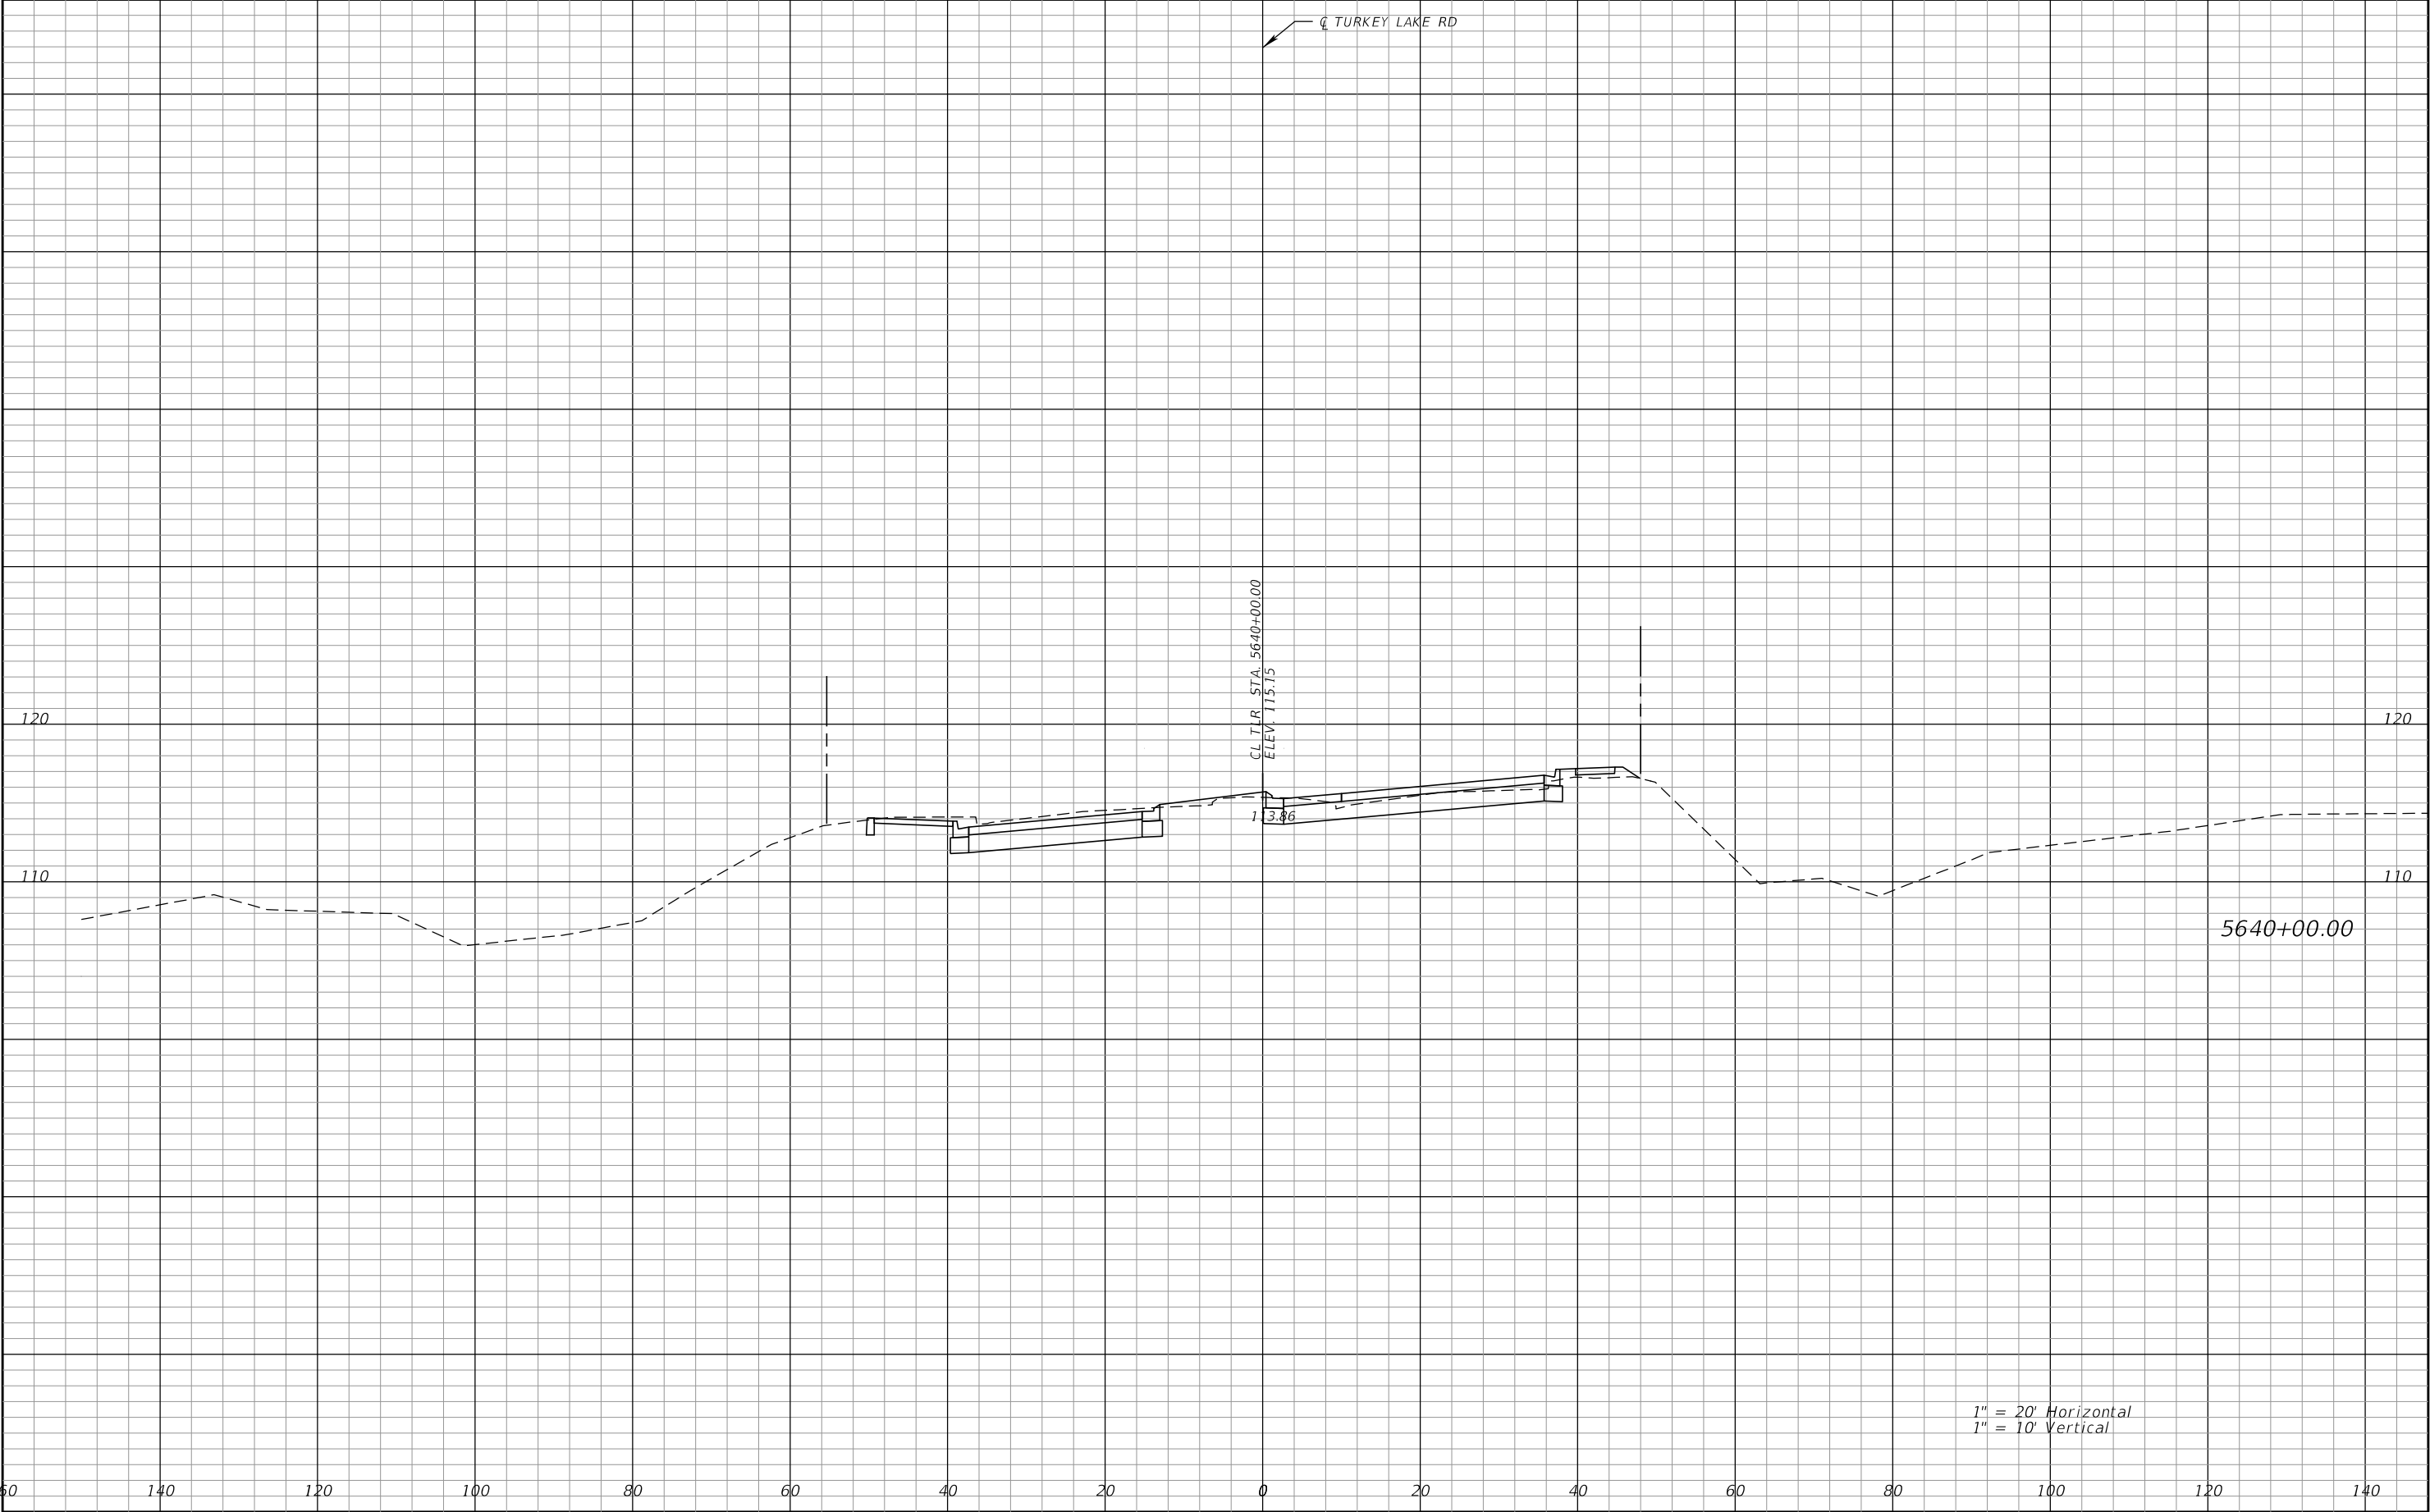


REVISIONS				Engineer of Record: Pierre Navaille P.E. License No. 46076 CH2M HILL 255 E. Robinson Street, Suite 505 Orlando, FL 32801 PH (407) 423-0030 Certificate of Authorization No. 000072	STATE OF FLORIDA DEPARTMENT OF TRANSPORTATION			CROSS SECTIONS TURKEY LAKE ROAD		SHEET NO. 415
DATE	DESCRIPTION	DATE	DESCRIPTION		ROAD NO.	COUNTY	FINANCIAL PROJECT ID			
					SR 400	ORANGE	242484-7-32-01			

THE OFFICIAL RECORD OF THIS SHEET IS THE ELECTRONIC FILE DIGITALLY SIGNED AND SEALED UNDER RULE 61G15-23.004, F.A.C.

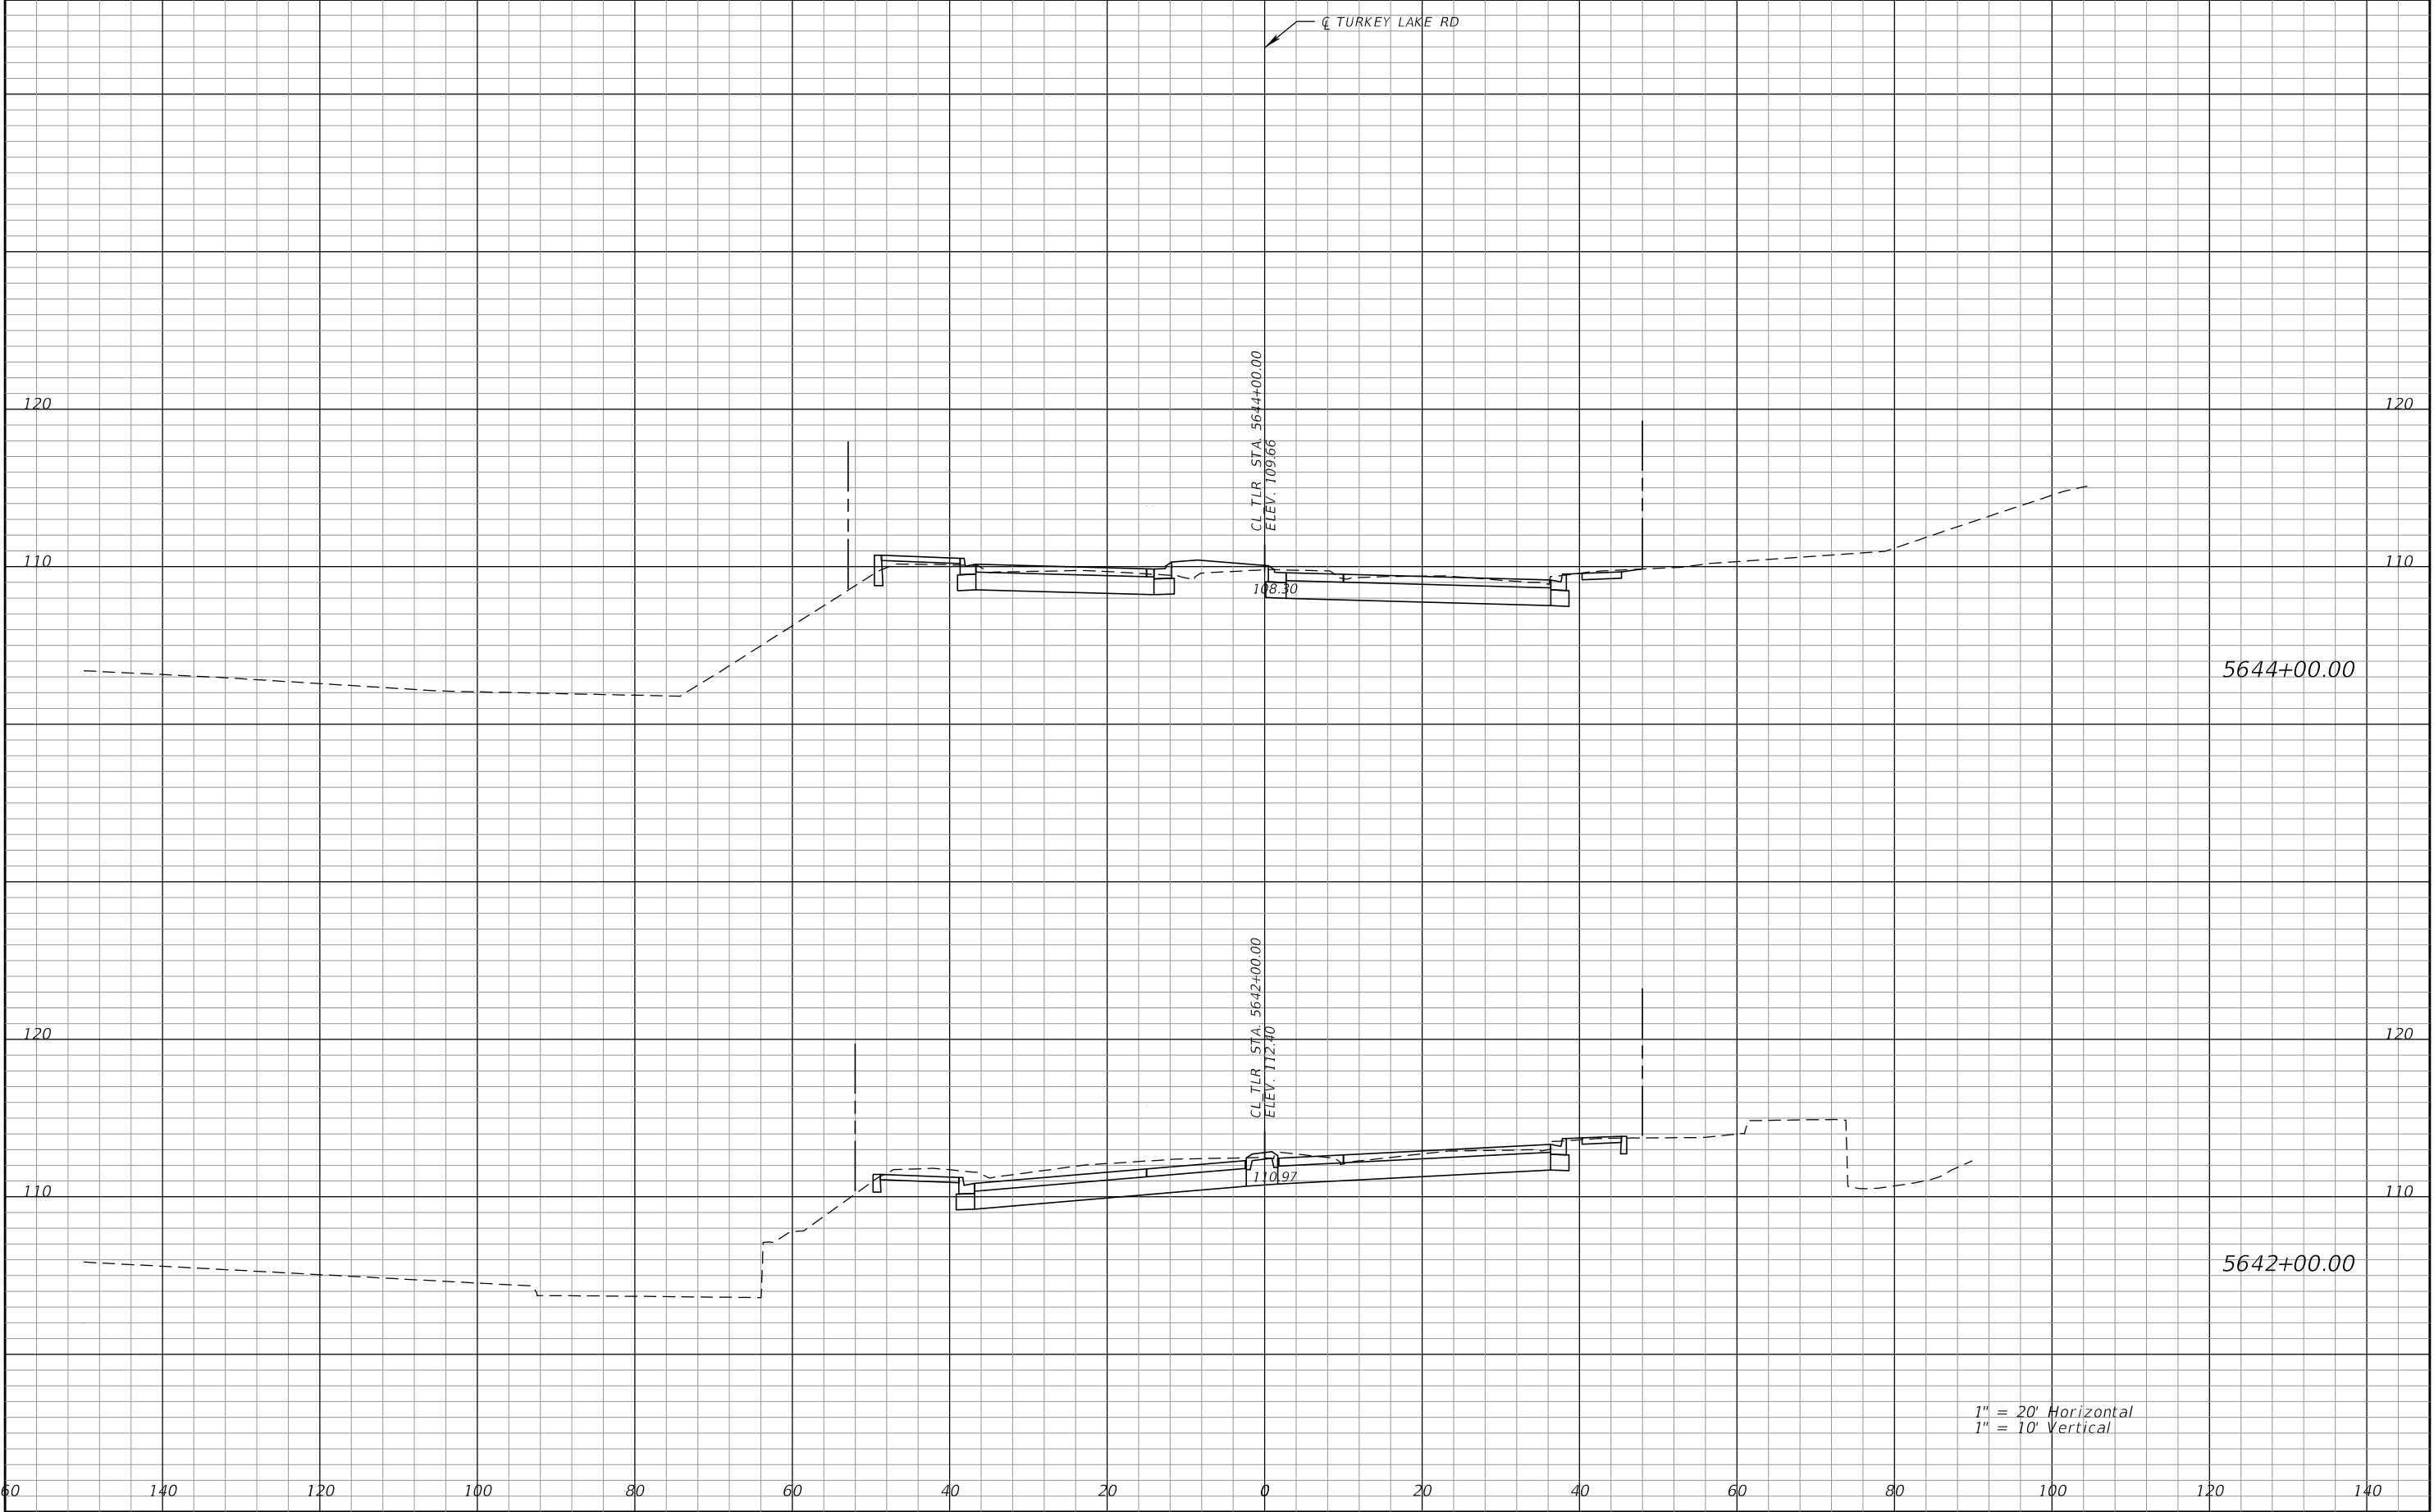


REVISIONS				Engineer of Record: Pierre Navaille P.E. License No. 46076 CH2M HILL 255 E. Robinson Street, Suite 505 Orlando, FL 32801 PH (407) 423-0030 Certificate of Authorization No. 000072	STATE OF FLORIDA DEPARTMENT OF TRANSPORTATION			CROSS SECTIONS TURKEY LAKE ROAD		SHEET NO. 416
DATE	DESCRIPTION	DATE	DESCRIPTION		ROAD NO.	COUNTY	FINANCIAL PROJECT ID			
					SR 400	ORANGE	242484-7-32-01			

THE OFFICIAL RECORD OF THIS SHEET IS THE ELECTRONIC FILE DIGITALLY SIGNED AND SEALED UNDER RULE 61G15-23.004, F.A.C.

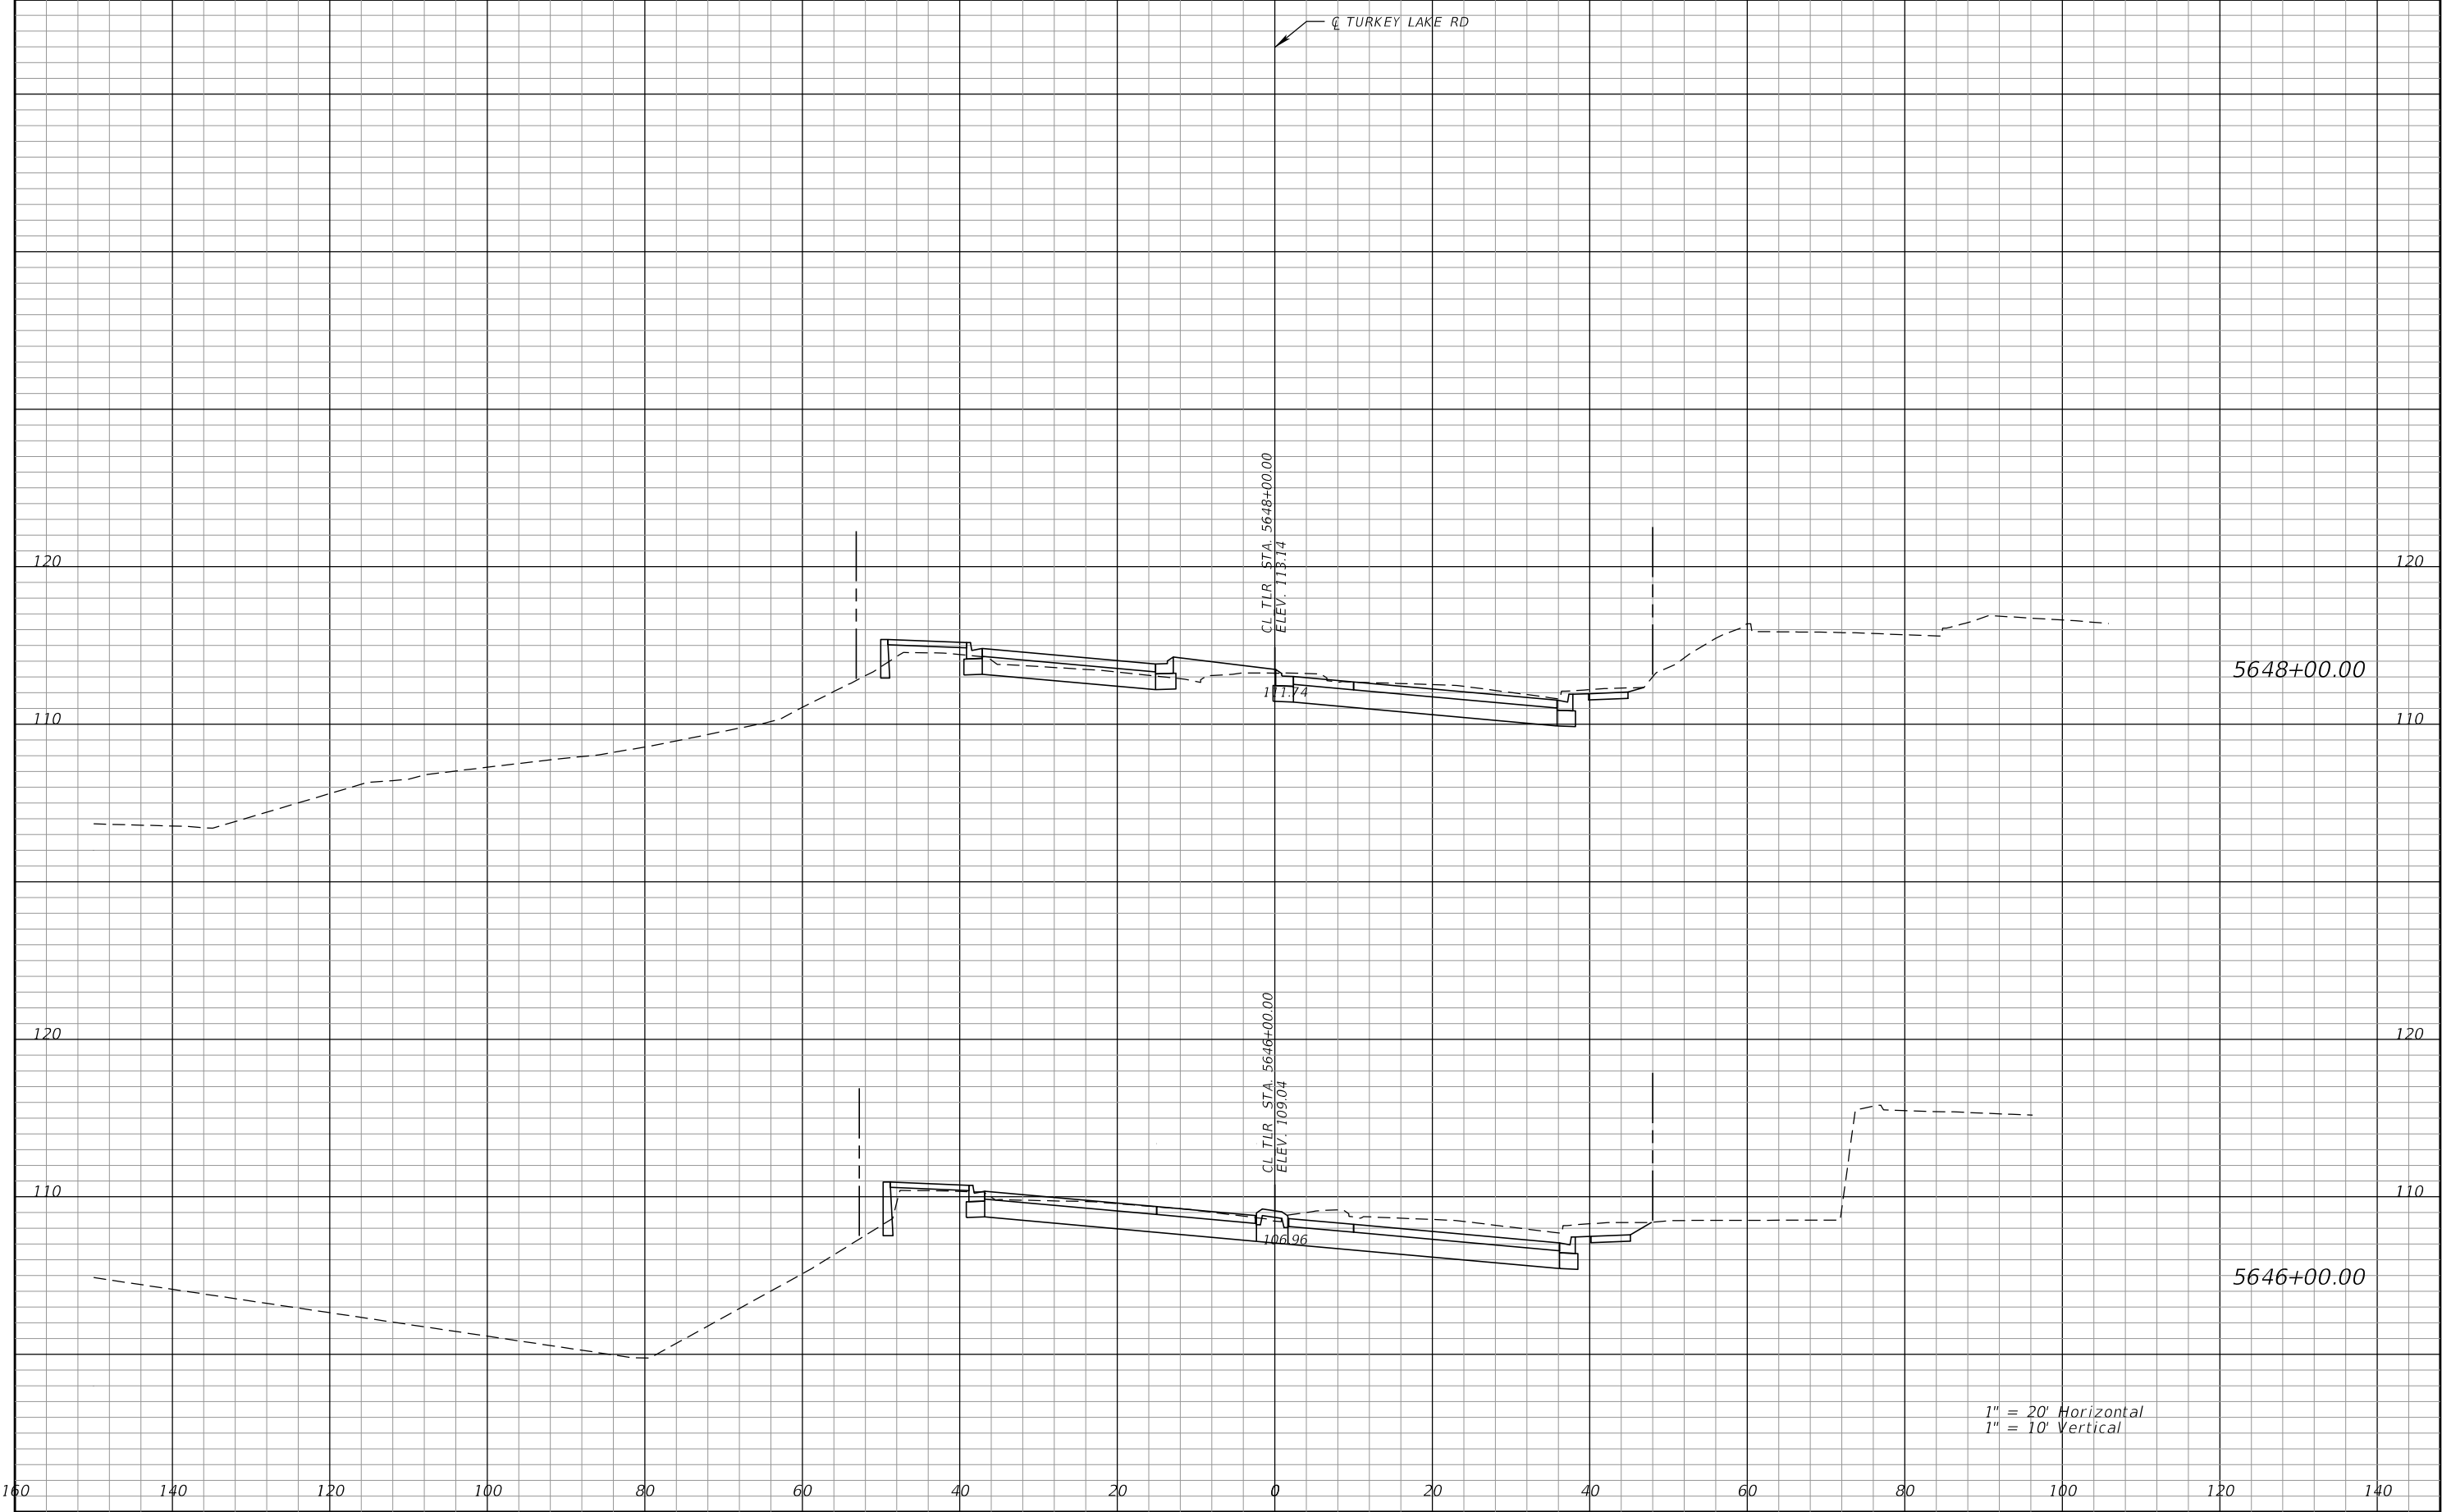


REVISIONS				Engineer of Record: Pierre Navaille P.E. License No. 46076 CH2M HILL 255 E. Robinson Street, Suite 505 Orlando, FL 32801 PH (407) 423-0030 Certificate of Authorization No. 000072	STATE OF FLORIDA DEPARTMENT OF TRANSPORTATION			CROSS SECTIONS TURKEY LAKE ROAD	SHEET NO.
DATE	DESCRIPTION	DATE	DESCRIPTION		ROAD NO.	COUNTY	FINANCIAL PROJECT ID		417
					SR 400	ORANGE	242484-7-32-01		

THE OFFICIAL RECORD OF THIS SHEET IS THE ELECTRONIC FILE DIGITALLY SIGNED AND SEALED UNDER RULE 61G15-23.004, F.A.C.

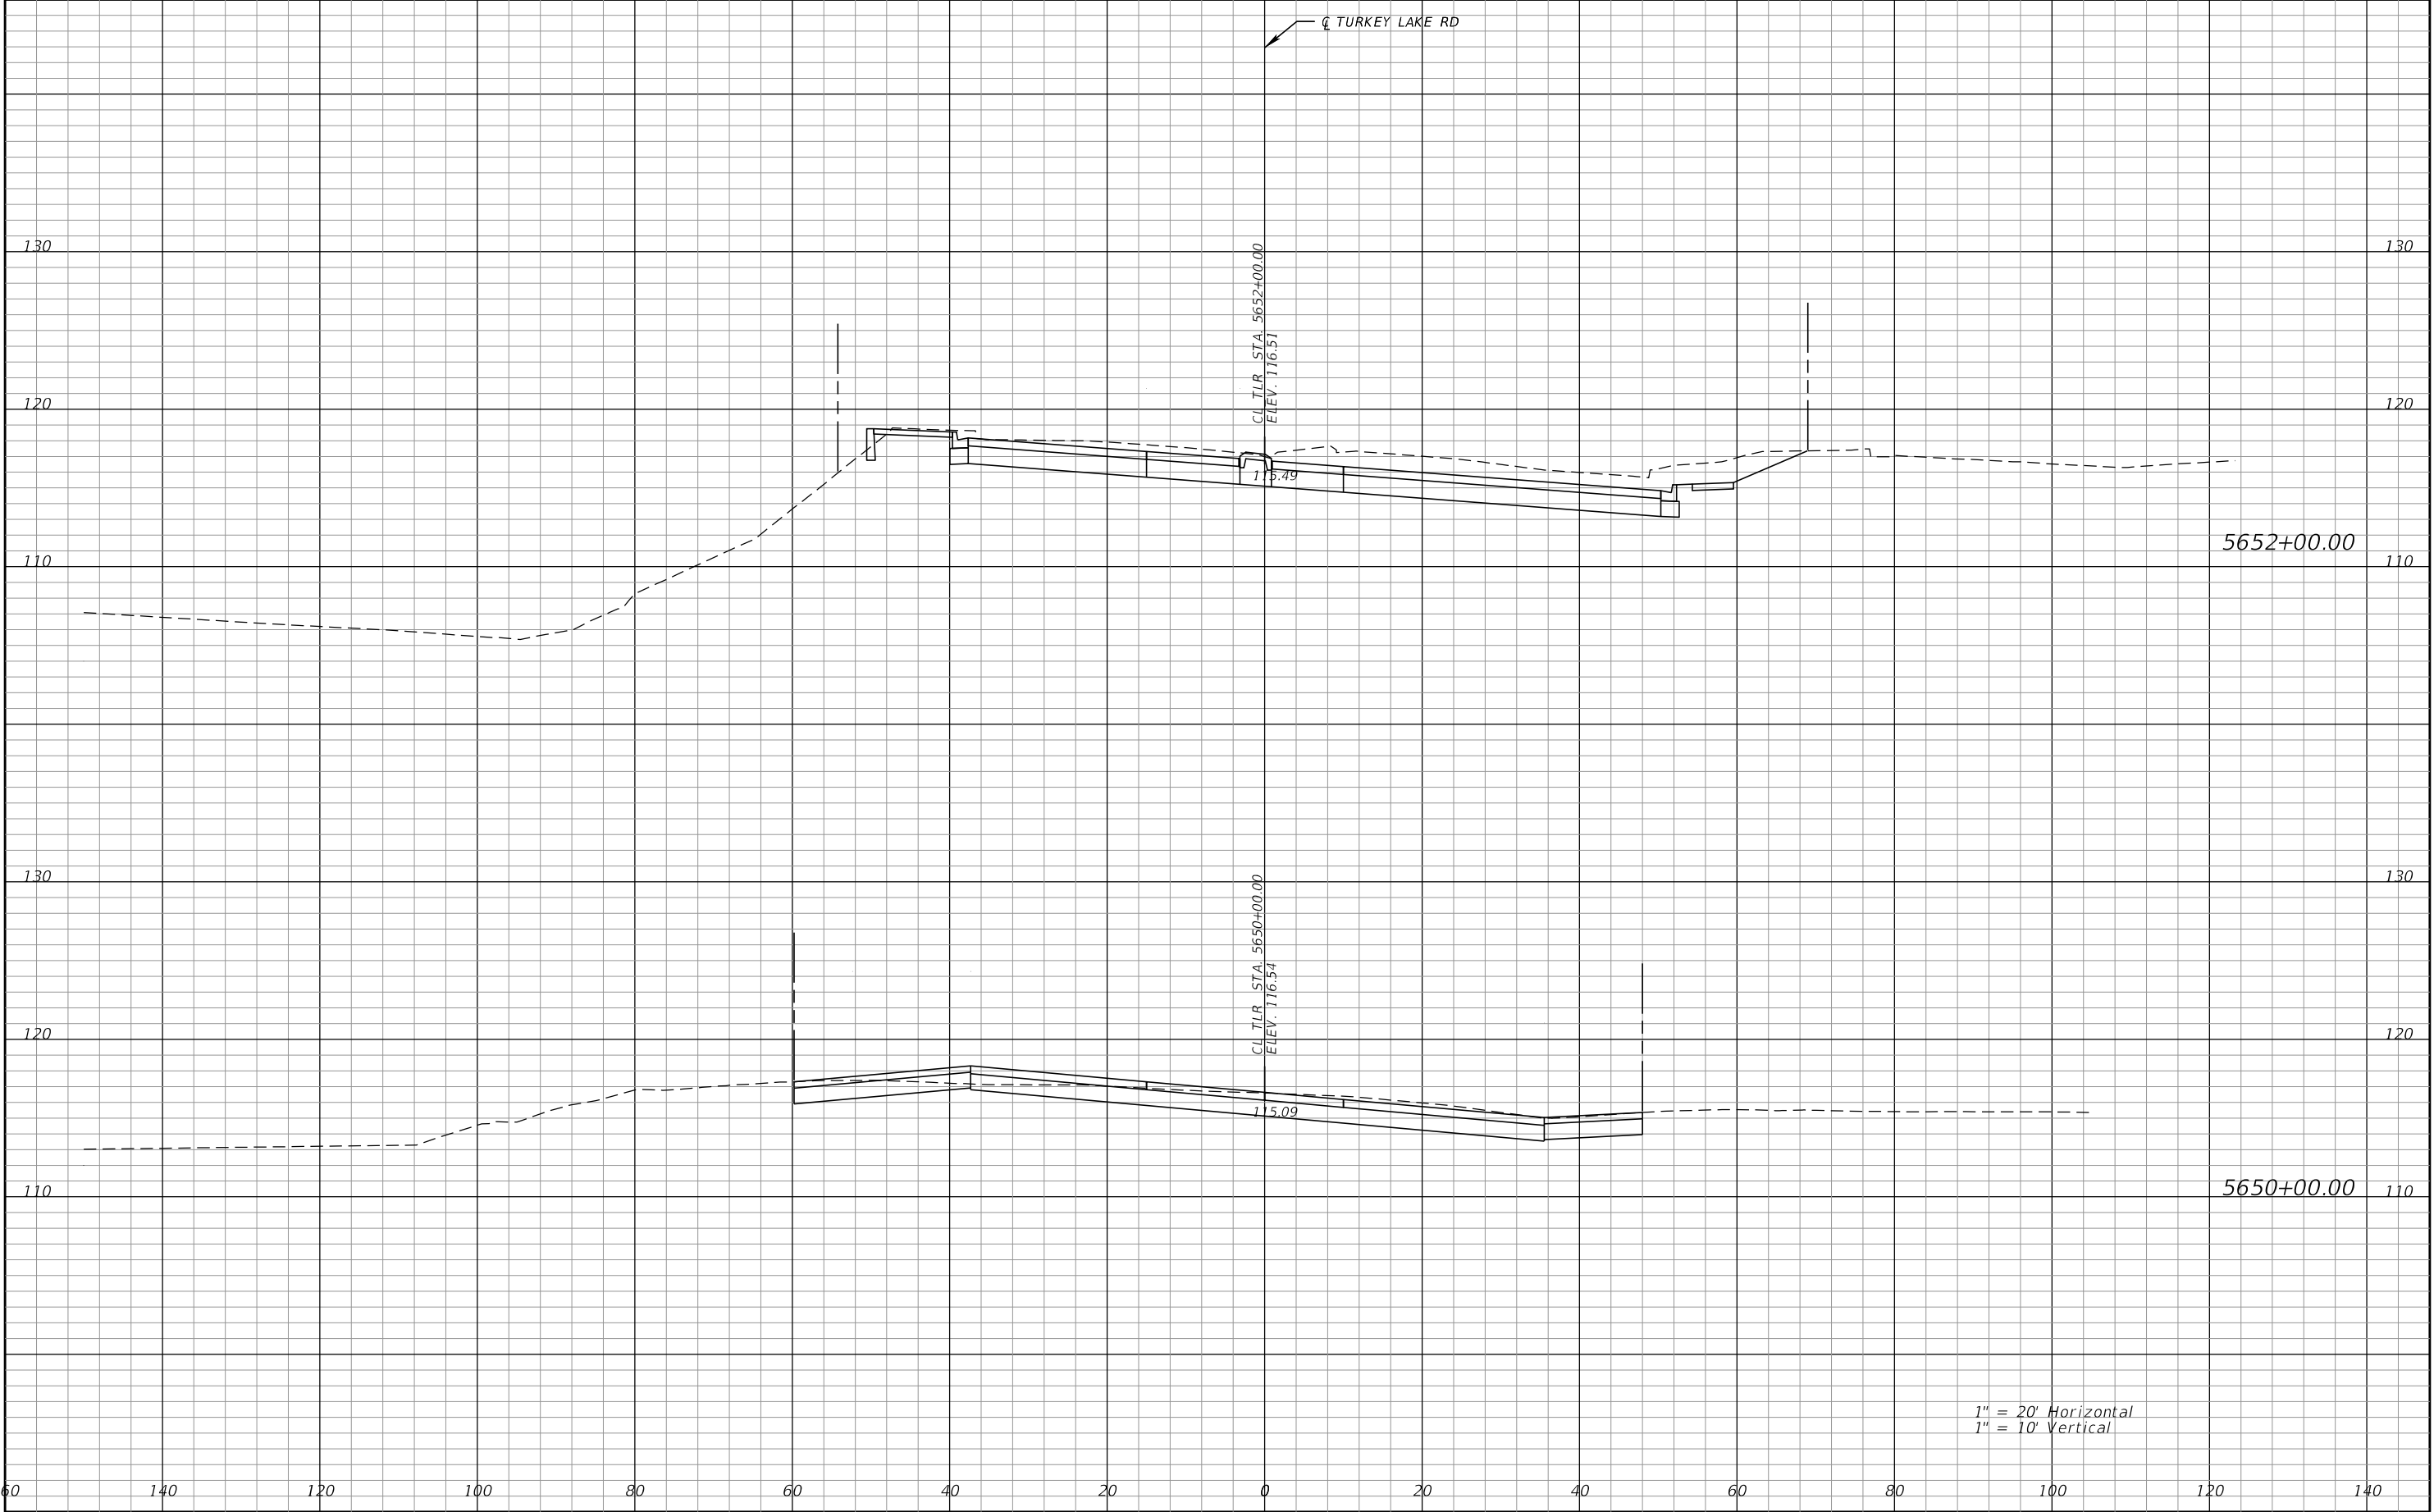

1" = 20' Horizontal
1" = 10' Vertical


REVISIONS				Engineer of Record: Pierre Navaille P.E. License No. 46076 CH2M HILL 255 E. Robinson Street, Suite 505 Orlando, FL 32801 PH (407) 423-0030 Certificate of Authorization No. 000072	STATE OF FLORIDA DEPARTMENT OF TRANSPORTATION			CROSS SECTIONS TURKEY LAKE ROAD	SHEET NO.
DATE	DESCRIPTION	DATE	DESCRIPTION		ROAD NO.	COUNTY	FINANCIAL PROJECT ID		418
					SR 400	ORANGE	242484-7-32-01		

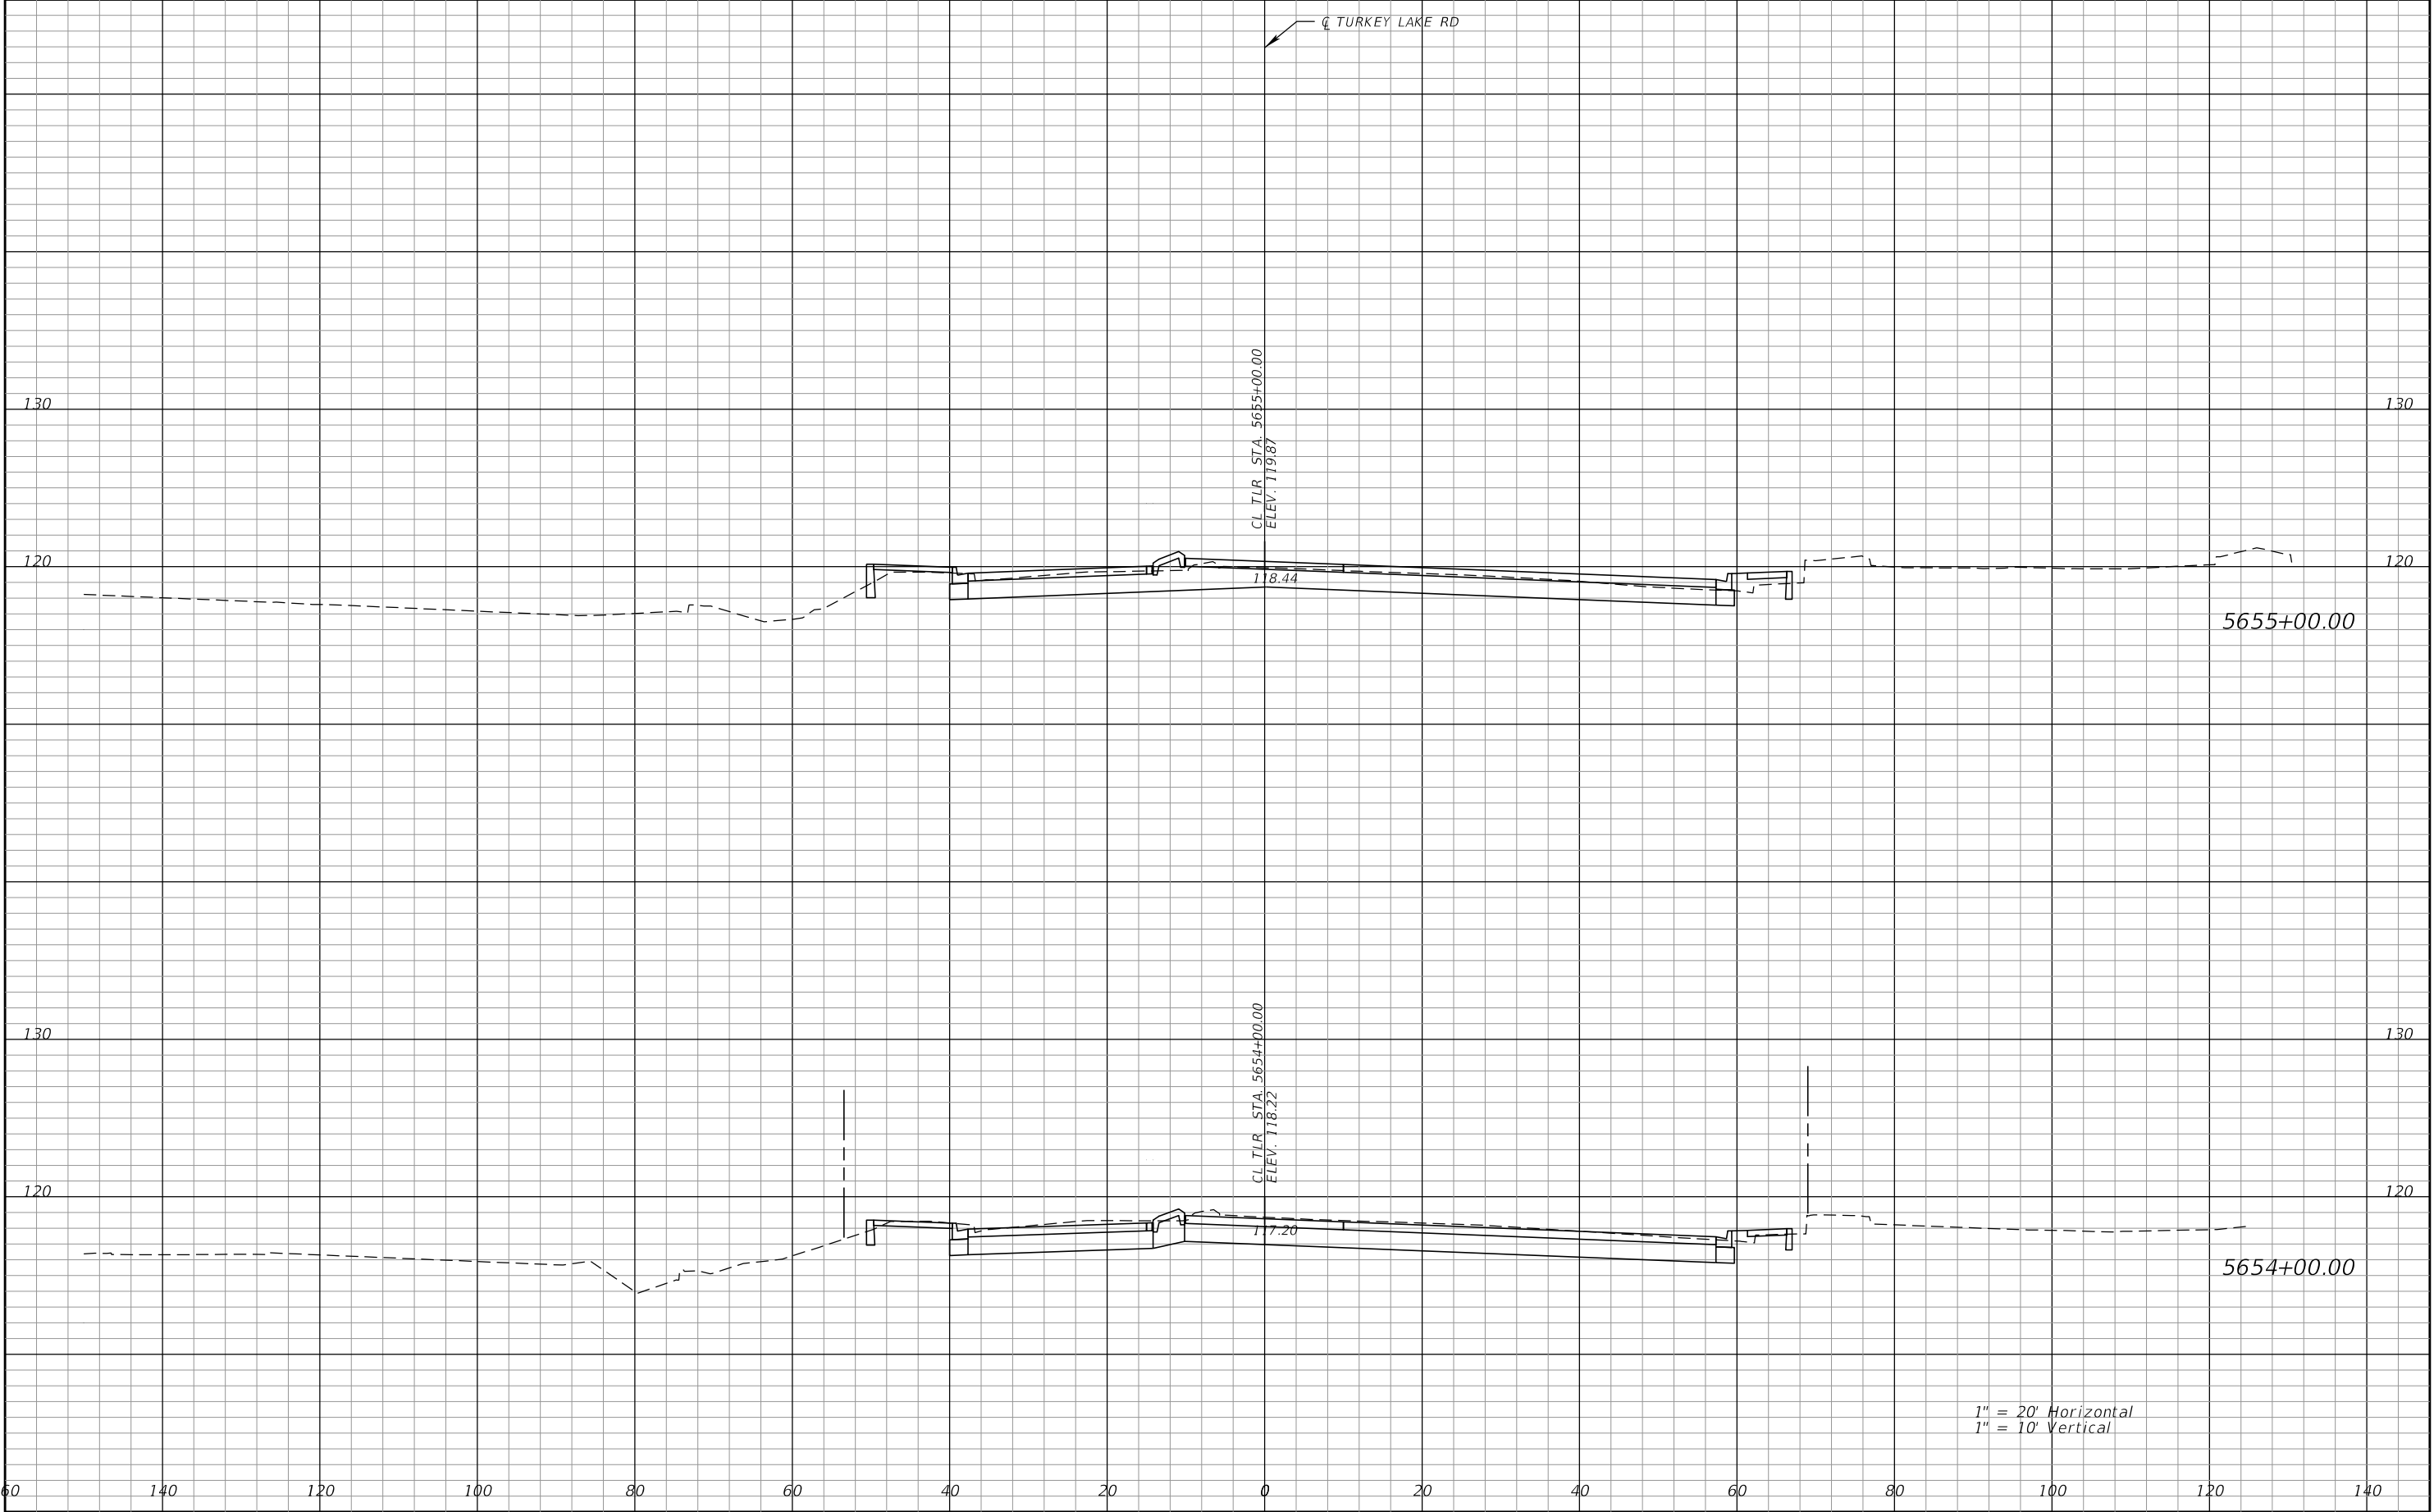

1" = 20' Horizontal
1" = 10' Vertical

REVISIONS				Engineer of Record: Pierre Navaille P.E. License No. 46076 CH2M HILL 255 E. Robinson Street, Suite 505 Orlando, FL 32801 PH (407) 423-0030 Certificate of Authorization No. 000072	STATE OF FLORIDA DEPARTMENT OF TRANSPORTATION			CROSS SECTIONS TURKEY LAKE ROAD	SHEET NO. 419
DATE	DESCRIPTION	DATE	DESCRIPTION		ROAD NO.	COUNTY	FINANCIAL PROJECT ID		
					SR 400	ORANGE	242484-7-32-01		


THE OFFICIAL RECORD OF THIS SHEET IS THE ELECTRONIC FILE DIGITALLY SIGNED AND SEALED UNDER RULE 61G15-23.004, F.A.C.

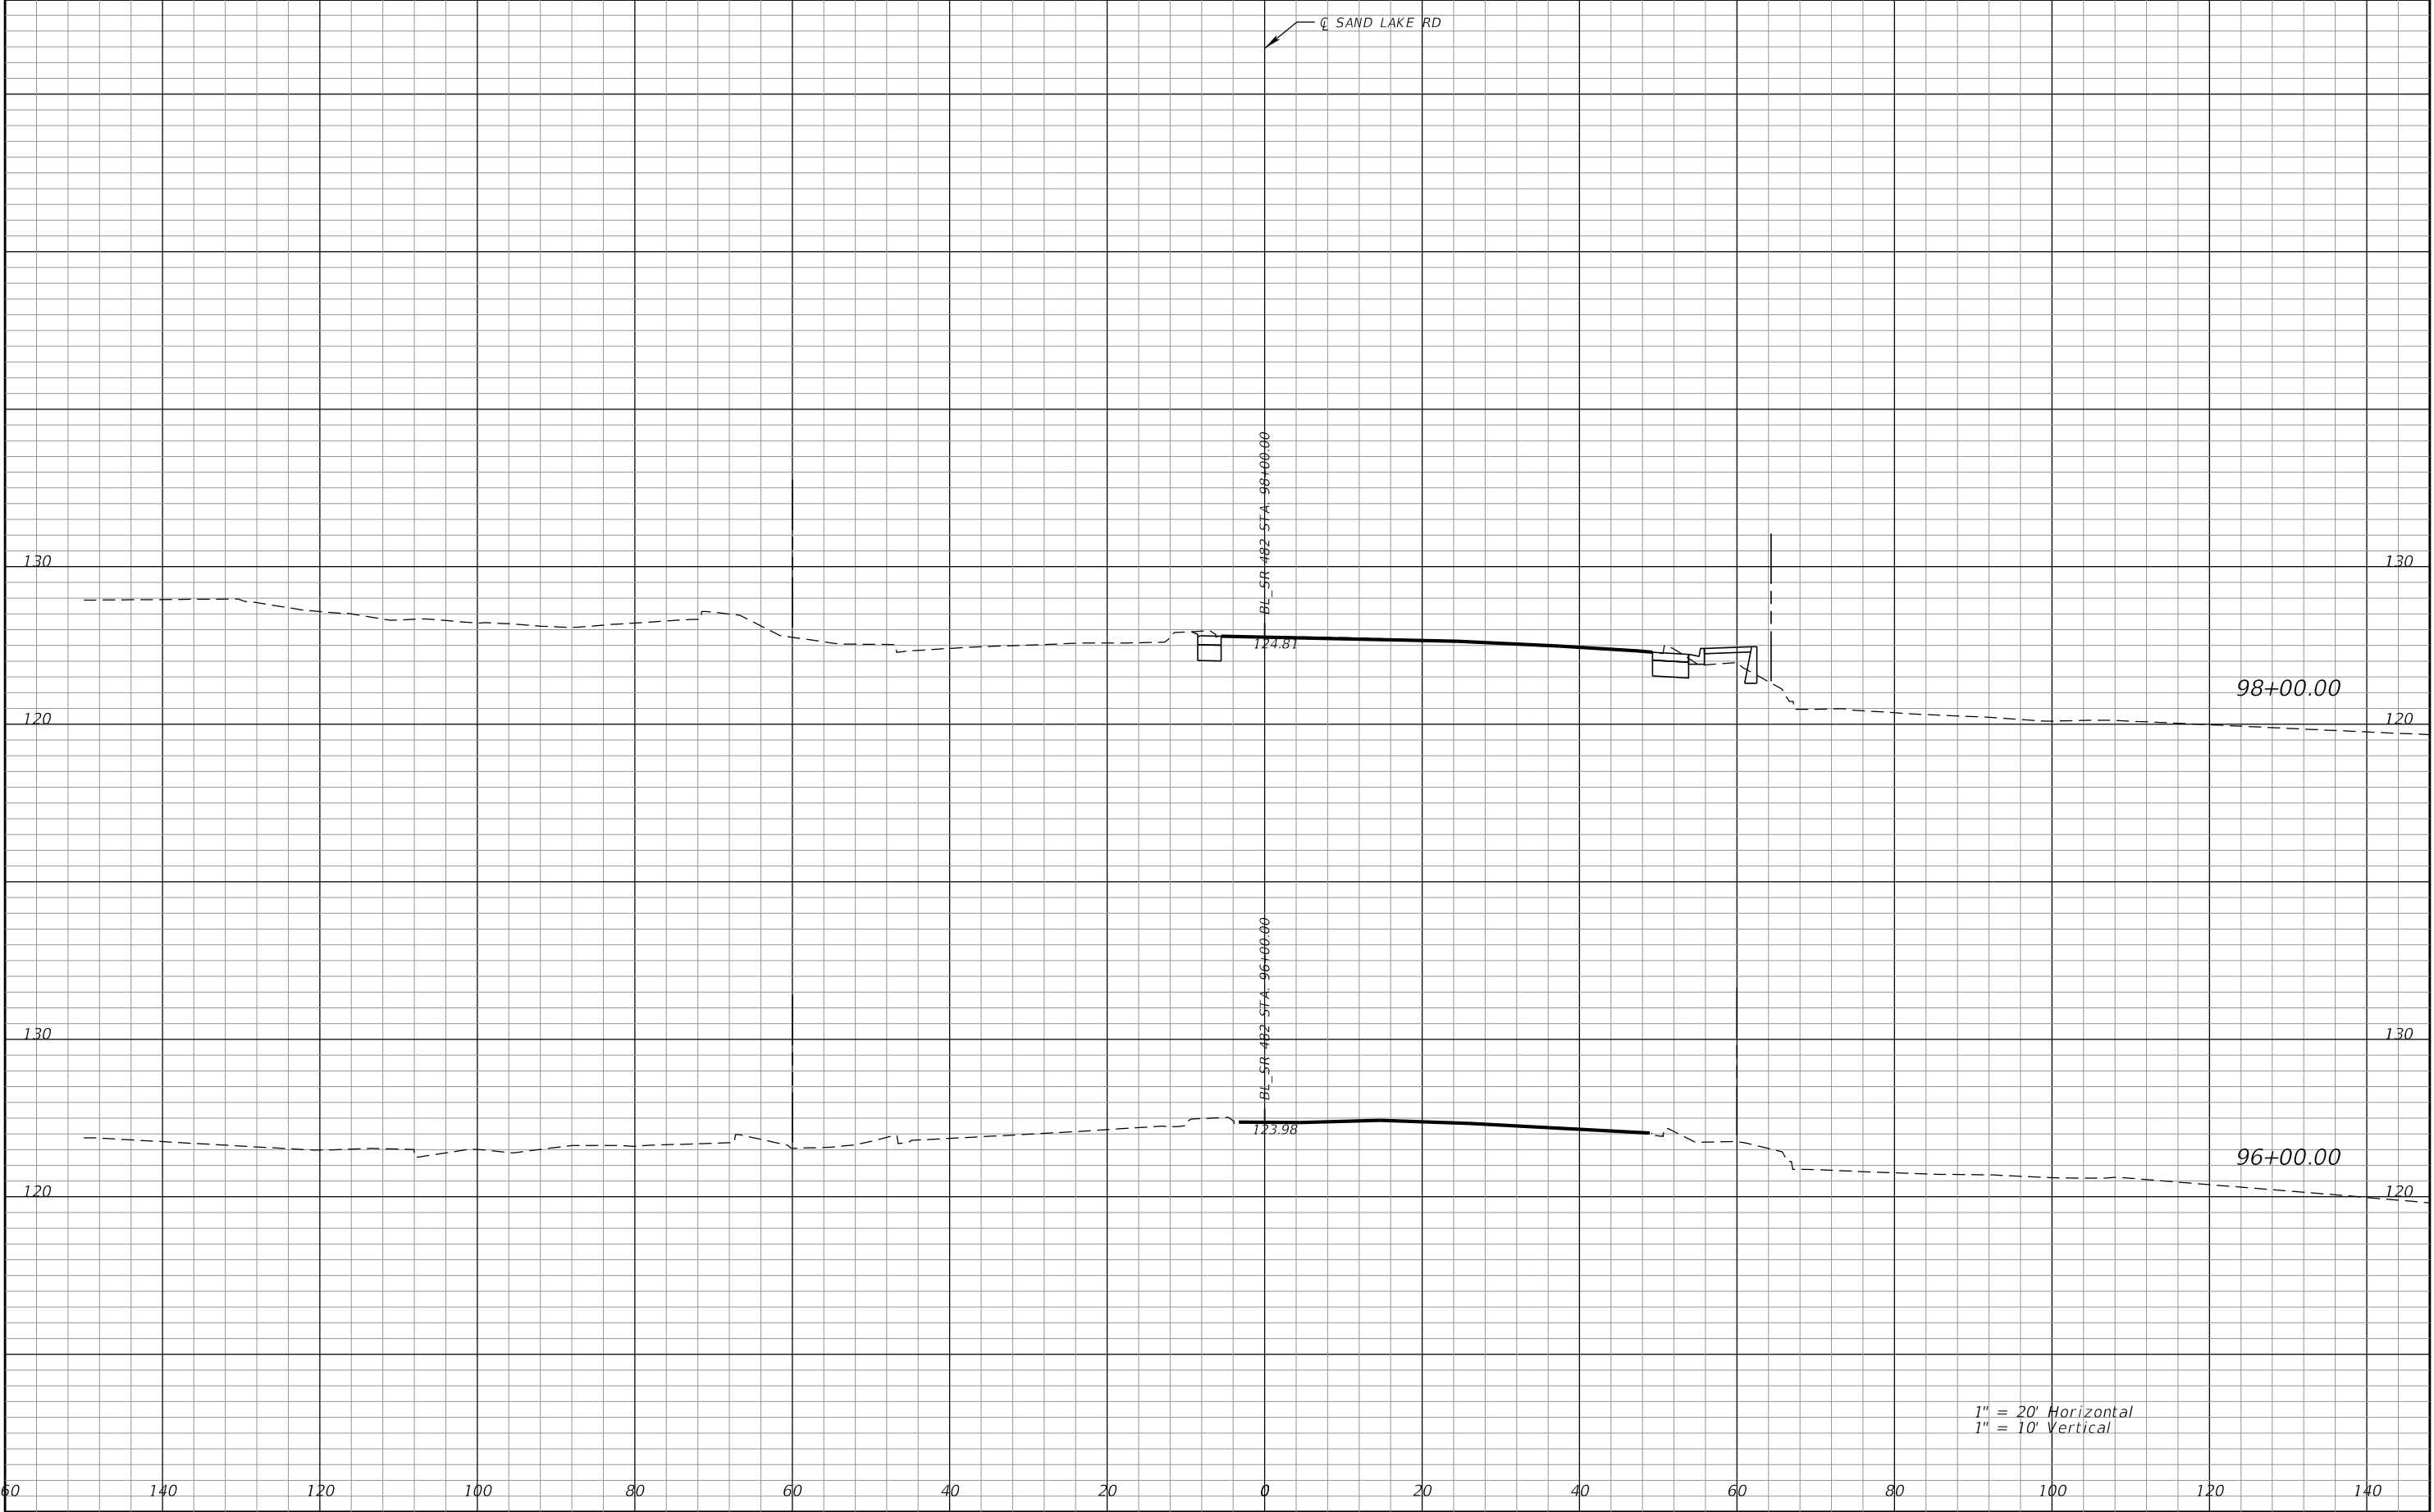

1" = 20' Horizontal
1" = 10' Vertical

REVISIONS				Engineer of Record: Pierre Navaille P.E. License No. 46076 CH2M HILL 255 E. Robinson Street, Suite 505 Orlando, FL 32801 PH (407) 423-0030 Certificate of Authorization No. 000072	STATE OF FLORIDA DEPARTMENT OF TRANSPORTATION			CROSS SECTIONS SAND LAKE ROAD	SHEET NO.
DATE	DESCRIPTION	DATE	DESCRIPTION		ROAD NO.	COUNTY	FINANCIAL PROJECT ID		420
					SR 400	ORANGE	242484-7-32-01		


THE OFFICIAL RECORD OF THIS SHEET IS THE ELECTRONIC FILE DIGITALLY SIGNED AND SEALED UNDER RULE 61G15-23.004, F.A.C.

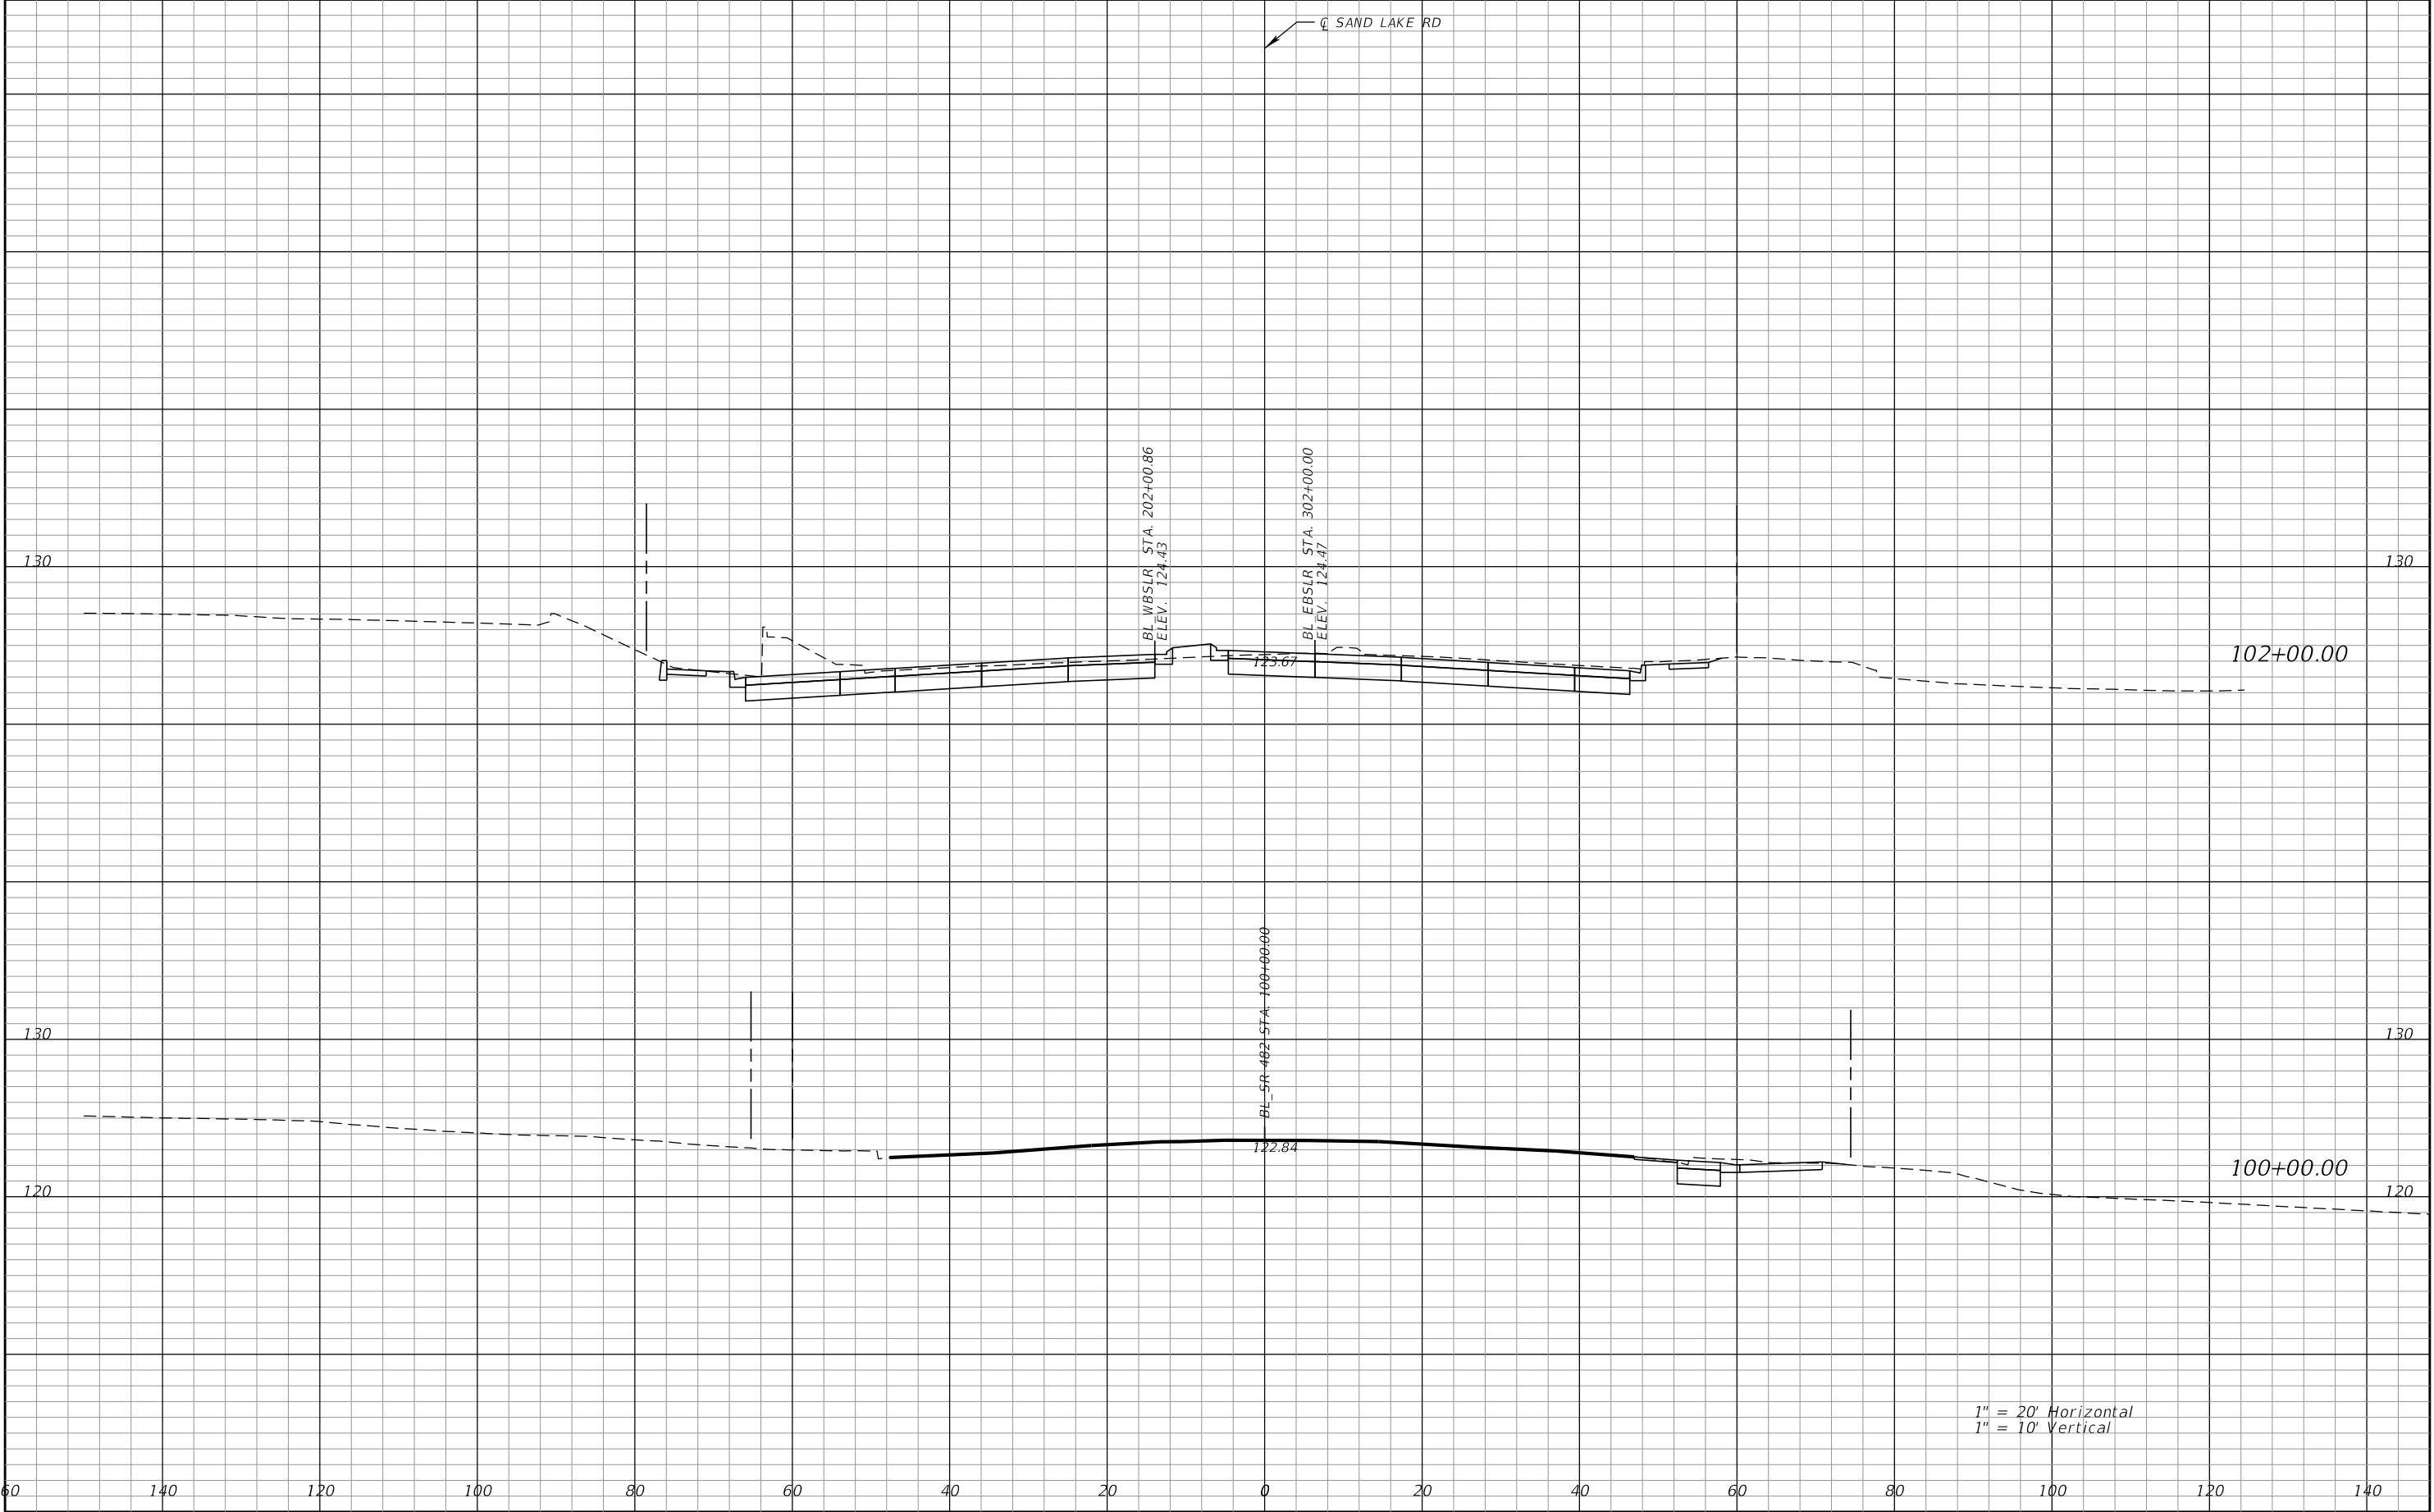

1" = 20' Horizontal
1" = 10' Vertical

REVISIONS				Engineer of Record: Pierre Navaille P.E. License No. 46076 CH2M HILL 255 E. Robinson Street, Suite 505 Orlando, FL 32801 PH (407) 423-0030 Certificate of Authorization No. 000072	STATE OF FLORIDA DEPARTMENT OF TRANSPORTATION			CROSS SECTIONS SAND LAKE ROAD		SHEET NO.
DATE	DESCRIPTION	DATE	DESCRIPTION		ROAD NO.	COUNTY	FINANCIAL PROJECT ID			
					SR 400	ORANGE	242484-7-32-01			421


THE OFFICIAL RECORD OF THIS SHEET IS THE ELECTRONIC FILE DIGITALLY SIGNED AND SEALED UNDER RULE 61G15-23.004, F.A.C.

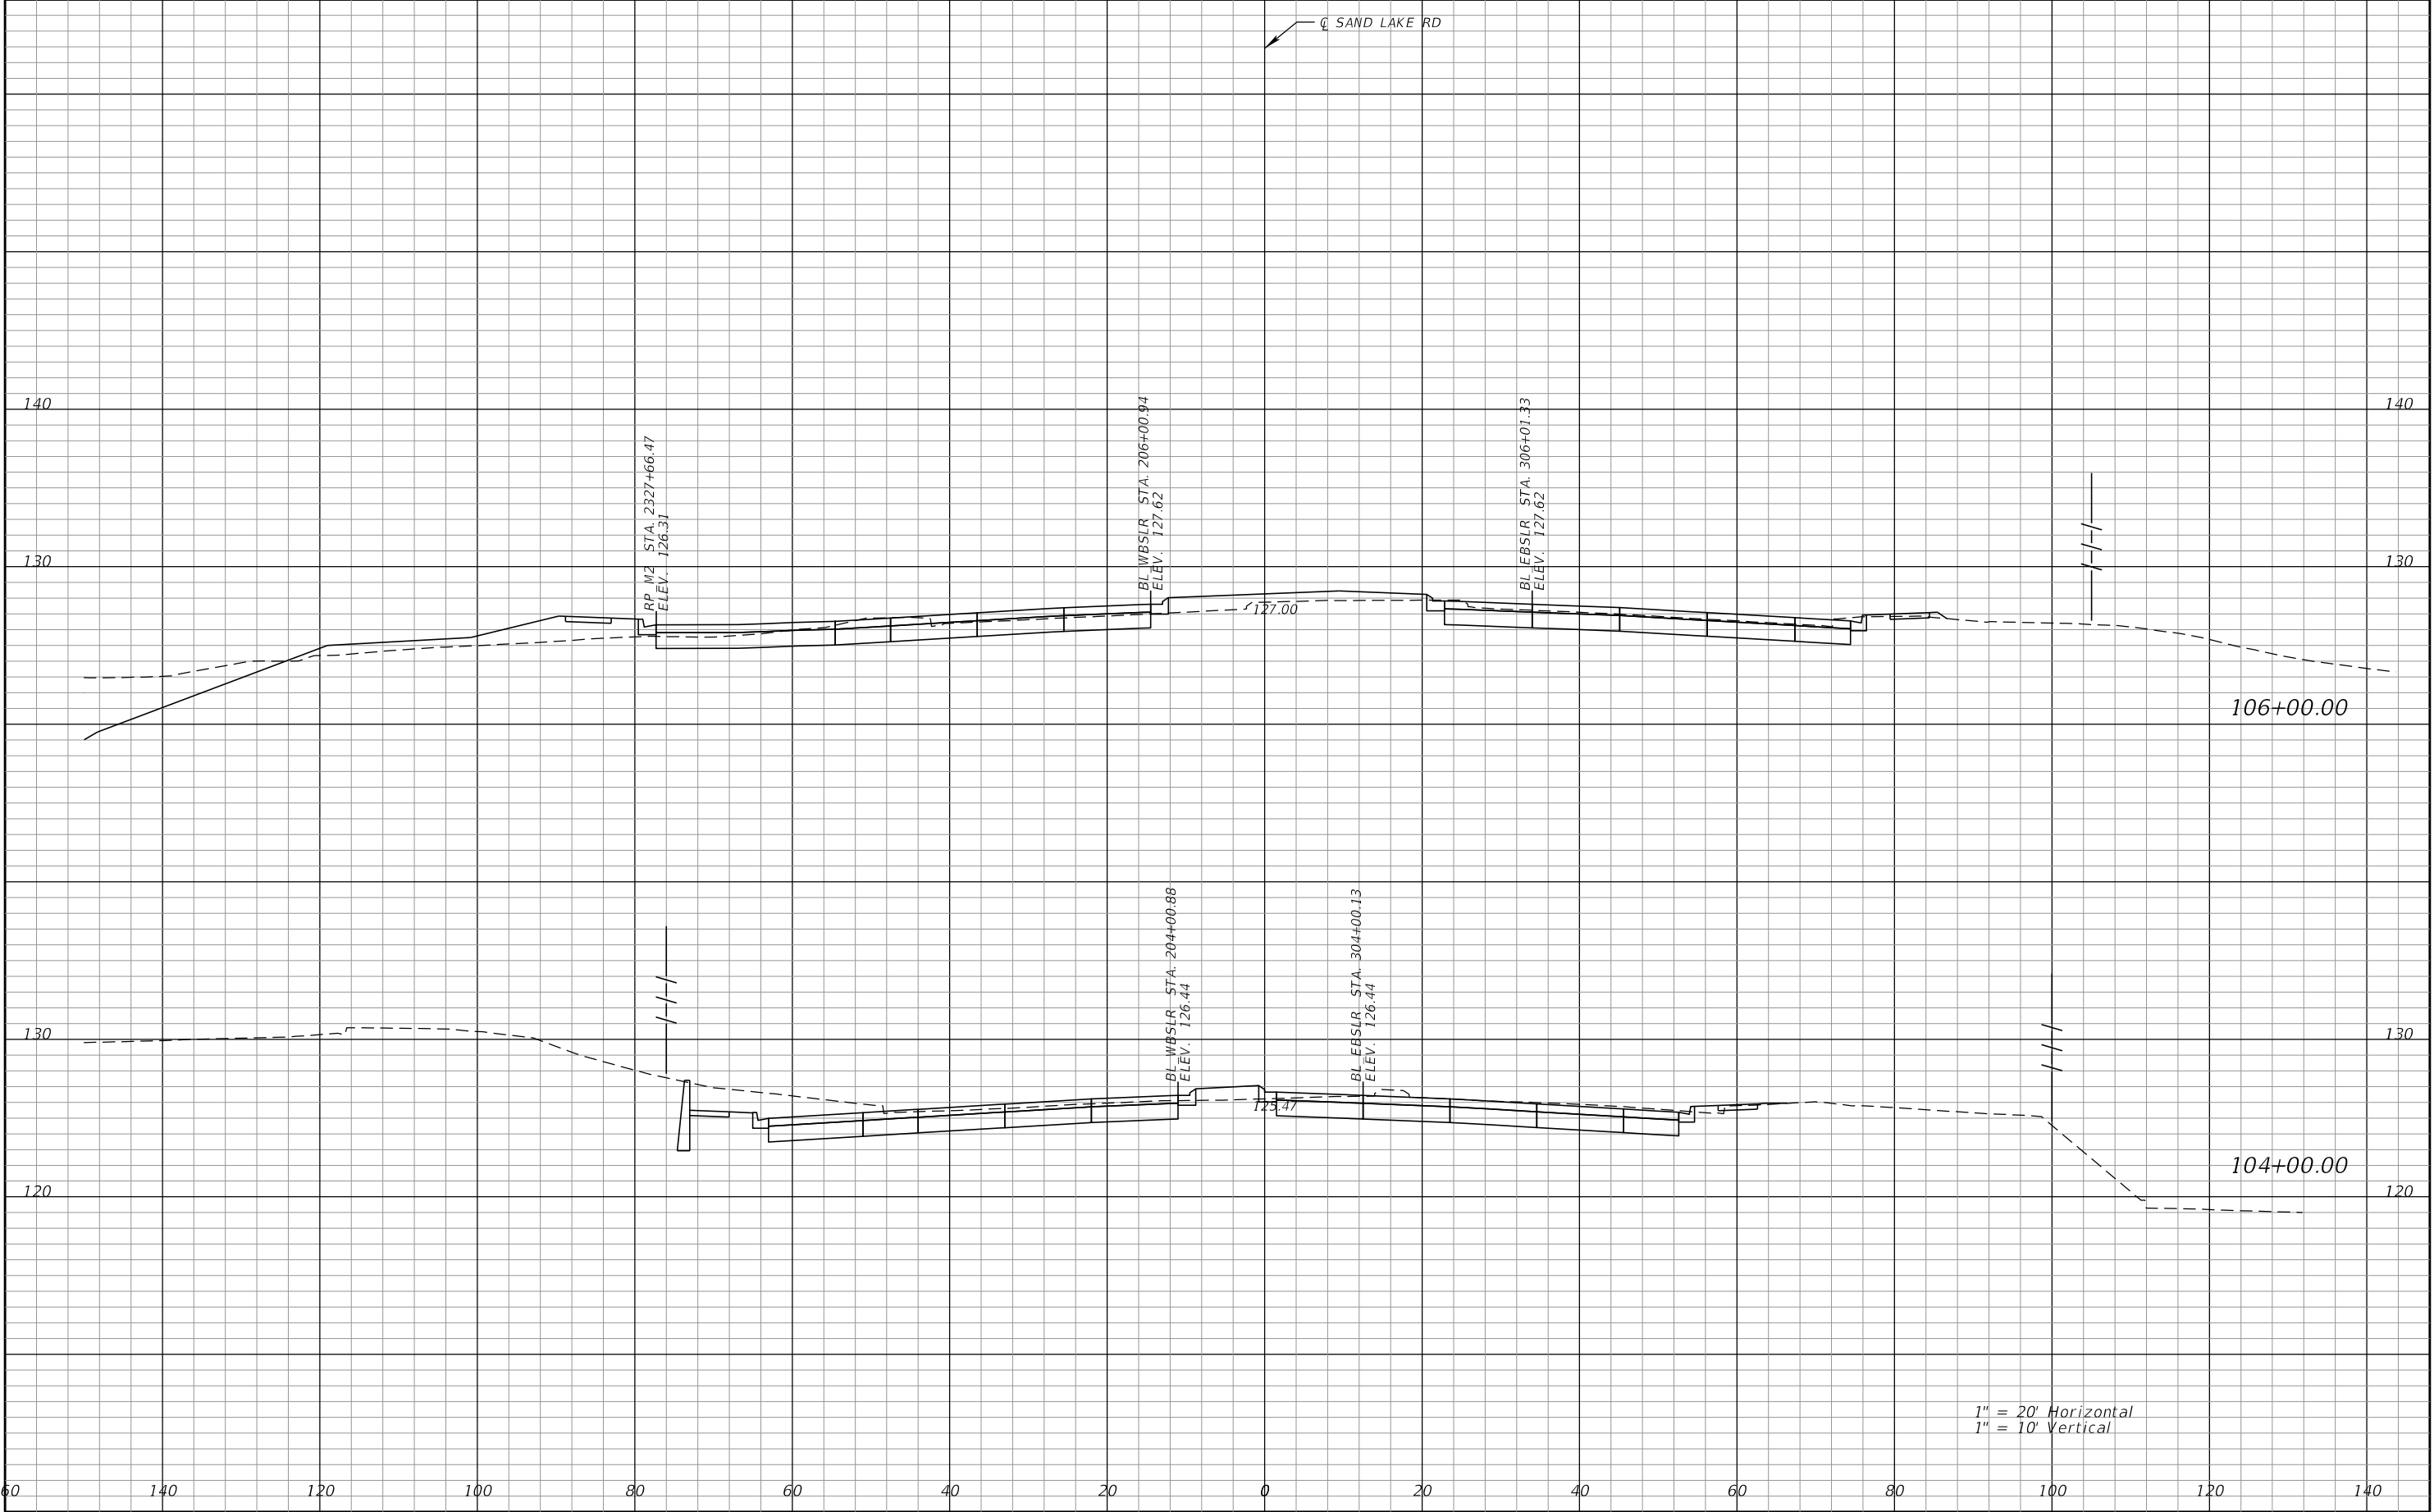

1" = 20' Horizontal
1" = 10' Vertical


REVISIONS				Engineer of Record: Pierre Navaille P.E. License No. 46076 CH2M HILL 255 E. Robinson Street, Suite 505 Orlando, FL 32801 PH (407) 423-0030 Certificate of Authorization No. 000072	STATE OF FLORIDA DEPARTMENT OF TRANSPORTATION			CROSS SECTIONS SAND LAKE ROAD		SHEET NO. 422
DATE	DESCRIPTION	DATE	DESCRIPTION		ROAD NO.	COUNTY	FINANCIAL PROJECT ID			
					SR 400	ORANGE	242484-7-32-01			

THE OFFICIAL RECORD OF THIS SHEET IS THE ELECTRONIC FILE DIGITALLY SIGNED AND SEALED UNDER RULE 61G15-23.004, F.A.C.

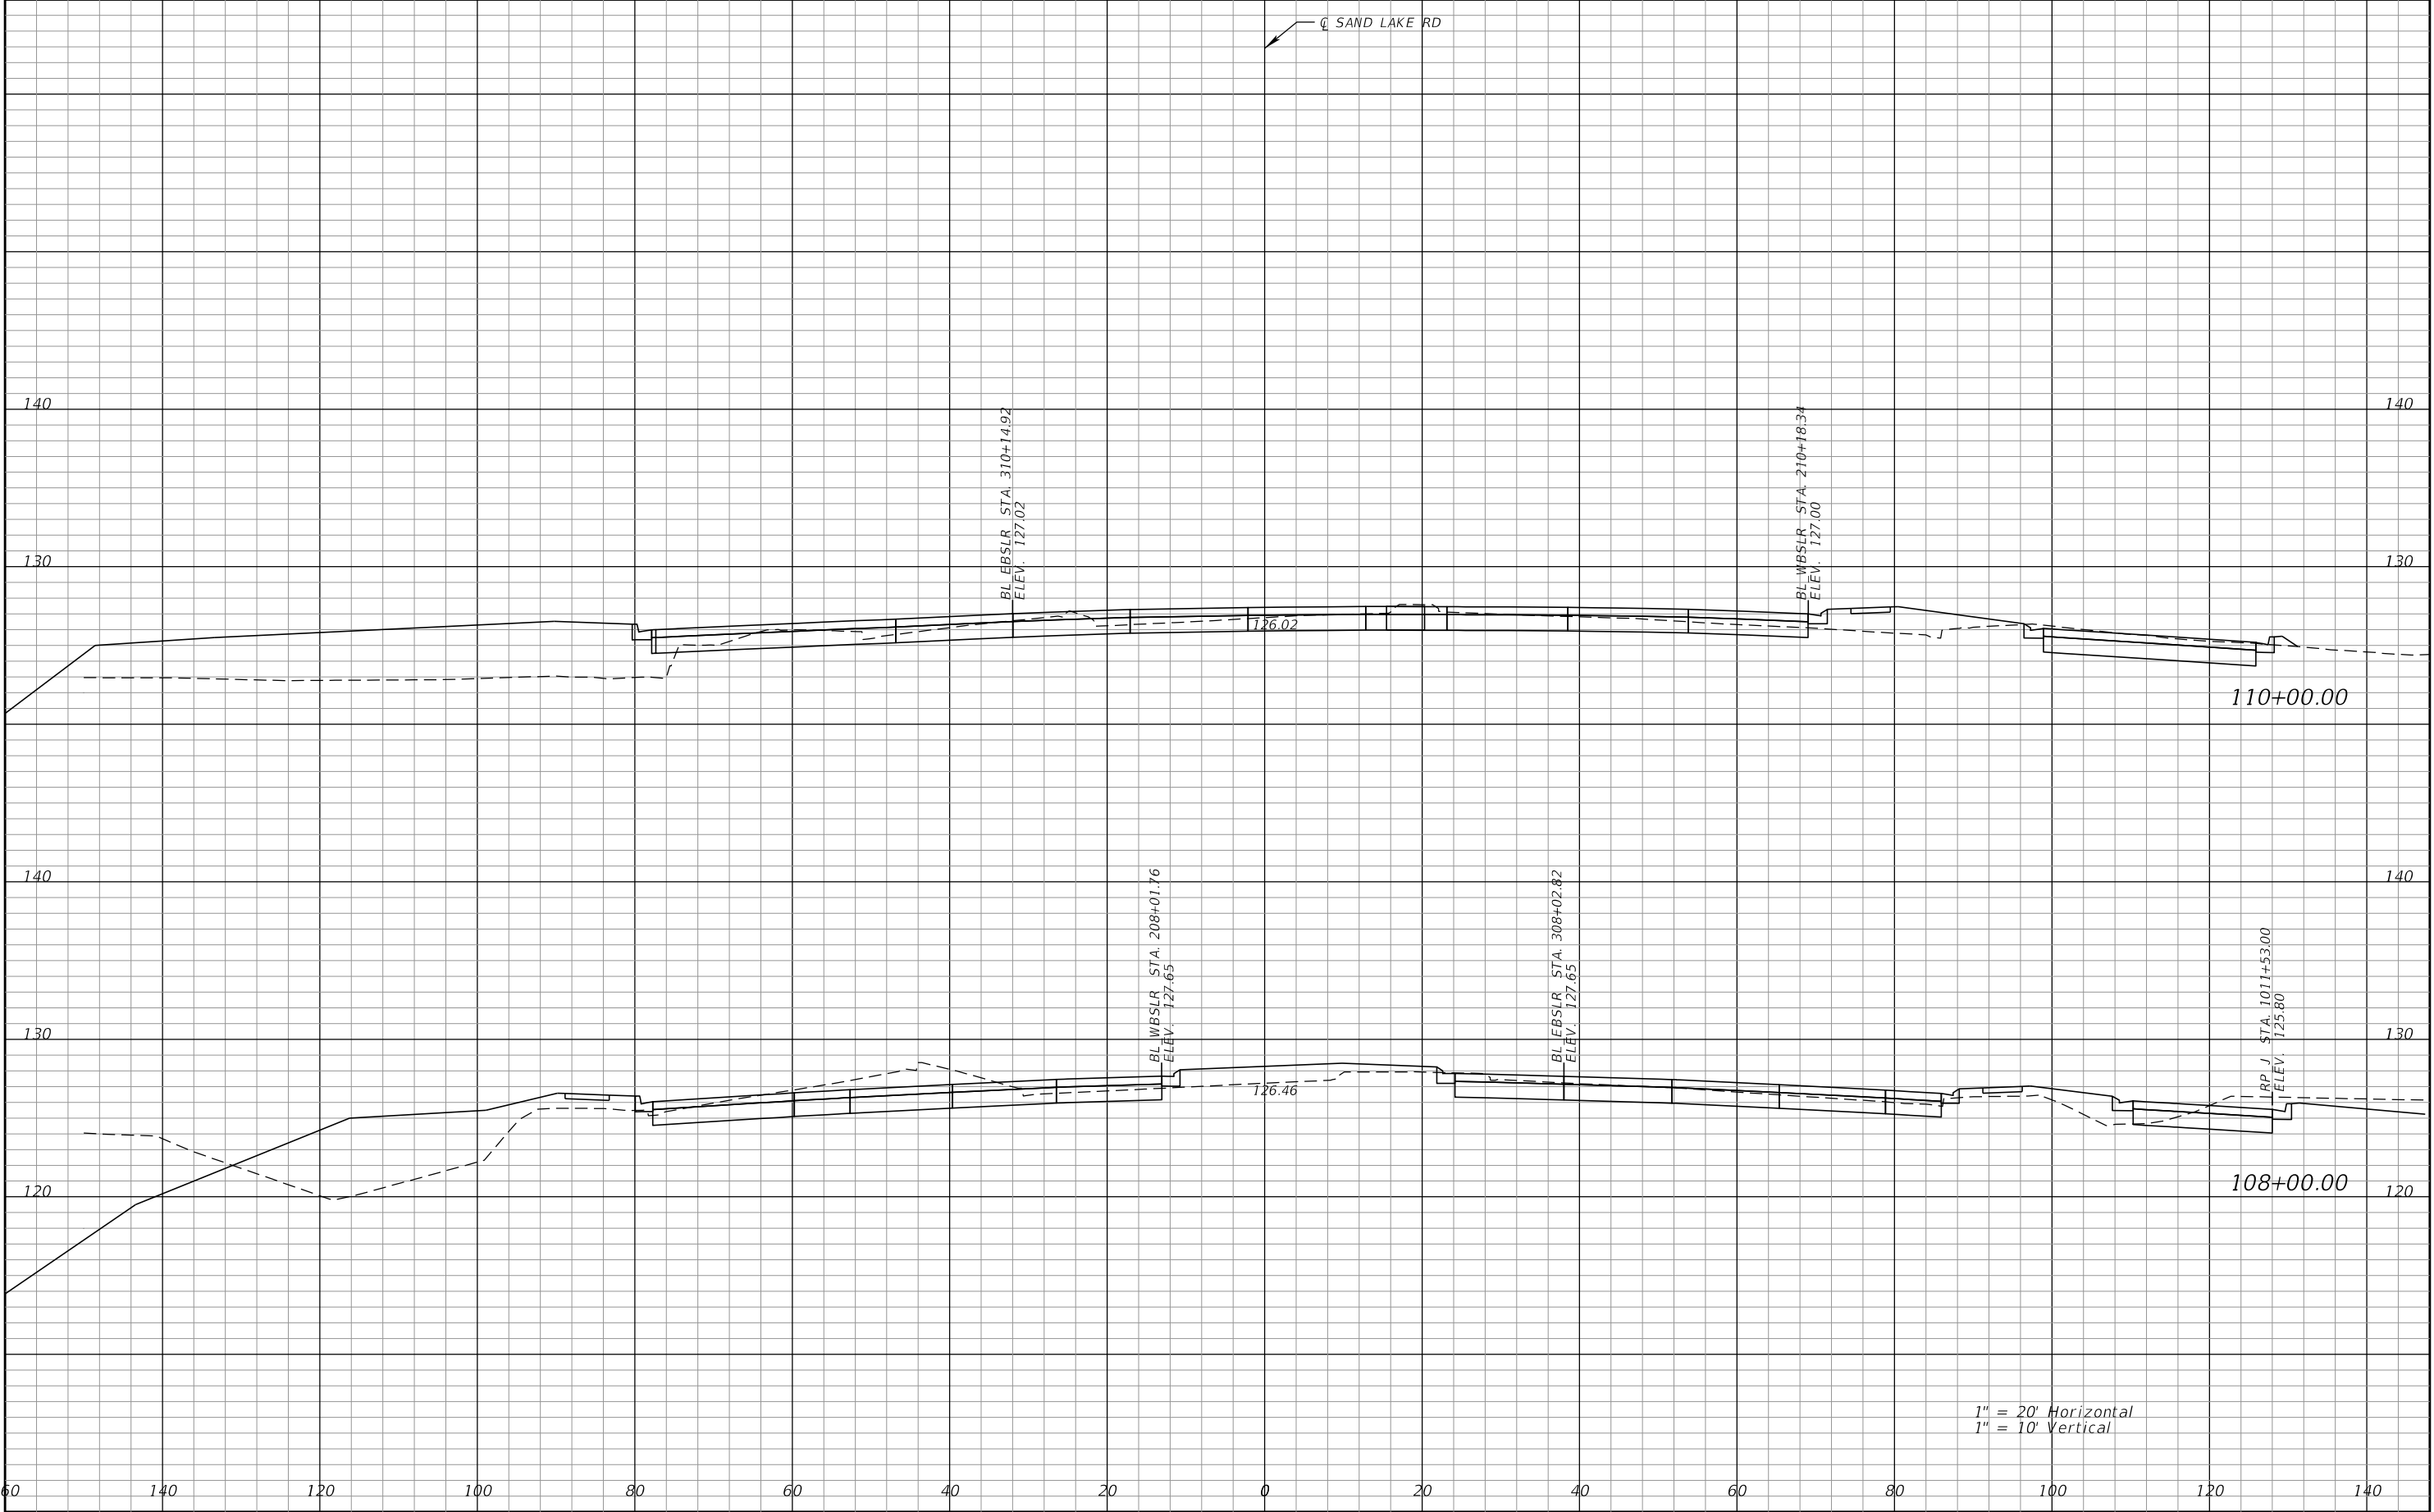


REVISIONS				Engineer of Record: Pierre Navaille P.E. License No. 46076 CH2M HILL 255 E. Robinson Street, Suite 505 Orlando, FL 32801 PH (407) 423-0030 Certificate of Authorization No. 000072	STATE OF FLORIDA DEPARTMENT OF TRANSPORTATION			CROSS SECTIONS SAND LAKE ROAD	SHEET NO.
DATE	DESCRIPTION	DATE	DESCRIPTION		ROAD NO.	COUNTY	FINANCIAL PROJECT ID		423
					SR 400	ORANGE	242484-7-32-01		

THE OFFICIAL RECORD OF THIS SHEET IS THE ELECTRONIC FILE DIGITALLY SIGNED AND SEALED UNDER RULE 61G15-23.004, F.A.C.

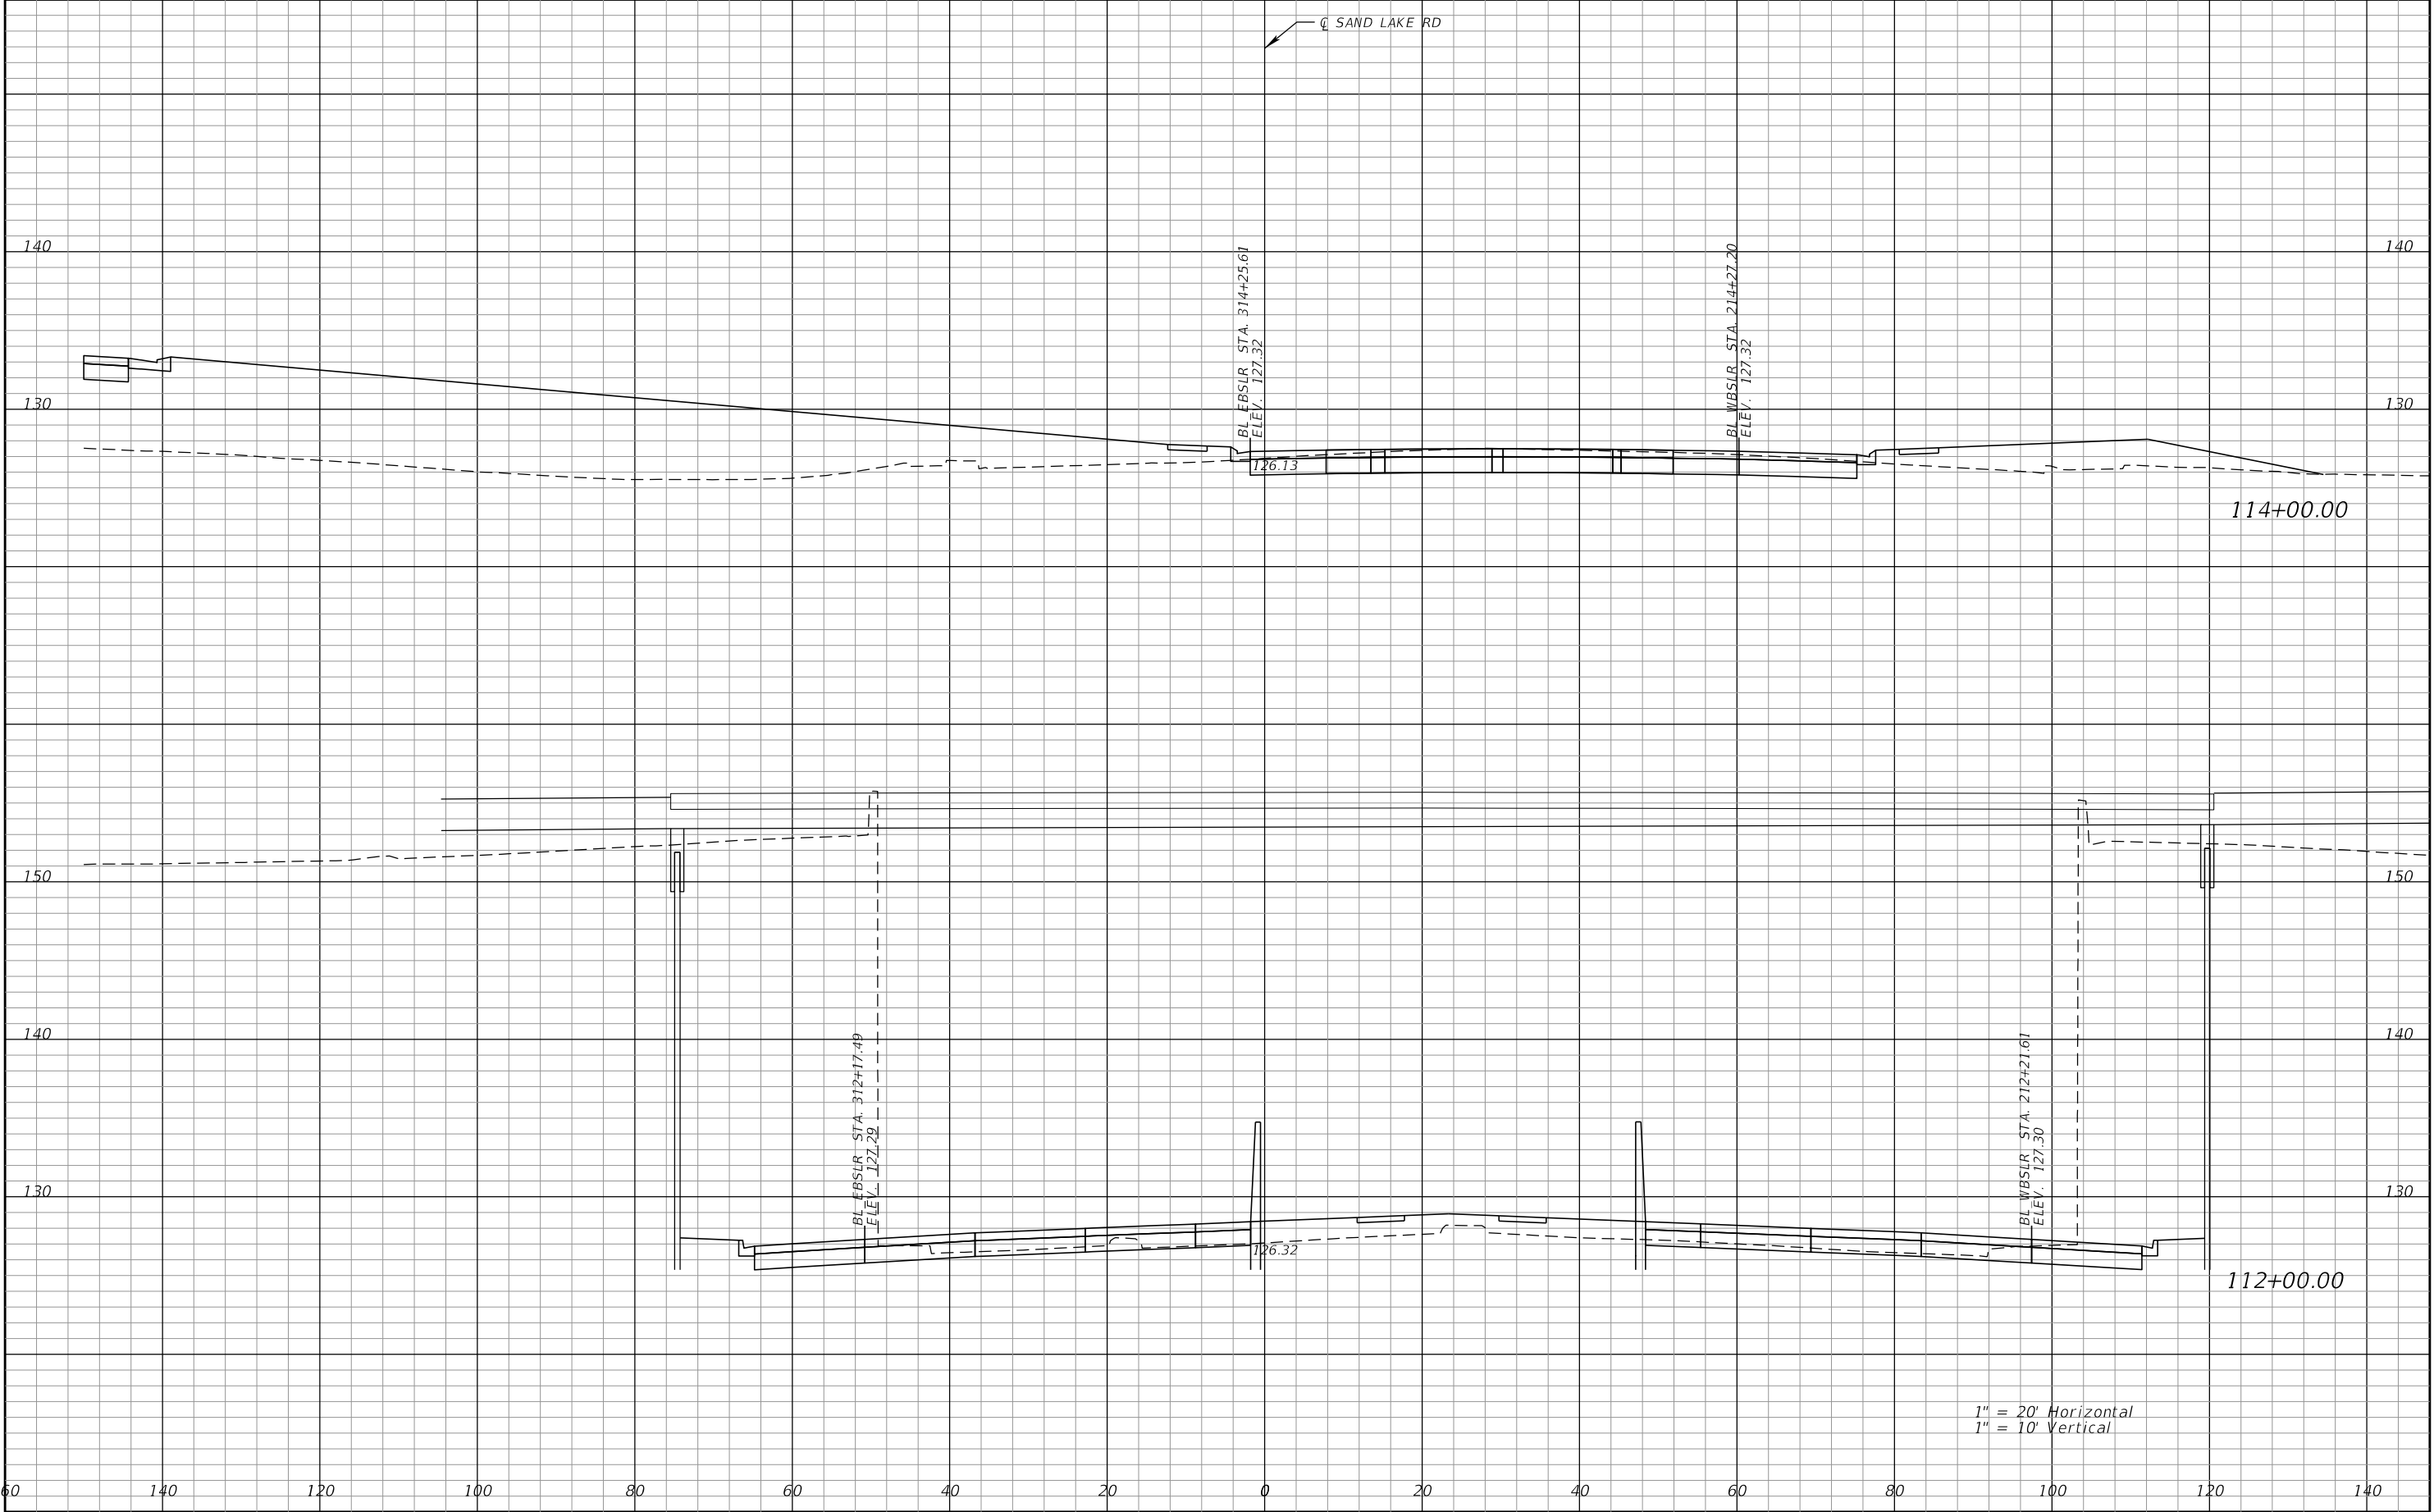


REVISIONS				Engineer of Record: Pierre Navaille P.E. License No. 46076 CH2M HILL 255 E. Robinson Street, Suite 505 Orlando, FL 32801 PH (407) 423-0030 Certificate of Authorization No. 000072	STATE OF FLORIDA DEPARTMENT OF TRANSPORTATION			CROSS SECTIONS SAND LAKE ROAD	SHEET NO. 424
DATE	DESCRIPTION	DATE	DESCRIPTION		ROAD NO.	COUNTY	FINANCIAL PROJECT ID		
					SR 400	ORANGE	242484-7-32-01		

THE OFFICIAL RECORD OF THIS SHEET IS THE ELECTRONIC FILE DIGITALLY SIGNED AND SEALED UNDER RULE 61G15-23.004, F.A.C.

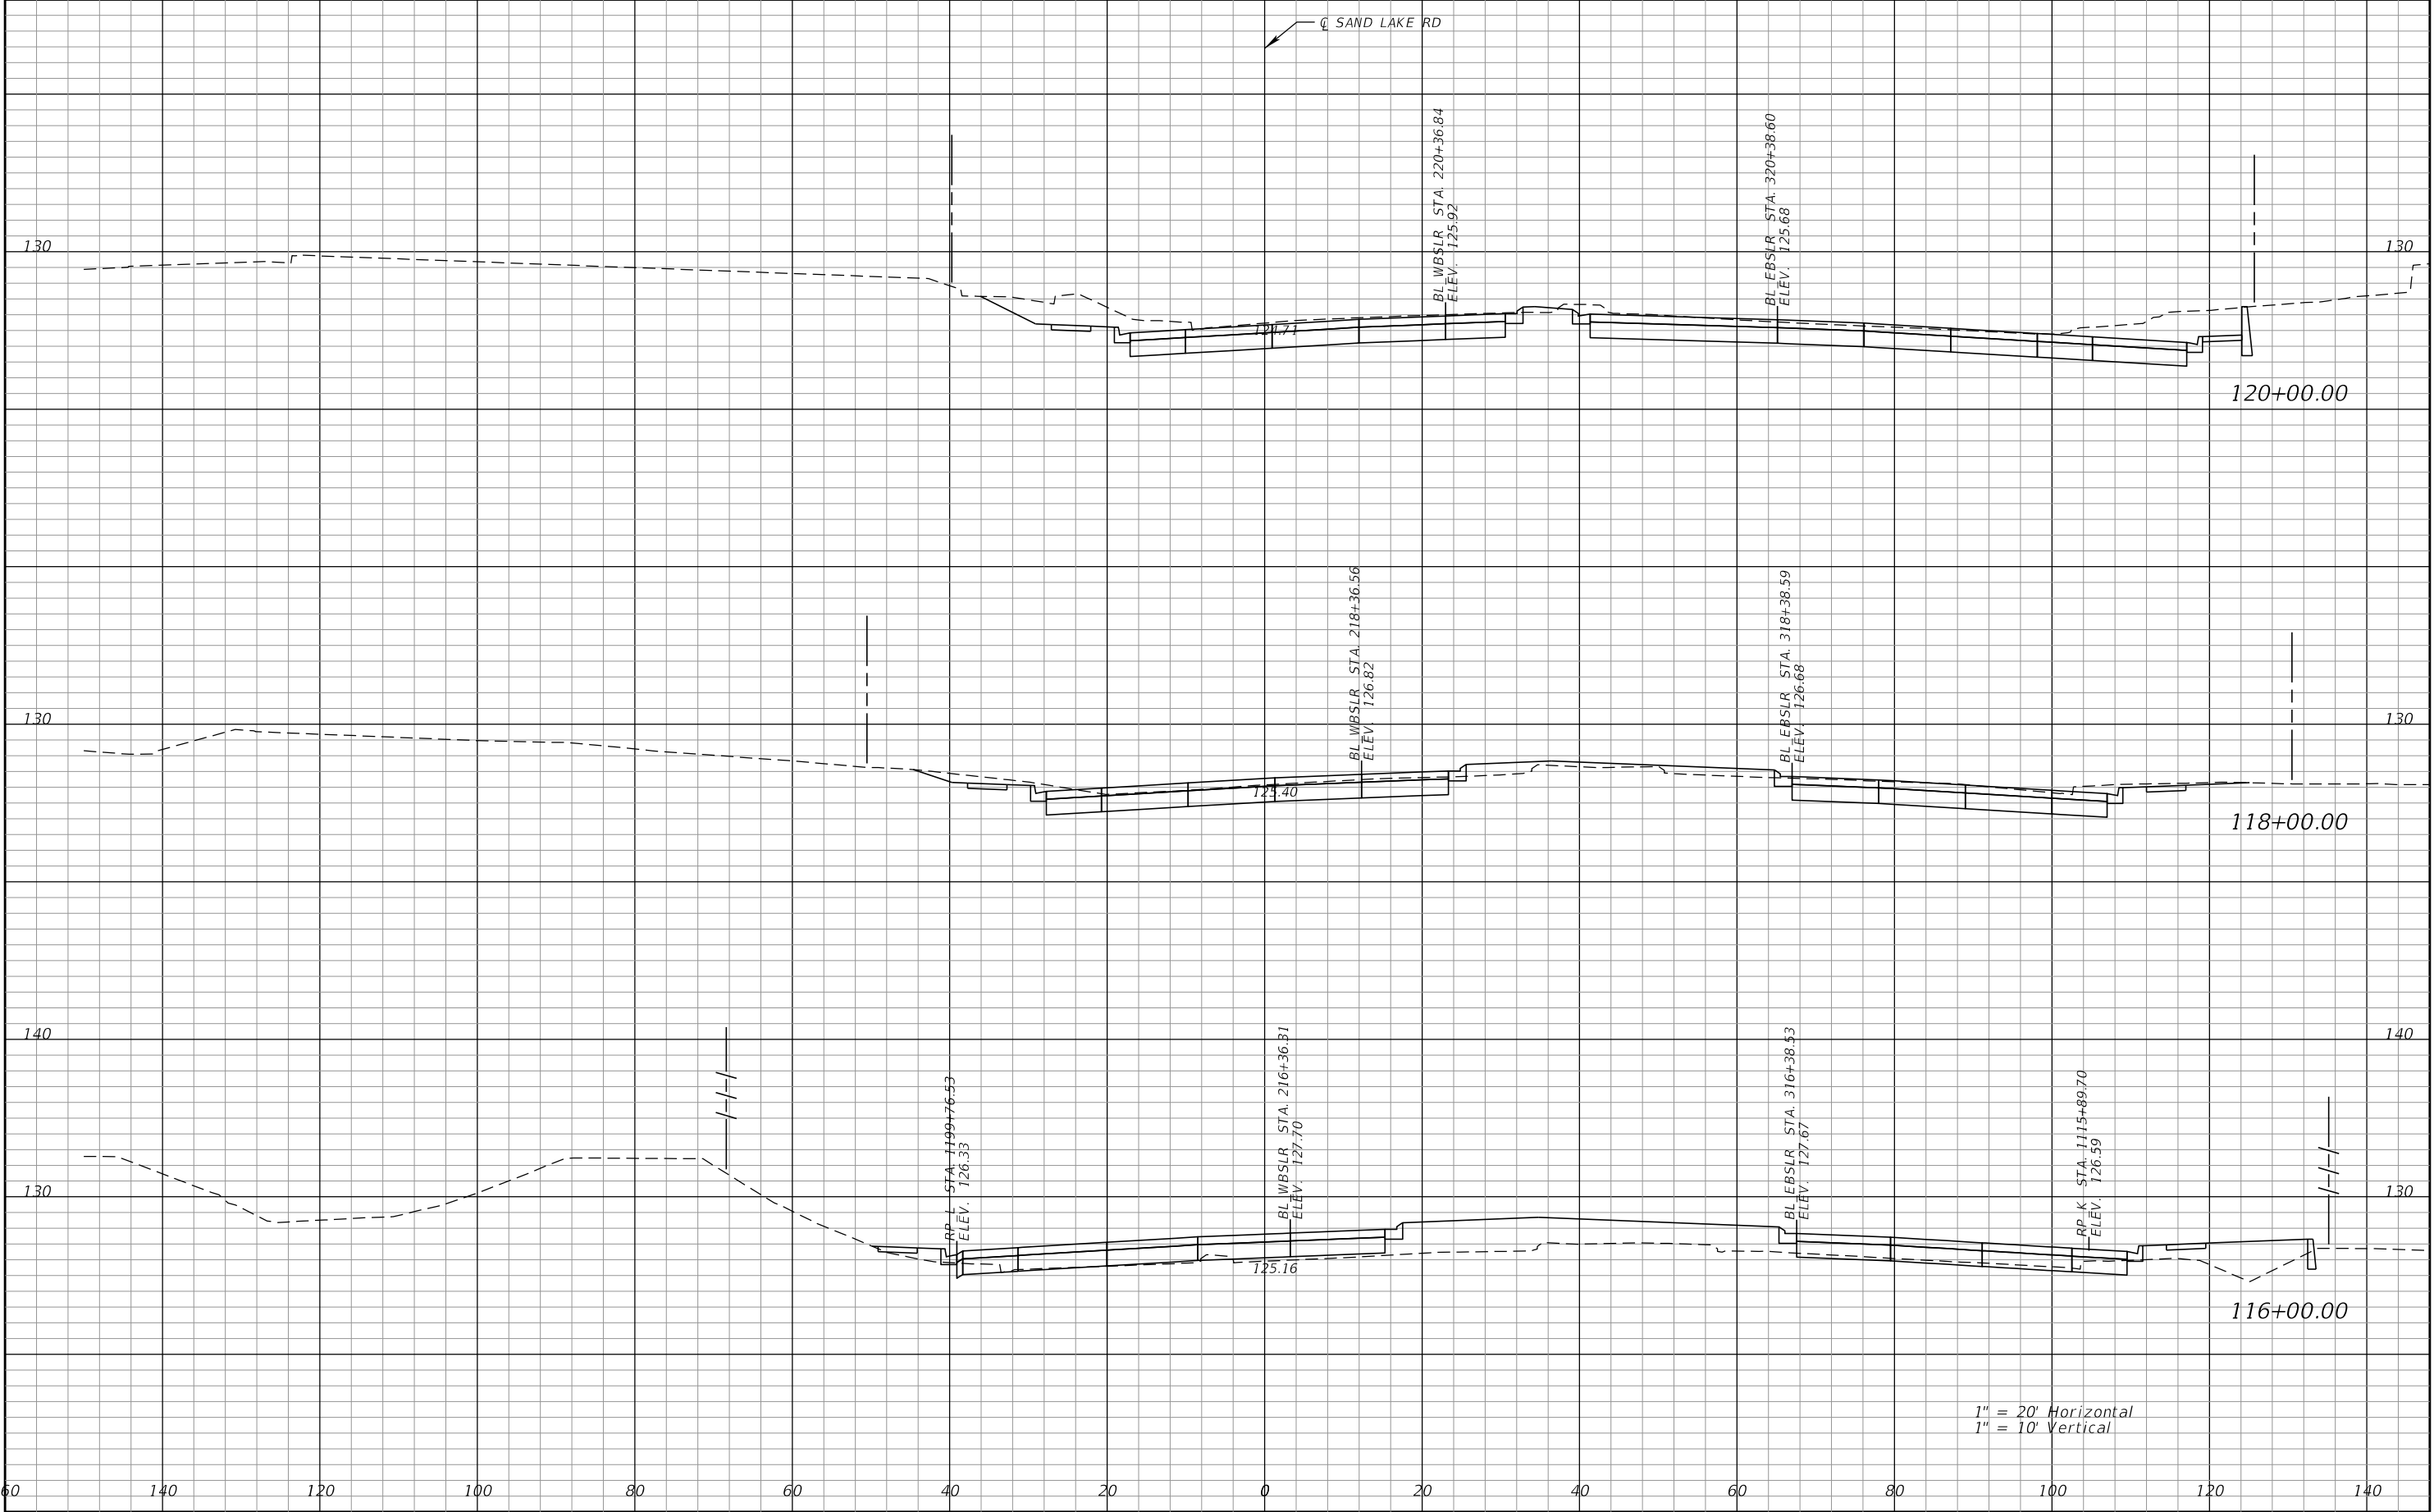

REVISIONS				Engineer of Record: Pierre Navaille P.E. License No. 46076 CH2M HILL 255 E. Robinson Street, Suite 505 Orlando, FL 32801 PH (407) 423-0030 Certificate of Authorization No. 000072	STATE OF FLORIDA DEPARTMENT OF TRANSPORTATION			CROSS SECTIONS SAND LAKE ROAD		SHEET NO. 425
DATE	DESCRIPTION	DATE	DESCRIPTION		ROAD NO.	COUNTY	FINANCIAL PROJECT ID			
					SR 400	ORANGE	242484-7-32-01			


THE OFFICIAL RECORD OF THIS SHEET IS THE ELECTRONIC FILE DIGITALLY SIGNED AND SEALED UNDER RULE 61G15-23.004, F.A.C.

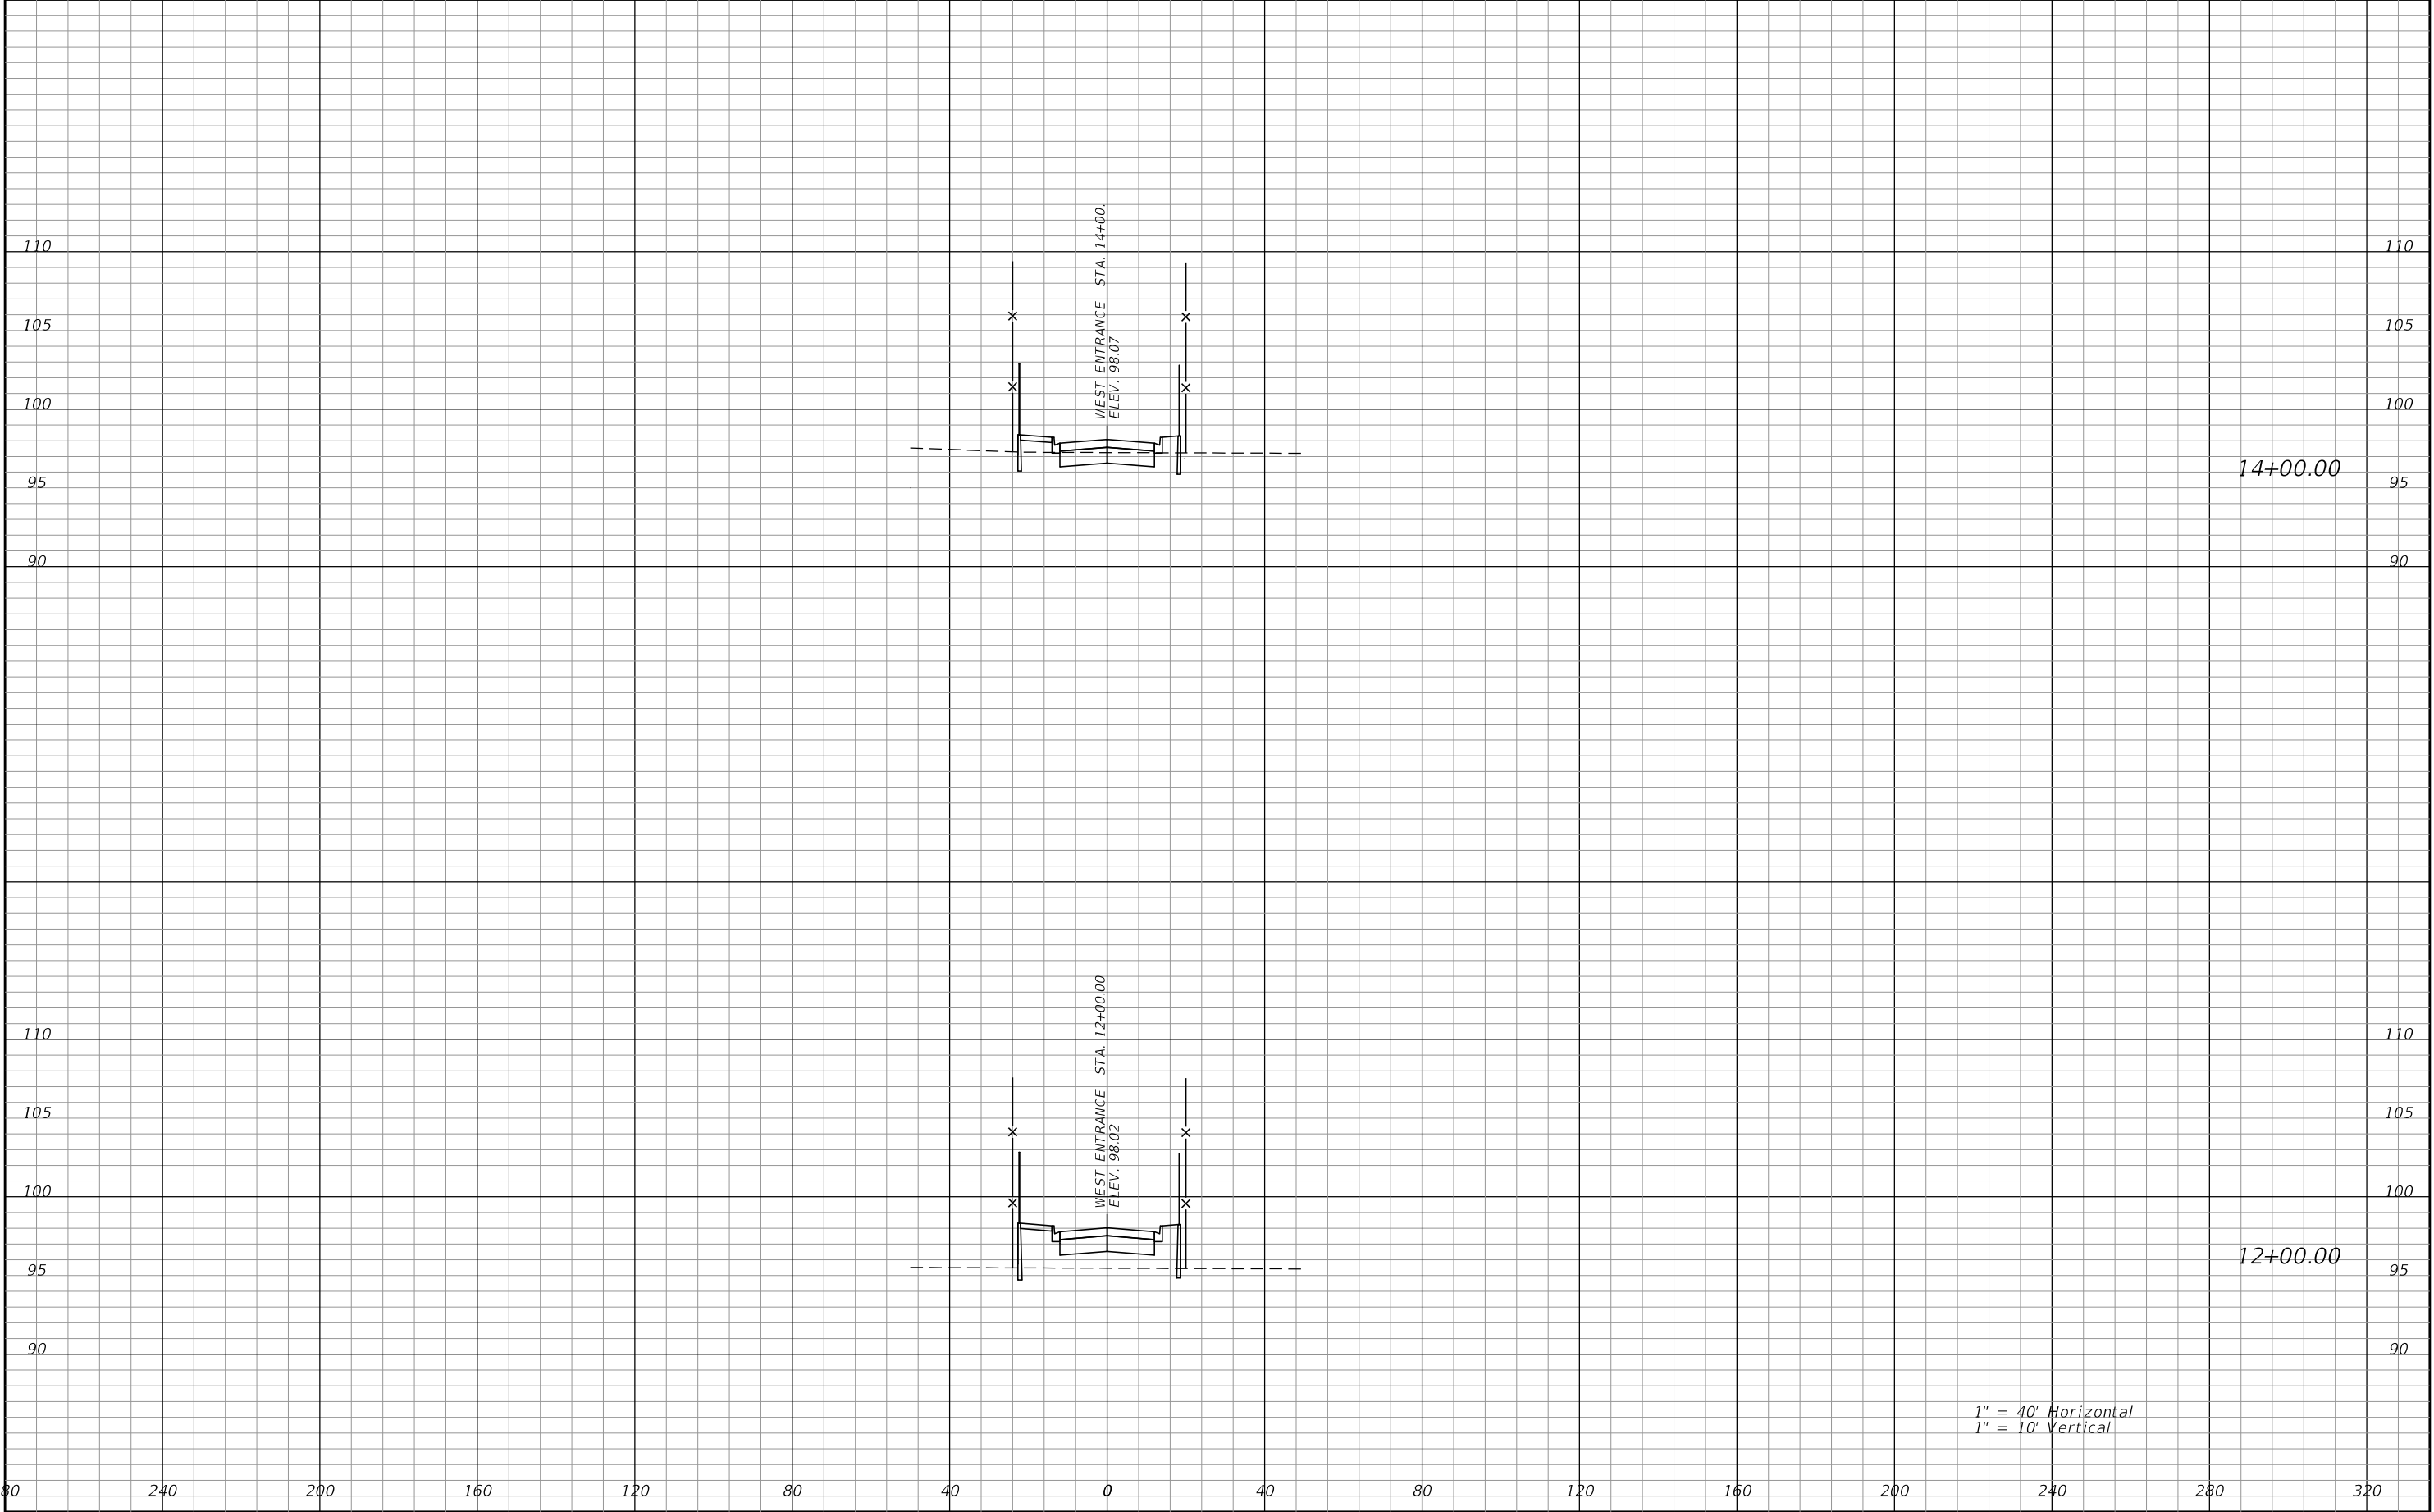

1" = 40' Horizontal
1" = 10' Vertical


REVISIONS				Engineer of Record: Pierre Navaille P.E. License No. 46076 CH2M HILL 255 E. Robinson Street, Suite 505 Orlando, FL 32801 PH (407) 423-0030 Certificate of Authorization No. 000072	STATE OF FLORIDA DEPARTMENT OF TRANSPORTATION			CROSS SECTIONS WEST ENTRANCE DRIVE	SHEET NO.
DATE	DESCRIPTION	DATE	DESCRIPTION		ROAD NO.	COUNTY	FINANCIAL PROJECT ID		
					SR 400	ORANGE	242484-7-32-01	427	

THE OFFICIAL RECORD OF THIS SHEET IS THE ELECTRONIC FILE DIGITALLY SIGNED AND SEALED UNDER RULE 61G15-23.004, F.A.C.

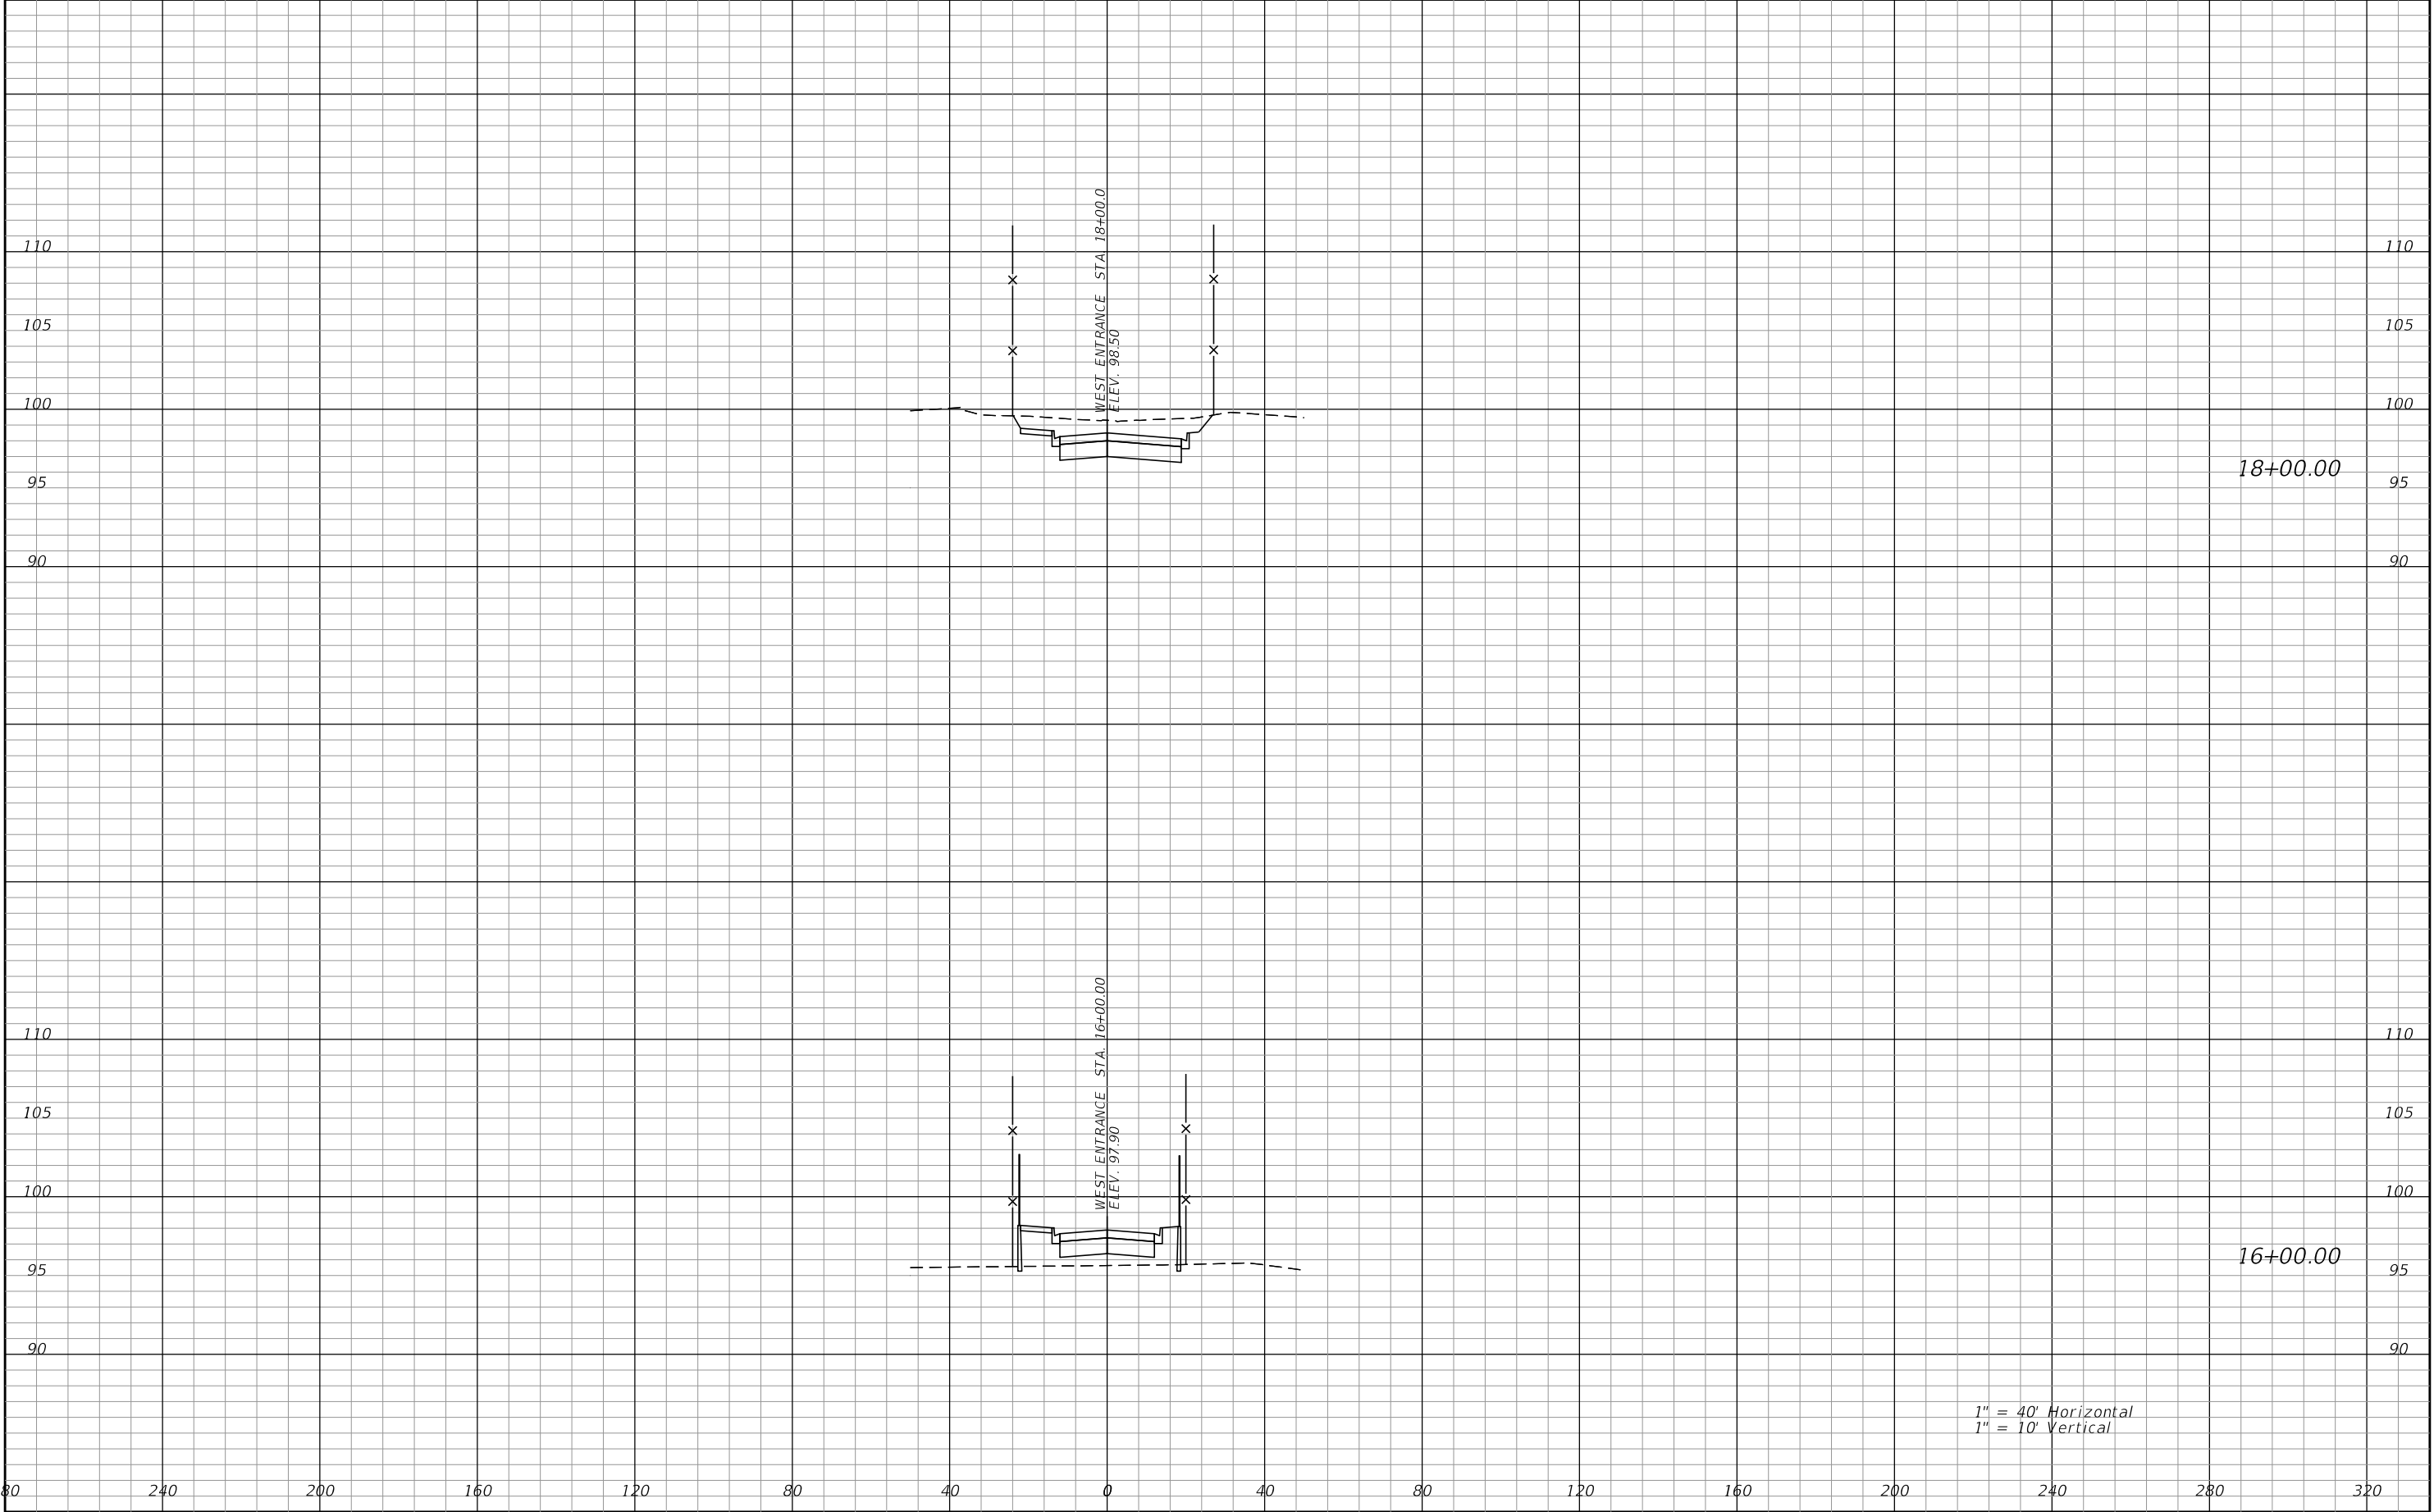


REVISIONS				Engineer of Record: Pierre Navaille P.E. License No. 46076 CH2M HILL 255 E. Robinson Street, Suite 505 Orlando, FL 32801 PH (407) 423-0030 Certificate of Authorization No. 000072	STATE OF FLORIDA DEPARTMENT OF TRANSPORTATION			CROSS SECTIONS WEST ENTRANCE DRIVE		SHEET NO. 428
DATE	DESCRIPTION	DATE	DESCRIPTION		ROAD NO.	COUNTY	FINANCIAL PROJECT ID			
					SR 400	ORANGE	242484-7-32-01			

THE OFFICIAL RECORD OF THIS SHEET IS THE ELECTRONIC FILE DIGITALLY SIGNED AND SEALED UNDER RULE 61G15-23.004, F.A.C.

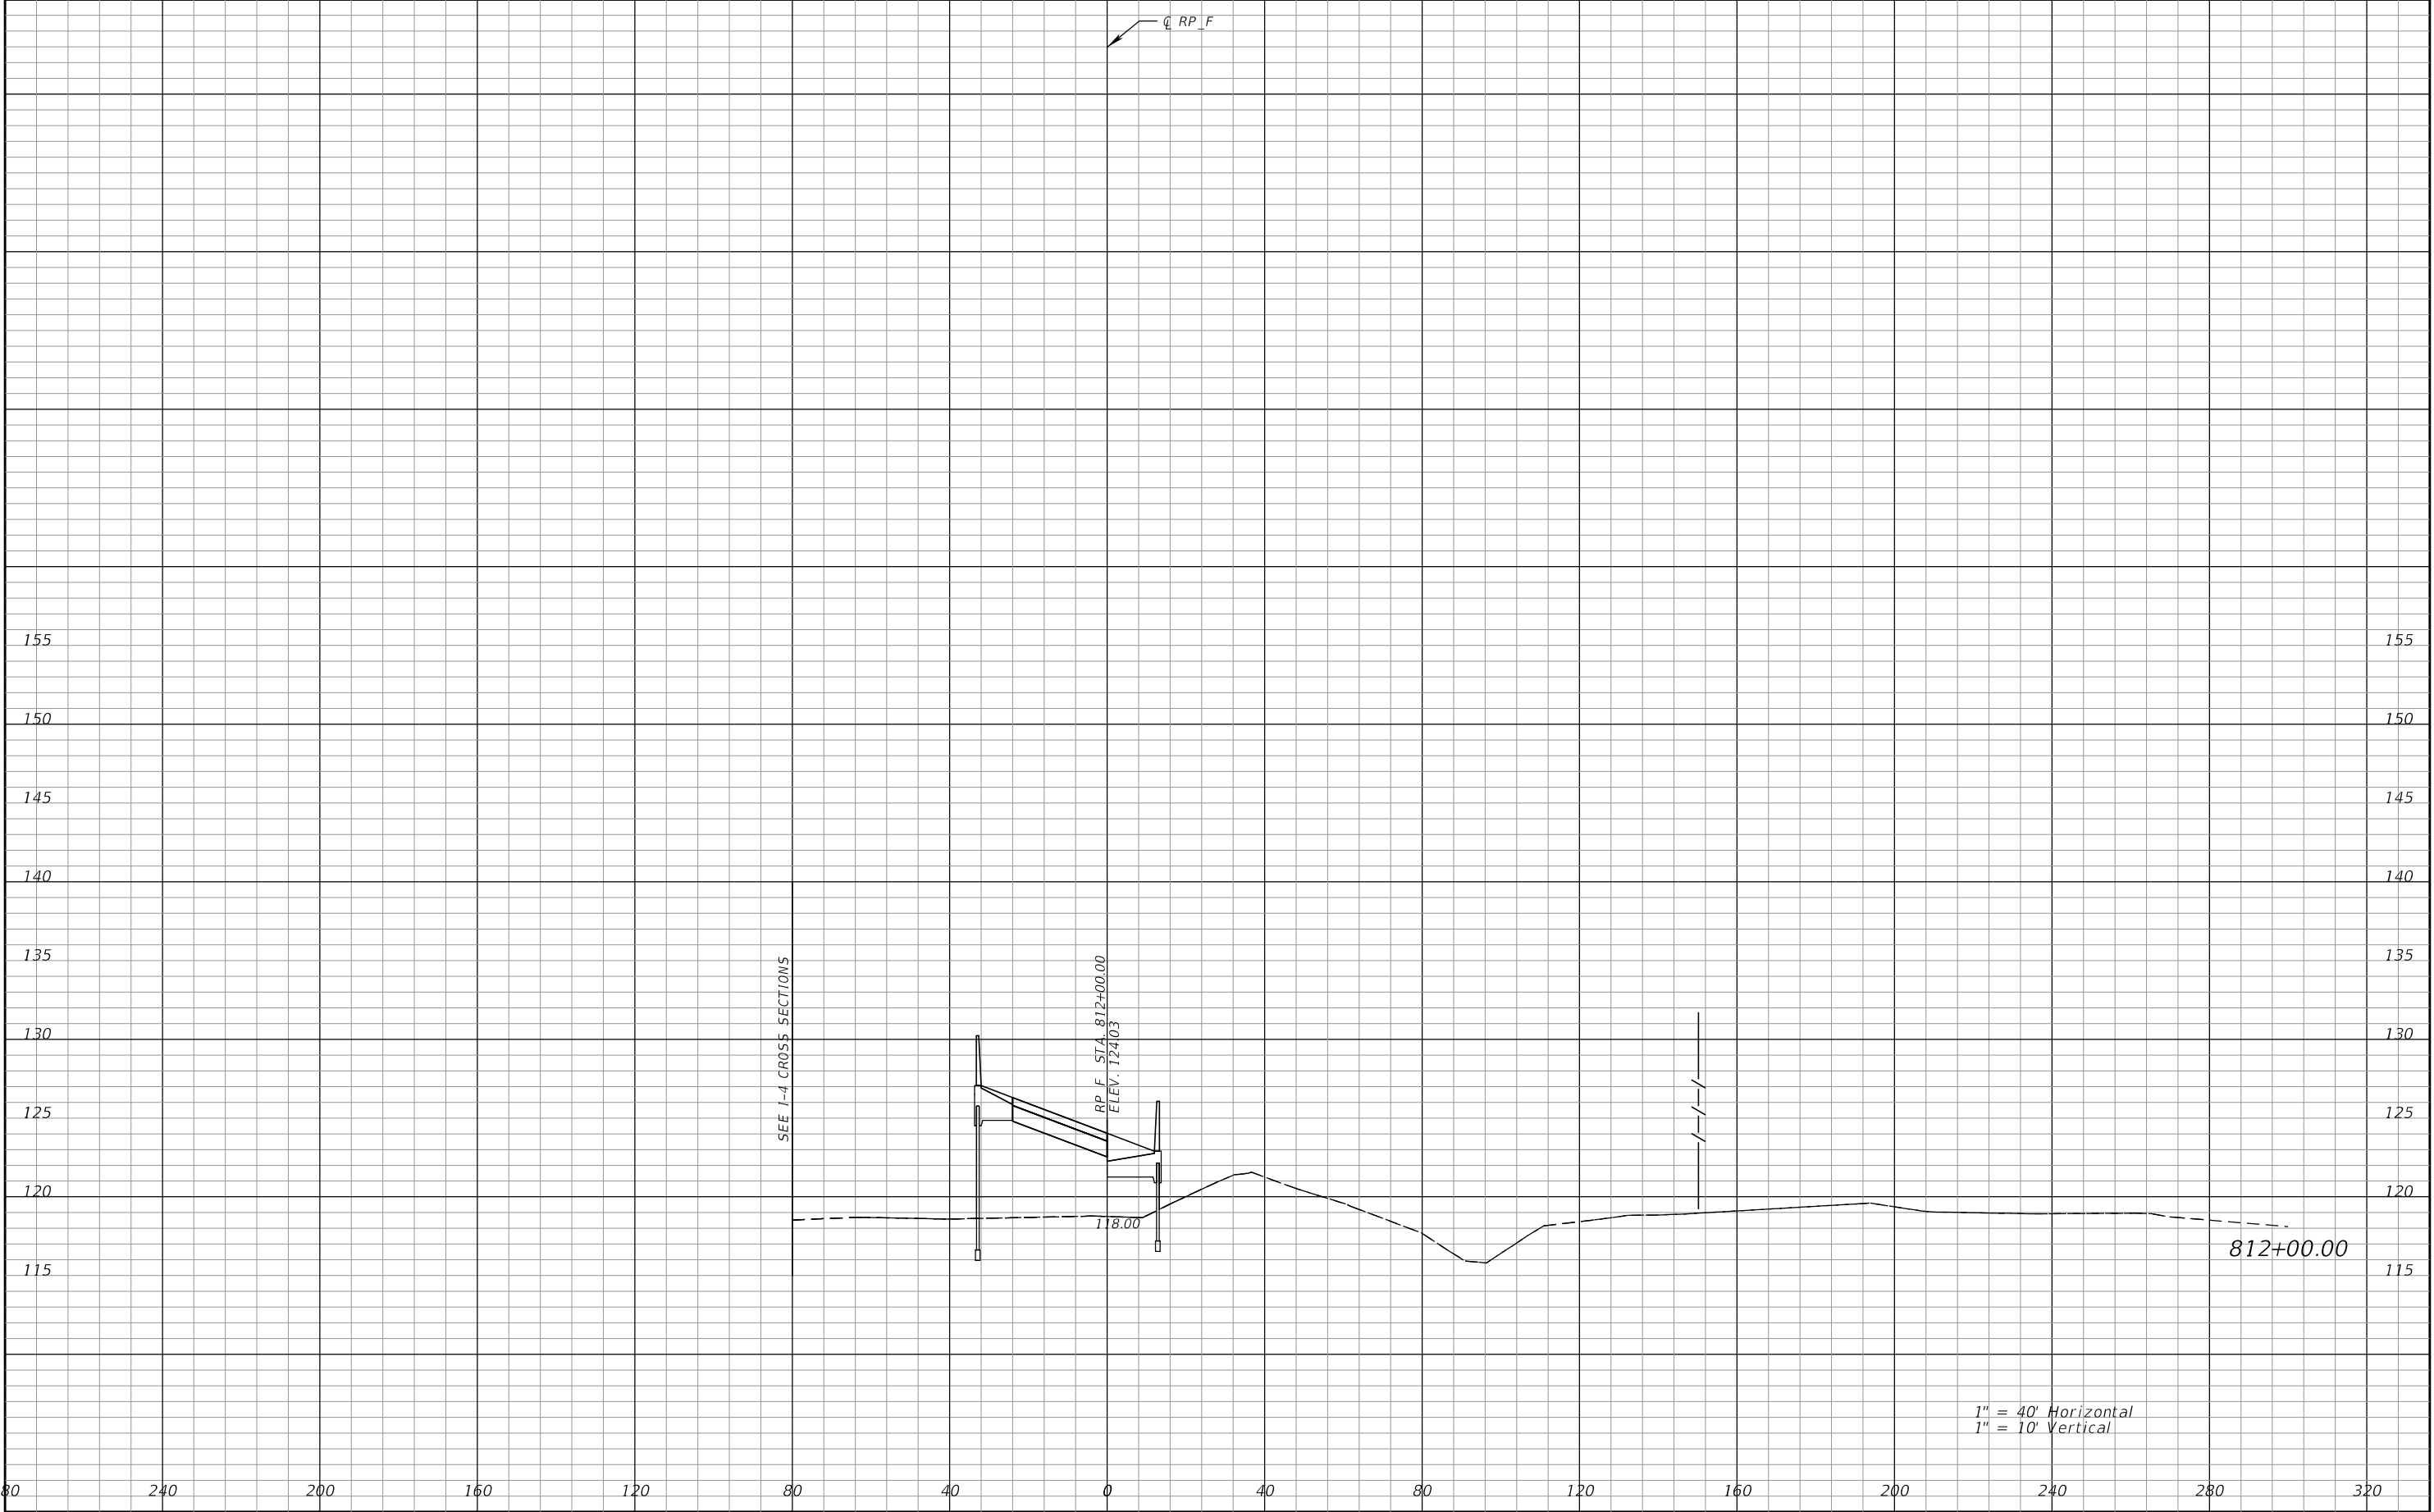


REVISIONS				Engineer of Record: Pierre Navaille P.E. License No. 46076 CH2M HILL 255 E. Robinson Street, Suite 505 Orlando, FL 32801 PH (407) 423-0030 Certificate of Authorization No. 000072	STATE OF FLORIDA DEPARTMENT OF TRANSPORTATION			CROSS SECTIONS RAMP F		SHEET NO. 429
DATE	DESCRIPTION	DATE	DESCRIPTION		ROAD NO.	COUNTY	FINANCIAL PROJECT ID			
					SR 400	ORANGE	242484-7-32-01			

THE OFFICIAL RECORD OF THIS SHEET IS THE ELECTRONIC FILE DIGITALLY SIGNED AND SEALED UNDER RULE 61G15-23.004, F.A.C.

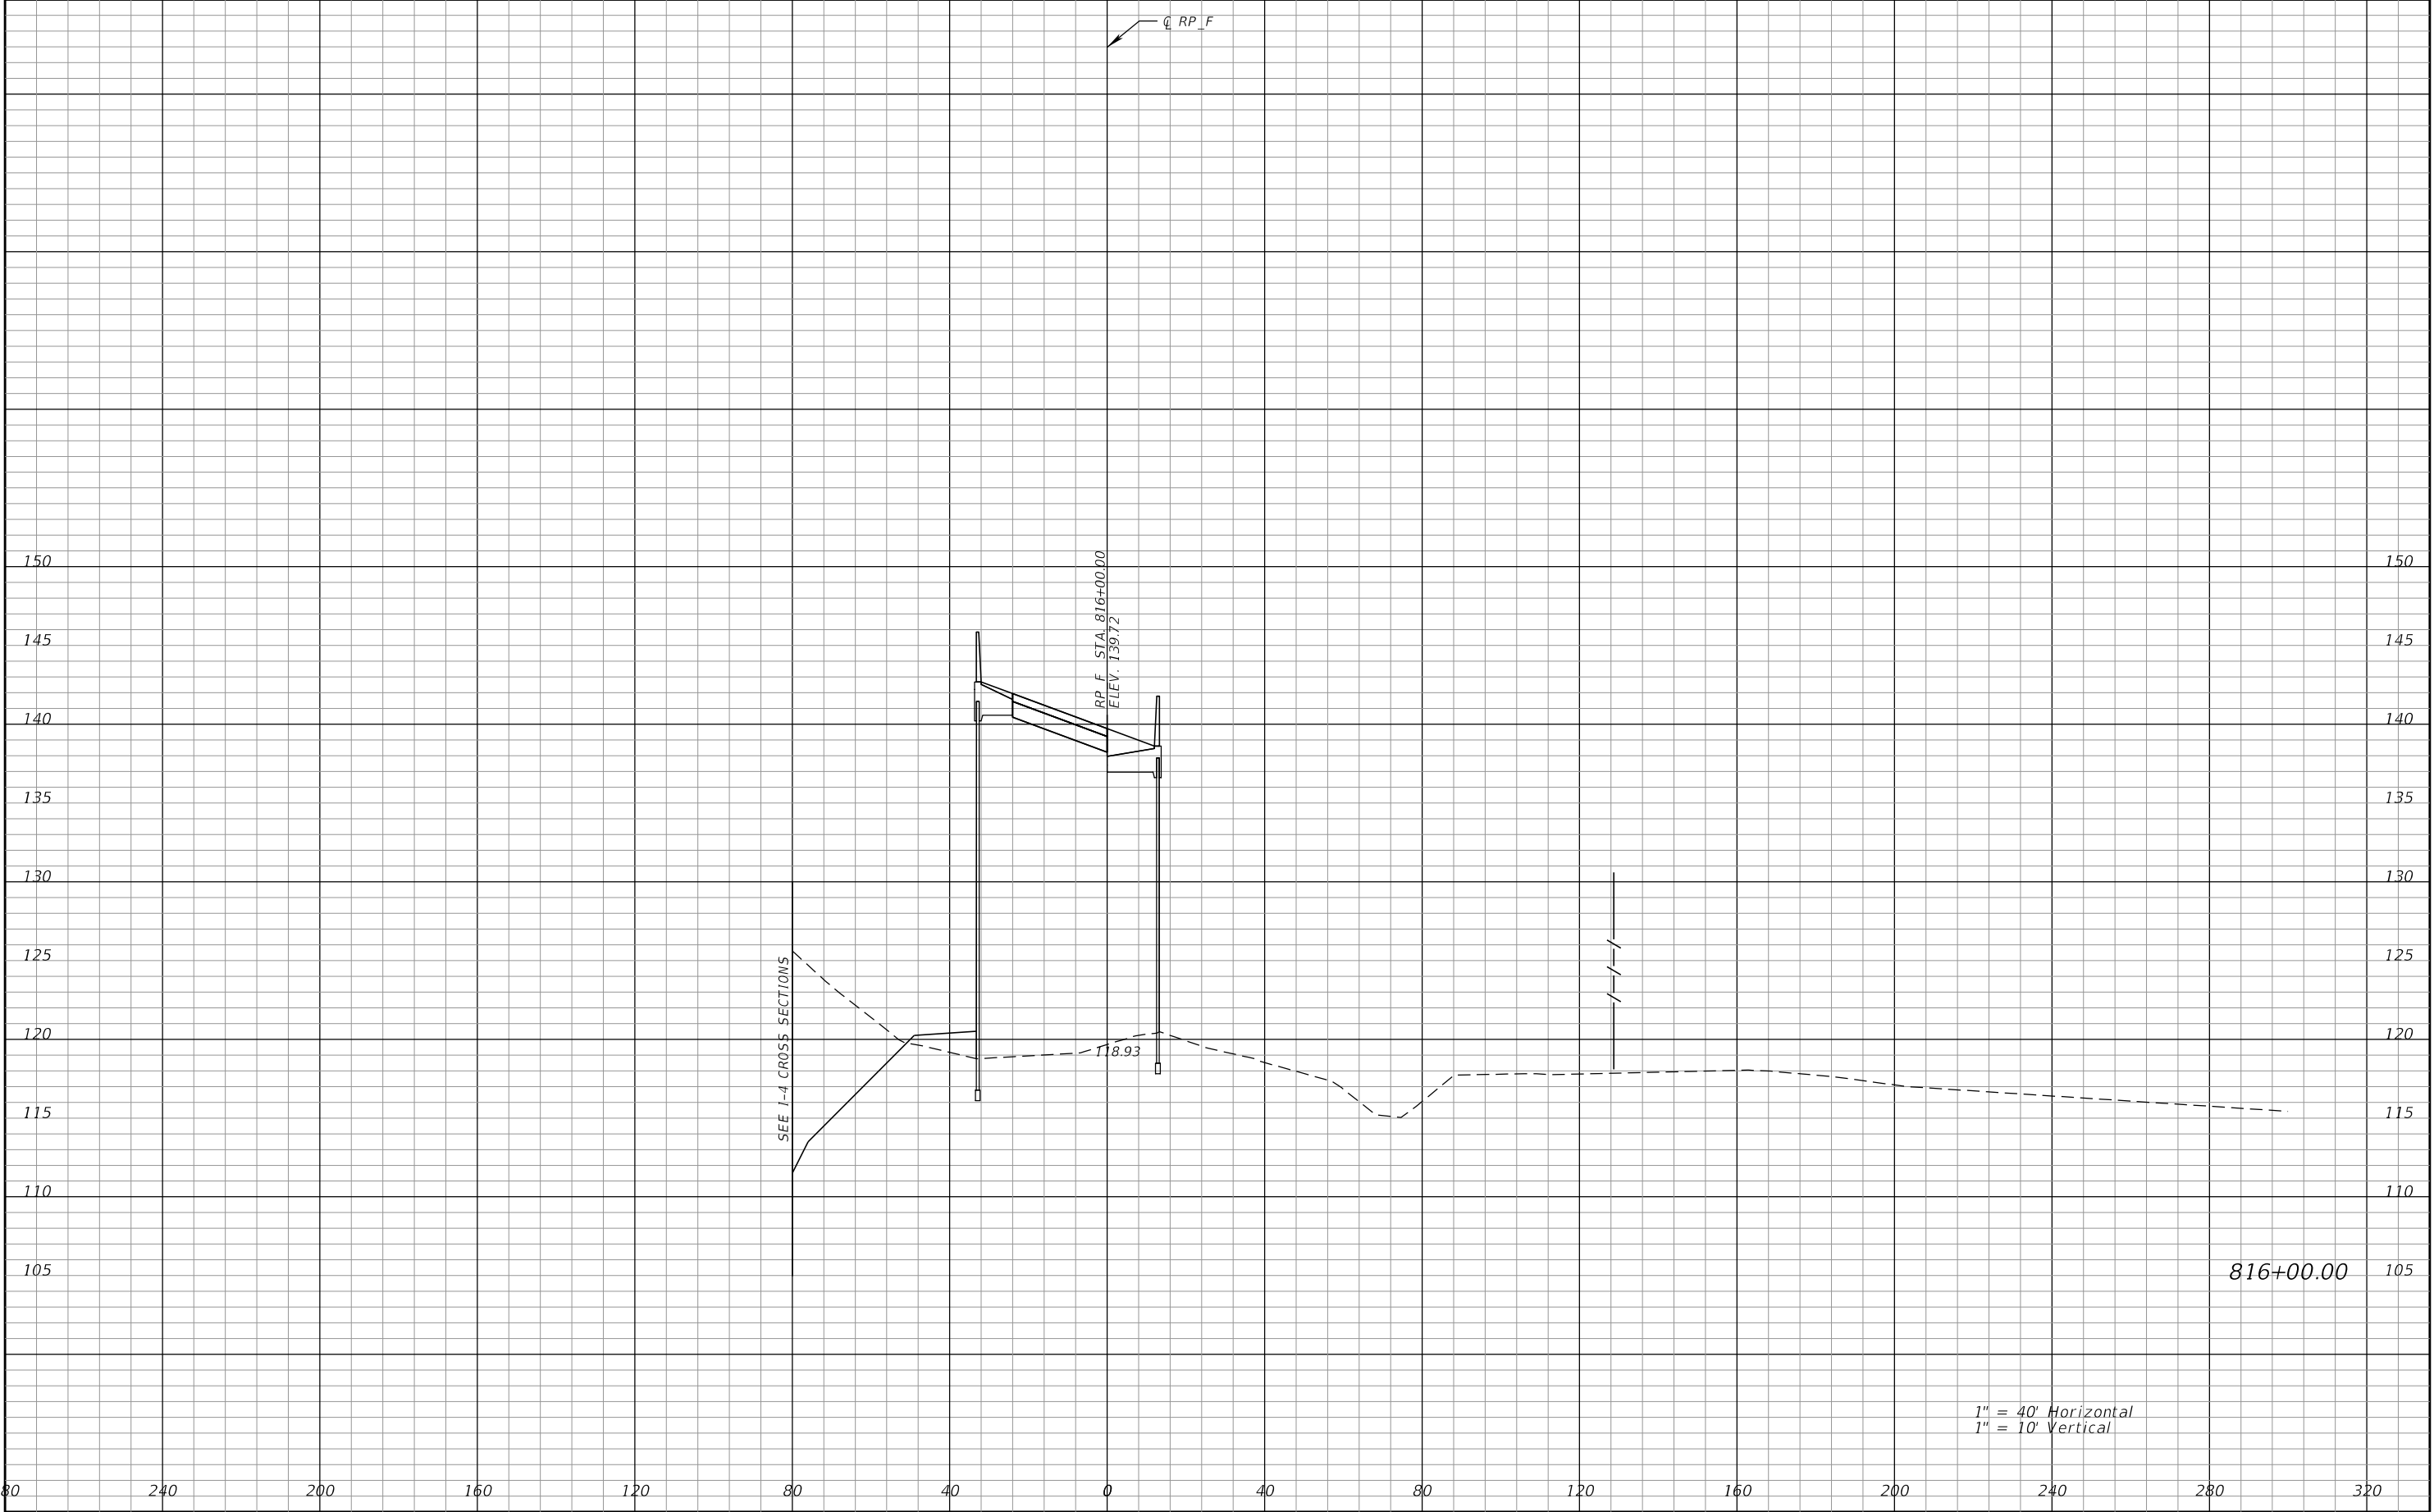

REVISIONS				Engineer of Record: Pierre Navaille P.E. License No. 46076 CH2M HILL 255 E. Robinson Street, Suite 505 Orlando, FL 32801 PH (407) 423-0030 Certificate of Authorization No. 000072	STATE OF FLORIDA DEPARTMENT OF TRANSPORTATION			CROSS SECTIONS RAMP F	SHEET NO. 431
DATE	DESCRIPTION	DATE	DESCRIPTION		ROAD NO.	COUNTY	FINANCIAL PROJECT ID		
					SR 400	ORANGE	242484-7-32-01		


THE OFFICIAL RECORD OF THIS SHEET IS THE ELECTRONIC FILE DIGITALLY SIGNED AND SEALED UNDER RULE 61G15-23.004, F.A.C.

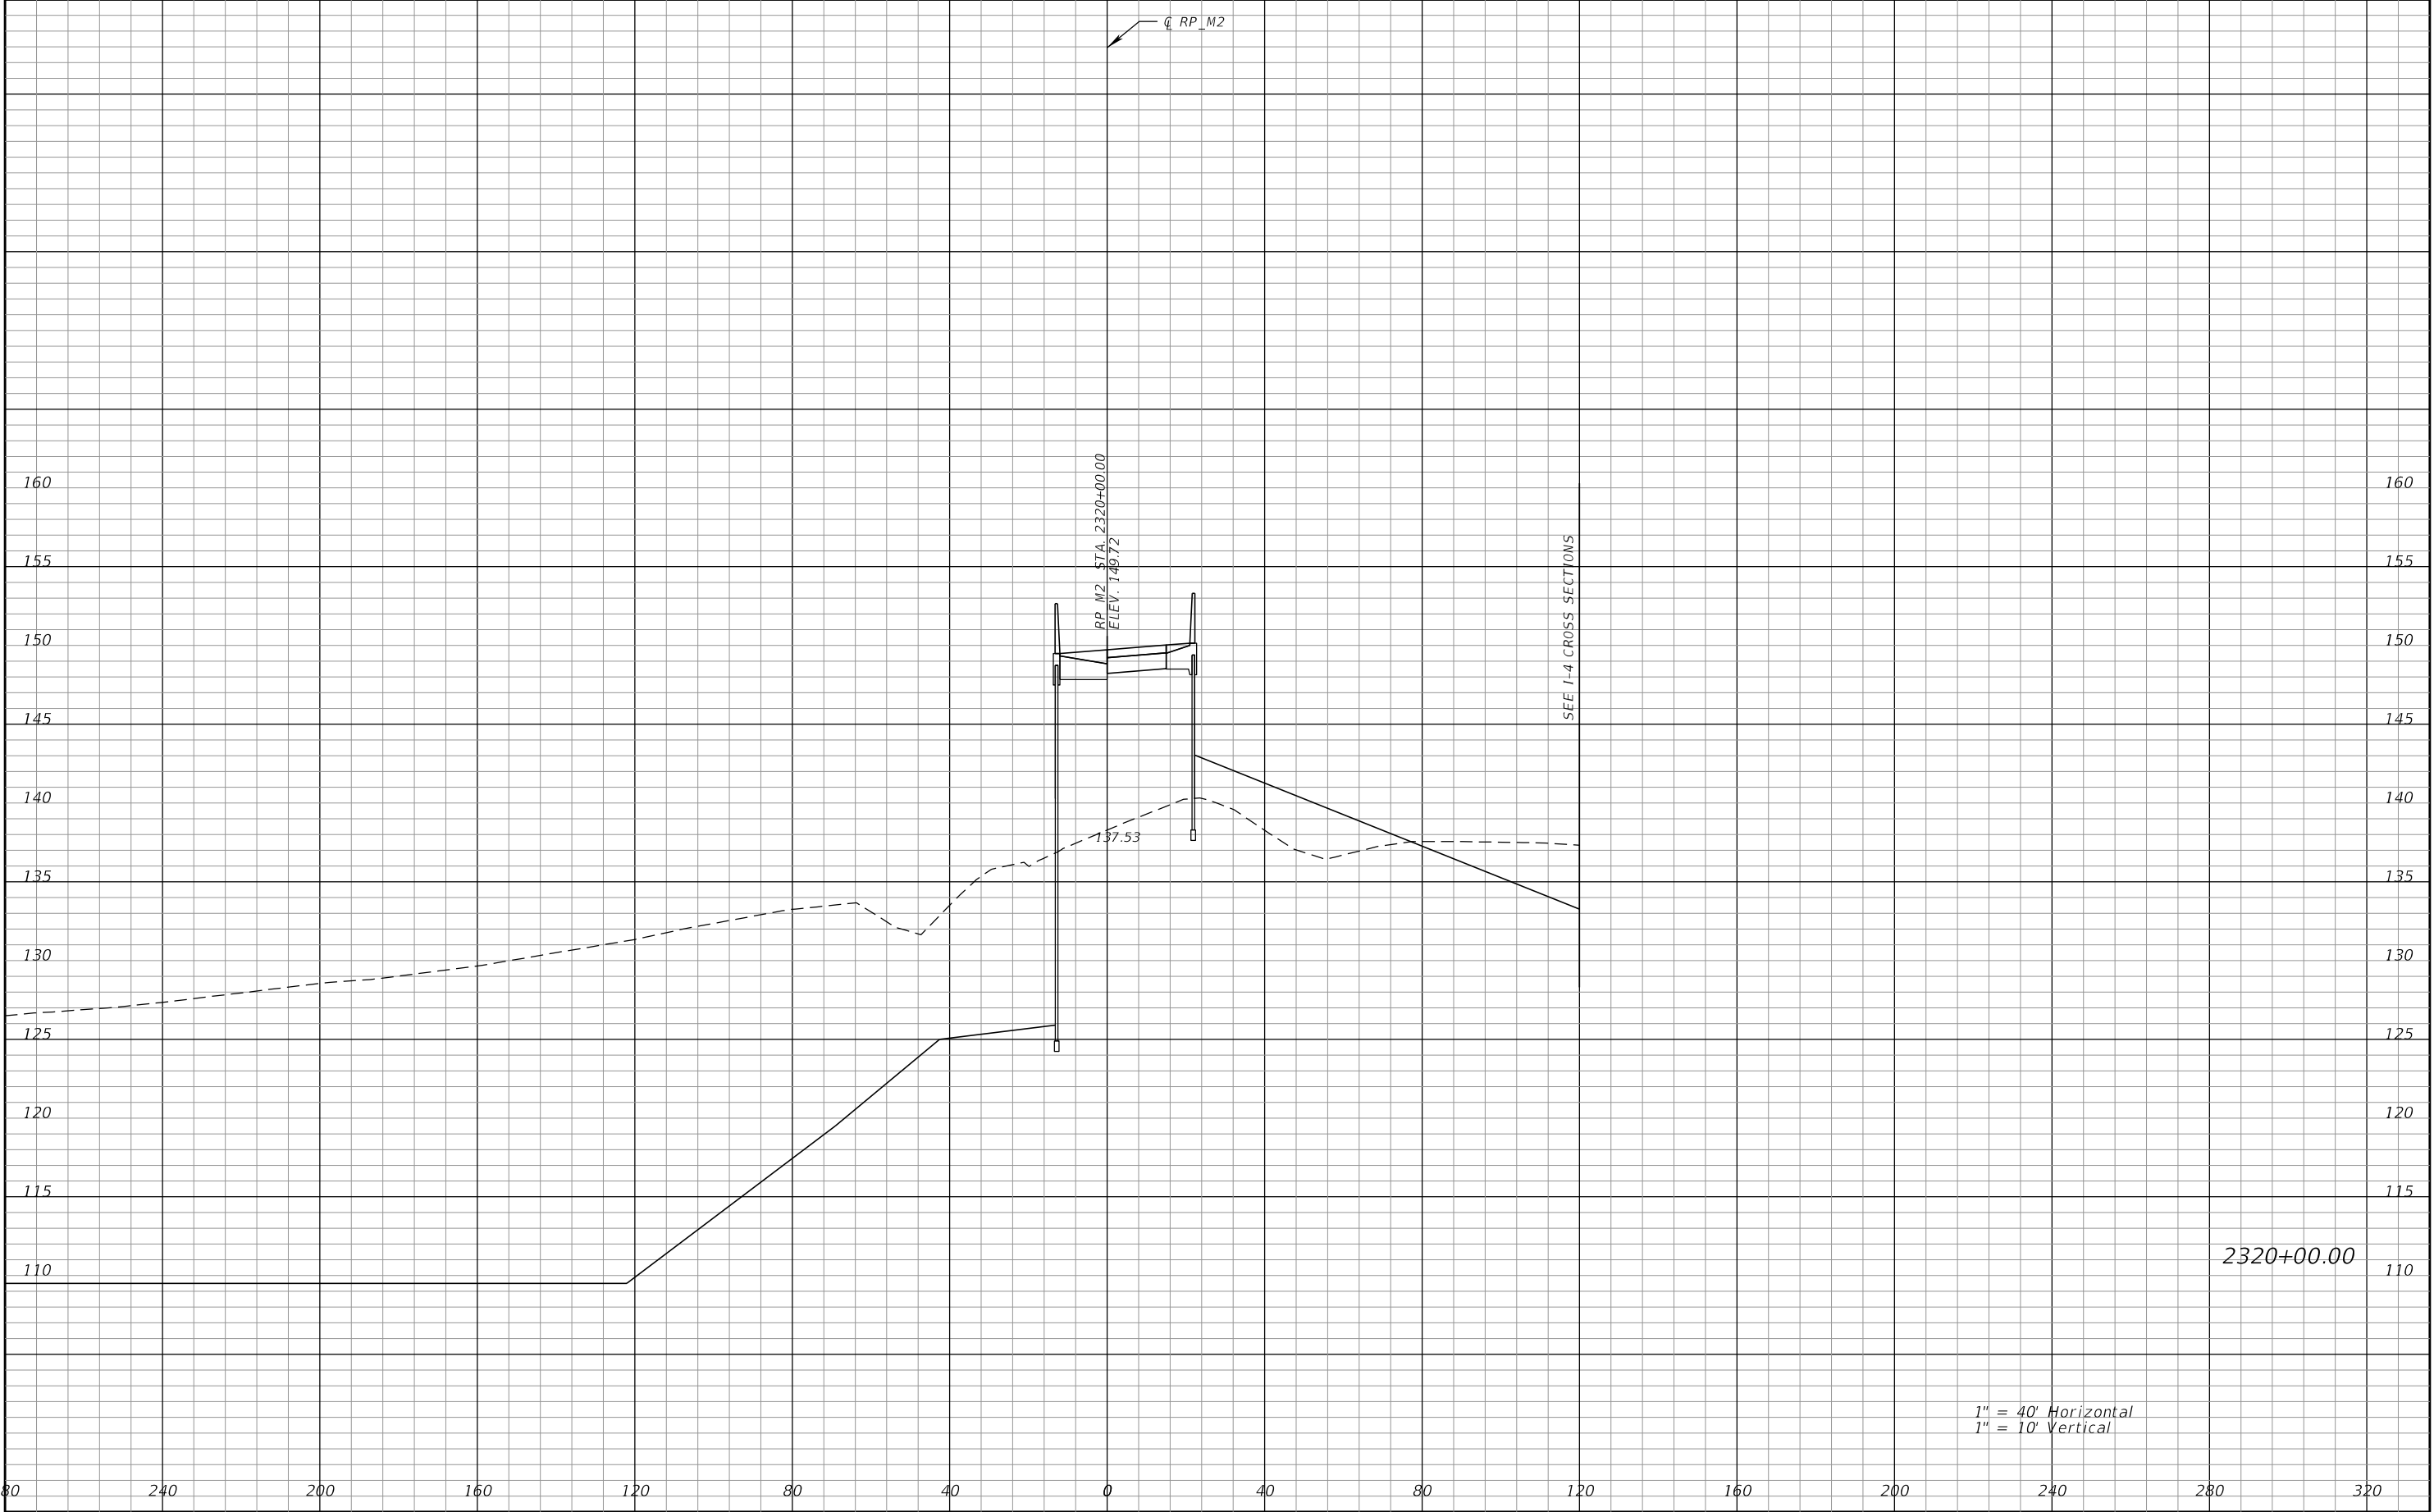

1" = 40' Horizontal
1" = 10' Vertical


REVISIONS				Engineer of Record: Pierre Navaille P.E. License No. 46076 CH2M HILL 255 E. Robinson Street, Suite 505 Orlando, FL 32801 PH (407) 423-0030 Certificate of Authorization No. 000072	STATE OF FLORIDA DEPARTMENT OF TRANSPORTATION			CROSS SECTIONS RAMP M2		SHEET NO. 432
DATE	DESCRIPTION	DATE	DESCRIPTION		ROAD NO.	COUNTY	FINANCIAL PROJECT ID			
					SR 400	ORANGE	242484-7-32-01			

THE OFFICIAL RECORD OF THIS SHEET IS THE ELECTRONIC FILE DIGITALLY SIGNED AND SEALED UNDER RULE 61G15-23.004, F.A.C.

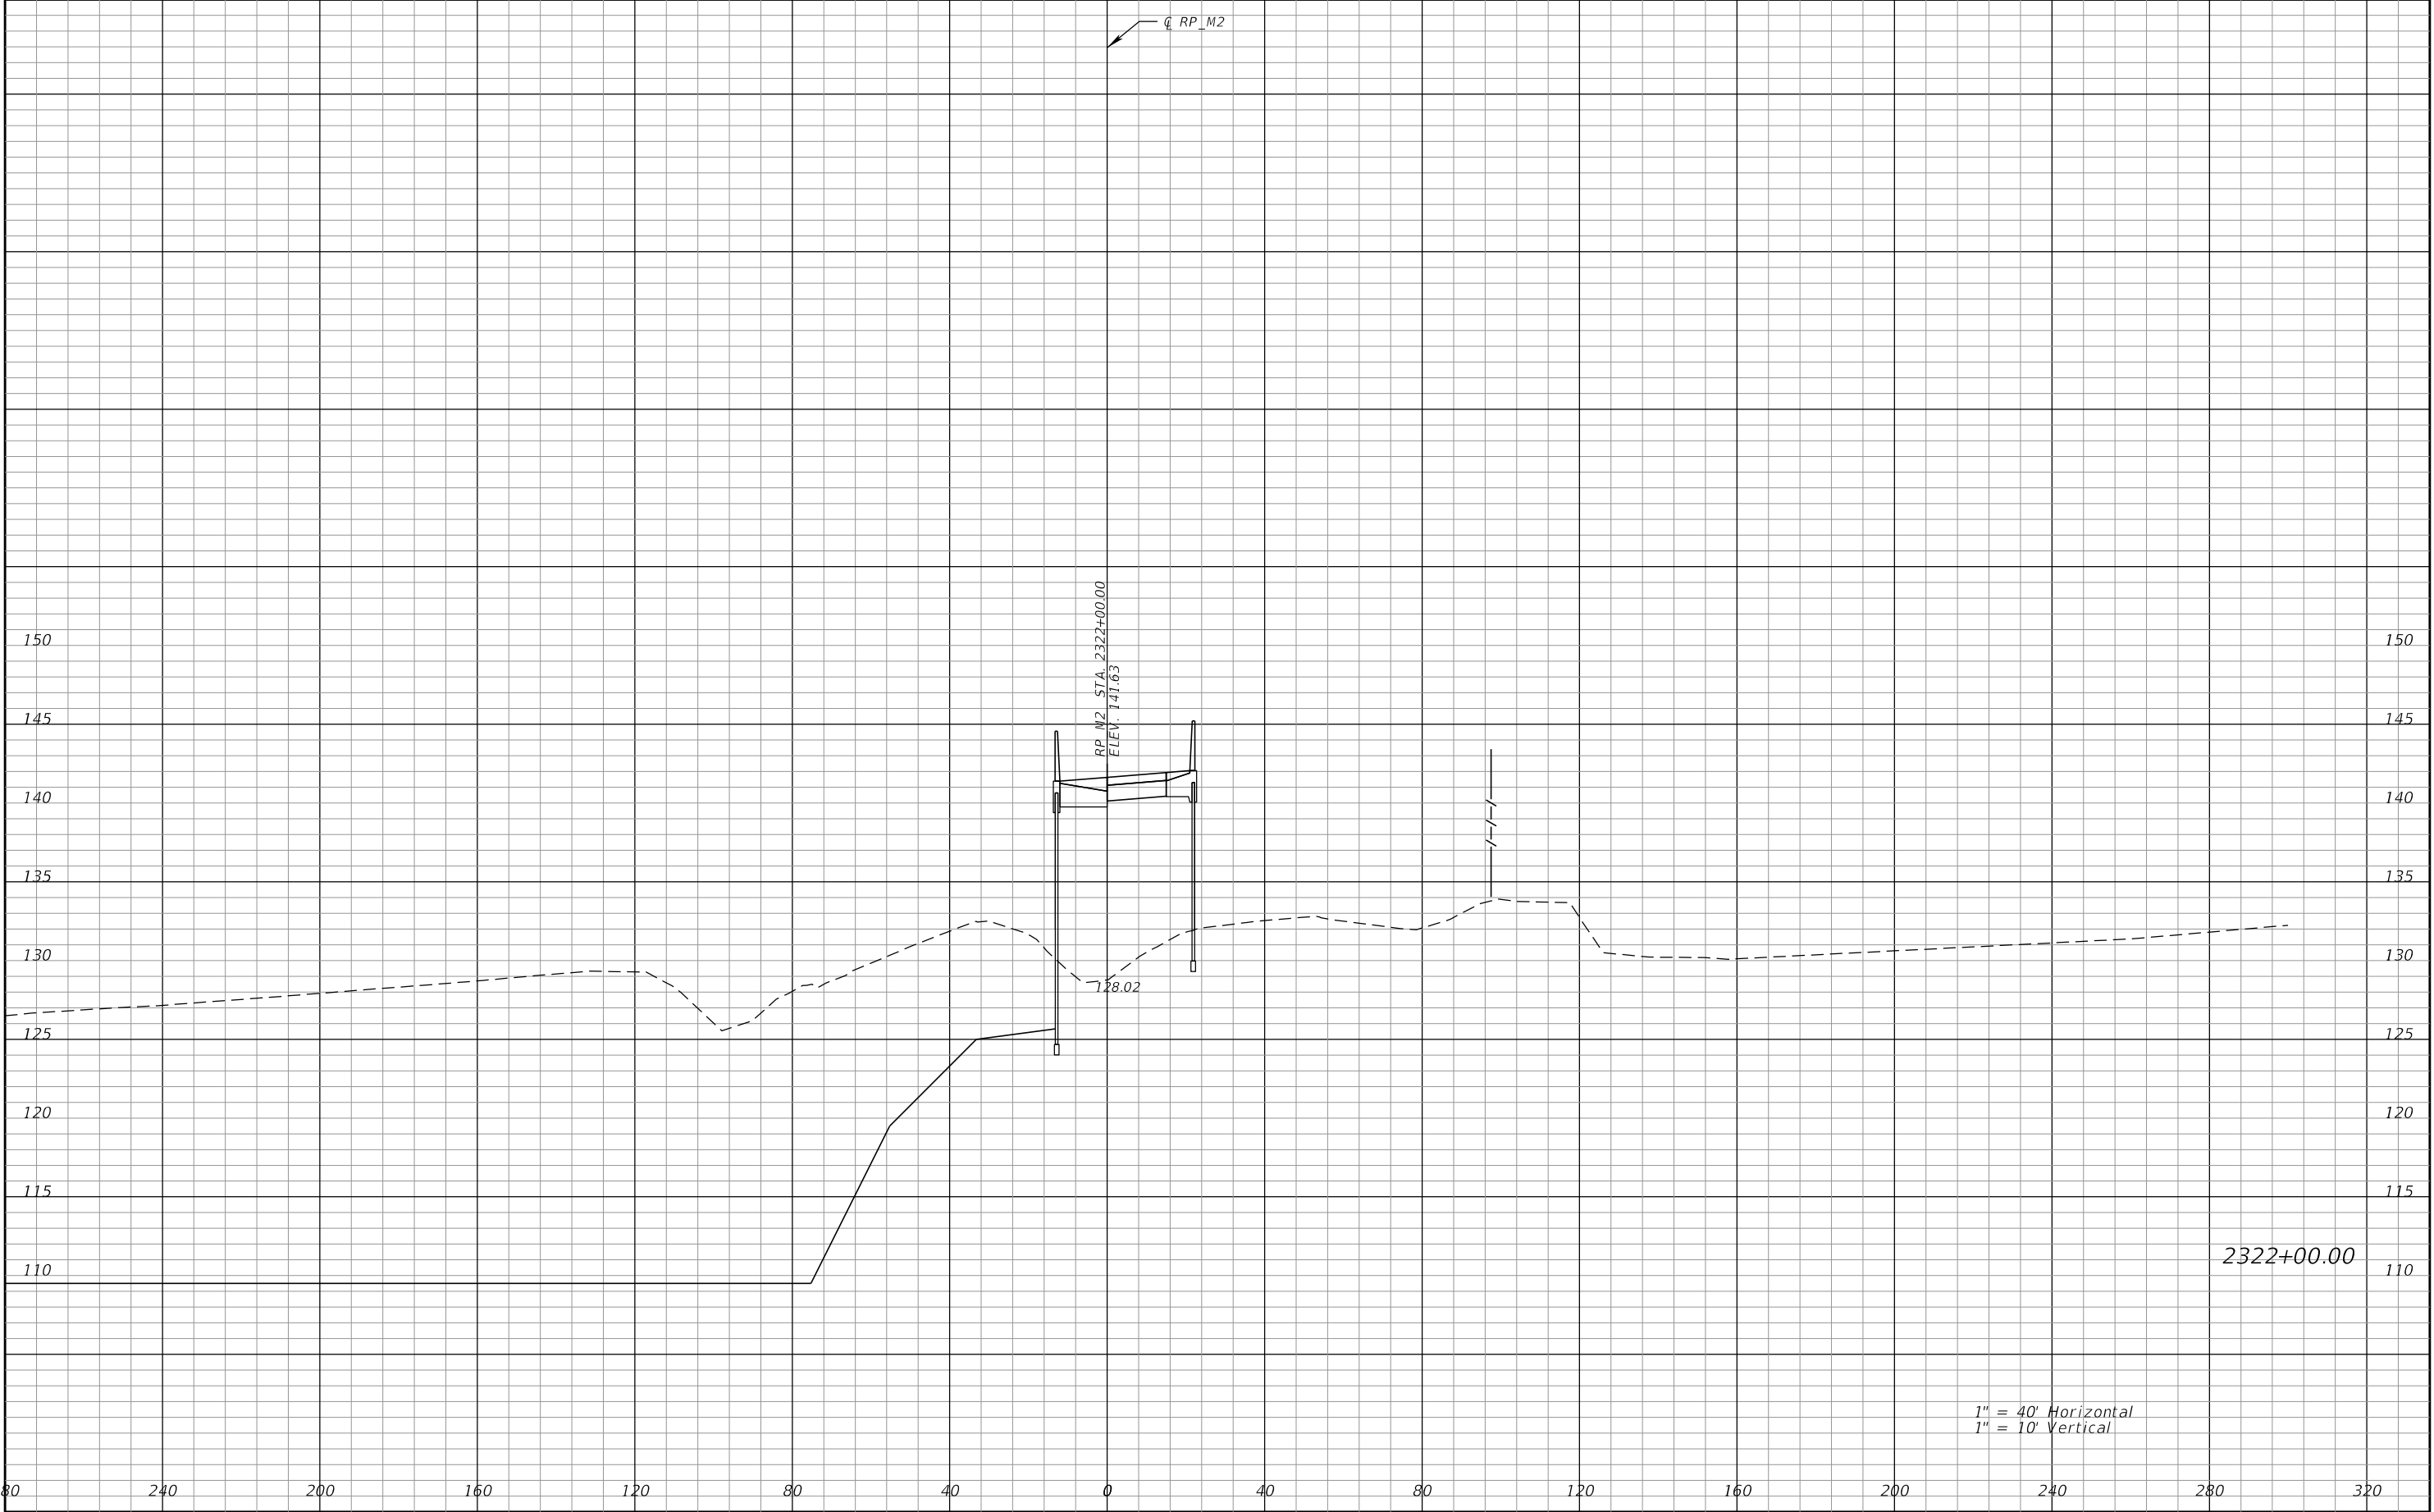


REVISIONS				Engineer of Record: Pierre Navaille P.E. License No. 46076 CH2M HILL 255 E. Robinson Street, Suite 505 Orlando, FL 32801 PH (407) 423-0030 Certificate of Authorization No. 000072	STATE OF FLORIDA DEPARTMENT OF TRANSPORTATION			CROSS SECTIONS RAMP M2		SHEET NO. 433
DATE	DESCRIPTION	DATE	DESCRIPTION		ROAD NO.	COUNTY	FINANCIAL PROJECT ID			
					SR 400	ORANGE	242484-7-32-01			

THE OFFICIAL RECORD OF THIS SHEET IS THE ELECTRONIC FILE DIGITALLY SIGNED AND SEALED UNDER RULE 61G15-23.004, F.A.C.

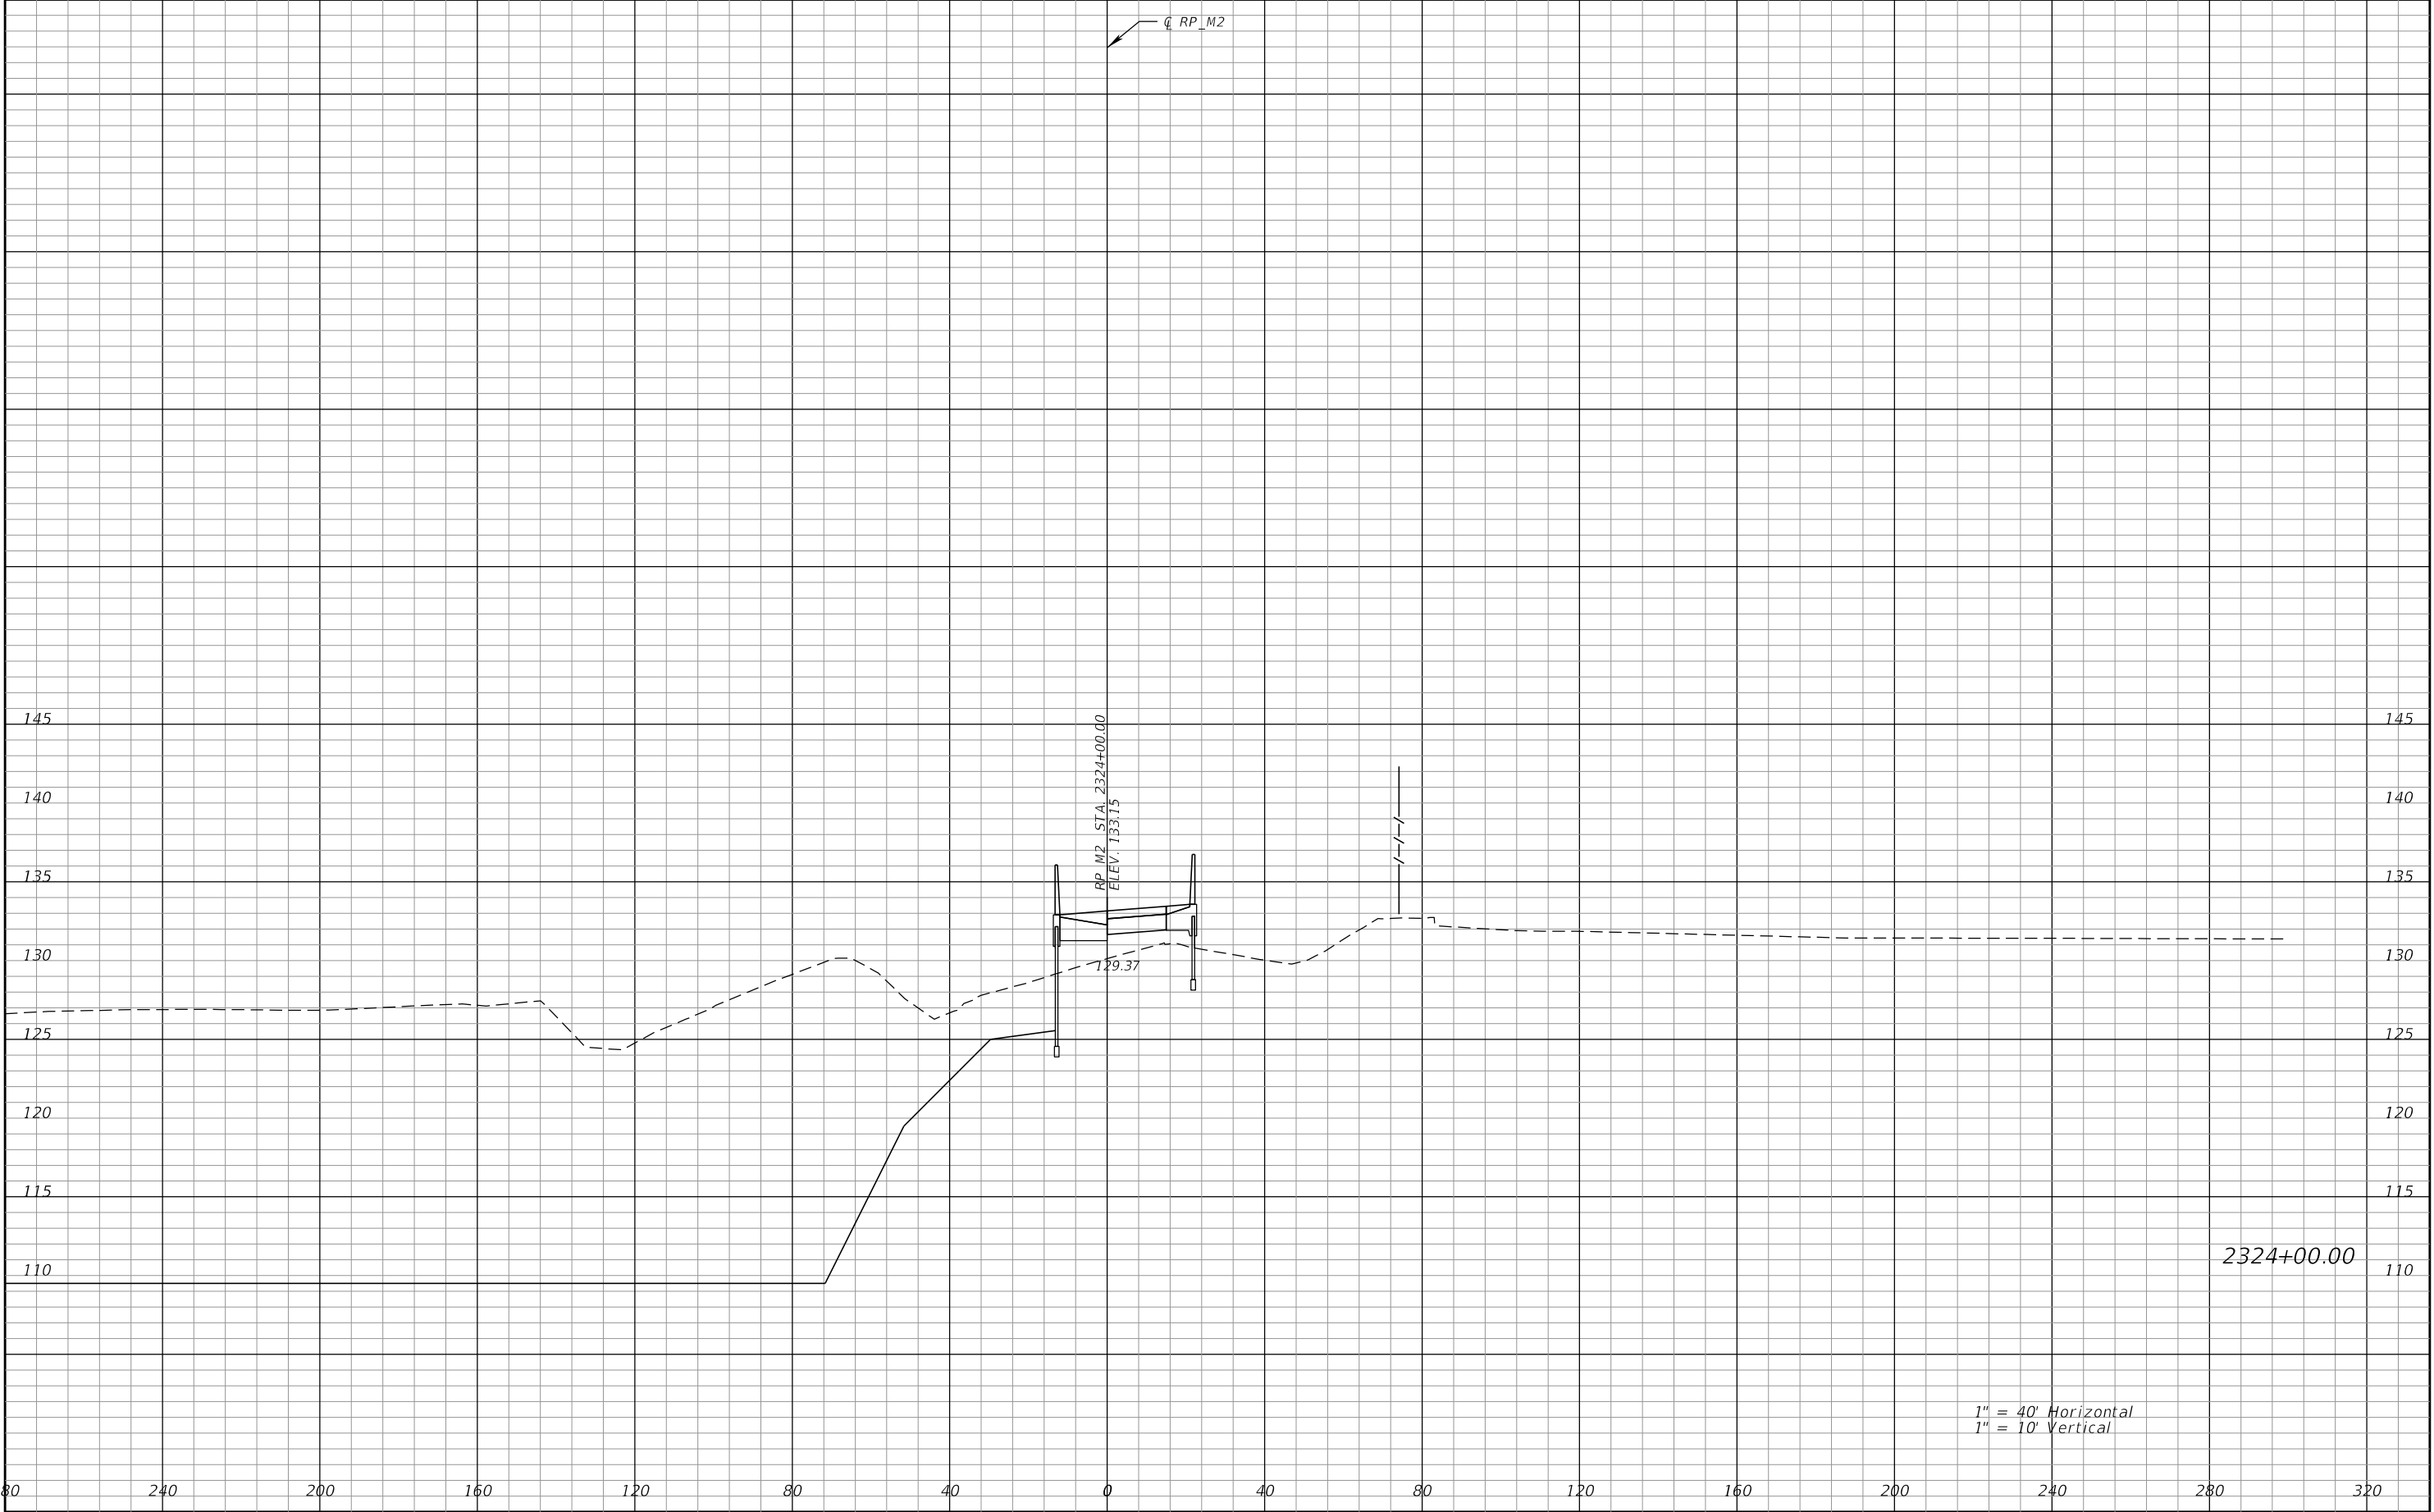


REVISIONS				Engineer of Record: Pierre Navaille P.E. License No. 46076 CH2M HILL 255 E. Robinson Street, Suite 505 Orlando, FL 32801 PH (407) 423-0030 Certificate of Authorization No. 000072	STATE OF FLORIDA DEPARTMENT OF TRANSPORTATION			CROSS SECTIONS RAMP M2		SHEET NO. 434
DATE	DESCRIPTION	DATE	DESCRIPTION		ROAD NO.	COUNTY	FINANCIAL PROJECT ID			
					SR 400	ORANGE	242484-7-32-01			

THE OFFICIAL RECORD OF THIS SHEET IS THE ELECTRONIC FILE DIGITALLY SIGNED AND SEALED UNDER RULE 61G15-23.004, F.A.C.

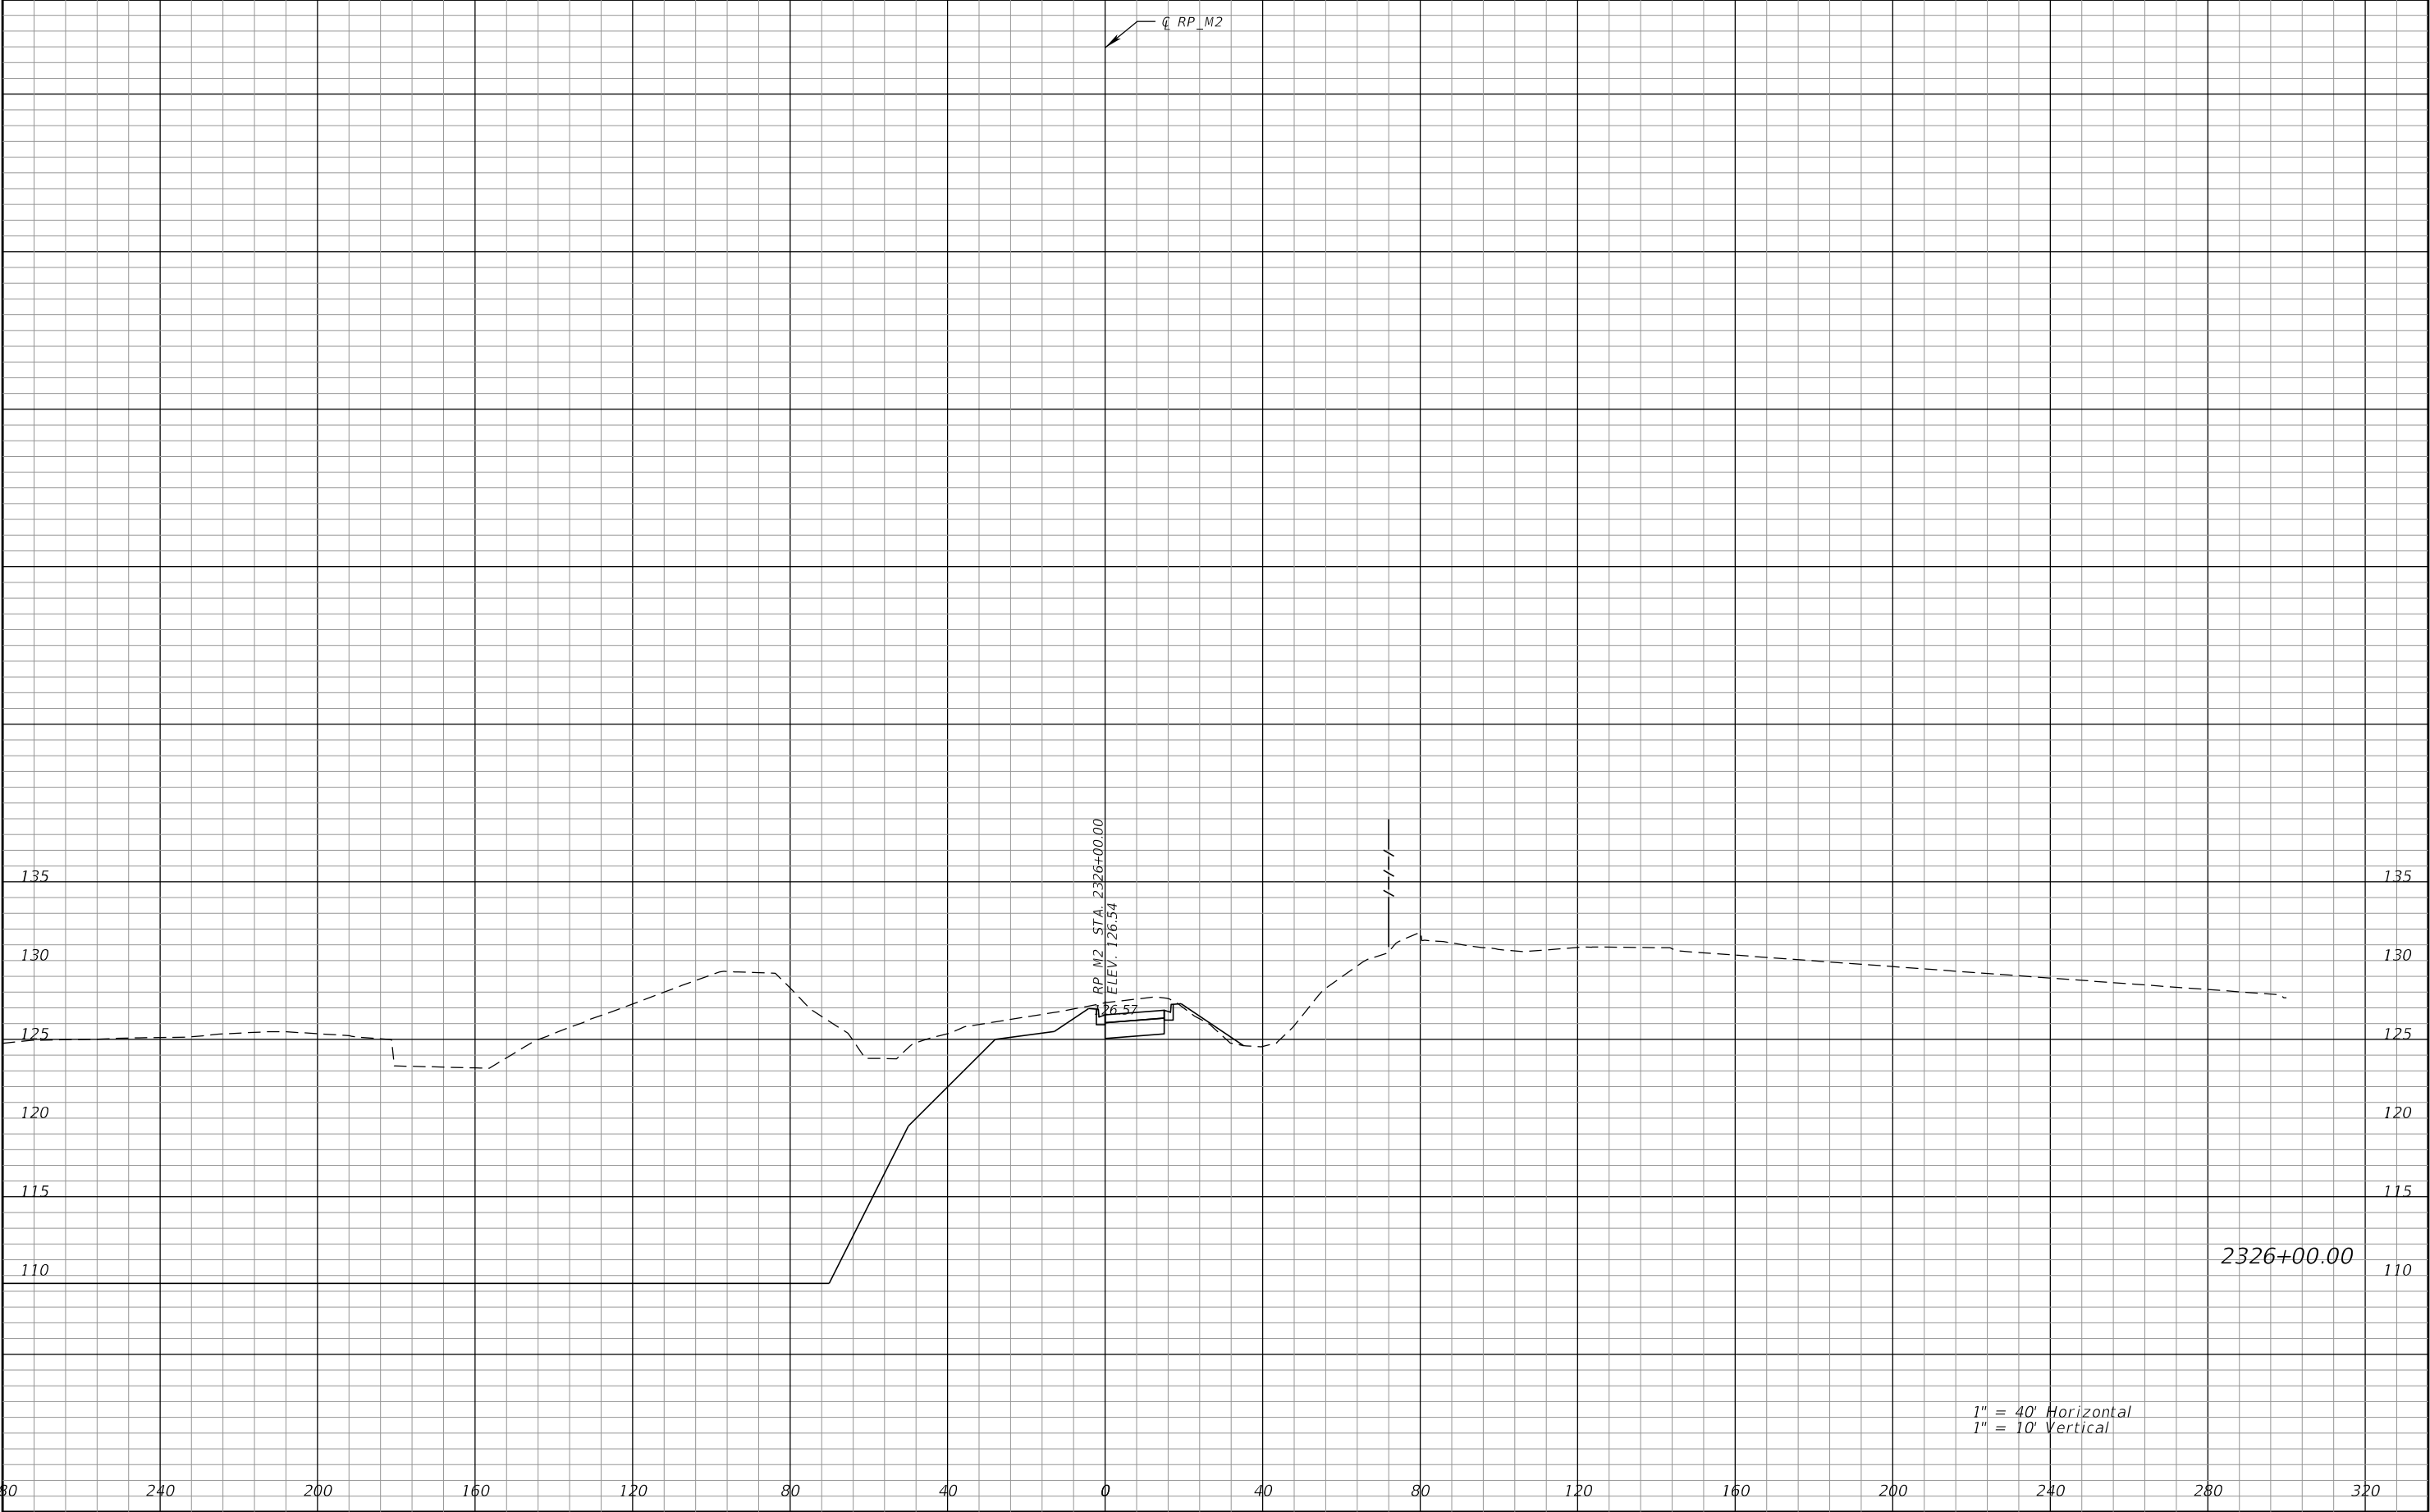


REVISIONS				Engineer of Record: Pierre Navaille P.E. License No. 46076 CH2M HILL 255 E. Robinson Street, Suite 505 Orlando, FL 32801 PH (407) 423-0030 Certificate of Authorization No. 000072	STATE OF FLORIDA DEPARTMENT OF TRANSPORTATION			CROSS SECTIONS RAMP M2		SHEET NO.
DATE	DESCRIPTION	DATE	DESCRIPTION		ROAD NO.	COUNTY	FINANCIAL PROJECT ID			435
					SR 400	ORANGE	242484-7-32-01			

THE OFFICIAL RECORD OF THIS SHEET IS THE ELECTRONIC FILE DIGITALLY SIGNED AND SEALED UNDER RULE 61G15-23.004, F.A.C.




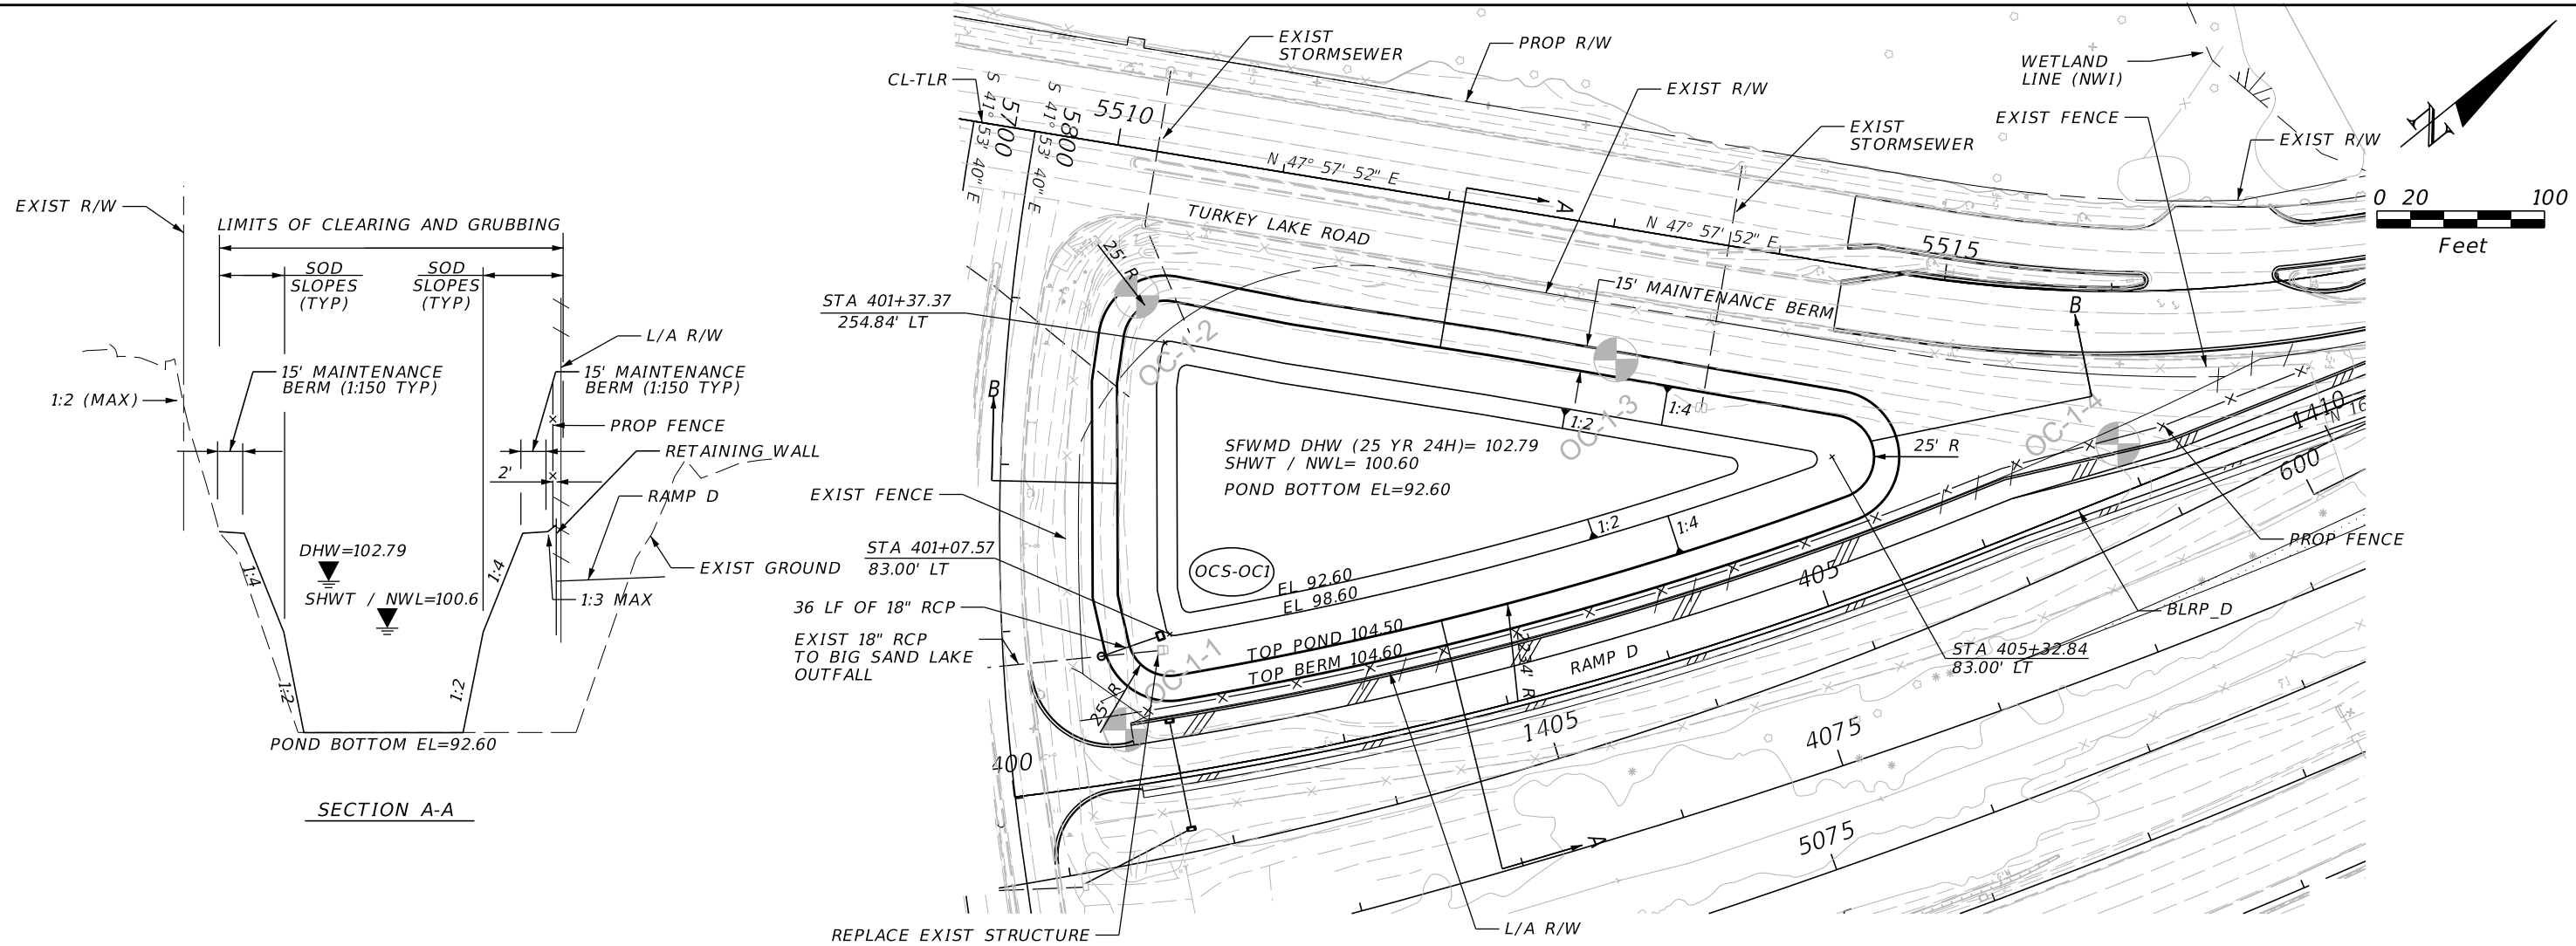


SECTION A-A

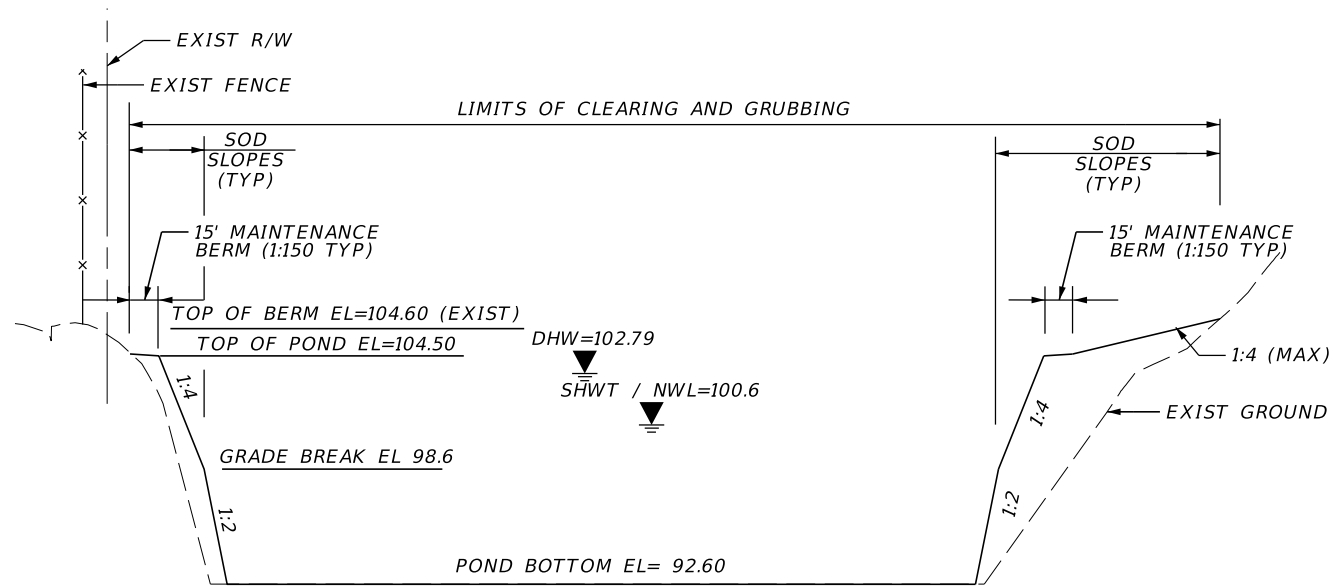


SECTION B-B

REVISIONS				Engineer of Record: Kennedy A. Simmonds P.E. License No. 66357 CH2M HILL 255 E. Robinson Street, Suite 505 Orlando, FL 32801 PH (407) 423-0030 Certificate of Authorization No. 000072	STATE OF FLORIDA DEPARTMENT OF TRANSPORTATION			POND OC1 DETAIL SR 400 (I-4)	SHEET NO. 436
DATE	DESCRIPTION	DATE	DESCRIPTION		ROAD NO.	COUNTY	FINANCIAL PROJECT ID		
					SR 400	ORANGE	242484-7-32-01		

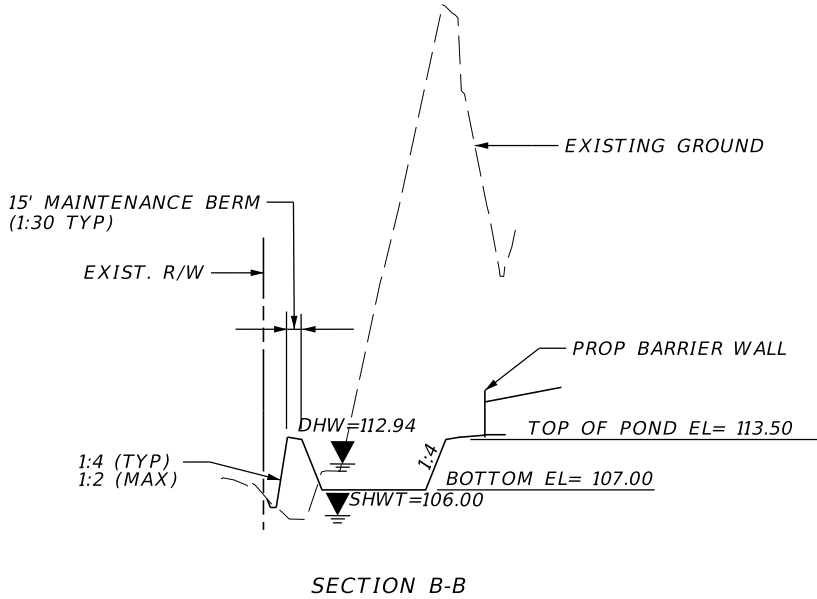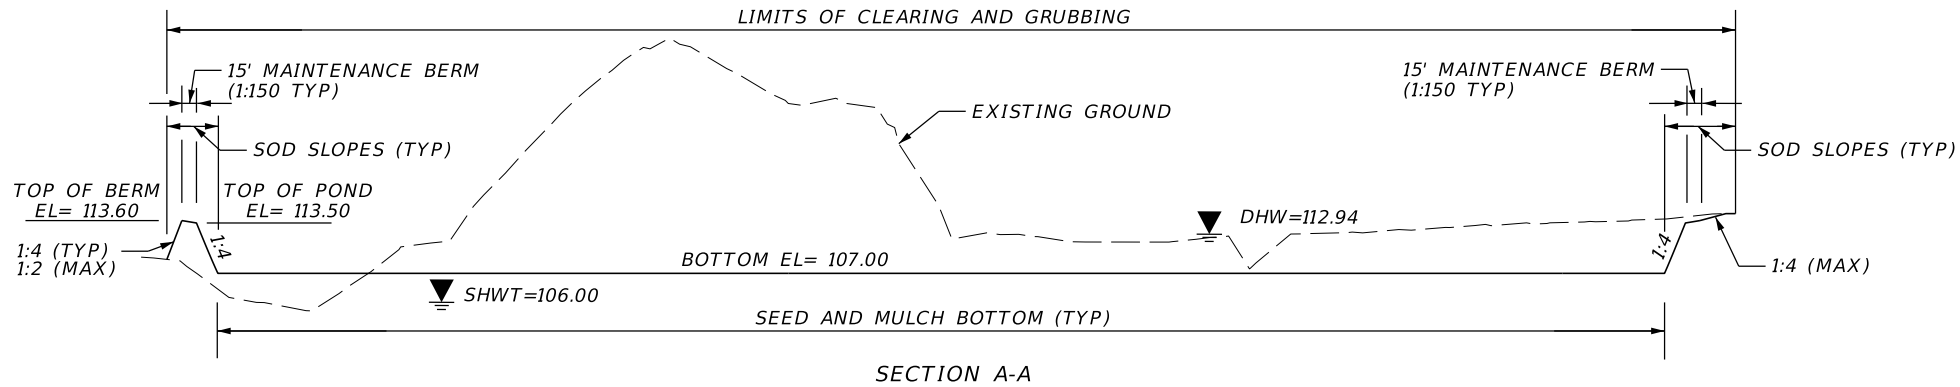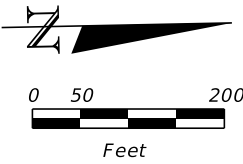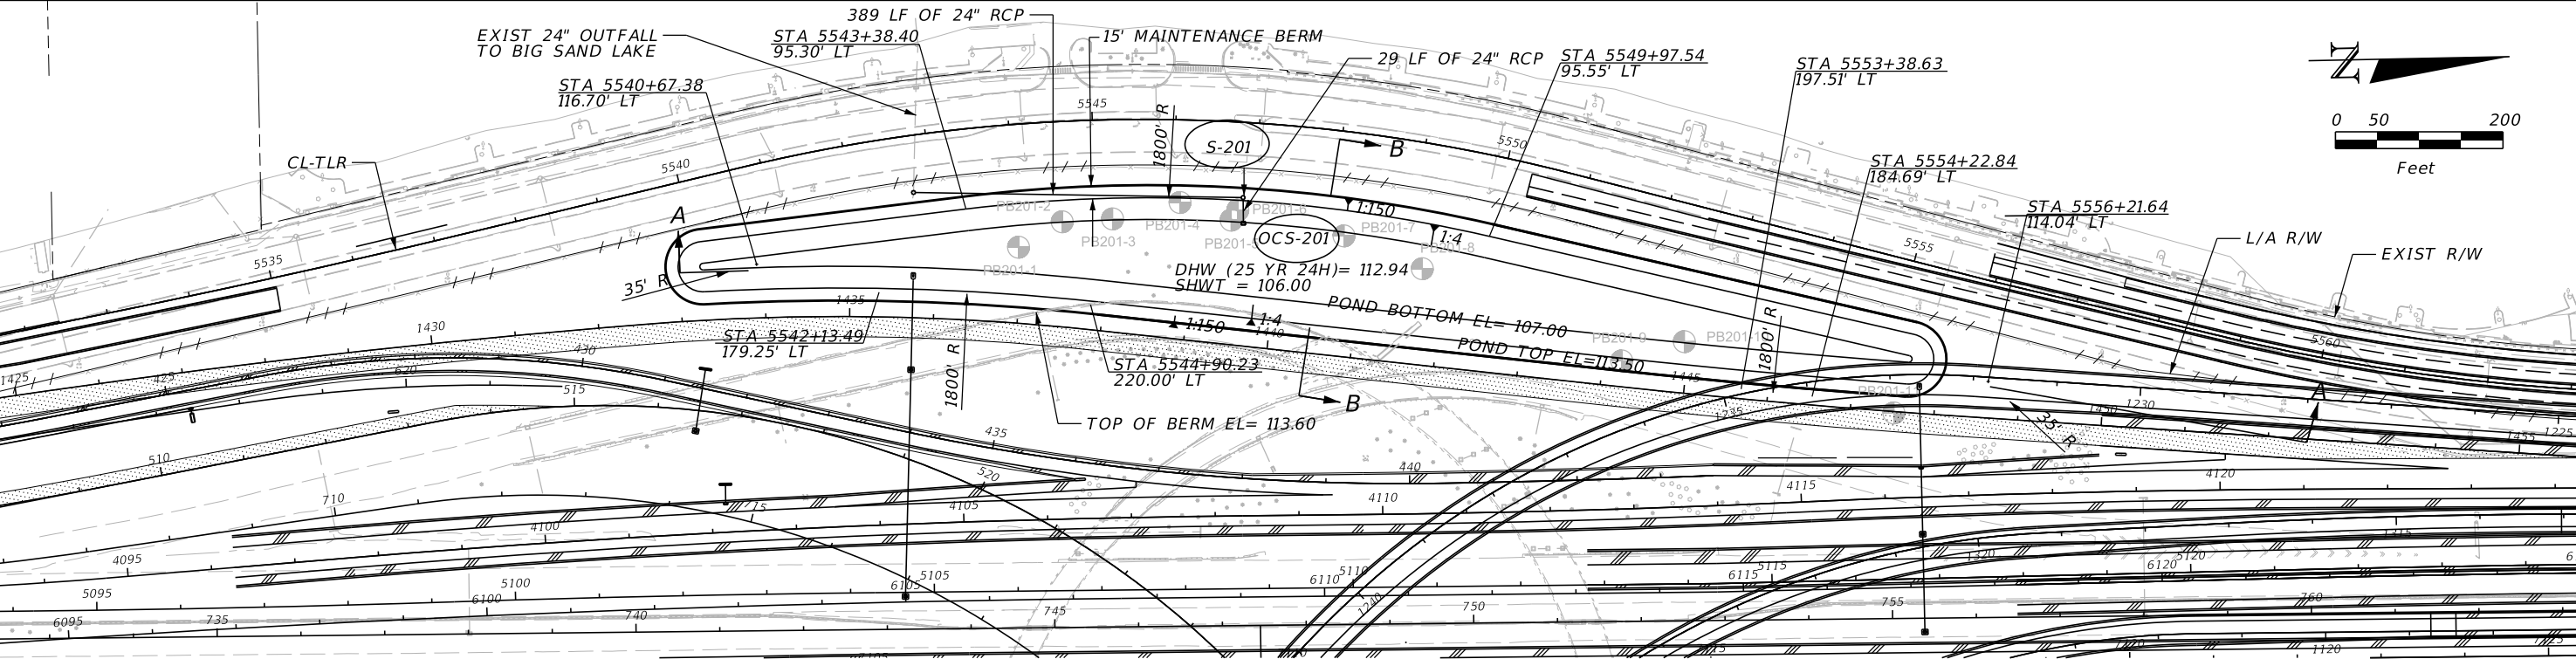


REVISIONS				Engineer of Record: Kennedy A. Simmonds P.E. License No. 66357 CH2M HILL 255 E. Robinson Street, Suite 505 Orlando, FL 32801 PH (407) 423-0030 Certificate of Authorization No. 000072	STATE OF FLORIDA DEPARTMENT OF TRANSPORTATION			POND OCS-201 DETAIL SR 400 (I-4)		SHEET NO. 437
DATE	DESCRIPTION	DATE	DESCRIPTION		ROAD NO.	COUNTY	FINANCIAL PROJECT ID			
					SR 400	ORANGE	242484-7-32-01			

THE OFFICIAL RECORD OF THIS SHEET IS THE ELECTRONIC FILE DIGITALLY SIGNED AND SEALED UNDER RULE 61G15-23.004, F.A.C.

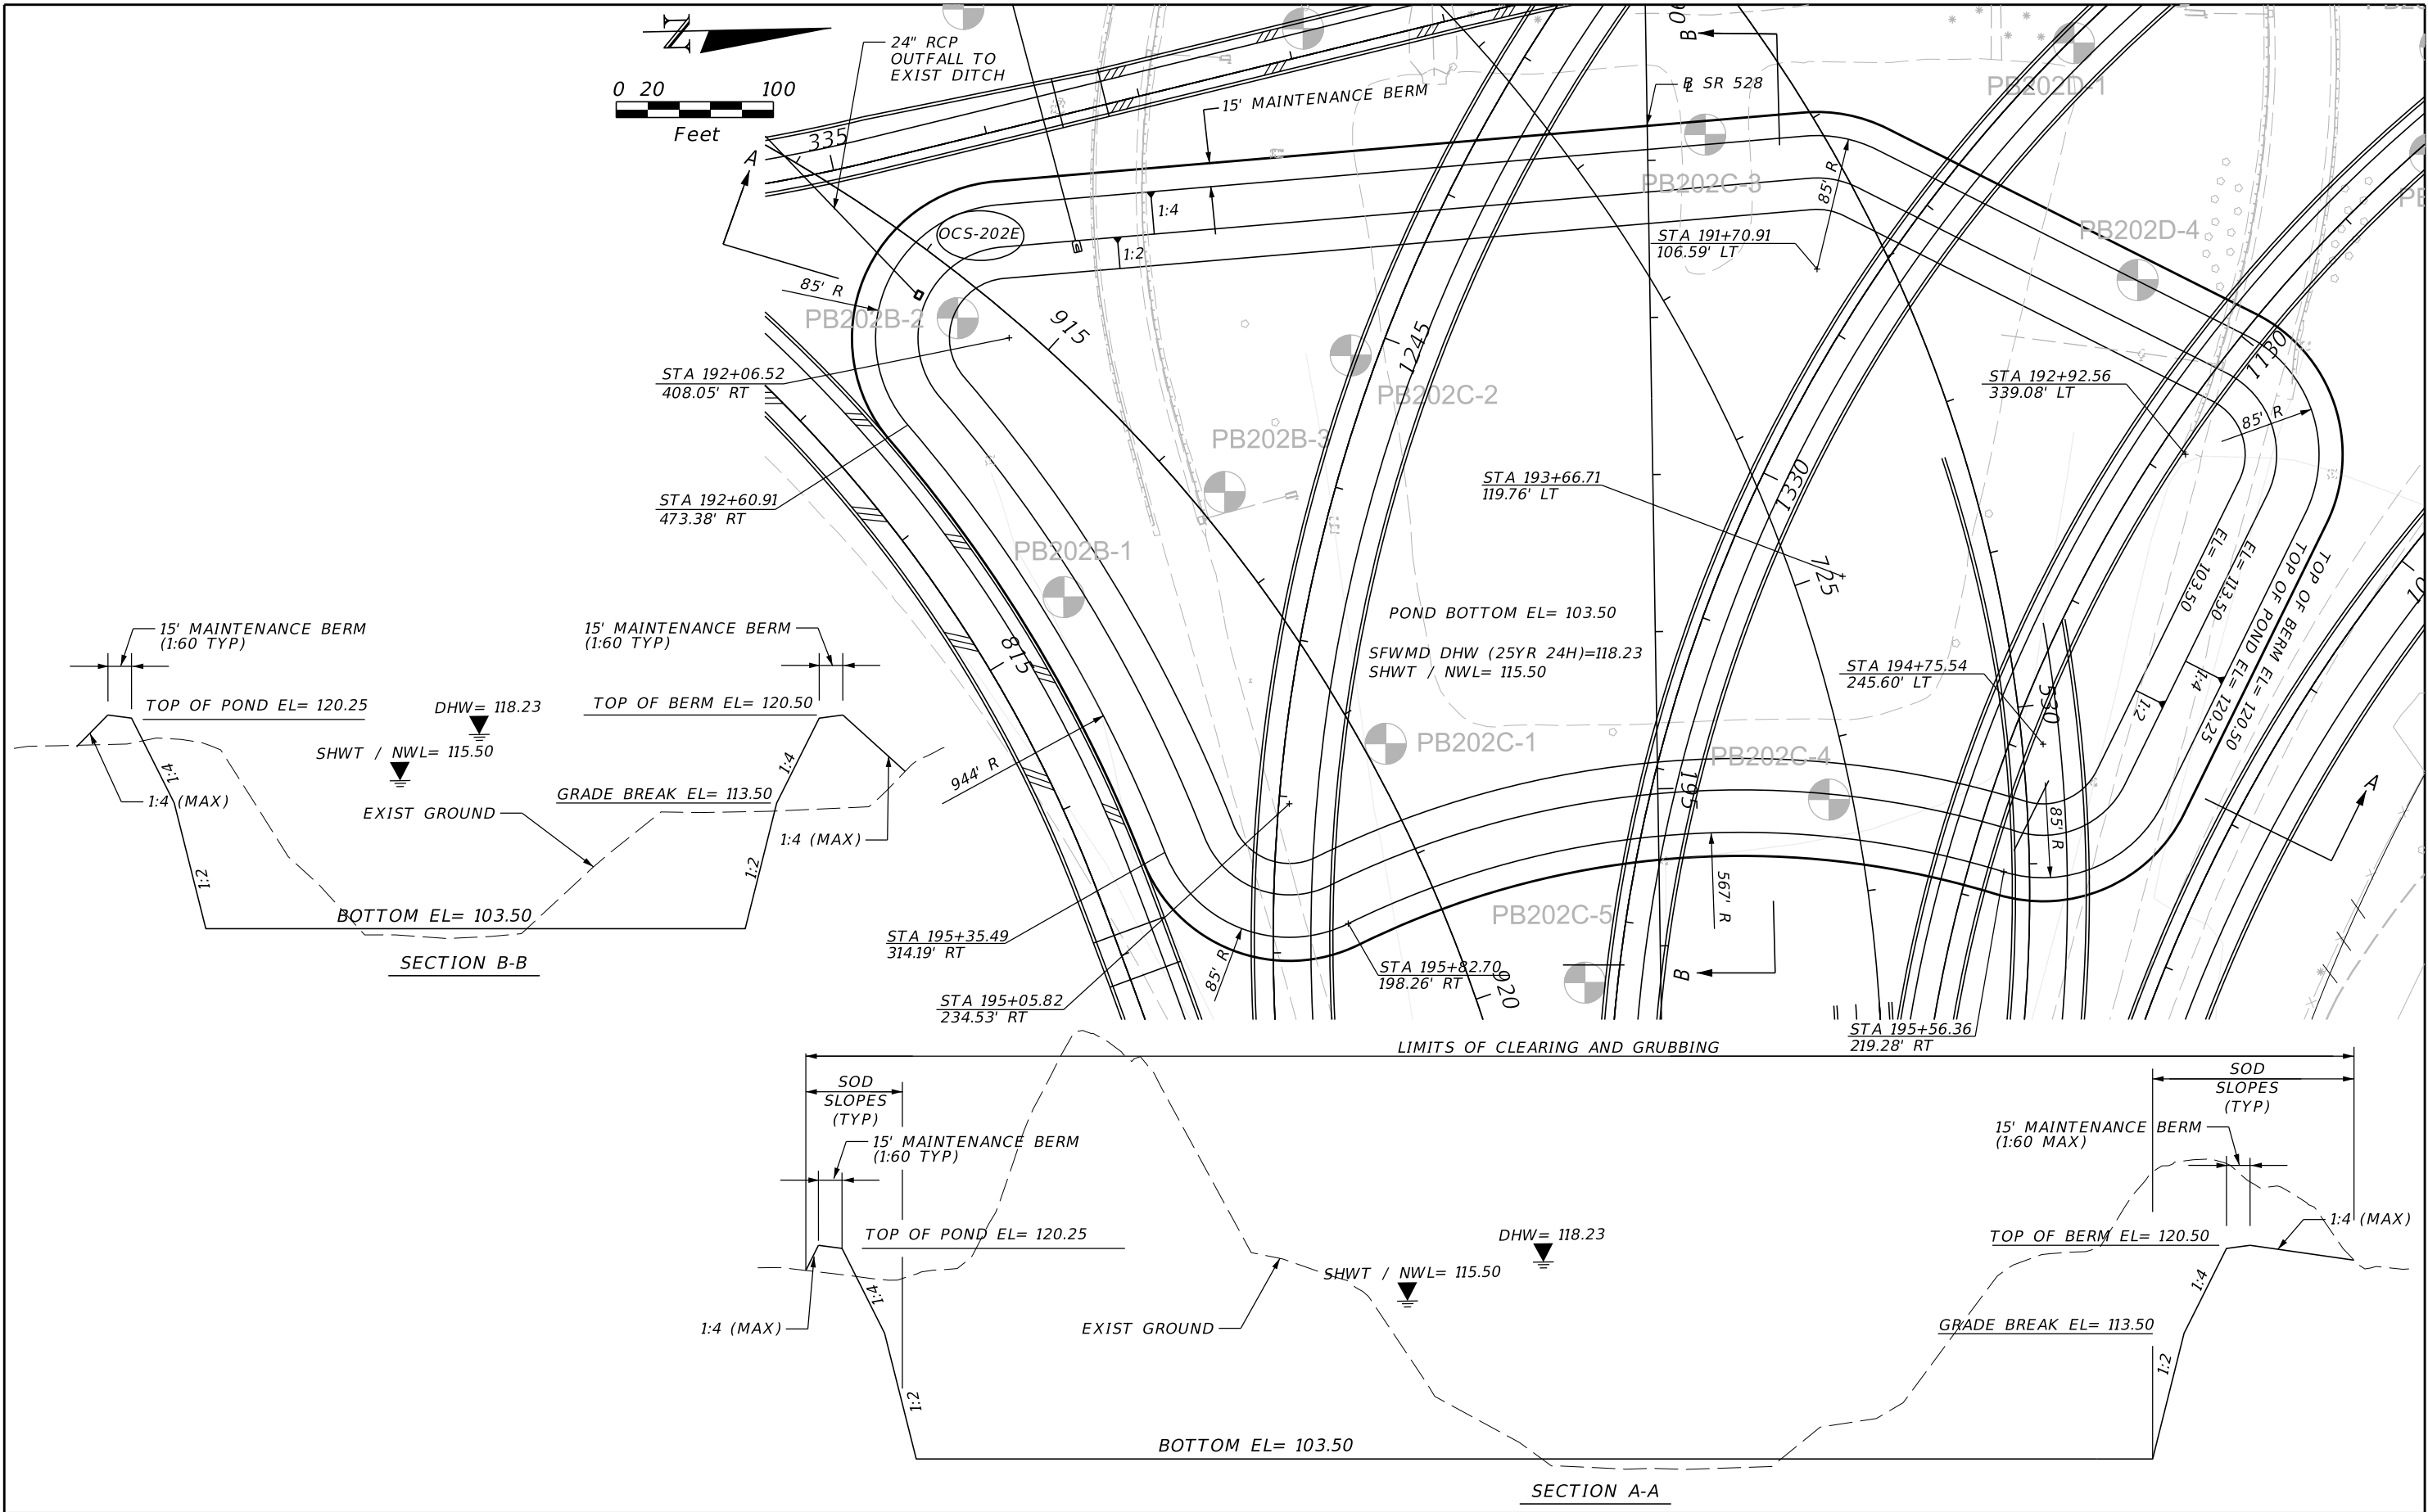


REVISIONS				Engineer of Record: Kennedy A. Simmonds P.E. License No. 66357 CH2M HILL 255 E. Robinson Street, Suite 505 Orlando, FL 32801 PH (407) 423-0030 Certificate of Authorization No. 000072	STATE OF FLORIDA DEPARTMENT OF TRANSPORTATION			POND OCS-202E DETAIL SR 400 (I-4)		SHEET NO. 438
DATE	DESCRIPTION	DATE	DESCRIPTION		ROAD NO.	COUNTY	FINANCIAL PROJECT ID			
					SR 400	ORANGE	242484-7-32-01			

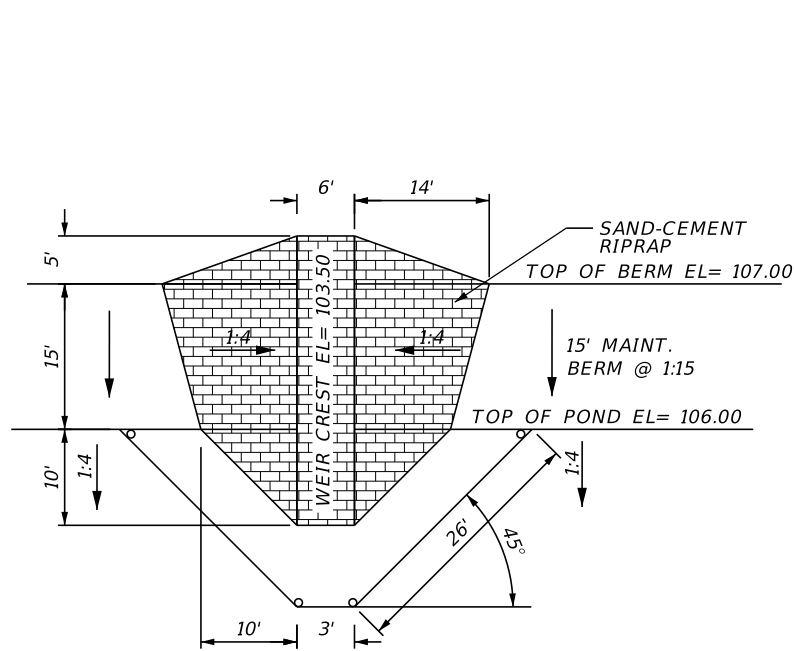


PLAN VIEW - WEIR AND SKIMMER


POST SHALL BE 2" NOMINAL DIA. ALUMINIUM POSTS AT 6' CENTERS MAX. POSTS SHALL BE EMBEDDED 3' INTO CONCRETE FILLED POSTHOLES (1'-6" DIA.). SKIMMER BLADE SHALL BE FIELD WELDED TO POSTS WITH 1/4"x2" FILLET WELDS ON 6" CENTERS. TOP OF POSTS AND SKIMMER BLADES SHALL BE FLUSH.

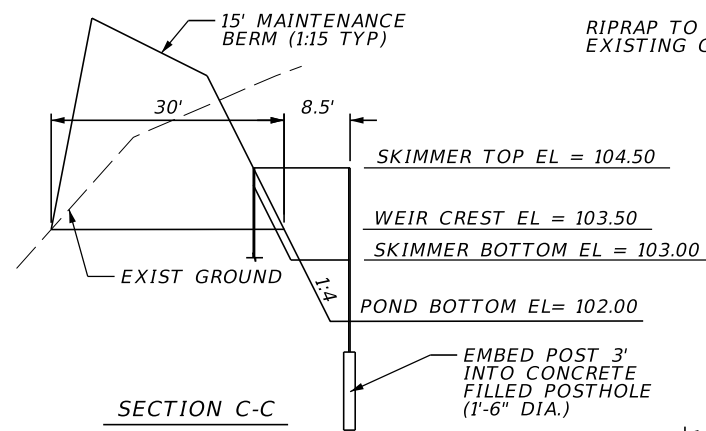


SECTION C-C

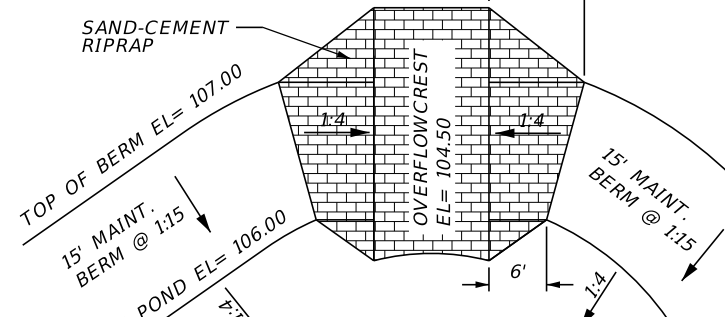


PLAN VIEW - EMERGENCY OVERFLOW

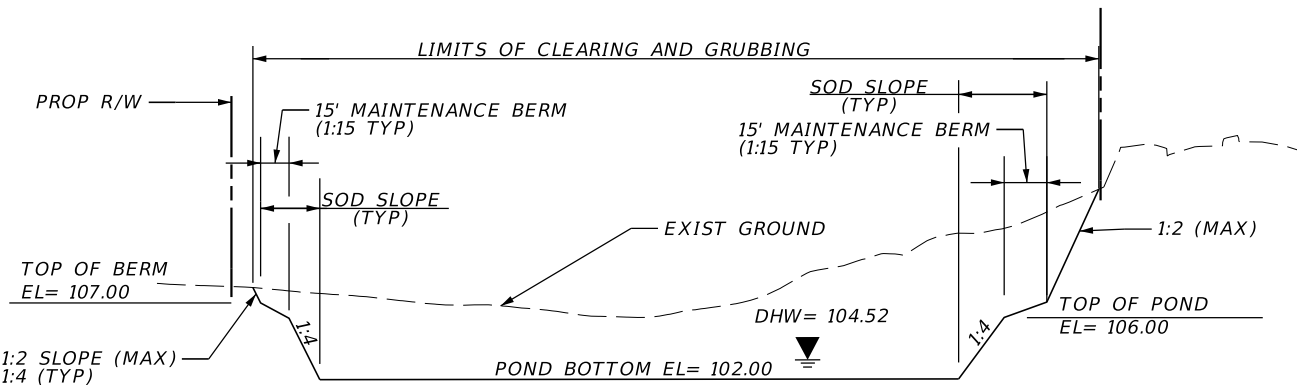


SECTION A-A

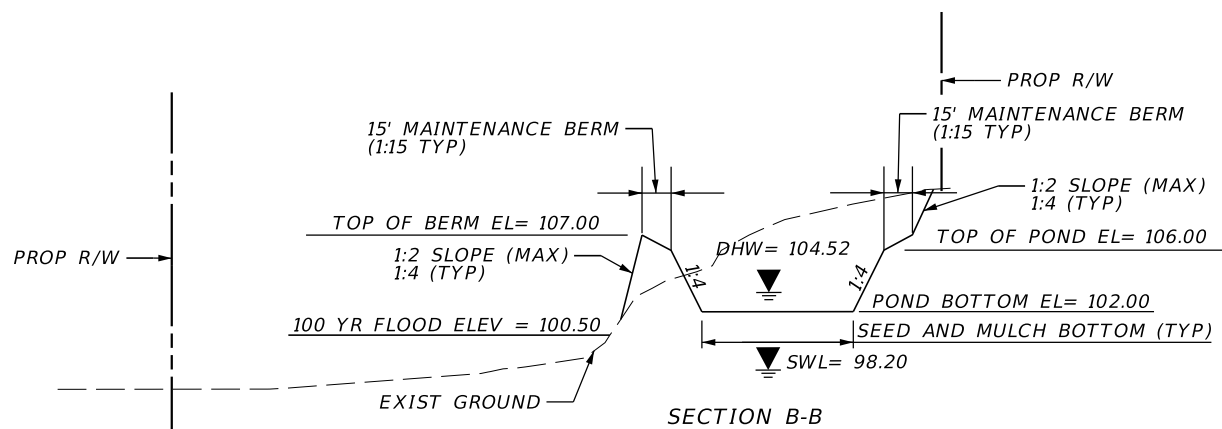



SECTION B-B

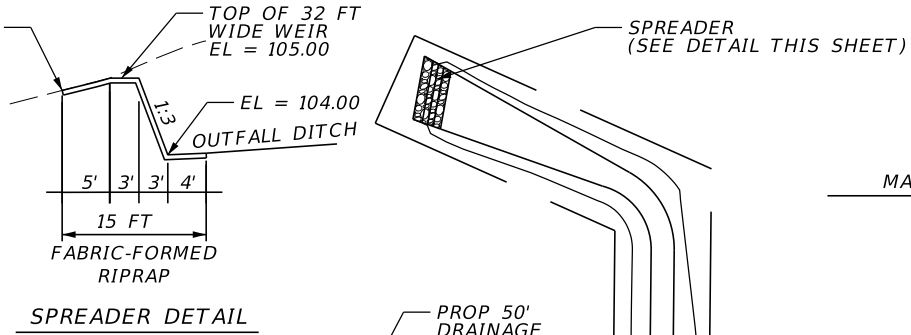


SPREADER DETAIL

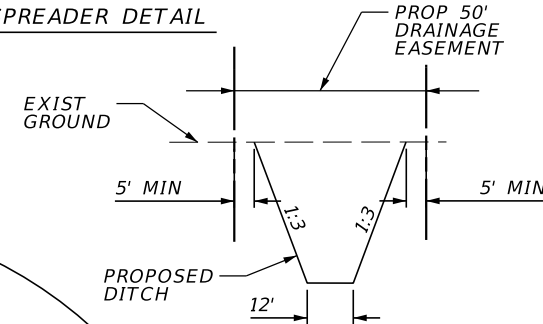


TYPICAL SECTION OUTFALL DITCH

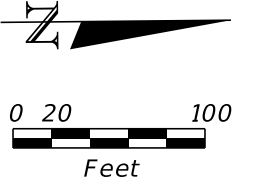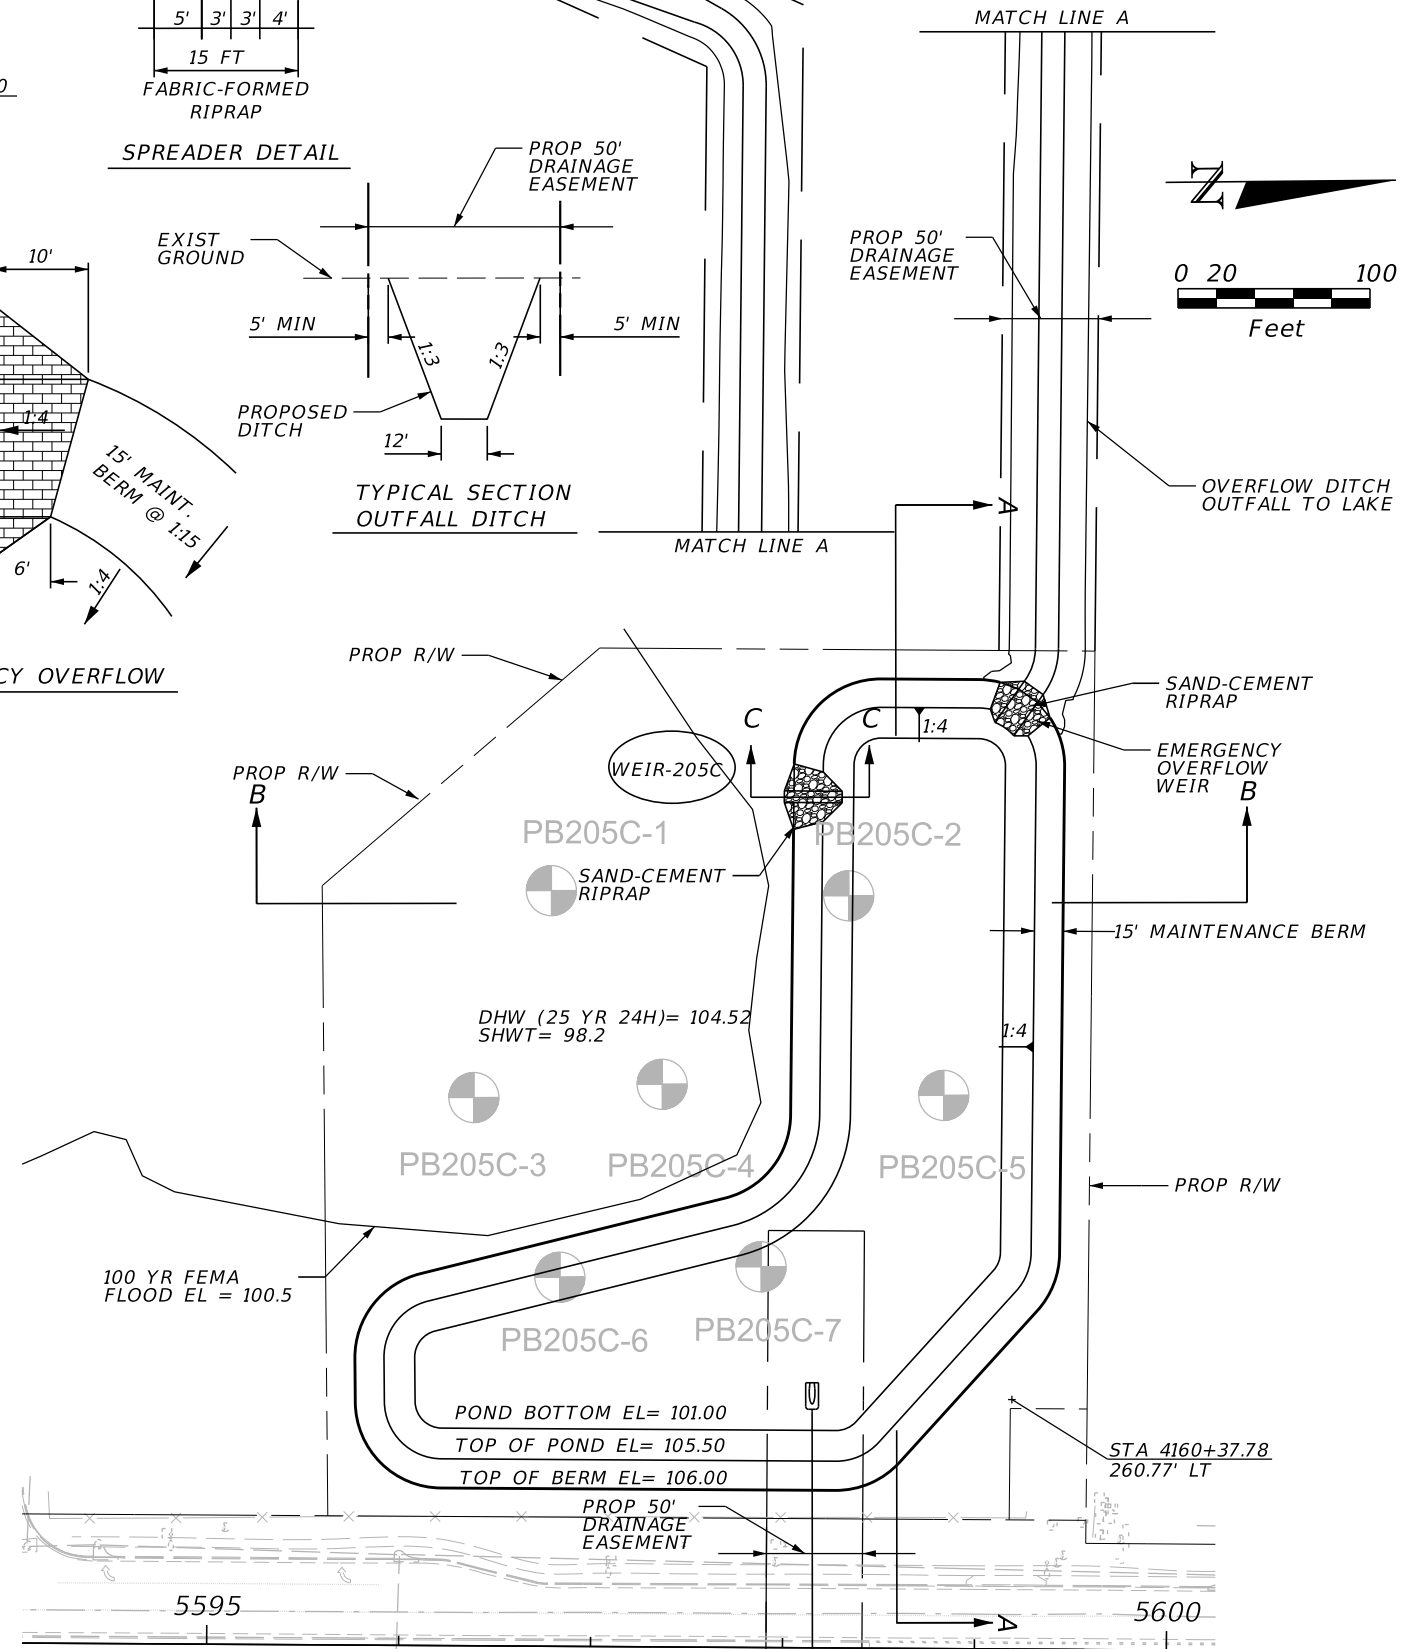





REVISIONS				Engineer of Record: Kennedy A. Simmonds P.E. License No. 66357 CH2M HILL 255 E. Robinson Street, Suite 505 Orlando, FL 32801 PH (407) 423-0030 Certificate of Authorization No. 000072	STATE OF FLORIDA DEPARTMENT OF TRANSPORTATION			POND 205C DETAIL SR 400 (I-4)	SHEET NO. 439
DATE	DESCRIPTION	DATE	DESCRIPTION		ROAD NO.	COUNTY	FINANCIAL PROJECT ID		
					SR 400	ORANGE	242484-7-32-01		

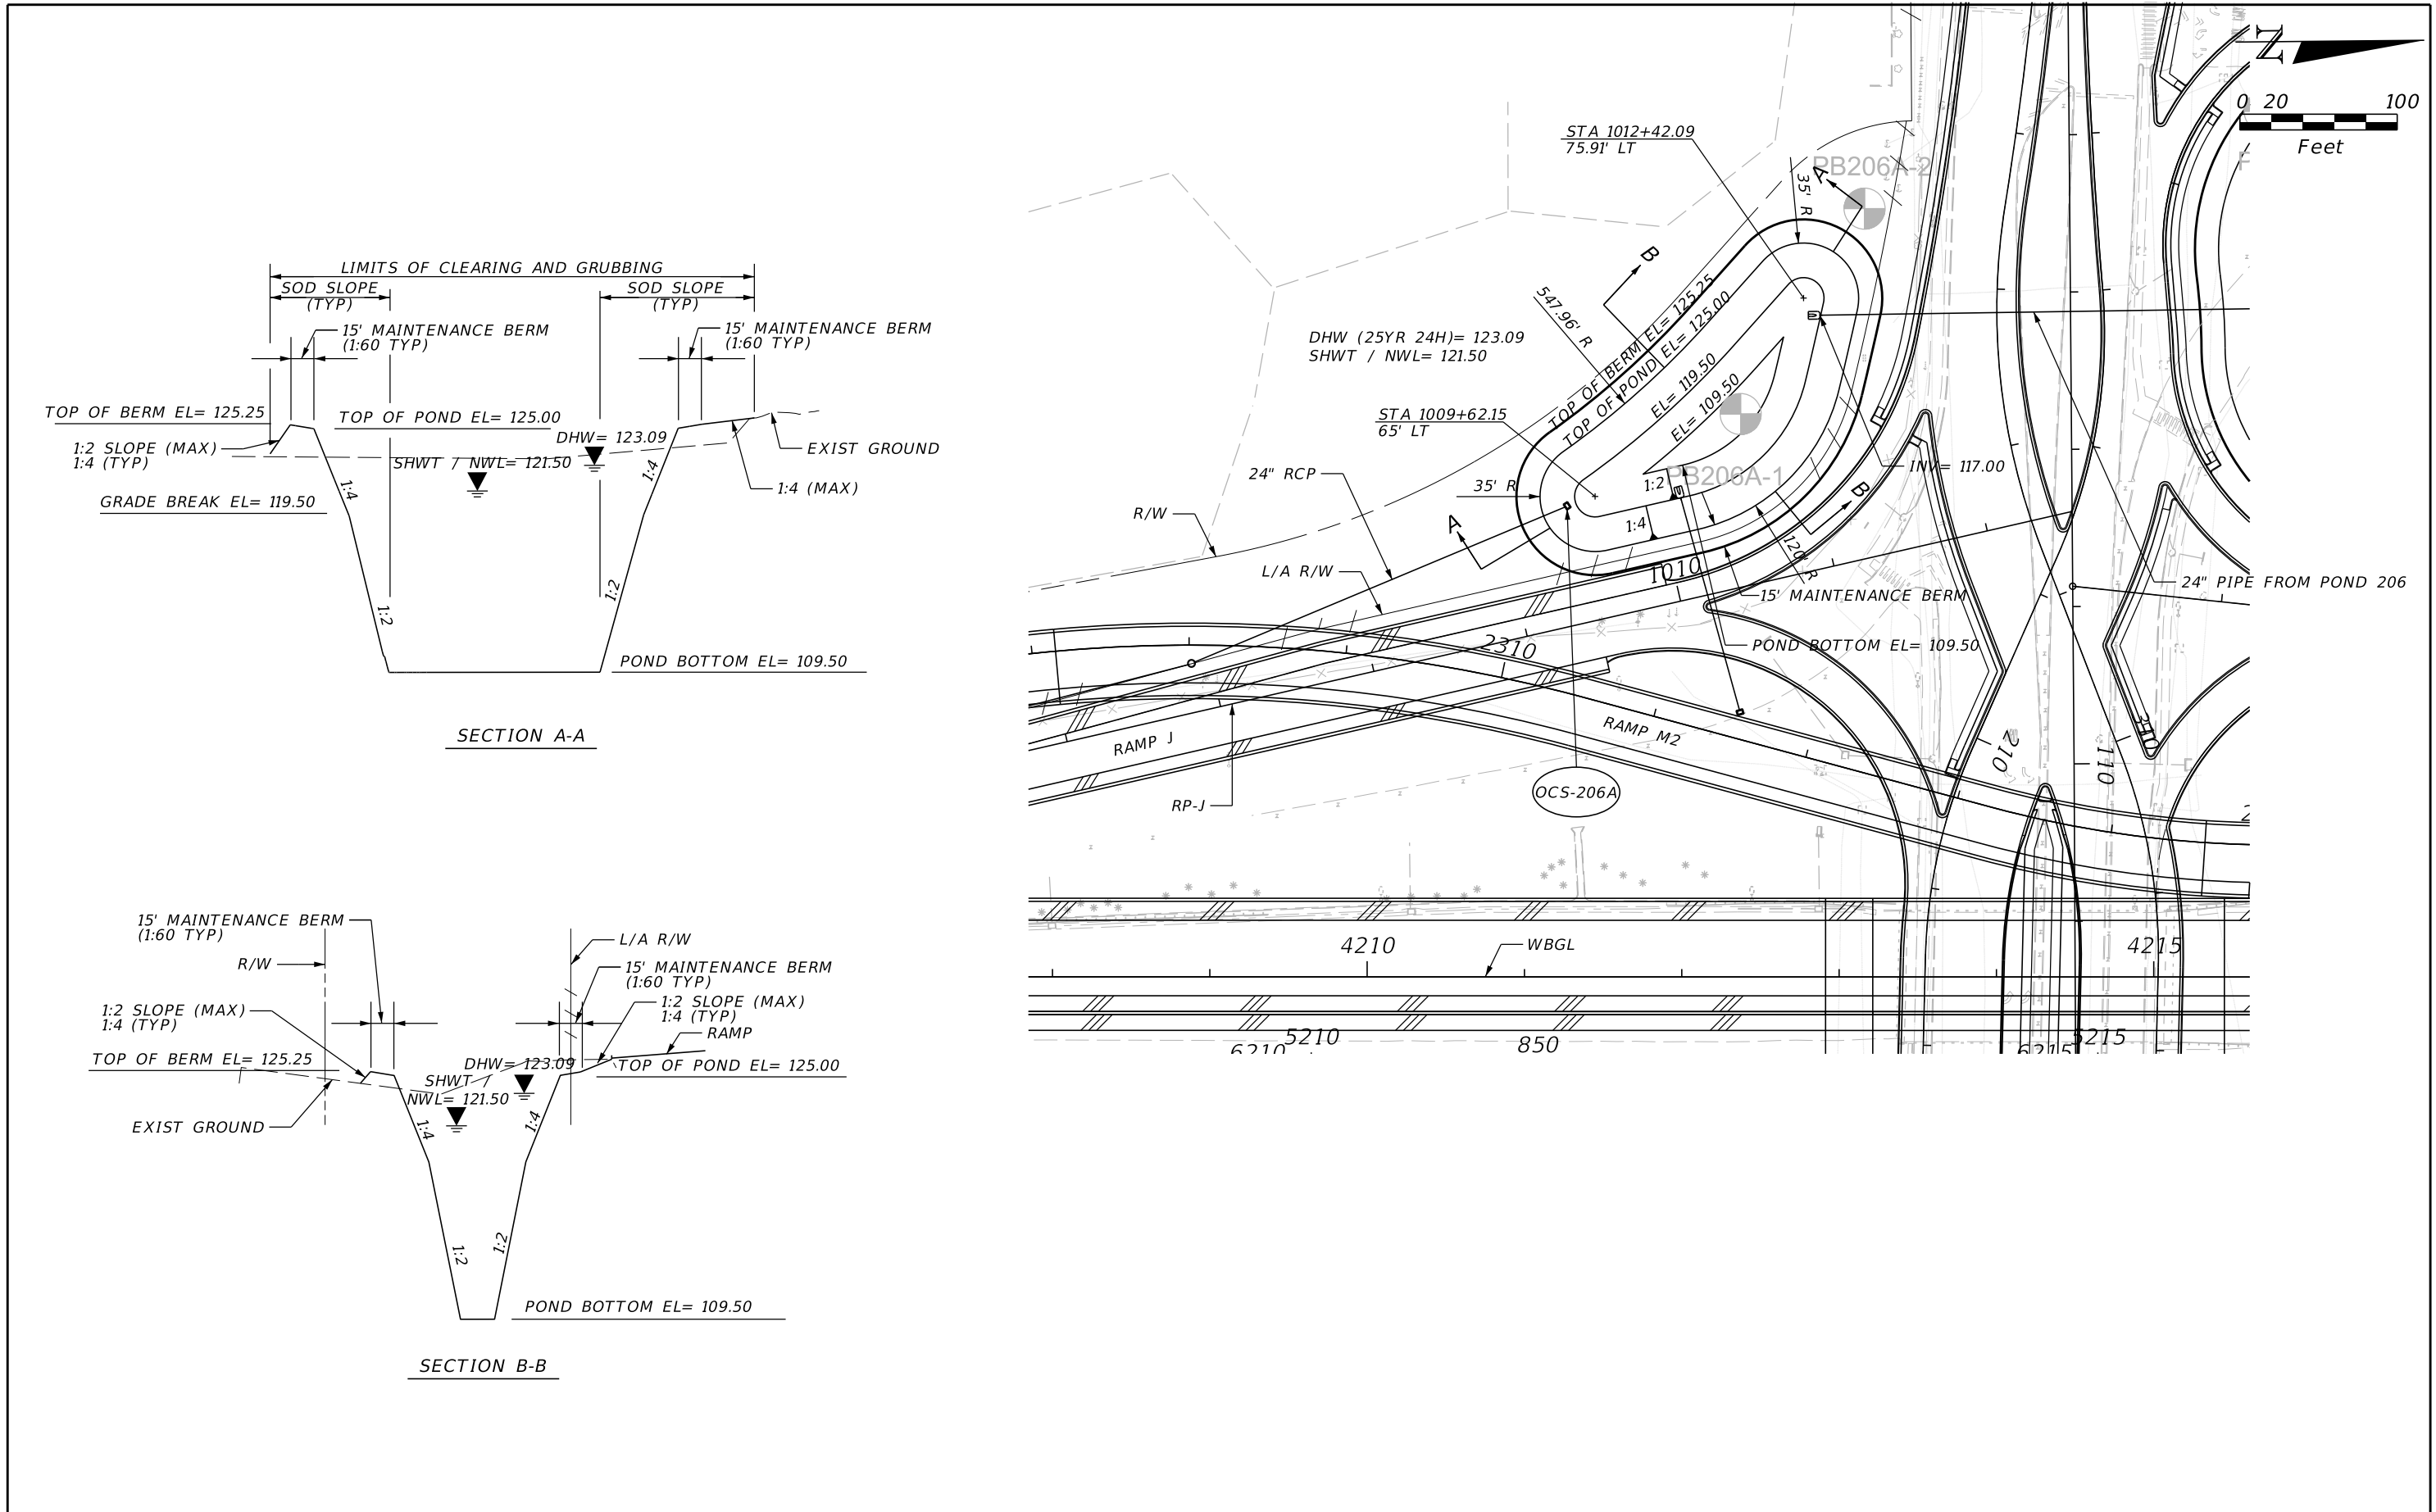




REVISIONS				Engineer of Record: Kennedy A. Simmonds P.E. License No. 66357 CH2M HILL 255 E. Robinson Street, Suite 505 Orlando, FL 32801 PH (407) 423-0030 Certificate of Authorization No. 000072	STATE OF FLORIDA DEPARTMENT OF TRANSPORTATION			POND OCS-206A DETAIL SR 400 (I-4)	SHEET NO. 441
DATE	DESCRIPTION	DATE	DESCRIPTION		ROAD NO.	COUNTY	FINANCIAL PROJECT ID		
					SR 400	ORANGE	242484-7-32-01		

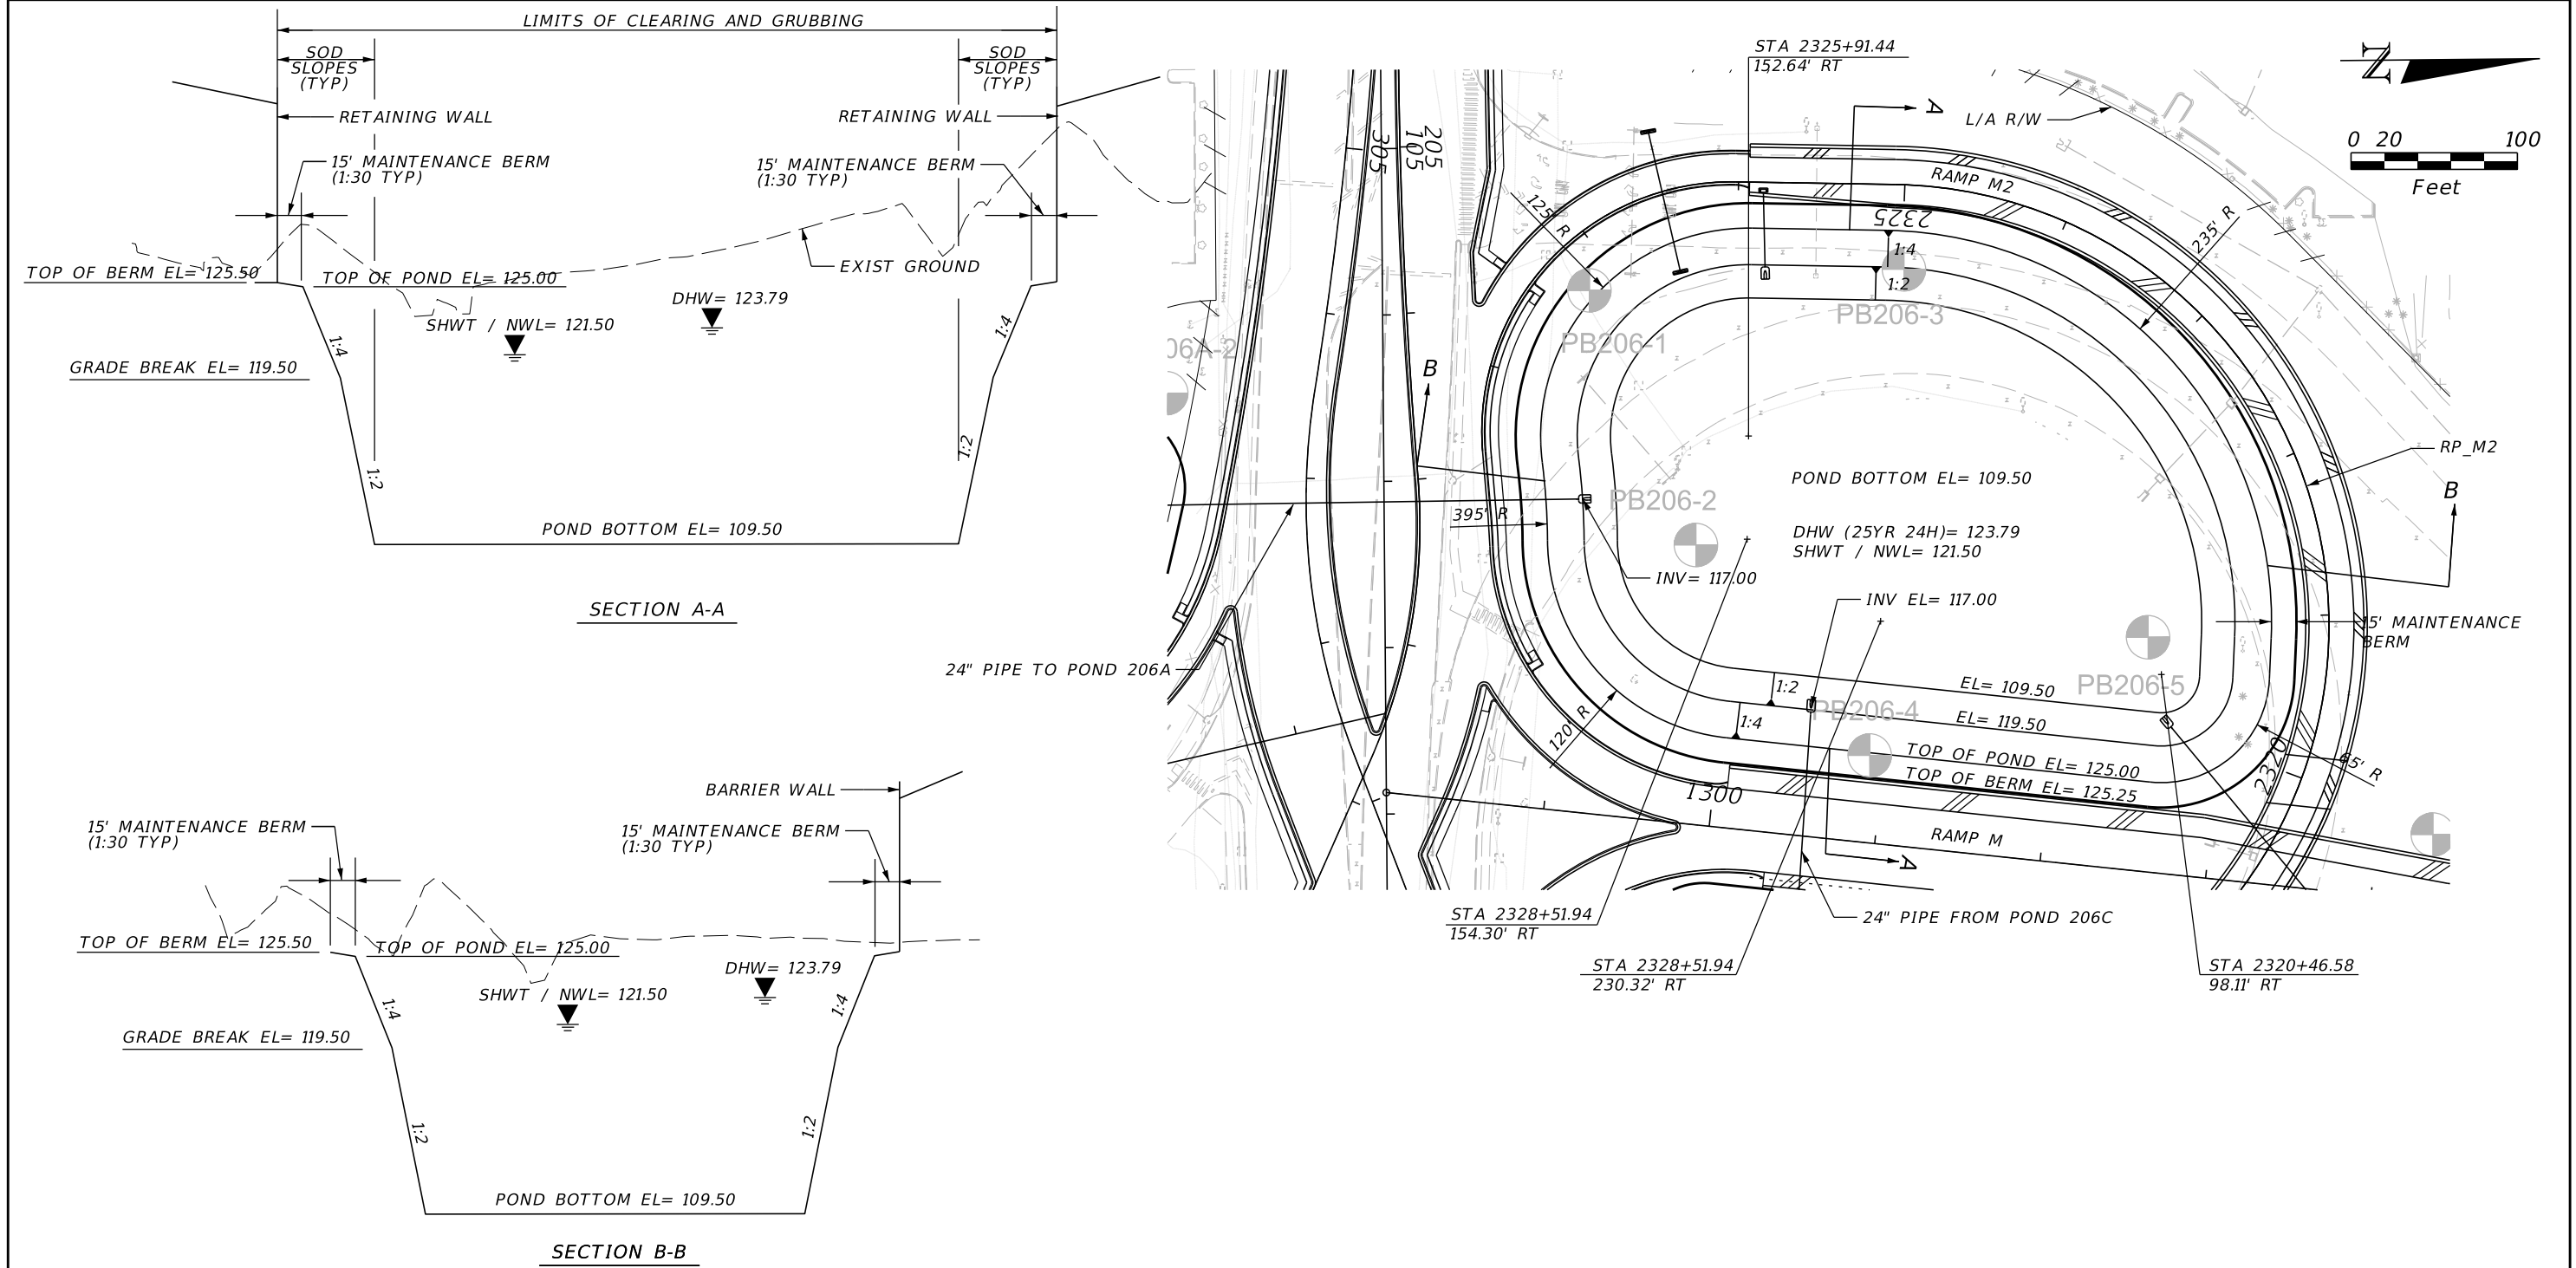


REVISIONS				Engineer of Record: Kennedy A. Simmonds P.E. License No. 66357 CH2M HILL 255 E. Robinson Street, Suite 505 Orlando, FL 32801 PH (407) 423-0030 Certificate of Authorization No. 000072	STATE OF FLORIDA DEPARTMENT OF TRANSPORTATION			POND OCS-206 DETAIL SR 400 (I-4)		SHEET NO. 442
DATE	DESCRIPTION	DATE	DESCRIPTION		ROAD NO.	COUNTY	FINANCIAL PROJECT ID			
					SR 400	ORANGE	242484-7-32-01			

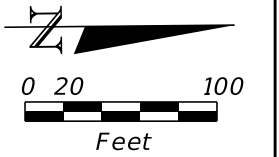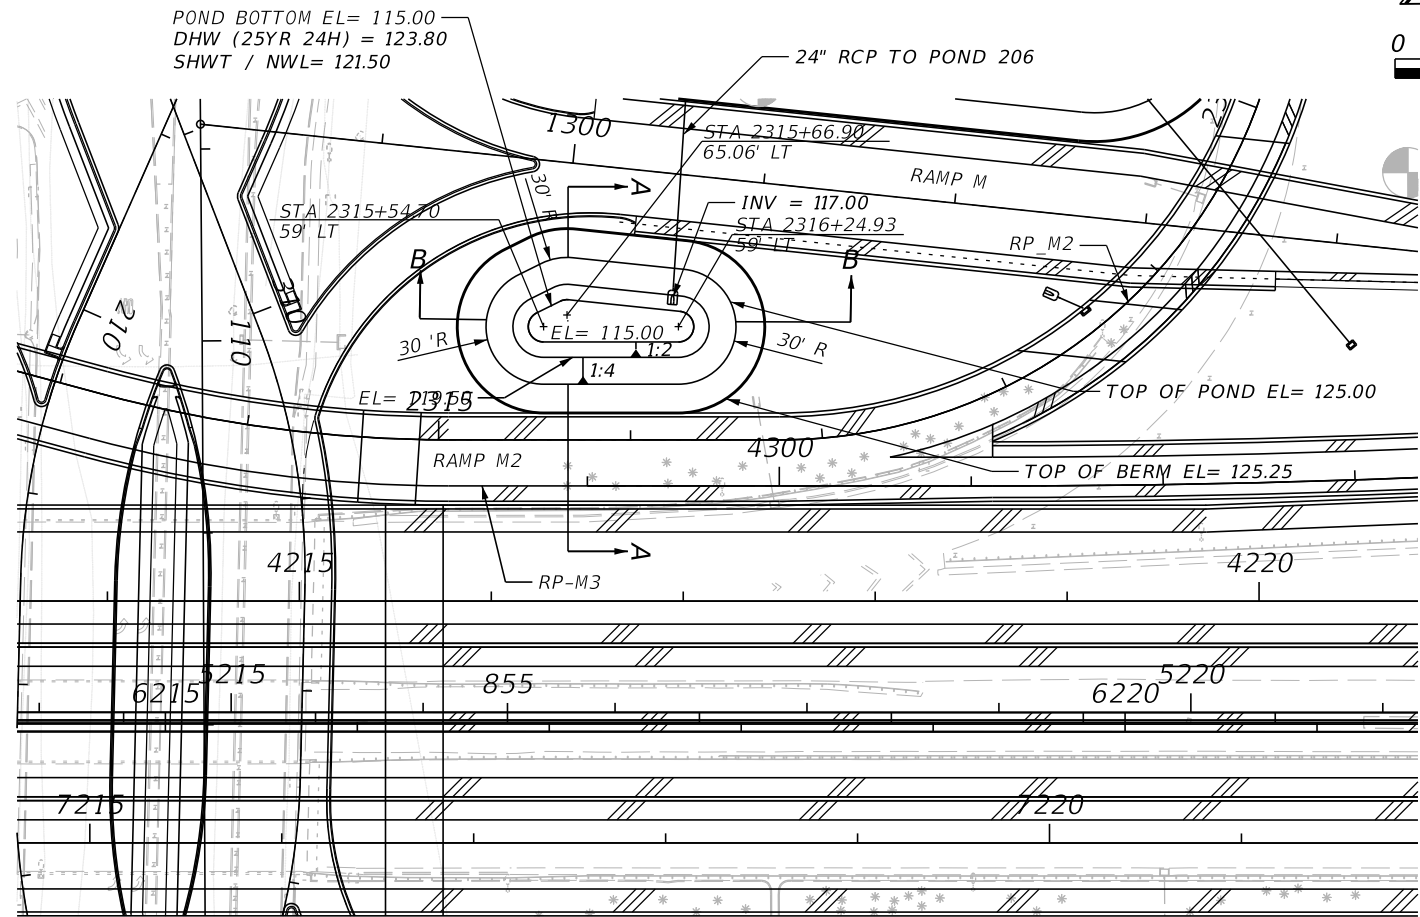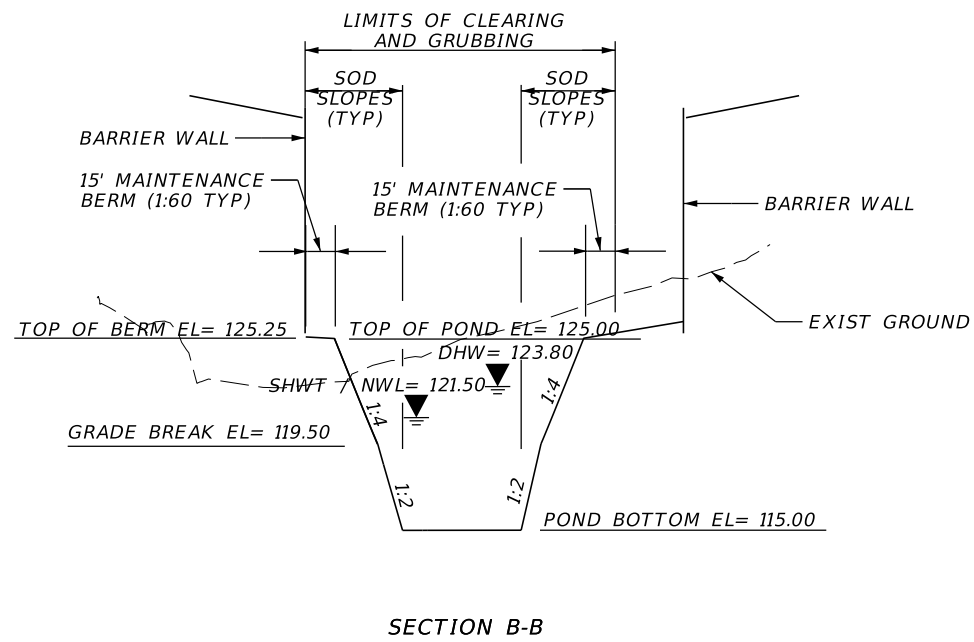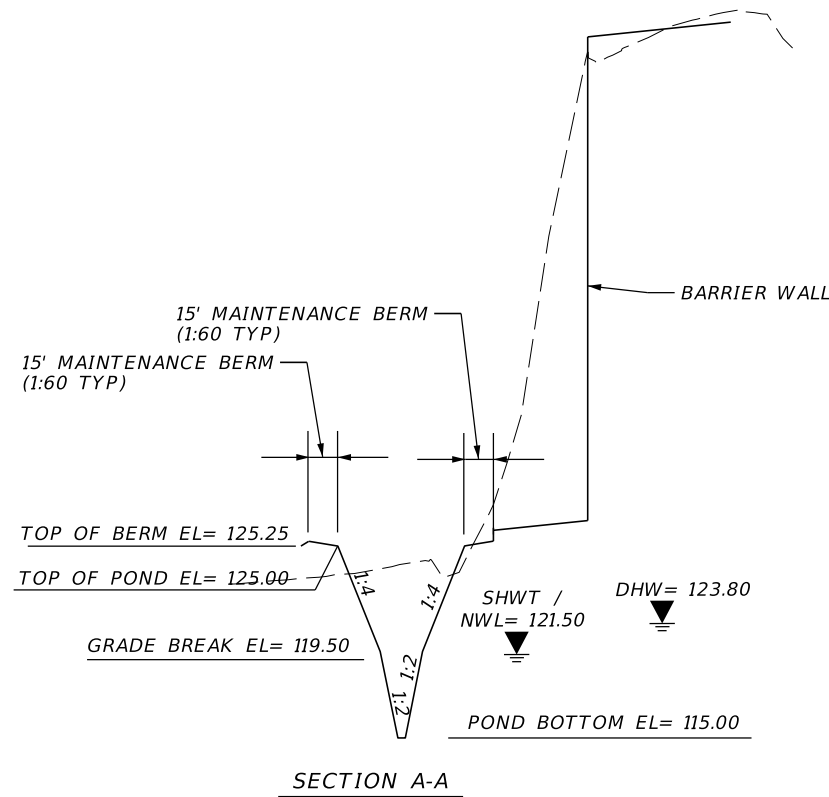

REVISIONS				Engineer of Record: Kennedy A. Simmonds P.E. License No. 66357 CH2M HILL 255 E. Robinson Street, Suite 505 Orlando, FL 32801 PH (407) 423-0030 Certificate of Authorization No. 000072	STATE OF FLORIDA DEPARTMENT OF TRANSPORTATION			POND OCS-206C DETAIL SR 400 (I-4)		SHEET NO. 443
DATE	DESCRIPTION	DATE	DESCRIPTION		ROAD NO.	COUNTY	FINANCIAL PROJECT ID			
					SR 400	ORANGE	242484-7-32-01			

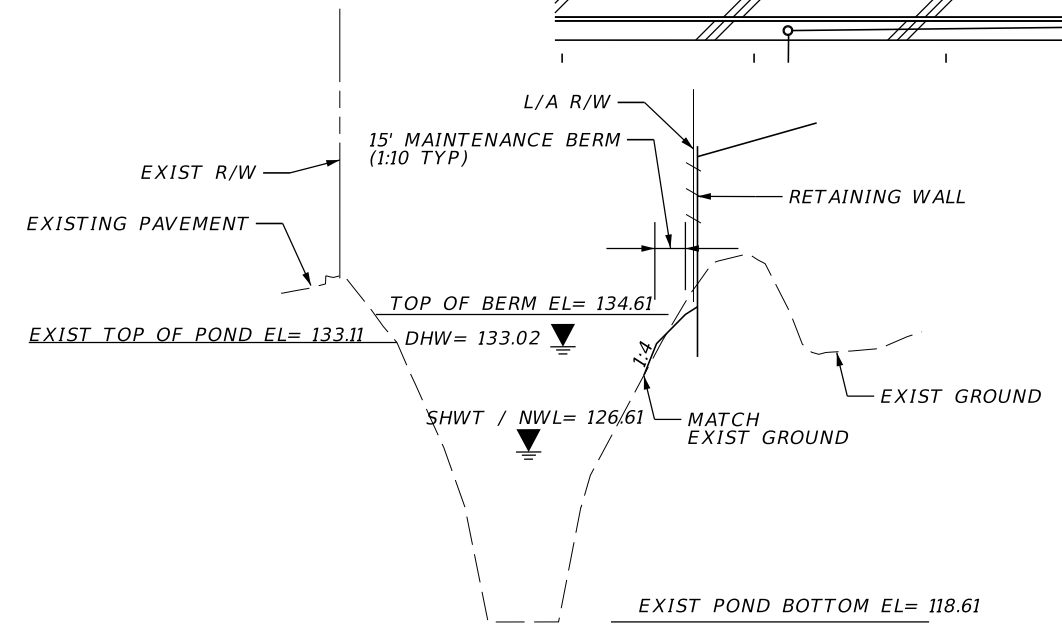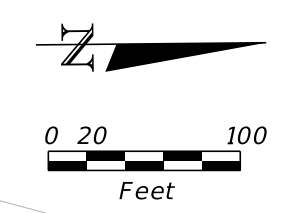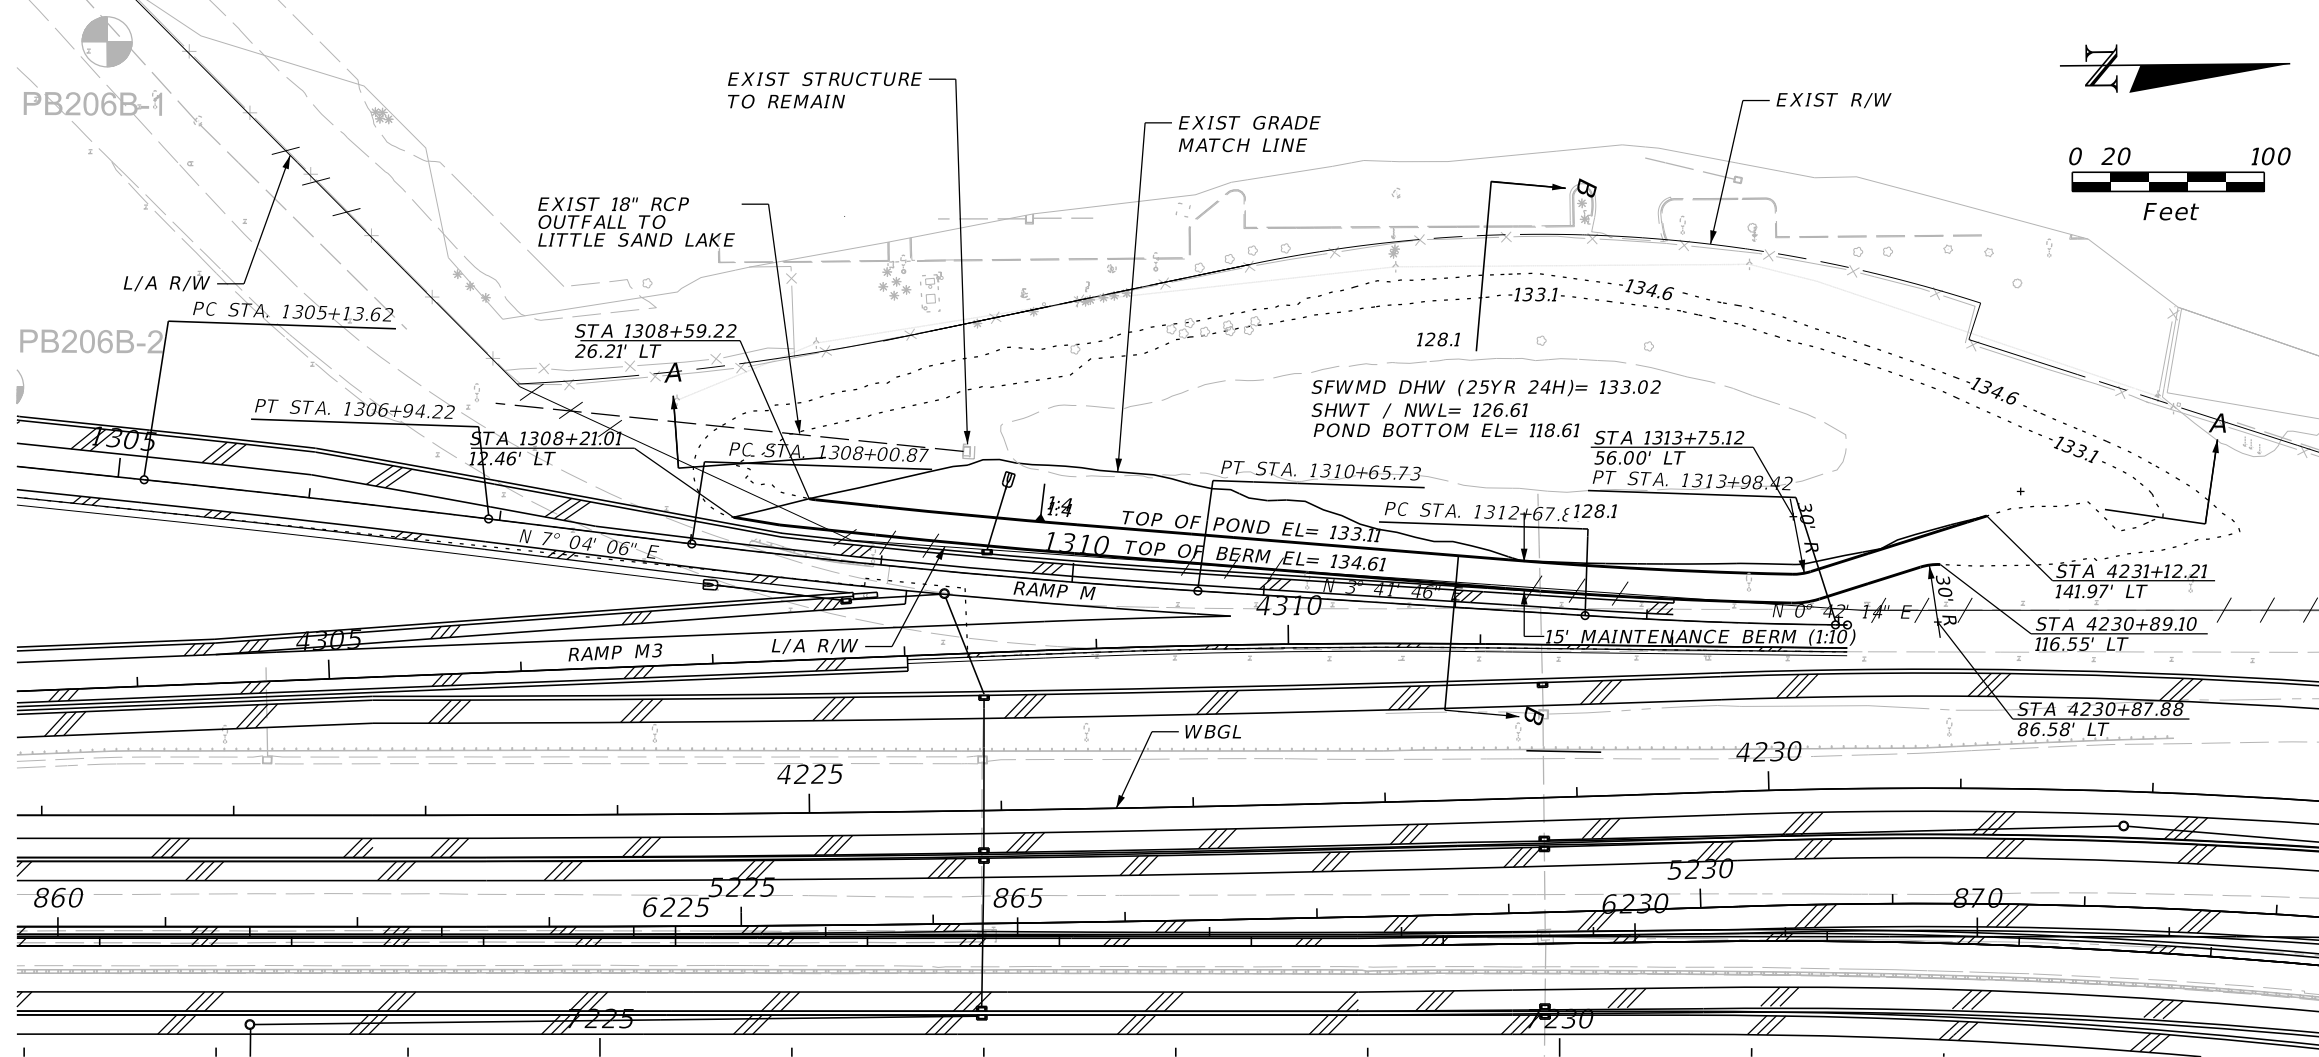


SECTION B-B

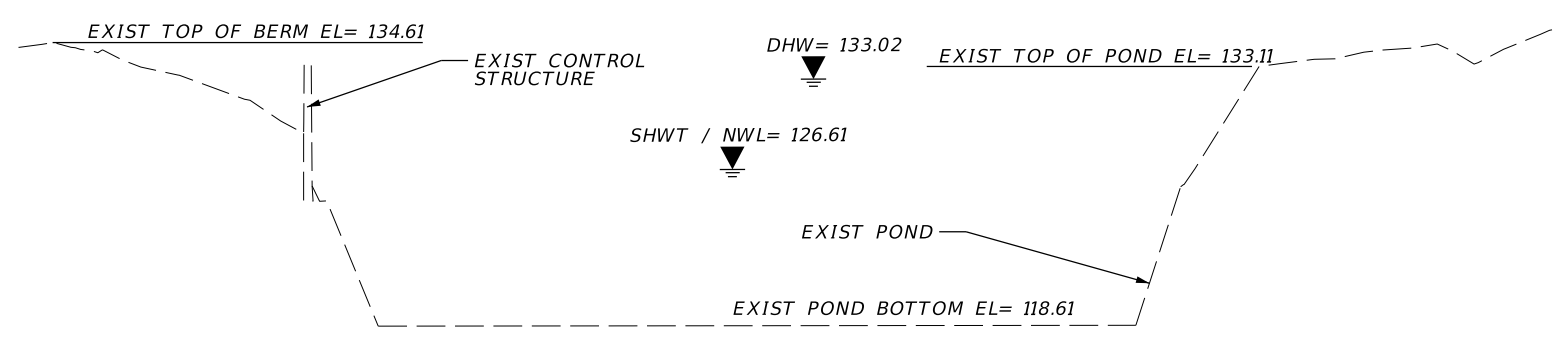


SECTION A-A

REVISIONS				Engineer of Record: Kennedy A. Simmonds P.E. License No. 66357 CH2M HILL 255 E. Robinson Street, Suite 505 Orlando, FL 32801 PH (407) 423-0030 Certificate of Authorization No. 000072	STATE OF FLORIDA DEPARTMENT OF TRANSPORTATION			POND OCS-207 DETAIL SR 400 (I-4)		SHEET NO. 444
DATE	DESCRIPTION	DATE	DESCRIPTION		ROAD NO.	COUNTY	FINANCIAL PROJECT ID			
					SR 400	ORANGE	242484-7-32-01			

THE OFFICIAL RECORD OF THIS SHEET IS THE ELECTRONIC FILE DIGITALLY SIGNED AND SEALED UNDER RULE 61G15-23.004, F.A.C.

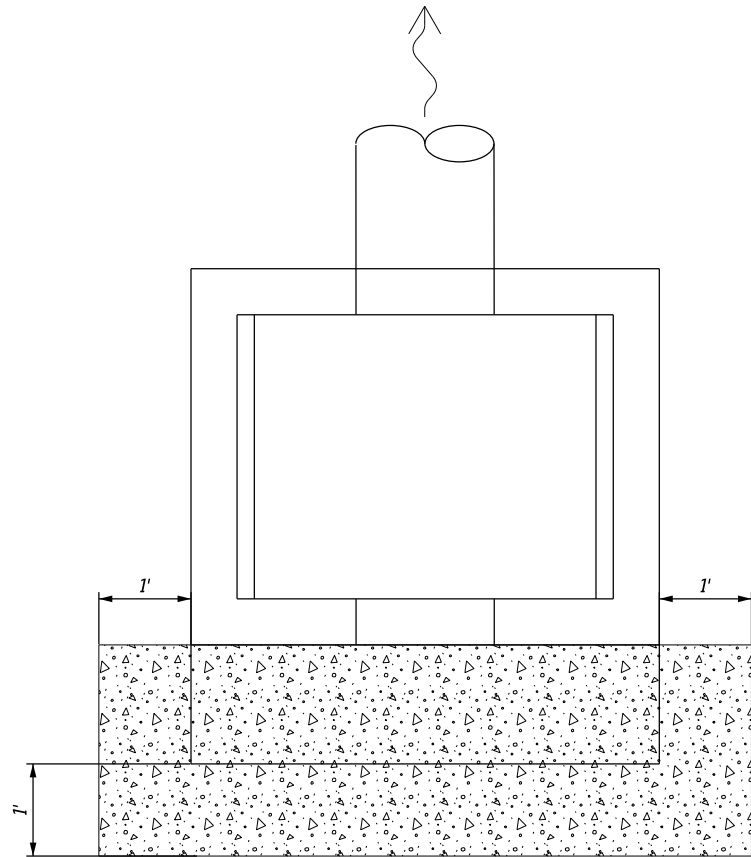


CONTROL STRUCTURE DETAIL													
POND	A (FT)	B (FT)	C (FT)	D (FT)	E (FT)	F (FT)	G (FT)	H (FT)	I (IN)	K (IN)	L (IN)	M (FT)	N (FT)
OC1	103.00	102.00	101.50	100.60	99.60	99.11	98.60	102.79	15.50	18	18	4.00	3.00
202E	118.50	116.50	116.00	115.50	114.50	114.00	113.50	118.22	18.50	24	24	4.00	6.00
205D	106.50	104.00	103.50	102.00	101.00	96.00	100.00	106.34	18.50	24	26	4.00	3.00
206A	124.20	122.20	121.20	121.50	120.50	117.00	119.50	123.09	18.50	24	20	4.00	3.00


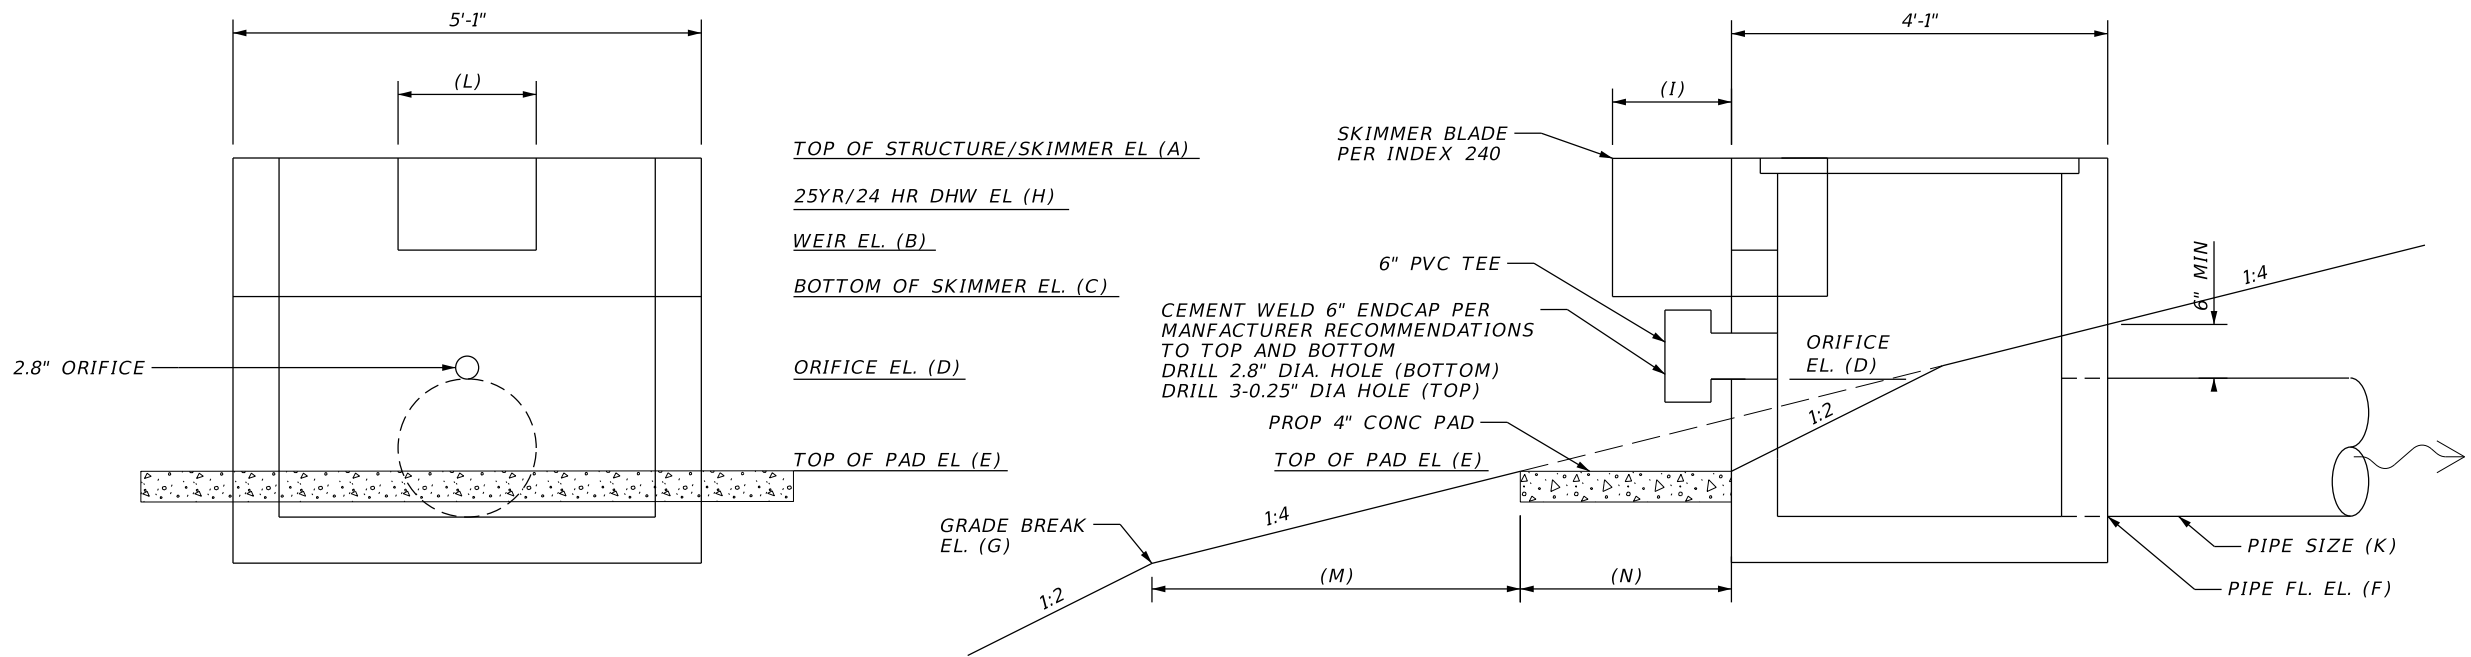


TYPE D INLET (MODIFIED)
N.T.S

REVISIONS				Engineer of Record: Kennedy A. Simmonds P.E. License No. 66357 CH2M HILL 255 E. Robinson Street, Suite 505 Orlando, FL 32801 PH (407) 423-0030 Certificate of Authorization No. 000072	STATE OF FLORIDA DEPARTMENT OF TRANSPORTATION			OUTFALL CONTROL STRUCTURE DETAIL SHEET SR 400 (I-4)	SHEET NO.
DATE	DESCRIPTION	DATE	DESCRIPTION		ROAD NO.	COUNTY	FINANCIAL PROJECT ID		445
					SR 400	ORANGE	242484-7-32-01		

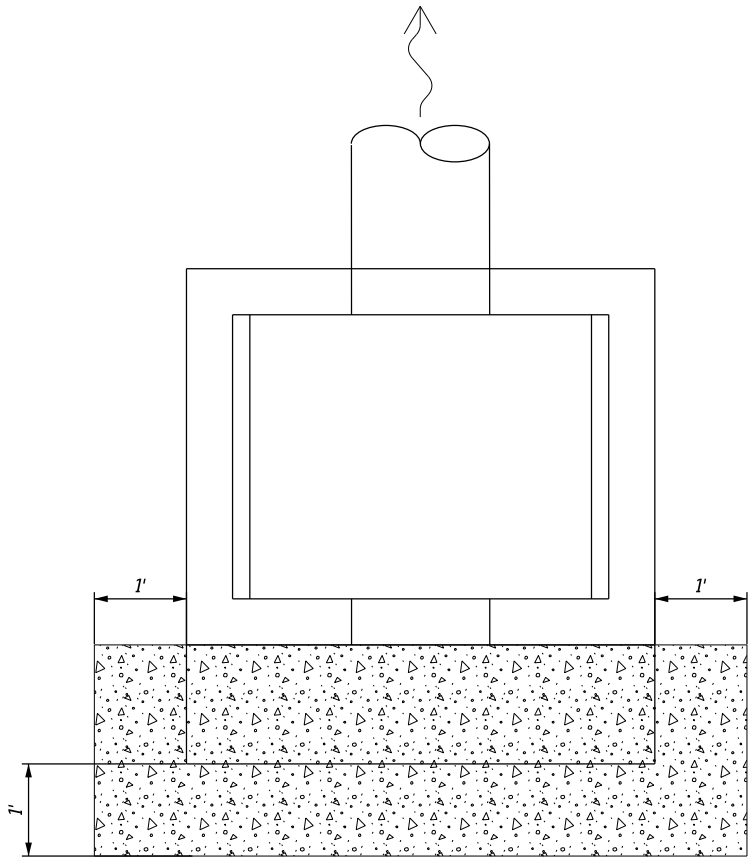

CONTROL STRUCT. DETAIL											
POND	A (FT)	B (FT)	C (FT)	D (FT)	E (FT)	F (FT)	H (FT)	I (IN)	K (IN)	L (IN)	N (FT)
201	112.20	108.80	109.70	107.00	106.00	103.00	112.93	15.50	18	24	3.00

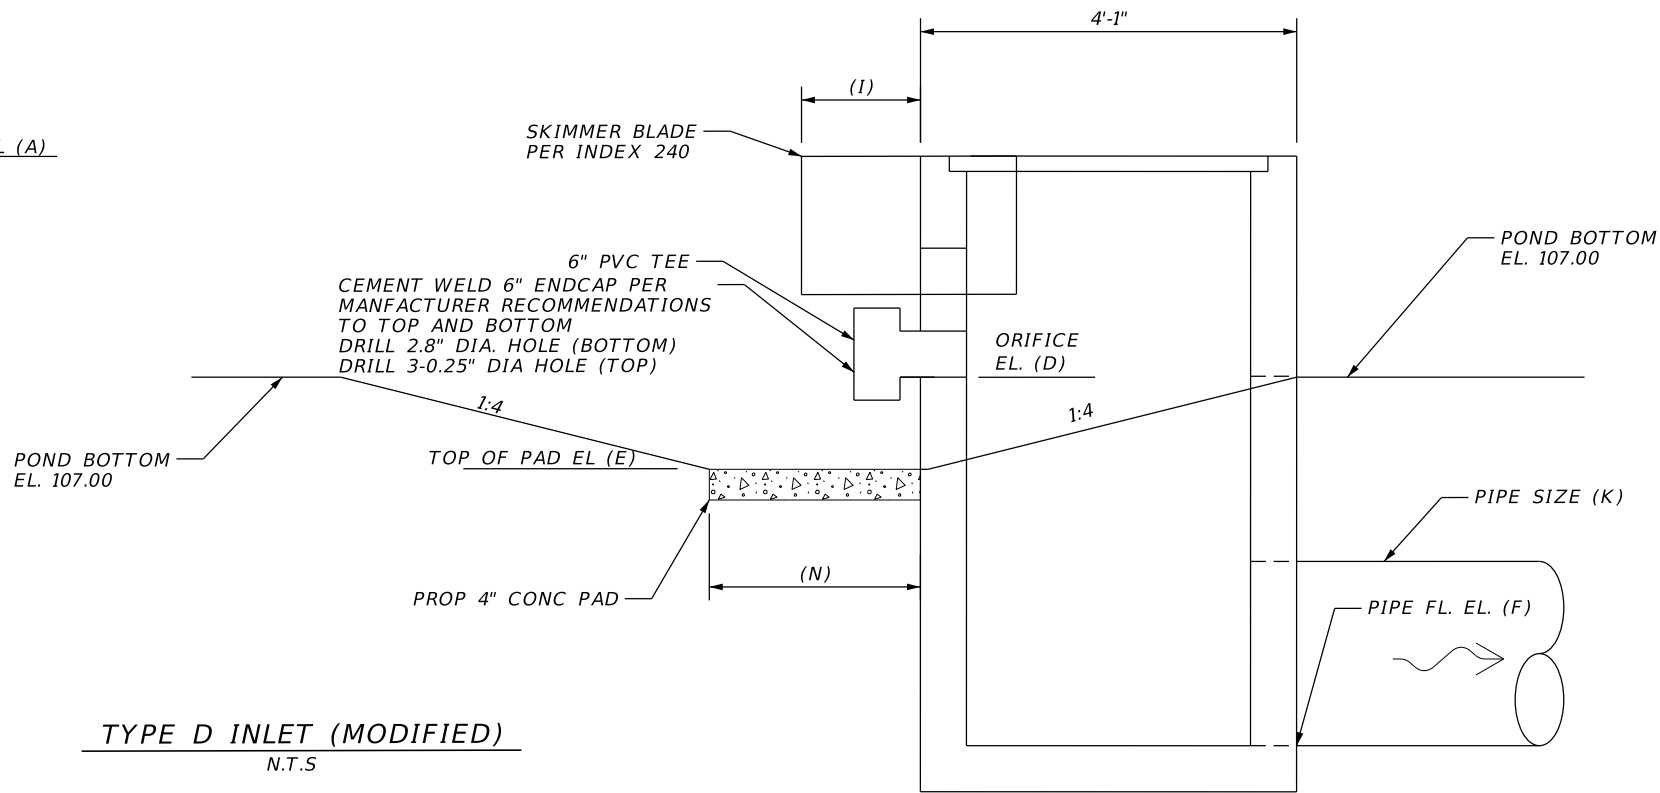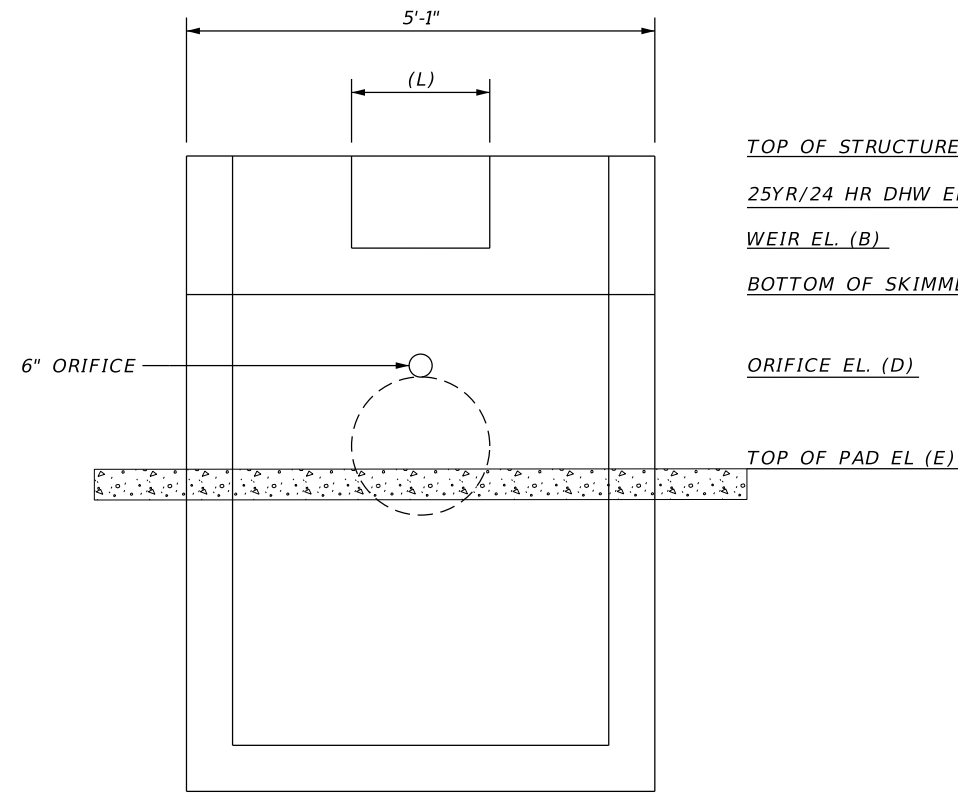

TYPE D INLET (MODIFIED)
N.T.S

REVISIONS				Engineer of Record: Kennedy A. Simmonds P.E. License No. 66357 CH2M HILL 255 E. Robinson Street, Suite 505 Orlando, FL 32801 PH (407) 423-0030 Certificate of Authorization No. 000072	STATE OF FLORIDA DEPARTMENT OF TRANSPORTATION			OUTFALL CONTROL STRUCTURE DETAIL SHEET SR 400 (I-4)	SHEET NO.
DATE	DESCRIPTION	DATE	DESCRIPTION		ROAD NO.	COUNTY	FINANCIAL PROJECT ID		446
					SR 400	ORANGE	242484-7-32-01		

LEGEND

- = VERTICAL CONTROL POINT
- = HORIZONTAL CONTROL POINT
- △

= HORIZONTAL & VERTICAL CONTROL POINT
- ○

= $\mathcal{C}$ SURVEY CONTROL POINTS
- $\mathcal{C}$

= CENTERLINE
- CONC

= CONCRETE
- CM

= CONCRETE MONUMENT (CAST)
- C.M.D.

= CONCRETE MONUMENT W/ DISK
- CTL

= CONTROL
- CINL

= CURB INLET
- Δ

= DELTA ANGLE (CENTRAL ANGLE)
- DBI

= DITCH BOTTOM INLET
- E

= EAST OR EASTING (STATE PLANE COORDINATE)
- ELEV

= ELEVATION
- FP

= FINANCIAL PROJECT
- FND

= FOUND
- ID

= IDENTIFICATION
- IRC

= IRON ROD & CAP
- LT

= LEFT
- L

= LENGTH
- MON

= MONUMENT/MONUMENTATION
- N&D

= NAIL & DISK
- NGS

= NATIONAL GEODETIC SURVEY
- N/A

= NOT APPLICABLE
- N

= NORTH OR NORTHING (STATE PLANE COORDINATE)
- No

= NUMBER
- PCC

= POINT OF COMPOUND CURVATURE
- POC

= POINT ON CURVE
- PC

= POINT OF CURVATURE
- PI

= POINT OF INTERSECTION
- PT

= POINT OF TANGENCY
- POT

= POINT ON TANGENT
- PMON

= POURED CONC MONUMENT
- R

= RADIUS
- RT

= RIGHT
- R/W

= RIGHT OF WAY
- SR

= STATE ROAD
- T

= TANGENT LENGTH
- STA

= STATION
- W/

= WITH

STATE OF FLORIDA


DEPARTMENT OF TRANSPORTATION

FINANCIAL PROJECT ID 242484-7-32-01

ORANGE COUNTY (75280)

STATE ROAD No 400 (I-4)
FROM WEST OF SR 528 TO WEST OF SR 435

PROJECT NETWORK CONTROL

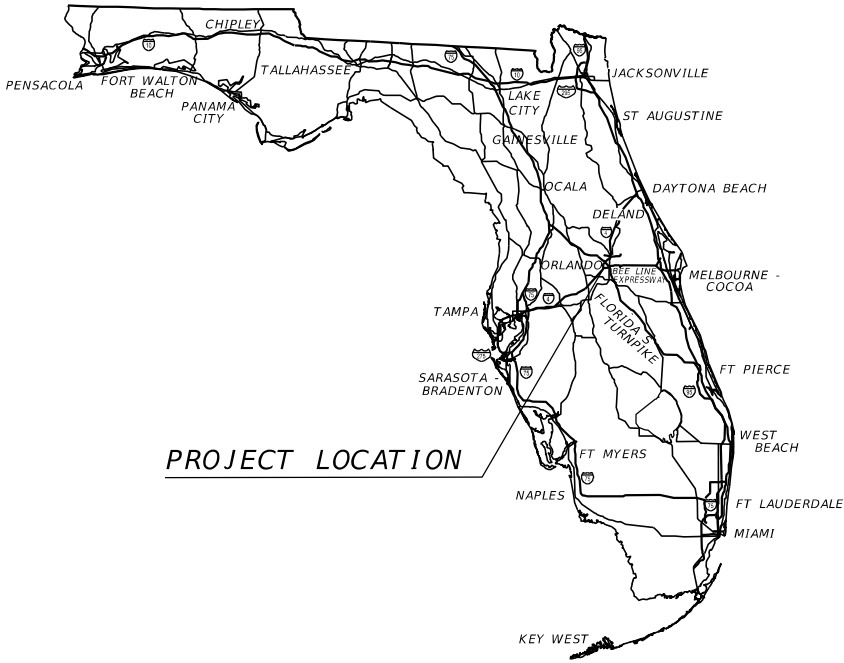


INDEX OF NETWORK CONTROL SHEETS

SHEET NO.	SHEET DESCRIPTION
CTL 01	COVER SHEET
CTL 02-04	SURVEY ALIGNMENT, HORIZONTAL AND VERTICAL CONTROL LAYOUT AND TABULATION
CTL 05-10	SURVEY CENTERLINE REFERENCE POINT DETAILS

GENERAL NOTES

1.
- ANY PROJECT CONTROL MONUMENT WITHIN THE LIMITS OF CONSTRUCTION IS TO BE PROTECTED. IF A MONUMENT IS IN DANGER OF BEING DESTROYED THE PROJECT ADMINISTRATOR SHOULD NOTIFY THE DISTRICT SURVEYOR AND MAPPER, WITHOUT DELAY, BY TELEPHONE AT (386) 943-5116 OR BY E-MAIL AT john.cheney@dot.state.fl.us.
2.
- THE CURVE DATA (TANGENT AND LENGTH) AND THE CENTERLINE OF SURVEY STATIONING HAS BEEN CALCULATED BASED ON THE CENTRAL ANGLE OF THE CURVES EXPRESSED TO ONE-TENTH (00.1") OF A SECOND, AS DERIVED FROM THE COORDINATE VALUES FOR THE POINT OF INTERSECTION (PI) OF SAID CURVES. THE CENTRAL ANGLE OF THE CURVES AND ALL BEARINGS SHOWN HEREON HAVE BEEN ROUNDED TO THE NEAREST SECOND (00") PER FLORIDA DEPARTMENT OF TRANSPORTATION MAPPING STANDARDS.
3.
- THE CENTERLINES OF SURVEY, CENTERLINE REFERENCE POINT DETAILS AND ALL ASSOCIATED DATA SHOWN HEREON IS FROM FDOT R/W MAP, SECTION 75280, FP No 242484-7. SAID R/W MAP IS THE OFFICIAL SOURCE FOR ALL CENTERLINE AND REFERENCE POINT INFORMATION SHOWN HEREON.
4.
- HORIZONTAL CONTROL DATA SHOWN HEREON IS BASED ON THE FLORIDA STATE PLANE COORDINATE SYSTEM EAST ZONE 0901, 1983 NORTH AMERICAN DATUM, 1990 ADJUSTMENT, PER PROJECT PRIMARY HORIZONTAL CONTROL NETWORK (PPHCN) 51401, 7503G, AND 7502M AS PROVIDED BY THE FLORIDA DEPARTMENT OF TRANSPORTATION, DISTRICT FIVE. SAID PPHCN 51401 7503G, AND 7502M ARE FILED IN THE FDOT, DISTRICT FIVE OFFICE, DELAND, FLORIDA. THE OFFICIAL SOURCE FOR ALL HORIZONTAL CONTROL SHOWN HEREON ARE THE PNC DATASHEETS FOR PPHCN 51401, 7503G AND 7502M.
5.
- VERTICAL CONTROL DATA SHOWN HEREON IS RELATIVE TO THE NORTH AMERICAN VERTICAL DATUM OF 1988 (NAVD88) PER PROJECT PRIMARY VERTICAL CONTROL NETWORK (PPVCN) 51402, AS PROVIDED BY THE FLORIDA DEPARTMENT OF TRANSPORTATION, DISTRICT FIVE. SAID PPVCN 51402 IS FILED IN THE FDOT, DISTRICT FIVE OFFICE, DELAND, FLORIDA. THE OFFICIAL SOURCE FOR ALL HORIZONTAL CONTROL SHOWN HEREON ARE THE PNC DATASHEETS FOR PPHCN 51401.
6.
- HORIZONTAL POSITION INFORMATION FOR VERTICAL CONTROL, IF SHOWN TO THE NEAREST TENTH OF A FOOT FOR COORDINATE (N AND E) ARE FOR RECON PURPOSE ONLY AND ARE NOT INTENDED FOR USE AS HORIZONTAL CONTROL.
7.
- ATTENTION IS DIRECTED TO THE FACT THESE MAPS MAY HAVE BEEN ALTERED IN SIZE BY REPRODUCTION. THIS MUST BE CONSIDERED WHEN OBTAINING SCALED DATA.
8.
- ALL SURVEY MONUMENTATION FOUND OR SET IS AT OR NEAR GRADE, UNLESS NOTED OTHERWISE.

REVISIONS				THOMAS HALSTEAD, PLS No 5770 McKIM & CREED, INC. 505 EAST NEW YORK AVENUE DELAND FLORIDA 32724 PHONE: (386) 873-4517 FAX: (386) 873-4518 CERTIFICATE OF AUTHORIZATION NO. 7917	STATE OF FLORIDA DEPARTMENT OF TRANSPORTATION			REFERENCE POINTS HORZ./VERT. CONTROL		SHEET NO.
DATE	DESCRIPTION	DATE	DESCRIPTION		ROAD NO.	COUNTY	FINANCIAL PROJECT ID			
					400 (I-4)	ORANGE	242484-7-32-01			
										CTL-01

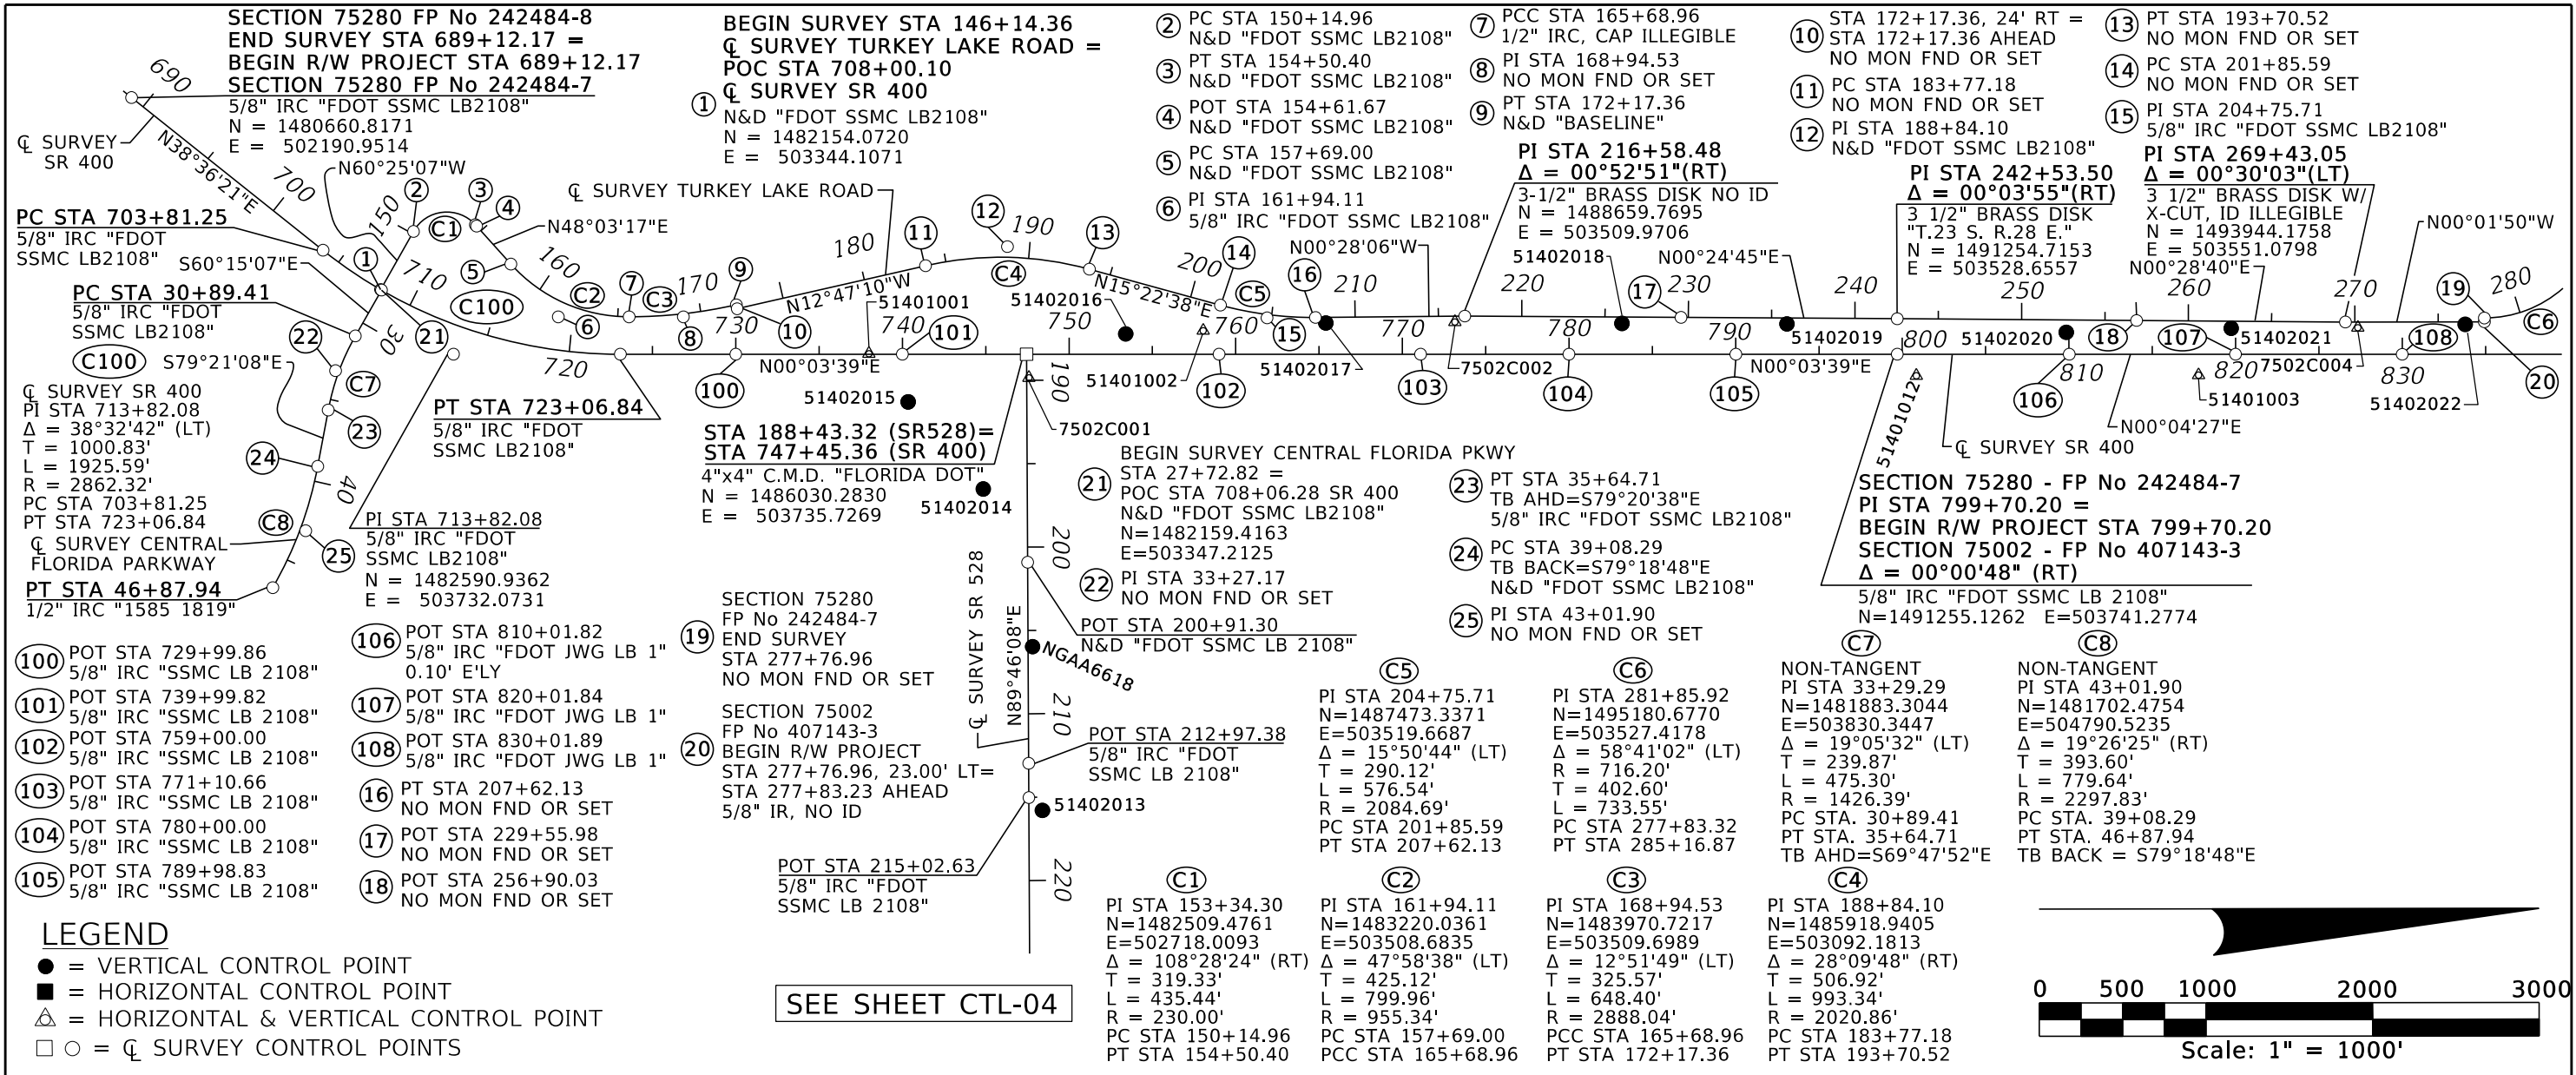

HORIZONTAL AND VERTICAL CONTROL

SEE SHEET CTL-01 FOR GENERAL NOTES AND COMPLETE LEGEND

STATION	Q STATION	OFFSET	ROAD	ELEV	DESCRIPTION	NORTHING (Y)	EASTING (X)	LATITUDE	LONGITUDE	SCALE FACTOR
51401001	737+99.17	2.38' LT	SR 400	116.094'	4"x4" CM W/ FDOT BRASS DISK "D5PNC 51401 001"	1485084.0954	503732.3429	28°25'05.86632"	81°28'27.21820"	0.99996781
51402015	740+34	286' RT	SR 400	120.056'	4"x4" CM W/ FDOT BRASS DISK "D5PNC 51402 015"	1485319	504021	N/A	N/A	N/A
51402016	753+40	121' LT	SR 400	113.550	4"x4" CM W/ FDOT BRASS DISK "D5PNC 51402 016"	1486625	503615	N/A	N/A	N/A
51401002	758+04.68	140.82' LT	SR 400	116.011'	3.5" FDOT BRASS DISK IN CONC HEADWALL "D5PNC 51401 002"	1487089.7584	503596.0332	28°25'25.71940"	81°28'28.83336"	0.99996786
51402017	765.41	187' LT	SR 400	115.928'	4"x4" CM W/ FDOT BRASS DISK "D5PNC 51402 017"	1487826	503551	N/A	N/A	N/A
7502C002	773+15.01	193.01' LT	SR 400	117.566'	4"x4" CM W/ FDOT BRASS DISK "D5PNC 7502C 002"	1488600.1429	503545.4424	28°25'40.67197"	81°28'29.46671"	0.99996787
51402018	783+18	185' LT	SR 400	118.427'	4"x4" CM W/ FDOT BRASS DISK "D5PNC 51402 018"	1489603	503555	N/A	N/A	N/A
51402019	793+08	182' LT	SR 400	115.462'	4"x4" CM W/ FDOT BRASS DISK "D5PNC 51402 019"	1490593	503559	N/A	N/A	N/A
51401012	800+84.16	129.56' RT	SR 400	114.634'	4"x4" CM W/ FDOT BRASS DISK "D5PNC 51401 012"	1491368.9146	503871.0139	28°26'08.09869"	81°28'25.94230"	0.99996776
51402020	809+84	132' LT	SR 400	114.471'	4"x4" CM W/ FDOT BRASS DISK "D5PNC 51402 020"	1492269	503611	N/A	N/A	N/A
51401003	817+77.81	125.57' RT	SR 400	121.401'	3.5" FDOT BRASS DISK IN CONC MES "D5PNC 51401 003"	1493062.5723	503869.1848	28°26'24.86776"	81°28'26.03751"	0.99996776
51402021	819+74	156' LT	SR 400	124.073'	4"x4" CM W/ FDOT BRASS DISK "D5PNC 51402 021"	1493259	503588	N/A	N/A	N/A
7502C004	827+33.54	159.44' LT	SR 400	126.838'	4"x4" CM W/ FDOT BRASS DISK "D5PNC 7502C 004"	1494018.6635	503585.4184	28°26'34.32307"	81°28'29.25844"	0.99996786
51402022	833+78	180' LT	SR 400	123.777'	4"x4" CM W/ FDOT BRASS DISK "D5PNC 51402 022"	1494663	503566	N/A	N/A	N/A
7502C001	189+85.41	13.09' LT	SR 528	117.829'	4"x4" CM W/ FDOT BRASS DISK "D5PNC 7502C 001"	1486043.9492	503877.7639	28°25'15.37566"	81°28'25.63188"	0.99996776
51402014	196+51	65' RT	SR 528	119.997'	4"x4" CM W/ FDOT BRASS DISK "D5PNC 51402 014"	1485769	504544	N/A	N/A	N/A
NGAA6618	205+98	27' LT	SR 528	99.075'	2" BRASS DISK IN CONC HEADWALL "ORANGE COUNTY ENGR DEPT CONTROL L-665-006"	1486064	505490	N/A	N/A	N/A
51402013	215+80	84' LT	SR 528	100.147'	4"x4" CM W/ FDOT BRASS DISK "D5PNC 51402 013"	1486122	506472	N/A	N/A	N/A


REVISIONS				THOMAS HALSTEAD, PLS No 5770 McKIM & CREED, INC. 505 EAST NEW YORK AVENUE DELAND FLORIDA 32724 PHONE: (386) 873-4517 FAX: (386) 873-4518 CERTIFICATE OF AUTHORIZATION NO. 7917	STATE OF FLORIDA DEPARTMENT OF TRANSPORTATION			PROJECT NETWORK CONTROL		SHEET NO.
DATE	DESCRIPTION		DATE		ROAD NO.	COUNTY	FINANCIAL PROJECT ID			
					400 (I-4)	ORANGE	242484-7-32-01			CTL-02

SUSERS

SDATES

STIMES

SFILES

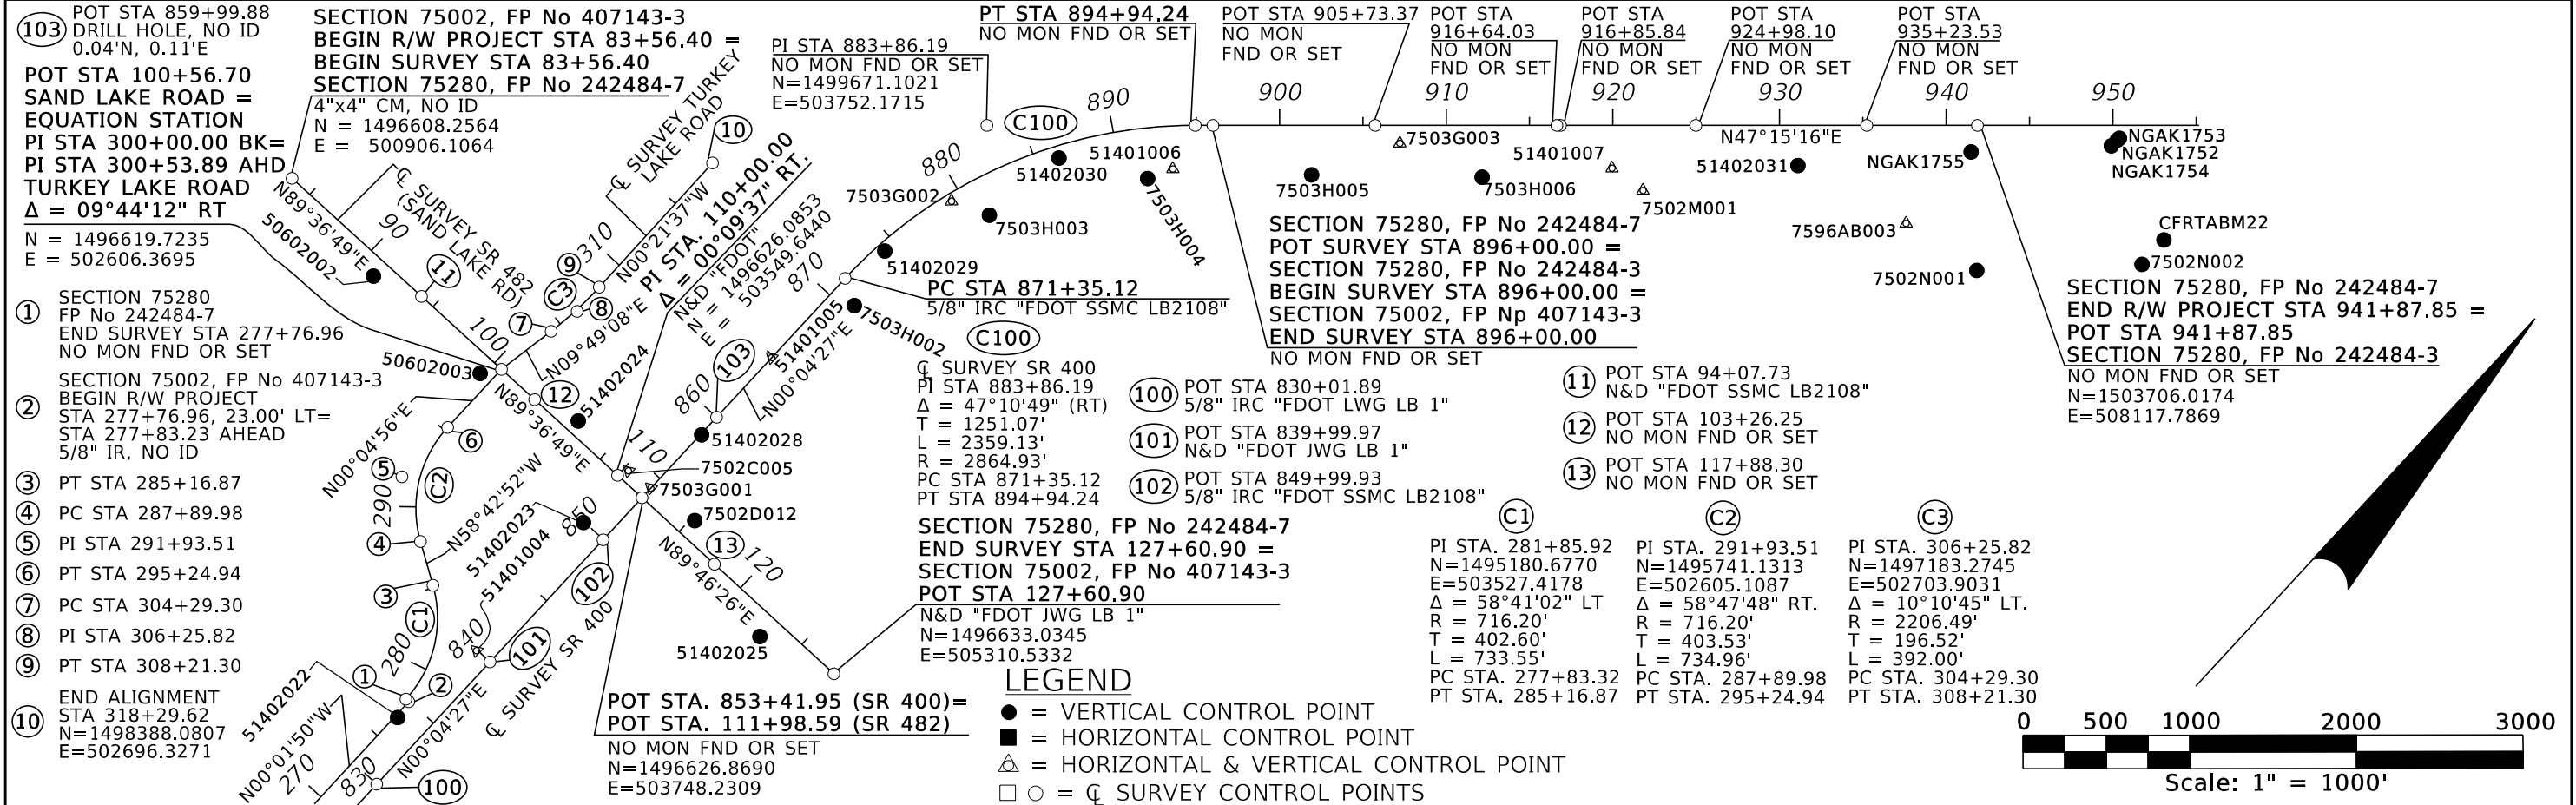

HORIZONTAL AND VERTICAL CONTROL

SEE SHEET CTL-01 FOR GENERAL NOTES AND COMPLETE LEGEND

STATION	§ STATION	OFFSET	ROAD	ELEV	DESCRIPTION	NORTHING (Y)	EASTING (X)	LATITUDE	LONGITUDE	SCALE FACTOR
51402022	833+78	180' LT	SR 400	123.777'	4"x4" CM W/ FDOT BRASS DISK "D5PNC 51402 022"	1494663	503566	N/A	N/A	N/A
51401004	839+94.24	105.33' LT	SR 400	125.124'	3.5" FDOT BRASS DISK SET IN GUTTER INLET "D5PNC 51401 004"	1495279.2939	503641.1535	28°26'46.80691"	81°28'28.68982"	0.99996784
51402023	849+94	157' LT	SR 400	138.603'	4"x4" CM W/ FDOT BRASS DISK "D5PNC 51402 023"	1496279	503591	N/A	N/A	N/A
7503G001	854+20.95	0.49' LT	SR 400	151.789'	4"x4" CM W/ 3.5" FDOT BRASS DISK "D5PNC 7503G 001"	1496705.8645	503747.8465	28°27'00.93573"	81°28'27.55763"	0.99996780
51402028	858+62	6' RT	SR 400	147.632'	4"x4" CM W/ FDOT BRASS DISK "D5PNC 51402 028"	1497147	503755	N/A	N/A	N/A
51401005	864+86.63	0.77' LT	SR 400	136.438'	3.5" FDOT BRASS DISK SET IN CONC FLUME OF DBI "D5PNC 51401 005"	1497771.5464	503748.9416	28°27'11.48722"	81°28'27.59245"	0.99996780
7503H002	870+53	152' RT	SR 400	135.073'	4"x4" CM W/ 3.5" FDOT BRASS DISK "D5PNC 7503H 002"	1498338	503902	N/A	N/A	N/A
51402029	874+23	49' RT	SR 400	137.974'	4"x4" CM W/ FDOT BRASS DISK "D5PNC 51402 029"	1498702	503814	N/A	N/A	N/A
7503G002	879+31.18	46.08' RT	SR 400	137.179'	4"x4" CM W/ 3.5" FDOT BRASS DISK "D5PNC 7503G 002"	1499193.0495	503905.7556	28°27'25.56780"	81°28'25.89841"	0.99996775
7503H003	880+95	231' RT	SR 400	135.845'	4"x4" CM W/ 3.5" FDOT BRASS DISK "D5PNC 7503H 003"	1499286	504129	N/A	N/A	N/A
51402030	886+42	73' RT	SR 400	133.765'	4"x4" CM W/ FDOT BRASS DISK "D5PNC 51402 030"	1499821	504203	N/A	N/A	N/A
7503H004	891+74	303' RT	SR 400	125.441'	4"x4" CM W/ 3.5" FDOT BRASS DISK "D5PNC 7503H 004"	1500092	504677	N/A	N/A	N/A
51401006	893+46.22	257.46' RT	SR 400	122.941'	4"x4" CM W/ 3.5" FDOT BRASS DISK "D5PNC 51401 006"	1500237.2292	504749.1450	28°27'35.93916"	81°28'16.49537"	0.99996745
7503H005	901+92	297' RT	SR 400	112.970'	4"x4" CM W/ 3.5" FDOT BRASS DISK "D5PNC 7503H 005"	1500776	505385	N/A	N/A	N/A
7503G003	907+22.03	107.93' RT	SR 400	107.547'	4"x4" CM W/ 3.5" FDOT BRASS DISK "D5PNC 7503G 003"	1501274.3485	505645.8299	28°27'46.24249"	81°28'06.49439"	0.99996714
7503H006	912+15	311' RT	SR 400	104.900'	4"x4" CM W/ 3.5" FDOT BRASS DISK "D5PNC 7503H 006"	1501460	506146	N/A	N/A	N/A
51401007	919+95.04	257.05' RT	SR 400	100.046'	3.5" FDOT BRASS DISK SET IN TOP OF DBI "D5PNC 51401 007"	1502028.8909	506681.9148	28°27'53.75314"	81°27'54.91872"	0.99996679
7502M001	921+81.02	390.57' RT	SR 400	125.920'	4"x4" CM W/ 3.5" FDOT BRASS DISK "D5PNC 7502M001"	1502057.0648	506909.1197	28°27'54.04079"	81°27'52.37427"	0.99996671
51402031	931+11	241' RT	SR 400	101.695'	4"x4" CM W/ FDOT BRASS DISK "D5PNC 51402 031"	1502798	507490	N/A	N/A	N/A
7596AB003	937+60.16	587.44' RT	SR 400	127.680'	4"x4" CM W/ 3.5" FDOT BRASS DISK "75 96 A B003"	1502984.3287	508202.4262	28°28'03.27101"	81°27'37.92345"	0.99996627
NGAK1755	941+50	159' RT	SR 400	126.224'	3" FLORIDA SRD BRASS DISK SET IN BRIDGE WALL "T4P4"	1503563	508198	N/A	N/A	N/A
7502N001	941+83	870' RT	SR 400	99.543'	3.5" FDOT BRASS DISK SET IN CONC SLAB "D5PNC 7502N 001"	1503064	508705	N/A	N/A	N/A
NGAK1754	949+91	123' RT	SR 400	121.362'	3" FLORIDA DOT BRASS DISK SET IN CONC CURB "RM NO 2 IF 72 A65"	1504161	508791	N/A	N/A	N/A
NGAK1752	950+27	89' RT	SR 400	122.405'	PMON W/ 3" FLORIDA DOT BRASS DISK "I4 72 A65"	1504210	508794	N/A	N/A	N/A
NGAK1753	950+40	78' RT	SR 400	125.096'	3" FLORIDA DOT BRASS DISK SET IN BRIDGE WALL "RM NO 1 I4 72 A65"	1504227	508796	N/A	N/A	N/A
CFRTABM22	953+07	687' RT	SR 400	100.800'	PMON W/ 3.5" FDOT BRASS DISK "CFRTA 75 97 BM22"	1503961	509406	N/A	N/A	N/A
50602002	91+13	104' RT	SR 482	113.308'	4"x4" CM W/ 3.5" FDOT BRASS DISK "D5PNC 50602 002"	1496509	501663	N/A	N/A	N/A
50602003	99+79	104' RT	SR 482	121.600'	2" BRASS DISK SET IN CINL "ORANGE COUNTY ENG DEPT CONTROL"	1496515	502529	N/A	N/A	N/A
51402024	106+26	82' LT	SR 482	125.408'	4"x4" CM W/ FDOT BRASS DISK "D5PNC 51402 024"	1496705	503155	N/A	N/A	N/A
71502C005	110+29.37	63.87' LT	SR 482	126.315'	4"x4" CM W/ 3.5" FDOT BRASS DISK "D5PNC 7502C 005"	1496690.0709	503578.7632	28°27'00.77275"	81°28'29.45113"	0.99996786
71502D012	115+25	113 'LT	SR 482	132.110'	4"x4" CM W/ 3.5" FDOT BRASS DISK "D5PNC 7502D 012"	1496741	504074	N/A	N/A	N/A
51402025	122+83	135' RT	SR 482	124.650'	4"x4" CM W/ FDOT BRASS DISK "D5PNC 51402 025"	1496496	504833	N/A	N/A	N/A

REVISIONS				THOMAS HALSTEAD, PLS No 5770 McKIM & CREED, INC. 505 EAST NEW YORK AVENUE DELAND FLORIDA 32724 PHONE: (386) 873-4517 FAX: (386) 873-4518 CERTIFICATE OF AUTHORIZATION NO. 7917	STATE OF FLORIDA DEPARTMENT OF TRANSPORTATION			PROJECT NETWORK CONTROL		SHEET NO. CTL-03
DATE	DESCRIPTION	DATE	DESCRIPTION		ROAD NO.	COUNTY	FINANCIAL PROJECT ID			
					400 (I-4)	ORANGE	242484-7-32-01			


SUSERS

SDATES


STIMES

SFILES

REFERENCE TIES S.R. 400


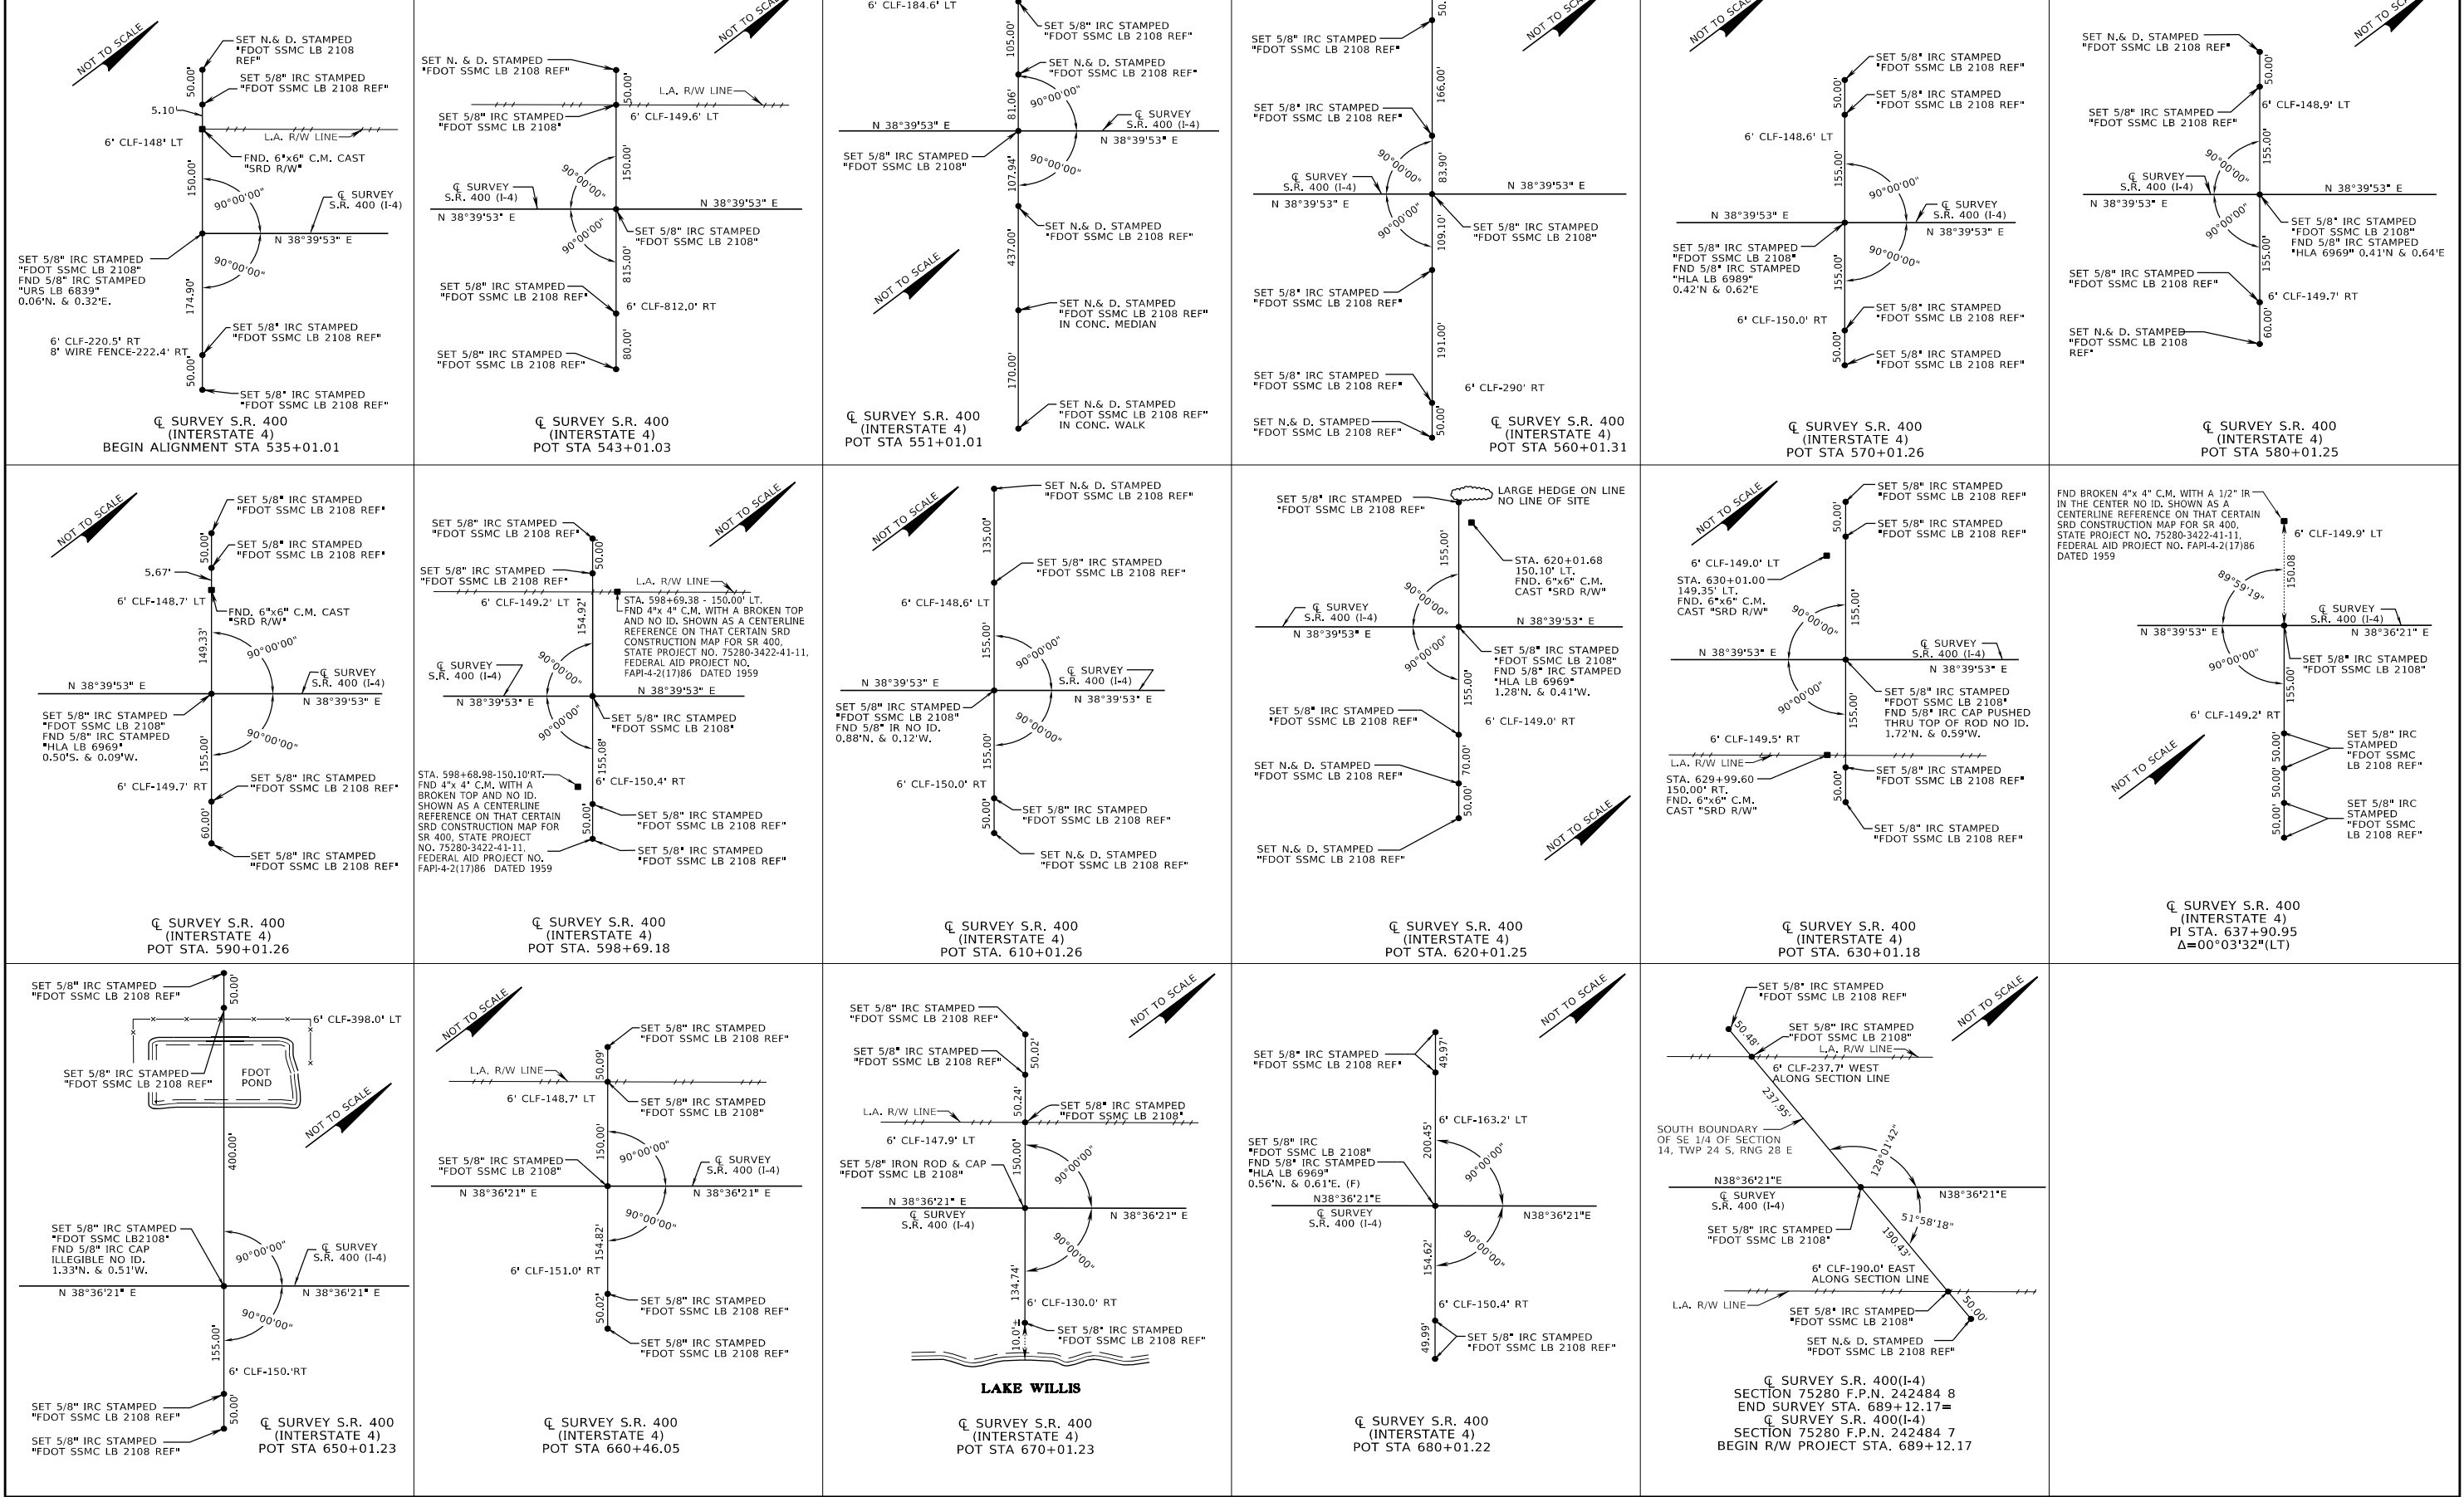


REVISIONS				THOMAS HALSTEAD, PLS No 5770 MCKIM & CREED, INC. 505 EAST NEW YORK AVENUE DELAND FLORIDA 32724 PHONE: (386) 873-4517 FAX: (386) 873-4518 CERTIFICATE OF AUTHORIZATION NO. 7917	STATE OF FLORIDA DEPARTMENT OF TRANSPORTATION			REFERENCE POINTS HORZ./VERT. CONTROL	SHEET NO.
DATE	DESCRIPTION	DATE	DESCRIPTION		ROAD NO.	COUNTY	FINANCIAL PROJECT ID		CTL-05
					400 (I-4)	ORANGE	242484-7-32-01		
					SDATES SFILES				

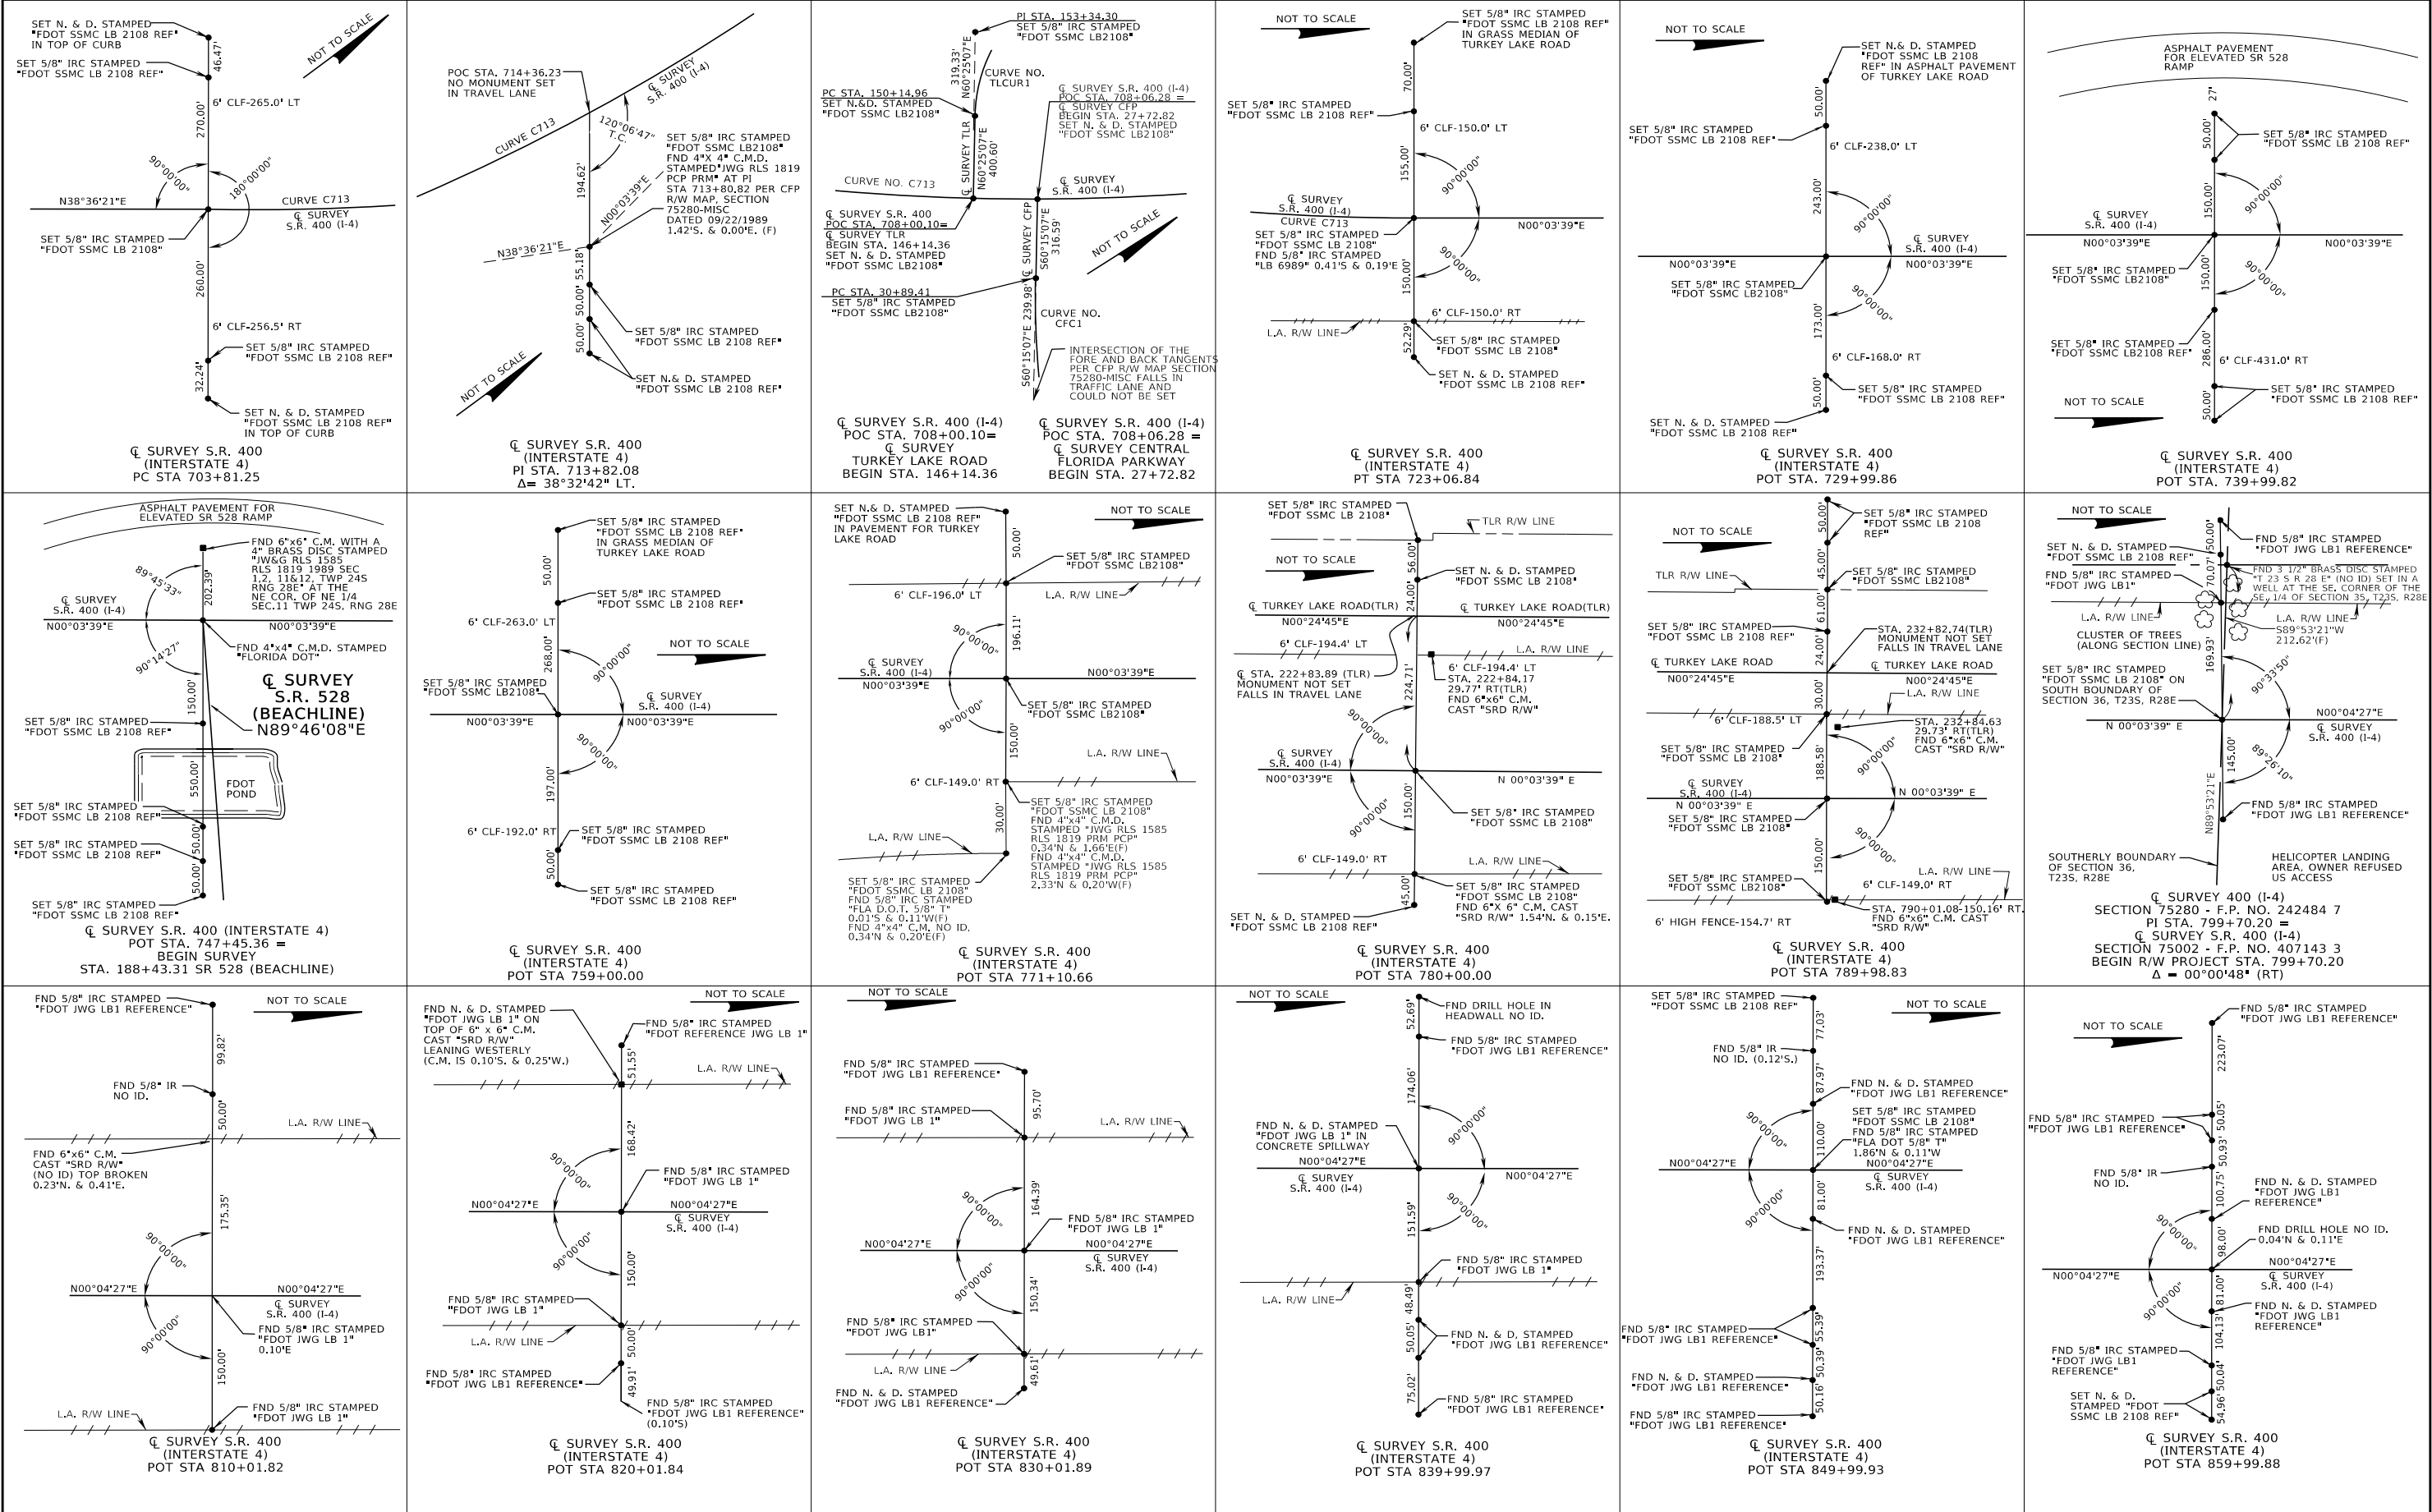

REVISIONS				THOMAS HALSTEAD, PLS No 5770 McKIM & CREED, INC. 505 EAST NEW YORK AVENUE DELAND FLORIDA 32724 PHONE: (386) 873-4517 FAX: (386) 873-4518 CERTIFICATE OF AUTHORIZATION NO. 7917	STATE OF FLORIDA DEPARTMENT OF TRANSPORTATION			REFERENCE POINTS HORZ./VERT. CONTROL	SHEET NO.
DATE	DESCRIPTION	DATE	DESCRIPTION		ROAD NO.	COUNTY	FINANCIAL PROJECT ID		CTL-06
					400 (I-4)	ORANGE	242484-7-32-01		

REFERENCE TIES S.R. 400

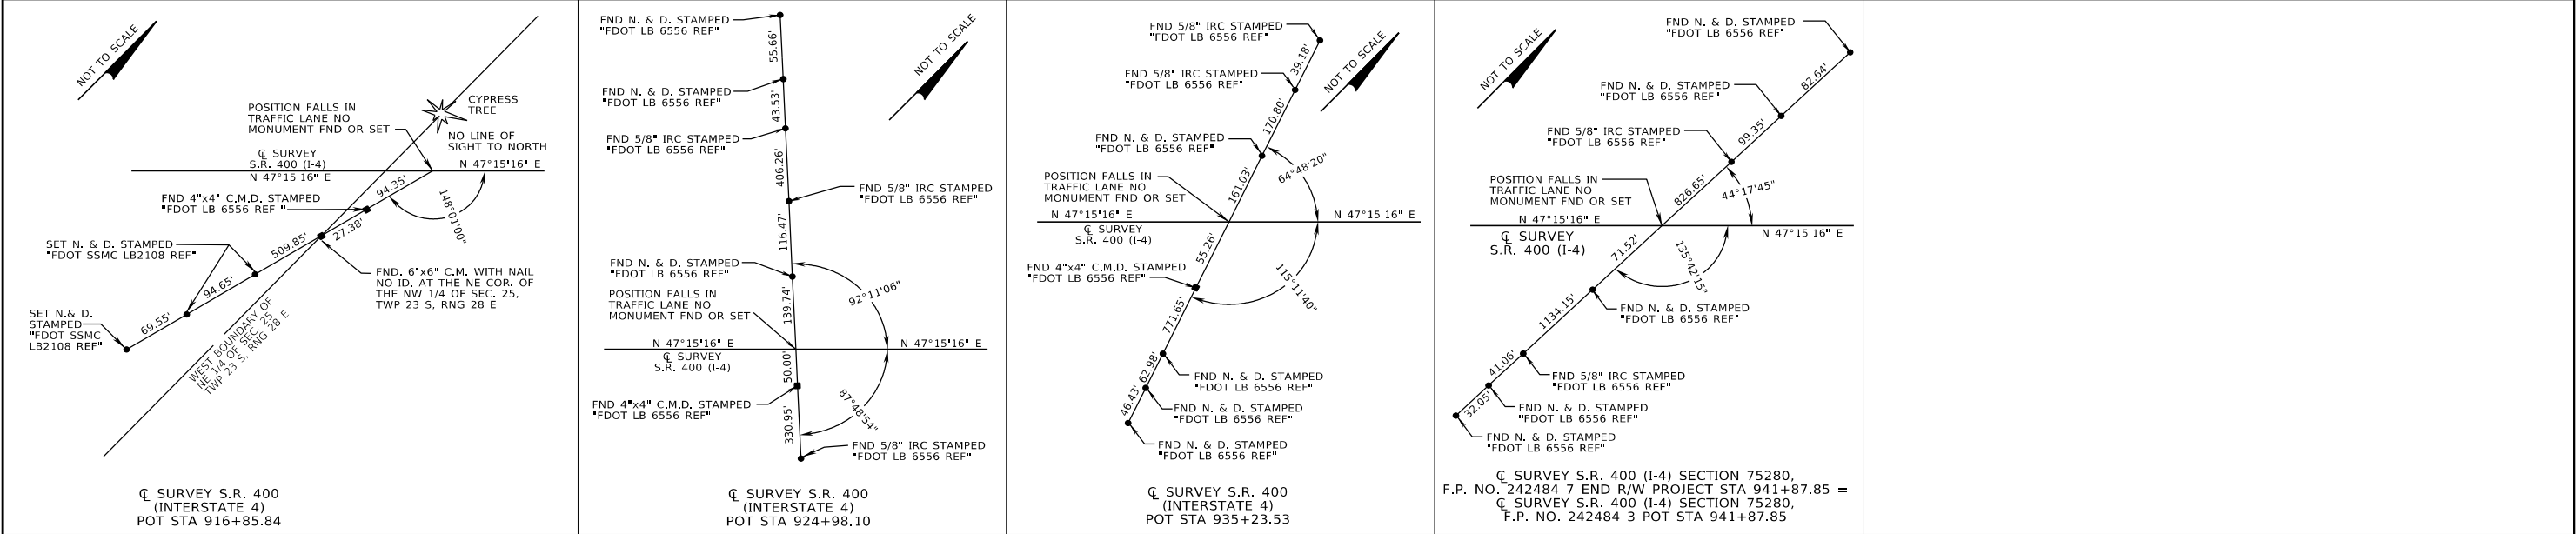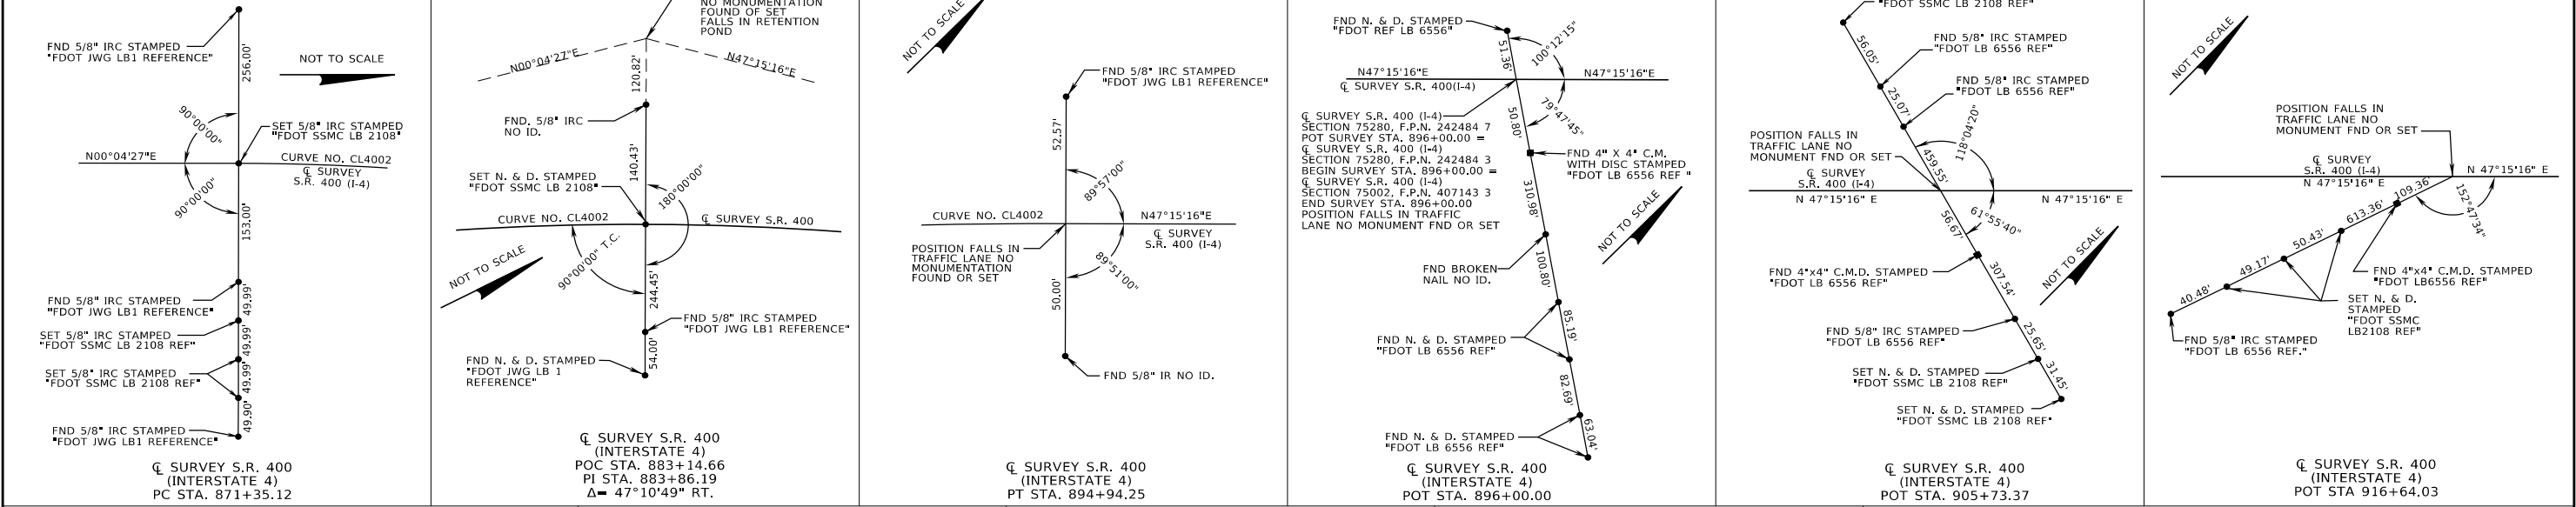

REVISIONS				THOMAS HALSTEAD, PLS No 5770 McKIM & CREED, INC. 505 EAST NEW YORK AVENUE DELAND FLORIDA 32724 PHONE: (386) 873-4517 FAX: (386) 873-4518 CERTIFICATE OF AUTHORIZATION NO. 7917	STATE OF FLORIDA DEPARTMENT OF TRANSPORTATION			REFERENCE POINTS HORZ./VERT. CONTROL	SHEET NO.
DATE	DESCRIPTION	DATE	DESCRIPTION		ROAD NO.	COUNTY	FINANCIAL PROJECT ID		
					400 (I-4)	ORANGE	242484-7-32-01		CTL-07
















SUSERS

SDATES

STIMES


SFILES

REFERENCE TIES CENTRAL
FLORIDA PARKWAY

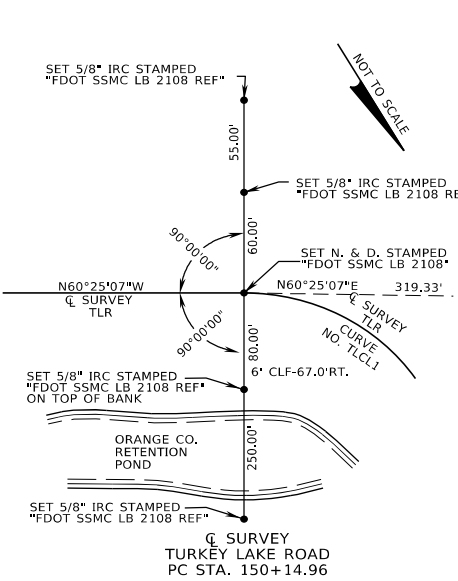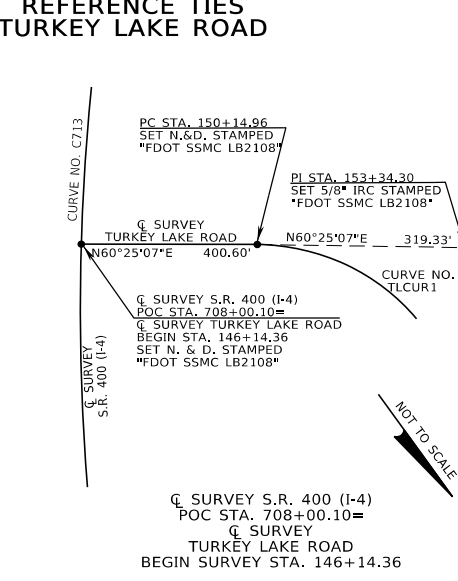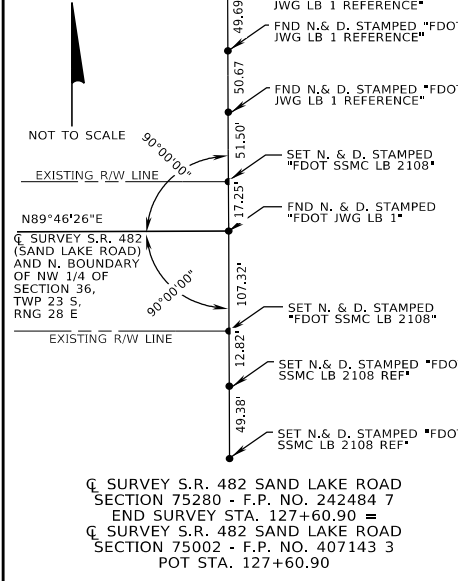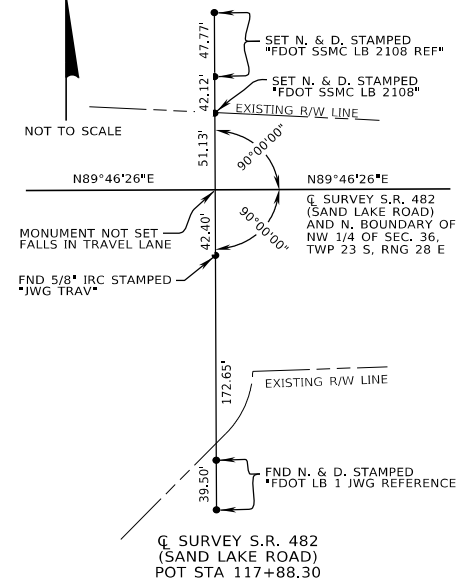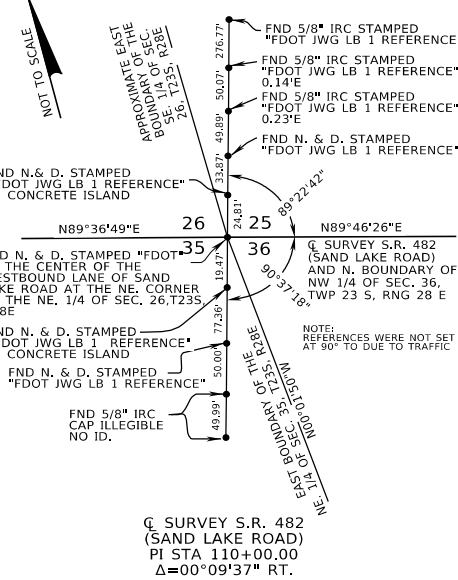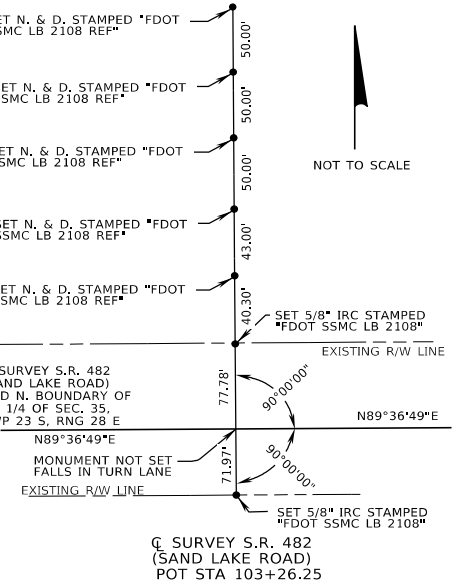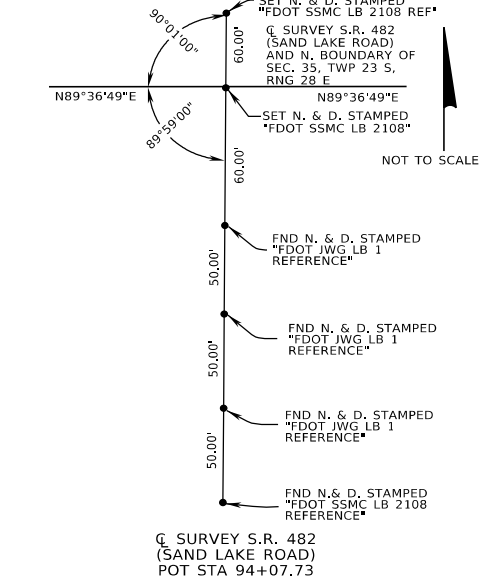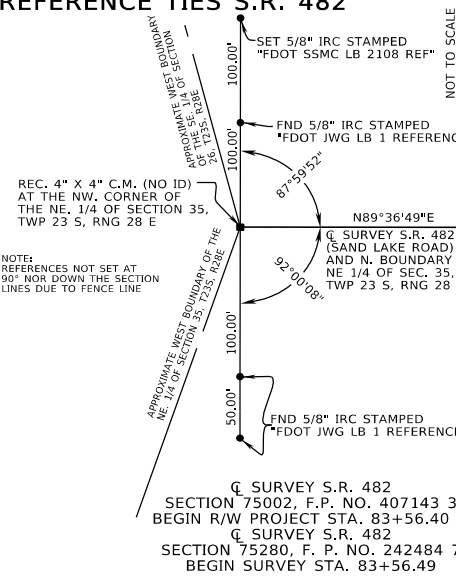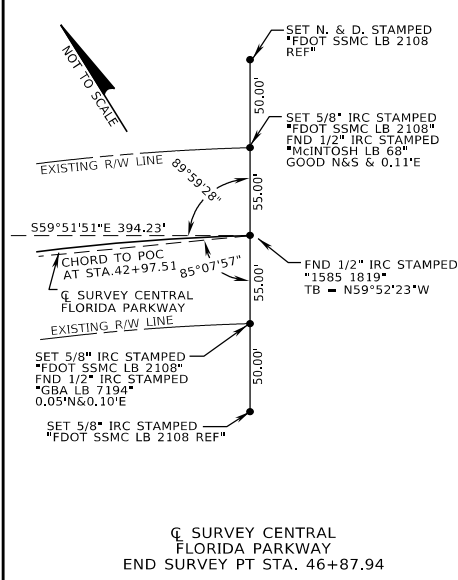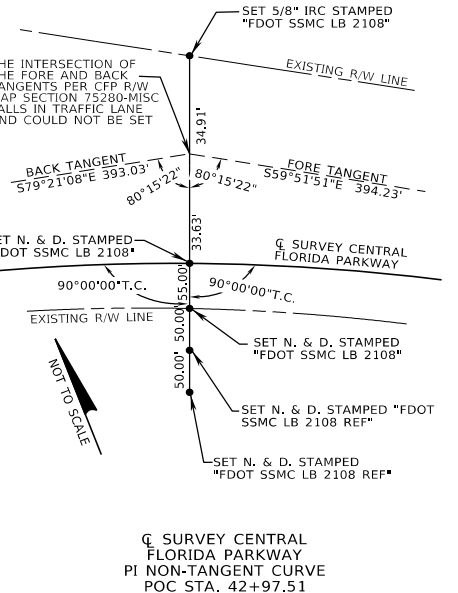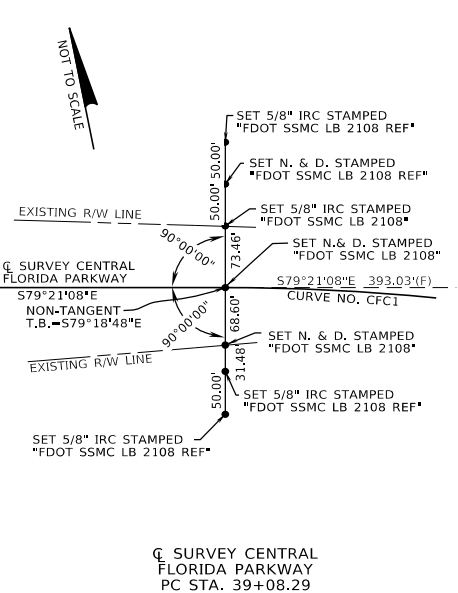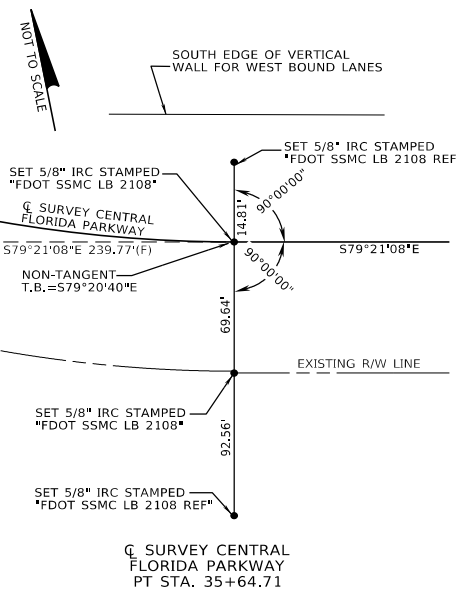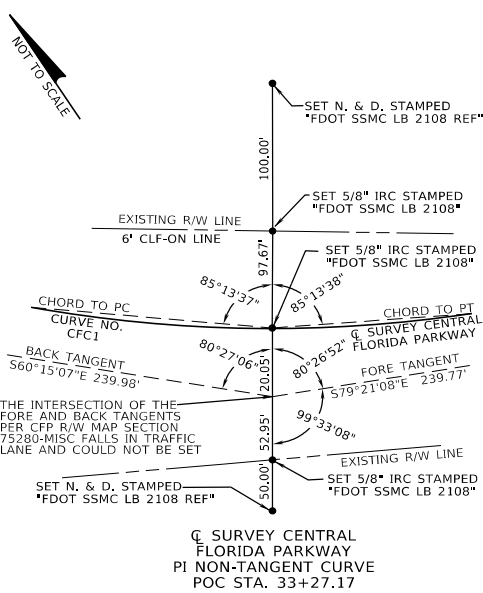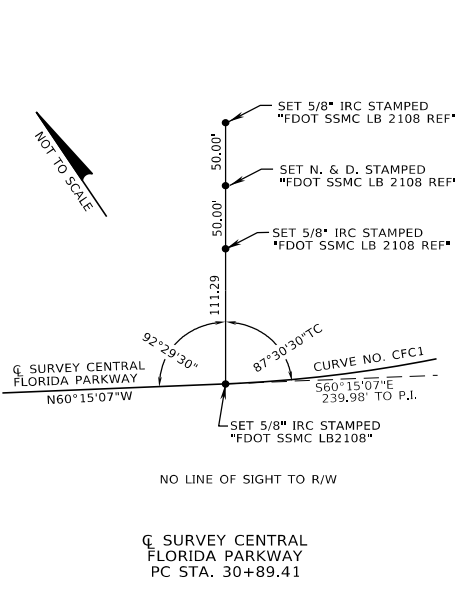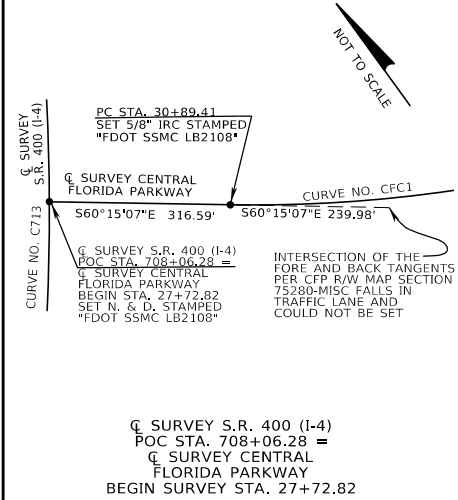

REVISIONS				THOMAS HALSTEAD, PLS No 5770 McKIM & CREED, INC. 505 EAST NEW YORK AVENUE DELAND FLORIDA 32724 PHONE: (386) 873-4517 FAX: (386) 873-4518 CERTIFICATE OF AUTHORIZATION NO. 7917	STATE OF FLORIDA DEPARTMENT OF TRANSPORTATION			REFERENCE POINTS HORZ./VERT. CONTROL	SHEET NO. CTL-08
DATE	DESCRIPTION	DATE	DESCRIPTION		ROAD NO.	COUNTY	FINANCIAL PROJECT ID		
					400 (I-4)	ORANGE	242484-7-32-01		

REFERENCE TIES TURKEY LAKE ROAD

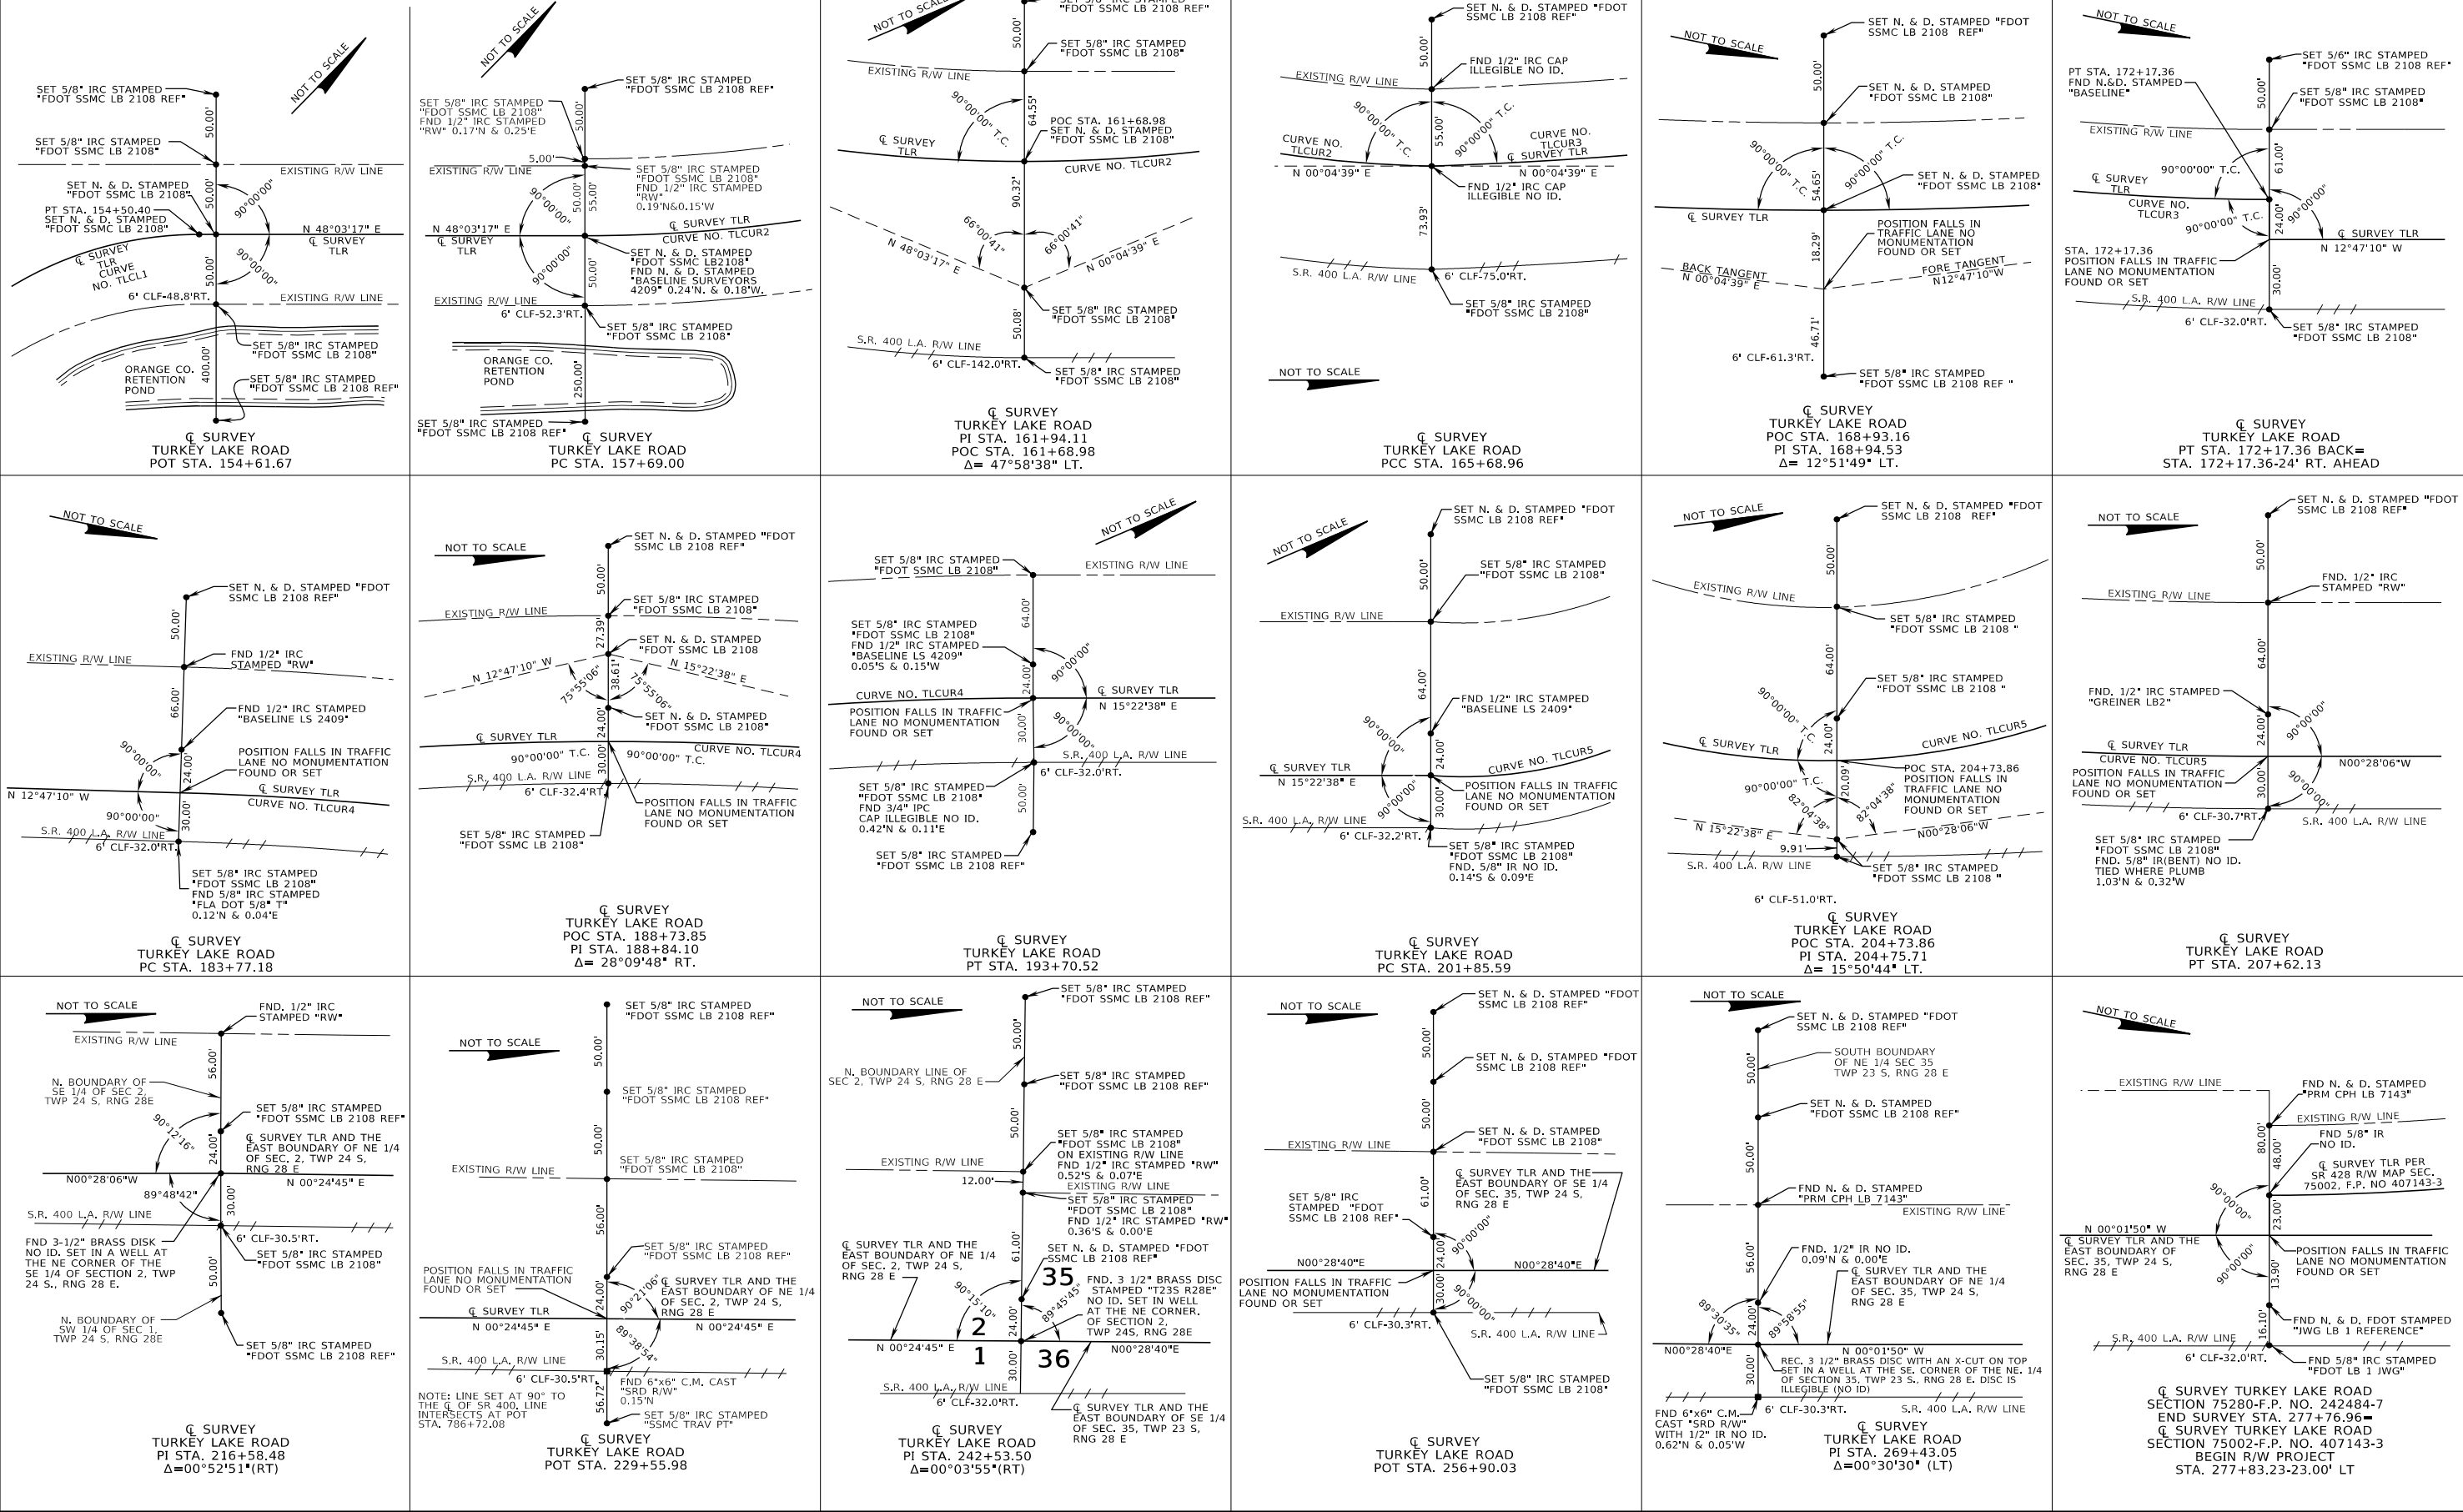















REVISIONS				THOMAS HALSTEAD, PLS No 5770 McKIM & CREED, INC. 505 EAST NEW YORK AVENUE DELAND FLORIDA 32724 PHONE: (386) 873-4517 FAX: (386) 873-4518 CERTIFICATE OF AUTHORIZATION NO. 7917	STATE OF FLORIDA DEPARTMENT OF TRANSPORTATION			REFERENCE POINTS HORZ./VERT. CONTROL	SHEET NO. CTL-09
DATE	DESCRIPTION	DATE	DESCRIPTION		ROAD NO.	COUNTY	FINANCIAL PROJECT ID		
					400 (I-4)	ORANGE	242484-7-32-01		

SUSERS

SDATES

STIMES

SFILES

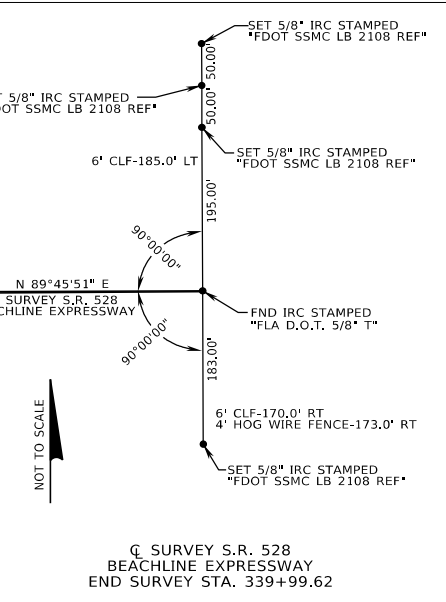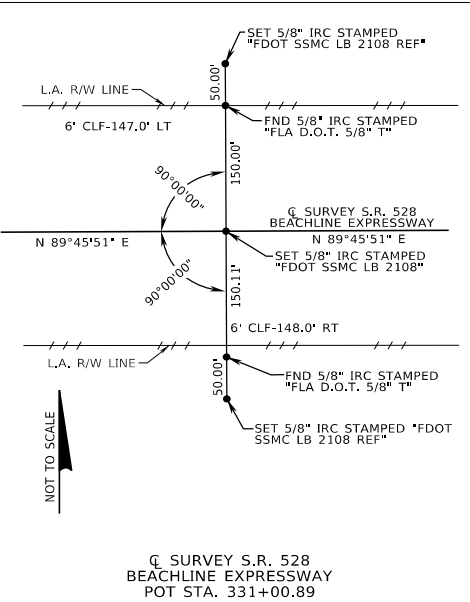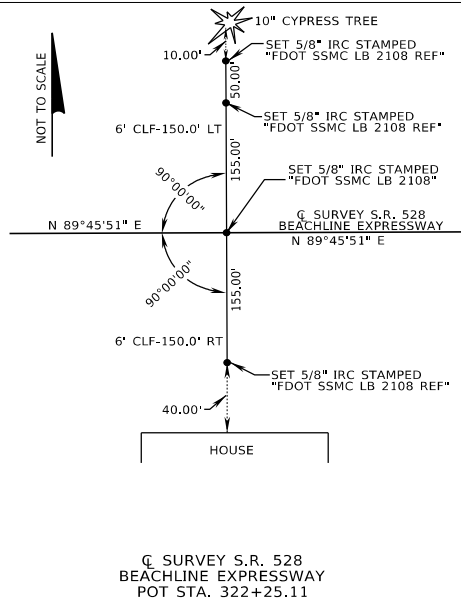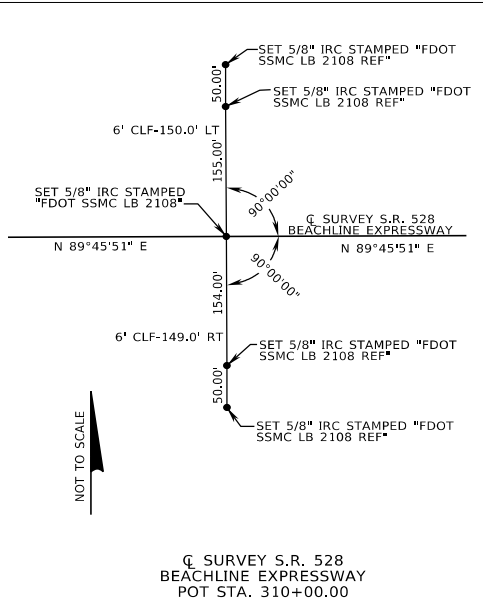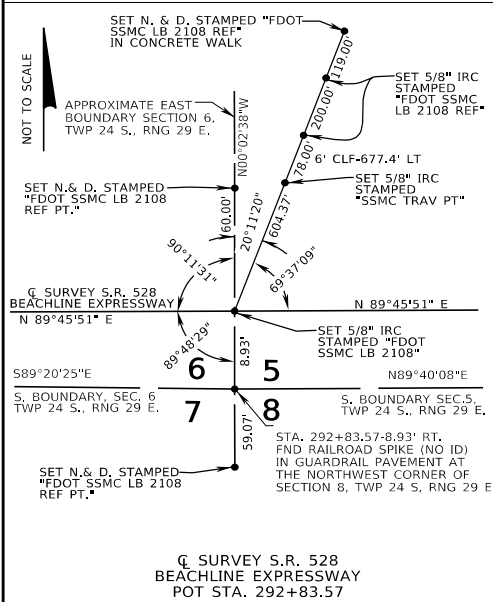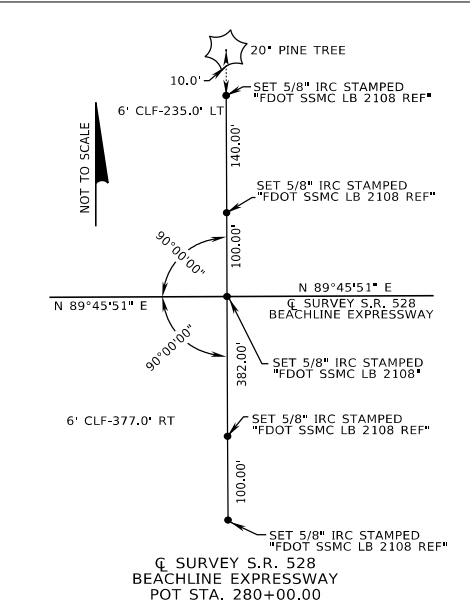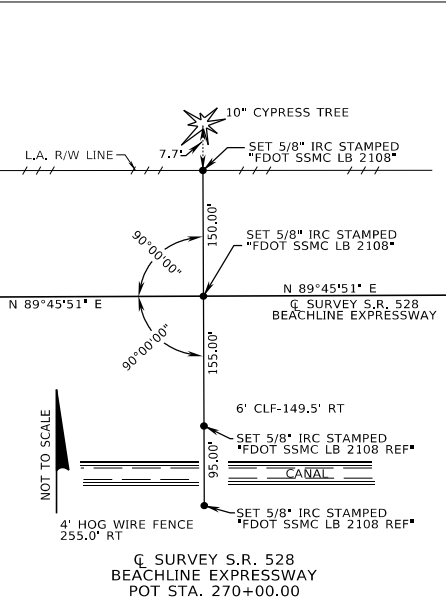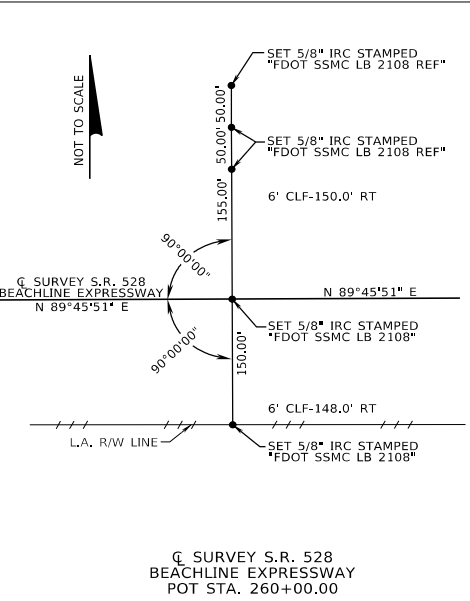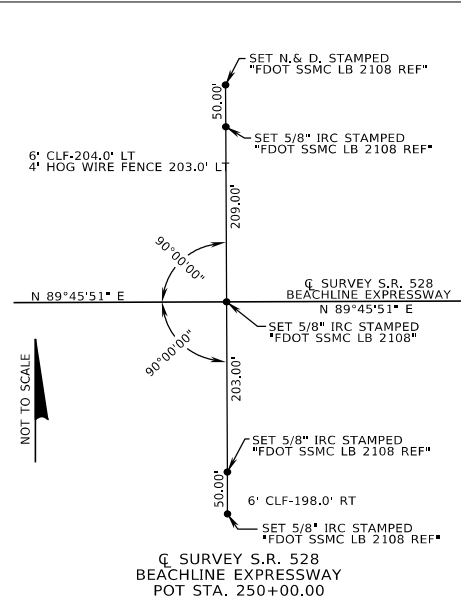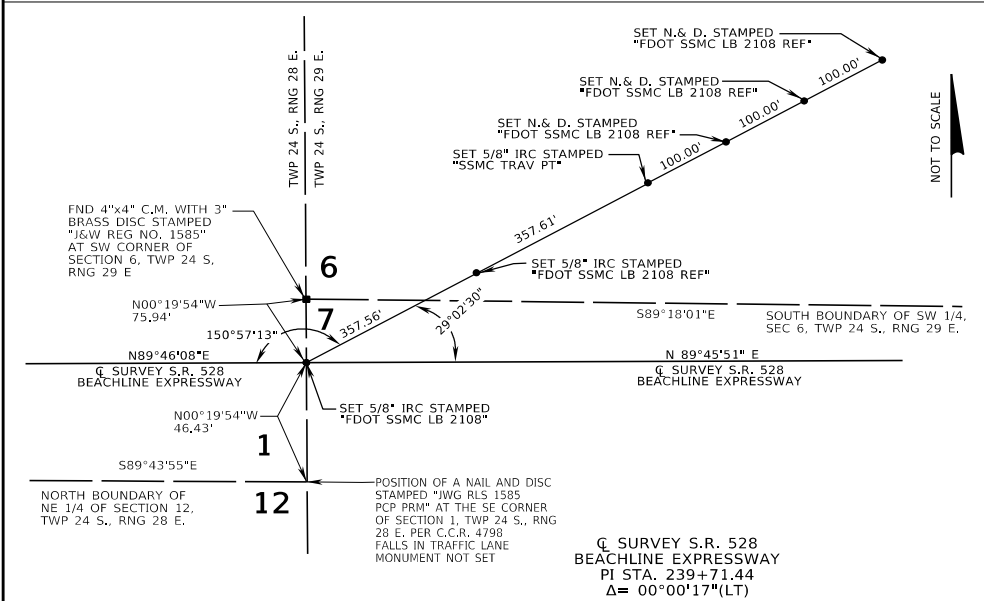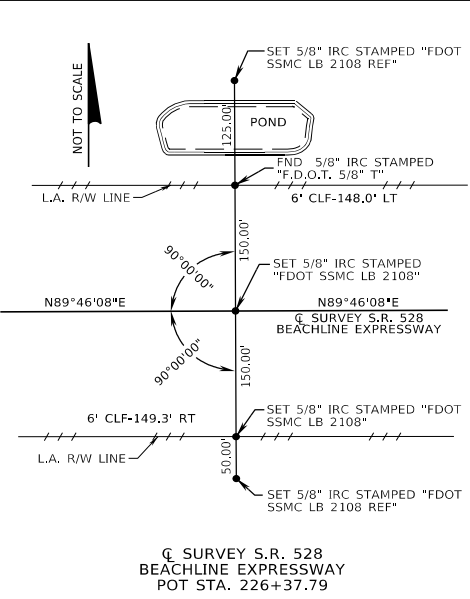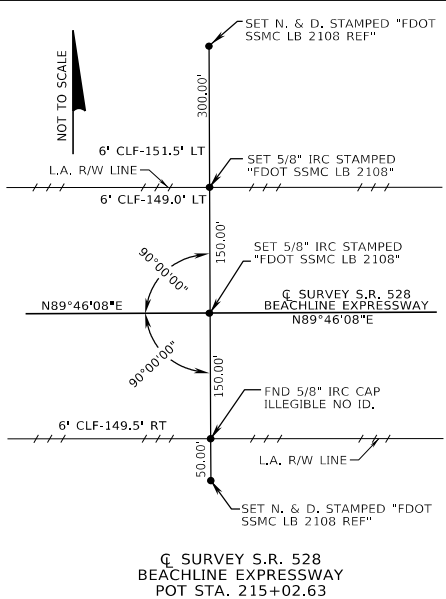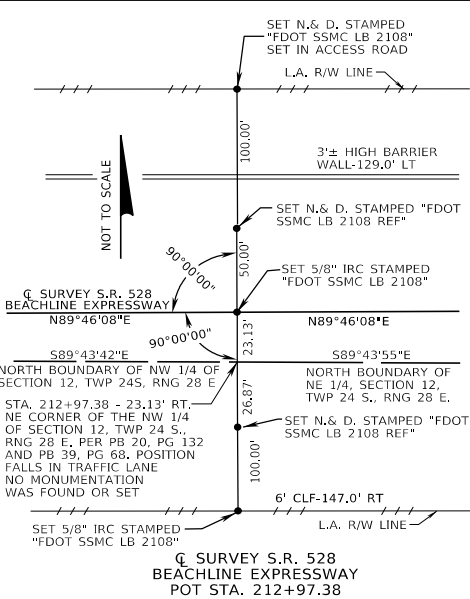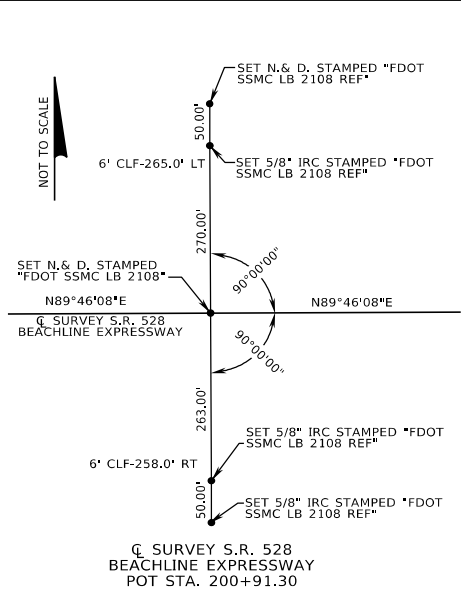[illegible]

REVISIONS				THOMAS HALSTEAD, PLS No 5770 McKIM & CREED, INC. 505 EAST NEW YORK AVENUE DELAND FLORIDA 32724 PHONE: (386) 873-4517 FAX: (386) 873-4518 CERTIFICATE OF AUTHORIZATION NO. 7917	STATE OF FLORIDA DEPARTMENT OF TRANSPORTATION			REFERENCE POINTS HORZ./VERT. CONTROL	SHEET NO.	
DATE	DESCRIPTION		DATE		DESCRIPTION		ROAD NO.		COUNTY	FINANCIAL PROJECT ID
							400 (I-4)	ORANGE	242484-7-32-01	