CONTRACT PLANS COMPONENTS

ROADWAY PLANS

STATE OF FLORIDA


DEPARTMENT OF TRANSPORTATION


CONTRACT PLANS

FINANCIAL PROJECT ID 201210-3-52-01
(FEDERAL FUNDS)

POLK COUNTY (16320)

STATE ROAD NO. 400 (I-4)

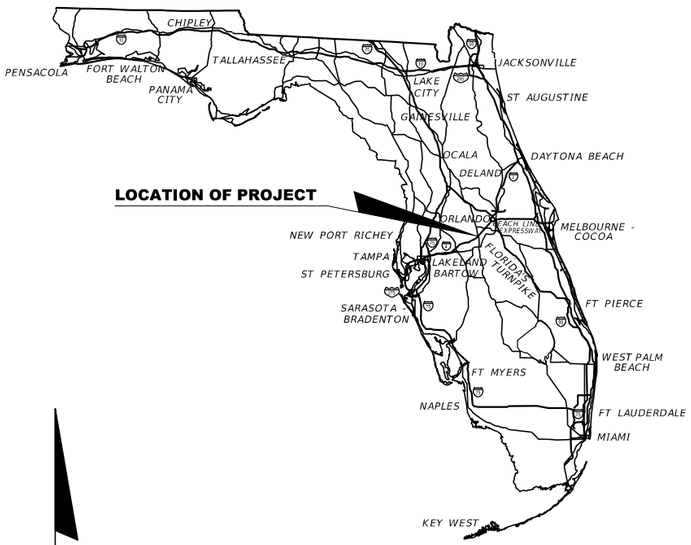

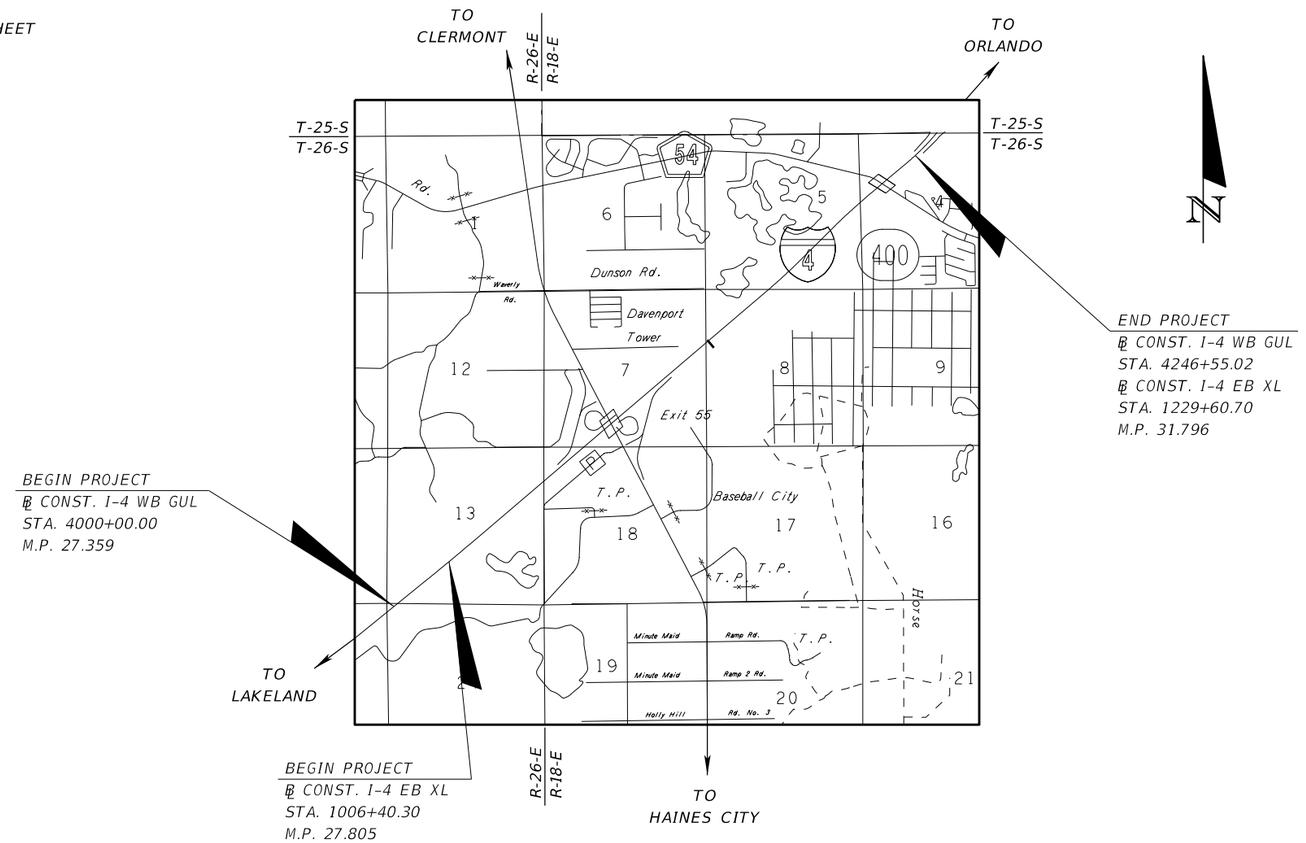

INDEX OF ROADWAY PLANS

SHEET NO.	SHEET DESCRIPTION
1	KEY SHEET
2	NOTES TO REVIEWERS
3 - 9	DRAINAGE MAPS
10 - 18	TYPICAL SECTIONS
19 - 22	CURVE DATA
23 - 60	ROADWAY PLAN
61 - 182	ROADWAY PROFILE
183 - 189	CROSS SECTION PATTERN SHEET
190 - 545	CROSS SECTIONS

PHASE 1
LINE & GRADE
MARCH 2017

ROADWAY PLANS
ENGINEER OF RECORD:

Dewberry Engineers Inc.
800 North Magnolia Avenue, Suite 1000
Orlando, FL 32803
(407) 843-5120
Certificate of Authorization No. 8794

FDOT PROJECT MANAGER:

Heather Johnstone, PE

GOVERNING DESIGN STANDARDS:

Florida Department of Transportation, Design Standards eBook (DSeB) and applicable Design Standards Revisions (DSRs) at the following website: http://www.fdot.gov/rddesign/DesignStandards/Standards.shtm

GOVERNING STANDARD SPECIFICATIONS:

Florida Department of Transportation, Standard Specifications for Road and Bridge Construction at the following website: http://www.fdot.gov/programmanagement/Implemented/SpecBooks

CONSTRUCTION CONTRACT NO.	FISCAL YEAR	SHEET NO.
TBD	22	1

PRELIMINARY: NOT FOR CONSTRUCTION

$USER$ $DATE$ $TIME$ $FILE$

NOTES TO REVIEWERS

1. REVIEWERS SHALL NOTE THAT THIS PROJECT IS PART OF THE "I-4 BEYOND THE ULTIMATE"DESIGN WHICH CORRESPONDS TO THE ON-GOING "I-4 BEYOND THE ULTIMATE" PROJECT DEVELOPMENT AND ENVIRONMENT (PD&E) REEVALUATION STUDY. THE "I-4 BEYOND THE ULTIMATE "PD&E STUDY EXTENDS THE CAPACITY IMPROVEMENTS UNDER CONSTRUCTION FOR "I-4 ULTIMATE" AND IS COMPRISED OF SEGMENT 5 (POLK COUNTY), SEGMENT 1 (OSCEOLA AND SOUTHERN ORANGE COUNTY), SEGMENT 2 (ORANGE COUNTY), SEGMENT 3 (SEMINOLE COUNTY), AND SEGMENT 4 (VOLUSIA COUNTY). THE INTENT FOR THE "I-4 BEYOND THE ULTIMATE" (BTU) DESIGN PHASE IS TO DEVELOP CONCEPTUAL DESIGN PLANS TO ESTABLISH REQUIRED RIGHT-OF-WAY NEEDS AND TO OBTAIN THE REQUIRED ENVIRONMENTAL RESOURCE PERMITS FROM THE REGULATORY AGENCIES. THE I-4 BTU DESIGN PHASE DOES NOT INCLUDE THE DEVELOPMENT OF CONSTRUCTION PLANS OR DOCUMENTS. IT IS ANTICIPATED THAT I-4 BTU FINAL DESIGN AND CONSTRUCTION SHALL BE ACCOMPLISHED VIA AN ALTERNATIVE PROJECT DELIVERY METHOD SUCH AS DESIGN-BUILD OR DESIGN-BUILD-FINANCE.

2. THE AECOM DESIGN TEAM IS CONTRACTED TO PROVIDE CONCEPT PLANS FOR I-4 BTU DESIGN FOR FPN'S 201210-3-52-01, 431456-1-52-01 AND 242484-8-52-01 – AKA SEGMENT 5 AND SEGMENT 1 OF THE PD&E REEVALUATION STUDY.

3. THIS PHASE SUBMITTAL IS THE FIRST OF TWO SUBMITTALS SCOPED FOR THE POLK COUNTY PORTION OF I-4 (SR 400) BEYOND THE ULTIMATE DESIGN PHASE. THIS FIRST PHASE SUBMITTAL CONSISTS OF CONCEPT PLANS, PROFILES AND CROSS SECTIONS TO CONVEY THE GEOMETRIC LINE AND GRADE FOR I-4 BTU. THE SECOND PHASE SUBMITTAL WILL DEVELOP THESE CONCEPT PLANS, PROFILES AND CROSS SECTIONS TO ESTABLISH LIMITS OF CONSTRUCTION, PROVIDE CONCEPTUAL DRAINAGE CONVEYANCE AND TREATMENT/ATTENUATION SYSTEM(S), ESTABLISH RIGHT-OF-WAY NEEDS, AND OBTAIN AN ENVIRONMENTAL RESOURCE PERMIT FROM THE REGULATORY AGENCIES.

4. THE FOLLOWING PLAN COMPONENTS ARE INCLUDED IN THE I-4 BTU DESIGN PHASE AT A CONCEPTUAL LEVEL:
   - SIGNING AND PAVEMENT MARKING CONCEPT PLANS – INCLUDED WITH LINE AND GRADE SUBMITTAL
   - SIGNALIZATION CONCEPT PLANS – INDEPENDENT OF LINE AND GRADE SUBMITTAL
   - BRIDGE CONCEPT MEMORANDA WITH SUPPORTING PLAN AND ELEVATION SHEETS – INDEPENDENT OF LINE AND GRADE SUBMITTAL

5. THE FOLLOWING PLAN COMPONENTS ARE NOT INCLUDED IN THE I-4 BTU DESIGN PHASE:
   - LIGHTING PLANS
   - LANDSCAPE PLANS
   - WALL AND MISCELLANEOUS STRUCTURE PLANS
   - INTELLIGENT TRANSPORTATION PLANS

6. SUFFICIENT DETAIL IS PROVIDED IN THE LINE AND GRADE PLANS PHASE SUBMITTAL TO DEFINE THE HORIZONTAL AND VERTICAL ALIGNMENT ELEMENTS OF THE PROJECT. REVIEWERS SHOULD NOTE THAT DETAILS RELATED TO STORMWATER CONVEYANCE, ROADSIDE TREATMENT, CUT AND FILL SLOPES AND ADDITIONAL RIGHT-OF-WAY NEEDS WILL BE DEVELOPED AND DEFINED IN THE FINAL CONCEPT PLANS. SPECIFICALLY, REVIEWERS WILL NOTE THAT ACCURATE GEOMETRICAL INFORMATION IS PRESENTED FOR PROPOSED ALIGNMENTS AND ROADWAYS IN CROSS SECTIONS AND THAT GENERIC OR IN-COMPLETE ROADSIDE SLOPES, WALL LIMITS, AND DITCHES ARE INCLUDED AS PLACEHOLDERS UNTIL THESE ELEMENTS ARE ANALYZED DURING THE DEVELOPMENT OF SECOND PHASE SUBMITTAL (FINAL) CONCEPT PLANS.

PRELIMINARY: NOT FOR CONSTRUCTION

REVISIONS			
DATE	DESCRIPTION	DATE	DESCRIPTION

DEWBERRY ENGINEERS INC.
800 NORTH MAGNOLIA AVENUE, SUITE 1000
ORLANDO, FL 32803
CERTIFICATE OF AUTHORIZATION 8794

STATE OF FLORIDA
DEPARTMENT OF TRANSPORTATION

ROAD NO.	COUNTY	FINANCIAL PROJECT ID
SR 400	POLK	201210-3-52-1

NOTES TO REVIEWERS

SHEET NO. 2

$USER$ $DATE$ $TIME$ $FILE$

STRUCTURE NO.	STATION	BASELINE ALIGNMENT NAME	DESIGN FLOOD		BASE FLOOD		OVERTOPPING FLOOD				GREATEST FLOOD			
			2% PROB.	50 YR.FREQ.	1% PROB.	100 YR.FREQ.								
			DISCHARGE	STAGE	DISCHARGE	STAGE	DISCHARGE	STAGE	PROB. %	FREQ. YR.	DISCHARGE	STAGE	PROB. %	FREQ. YR.
CD-1A	3013+64	EB GUL	42.0	129.42	46.6	129.71					57.8	130.15	0.2	500
CD-1B	3013+64	EB GUL	44.6	128.67	49.5	128.84					61.5	129.32	0.2	500
CD-2	1033+22	EB XL	26.0	128.67	28.9	128.85					35.5	129.30	0.2	500
CD-3	1035+21	EB XL	49.5	129.01	55.0	129.26					68.5	129.97	0.2	500
CD-4	1139+15	EB XL	6.9	118.15	7.4	118.17					9.1	118.27	0.2	500
CD-5	1174+18	EB XL	71.0	117.27	93.0	117.91					154.0	119.84	0.2	500
CD-6	1216+21	EB XL	94.0	114.76	103.0	114.97					137.0	116.45	0.2	500

NOTE: THE HYDRAULIC DATA IS SHOWN FOR INFORMATIONAL PURPOSES ONLY, TO INDICATE THE FLOOD DISCHARGES AND WATER SURFACE ELEVATIONS WHICH MAY BE ANTICIPATED IN ANY GIVEN YEAR. THIS DATA WAS GENERATED USING HIGHLY VARIABLE FACTORS DETERMINED BY A STUDY OF THE WATERSHED. MANY JUDGEMENTS AND ASSUMPTIONS ARE REQUIRED TO ESTABLISH THESE FACTORS. THE RESULTANT HYDRAULIC DATA IS SENSITIVE TO CHANGES, PARTICULARLY OF ANTECEDENT CONDITIONS, URBANIZATION, CHANNELIZATION, AND LAND USE. USERS OF THIS DATA ARE CAUTIONED AGAINST THE ASSUMPTION OF PRECISION WHICH CAN NOT BE ATTAINED. DISCHARGES ARE IN CUBIC FEET PER SECOND AND STAGES ARE IN FEET, NAVD, 1988.

DEFINITIONS:

DESIGN FLOOD: THE FLOOD SELECTED BY F.D.O.T. TO BE UTILIZED TO ASSURE A STANDARD LEVEL OF HYDRAULIC PERFORMANCE.

BASE FLOOD: THE FLOOD HAVING A 1% CHANCE OF BEING EXCEEDED IN ANY YEAR. (100 YR. FREQUENCY)


OVERTOPPING FLOOD: THE FLOOD WHERE FLOW OCCURS (A) OVER THE HIGHWAY (B) OVER A WATERSHED DIVIDE OR (C) THRU EMERGENCY RELIEF STRUCTURES.

GREATEST FLOOD: THE MOST SEVERE FLOOD WHICH CAN BE PREDICTED WHERE OVERTOPPING IS NOT PRACTICABLE, NORMALLY ONE WITH A 0.2% CHANCE OF BEING EXCEEDED IN ANY YEAR. (500 YR. FREQUENCY)

LEGEND

- MAJOR DRAINAGE BASIN DIVIDE
- EXIST DRAINAGE FLOW
- XX-XX PROPOSED DRAINAGE STRUCTURE ID NUMBER

NOTE: DO NOT USE THE INFORMATION ON THIS SHEET FOR CONSTRUCTION PURPOSES. THIS SHEET IS IN THE PLANS FOR DOCUMENTATION AND TO ASSIST CONSTRUCTION PERSONNEL WITH DRAINAGE CONCERNS.

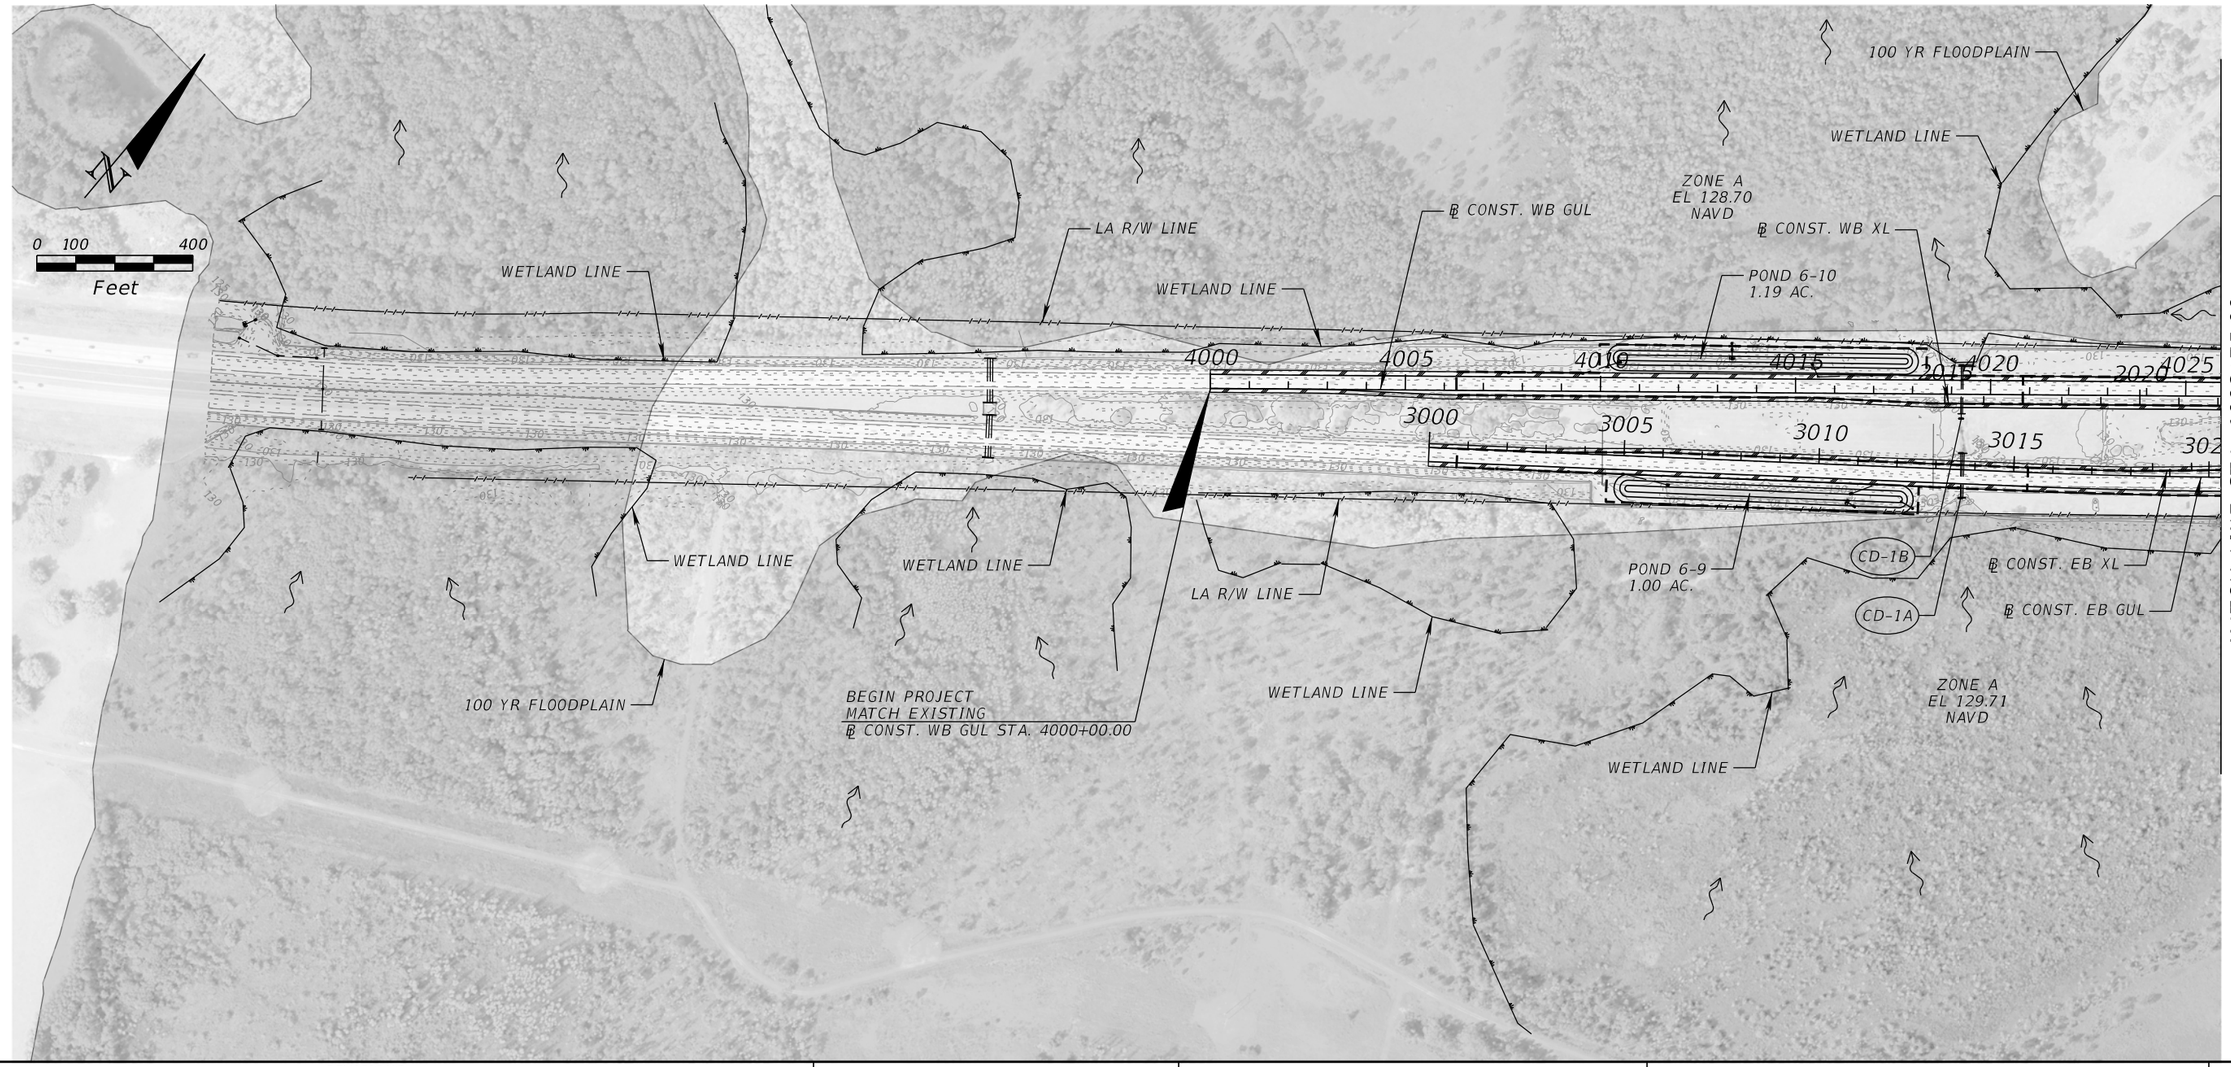

PRELIMINARY: NOT FOR CONSTRUCTION

REVISIONS			
DATE	DESCRIPTION	DATE	DESCRIPTION

DEWBERRY ENGINEERS INC.
800 NORTH MAGNOLIA AVENUE, SUITE 1000
ORLANDO, FL 32803
CERTIFICATE OF AUTHORIZATION 8794


STATE OF FLORIDA
DEPARTMENT OF TRANSPORTATION

ROAD NO.	COUNTY	FINANCIAL PROJECT ID
SR 400	POLK	201210-3-52-1

DRAINAGE MAP (1)

SHEET NO. 3

kkoehler 3/10/2017 9:32:22 AM c:\pwworking\aecom_na\kkoehler\dms28145\DRMPRD01.DGN

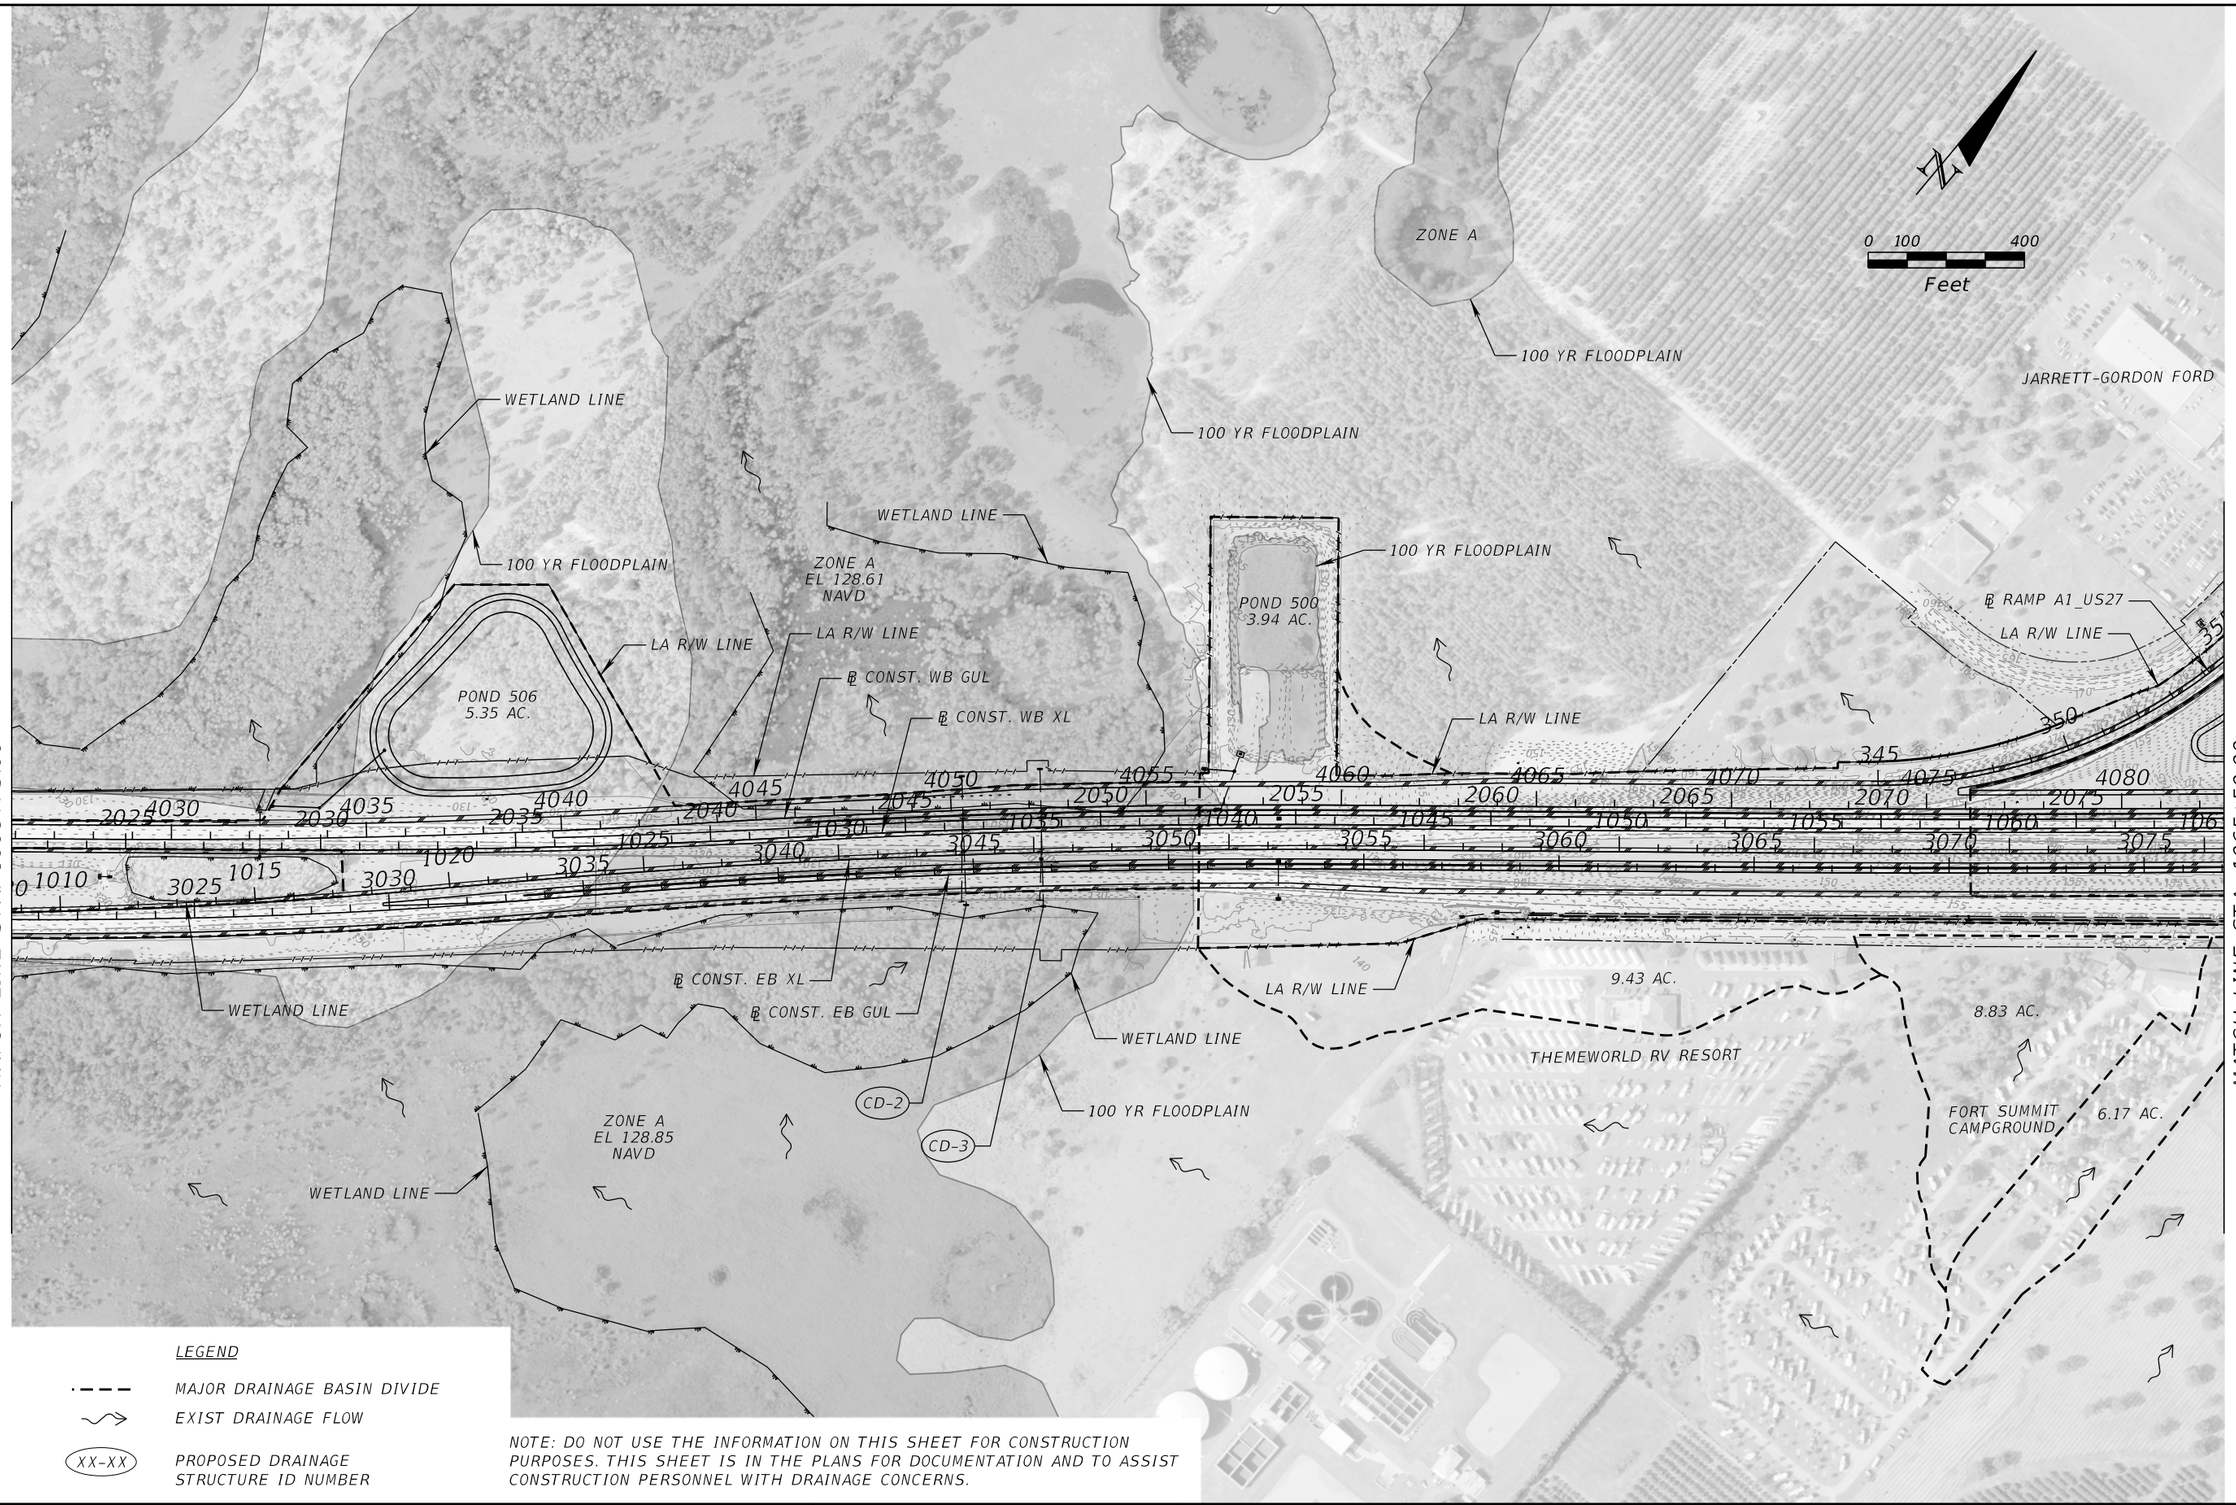

NOTE: DO NOT USE THE INFORMATION ON THIS SHEET FOR CONSTRUCTION PURPOSES. THIS SHEET IS IN THE PLANS FOR DOCUMENTATION AND TO ASSIST CONSTRUCTION PERSONNEL WITH DRAINAGE CONCERNS.

PRELIMINARY: NOT FOR CONSTRUCTION

REVISIONS			
DATE	DESCRIPTION	DATE	DESCRIPTION

DEWBERRY ENGINEERS INC.
800 NORTH MAGNOLIA AVENUE, SUITE 1000
ORLANDO, FL 32803
CERTIFICATE OF AUTHORIZATION 8794


STATE OF FLORIDA
DEPARTMENT OF TRANSPORTATION

ROAD NO.	COUNTY	FINANCIAL PROJECT ID
SR 400	POLK	201210-3-52-1

DRAINAGE MAP (2)

SHEET NO. 4

kkoehler 3/10/2017 9:27:17 AM c:\pwworking\aecom na\kkoehler\dms28145\DRMPRD02.DGN

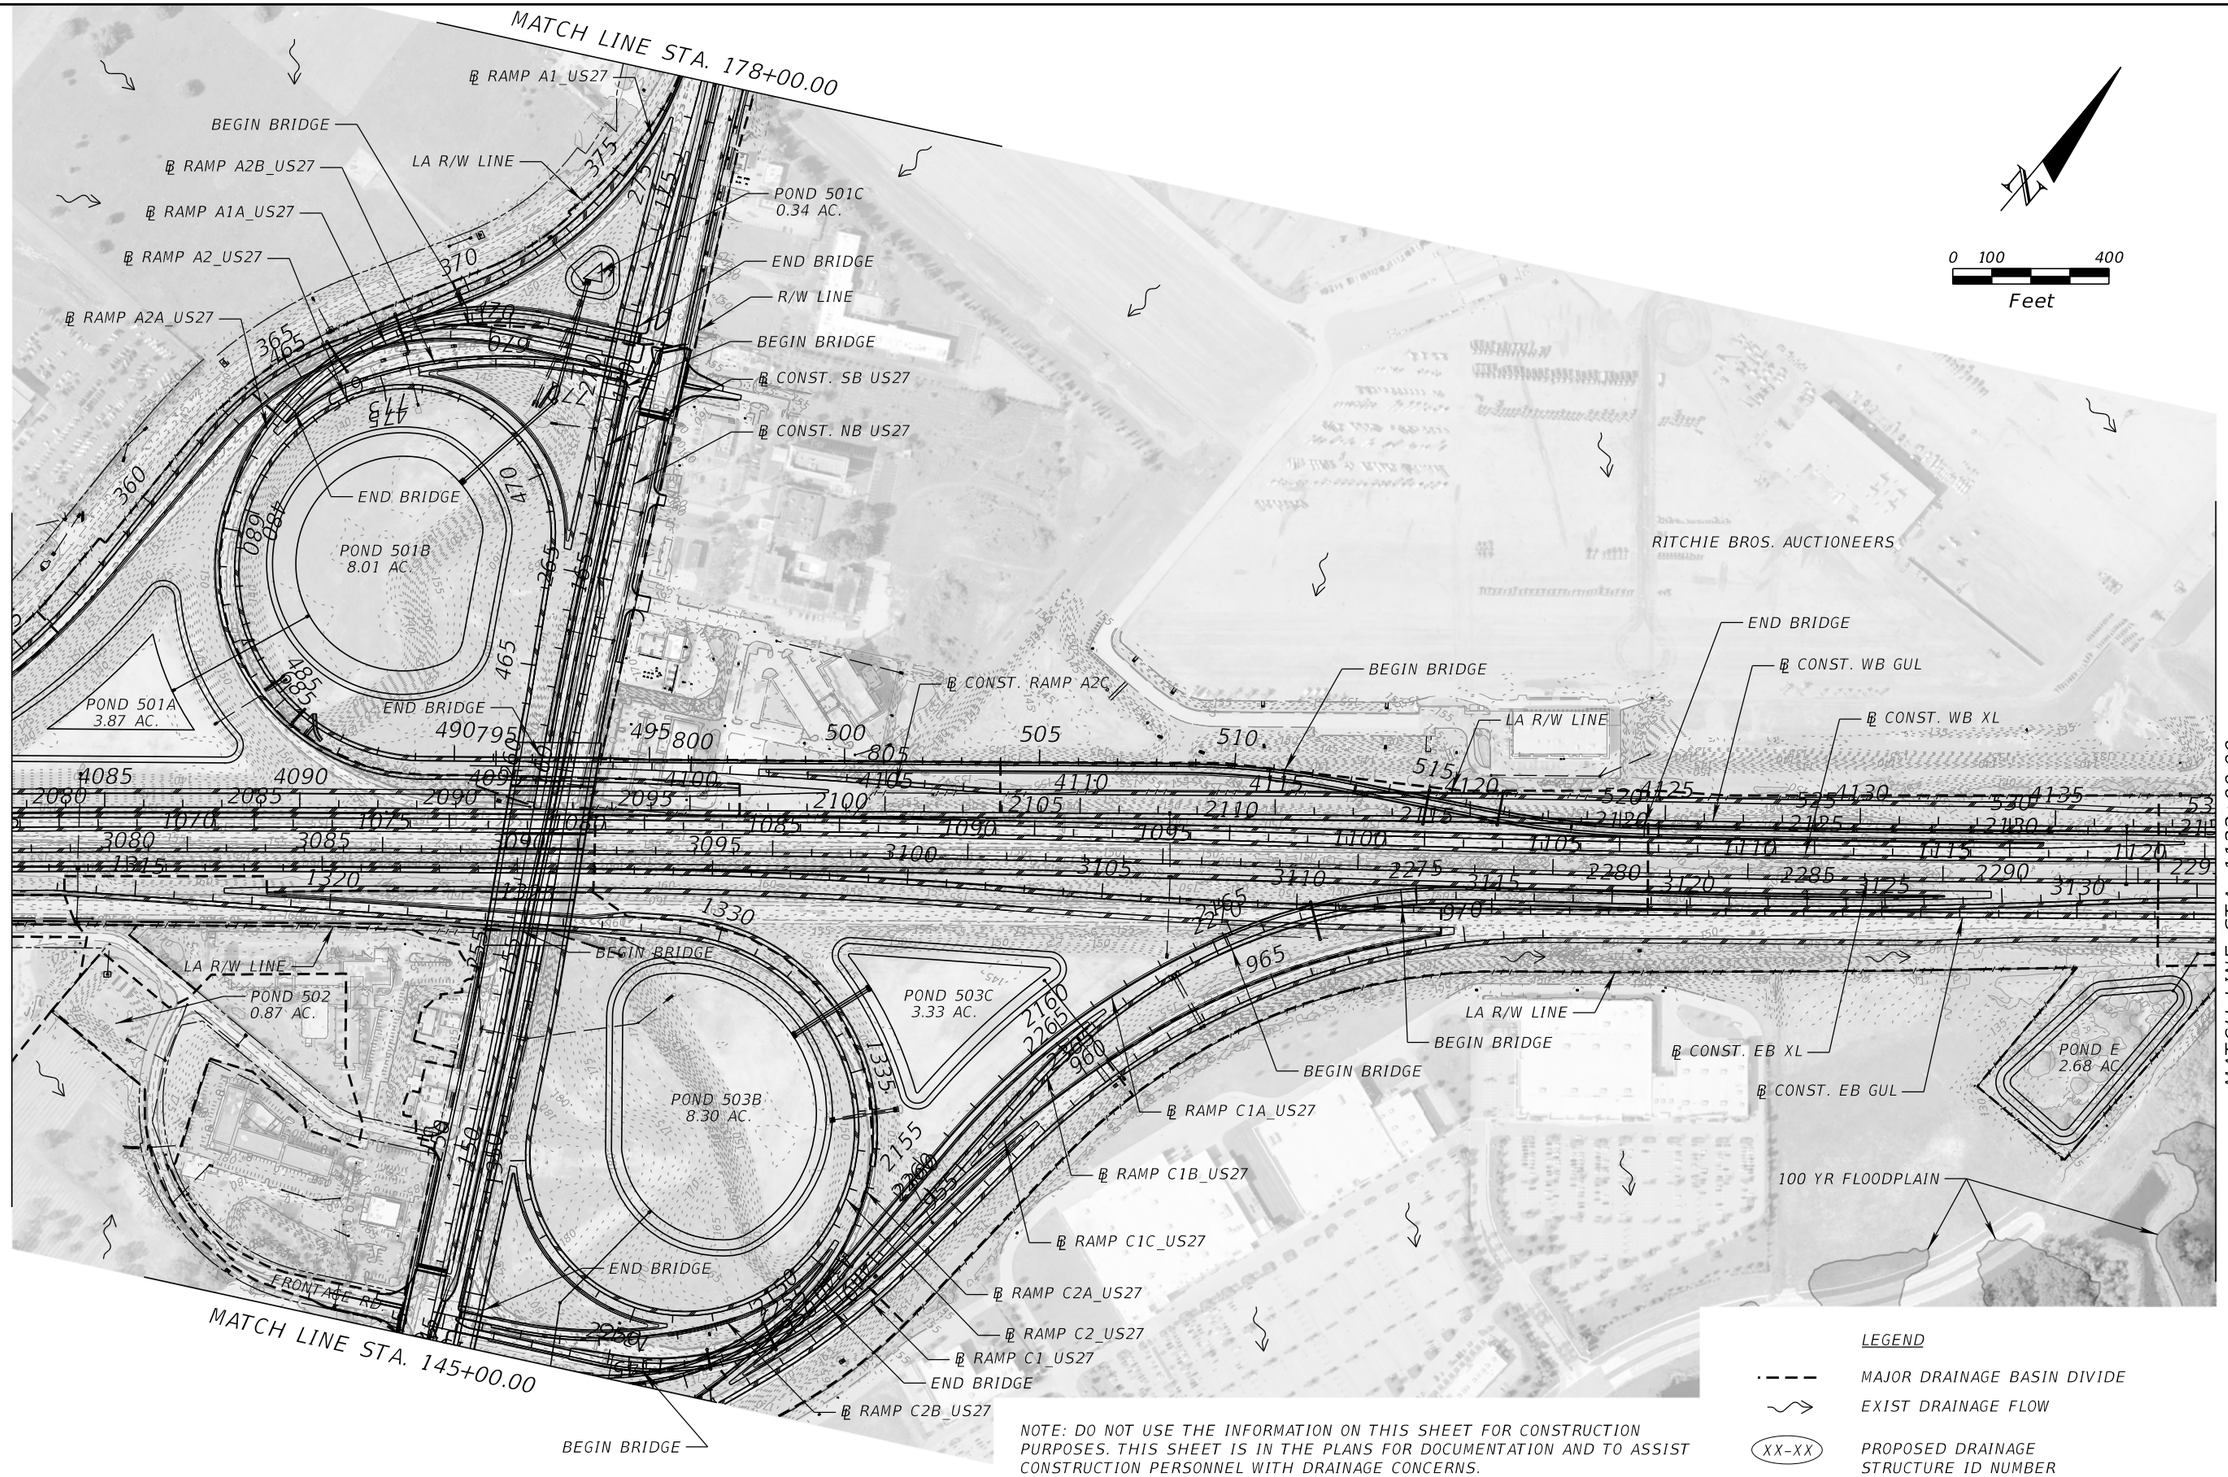

NOTE: DO NOT USE THE INFORMATION ON THIS SHEET FOR CONSTRUCTION PURPOSES. THIS SHEET IS IN THE PLANS FOR DOCUMENTATION AND TO ASSIST CONSTRUCTION PERSONNEL WITH DRAINAGE CONCERNS.

LEGEND

- MAJOR DRAINAGE BASIN DIVIDE
- EXIST DRAINAGE FLOW
- XX-XX — PROPOSED DRAINAGE STRUCTURE ID NUMBER

PRELIMINARY: NOT FOR CONSTRUCTION

REVISIONS			
DATE	DESCRIPTION	DATE	DESCRIPTION

DEWBERRY ENGINEERS INC.
800 NORTH MAGNOLIA AVENUE, SUITE 1000
ORLANDO, FL 32803
CERTIFICATE OF AUTHORIZATION 8794


STATE OF FLORIDA
DEPARTMENT OF TRANSPORTATION

ROAD NO.	COUNTY	FINANCIAL PROJECT ID
SR 400	POLK	201210-3-52-1

DRAINAGE MAP (3)

SHEET NO. 5

kkoehler 3/10/2017 9:38:16 AM c:\ows\working\aecom_na\kkoehler\dms28145\DRMPRD03.DGN

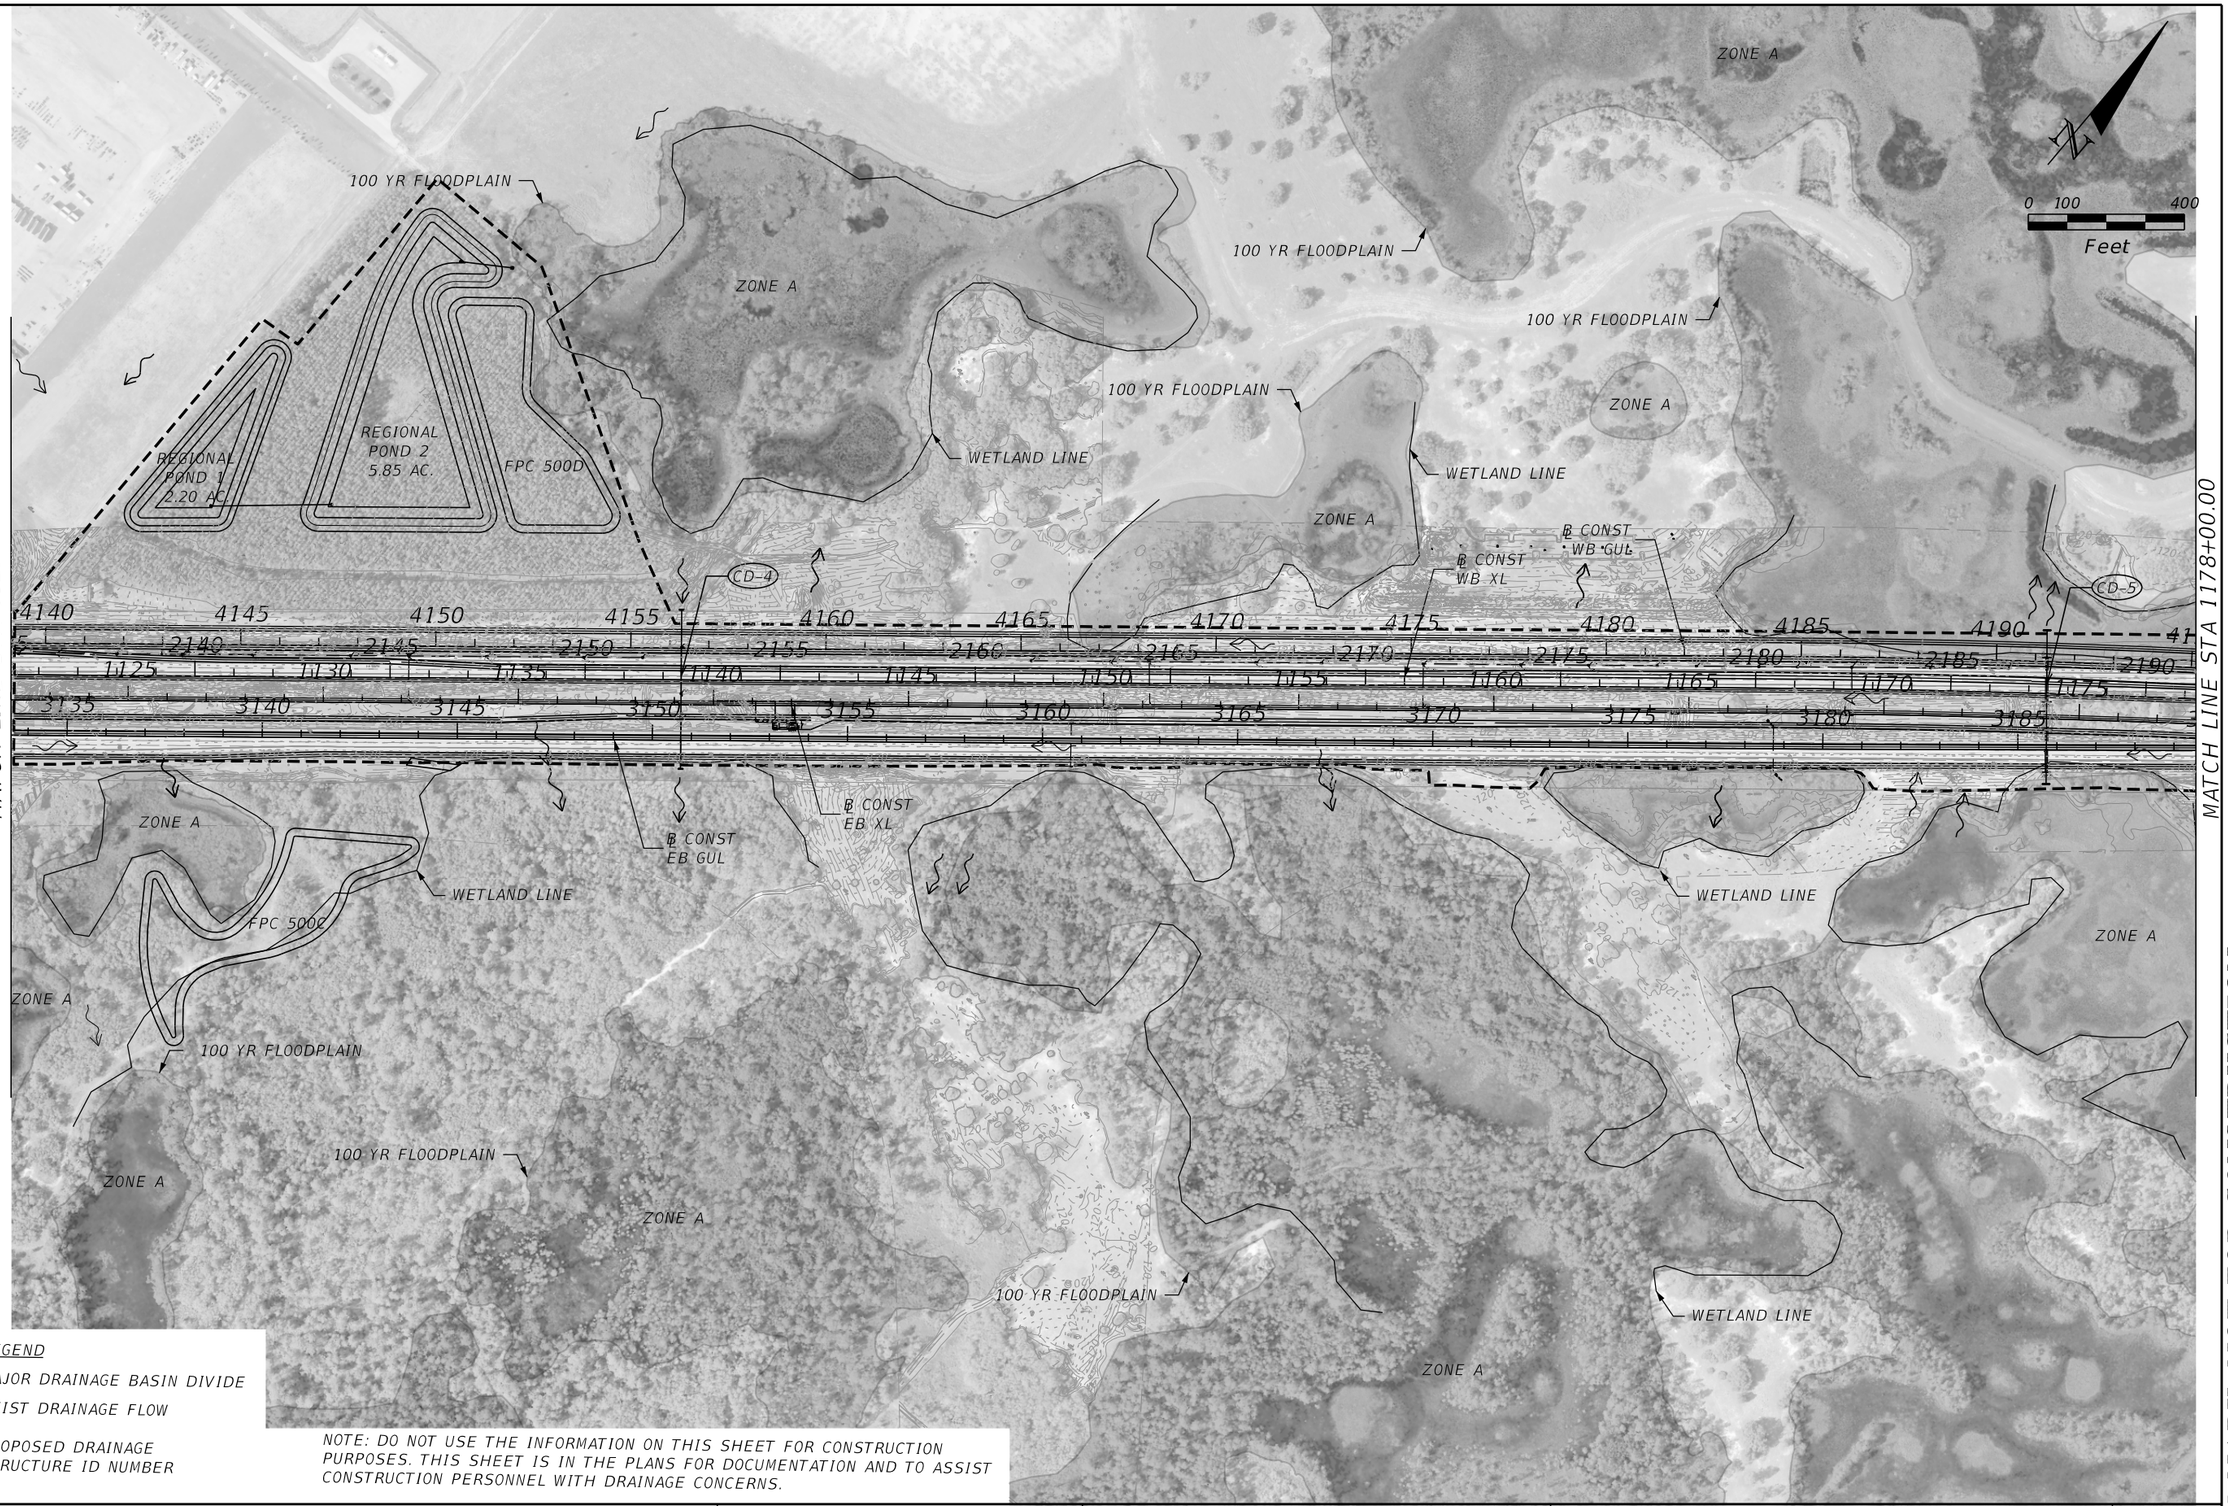

LEGEND

- MAJOR DRAINAGE BASIN DIVIDE
- EXIST DRAINAGE FLOW
- XX-XX PROPOSED DRAINAGE STRUCTURE ID NUMBER

NOTE: DO NOT USE THE INFORMATION ON THIS SHEET FOR CONSTRUCTION PURPOSES. THIS SHEET IS IN THE PLANS FOR DOCUMENTATION AND TO ASSIST CONSTRUCTION PERSONNEL WITH DRAINAGE CONCERNS.

PRELIMINARY: NOT FOR CONSTRUCTION

REVISIONS			
DATE	DESCRIPTION	DATE	DESCRIPTION

AECOM TECHNICAL SERVICES, Inc.
315 East Robinson Street, Suite 245
Orlando, FL, 32801
T 407.422.0353 F 407.423.2695
Certificate of Authorization No. 8115
www.aecom.com


STATE OF FLORIDA
DEPARTMENT OF TRANSPORTATION

ROAD NO.	COUNTY	FINANCIAL PROJECT ID
SR 400	POLK	201210-3-52-01

DRAINAGE MAP (4)

SHEET NO. 6

$USER$ $DATE$ $TIME$ $FILE$

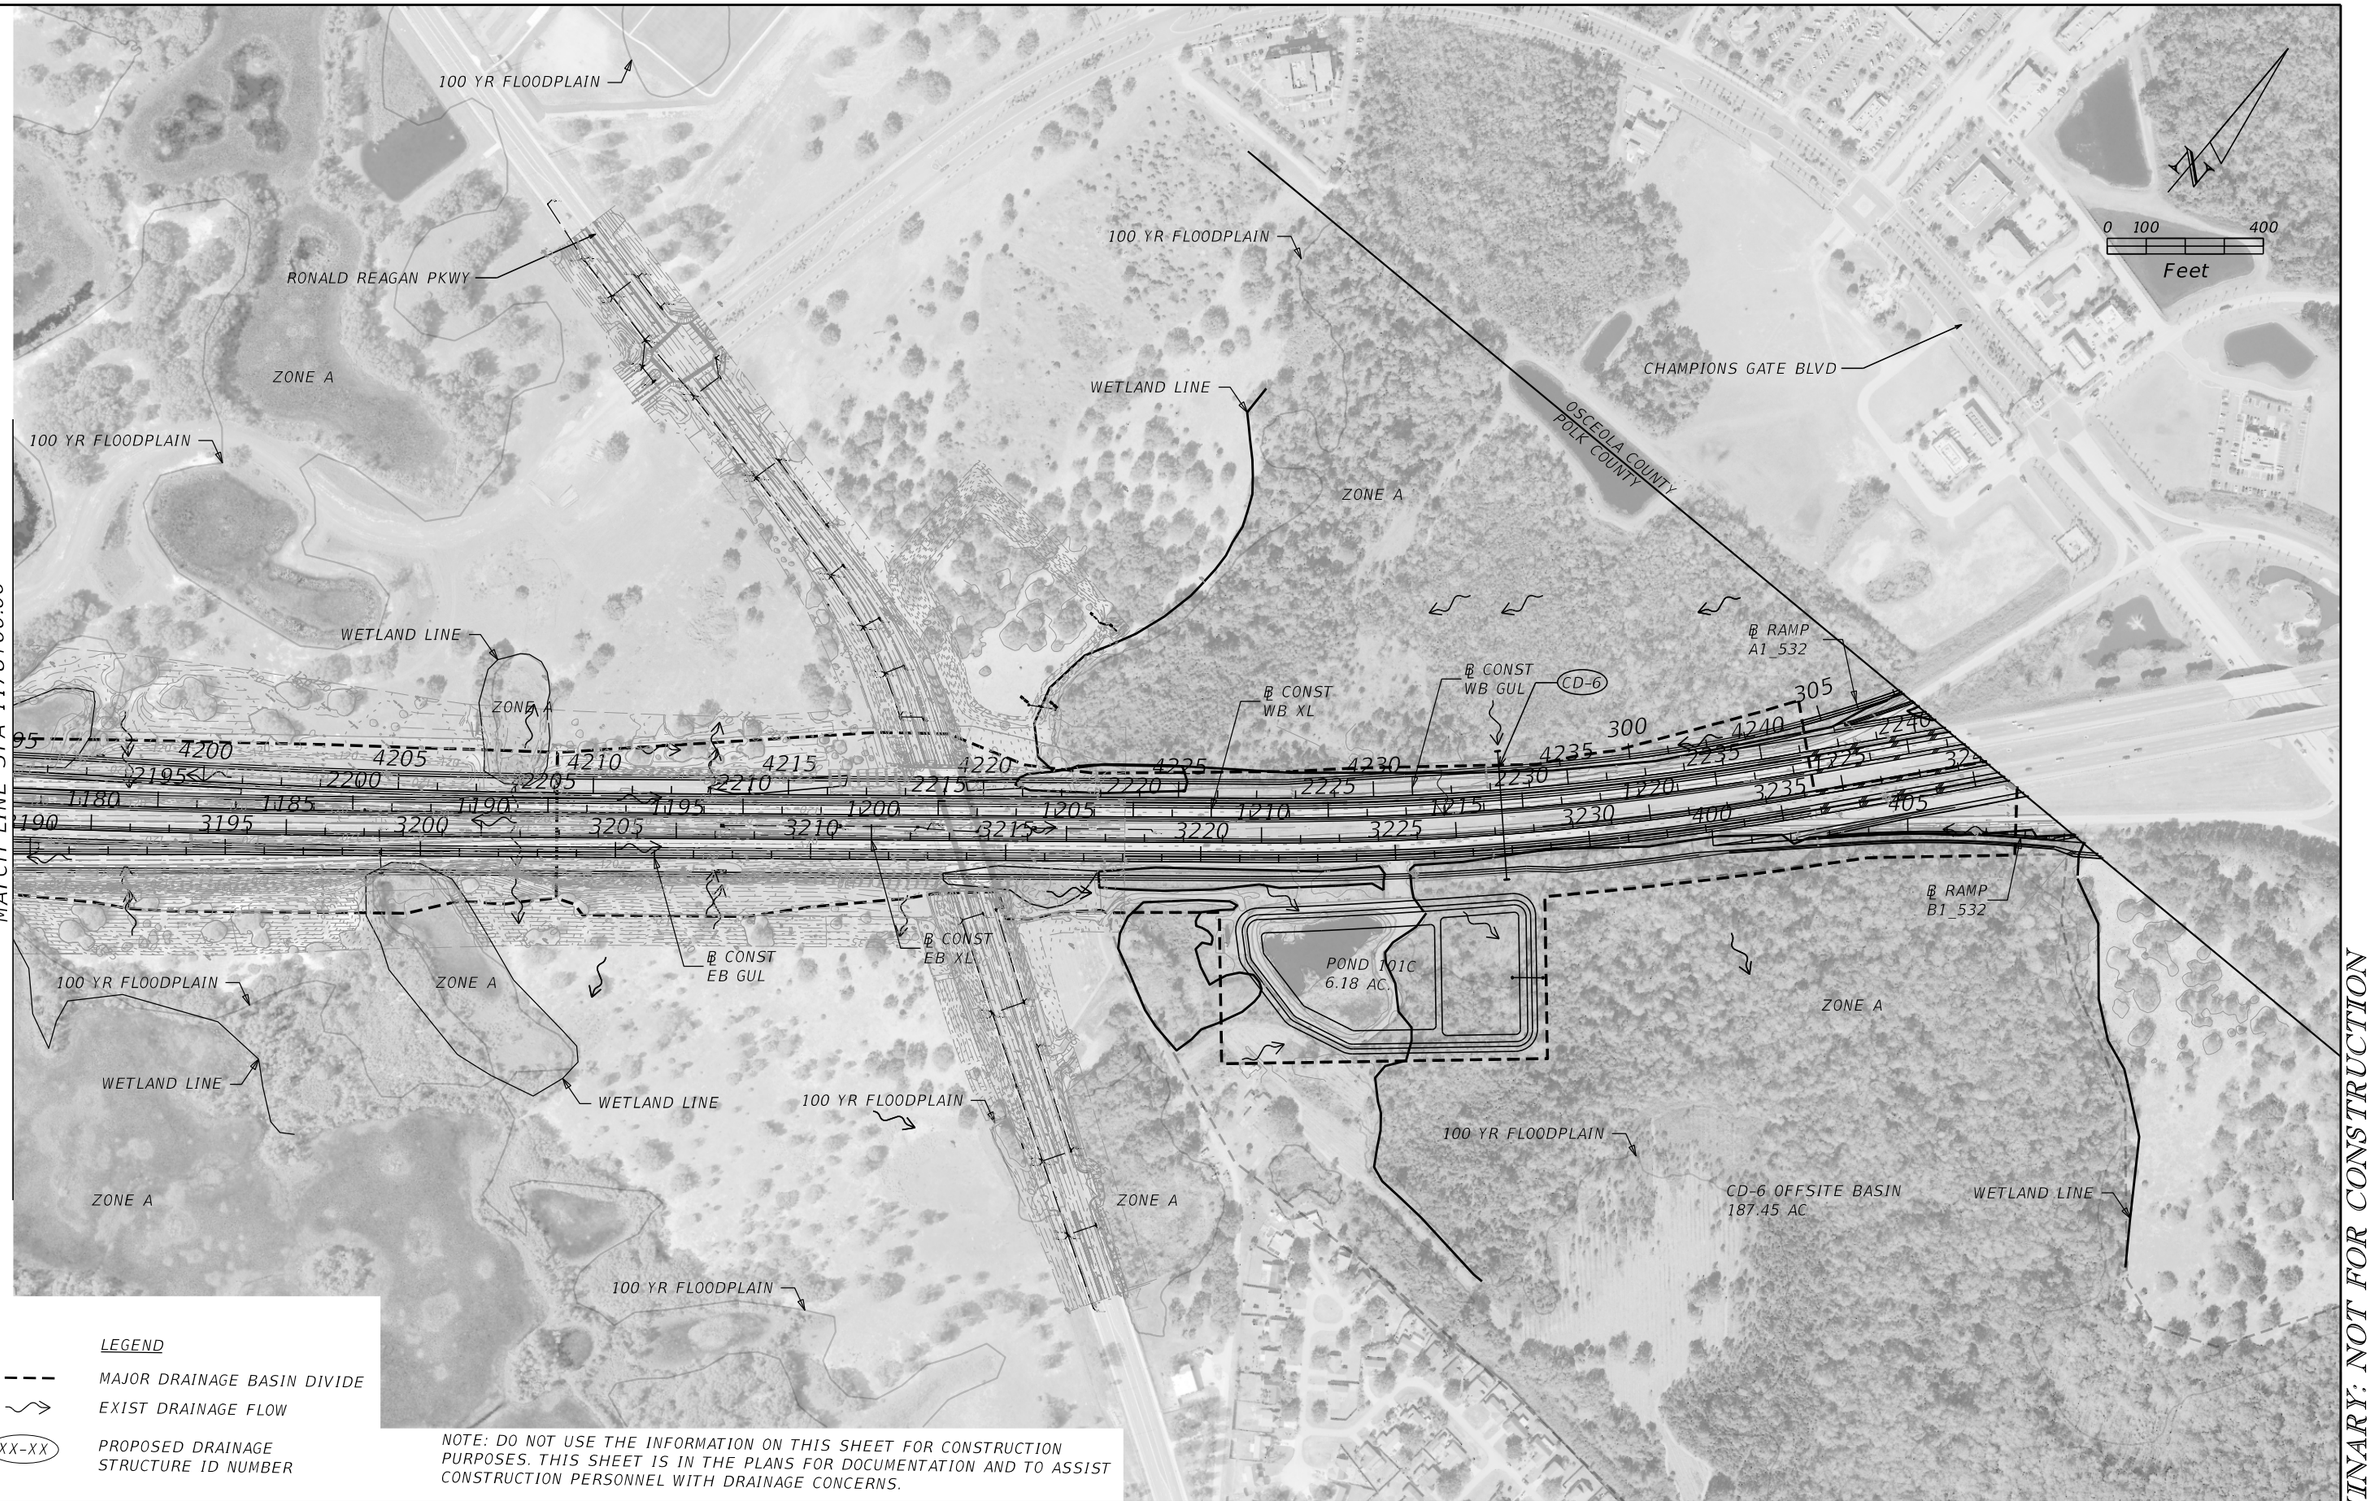

PRELIMINARY: NOT FOR CONSTRUCTION

REVISIONS			
DATE	DESCRIPTION	DATE	DESCRIPTION

AECOM TECHNICAL SERVICES, Inc.
315 East Robinson Street, Suite 245
Orlando, FL, 32801
T 407.422.0353 F 407.423.2695
Certificate of Authorization No. 8115
www.aecom.com


STATE OF FLORIDA
DEPARTMENT OF TRANSPORTATION

ROAD NO.	COUNTY	FINANCIAL PROJECT ID
SR 400	POLK	201210-3-52-01

DRAINAGE MAP (5)

SHEET NO. 7

$USER$ $DATE$ $TIME$ $FILE$

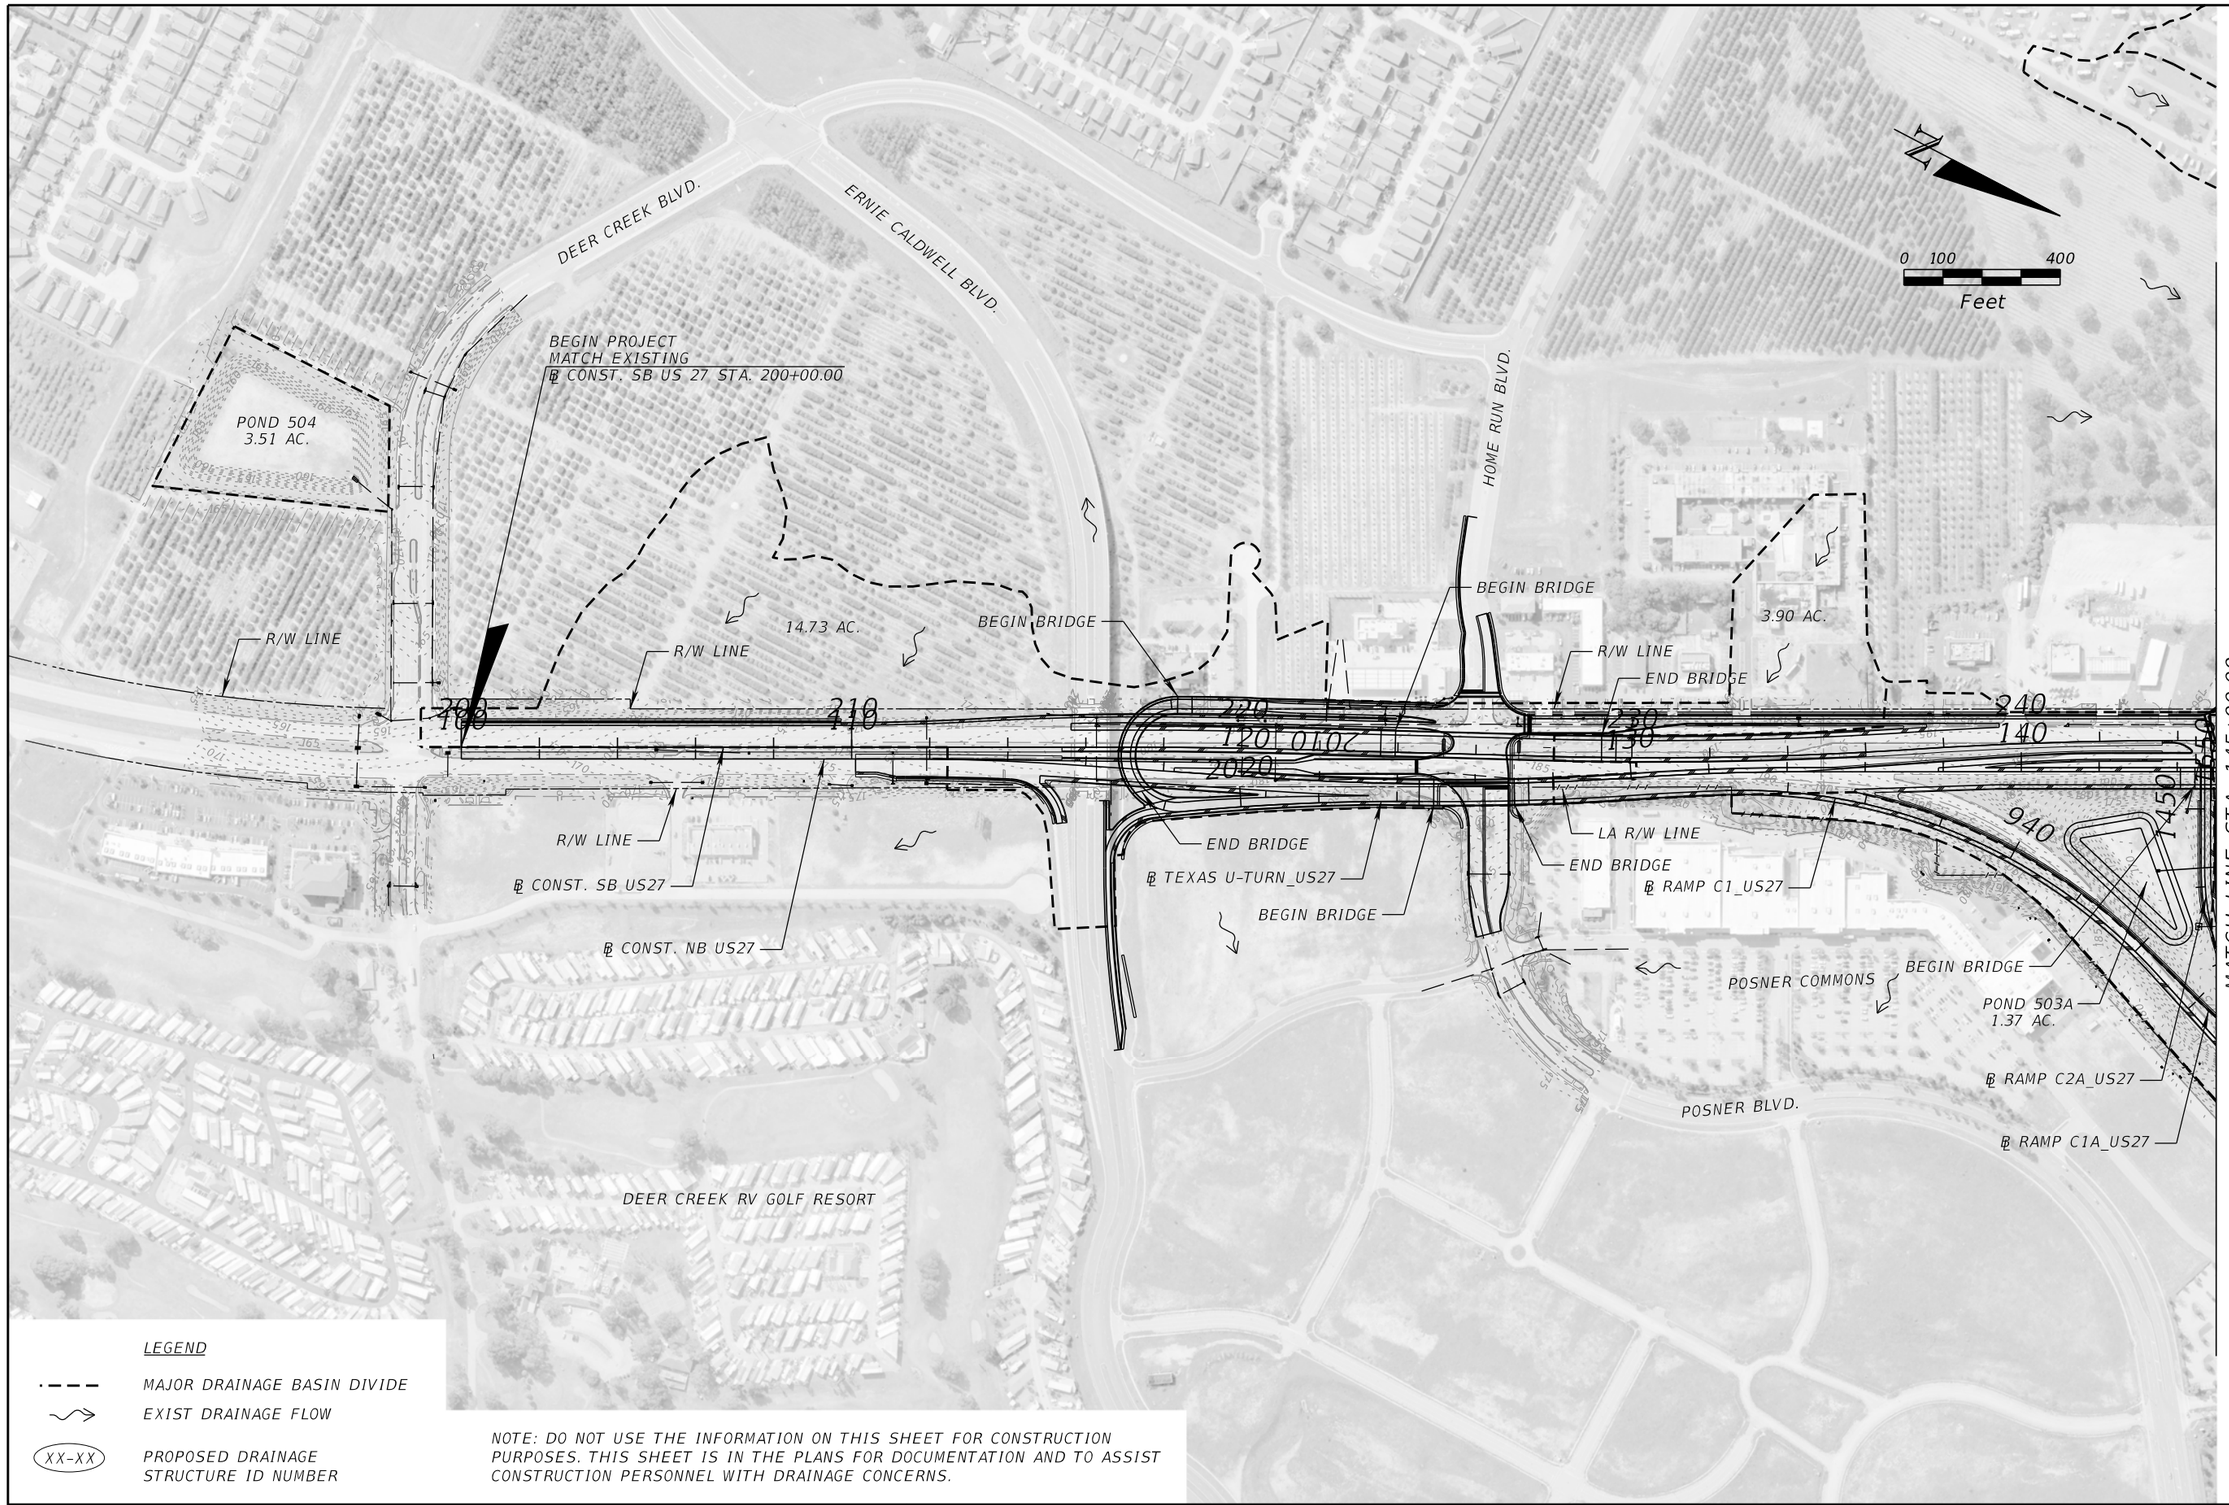

LEGEND

- MAJOR DRAINAGE BASIN DIVIDE
- EXIST DRAINAGE FLOW
- XX-XX PROPOSED DRAINAGE STRUCTURE ID NUMBER

NOTE: DO NOT USE THE INFORMATION ON THIS SHEET FOR CONSTRUCTION PURPOSES. THIS SHEET IS IN THE PLANS FOR DOCUMENTATION AND TO ASSIST CONSTRUCTION PERSONNEL WITH DRAINAGE CONCERNS.

REVISIONS			
DATE	DESCRIPTION	DATE	DESCRIPTION

DEWBERRY ENGINEERS INC.
800 NORTH MAGNOLIA AVENUE, SUITE 1000
ORLANDO, FL 32803
CERTIFICATE OF AUTHORIZATION 8794

STATE OF FLORIDA
DEPARTMENT OF TRANSPORTATION


ROAD NO.	COUNTY	FINANCIAL PROJECT ID
SR 400	POLK	201210-3-52-1

DRAINAGE MAP (6)

SHEET NO. 8

kkoehler 3/10/2017 9:50:41 AM c:\pwworking\aecom_na\kkoehler\dms28145\DRMPRD06.DGN

PRELIMINARY: NOT FOR CONSTRUCTION

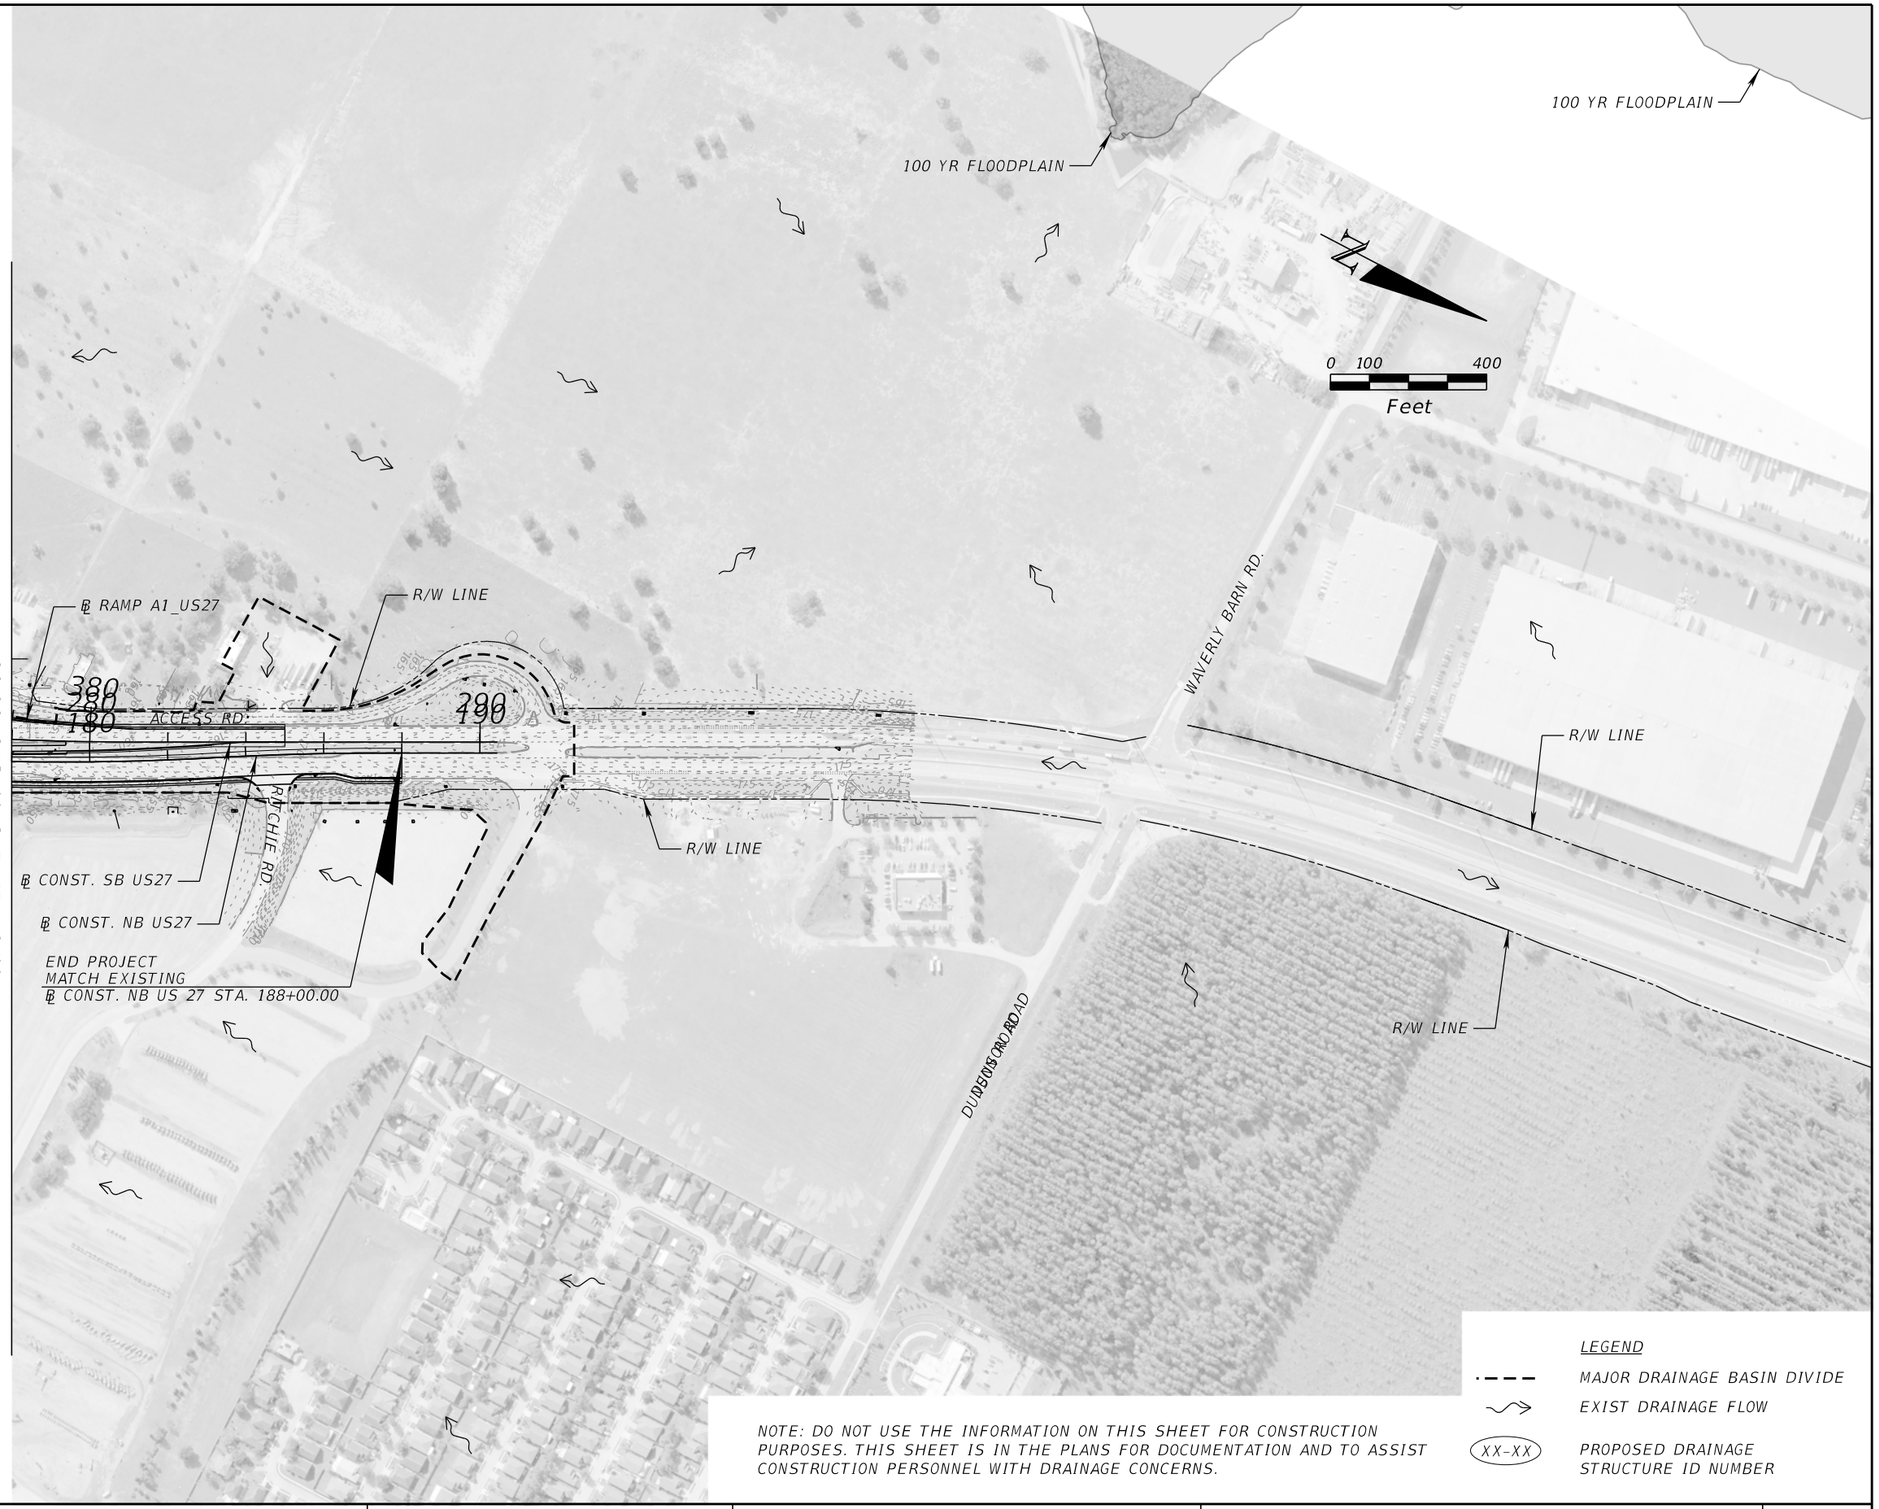

PRELIMINARY: NOT FOR CONSTRUCTION

REVISIONS			
DATE	DESCRIPTION	DATE	DESCRIPTION

DEWBERRY ENGINEERS INC.
800 NORTH MAGNOLIA AVENUE, SUITE 1000
ORLANDO, FL 32803
CERTIFICATE OF AUTHORIZATION 8794


STATE OF FLORIDA
DEPARTMENT OF TRANSPORTATION

ROAD NO.	COUNTY	FINANCIAL PROJECT ID
SR 400	POLK	201210-3-52-1

DRAINAGE MAP (7)

SHEET NO. 9

kkoehler 3/10/2017 9:56:12 AM c:\pwworking\aecom_na\kkoehler\dms28145\DRMPRD07.DGN

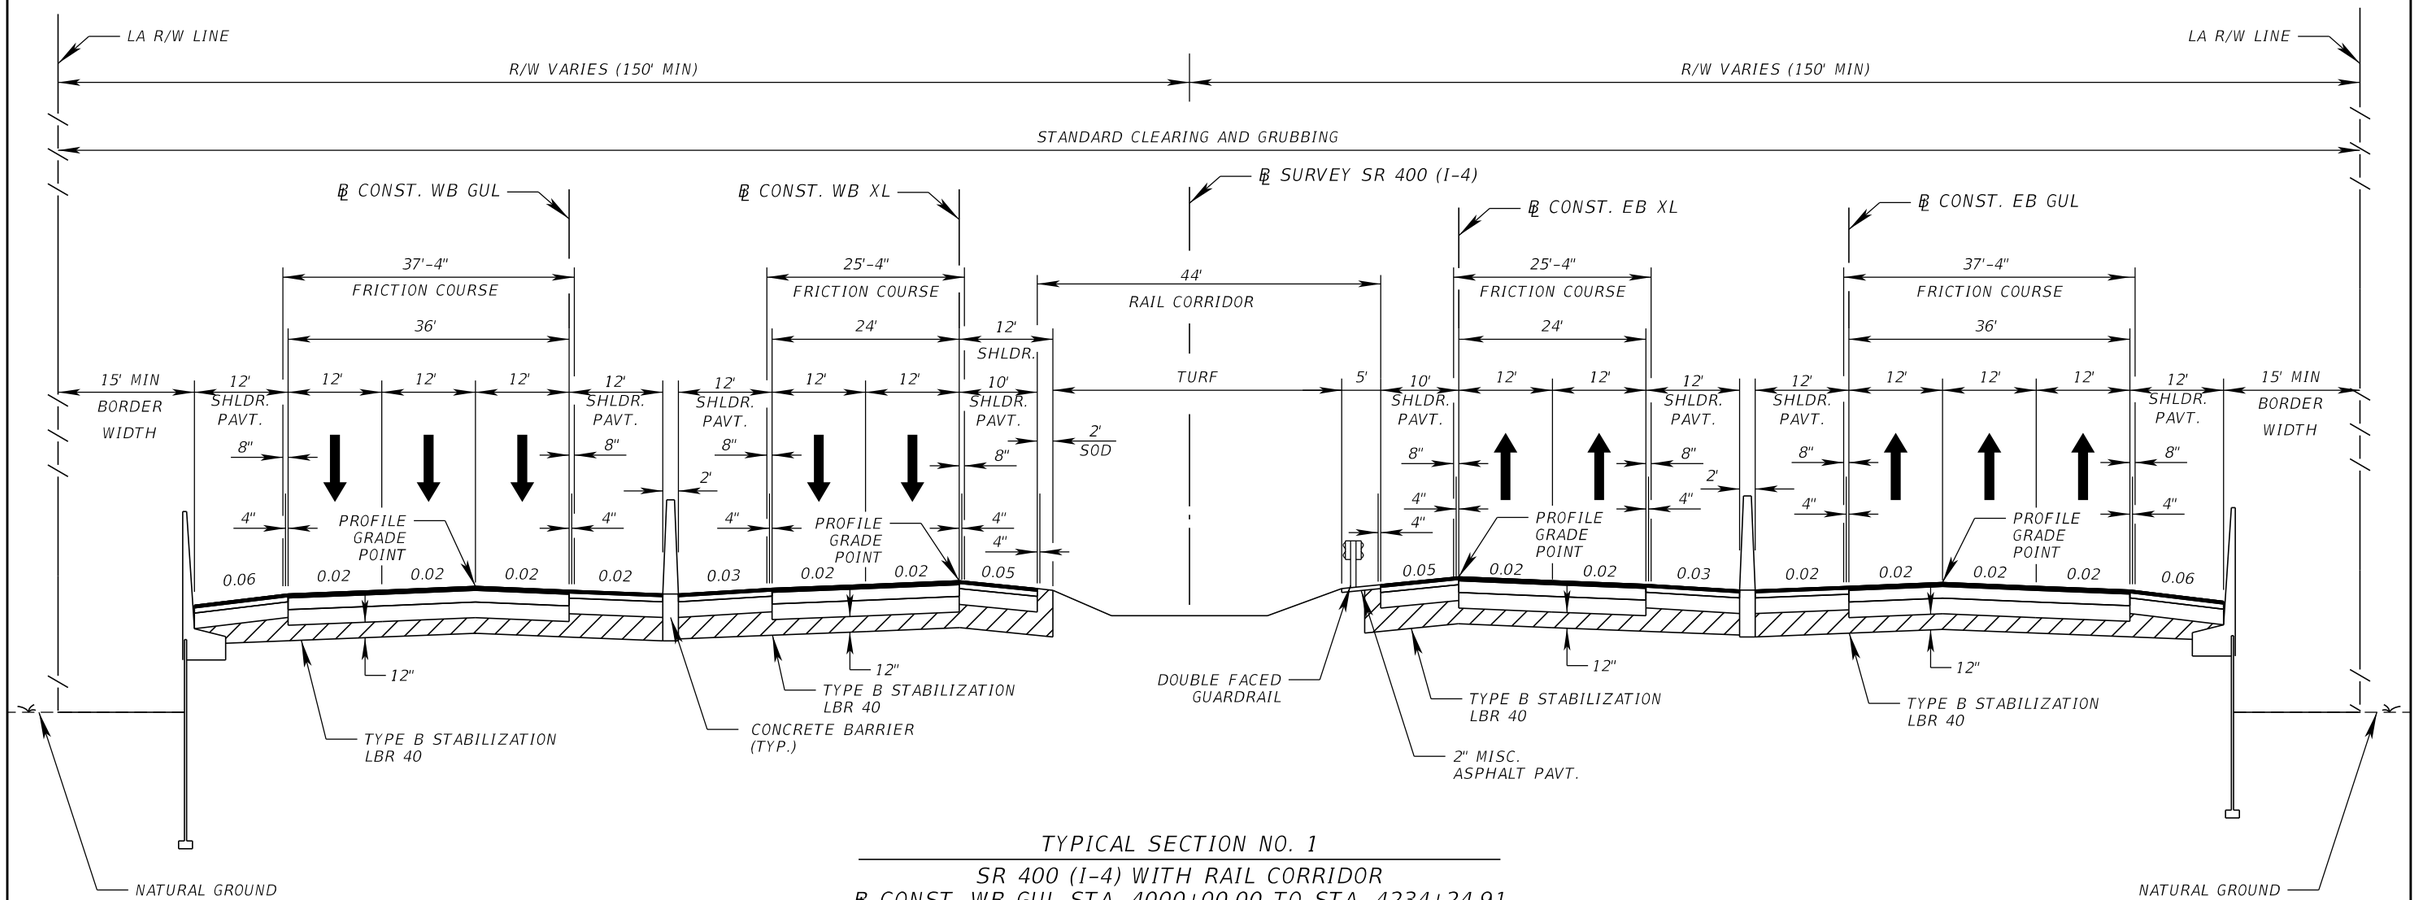

TYPICAL SECTION NO. 1

SR 400 (I-4) WITH RAIL CORRIDOR
℄ CONST. WB GUL STA. 4000+00.00 TO STA. 4234+24.91

NEW CONSTRUCTION GUL

OPTIONAL BASE GROUP 12 WITH
TYPE SP STRUCTURAL COURSE (TRAFFIC E) (6")
AND MODIFIED ASPHALT BINDER (PG 76-22) PMA)) IN TOP LAYER
AND FRICTION COURSE FC-5 (¾") (PG 76-22 (PMA))

NEW CONSTRUCTION XL

OPTIONAL BASE GROUP 11 WITH
TYPE SP STRUCTURAL COURSE (TRAFFIC D) (5")
AND MODIFIED ASPHALT BINDER (PG 76-22) PMA)) IN TOP LAYER
AND FRICTION COURSE FC-5 (¾") (PG 76-22 (PMA))

SHOULDER PAVEMENT GUL

OPTIONAL BASE GROUP 8 WITH
TYPE SP STRUCTURAL COURSE (TRAFFIC C) (2")

SHOULDER PAVEMENT XL

OPTIONAL BASE GROUP 5 WITH
TYPE SP STRUCTURAL COURSE (TRAFFIC C) (2")

TRAFFIC DATA

CURRENT YEAR = 2017 AADT =
ESTIMATED OPENING YEAR = 2020 AADT =
ESTIMATED DESIGN YEAR = 2040 AADT =
K = % D = % T = % (24 HOUR)
DESIGN HOUR T = %
DESIGN SPEED = 70 MPH

REVISIONS			
DATE	DESCRIPTION	DATE	DESCRIPTION

DEWBERRY ENGINEERS INC.
800 NORTH MAGNOLIA AVENUE, SUITE 1000
ORLANDO, FL 32803
CERTIFICATE OF AUTHORIZATION 8794

STATE OF FLORIDA
DEPARTMENT OF TRANSPORTATION


ROAD NO.	COUNTY	FINANCIAL PROJECT ID
SR 400	POLK	201210-3-52-1

SR 400 (I-4)
TYPICAL SECTION

SHEET NO. 10

cfraser 3/9/2017 9:45:23 AM c:\pwworking\aecom_na\cfraser\dms28179\TYPSRD01.DGN

PRELIMINARY: NOT FOR CONSTRUCTION

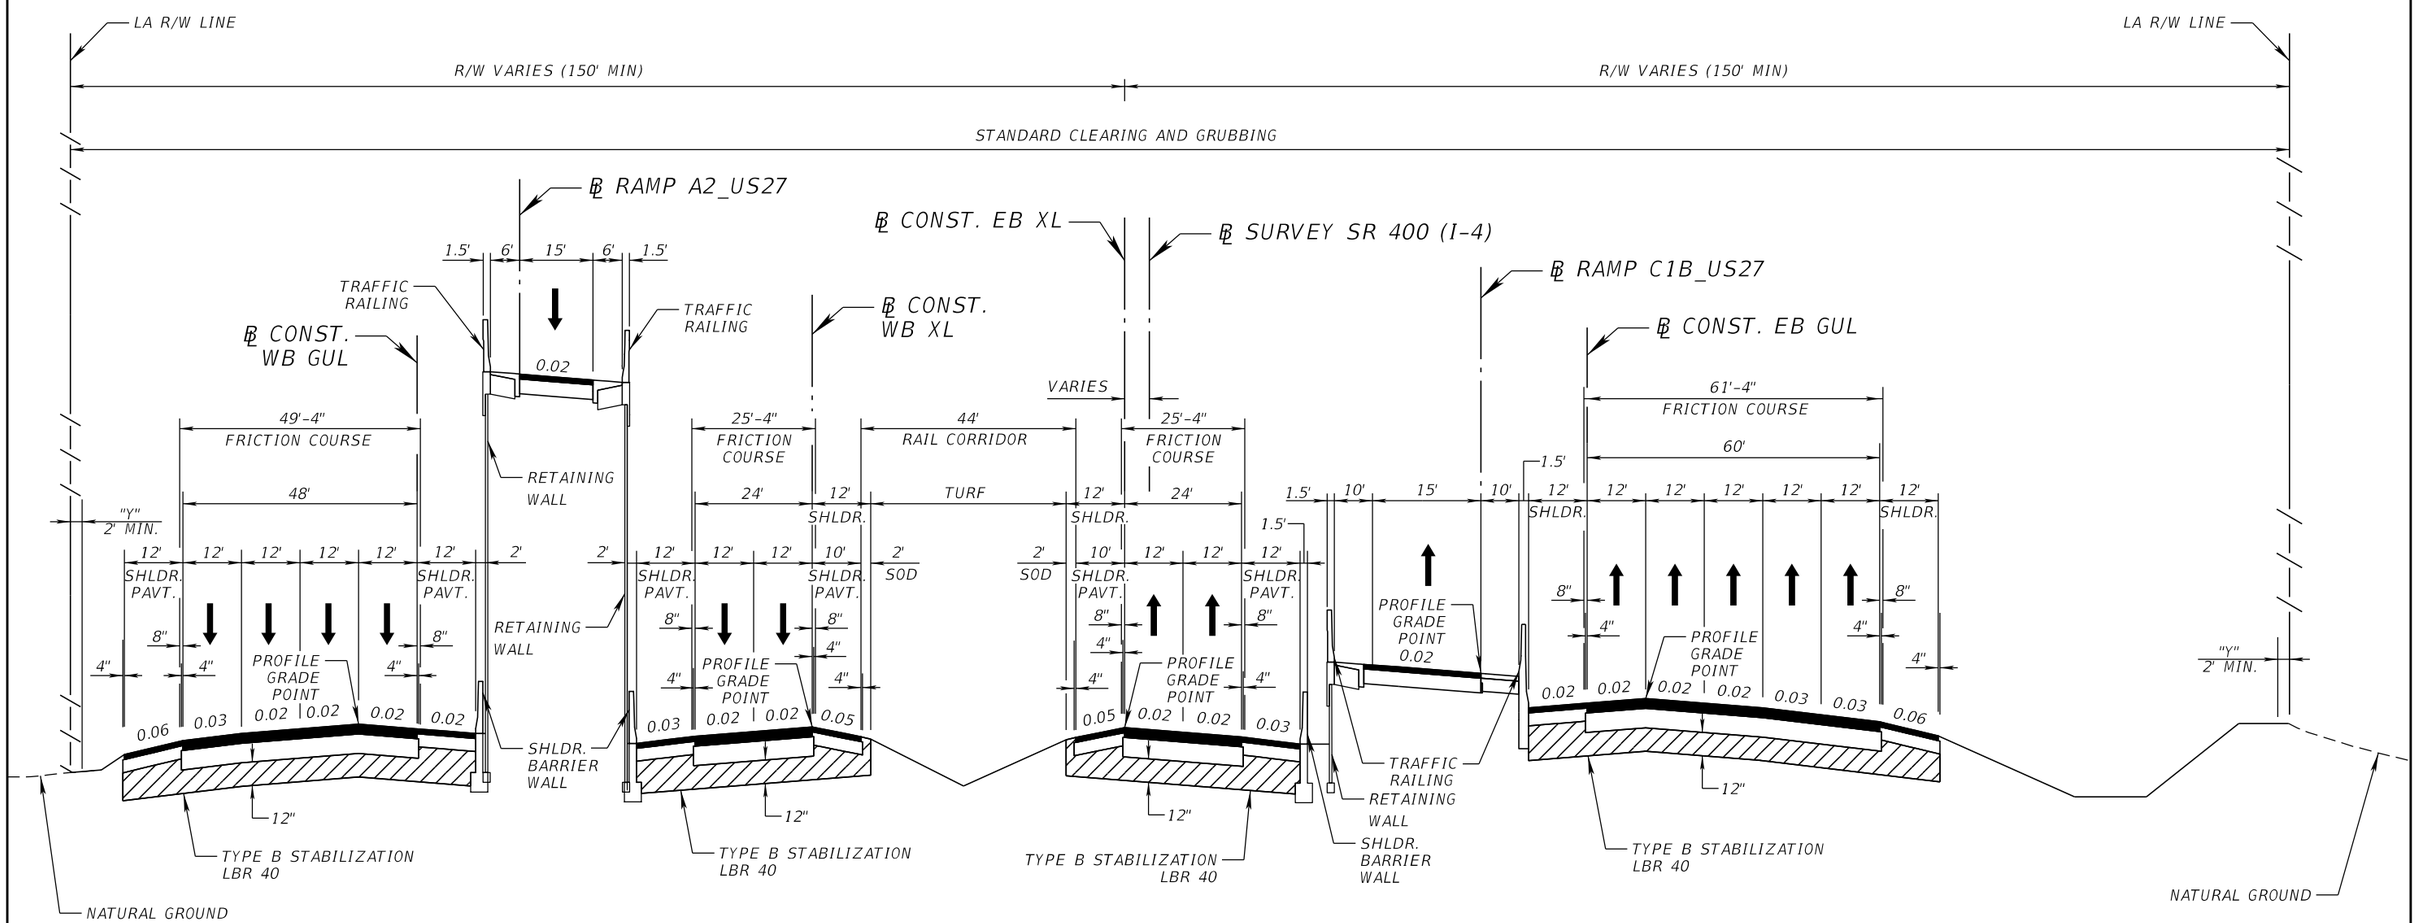

TYPICAL SECTION NO. 2

SR 400 (I-4) WITH RAIL CORRIDOR

℄ CONST. EB XL STA 1007+00.00 TO STA 1122+00.00

NEW CONSTRUCTION GUL

OPTIONAL BASE GROUP 12 WITH
TYPE SP STRUCTURAL COURSE (TRAFFIC E) (6")
AND MODIFIED ASPHALT BINDER (PG 76-22) PMA)) IN TOP LAYER
AND FRICTION COURSE FC-5 (¾") (PG 76-22 (PMA))

NEW CONSTRUCTION XL

OPTIONAL BASE GROUP 11 WITH
TYPE SP STRUCTURAL COURSE (TRAFFIC D) (5")
AND MODIFIED ASPHALT BINDER (PG 76-22) PMA)) IN TOP LAYER
AND FRICTION COURSE FC-5 (¾") (PG 76-22 (PMA))

SHOULDER PAVEMENT GUL

OPTIONAL BASE GROUP 8 WITH
TYPE SP STRUCTURAL COURSE (TRAFFIC C) (2")

SHOULDER PAVEMENT XL

OPTIONAL BASE GROUP 5 WITH
TYPE SP STRUCTURAL COURSE (TRAFFIC C) (2")

TRAFFIC DATA

CURRENT YEAR = 2017 AADT =
ESTIMATED OPENING YEAR = 2020 AADT =
ESTIMATED DESIGN YEAR = 2040 AADT =
K = % D = % T = % (24 HOUR)
DESIGN HOUR T = %
DESIGN SPEED = 70 MPH

REVISIONS			
DATE	DESCRIPTION	DATE	DESCRIPTION

DEWBERRY ENGINEERS INC.
800 NORTH MAGNOLIA AVENUE, SUITE 1000
ORLANDO, FL 32803
CERTIFICATE OF AUTHORIZATION 8794

STATE OF FLORIDA
DEPARTMENT OF TRANSPORTATION


ROAD NO.	COUNTY	FINANCIAL PROJECT ID
SR 400	POLK	201210-3-52-1

SR 400 (I-4)
TYPICAL SECTION

SHEET NO. 11

cfraser 3/9/2017 9:45:33 AM c:\pwworking\aecom_na\cfraser\dms28179\TYPSRD02.DGN

PRELIMINARY: NOT FOR CONSTRUCTION

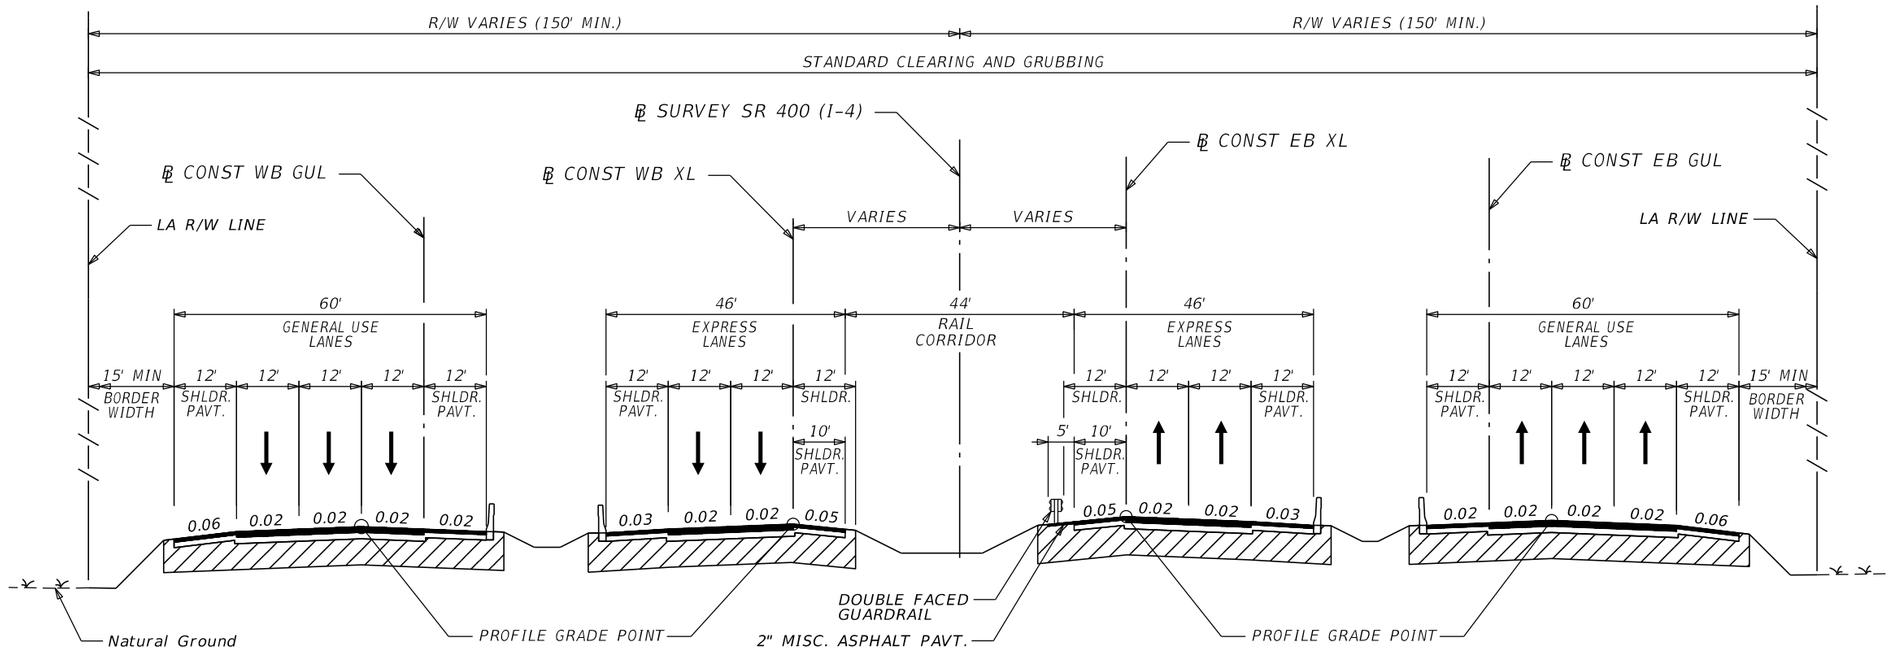

TYPICAL SECTION NO. 3

SR 400 (I-4) WITH RAIL CORRIDOR

℄ CONST. EB XL STA 1122+00.00 TO STA 1229+59.33

NEW CONSTRUCTION GUL

OPTIONAL BASE GROUP x WITH
TYPE SP STRUCTURAL COURSE (TRAFFIC x) (x")
AND FRICTION COURSE FC-x (TRAFFIC x) (x") (PG 76-22 (ARB))

NEW CONSTRUCTION XL

OPTIONAL BASE GROUP x WITH
TYPE SP STRUCTURAL COURSE (TRAFFIC x) (x")
AND FRICTION COURSE FC-x (TRAFFIC x) (x") (PG 76-22 (ARB))

SHOULDER PAVEMENT GUL

OPTIONAL BASE GROUP x WITH
TYPE SP STRUCTURAL COURSE (TRAFFIC x) (x")

SHOULDER PAVEMENT XL

OPTIONAL BASE GROUP x WITH
TYPE SP STRUCTURAL COURSE (TRAFFIC x) (x")

TRAFFIC DATA

CURRENT YEAR = AADT =
ESTIMATED OPENING YEAR = AADT =
ESTIMATED DESIGN YEAR = AADT =
K = % D = % T = % (24 HOUR)
DESIGN HOUR T = %
DESIGN SPEED = 70 MPH

PRELIMINARY: NOT FOR CONSTRUCTION

REVISIONS			
DATE	DESCRIPTION	DATE	DESCRIPTION

AECOM TECHNICAL SERVICES, Inc.
315 East Robinson Street, Suite 245
Orlando, FL, 32801
T 407.422.0353 F 407.423.2695
Certificate of Authorization No. 8115
www.aecom.com

STATE OF FLORIDA
DEPARTMENT OF TRANSPORTATION


ROAD NO.	COUNTY	FINANCIAL PROJECT ID
400	POLK	201210-3-52-01

SR 400 (I-4)
TYPICAL SECTION

SHEET NO. 12

cfraser 3/9/2017 9:45:46 AM c:\pwworking\aecom_na\cfraser\dms28179\TYPSRD03.DGN

RAMP	MOVEMENT	DESIGN SPEED
A1	US27 SB TO I-4 WB GUL	50
A2	I-4 WB XL TO US27 SB	50
A2B	RAMP A2 TO US27 NB	50
C1A	RAMP C1 TO RAMP C1B	50
C1B	US27 SB TO I-4 EB XL	50
C1C	RAMP C1B TO RAMP C1	50
C2A	RAMP C2 TO US27 SB	50
C2B	RAMP C2 TO EB FRONTAGE RD	50

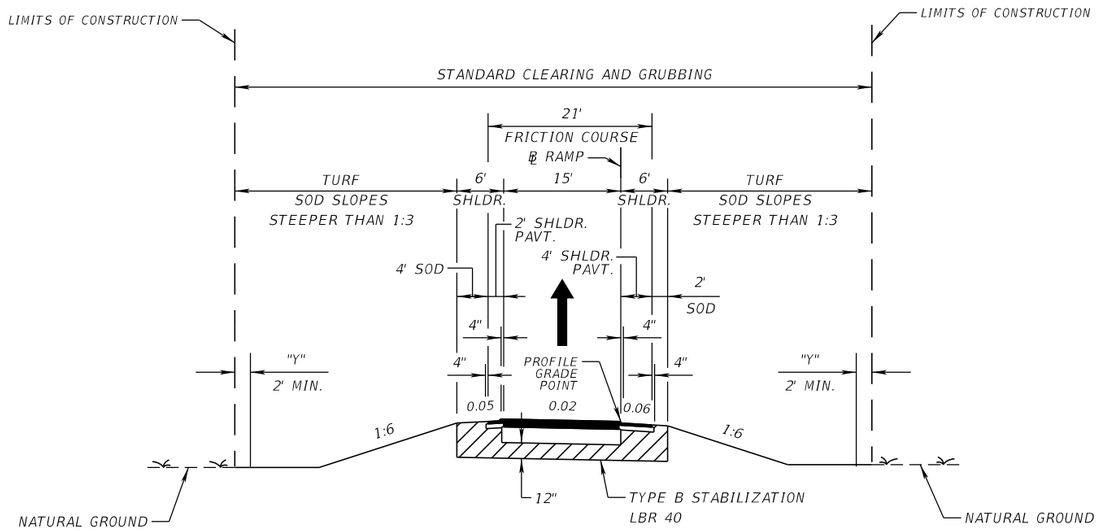

TYPICAL SECTION NO. 4


SR 400 (I-4)
ONE LANE RAMP

NEW CONSTRUCTION

OPTIONAL BASE GROUP X WITH
TYPE SP STRUCTURAL COURSE (TRAFFIC) (3")
AND FRICTION COURSE FC-5 (TRAFFIC C) (") (PG 76-22)

SHOULDER PAVEMENT

OPTIONAL BASE GROUP 1 WITH
FRICTION COURSE FC-12.5 (TRAFFIC C) (1") (PG 76-22)

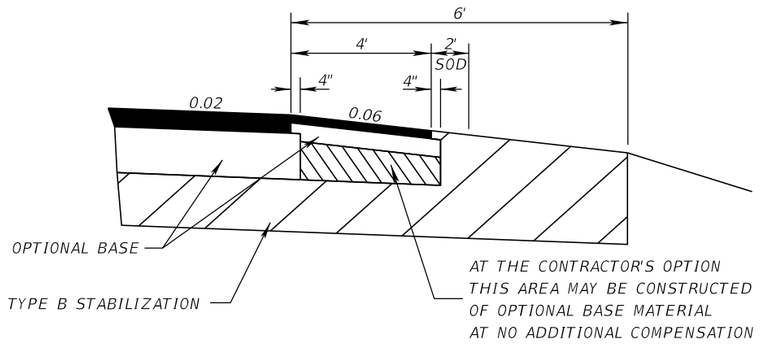

SHOULDER PAVEMENT DETAIL

TRAFFIC DATA

CURRENT YEAR = 2017 AADT =
ESTIMATED OPENING YEAR = 2020 AADT =
ESTIMATED DESIGN YEAR = 2040 AADT =
K = % D = % T = % (24 HOUR)
DESIGN HOUR T = %
DESIGN SPEED =

REVISIONS			
DATE	DESCRIPTION	DATE	DESCRIPTION

DEWBERRY ENGINEERS INC.
800 NORTH MAGNOLIA AVENUE, SUITE 1000
ORLANDO, FL 32803
CERTIFICATE OF AUTHORIZATION 8794

STATE OF FLORIDA
DEPARTMENT OF TRANSPORTATION

ROAD NO.	COUNTY	FINANCIAL PROJECT ID
SR 400	POLK	201210-3-52-1


ONE LANE RAMP
TYPICAL SECTION

SHEET NO. 13

cfraser 3/9/2017 9:45:55 AM c:\pwworking\aecom_na\cfraser\dms28179\TYPSRD04.DGN

PRELIMINARY: NOT FOR CONSTRUCTION

RAMP	MOVEMENT	DESIGN SPEED
A1	US27 SB TO I-4 WB GUL	50
A1A	US27 NB TO RAMP A1	50
A2	I-4 WB XL TO US27 SB	30
A2A	RAMP A2 TO WB FRONTAGE RD	50
A2C	I-4 WB GUL TO RAMP A2	50
C1	US27 NB TO I-4 EB GUL	50
C1A	RAMP C1 TO RAMP C1B	50
C1B	US27 SB TO I-4 EB XL	50
C2	I-4 EB GUL TO US27 NB	30
C2	I-4 EB GUL TO US27 NB	50

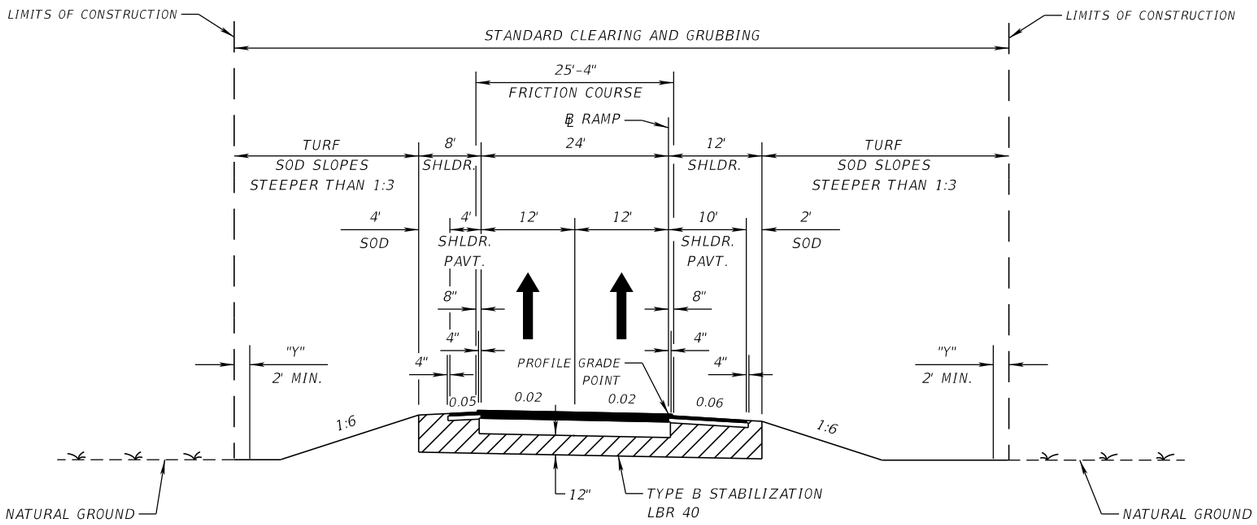

TYPICAL SECTION NO. 5


SR 400 (I-4)
TWO LANE RAMP

NEW CONSTRUCTION

OPTIONAL BASE GROUP X WITH
TYPE SP STRUCTURAL COURSE (TRAFFIC) (3")
AND FRICTION COURSE FC-5 (TRAFFIC C) (") (PG 76-22)

SHOULDER PAVEMENT

OPTIONAL BASE GROUP 1 WITH
FRICTION COURSE FC-12.5 (TRAFFIC C) (1") (PG 76-22)

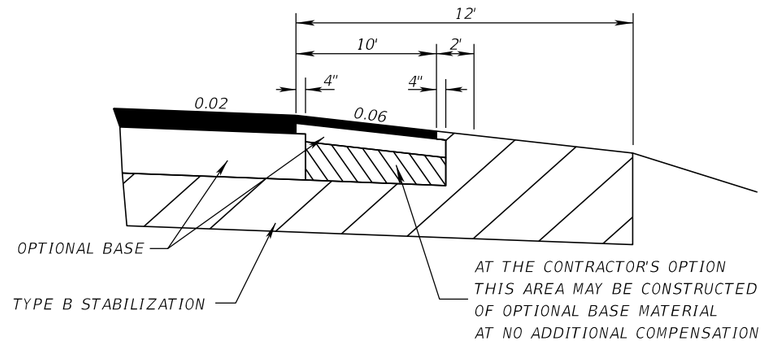

SHOULDER PAVEMENT DETAIL

TRAFFIC DATA

CURRENT YEAR = 2017 AADT =
ESTIMATED OPENING YEAR = 2020 AADT =
ESTIMATED DESIGN YEAR = 2040 AADT =
K = % D = % T = % (24 HOUR)
DESIGN HOUR T = %
DESIGN SPEED =

REVISIONS			
DATE	DESCRIPTION	DATE	DESCRIPTION

DEWBERRY ENGINEERS INC.
800 NORTH MAGNOLIA AVENUE, SUITE 1000
ORLANDO, FL 32803
CERTIFICATE OF AUTHORIZATION 8794

STATE OF FLORIDA
DEPARTMENT OF TRANSPORTATION

ROAD NO.	COUNTY	FINANCIAL PROJECT ID
SR 400	POLK	201210-3-52-1


TWO LANE RAMP TYPICAL SECTION

SHEET NO. 14

PRELIMINARY: NOT FOR CONSTRUCTION

cfraser 3/9/2017 9:46:04 AM c:\pwworking\aecom_na\cfraser\dms28179\TYPSRD05.DGN

RAMP	MOVEMENT	DESIGN SPEED
A1	US27 SB TO I-4 WB GUL	50
A1A	US27 NB TO RAMP A1	50
A2	I-4 WB XL TO US27 SB	30
A2A	RAMP A2 TO WB FRONTAGE RD	30
C1	US27 NB TO I-4 EB GUL	50
C1C	RAMP C1B TO RAMP C1	50
C2	I-4 EB GUL TO US27 NB	30
C2A	RAMP C2 TO US27 SB	30

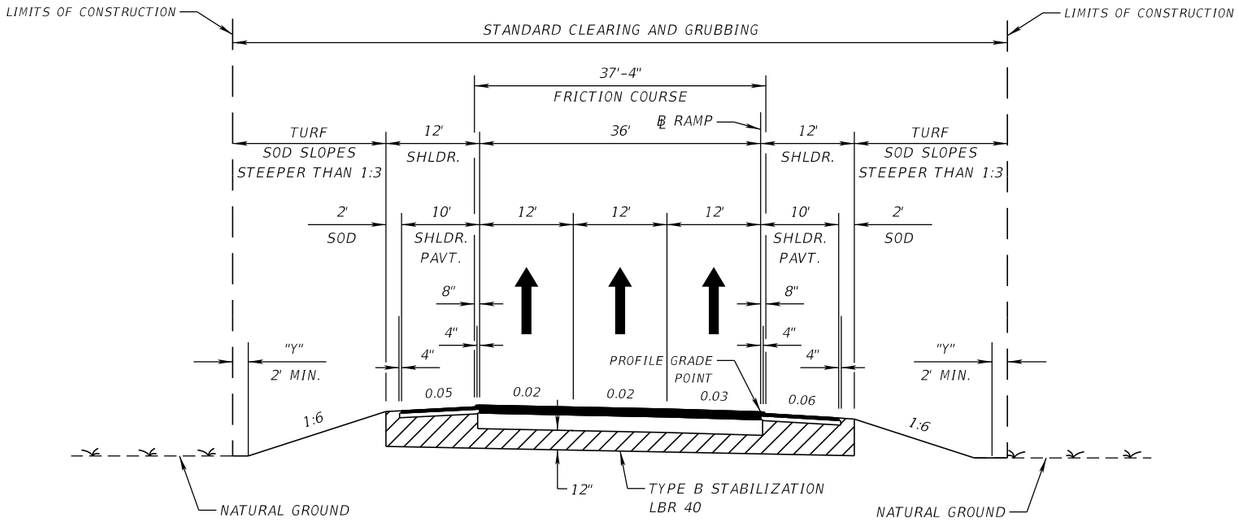


TYPICAL SECTION NO. 6
SR 400 (I-4)
THREE LANE RAMP

NEW CONSTRUCTION

OPTIONAL BASE GROUP X WITH
TYPE SP STRUCTURAL COURSE (TRAFFIC) (3")
AND FRICTION COURSE FC-5 (TRAFFIC C) (") (PG 76-22)

SHOULDER PAVEMENT

OPTIONAL BASE GROUP 1 WITH
FRICTION COURSE FC-12.5 (TRAFFIC C) (1") (PG 76-22)

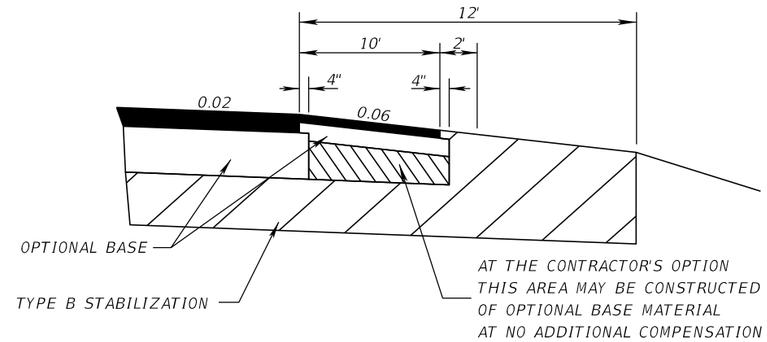

SHOULDER PAVEMENT DETAIL

TRAFFIC DATA

CURRENT YEAR = 2017 AADT =
ESTIMATED OPENING YEAR = 2020 AADT =
ESTIMATED DESIGN YEAR = 2040 AADT =
K = % D = % T = % (24 HOUR)
DESIGN HOUR T = %
DESIGN SPEED =

REVISIONS			
DATE	DESCRIPTION	DATE	DESCRIPTION

DEWBERRY ENGINEERS INC.
800 NORTH MAGNOLIA AVENUE, SUITE 1000
ORLANDO, FL 32803
CERTIFICATE OF AUTHORIZATION 8794

STATE OF FLORIDA
DEPARTMENT OF TRANSPORTATION


ROAD NO.	COUNTY	FINANCIAL PROJECT ID
SR 400	POLK	201210-3-52-1

THREE LANE RAMP
TYPICAL SECTION

SHEET NO. 15

cfraser 3/9/2017 9:46:21 AM c:\pwworking\aecom_na\cfraser\dms28179\TYPSRD06.DGN

PRELIMINARY: NOT FOR CONSTRUCTION

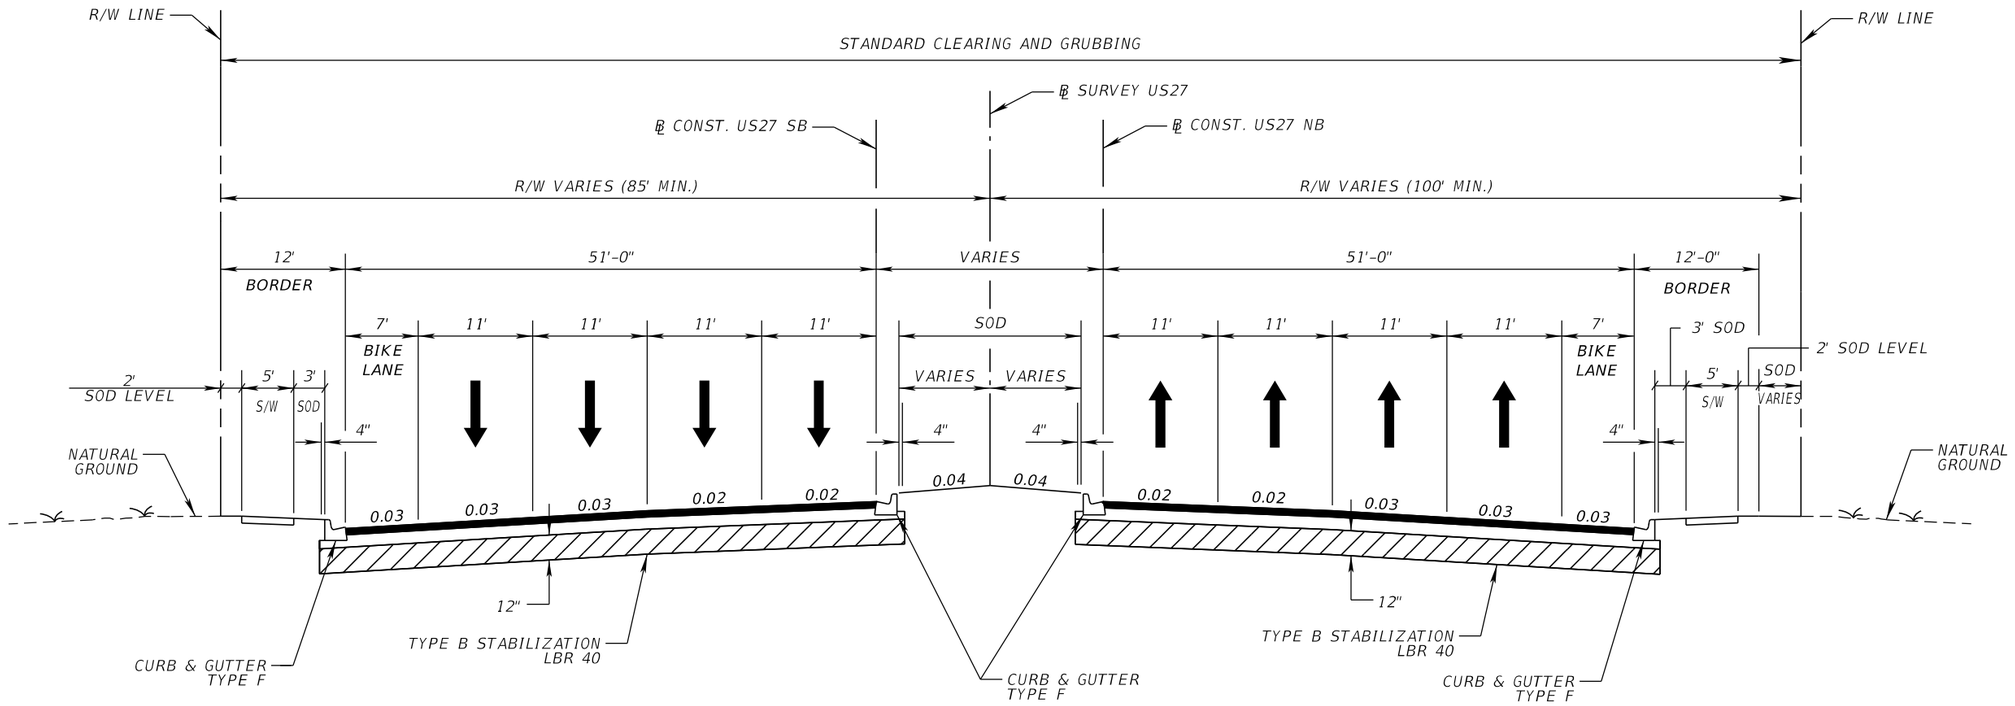


TYPICAL SECTION NO. 7

US 27
STA 100+00.00 TO STA. 188+00.00

NEW CONSTRUCTION

PLAIN CEMENT CONCRETE PAVEMENT (XX")
OPTIONAL BASE GROUP 1 (TYPE B-12.5 ONLY) (4")

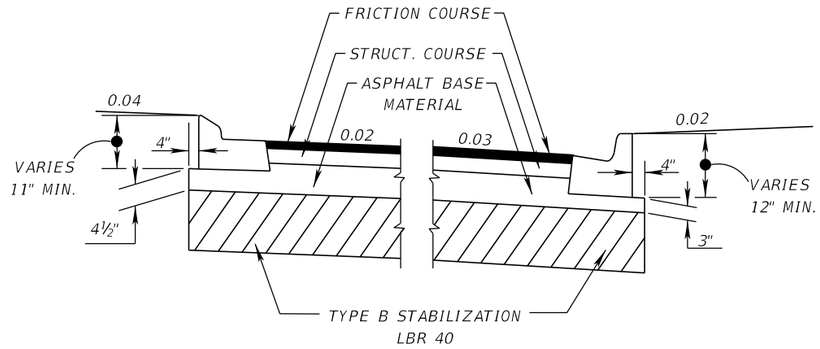

DETAIL 0F ASPHALT BASE CURB PAD

TRAFFIC DATA

CURRENT YEAR = 2017 AADT =
ESTIMATED OPENING YEAR = 2020 AADT =
ESTIMATED DESIGN YEAR = 2040 AADT =
K = % D = % T = % (24 HOUR)
DESIGN HOUR T = %
DESIGN SPEED = 45

REVISIONS			
DATE	DESCRIPTION	DATE	DESCRIPTION

DEWBERRY ENGINEERS INC.
800 NORTH MAGNOLIA AVENUE, SUITE 1000
ORLANDO, FL 32803
CERTIFICATE OF AUTHORIZATION 8794

STATE OF FLORIDA
DEPARTMENT OF TRANSPORTATION


ROAD NO.	COUNTY	FINANCIAL PROJECT ID
SR 400	POLK	201210-3-52-1

US 27 / SR 25
TYPICAL SECTION

SHEET NO. 16

PRELIMINARY: NOT FOR CONSTRUCTION

cfraser 3/9/2017 9:46:35 AM c:\pwworking\aecom_na\cfraser\dms28179\TYPSRD07.DGN

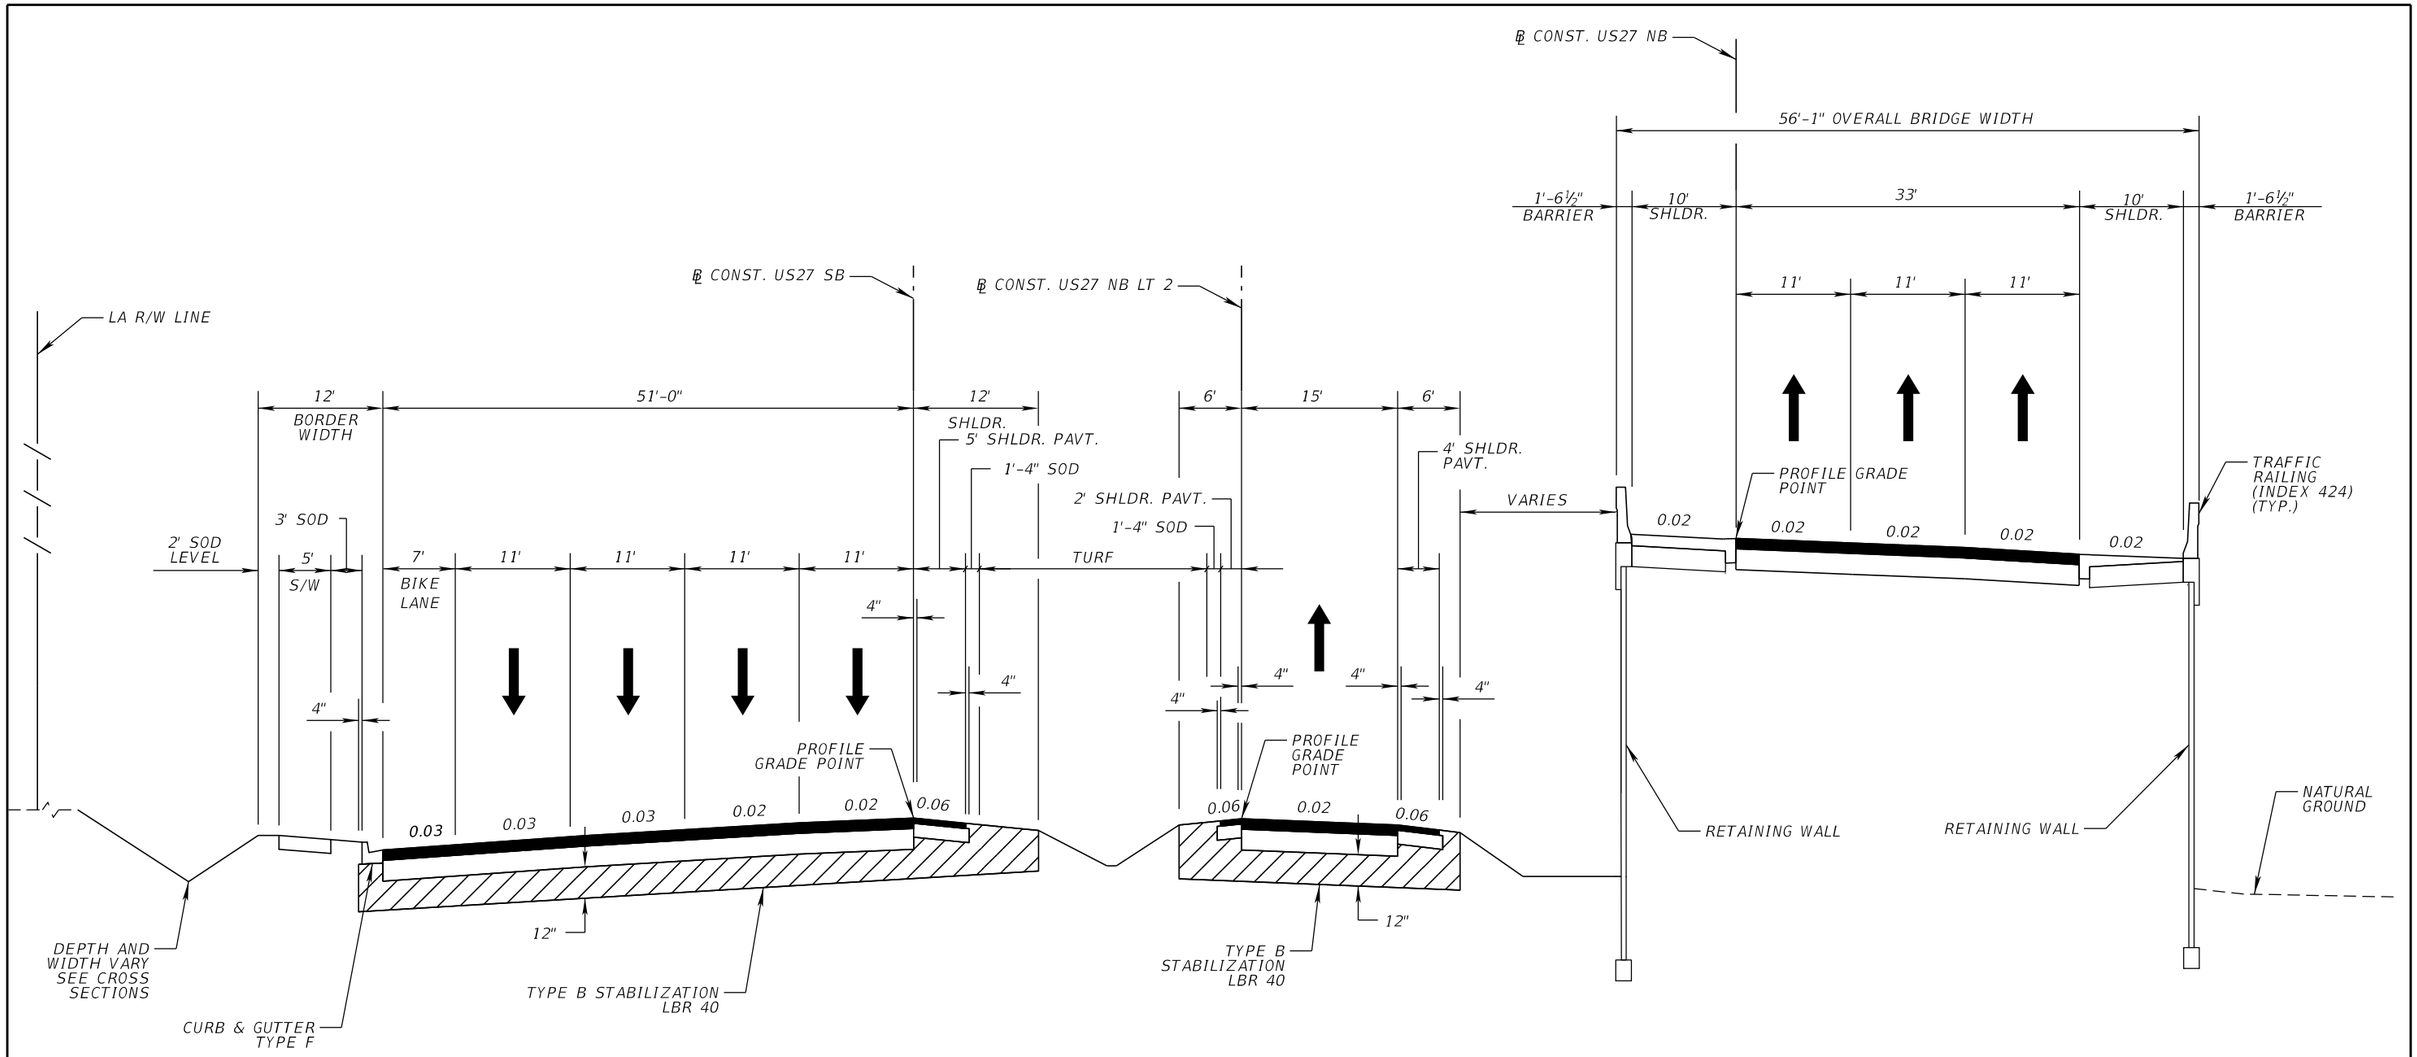

TYPICAL SECTION NO. 8


US 27/SR 25 ROADWAY SECTION
STA 139+08.73 TO STA. 149+62.26

NEW CONSTRUCTION

PLAIN CEMENT CONCRETE PAVEMENT (XX")
OPTIONAL BASE GROUP 1 (TYPE B-12.5 ONLY) (4")

TRAFFIC DATA

CURRENT YEAR = 2017 AADT =
ESTIMATED OPENING YEAR = 2020 AADT =
ESTIMATED DESIGN YEAR = 2040 AADT =
K = % D = % T = % (24 HOUR)
DESIGN HOUR T = %
DESIGN SPEED = 45

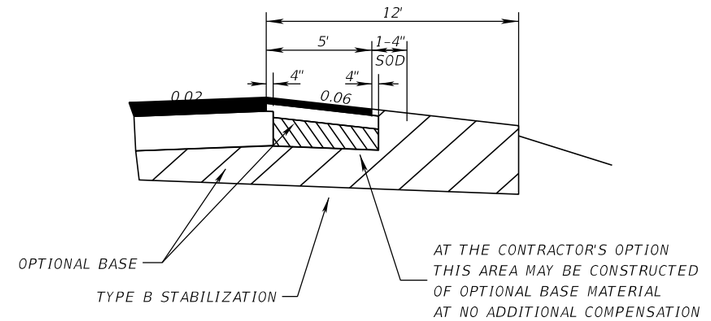

SHOULDER PAVEMENT DETAIL

REVISIONS			
DATE	DESCRIPTION	DATE	DESCRIPTION

DEWBERRY ENGINEERS INC.
800 NORTH MAGNOLIA AVENUE, SUITE 1000
ORLANDO, FL 32803
CERTIFICATE OF AUTHORIZATION 8794

STATE OF FLORIDA
DEPARTMENT OF TRANSPORTATION


ROAD NO.	COUNTY	FINANCIAL PROJECT ID
SR 400	POLK	201210-3-52-1

US 27 / SR 25
TYPICAL SECTION

SHEET NO. 17

cfraser 3/9/2017 9:46:51 AM c:\pwworking\aecom_na\cfraser\dms28179\TYPSRD08.DGN

PRELIMINARY: NOT FOR CONSTRUCTION

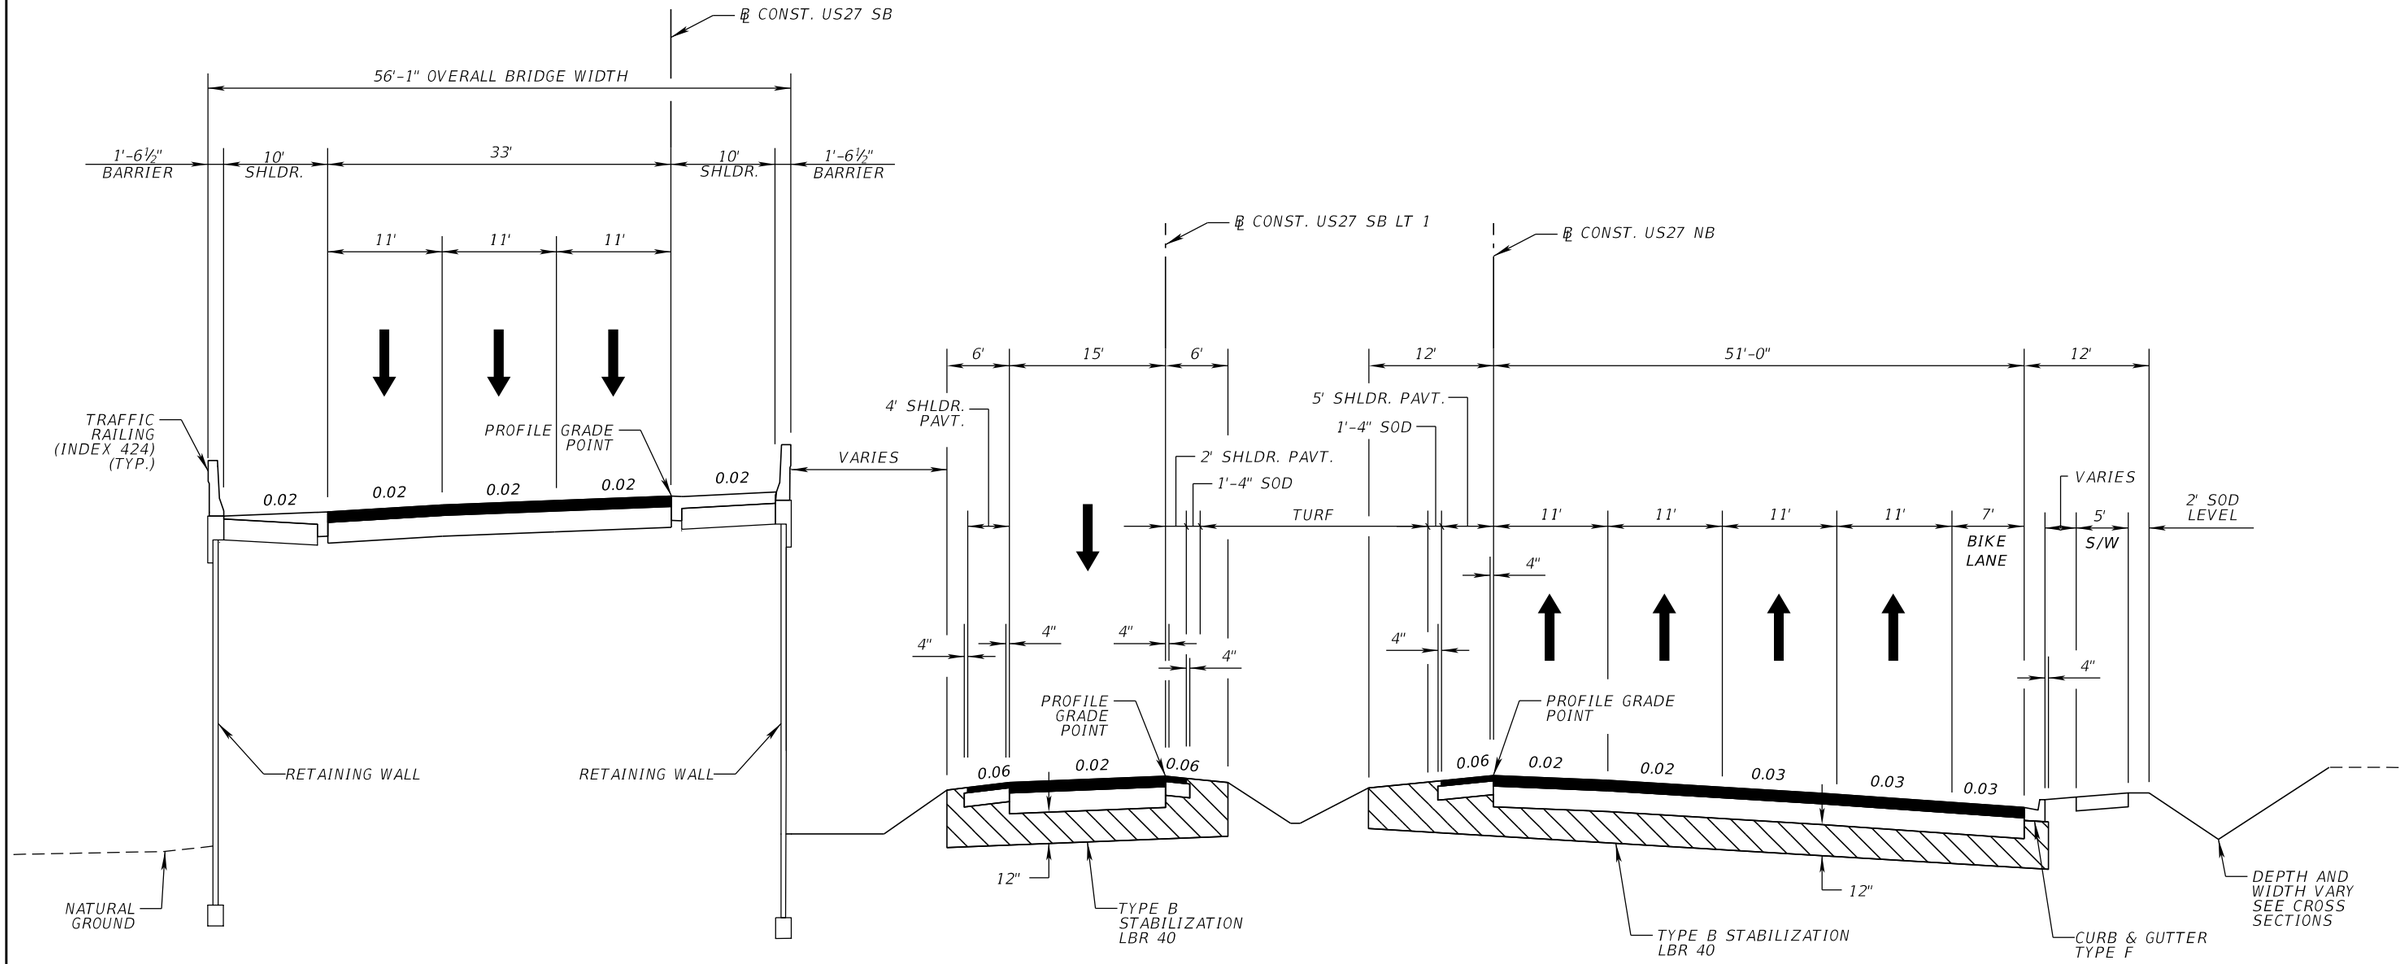


TYPICAL SECTION NO. 9

US 27/SR 25 ROADWAY SECTION
STA 269+00.00 TO STA 273+28.01

NEW CONSTRUCTION

PLAIN CEMENT CONCRETE PAVEMENT (XX")
OPTIONAL BASE GROUP 1 (TYPE B-12.5 ONLY) (4")

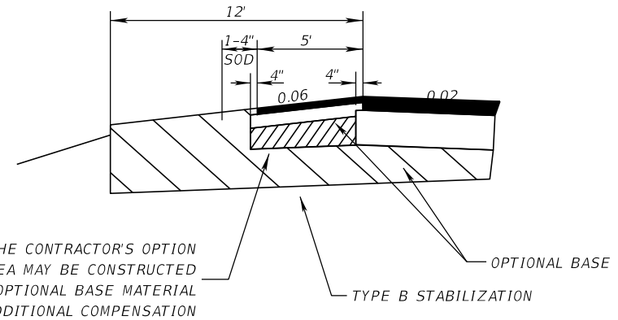

SHOULDER PAVEMENT DETAIL

TRAFFIC DATA

CURRENT YEAR = 2017 AADT =
ESTIMATED OPENING YEAR = 2020 AADT =
ESTIMATED DESIGN YEAR = 2040 AADT =
K = % D = % T = % (24 HOUR)
DESIGN HOUR T = %
DESIGN SPEED = 45

REVISIONS			
DATE	DESCRIPTION	DATE	DESCRIPTION

DEWBERRY ENGINEERS INC.
800 NORTH MAGNOLIA AVENUE, SUITE 1000
ORLANDO, FL 32803
CERTIFICATE OF AUTHORIZATION 8794

STATE OF FLORIDA
DEPARTMENT OF TRANSPORTATION

ROAD NO.	COUNTY	FINANCIAL PROJECT ID
SR 400	POLK	201210-3-52-1

US 27 / SR 25
TYPICAL SECTION

SHEET NO. 18

PRELIMINARY: NOT FOR CONSTRUCTION

cfraser 3/9/2017 9:47:06 AM c:\pwworking\aecom_na\cfraser\dms28179\TYPSRD09.DGN

Curve	Point Type	Station	Northing	Easting	Radius	Length	Delta	Rotation Direction	Degree of Curvature	Tangent	Chord	e ft/ft	Design Speed (mph)
XEBI4_1	P.C.	1006+40.30	1,413,047.8929	441,413.8535									
	P.I.	1013+09.92	1,413,479.1157	441,926.1394	14,714.00	1,338.32	5°12'41"	(LT)	0°23'22"	669.62	1,337.85	NC	70
	C.C.		1,424,304.6991	431,938.3003									
	P.T.	1019+78.62	1,413,955.0869	442,397.1397									
XEBI4_2	P.C.	1019+78.62	1,413,955.0868	442,397.1397									
	P.I.	1031+31.46	1,414,774.5333	443,208.0282	22,886.00	2,303.73	5°46'3"	(RT)	0°15'1"	1152.84	2,302.75	NC	70
	C.C.		1,397,857.4094	458,664.7080									
	P.T.	1042+82.35	1,415,508.3446	444,097.1591									
XEBI4_3	P.C.	1053+73.36	1,416,202.8030	444,938.6073									
	P.I.	1059+03.93	1,416,540.5247	445,347.8116	75,032.00	1,061.12	0°48'37"	(LT)	0°04'35"	530.57	1,061.11	NC	70
	C.C.		1,474,071.5860	397,178.7396									
	P.T.	1064+34.48	1,416,883.9995	445,752.1991									
XEBI4_4	P.C.	1064+34.48	1,416,883.9995	445,752.1991									
	P.I.	1069+64.60	1,417,227.1813	446,156.2415	74,968.00	1,060.22	0°48'37"	(RT)	0°04'35"	530.12	1,060.21	NC	70
	C.C.		1,359,745.1921	494,284.2269									
	P.T.	1074+94.70	1,417,564.6150	446,565.0968									
XEBI4_5	P.C.	1079+94.70	1,417,882.8783	446,950.7242									
	P.I.	1089+51.71	1,418,492.0431	447,688.8256	80,483.00	1,913.94	1°21'45"	(RT)	0°04'16"	957.01	1,913.89	NC	70
	C.C.		1,355,809.9858	498,180.2987									
	P.T.	1099+08.64	1,419,083.4848	448,441.2033									
XEBI4_6	P.C.	1099+08.64	1,419,083.4848	448,441.2033									
	P.I.	1108+46.19	1,419,662.9022	449,178.2848	80,032.00	1,875.03	1°20'32"	(LT)	0°04'18"	937.56	1,874.99	NC	70
	C.C.		1,482,002.4201	398,980.8292									
	P.T.	1117+83.67	1,420,259.4277	449,901.5903									
XEBI4_7	P.C.	1166+77.75	1,423,373.3101	453,677.2690									
	P.I.	1172+09.15	1,423,711.4174	454,087.2344	33,000.00	1,062.71	1°50'42"	(RT)	0°10'25"	531.40	1,062.67	NC	70
	C.C.		1,397,914.5093	474,673.6844									
	P.T.	1177+40.46	1,424,036.1493	454,507.8737									
XEBI4_8	P.C.	1177+40.46	1,424,036.1493	454,507.8737									
	P.I.	1182+71.86	1,424,360.8813	454,928.5129	33,000.00	1,062.71	1°50'42"	(LT)	0°10'25"	531.40	1,062.67	NC	70
	C.C.		1,450,157.7894	434,342.0630									
	P.T.	1188+03.17	1,424,698.9886	455,338.4784									
GEBI4_1	P.C.	3015+36.21	1,412,878.2858	441,216.8680									
	P.I.	3024+54.31	1,413,438.1695	441,944.4893	14,714.00	1,833.82	7°08'27"	(LT)	0°23'22"	918.10	1,832.63	NC	70
	C.C.		1,424,539.5992	432,243.8214									
	P.T.	3033+70.03	1,414,084.1600	442,596.8687									
GEBI4_2	P.C.	3033+70.03	1,414,084.1600	442,596.8687									
	P.I.	3044+03.96	1,414,811.6554	443,331.5590	22,836.00	2,066.46	5°11'5"	(RT)	0°15'3"	1033.93	2,065.75	NC	70
	C.C.		1,397,857.4094	458,664.7080									
	P.T.	3054+36.49	1,415,469.7819	444,128.9854									
GEBI4_3	P.C.	3065+27.50	1,416,164.2402	444,970.4337									
	P.I.	3070+58.42	1,416,502.1870	445,379.9107	75,082.00	1,061.83	0°48'37"	(LT)	0°04'35"	530.92	1,061.82	NC	70
	C.C.		1,474,071.5861	397,178.7396									
	P.T.	3075+89.33	1,416,845.8907	445,784.5675									
GEBI4_4	P.C.	3075+89.33	1,416,845.8907	445,784.5675									
	P.I.	3081+19.09	1,417,188.8436	446,188.3406	74,918.00	1,059.51	0°48'37"	(RT)	0°04'35"	529.76	1,059.50	NC	70
	C.C.		1,359,745.1921	494,284.2269									
	P.T.	3086+48.84	1,417,526.0522	446,596.9232									
GEBI4_5	P.C.	3091+95.12	1,417,873.7739	447,018.2440									
	P.I.	3097+37.42	1,418,218.9665	447,436.5006	14,798.00	1,084.13	4°11'51"	(RT)	0°23'14"	542.31	1,083.89	NC	70
	C.C.		1,406,460.7467	456,437.5654									
	P.T.	3102+79.24	1,418,532.6183	447,878.9020									

Curve	Point Type	Station	Northing	Easting	Radius	Length	Delta	Rotation Direction	Degree of Curvature	Tangent	Chord	e ft/ft	Design Speed (mph)
GEBI4_6	P.C.	3102+79.24	1,418,532.6183	447,878.9020									
	P.I.	3109+07.27	1,418,895.8498	448,391.2348	17,220.00	1,255.50	4°10'39"	(LT)	0°19'58"	628.03	1,255.23	NC	70
	C.C.		1,432,580.3024	437,919.4355									
	P.T.	3115+34.75	1,419,295.4373	448,875.7468									
XWBI4_2	P.C.	2028+13.86	1,413,712.4886	441,953.9152									
	P.I.	2035+14.54	1,414,158.2644	442,494.5015	22,860.00	1,400.92	3°30'40"	(LT)	0°15'2"	700.68	1,400.70	NC	70
	C.C.		1,431,349.4129	427,410.2395									
	P.T.	2042+14.78	1,414,636.3110	443,006.7719									
XWBI4_3	P.C.	2042+14.78	1,414,636.3108	443,006.7718									
	P.I.	2049+13.44	1,415,112.9850	443,517.5715	22,950.00	1,396.90	3°29'15"	(RT)	0°14'59"	698.67	1,396.69	NC	70
	C.C.		1,397,857.4093	458,664.7079									
	P.T.	2056+11.68	1,415,557.7047	444,056.4211									
XWBI4_4	P.C.	2067+02.69	1,416,252.1632	444,897.8696									
	P.I.	2072+32.81	1,416,589.5969	445,306.7249	74,968.00	1,060.22	0°48'37"	(LT)	0°04'35"	530.12	1,060.21	NC	70
	C.C.		1,474,071.5863	397,178.7399									
	P.T.	2077+62.91	1,416,932.7787	445,710.7674									
XWBI4_5	P.C.	2077+62.91	1,416,932.7787	445,710.7674									
	P.I.	2082+93.48	1,417,276.2535	446,115.1548	75,032.00	1,061.12	0°48'37"	(RT)	0°04'35"	530.57	1,061.11	NC	70
	C.C.		1,359,745.1919	494,284.2265									
	P.T.	2088+24.03	1,417,613.9752	446,524.3591									
XWBI4_6	P.C.	2093+24.03	1,417,932.2386	446,909.9865									
	P.I.	2102+81.80	1,418,541.8878	447,648.6748	80,547.00	1,915.46	1°21'45"	(RT)	0°04'16"	957.77	1,915.41	NC	70
	C.C.		1,355,809.9855	498,180.2984									
	P.T.	2112+39.49	1,419,133.7998	448,401.6508									
XWBI4_7	P.C.	2112+39.49	1,419,133.7998	448,401.6508									
	P.I.	2121+76.30	1,419,712.7538	449,138.1429	79,968.00	1,873.53	1°20'32"	(LT)	0°04'18"	936.81	1,873.49	NC	70
	C.C.		1,482,002.4204	398,980.8295									
	P.T.	2131+13.02	1,420,308.8023	449,860.8700									
XWBI4_8	P.C.	2180+07.10	1,423,422.6848	453,636.5487									
	P.I.	2185+38.50	1,423,760.7920	454,046.5141	33,000.00	1,062.71	1°50'42"	(RT)	0°10'25"	531.40	1,062.67	NC	70
	C.C.		1,397,963.8839	474,632.9640									
	P.T.	2190+69.81	1,424,085.5240	454,467.1534									
XWBI4_9	P.C.	2190+69.81	1,424,085.5240	454,467.1534									
	P.I.	2196+01.21	1,424,410.2559	454,887.7926	33,000.00	1,062.71	1°50'42"	(LT)	0°10'25"	531.40	1,062.67	NC	70
	C.C.		1,450,207.1640	434,301.3427									
	P.T.	2201+32.52	1,424,748.3632	455,297.7581									
GWBI4_1	P.C.	4028+00.00	1,413,478.6749	441,632.6487									
	P.I.	4035+98.66	1,413,986.7899	442,248.8331	22,836.00	1,596.68	4°00'22"	(LT)	0°15'3"	798.66	1,596.35	NC	70
	C.C.		1,431,097.0828	427,104.2420									
	P.T.	4043+96.68	1,414,536.7114	442,828.0138									
GWBI4_2	P.C.	4043+96.68	1,414,536.7114	442,828.0138									
	P.I.	4051+96.29	1,415,087.2897	443,407.8861	23,000.00	1,598.59	3°58'56"	(RT)	0°14'57"	799.62	1,598.27	NC	70
	C.C.		1,397,857.4094	458,664.7080									
	P.T.	4059+95.27	1,415,596.2677	444,024.5950									
GWBI4_3	P.C.	4070+86.28	1,416,290.7260	444,866.0433									
	P.I.	4076+16.04	1,416,627.9346	445,274.6259	74,918.00	1,059.51	0°48'37"	(LT)	0°04'35"	529.76	1,059.50	NC	70
	C.C.		1,474,071.5861	397,178.7396									
	P.T.	4081+45.79	1,416,970.8875	445,678.3989									
GWBI4_4	P.C.	4081+45.79	1,416,970.8875	445,678.3989									
	P.I.	4086+76.71	1,417,314.5912	446,083.0558	75,082.00	1,061.83	0°48'37"	(RT)	0°04'35"	530.92	1,061.82	NC	70
	C.C.		1,359,745.1922	494,284.2268									
	P.T.	4092+07.62	1,417,652.5380	446,492.5328									

PRELIMINARY: NOT FOR CONSTRUCTION

REVISIONS			
DATE	DESCRIPTION	DATE	DESCRIPTION

DEWBERRY ENGINEERS INC.
800 NORTH MAGNOLIA AVENUE, SUITE 1000
ORLANDO, FL 32803
CERTIFICATE OF AUTHORIZATION 8794

STATE OF FLORIDA
DEPARTMENT OF TRANSPORTATION

ROAD NO.	COUNTY	FINANCIAL PROJECT ID
SR 400	POLK	201210-3-52-1

CURVE DATA

SHEET NO. 19

$USER$ $DATE$ $TIME$ $FILE$

Curve	Point Type	Station	Northing	Easting	Radius	Length	Delta	Rotation Direction	Degree of Curvature	Tangent	Chord	e ft/ft	Design Speed (mph)
GWBI4_5	P.C.	4113+93.16	1,419,043.6934	448,178.1420									
	P.I.	4119+19.63	1,419,378.8053	448,584.1841	78,000.00	1,052.92	0°46'24"	(RT)	0°04'24"	526.47	1,052.92	NC	70
	C.C.		1,358,885.8264	497,827.2208									
	P.T.	4124+46.08	1,419,708.4057	448,994.7128									
GWBI4_6	P.C.	4124+46.08	1,419,708.4057	448,994.7128									
	P.I.	4129+71.22	1,420,037.1732	449,404.2041	79,887.00	1,050.26	0°45'12"	(LT)	0°04'18"	525.14	1,050.26	NC	70
	C.C.		1,482,002.4237	398,980.8337									
	P.T.	4134+96.35	1,420,371.2957	449,809.3379									
GWBI4_7	P.C.	4185+28.80	1,423,573.2188	453,691.7684									
	P.I.	4191+54.57	1,423,971.3671	454,174.5354	24,000.00	1,251.25	2°59'14"	(RT)	0°14'19"	625.77	1,251.11	NC	70
	C.C.		1,405,057.7273	468,961.8887									
	P.T.	4197+80.05	1,424,343.8164	454,677.3947									
GWBI4_8	P.C.	4197+80.05	1,424,343.8164	454,677.3947									
	P.I.	4204+05.82	1,424,716.2658	455,180.2541	24,000.00	1,251.25	2°59'14"	(LT)	0°14'19"	625.77	1,251.11	NC	70
	C.C.		1,443,629.9055	440,392.9008									
	P.T.	4210+31.31	1,425,114.4140	455,663.0211									
US27NB_01	P.C.	111+38.15	1,413,730.9578	449,054.3020									
	P.I.	113+38.23	1,413,908.2727	448,961.6246	6,000.00	400.00	3°49'11"	(RT)	0°57'18"	200.07	399.93	NC	45
	C.C.		1,416,510.2474	454,371.7778									
	P.T.	115+38.15	1,414,091.3676	448,880.9654									
US27NB_02	P.C.	120+65.35	1,414,573.8210	448,668.4292									
	P.I.	125+41.16	1,415,009.2558	448,476.6061	7,000.00	950.17	7°46'38"	(LT)	0°49'7"	475.81	949.44	NC	45
	C.C.		1,411,751.7945	442,262.4814									
	P.T.	130+15.52	1,415,414.7274	448,227.6237									
US27NB_03	P.C.	130+15.52	1,415,414.7274	448,227.6237									
	P.I.	132+22.81	1,415,591.3784	448,119.1501	6,000.00	414.43	3°57'27"	(RT)	0°57'18"	207.30	414.35	NC	45
	C.C.		1,418,554.3842	453,340.6028									
	P.T.	134+29.95	1,415,775.0946	448,023.1270									
US27NB_04	P.C.	153+45.54	1,417,472.7793	447,135.7967									
	P.I.	155+82.31	1,417,682.6233	447,026.1173	7,000.00	473.38	3°52'29"	(LT)	0°49'7"	236.78	473.29	NC	45
	C.C.		1,414,230.2748	440,932.0749									
	P.T.	158+18.91	1,417,884.5763	446,902.5087									
US27NB_05	P.C.	158+18.91	1,417,884.5763	446,902.5087									
	P.I.	160+55.69	1,418,086.5292	446,778.9001	7,000.00	473.38	3°52'29"	(RT)	0°49'7"	236.78	473.29	NC	45
	C.C.		1,421,538.8778	452,872.9426									
	P.T.	162+92.29	1,418,296.3732	446,669.2208									
US27NB_06	P.C.	173+45.81	1,419,230.0546	446,181.2127									
	P.I.	175+46.20	1,419,407.6445	446,088.3916	15,000.00	400.75	1°31'51"	(RT)	0°22'55"	200.38	400.73	NC	45
	C.C.		1,426,178.2786	459,474.9023									
	P.T.	177+46.56	1,419,587.6506	446,000.3477									
US27NB_07	P.C.	177+46.56	1,419,587.6506	446,000.3477									
	P.I.	180+40.24	1,419,851.4638	445,871.3123	7,000.00	587.01	4°48'17"	(LT)	0°49'7"	293.68	586.84	NC	45
	C.C.		1,416,512.0242	439,712.2222									
	P.T.	183+33.57	1,420,103.5418	445,720.6331									
US27NB_08	P.C.	183+33.57	1,420,103.5418	445,720.6331									
	P.I.	185+33.63	1,420,275.2575	445,617.9904	7,000.00	400.00	3°16'27"	(RT)	0°49'7"	200.05	399.95	NC	45
	C.C.		1,423,695.0594	451,729.0440									
	P.T.	187+33.57	1,420,452.5549	445,525.3221									
US27SB_01	P.C.	217+29.49	1,414,241.1330	448,753.7976									
	P.I.	219+33.10	1,414,421.5813	448,659.4826	15,000.00	407.19	1°33'19"	(RT)	0°22'55"	203.61	407.18	NC	45
	C.C.		1,421,189.3571	462,047.4872									
	P.T.	221+36.69	1,414,604.5230	448,570.1002									

Curve	Point Type	Station	Northing	Easting	Radius	Length	Delta	Rotation Direction	Degree of Curvature	Tangent	Chord	e ft/ft	Design Speed (mph)
US27SB_02	P.C.	227+92.07	1,415,193.3806	448,282.3939									
	P.I.	232+59.87	1,415,613.6913	448,077.0368	10,000.00	934.91	5°21'24"	(LT)	0°34'23"	467.80	934.57	NC	45
	C.C.		1,410,803.4912	439,297.4692									
	P.T.	237+26.98	1,416,012.9955	447,833.3385									
US27SB_03	P.C.	237+26.98	1,416,012.9955	447,833.3385									
	P.I.	240+58.83	1,416,296.2541	447,660.4637	10,000.00	663.45	3°48'5"	(RT)	0°34'23"	331.85	663.33	NC	45
	C.C.		1,421,222.4998	456,369.2079									
	P.T.	243+90.43	1,416,590.3504	447,506.7481									
US27SB_04	P.C.	251+52.83	1,417,266.0264	447,153.5920									
	P.I.	253+55.32	1,417,445.4818	447,059.7959	9,000.00	404.91	2°34'40"	(LT)	0°38'12"	202.49	404.88	NC	45
	C.C.		1,413,097.0920	439,177.3782									
	P.T.	255+57.74	1,417,620.5371	446,958.0237									
US27SB_05	P.C.	260+42.15	1,418,039.3148	446,714.5583									
	P.I.	262+44.64	1,418,214.3701	446,612.7862	9,000.00	404.91	2°34'40"	(RT)	0°38'12"	202.49	404.88	NC	45
	C.C.		1,422,562.7599	454,495.2039									
	P.T.	264+47.06	1,418,393.8255	446,518.9901									
US27SB_06	P.C.	269+89.80	1,418,874.8283	446,267.5839									
	P.I.	272+70.65	1,419,123.7305	446,137.4900	7,000.00	561.40	4°35'42"	(RT)	0°49'7"	280.85	561.25	NC	45
	C.C.		1,422,117.3328	452,471.3058									
	P.T.	275+51.20	1,419,382.2551	446,027.7547									
US27SB_07	P.C.	275+51.20	1,419,382.2551	446,027.7547									
	P.I.	278+32.05	1,419,640.7796	445,918.0195	7,000.00	561.40	4°35'42"	(LT)	0°49'7"	280.85	561.25	NC	45
	C.C.		1,416,647.1773	439,584.2037									
	P.T.	281+12.60	1,419,889.6819	445,787.9255									
US27RAMPA1_1	P.C.	344+81.46	1,416,509.4578	445,036.0437									
	P.I.	351+68.33	1,416,948.5810	445,564.2153	1,432.39	1,280.95	51°14'17"	(LT)	4°00'0"	686.87	1,238.69	0.072	50
	C.C.		1,417,610.8989	444,120.3027									
	P.T.	357+62.41	1,417,635.3538	445,552.4885									
US27RAMPA1_4	P.C.	362+18.84	1,418,091.7206	445,544.6959									
	P.I.	364+23.77	1,418,296.6168	445,541.1972	790.29	401.02	29°04'26"	(RT)	7°15'0"	204.93	396.73	0.099	50
	C.C.		1,418,105.2129	446,334.8673									
	P.T.	366+19.86	1,418,477.3950	445,637.7063									
US27RAMPA1_7	P.C.	370+11.20	1,418,822.6170	445,822.0044									
	P.I.	374+73.76	1,419,230.6712	446,039.8456	954.93	861.51	51°41'26"	(LT)	6°00'0"	462.56	832.59	0.092	50
	C.C.		1,419,272.3370	444,979.6015									
	P.T.	378+72.71	1,419,654.5621	445,854.6984									
US27RAMPA1A_1	P.C.	462+18.84	1,418,092.3352	445,580.6906									
	P.I.	463+93.65	1,418,267.1153	445,577.7062	754.29	343.55	26°05'45"	(RT)	7°35'46"	174.81	340.58	0.099	50
	C.C.		1,418,105.2129	446,334.8673									
	P.T.	465+62.39	1,418,425.3910	445,651.9074									
US27RAMPA1A_2	P.C.	465+62.39	1,418,425.3910	445,651.9074									
	P.I.	468+20.13	1,418,658.7640	445,761.3148	763.94	497.17	37°17'15"	(RT)	7°30'0"	257.75	488.44	0.099	50
	C.C.		1,418,101.1137	446,343.6112									
	P.T.	470+59.55	1,418,778.1557	445,989.7411									
US27RAMPA2_3	P.C.	467+80.21	1,418,428.7460	446,420.0318									
	P.I.	475+29.06	1,419,072.7503	446,037.8900	381.97	839.66	125°56'59"	(LT)	14°59'60"	748.85	680.53	0.086	30
	C.C.		1,418,233.8234	446,091.5386									
	P.T.	476+19.88	1,418,385.3156	445,740.8926									
US27RAMPA2_4	P.C.	476+19.88	1,418,385.3156	445,740.8926									
	P.I.	496+43.15	1,416,527.9703	444,938.4504	487.62	1,301.27	152°53'58"	(LT)	11°45'0"	2023.28	948.10	0.075	30
	C.C.		1,418,191.9214	446,188.5258									
	P.T.	489+21.15	1,417,815.8393	446,498.9113									

PRELIMINARY: NOT FOR CONSTRUCTION

REVISIONS			
DATE	DESCRIPTION	DATE	DESCRIPTION

DEWBERRY ENGINEERS INC.
800 NORTH MAGNOLIA AVENUE, SUITE 1000
ORLANDO, FL 32803
CERTIFICATE OF AUTHORIZATION 8794

STATE OF FLORIDA
DEPARTMENT OF TRANSPORTATION

ROAD NO.	COUNTY	FINANCIAL PROJECT ID
SR 400	POLK	201210-3-52-1

CURVE DATA

SHEET NO. 20

$USER$ $DATE$ $TIME$ $FILE$

Curve	Point Type	Station	Northing	Easting	Radius	Length	Delta	Rotation Direction	Degree of Curvature	Tangent	Chord	e ft/ft	Design Speed (mph)
US27RAMPA2_7	P.C.	508+59.79	1,419,049.8375	447,994.0992									
	P.I.	510+75.90	1,419,187.3947	448,160.7719	2,291.83	430.94	10°46'24"	(RT)	2°30'0"	216.11	430.30	0.049	50
	C.C.		1,417,282.2519	449,452.9109									
	P.T.	512+90.73	1,419,291.3718	448,350.2197									
US27RAMPA2_10	P.C.	516+62.05	1,419,470.0271	448,675.7324									
	P.I.	518+62.56	1,419,566.5000	448,851.5076	2,291.83	400.00	10°00'0"	(LT)	2°30'0"	200.51	399.49	0.049	50
	C.C.		1,421,479.1469	447,573.0412									
	P.T.	520+62.05	1,419,692.0304	449,007.8600									
US27RAMPA2_11	P.C.	520+62.05	1,419,692.0304	449,007.8600									
	P.I.	525+87.32	1,420,020.8825	449,417.4567	79,908.00	1,050.53	0°45'12"	(LT)	0°04'18"	525.27	1,050.53	NC	50
	C.C.		1,482,002.4237	398,980.8337									
	P.T.	531+12.58	1,420,355.0910	449,822.6948									
US27RAMPA2_14	P.C.	532+62.58	1,420,450.5292	449,938.4166									
	P.I.	534+96.33	1,420,599.2550	450,118.7512	8,594.37	467.39	3°06'57"	(RT)	0°40'0"	233.75	467.33	NC	50
	C.C.		1,413,820.1572	455,406.6256									
	P.T.	537+29.97	1,420,737.9585	450,306.9033									
US27RAMPA2_15	P.C.	537+29.97	1,420,737.9585	450,306.9033									
	P.I.	539+37.75	1,420,861.2506	450,474.1496	7,639.44	415.46	3°06'57"	(LT)	0°45'0"	207.78	415.41	RC	50
	C.C.		1,426,887.1152	445,773.8167									
	P.T.	541+45.42	1,420,993.4512	450,634.4470									
US27RAMPA2A_3	P.C.	668+86.56	1,418,899.1921	446,029.1785									
	P.I.	675+27.11	1,418,602.4823	445,461.4985	716.20	1,045.21	83°37'1"	(LT)	8°00'0"	640.54	954.90	0.058	30
	C.C.		1,418,264.4652	446,360.9317									
	P.T.	679+31.77	1,418,005.3347	445,693.2568									
US27RAMPA2A_4	P.C.	679+31.77	1,418,005.3347	445,693.2568									
	P.I.	684+96.05	1,417,479.2854	445,897.4204	528.88	865.01	93°42'32"	(LT)	10°50'0"	564.28	771.77	0.075	30
	C.C.		1,418,196.6920	446,186.3093									
	P.T.	687+96.78	1,417,717.0509	446,409.1608									
US27RAMPA2B_3	P.C.	769+34.59	1,418,873.5209	446,198.1043									
	P.I.	772+61.85	1,418,721.9321	445,908.0770	1,145.92	637.54	31°52'37"	(LT)	5°00'0"	327.25	629.35	0.04	30
	C.C.		1,417,857.9578	446,728.9096									
	P.T.	775+72.13	1,418,440.0430	445,741.8435									
US27RAMPA2C_1	P.C.	794+33.01	1,417,881.8848	446,597.7884									
	P.I.	798+03.97	1,418,118.0095	446,883.8916	13,750.99	741.74	3°05'26"	(RT)	0°25'0"	370.96	741.65	NC	50
	C.C.		1,407,276.3712	455,350.6581									
	P.T.	801+74.75	1,418,338.3657	447,182.3092									
US27RAMPA2C_2	P.C.	801+74.75	1,418,338.3657	447,182.3092									
	P.I.	802+83.88	1,418,403.1935	447,270.1022	13,750.99	218.26	0°54'34"	(RT)	0°25'0"	109.13	218.26	NC	50
	C.C.		1,407,276.3712	455,350.6581									
	P.T.	803+93.01	1,418,466.6196	447,358.9131									
US27RAMPC1_1	P.C.	932+39.00	1,415,629.4072	448,153.4519									
	P.I.	938+97.94	1,416,203.3843	447,829.7926	1,432.39	1,235.19	49°24'27"	(RT)	4°00'0"	658.94	1,197.27	0.072	50
	C.C.		1,416,332.9707	449,401.1507									
	P.T.	944+74.19	1,416,822.6293	448,055.0495									
US27RAMPC1_4	P.C.	948+39.34	1,417,165.7798	448,179.8742									
	P.I.	950+89.39	1,417,400.7691	448,265.3540	1,909.86	497.28	14°55'6"	(LT)	3°00'0"	250.05	495.87	0.057	50
	C.C.		1,417,818.6579	446,385.0726									
	P.T.	953+36.62	1,417,649.8438	448,287.4564									
US27RAMPC1_7	P.C.	957+10.12	1,418,021.8848	448,320.4707									
	P.I.	965+09.34	1,418,817.9780	448,391.1146	1,909.86	1,513.86	45°24'57"	(RT)	3°00'0"	799.22	1,474.54	0.057	50
	C.C.		1,417,853.0707	450,222.8546									
	P.T.	972+23.98	1,419,326.4867	449,007.6970									

Curve	Point Type	Station	Northing	Easting	Radius	Length	Delta	Rotation Direction	Degree of Curvature	Tangent	Chord	e ft/ft	Design Speed (mph)
US27RAMPC1A_3	P.C.	2146+01.30	1,416,951.8065	448,067.3690									
	P.I.	2148+83.91	1,417,222.0849	448,149.9467	1,909.86	561.15	16°50'4"	(LT)	3°00'0"	282.61	559.14	0.057	50
	C.C.		1,417,509.8572	446,240.8581									
	P.T.	2151+62.45	1,417,504.6958	448,150.7104									
US27RAMPC1A_6	P.C.	2155+77.29	1,417,919.5339	448,151.8315									
	P.I.	2160+81.08	1,418,423.3244	448,153.1930	1,909.85	985.14	29°33'16"	(RT)	3°00'0"	503.79	974.26	0.057	50
	C.C.		1,417,914.3726	450,061.6784									
	P.T.	2165+62.43	1,418,860.8940	448,402.8719									
US27RAMPC1B_3	P.C.	2249+76.14	1,416,921.4656	447,832.1542									
	P.I.	2253+95.10	1,417,115.5340	448,203.4556	716.20	758.17	60°39'12"	(LT)	8°00'0"	418.96	723.26	0.1	50
	C.C.		1,417,556.1925	447,500.4009									
	P.T.	2257+34.30	1,417,534.2980	448,216.2634									
US27RAMPC1B_6	P.C.	2263+83.21	1,418,182.8954	448,236.1006									
	P.I.	2270+48.25	1,418,847.6299	448,256.4313	1,432.39	1,245.25	49°48'36"	(RT)	4°00'0"	665.05	1,206.40	0.072	50
	C.C.		1,418,139.1065	449,667.8256									
	P.T.	2276+28.45	1,419,261.0697	448,777.3467									
US27RAMPC1B_9	P.C.	2280+58.63	1,419,528.5004	449,114.2973									
	P.I.	2286+42.61	1,419,891.5452	449,571.7173	17,188.73	1,167.51	3°53'30"	(LT)	0°20'0"	583.98	1,167.29	NC	50
	C.C.		1,432,992.0582	438,428.5504									
	P.T.	2292+26.15	1,420,284.7983	450,003.4423									
US27RAMPC1B_10	P.C.	2292+26.15	1,420,284.7983	450,003.4423									
	P.I.	2294+13.98	1,420,411.2834	450,142.3013	7,639.44	375.59	2°49'1"	(RT)	0°45'0"	187.83	375.55	RC	50
	C.C.		1,414,637.1273	455,147.8387									
	P.T.	2296+01.73	1,420,530.7915	450,287.2086									
US27RAMPC1C_3	P.C.	2360+38.64	1,417,837.7915	448,235.7253									
	P.I.	2360+50.10	1,417,849.1898	448,236.9447	2,864.79	22.93	0°27'31"	(RT)	2°00'0"	11.46	22.93	0.04	50
	C.C.		1,417,533.0507	451,084.2598									
	P.T.	2360+61.56	1,417,860.5781	448,238.2553									
US27RAMPC1C_4	P.C.	2360+61.56	1,417,860.5781	448,238.2553									
	P.I.	2364+08.64	1,418,205.3754	448,277.9357	2,864.79	690.78	13°48'56"	(RT)	2°00'0"	347.07	689.11	0.04	50
	C.C.		1,417,533.0507	451,084.2598									
	P.T.	2367+52.34	1,418,530.7219	448,398.8049									
US27RAMPC2_3	P.C.	1328+95.38	1,417,894.3662	447,283.9162									
	P.I.	1342+31.18	1,418,678.3648	448,365.4390	498.22	1,209.49	139°05'28"	(RT)	11°30'0"	1335.79	933.62	0.074	30
	C.C.		1,417,490.9800	447,576.3319									
	P.T.	1341+04.87	1,417,377.6118	448,061.4865									
US27RAMPC2_4	P.C.	1341+04.87	1,417,377.6118	448,061.4865									
	P.I.	1352+06.88	1,416,304.5140	447,810.7311	409.26	994.66	139°15'10"	(RT)	14°00'0"	1102.01	767.31	0.083	30
	C.C.		1,417,470.7357	447,662.9666									
	P.T.	1350+99.53	1,417,281.1624	447,300.2655									
US27RAMPC2A_1	P.C.	1435+77.21	1,417,885.0269	447,937.0569									
	P.I.	1437+94.33	1,417,738.4233	448,097.2029	603.1!	416.81	39°35'49"	(RT)	9°30'0"	217.12	408.56	0.066	30
	C.C.		1,417,440.1668	447,529.8156									
	P.T.	1439+94.02	1,417,523.3841	448,127.1604									
US27RAMPC2A_2	P.C.	1439+94.02	1,417,523.3841	448,127.1604									
	P.I.	1443+71.74	1,417,149.2782	448,179.2779	694.49	691.90	57°04'53"	(RT)	8°15'0"	377.72	663.64	0.059	30
	C.C.		1,417,427.5581	447,439.3089									
	P.T.	1446+85.92	1,416,902.2219	447,893.5601									
US27RAMPC2A_3	P.C.	1446+85.92	1,416,902.2219	447,893.5601									
	P.I.	1447+66.61	1,416,849.4432	447,832.5222	694.49	160.66	13°15'17"	(RT)	8°15'0"	80.69	160.31	0.059	30
	C.C.		1,417,427.5581	447,439.3089									
	P.T.	1448+46.58	1,416,812.0654	447,761.0090									

PRELIMINARY: NOT FOR CONSTRUCTION

REVISIONS			
DATE	DESCRIPTION	DATE	DESCRIPTION

DEWBERRY ENGINEERS INC.
800 NORTH MAGNOLIA AVENUE, SUITE 1000
ORLANDO, FL 32803
CERTIFICATE OF AUTHORIZATION 8794

STATE OF FLORIDA
DEPARTMENT OF TRANSPORTATION

ROAD NO.	COUNTY	FINANCIAL PROJECT ID
SR 400	POLK	201210-3-52-1

CURVE DATA

SHEET NO. 21

$USER$ $DATE$ $TIME$ $FILE$

Curve	Point Type	Station	Northing	Easting	Radius	Length	Delta	Rotation Direction	Degree of Curvature	Tangent	Chord	e ft/ft	Design Speed (mph)
US27RAMPC2B_1	P.C.	1542+43.05	1,417,237.9611	448,028.3793									
	P.I.	1545+49.10	1,416,979.8313	447,863.9459	1,145.92	598.15	29°54'26"	(RT)	5°00'0"	306.05	591.38	0.04	30
	C.C.		1,417,853.6254	447,061.9011									
	P.T.	1548+41.20	1,416,838.0623	447,592.7063									
BL10_3	P.C.	2010+78.21	1,414,550.5274	448,459.5856									
	P.I.	2012+30.41	1,414,413.7730	448,526.4016	15,123.00	304.40	1°09'12"	(LT)	0°22'44"	152.20	304.39	NC	20
	C.C.		1,421,189.3571	462,047.4872									
	P.T.	2013+82.60	1,414,278.3912	448,595.9564									
BL10_4	P.C.	2013+82.60	1,414,278.3912	448,595.9564									
	P.I.	2042+40.65	1,416,820.5554	447,289.8738	144.00	466.89	185°46'7"	(LT)	39°47'19"	2858.05	287.64	0.1	20
	C.C.		1,414,344.1969	448,724.0408									
	P.T.	2018+49.49	1,414,422.5434	448,844.8623									
BL10_5	P.C.	2018+49.49	1,414,422.5434	448,844.8623									
	P.I.	2021+58.58	1,414,681.8755	448,676.6986	6,000.00	617.62	5°53'52"	(RT)	0°57'18"	309.08	617.35	NC	20
	C.C.		1,417,686.9825	453,879.0889									
	P.T.	2024+67.11	1,414,957.1145	448,536.0728									
NB27_FR_3	P.C.	5039+88.67	1,416,250.9963	447,730.4103									
	P.I.	5041+10.89	1,416,355.1025	447,666.3769	3,500.00	244.35	4°00'0"	(RT)	1°38'13"	122.22	244.30	NC	45
	C.C.		1,418,084.6742	450,711.6224									
	P.T.	5042+33.01	1,416,463.4219	447,609.7615									
FR_NB27_1	P.C.	6045+75.98	1,416,754.7934	447,420.7986									
	P.I.	6046+30.63	1,416,802.2570	447,447.8951	100.00	100.04	57°18'59"	(LT)	57°17'45"	54.65	95.92	NC	45
	C.C.		1,416,804.3720	447,333.9541									
	P.T.	6046+76.02	1,416,850.6935	447,422.5787									
FR_NB27_4	P.C.	6052+18.32	1,417,331.3119	447,171.3735									
	P.I.	6053+48.58	1,417,446.7535	447,111.0355	7,000.00	260.49	2°07'56"	(LT)	0°49'7"	130.26	260.47	NC	45
	C.C.		1,414,088.8074	440,967.6517									
	P.T.	6054+78.81	1,417,559.8703	447,046.4445									
FR_NB27_5	P.C.	6054+78.81	1,417,559.8703	447,046.4445									
	P.I.	6055+90.46	1,417,656.8275	446,991.0808	6,000.00	223.28	2°07'56"	(RT)	0°57'18"	111.65	223.26	NC	45
	C.C.		1,420,535.0670	452,256.8384									
	P.T.	6057+02.09	1,417,755.7774	446,939.3625									
US27_LT_1	P.C.	7070+48.13	1,418,966.2311	446,319.1056									
	P.I.	7070+93.60	1,418,977.8242	446,275.1385	100.00	85.35	48°54'9"	(RT)	57°17'45"	45.47	82.78	NC	45
	C.C.		1,419,062.9263	446,344.6017									
	P.T.	7071+33.48	1,419,018.5780	446,254.9734									
US27_LT_6	P.C.	7076+67.50	1,419,497.2067	446,018.1469									
	P.I.	7079+89.55	1,419,785.8625	445,875.3195	7,000.00	643.66	5°16'6"	(LT)	0°49'7"	322.06	643.44	NC	45
	C.C.		1,416,392.8283	439,744.1662									
	P.T.	7083+11.16	1,420,060.1840	445,706.5903									
US27SB_ENT_1	P.C.	8053+74.03	1,417,466.6041	447,059.2250									
	P.I.	8055+21.16	1,417,595.2810	446,987.8895	7,000.00	294.21	2°24'29"	(RT)	0°49'7"	147.13	294.19	NC	45
	C.C.		1,420,860.5881	453,181.3874									
	P.T.	8056+68.24	1,417,726.8417	446,922.0237									
US27SB_ENT_2	P.C.	8056+68.24	1,417,726.8417	446,922.0237									
	P.I.	8058+55.63	1,417,894.4032	446,838.1341	6,000.00	374.65	3°34'40"	(LT)	0°57'18"	187.39	374.59	NC	45
	C.C.		1,415,040.7733	441,556.8549									
	P.T.	8060+42.90	1,418,056.4034	446,743.9519									
US27SB_ENT_3	P.C.	8060+42.90	1,418,056.4034	446,743.9519									
	P.I.	8062+44.62	1,418,230.7974	446,642.5642	8,966.00	403.38	2°34'40"	(RT)	0°38'21"	201.72	403.35	NC	45
	C.C.		1,422,562.7599	454,495.2039									
	P.T.	8064+46.28	1,418,409.5748	446,549.1225									

Curve	Point Type	Station	Northing	Easting	Radius	Length	Delta	Rotation Direction	Degree of Curvature	Tangent	Chord	e ft/ft	Design Speed (mph)
US27SB_ENT_6	P.C.	8069+32.04	1,418,840.0840	446,324.1078									
	P.I.	8069+91.71	1,418,892.9593	446,296.4715	100.00	107.59	61°38'33"	(RT)	57°17'45"	59.66	102.47	NC	45
	C.C.		1,418,886.4055	446,412.7324									
	P.T.	8070+39.63	1,418,942.3937	446,329.8752									
US27_ENT_RT_1	P.C.	10009+73.51	1,413,545.2028	449,054.3522									
	P.I.	10011+48.12	1,413,699.9468	448,973.4720	6,000.00	349.11	3°20'2"	(LT)	0°57'18"	174.61	349.06	NC	45
	C.C.		1,410,765.9132	443,736.8763									
	P.T.	10013+22.62	1,413,849.7256	448,883.7298									
US27_ENT_RT_2	P.C.	10013+22.62	1,413,849.7256	448,883.7298									
	P.I.	10015+26.33	1,414,024.4675	448,779.0307	7,000.00	407.30	3°20'2"	(RT)	0°49'7"	203.71	407.24	NC	45
	C.C.		1,417,447.5068	454,888.3922									
	P.T.	10017+29.92	1,414,205.0023	448,684.6704									
US27_ENT_RT_3	P.C.	10017+29.92	1,414,205.0023	448,684.6704									
	P.I.	10019+34.59	1,414,386.3888	448,589.8649	15,078.00	409.31	1°33'19"	(RT)	0°22'48"	204.67	409.30	NC	45
	C.C.		1,421,189.3571	462,047.4872									
	P.T.	10021+39.24	1,414,570.2819	448,500.0178									
US27_ENT_RT_6	P.C.	10024+59.98	1,414,858.4699	448,359.2138									
	P.I.	10025+42.13	1,414,932.2825	448,323.1501	500.00	162.85	18°39'40"	(RT)	11°27'33"	82.15	162.13	NC	45
	C.C.		1,415,077.9643	448,808.4600									
	P.T.	10026+22.83	1,415,013.7538	448,312.6001									

PRELIMINARY: NOT FOR CONSTRUCTION

REVISIONS			
DATE	DESCRIPTION	DATE	DESCRIPTION

DEWBERRY ENGINEERS INC.
800 NORTH MAGNOLIA AVENUE, SUITE 1000
ORLANDO, FL 32803
CERTIFICATE OF AUTHORIZATION 8794


STATE OF FLORIDA
DEPARTMENT OF TRANSPORTATION

ROAD NO.	COUNTY	FINANCIAL PROJECT ID
SR 400	POLK	201210-3-52-1

CURVE DATA

SHEET NO. 22

$USER$ $DATE$ $TIME$ $FILE$

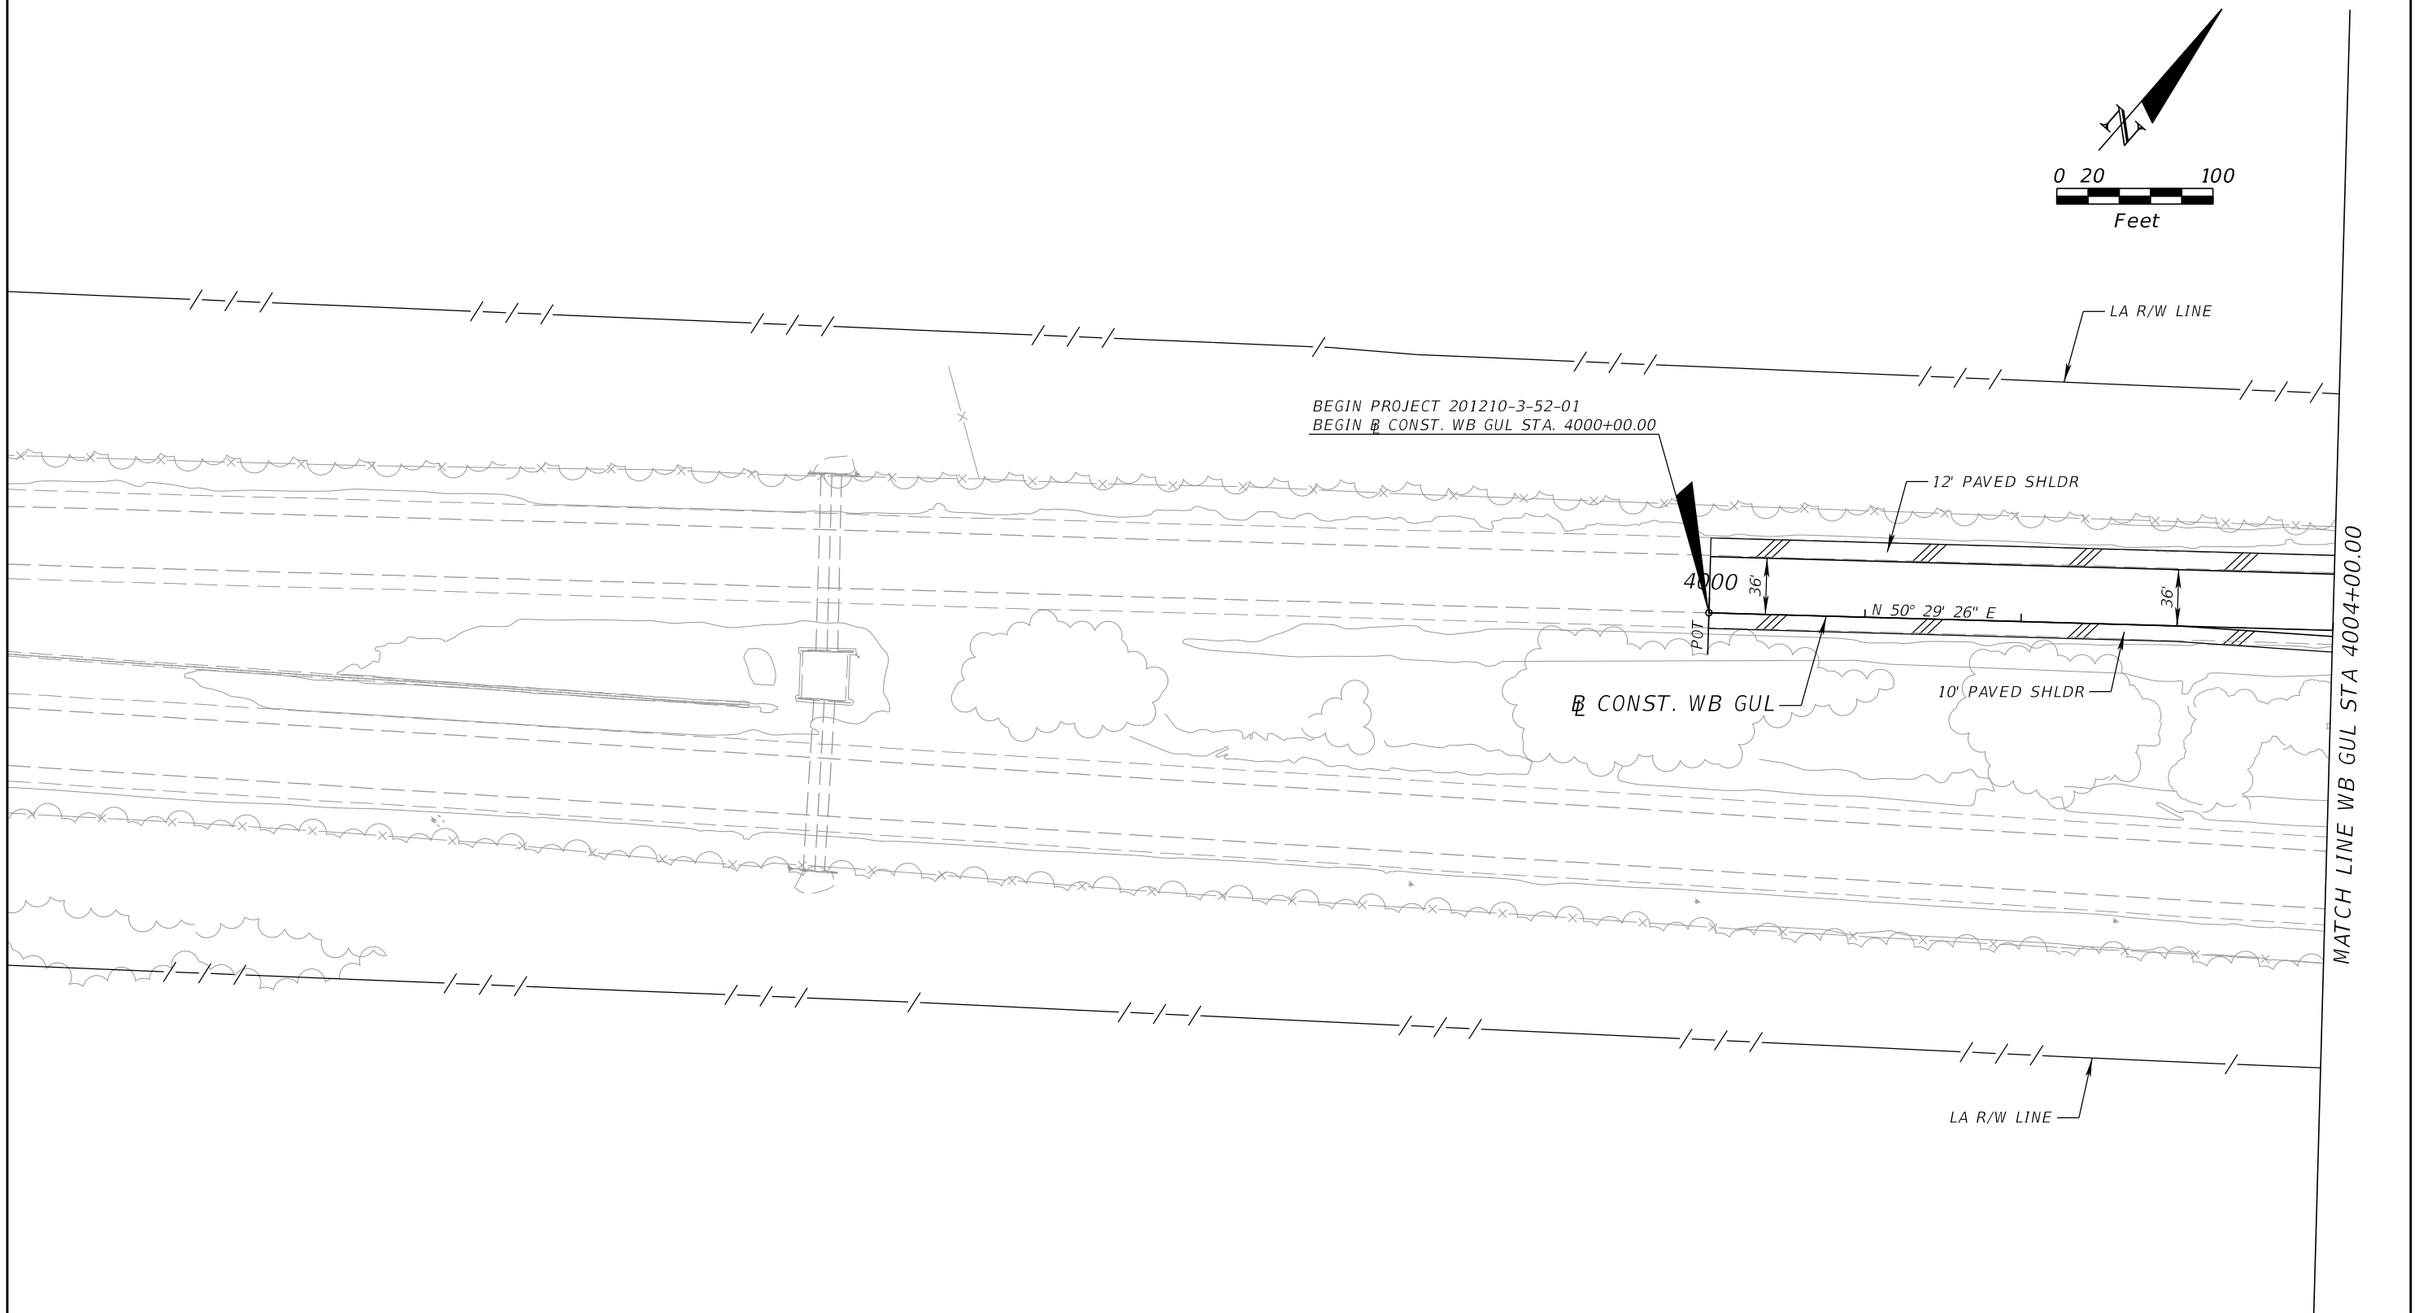

PRELIMINARY: NOT FOR CONSTRUCTION

REVISIONS			
DATE	DESCRIPTION	DATE	DESCRIPTION

DEWBERRY ENGINEERS INC.
800 NORTH MAGNOLIA AVENUE, SUITE 1000
ORLANDO, FL 32803
CERTIFICATE OF AUTHORIZATION 8794


STATE OF FLORIDA
DEPARTMENT OF TRANSPORTATION

ROAD NO.	COUNTY	FINANCIAL PROJECT ID
SR 400	POLK	201210-3-52-1

SR 400 (I-4) - PLAN 1

SHEET NO. 23

dhale 3/9/2017 11:31:32 AM c:\pwworking\aecom_na\dhale\dms28174\PLANRD01.DGN

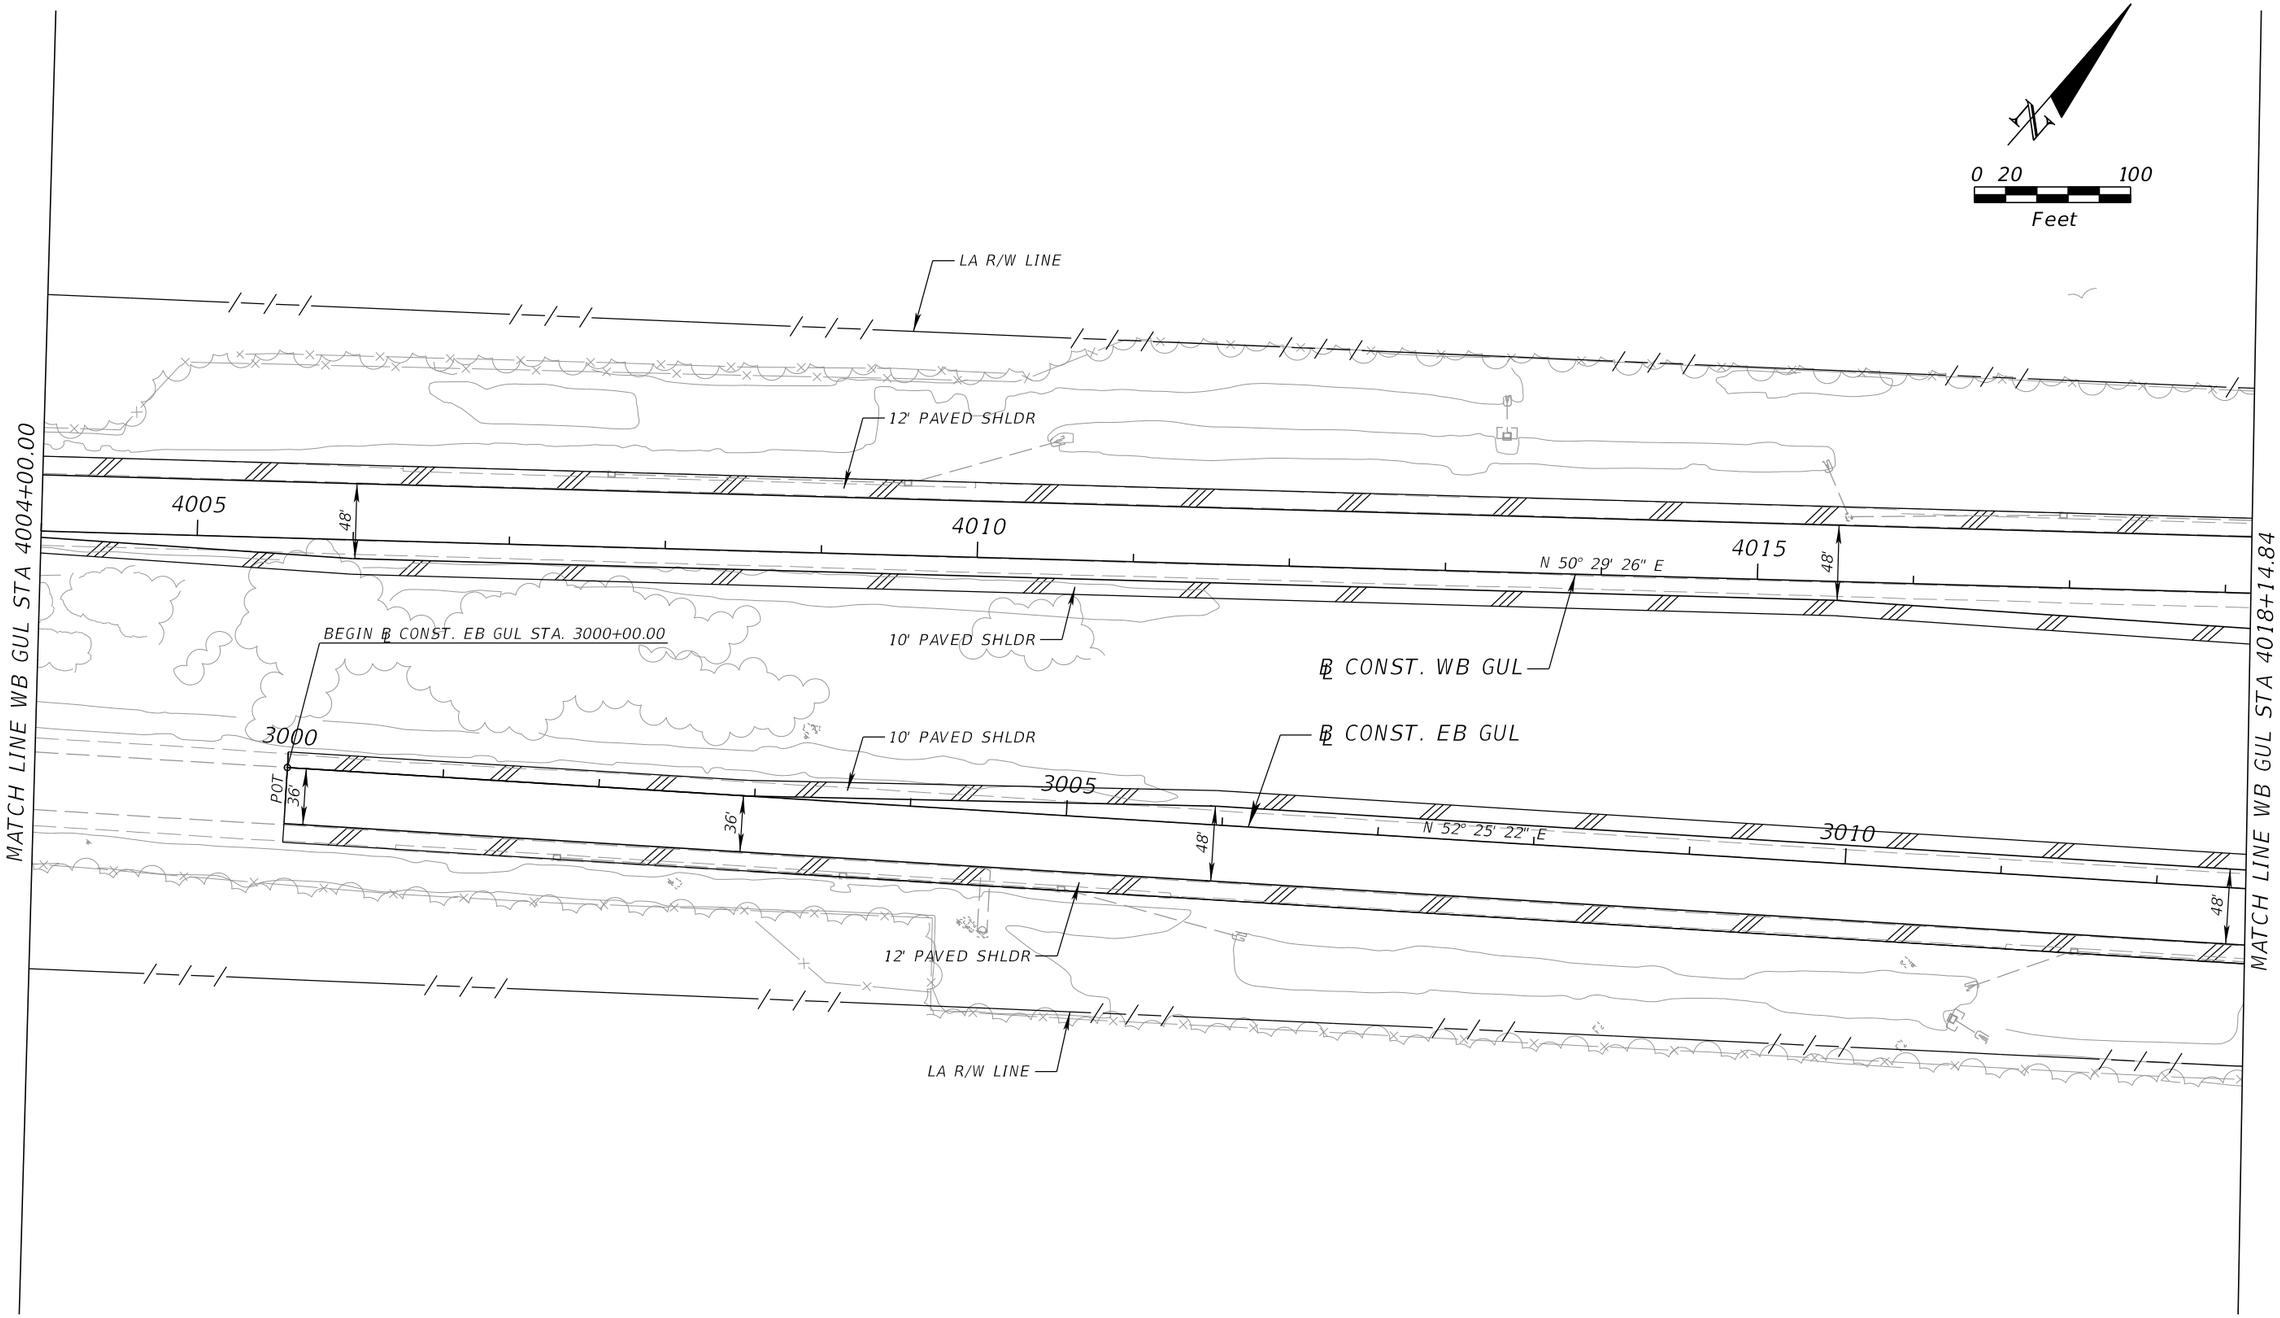

REVISIONS			
DATE	DESCRIPTION	DATE	DESCRIPTION

DEWBERRY ENGINEERS INC.
800 NORTH MAGNOLIA AVENUE, SUITE 1000
ORLANDO, FL 32803
CERTIFICATE OF AUTHORIZATION 8794

STATE OF FLORIDA
DEPARTMENT OF TRANSPORTATION


ROAD NO.	COUNTY	FINANCIAL PROJECT ID
SR 400	POLK	201210-3-52-1

SR 400 (I-4) - PLAN 2

SHEET NO. 24

dhale 3/9/2017 11:31:49 AM c:\pwworking\aecom_na\dhale\dms28174\PLANRD02.DGN

PRELIMINARY: NOT FOR CONSTRUCTION

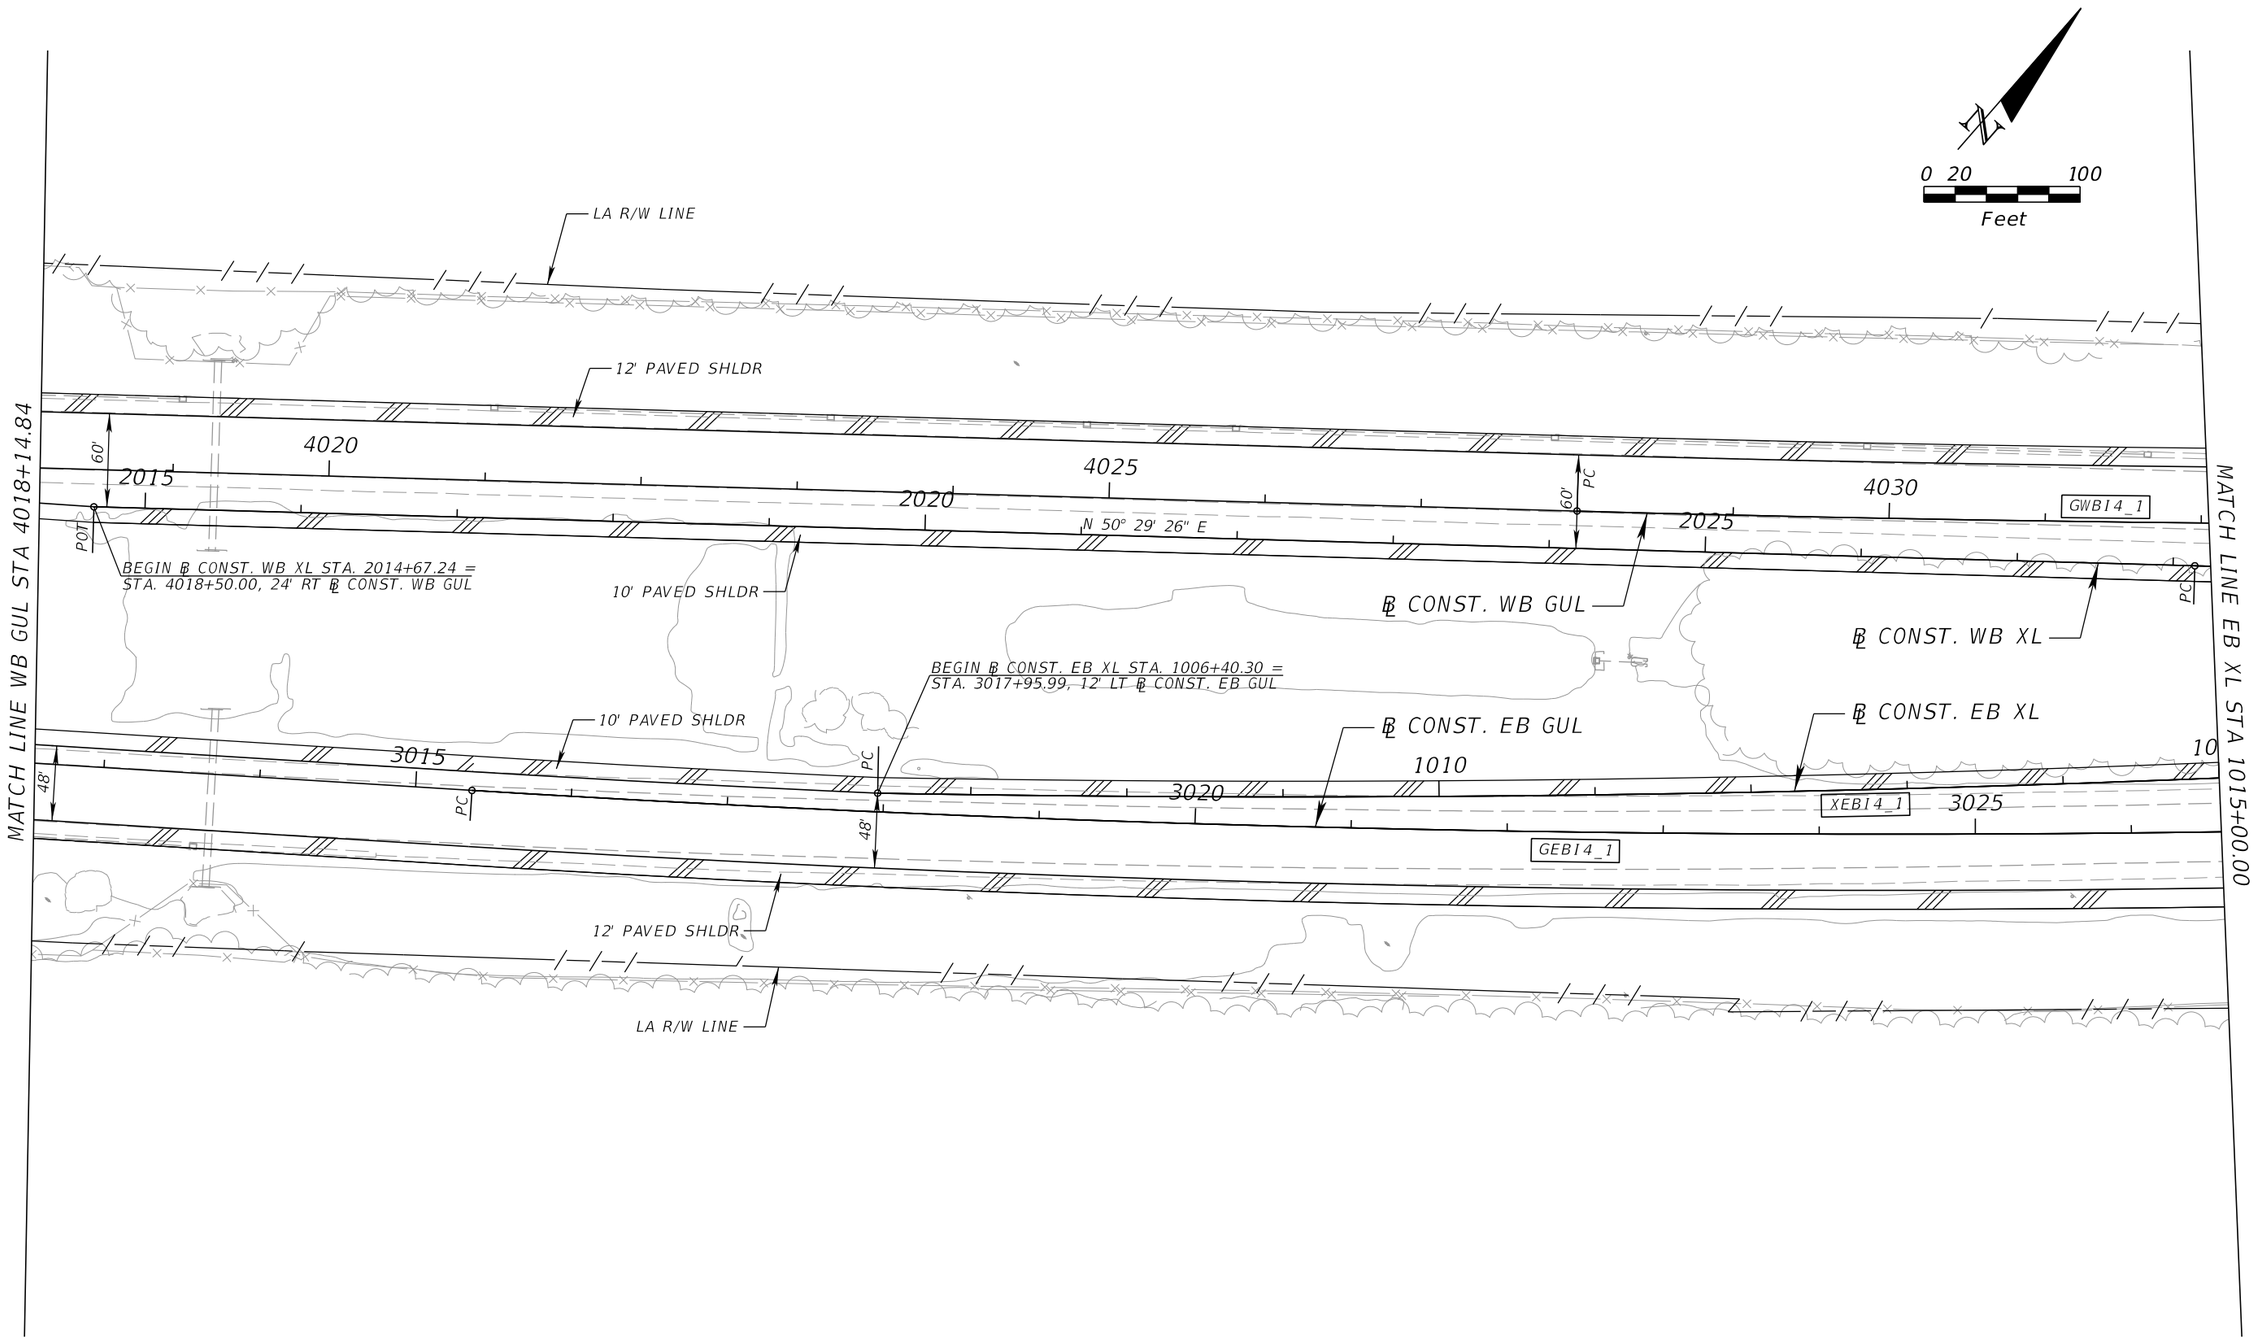

REVISIONS			
DATE	DESCRIPTION	DATE	DESCRIPTION

DEWBERRY ENGINEERS INC.
800 NORTH MAGNOLIA AVENUE, SUITE 1000
ORLANDO, FL 32803
CERTIFICATE OF AUTHORIZATION 8794

STATE OF FLORIDA
DEPARTMENT OF TRANSPORTATION


ROAD NO.	COUNTY	FINANCIAL PROJECT ID
SR 400	POLK	201210-3-52-1

SR 400 (I-4) - PLAN 3

SHEET NO. 25

PRELIMINARY: NOT FOR CONSTRUCTION

dhale 3/9/2017 11:32:04 AM c:\pwworking\aecom_na\dhale\dms28174\PLANRD03.DGN

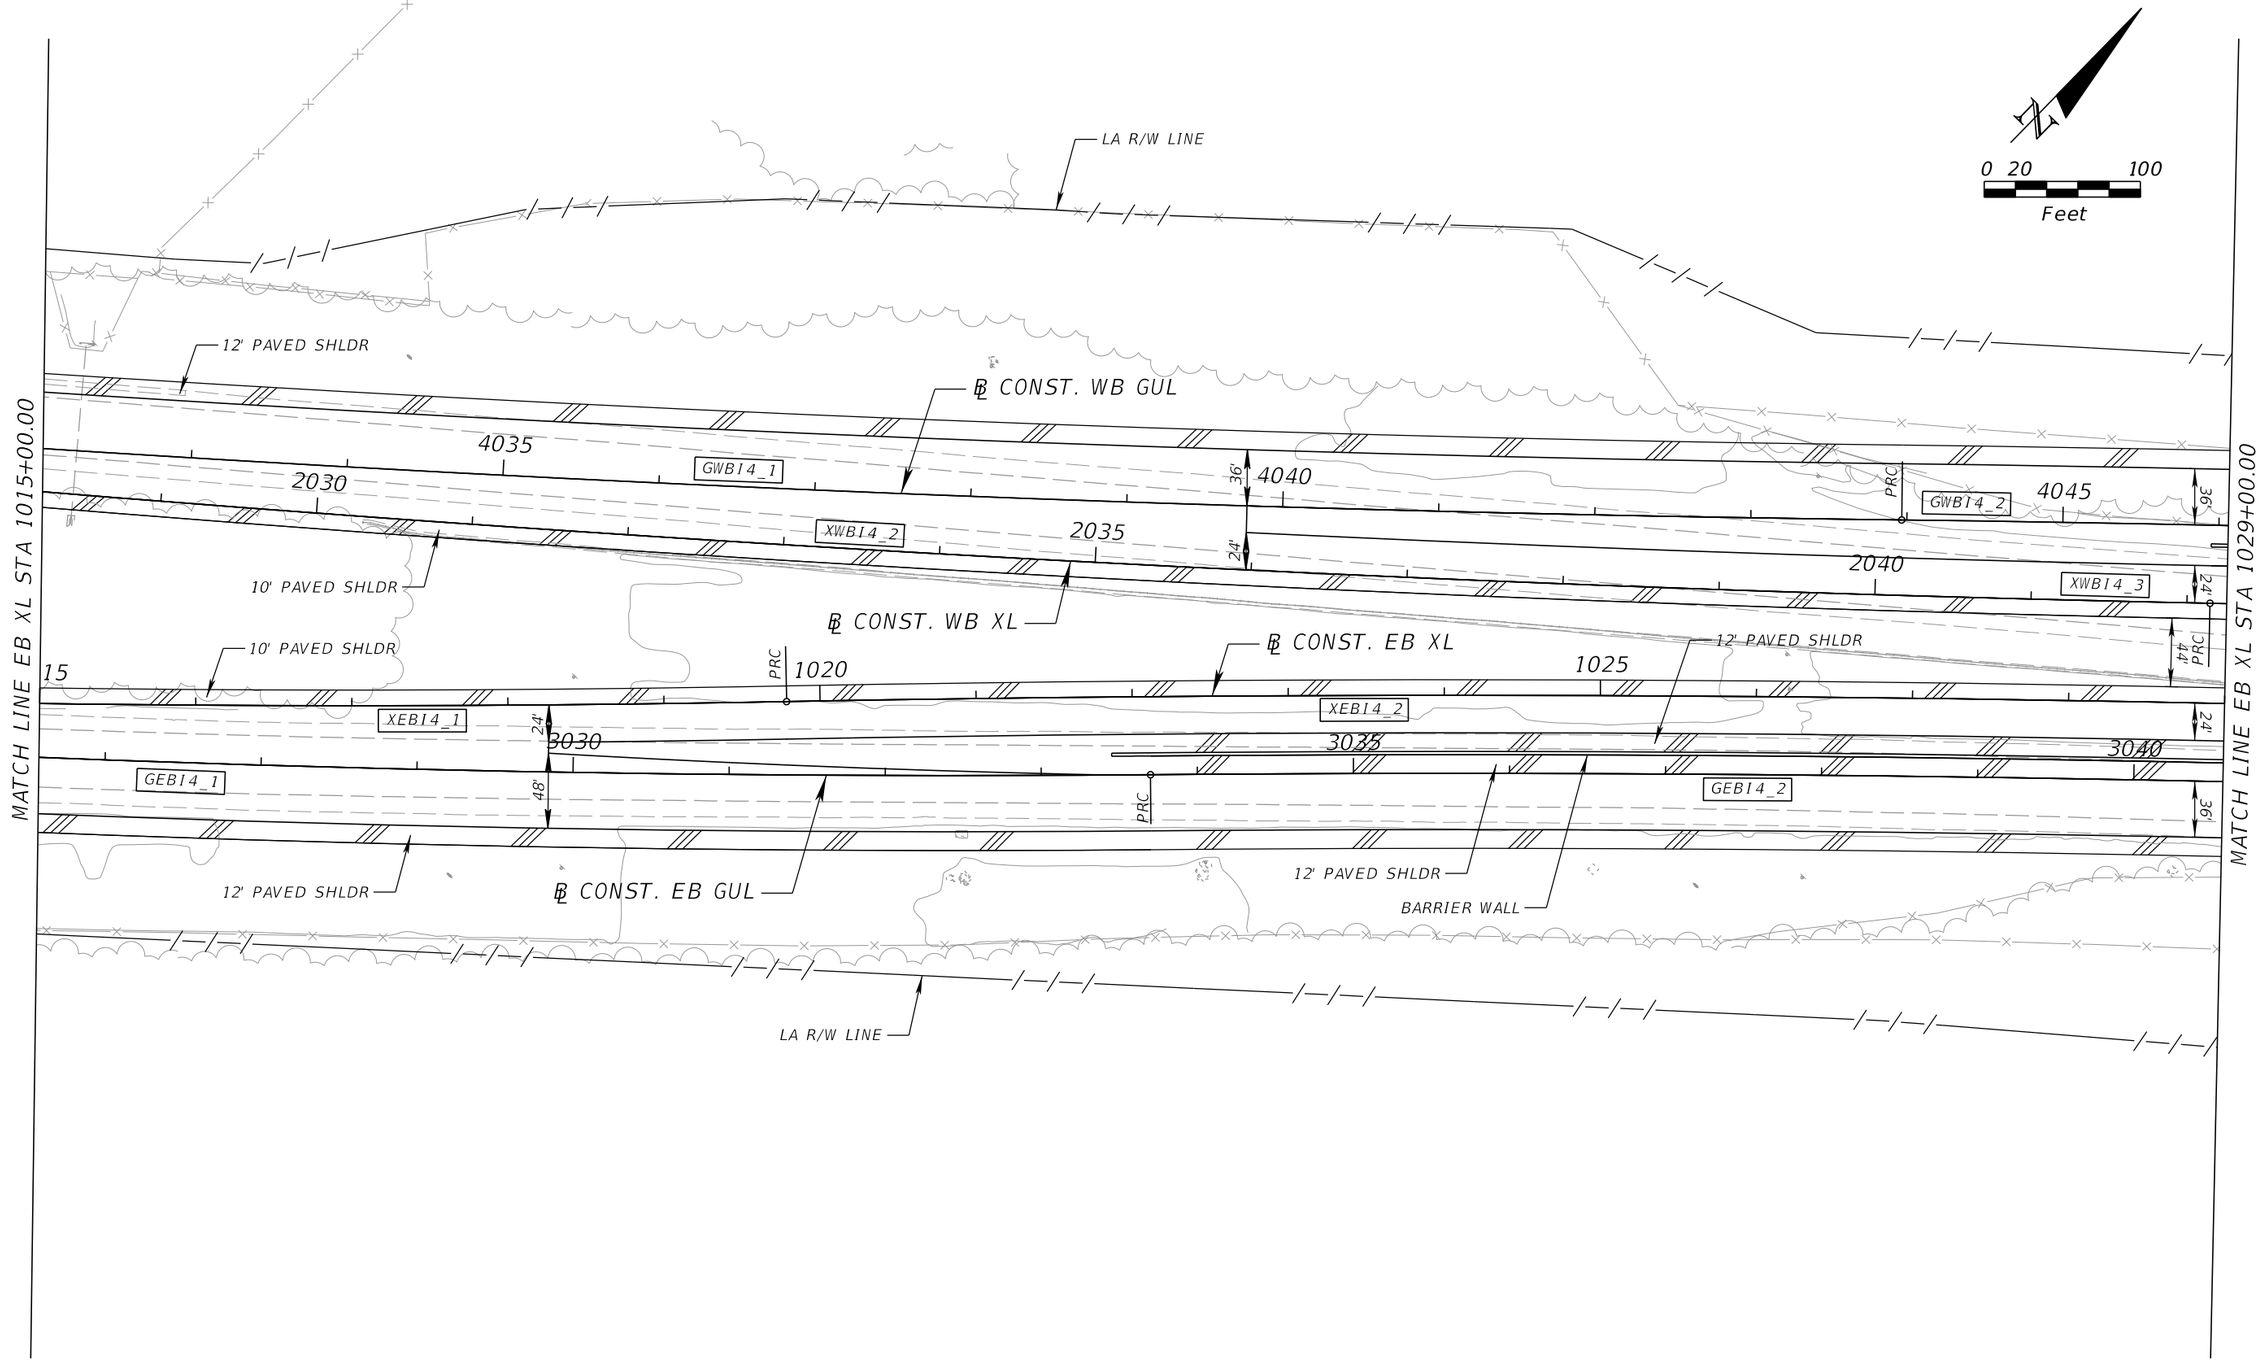

PRELIMINARY: NOT FOR CONSTRUCTION

REVISIONS			
DATE	DESCRIPTION	DATE	DESCRIPTION

DEWBERRY ENGINEERS INC.
800 NORTH MAGNOLIA AVENUE, SUITE 1000
ORLANDO, FL 32803
CERTIFICATE OF AUTHORIZATION 8794


STATE OF FLORIDA
DEPARTMENT OF TRANSPORTATION

ROAD NO.	COUNTY	FINANCIAL PROJECT ID
SR 400	POLK	201210-3-52-1

SR 400 (I-4) - PLAN 4

SHEET NO. 26

dhale 3/9/2017 11:32:20 AM c:\pwworking\aecom_na\dhale\dms28174\PLANRD04.DGN

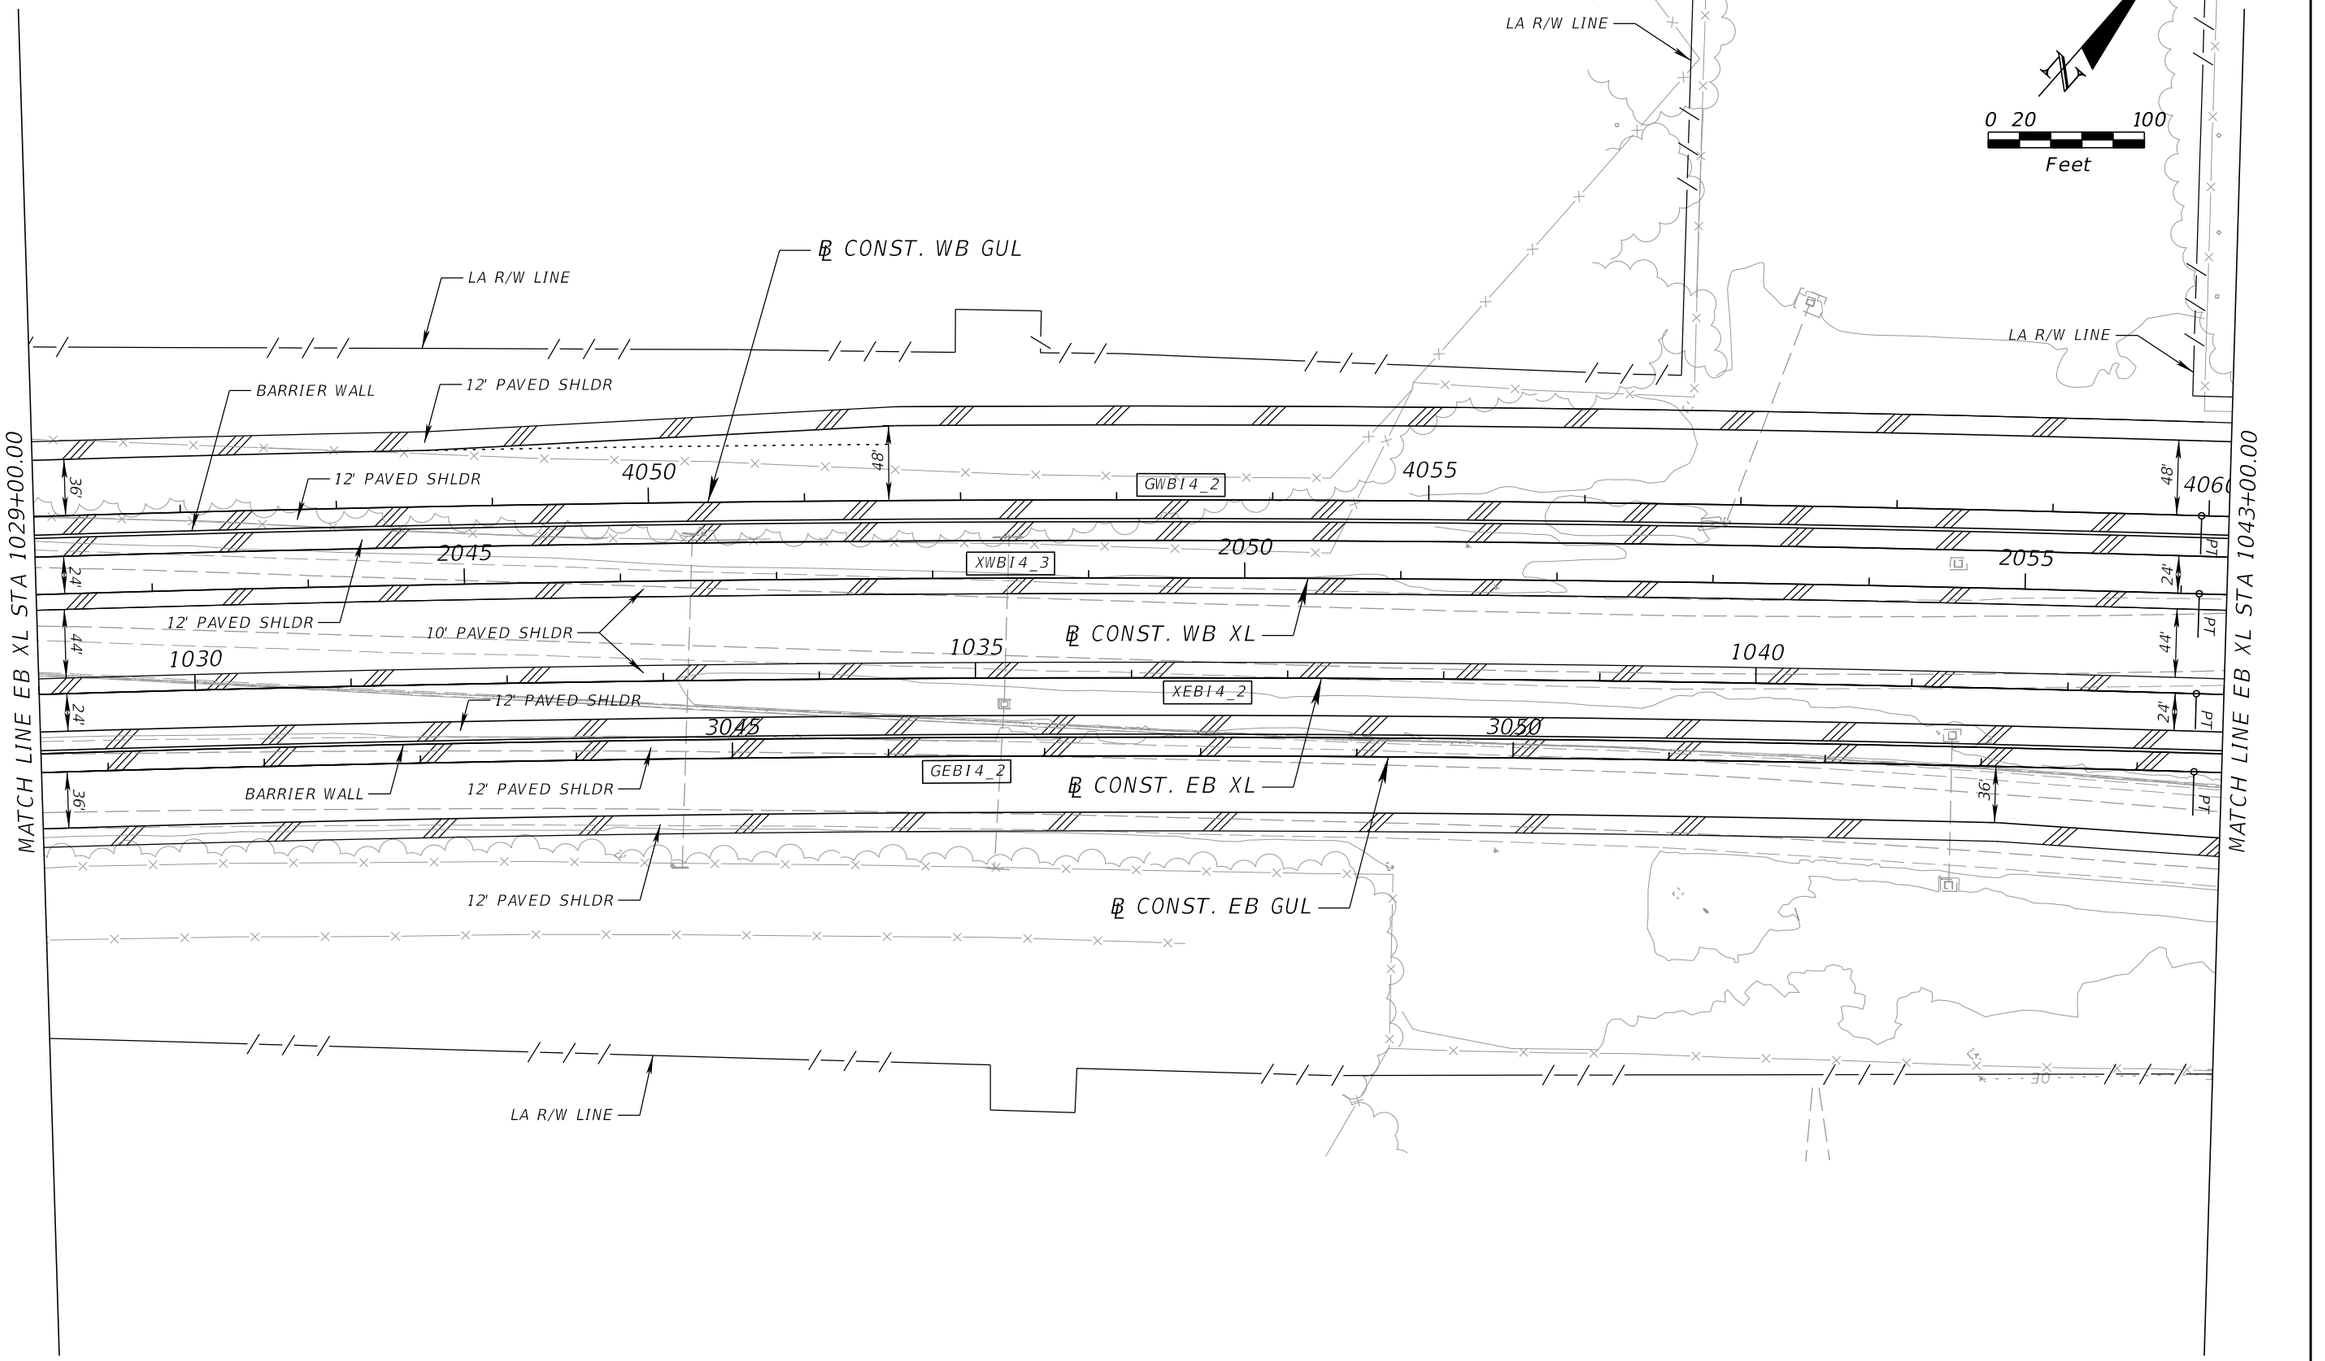

PRELIMINARY: NOT FOR CONSTRUCTION

REVISIONS			
DATE	DESCRIPTION	DATE	DESCRIPTION

DEWBERRY ENGINEERS INC.
800 NORTH MAGNOLIA AVENUE, SUITE 1000
ORLANDO, FL 32803
CERTIFICATE OF AUTHORIZATION 8794


STATE OF FLORIDA
DEPARTMENT OF TRANSPORTATION

ROAD NO.	COUNTY	FINANCIAL PROJECT ID
SR 400	POLK	201210-3-52-1

SR 400 (I-4) - PLAN 5

SHEET NO. 27

dhale 3/9/2017 11:32:39 AM c:\pwworking\aecom_na\dhale\dms28174\PLANRD05.DGN

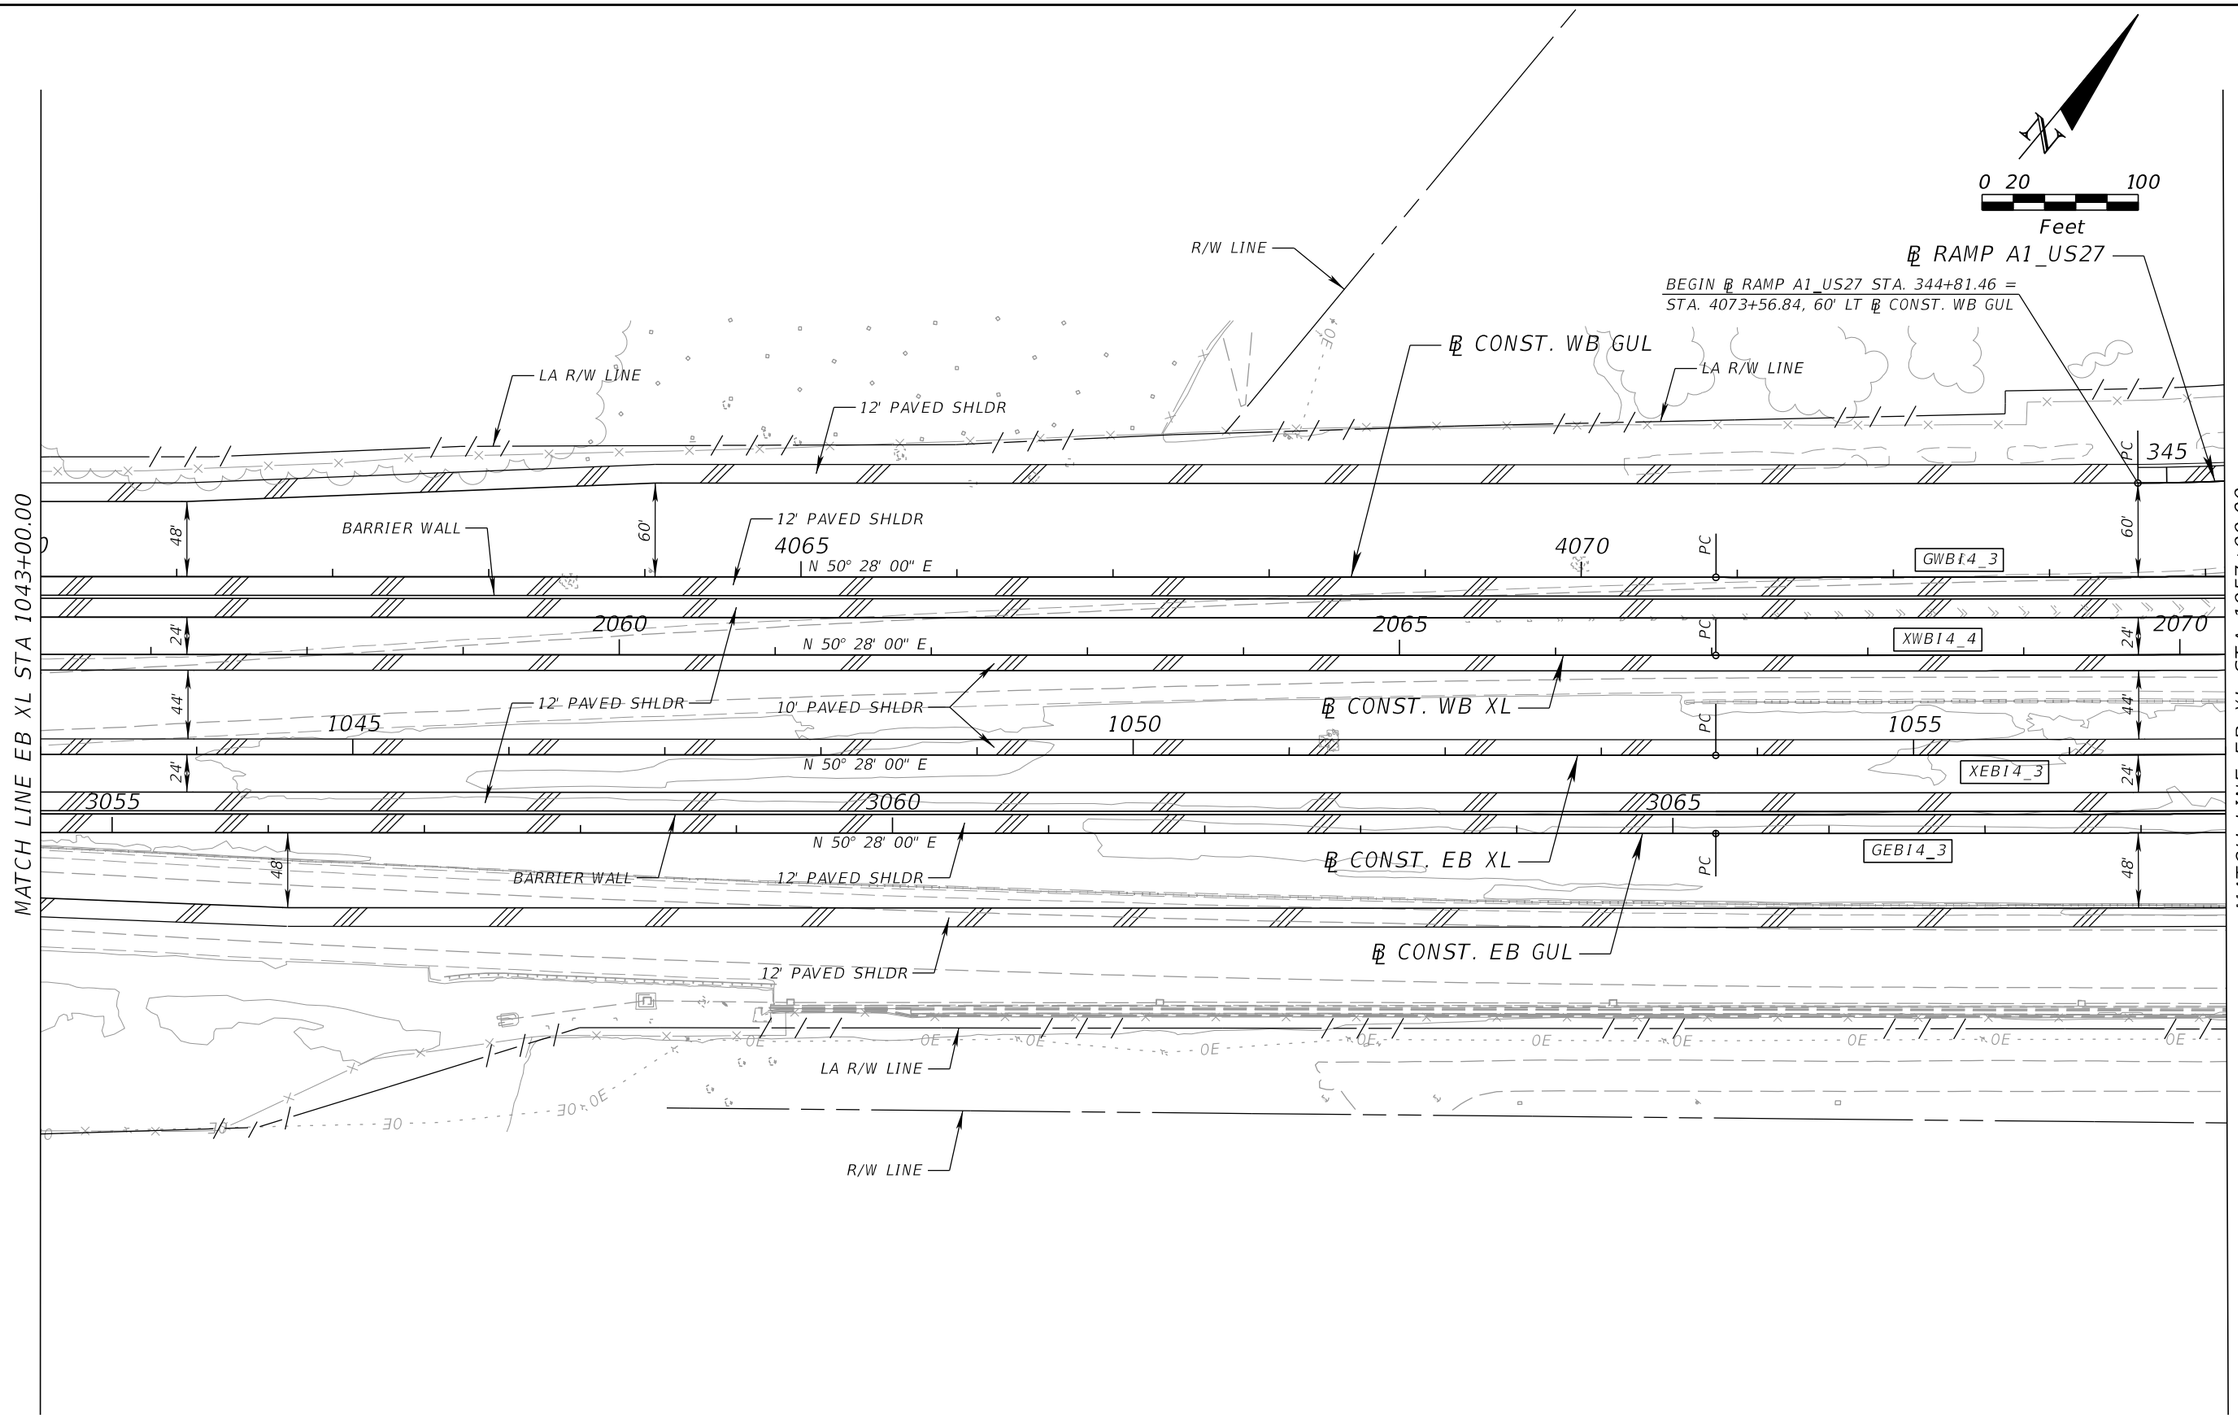

PRELIMINARY: NOT FOR CONSTRUCTION

REVISIONS			
DATE	DESCRIPTION	DATE	DESCRIPTION

DEWBERRY ENGINEERS INC.
800 NORTH MAGNOLIA AVENUE, SUITE 1000
ORLANDO, FL 32803
CERTIFICATE OF AUTHORIZATION 8794


STATE OF FLORIDA
DEPARTMENT OF TRANSPORTATION

ROAD NO.	COUNTY	FINANCIAL PROJECT ID
SR 400	POLK	201210-3-52-1

SR 400 (I-4) - PLAN 6

SHEET NO. 28

dhale 3/9/2017 11:32:54 AM c:\pwworking\aecom_na\dhale\dms28174\PLANRD06.DGN

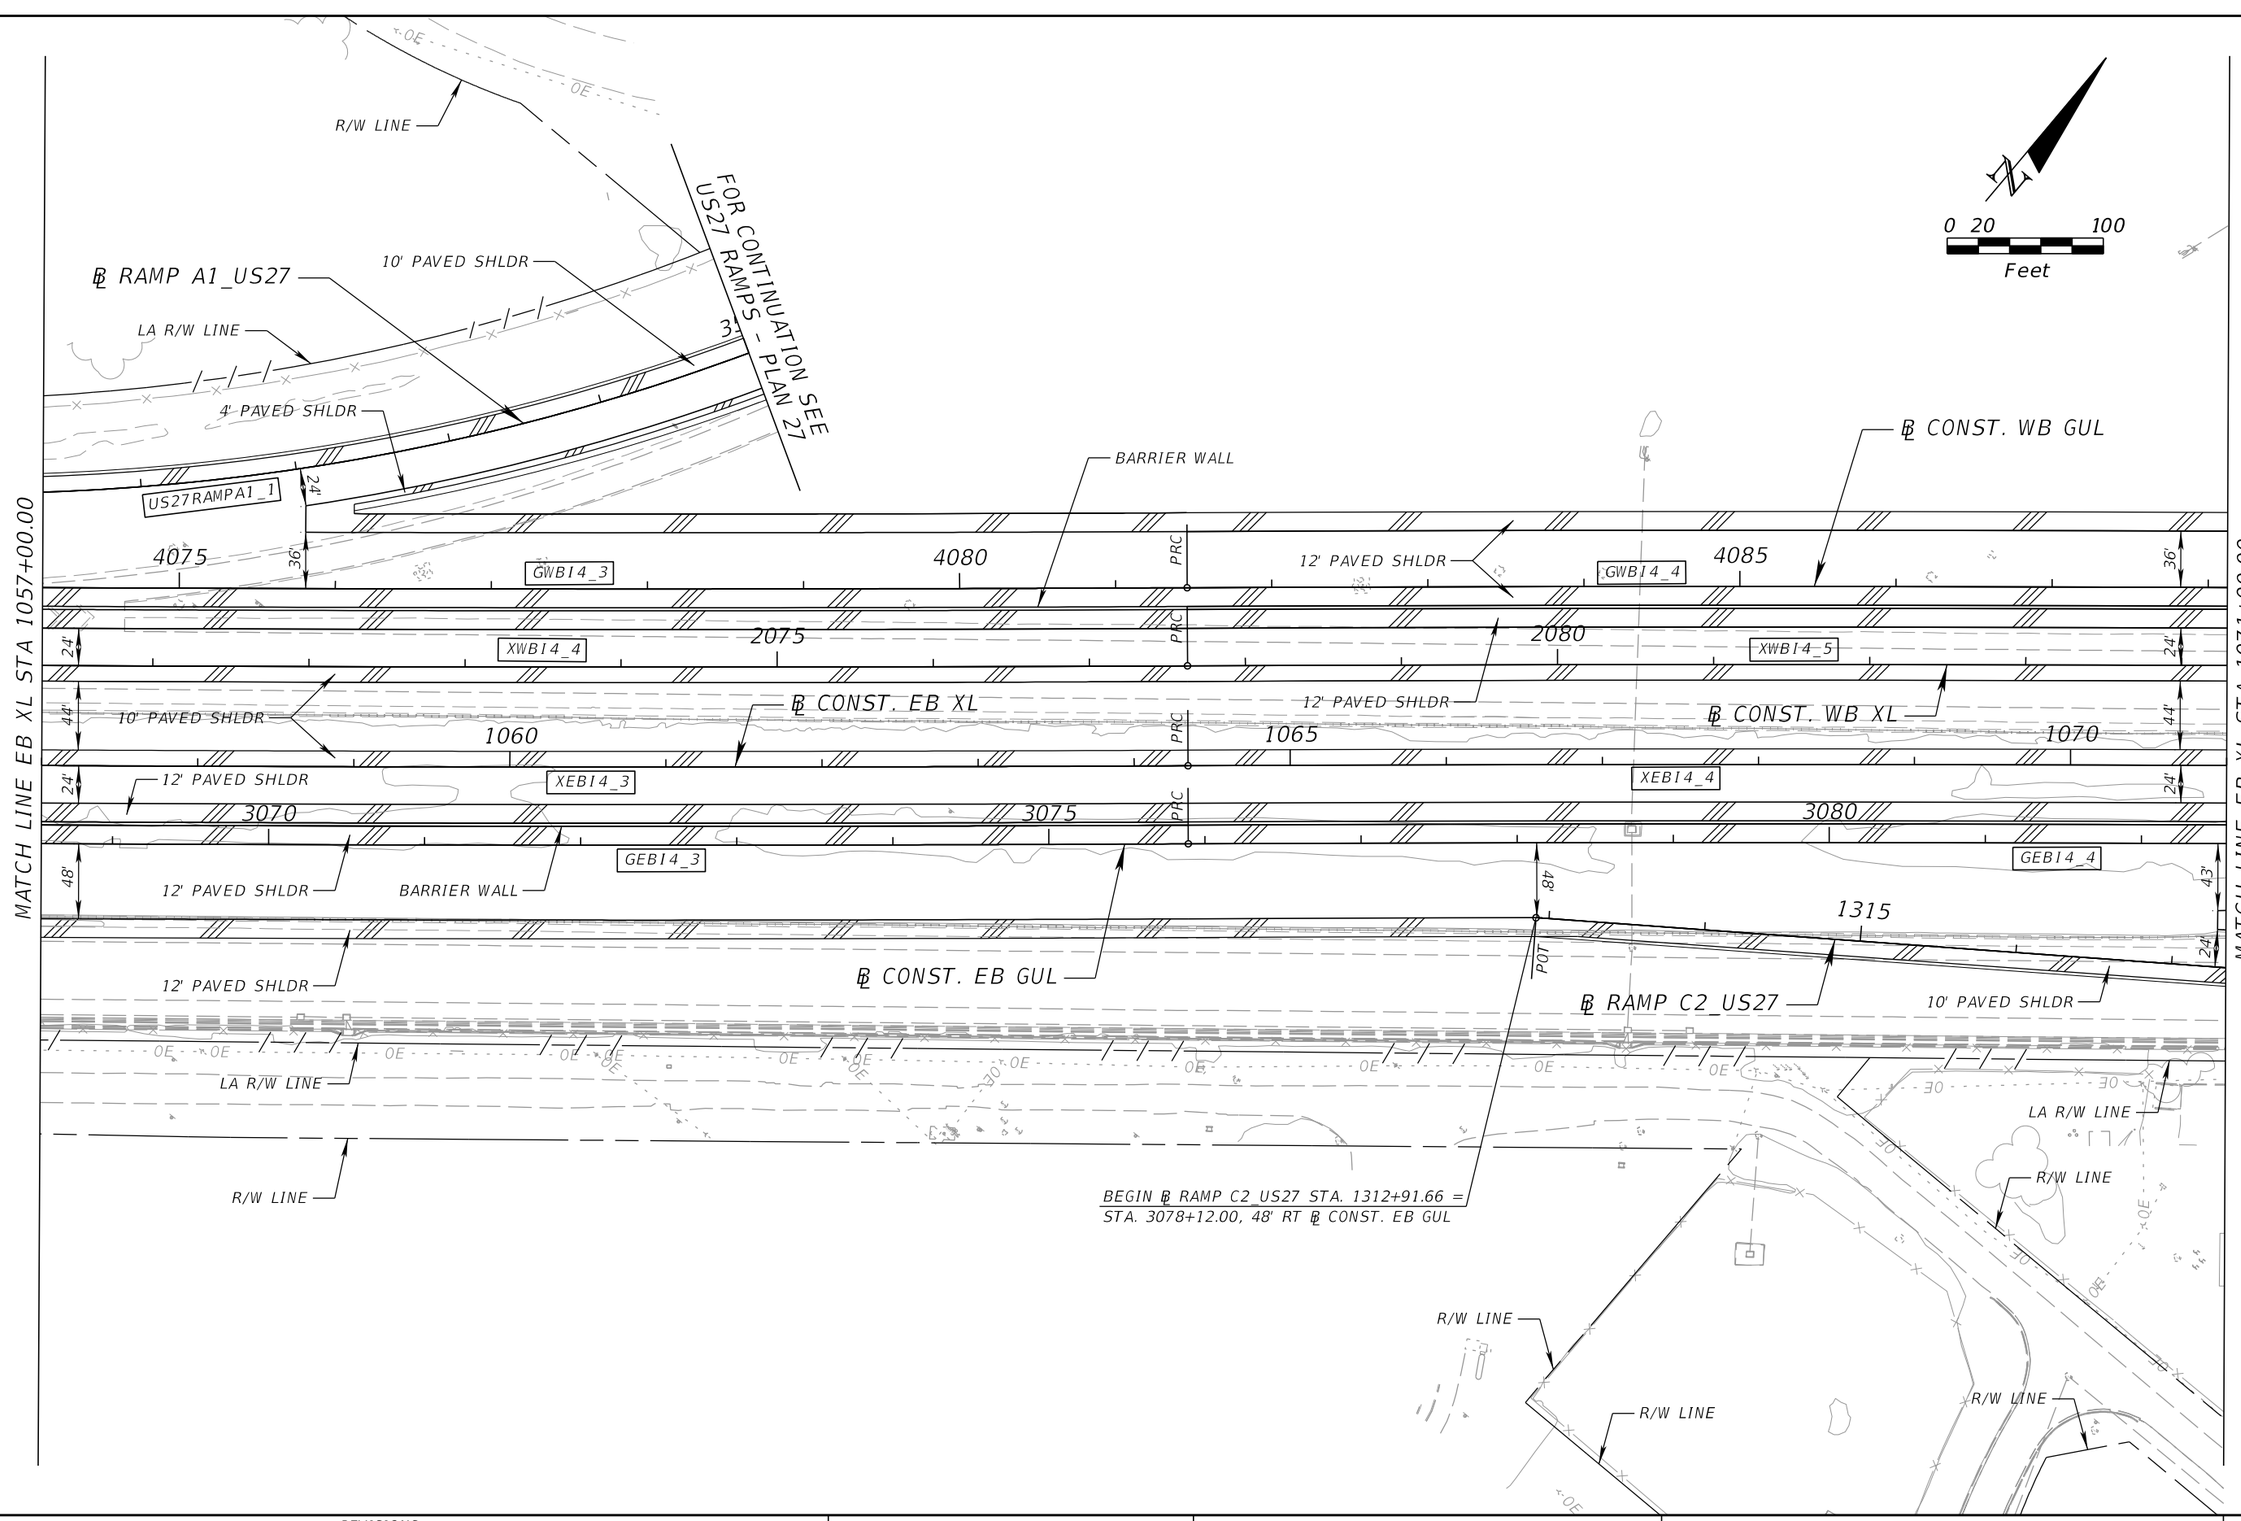

PRELIMINARY: NOT FOR CONSTRUCTION

REVISIONS			
DATE	DESCRIPTION	DATE	DESCRIPTION

DEWBERRY ENGINEERS INC.
800 NORTH MAGNOLIA AVENUE, SUITE 1000
ORLANDO, FL 32803
CERTIFICATE OF AUTHORIZATION 8794


STATE OF FLORIDA
DEPARTMENT OF TRANSPORTATION

ROAD NO.	COUNTY	FINANCIAL PROJECT ID
SR 400	POLK	201210-3-52-1

SR 400 (I-4) - PLAN 7

SHEET NO. 29

$USER$ $DATE$ $TIME$ $FILE$

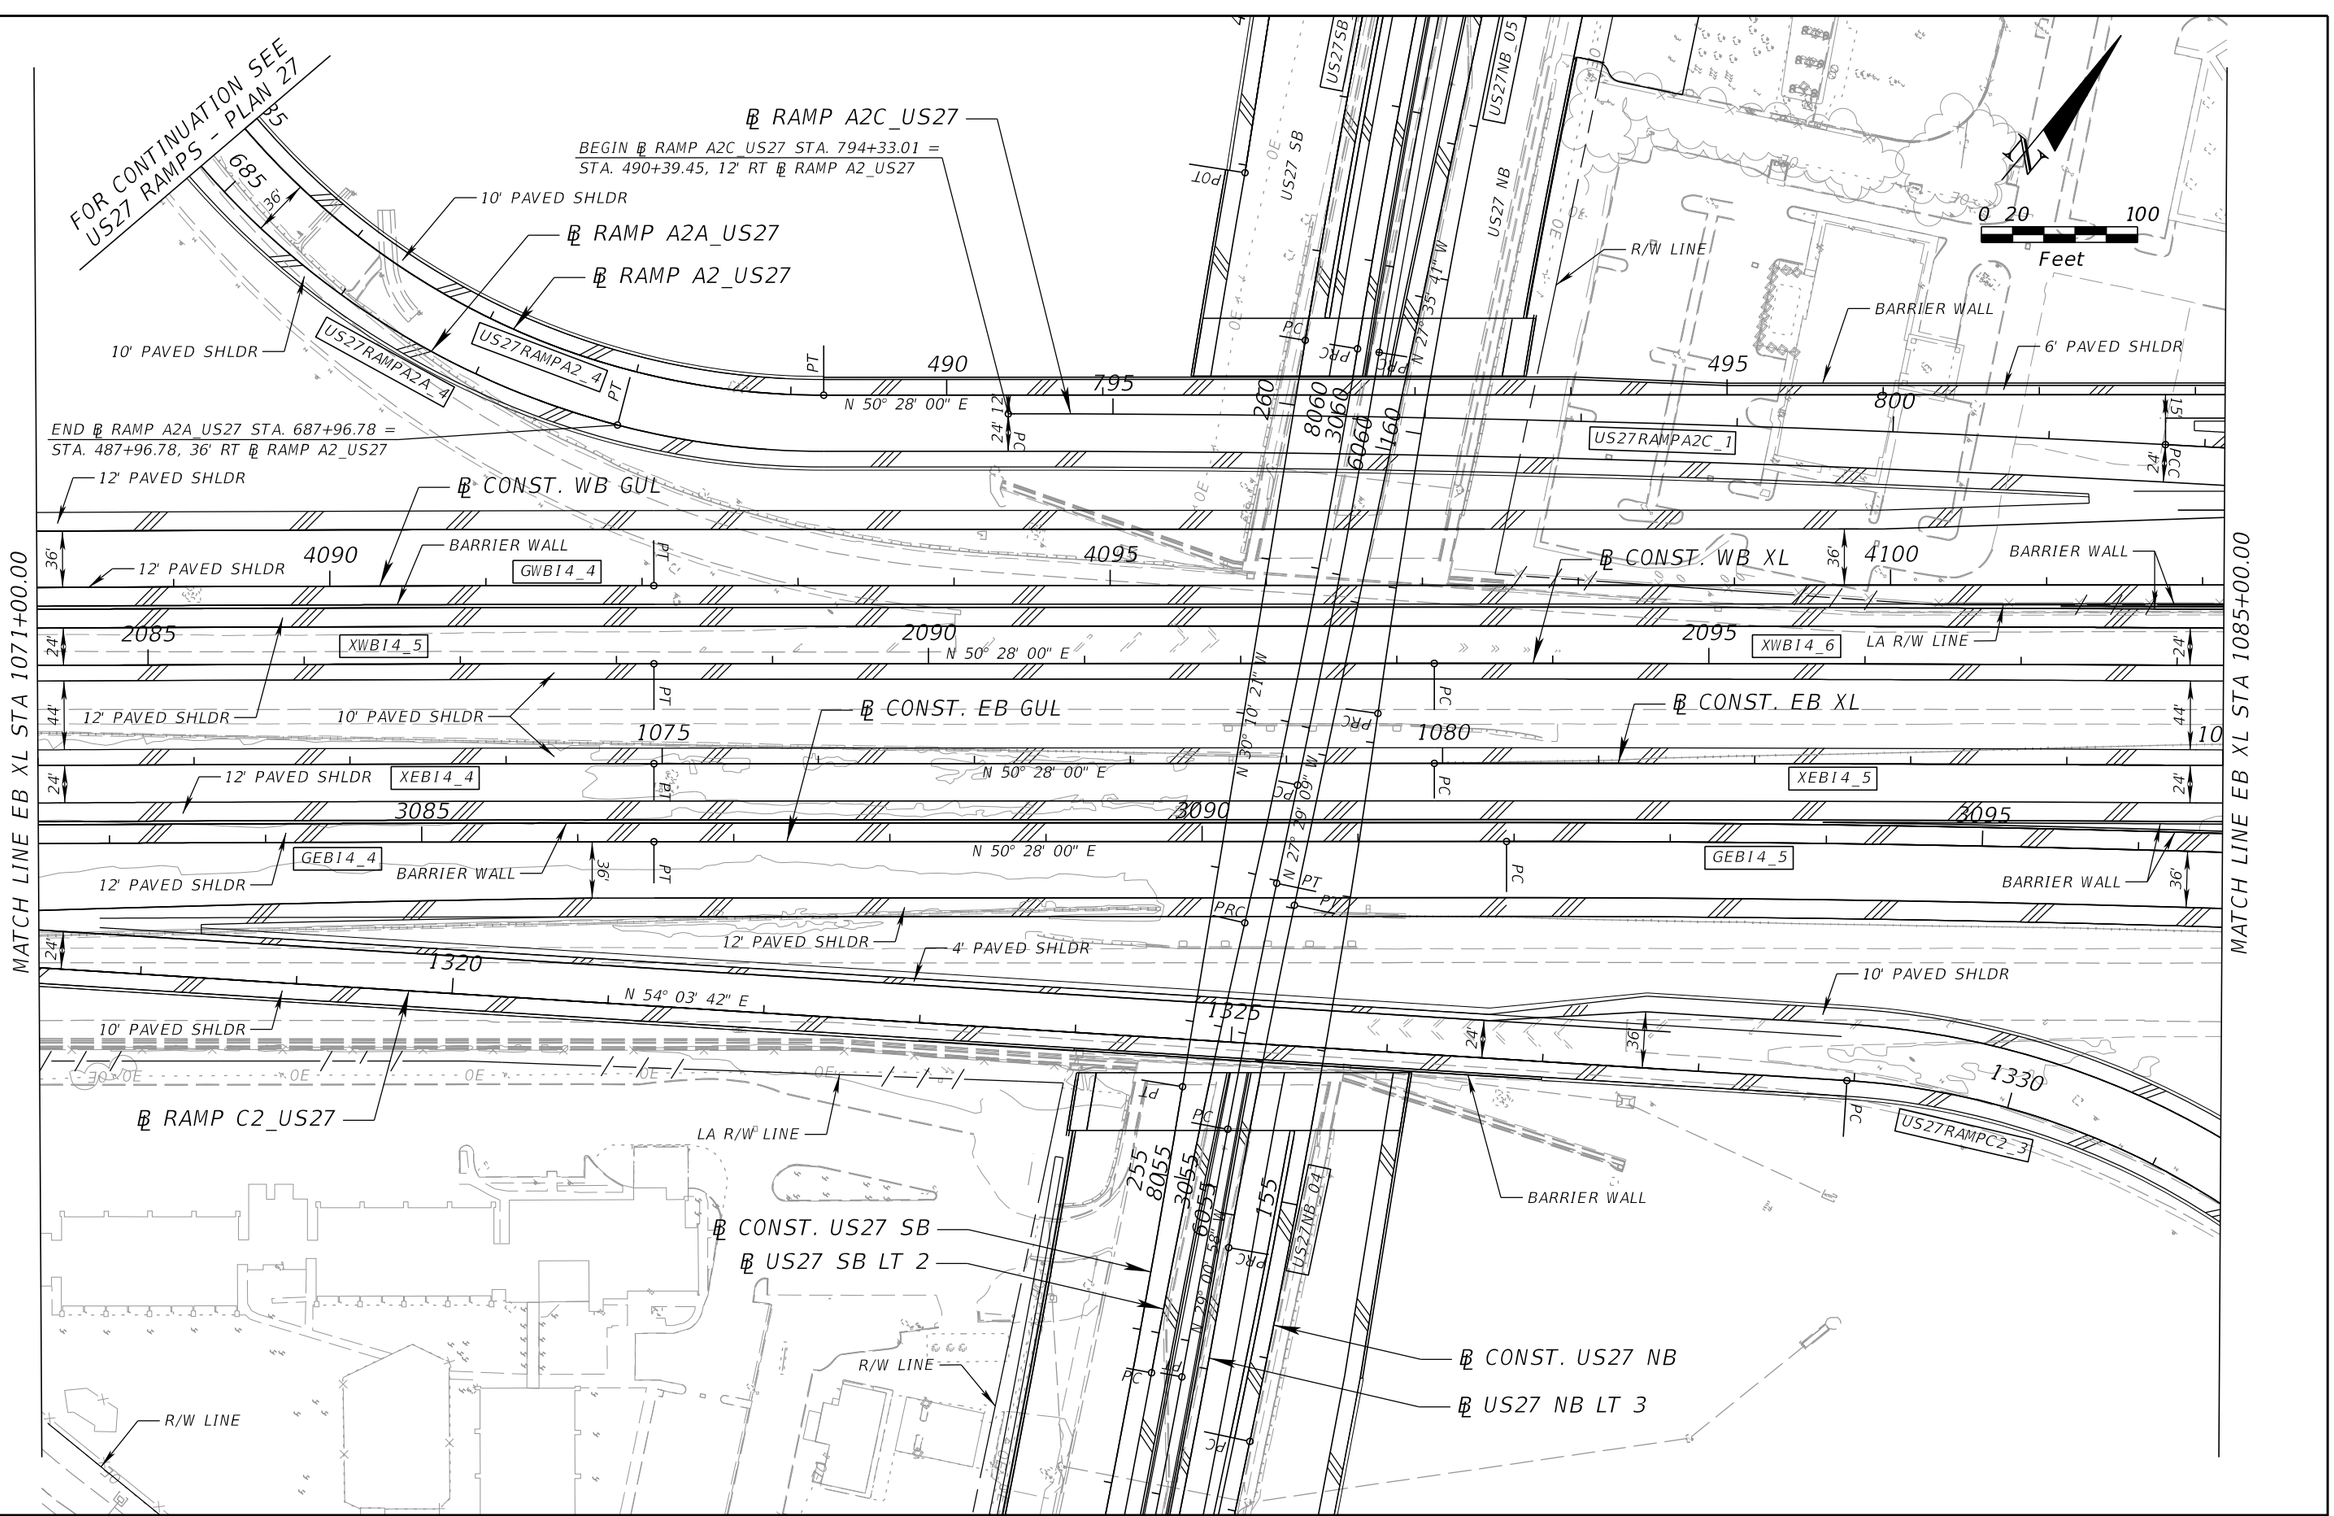

REVISIONS			
DATE	DESCRIPTION	DATE	DESCRIPTION

DEWBERRY ENGINEERS INC.
800 NORTH MAGNOLIA AVENUE, SUITE 1000
ORLANDO, FL 32803
CERTIFICATE OF AUTHORIZATION 8794

STATE OF FLORIDA
DEPARTMENT OF TRANSPORTATION


ROAD NO.	COUNTY	FINANCIAL PROJECT ID
SR 400	POLK	201210-3-52-1

SR 400 (I-4) - PLAN 8

SHEET NO. 30

$USER$ $DATE$ $TIME$ $FILE$

PRELIMINARY: NOT FOR CONSTRUCTION

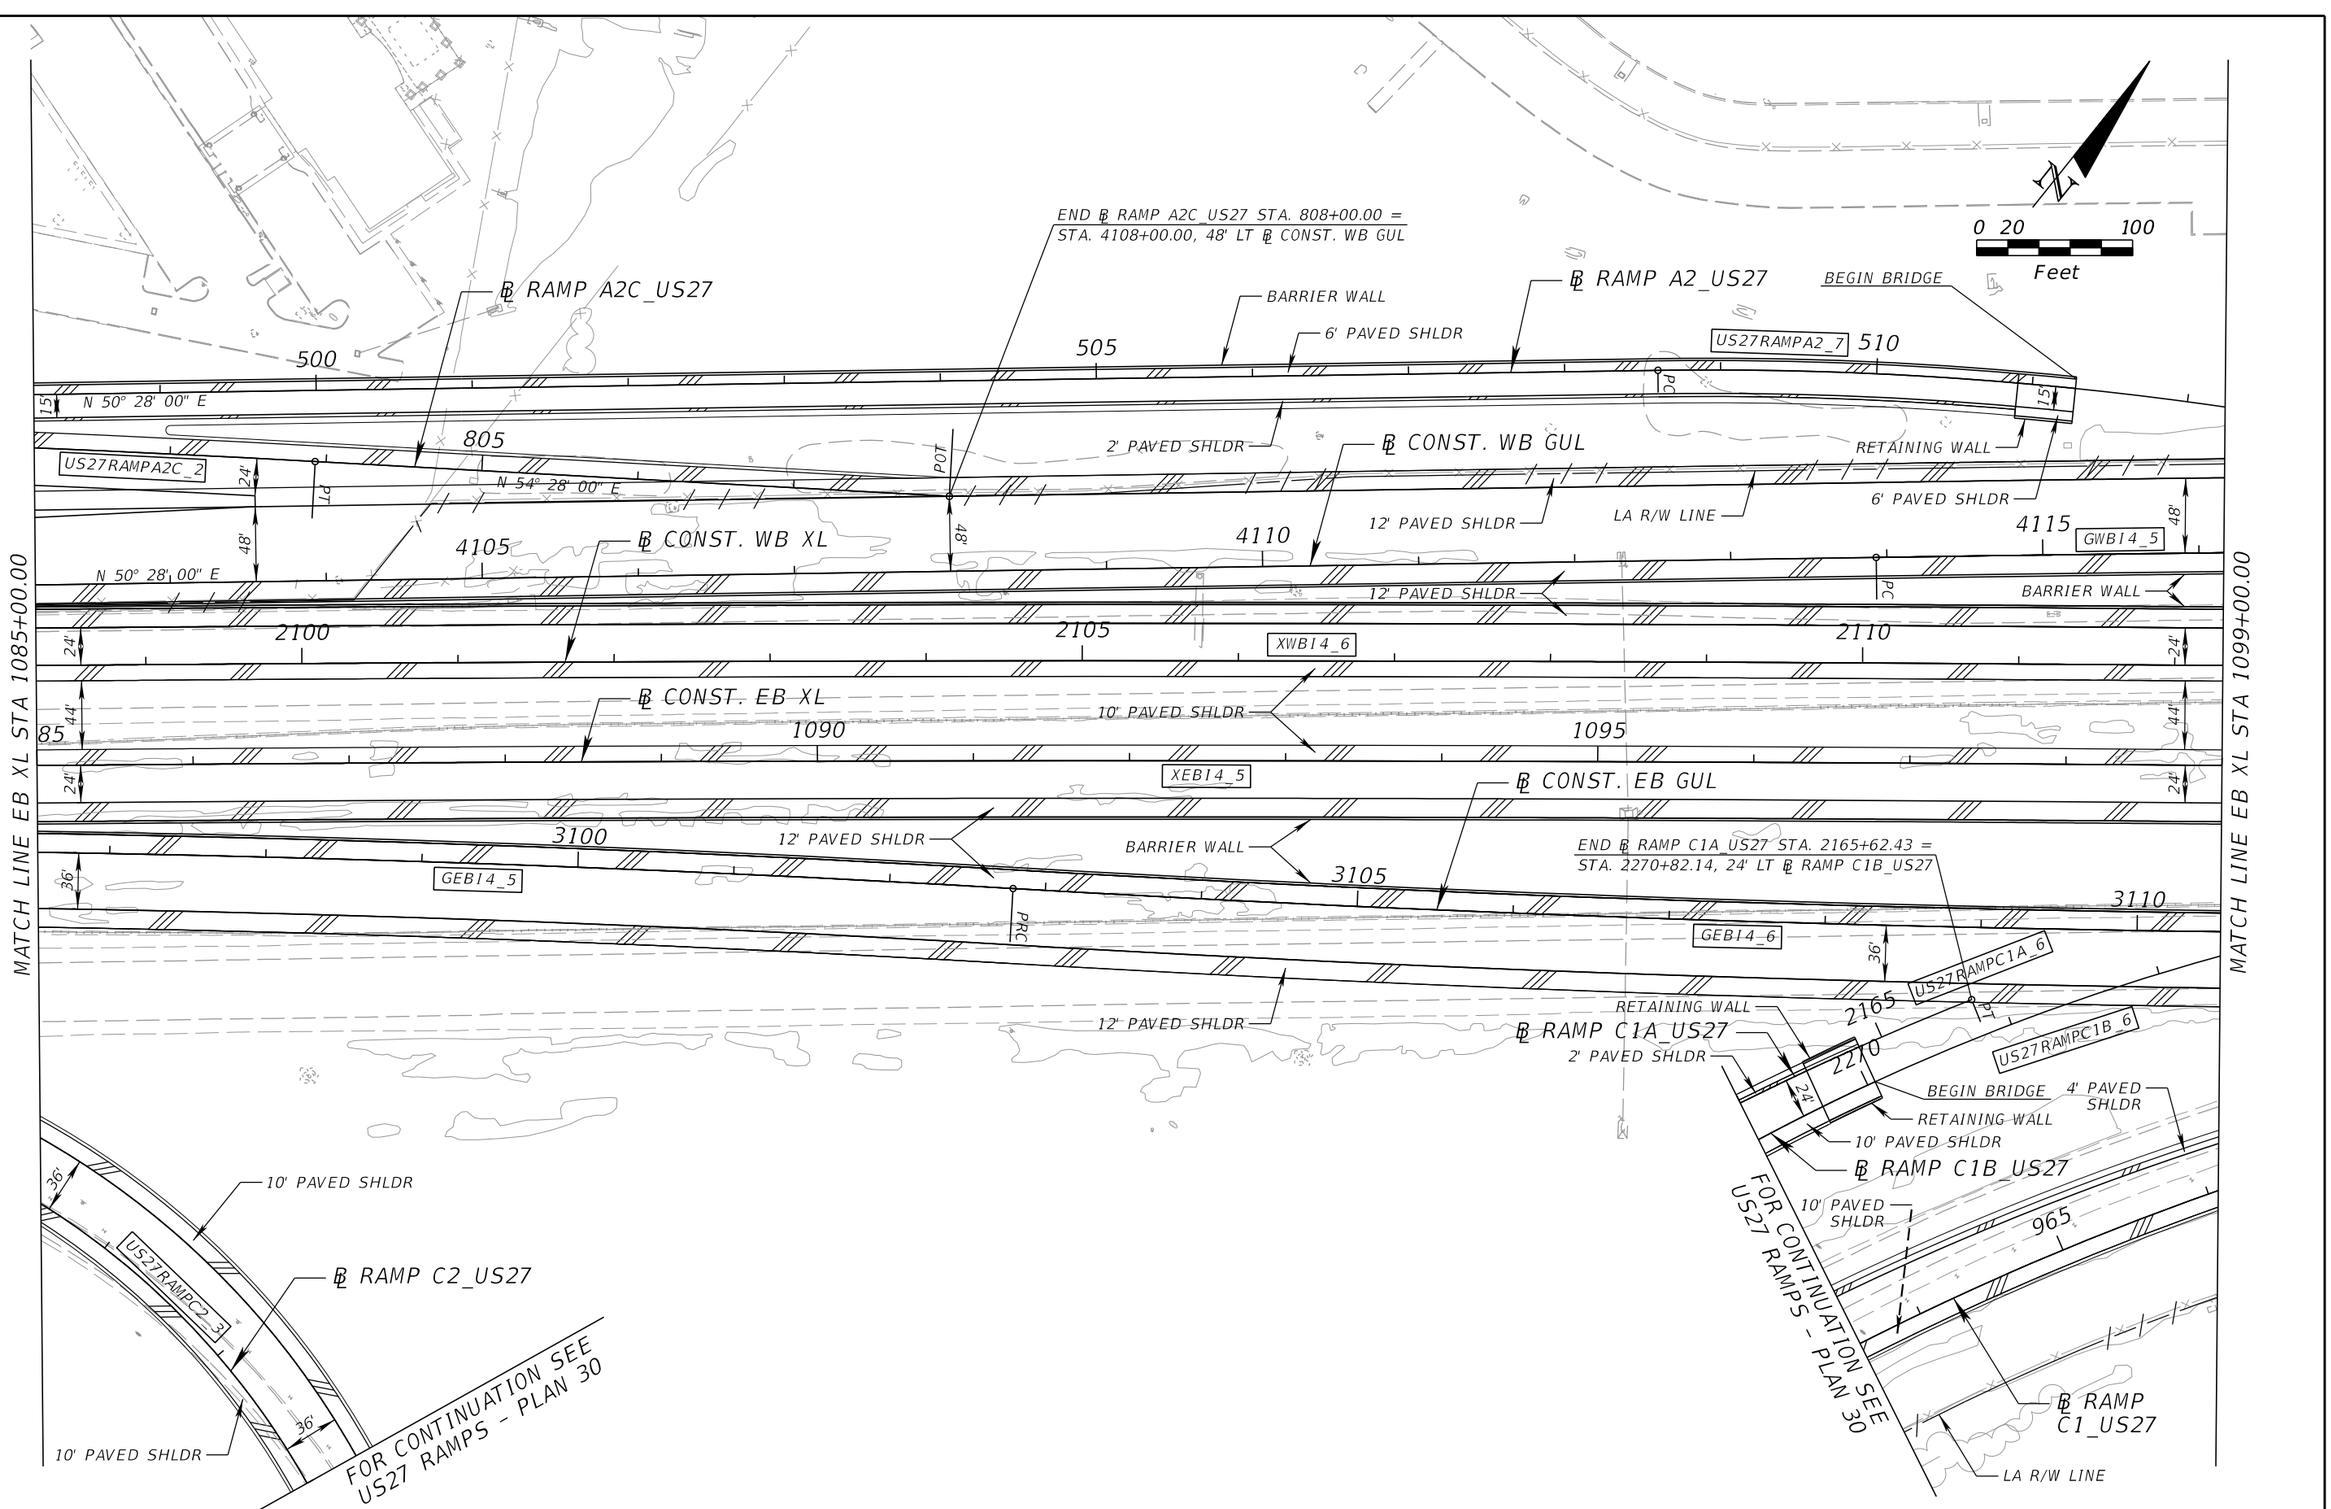

PRELIMINARY: NOT FOR CONSTRUCTION

REVISIONS			
DATE	DESCRIPTION	DATE	DESCRIPTION

DEWBERRY ENGINEERS INC.
800 NORTH MAGNOLIA AVENUE, SUITE 1000
ORLANDO, FL 32803
CERTIFICATE OF AUTHORIZATION 8794


STATE OF FLORIDA
DEPARTMENT OF TRANSPORTATION

ROAD NO.	COUNTY	FINANCIAL PROJECT ID
SR 400	POLK	201210-3-52-1

SR 400 (I-4) - PLAN 9

SHEET NO. 31

$USERS $DATES $TIMES $FILES

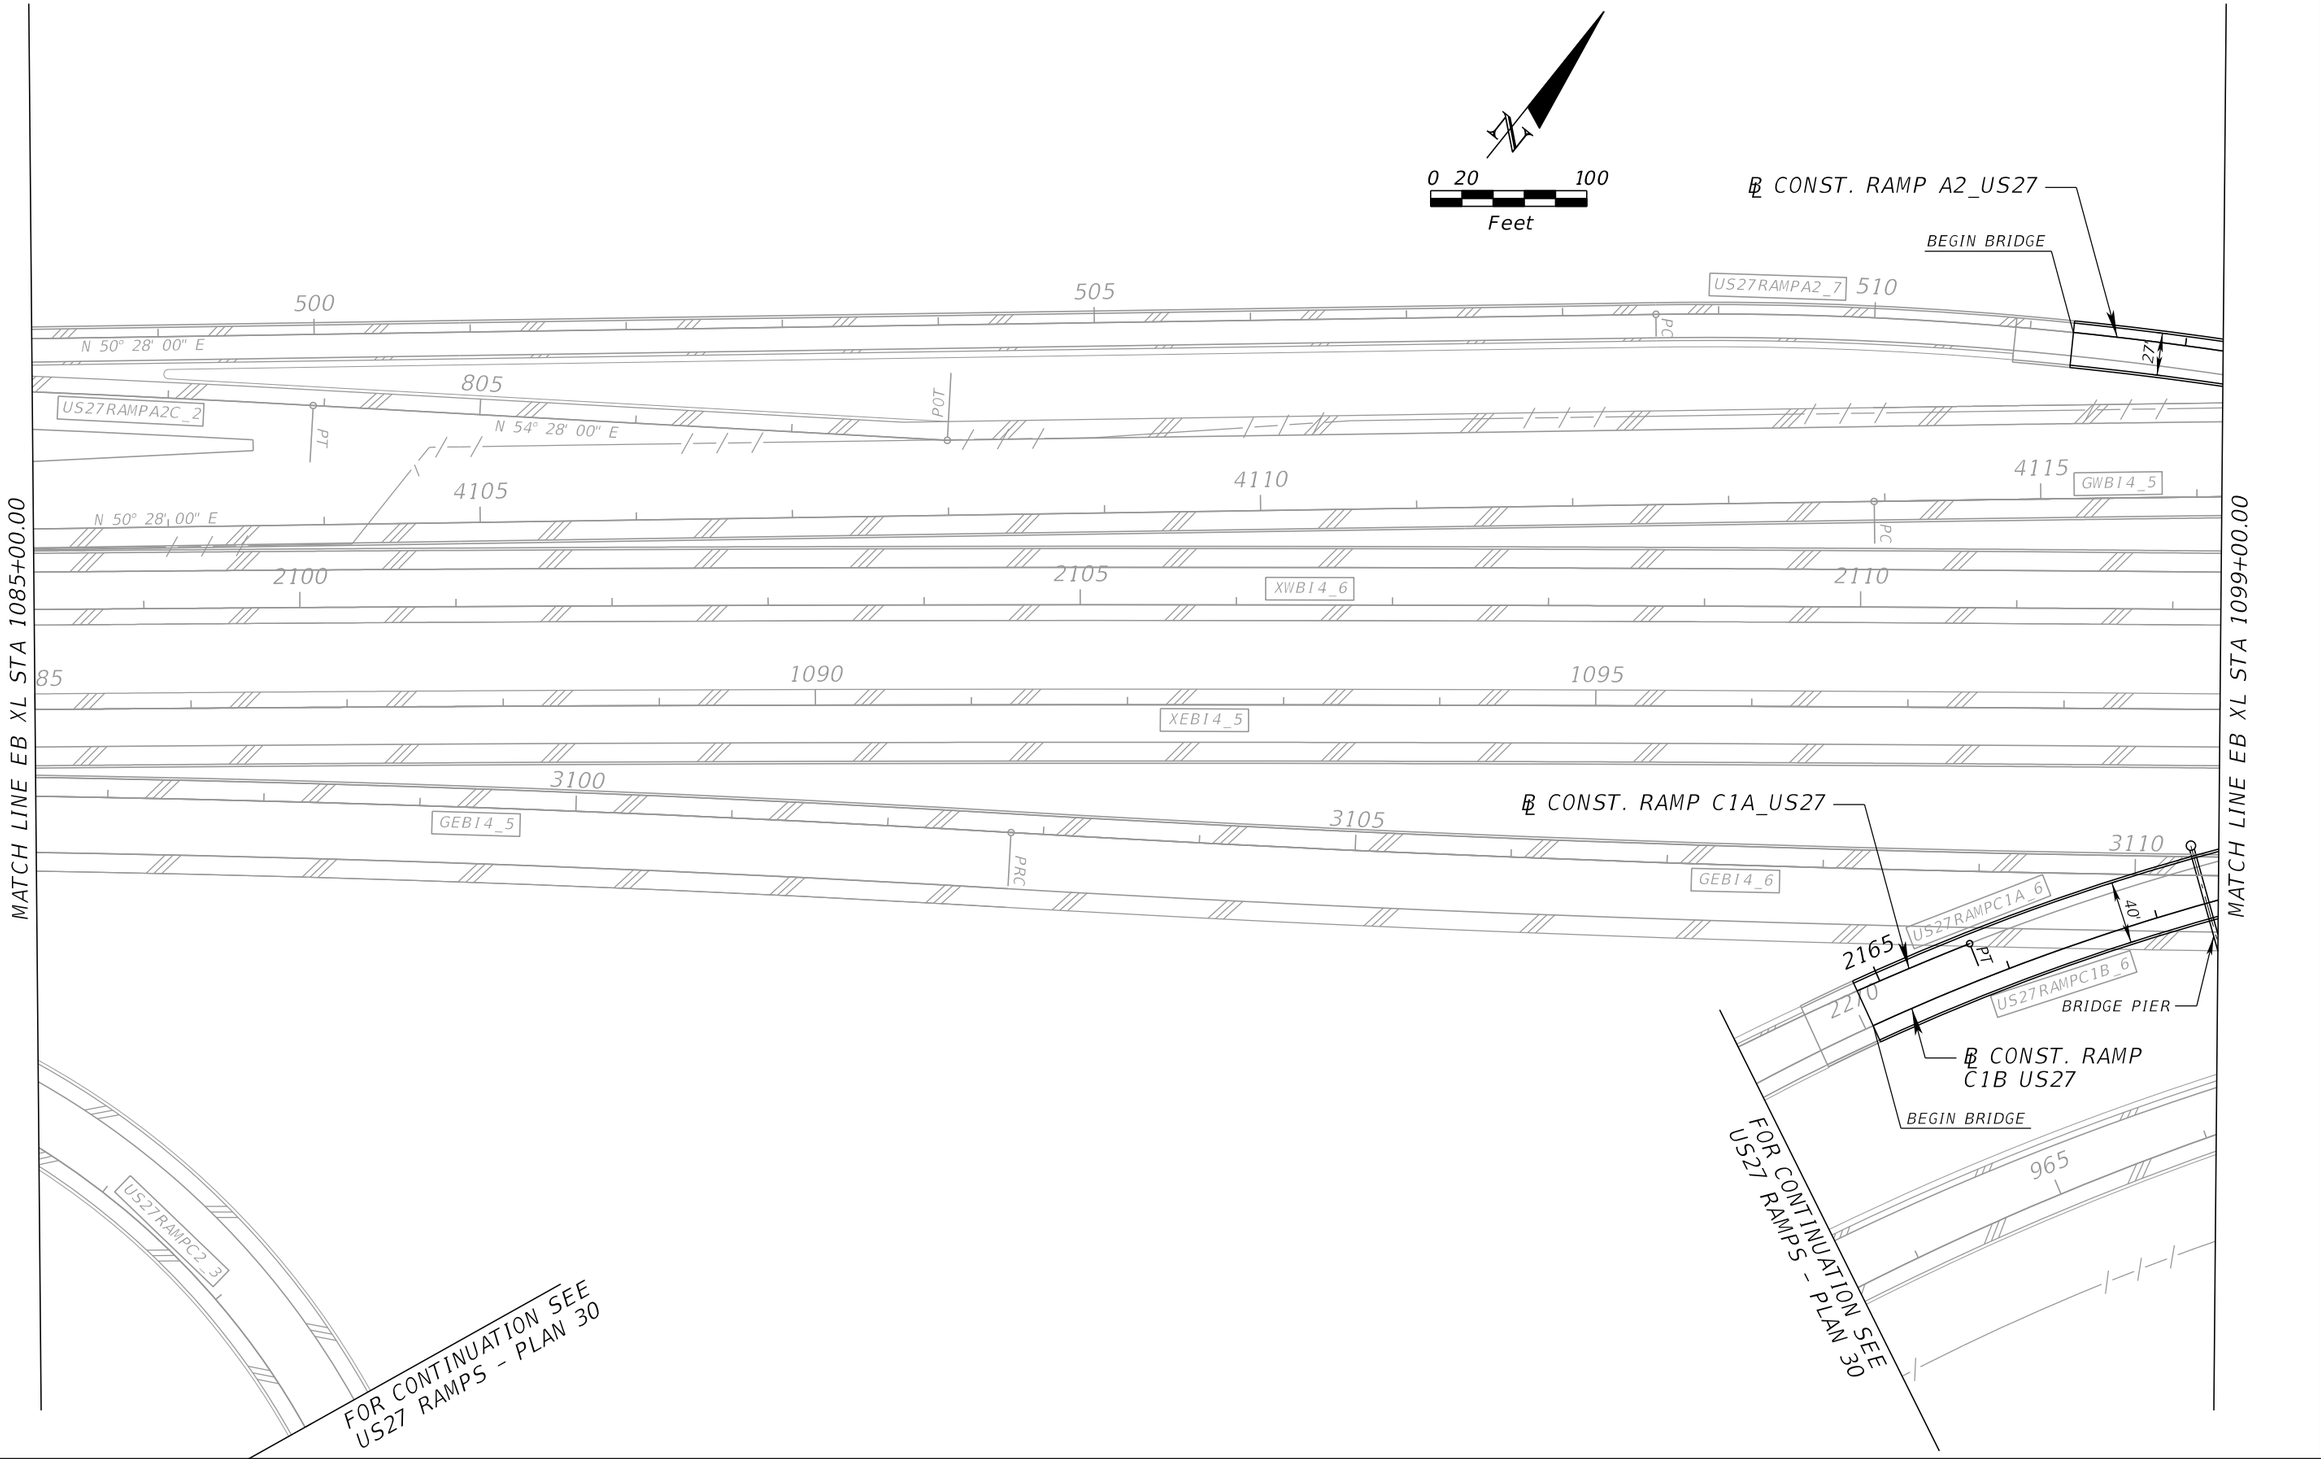

REVISIONS			
DATE	DESCRIPTION	DATE	DESCRIPTION

DEWBERRY ENGINEERS INC.
800 NORTH MAGNOLIA AVENUE, SUITE 1000
ORLANDO, FL 32803
CERTIFICATE OF AUTHORIZATION 8794

STATE OF FLORIDA
DEPARTMENT OF TRANSPORTATION


ROAD NO.	COUNTY	FINANCIAL PROJECT ID
SR 400	POLK	201210-3-52-1

SR 400 (I-4) - PLAN 9A

SHEET NO. 32

PRELIMINARY: NOT FOR CONSTRUCTION

dhale 3/10/2017 9:01:53 AM c:\pwworking\aecom_na\dhale\dms28174\PLANRD09A.DGN

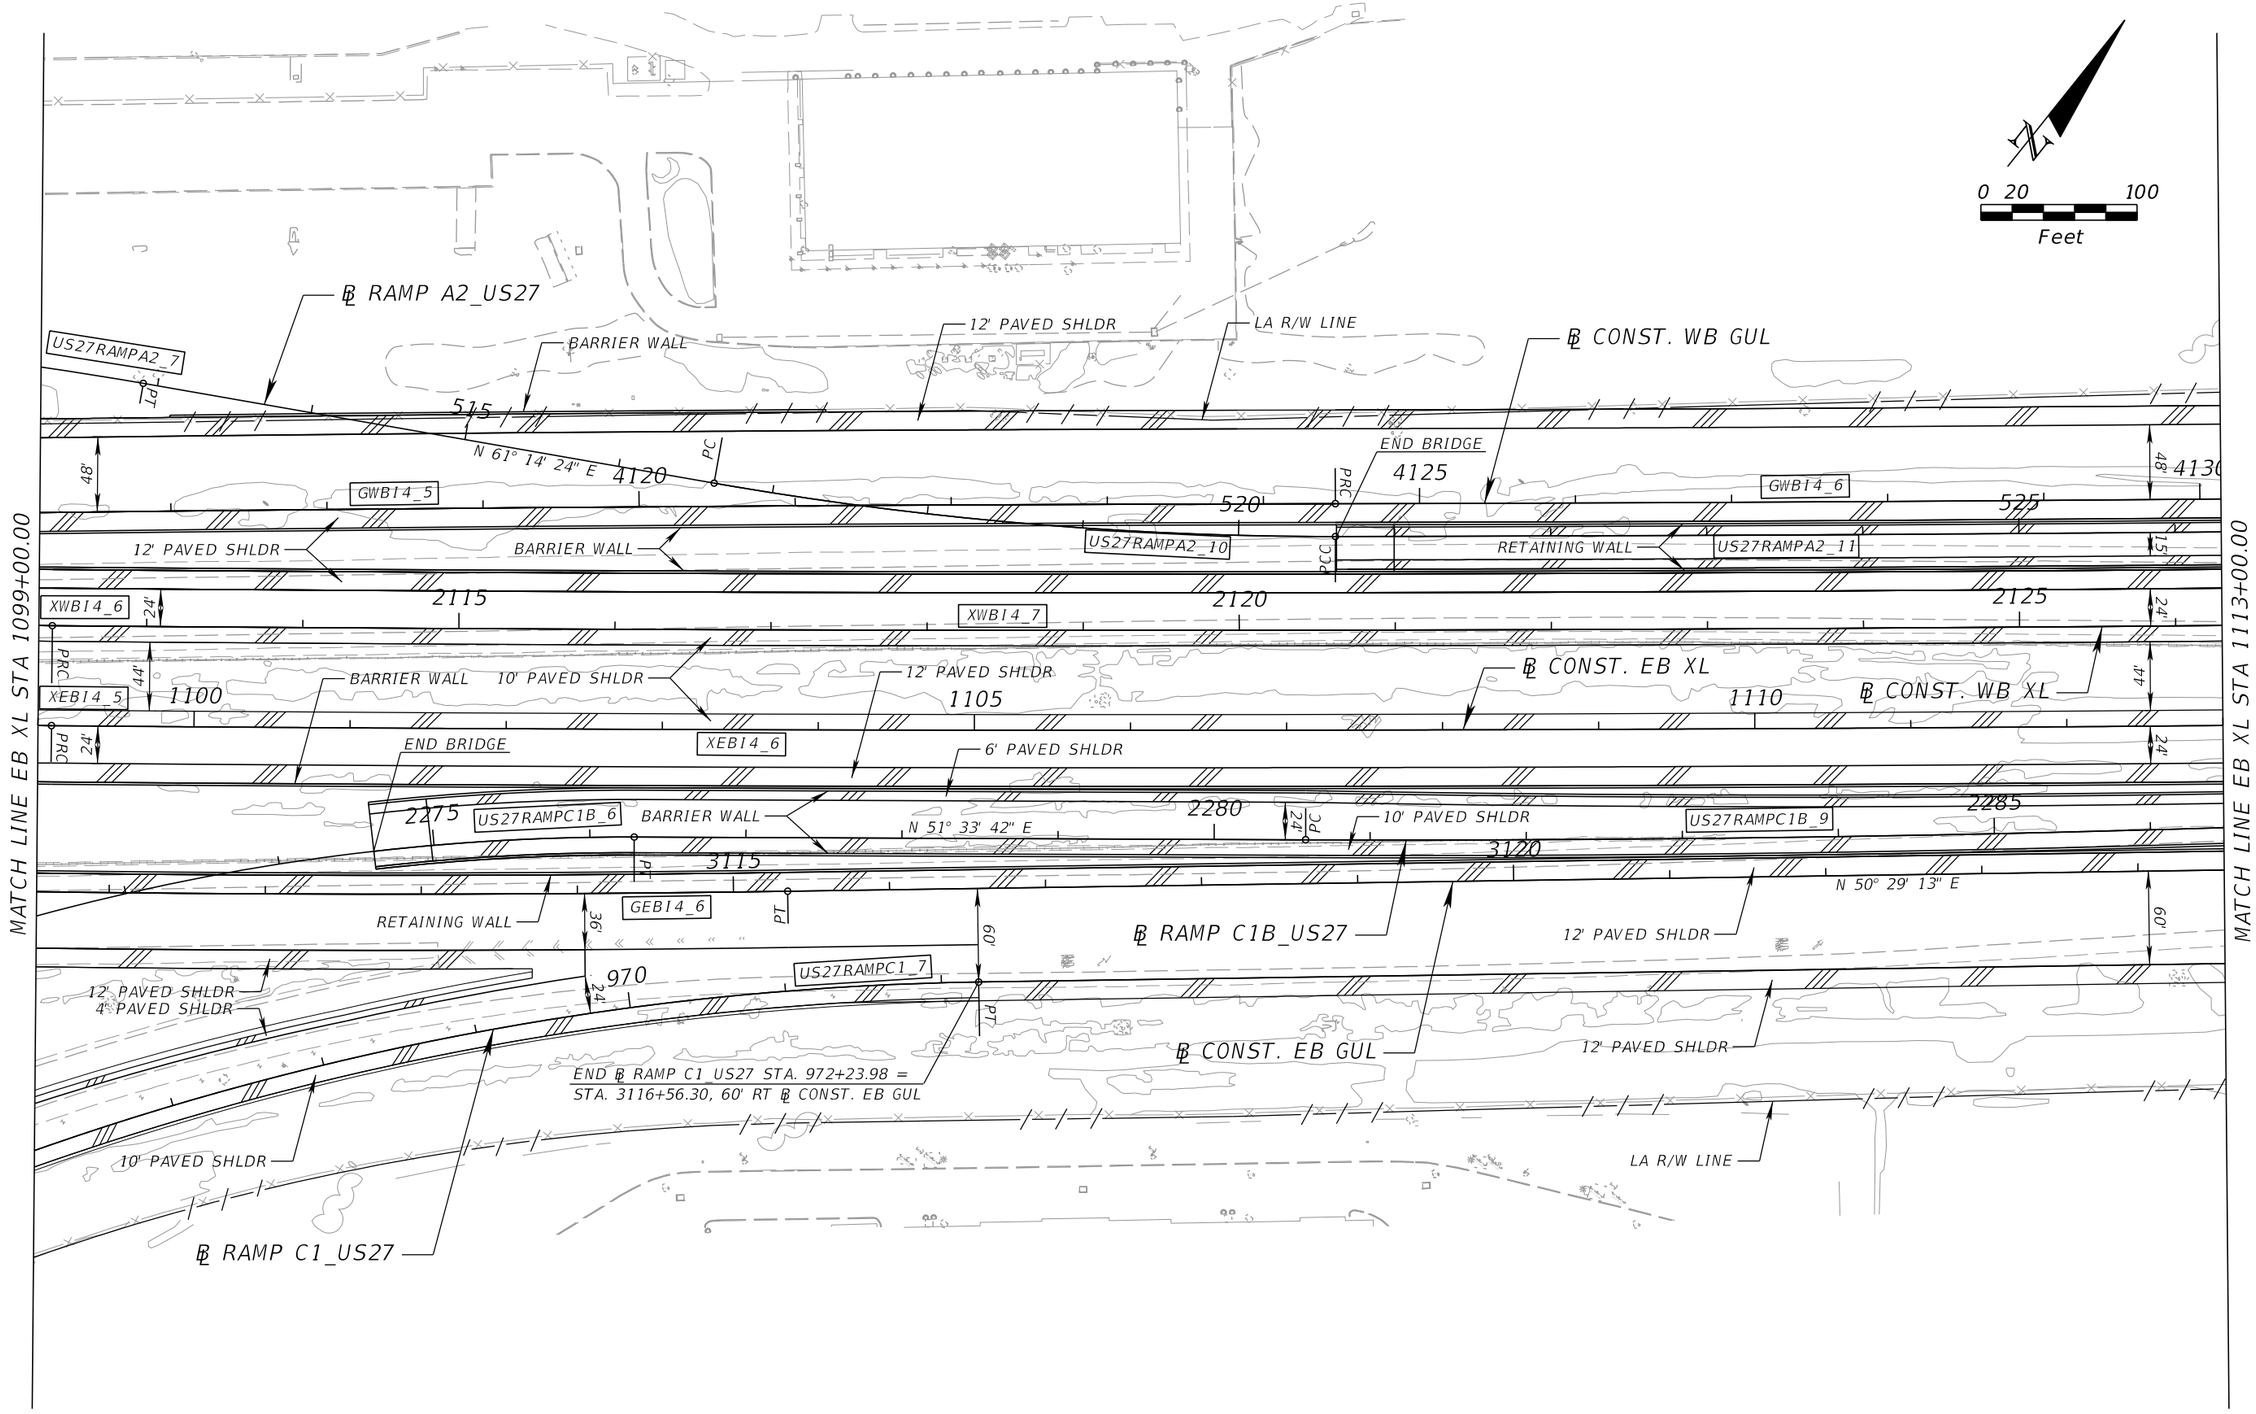

PRELIMINARY: NOT FOR CONSTRUCTION

REVISIONS			
DATE	DESCRIPTION	DATE	DESCRIPTION

DEWBERRY ENGINEERS INC.
800 NORTH MAGNOLIA AVENUE, SUITE 1000
ORLANDO, FL 32803
CERTIFICATE OF AUTHORIZATION 8794

STATE OF FLORIDA
DEPARTMENT OF TRANSPORTATION

ROAD NO.	COUNTY	FINANCIAL PROJECT ID
SR 400	POLK	201210-3-52-1

SR 400 (I-4) - PLAN 10

SHEET NO. 33

dhale 3/10/2017 9:02:21 AM c:\pwworking\aecom_na\dhale\dms28174\PLANRD10.DGN

0 20 100
Feet

℄ CONST. RAMP A2_US27

BRIDGE PIER

BRIDGE PIER

BRIDGE PIER

END BRIDGE

US27RAMPA2_7

27'

PT

525

N 61° 14' 24" E

4120

PC

GWBI4_5

520

PRC

4125

GWBI4_6

525

4130

US27RAMPA2_10

PCC

US27RAMPA2_11

XWBI4_6

2115

XWBI4_7

2120

2125

PRC

XEBI4_5

1100

1105

1110

PRC

XEBI4_6

℄ CONST. RAMP C1B_US27

2275

US27RAMPC1B_6

N 51° 33' 42" E

2280

PC

US27RAMPC1B_9

2285

PT

3115

3120

N 50° 29' 13" E

40'

GEBI4_6

PT

BRIDGE PIER

END BRIDGE

970

US27RAMPC1_7

PT

MATCH LINE EB XL STA 1099+00.00

MATCH LINE EB XL STA 1113+00.00

PRELIMINARY: NOT FOR CONSTRUCTION

REVISIONS			
DATE	DESCRIPTION	DATE	DESCRIPTION

DEWBERRY ENGINEERS INC.
800 NORTH MAGNOLIA AVENUE, SUITE 1000
ORLANDO, FL 32803
CERTIFICATE OF AUTHORIZATION 8794


STATE OF FLORIDA
DEPARTMENT OF TRANSPORTATION

ROAD NO.	COUNTY	FINANCIAL PROJECT ID
SR 400	POLK	201210-3-52-1

SR 400 (I-4) - PLAN 10A

SHEET NO. 34

dhale 3/10/2017 9:02:42 AM c:\pwworking\aecom_na\dhale\dms28174\PLANRD10A.DGN

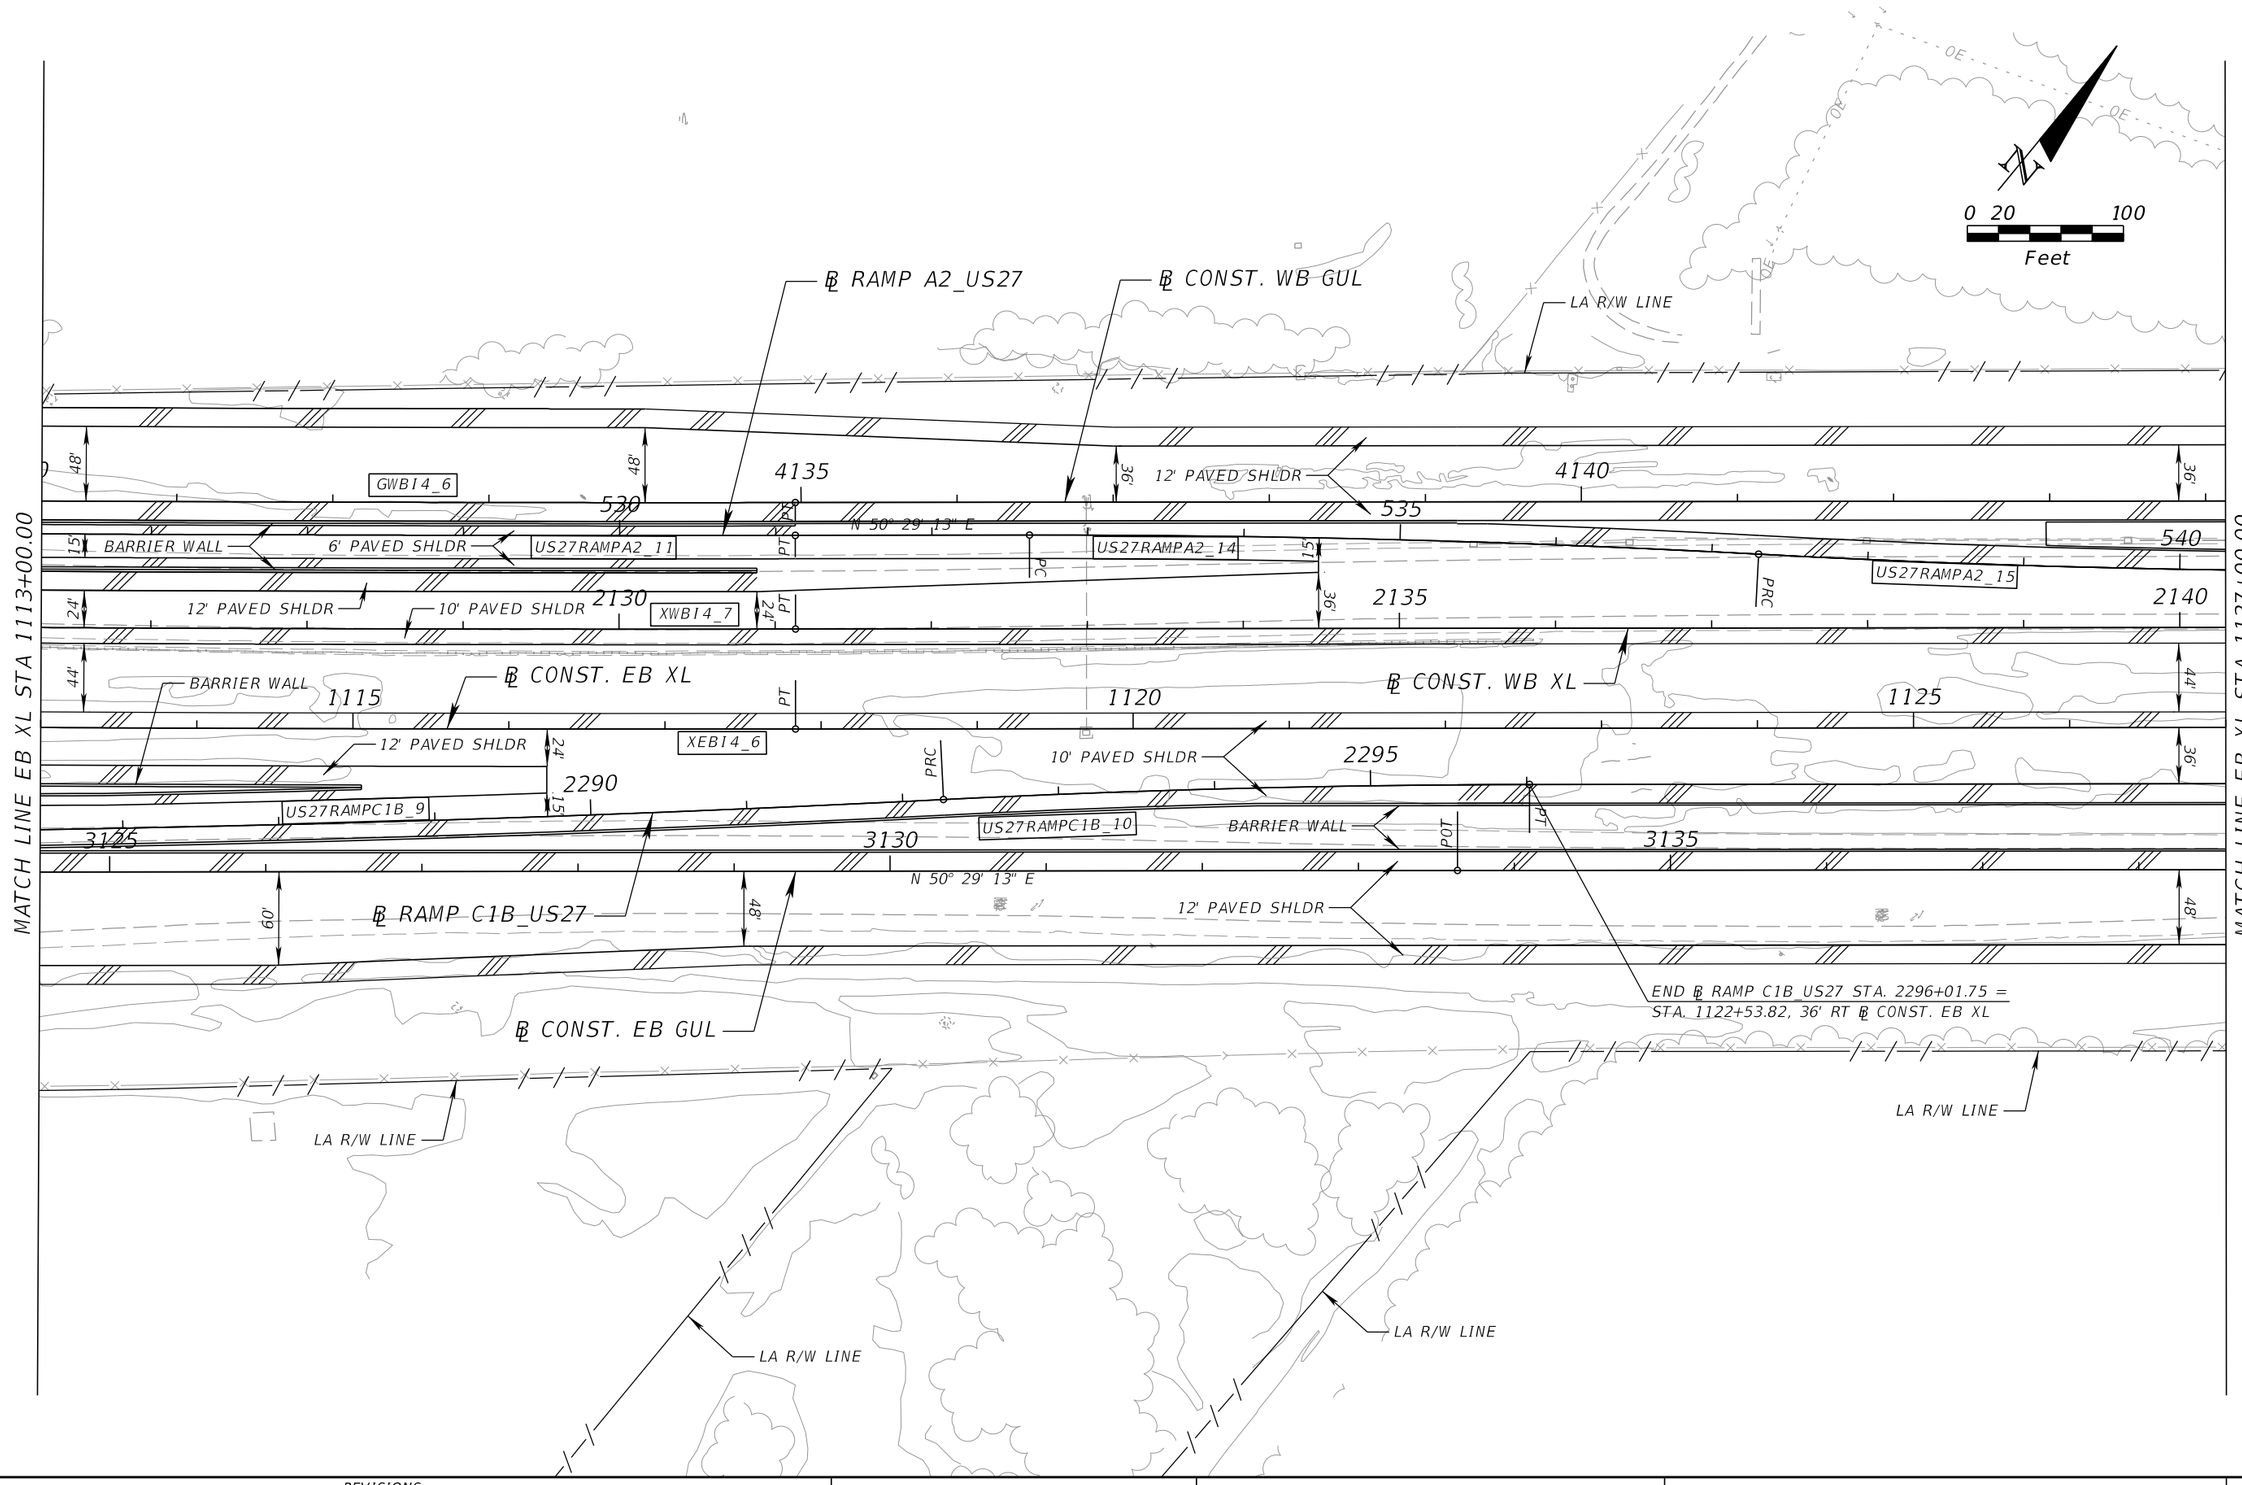

REVISIONS			
DATE	DESCRIPTION	DATE	DESCRIPTION

DEWBERRY ENGINEERS INC.
800 NORTH MAGNOLIA AVENUE, SUITE 1000
ORLANDO, FL 32803
CERTIFICATE OF AUTHORIZATION 8794

STATE OF FLORIDA
DEPARTMENT OF TRANSPORTATION


ROAD NO.	COUNTY	FINANCIAL PROJECT ID
SR 400	POLK	201210-3-52-1

SR 400 (I-4) - PLAN 11

SHEET NO. 35

PRELIMINARY: NOT FOR CONSTRUCTION

dhale 3/9/2017 11:34:56 AM c:\pwworking\aecom_na\dhale\dms28174\PLANRD11.DGN

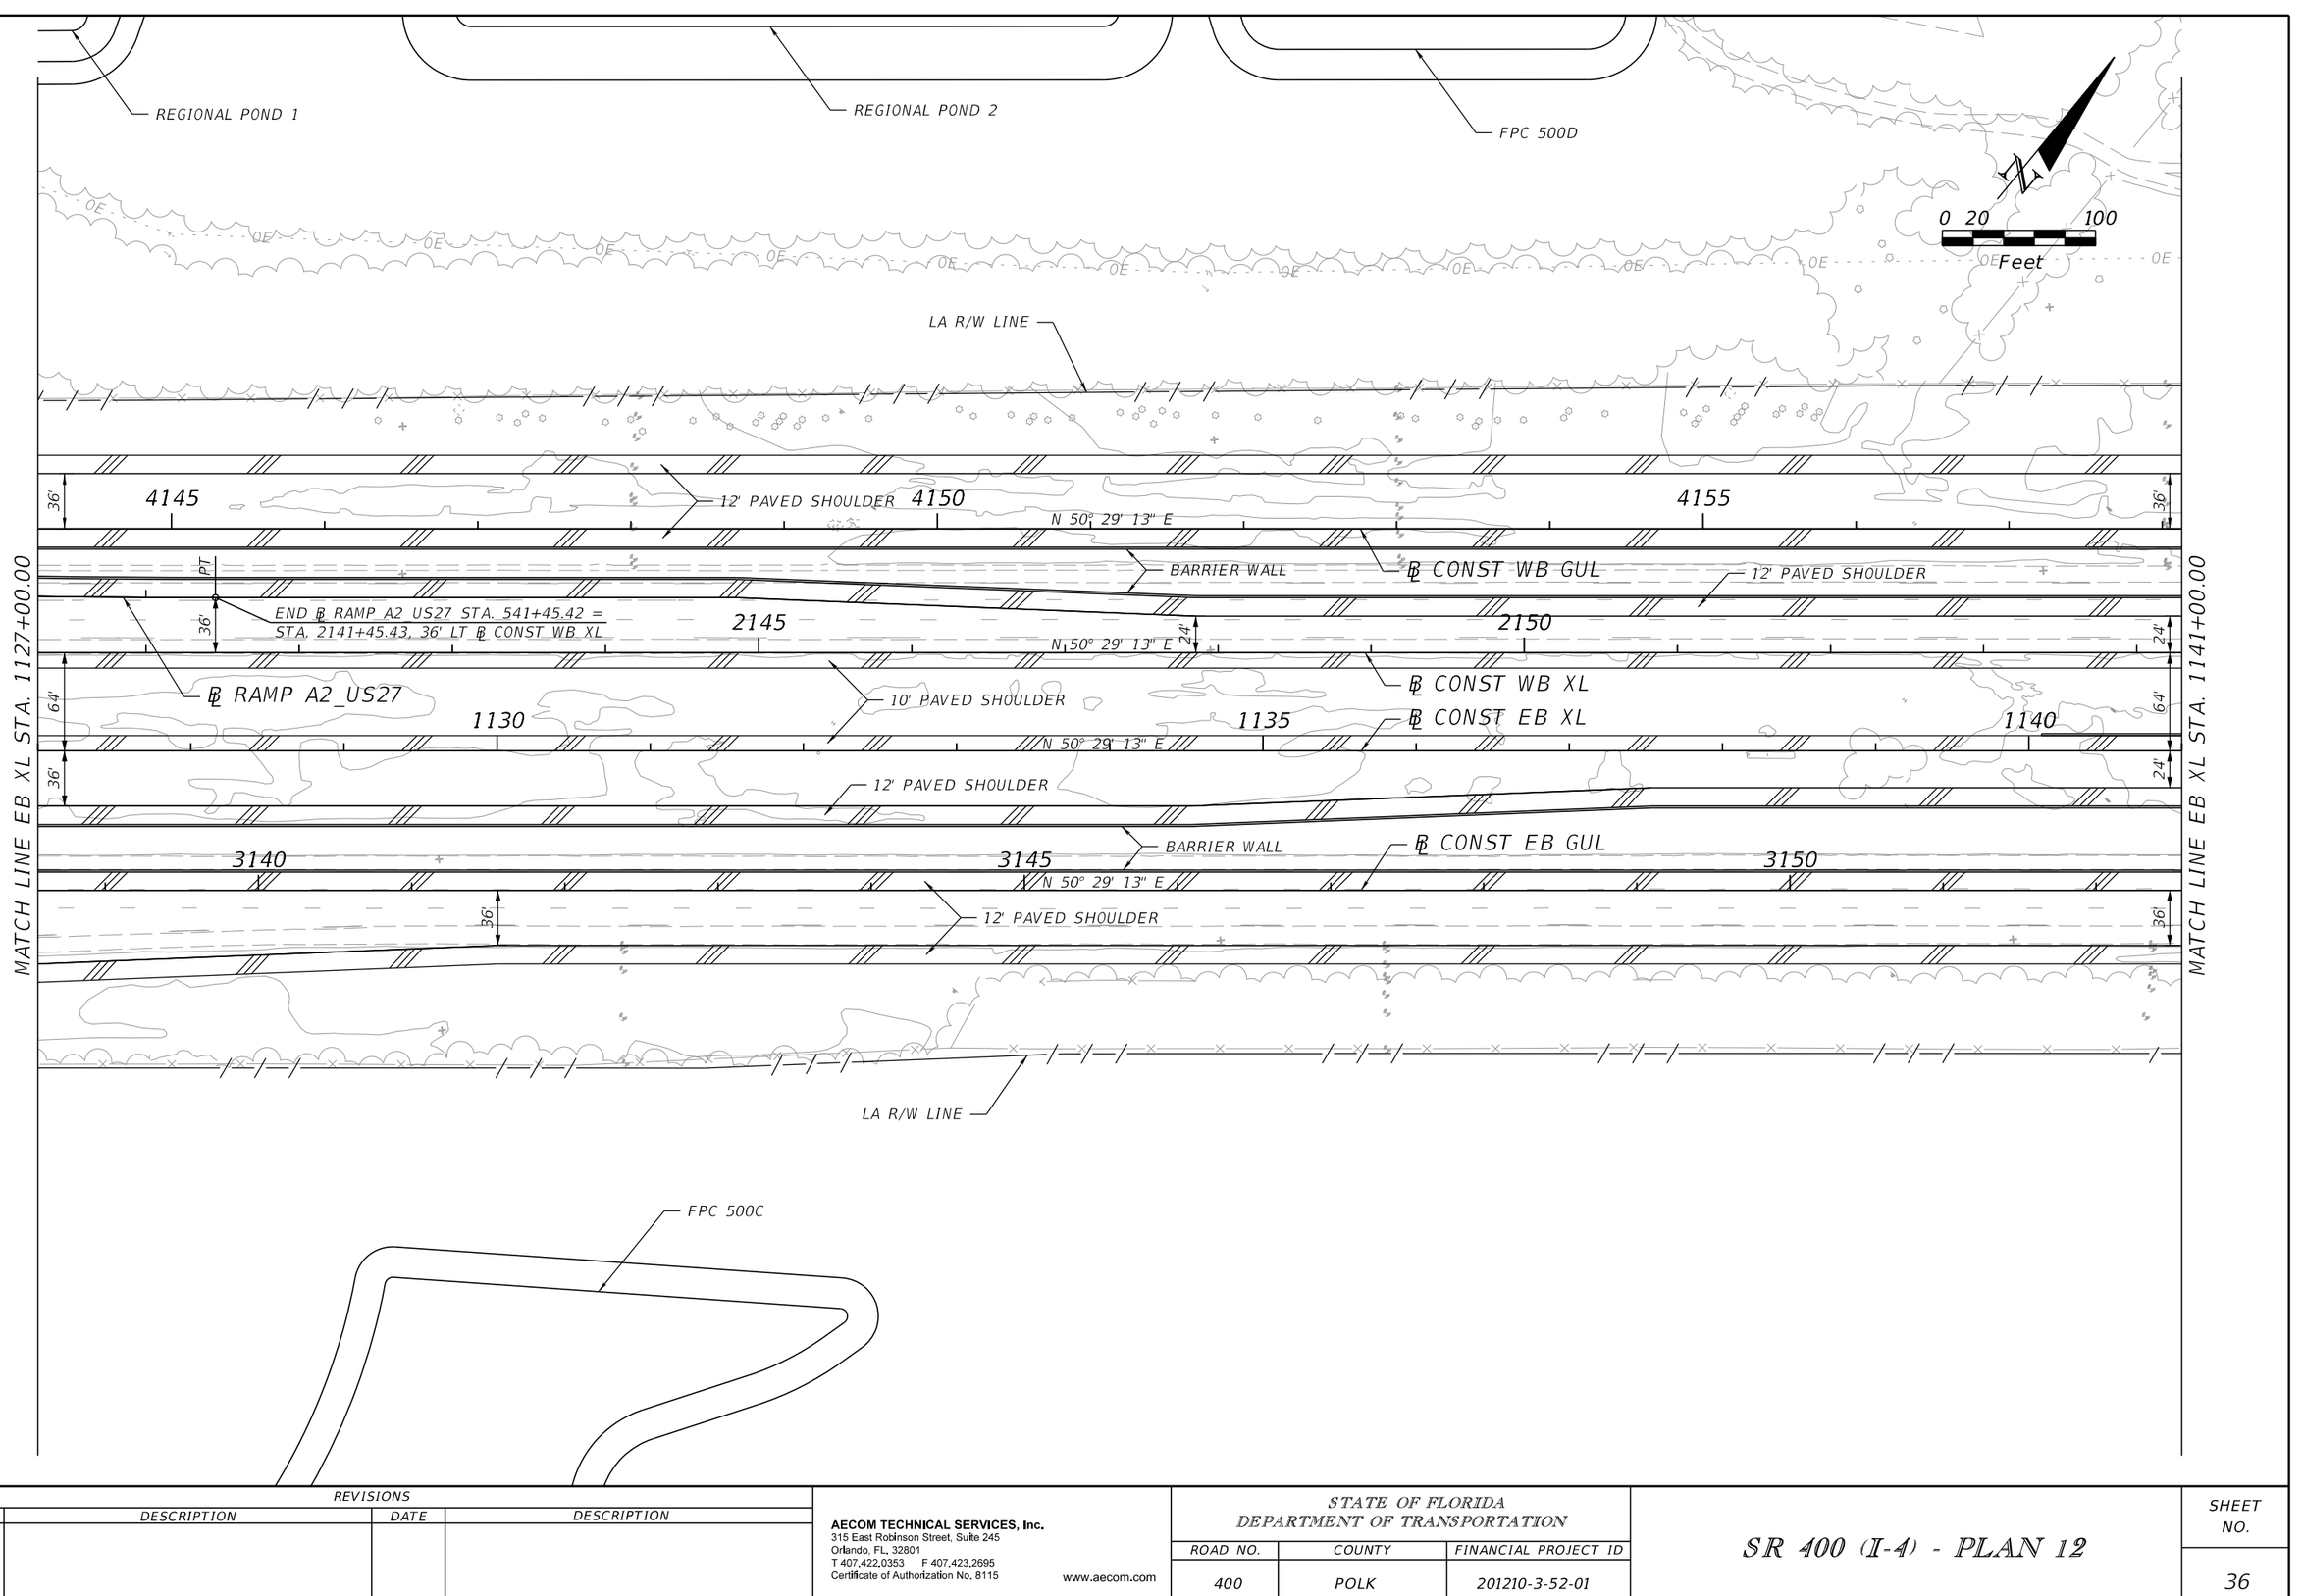

REVISIONS			
DATE	DESCRIPTION	DATE	DESCRIPTION

AECOM TECHNICAL SERVICES, Inc.
315 East Robinson Street, Suite 245
Orlando, FL, 32801
T 407.422.0353 F 407.423.2695
Certificate of Authorization No. 8115
www.aecom.com

STATE OF FLORIDA
DEPARTMENT OF TRANSPORTATION


ROAD NO.	COUNTY	FINANCIAL PROJECT ID
400	POLK	201210-3-52-01

SR 400 (I-4) - PLAN 12

SHEET NO. 36

PRELIMINARY: NOT FOR CONSTRUCTION

josue.diaz 3/7/2017 11:48:50 AM c:\pwworking\aecom_na\jdiaz\dms28174\PLANRD12_SegB1.dgn

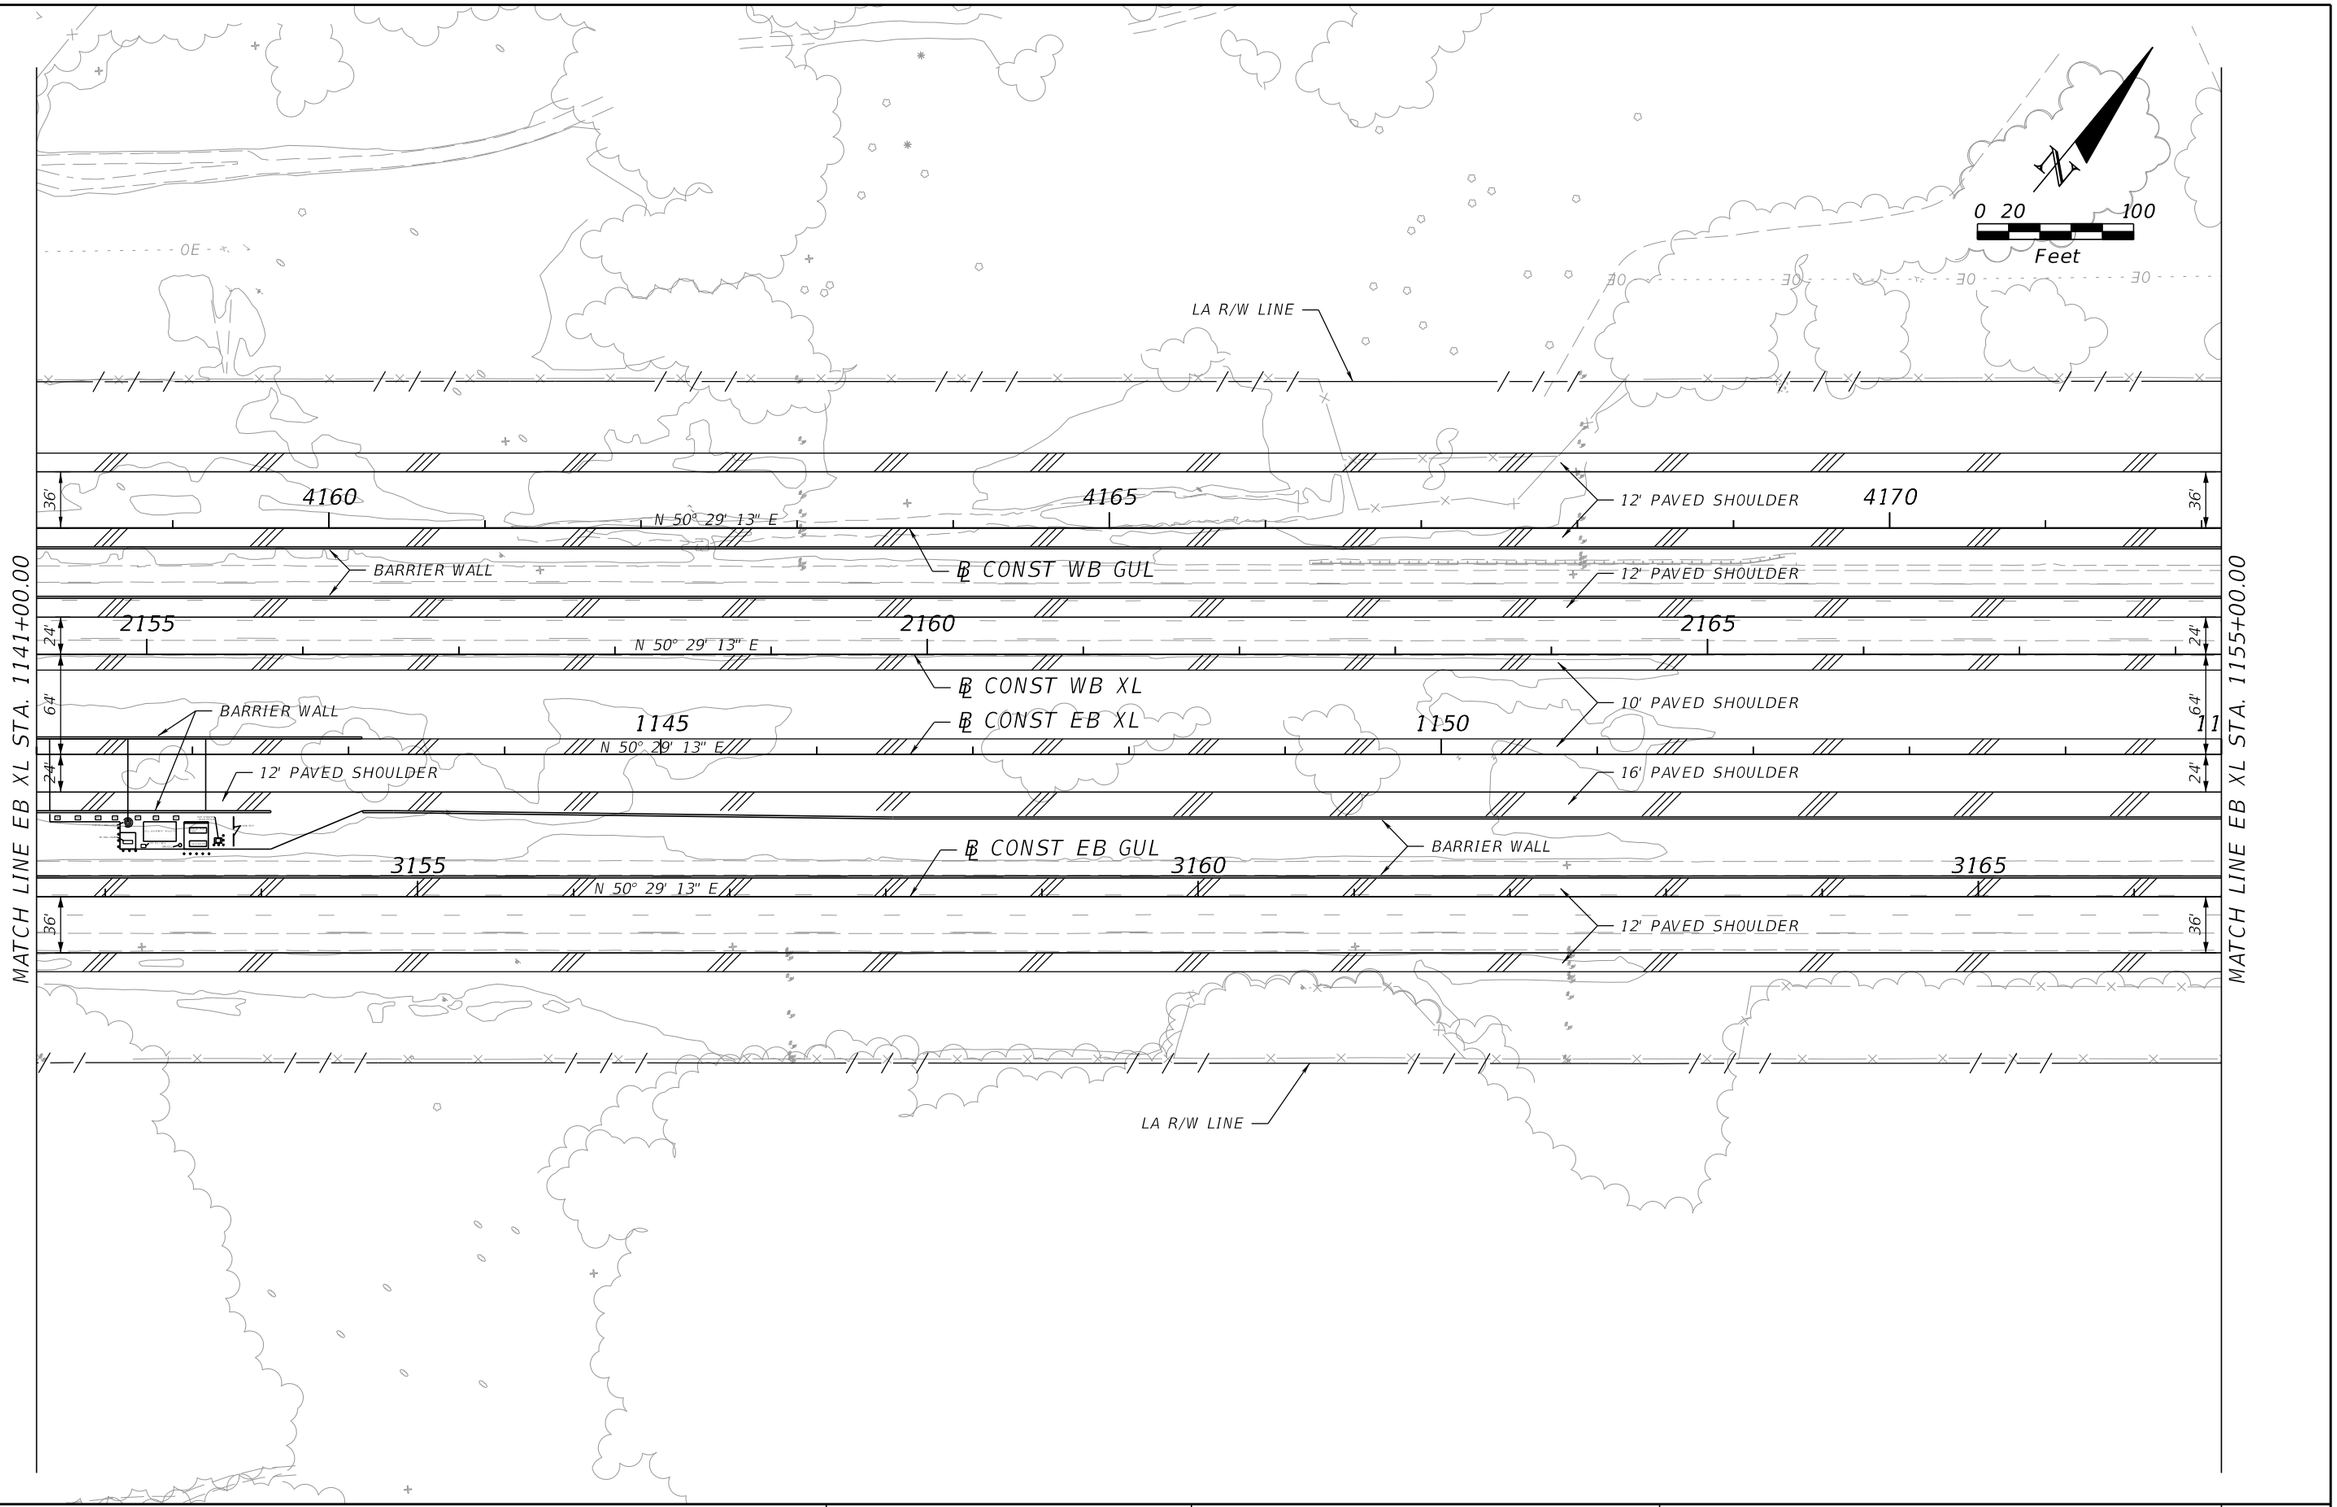

REVISIONS			
DATE	DESCRIPTION	DATE	DESCRIPTION

AECOM TECHNICAL SERVICES, Inc.
315 East Robinson Street, Suite 245
Orlando, FL, 32801
T 407.422.0353 F 407.423.2695
Certificate of Authorization No. 8115
www.aecom.com


STATE OF FLORIDA
DEPARTMENT OF TRANSPORTATION

ROAD NO.	COUNTY	FINANCIAL PROJECT ID
400	POLK	201210-3-52-01

SR 400 (I-4) - PLAN 13

SHEET NO. 37

PRELIMINARY: NOT FOR CONSTRUCTION

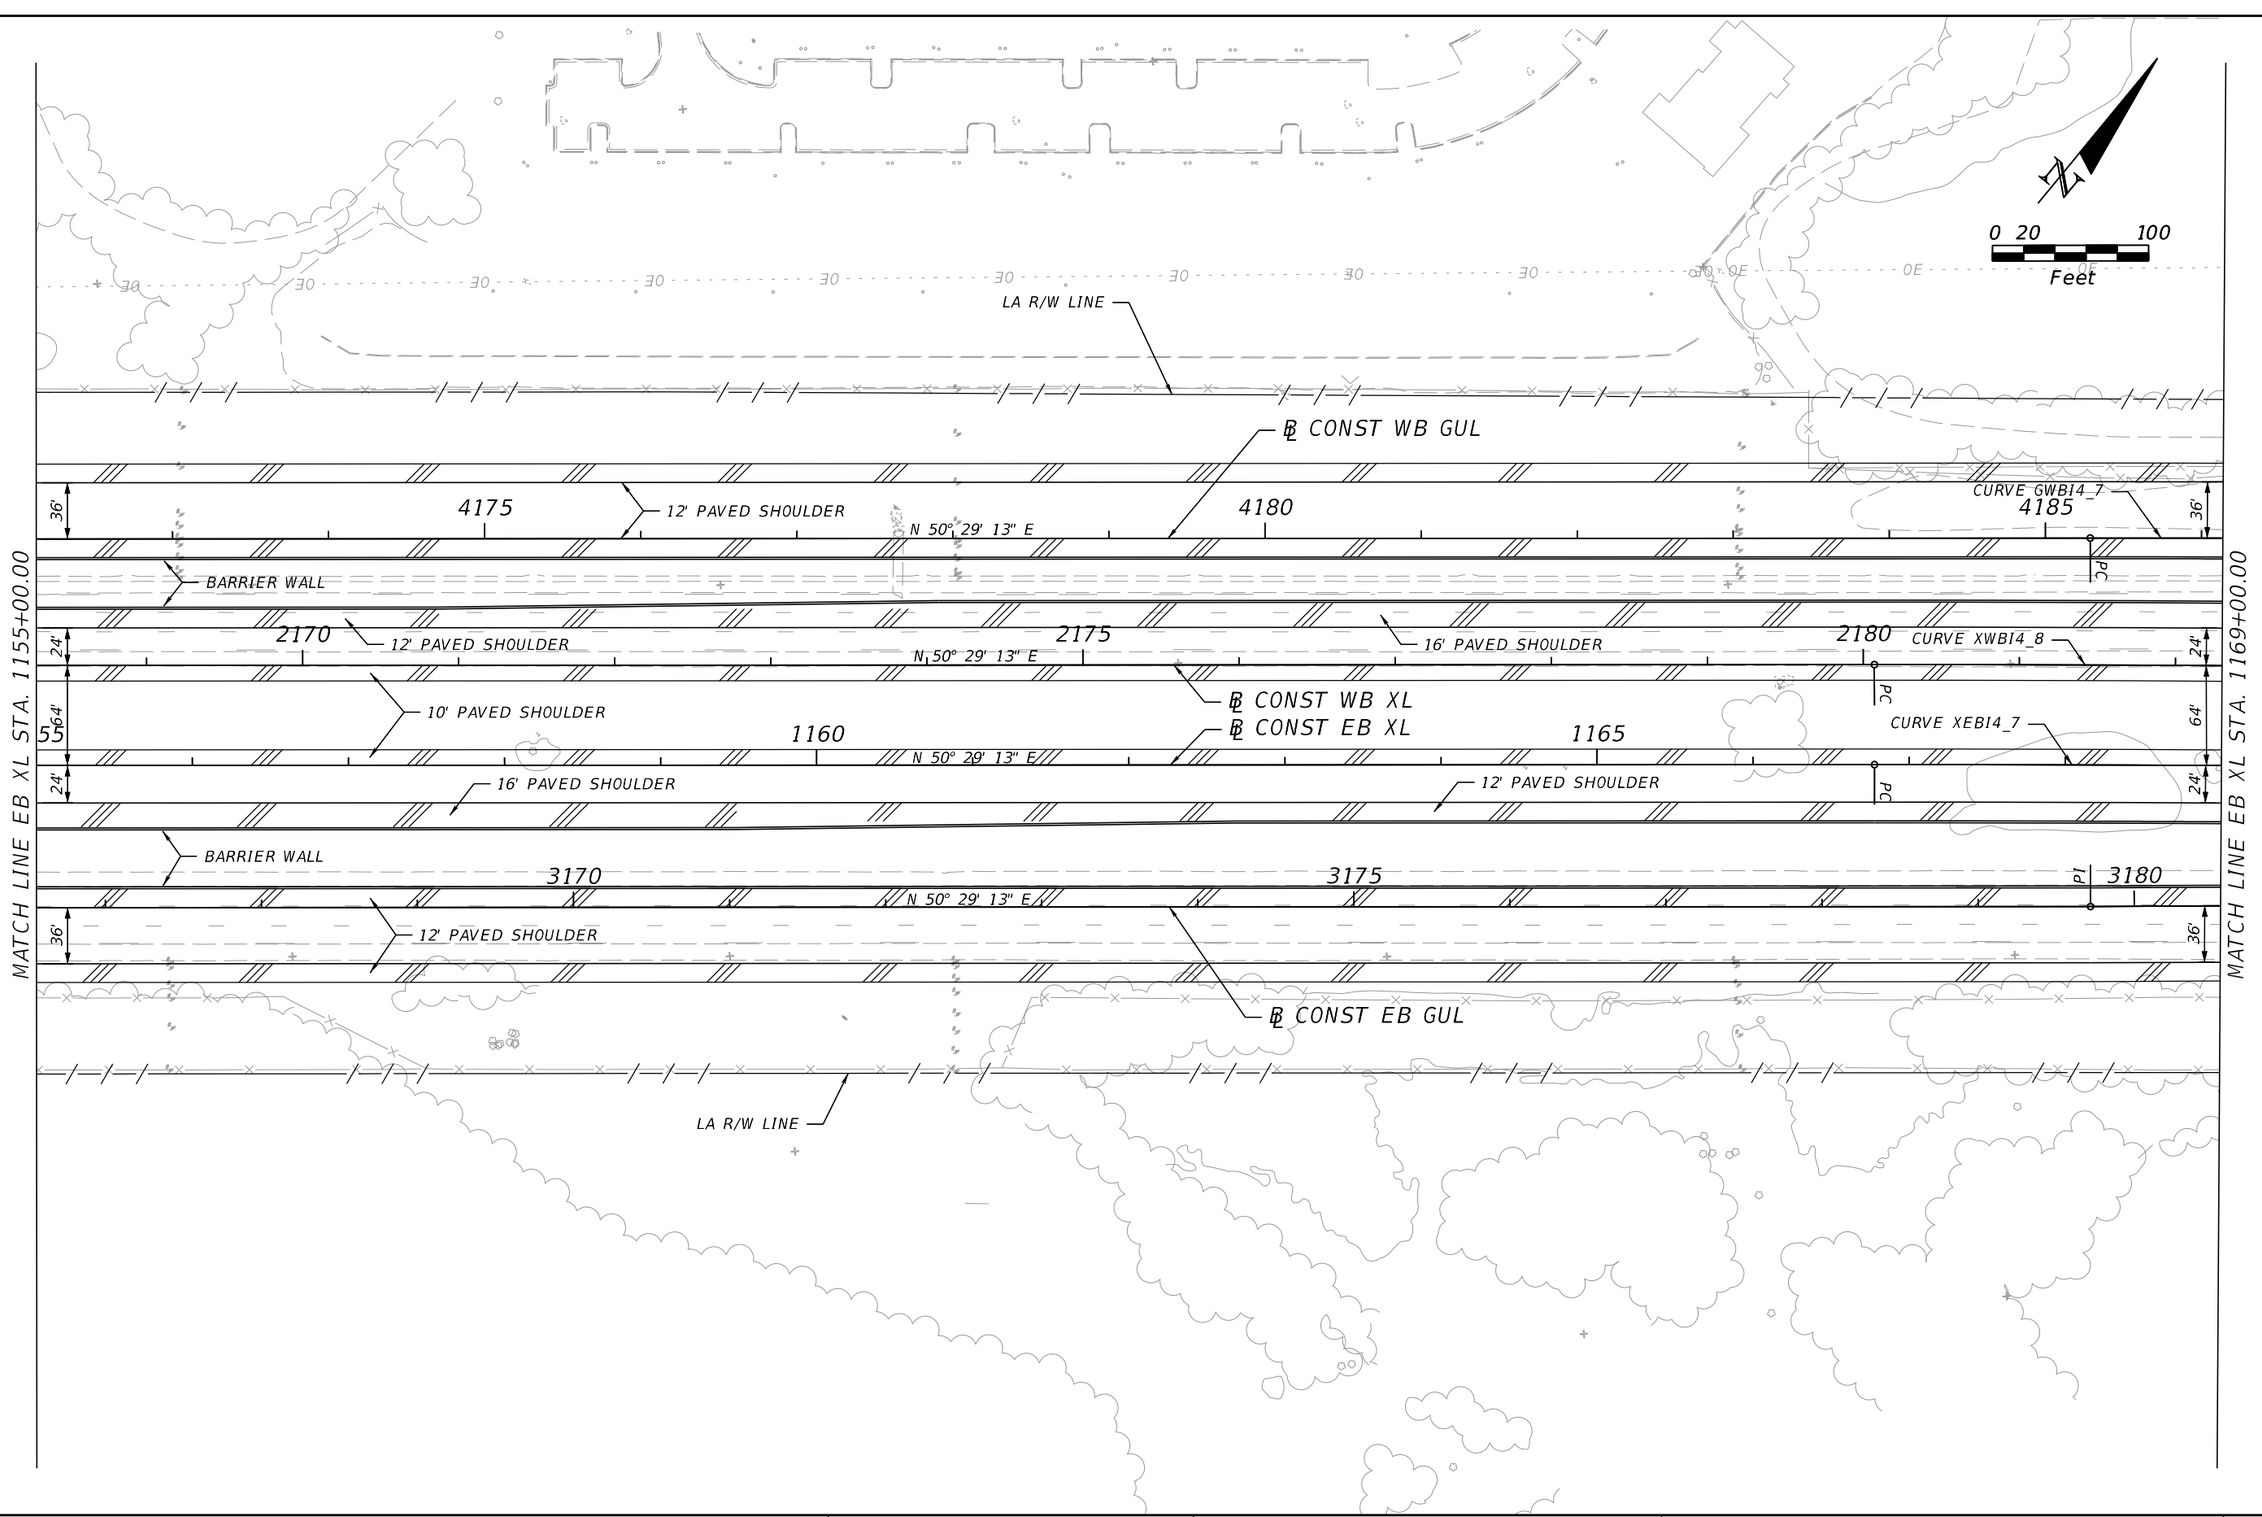

REVISIONS			
DATE	DESCRIPTION	DATE	DESCRIPTION

AECOM TECHNICAL SERVICES, Inc.
315 East Robinson Street, Suite 245
Orlando, FL, 32801
T 407.422.0353 F 407.423.2695
Certificate of Authorization No. 8115
www.aecom.com

STATE OF FLORIDA
DEPARTMENT OF TRANSPORTATION


ROAD NO.	COUNTY	FINANCIAL PROJECT ID
400	POLK	201210-3-52-01

SR 400 (I-4) - PLAN 14

SHEET NO. 38

PRELIMINARY: NOT FOR CONSTRUCTION

josue.diaz 3/7/2017 1:34:20 PM c:\pwworking\aecom_na\jdiaz\dms28174\PLANRD14_SegB1.dgn

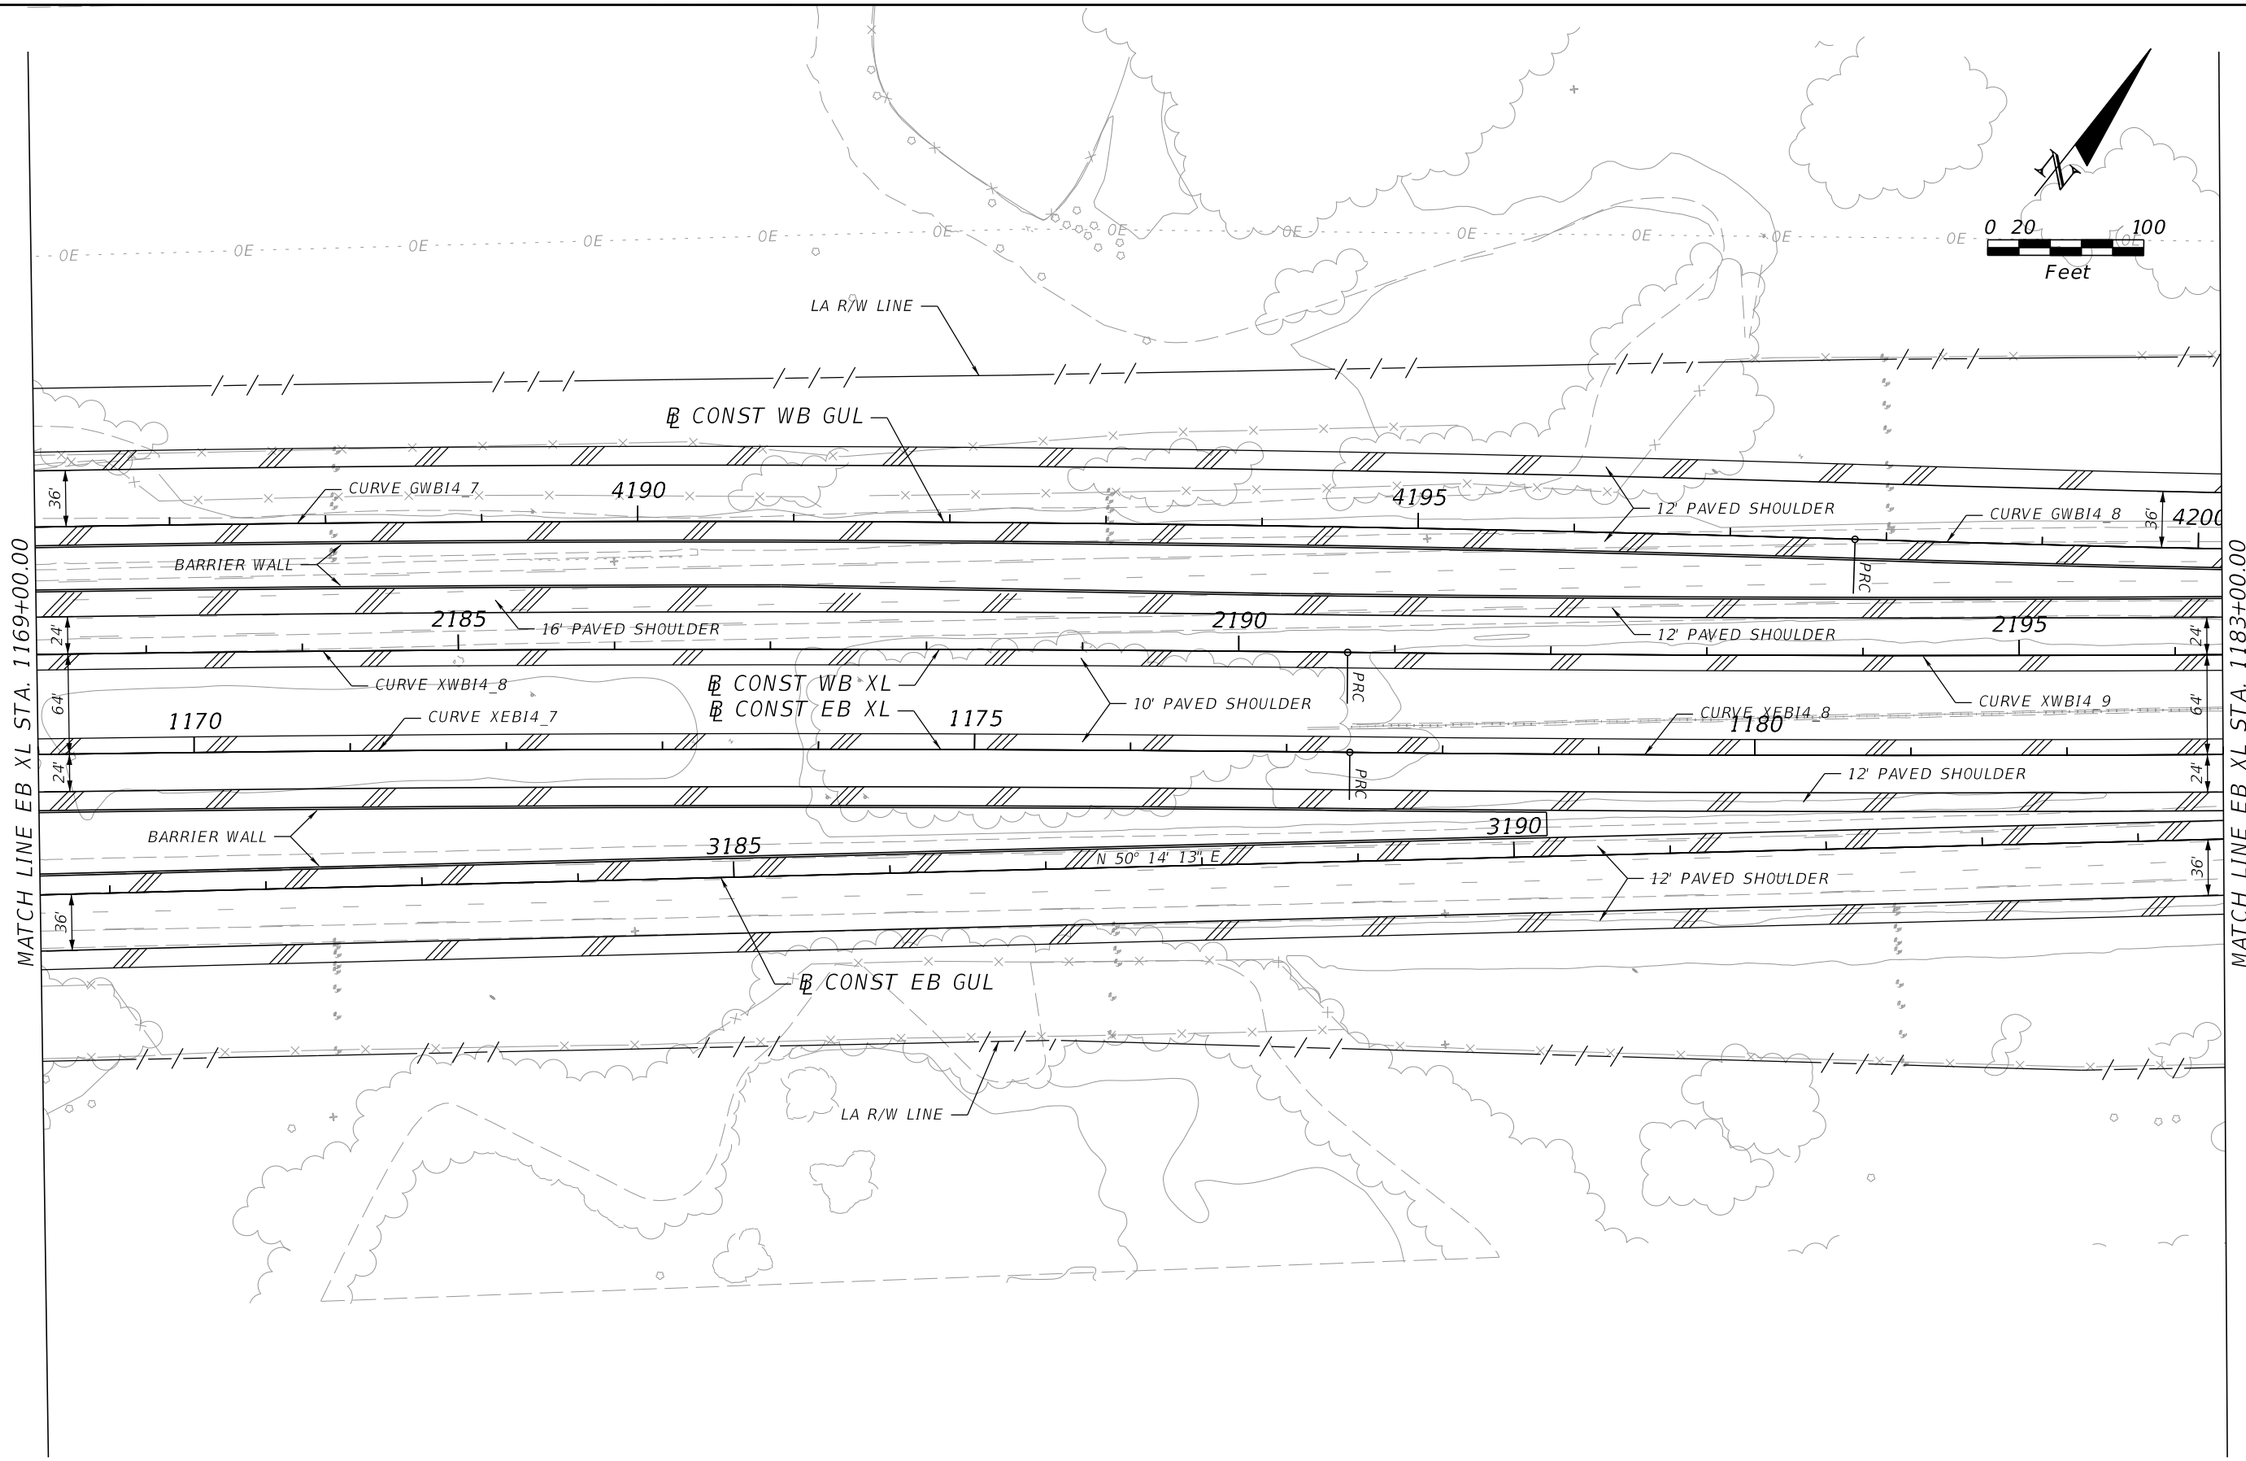

PRELIMINARY: NOT FOR CONSTRUCTION

REVISIONS			
DATE	DESCRIPTION	DATE	DESCRIPTION

AECOM TECHNICAL SERVICES, Inc.
315 East Robinson Street, Suite 245
Orlando, FL, 32801
T 407.422.0353 F 407.423.2695
Certificate of Authorization No. 8115 www.aecom.com


STATE OF FLORIDA
DEPARTMENT OF TRANSPORTATION

ROAD NO.	COUNTY	FINANCIAL PROJECT ID
400	POLK	201210-3-52-01

SR 400 (I-4) - PLAN 15

SHEET NO. 39

josue.diaz 3/7/2017 1:36:13 PM c:\pwworking\aecom_na\jdiaz\dms28174\PLANRD15_SegB1.dgn

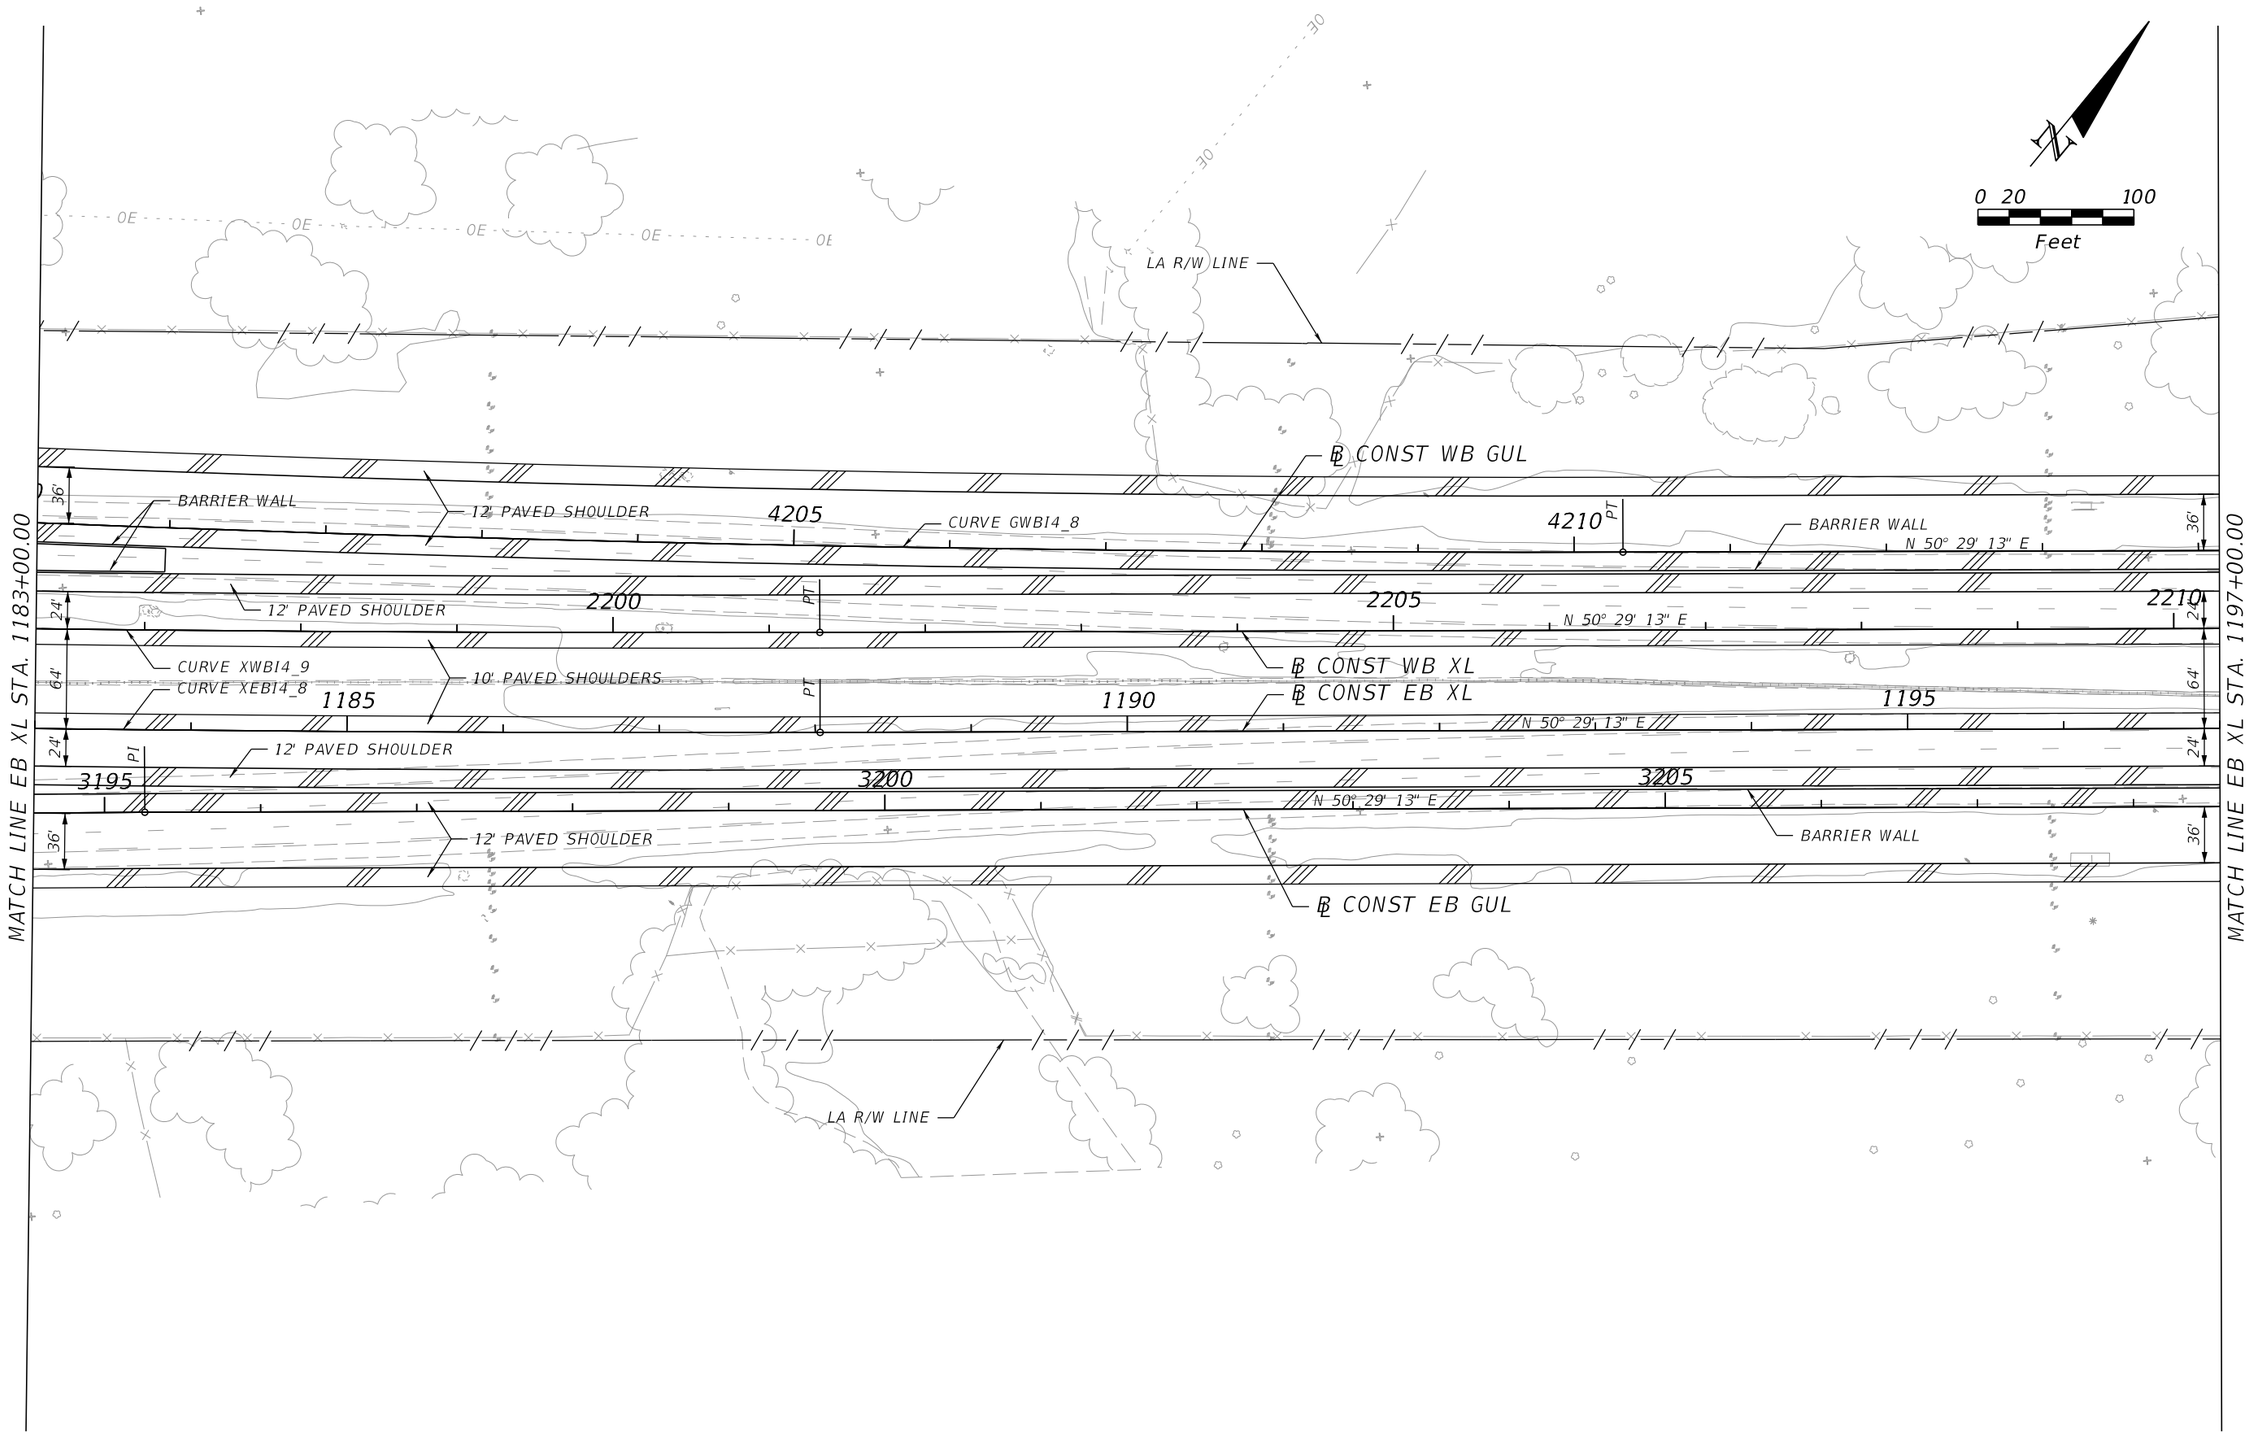

PRELIMINARY: NOT FOR CONSTRUCTION

REVISIONS			
DATE	DESCRIPTION	DATE	DESCRIPTION

AECOM TECHNICAL SERVICES, Inc.
315 East Robinson Street, Suite 245
Orlando, FL. 32801
T 407.422.0353 F 407.423.2695
Certificate of Authorization No. 8115
www.aecom.com


STATE OF FLORIDA
DEPARTMENT OF TRANSPORTATION

ROAD NO.	COUNTY	FINANCIAL PROJECT ID
400	POLK	201210-3-52-01

SR 400 (I-4) - PLAN 16

SHEET NO. 40

josue.diaz 3/7/2017 1:38:06 PM c:\pwworking\aecom_na\jdiaz\dms28174\PLANRD16_SegB1.dgn

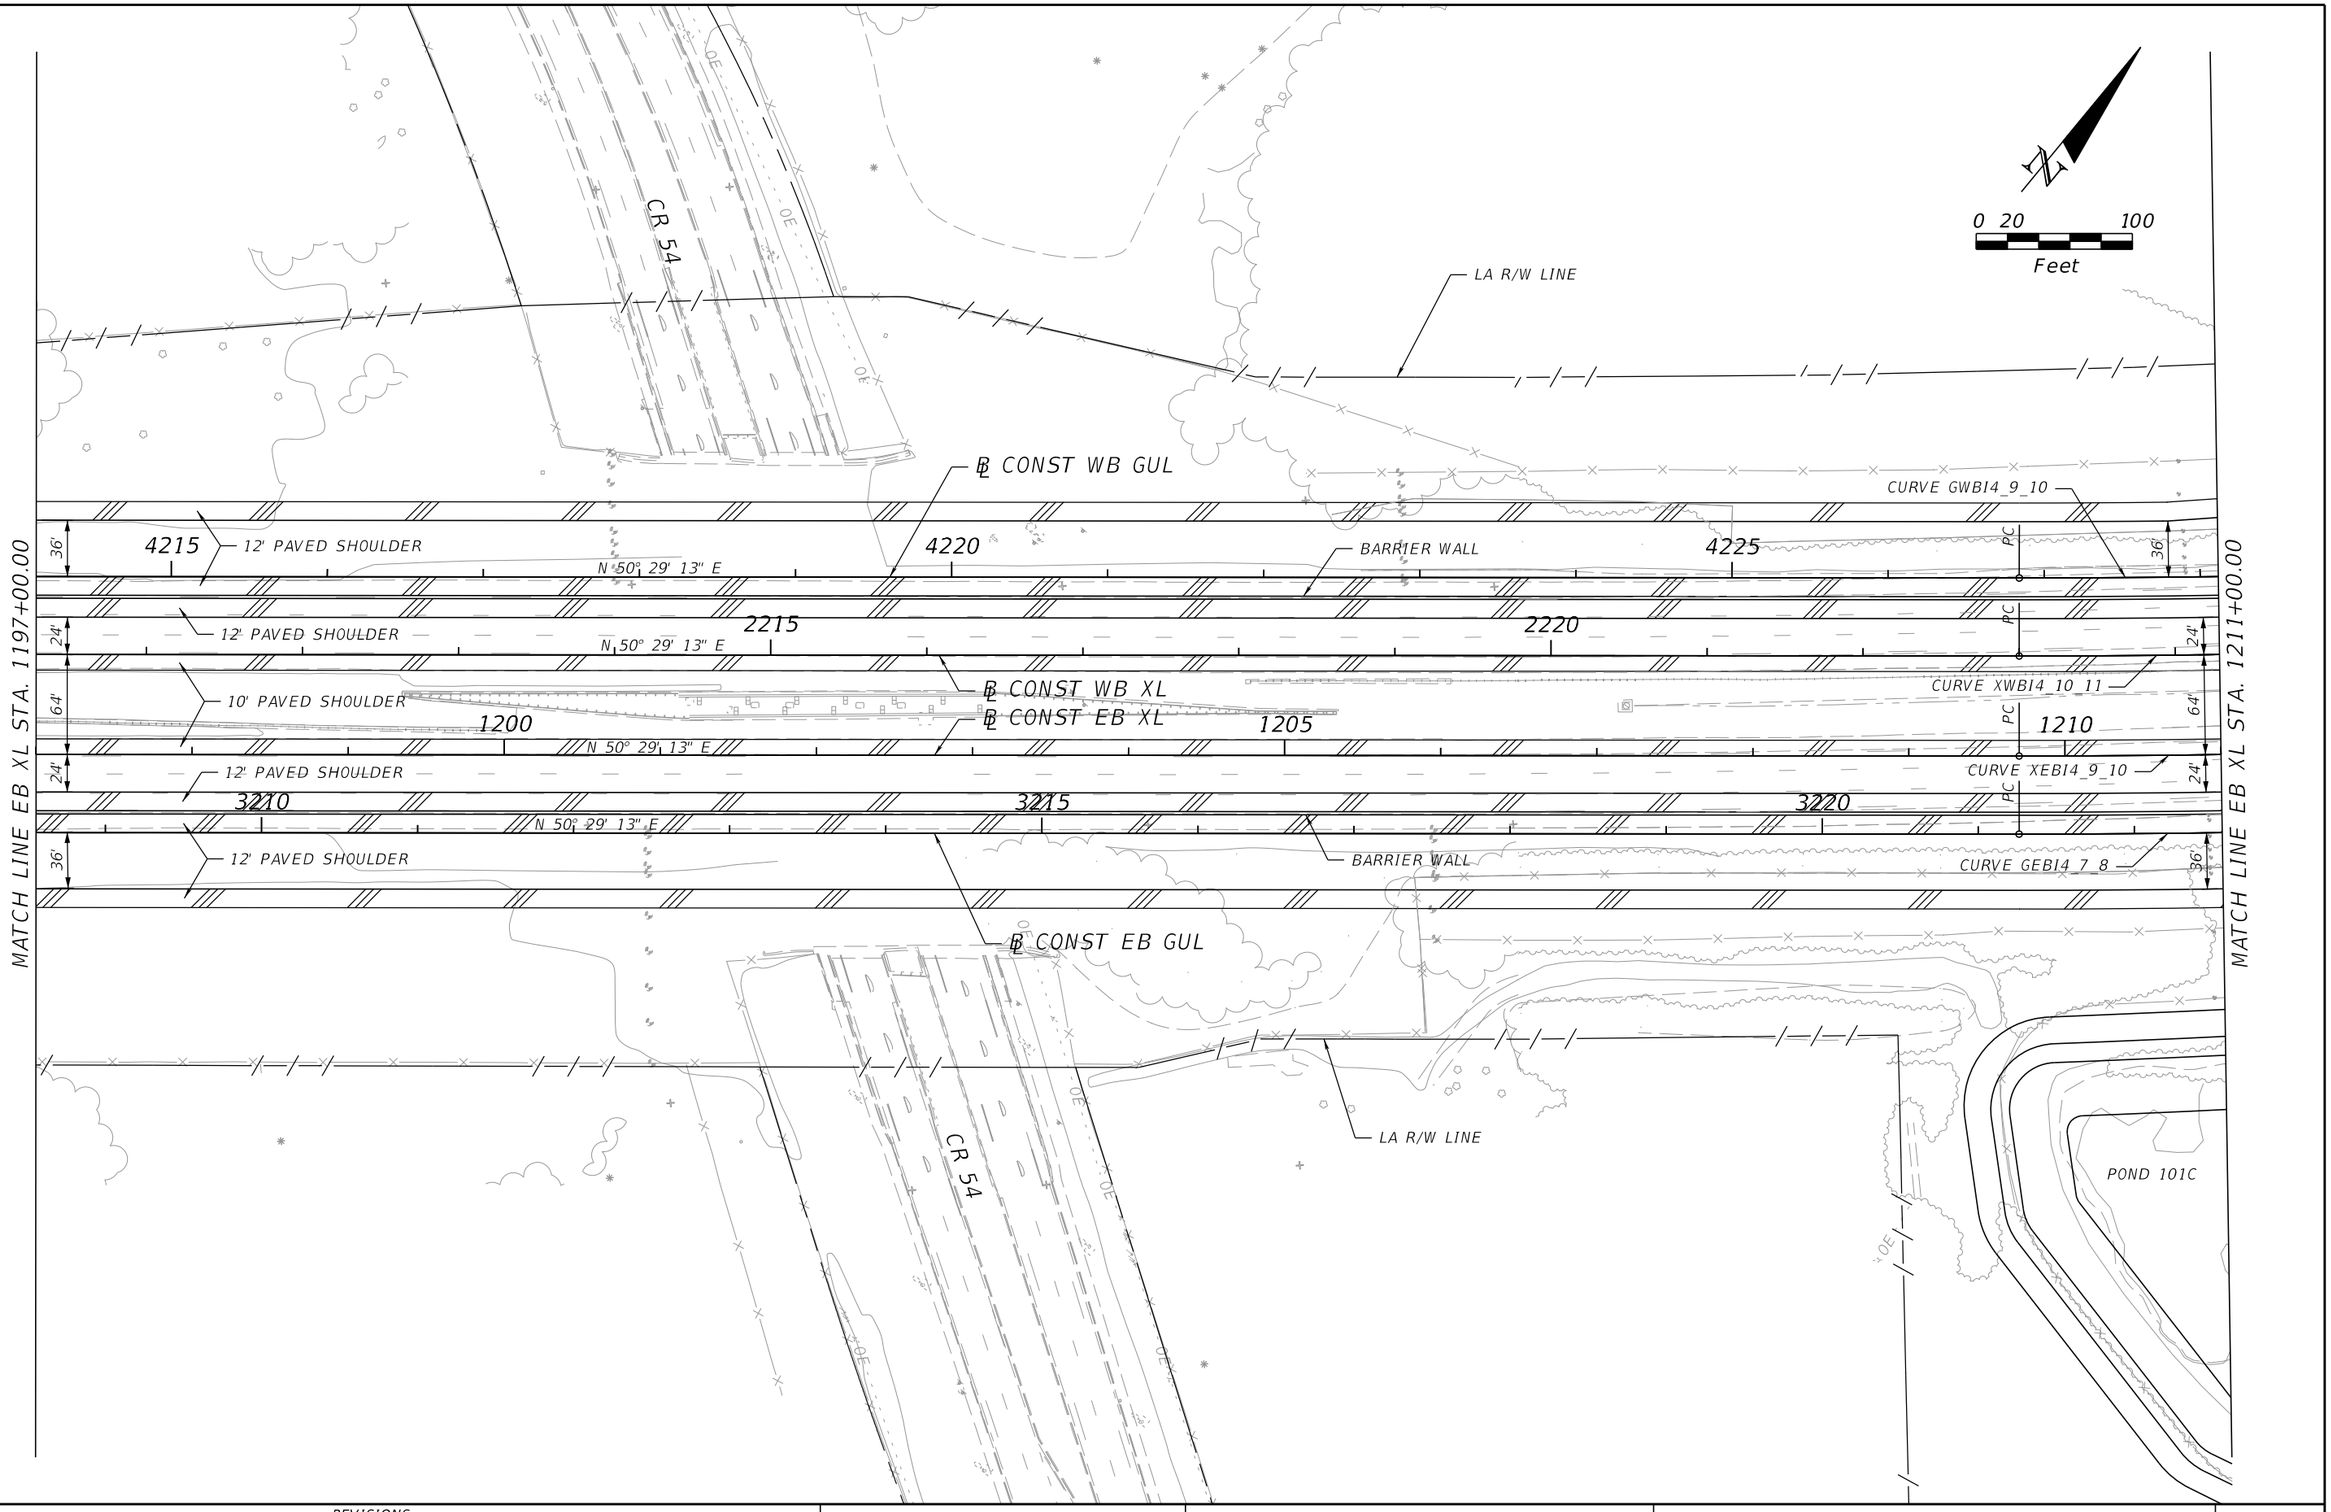

PRELIMINARY: NOT FOR CONSTRUCTION

REVISIONS			
DATE	DESCRIPTION	DATE	DESCRIPTION

AECOM TECHNICAL SERVICES, Inc.
315 East Robinson Street, Suite 245
Orlando, FL, 32801
T 407.422.0353 F 407.423.2695
Certificate of Authorization No. 8115
www.aecom.com


STATE OF FLORIDA
DEPARTMENT OF TRANSPORTATION

ROAD NO.	COUNTY	FINANCIAL PROJECT ID
400	POLK	201210-3-52-01

SR 400 (I-4) - PLAN 17

SHEET NO. 41

josue.diaz 3/7/2017 1:39:24 PM c:\pwworking\aecom_na\jdiaz\dms28174\PLANRD17_SegB1.dgn

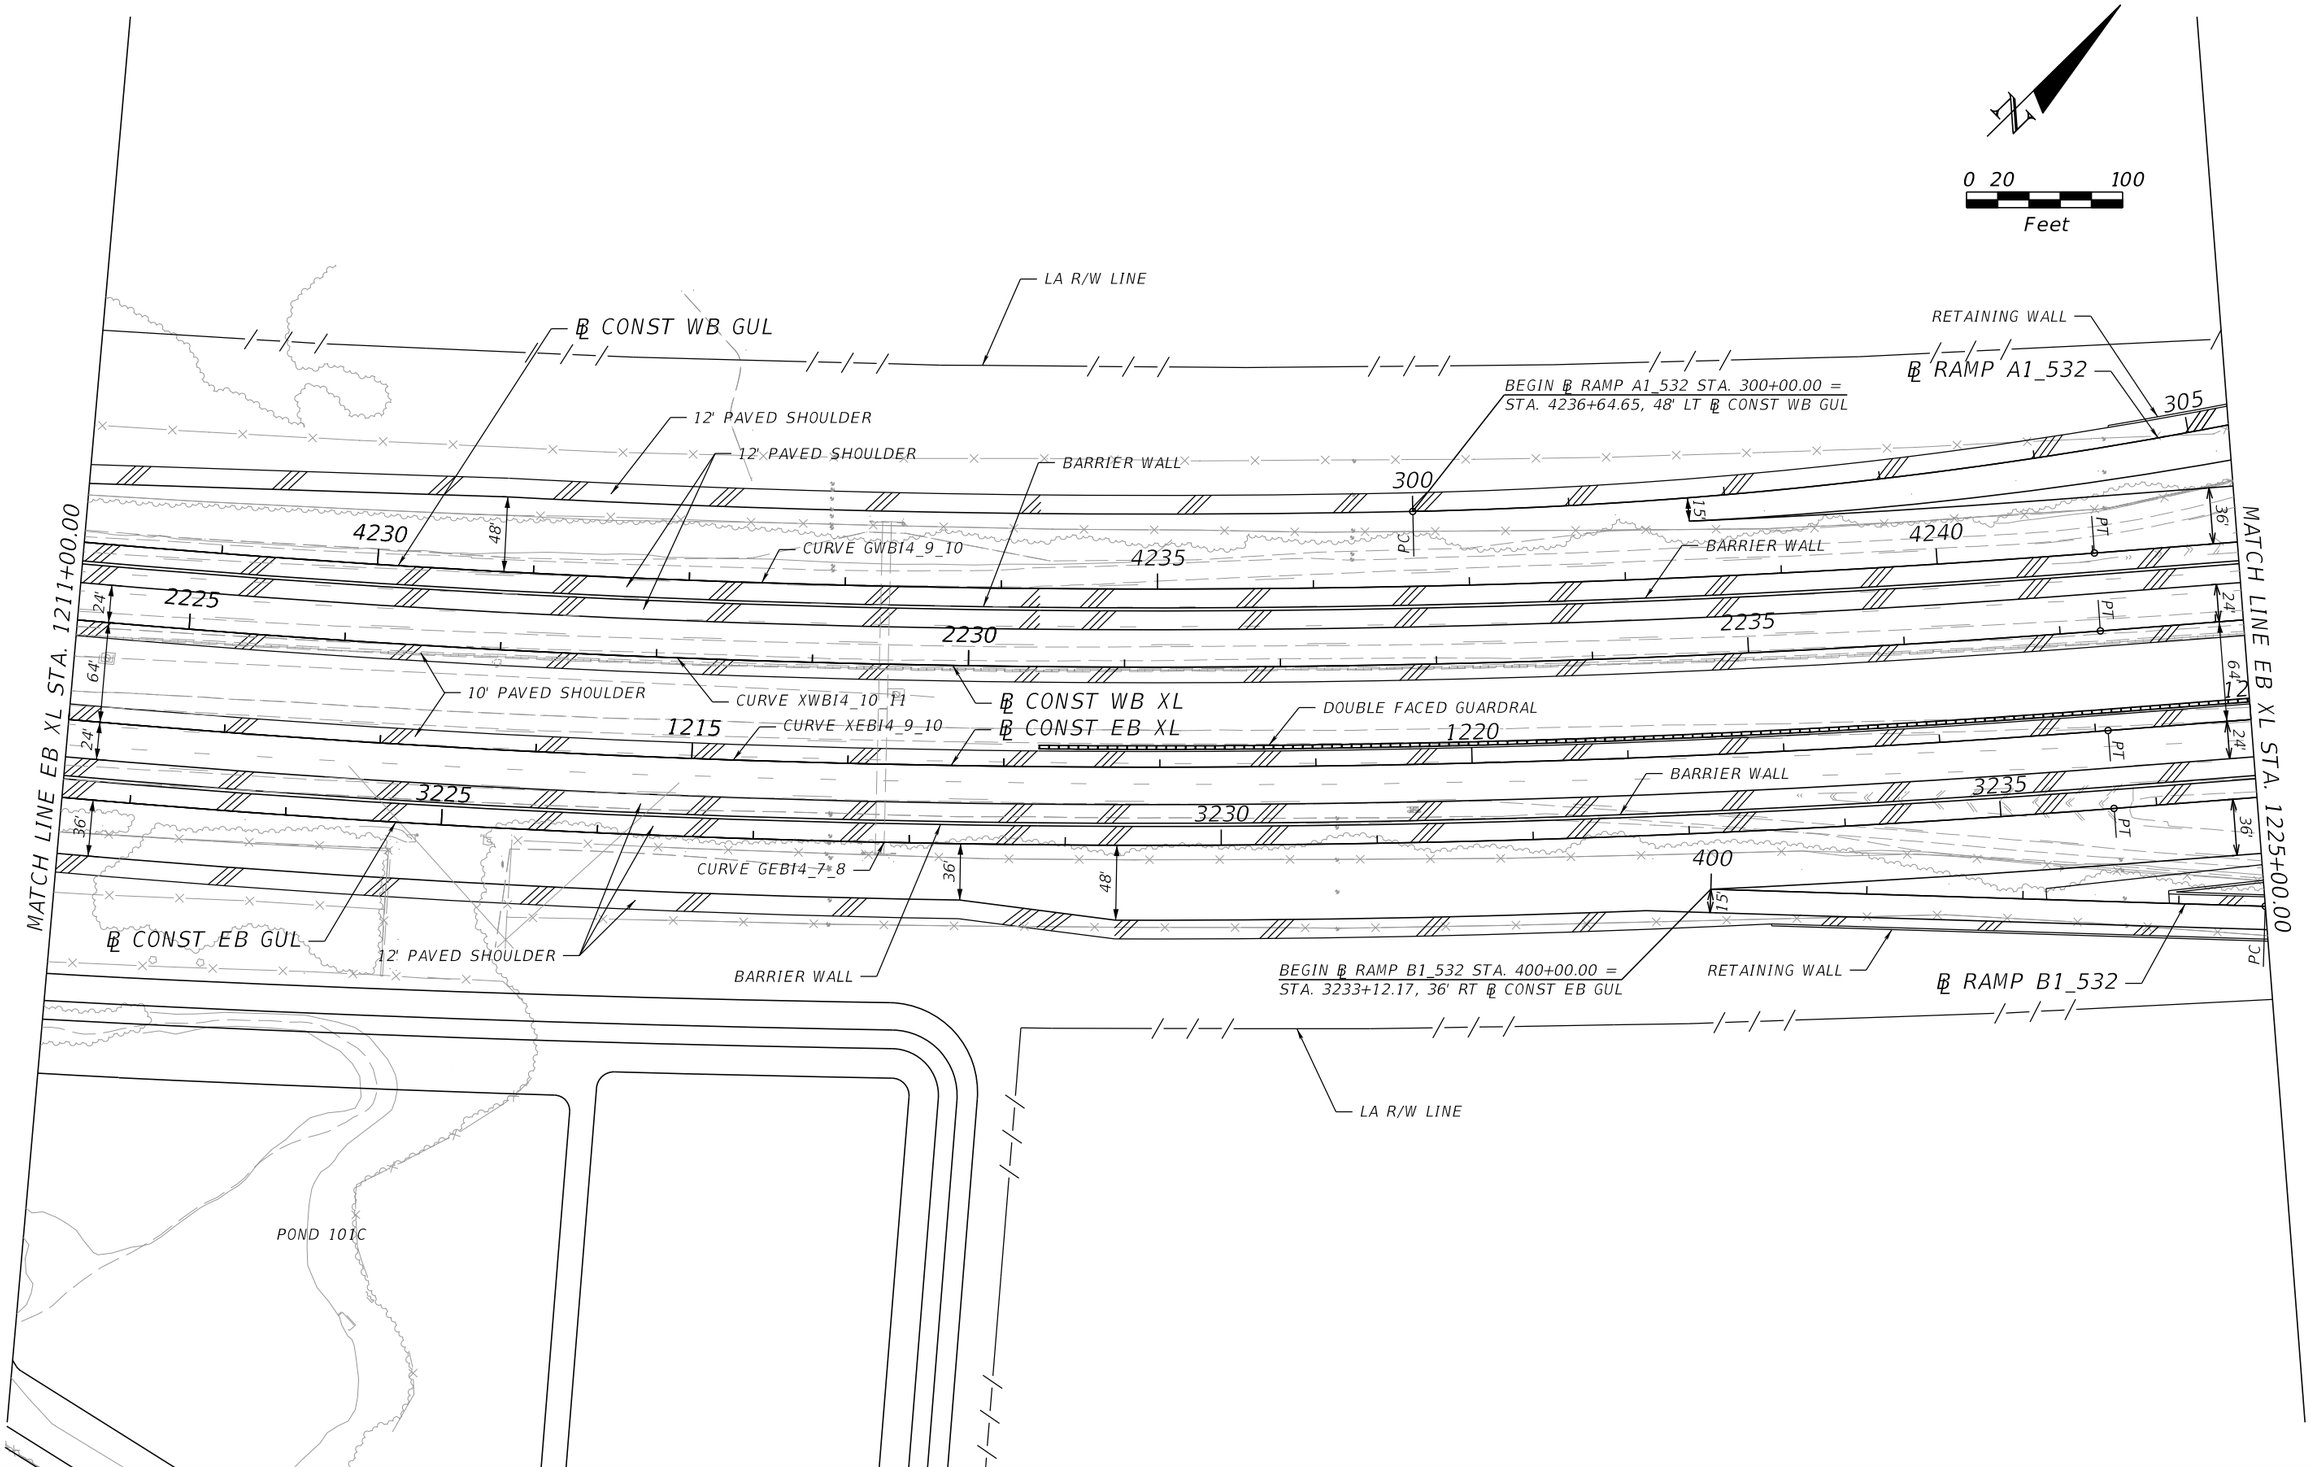

PRELIMINARY: NOT FOR CONSTRUCTION

REVISIONS			
DATE	DESCRIPTION	DATE	DESCRIPTION

AECOM TECHNICAL SERVICES, Inc.
315 East Robinson Street, Suite 245
Orlando, FL, 32801
T 407.422.0353 F 407.423.2695
Certificate of Authorization No. 8115
www.aecom.com

STATE OF FLORIDA
DEPARTMENT OF TRANSPORTATION

ROAD NO.	COUNTY	FINANCIAL PROJECT ID
400	POLK	201210-3-52-01

SR 400 (I-4) - PLAN 18

SHEET NO. 42

josue.diaz 3/7/2017 1:54:42 PM c:\pwworking\aecom_na\jdiaz\dms28174\PLANRD18_SegB1.dgn

OSCEOLA COUNTY
POLK COUNTY

LA R/W LINE
RETAINING WALL
12' PAVED SHLDR
6' PAVED SHLDR

℄ RAMP A1_532
℄ CONST. WB GUL
℄ CONST. WB XL
℄ CONST. EB XL
℄ CONST. EB GUL
℄ RAMP B1_532

BARRIER WALL
10' PAVED SHLDR
DOUBLE FACED GUARDRAIL

END PROJECT 201210-3-52-01
BEGIN PROJECT 431456-1-52-01

MATCH LINE EB XL STA. 1225+00.00

CR 532

PT

4245 4250 4255
2240 2245 2250
1230 1235
3240 3245 3250
405 410 415
310 10 605 40 110 210 30 215 115 20

0 20 100
Feet

OSCEOLA COUNTY
POLK COUNTY

REVISIONS			
DATE	DESCRIPTION	DATE	DESCRIPTION

AECOM TECHNICAL SERVICES, Inc.
315 East Robinson Street, Suite 245
Orlando, FL, 32801
T 407.422.0353 F 407.423.2695
Certificate of Authorization No. 8115
www.aecom.com

STATE OF FLORIDA
DEPARTMENT OF TRANSPORTATION


ROAD NO.	COUNTY	FINANCIAL PROJECT ID
400	POLK	201210-3-52-01

SR 400 (I-4) - PLAN 19

SHEET NO. 43

PRELIMINARY: NOT FOR CONSTRUCTION

josue.diaz 3/7/2017 1:56:37 PM c:\pwworking\aecom_na\jdiaz\dms28174\PLANRD19_SegB1.dgn

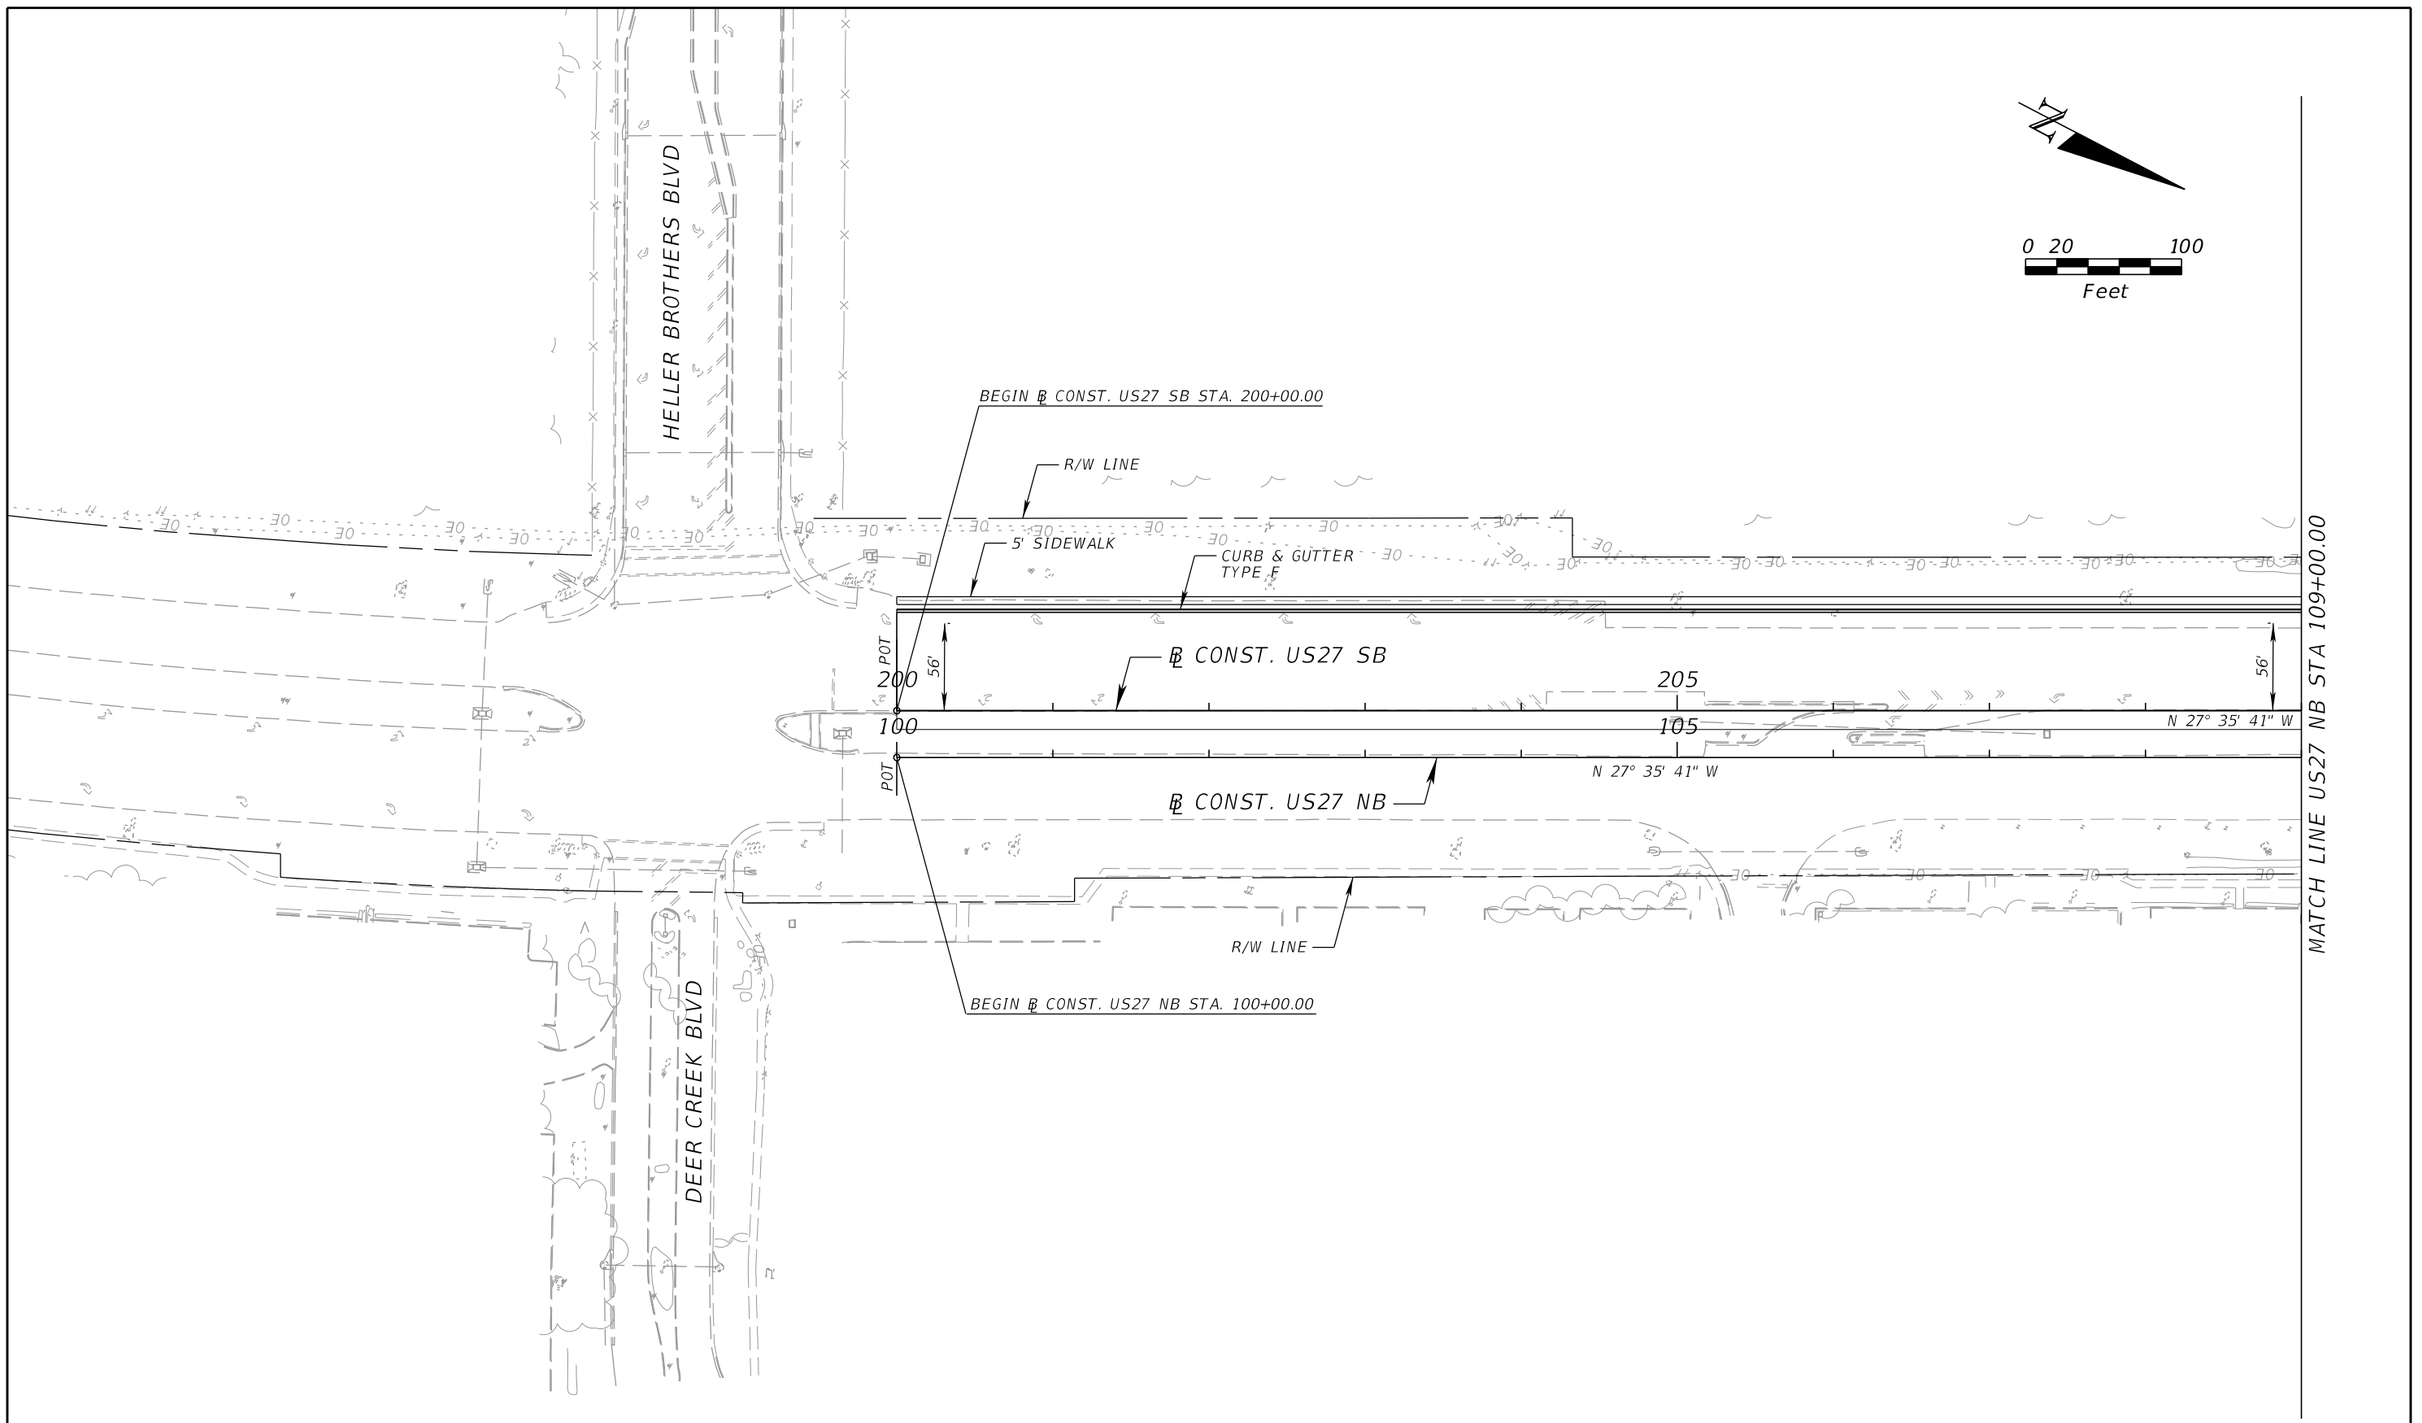

REVISIONS			
DATE	DESCRIPTION	DATE	DESCRIPTION

DEWBERRY ENGINEERS INC.
800 NORTH MAGNOLIA AVENUE, SUITE 1000
ORLANDO, FL 32803
CERTIFICATE OF AUTHORIZATION 8794

STATE OF FLORIDA
DEPARTMENT OF TRANSPORTATION


ROAD NO.	COUNTY	FINANCIAL PROJECT ID
SR 400	POLK	201210-3-52-1

US 27 - PLAN 20

SHEET NO. 44

$USER$ $DATE$ $TIME$ $FILE$

PRELIMINARY: NOT FOR CONSTRUCTION

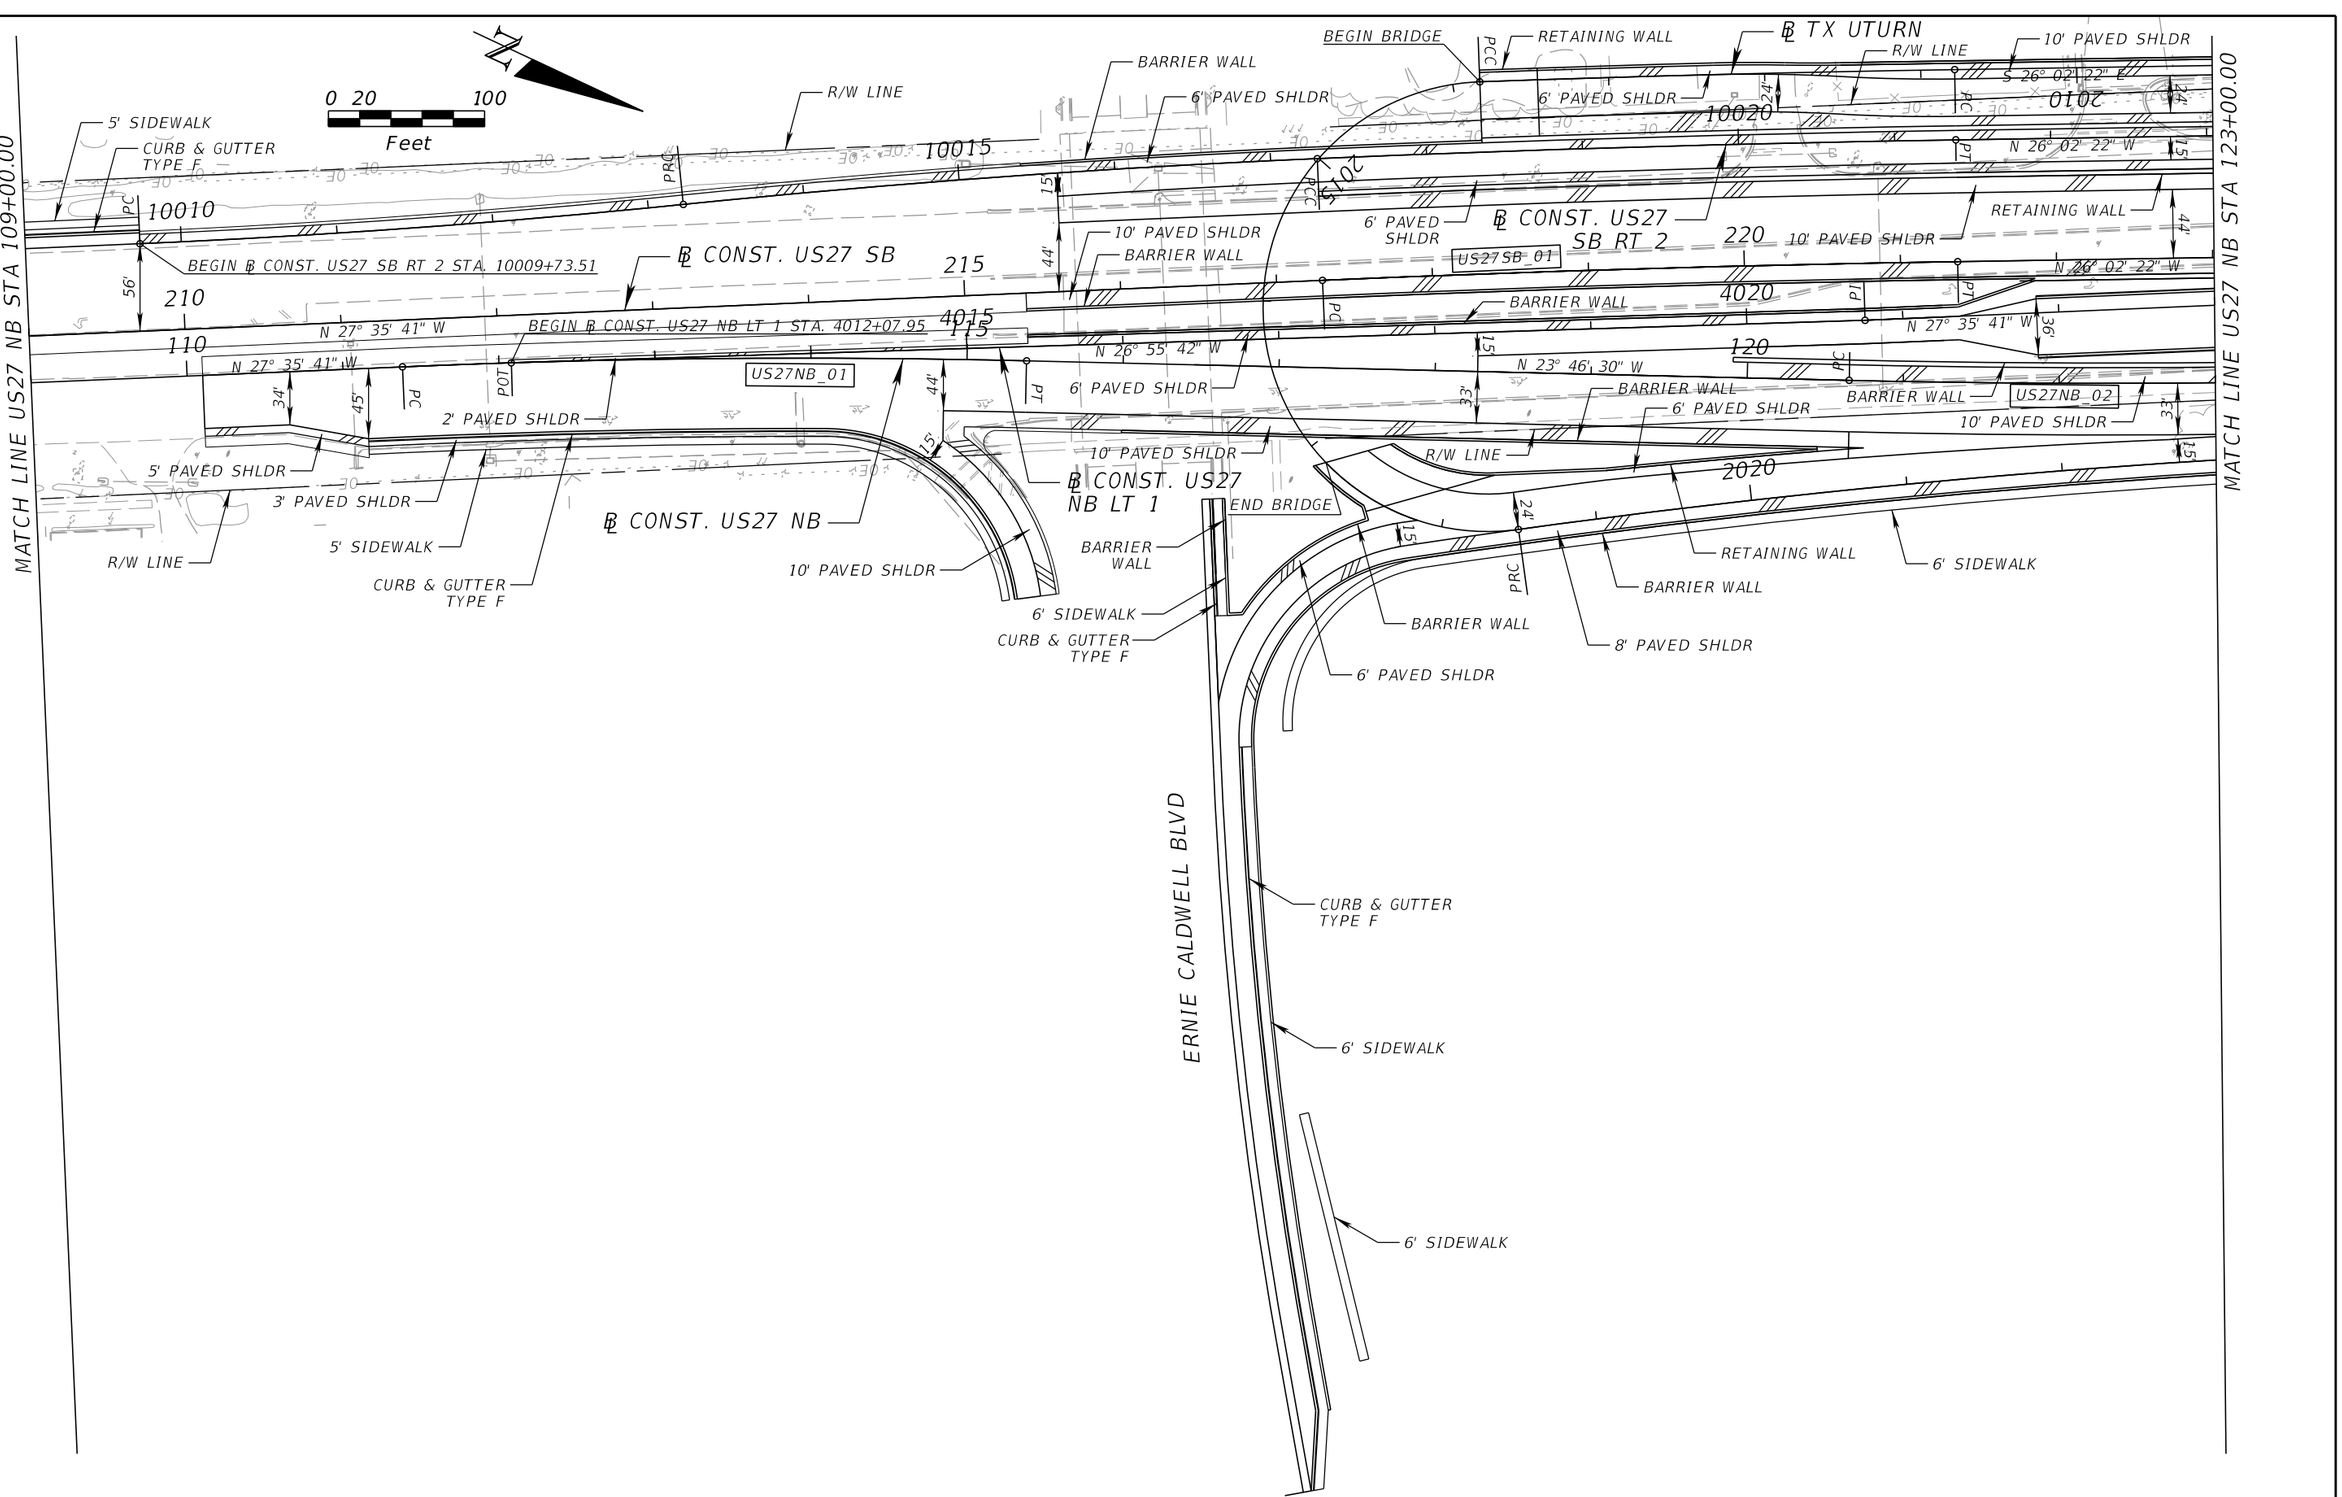

REVISIONS			
DATE	DESCRIPTION	DATE	DESCRIPTION

DEWBERRY ENGINEERS INC.
800 NORTH MAGNOLIA AVENUE, SUITE 1000
ORLANDO, FL 32803
CERTIFICATE OF AUTHORIZATION 8794

STATE OF FLORIDA
DEPARTMENT OF TRANSPORTATION


ROAD NO.	COUNTY	FINANCIAL PROJECT ID
SR 400	POLK	201210-3-52-1

US 27 - PLAN 21

SHEET NO. 45

$USER$ $DATE$ $TIME$ $FILE$

PRELIMINARY: NOT FOR CONSTRUCTION

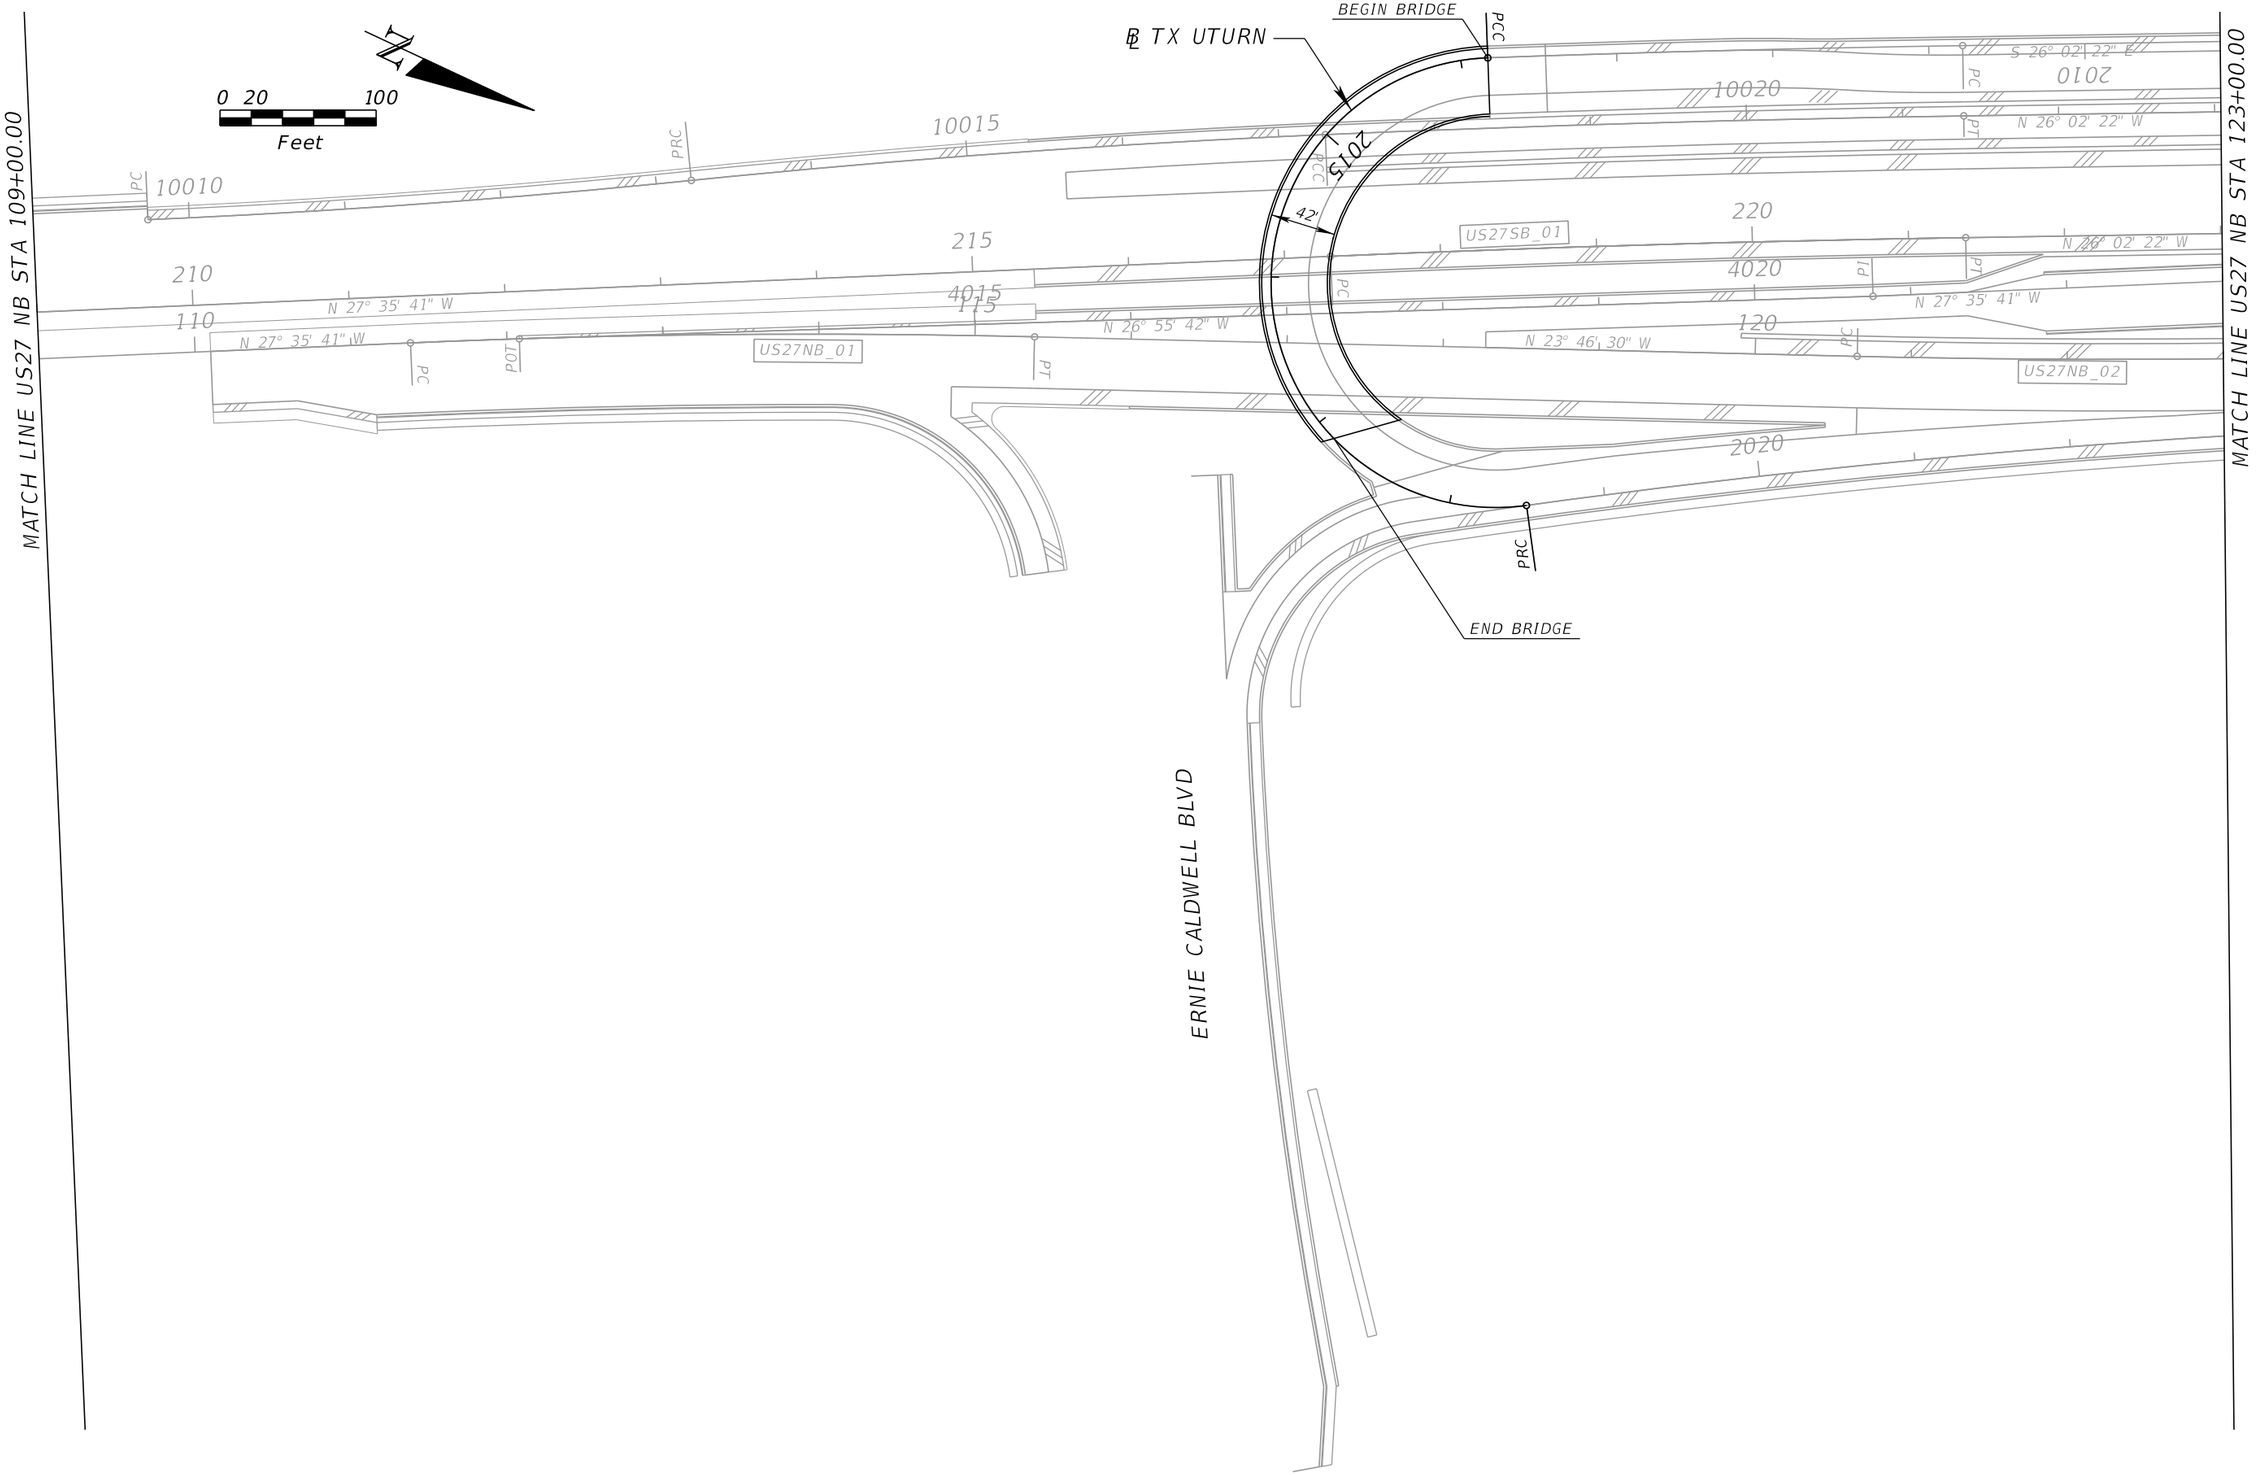

REVISIONS			
DATE	DESCRIPTION	DATE	DESCRIPTION

DEWBERRY ENGINEERS INC.
800 NORTH MAGNOLIA AVENUE, SUITE 1000
ORLANDO, FL 32803
CERTIFICATE OF AUTHORIZATION 8794

STATE OF FLORIDA
DEPARTMENT OF TRANSPORTATION


ROAD NO.	COUNTY	FINANCIAL PROJECT ID
SR 400	POLK	201210-3-52-1

US 27 - PLAN 21A

SHEET NO. 46

$USER$ $DATE$ $TIME$ $FILE$

PRELIMINARY: NOT FOR CONSTRUCTION

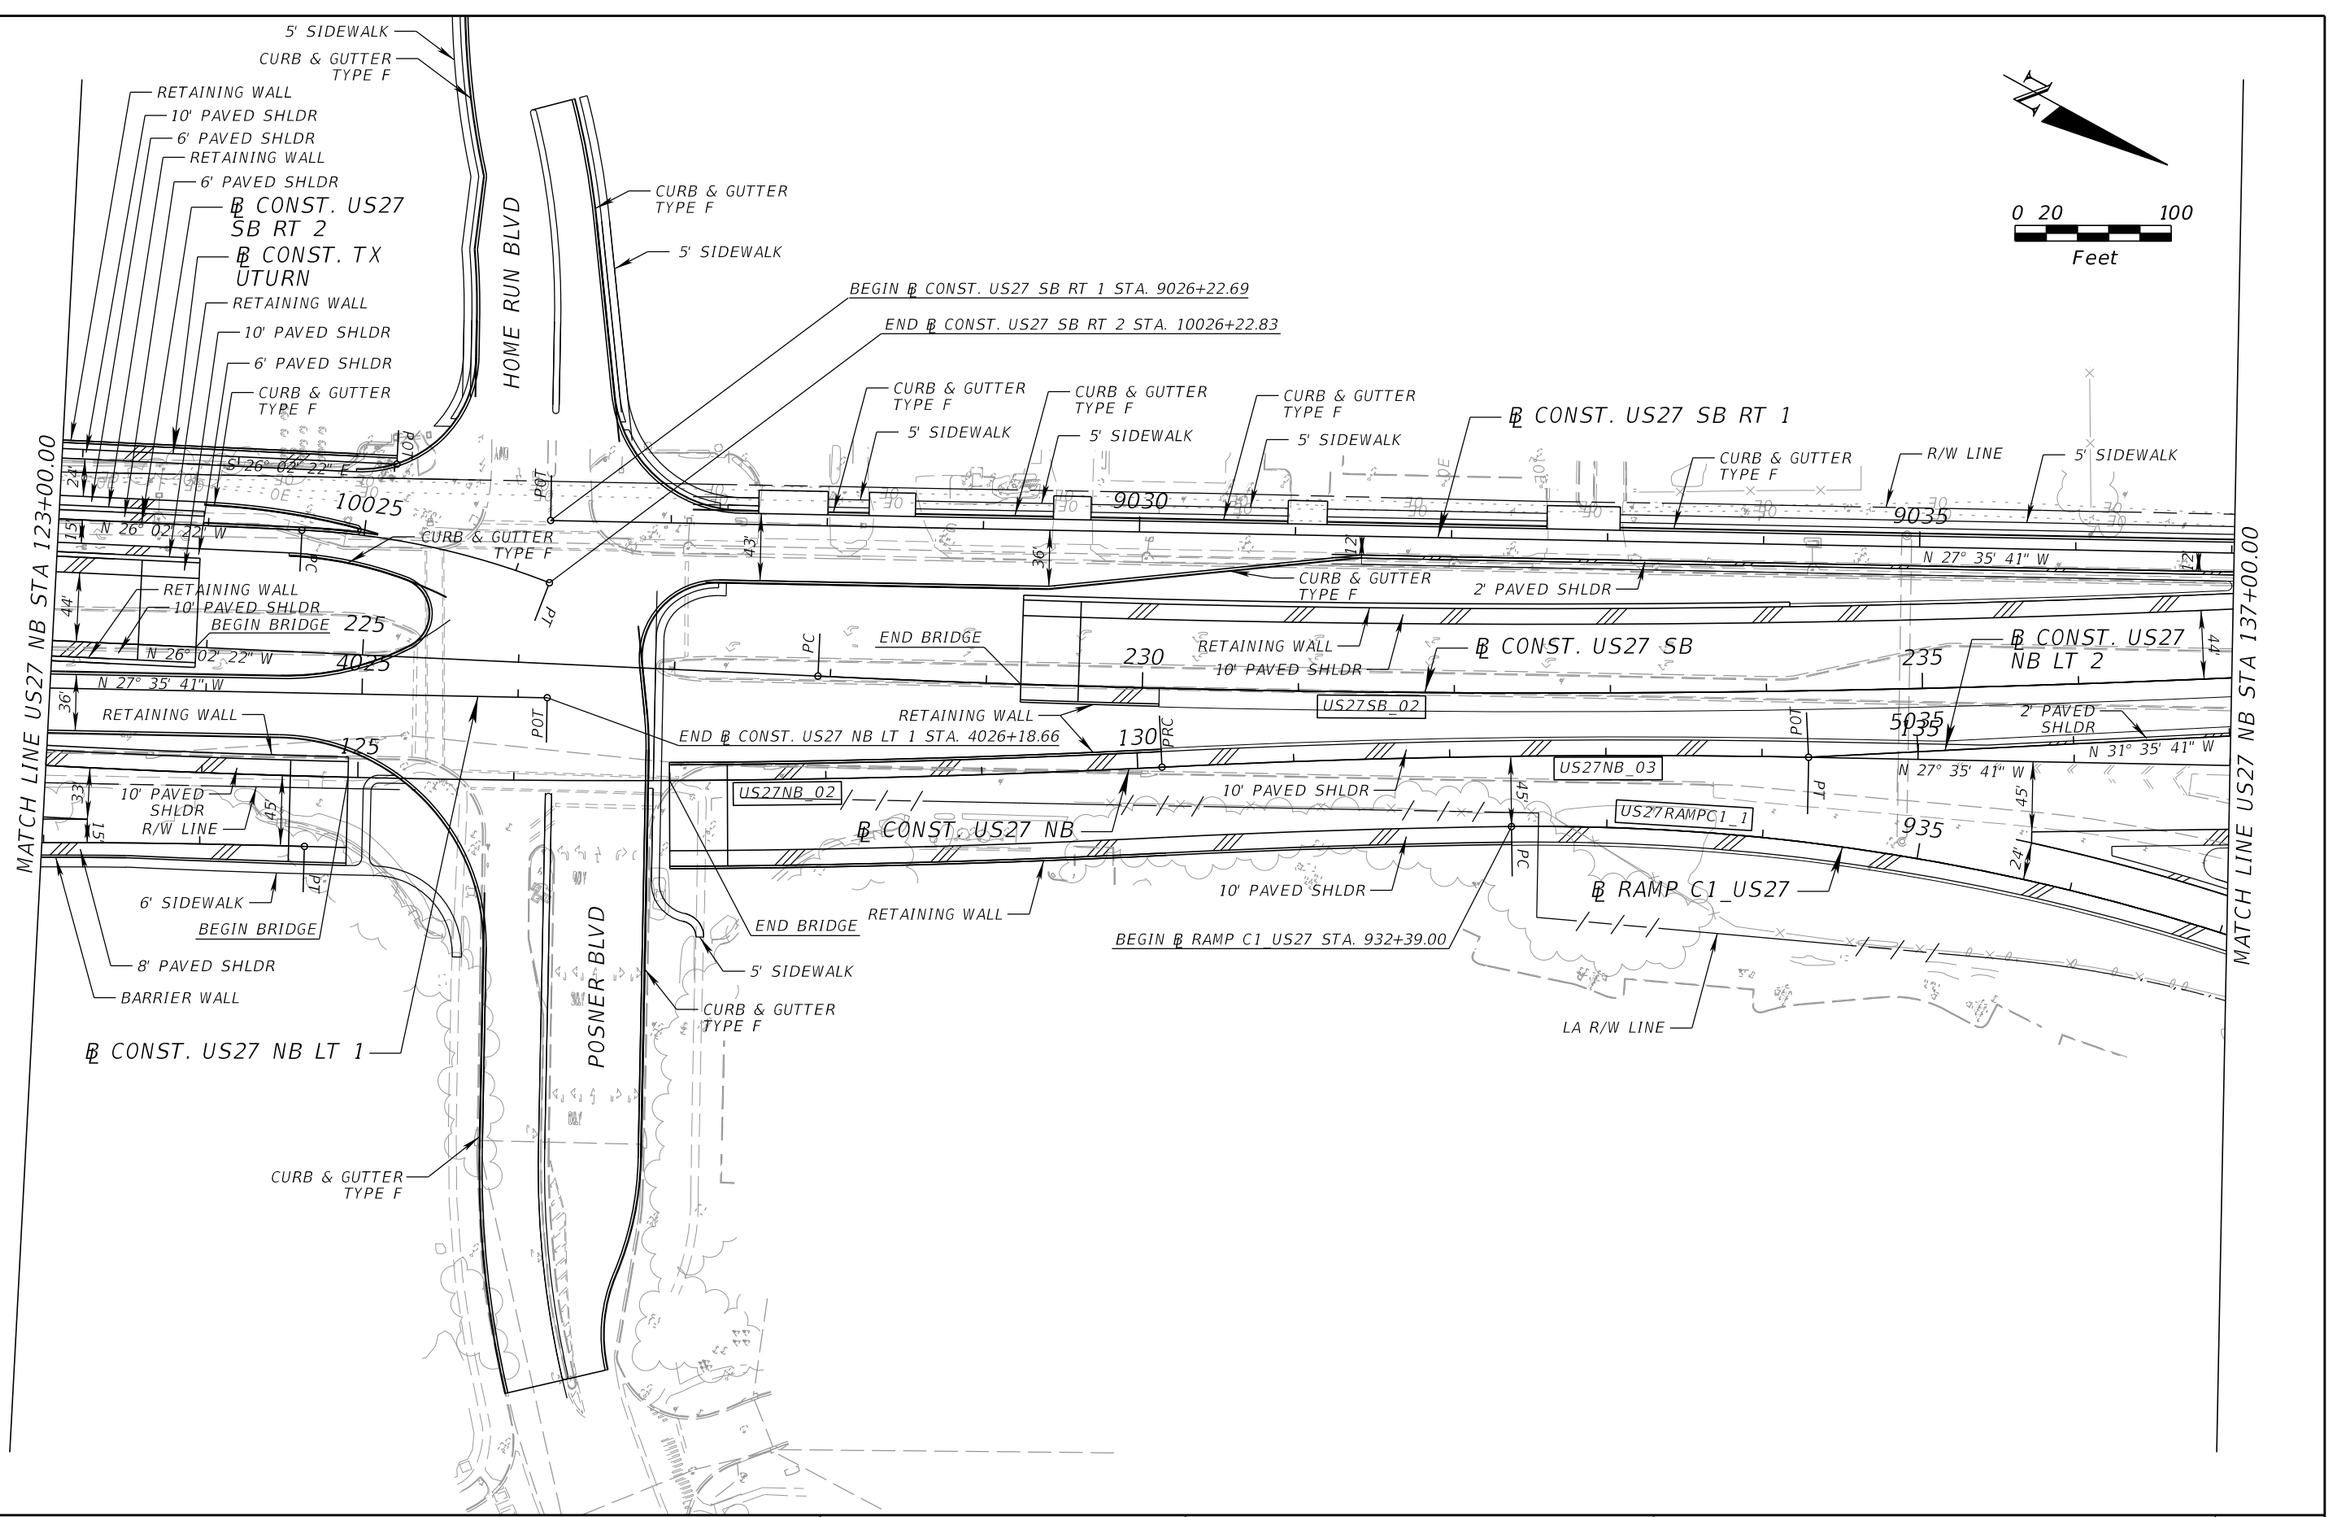

PRELIMINARY: NOT FOR CONSTRUCTION

REVISIONS			
DATE	DESCRIPTION	DATE	DESCRIPTION

DEWBERRY ENGINEERS INC.
800 NORTH MAGNOLIA AVENUE, SUITE 1000
ORLANDO, FL 32803
CERTIFICATE OF AUTHORIZATION 8794


STATE OF FLORIDA
DEPARTMENT OF TRANSPORTATION

ROAD NO.	COUNTY	FINANCIAL PROJECT ID
SR 400	POLK	201210-3-52-1

US 27 - PLAN 22

SHEET NO. 47

$USER$ $DATE$ $TIME$ $FILE$

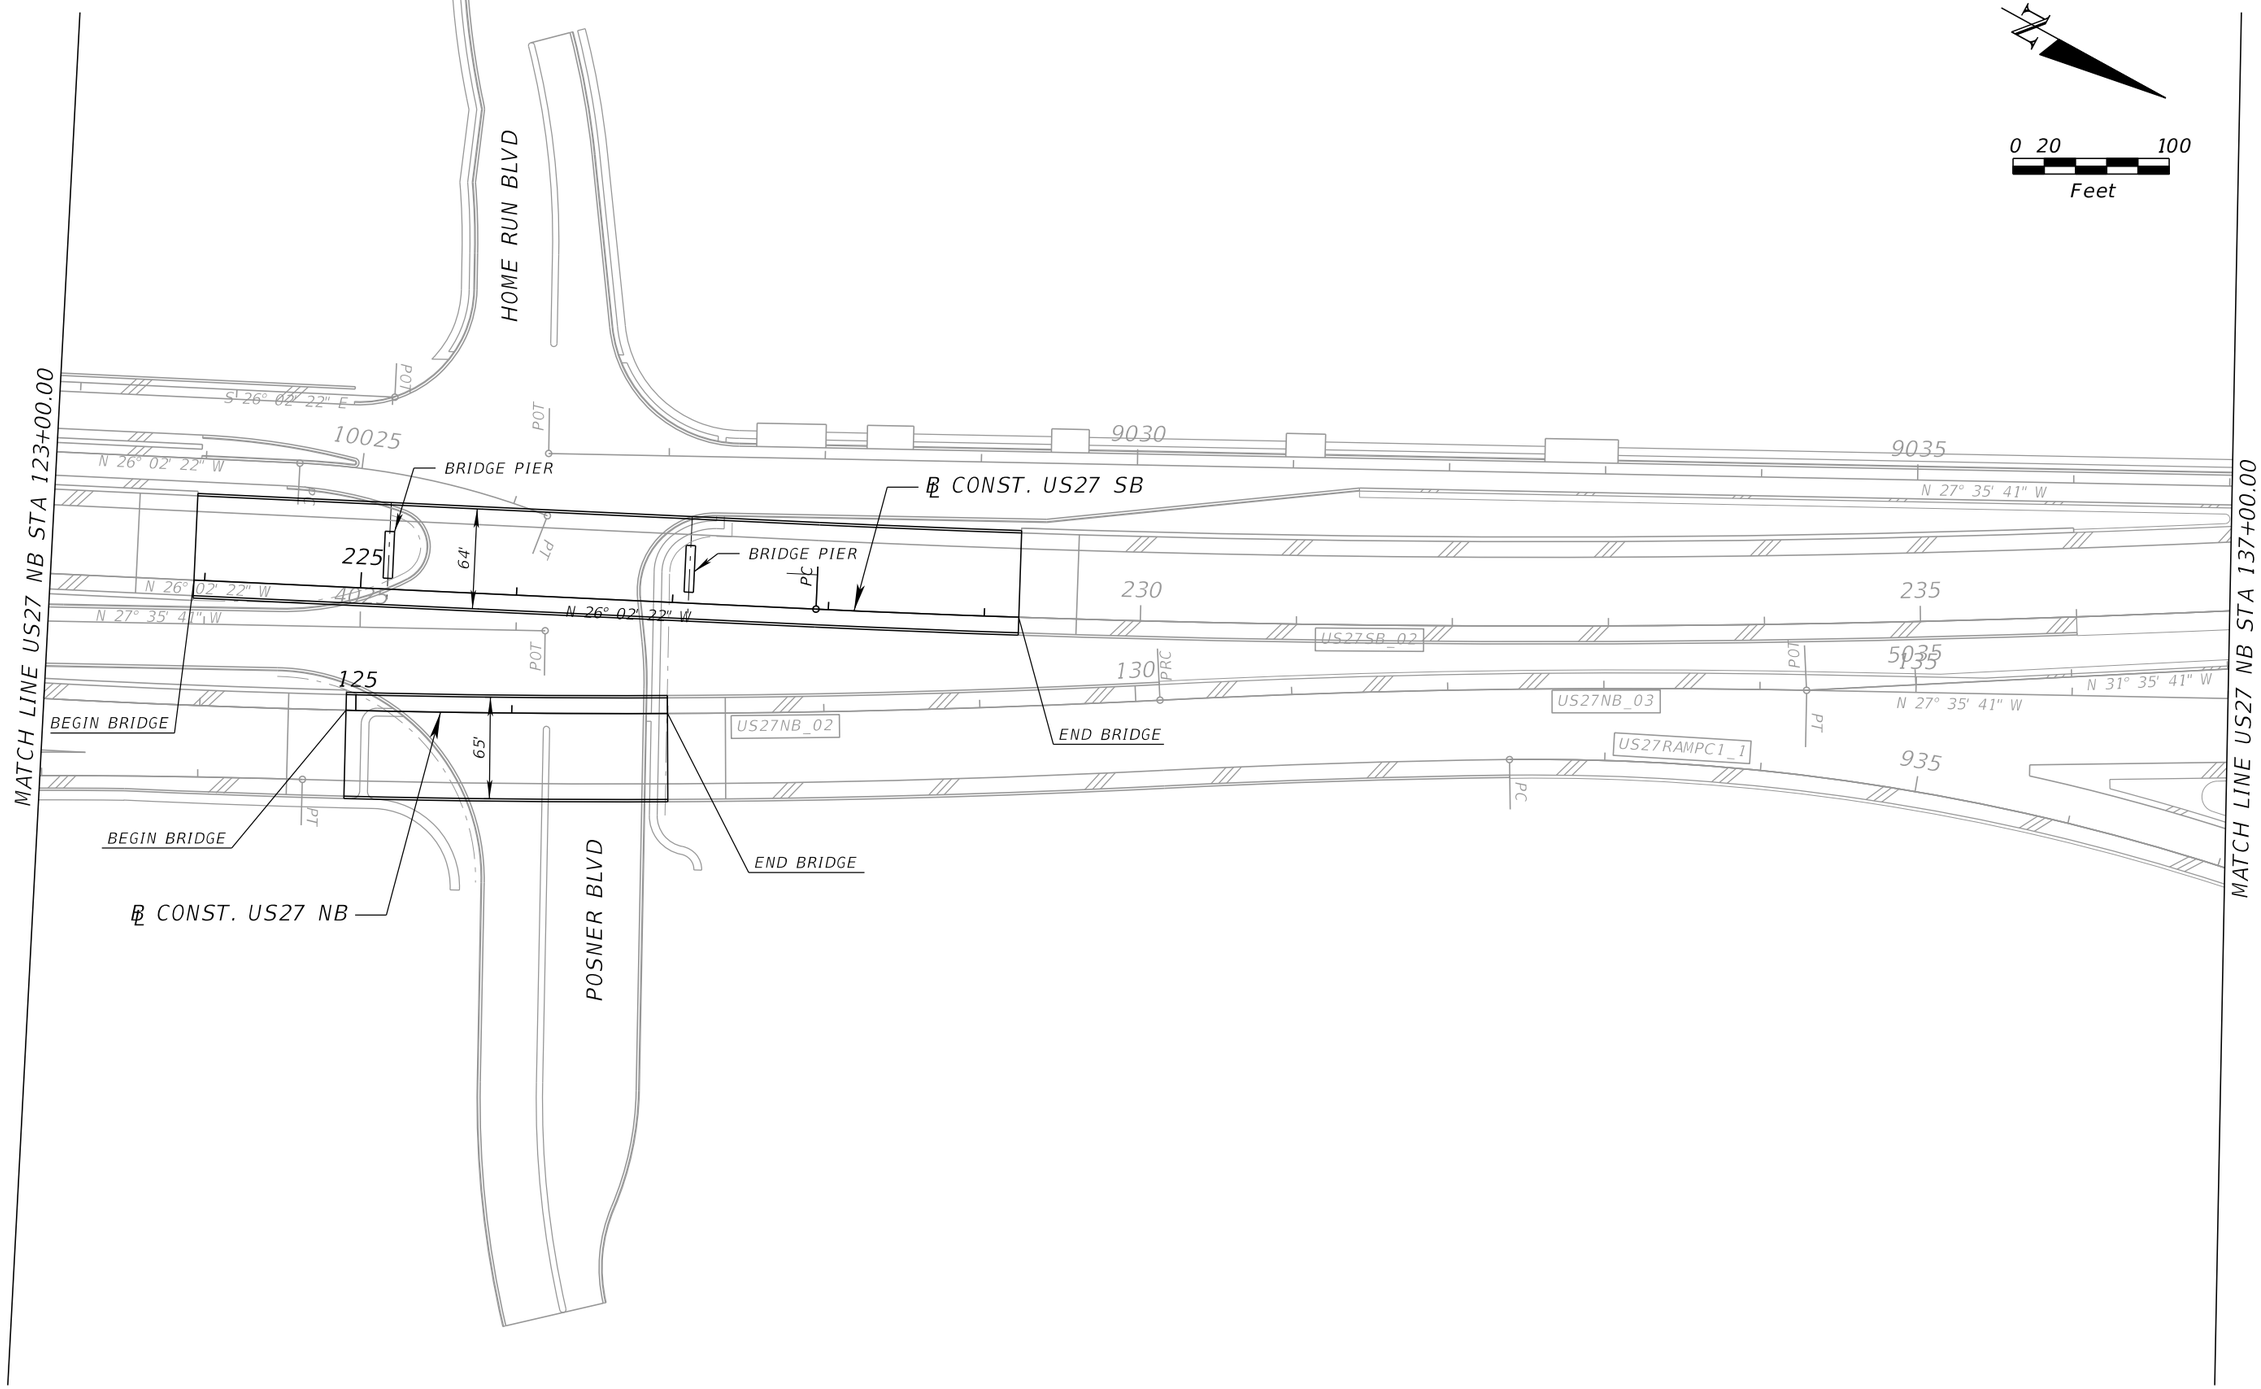

PRELIMINARY: NOT FOR CONSTRUCTION

REVISIONS			
DATE	DESCRIPTION	DATE	DESCRIPTION

DEWBERRY ENGINEERS INC.
800 NORTH MAGNOLIA AVENUE, SUITE 1000
ORLANDO, FL 32803
CERTIFICATE OF AUTHORIZATION 8794

STATE OF FLORIDA
DEPARTMENT OF TRANSPORTATION

ROAD NO.	COUNTY	FINANCIAL PROJECT ID
SR 400	POLK	201210-3-52-1

US 27 - PLAN 22A

SHEET NO. 48

dhale 3/10/2017 9:03:00 AM c:\pwworking\aecom_na\dhale\dms28174\PLANRD15A.DGN

0 20 100
Feet

℄ CONST. US27 SB RT 1
℄ CONST. US27 SB
℄ CONST. US27 NB LT 2
℄ CONST. US27 NB
℄ US27 NB LT 3
℄ RAMP C1_US27
℄ RAMP C1B_US27
℄ RAMP C2A_US27
℄ RAMP C2B_US27
℄ RAMP C2_US27

FRONTAGE RD

R/W LINE
CURB & GUTTER TYPE F
5' SIDEWALK
2' PAVED SHLDR
4' PAVED SHLDR
6' PAVED SHLDR
10' PAVED SHLDR
13' SIDEWALK
BARRIER WALL
RETAINING WALL

END ℄ CONST. US27 SB RT 1 STA. 9044+71.94
END ℄ RAMP C2B US27 STA. 1550+32.12
BEGIN ℄ CONST. US27 NB LT 3 STA. 6045+75.98
END ℄ CONST. US27 NB LT 2 STA. 5044+71.94
BEGIN BRIDGE
END BRIDGE
END ℄ RAMP C1B_US27 STA. 2245+34.37

MATCH LINE US27 NB STA 137+00.00
MATCH LINE US27 NB STA 151+00.00

US27SB_02
US27SB_03
US27RAMPC1_1
US27RAMPC2A_3
US27RAMPC2B_1
US27RAMPC2_4

FOR CONTINUATION SEE RAMP PLAN 29

LA R/W LINE

9040
5040
3050
6050
1550
1450
1350

N 27° 35' 41" W
N 31° 35' 41" W
S 62° 24' 19" W
N 62° 24' 19" E

PRC
POT
PC
PT
PCC

REVISIONS			
DATE	DESCRIPTION	DATE	DESCRIPTION

DEWBERRY ENGINEERS INC.
800 NORTH MAGNOLIA AVENUE, SUITE 1000
ORLANDO, FL 32803
CERTIFICATE OF AUTHORIZATION 8794

STATE OF FLORIDA
DEPARTMENT OF TRANSPORTATION


ROAD NO.	COUNTY	FINANCIAL PROJECT ID
SR 400	POLK	201210-3-52-1

US 27 - PLAN 23

SHEET NO. 49

$USER$ $DATE$ $TIME$ $FILE$

PRELIMINARY: NOT FOR CONSTRUCTION

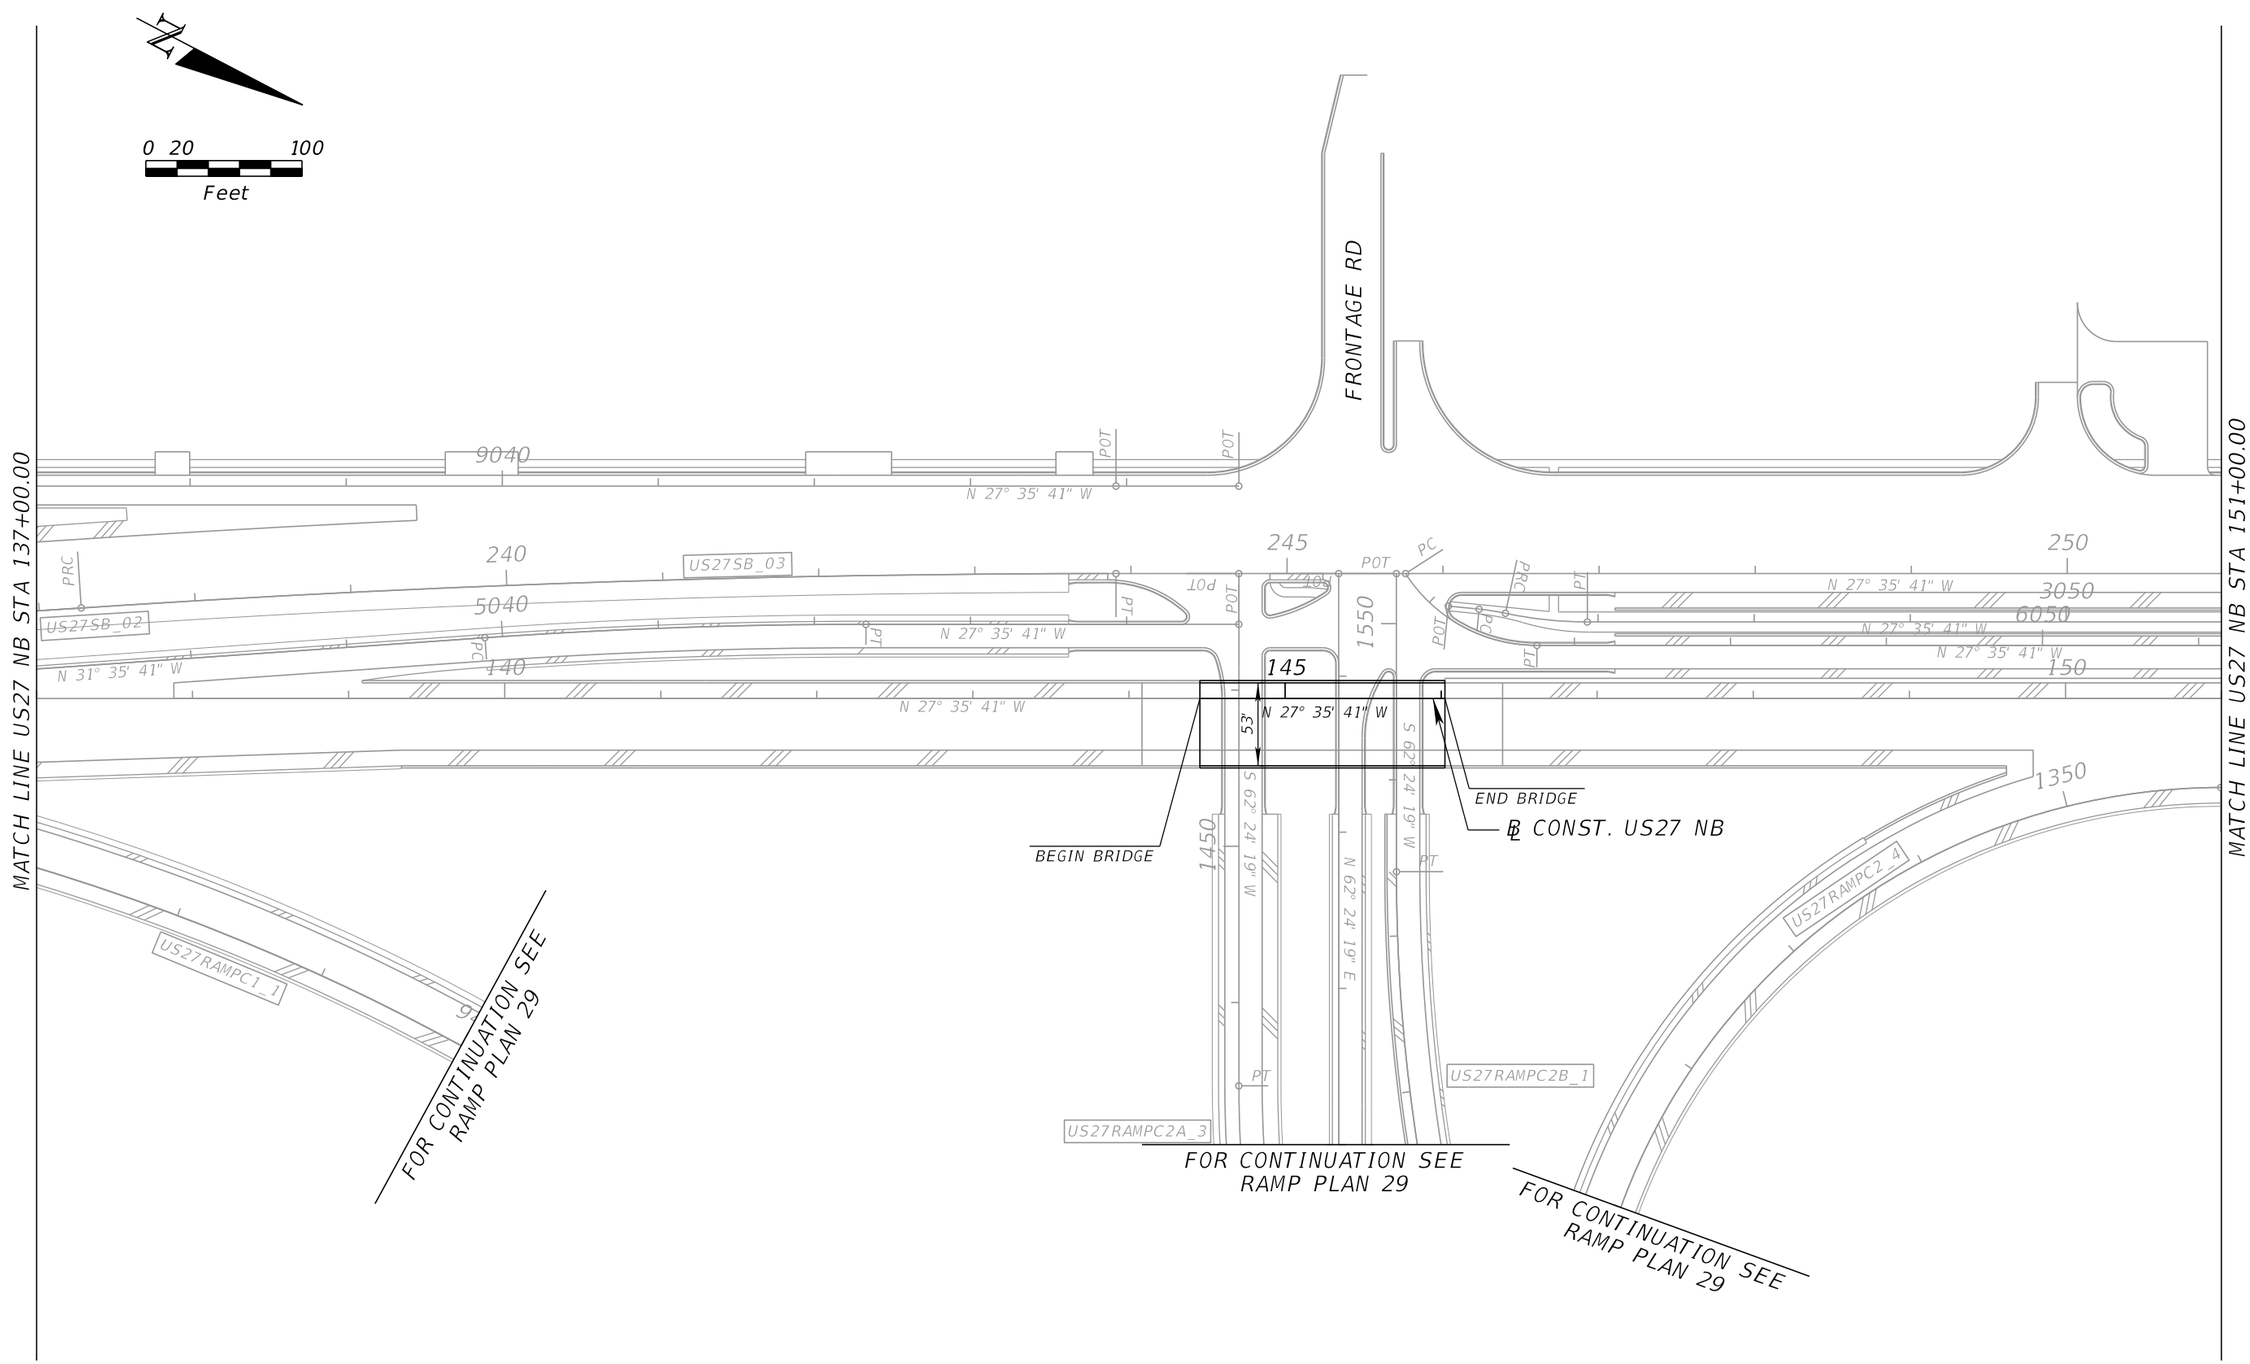

PRELIMINARY: NOT FOR CONSTRUCTION

REVISIONS			
DATE	DESCRIPTION	DATE	DESCRIPTION

DEWBERRY ENGINEERS INC.
800 NORTH MAGNOLIA AVENUE, SUITE 1000
ORLANDO, FL 32803
CERTIFICATE OF AUTHORIZATION 8794


STATE OF FLORIDA
DEPARTMENT OF TRANSPORTATION

ROAD NO.	COUNTY	FINANCIAL PROJECT ID
SR 400	POLK	201210-3-52-1

US 27 - PLAN 23A

SHEET NO. 50

$USER$ $DATE$ $TIME$ $FILE$

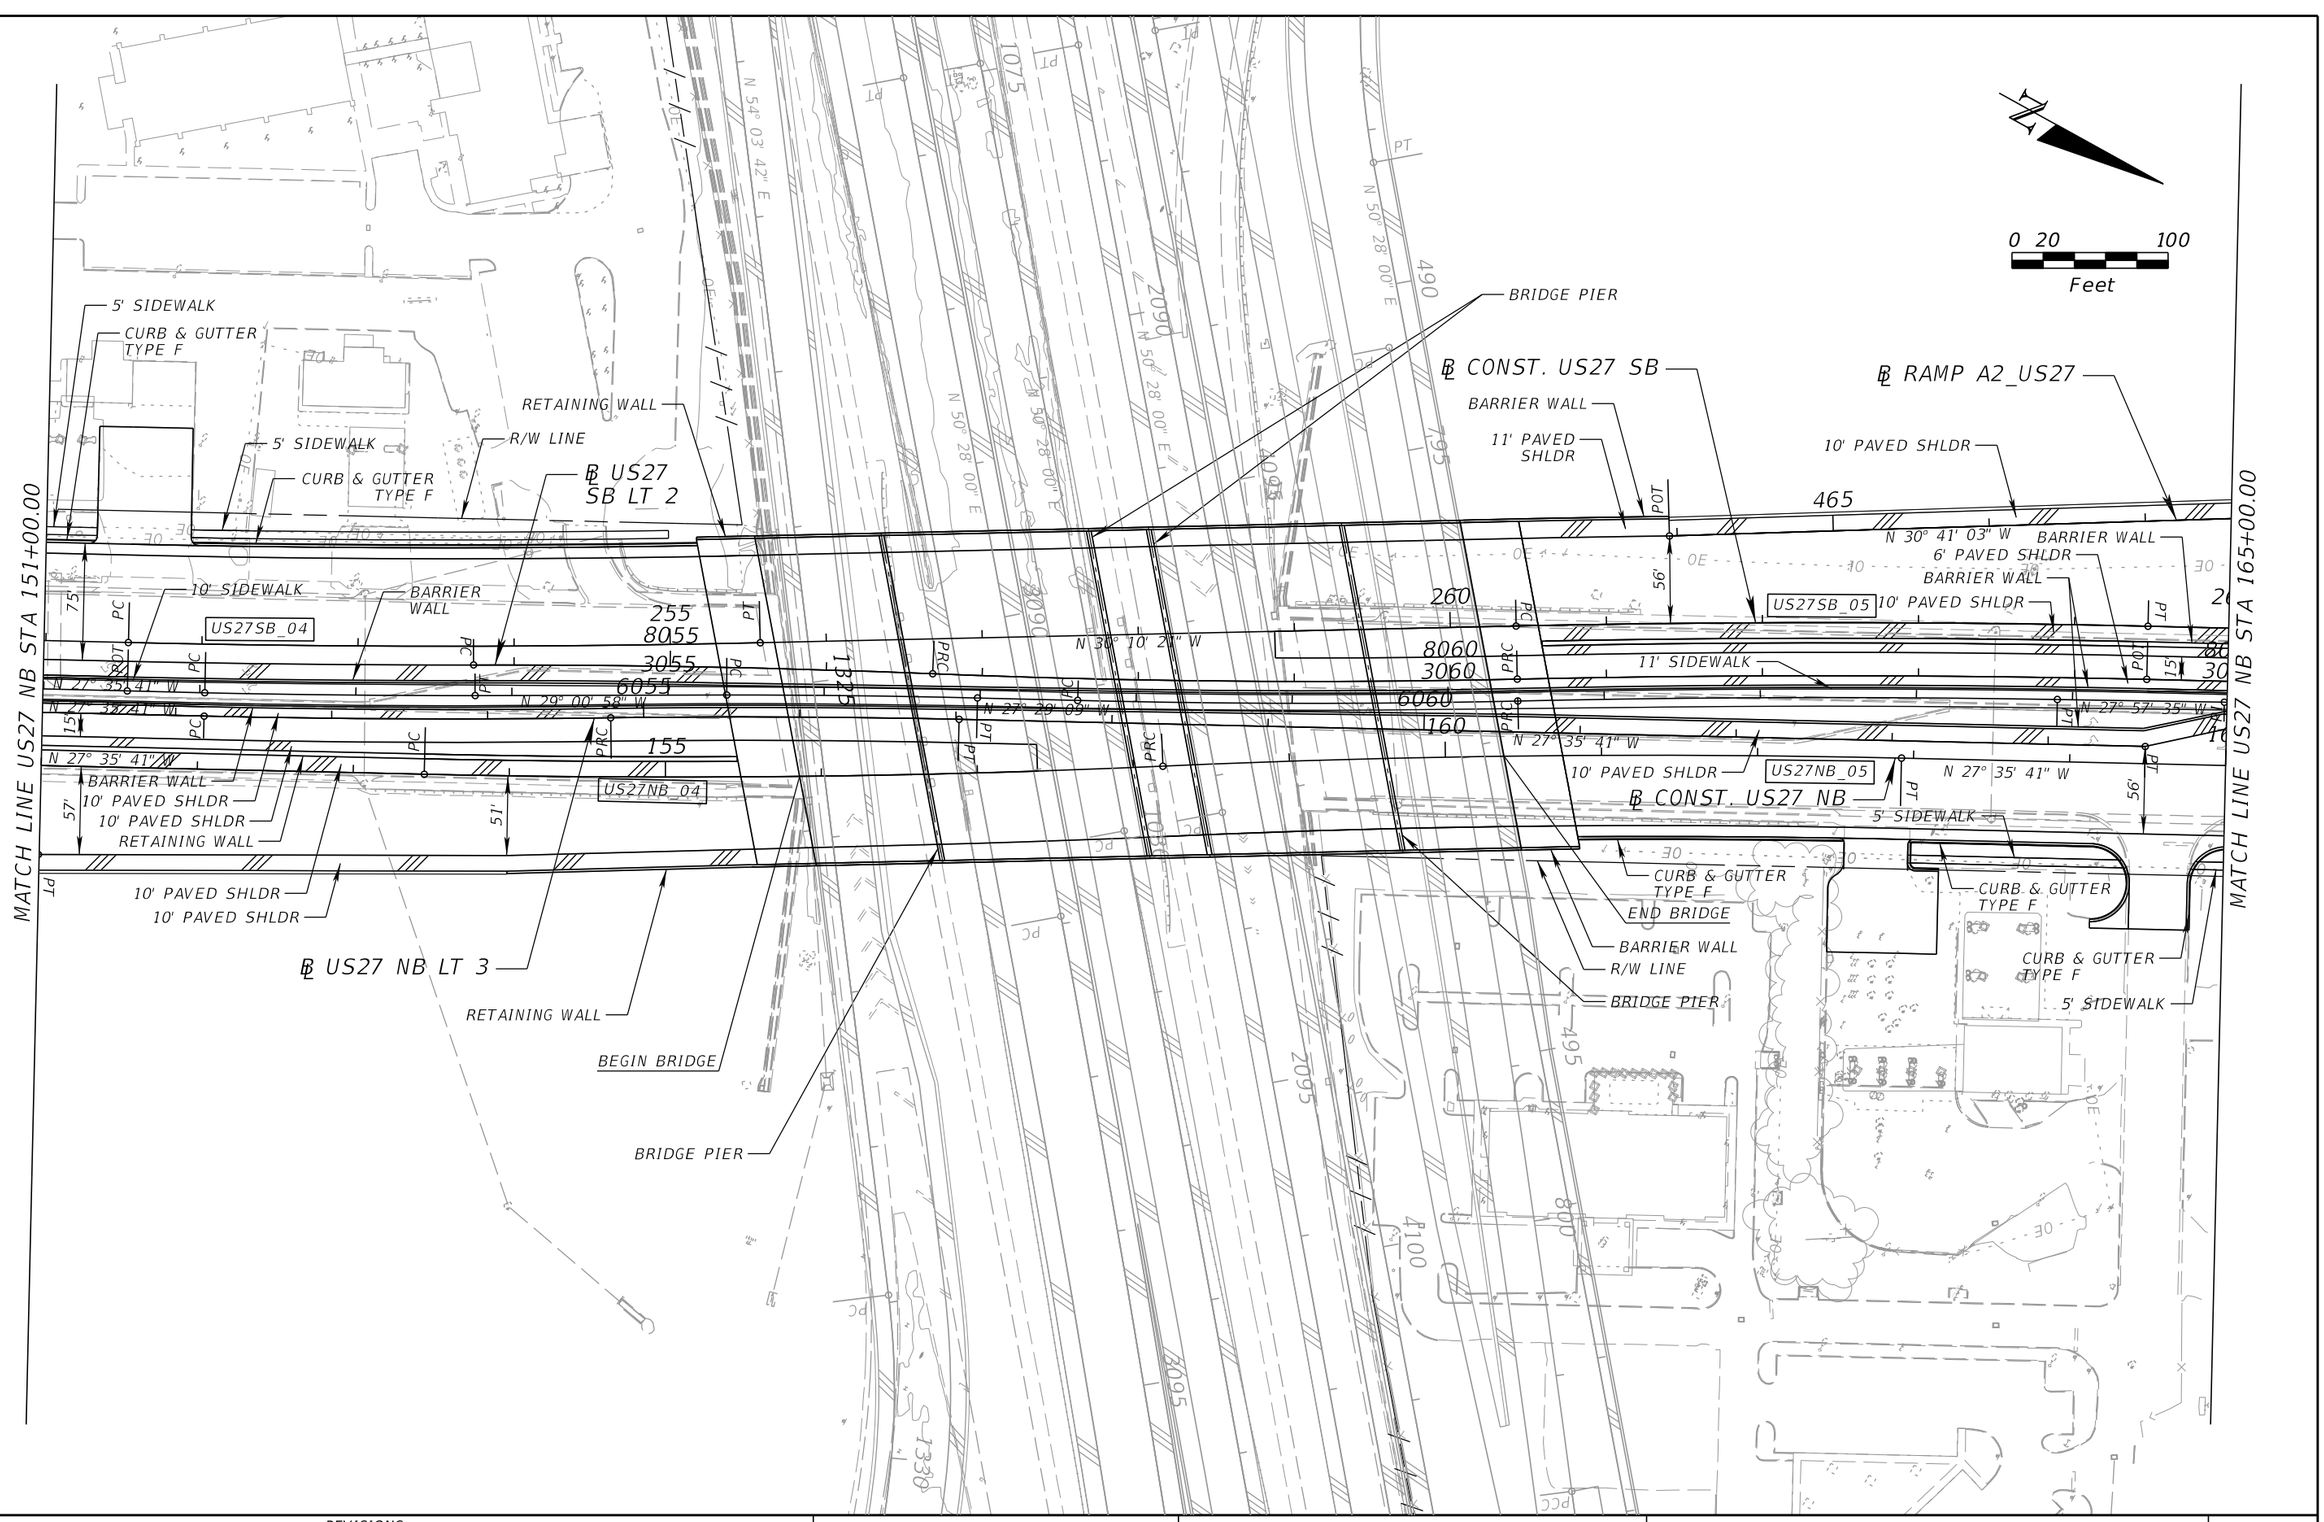

PRELIMINARY: NOT FOR CONSTRUCTION

REVISIONS			
DATE	DESCRIPTION	DATE	DESCRIPTION

DEWBERRY ENGINEERS INC.
800 NORTH MAGNOLIA AVENUE, SUITE 1000
ORLANDO, FL 32803
CERTIFICATE OF AUTHORIZATION 8794


STATE OF FLORIDA
DEPARTMENT OF TRANSPORTATION

ROAD NO.	COUNTY	FINANCIAL PROJECT ID
SR 400	POLK	201210-3-52-1

US 27 - PLAN 24

SHEET NO. 51

dhale 3/10/2017 9:03:18 AM c:\pwworking\aecom_na\dhale\dms28174\PLANRD17.DGN

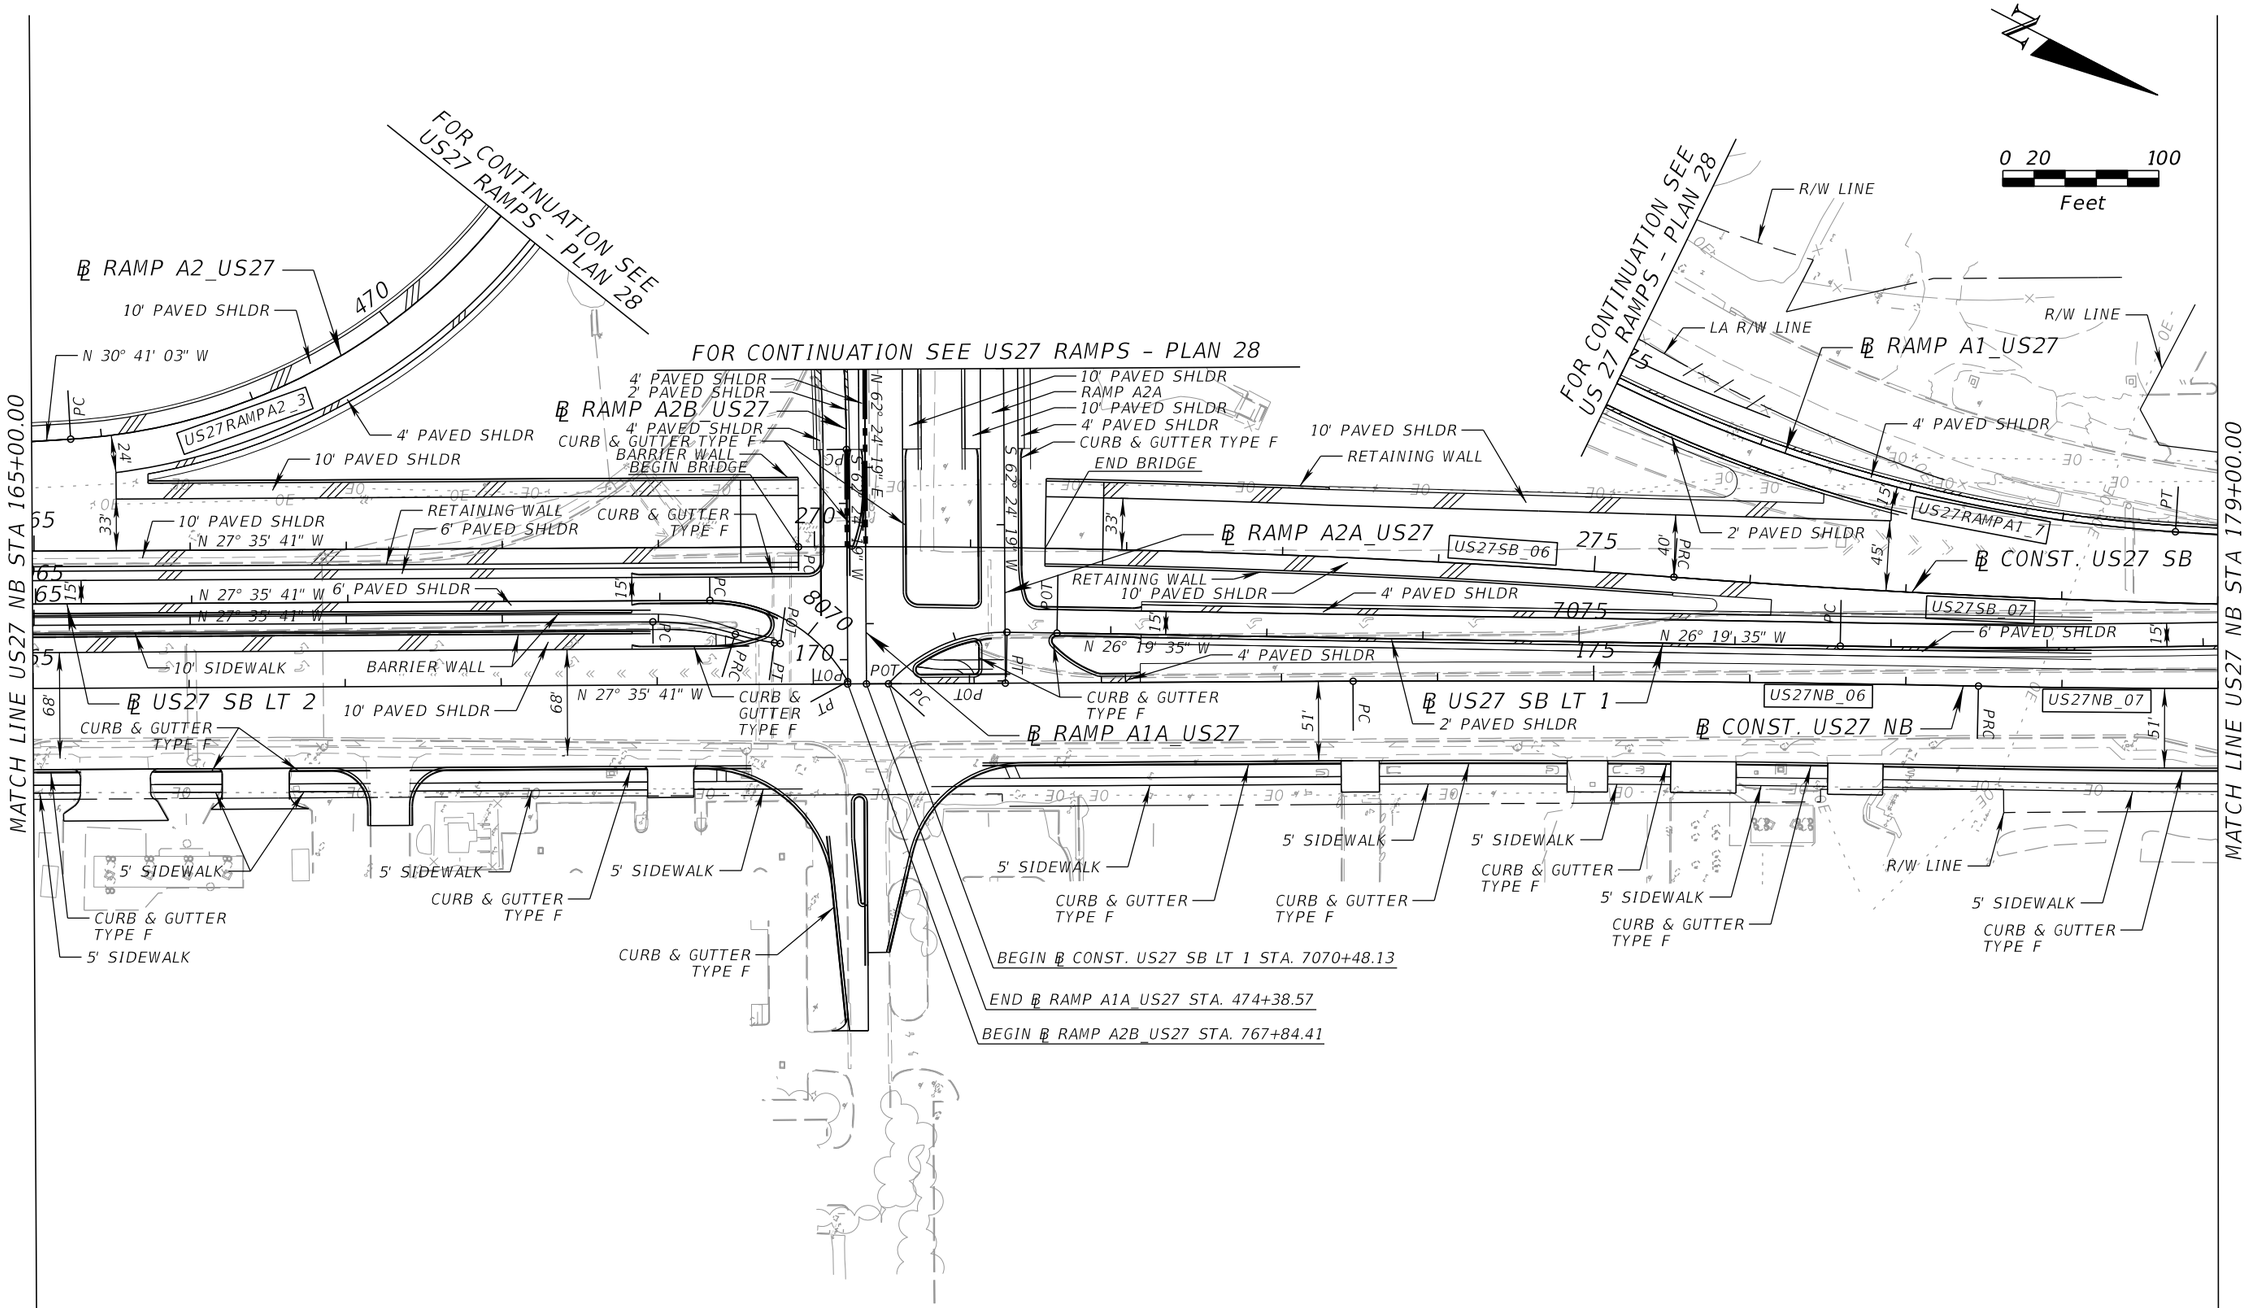

PRELIMINARY: NOT FOR CONSTRUCTION

REVISIONS			
DATE	DESCRIPTION	DATE	DESCRIPTION

DEWBERRY ENGINEERS INC.
800 NORTH MAGNOLIA AVENUE, SUITE 1000
ORLANDO, FL 32803
CERTIFICATE OF AUTHORIZATION 8794


STATE OF FLORIDA
DEPARTMENT OF TRANSPORTATION

ROAD NO.	COUNTY	FINANCIAL PROJECT ID
SR 400	POLK	201210-3-52-1

US 27 - PLAN 25

SHEET NO. 52

$USER$ $DATE$ $TIME$ $FILE$

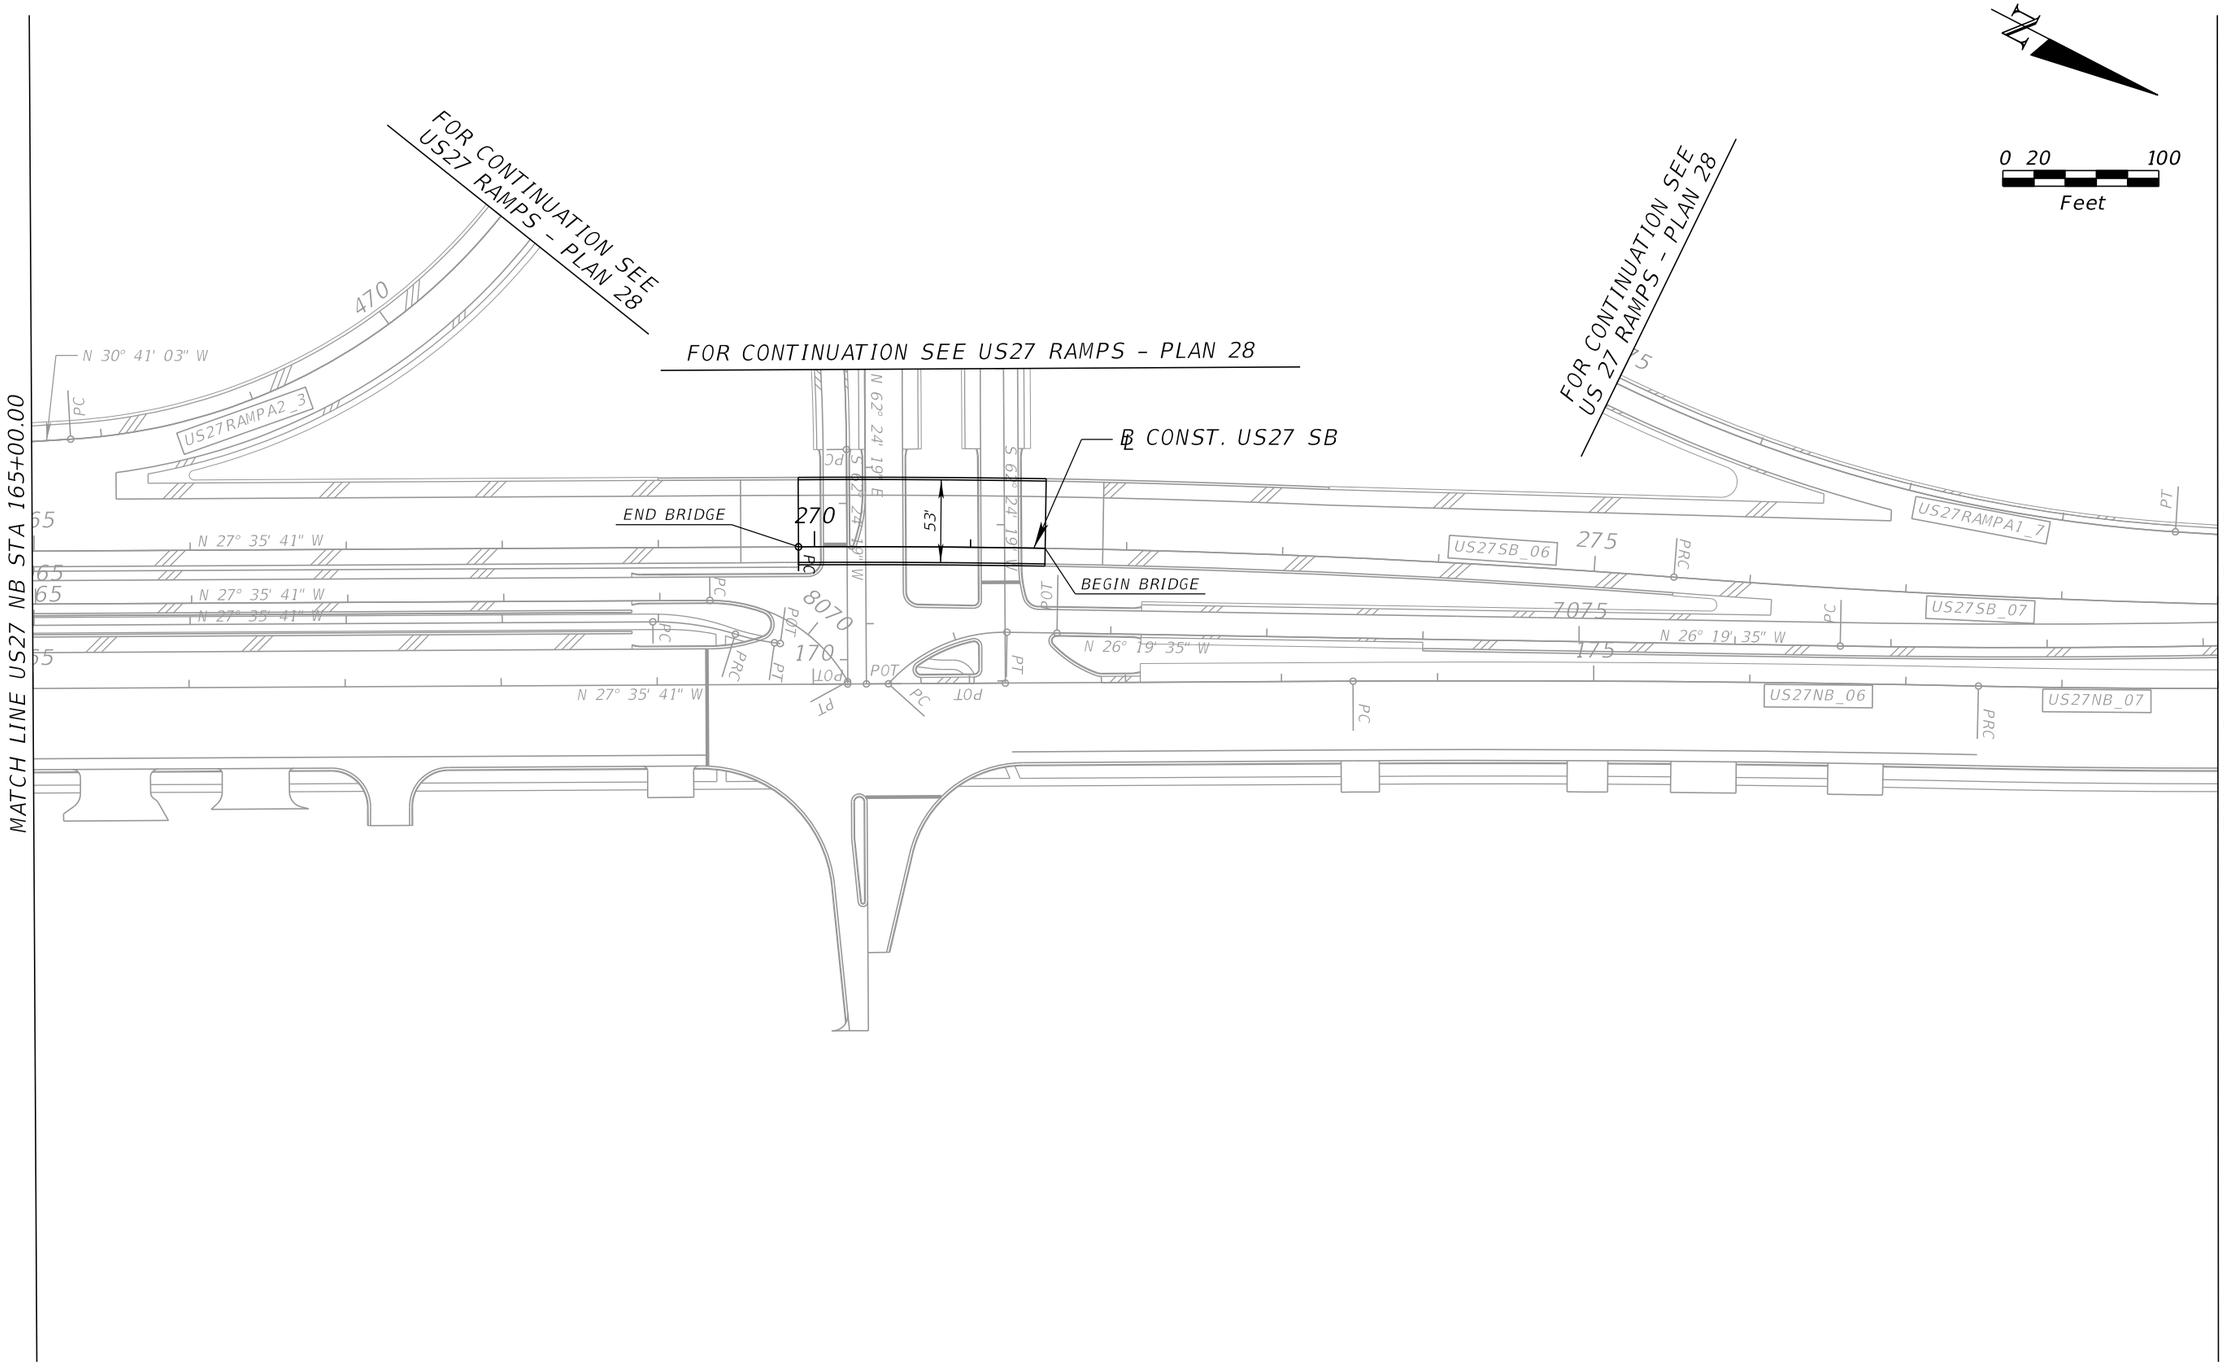

PRELIMINARY: NOT FOR CONSTRUCTION

REVISIONS			
DATE	DESCRIPTION	DATE	DESCRIPTION

DEWBERRY ENGINEERS INC.
800 NORTH MAGNOLIA AVENUE, SUITE 1000
ORLANDO, FL 32803
CERTIFICATE OF AUTHORIZATION 8794


STATE OF FLORIDA
DEPARTMENT OF TRANSPORTATION

ROAD NO.	COUNTY	FINANCIAL PROJECT ID
SR 400	POLK	201210-3-52-1

US 27 - PLAN 25A

SHEET NO. 53

$USER$ $DATE$ $TIME$ $FILE$

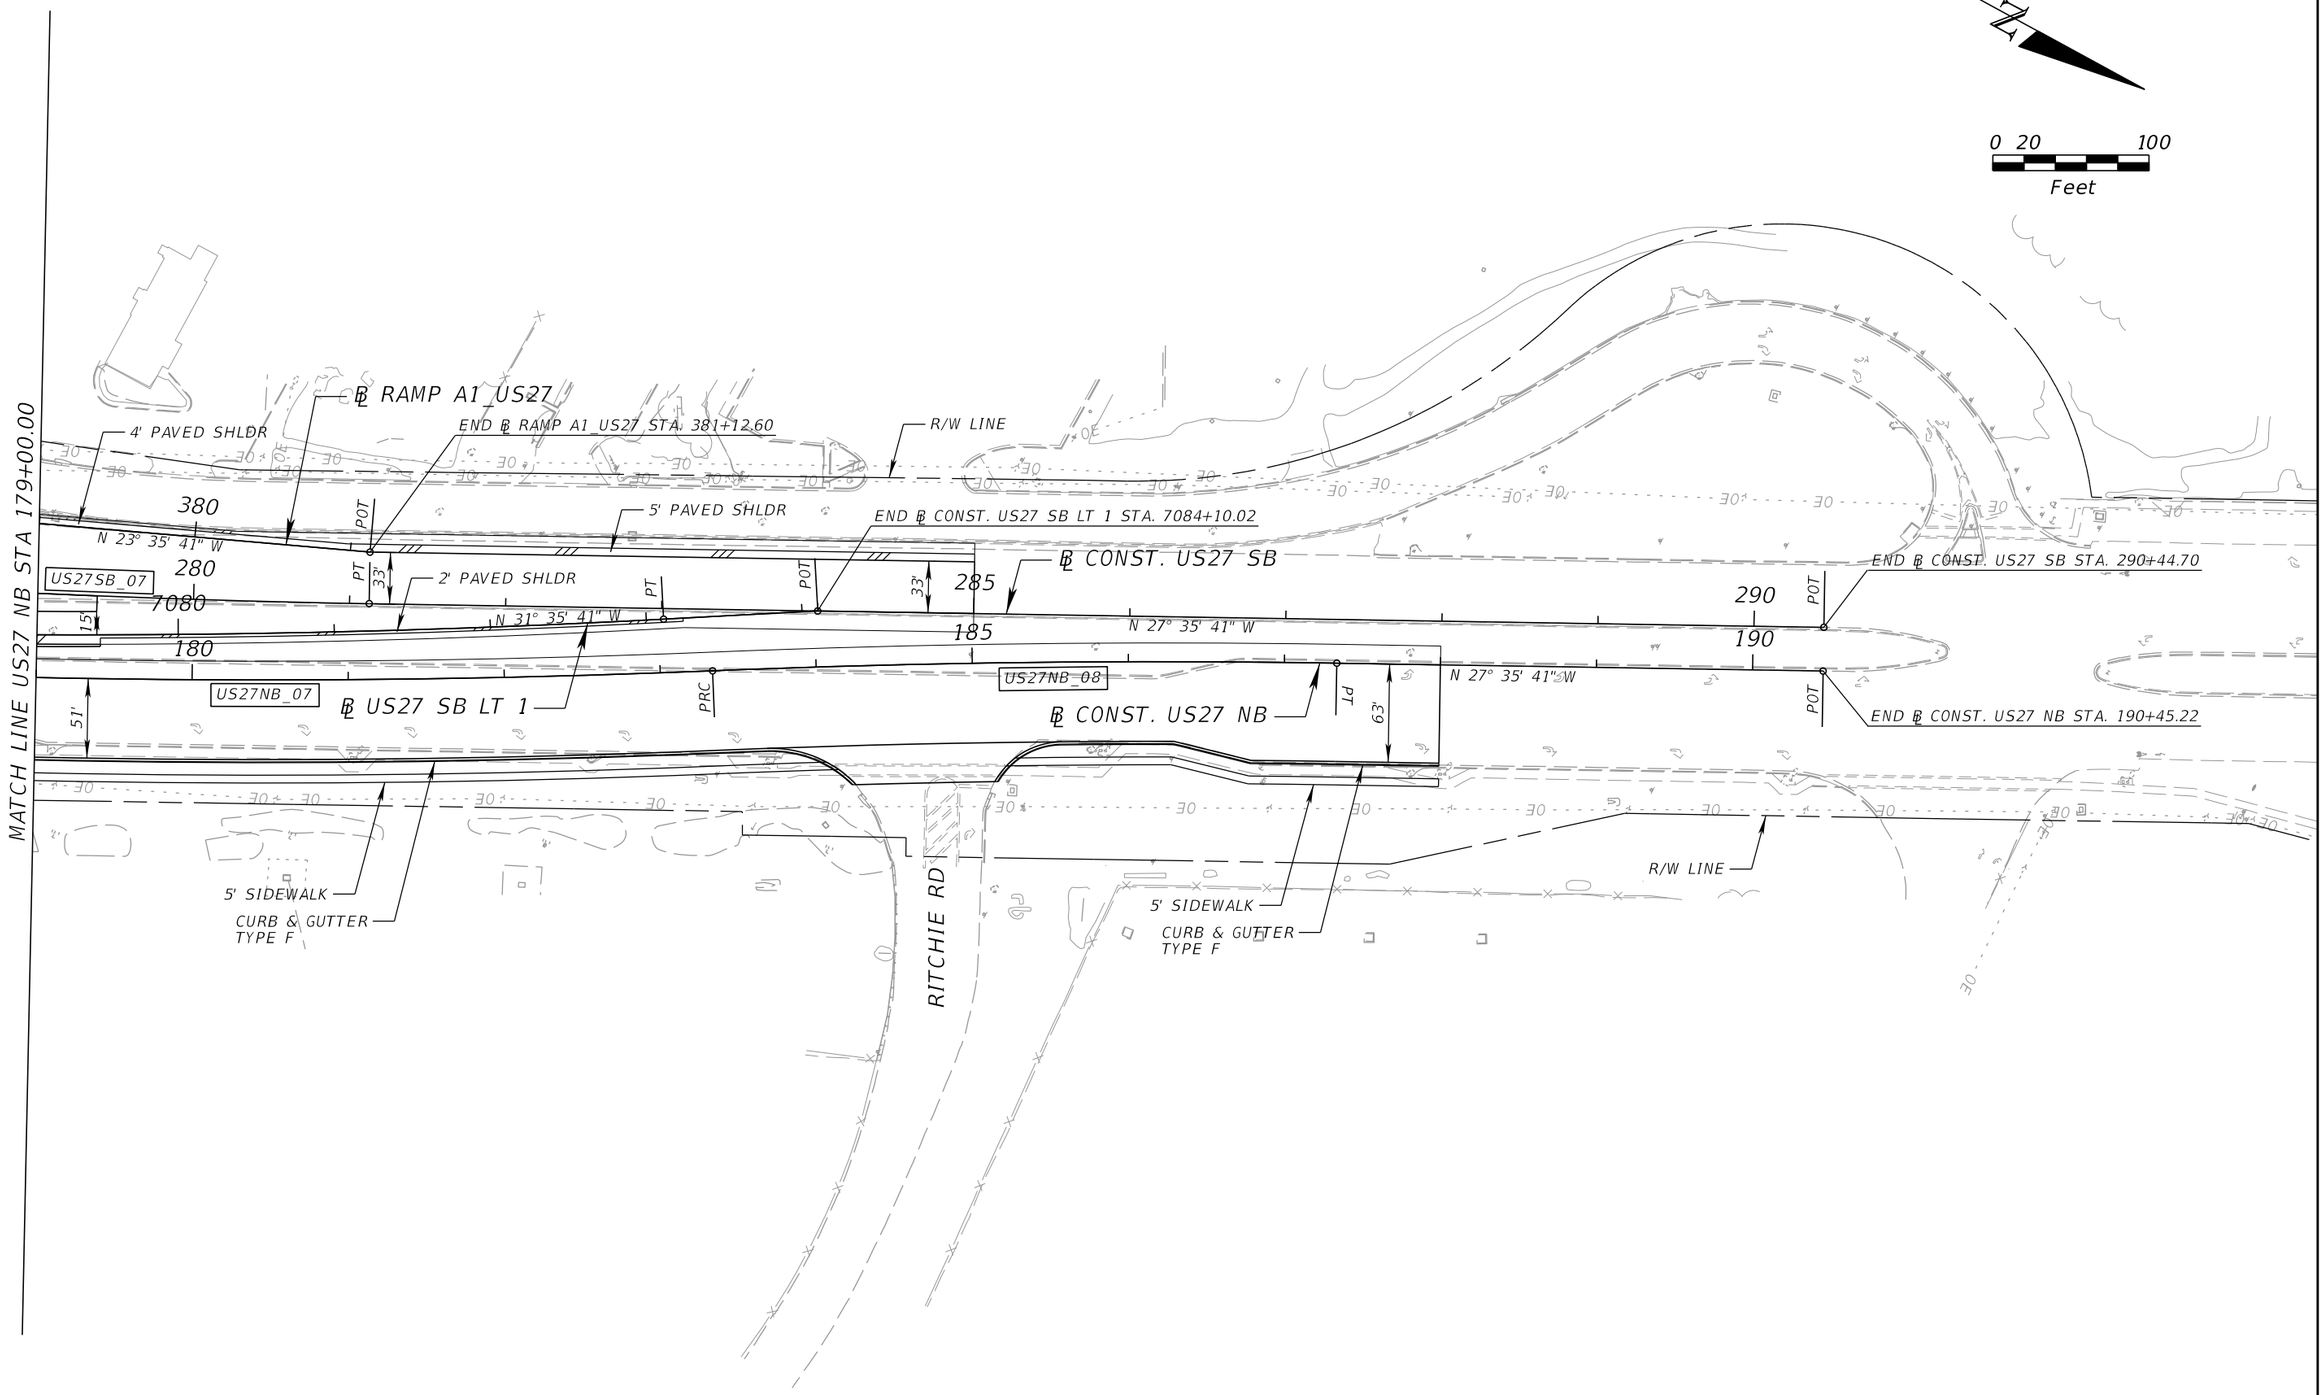

REVISIONS			
DATE	DESCRIPTION	DATE	DESCRIPTION

DEWBERRY ENGINEERS INC.
800 NORTH MAGNOLIA AVENUE, SUITE 1000
ORLANDO, FL 32803
CERTIFICATE OF AUTHORIZATION 8794

STATE OF FLORIDA
DEPARTMENT OF TRANSPORTATION


ROAD NO.	COUNTY	FINANCIAL PROJECT ID
SR 400	POLK	201210-3-52-1

US 27 - PLAN 26

SHEET NO. 54

$USER$ $DATE$ $TIME$ $FILE$

PRELIMINARY: NOT FOR CONSTRUCTION

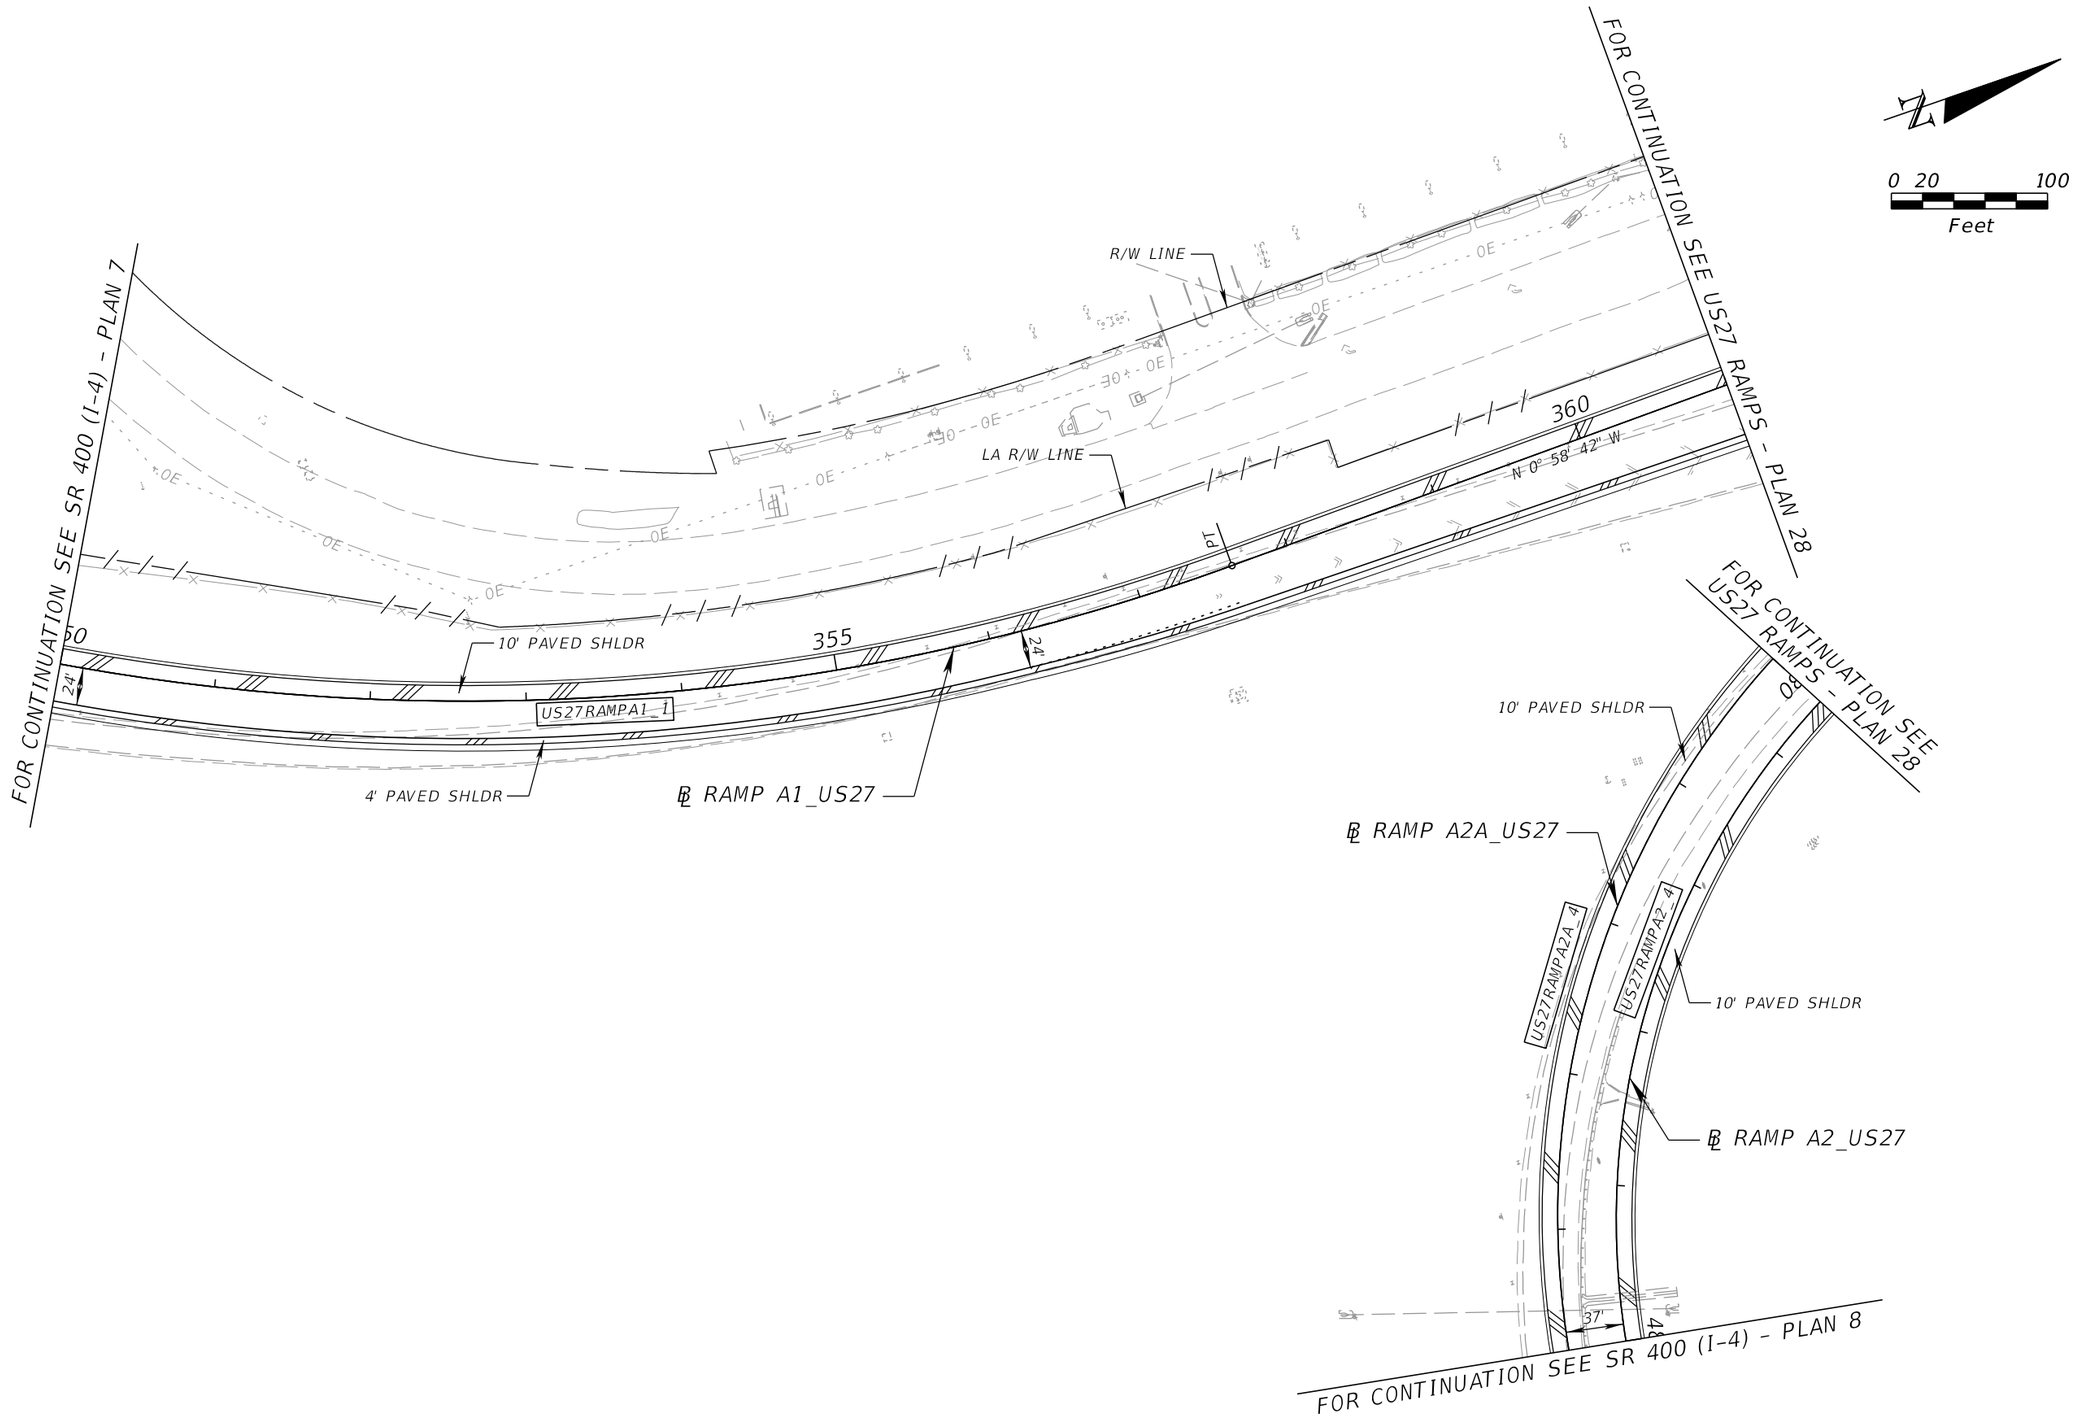

PRELIMINARY: NOT FOR CONSTRUCTION

REVISIONS			
DATE	DESCRIPTION	DATE	DESCRIPTION

DEWBERRY ENGINEERS INC.
800 NORTH MAGNOLIA AVENUE, SUITE 1000
ORLANDO, FL 32803
CERTIFICATE OF AUTHORIZATION 8794


STATE OF FLORIDA
DEPARTMENT OF TRANSPORTATION

ROAD NO.	COUNTY	FINANCIAL PROJECT ID
SR 400	POLK	201210-3-52-1

US 27 RAMPS - PLAN 27

SHEET NO. 55

$USER$ $DATE$ $TIME$ $FILE$

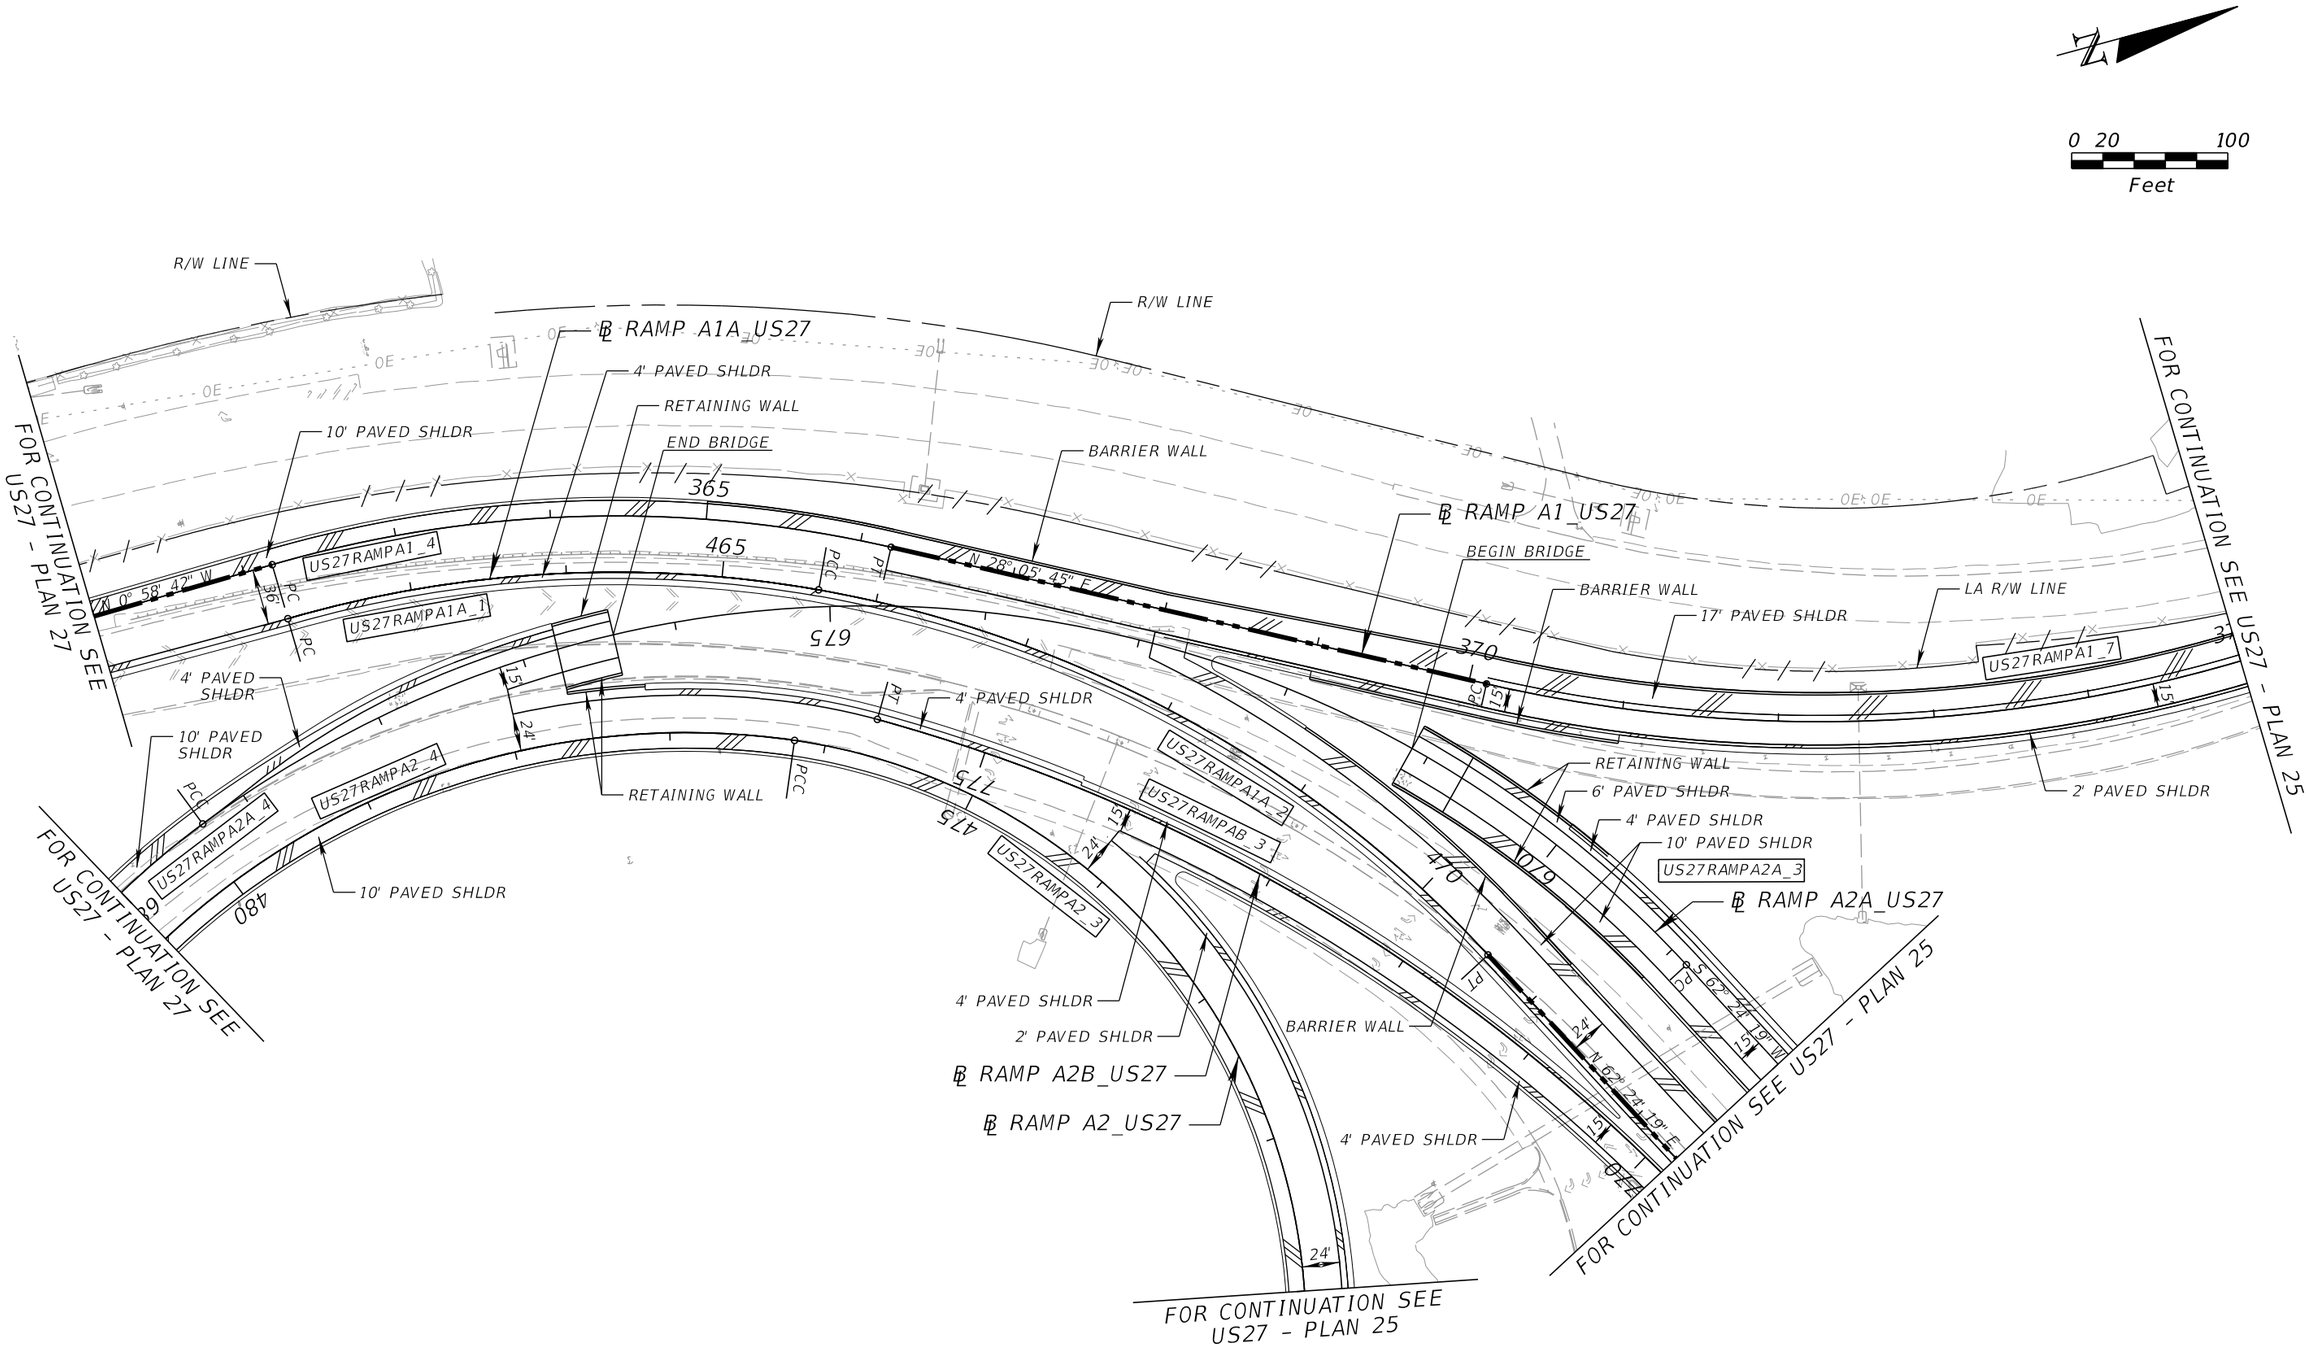

PRELIMINARY: NOT FOR CONSTRUCTION

REVISIONS			
DATE	DESCRIPTION	DATE	DESCRIPTION

DEWBERRY ENGINEERS INC.
800 NORTH MAGNOLIA AVENUE, SUITE 1000
ORLANDO, FL 32803
CERTIFICATE OF AUTHORIZATION 8794


STATE OF FLORIDA
DEPARTMENT OF TRANSPORTATION

ROAD NO.	COUNTY	FINANCIAL PROJECT ID
SR 400	POLK	201210-3-52-1

US 27 RAMPS - PLAN 28

SHEET NO. 56

dhale 3/10/2017 9:03:39 AM c:\pwworking\aecom_na\dhale\dms28174\PLANRD21.DGN

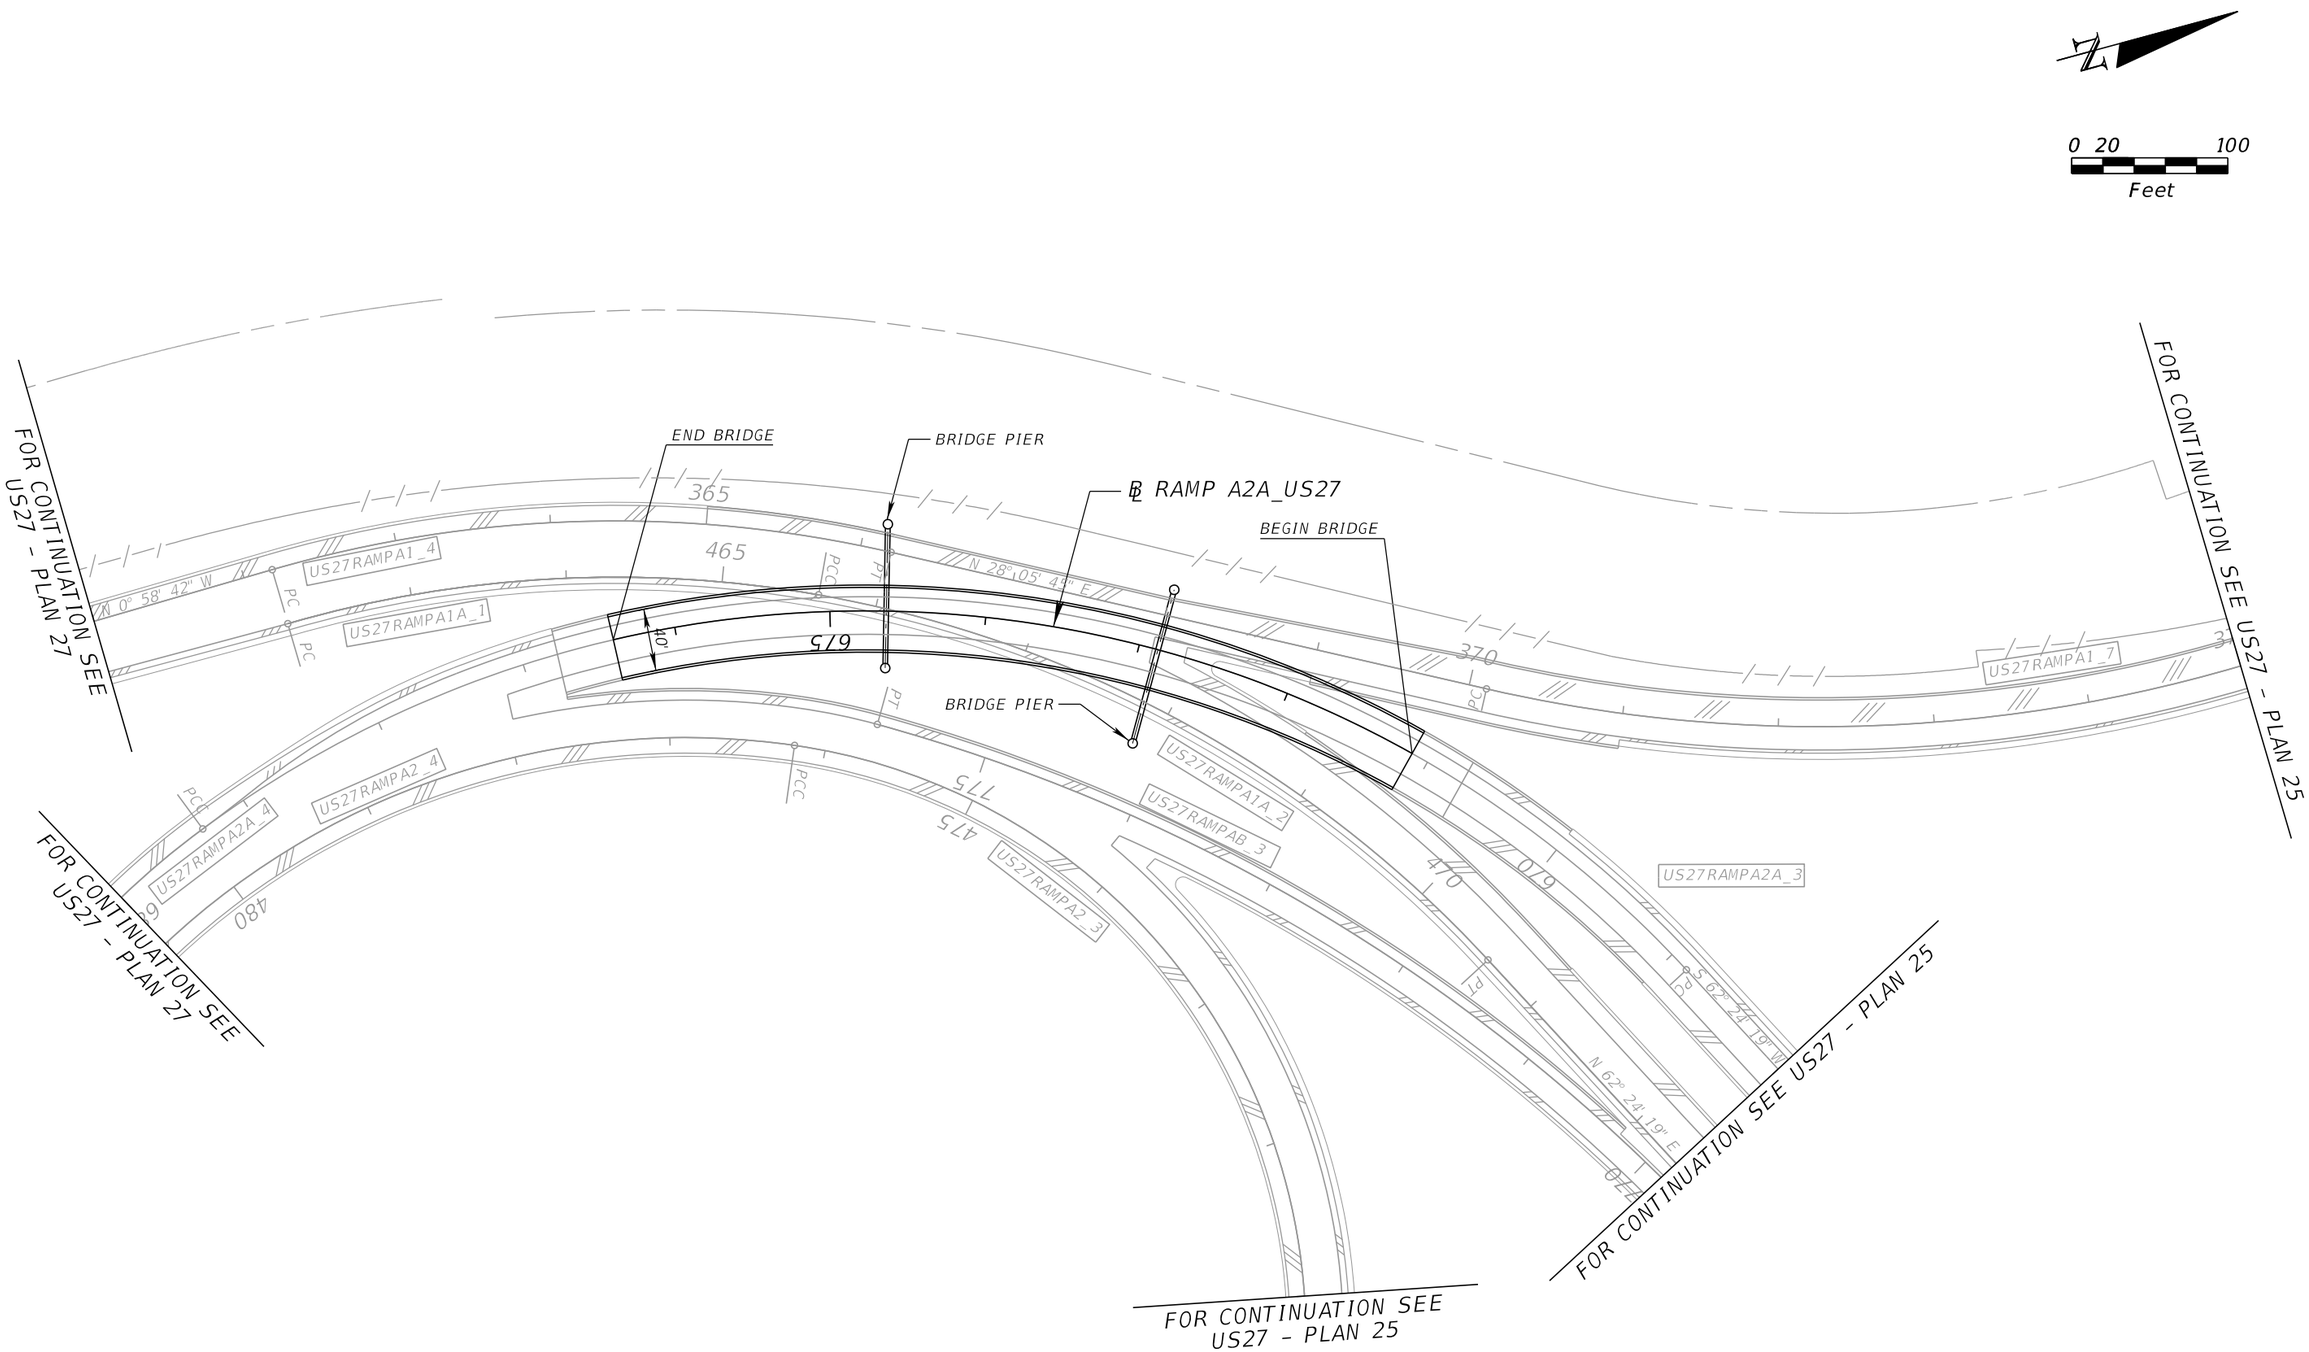

REVISIONS			
DATE	DESCRIPTION	DATE	DESCRIPTION

DEWBERRY ENGINEERS INC.
800 NORTH MAGNOLIA AVENUE, SUITE 1000
ORLANDO, FL 32803
CERTIFICATE OF AUTHORIZATION 8794

STATE OF FLORIDA
DEPARTMENT OF TRANSPORTATION


ROAD NO.	COUNTY	FINANCIAL PROJECT ID
SR 400	POLK	201210-3-52-1

US 27 RAMPS - PLAN 28A

SHEET NO. 57

PRELIMINARY: NOT FOR CONSTRUCTION

dhale 3/10/2017 9:03:57 AM c:\pwworking\aecom_na\dhale\dms28174\PLANRD21A.DGN

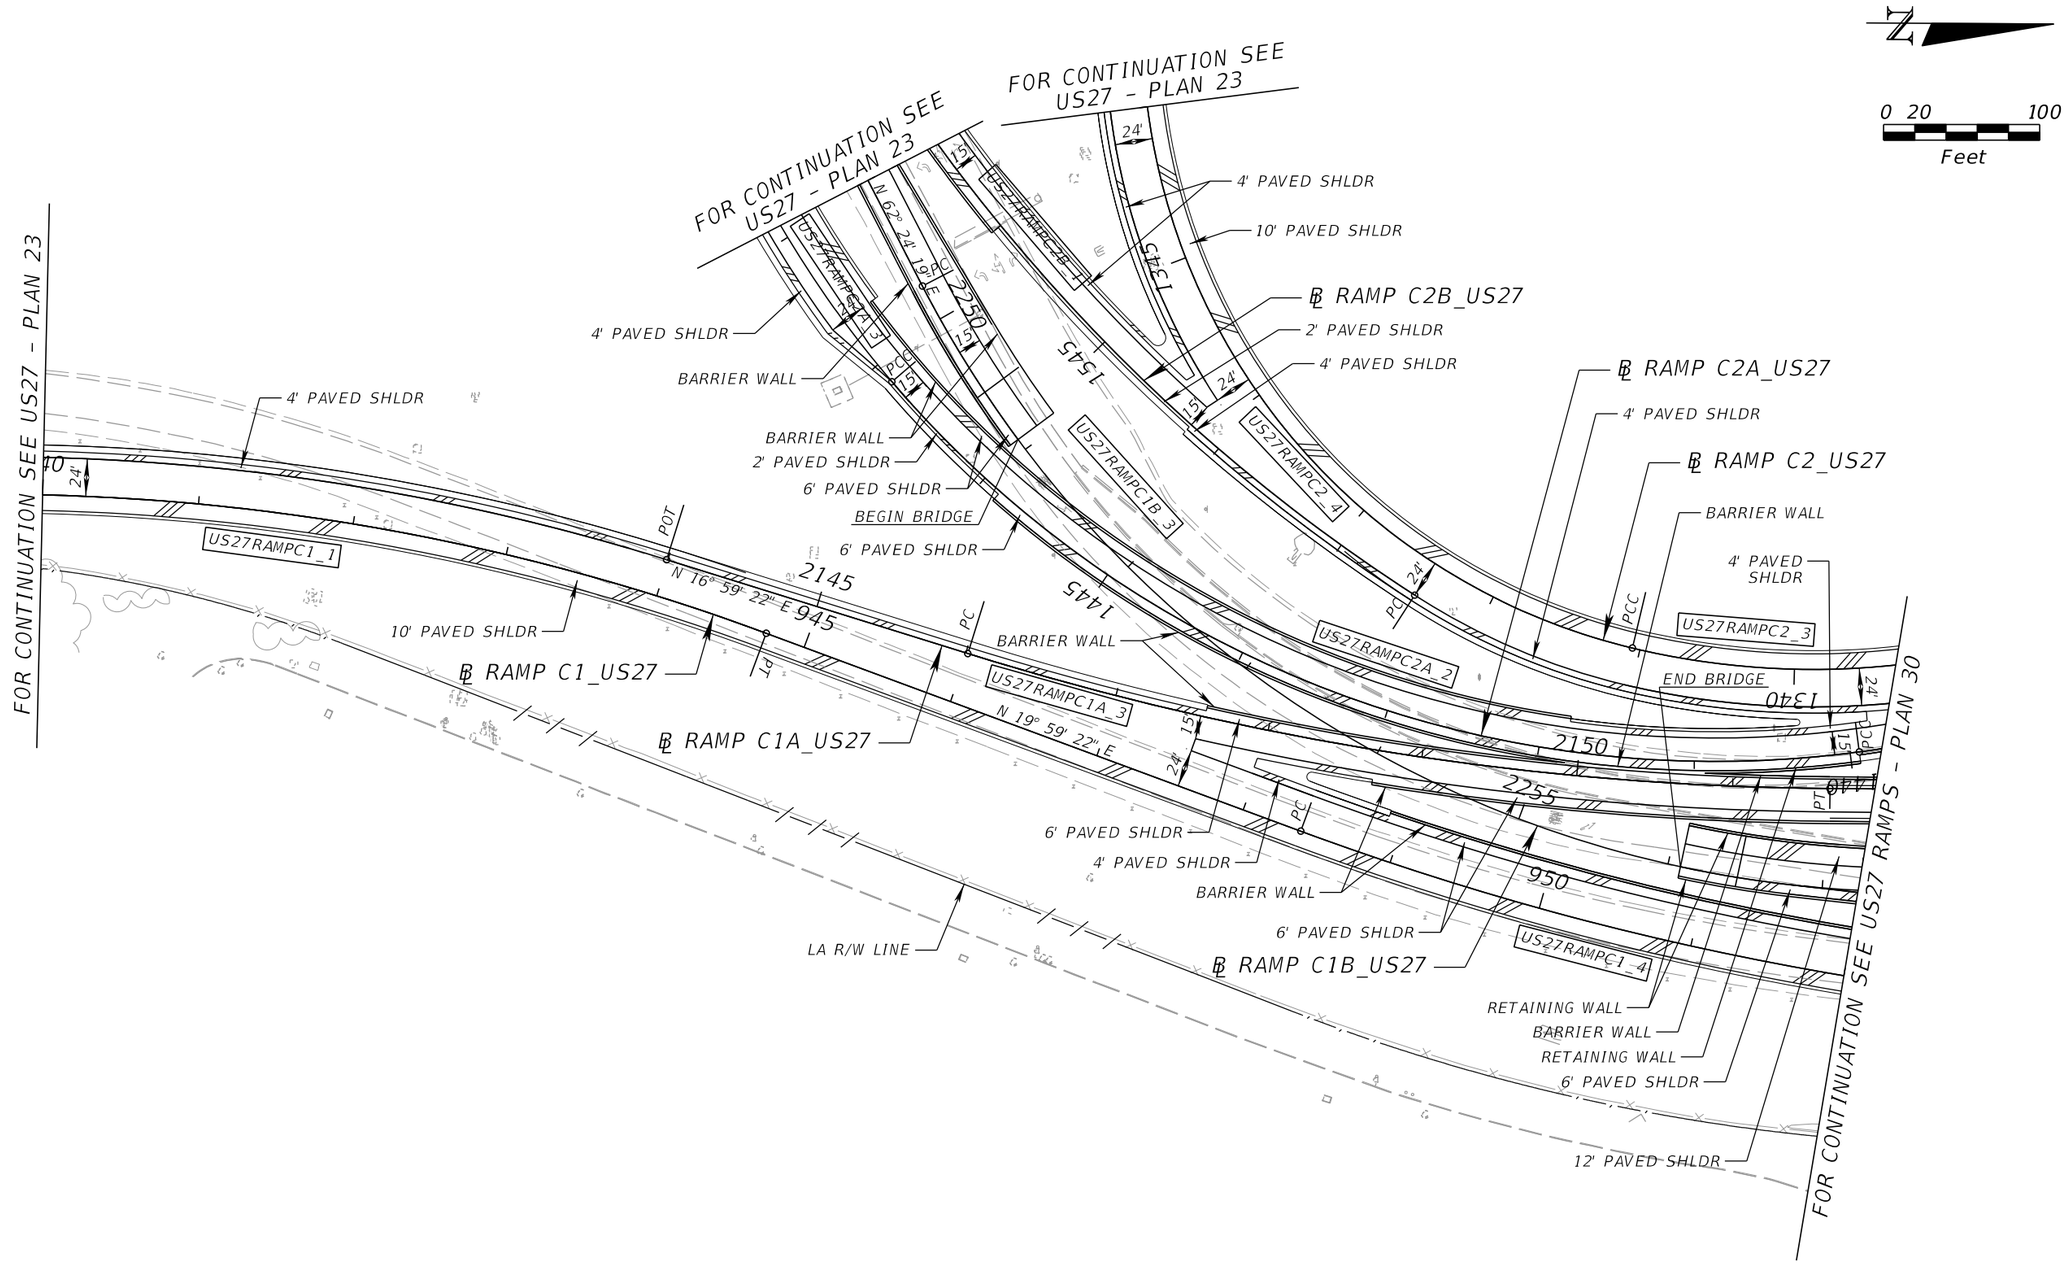

PRELIMINARY: NOT FOR CONSTRUCTION

REVISIONS			
DATE	DESCRIPTION	DATE	DESCRIPTION

DEWBERRY ENGINEERS INC.
800 NORTH MAGNOLIA AVENUE, SUITE 1000
ORLANDO, FL 32803
CERTIFICATE OF AUTHORIZATION 8794


STATE OF FLORIDA
DEPARTMENT OF TRANSPORTATION

ROAD NO.	COUNTY	FINANCIAL PROJECT ID
SR 400	POLK	201210-3-52-1

US 27 RAMPS - PLAN 29

SHEET NO. 58

$USER$ $DATE$ $TIME$ $FILE$

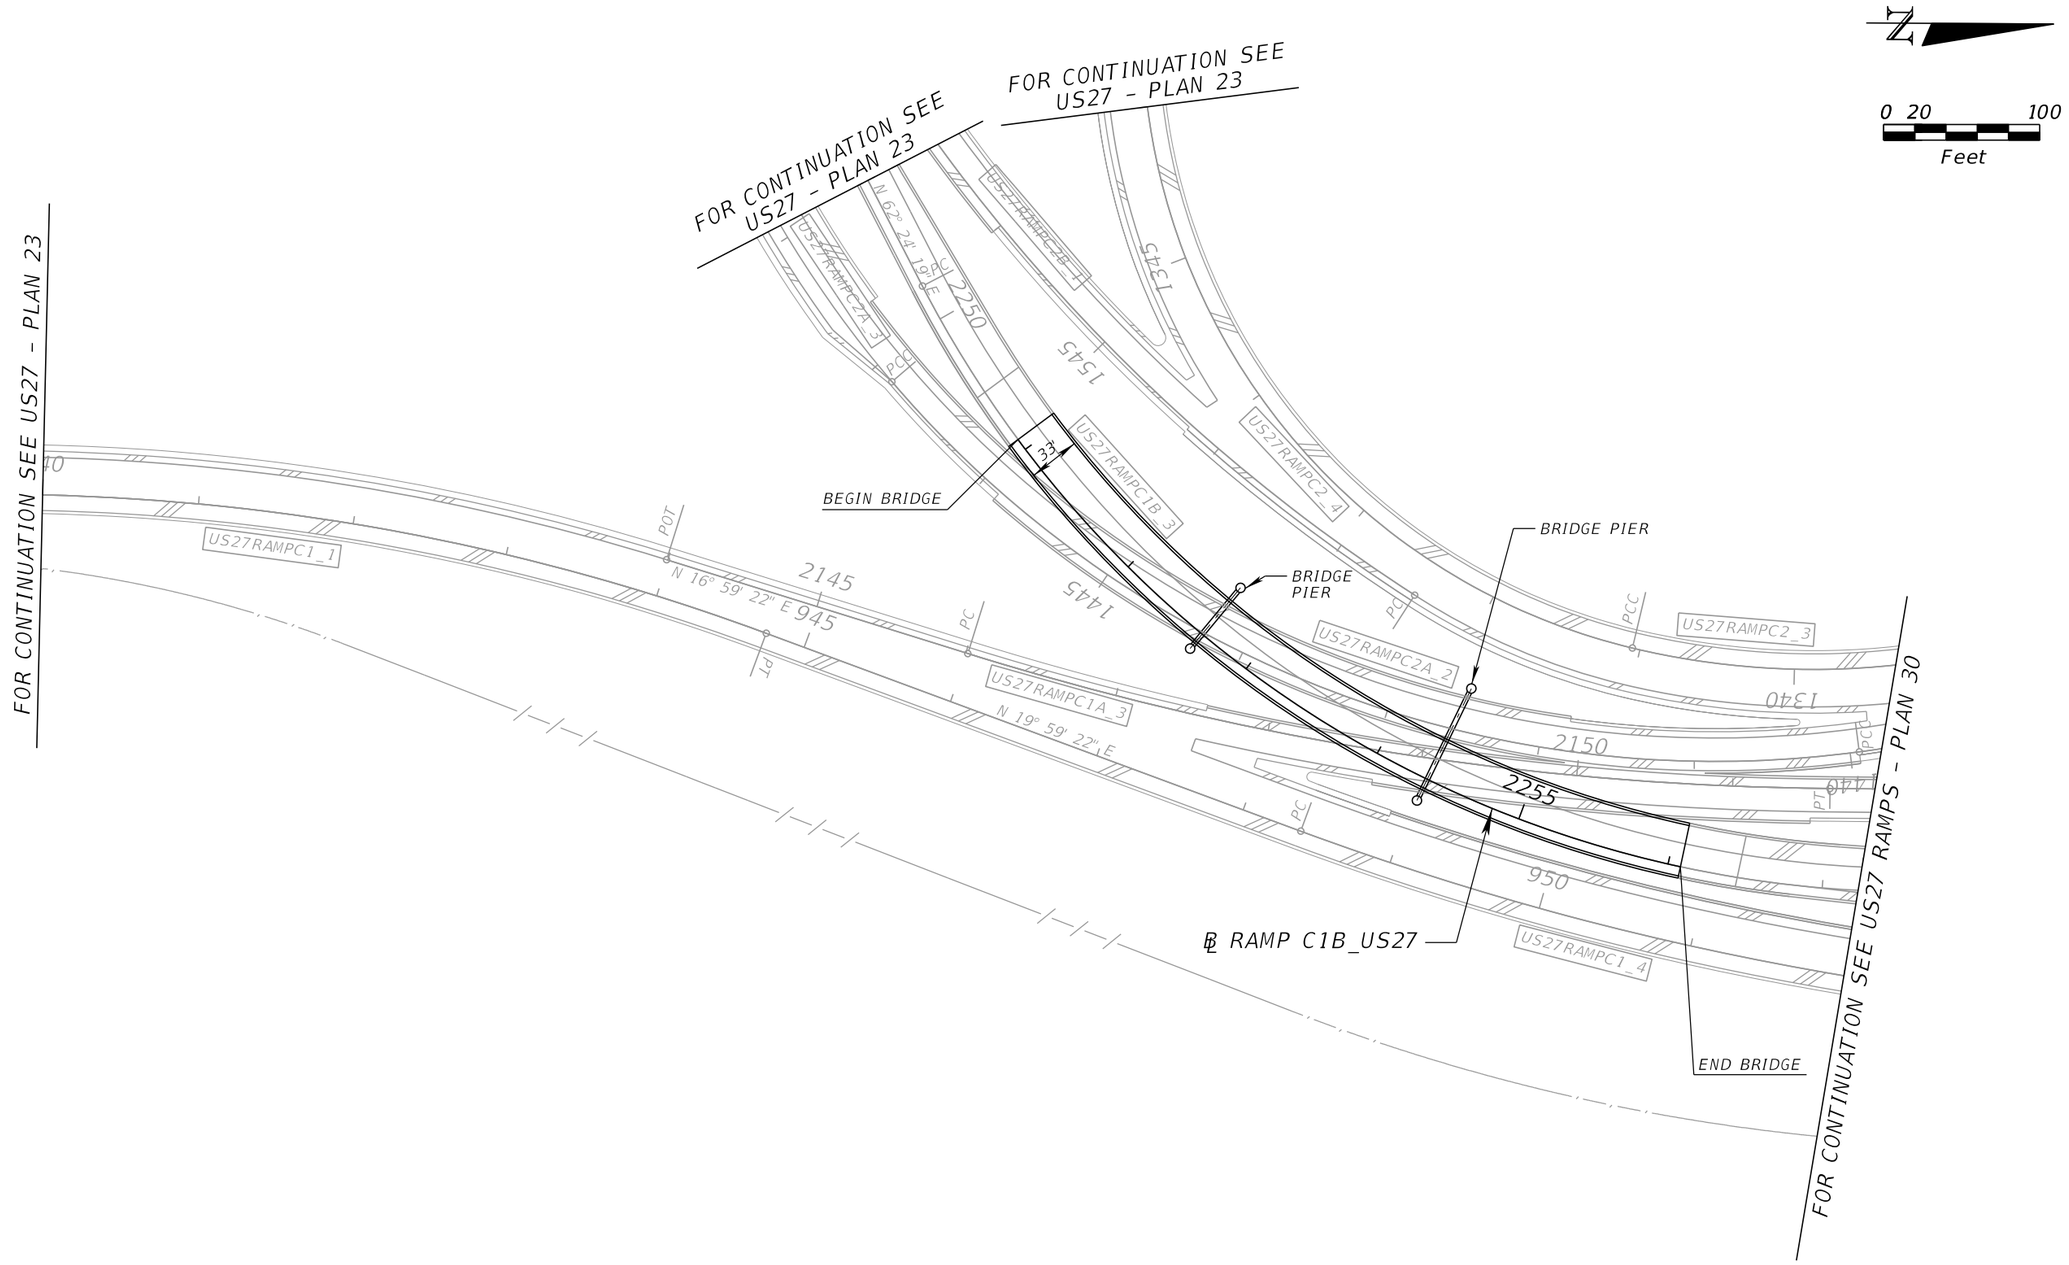

PRELIMINARY: NOT FOR CONSTRUCTION

REVISIONS			
DATE	DESCRIPTION	DATE	DESCRIPTION

DEWBERRY ENGINEERS INC.
800 NORTH MAGNOLIA AVENUE, SUITE 1000
ORLANDO, FL 32803
CERTIFICATE OF AUTHORIZATION 8794


STATE OF FLORIDA
DEPARTMENT OF TRANSPORTATION

ROAD NO.	COUNTY	FINANCIAL PROJECT ID
SR 400	POLK	201210-3-52-1

US 27 RAMPS - PLAN 29A

SHEET NO. 59

dhale 3/10/2017 9:04:17 AM c:\pwworking\aecom_na\dhale\dms28174\PLANRD22A.DGN

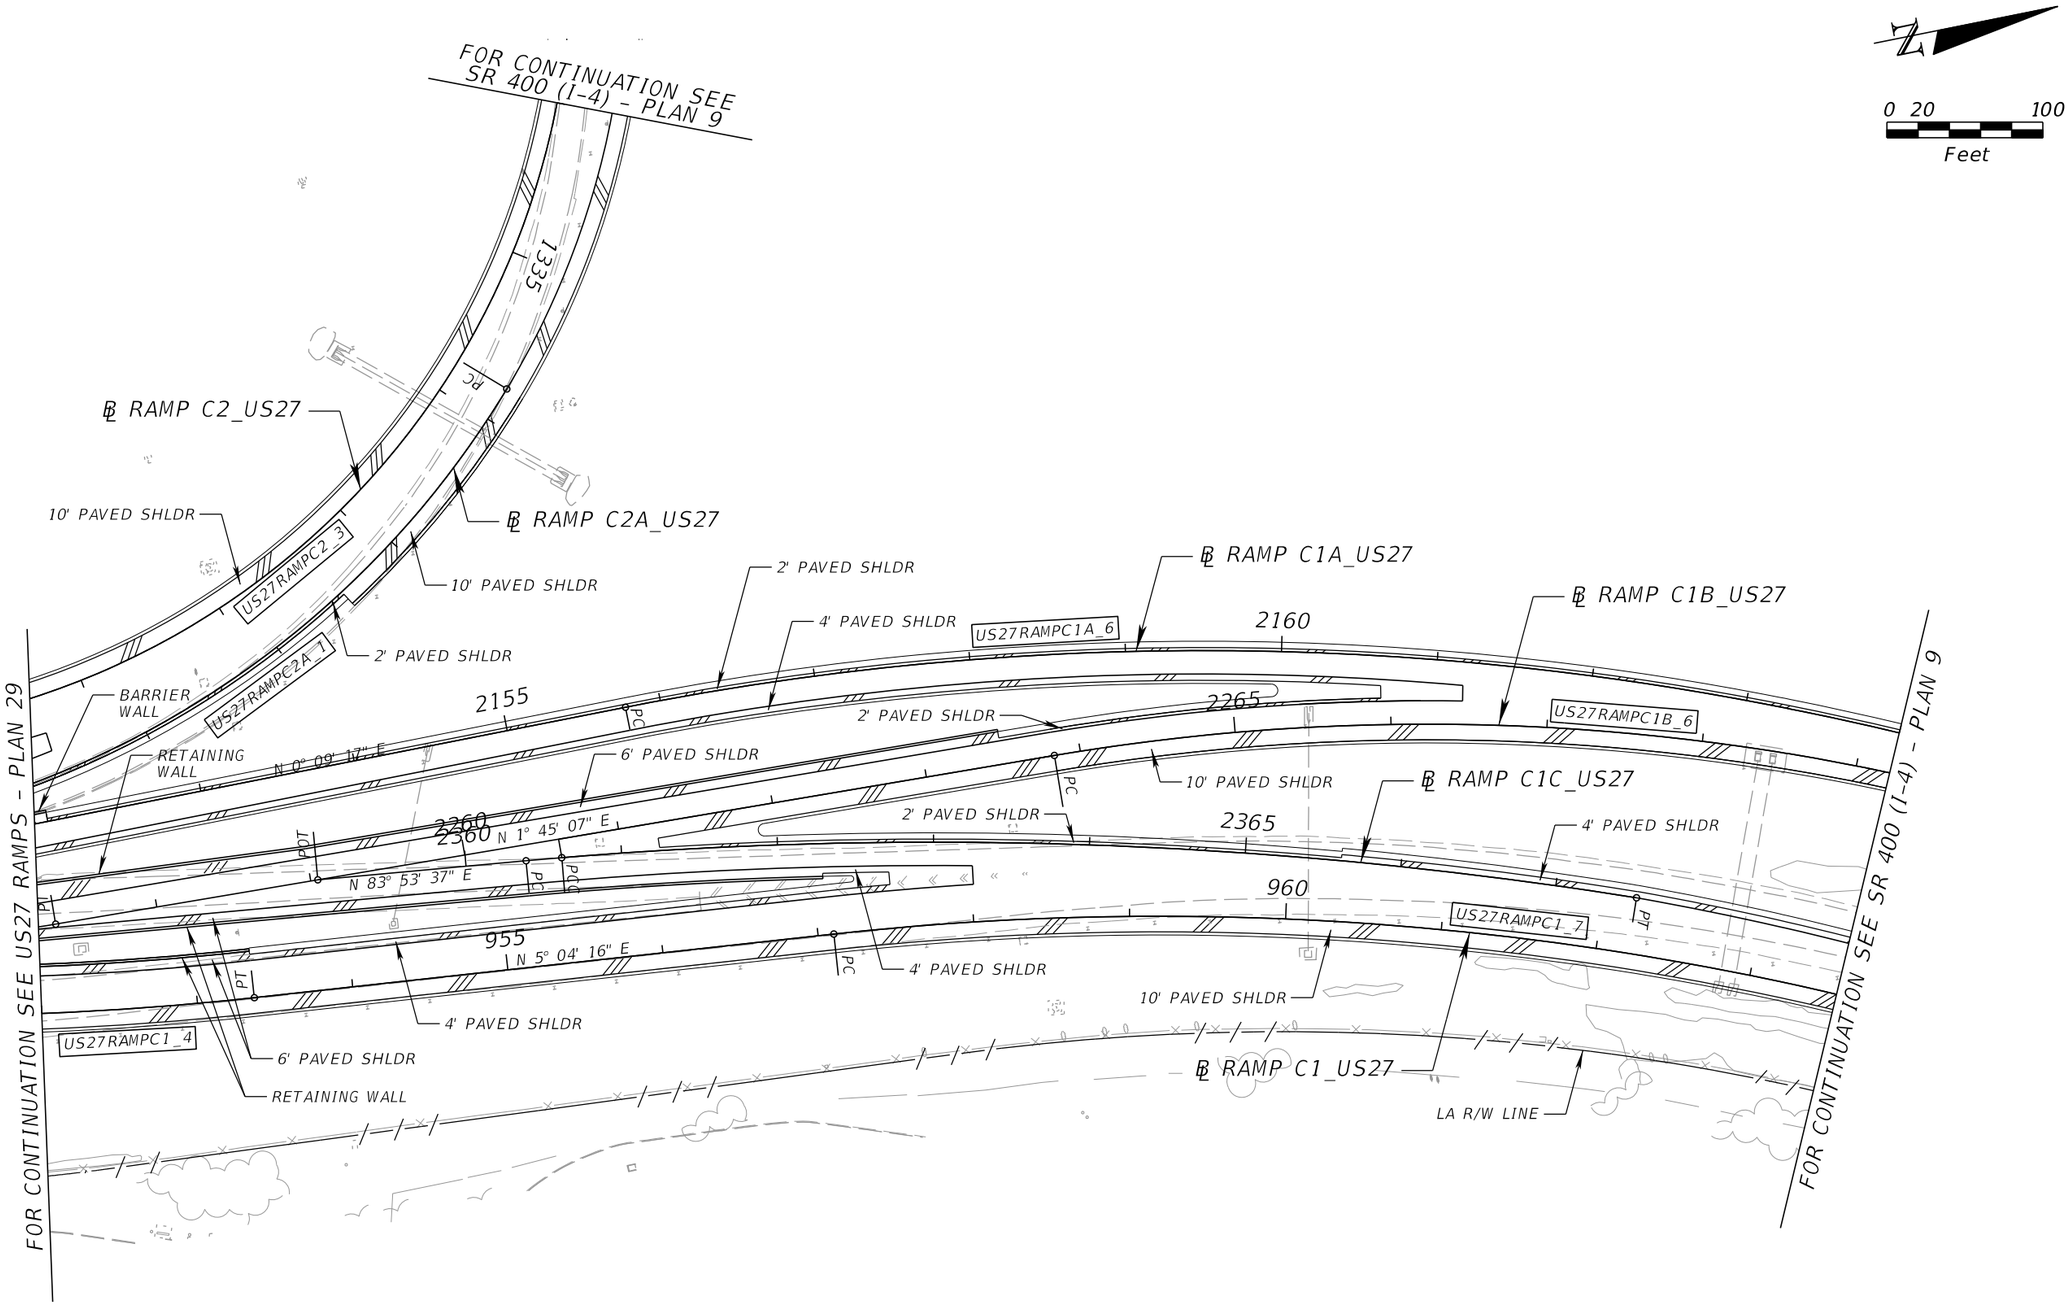

PRELIMINARY: NOT FOR CONSTRUCTION

REVISIONS			
DATE	DESCRIPTION	DATE	DESCRIPTION

DEWBERRY ENGINEERS INC.
800 NORTH MAGNOLIA AVENUE, SUITE 1000
ORLANDO, FL 32803
CERTIFICATE OF AUTHORIZATION 8794


STATE OF FLORIDA
DEPARTMENT OF TRANSPORTATION

ROAD NO.	COUNTY	FINANCIAL PROJECT ID
SR 400	POLK	201210-3-52-1

US 27 RAMPS - PLAN 30

SHEET NO. 60

$USER$ $DATE$ $TIME$ $FILE$

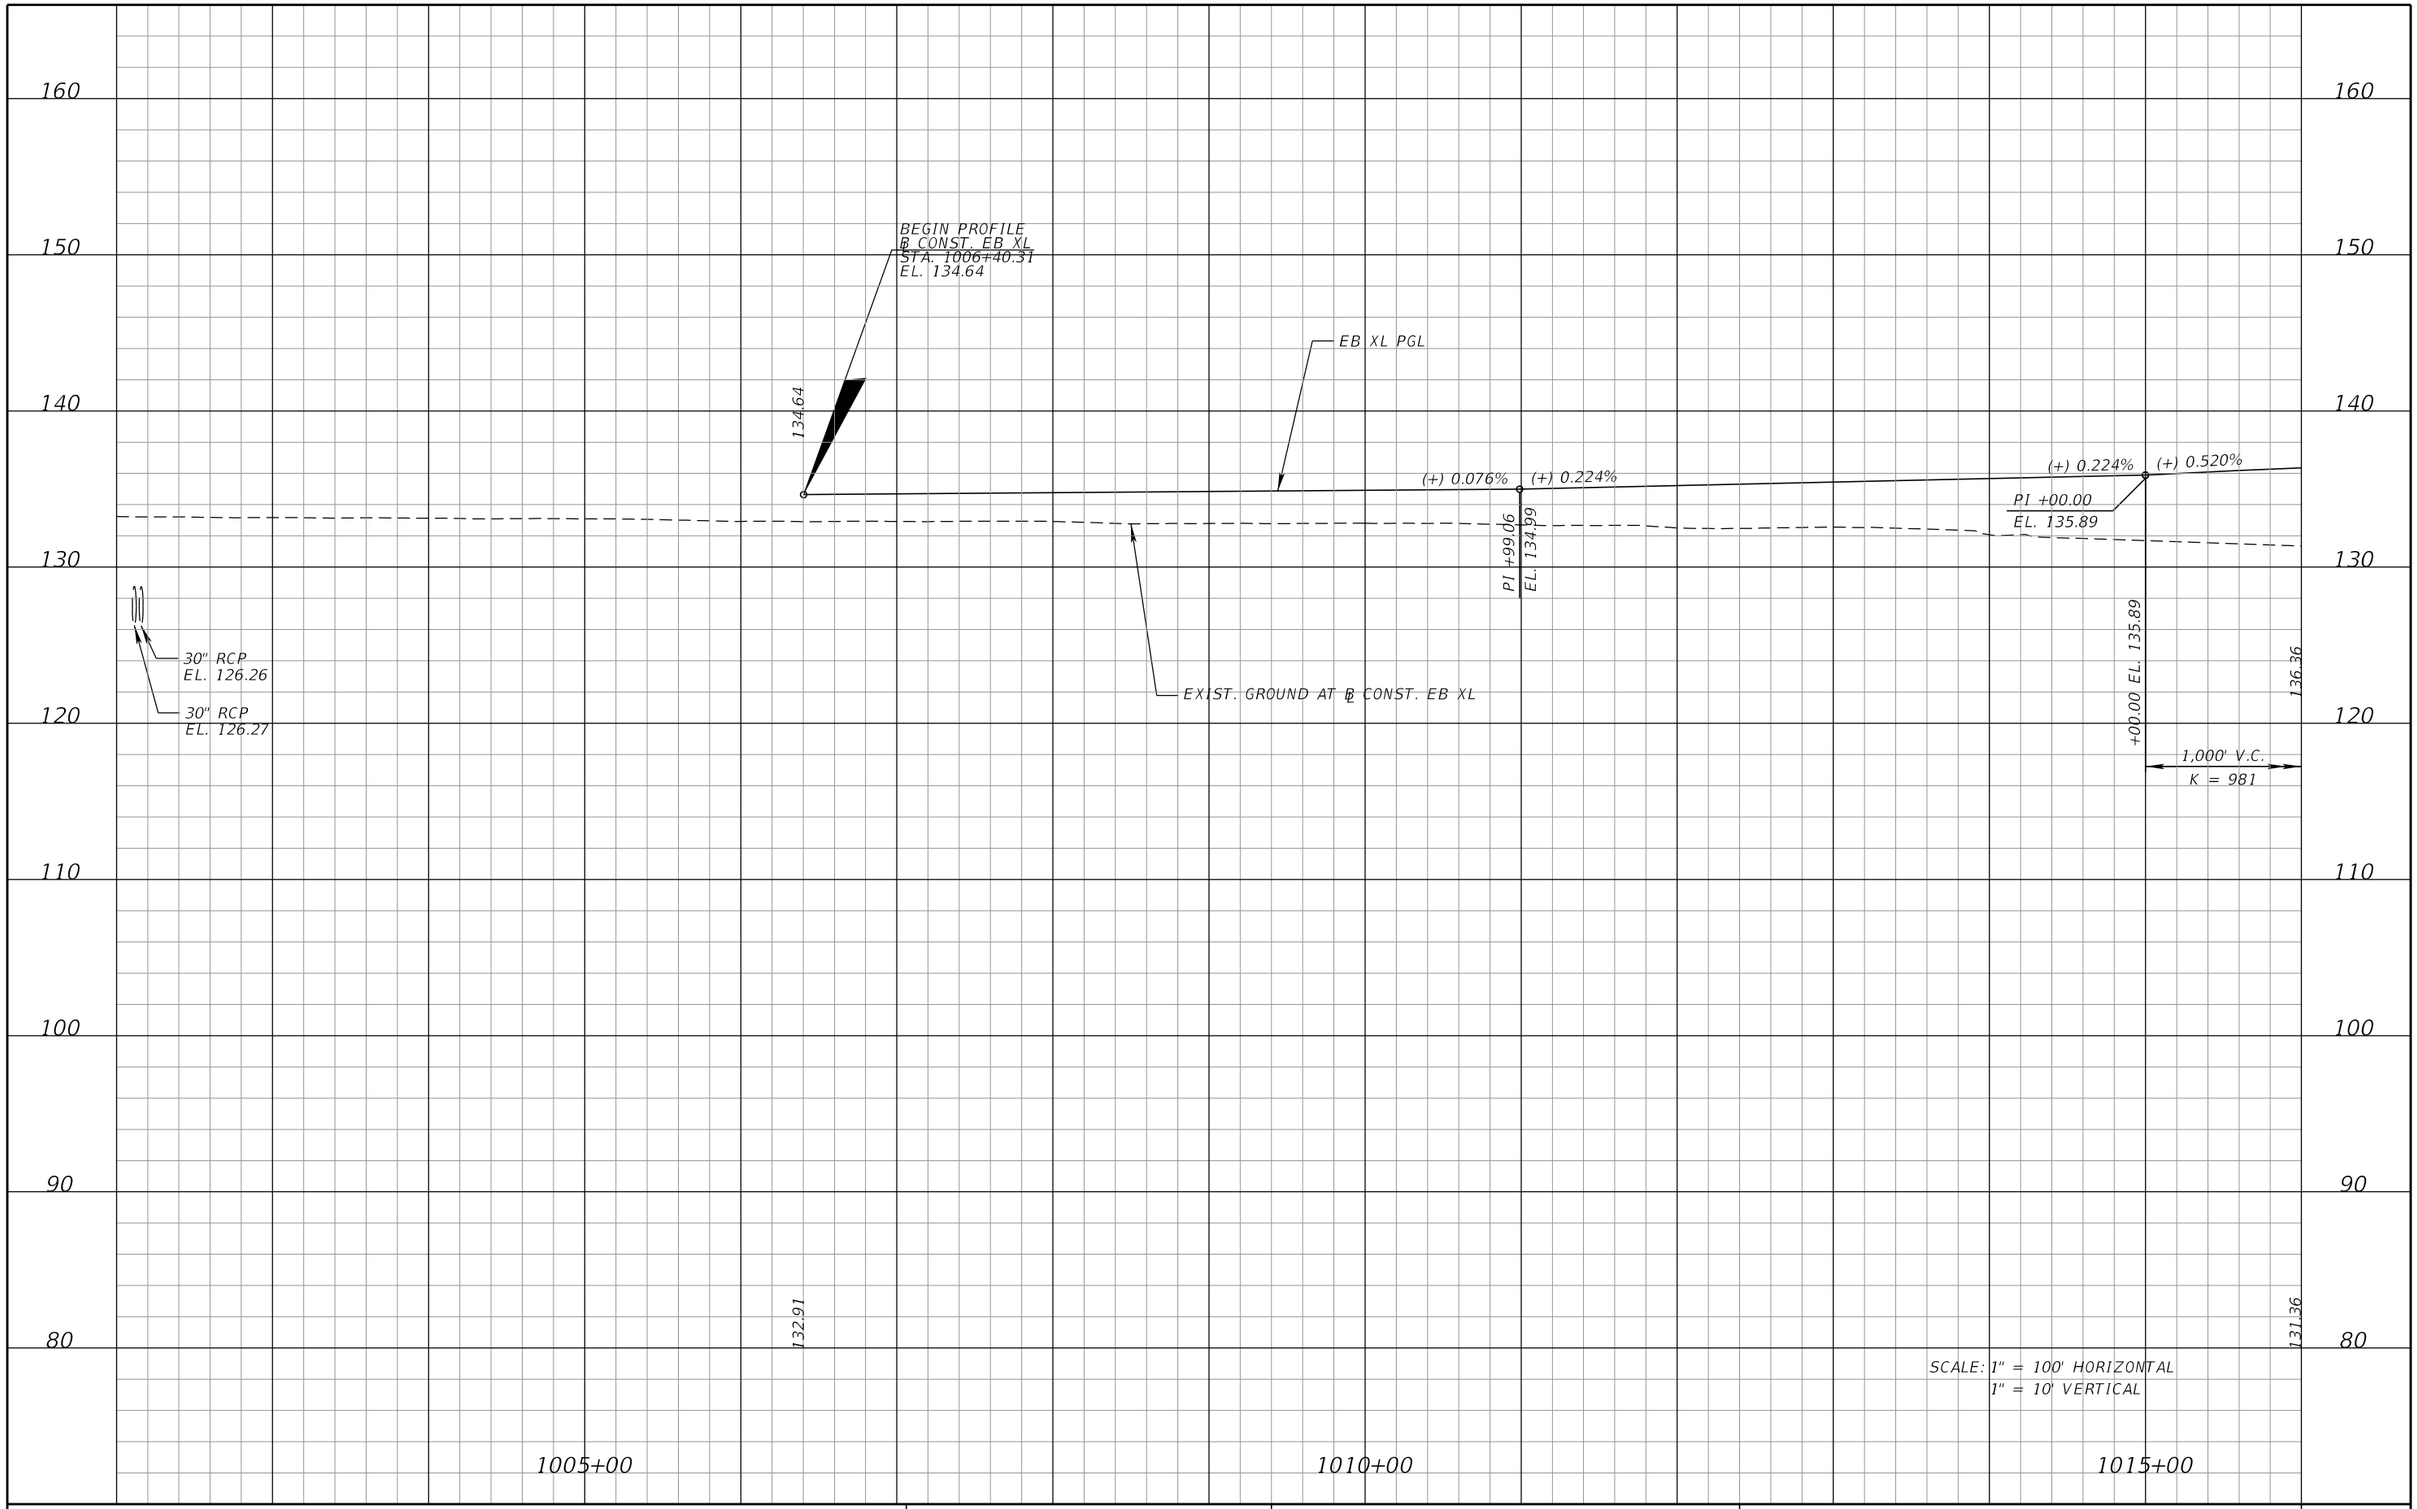

SCALE: 1" = 100' HORIZONTAL
1" = 10' VERTICAL

REVISIONS			
DATE	DESCRIPTION	DATE	DESCRIPTION

DEWBERRY ENGINEERS INC.
800 NORTH MAGNOLIA AVENUE, SUITE 1000
ORLANDO, FL 32803
CERTIFICATE OF AUTHORIZATION 8794

STATE OF FLORIDA
DEPARTMENT OF TRANSPORTATION


ROAD NO.	COUNTY	FINANCIAL PROJECT ID
SR 400	POLK	201210-3-52-1

I-4 EB XL
PROFILE SHEET

SHEET NO. 61

PRELIMINARY: NOT FOR CONSTRUCTION

cfraser 3/10/2017 11:07:59 AM c:\pwworking\aecom_na\cfraser\dms28175\PROFRD11.DGN

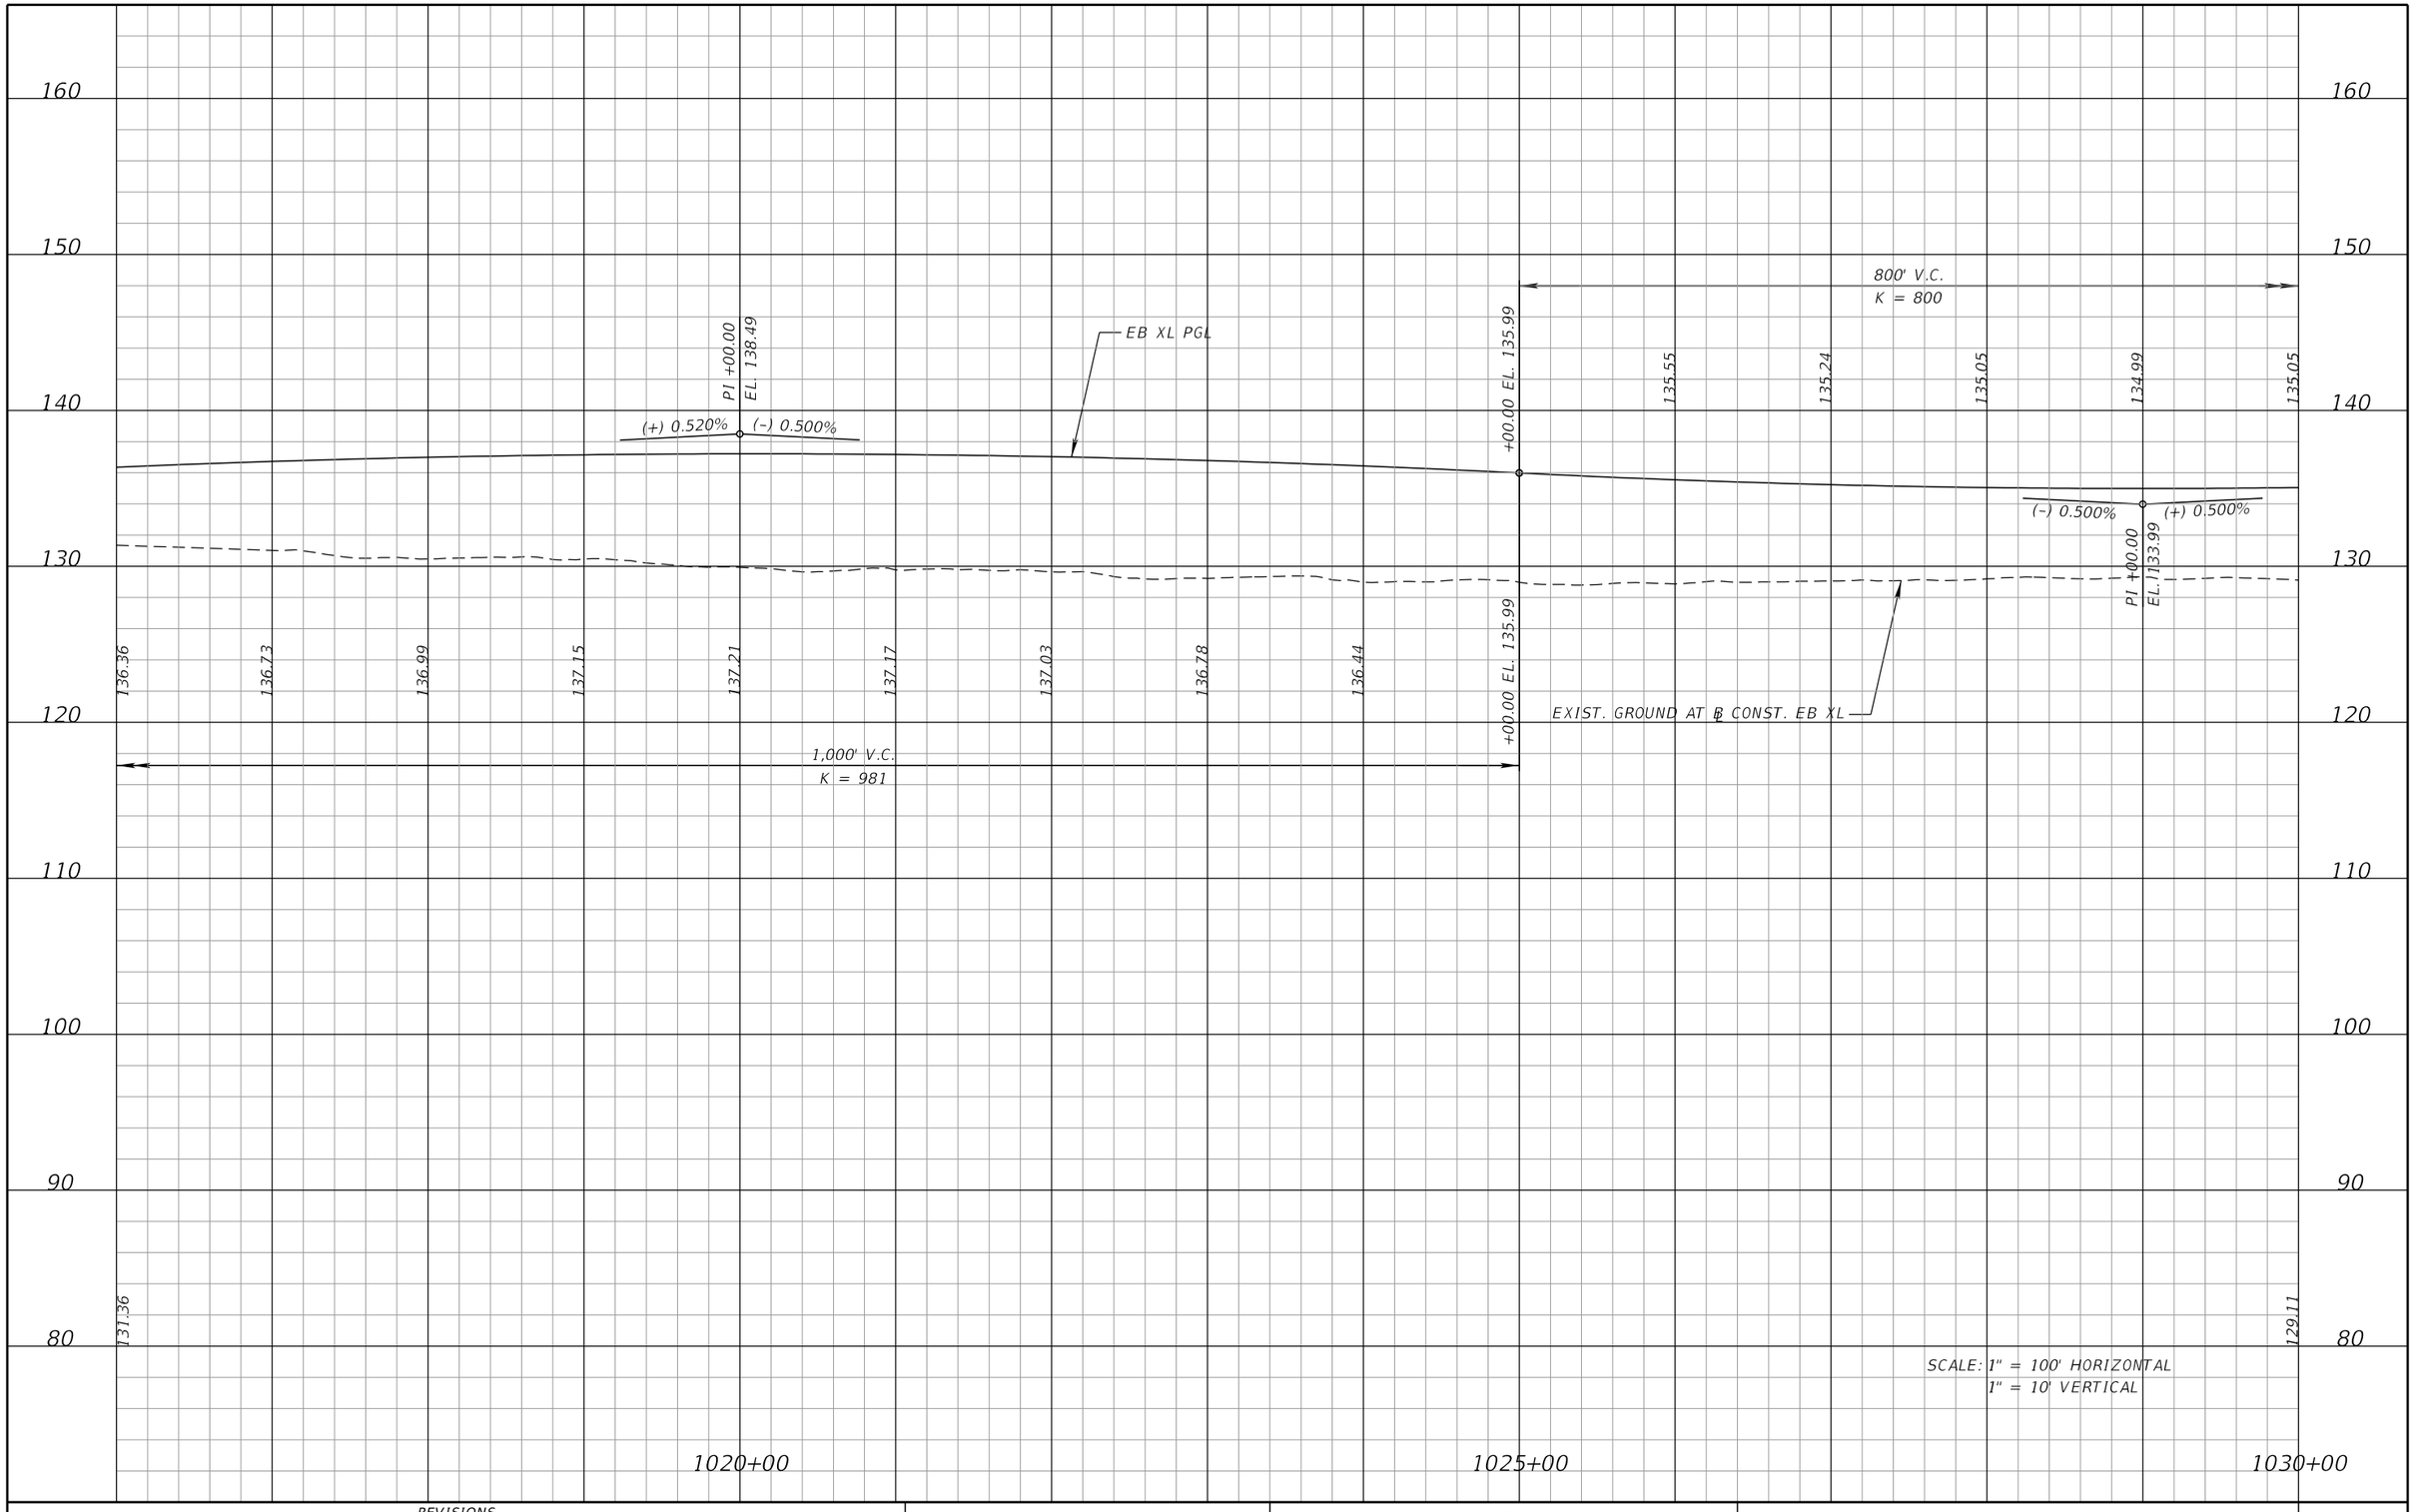

SCALE: 1" = 100' HORIZONTAL
1" = 10' VERTICAL

REVISIONS			
DATE	DESCRIPTION	DATE	DESCRIPTION

DEWBERRY ENGINEERS INC.
800 NORTH MAGNOLIA AVENUE, SUITE 1000
ORLANDO, FL 32803
CERTIFICATE OF AUTHORIZATION 8794

STATE OF FLORIDA
DEPARTMENT OF TRANSPORTATION


ROAD NO.	COUNTY	FINANCIAL PROJECT ID
SR 400	POLK	201210-3-52-1

I-4 EB XL
PROFILE SHEET

SHEET NO. 62

PRELIMINARY: NOT FOR CONSTRUCTION

cfraser 3/10/2017 11:08:02 AM c:\pwworking\aecom_na\cfraser\dms28175\PROFRD12.DGN

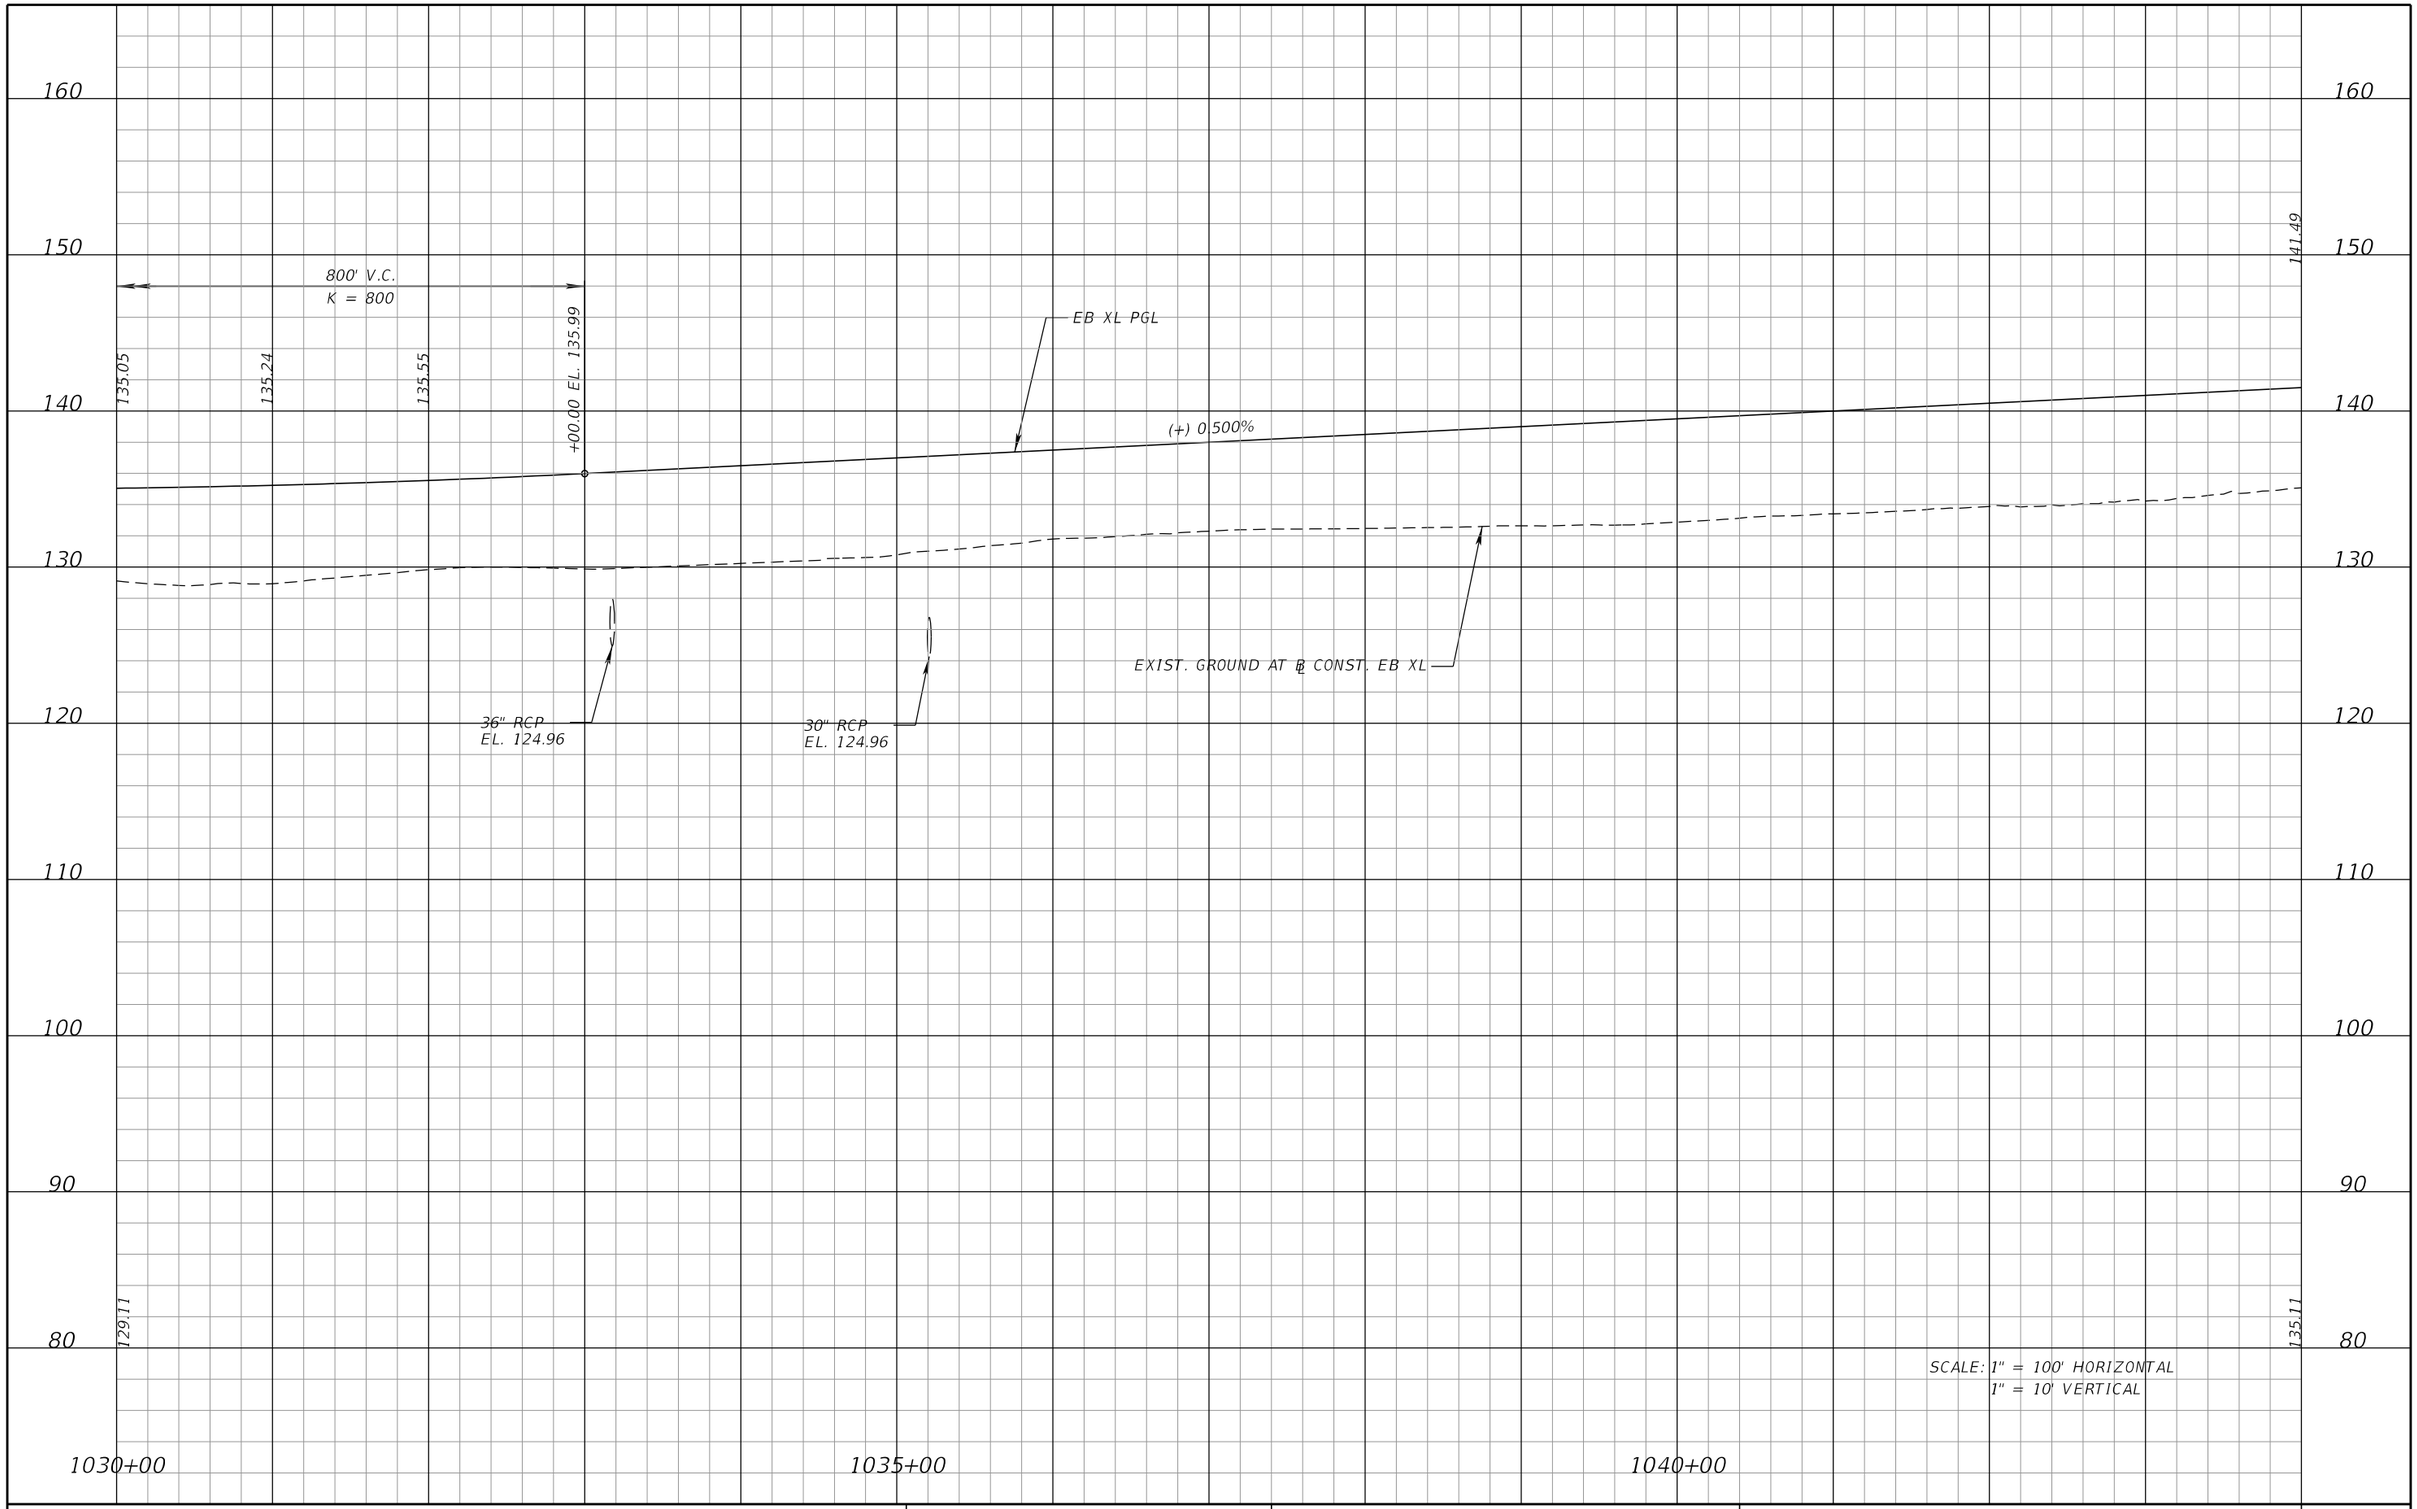

REVISIONS			
DATE	DESCRIPTION	DATE	DESCRIPTION

DEWBERRY ENGINEERS INC.
800 NORTH MAGNOLIA AVENUE, SUITE 1000
ORLANDO, FL 32803
CERTIFICATE OF AUTHORIZATION 8794

STATE OF FLORIDA
DEPARTMENT OF TRANSPORTATION


ROAD NO.	COUNTY	FINANCIAL PROJECT ID
SR 400	POLK	201210-3-52-1

I-4 EB XL
PROFILE SHEET

SHEET NO. 63

PRELIMINARY: NOT FOR CONSTRUCTION

cfraser 3/10/2017 11:08:05 AM c:\pwworking\aecom_na\cfraser\dms28175\PROFRD13.DGN

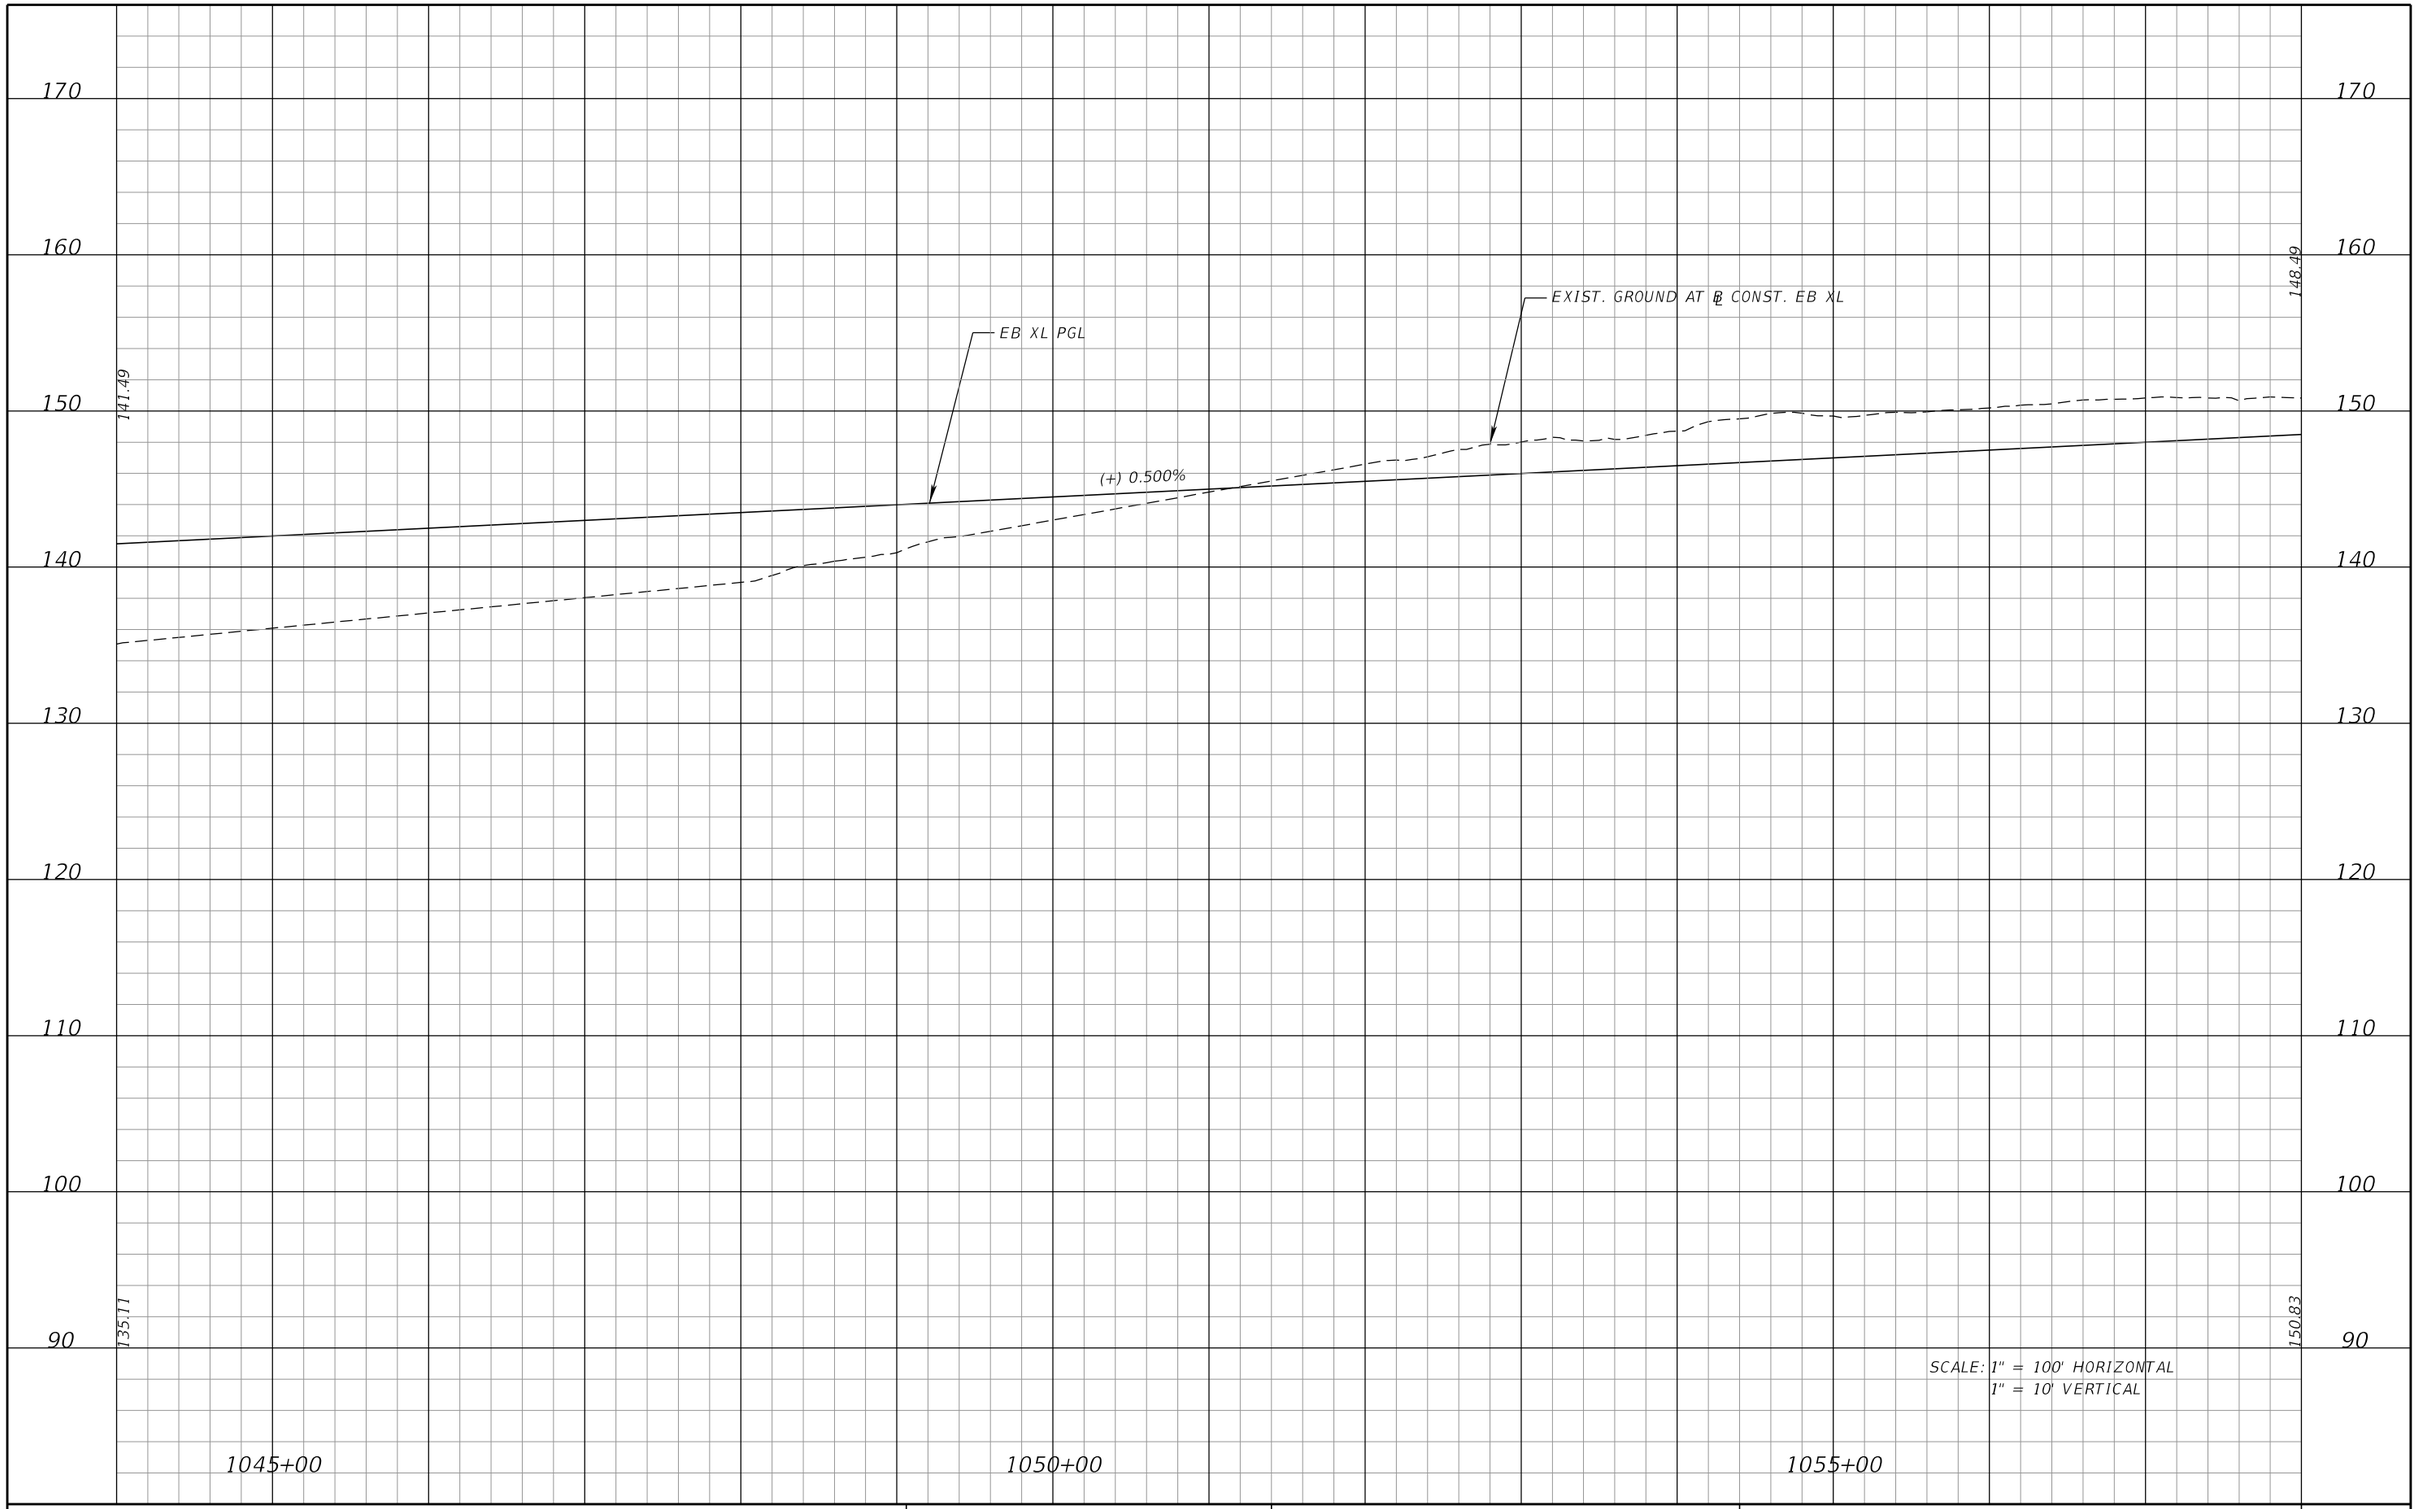

REVISIONS			
DATE	DESCRIPTION	DATE	DESCRIPTION

DEWBERRY ENGINEERS INC.
800 NORTH MAGNOLIA AVENUE, SUITE 1000
ORLANDO, FL 32803
CERTIFICATE OF AUTHORIZATION 8794

STATE OF FLORIDA
DEPARTMENT OF TRANSPORTATION


ROAD NO.	COUNTY	FINANCIAL PROJECT ID
SR 400	POLK	201210-3-52-1

I-4 EB XL
PROFILE SHEET

SHEET NO. 64

PRELIMINARY: NOT FOR CONSTRUCTION

cfraser 3/10/2017 11:08:07 AM c:\pwworking\aecom_na\cfraser\dms28175\PROFRD14.DGN

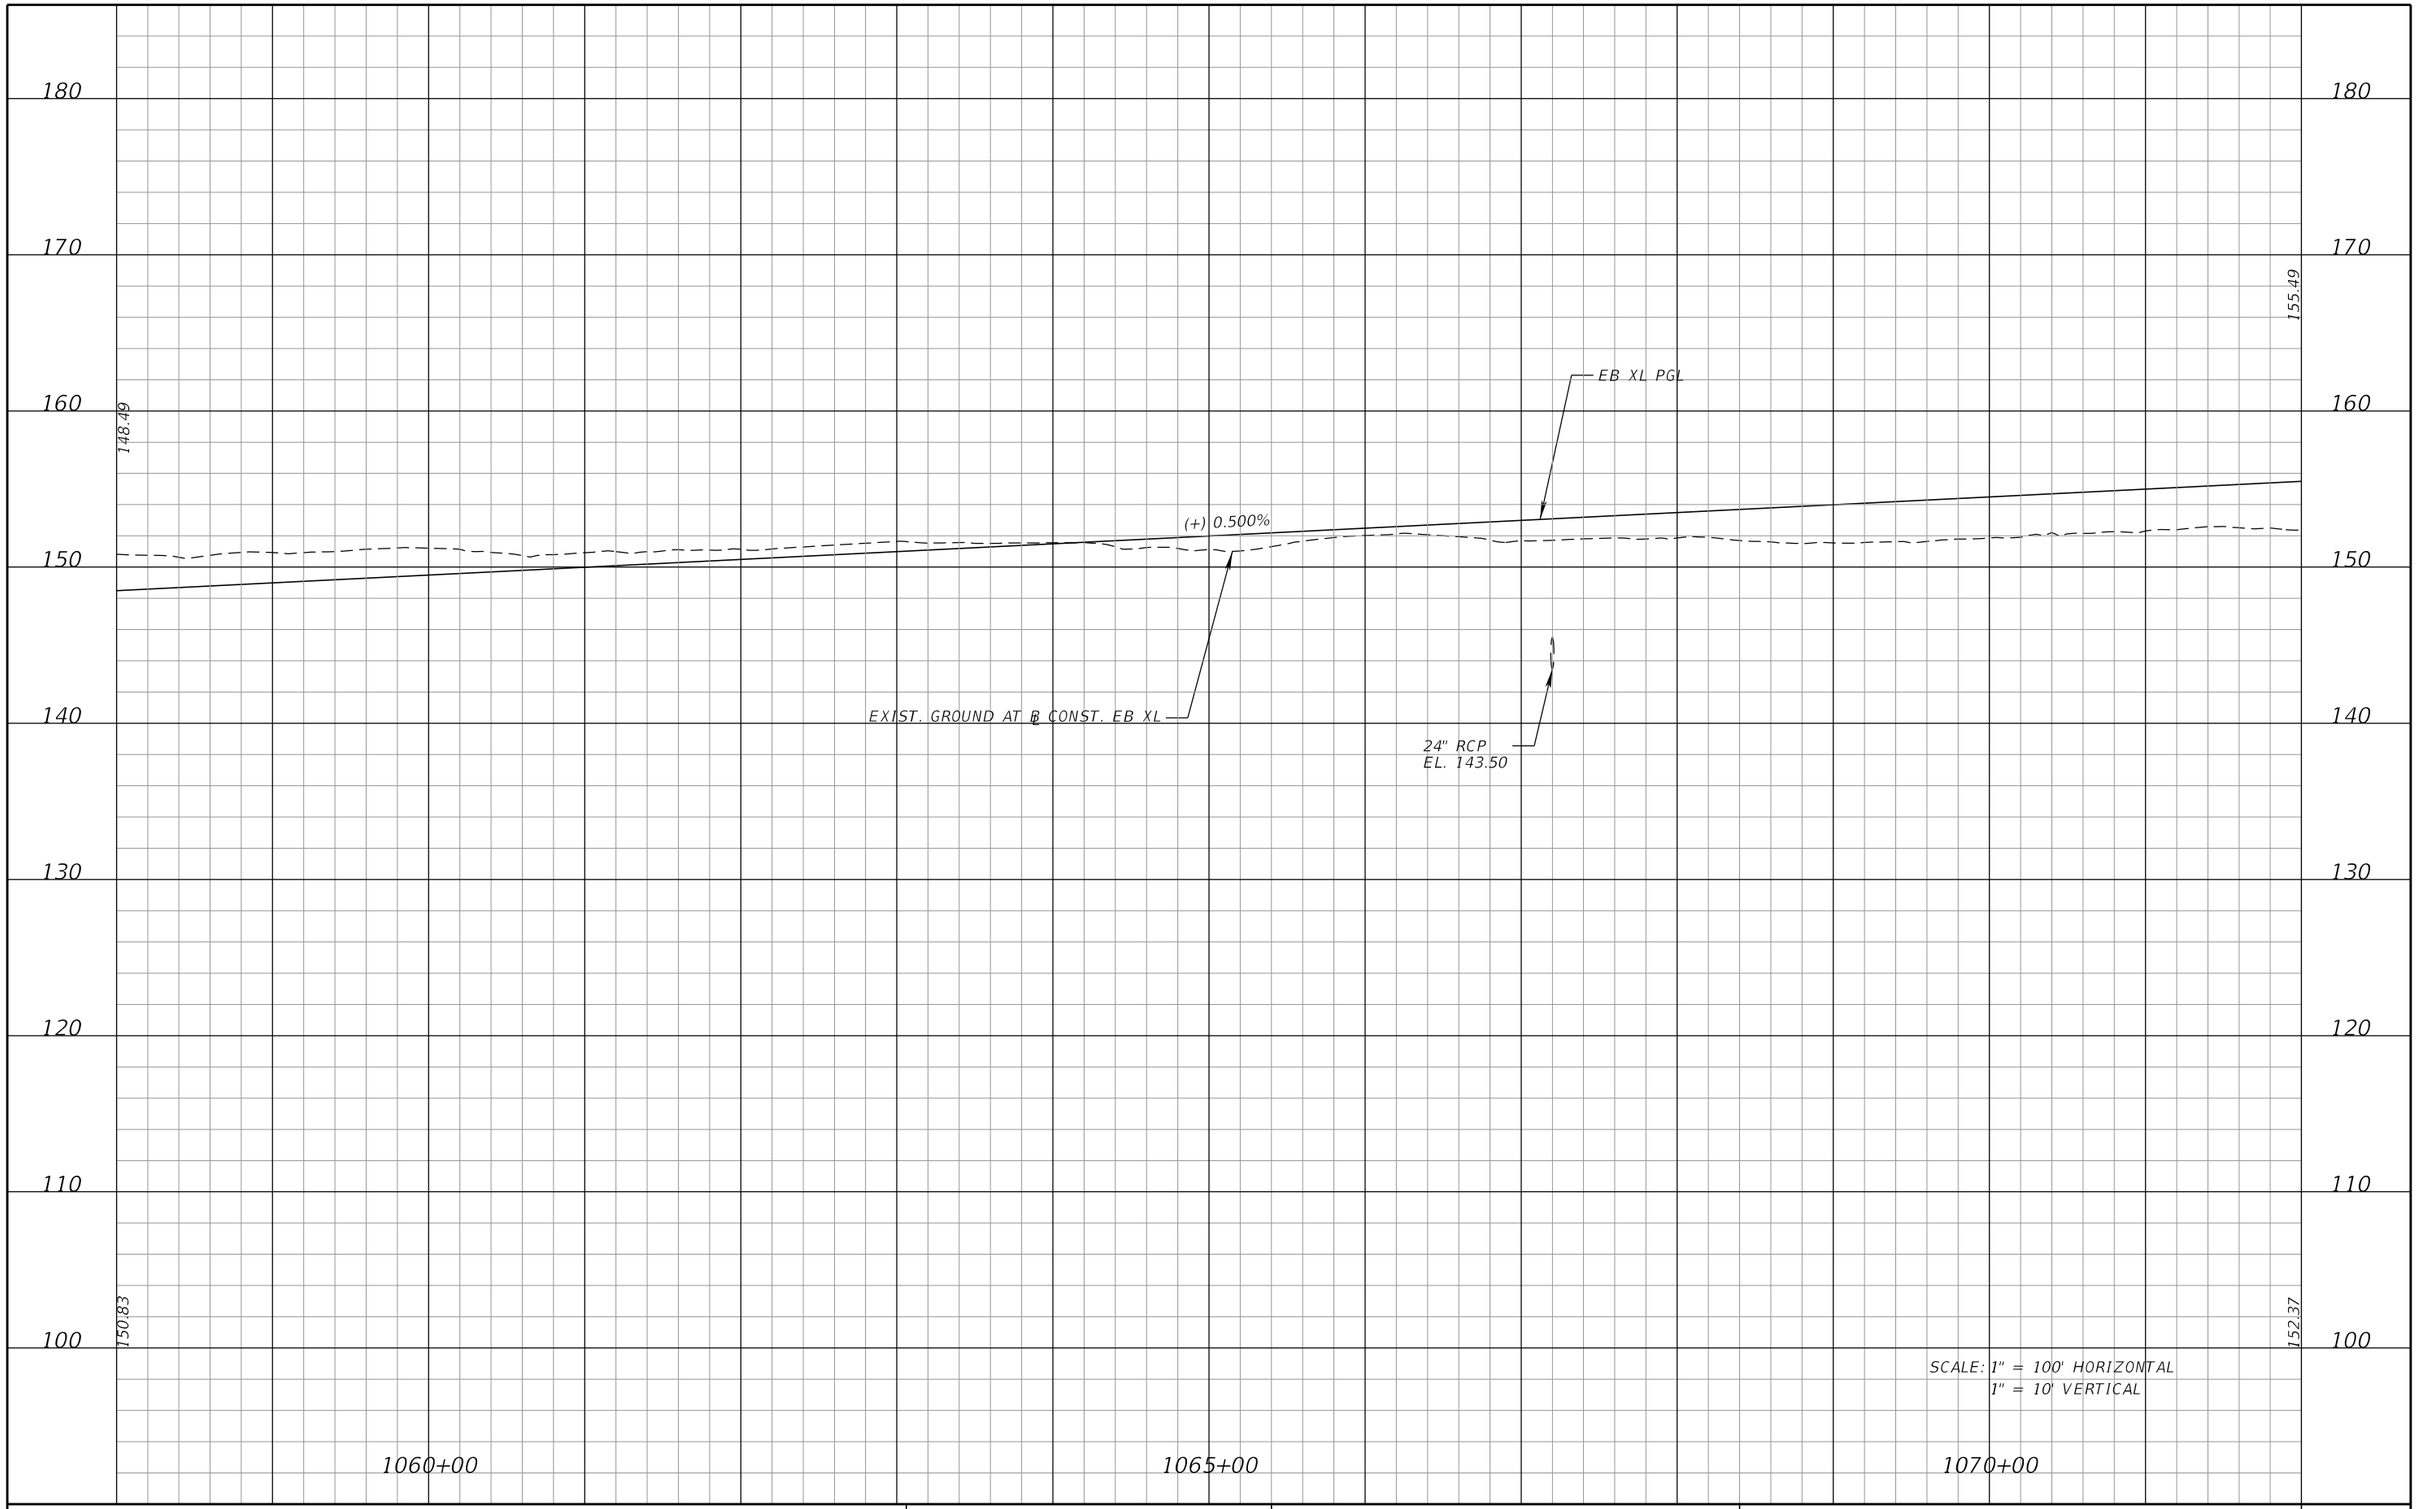

SCALE: 1" = 100' HORIZONTAL
1" = 10' VERTICAL

REVISIONS			
DATE	DESCRIPTION	DATE	DESCRIPTION

DEWBERRY ENGINEERS INC.
800 NORTH MAGNOLIA AVENUE, SUITE 1000
ORLANDO, FL 32803
CERTIFICATE OF AUTHORIZATION 8794

STATE OF FLORIDA
DEPARTMENT OF TRANSPORTATION


ROAD NO.	COUNTY	FINANCIAL PROJECT ID
SR 400	POLK	201210-3-52-1

I-4 EB XL
PROFILE SHEET

SHEET NO. 65

PRELIMINARY: NOT FOR CONSTRUCTION

cfraser 3/10/2017 11:08:09 AM c:\pwworking\aecom_na\cfraser\dms28175\PROFRD15.DGN

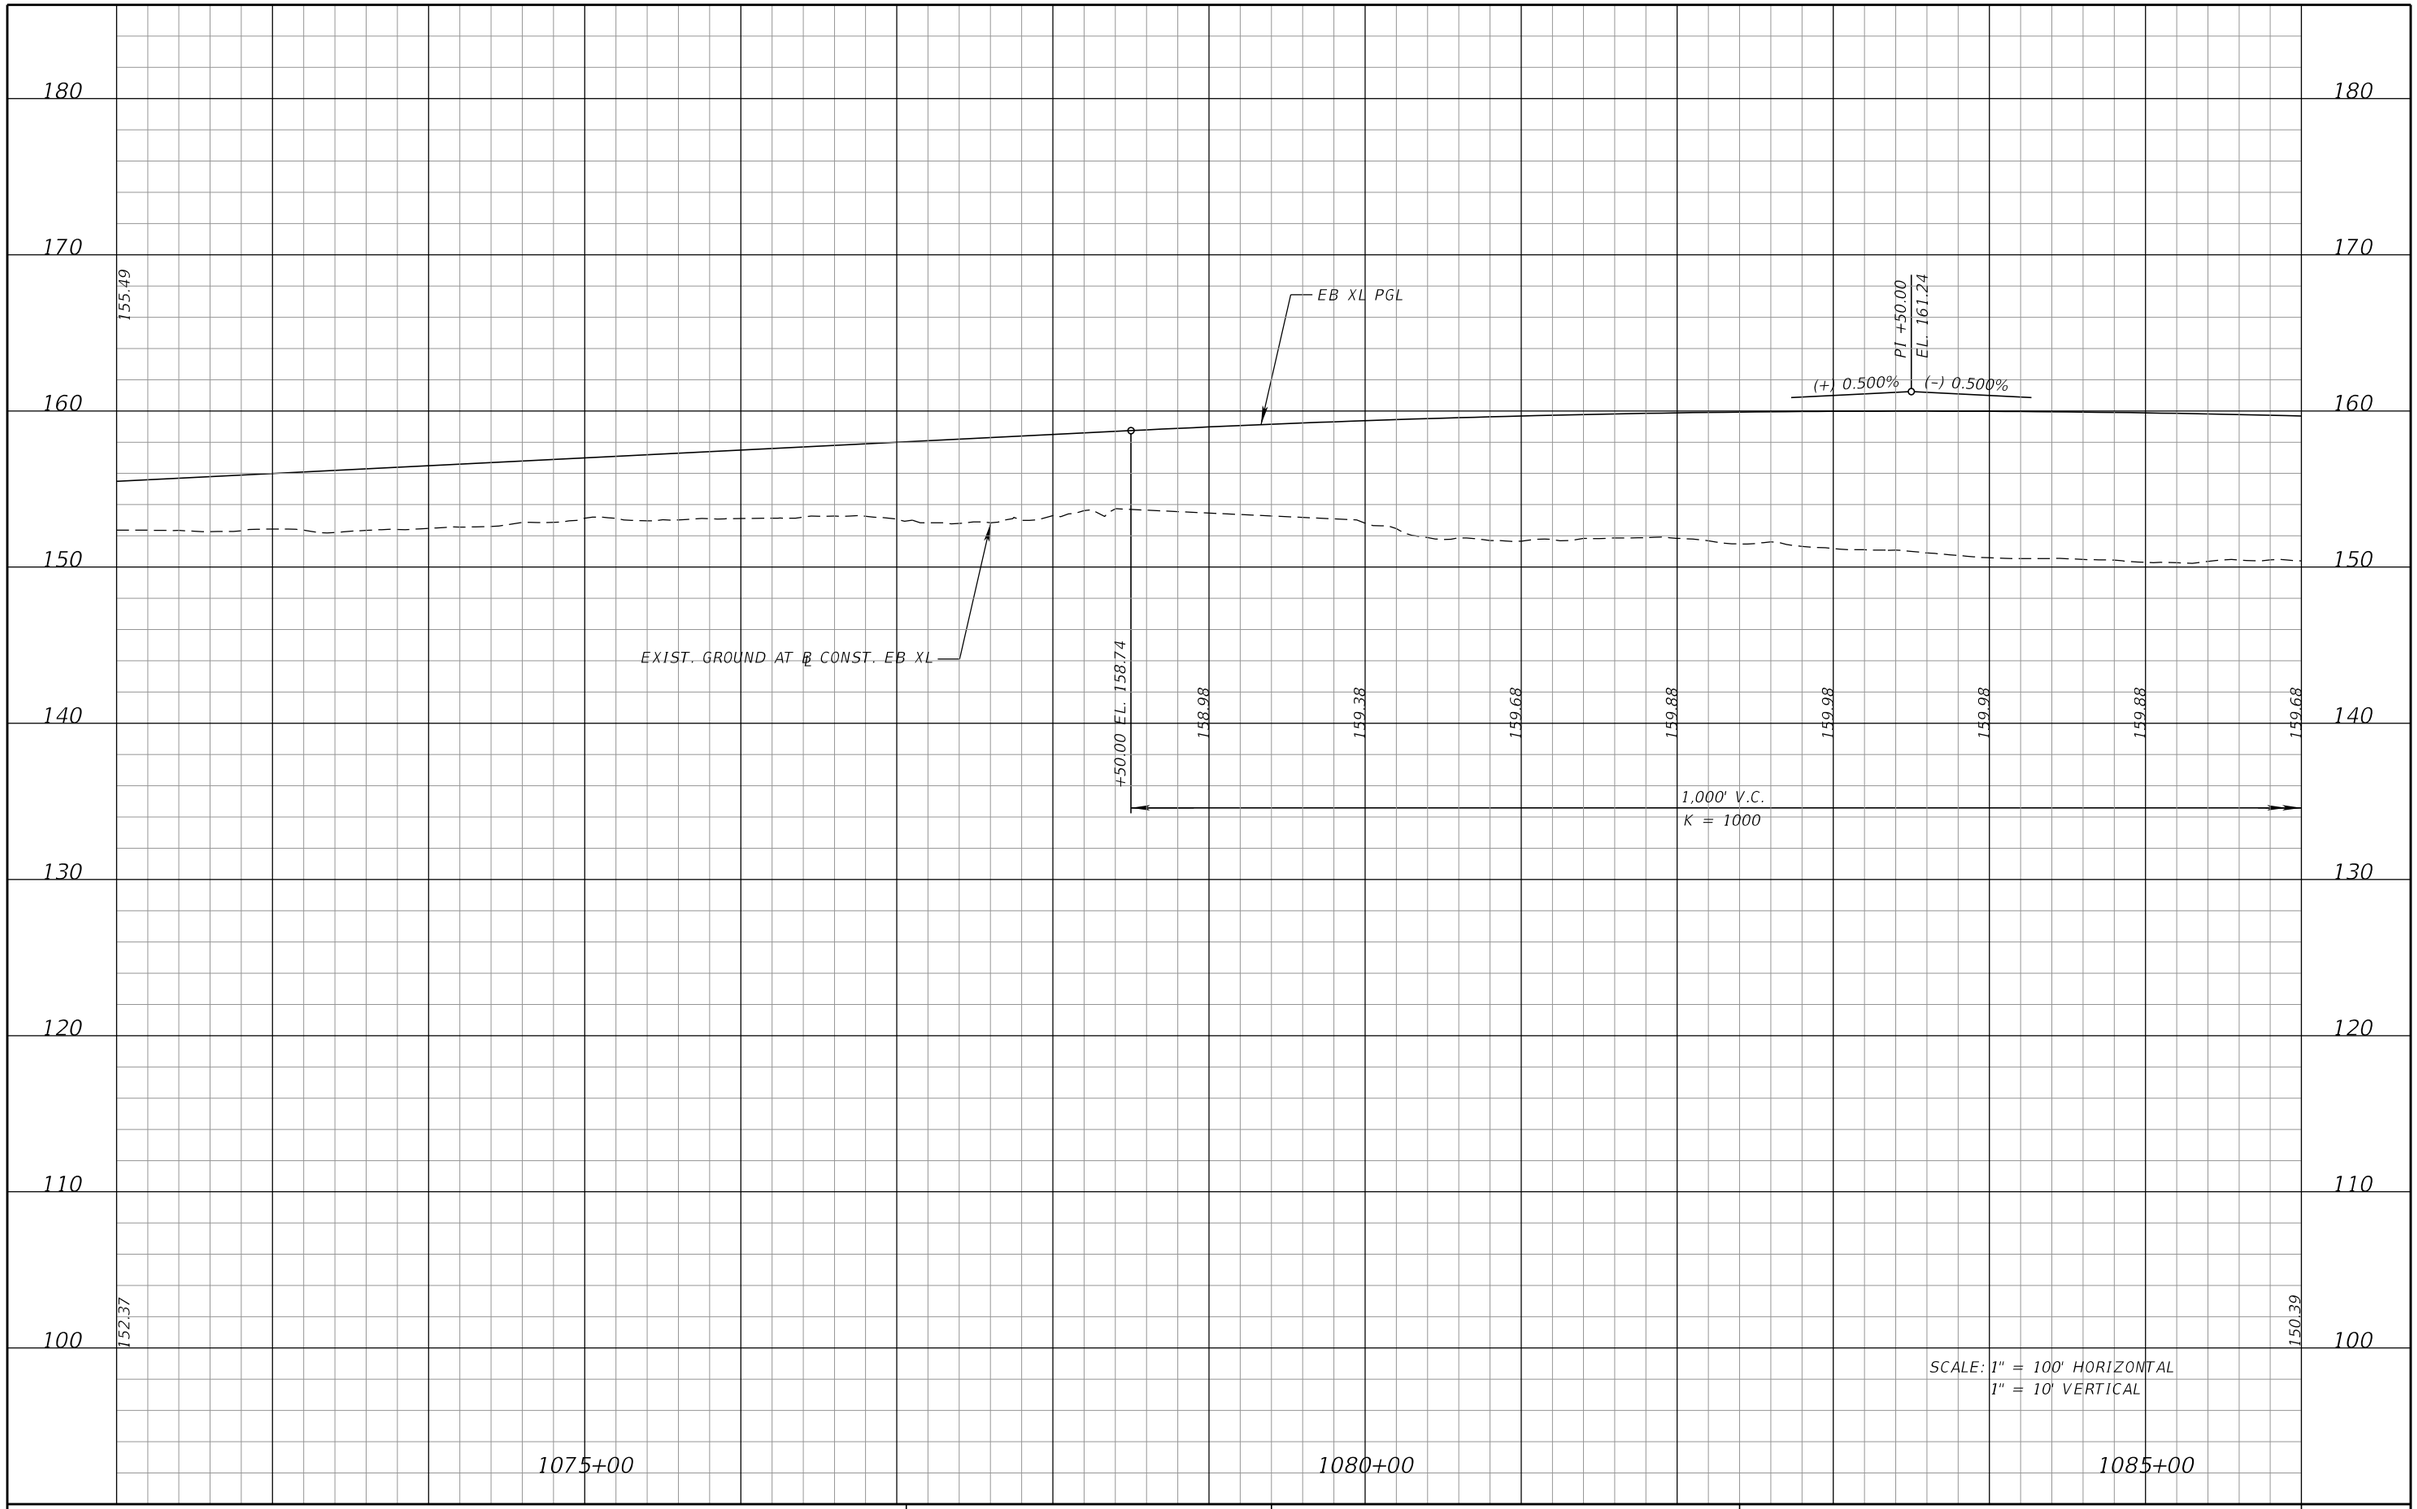

REVISIONS			
DATE	DESCRIPTION	DATE	DESCRIPTION

DEWBERRY ENGINEERS INC.
800 NORTH MAGNOLIA AVENUE, SUITE 1000
ORLANDO, FL 32803
CERTIFICATE OF AUTHORIZATION 8794

STATE OF FLORIDA
DEPARTMENT OF TRANSPORTATION


ROAD NO.	COUNTY	FINANCIAL PROJECT ID
SR 400	POLK	201210-3-52-1

I-4 EB XL
PROFILE SHEET

SHEET NO. 66

PRELIMINARY: NOT FOR CONSTRUCTION

cfraser 3/10/2017 11:08:12 AM c:\pwworking\aecom_na\cfraser\dms28175\PROFRD16.DGN

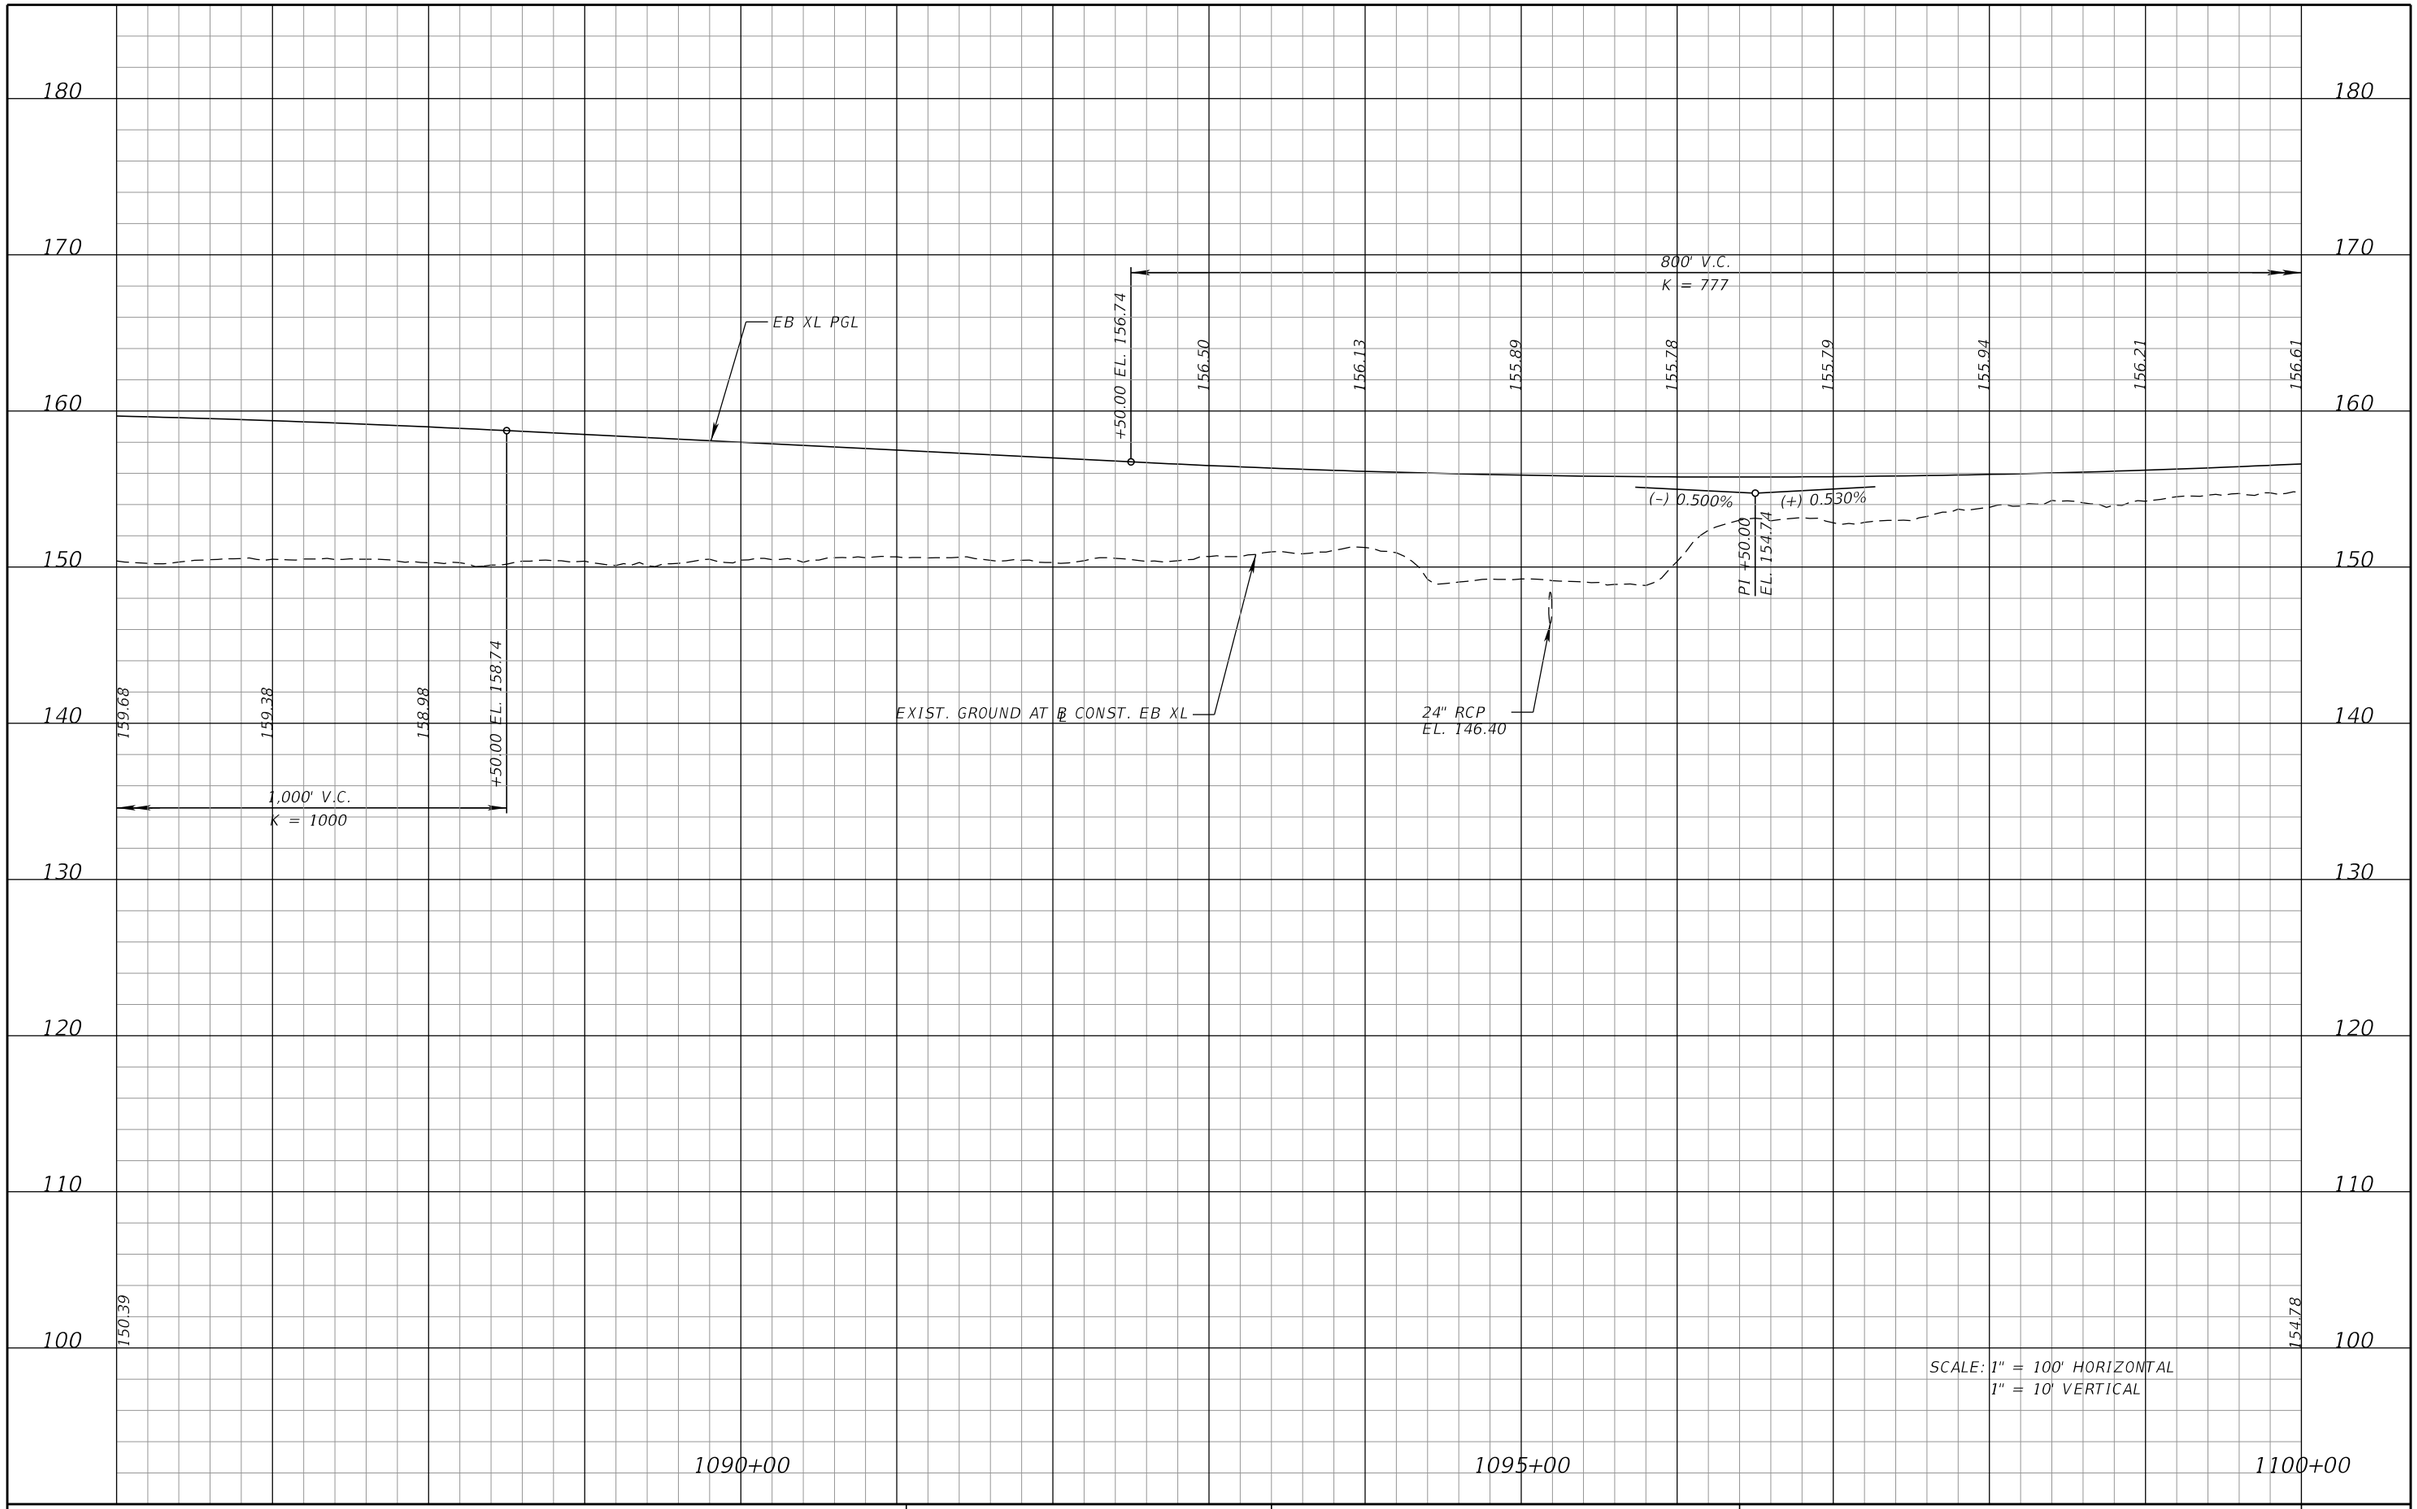

REVISIONS			
DATE	DESCRIPTION	DATE	DESCRIPTION

DEWBERRY ENGINEERS INC.
800 NORTH MAGNOLIA AVENUE, SUITE 1000
ORLANDO, FL 32803
CERTIFICATE OF AUTHORIZATION 8794

STATE OF FLORIDA
DEPARTMENT OF TRANSPORTATION


ROAD NO.	COUNTY	FINANCIAL PROJECT ID
SR 400	POLK	201210-3-52-1

I-4 EB XL
PROFILE SHEET

SHEET NO. 67

PRELIMINARY: NOT FOR CONSTRUCTION

cfraser 3/10/2017 11:08:15 AM c:\pwworking\aecom_na\cfraser\dms28175\PROFRD17.DGN

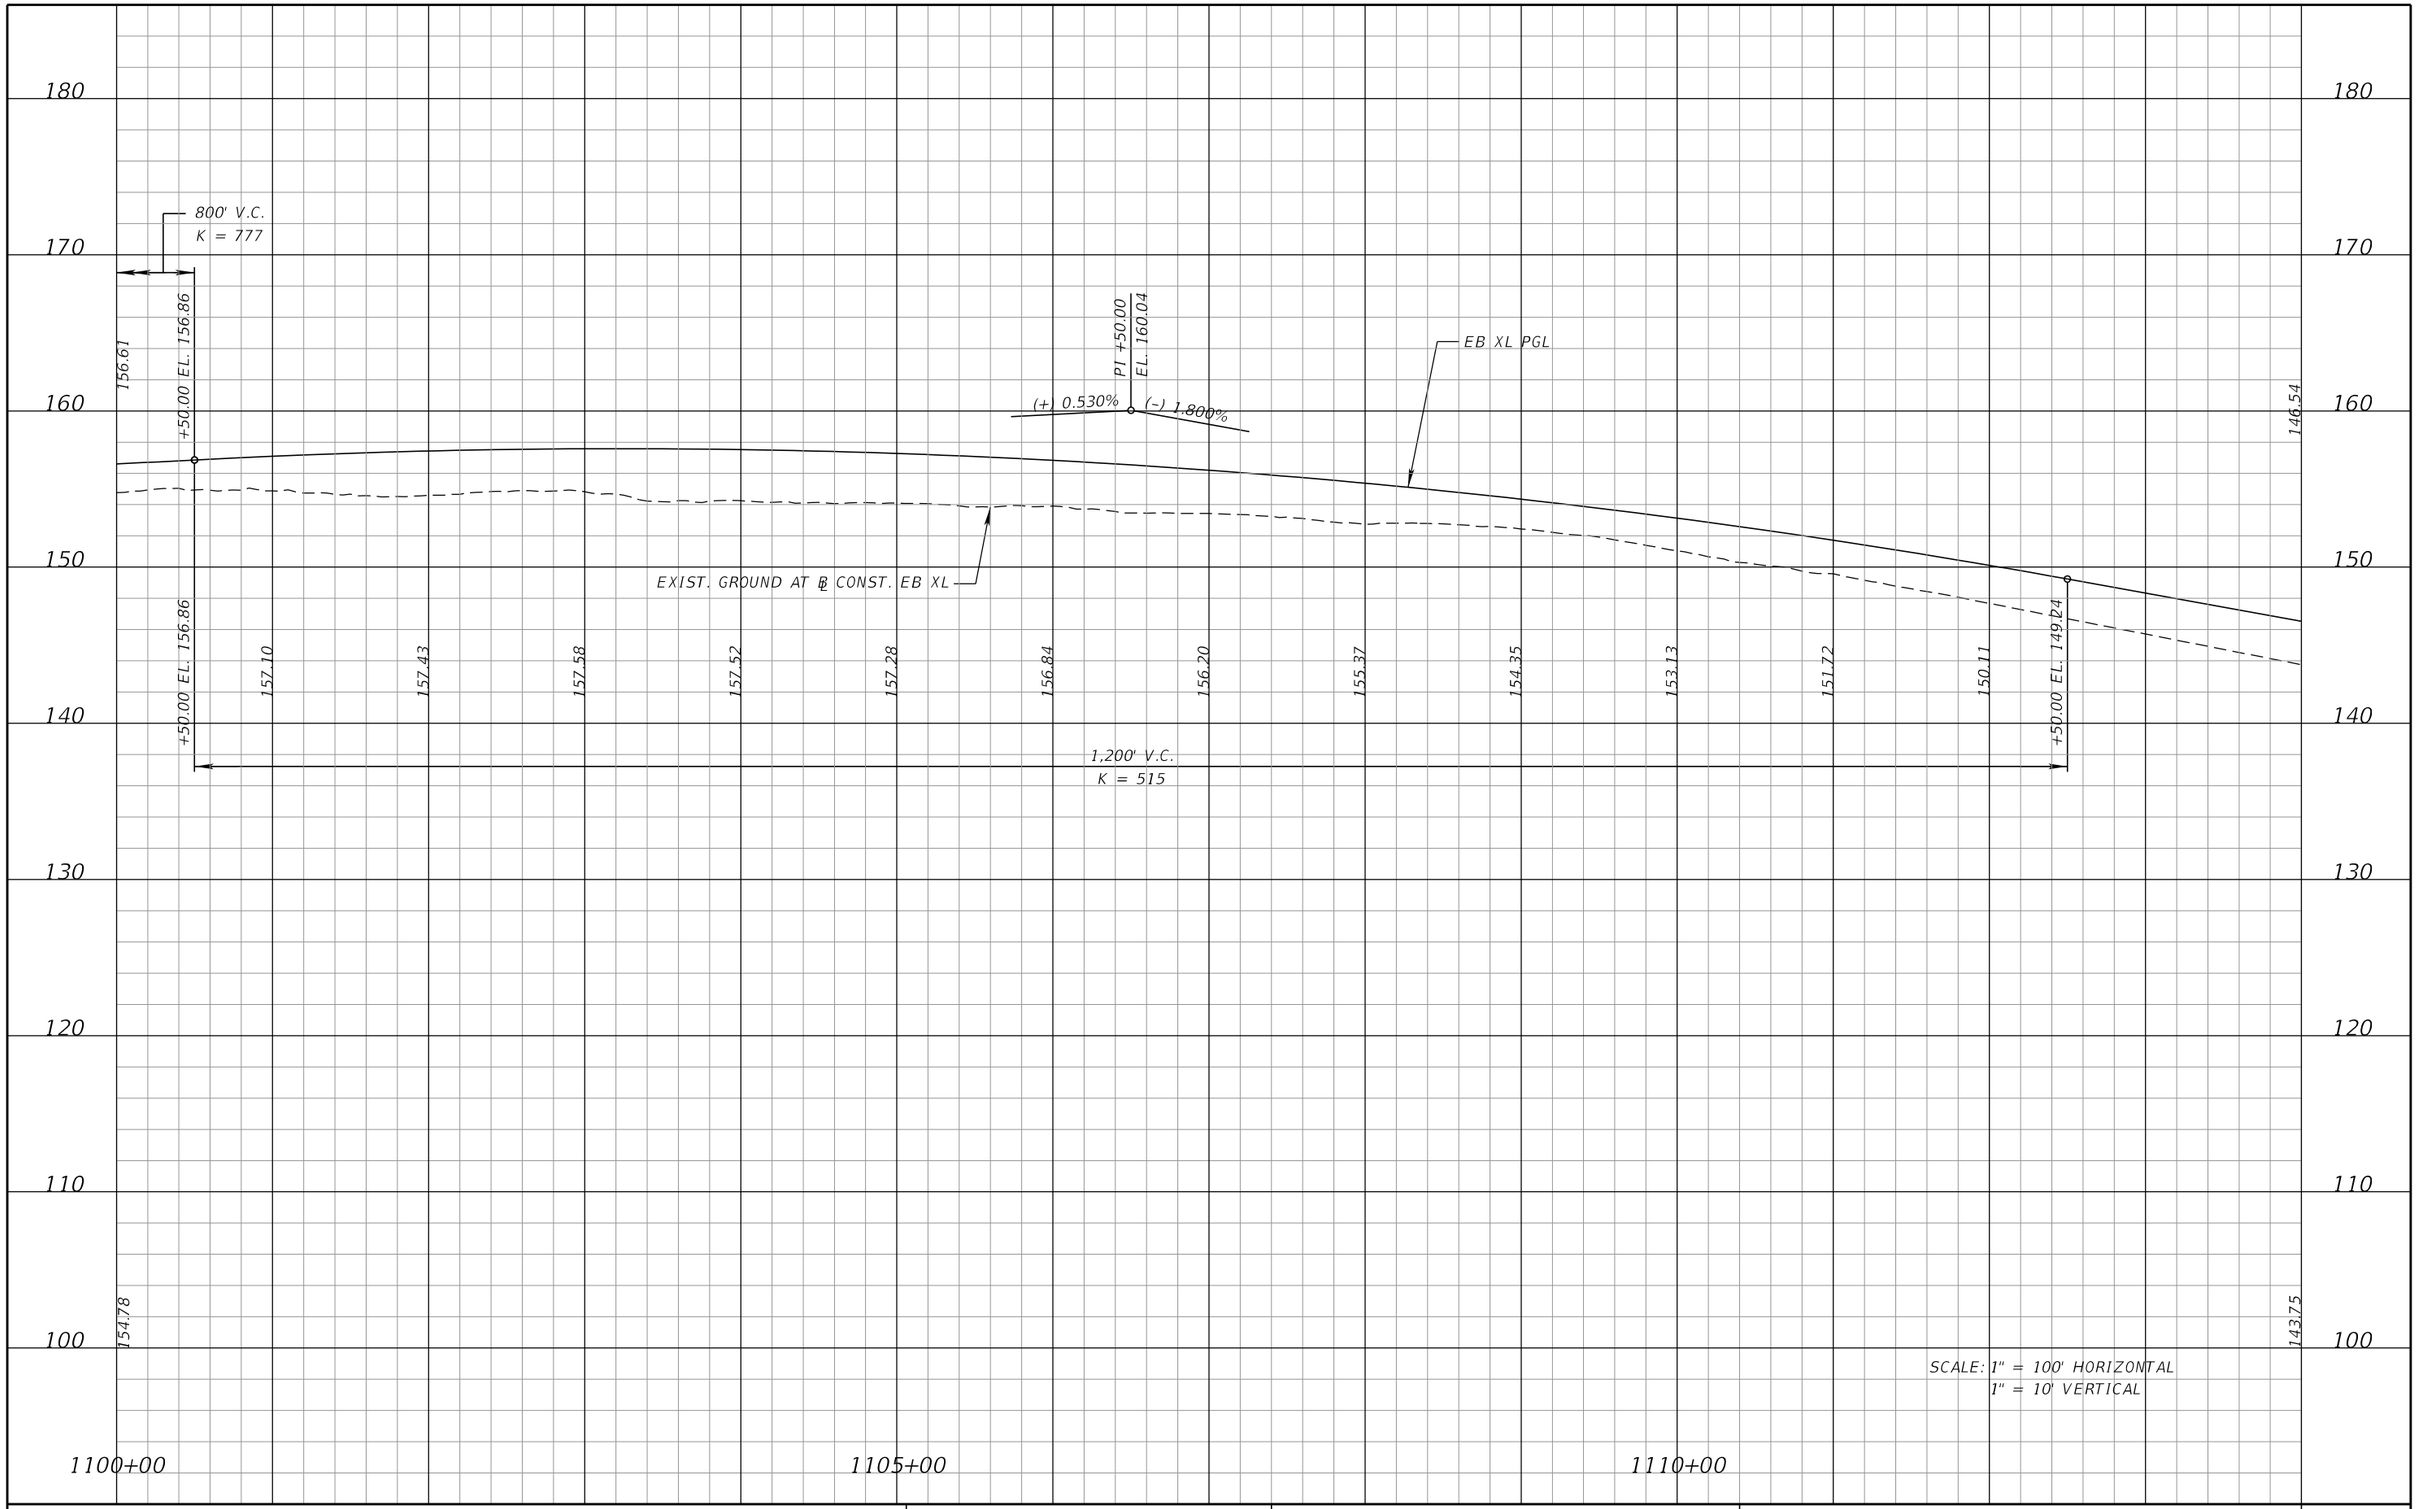

SCALE: 1" = 100' HORIZONTAL
1" = 10' VERTICAL

PRELIMINARY: NOT FOR CONSTRUCTION

REVISIONS			
DATE	DESCRIPTION	DATE	DESCRIPTION

DEWBERRY ENGINEERS INC.
800 NORTH MAGNOLIA AVENUE, SUITE 1000
ORLANDO, FL 32803
CERTIFICATE OF AUTHORIZATION 8794


STATE OF FLORIDA
DEPARTMENT OF TRANSPORTATION

ROAD NO.	COUNTY	FINANCIAL PROJECT ID
SR 400	POLK	201210-3-52-1

I-4 EB XL
PROFILE SHEET

SHEET NO. 68

cfraser 3/10/2017 11:08:19 AM c:\pwworking\aecom_na\cfraser\dms28175\PROFRD18.DGN

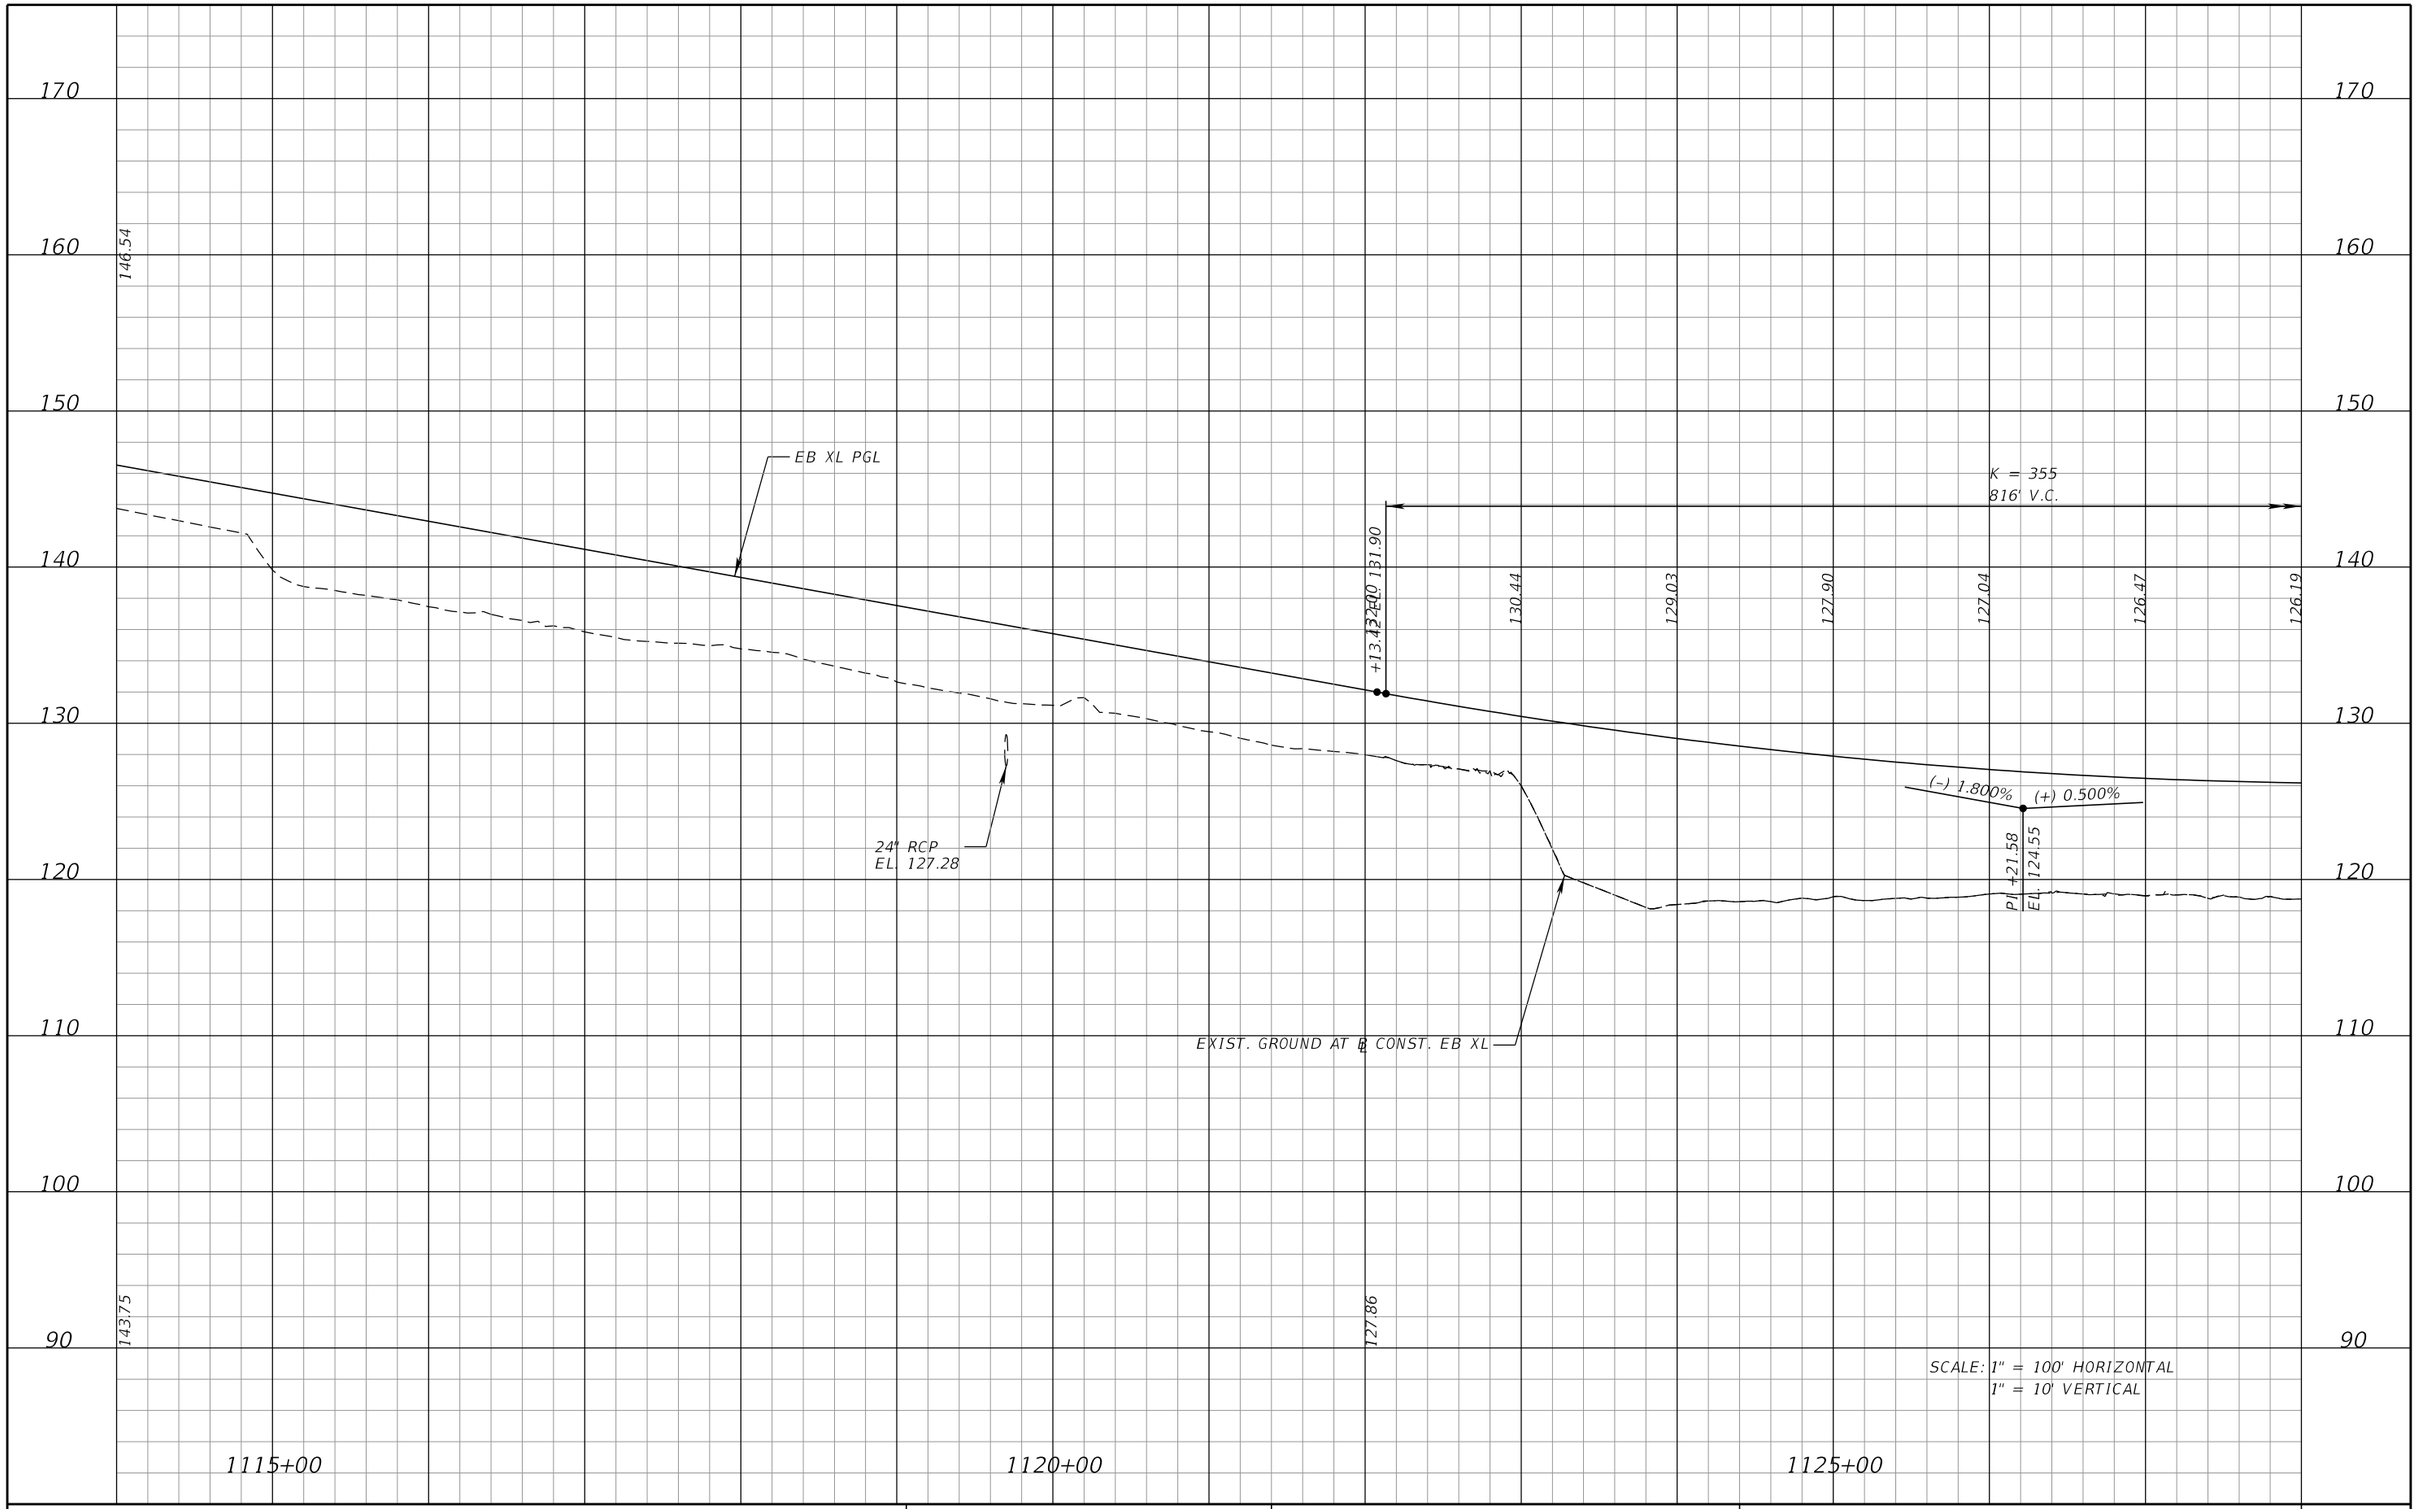

REVISIONS			
DATE	DESCRIPTION	DATE	DESCRIPTION

DEWBERRY ENGINEERS INC.
800 NORTH MAGNOLIA AVENUE, SUITE 1000
ORLANDO, FL 32803
CERTIFICATE OF AUTHORIZATION 8794

STATE OF FLORIDA
DEPARTMENT OF TRANSPORTATION


ROAD NO.	COUNTY	FINANCIAL PROJECT ID
SR 400	POLK	201210-3-52-1

I-4 EB XL
PROFILE SHEET

SHEET NO. 69

PRELIMINARY: NOT FOR CONSTRUCTION

cfraser 3/10/2017 11:08:24 AM c:\pwworking\aecom_na\cfraser\dms28175\PROFRD19.DGN

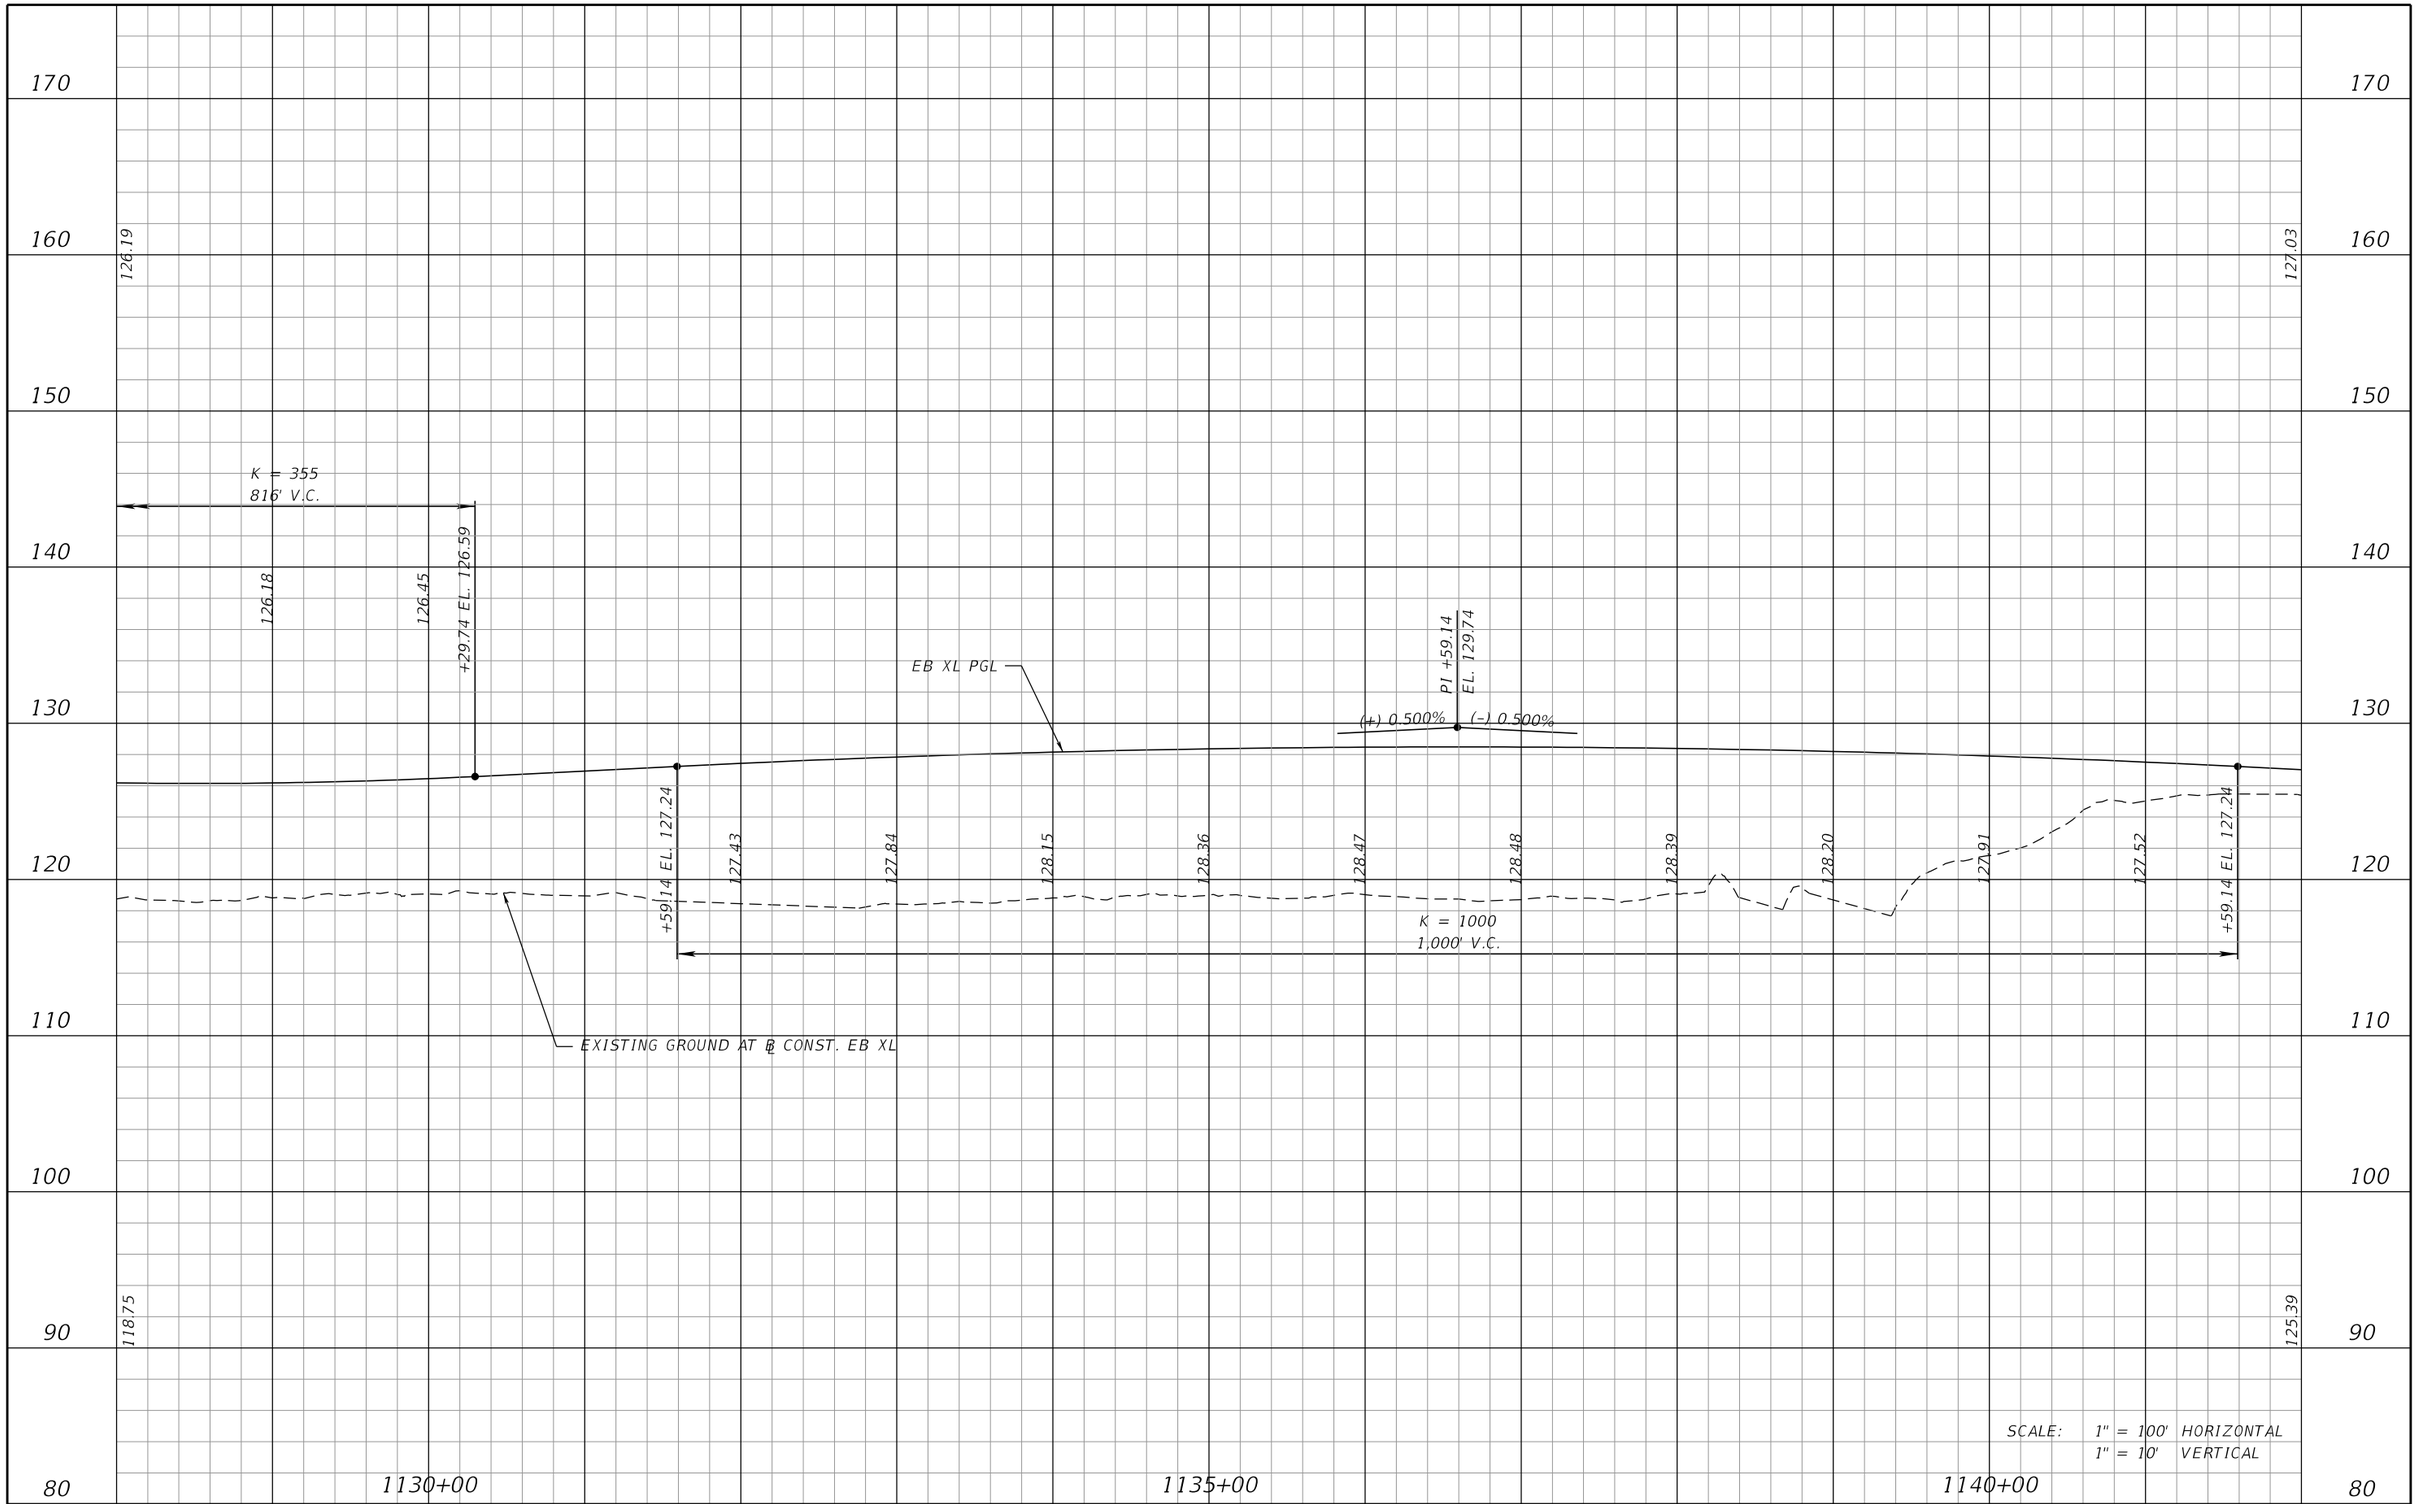

REVISIONS			
DATE	DESCRIPTION	DATE	DESCRIPTION

AECOM TECHNICAL SERVICES, Inc.
315 East Robinson Street, Suite 245
Orlando, FL, 32801
T 407.422.0353 F 407.423.2695
Certificate of Authorization No. 8115
www.aecom.com

STATE OF FLORIDA
DEPARTMENT OF TRANSPORTATION


ROAD NO.	COUNTY	FINANCIAL PROJECT ID
400	POLK	201210-3-52-01

I-4 EB XL
PROFILE SHEET

SHEET NO. 70

PRELIMINARY: NOT FOR CONSTRUCTION

josue.diaz 3/7/2017 2:03:45 PM c:\pwworking\aecom_na\jdiaz\dms28175\PROFRD_SEGB1_XEB14_01.DGN

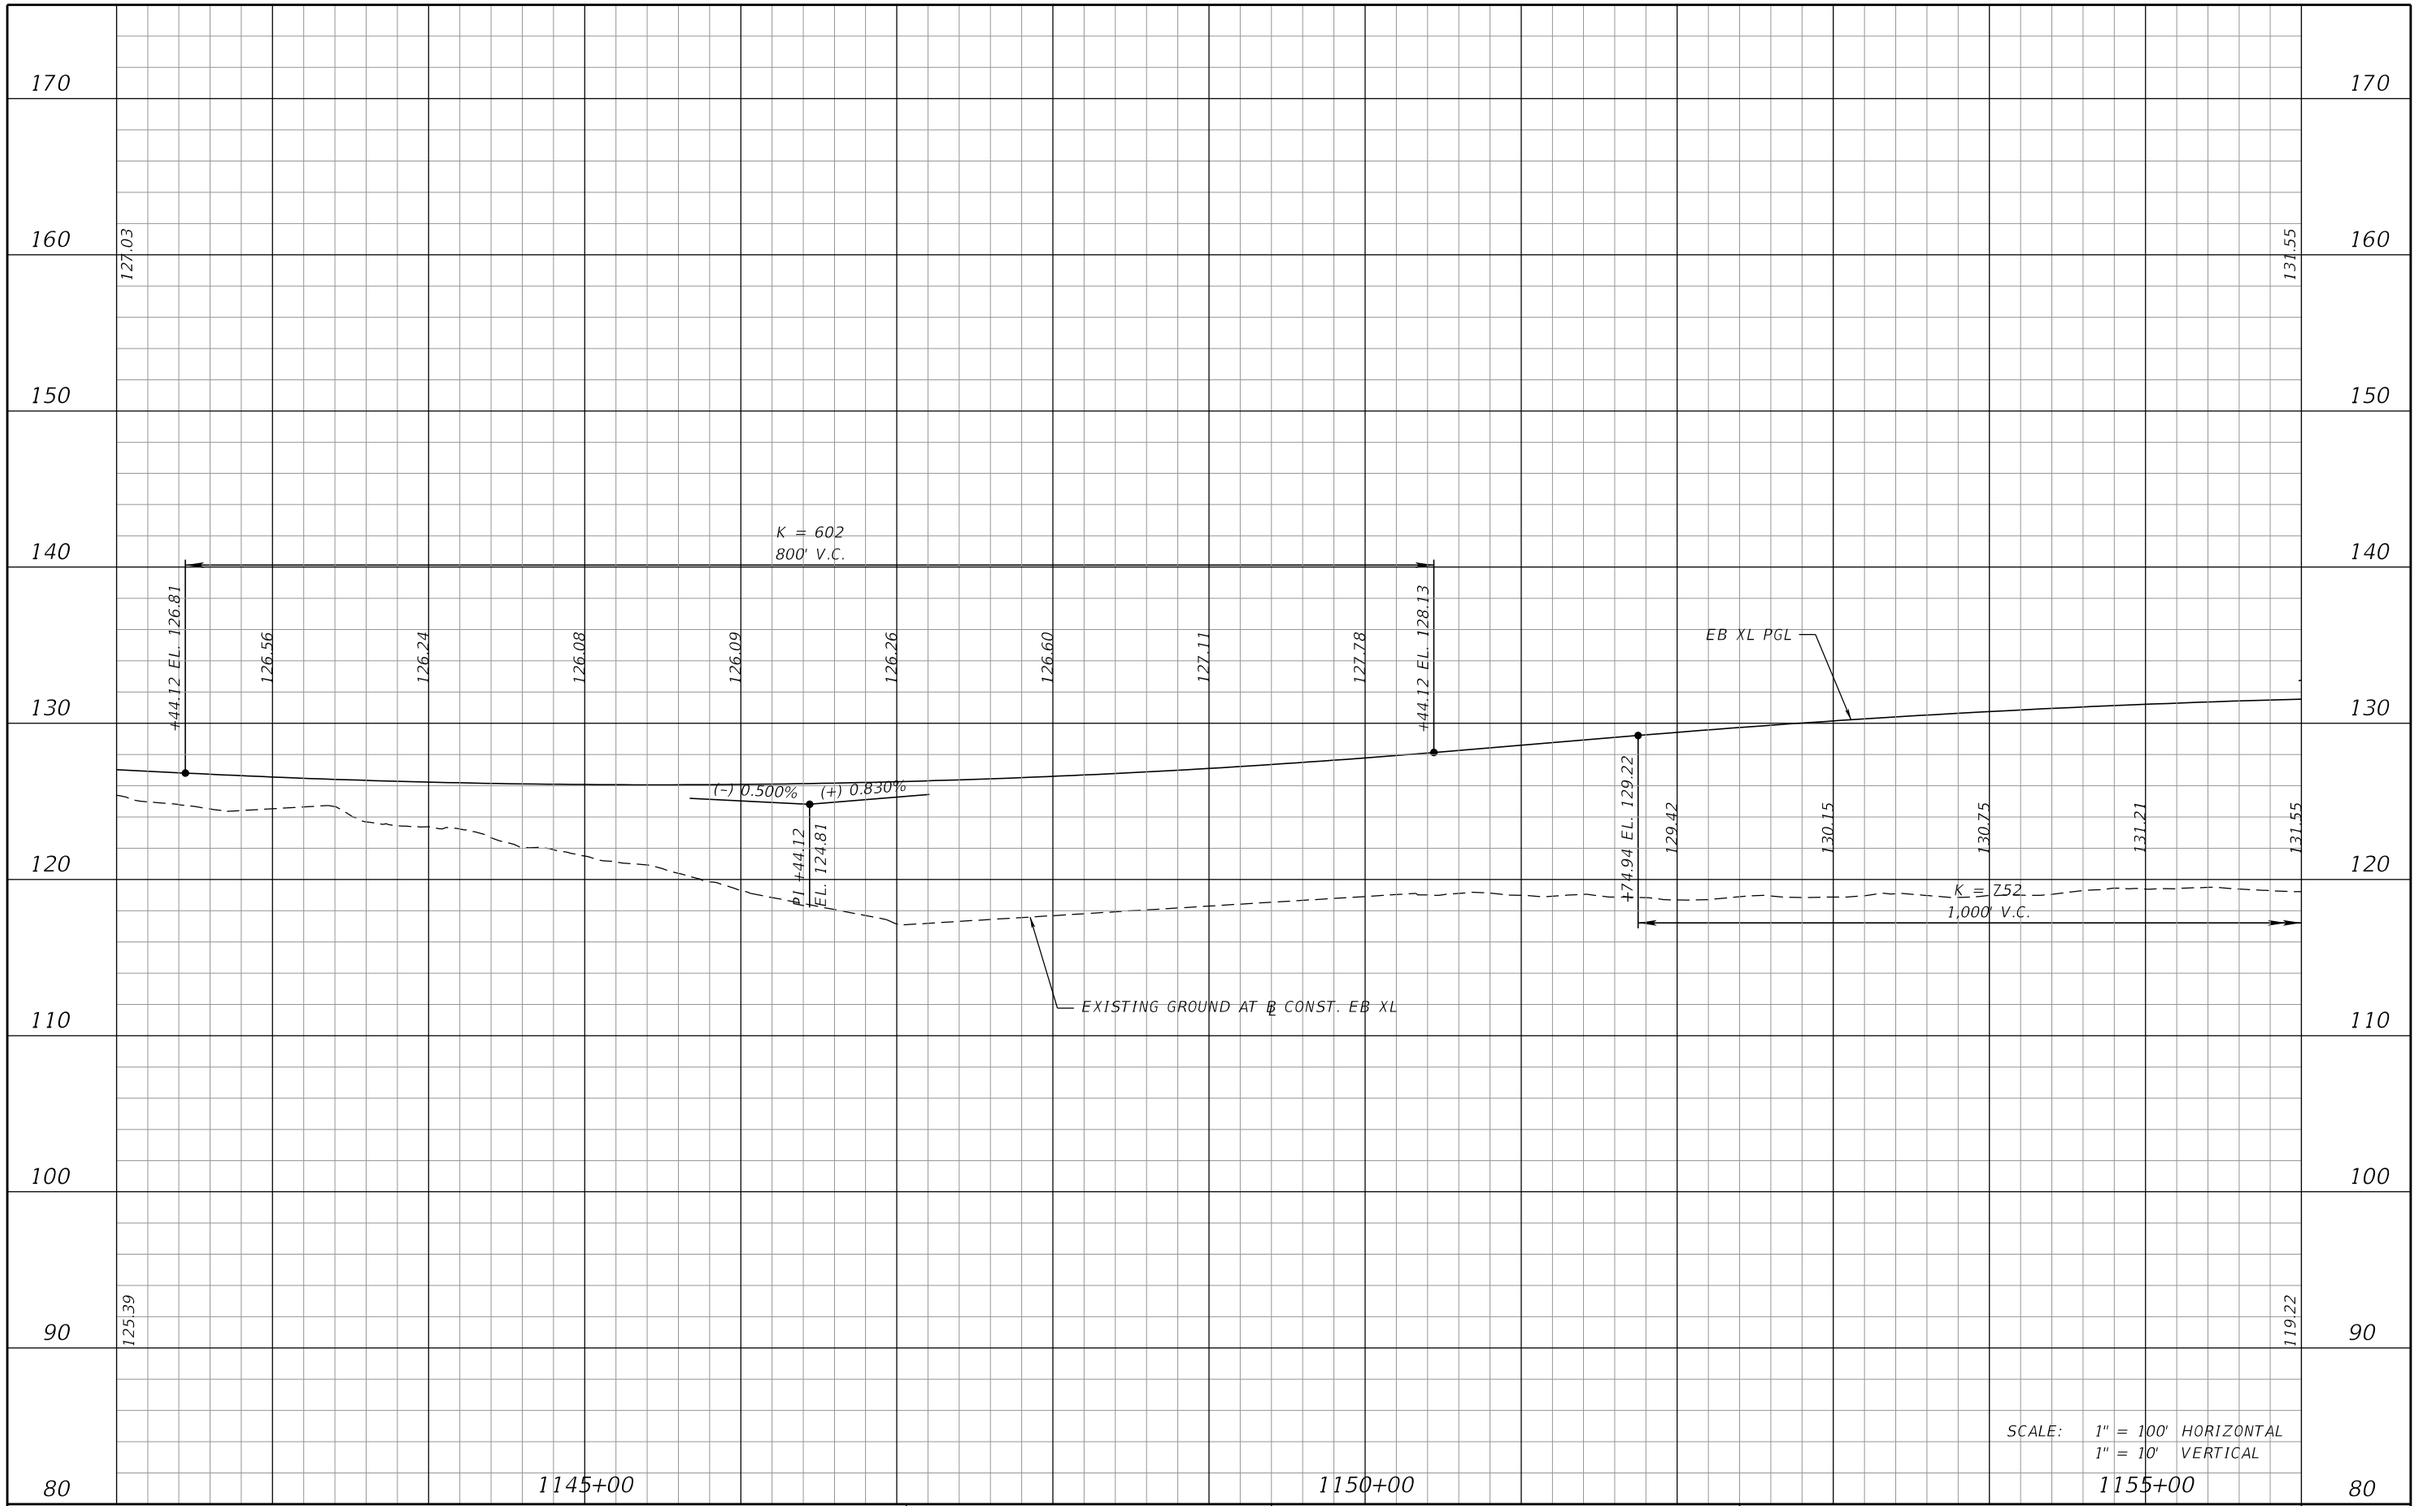

REVISIONS			
DATE	DESCRIPTION	DATE	DESCRIPTION

AECOM TECHNICAL SERVICES, Inc.
315 East Robinson Street, Suite 245
Orlando, FL, 32801
T 407.422.0353 F 407.423.2695
Certificate of Authorization No. 8115
www.aecom.com

STATE OF FLORIDA
DEPARTMENT OF TRANSPORTATION


ROAD NO.	COUNTY	FINANCIAL PROJECT ID
400	POLK	201210-3-52-01

I-4 EB XL
PROFILE SHEET

SHEET NO. 71

PRELIMINARY: NOT FOR CONSTRUCTION

josue.diaz 3/7/2017 2:05:34 PM c:\pwworking\aecom_na\jdiaz\dms28175\PROFRD_SEGB1_XEB14_02.dgn

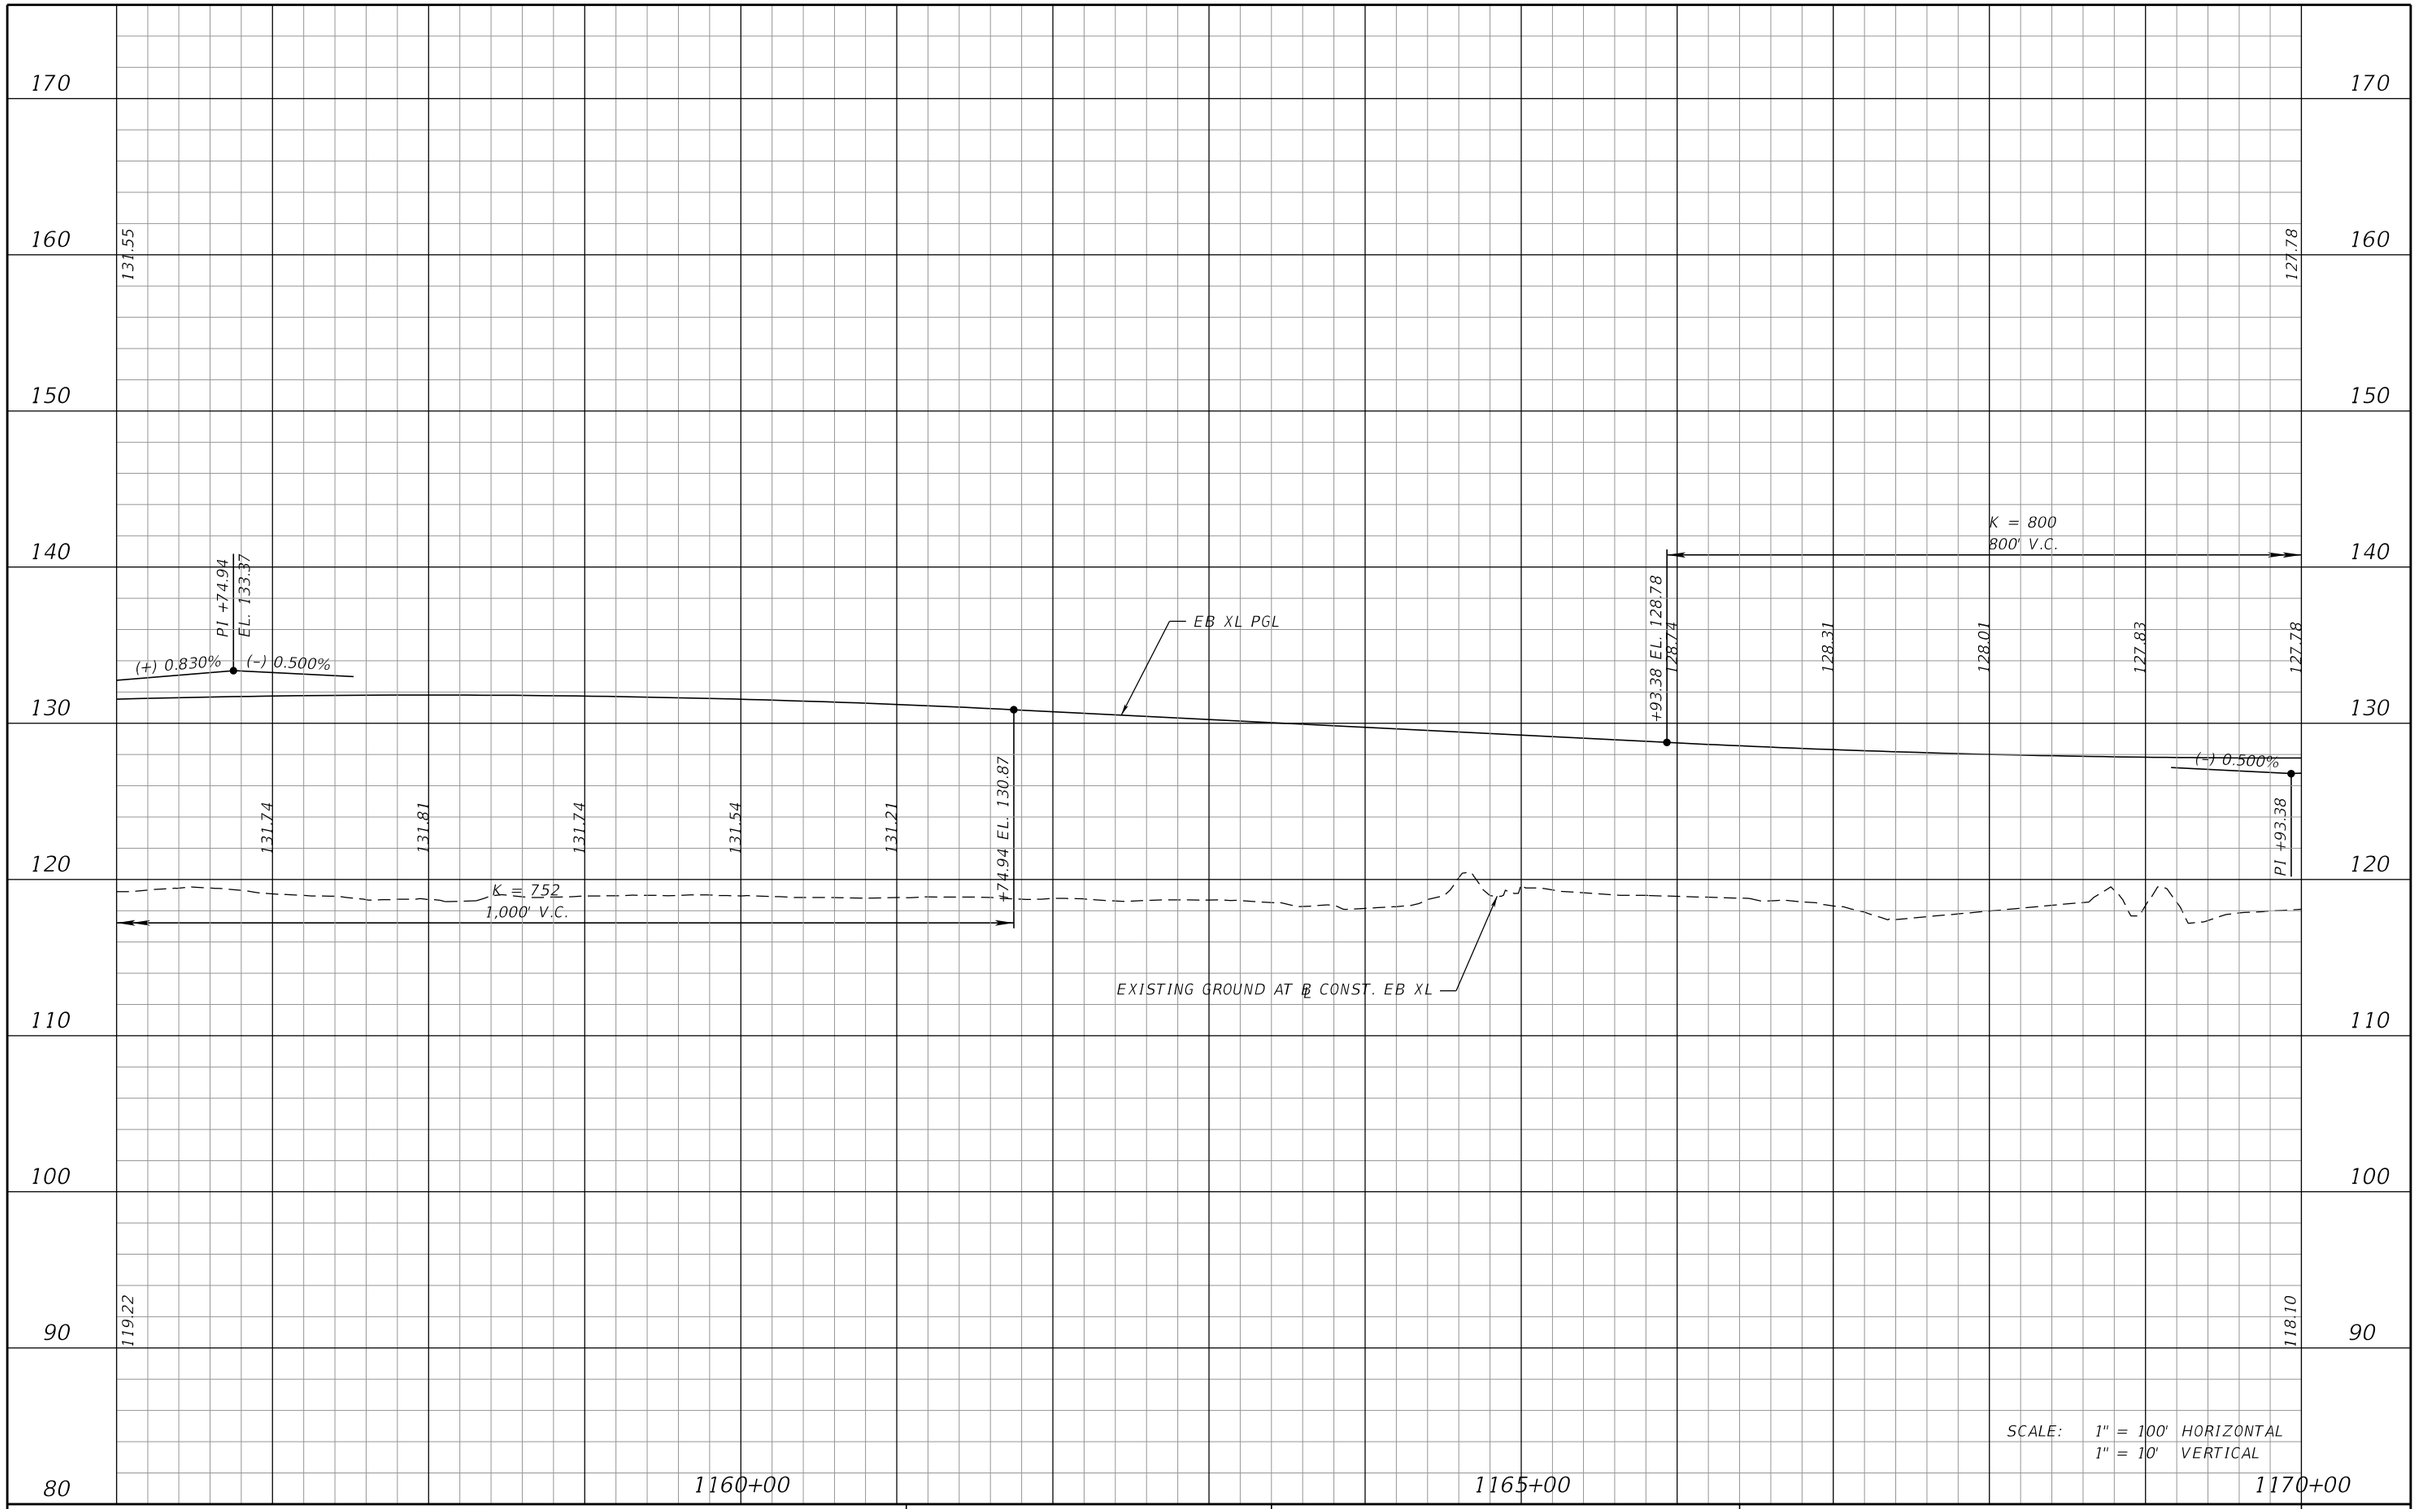

REVISIONS			
DATE	DESCRIPTION	DATE	DESCRIPTION

AECOM TECHNICAL SERVICES, Inc.
315 East Robinson Street, Suite 245
Orlando, FL, 32801
T 407.422.0353 F 407.423.2695
Certificate of Authorization No. 8115 www.aecom.com

STATE OF FLORIDA
DEPARTMENT OF TRANSPORTATION

ROAD NO.	COUNTY	FINANCIAL PROJECT ID
400	POLK	201210-3-52-01

I-4 EB XL
PROFILE SHEET

SHEET NO. 72

PRELIMINARY: NOT FOR CONSTRUCTION

josue.diaz 3/7/2017 2:06:50 PM c:\pwworking\aecom_na\jdiaz\dms28175\PROFRD_SEGB1_XEBI4_03.dgn

170
160
150
140
130
120
110
100
90

127.78
133.41
K = 800
800' V.C.
127.85
128.04
128.36
+93.38 EL. 128.78
EB XL PGL
(+) 0.500%
EL. 126.78
+94.74 EL. 132.78
132.81
133.20
133.41
K = 526
1,000' V.C.
EXISTING GROUND AT ℄ CONST. EB XL
118.10
119.63

1170+00
1175+00
1180+00
80

SCALE: 1" = 100' HORIZONTAL
1" = 10' VERTICAL

PRELIMINARY: NOT FOR CONSTRUCTION

REVISIONS			
DATE	DESCRIPTION	DATE	DESCRIPTION

AECOM TECHNICAL SERVICES, Inc.
315 East Robinson Street, Suite 245
Orlando, FL, 32801
T 407.422.0353 F 407.423.2695
Certificate of Authorization No. 8115
www.aecom.com


STATE OF FLORIDA
DEPARTMENT OF TRANSPORTATION

ROAD NO.	COUNTY	FINANCIAL PROJECT ID
400	POLK	201210-3-52-01

I-4 EB XL
PROFILE SHEET

SHEET NO. 73

josue.diaz 3/7/2017 2:08:20 PM c:\pwworking\aecom_na\jdiaz\dms28175\PROFRD_SEGB1_XEB14_04.dgn

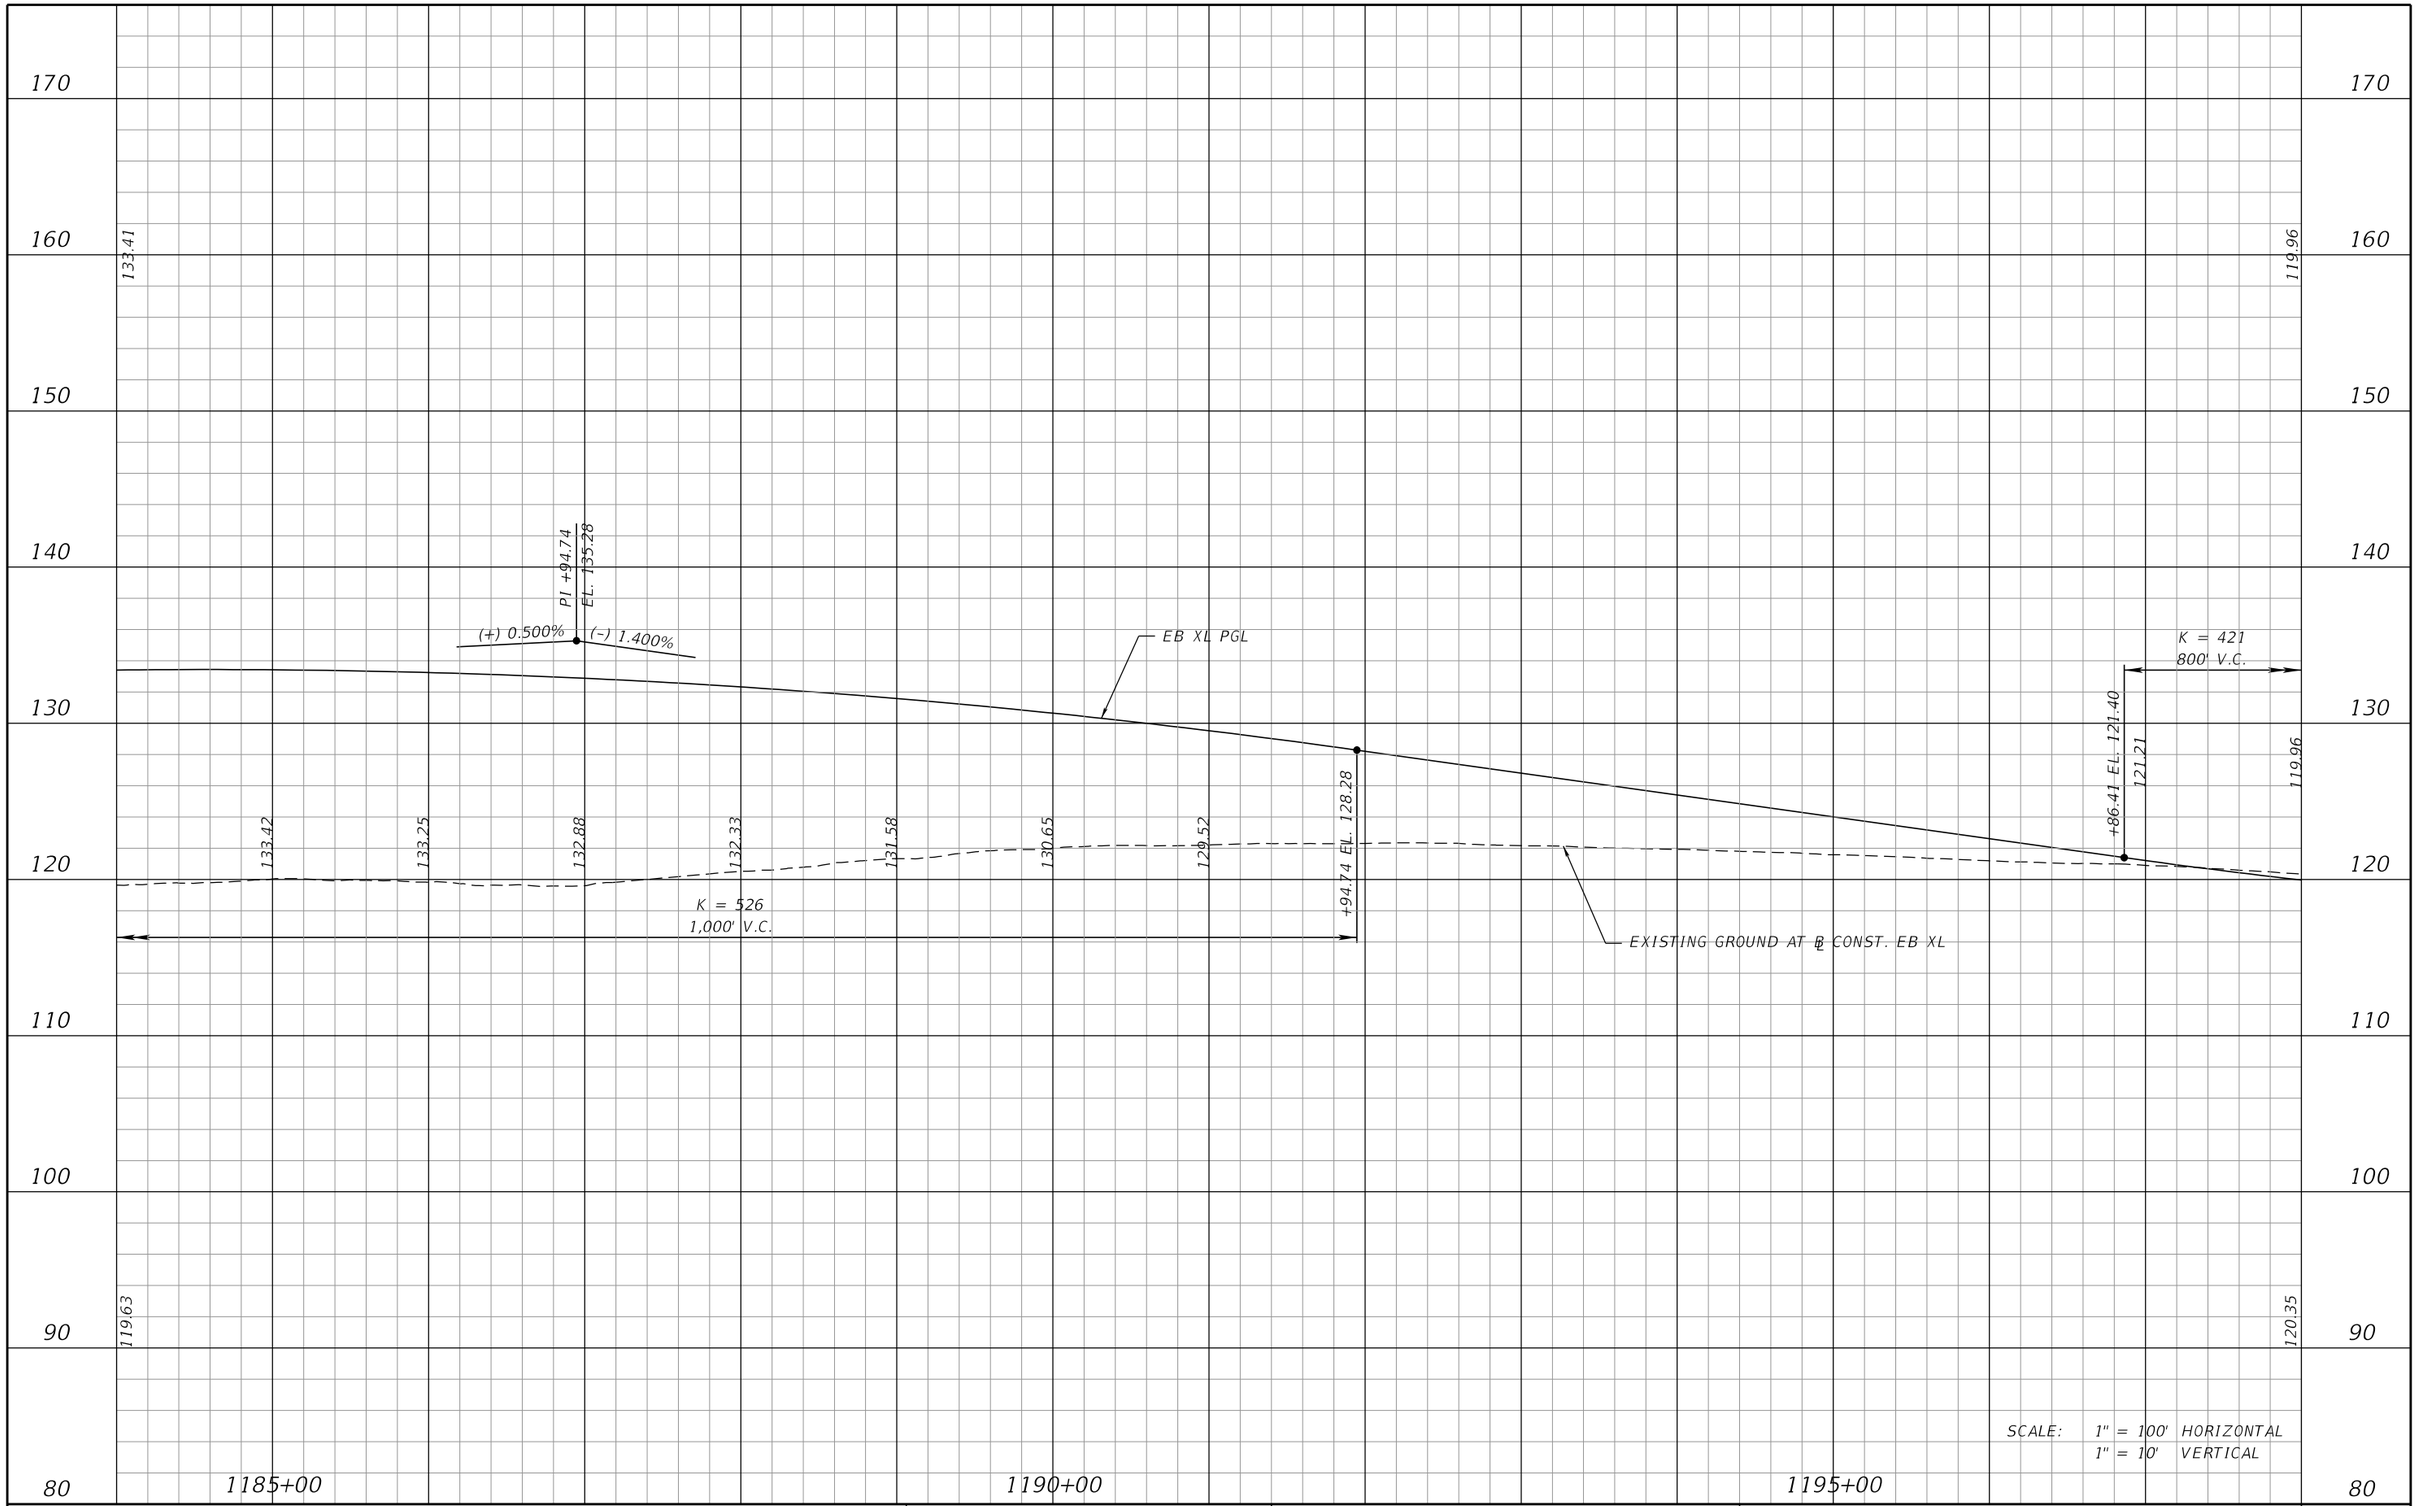

SCALE: 1" = 100' HORIZONTAL
1" = 10' VERTICAL

REVISIONS			
DATE	DESCRIPTION	DATE	DESCRIPTION

AECOM TECHNICAL SERVICES, Inc.
315 East Robinson Street, Suite 245
Orlando, FL, 32801
T 407.422.0353 F 407.423.2695
Certificate of Authorization No. 8115
www.aecom.com

STATE OF FLORIDA
DEPARTMENT OF TRANSPORTATION


ROAD NO.	COUNTY	FINANCIAL PROJECT ID
400	POLK	201210-3-52-01

I-4 EB XL
PROFILE SHEET

SHEET NO. 74

PRELIMINARY: NOT FOR CONSTRUCTION

josue.diaz 3/7/2017 2:15:23 PM c:\pwworking\aecom_na\jdiaz\dms28175\PROFRD_SEGB1_XEBI4_05.dgn

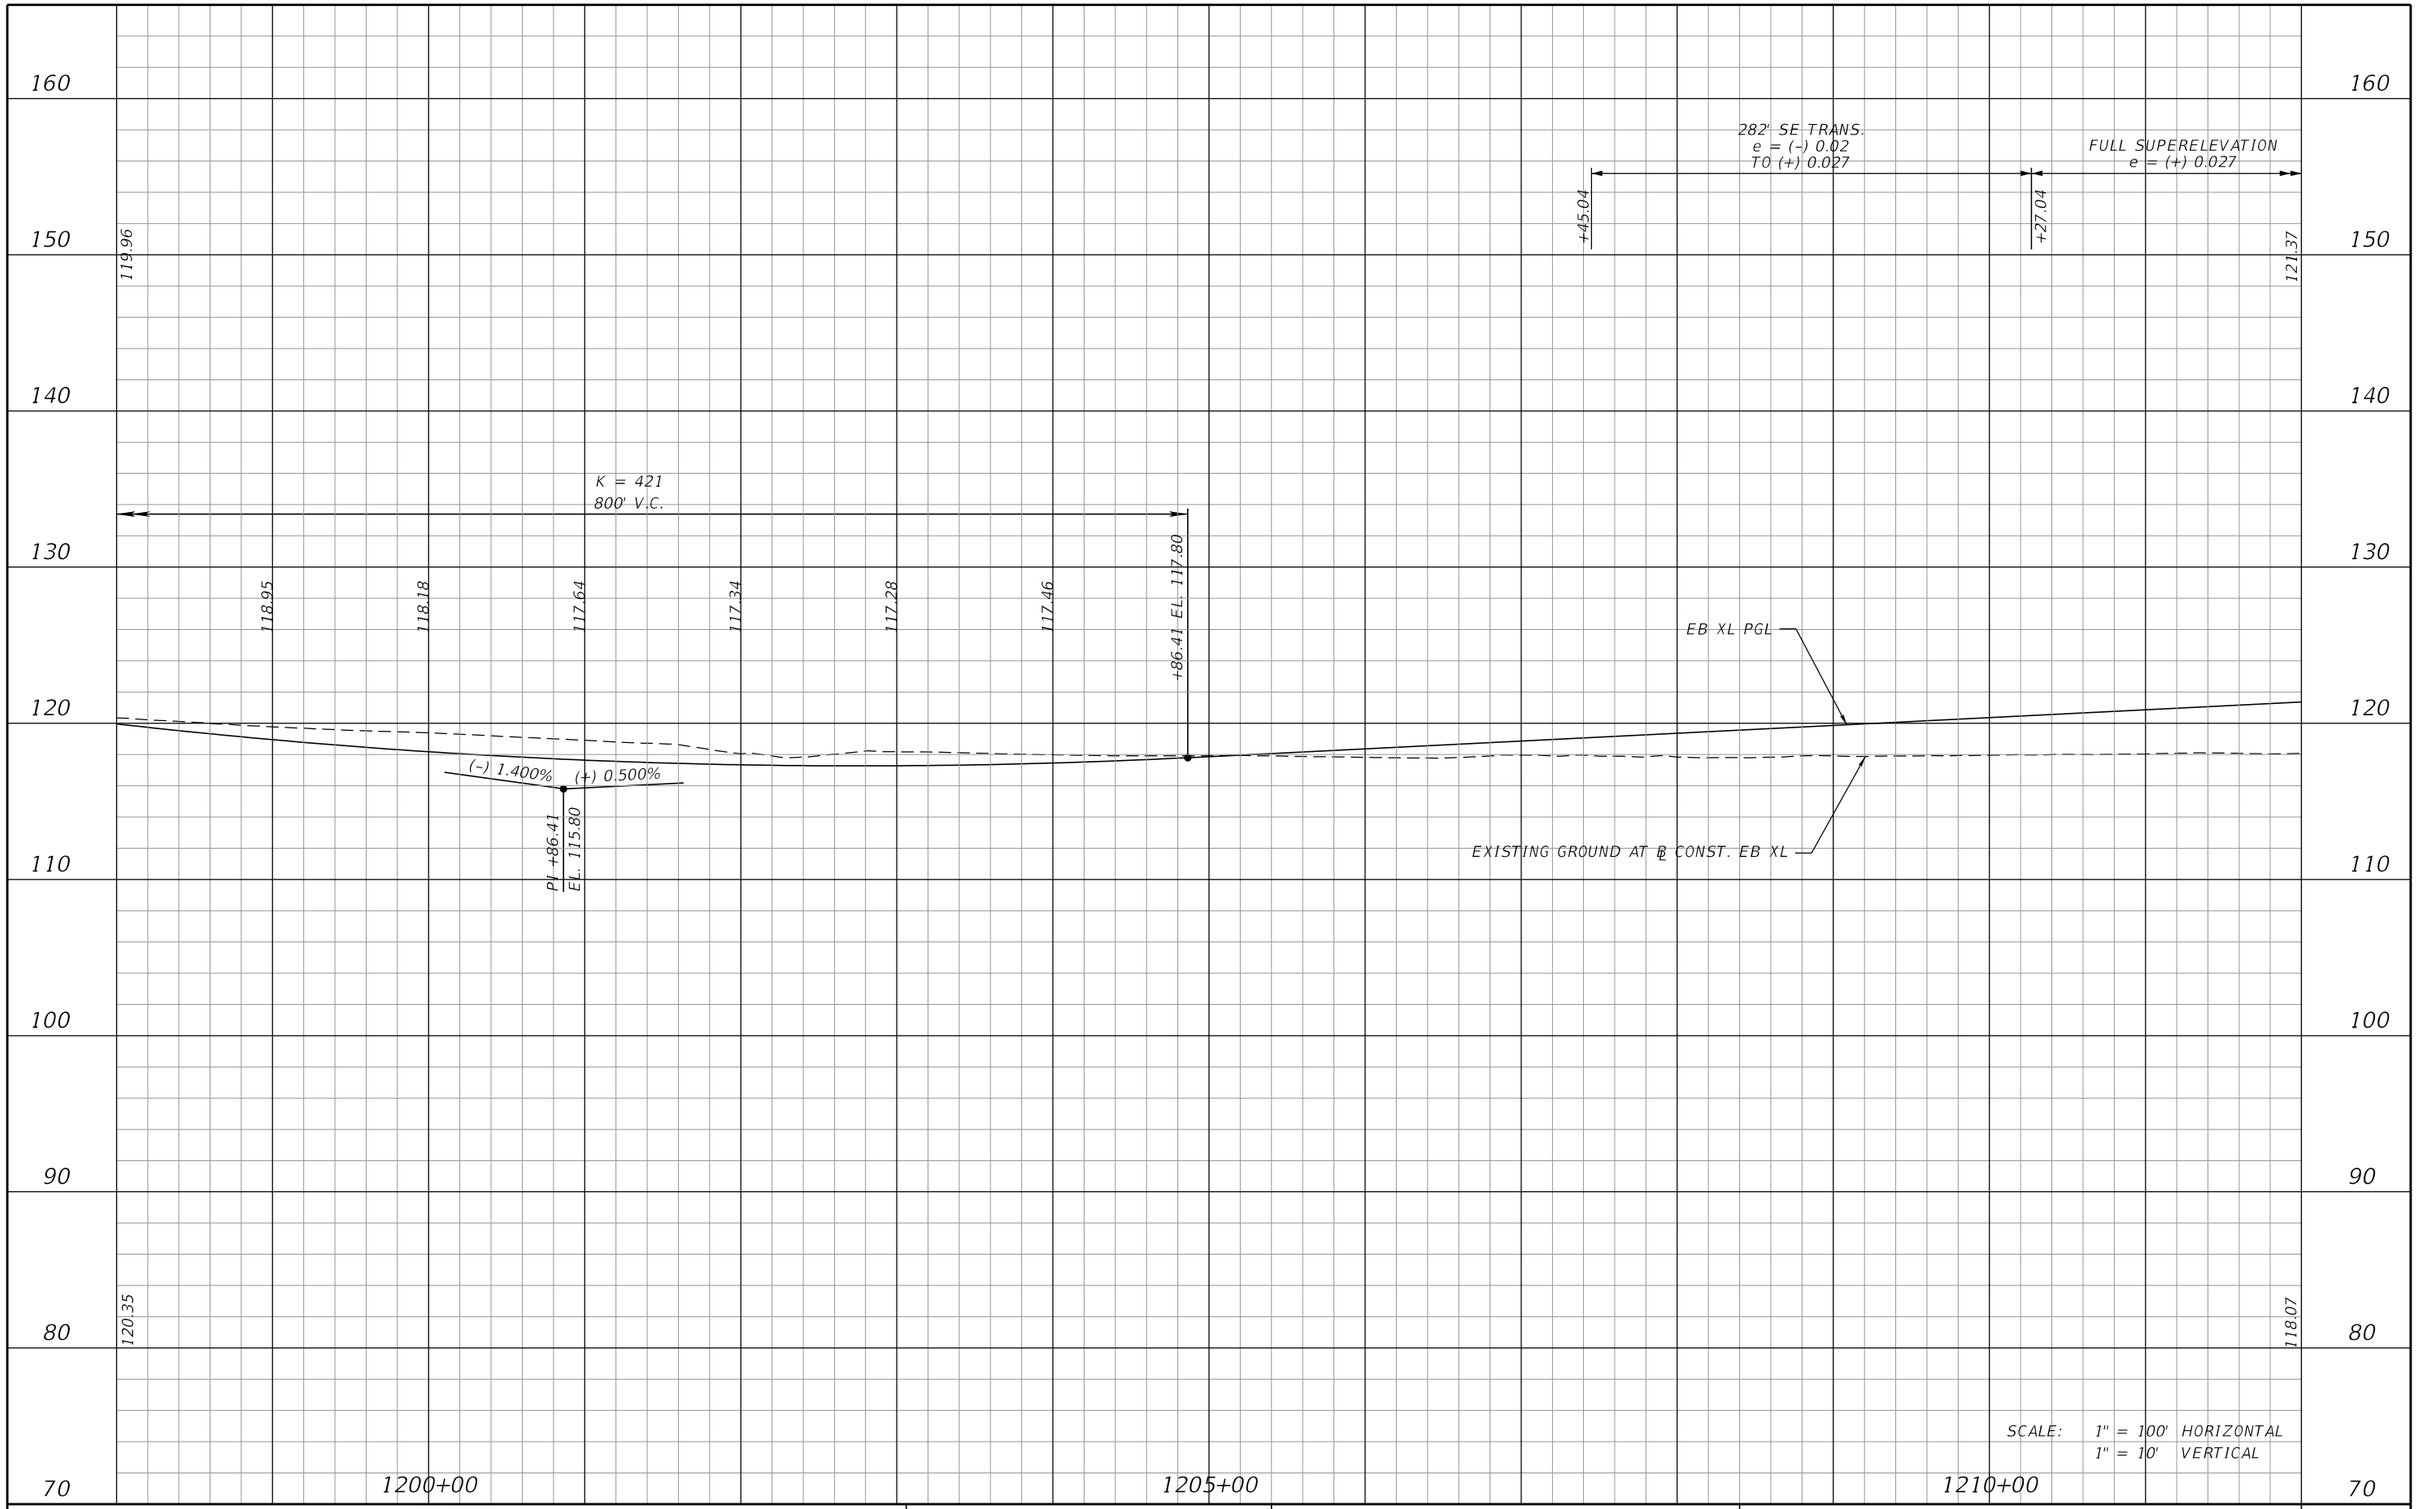

SCALE: 1" = 100' HORIZONTAL
1" = 10' VERTICAL

REVISIONS			
DATE	DESCRIPTION	DATE	DESCRIPTION

AECOM TECHNICAL SERVICES, Inc.
315 East Robinson Street, Suite 245
Orlando, FL, 32801
T 407.422.0353 F 407.423.2695
Certificate of Authorization No. 8115
www.aecom.com

STATE OF FLORIDA
DEPARTMENT OF TRANSPORTATION


ROAD NO.	COUNTY	FINANCIAL PROJECT ID
400	POLK	201210-3-52-01

I-4 EB XL
PROFILE SHEET

SHEET NO. 75

PRELIMINARY: NOT FOR CONSTRUCTION

josue.diaz 3/7/2017 2:16:43 PM c:\pwworking\aecom_na\jdiaz\dms28175\PROFRD_SEGB1_XEBI4_06.dgn

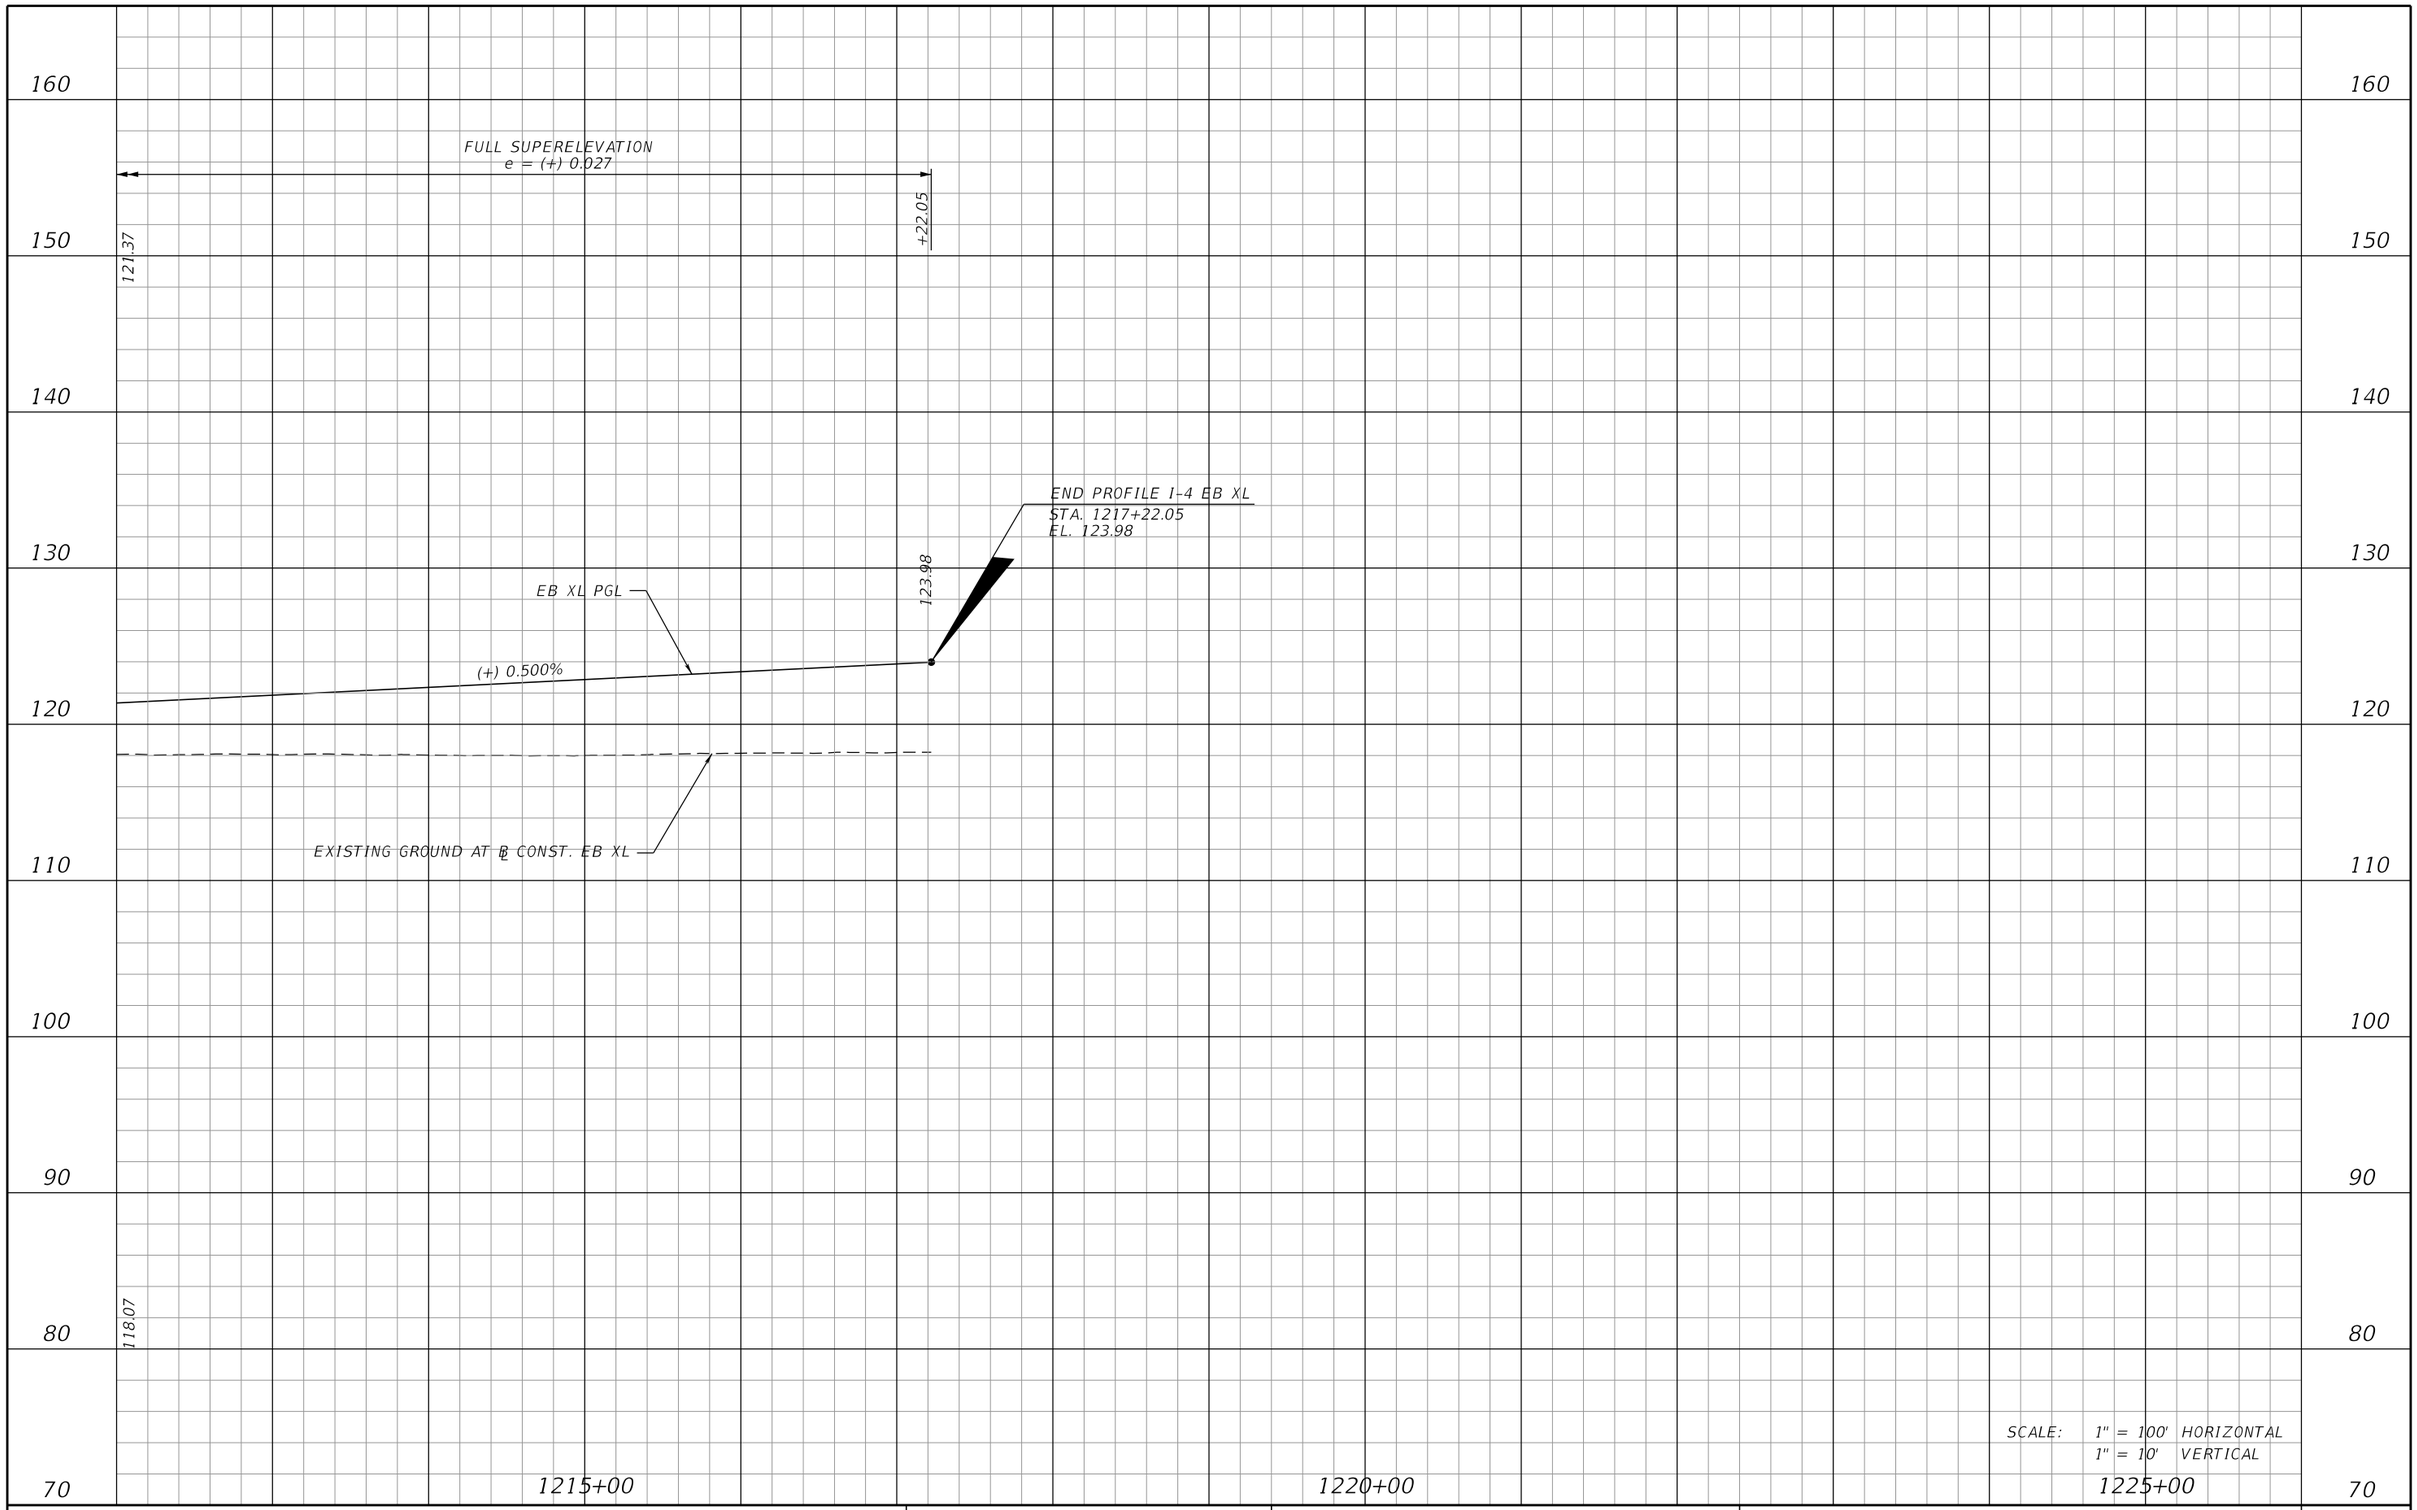

REVISIONS			
DATE	DESCRIPTION	DATE	DESCRIPTION

AECOM TECHNICAL SERVICES, Inc.
315 East Robinson Street, Suite 245
Orlando, FL, 32801
T 407.422.0353 F 407.423.2695
Certificate of Authorization No. 8115
www.aecom.com

STATE OF FLORIDA
DEPARTMENT OF TRANSPORTATION


ROAD NO.	COUNTY	FINANCIAL PROJECT ID
400	POLK	201210-3-52-01

I-4 EB XL
PROFILE SHEET

SHEET NO. 76

PRELIMINARY: NOT FOR CONSTRUCTION

josue.diaz 3/7/2017 2:20:16 PM c:\pwworking\aecom_na\jdiaz\dms28175\PROFRD_SEGB1_XEB14_07.dgn

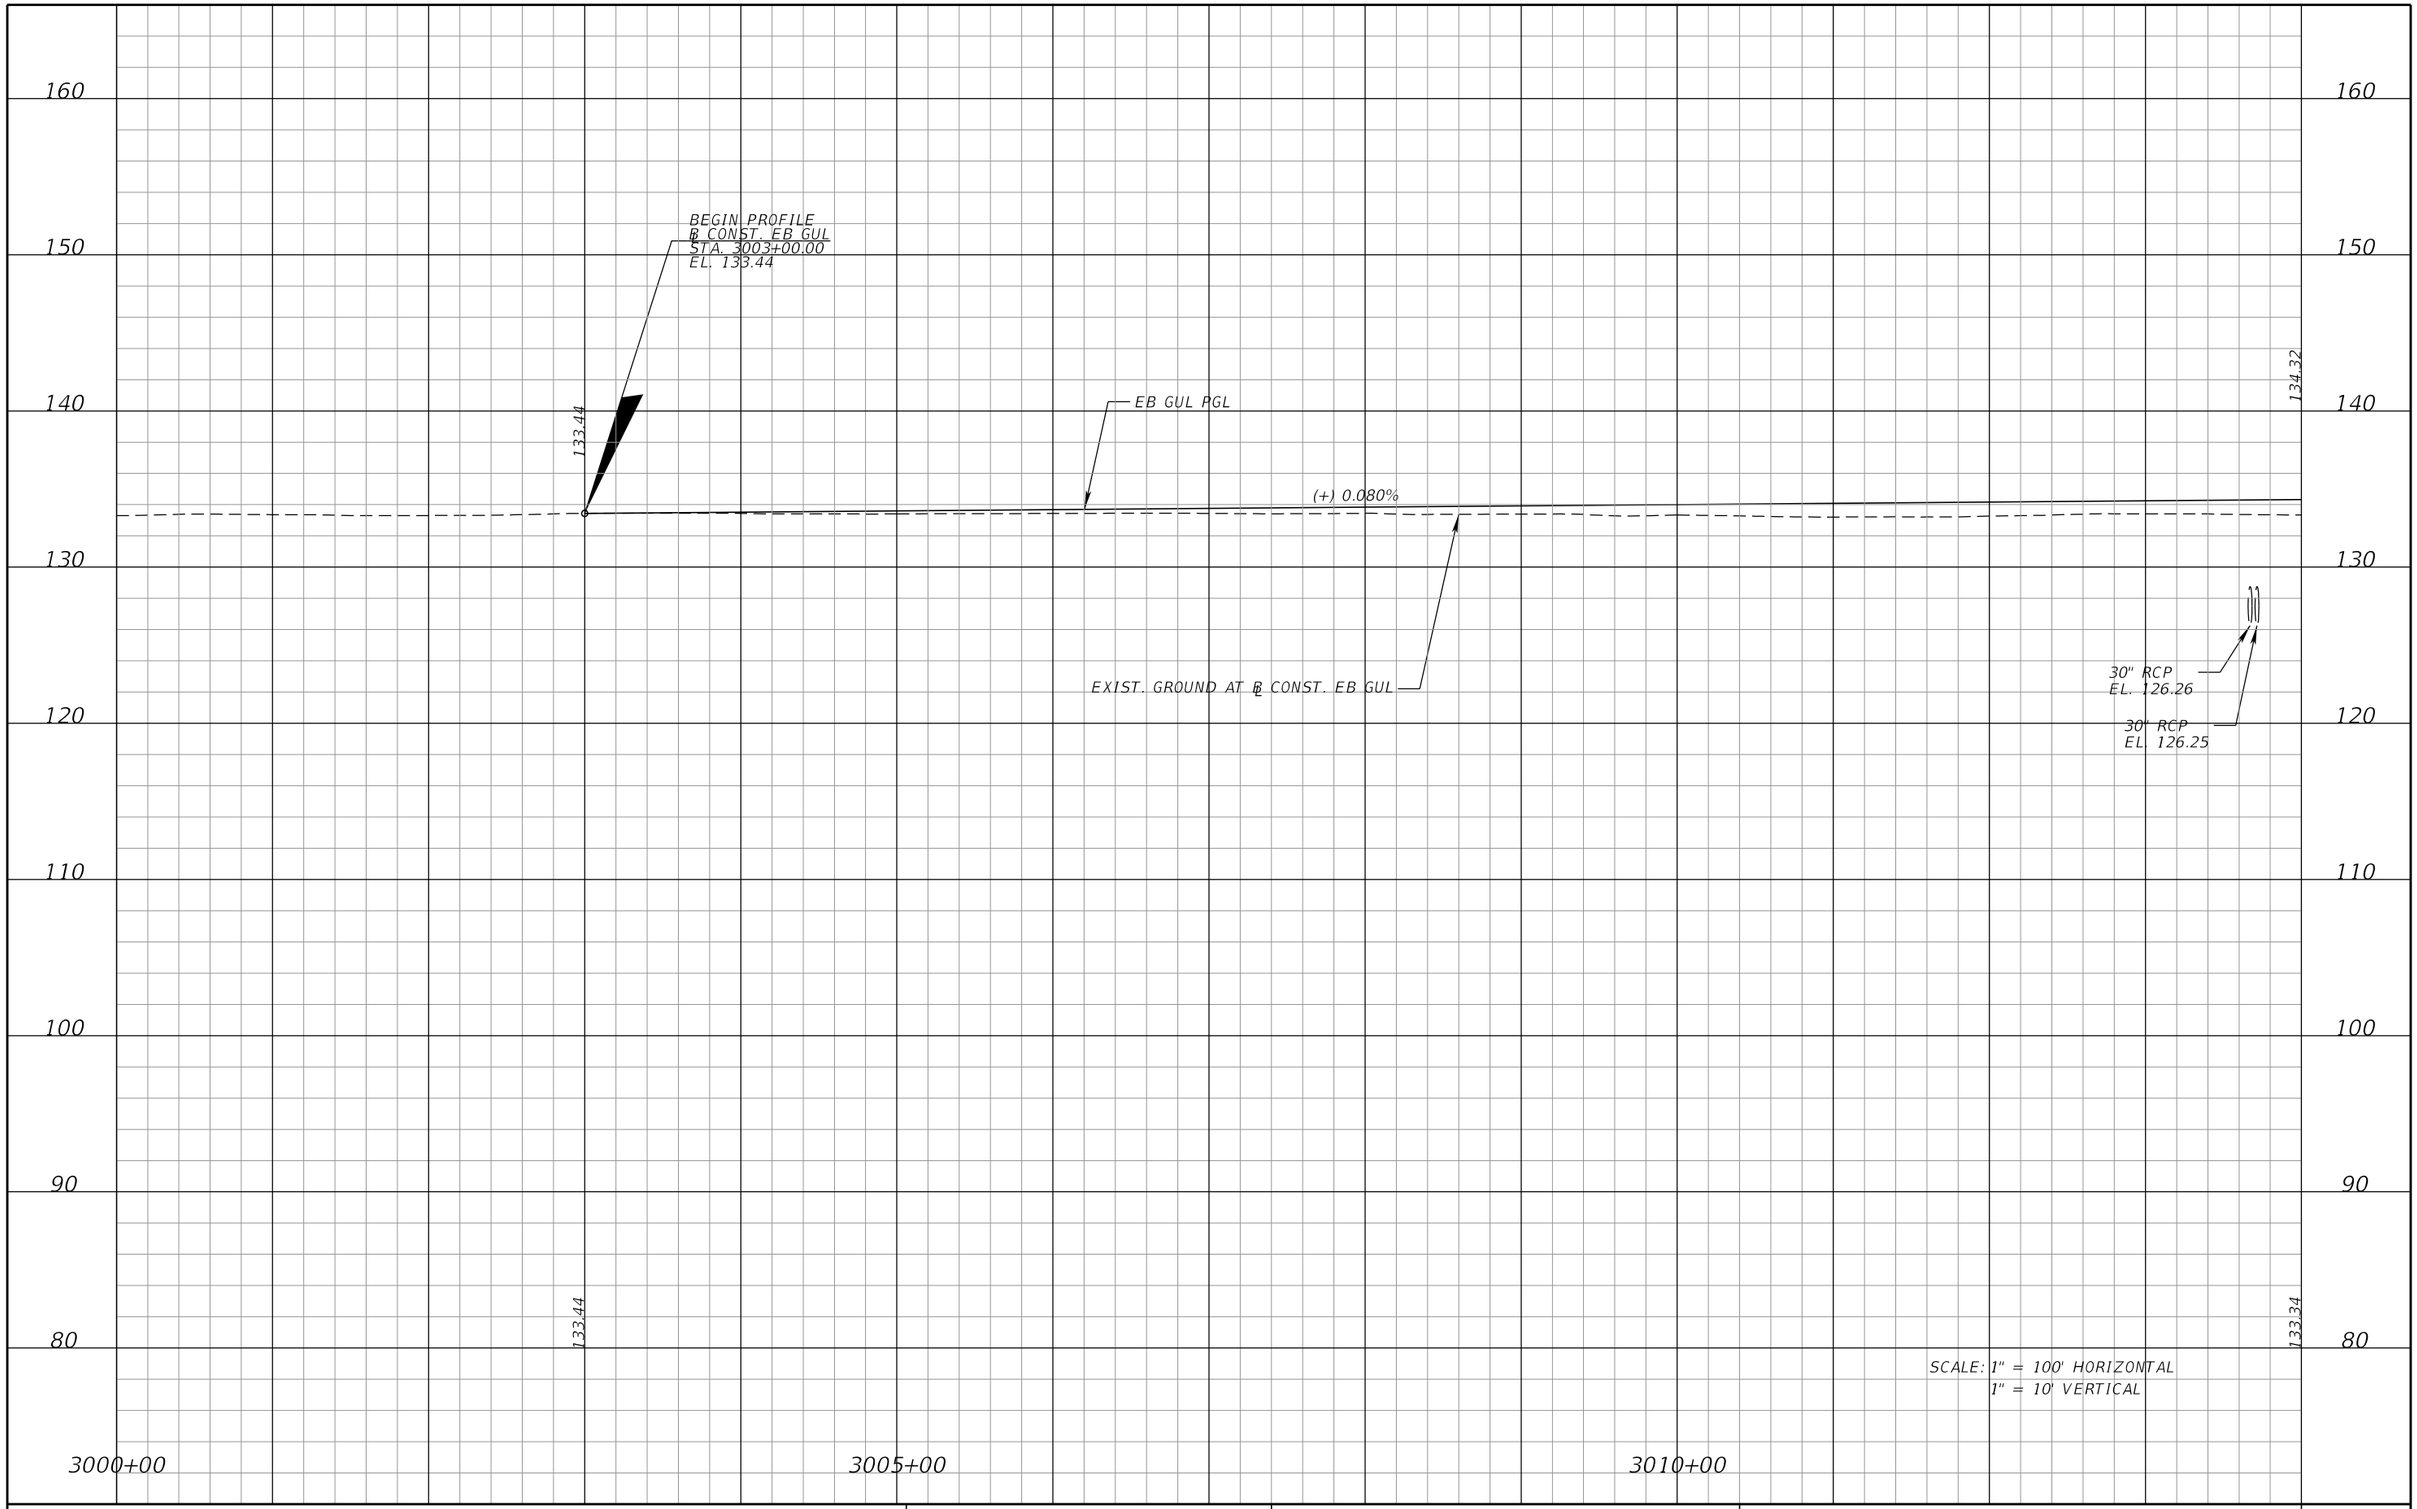

REVISIONS			
DATE	DESCRIPTION	DATE	DESCRIPTION

DEWBERRY ENGINEERS INC.
800 NORTH MAGNOLIA AVENUE, SUITE 1000
ORLANDO, FL 32803
CERTIFICATE OF AUTHORIZATION 8794

STATE OF FLORIDA
DEPARTMENT OF TRANSPORTATION


ROAD NO.	COUNTY	FINANCIAL PROJECT ID
SR 400	POLK	201210-3-52-1

I-4 EB GUL
PROFILE SHEET

SHEET NO. 77

PRELIMINARY: NOT FOR CONSTRUCTION

cfraser 3/10/2017 11:07:05 AM c:\pwworking\aecom_na\cfraser\dms28175\PROFRD01.DGN

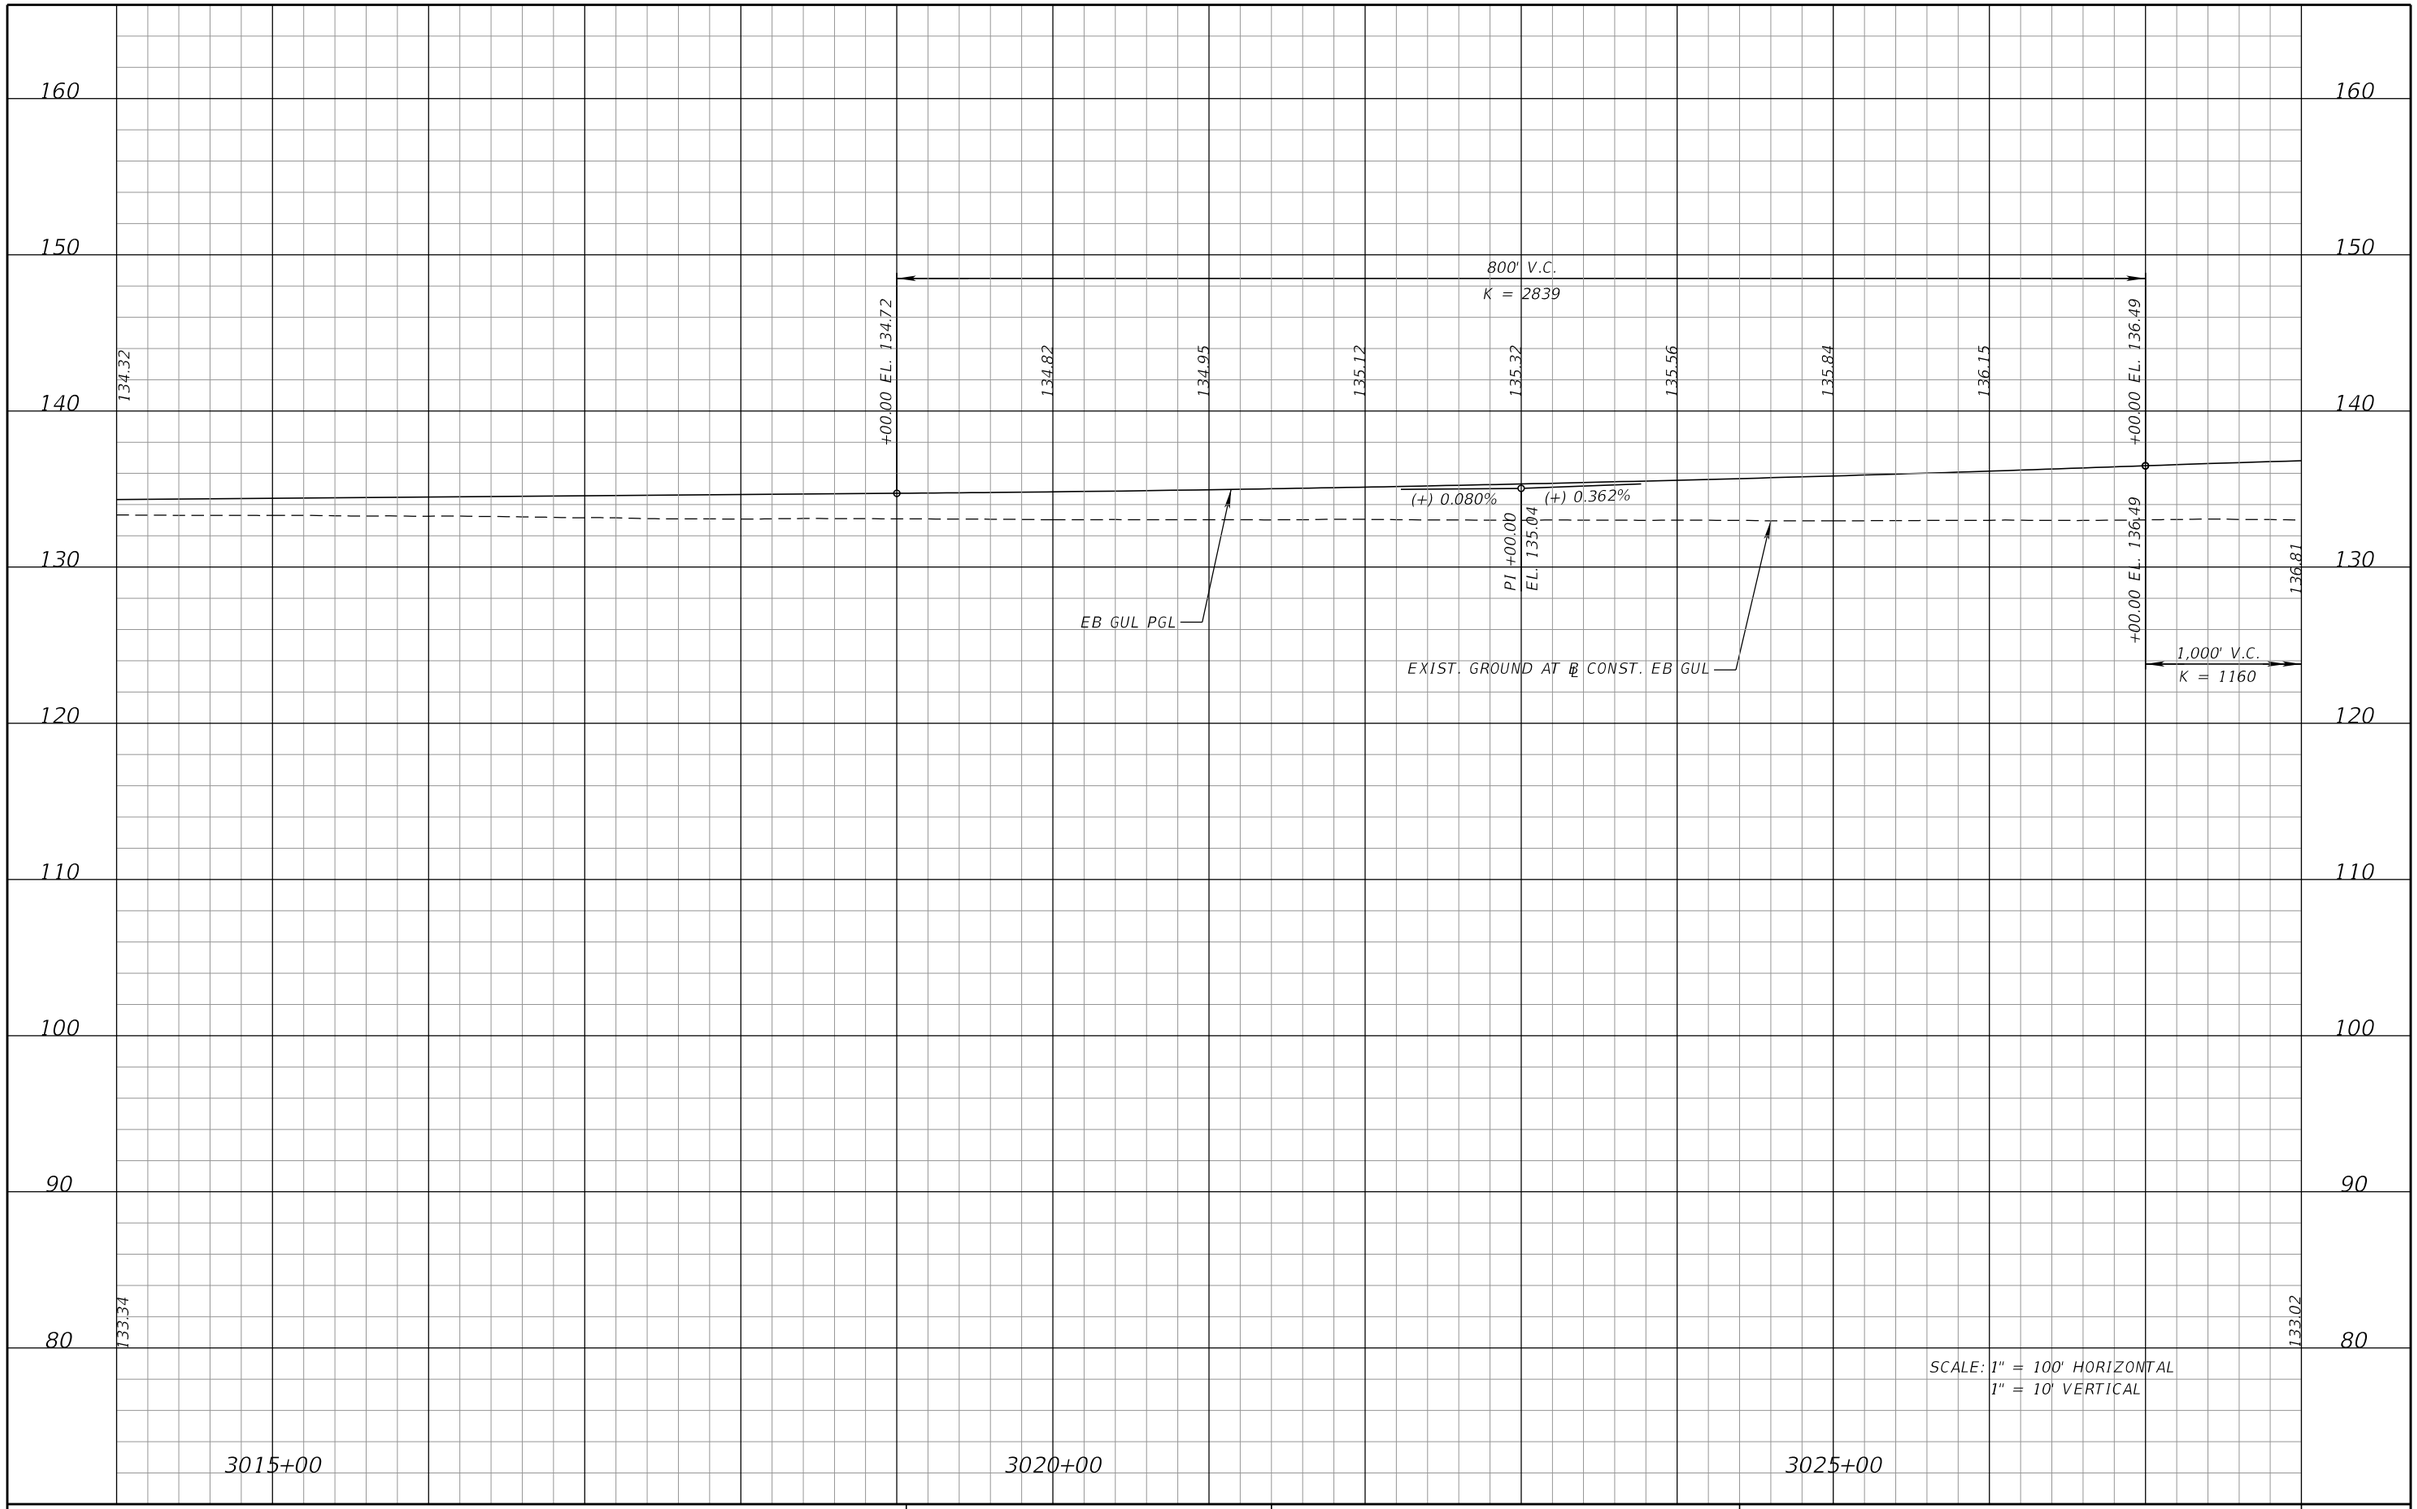

REVISIONS			
DATE	DESCRIPTION	DATE	DESCRIPTION

DEWBERRY ENGINEERS INC.
800 NORTH MAGNOLIA AVENUE, SUITE 1000
ORLANDO, FL 32803
CERTIFICATE OF AUTHORIZATION 8794

STATE OF FLORIDA
DEPARTMENT OF TRANSPORTATION


ROAD NO.	COUNTY	FINANCIAL PROJECT ID
SR 400	POLK	201210-3-52-1

I-4 EB GUL
PROFILE SHEET

SHEET NO. 78

PRELIMINARY: NOT FOR CONSTRUCTION

cfraser 3/10/2017 11:07:11 AM c:\pwworking\aecom_na\cfraser\dms28175\PROFRD02.DGN

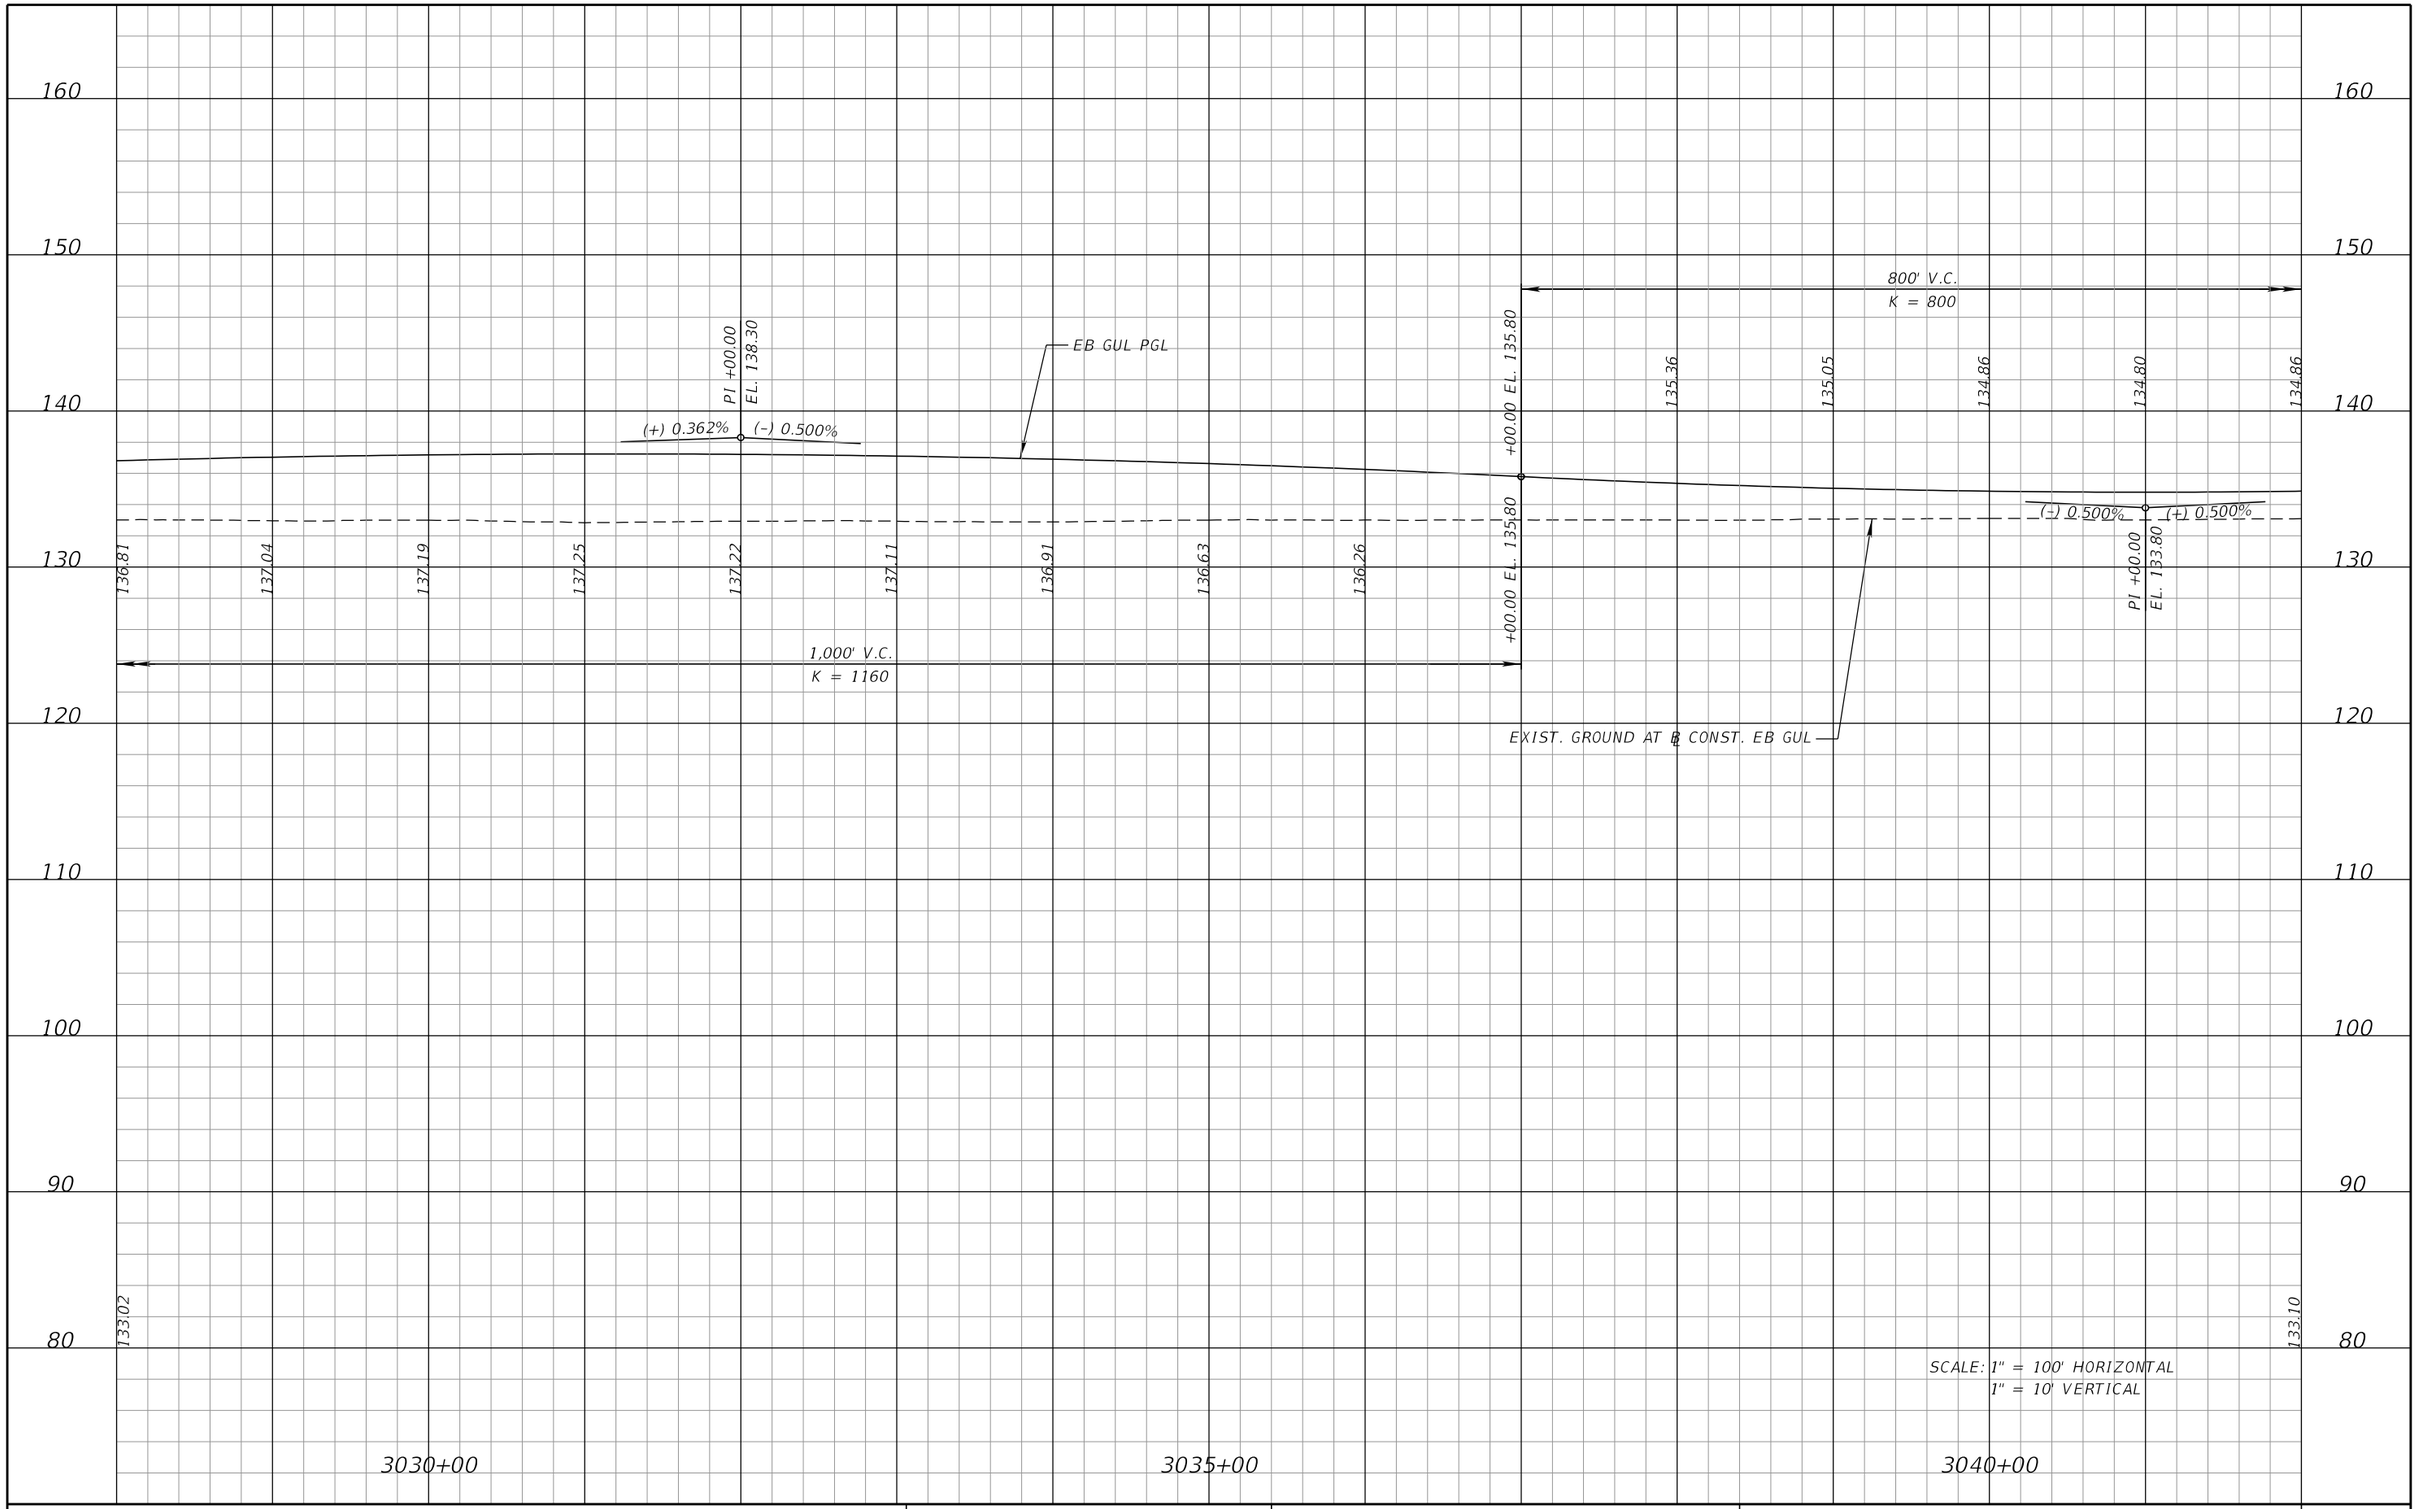

SCALE: 1" = 100' HORIZONTAL
1" = 10' VERTICAL

PRELIMINARY: NOT FOR CONSTRUCTION

REVISIONS			
DATE	DESCRIPTION	DATE	DESCRIPTION

DEWBERRY ENGINEERS INC.
800 NORTH MAGNOLIA AVENUE, SUITE 1000
ORLANDO, FL 32803
CERTIFICATE OF AUTHORIZATION 8794


STATE OF FLORIDA
DEPARTMENT OF TRANSPORTATION

ROAD NO.	COUNTY	FINANCIAL PROJECT ID
SR 400	POLK	201210-3-52-1

I-4 EB GUL
PROFILE SHEET

SHEET NO. 79

cfraser 3/10/2017 11:07:16 AM c:\pwworking\aecom_na\cfraser\dms28175\PROFRD03.DGN

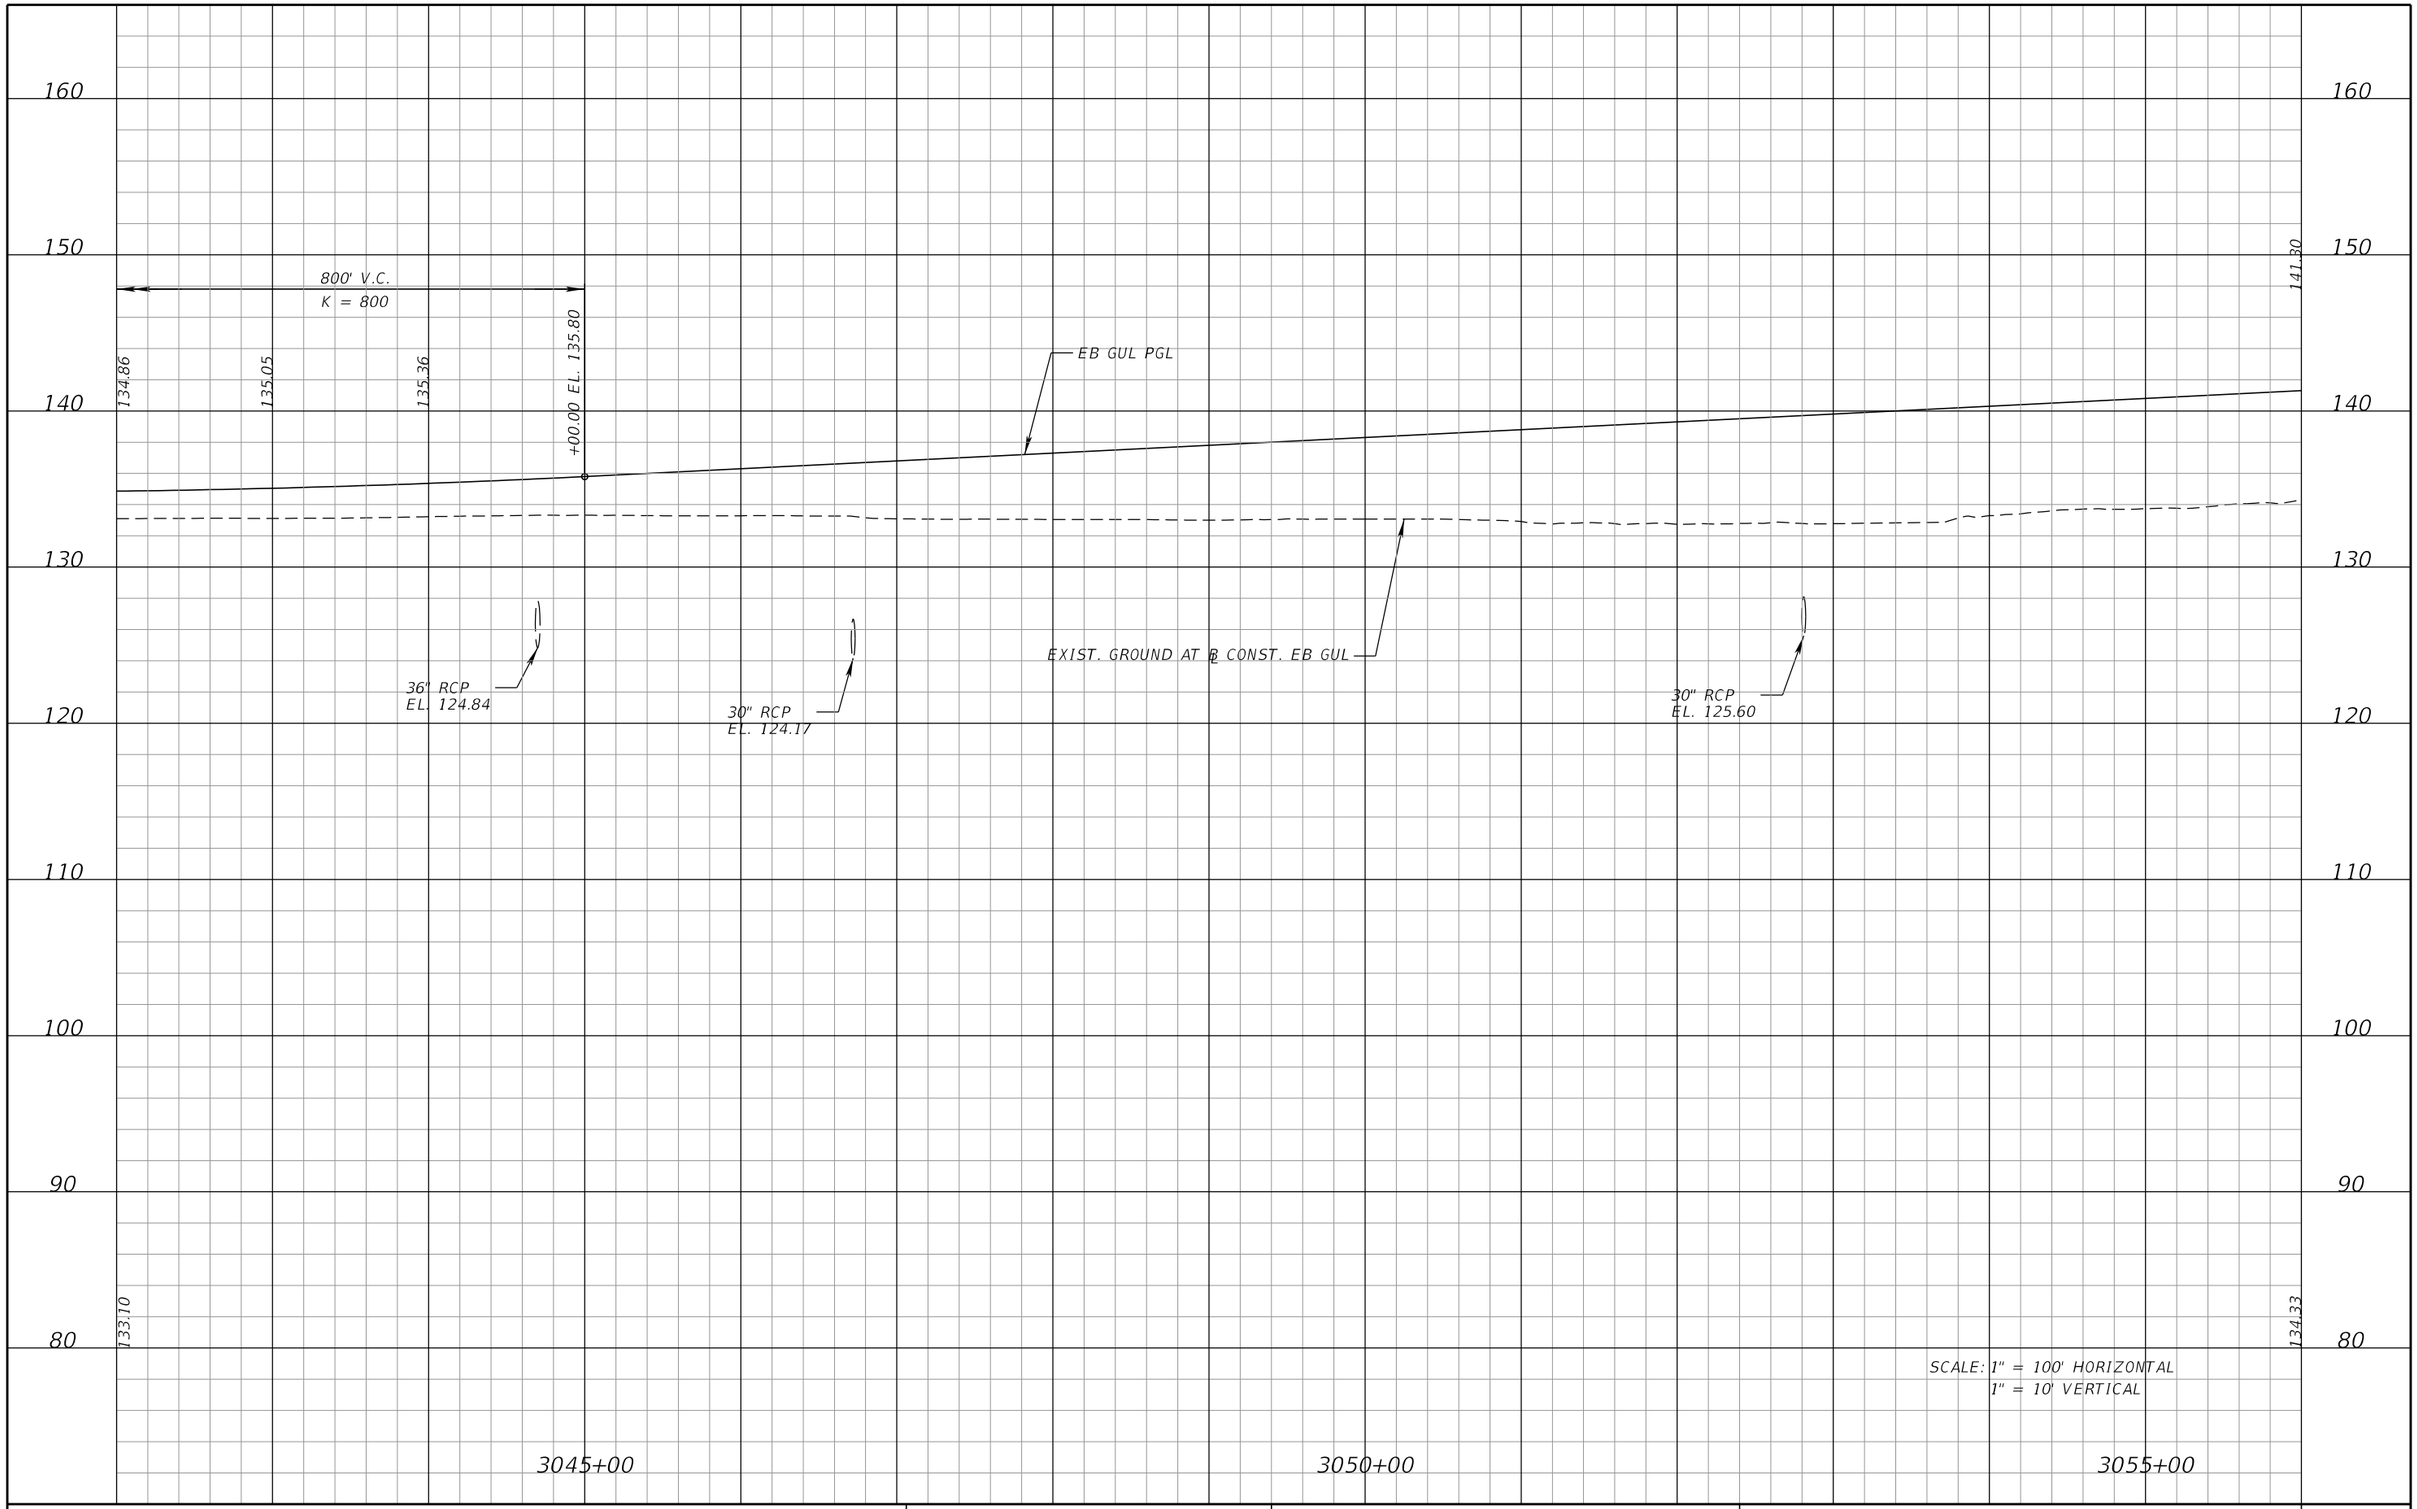

SCALE: 1" = 100' HORIZONTAL
1" = 10' VERTICAL

REVISIONS			
DATE	DESCRIPTION	DATE	DESCRIPTION

DEWBERRY ENGINEERS INC.
800 NORTH MAGNOLIA AVENUE, SUITE 1000
ORLANDO, FL 32803
CERTIFICATE OF AUTHORIZATION 8794

STATE OF FLORIDA
DEPARTMENT OF TRANSPORTATION


ROAD NO.	COUNTY	FINANCIAL PROJECT ID
SR 400	POLK	201210-3-52-1

I-4 EB GUL
PROFILE SHEET

SHEET NO. 80

PRELIMINARY: NOT FOR CONSTRUCTION

cfraser 3/10/2017 11:07:20 AM c:\pwworking\aecom_na\cfraser\dms28175\PROFRD04.DGN

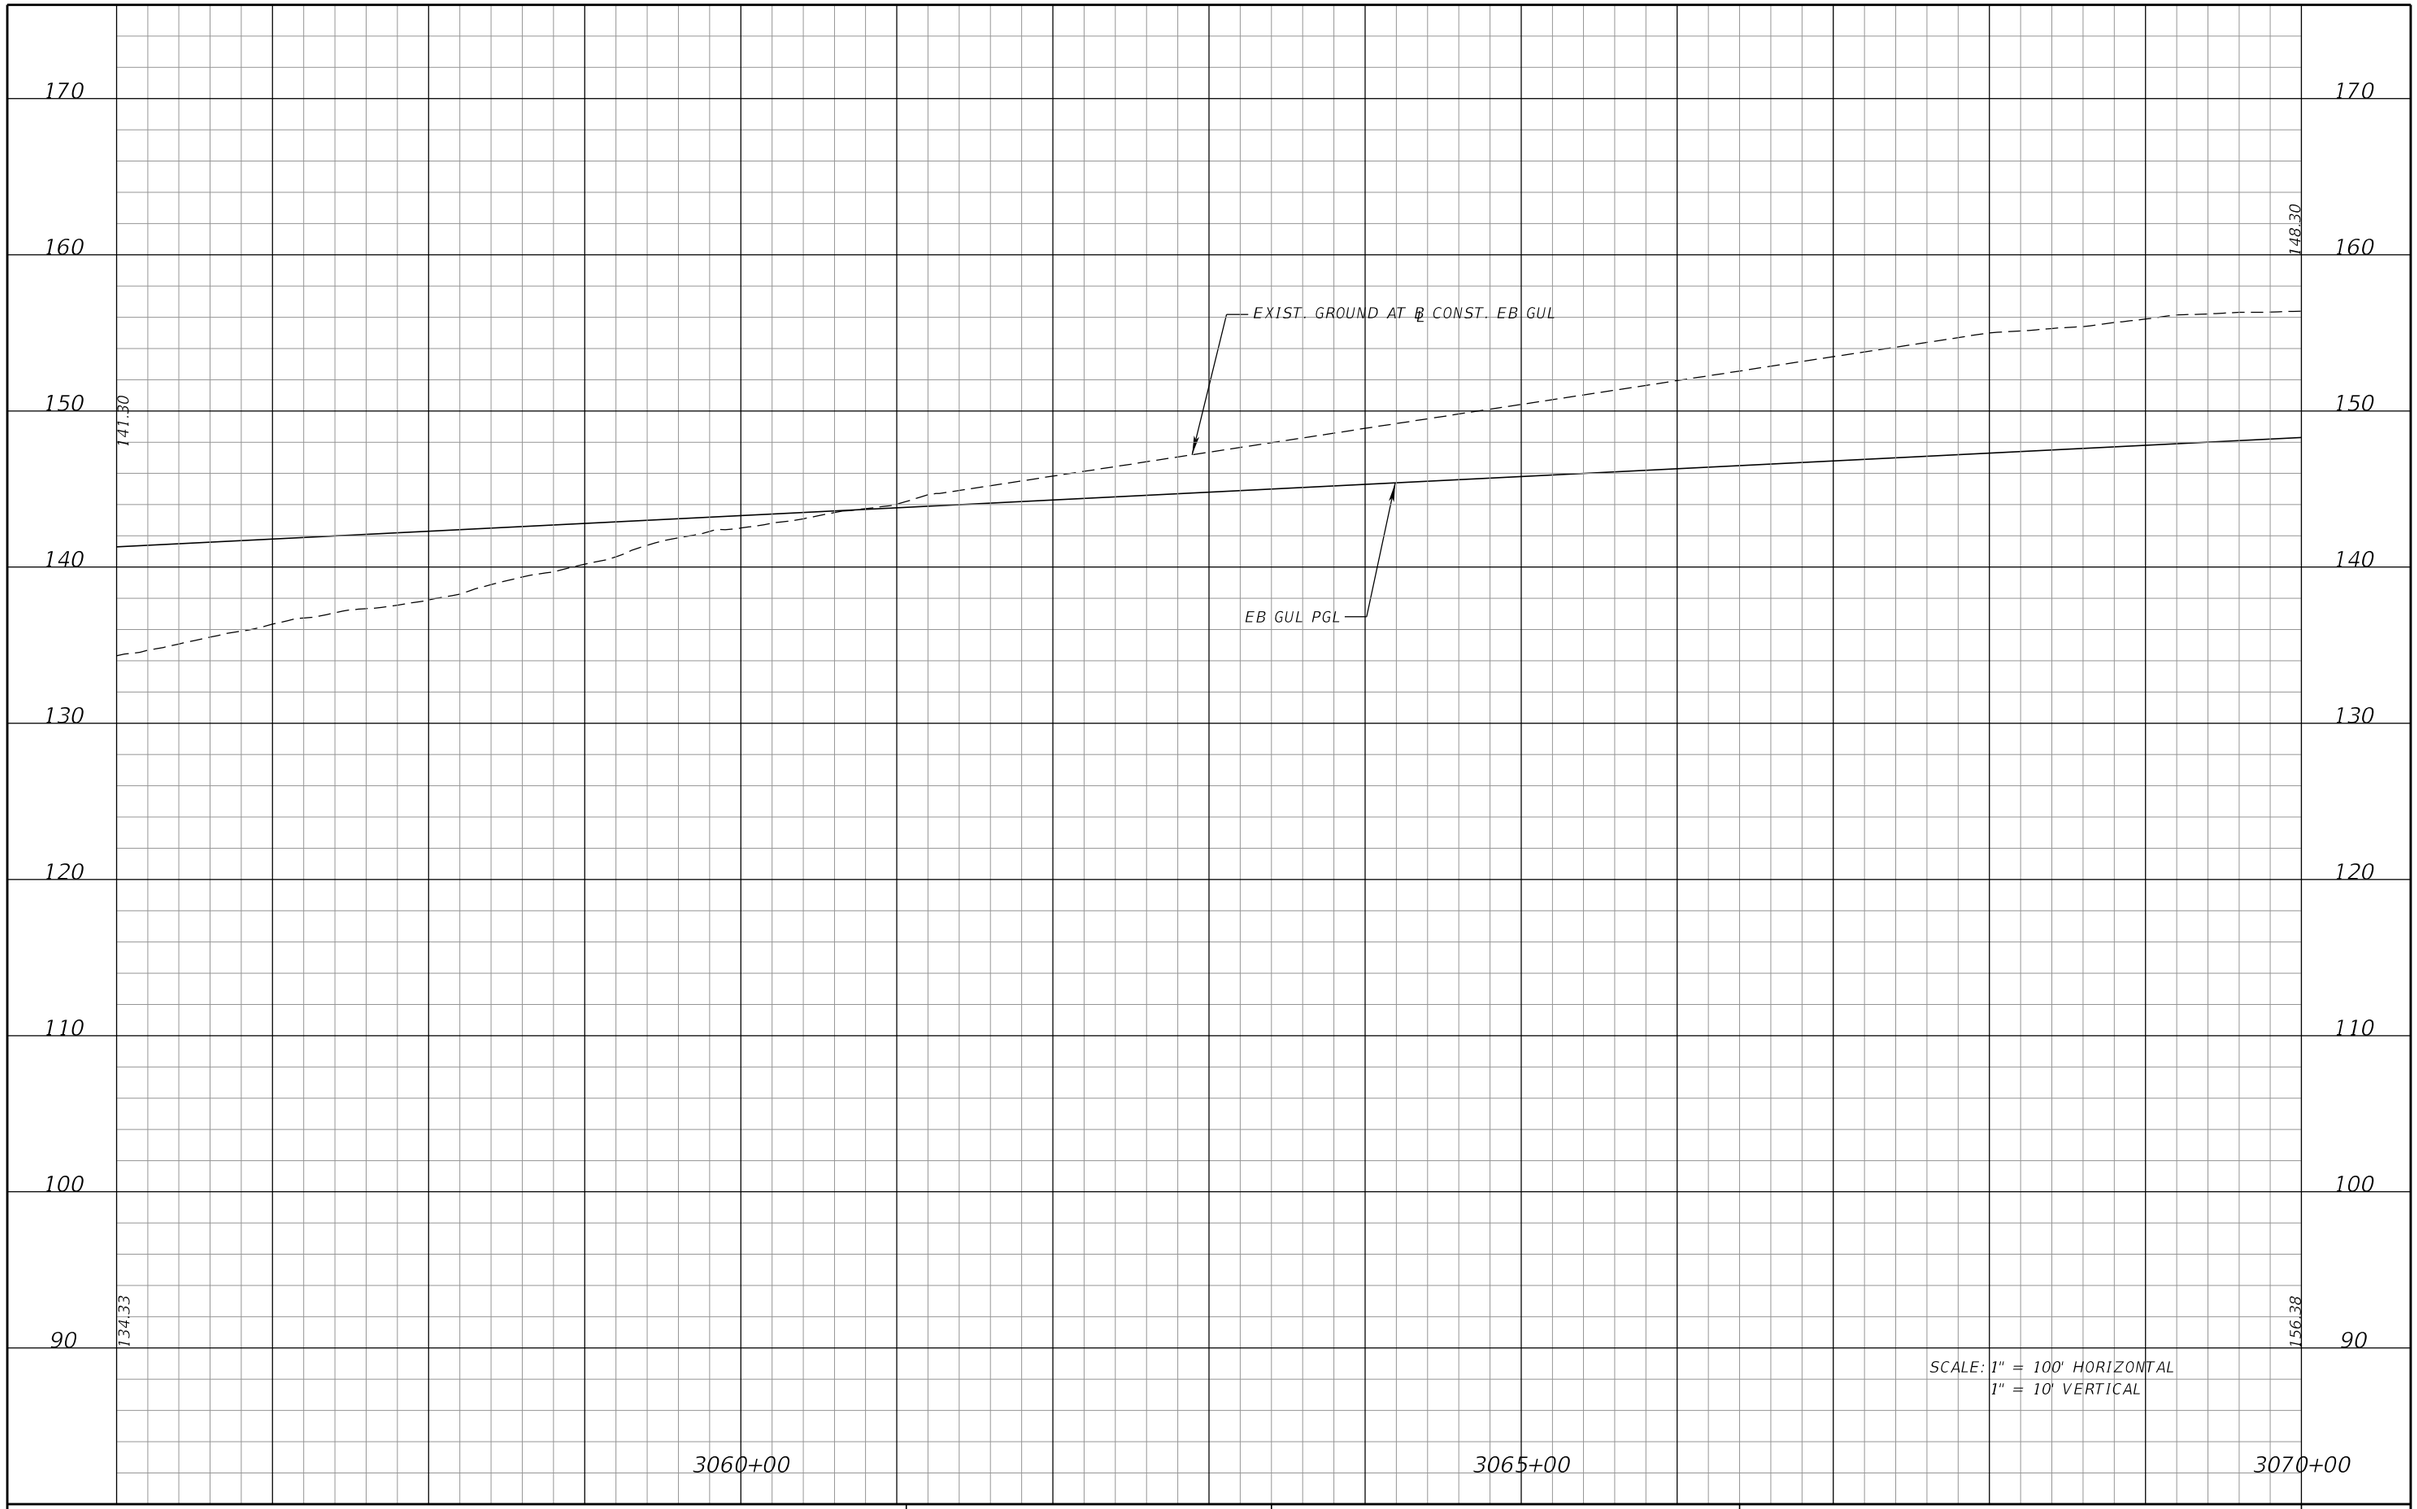

SCALE: 1" = 100' HORIZONTAL
1" = 10' VERTICAL

REVISIONS			
DATE	DESCRIPTION	DATE	DESCRIPTION

DEWBERRY ENGINEERS INC.
800 NORTH MAGNOLIA AVENUE, SUITE 1000
ORLANDO, FL 32803
CERTIFICATE OF AUTHORIZATION 8794

STATE OF FLORIDA
DEPARTMENT OF TRANSPORTATION


ROAD NO.	COUNTY	FINANCIAL PROJECT ID
SR 400	POLK	201210-3-52-1

I-4 EB GUL
PROFILE SHEET

SHEET NO. 81

PRELIMINARY: NOT FOR CONSTRUCTION

cfraser 3/10/2017 11:07:27 AM c:\pwworking\aecom_na\cfraser\dms28175\PROFRD05.DGN

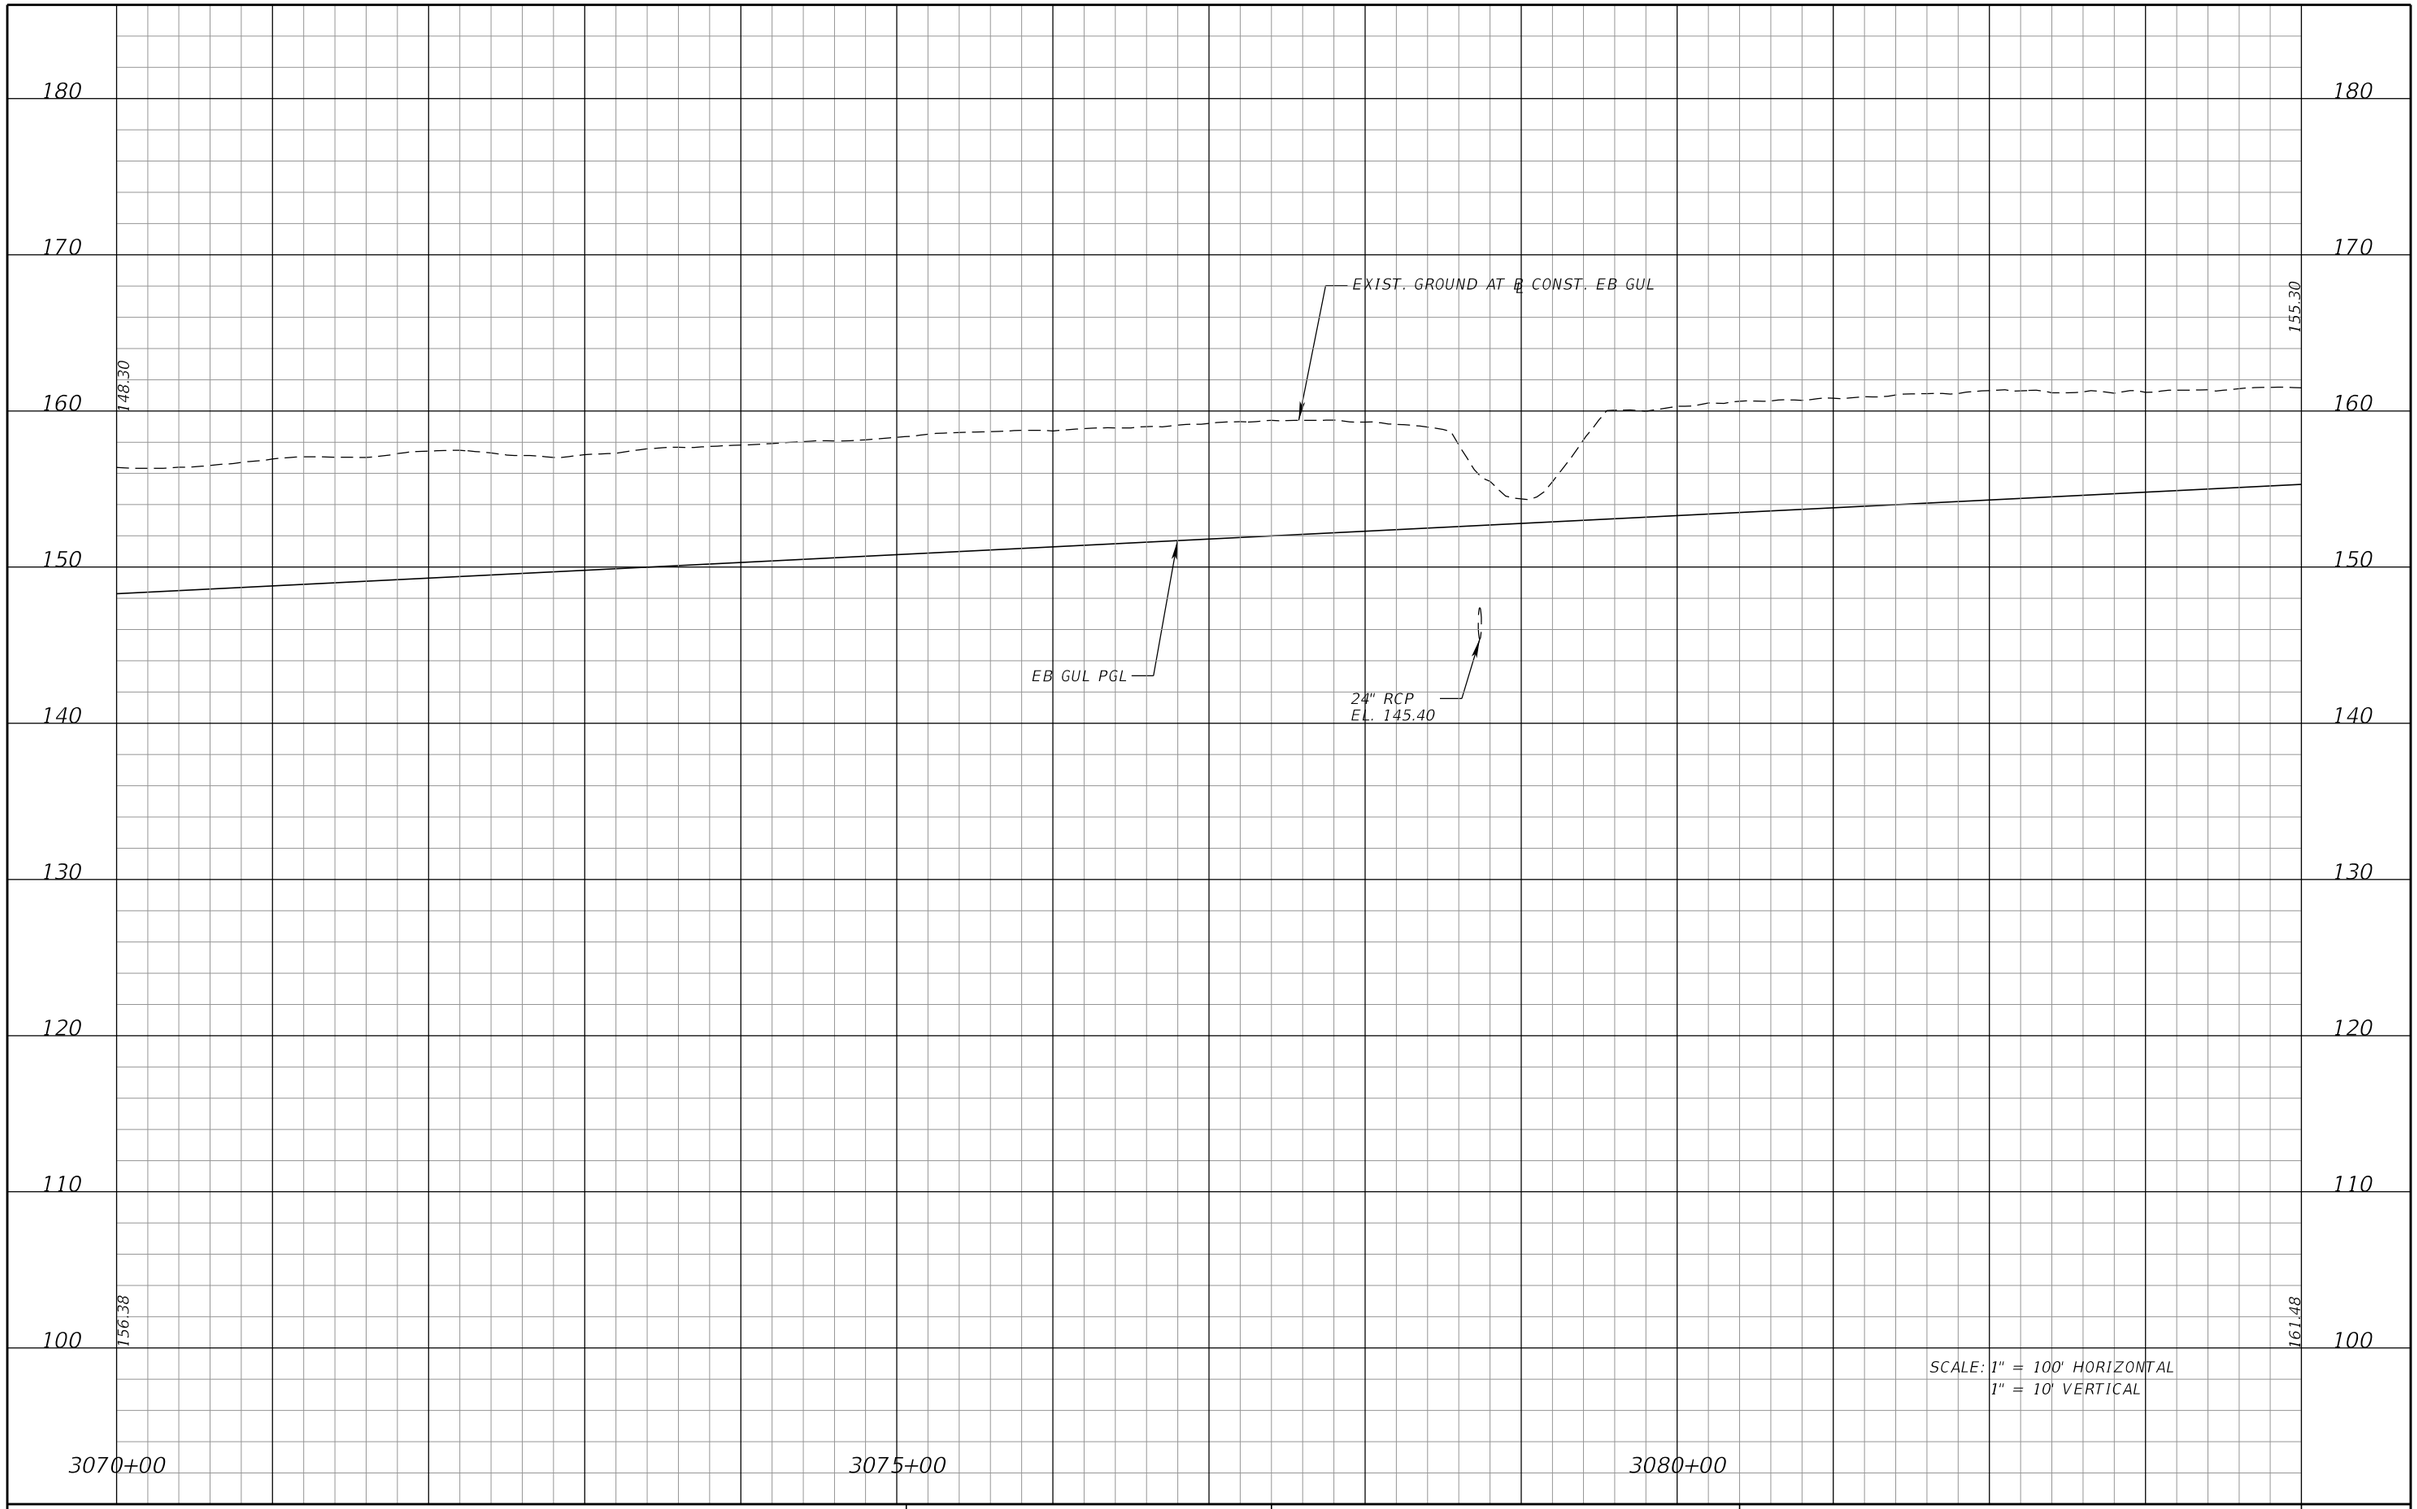

REVISIONS			
DATE	DESCRIPTION	DATE	DESCRIPTION

DEWBERRY ENGINEERS INC.
800 NORTH MAGNOLIA AVENUE, SUITE 1000
ORLANDO, FL 32803
CERTIFICATE OF AUTHORIZATION 8794


STATE OF FLORIDA
DEPARTMENT OF TRANSPORTATION

ROAD NO.	COUNTY	FINANCIAL PROJECT ID
SR 400	POLK	201210-3-52-1

I-4 EB GUL
PROFILE SHEET

SHEET NO. 82

PRELIMINARY: NOT FOR CONSTRUCTION

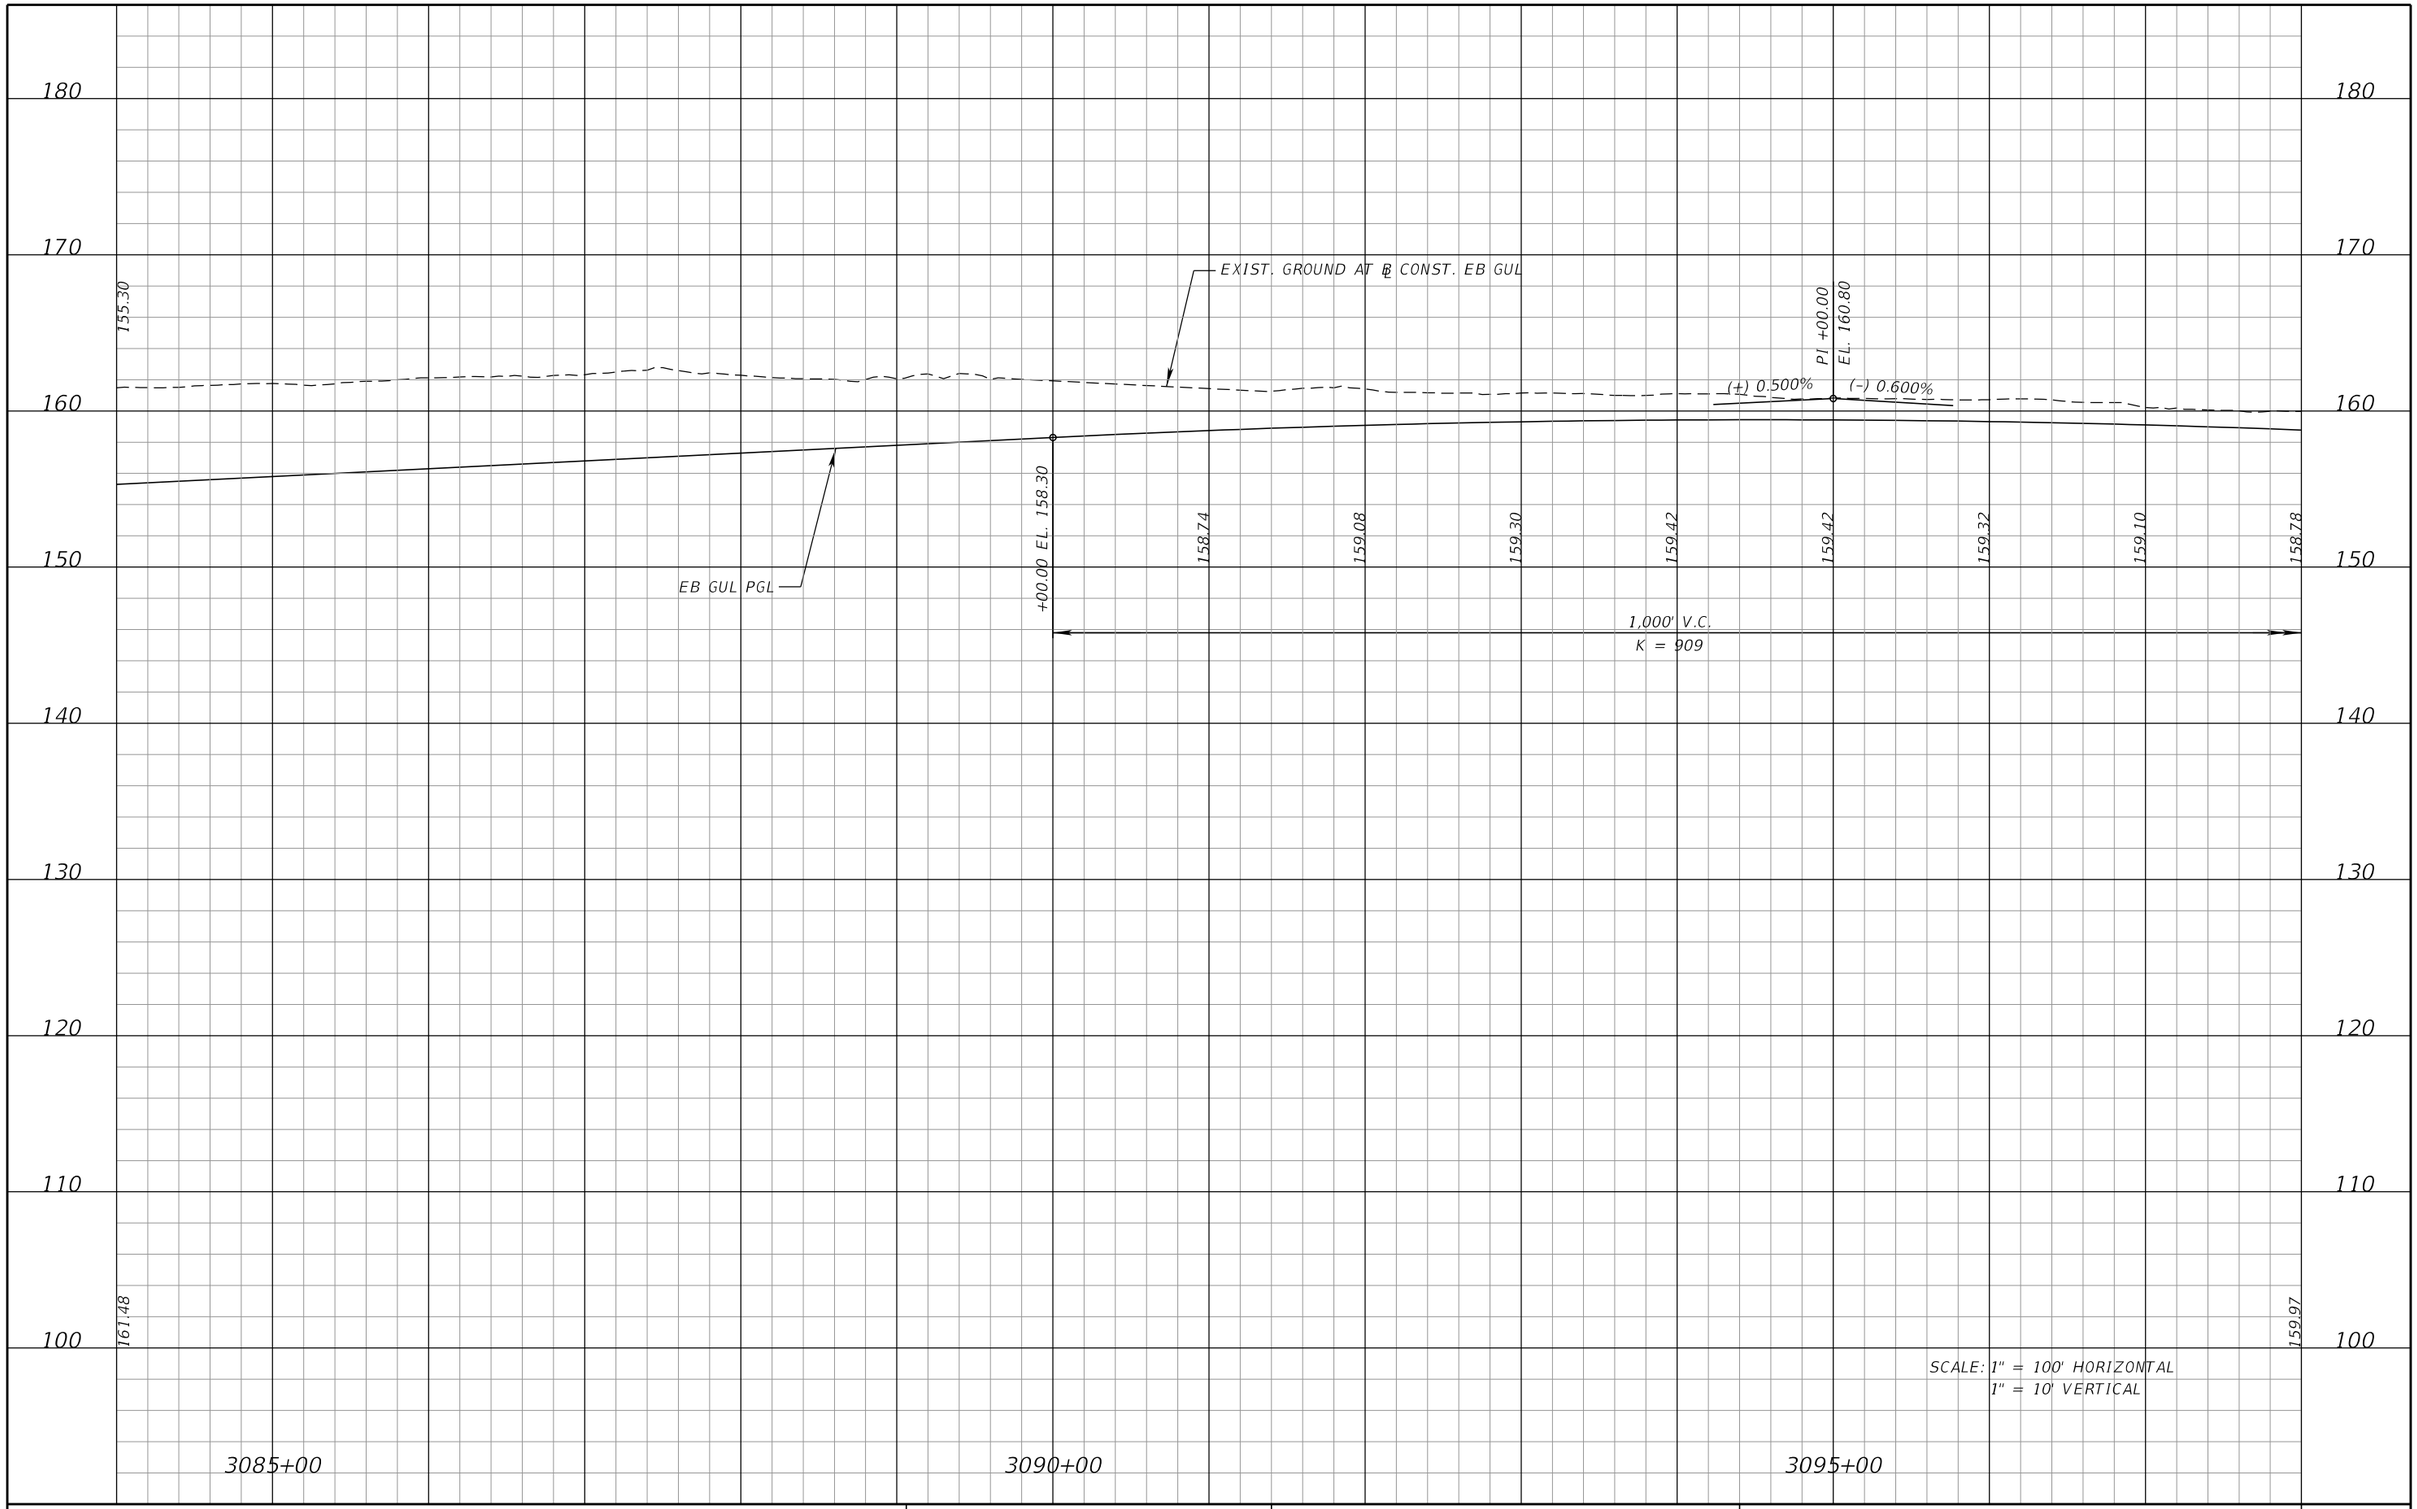

REVISIONS			
DATE	DESCRIPTION	DATE	DESCRIPTION

DEWBERRY ENGINEERS INC.
800 NORTH MAGNOLIA AVENUE, SUITE 1000
ORLANDO, FL 32803
CERTIFICATE OF AUTHORIZATION 8794

STATE OF FLORIDA
DEPARTMENT OF TRANSPORTATION


ROAD NO.	COUNTY	FINANCIAL PROJECT ID
SR 400	POLK	201210-3-52-1

I-4 EB GUL
PROFILE SHEET

SHEET NO. 83

PRELIMINARY: NOT FOR CONSTRUCTION

cfraser 3/10/2017 11:07:39 AM c:\pwworking\aecom_na\cfraser\dms28175\PROFRD07.DGN

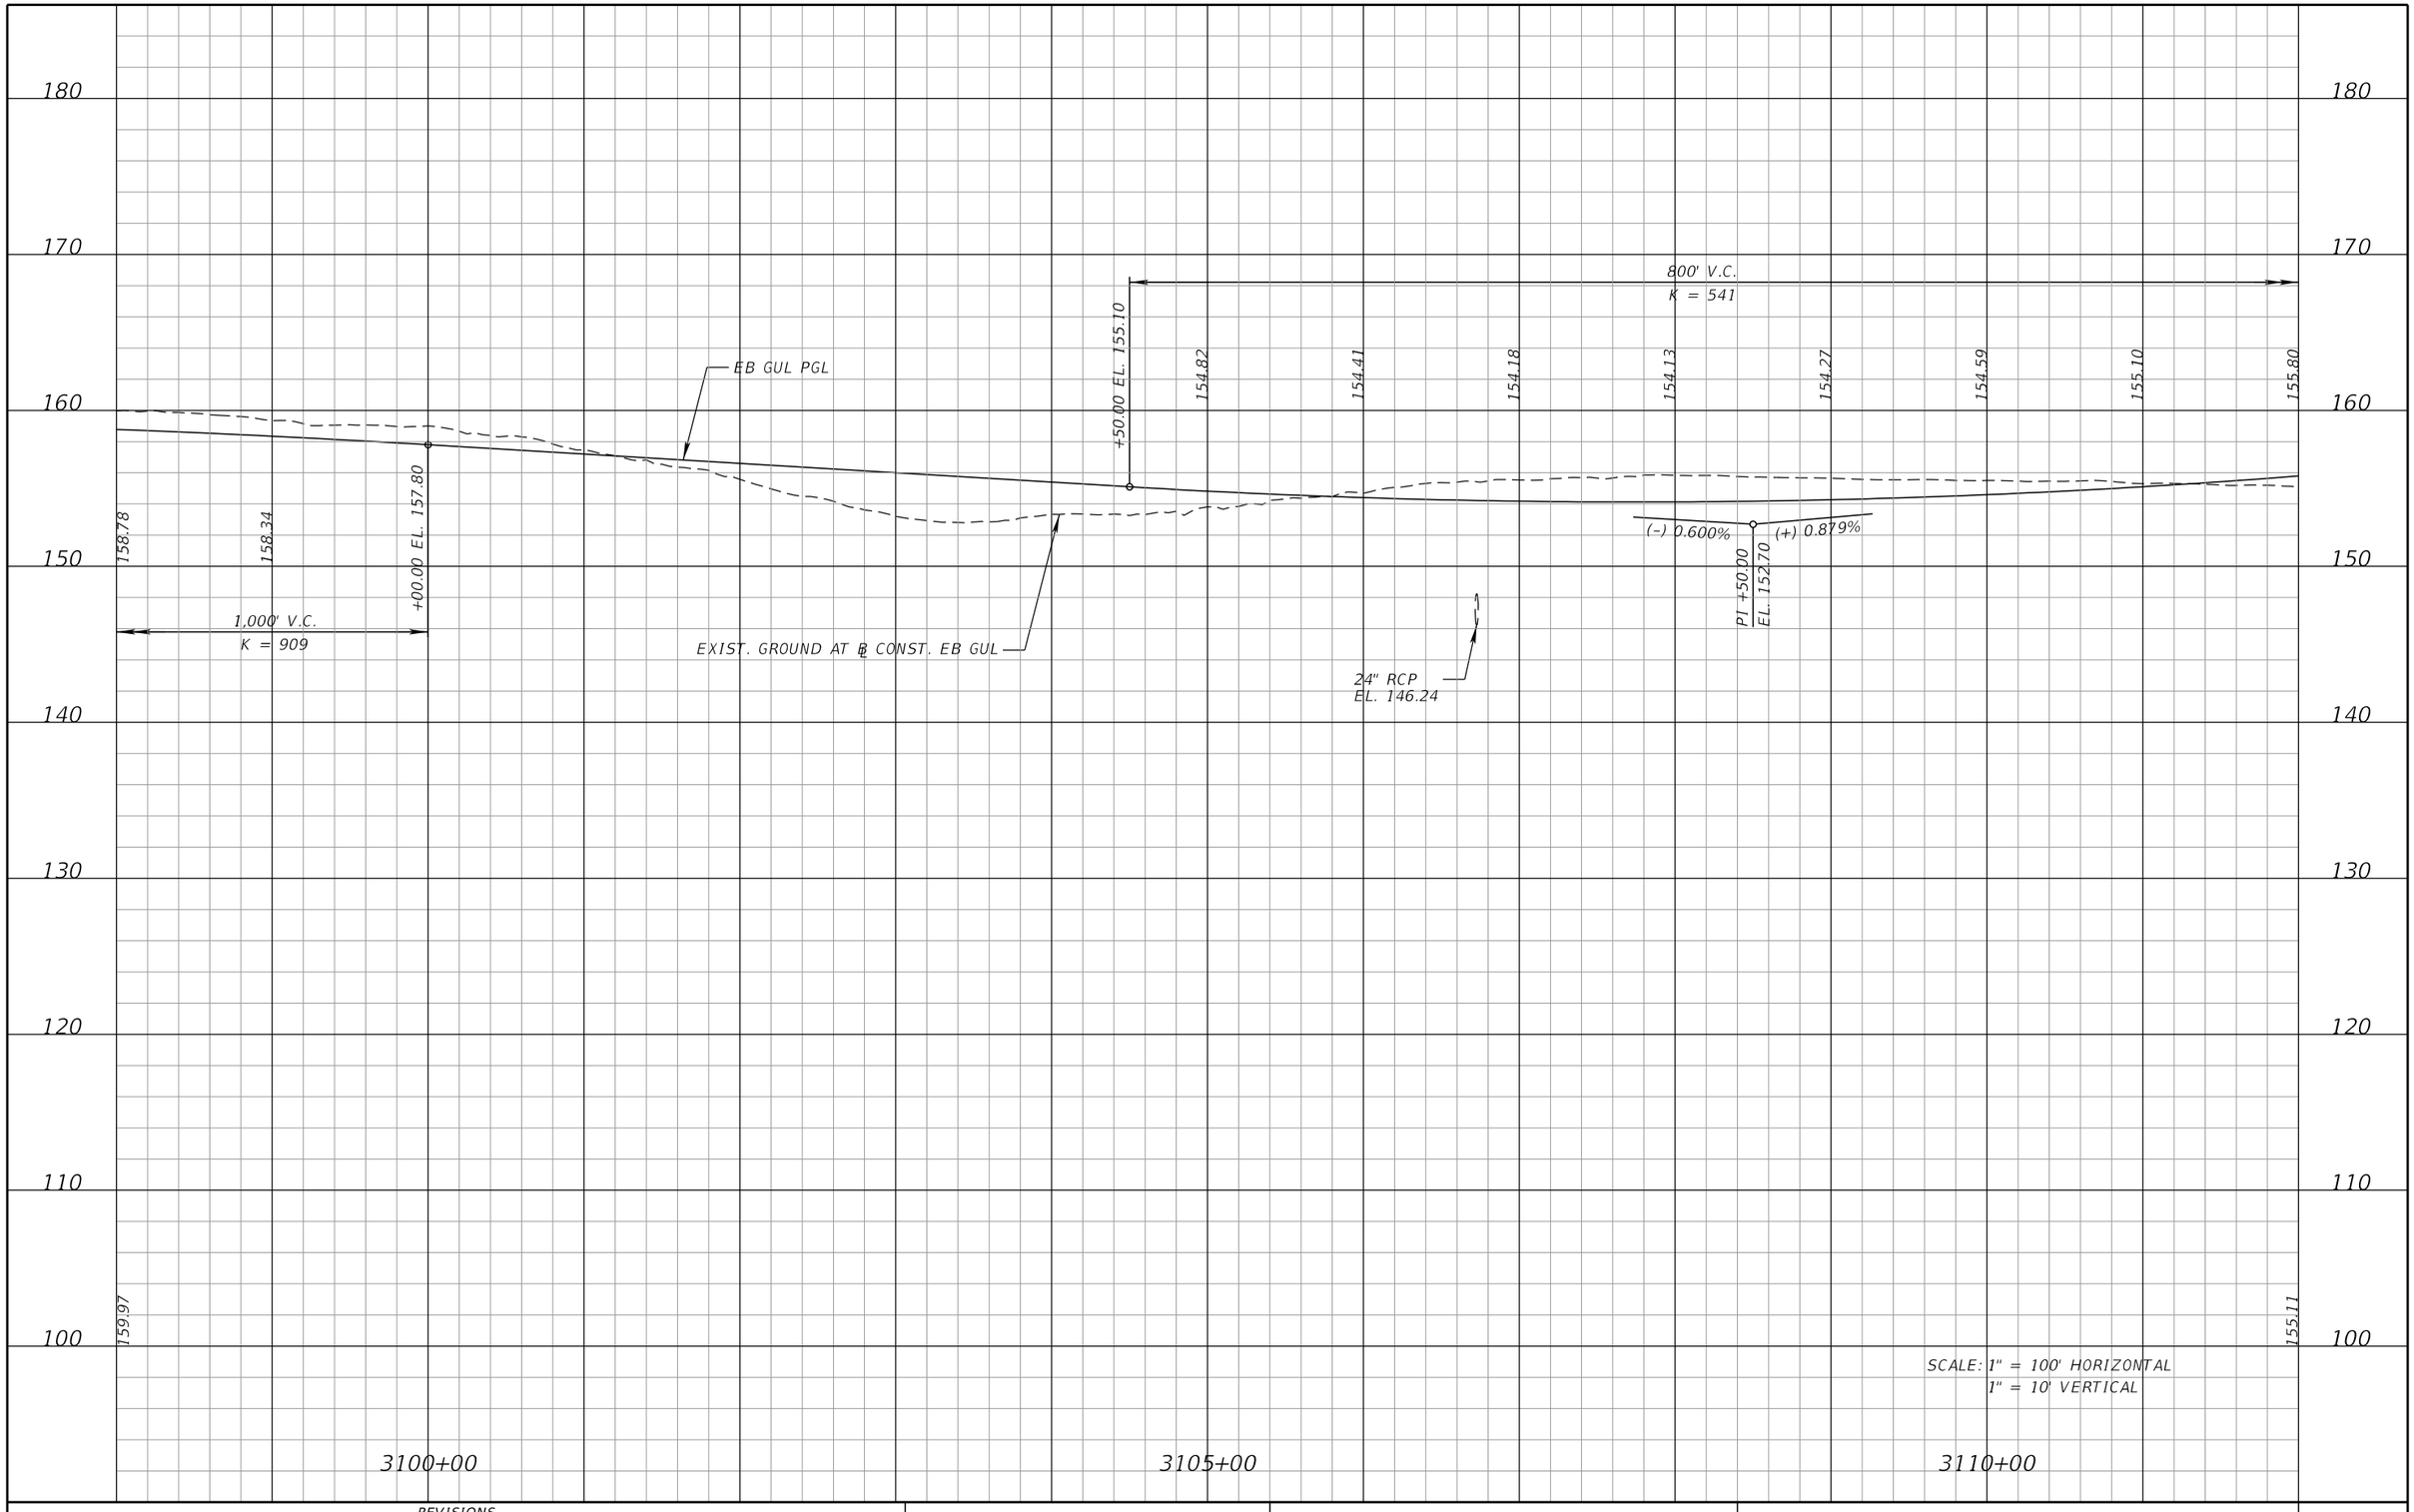

REVISIONS			
DATE	DESCRIPTION	DATE	DESCRIPTION

DEWBERRY ENGINEERS INC.
800 NORTH MAGNOLIA AVENUE, SUITE 1000
ORLANDO, FL 32803
CERTIFICATE OF AUTHORIZATION 8794

STATE OF FLORIDA
DEPARTMENT OF TRANSPORTATION


ROAD NO.	COUNTY	FINANCIAL PROJECT ID
SR 400	POLK	201210-3-52-1

I-4 EB GUL
PROFILE SHEET

SHEET NO. 84

PRELIMINARY: NOT FOR CONSTRUCTION

cfraser 3/10/2017 11:07:45 AM c:\pwworking\aecom_na\cfraser\dms28175\PROFRD08.DGN

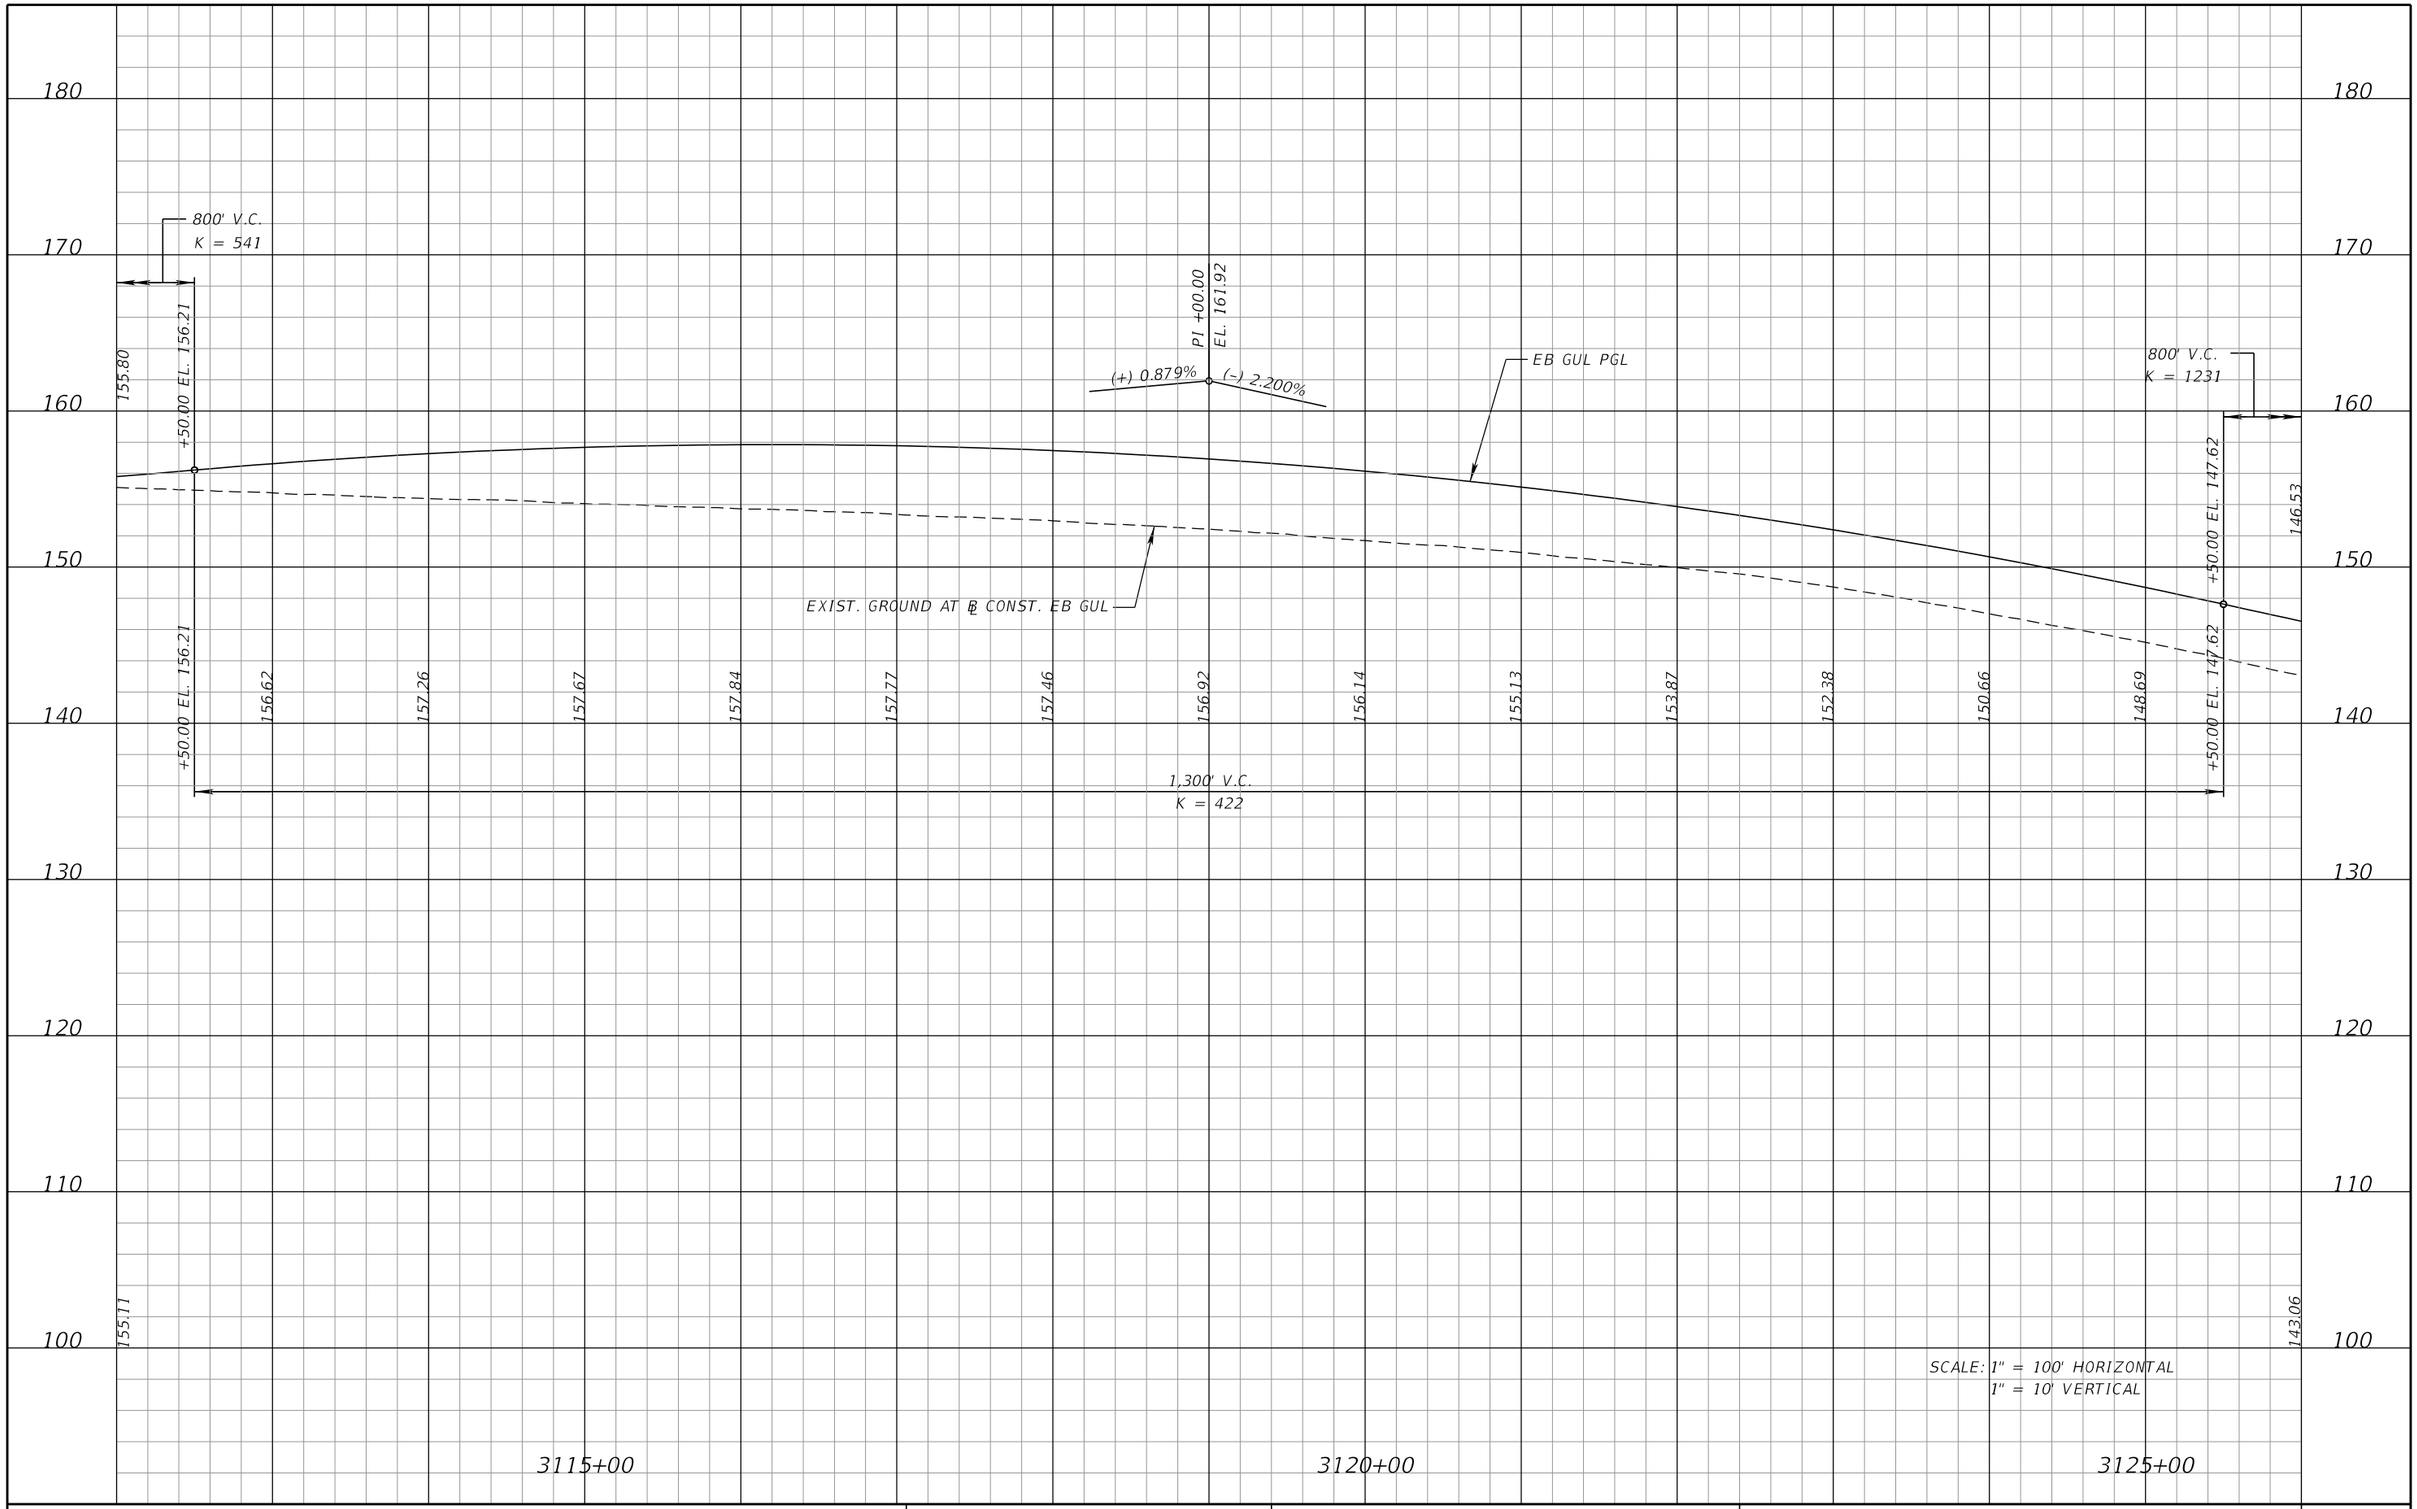

REVISIONS			
DATE	DESCRIPTION	DATE	DESCRIPTION

DEWBERRY ENGINEERS INC.
800 NORTH MAGNOLIA AVENUE, SUITE 1000
ORLANDO, FL 32803
CERTIFICATE OF AUTHORIZATION 8794

STATE OF FLORIDA
DEPARTMENT OF TRANSPORTATION

ROAD NO.	COUNTY	FINANCIAL PROJECT ID
SR 400	POLK	201210-3-52-1

I-4 EB GUL
PROFILE SHEET

SHEET NO. 85

PRELIMINARY: NOT FOR CONSTRUCTION

cfraser 3/10/2017 11:07:51 AM c:\pwworking\aecom_na\cfraser\dms28175\PROFRD09.DGN

800' V.C.
K = 1231

146.53 144.42 142.38 140.42 138.55 136.75 135.04 133.41 +50.00 EL. 132.62

EB GUL PGL

(-) 2.200%

(-) 1.550%

PI +50.00
EL. 138.82

EXIST. GROUND AT ℄ CONST. EB GUL

K = 390
800' V.C.

+48.10 EL. 131.10

130.33 129.04 128.01 127.24 126.72 126.45

(-) 1.550%

(+) 0.500%

PI +48.10
EL. 124.90

143.06

128.33

SCALE: 1" = 100' HORIZONTAL
1" = 10' VERTICAL

3130+00 3135+00 3140+00

170 160 150 140 130 120 110 100 90

REVISIONS			
DATE	DESCRIPTION	DATE	DESCRIPTION

DEWBERRY ENGINEERS INC.
800 NORTH MAGNOLIA AVENUE, SUITE 1000
ORLANDO, FL 32803
CERTIFICATE OF AUTHORIZATION 8794

STATE OF FLORIDA
DEPARTMENT OF TRANSPORTATION


ROAD NO.	COUNTY	FINANCIAL PROJECT ID
SR 400	POLK	201210-3-52-1

I-4 EB GUL
PROFILE SHEET

SHEET NO. 86

PRELIMINARY: NOT FOR CONSTRUCTION

cfraser 3/10/2017 11:07:56 AM c:\pwworking\aecom_na\cfraser\dms28175\PROFRD10.DGN

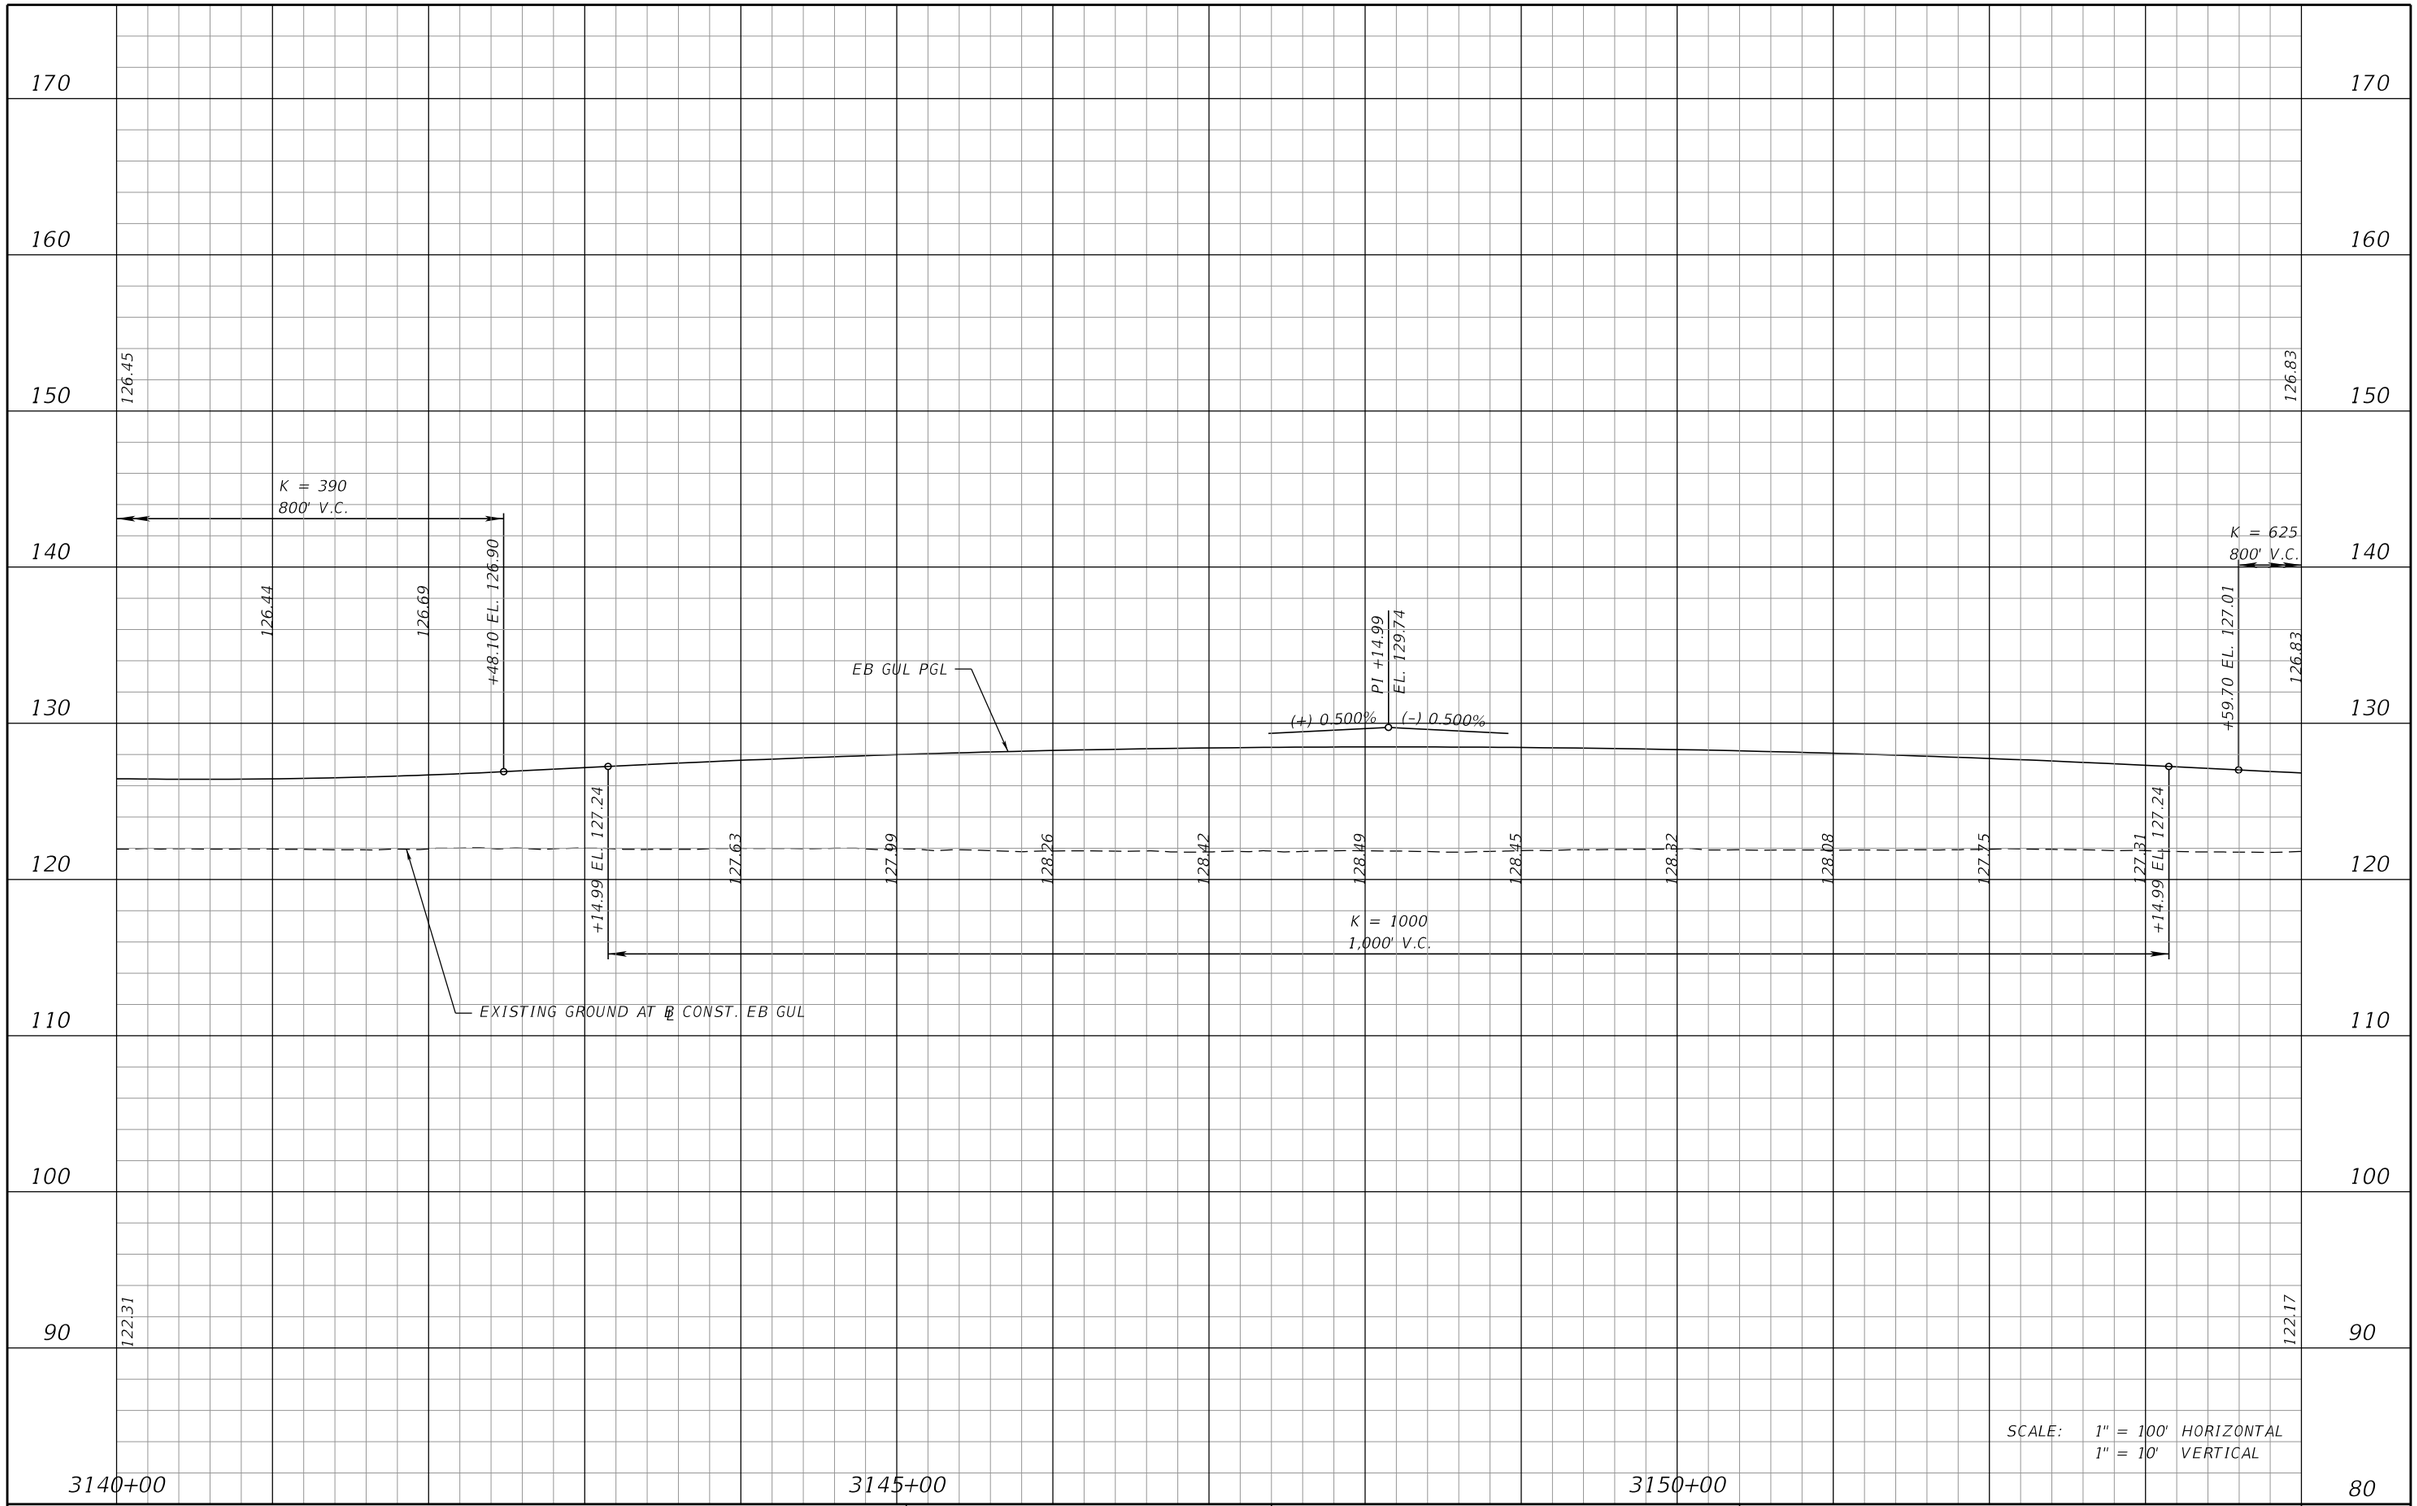

SCALE: 1" = 100' HORIZONTAL
1" = 10' VERTICAL

REVISIONS			
DATE	DESCRIPTION	DATE	DESCRIPTION

AECOM TECHNICAL SERVICES, Inc.
315 East Robinson Street, Suite 245
Orlando, FL, 32801
T 407.422.0353 F 407.423.2695
Certificate of Authorization No. 8115
www.aecom.com

STATE OF FLORIDA
DEPARTMENT OF TRANSPORTATION

ROAD NO.	COUNTY	FINANCIAL PROJECT ID
400	POLK	201210-3-52-01

I-4 EB GUL
PROFILE SHEET

SHEET NO. 87

PRELIMINARY: NOT FOR CONSTRUCTION

josue.diaz 3/7/2017 2:23:01 PM c:\pwworking\aecom_na\jdiaz\dms28175\PROFRD_SEGB1_GEB14_01.dgn

170
160
150
140
130
120
110
100
90
80

126.83
131.66
K = 625
800' V.C.
126.47
126.27
126.24
126.36
126.65
127.09
127.70
+59.70 EL. 128.13
EB GUL PGL
(+) 0.780%
(-) 0.500%
(+) 0.780%
PI +59.70
EL. 125.01
+21.64 EL. 129.40
129.97
130.58
131.07
131.43
131.66
K = 781
1,000' V.C.
EXISTING GROUND AT ℄ CONST. EB GUL
122.17
122.15
3155+00
3160+00
3165+00

SCALE: 1" = 100' HORIZONTAL
1" = 10' VERTICAL

PRELIMINARY: NOT FOR CONSTRUCTION

REVISIONS			
DATE	DESCRIPTION	DATE	DESCRIPTION

AECOM TECHNICAL SERVICES, Inc.
315 East Robinson Street, Suite 245
Orlando, FL, 32801
T 407.422.0353 F 407.423.2695
Certificate of Authorization No. 8115
www.aecom.com


STATE OF FLORIDA
DEPARTMENT OF TRANSPORTATION

ROAD NO.	COUNTY	FINANCIAL PROJECT ID
400	POLK	201210-3-52-01

I-4 EB GUL
PROFILE SHEET

SHEET NO. 88

josue.diaz 3/7/2017 2:24:10 PM c:\pwworking\aecom_na\jdiaz\dms28175\PROFRD_SEGB1_GEB14_02.dgn

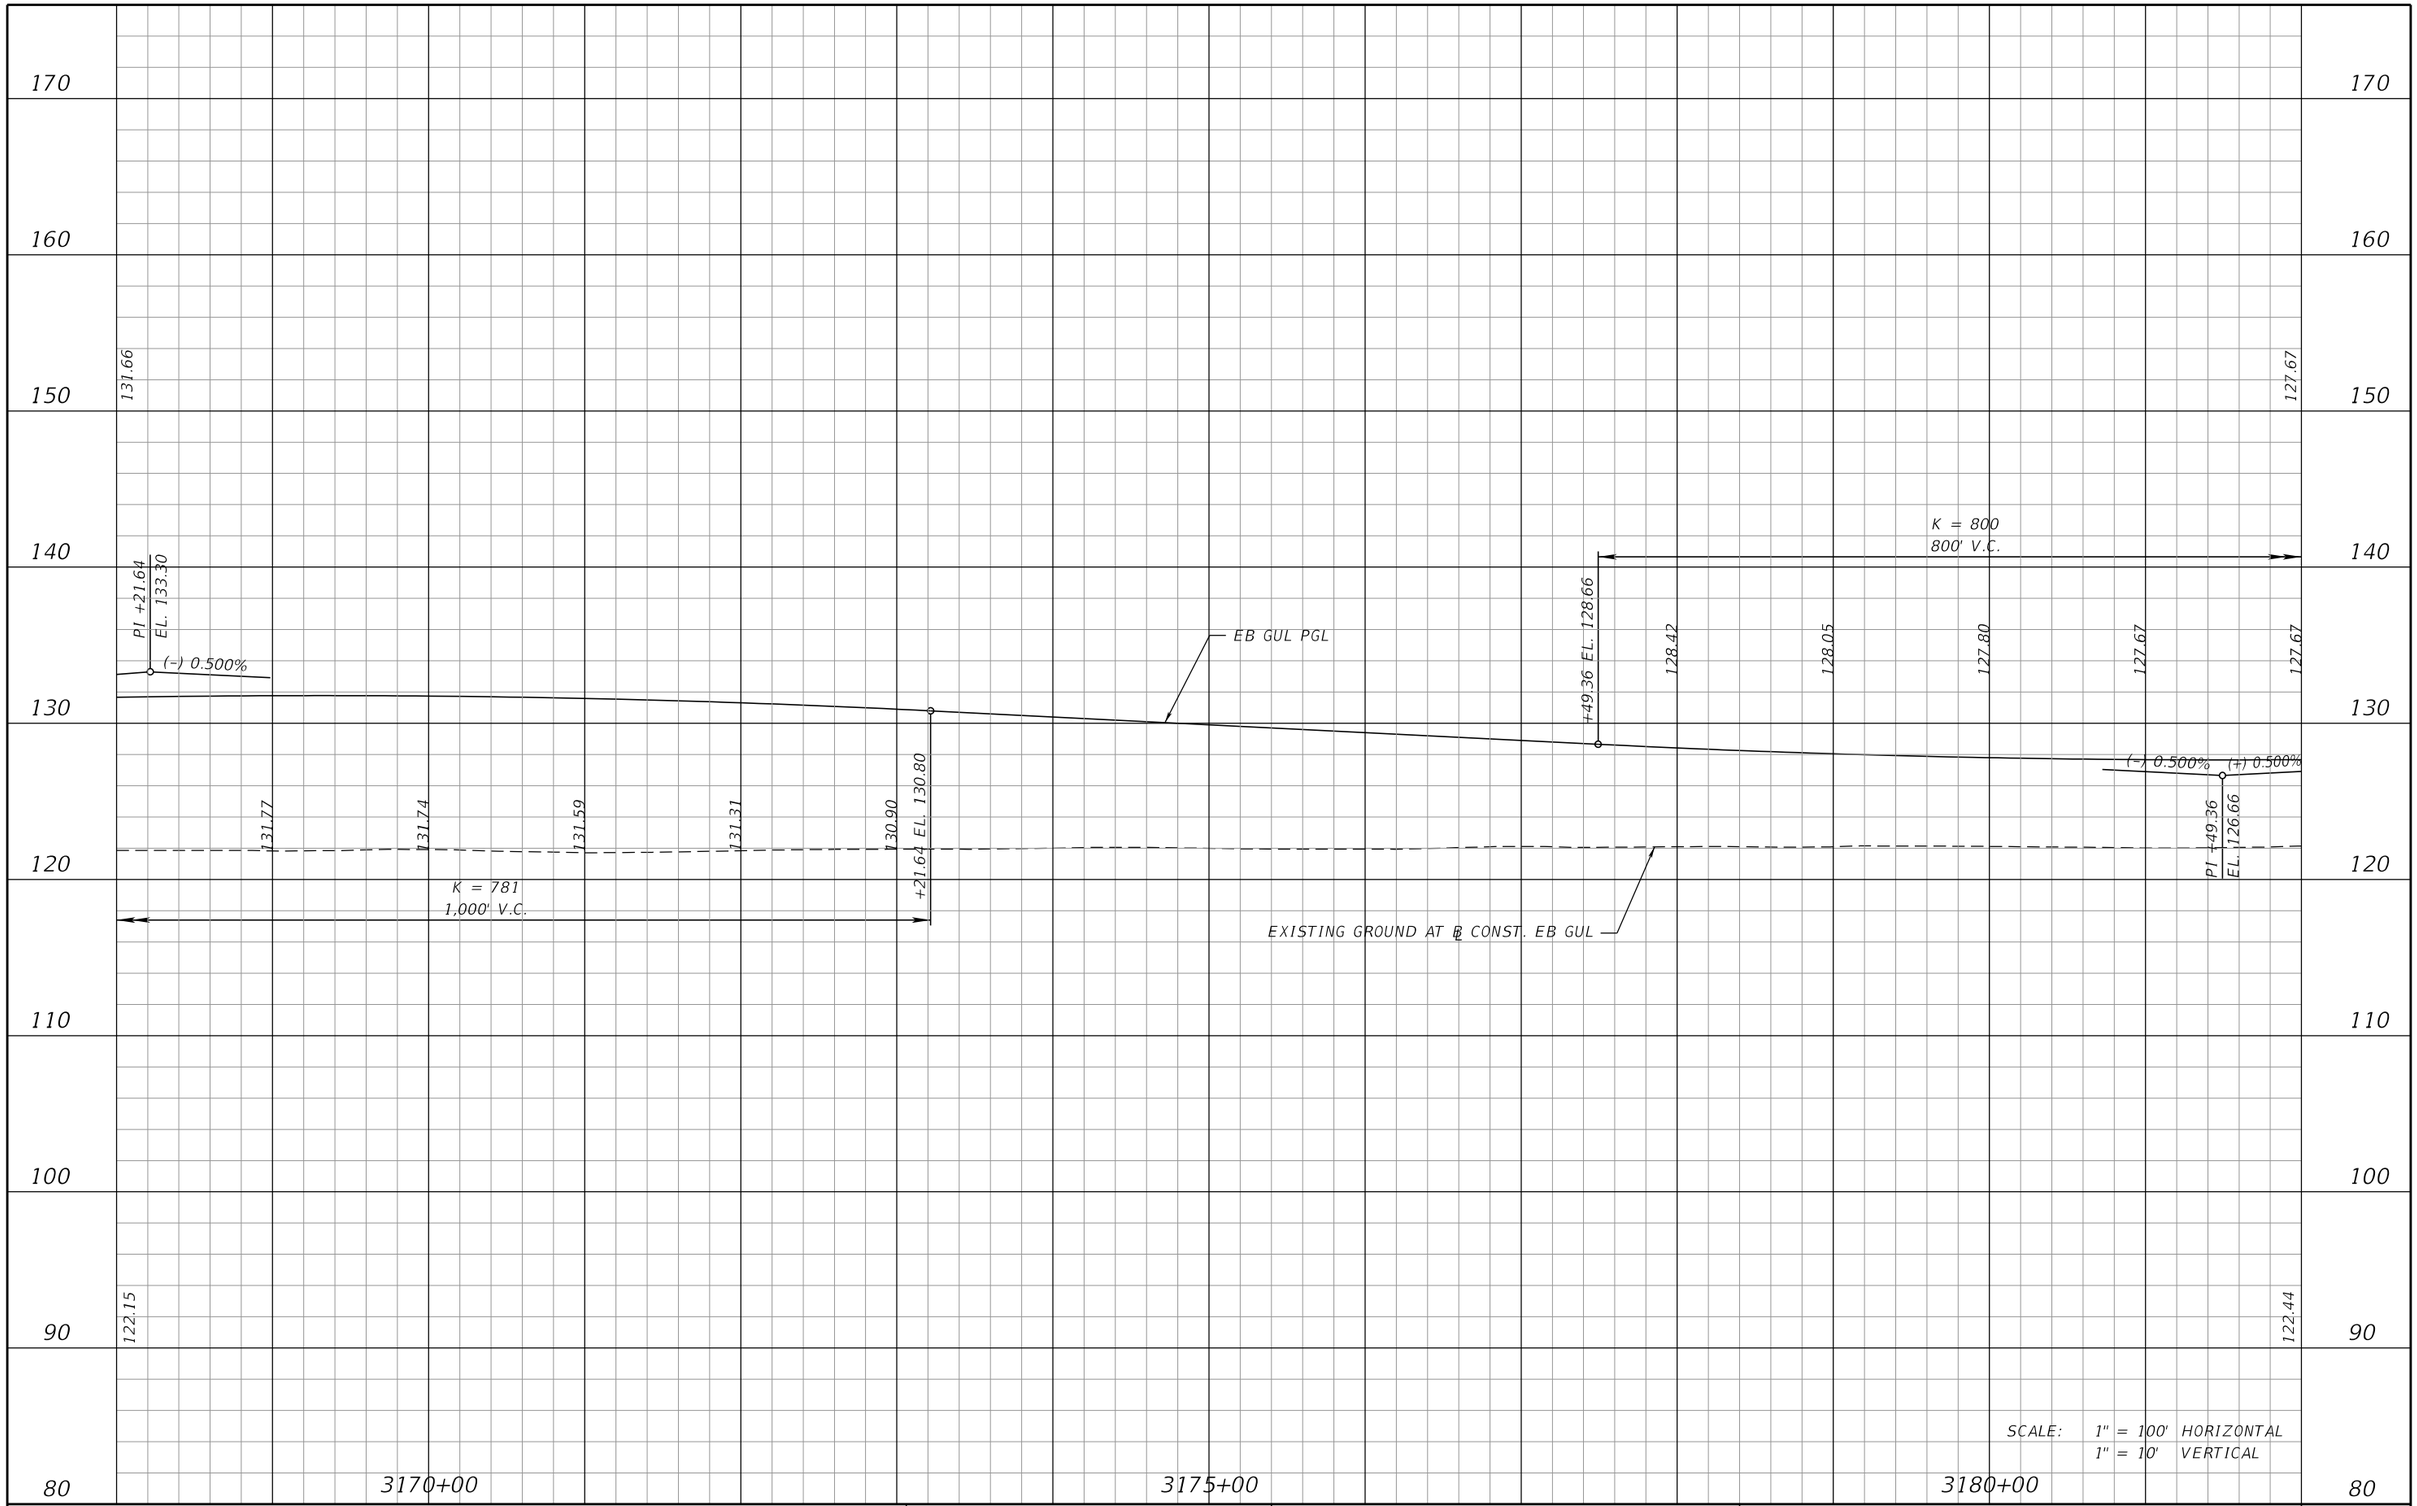

SCALE: 1" = 100' HORIZONTAL
1" = 10' VERTICAL

REVISIONS			
DATE	DESCRIPTION	DATE	DESCRIPTION

AECOM TECHNICAL SERVICES, Inc.
315 East Robinson Street, Suite 245
Orlando, FL, 32801
T 407.422.0353 F 407.423.2695
Certificate of Authorization No. 8115
www.aecom.com

STATE OF FLORIDA
DEPARTMENT OF TRANSPORTATION


ROAD NO.	COUNTY	FINANCIAL PROJECT ID
400	POLK	201210-3-52-01

I-4 EB GUL
PROFILE SHEET

SHEET NO. 89

PRELIMINARY: NOT FOR CONSTRUCTION

josue.diaz 3/7/2017 2:25:16 PM c:\pwworking\aecom_na\jdiaz\dms28175\PROFRD_SEGB1_GEB14_03.dgn

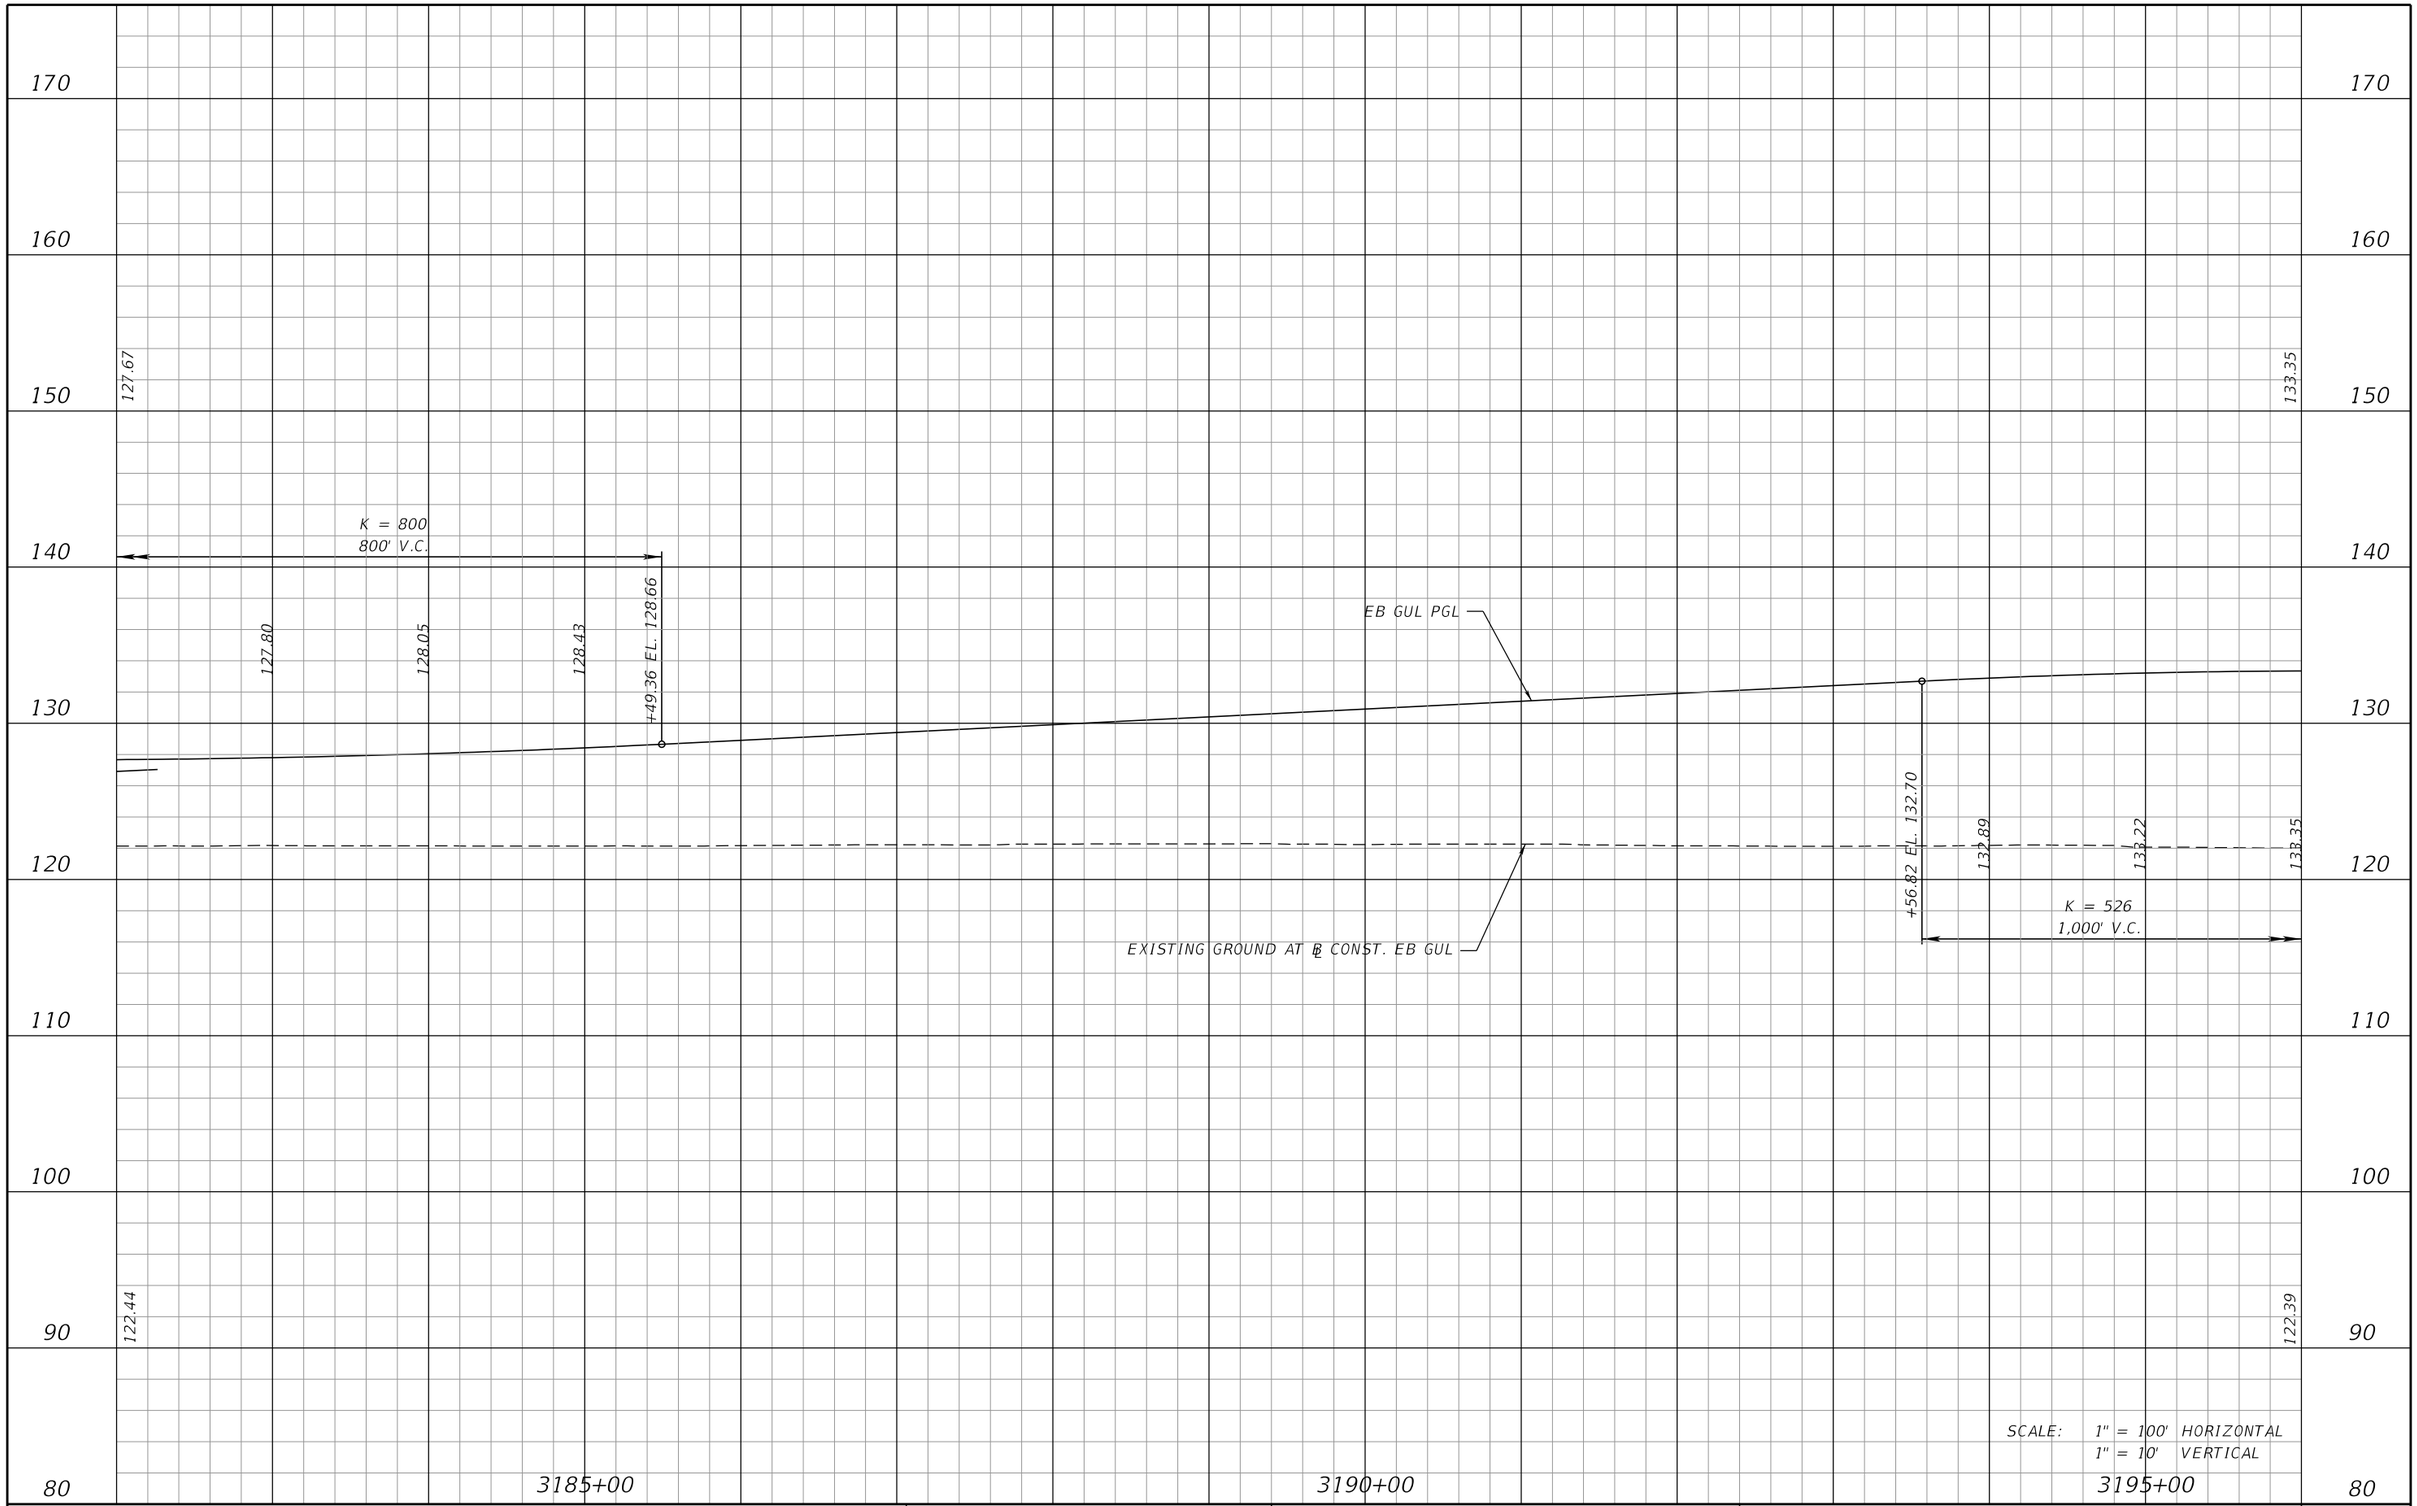

REVISIONS			
DATE	DESCRIPTION	DATE	DESCRIPTION

AECOM TECHNICAL SERVICES, Inc.
315 East Robinson Street, Suite 245
Orlando, FL, 32801
T 407.422.0353 F 407.423.2695
Certificate of Authorization No. 8115
www.aecom.com

STATE OF FLORIDA
DEPARTMENT OF TRANSPORTATION


ROAD NO.	COUNTY	FINANCIAL PROJECT ID
400	POLK	201210-3-52-01

I-4 EB GUL
PROFILE SHEET

SHEET NO. 90

PRELIMINARY: NOT FOR CONSTRUCTION

josue.diaz 3/7/2017 2:26:21 PM c:\pwworking\aecom_na\jdiaz\dms28175\PROFRD_SEGB1_GEB14_04.dgn

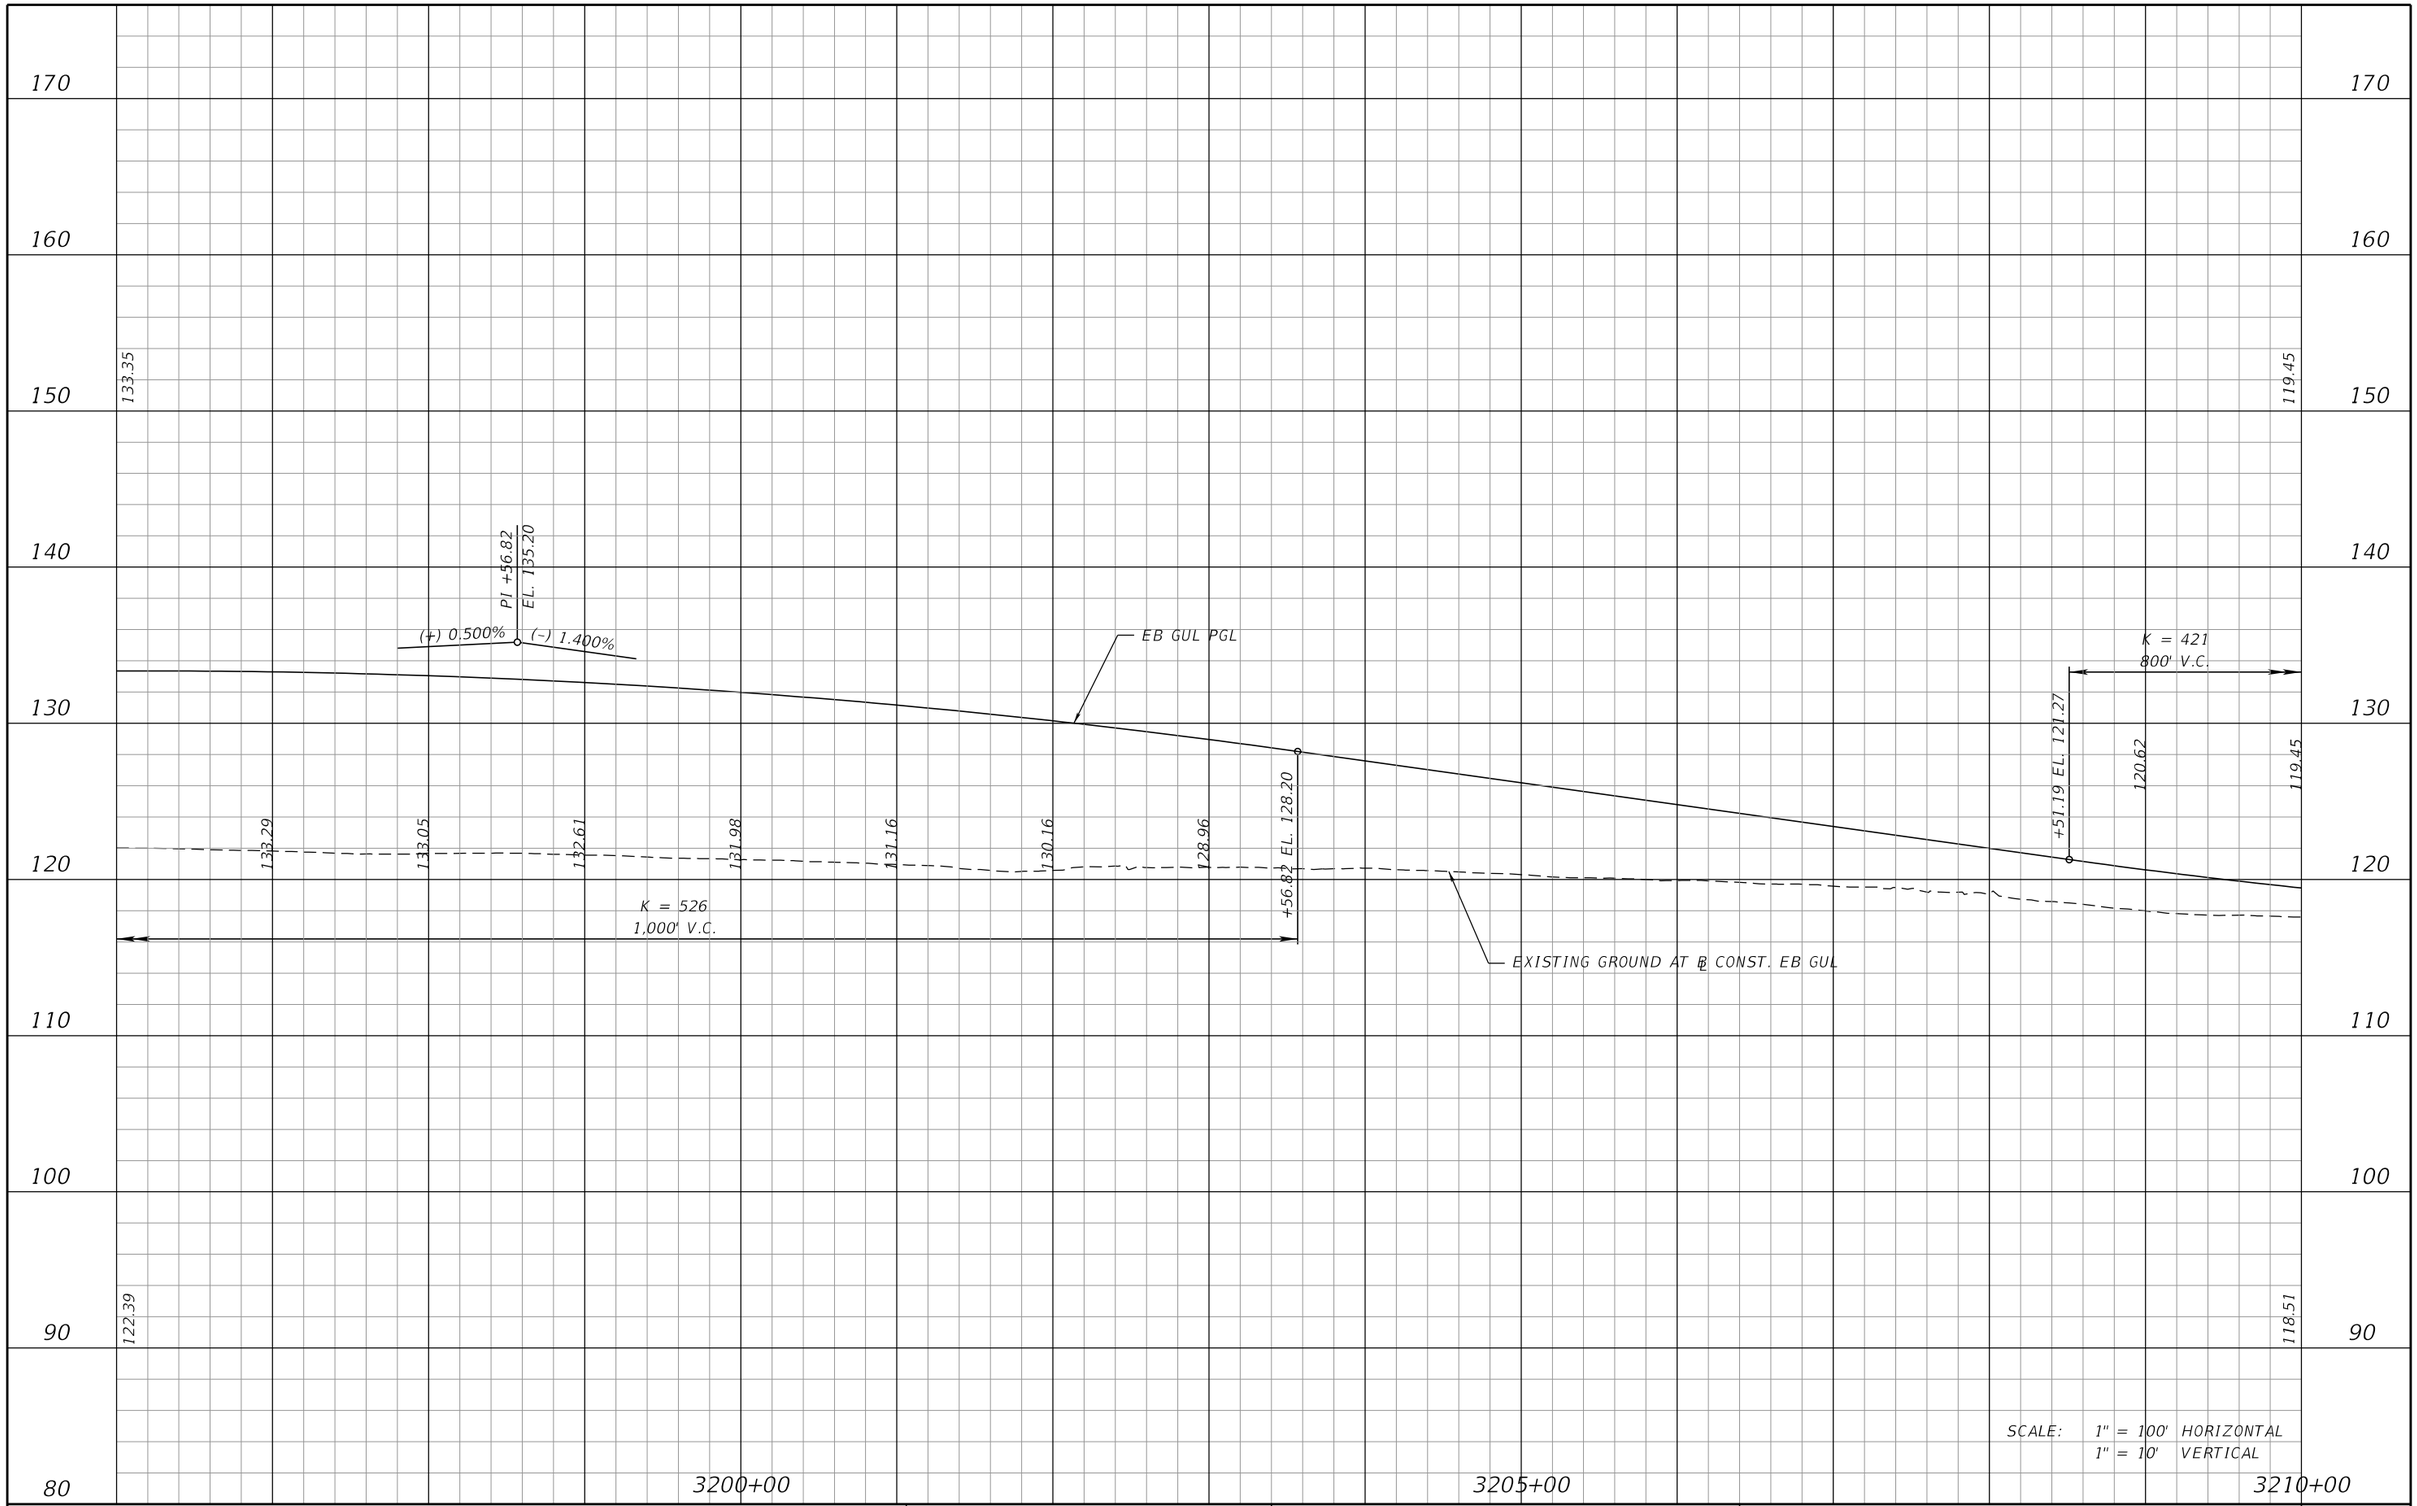

REVISIONS			
DATE	DESCRIPTION	DATE	DESCRIPTION

AECOM TECHNICAL SERVICES, Inc.
315 East Robinson Street, Suite 245
Orlando, FL, 32801
T 407.422.0353 F 407.423.2695
Certificate of Authorization No. 8115
www.aecom.com

STATE OF FLORIDA
DEPARTMENT OF TRANSPORTATION

ROAD NO.	COUNTY	FINANCIAL PROJECT ID
400	POLK	201210-3-55-01

I-4 EB GUL
PROFILE SHEET

SHEET NO. 91

PRELIMINARY: NOT FOR CONSTRUCTION

josue.diaz 3/7/2017 2:28:24 PM c:\pwworking\aecom_na\jdiaz\dms28175\PROFRD_SEGB1_GEB14_05.dgn

160
150
140
130
120
110
100
90
80

119.45
118.53
117.84
117.38
117.17
117.19
117.45
+51.19 EL. 117.67
118.51
114.61

K = 421
800' V.C.

(-) 1.400%
(+) 0.500%

P.I. +51.19
EL. 115.67

+00.53
282' SE TRANS.
e = (-) 0.02
TO (+) 0.027
+82.53
FULL SUPERELEVATION
e = (+) 0.027
121.42

+46.13
100' SE TRANS.
e = (-) 0.02
TO (-) 0.027
+46.13
FULL SUPERELEVATION
e = (-) 0.027

EB GUL PGL

EXISTING GROUND AT ℄ CONST. EB GUL

SCALE: 1" = 100' HORIZONTAL
1" = 10' VERTICAL

3210+00
3215+00
3220+00

70

PRELIMINARY: NOT FOR CONSTRUCTION

REVISIONS			
DATE	DESCRIPTION	DATE	DESCRIPTION

AECOM TECHNICAL SERVICES, Inc.
315 East Robinson Street, Suite 245
Orlando, FL, 32801
T 407.422.0353 F 407.423.2695
Certificate of Authorization No. 8115
www.aecom.com

STATE OF FLORIDA
DEPARTMENT OF TRANSPORTATION

ROAD NO.	COUNTY	FINANCIAL PROJECT ID
400	POLK	201210-3-52-01

I-4 EB GUL
PROFILE SHEET

SHEET NO. 92

josue.diaz 3/7/2017 2:29:44 PM c:\pwworking\aecom_na\jdiaz\dms28175\PROFRD_SEGB1_GEBI4_06.dgn

160
150
140
130
120
110
100
90
80
70

FULL SUPERELEVATION
e = (+) 0.027

121.42

+82.23

+82.23

FULL SUPERELEVATION
e = (–) 0.027

END PROFILE EB GUL
STA. 3228+82.23
EL. 123.83

EB GUL PGL

(+) 0.500%

EXISTING GROUND AT ℄ CONST. EB GUL

114.61

3225+00

3230+00

3235+00

SCALE: 1" = 100' HORIZONTAL
1" = 10' VERTICAL

PRELIMINARY: NOT FOR CONSTRUCTION

REVISIONS			
DATE	DESCRIPTION	DATE	DESCRIPTION

AECOM TECHNICAL SERVICES, Inc.
315 East Robinson Street, Suite 245
Orlando, FL, 32801
T 407.422.0353 F 407.423.2695
Certificate of Authorization No. 8115
www.aecom.com


STATE OF FLORIDA
DEPARTMENT OF TRANSPORTATION

ROAD NO.	COUNTY	FINANCIAL PROJECT ID
400	POLK	201210-3-52-01

I-4 EB GUL PROFILE SHEET

SHEET NO. 93

josue.diaz 3/7/2017 2:31:20 PM c:\pwworking\aecom_na\jdiaz\dms28175\PROFRD_SEGB1_GEBI4_07.dgn

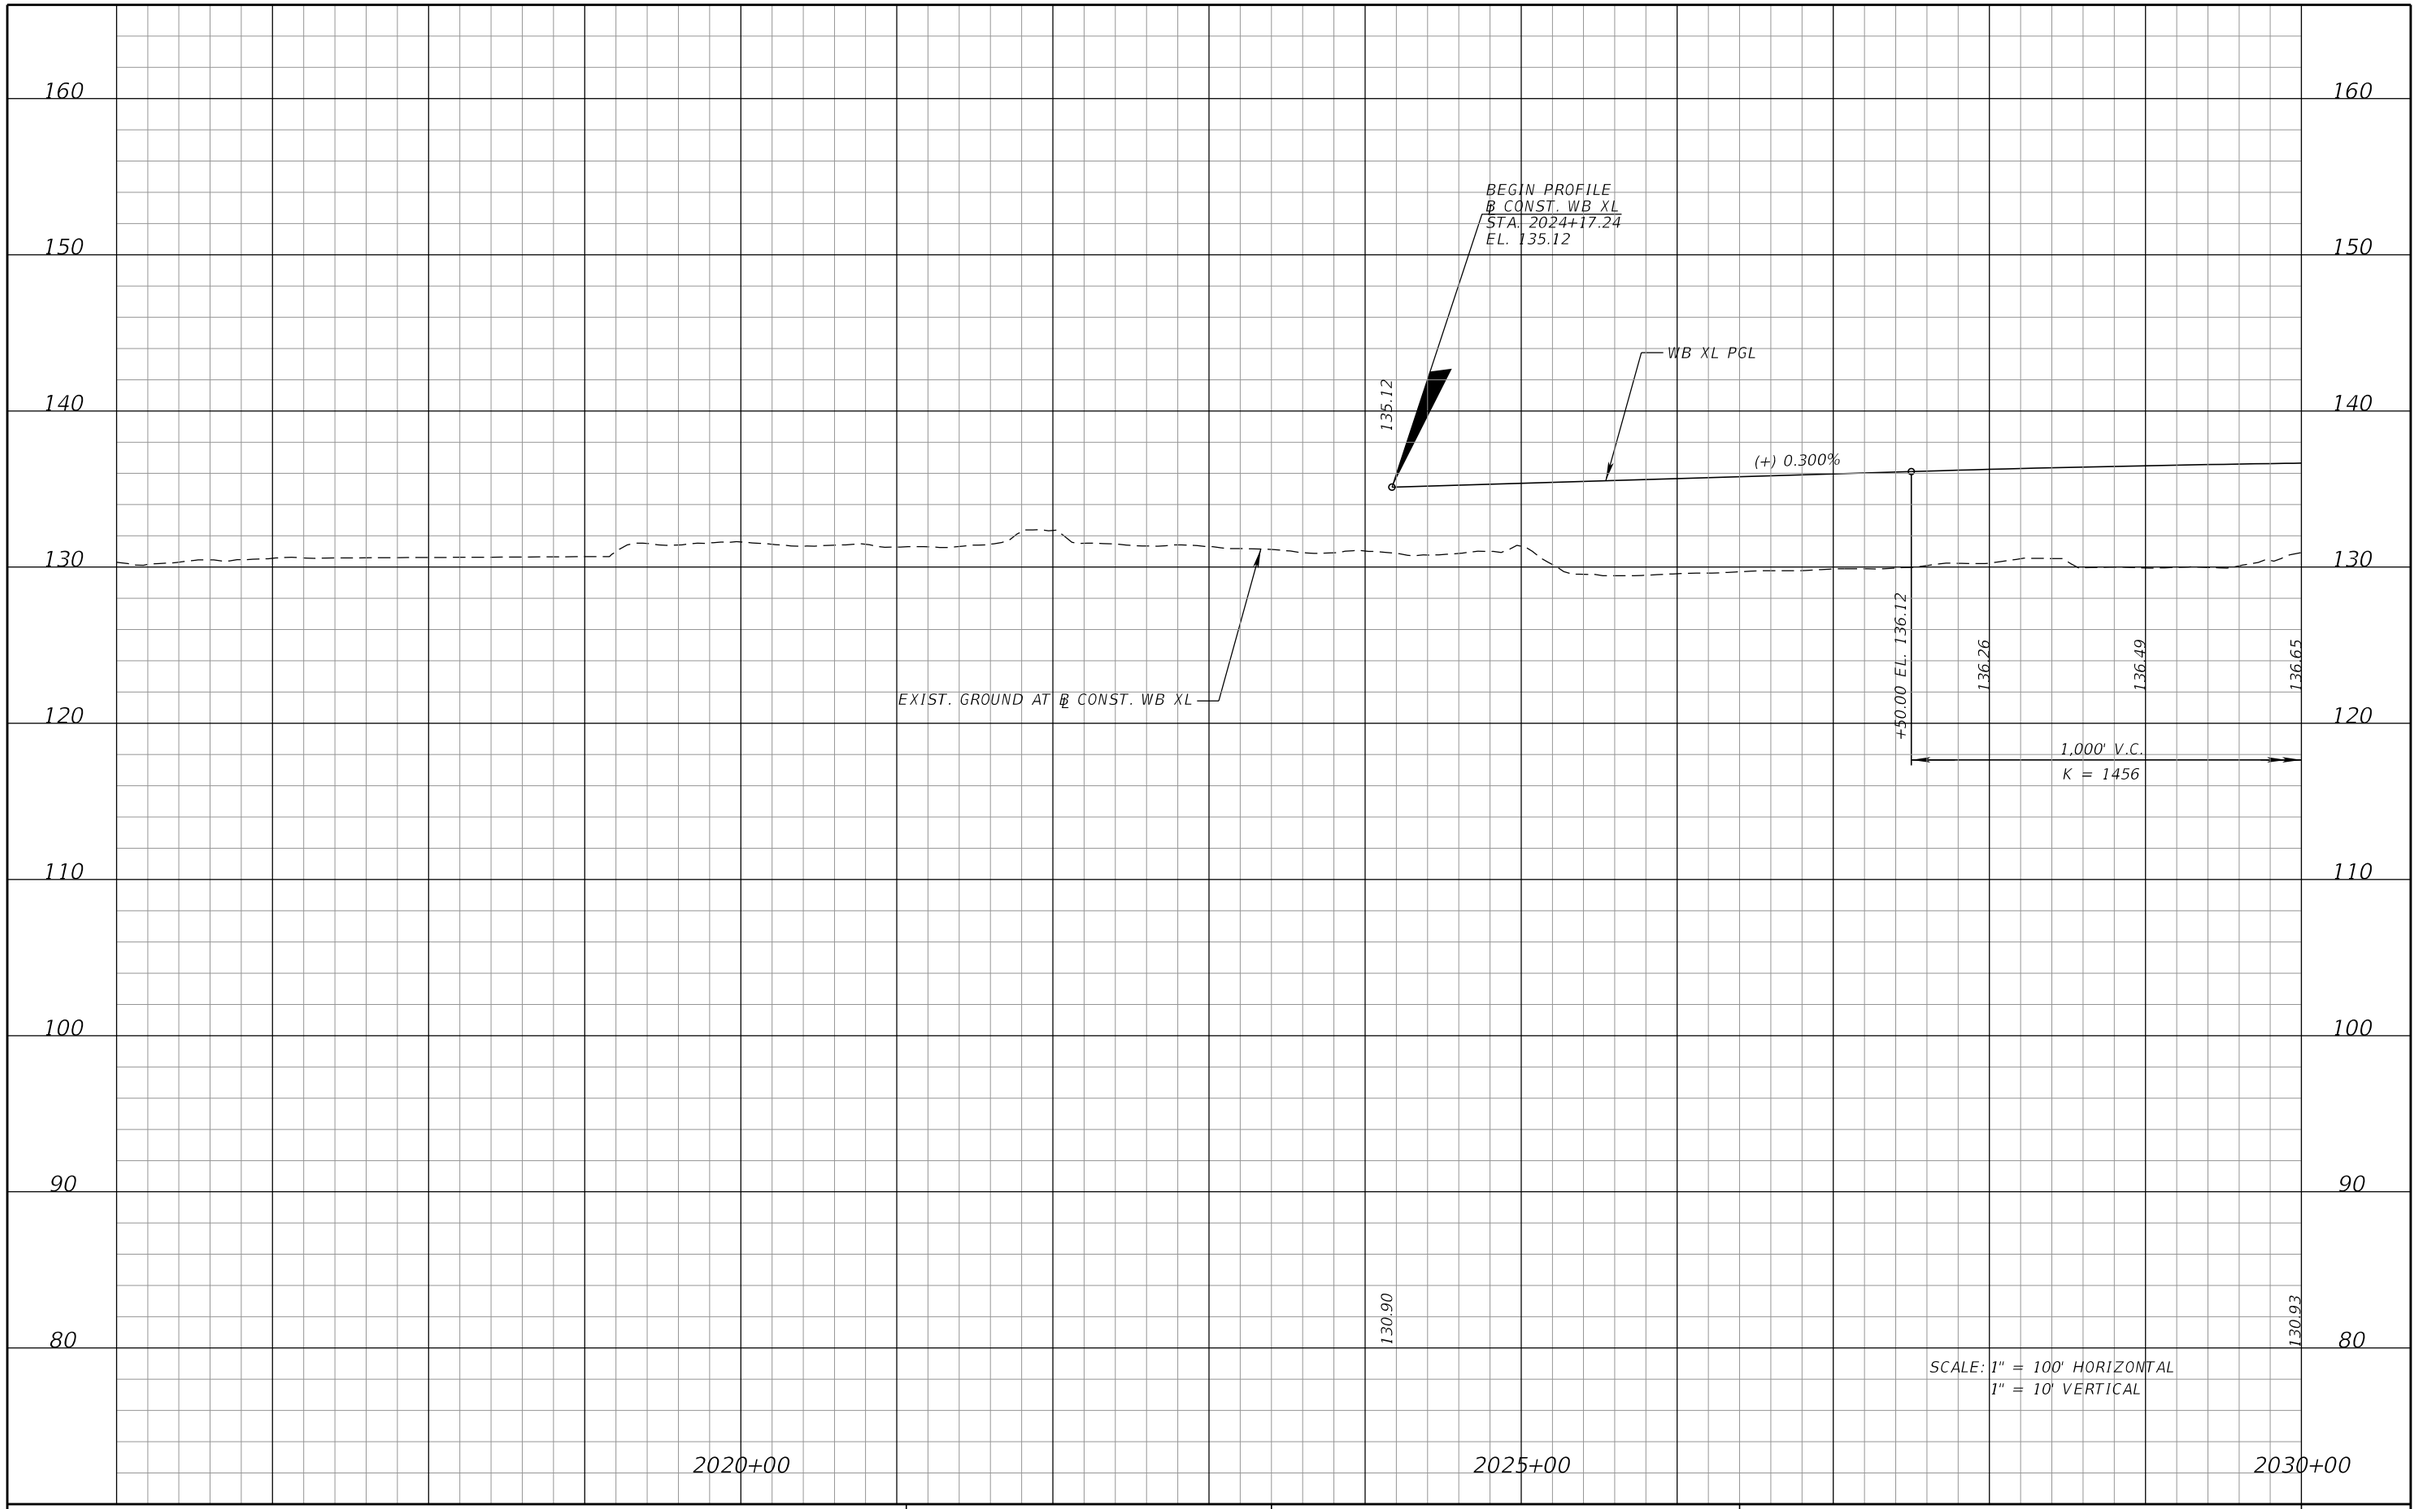

SCALE: 1" = 100' HORIZONTAL
1" = 10' VERTICAL

REVISIONS			
DATE	DESCRIPTION	DATE	DESCRIPTION

DEWBERRY ENGINEERS INC.
800 NORTH MAGNOLIA AVENUE, SUITE 1000
ORLANDO, FL 32803
CERTIFICATE OF AUTHORIZATION 8794

STATE OF FLORIDA
DEPARTMENT OF TRANSPORTATION

ROAD NO.	COUNTY	FINANCIAL PROJECT ID
SR 400	POLK	201210-3-52-1

I-4 WB XL
PROFILE SHEET

SHEET NO. 94

PRELIMINARY: NOT FOR CONSTRUCTION

cfraser 3/10/2017 11:09:03 AM c:\pwworking\aecom_na\cfraser\dms28175\PROFRD30.DGN

160
150
140
130
120
110
100
90
80

2030+00
2035+00
2040+00

WB XL PGL

PI +50.00
EL. 137.62

(+) 0.300%
(–) 0.387%

+50.00 EL. 135.68

900' V.C
K = 1015

135.50
135.21
135.02
134.93
134.94
135.05
135.25

(+) 0.387%
(+) 0.500%

PI +00.00
EL. 133.94

136.65
136.75
136.77
136.73
136.62
136.44
136.19
135.87

+50.00 EL. 135.68

EXIST. GROUND AT ℄ CONST. WB XL

1,000' V.C.
K = 1456

130.93
132.11

SCALE: 1" = 100' HORIZONTAL
1" = 10' VERTICAL

PRELIMINARY: NOT FOR CONSTRUCTION

REVISIONS			
DATE	DESCRIPTION	DATE	DESCRIPTION

DEWBERRY ENGINEERS INC.
800 NORTH MAGNOLIA AVENUE, SUITE 1000
ORLANDO, FL 32803
CERTIFICATE OF AUTHORIZATION 8794

STATE OF FLORIDA
DEPARTMENT OF TRANSPORTATION

ROAD NO.	COUNTY	FINANCIAL PROJECT ID
SR 400	POLK	201210-3-52-1

I-4 WB XL
PROFILE SHEET

SHEET NO. 95

cfraser 3/10/2017 11:09:05 AM c:\pwworking\aecom_na\cfraser\dms28175\PROFRD31.DGN

160
150
140
130
120
110
100
90
80

900' V.C.
K = 1015

135.25
135.55
135.95
+50.00 EL. 136.19

WB XL PGL

(+) 0.500%

141.94

EXIST. GROUND AT ℄ CONST. WB XL

132.11

136.95

2045+00
2050+00
2055+00

SCALE: 1" = 100' HORIZONTAL
1" = 10' VERTICAL

PRELIMINARY: NOT FOR CONSTRUCTION

REVISIONS			
DATE	DESCRIPTION	DATE	DESCRIPTION

DEWBERRY ENGINEERS INC.
800 NORTH MAGNOLIA AVENUE, SUITE 1000
ORLANDO, FL 32803
CERTIFICATE OF AUTHORIZATION 8794


STATE OF FLORIDA
DEPARTMENT OF TRANSPORTATION

ROAD NO.	COUNTY	FINANCIAL PROJECT ID
SR 400	POLK	201210-3-52-1

I-4 WB XL
PROFILE SHEET

SHEET NO. 96

cfraser 3/10/2017 11:09:07 AM c:\pwworking\aecom_na\cfraser\dms28175\PROFRD32.DGN

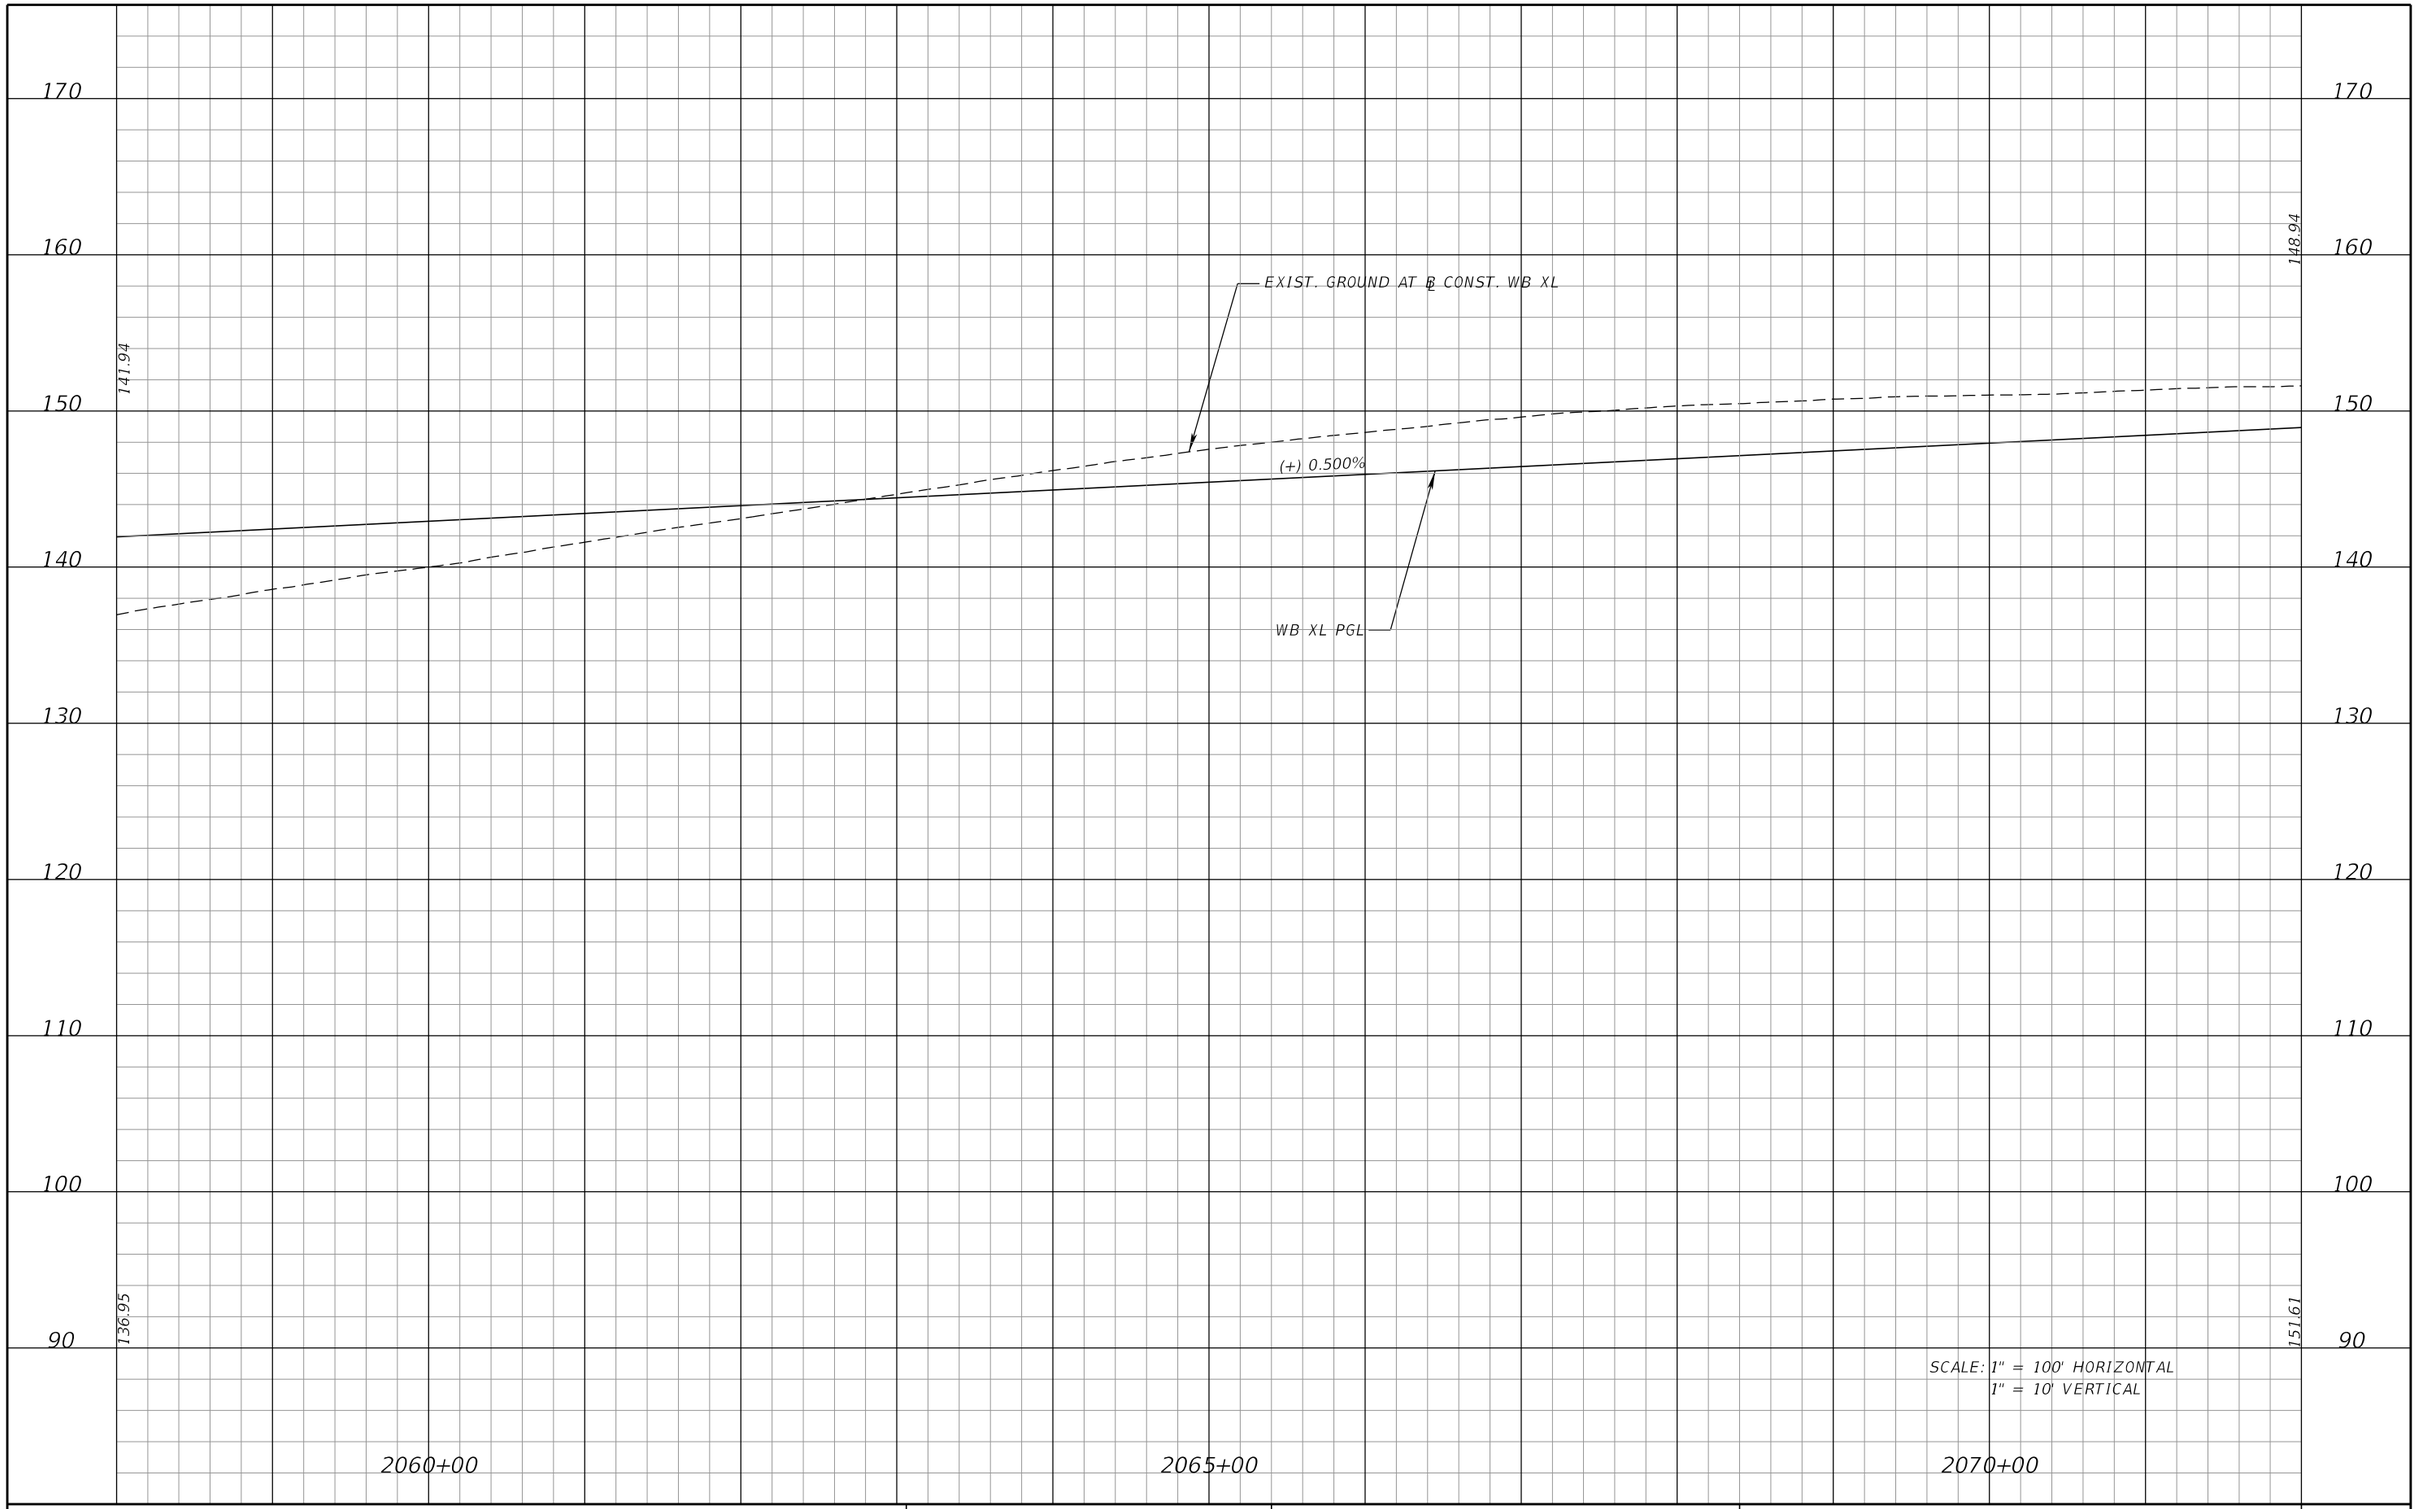

SCALE: 1" = 100' HORIZONTAL
1" = 10' VERTICAL

REVISIONS			
DATE	DESCRIPTION	DATE	DESCRIPTION

DEWBERRY ENGINEERS INC.
800 NORTH MAGNOLIA AVENUE, SUITE 1000
ORLANDO, FL 32803
CERTIFICATE OF AUTHORIZATION 8794

STATE OF FLORIDA
DEPARTMENT OF TRANSPORTATION


ROAD NO.	COUNTY	FINANCIAL PROJECT ID
SR 400	POLK	201210-3-52-1

I-4 WB XL
PROFILE SHEET

SHEET NO. 97

PRELIMINARY: NOT FOR CONSTRUCTION

cfraser 3/10/2017 11:09:11 AM c:\pwworking\aecom_na\cfraser\dms28175\PROFRD33.DGN

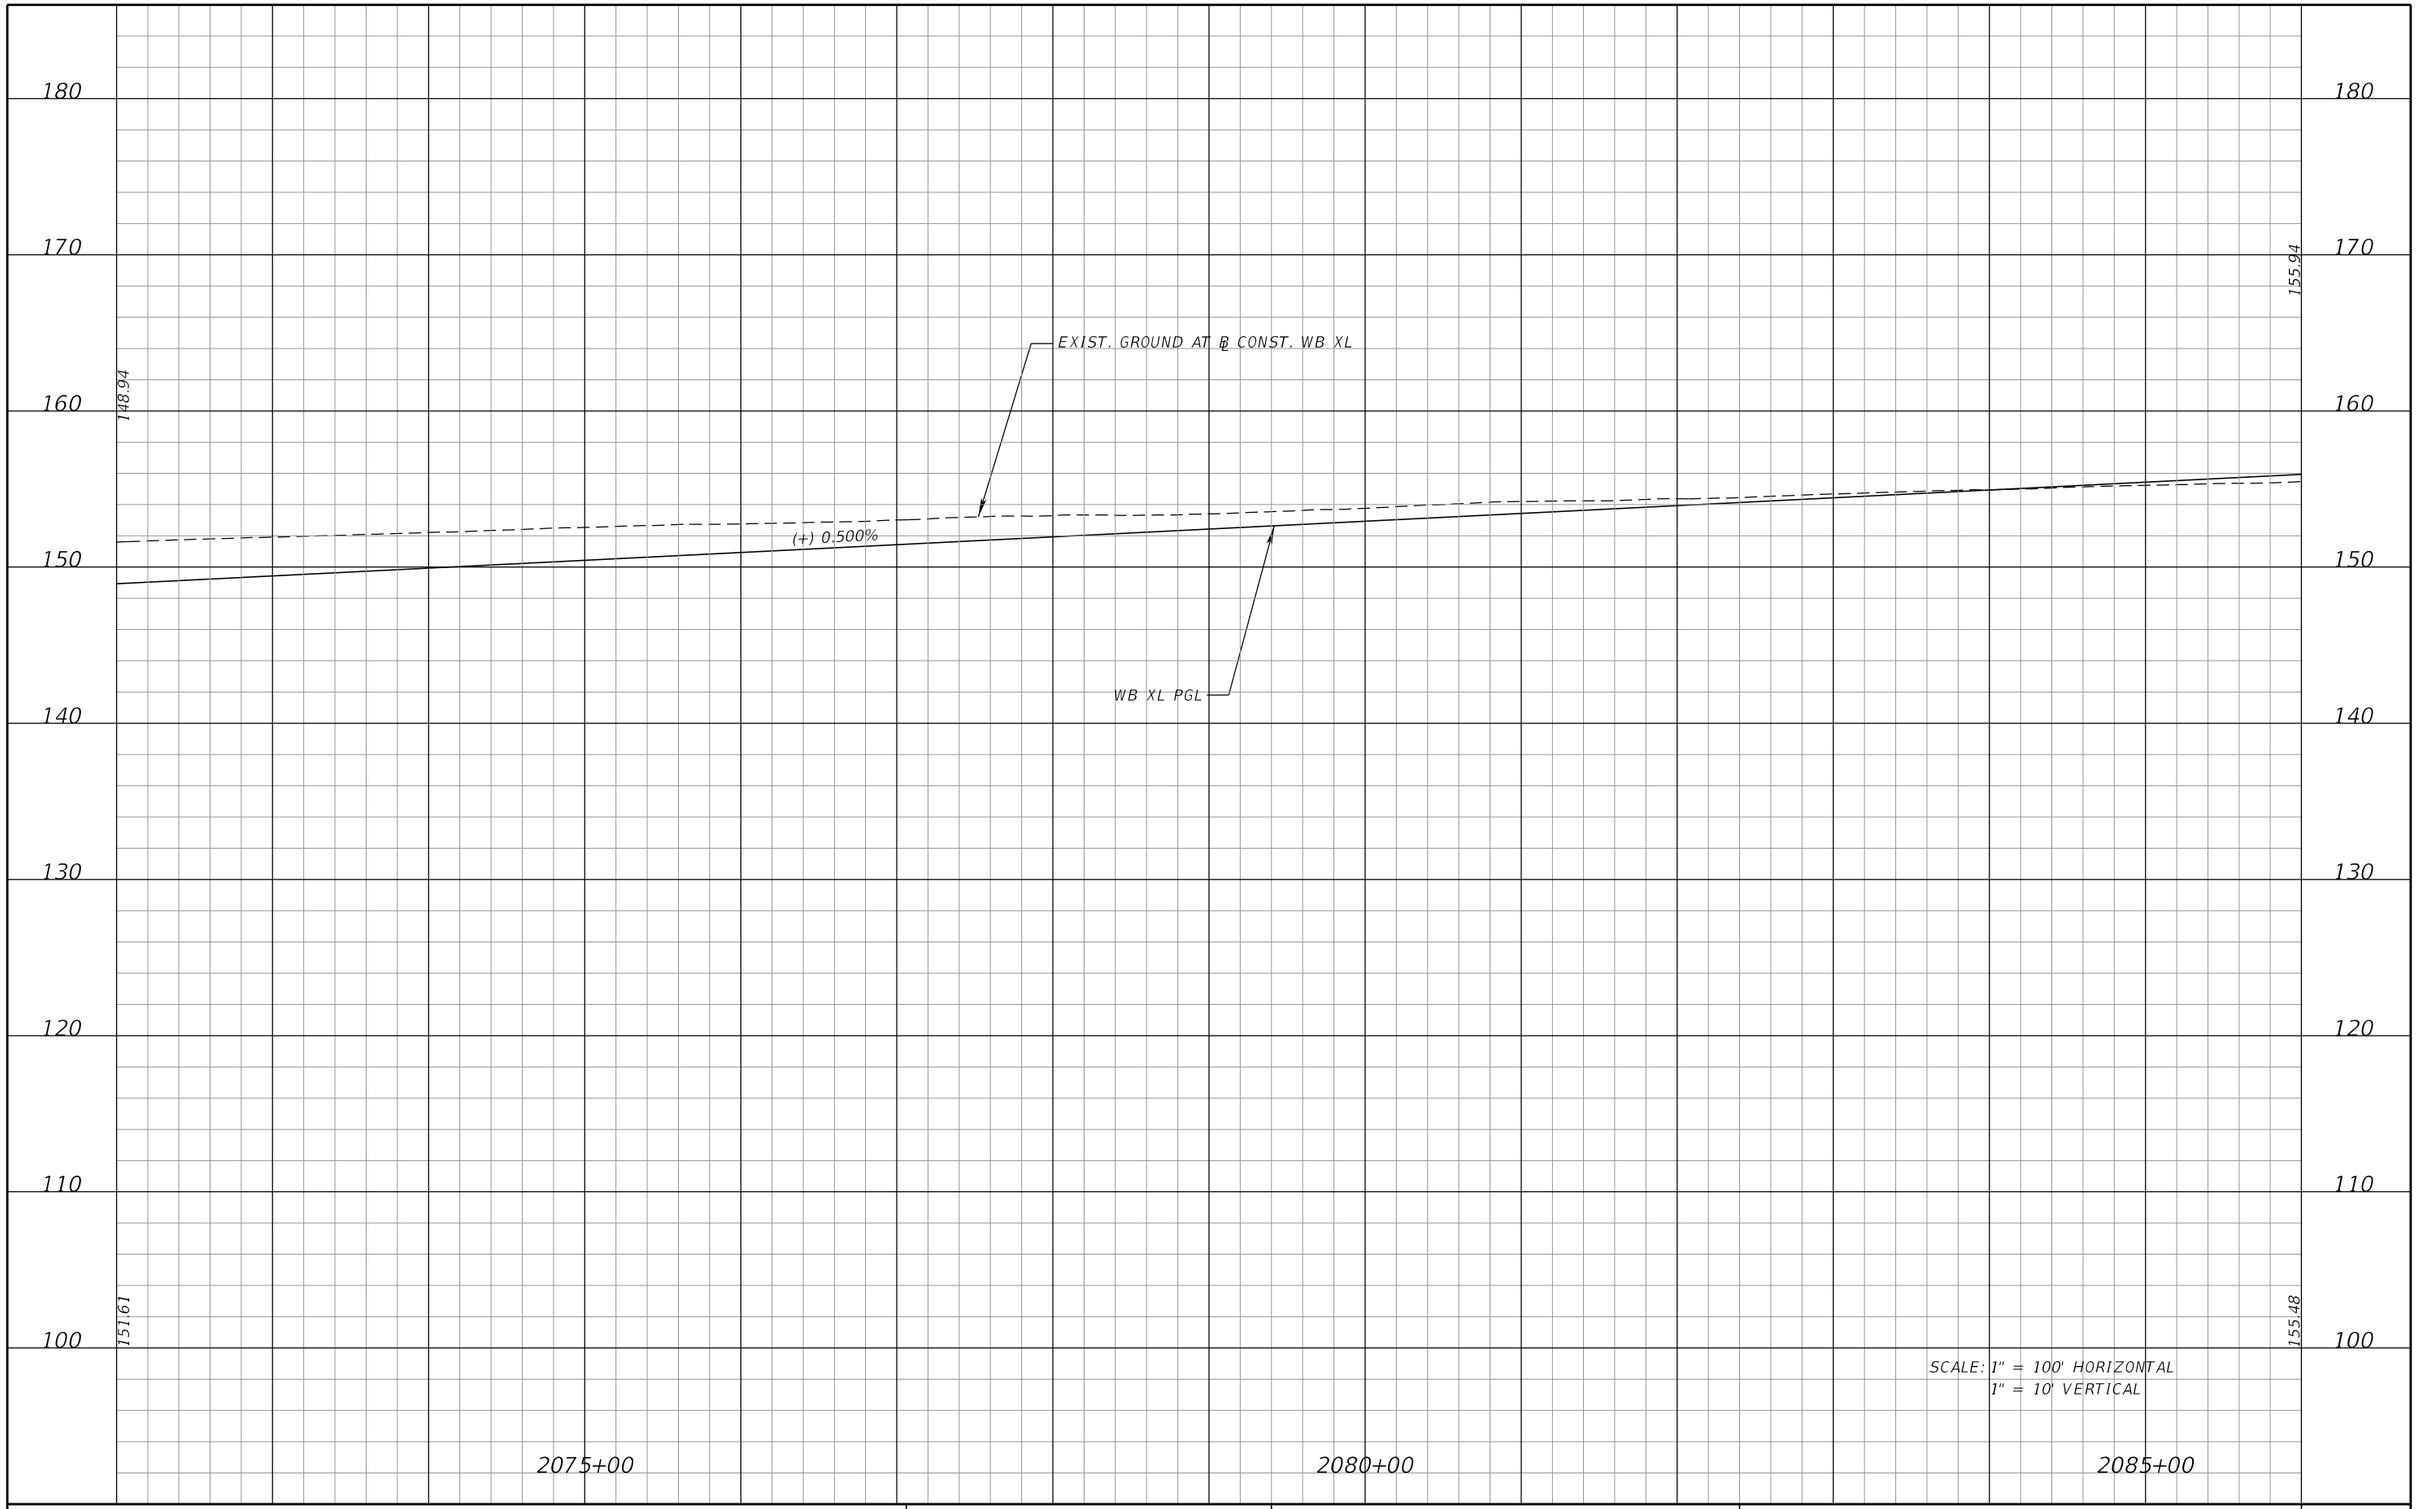

SCALE: 1" = 100' HORIZONTAL
1" = 10' VERTICAL

PRELIMINARY: NOT FOR CONSTRUCTION

REVISIONS			
DATE	DESCRIPTION	DATE	DESCRIPTION

DEWBERRY ENGINEERS INC.
800 NORTH MAGNOLIA AVENUE, SUITE 1000
ORLANDO, FL 32803
CERTIFICATE OF AUTHORIZATION 8794

STATE OF FLORIDA
DEPARTMENT OF TRANSPORTATION

ROAD NO.	COUNTY	FINANCIAL PROJECT ID
SR 400	POLK	201210-3-52-1

I-4 WB XL
PROFILE SHEET

SHEET NO. 98

cfraser 3/10/2017 11:09:14 AM c:\pwworking\aecom_na\cfraser\dms28175\PROFRD34.DGN

180
170
160
150
140
130
120
110
100

155.94

WB XL PGL

P1 +00.00
EL. 161.44

(+) 0.500%

(−) 0.500%

EXIST. GROUND AT ℄ CONST. WB XL

+00.00 EL. 158.94

159.39

159.74

159.99

160.14

160.19

160.14

159.99

159.74

1,000' V.C.
K = 1000

155.48

153.40

2090+00

2095+00

2100+00

SCALE: 1" = 100' HORIZONTAL
1" = 10' VERTICAL

PRELIMINARY: NOT FOR CONSTRUCTION

REVISIONS			
DATE	DESCRIPTION	DATE	DESCRIPTION

DEWBERRY ENGINEERS INC.
800 NORTH MAGNOLIA AVENUE, SUITE 1000
ORLANDO, FL 32803
CERTIFICATE OF AUTHORIZATION 8794

STATE OF FLORIDA
DEPARTMENT OF TRANSPORTATION

ROAD NO.	COUNTY	FINANCIAL PROJECT ID
SR 400	POLK	201210-3-52-1

I-4 WB XL
PROFILE SHEET

SHEET NO. 99

cfraser 3/10/2017 11:09:16 AM c:\pwworking\aecom_na\cfraser\dms28175\PROFRD35.DGN

180
170
160
150
140
130
120
110
100

WB XL PGL

800' V.C.
K = 771

+50.00 EL. 157.19
156.96
156.59
156.35
156.24
156.25
156.40
156.68
157.09
+50.00 EL. 157.34

(-) 0.500%
(+) 0.537%

PI +50.00
EL 155.19

EXIST. GROUND AT ℄ CONST. WB XL

159.74
159.39
+00.00 EL. 158.94

1,000' V.C.
K = 1000

157.59

1,200' V.C.
K = 513

153.40
153.08

SCALE: 1" = 100' HORIZONTAL
1" = 10' VERTICAL

2100+00
2105+00
2110+00

PRELIMINARY: NOT FOR CONSTRUCTION

REVISIONS			
DATE	DESCRIPTION	DATE	DESCRIPTION

DEWBERRY ENGINEERS INC.
800 NORTH MAGNOLIA AVENUE, SUITE 1000
ORLANDO, FL 32803
CERTIFICATE OF AUTHORIZATION 8794


STATE OF FLORIDA
DEPARTMENT OF TRANSPORTATION

ROAD NO.	COUNTY	FINANCIAL PROJECT ID
SR 400	POLK	201210-3-52-1

I-4 WB XL
PROFILE SHEET

SHEET NO. 100

cfraser 3/10/2017 11:09:19 AM c:\pwworking\aecom_na\cfraser\dms28175\PROFRD36.DGN

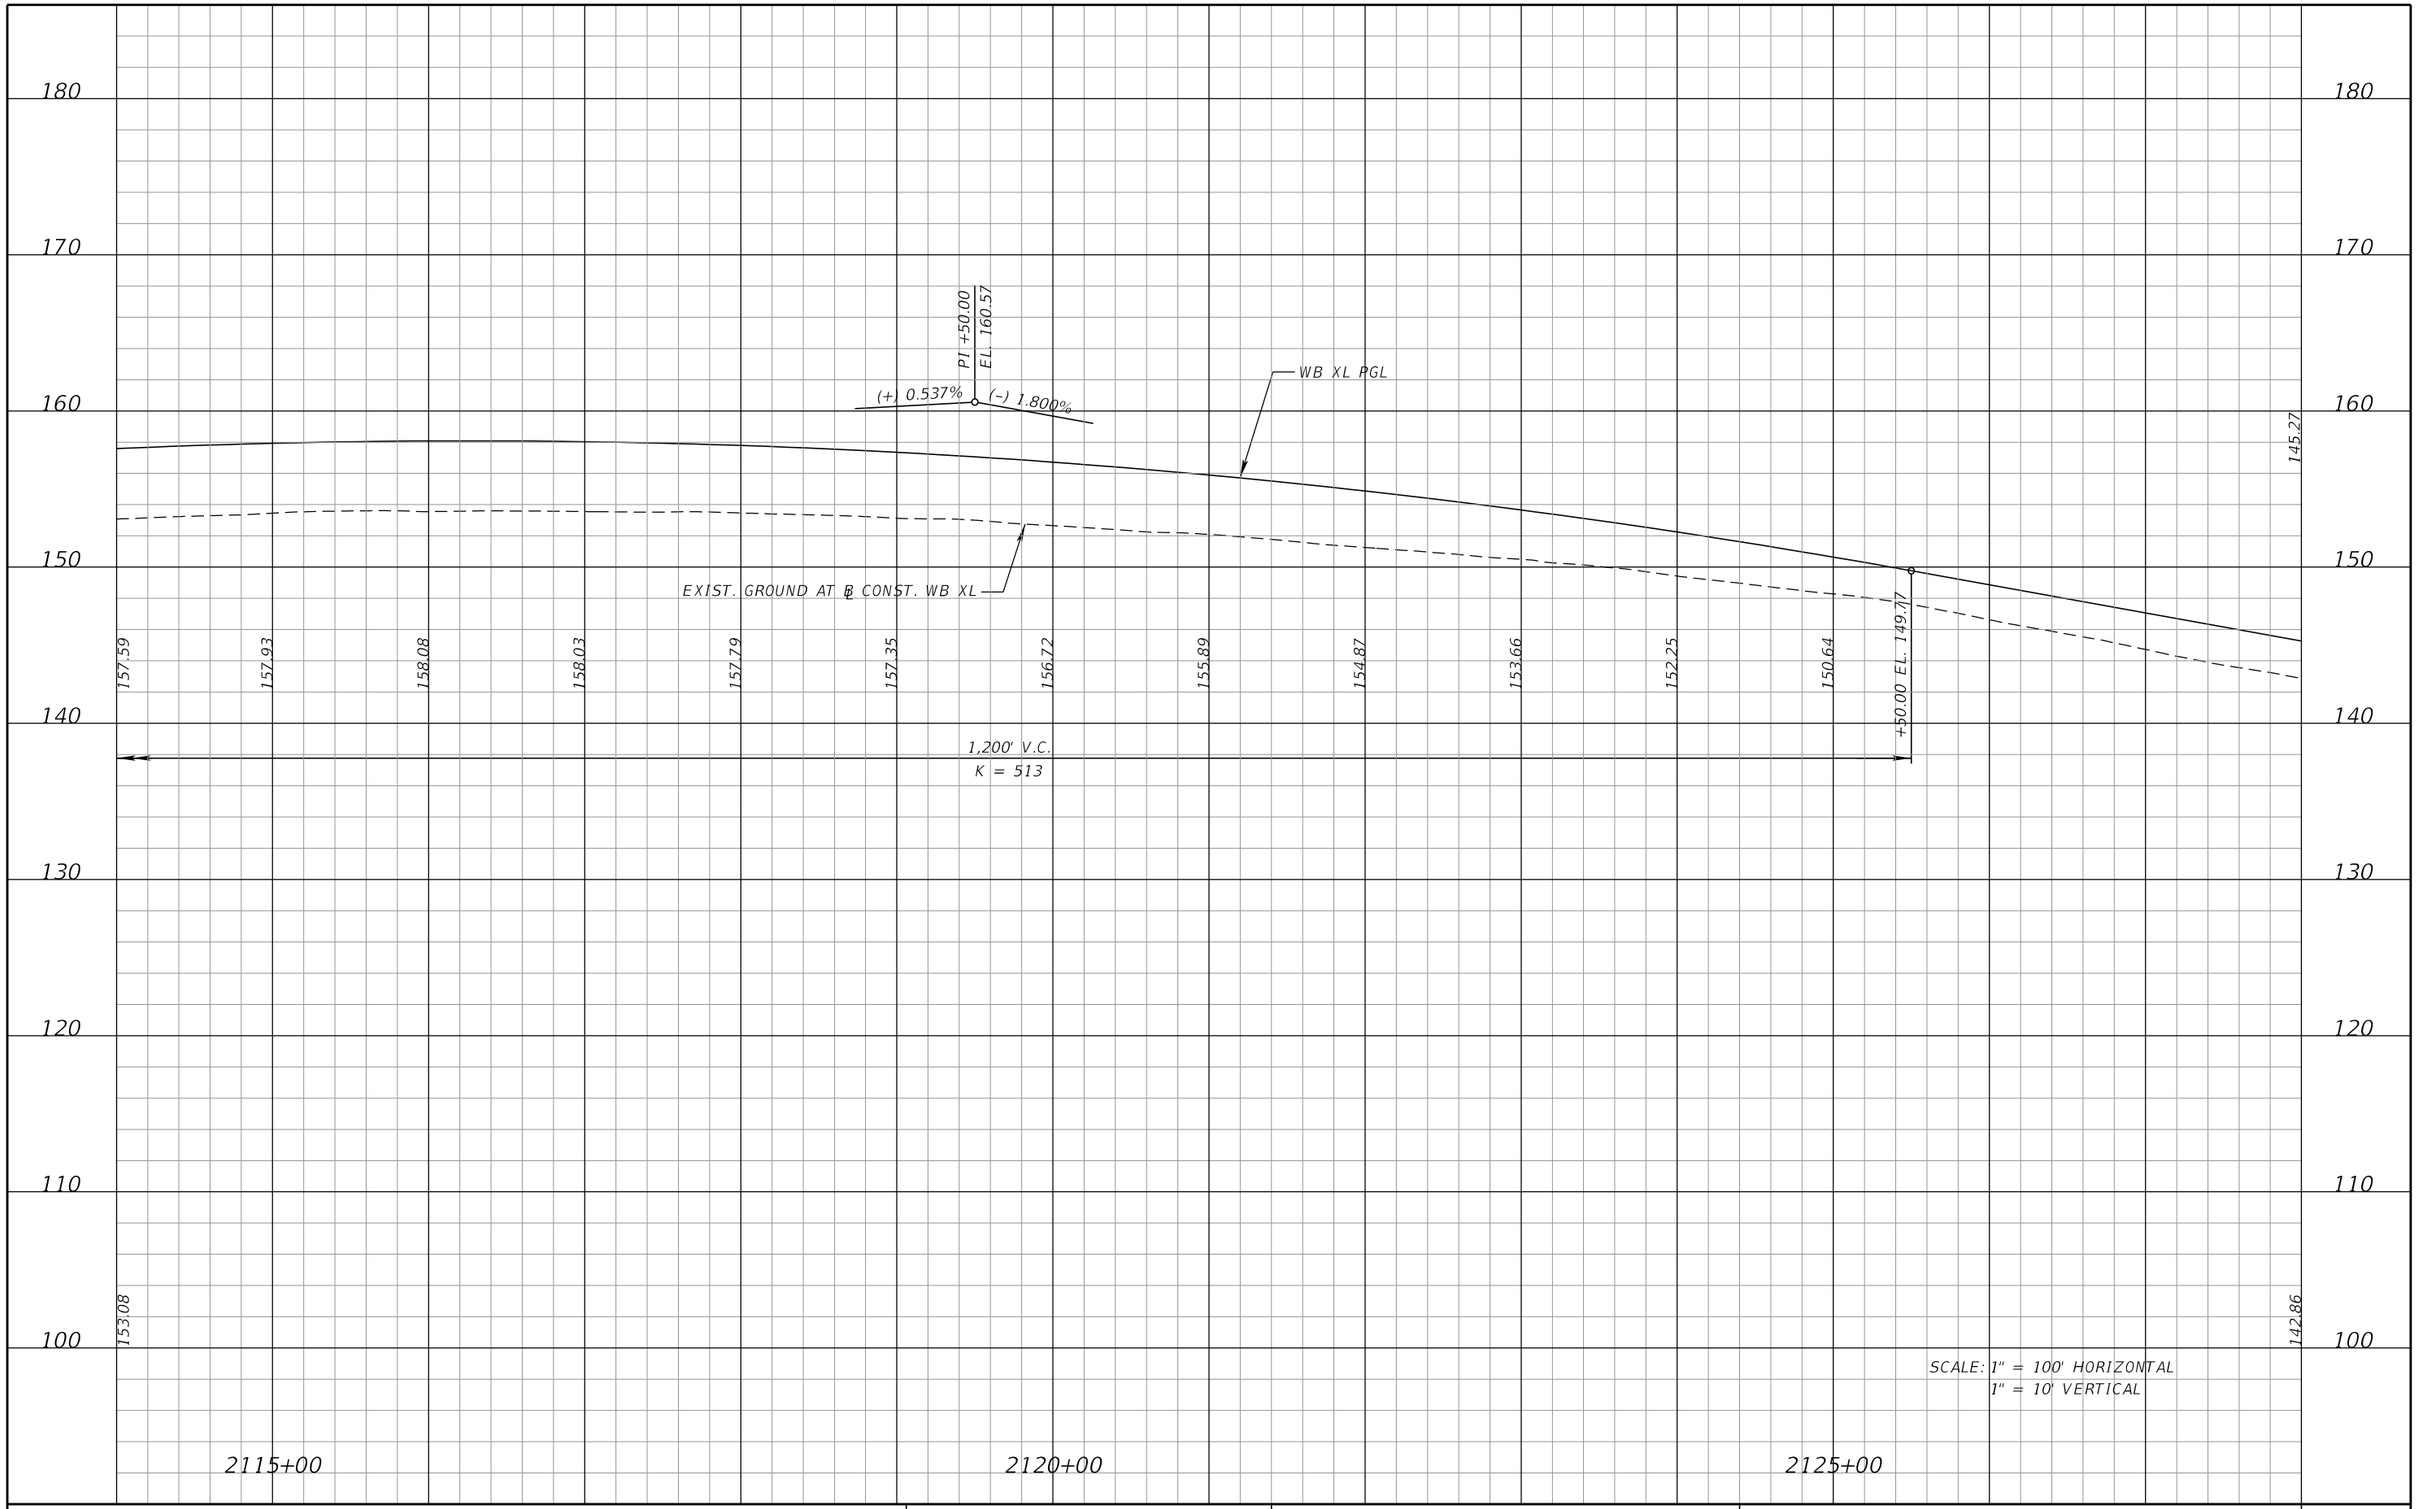

SCALE: 1" = 100' HORIZONTAL
1" = 10' VERTICAL

REVISIONS			
DATE	DESCRIPTION	DATE	DESCRIPTION

DEWBERRY ENGINEERS INC.
800 NORTH MAGNOLIA AVENUE, SUITE 1000
ORLANDO, FL 32803
CERTIFICATE OF AUTHORIZATION 8794

STATE OF FLORIDA
DEPARTMENT OF TRANSPORTATION

ROAD NO.	COUNTY	FINANCIAL PROJECT ID
SR 400	POLK	201210-3-52-1

I-4 WB XL
PROFILE SHEET

SHEET NO. 101

PRELIMINARY: NOT FOR CONSTRUCTION

cfraser 3/10/2017 11:09:22 AM c:\pwworking\aecom_na\cfraser\dms28175\PROFRD37.DGN

170
160
150
140
130
120
110
100
90

145.27

WB XL PGL

(–) 1.800%

EXIST. GROUND AT ℄ CONST. WB XL

132.00
+50.93 EL. 131.75

K = 348
800' V.C.

130.90
129.39
128.16
127.22
126.57
126.20
126.12

(–) 1.800%
(+) 0.500%

PI +50.93
EL. 124.55

142.86

129.91

2130+00

2135+00

SCALE: 1" = 100' HORIZONTAL
1" = 10' VERTICAL

PRELIMINARY: NOT FOR CONSTRUCTION

REVISIONS			
DATE	DESCRIPTION	DATE	DESCRIPTION

DEWBERRY ENGINEERS INC.
800 NORTH MAGNOLIA AVENUE, SUITE 1000
ORLANDO, FL 32803
CERTIFICATE OF AUTHORIZATION 8794


STATE OF FLORIDA
DEPARTMENT OF TRANSPORTATION

ROAD NO.	COUNTY	FINANCIAL PROJECT ID
SR 400	POLK	201210-3-52-1

I-4 WB XL
PROFILE SHEET

SHEET NO.
102

cfraser 3/10/2017 11:09:24 AM c:\pwworking\aecom_na\cfraser\dms28175\PROFRD38.DGN

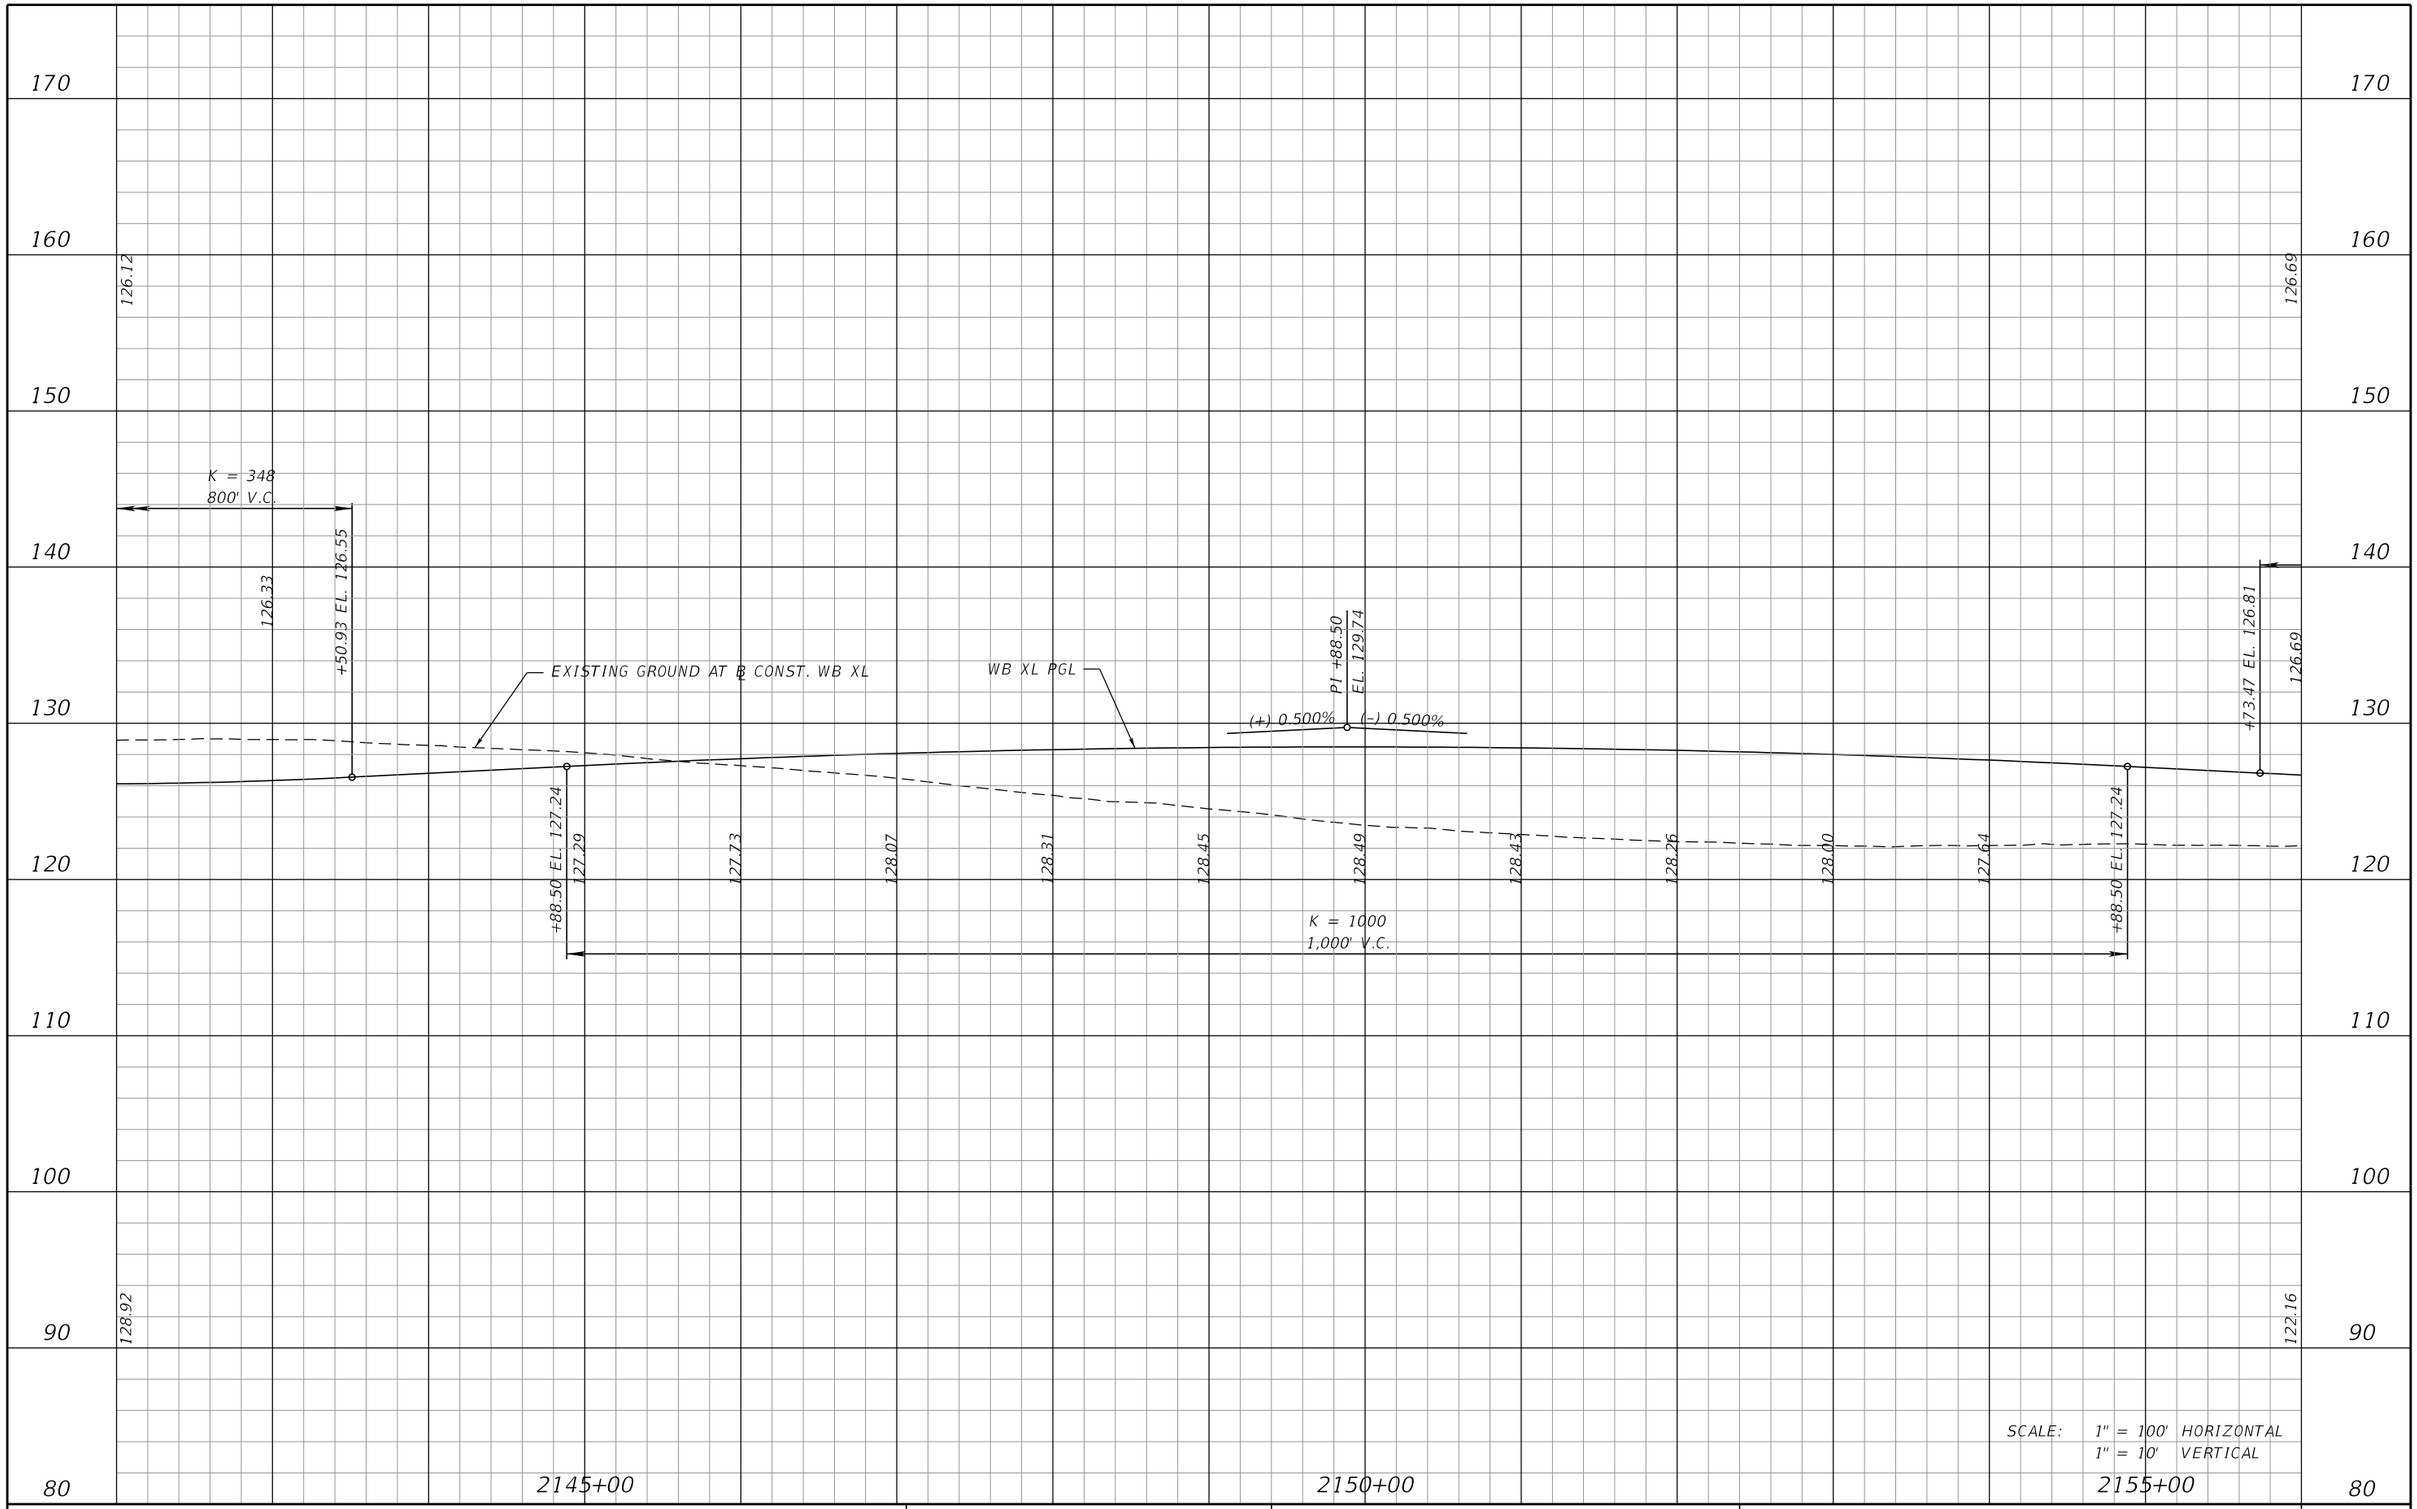

REVISIONS			
DATE	DESCRIPTION	DATE	DESCRIPTION

AECOM TECHNICAL SERVICES, Inc.
315 East Robinson Street, Suite 245
Orlando, FL, 32801
T 407.422.0353 F 407.423.2695
Certificate of Authorization No. 8115
www.aecom.com

STATE OF FLORIDA
DEPARTMENT OF TRANSPORTATION


ROAD NO.	COUNTY	FINANCIAL PROJECT ID
400	POLK	201210-3-52-01

I-4 WB XL
PROFILE SHEET

SHEET NO. 103

PRELIMINARY: NOT FOR CONSTRUCTION

josue.diaz 3/7/2017 2:46:52 PM c:\pwworking\aecom_na\jdiaz\dms28175\PROFRD_SEGB1_XWB14_01.dgn

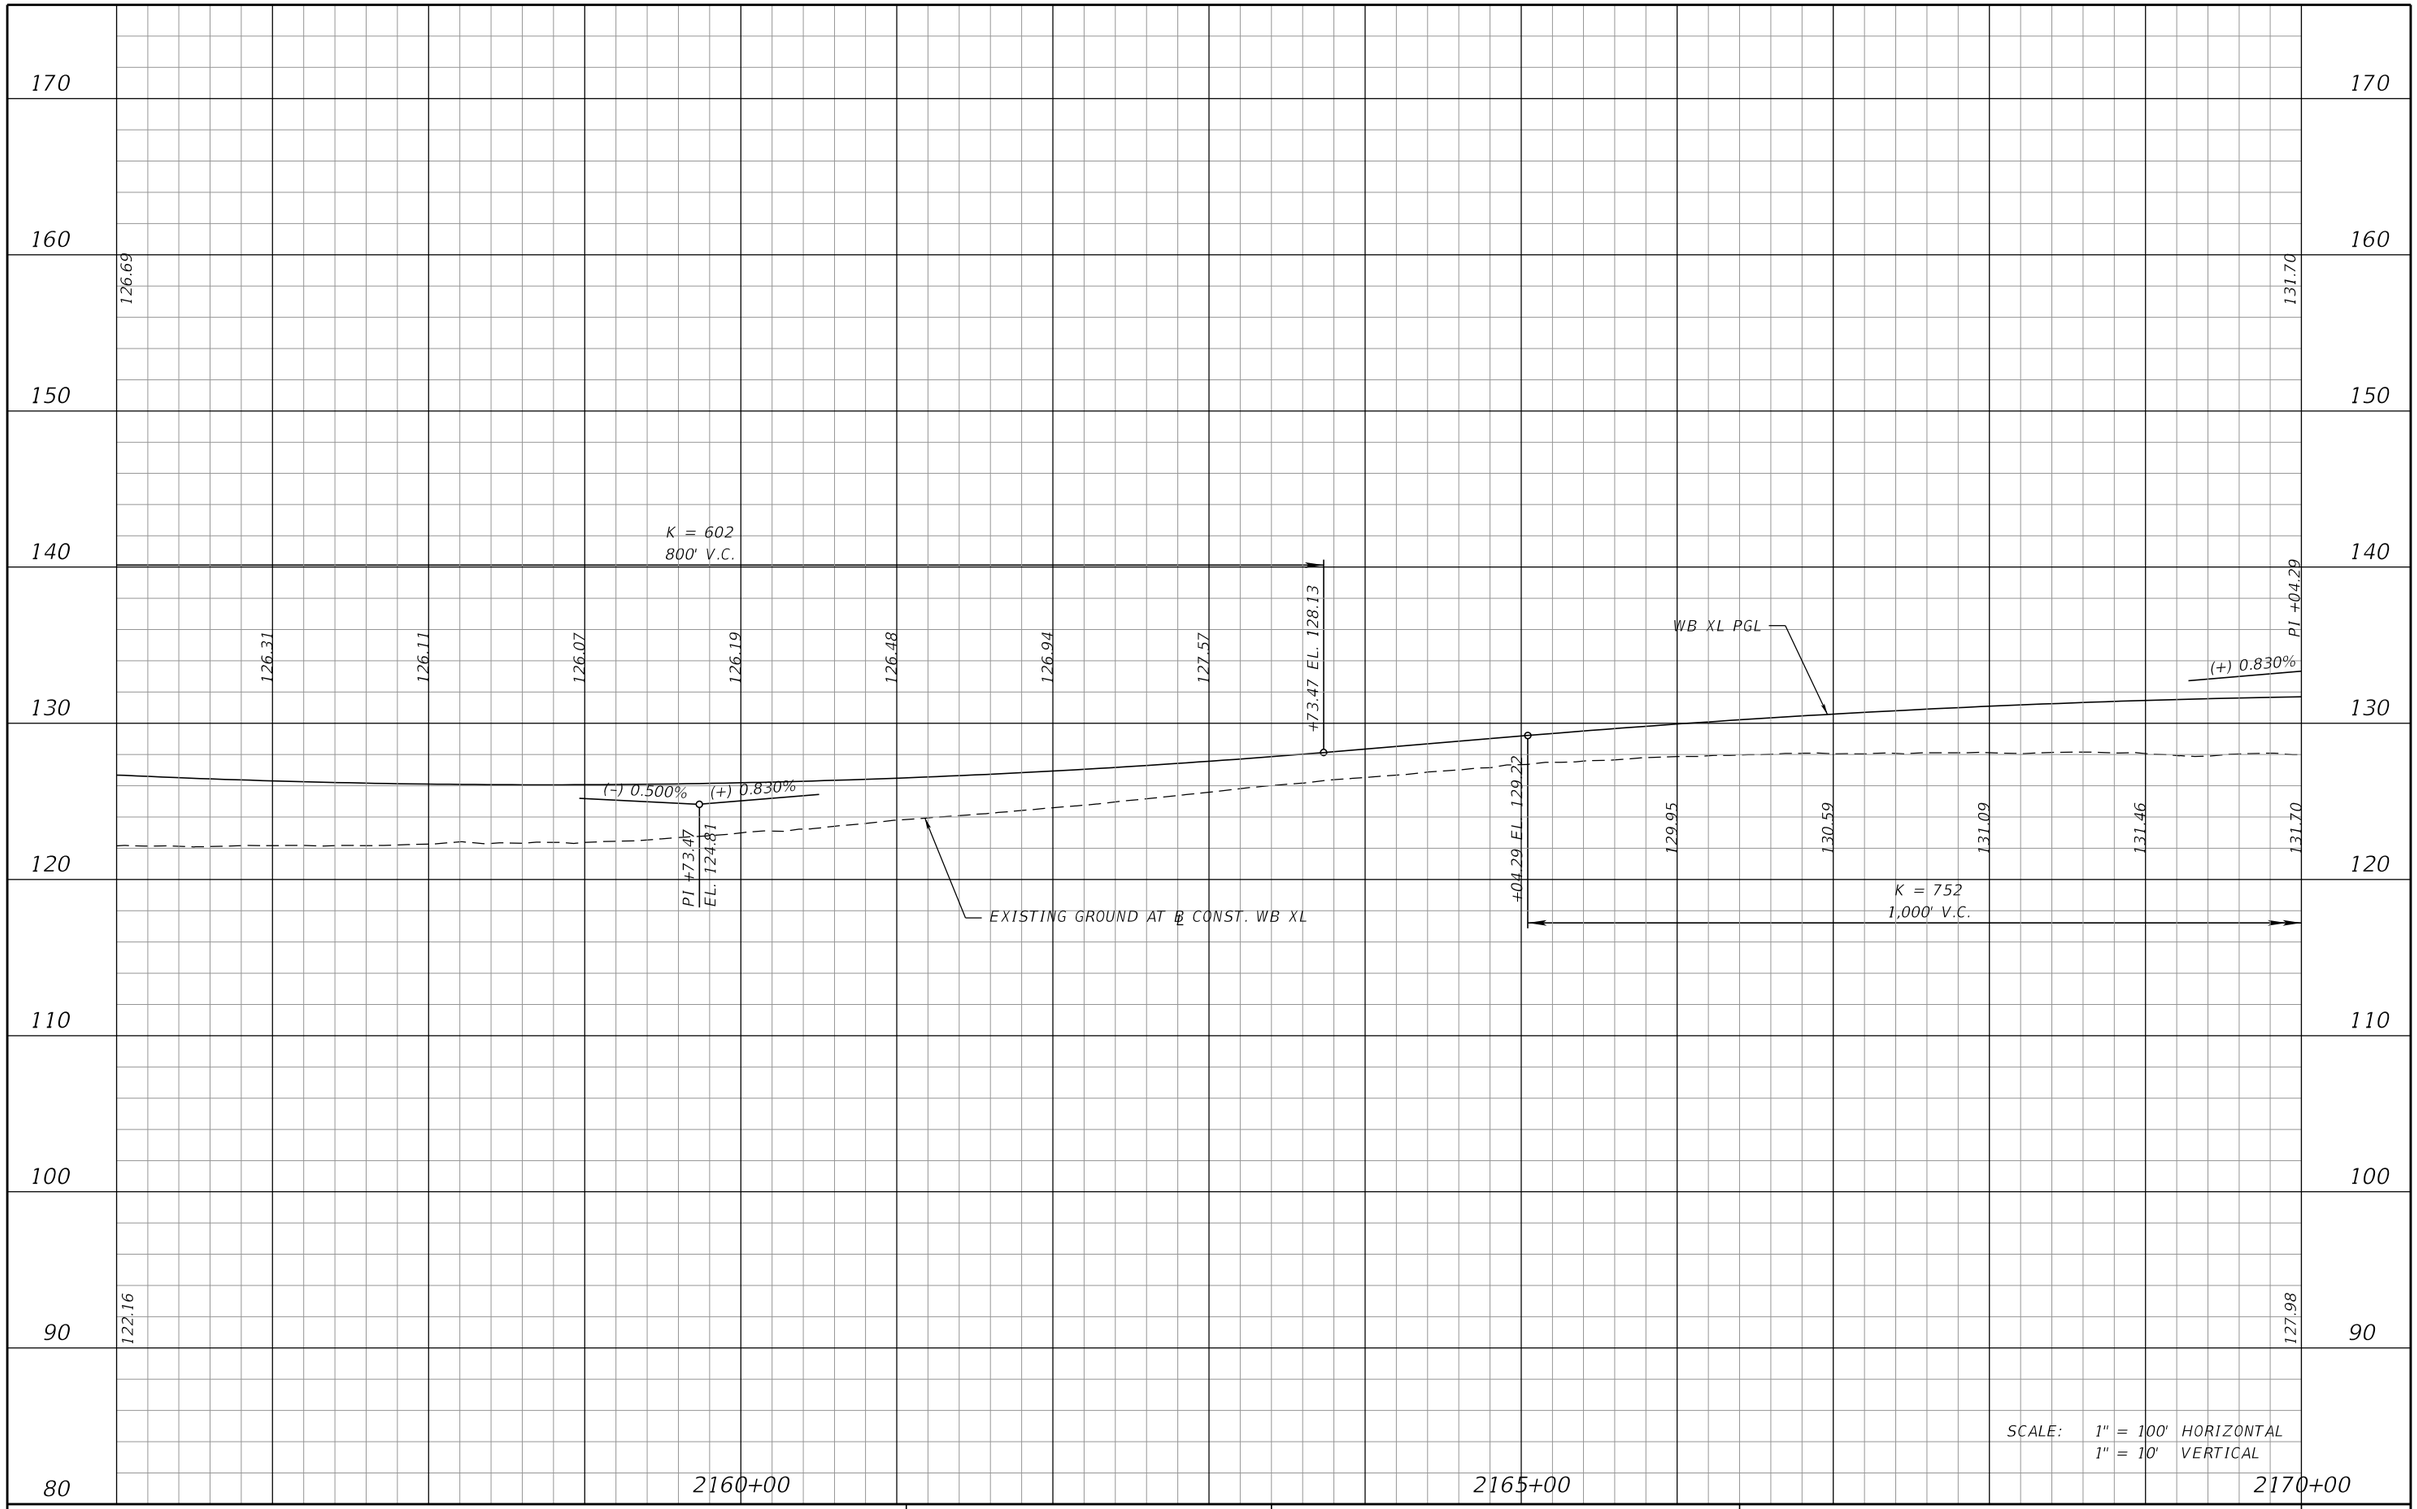

REVISIONS			
DATE	DESCRIPTION	DATE	DESCRIPTION

AECOM TECHNICAL SERVICES, Inc.
315 East Robinson Street, Suite 245
Orlando, FL, 32801
T 407.422.0353 F 407.423.2695
Certificate of Authorization No. 8115
www.aecom.com

STATE OF FLORIDA
DEPARTMENT OF TRANSPORTATION


ROAD NO.	COUNTY	FINANCIAL PROJECT ID
400	POLK	201210-3-52-01

I-4 WB XL
PROFILE SHEET

SHEET NO. 104

PRELIMINARY: NOT FOR CONSTRUCTION

josue.diaz 3/7/2017 2:49:04 PM c:\pwworking\aecom_na\jdiaz\dms28175\PROFRD_SEGB1_XWB14_02.dgn

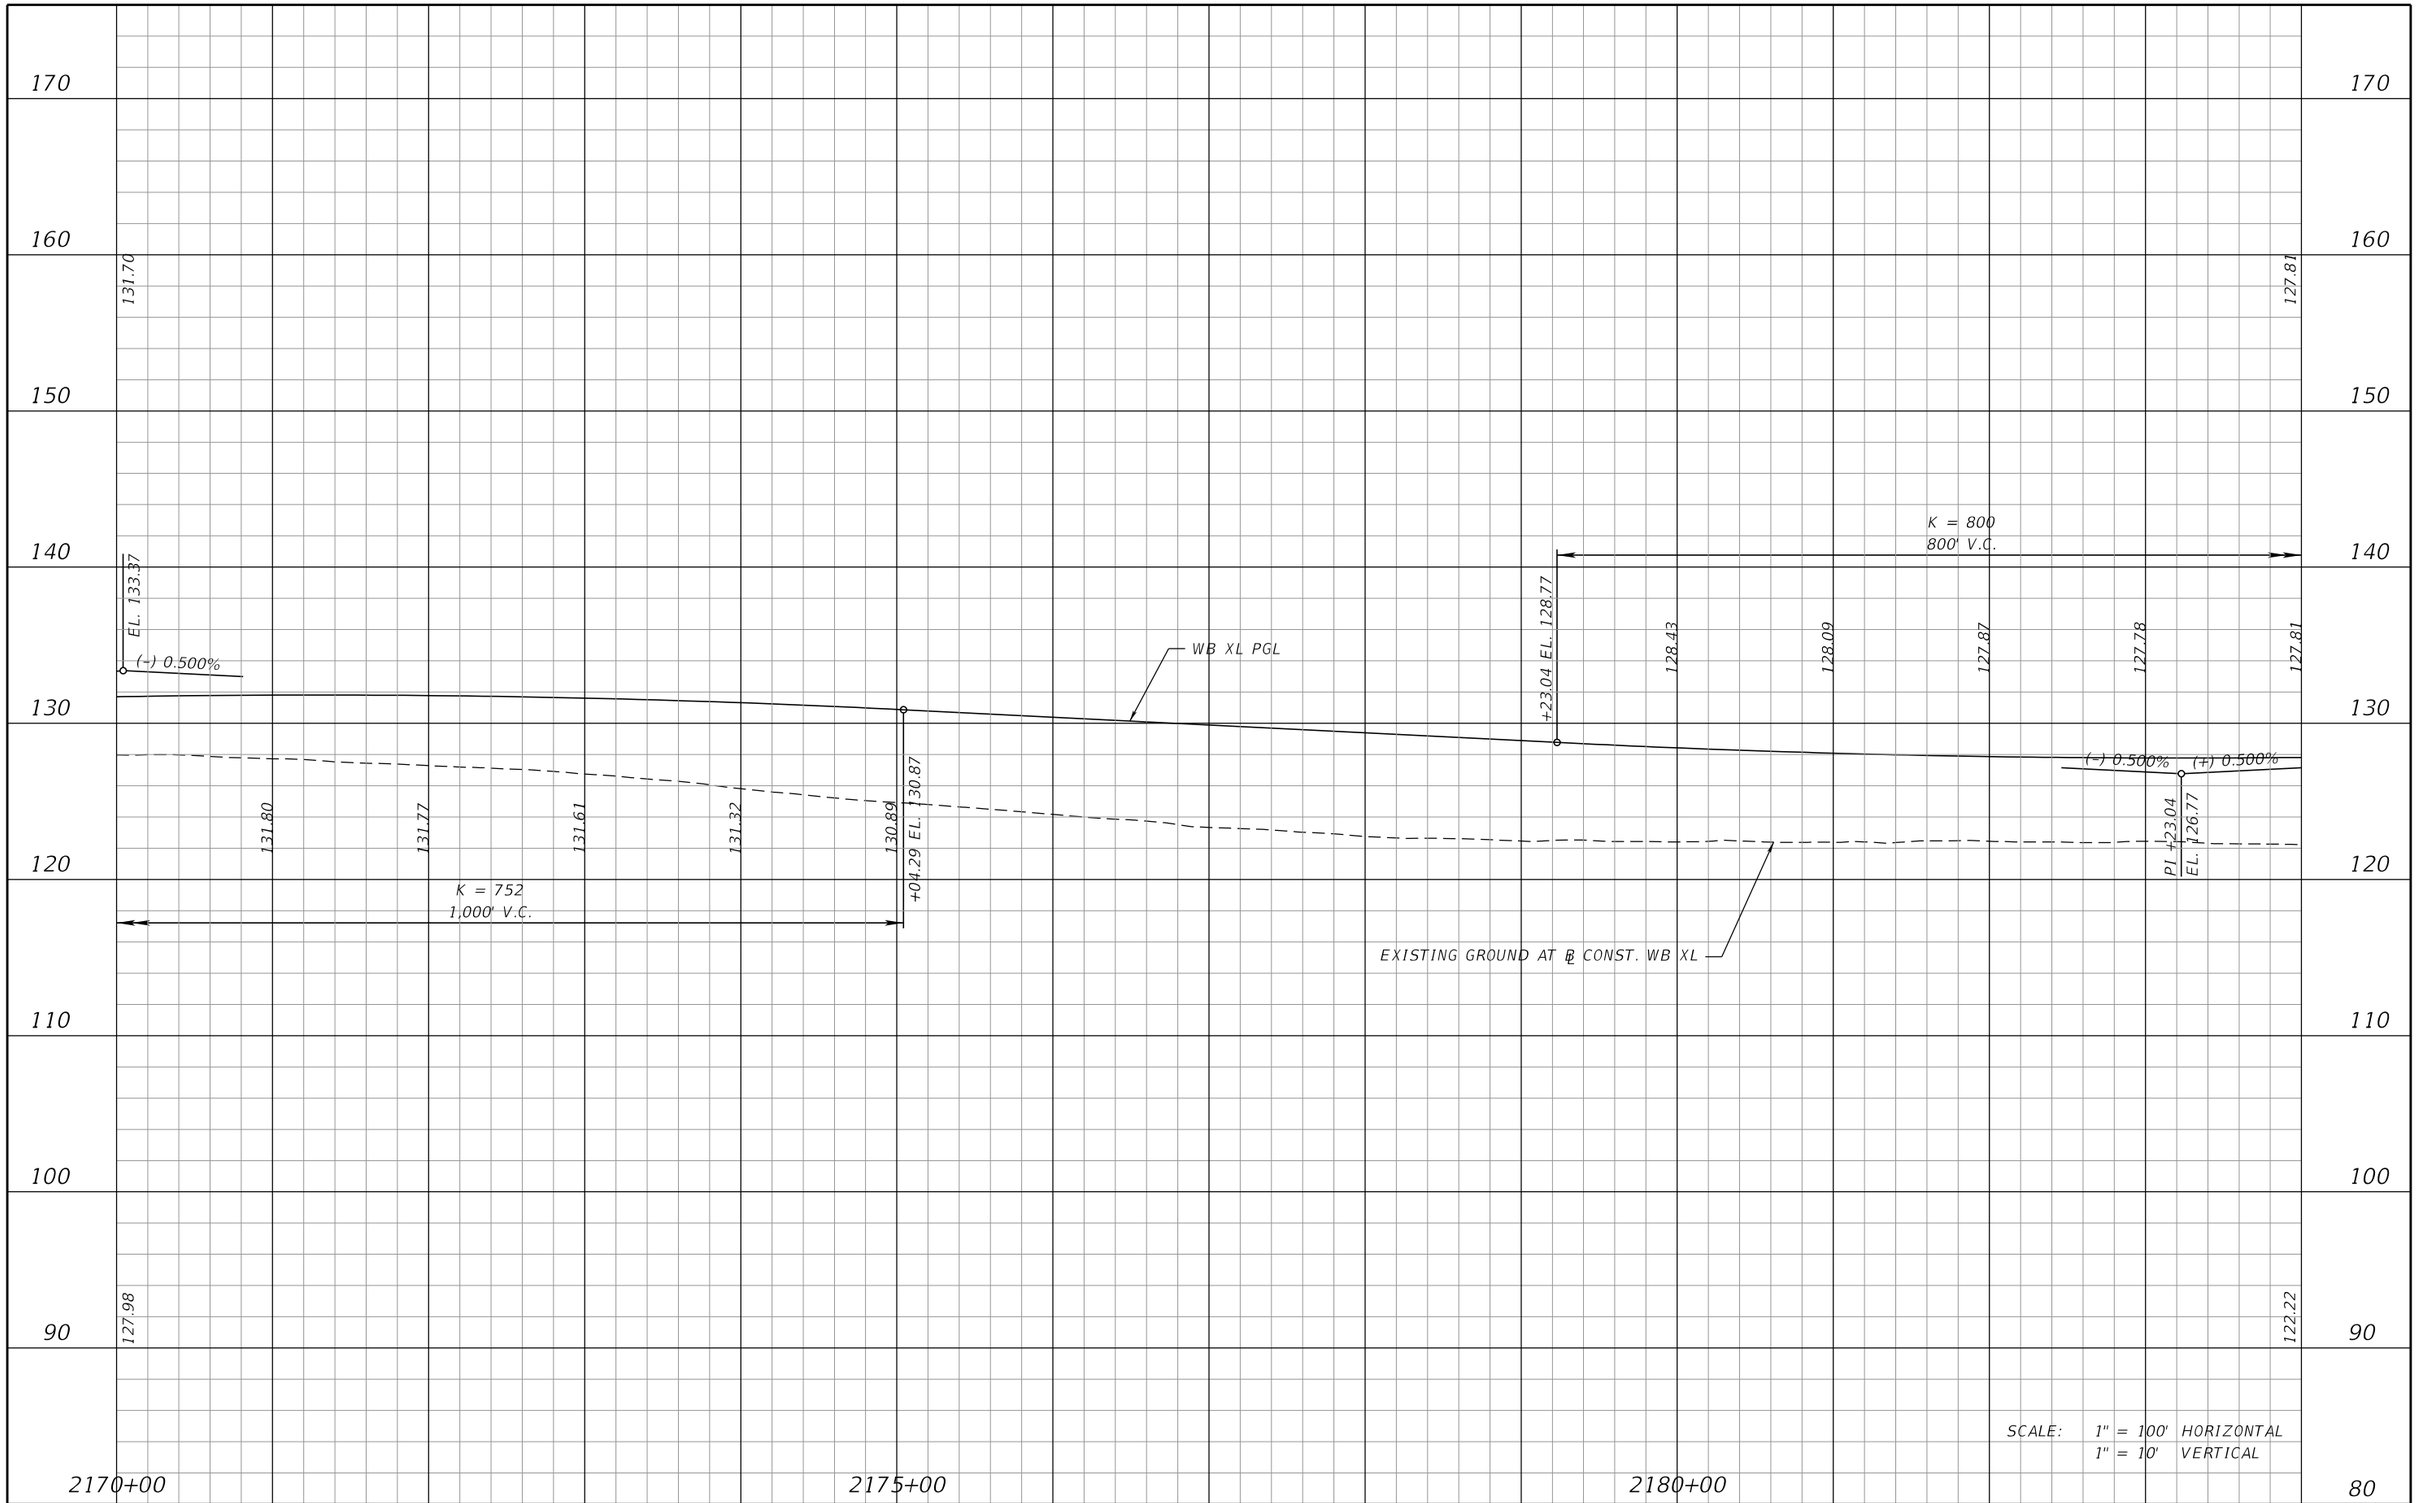

REVISIONS			
DATE	DESCRIPTION	DATE	DESCRIPTION

AECOM TECHNICAL SERVICES, Inc.
315 East Robinson Street, Suite 245
Orlando, FL, 32801
T 407.422.0353 F 407.423.2695
Certificate of Authorization No. 8115
www.aecom.com

STATE OF FLORIDA
DEPARTMENT OF TRANSPORTATION


ROAD NO.	COUNTY	FINANCIAL PROJECT ID
400	POLK	201210-3-52-01

I-4 WB XL
PROFILE SHEET

SHEET NO. 105

PRELIMINARY: NOT FOR CONSTRUCTION

josue.diaz 3/7/2017 2:49:59 PM c:\pwworking\aecom_na\jdiaz\dms28175\PROFRD_SEGB1_XWB14_03.dgn

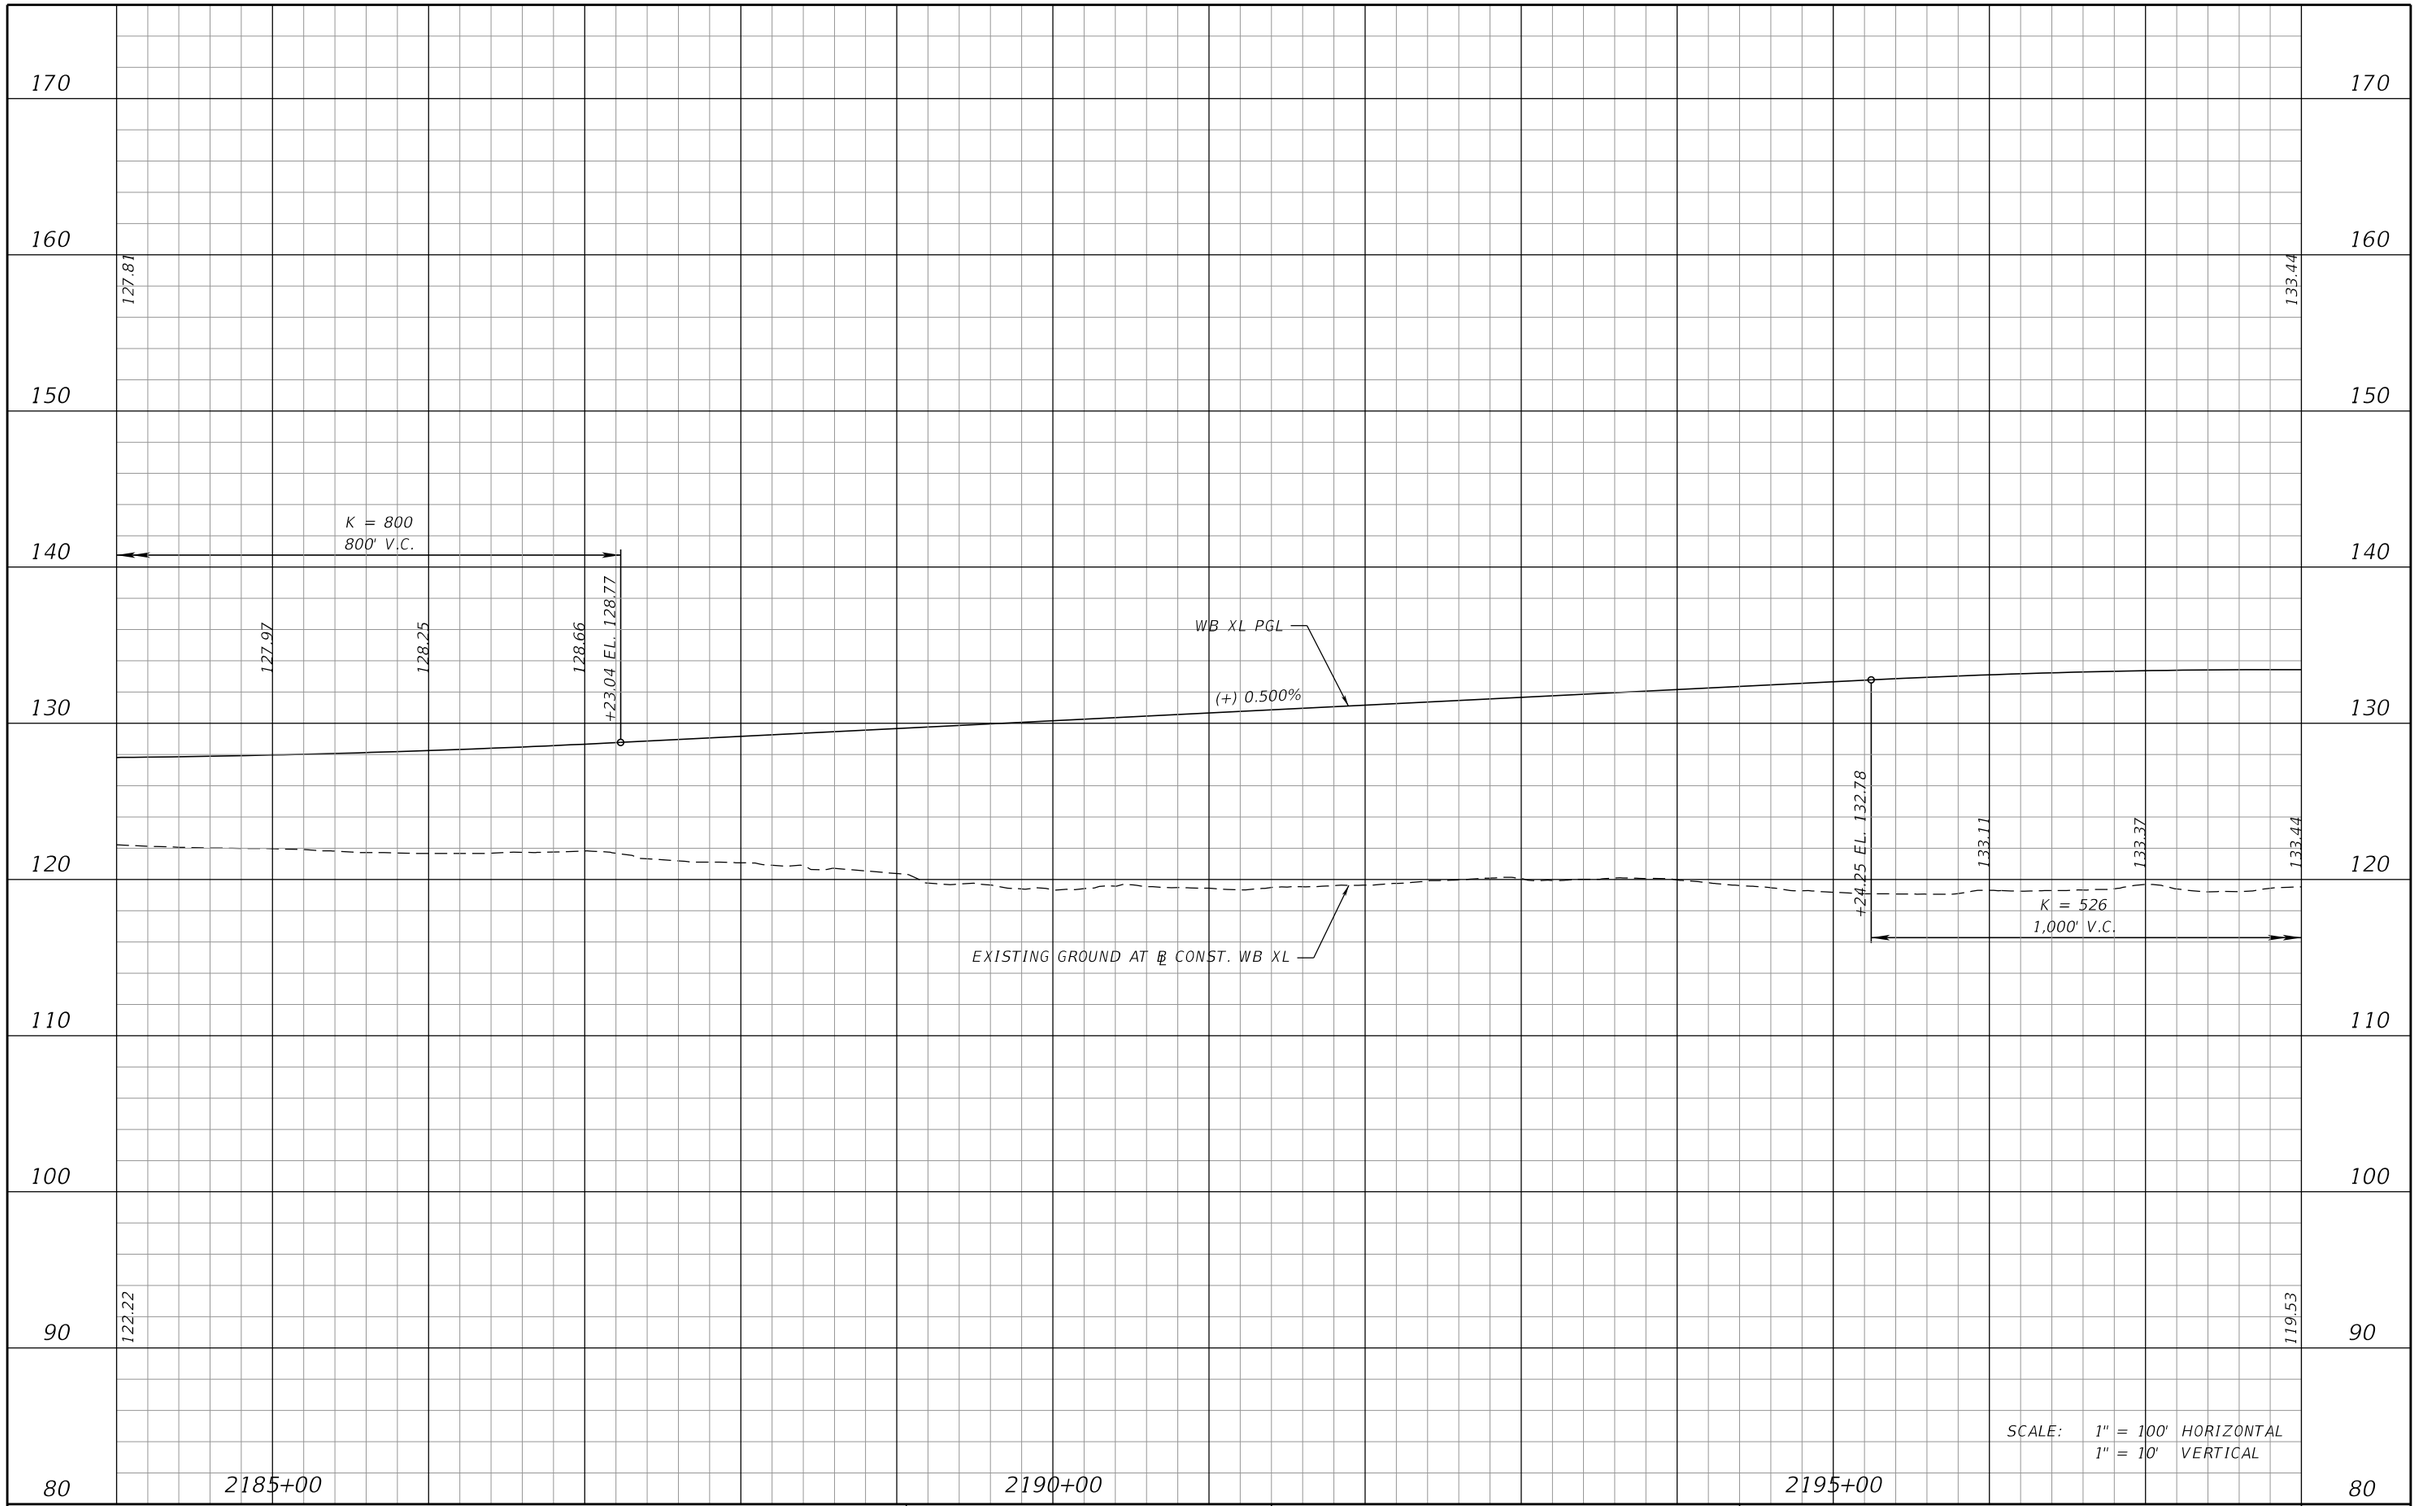

REVISIONS			
DATE	DESCRIPTION	DATE	DESCRIPTION

AECOM TECHNICAL SERVICES, Inc.
315 East Robinson Street, Suite 245
Orlando, FL, 32801
T 407.422.0353 F 407.423.2695
Certificate of Authorization No. 8115
www.aecom.com

STATE OF FLORIDA
DEPARTMENT OF TRANSPORTATION


ROAD NO.	COUNTY	FINANCIAL PROJECT ID
400	POLK	201210-3-52-01

I-4 WB XL
PROFILE SHEET

SHEET NO. 106

PRELIMINARY: NOT FOR CONSTRUCTION

josue.diaz 3/7/2017 2:51:49 PM c:\pwworking\aecom_na\jdiaz\dms28175\PROFRD_SEGB1_XWBI4_04.dgn

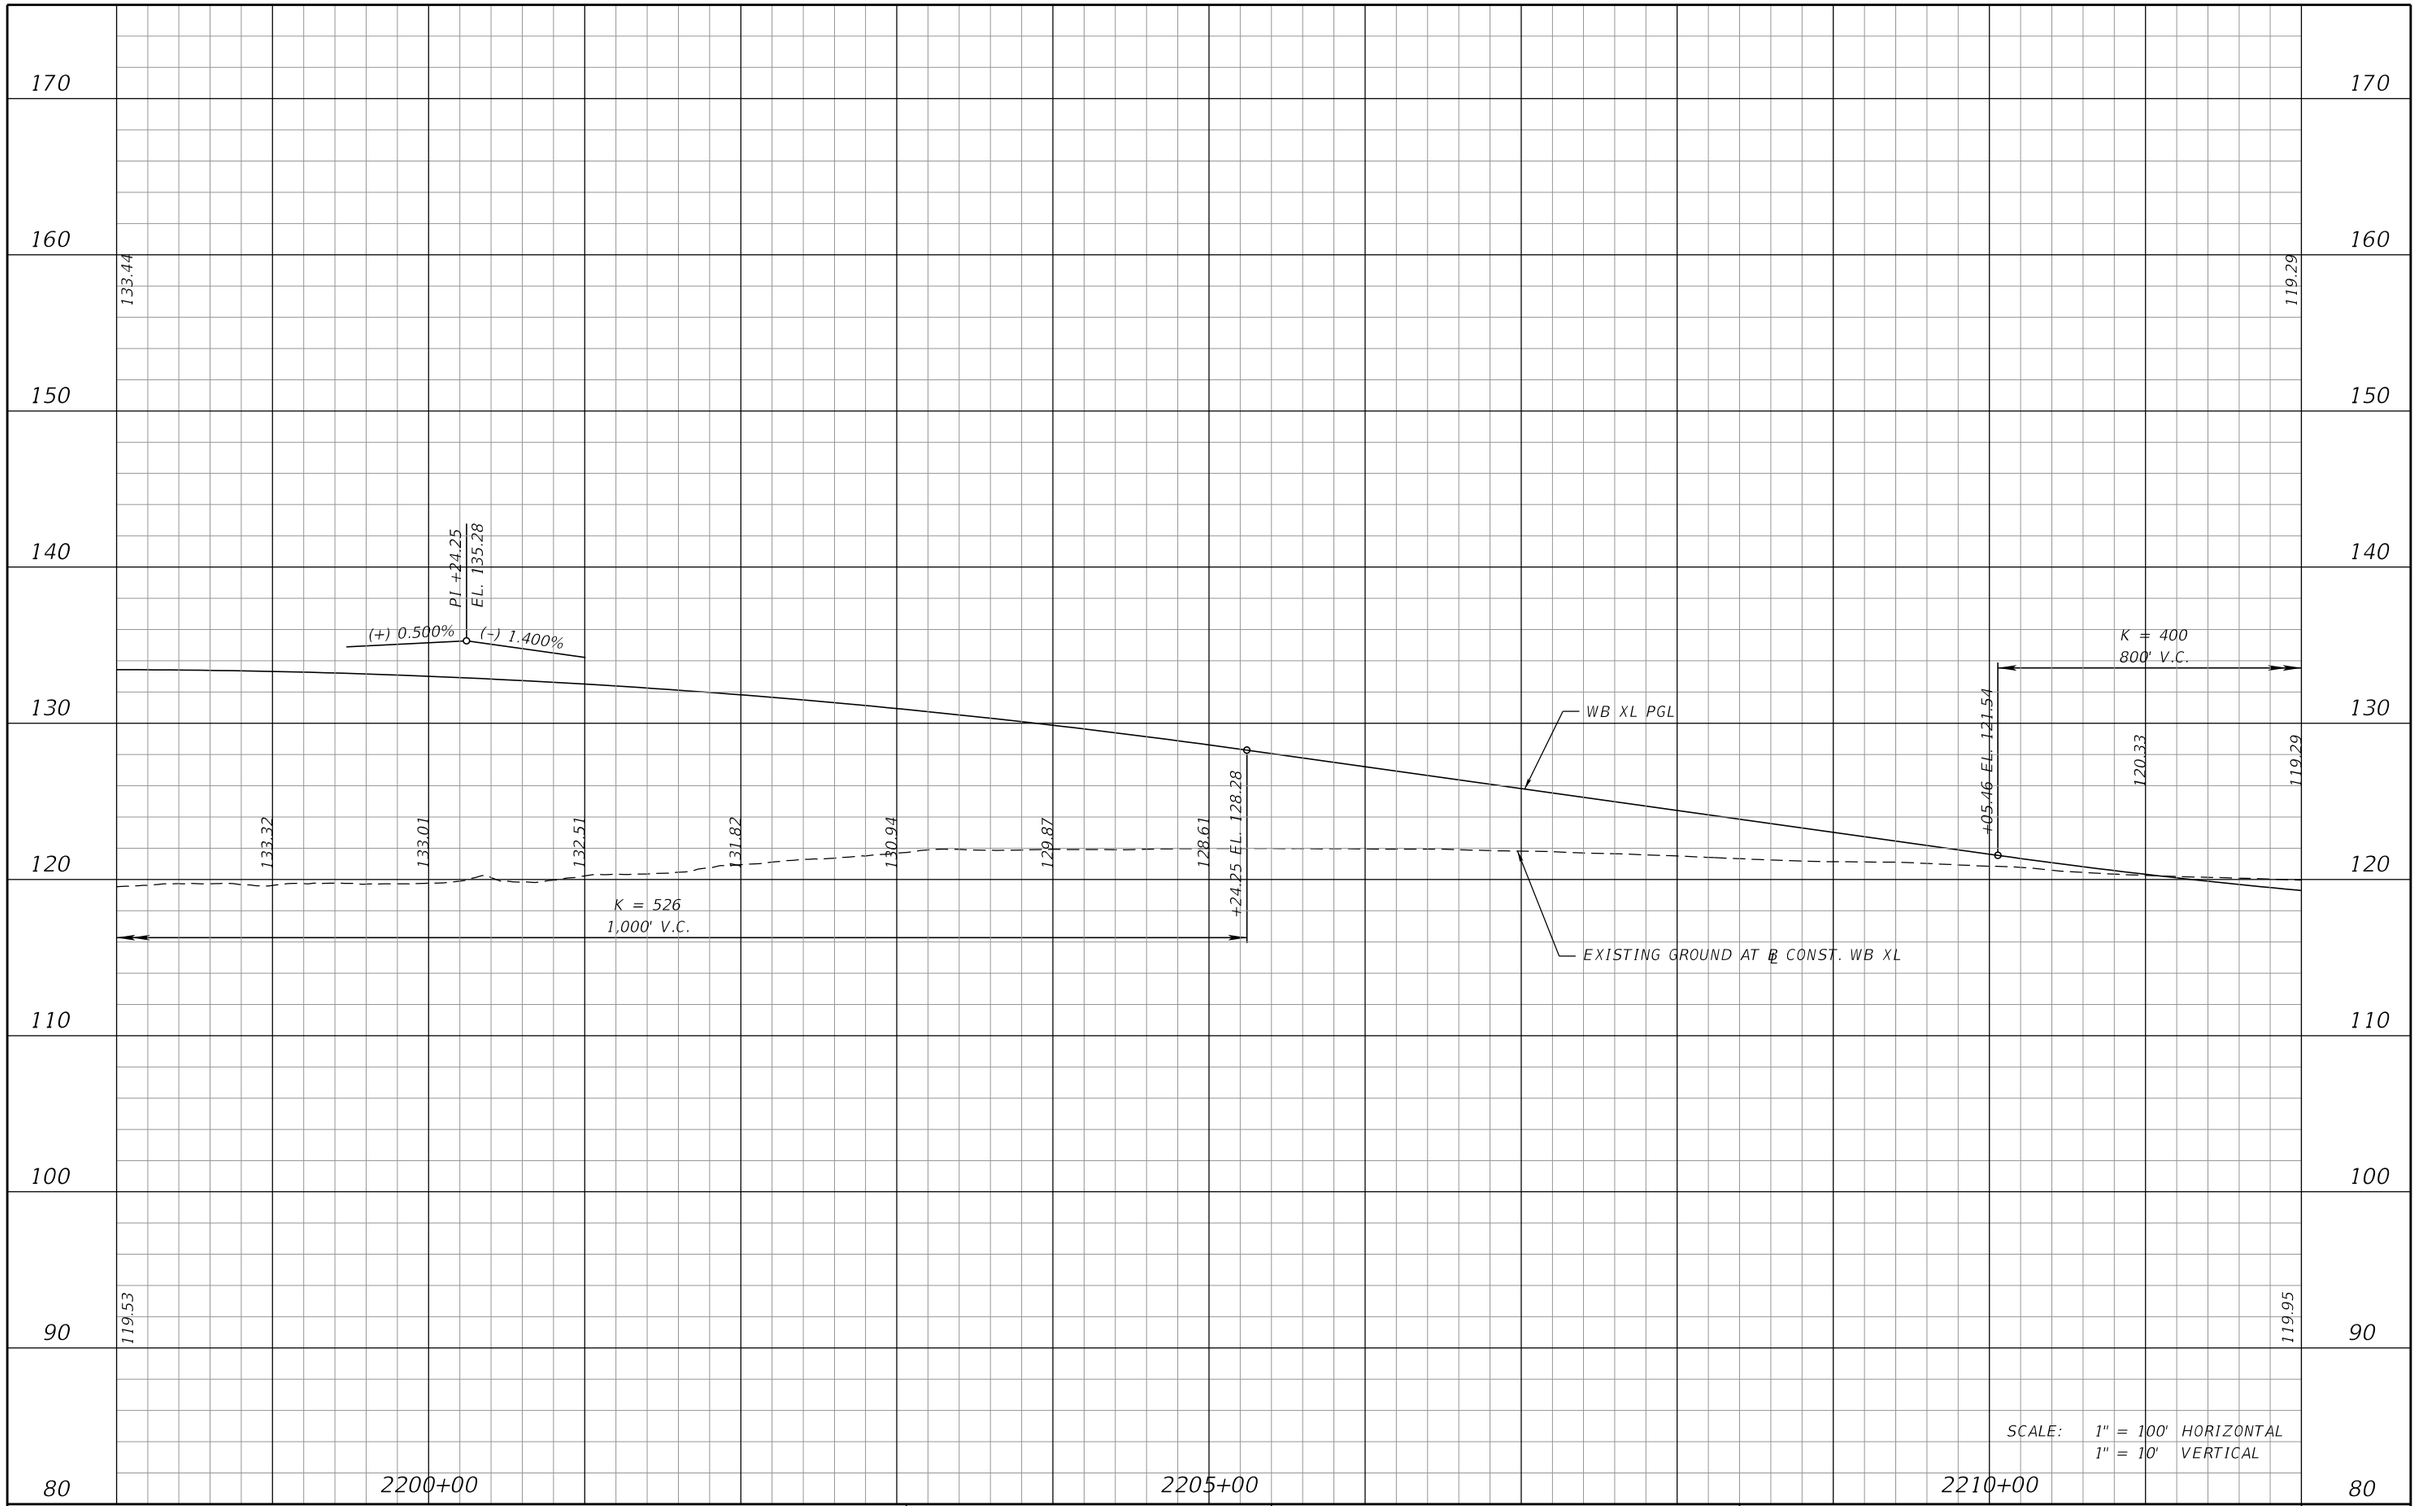

SCALE: 1" = 100' HORIZONTAL
1" = 10' VERTICAL

REVISIONS			
DATE	DESCRIPTION	DATE	DESCRIPTION

AECOM TECHNICAL SERVICES, Inc.
315 East Robinson Street, Suite 245
Orlando, FL, 32801
T 407.422.0353 F 407.423.2695
Certificate of Authorization No. 8115
www.aecom.com

STATE OF FLORIDA
DEPARTMENT OF TRANSPORTATION

ROAD NO.	COUNTY	FINANCIAL PROJECT ID
400	POLK	201210-3-52-01

I-4 WB XL
PROFILE SHEET

SHEET NO. 107

PRELIMINARY: NOT FOR CONSTRUCTION

josue.diaz 3/7/2017 2:53:41 PM c:\pwworking\aecom_na\jdiaz\dms28175\PROFRD_SEGB1_XWBI4_05.dgn

160
150
140
130
120
110
100
90
80
70

100' SE TRANS.
e = (-) 0.02
TO (-) 0.027

FULL SUPERELEVATION
e = (-) 0.027

+19.99

+19.99

119.29

123.11

K = 400
800' V.C.

118.50

117.97

117.68

117.64

117.85

118.31

+05.46 EL. 118.34

WB XL PGL

(-) 1.400%

(+) 0.600%

PI +05.46
EL. 115.94

EXISTING GROUND AT ℄ CONST. WB XL

119.95

117.71

SCALE: 1" = 100' HORIZONTAL
1" = 10' VERTICAL

2215+00

2220+00

2225+00

REVISIONS			
DATE	DESCRIPTION	DATE	DESCRIPTION

AECOM TECHNICAL SERVICES, Inc.
315 East Robinson Street, Suite 245
Orlando, FL, 32801
T 407.422.0353 F 407.423.2695
Certificate of Authorization No. 8115
www.aecom.com

STATE OF FLORIDA
DEPARTMENT OF TRANSPORTATION

ROAD NO.	COUNTY	FINANCIAL PROJECT ID
400	POLK	201210-3-52-01

I-4 WB XL
PROFILE SHEET

SHEET NO.
108

PRELIMINARY: NOT FOR CONSTRUCTION

josue.diaz 3/7/2017 2:55:19 PM c:\pwworking\aecom_na\jdiaz\dms28175\PROFRD_SEGB1_XWB14_06.dgn

170

160

123.11

FULL SUPERELEVATION
e = (-) 0.027

+45.47

150

140

END PROFILE WB XL
STA. 2230+45.47
EL. 125.78

130

WB XL PGL

(+) 0.600%

120

110

EXISTING GROUND AT ℄ CONST. WB XL

100

90

117.71

80

2230+00

2235+00

2240+00

SCALE: 1" = 100' HORIZONTAL
1" = 10' VERTICAL

REVISIONS			
DATE	DESCRIPTION	DATE	DESCRIPTION

AECOM TECHNICAL SERVICES, Inc.
315 East Robinson Street, Suite 245
Orlando, FL, 32801
T 407.422.0353 F 407.423.2695
Certificate of Authorization No. 8115
www.aecom.com

STATE OF FLORIDA
DEPARTMENT OF TRANSPORTATION

ROAD NO.	COUNTY	FINANCIAL PROJECT ID
400	POLK	201210-3-52-01

I-4 WB XL
PROFILE SHEET

SHEET NO. 109

PRELIMINARY: NOT FOR CONSTRUCTION

josue.diaz 3/7/2017 2:57:01 PM c:\pwworking\aecom_na\jdiaz\dms28175\PROFRD_SEGB1_XWB14_07.dgn

170
160
150
140
130
120
110
100
90

BEGIN PROFILE
℄ CONST. WB GUL
STA. 4002+50.00
EL. 133.66

133.66

WB GUL PGL

(+) 0.060%

134.35

EXIST. GROUND AT ℄ CONST. WB GUL

133.66

133.61

4000+00

4005+00

4010+00

SCALE: 1" = 100' HORIZONTAL
1" = 10' VERTICAL

PRELIMINARY: NOT FOR CONSTRUCTION

REVISIONS			
DATE	DESCRIPTION	DATE	DESCRIPTION

DEWBERRY ENGINEERS INC.
800 NORTH MAGNOLIA AVENUE, SUITE 1000
ORLANDO, FL 32803
CERTIFICATE OF AUTHORIZATION 8794

STATE OF FLORIDA
DEPARTMENT OF TRANSPORTATION

ROAD NO.	COUNTY	FINANCIAL PROJECT ID
SR 400	POLK	201210-3-52-1

I-4 WB GUL
PROFILE SHEET

SHEET NO.
110

cfraser 3/10/2017 11:08:27 AM c:\pwworking\aecom_na\cfraser\dms28175\PROFRD20.DGN

170
160
150
140
130
120
110
100
90

134.35

WB GUL PGL

(+) 0.060%

800' V.C.
K = 2695

+00.00 EL. 135.01

135.09

135.21

135.36

30" RCP
EL. 125.32

30" RCP
EL. 125.34

EXIST. GROUND AT ℄ CONST. WB GUL

133.61

132.90

SCALE: 1" = 100' HORIZONTAL
1" = 10' VERTICAL

4015+00

4020+00

4025+00

REVISIONS			
DATE	DESCRIPTION	DATE	DESCRIPTION

DEWBERRY ENGINEERS INC.
800 NORTH MAGNOLIA AVENUE, SUITE 1000
ORLANDO, FL 32803
CERTIFICATE OF AUTHORIZATION 8794

STATE OF FLORIDA
DEPARTMENT OF TRANSPORTATION


ROAD NO.	COUNTY	FINANCIAL PROJECT ID
SR 400	POLK	201210-3-52-1

I-4 WB GUL
PROFILE SHEET

SHEET NO. 111

PRELIMINARY: NOT FOR CONSTRUCTION

cfraser 3/10/2017 11:08:31 AM c:\pwworking\aecom_na\cfraser\dms28175\PROFRD21.DGN

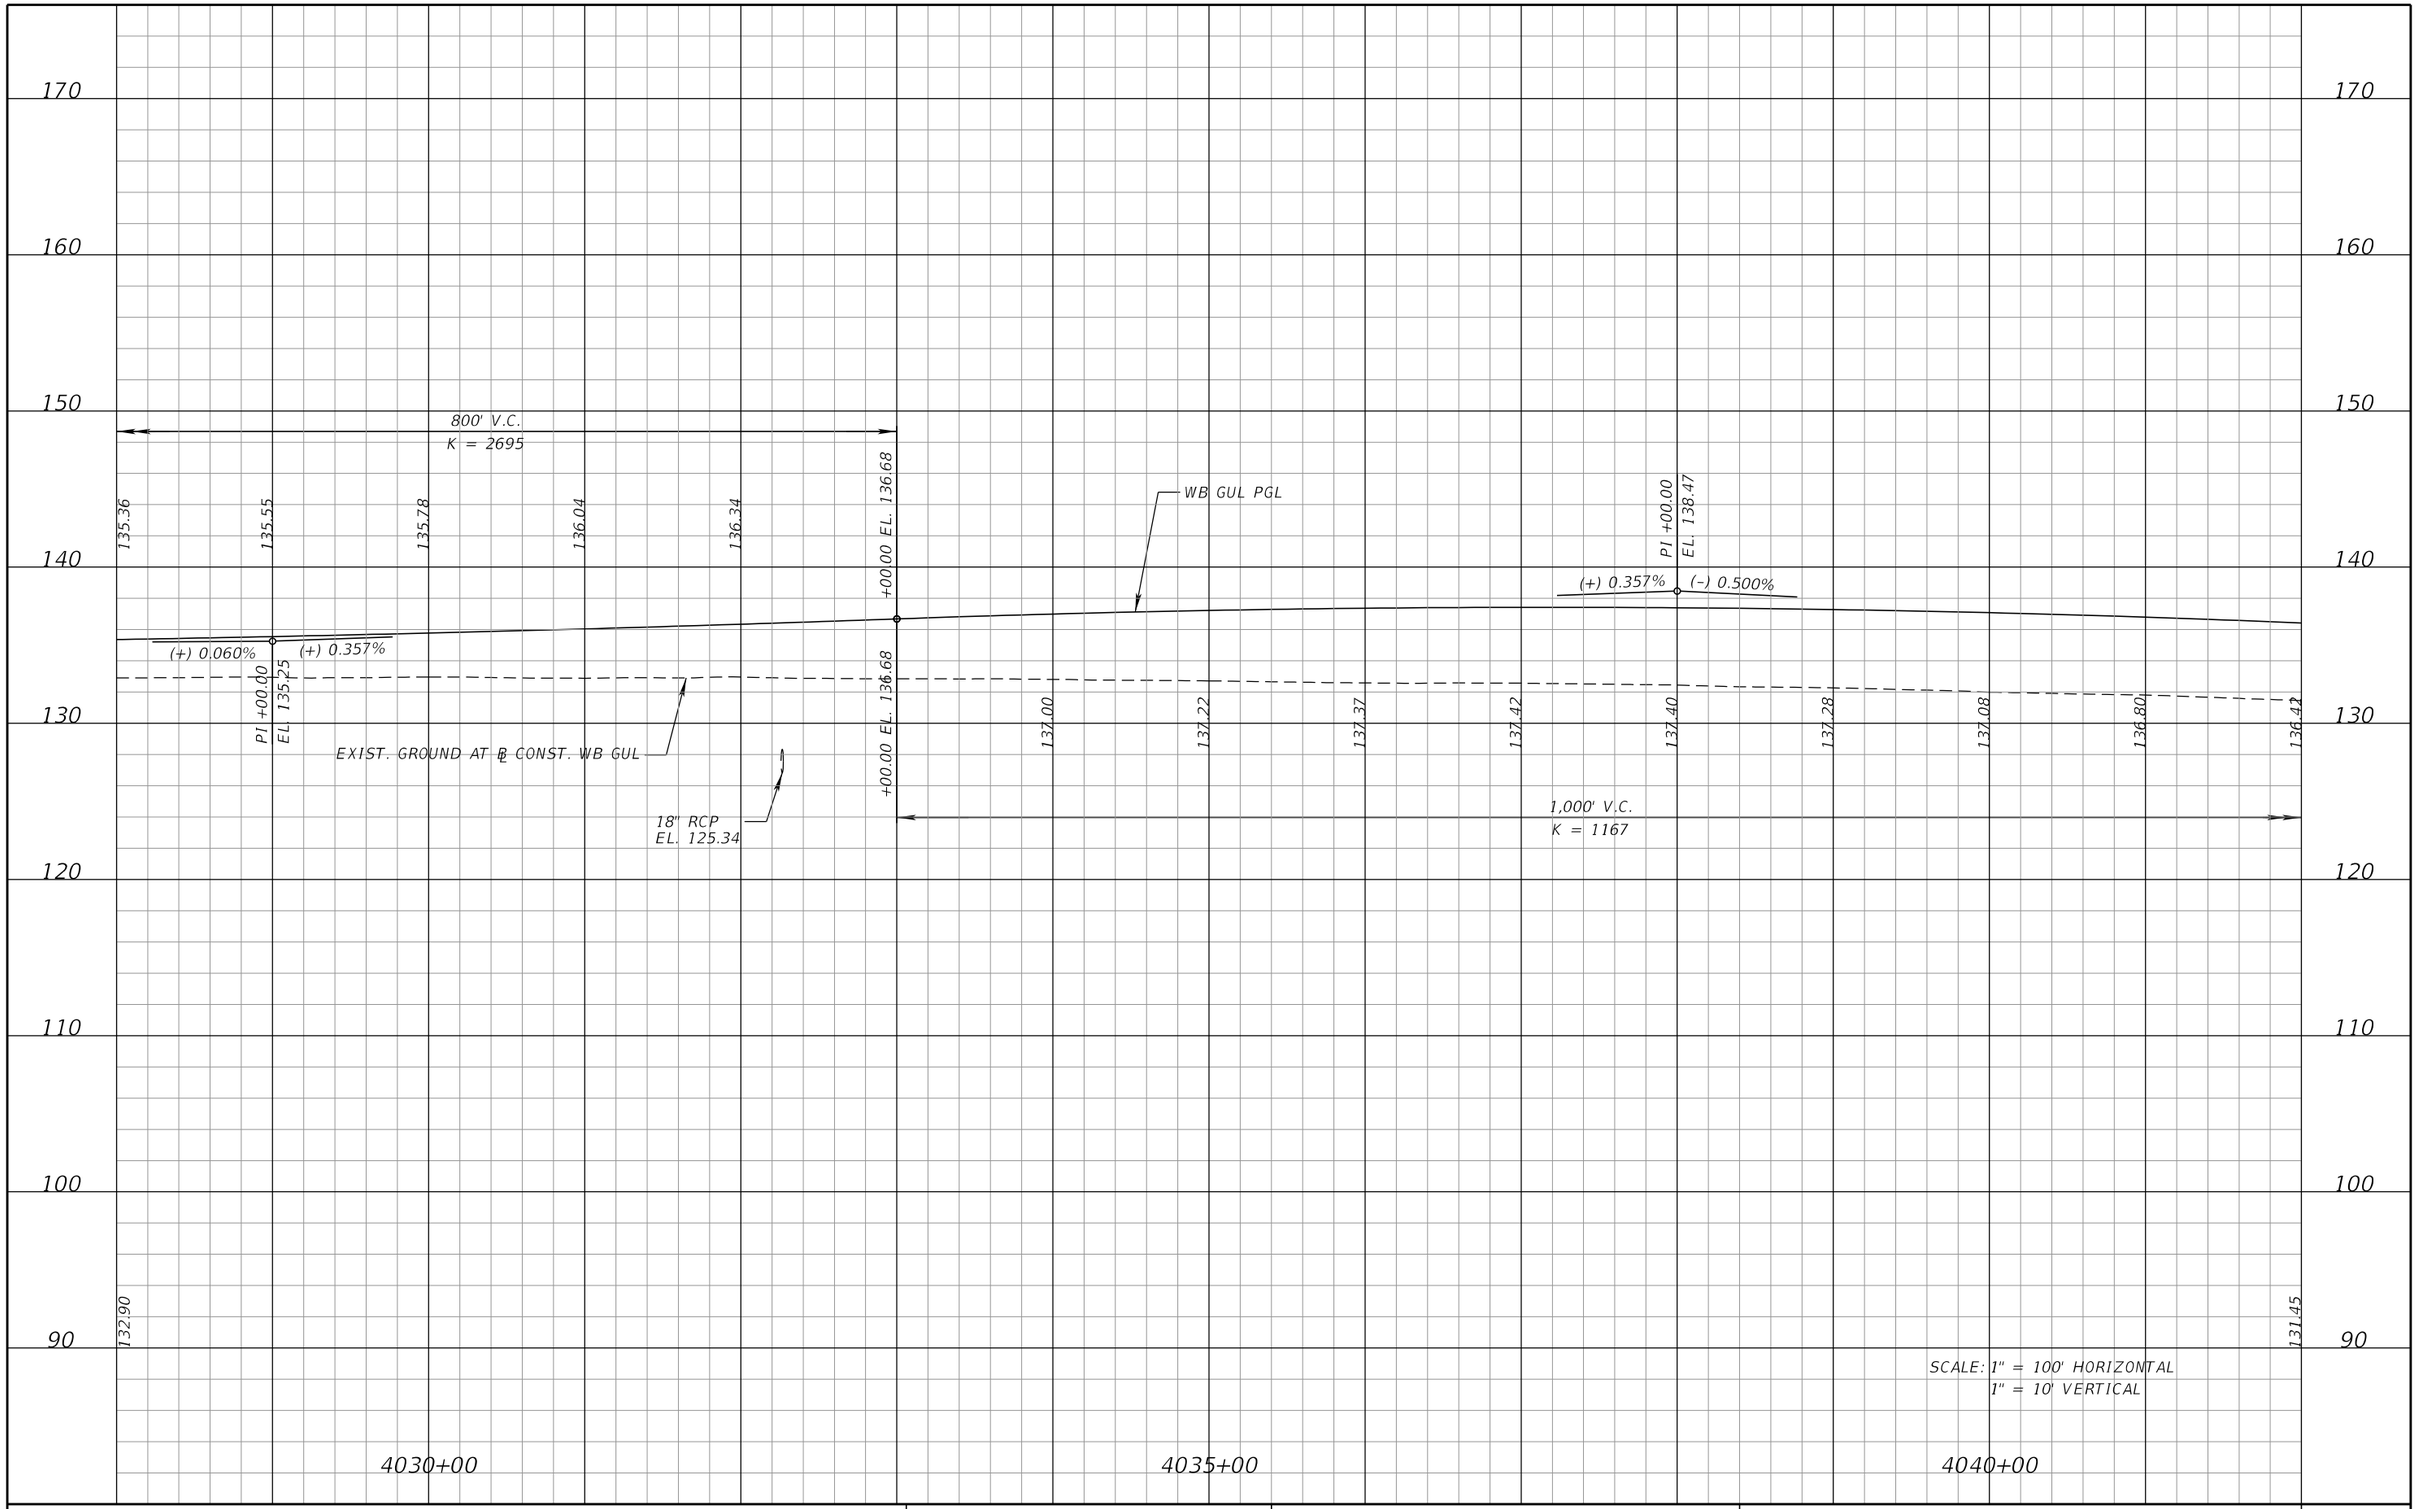

REVISIONS			
DATE	DESCRIPTION	DATE	DESCRIPTION

DEWBERRY ENGINEERS INC.
800 NORTH MAGNOLIA AVENUE, SUITE 1000
ORLANDO, FL 32803
CERTIFICATE OF AUTHORIZATION 8794

STATE OF FLORIDA
DEPARTMENT OF TRANSPORTATION

ROAD NO.	COUNTY	FINANCIAL PROJECT ID
SR 400	POLK	201210-3-52-1

I-4 WB GUL
PROFILE SHEET

SHEET NO. 112

PRELIMINARY: NOT FOR CONSTRUCTION

cfraser 3/10/2017 11:08:33 AM c:\pwworking\aecom_na\cfraser\dms28175\PROFRD22.DGN

170
160
150
140
130
120
110
100
90

800' V.C.
K = 800

+00.00 EL. 135.97

135.53
135.22
135.03
134.97
135.03
135.22
135.53

+00.00 EL. 135.97

138.47

WB GUL PGL

(-) 0.500%
(+) 0.500%

136.42

+00.00 EL. 135.97

P.I. +00.00
EL. 133.97

1,000' V.C.
K = 1167

EXIST. GROUND AT ℄ CONST. WB GUL

131.45

127.54

SCALE: 1" = 100' HORIZONTAL
1" = 10' VERTICAL

4045+00
4050+00
4055+00

PRELIMINARY: NOT FOR CONSTRUCTION

REVISIONS			
DATE	DESCRIPTION	DATE	DESCRIPTION

DEWBERRY ENGINEERS INC.
800 NORTH MAGNOLIA AVENUE, SUITE 1000
ORLANDO, FL 32803
CERTIFICATE OF AUTHORIZATION 8794


STATE OF FLORIDA
DEPARTMENT OF TRANSPORTATION

ROAD NO.	COUNTY	FINANCIAL PROJECT ID
SR 400	POLK	201210-3-52-1

I-4 WB GUL
PROFILE SHEET

SHEET NO.
113

cfraser 3/10/2017 11:08:37 AM c:\pwworking\aecom_na\cfraser\dms28175\PROFRD23.DGN

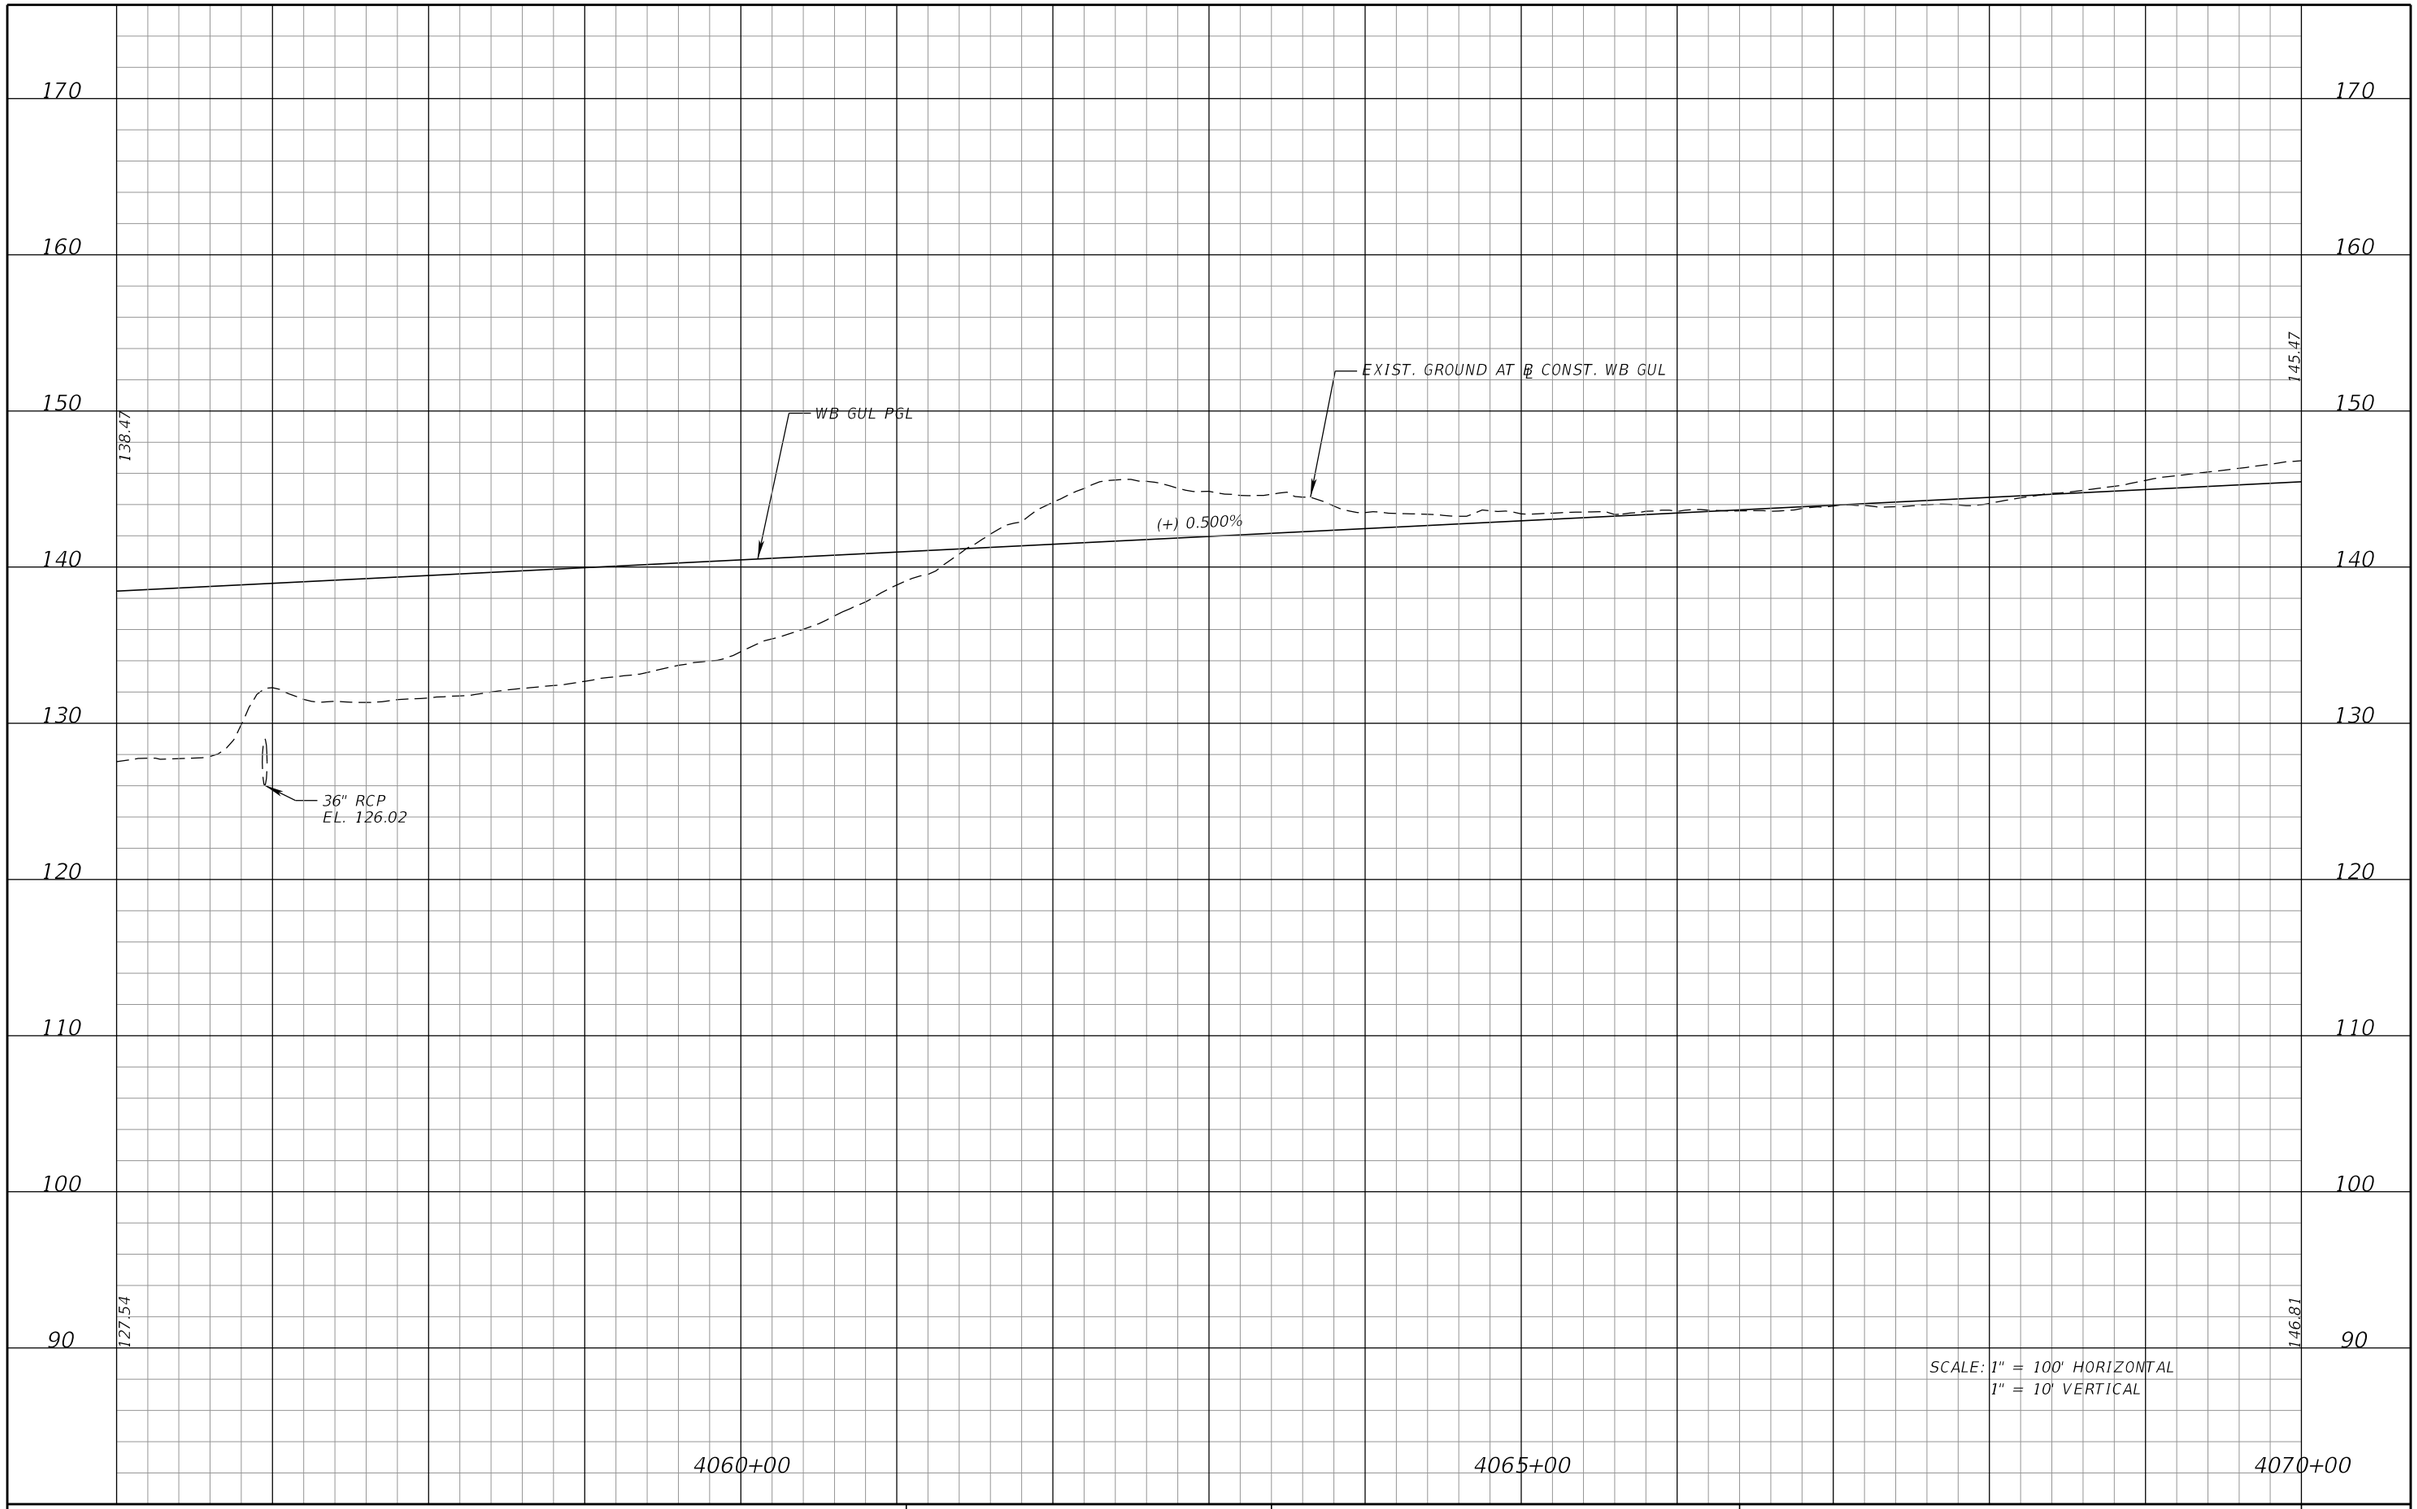

SCALE: 1" = 100' HORIZONTAL
1" = 10' VERTICAL

PRELIMINARY: NOT FOR CONSTRUCTION

REVISIONS			
DATE	DESCRIPTION	DATE	DESCRIPTION

DEWBERRY ENGINEERS INC.
800 NORTH MAGNOLIA AVENUE, SUITE 1000
ORLANDO, FL 32803
CERTIFICATE OF AUTHORIZATION 8794


STATE OF FLORIDA
DEPARTMENT OF TRANSPORTATION

ROAD NO.	COUNTY	FINANCIAL PROJECT ID
SR 400	POLK	201210-3-52-1

I-4 WB GUL
PROFILE SHEET

SHEET NO. 114

cfraser 3/10/2017 11:08:41 AM c:\pwworking\aecom_na\cfraser\dms28175\PROFRD24.DGN

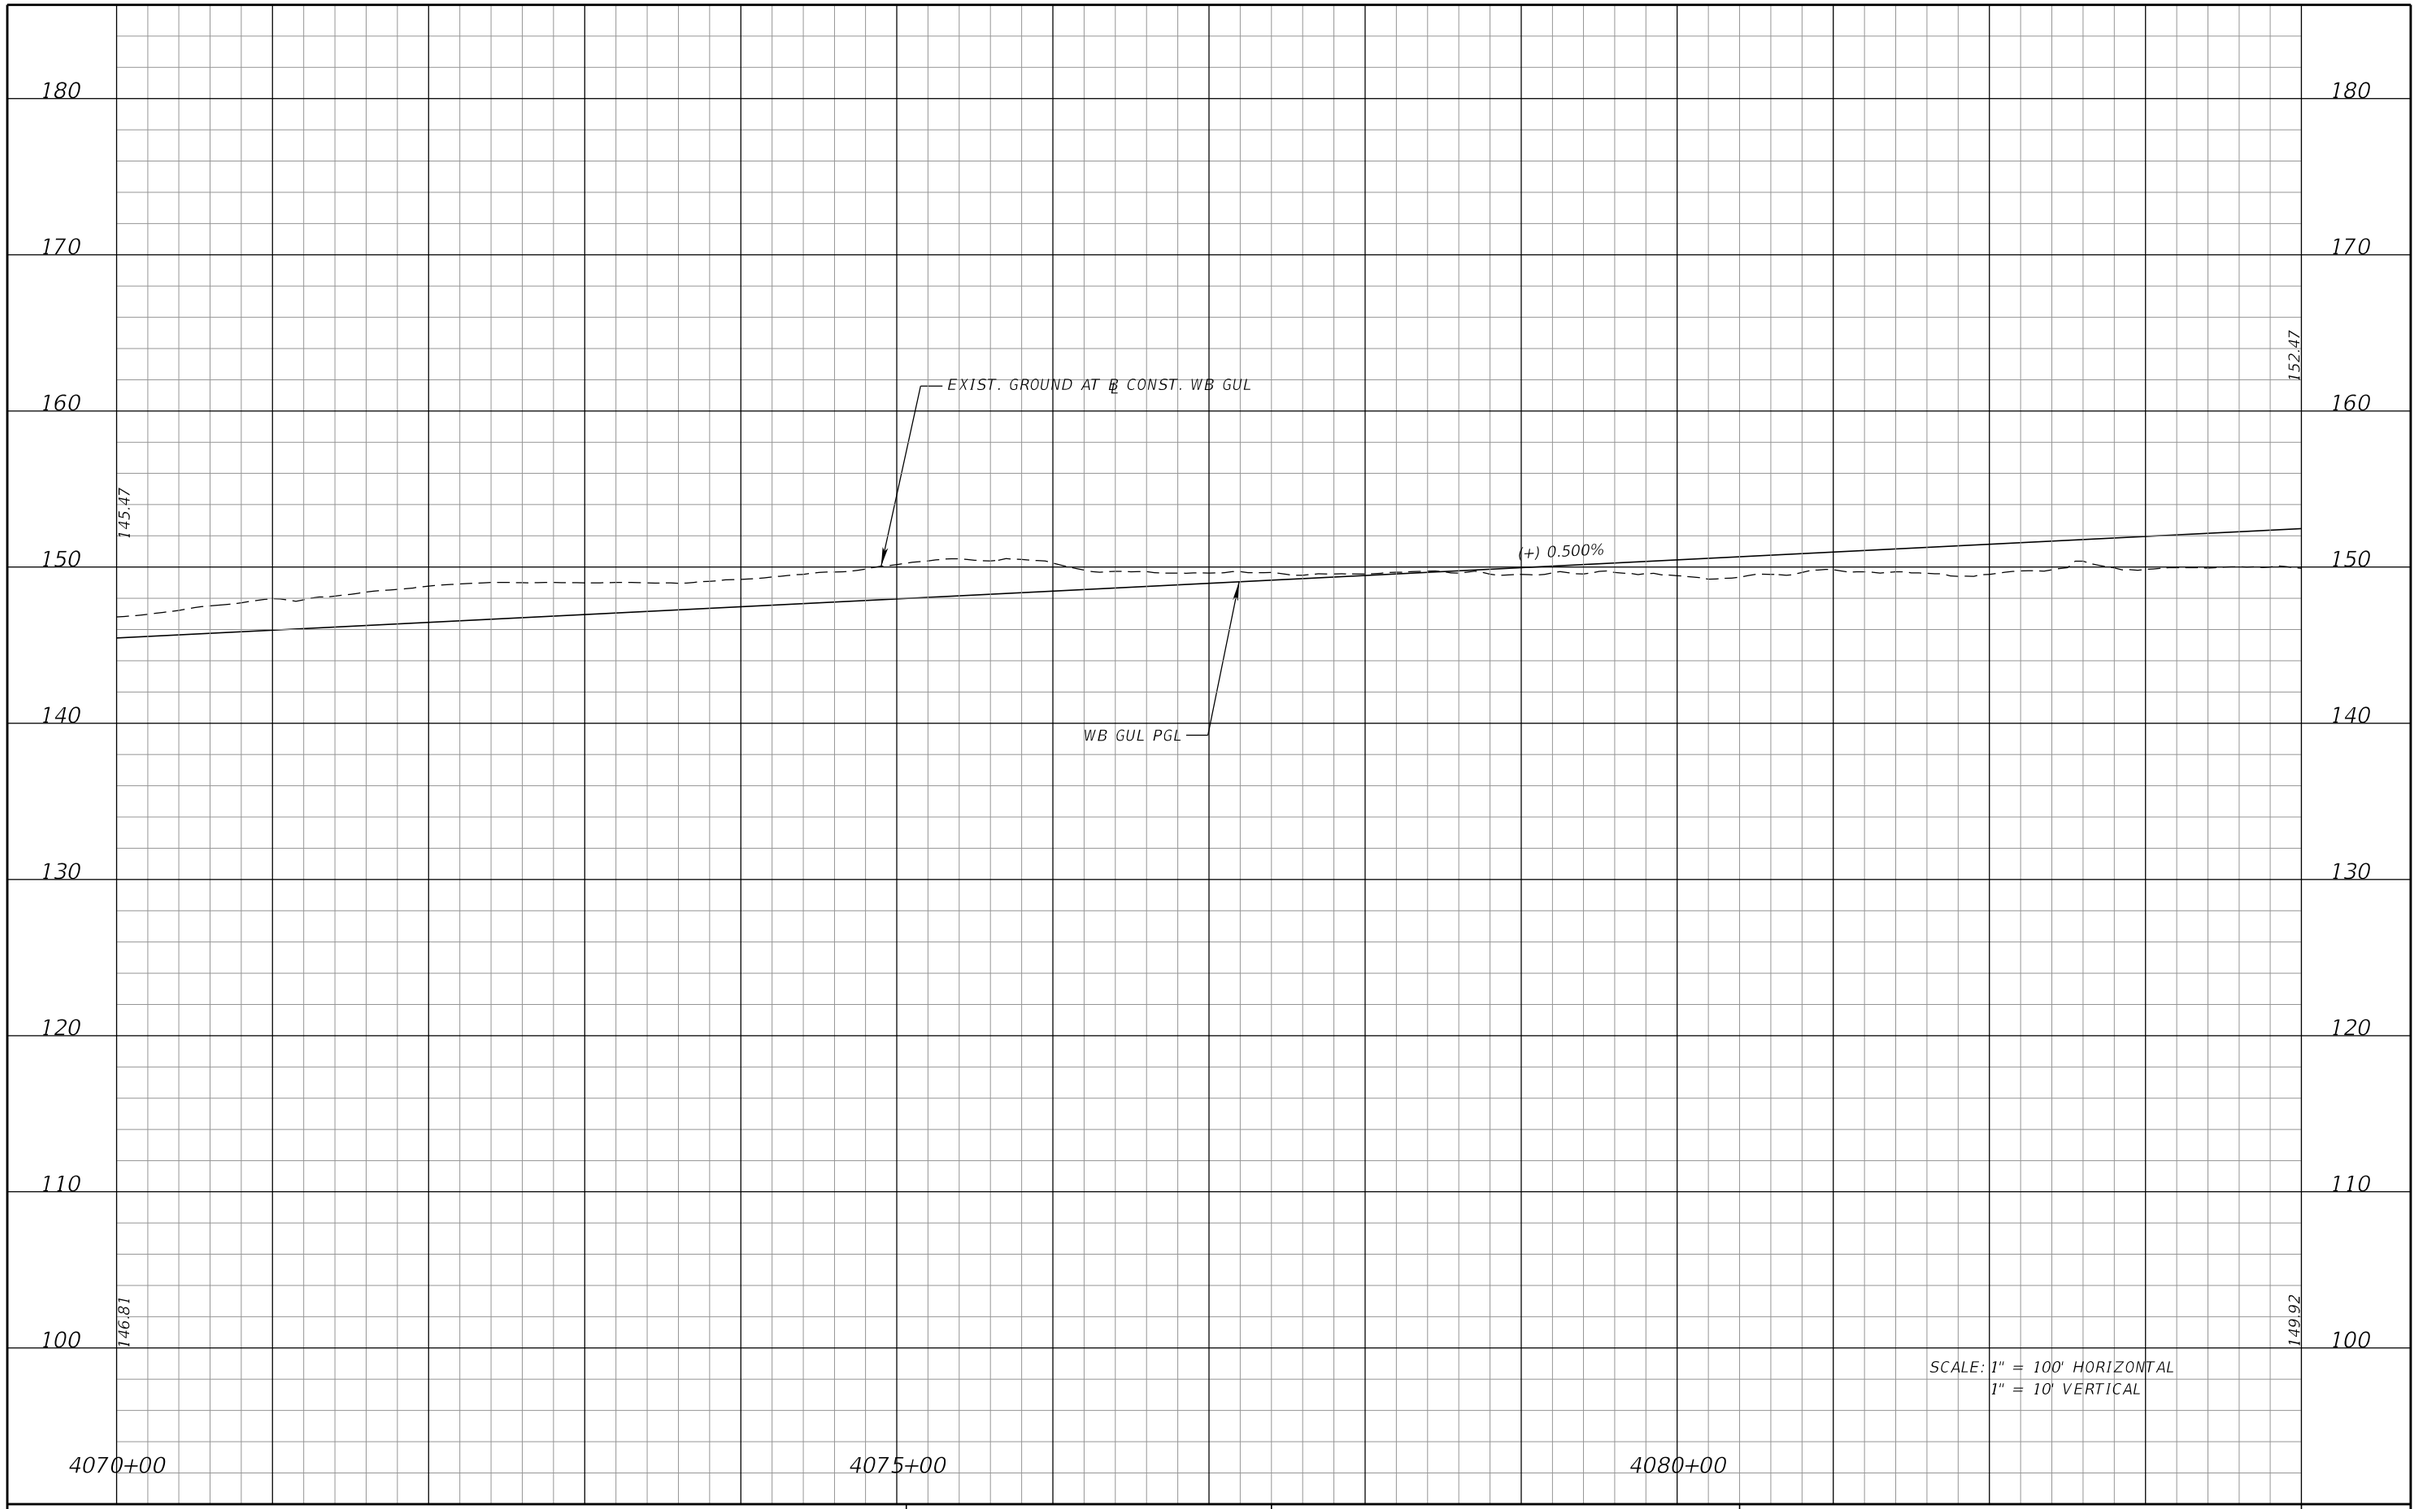

SCALE: 1" = 100' HORIZONTAL
1" = 10' VERTICAL

REVISIONS			
DATE	DESCRIPTION	DATE	DESCRIPTION

DEWBERRY ENGINEERS INC.
800 NORTH MAGNOLIA AVENUE, SUITE 1000
ORLANDO, FL 32803
CERTIFICATE OF AUTHORIZATION 8794

STATE OF FLORIDA
DEPARTMENT OF TRANSPORTATION

ROAD NO.	COUNTY	FINANCIAL PROJECT ID
SR 400	POLK	201210-3-52-1

I-4 WB GUL
PROFILE SHEET

SHEET NO. 115

PRELIMINARY: NOT FOR CONSTRUCTION

cfraser 3/10/2017 11:08:47 AM c:\pwworking\aecom_na\cfraser\dms28175\PROFRD25.DGN

180
170
160
150
140
130
120
110
100

152.47

WB GUL PGL

(+) 0.500%

24" RCP
EL. 139.76

EXIST. GROUND AT ℄ CONST. WB GUL

+00.00 EL. 158.47

158.92

18" RCP
EL. 149.85

159.27

1,000' V.C.
K = 1000

149.92

158.32

SCALE: 1" = 100' HORIZONTAL
1" = 10' VERTICAL

4085+00

4090+00

4095+00

REVISIONS			
DATE	DESCRIPTION	DATE	DESCRIPTION

DEWBERRY ENGINEERS INC.
800 NORTH MAGNOLIA AVENUE, SUITE 1000
ORLANDO, FL 32803
CERTIFICATE OF AUTHORIZATION 8794

STATE OF FLORIDA
DEPARTMENT OF TRANSPORTATION


ROAD NO.	COUNTY	FINANCIAL PROJECT ID
SR 400	POLK	201210-3-52-1

I-4 WB GUL
PROFILE SHEET

SHEET NO. 116

PRELIMINARY: NOT FOR CONSTRUCTION

cfraser 3/10/2017 11:08:50 AM c:\pwworking\aecom_na\cfraser\dms28175\PROFRD26.DGN

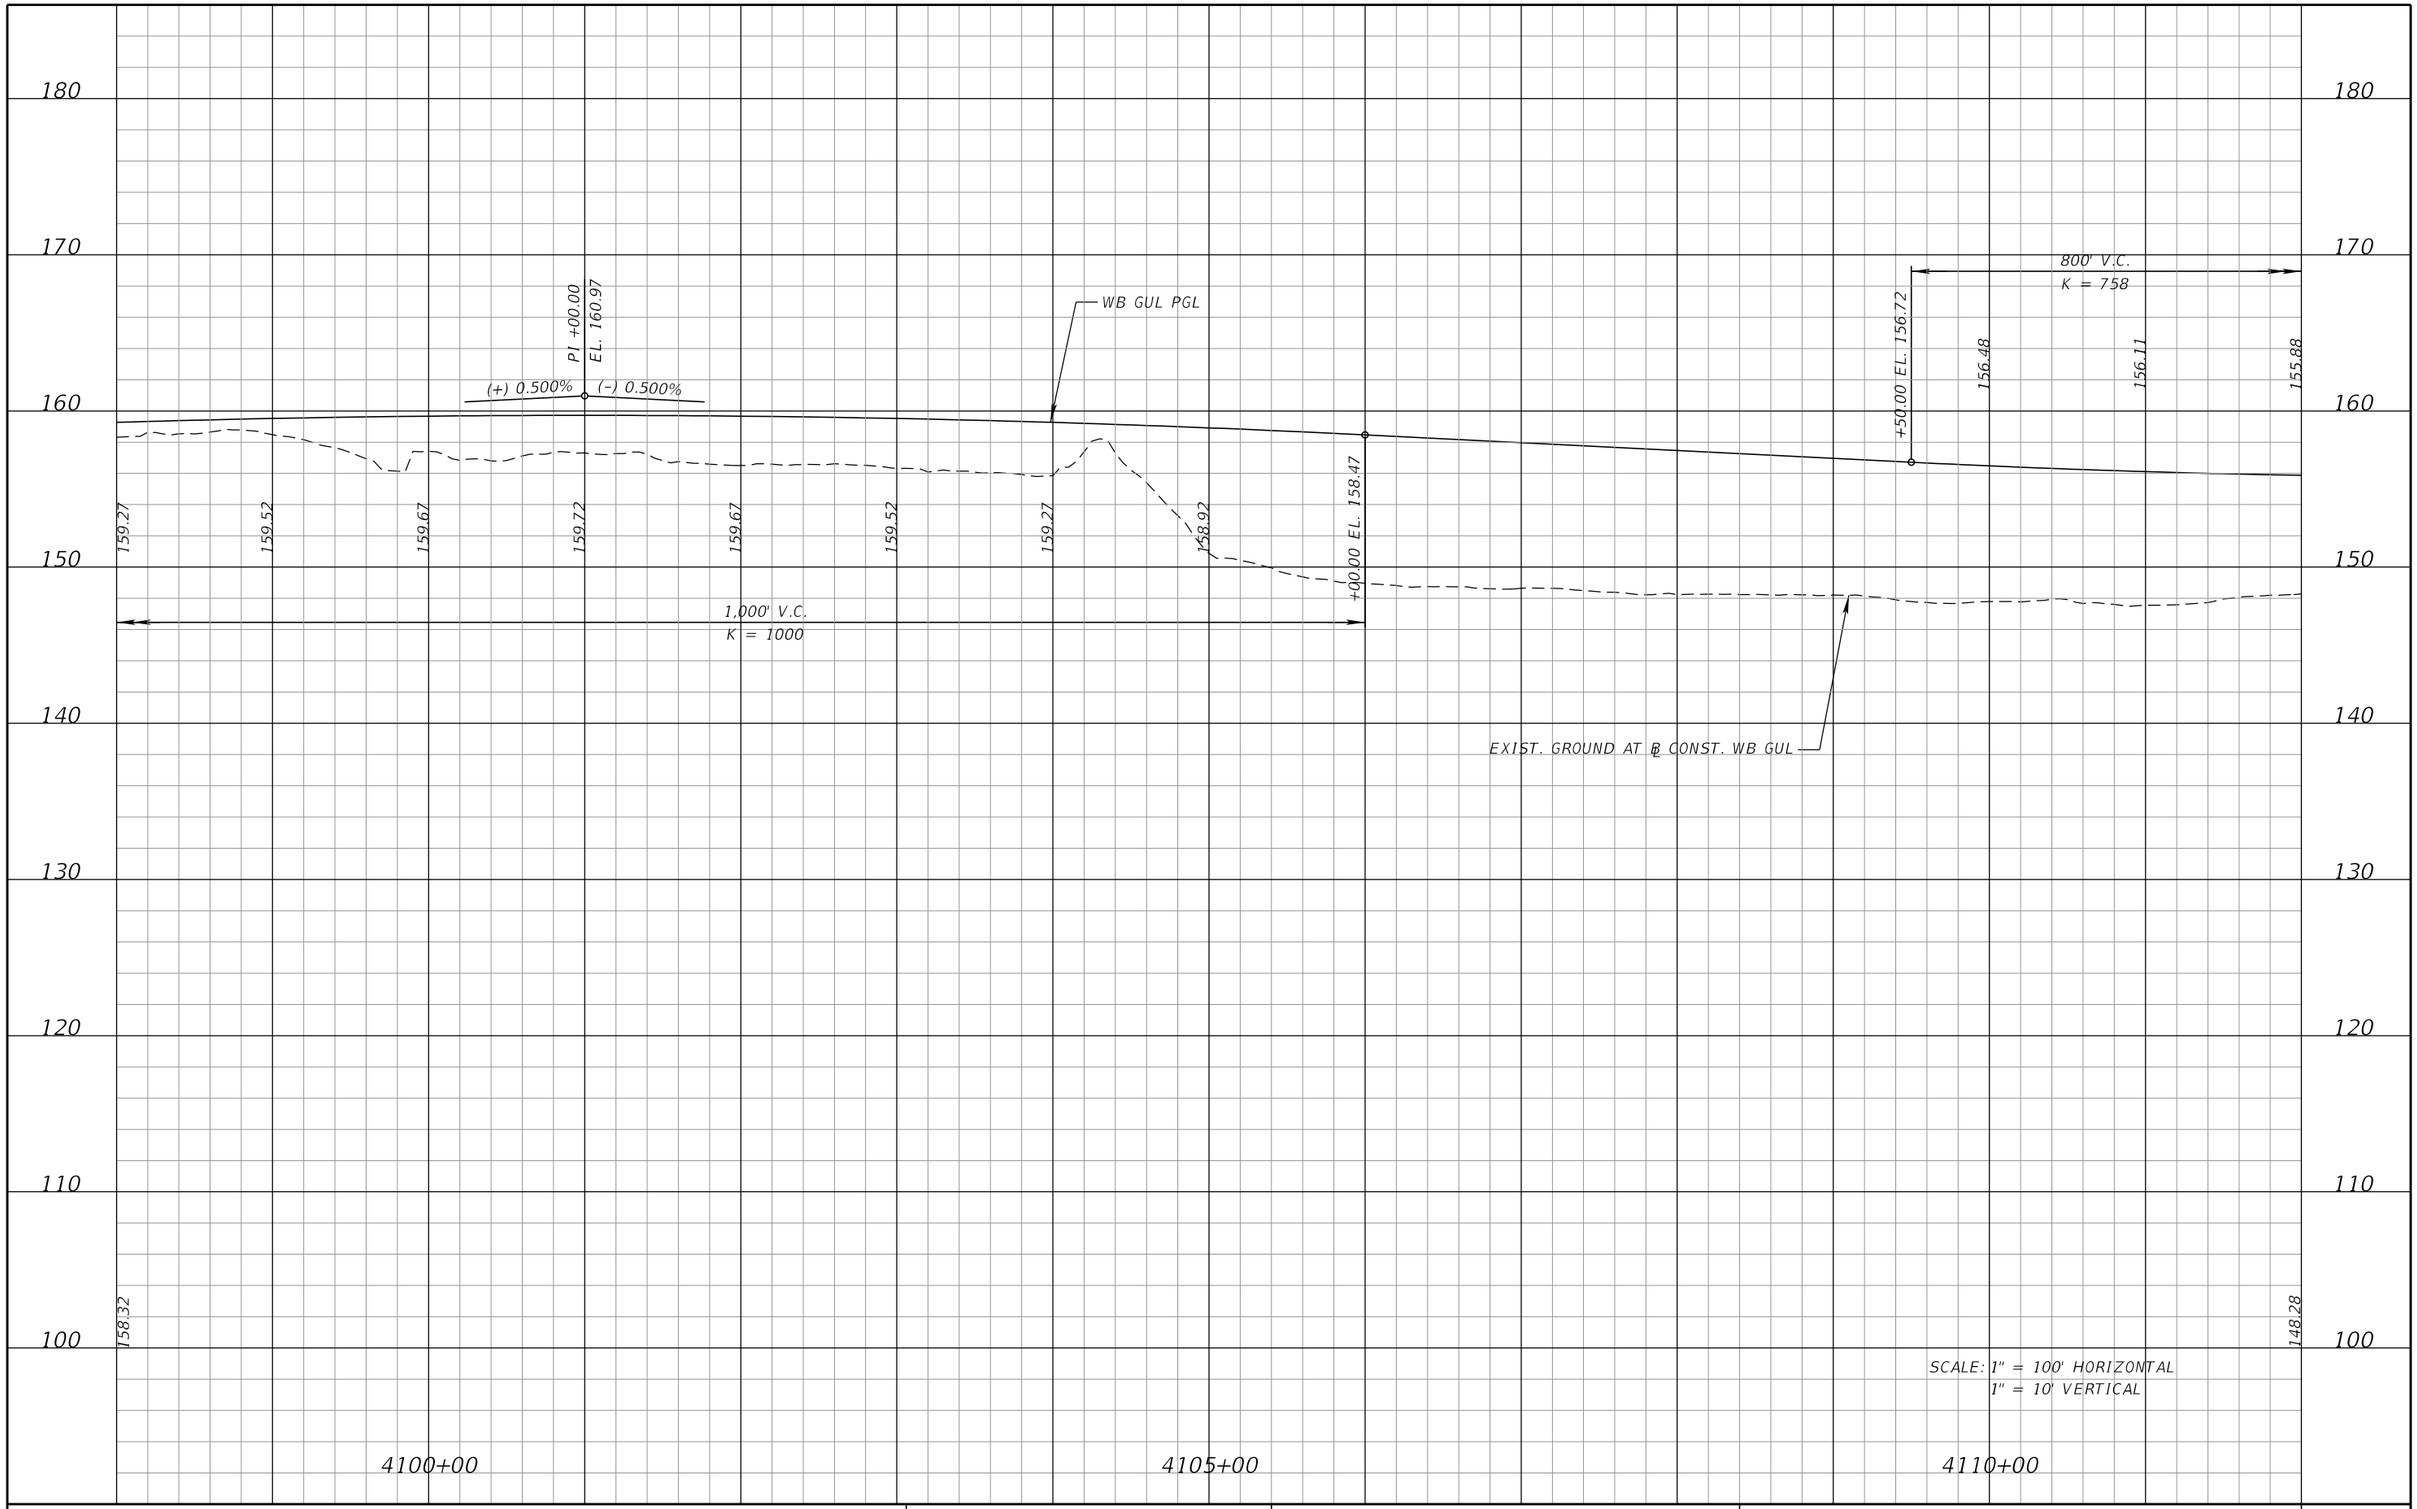

SCALE: 1" = 100' HORIZONTAL
1" = 10' VERTICAL

REVISIONS			
DATE	DESCRIPTION	DATE	DESCRIPTION

DEWBERRY ENGINEERS INC.
800 NORTH MAGNOLIA AVENUE, SUITE 1000
ORLANDO, FL 32803
CERTIFICATE OF AUTHORIZATION 8794

STATE OF FLORIDA
DEPARTMENT OF TRANSPORTATION


ROAD NO.	COUNTY	FINANCIAL PROJECT ID
SR 400	POLK	201210-3-52-1

I-4 WB GUL
PROFILE SHEET

SHEET NO. 117

PRELIMINARY: NOT FOR CONSTRUCTION

cfraser 3/10/2017 11:08:54 AM c:\pwworking\aecom_na\cfraser\dms28175\PROFRD27.DGN

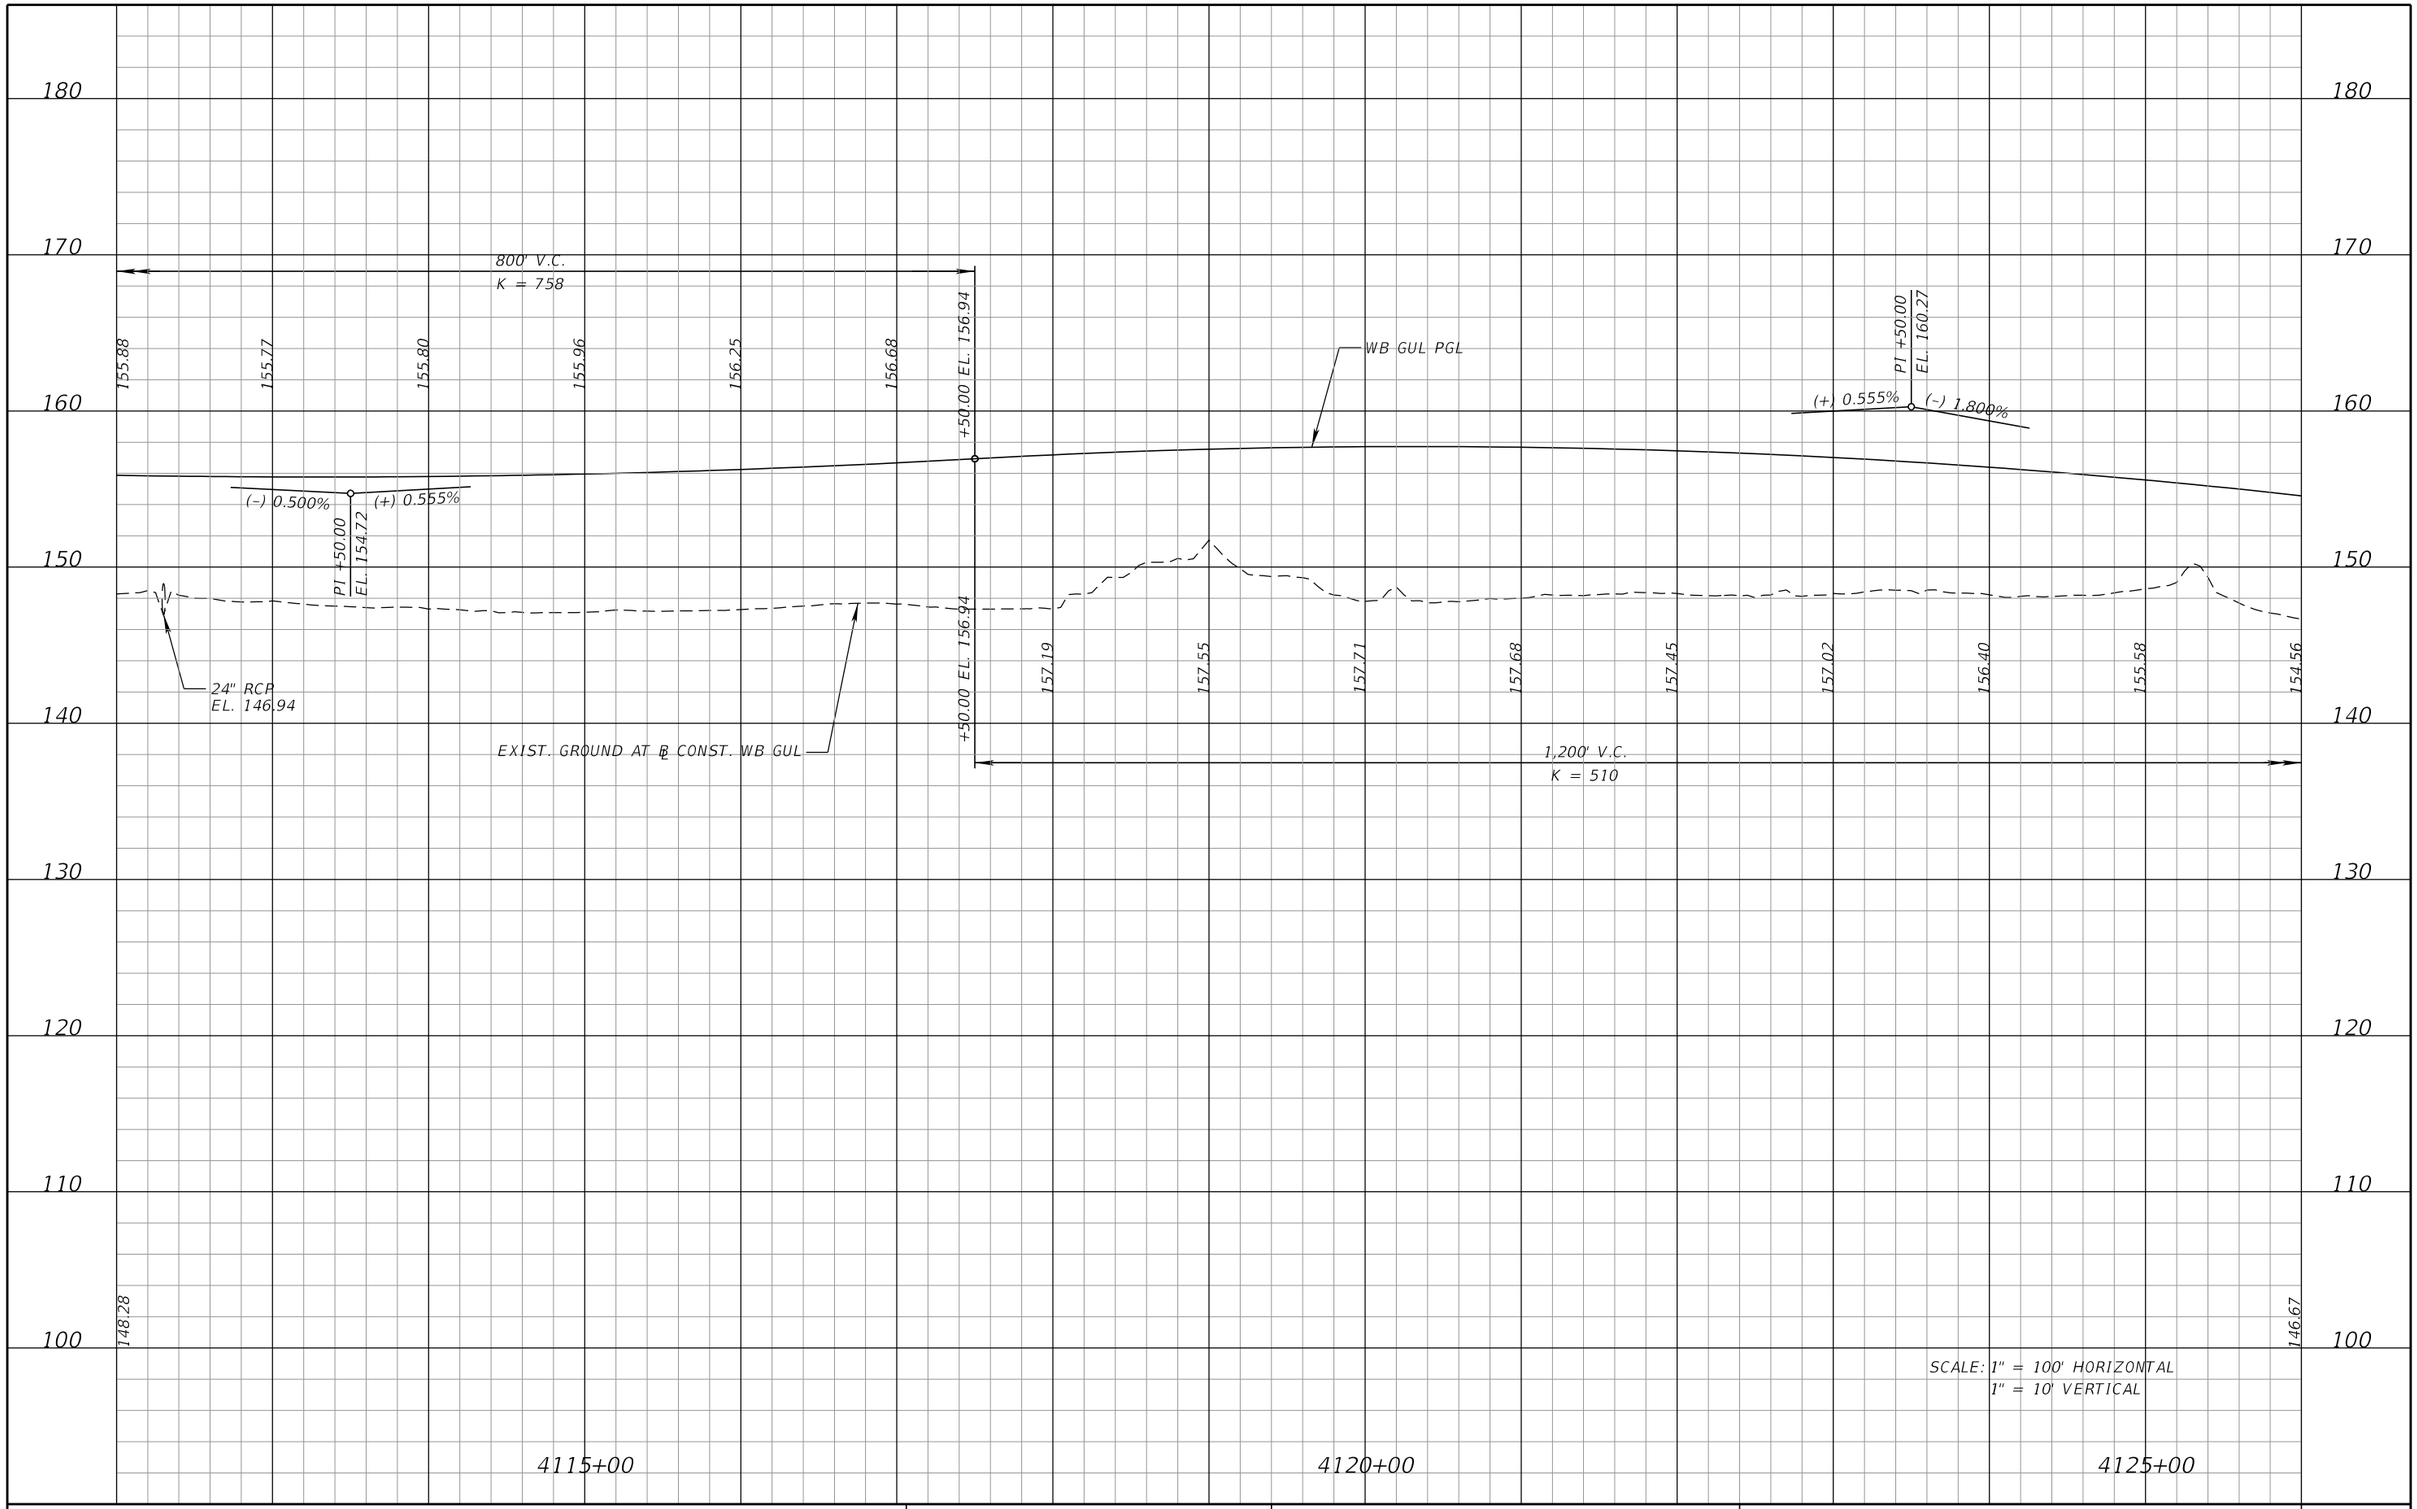

SCALE: 1" = 100' HORIZONTAL
1" = 10' VERTICAL

REVISIONS			
DATE	DESCRIPTION	DATE	DESCRIPTION

DEWBERRY ENGINEERS INC.
800 NORTH MAGNOLIA AVENUE, SUITE 1000
ORLANDO, FL 32803
CERTIFICATE OF AUTHORIZATION 8794

STATE OF FLORIDA
DEPARTMENT OF TRANSPORTATION


ROAD NO.	COUNTY	FINANCIAL PROJECT ID
SR 400	POLK	201210-3-52-1

I-4 WB GUL
PROFILE SHEET

SHEET NO. 118

PRELIMINARY: NOT FOR CONSTRUCTION

cfraser 3/10/2017 11:08:57 AM c:\pwworking\aecom_na\cfraser\dms28175\PROFRD28.DGN

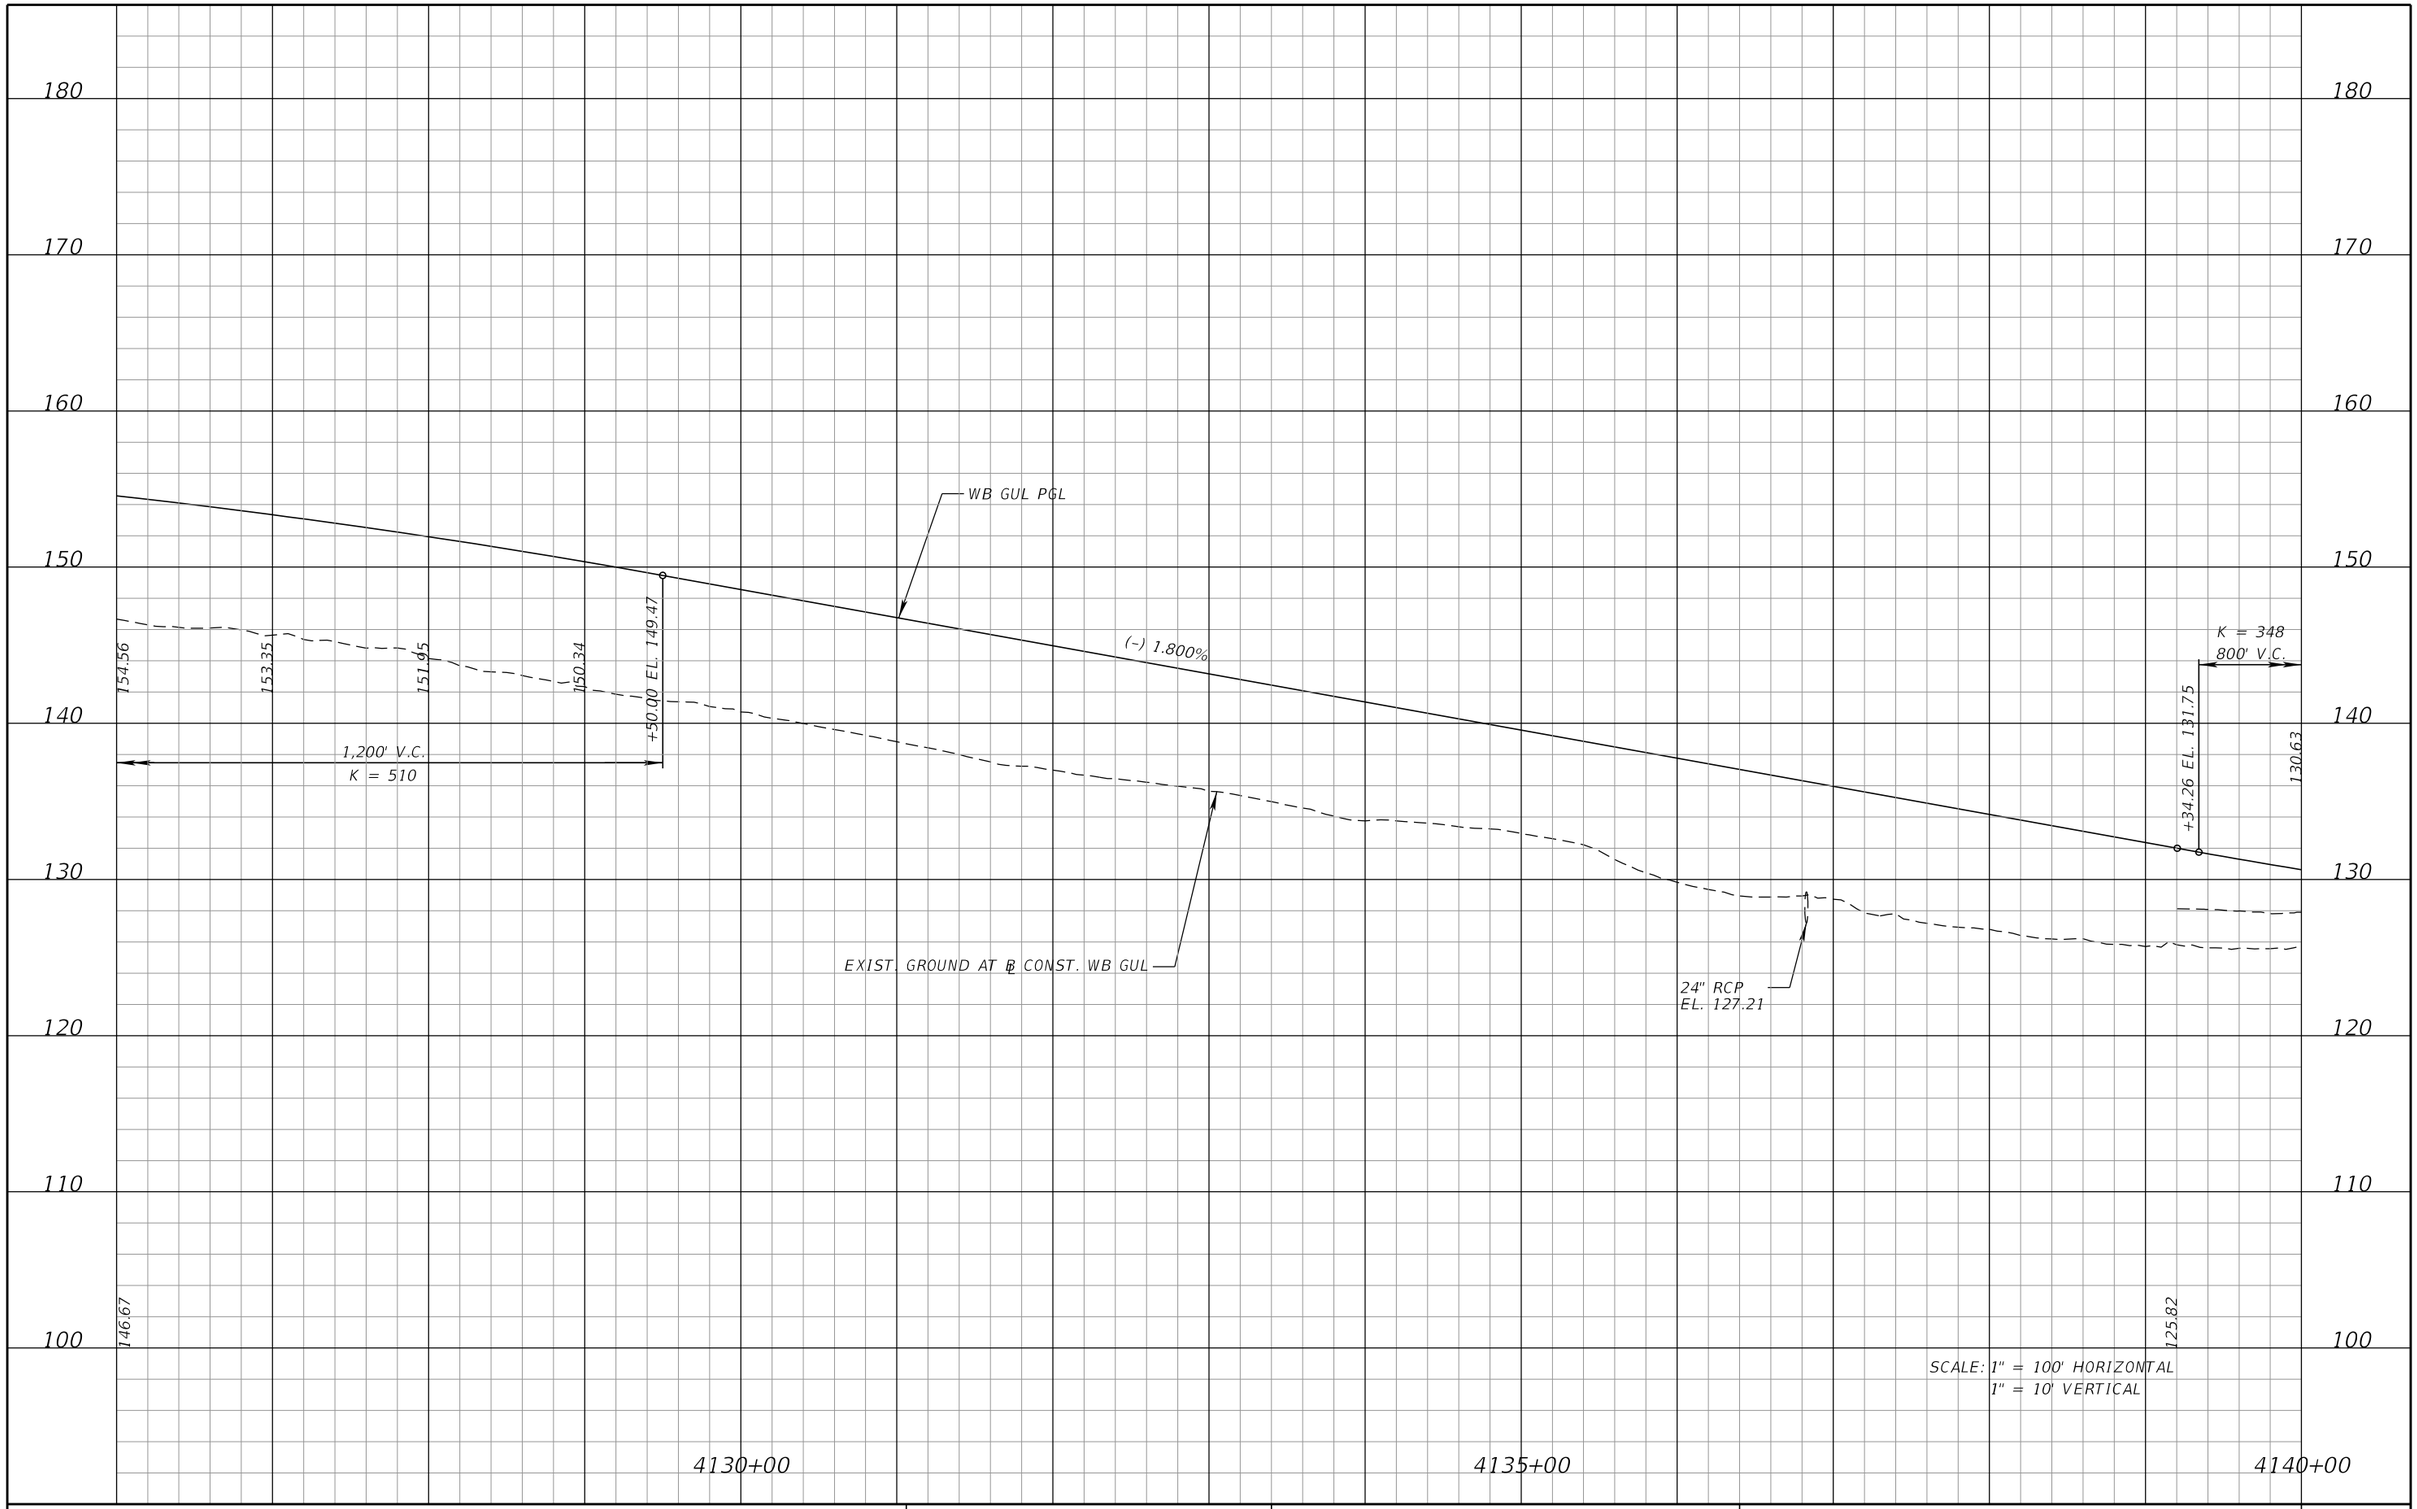

REVISIONS			
DATE	DESCRIPTION	DATE	DESCRIPTION

DEWBERRY ENGINEERS INC.
800 NORTH MAGNOLIA AVENUE, SUITE 1000
ORLANDO, FL 32803
CERTIFICATE OF AUTHORIZATION 8794

STATE OF FLORIDA
DEPARTMENT OF TRANSPORTATION


ROAD NO.	COUNTY	FINANCIAL PROJECT ID
SR 400	POLK	201210-3-52-1

I-4 WB GUL
PROFILE SHEET

SHEET NO. 119

PRELIMINARY: NOT FOR CONSTRUCTION

cfraser 3/10/2017 11:09:00 AM c:\pwworking\aecom_na\cfraser\dms28175\PROFRD29.DGN

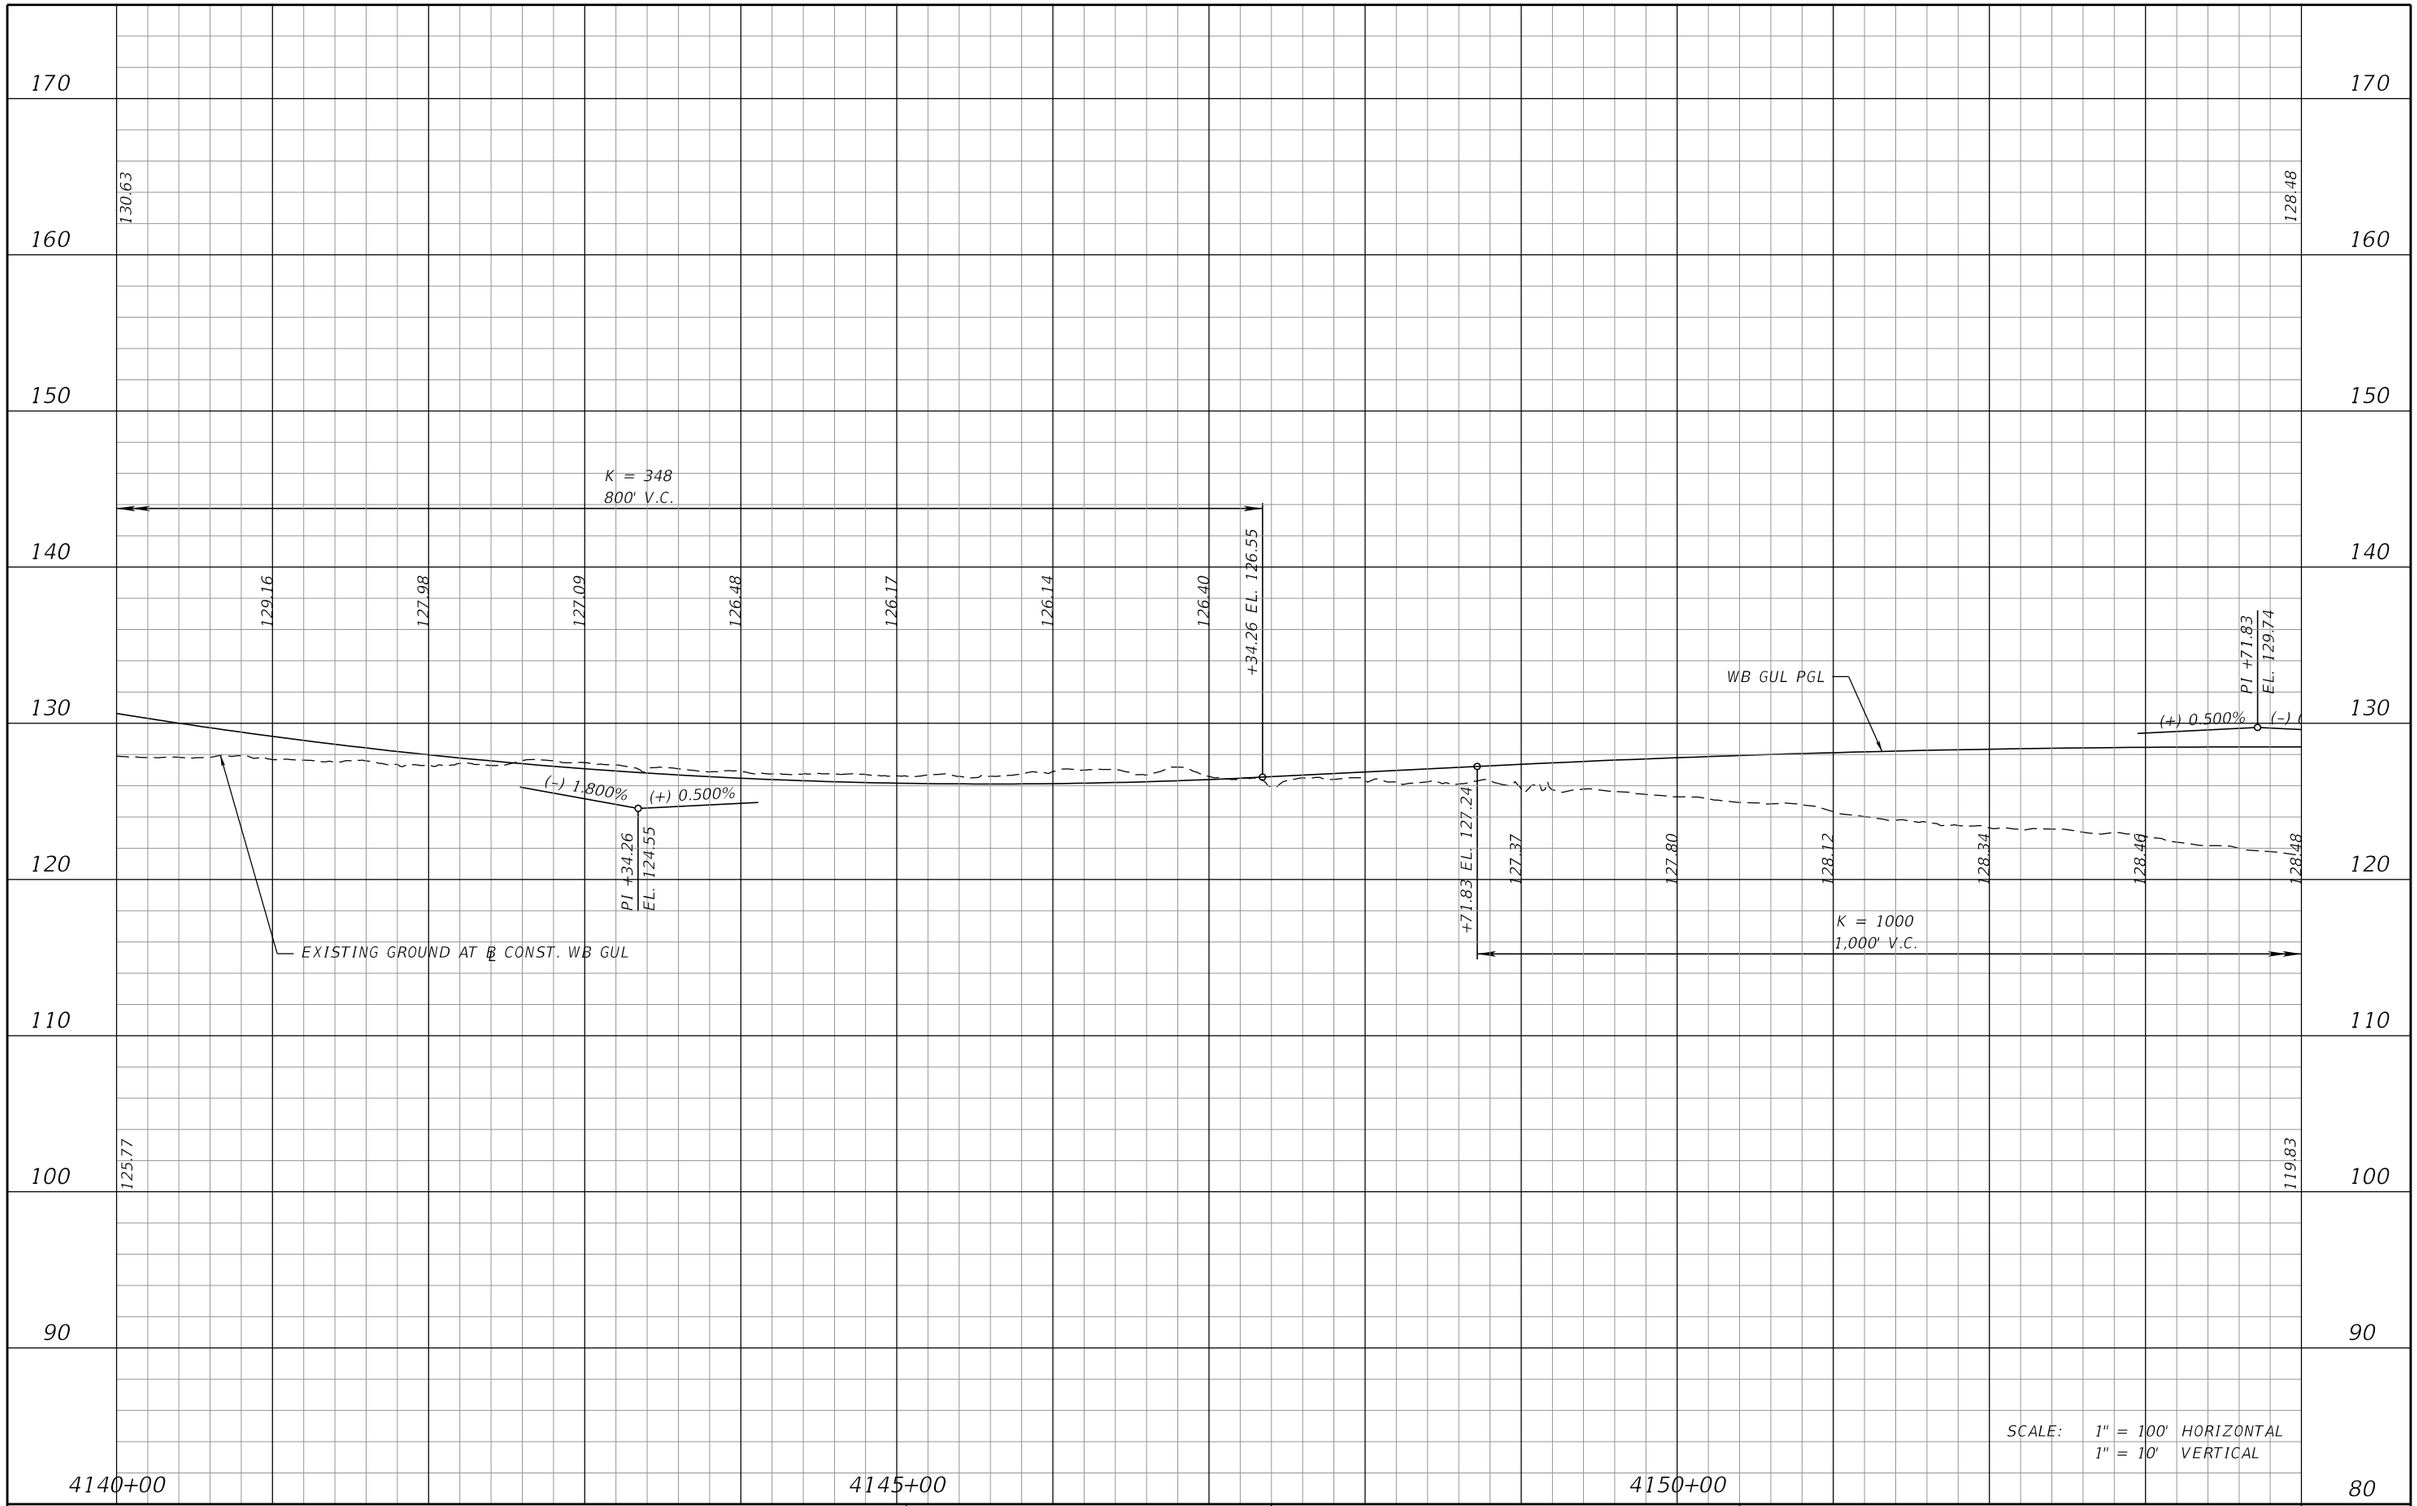

REVISIONS			
DATE	DESCRIPTION	DATE	DESCRIPTION

AECOM TECHNICAL SERVICES, Inc.
315 East Robinson Street, Suite 245
Orlando, FL, 32801
T 407.422.0353 F 407.423.2695
Certificate of Authorization No. 8115
www.aecom.com

STATE OF FLORIDA
DEPARTMENT OF TRANSPORTATION

ROAD NO.	COUNTY	FINANCIAL PROJECT ID
400	POLK	201210-3-52-01

I-4 WB GUL
PROFILE SHEET

SHEET NO. 120

PRELIMINARY: NOT FOR CONSTRUCTION

josue.diaz 3/7/2017 2:59:05 PM c:\pwworking\aecom_na\jdiaz\dms28175\PROFRD_SEGB1_GWBI4_01.DGN

170
160
150
140
130
120
110
100
90
80

128.48
128.96
119.83
122.14

K = 640
800' V.C.

+90.83 EL. 127.14
+90.83 EL. 128.14

127.10
126.69
126.44
126.34
126.40
126.62
127.00
127.53

WB GUL PGL

0.500%

(−) 0.500%
(+) 0.750%

PI +90.83
EL 125.14

128.41
128.23
127.95
127.57

+71.83 EL. 127.24

K = 1000
1,000' V.C.

EXISTING GROUND AT ℄ CONST. WB GUL

4155+00
4160+00
4165+00

SCALE: 1" = 100' HORIZONTAL
1" = 10' VERTICAL

REVISIONS			
DATE	DESCRIPTION	DATE	DESCRIPTION

AECOM TECHNICAL SERVICES, Inc.
315 East Robinson Street, Suite 245
Orlando, FL, 32801
T 407.422.0353 F 407.423.2695
Certificate of Authorization No. 8115
www.aecom.com

STATE OF FLORIDA
DEPARTMENT OF TRANSPORTATION

ROAD NO.	COUNTY	FINANCIAL PROJECT ID
400	POLK	201210-3-52-01

I-4 WB GUL
PROFILE SHEET

SHEET NO. 121

PRELIMINARY: NOT FOR CONSTRUCTION

josue.diaz 3/7/2017 3:00:20 PM c:\pwworking\aecom_na\jdiaz\dms28175\PROFRD_SEGB1_GWBI4_02.dgn

170
160
150
140
130
120
110
100
90
80

128.96
129.61
122.14
119.25

PI +11.62
EL. 133.55
(+) 0.750%
(–) 0.500%
WB GUL PGL

+11.62 EL. 129.80
+11.62 EL. 131.05
130.41
130.99
131.44
131.77
131.97
132.05
132.06
131.83
131.53
131.11

K = 800
1,000' V.C.

EXISTING GROUND AT ℄ CONST. WB GUL

4170+00
4175+00
4180+00

SCALE: 1" = 100' HORIZONTAL
1" = 10' VERTICAL

PRELIMINARY: NOT FOR CONSTRUCTION

REVISIONS			
DATE	DESCRIPTION	DATE	DESCRIPTION

AECOM TECHNICAL SERVICES, Inc.
315 East Robinson Street, Suite 245
Orlando, FL, 32801
T 407.422.0353 F 407.423.2695
Certificate of Authorization No. 8115
www.aecom.com


STATE OF FLORIDA
DEPARTMENT OF TRANSPORTATION

ROAD NO.	COUNTY	FINANCIAL PROJECT ID
400	POLK	201210-3-52-01

I-4 WB GUL
PROFILE SHEET

SHEET NO. 122

josue.diaz 3/7/2017 3:01:50 PM c:\pwworking\aecom_na\jdiaz\dms28175\PROFRD_SEGB1_GWBI4_03.dgn

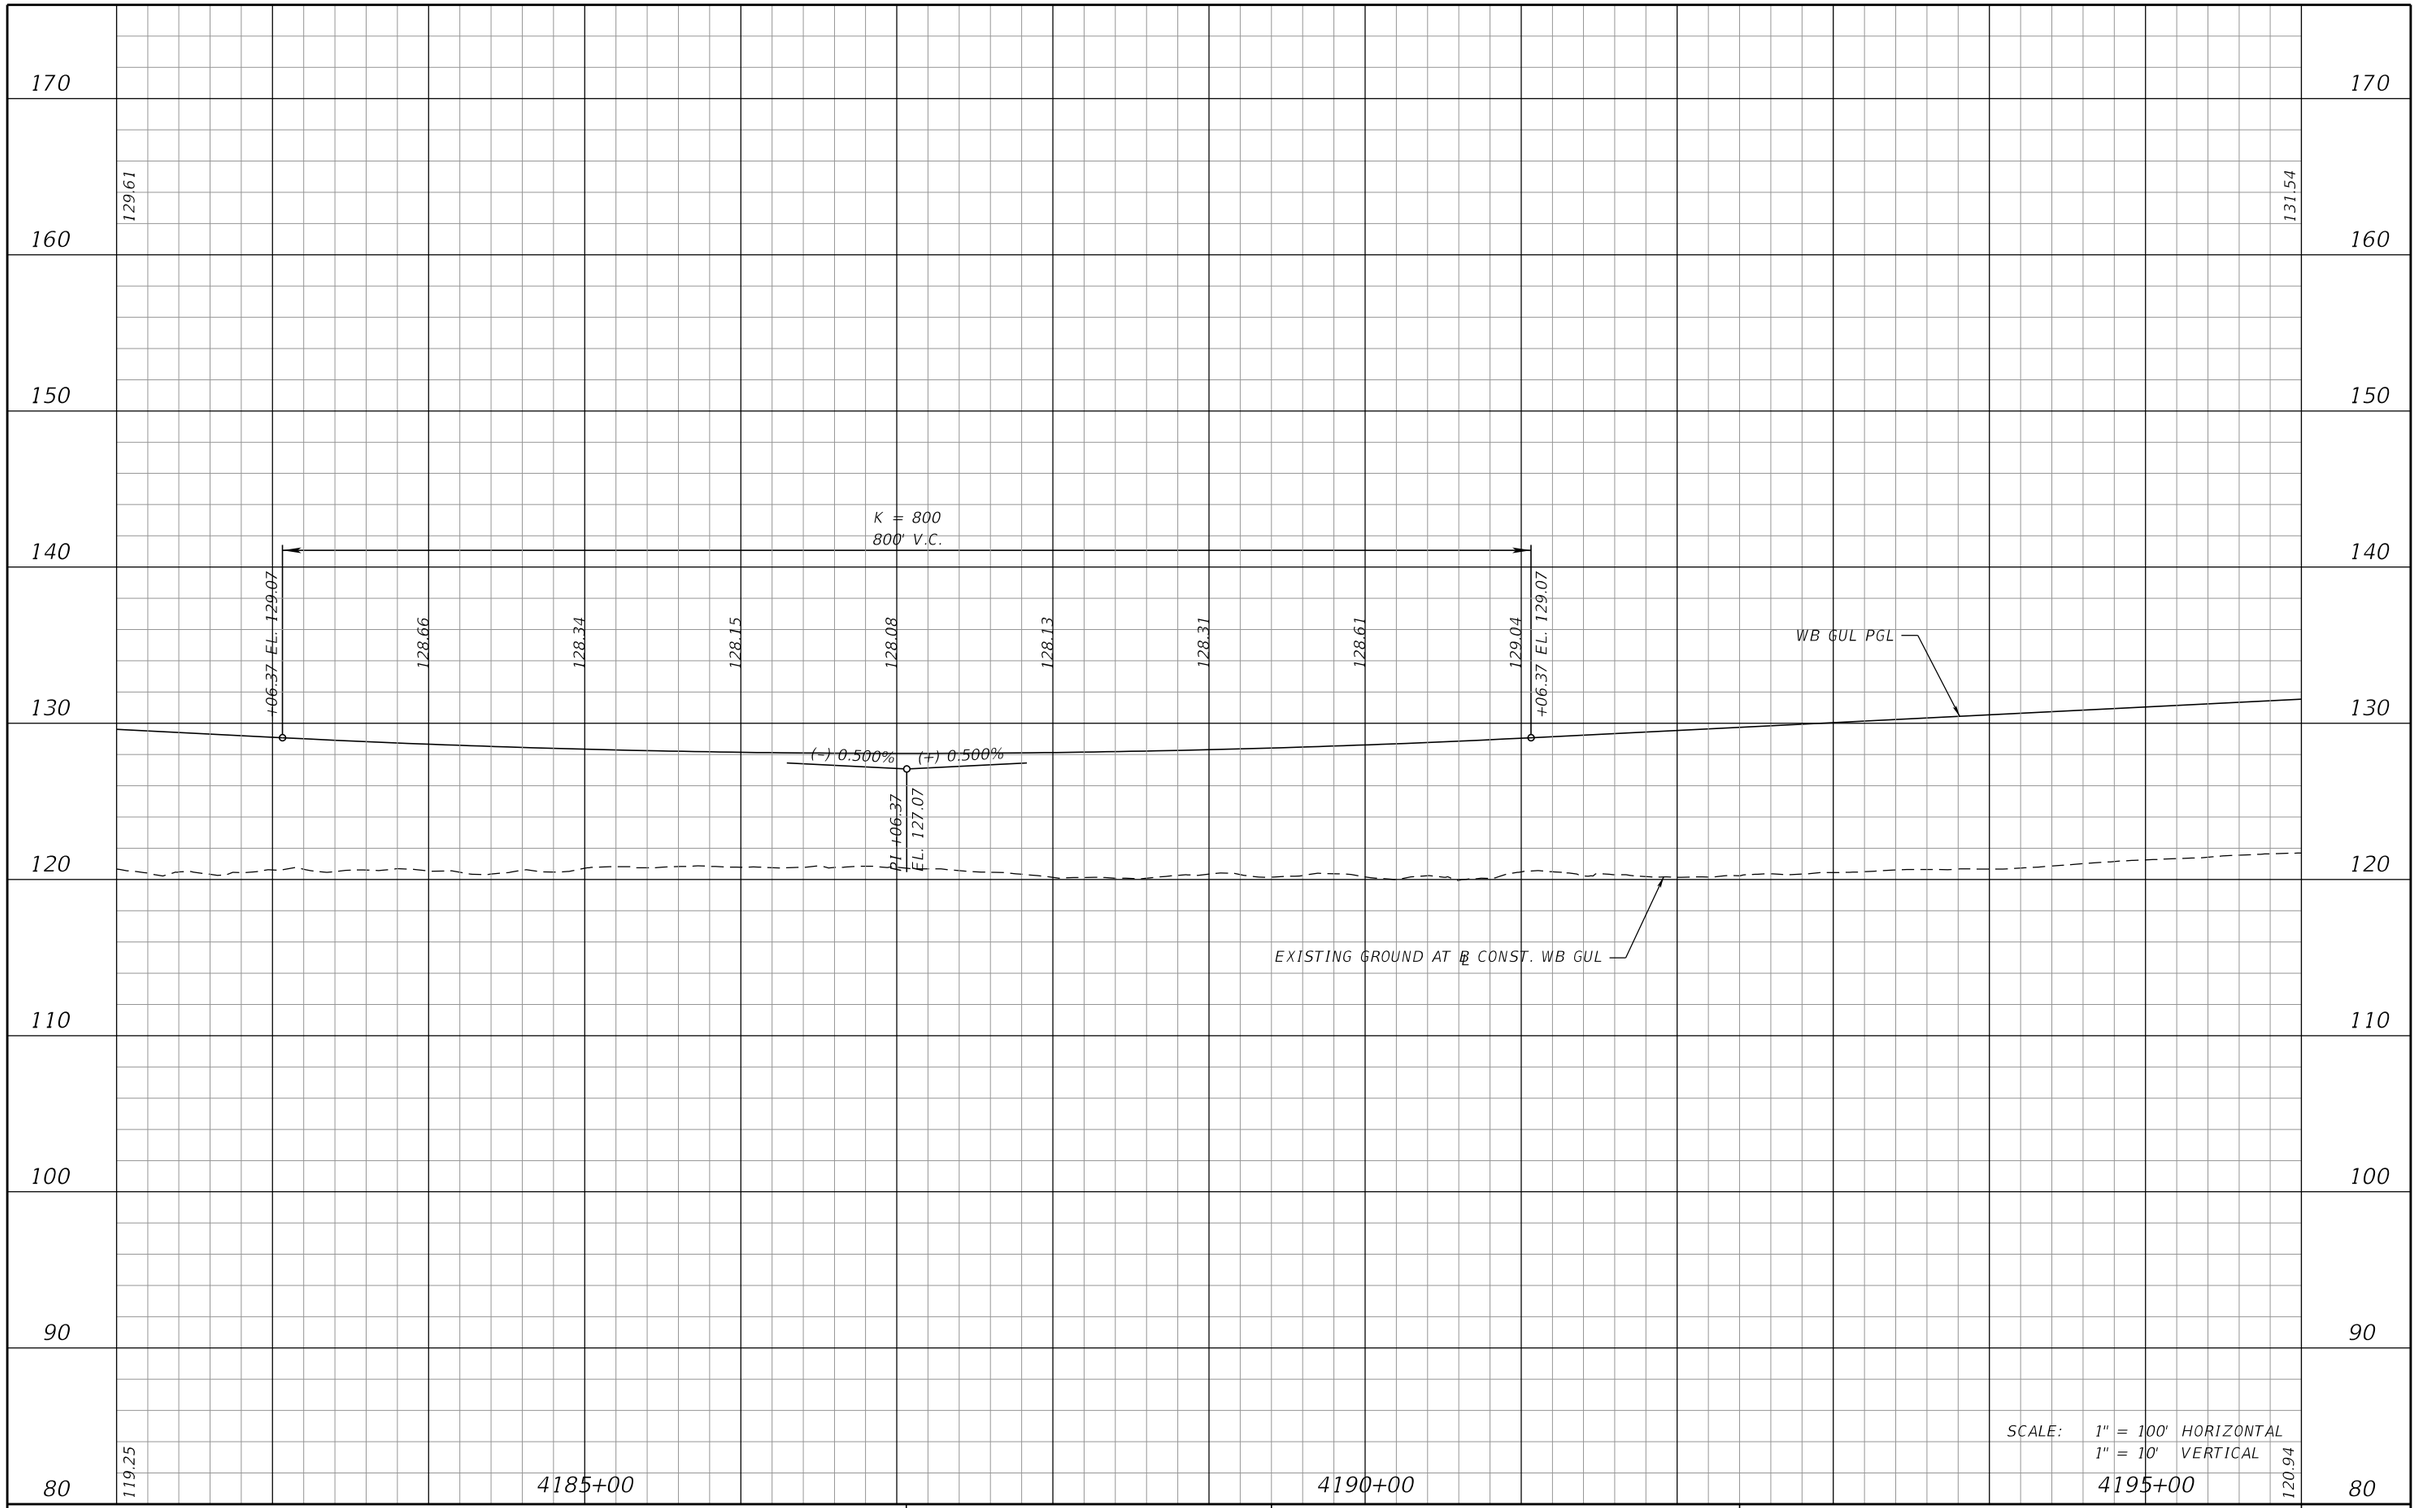

REVISIONS			
DATE	DESCRIPTION	DATE	DESCRIPTION

AECOM TECHNICAL SERVICES, Inc.
315 East Robinson Street, Suite 245
Orlando, FL, 32801
T 407.422.0353 F 407.423.2695
Certificate of Authorization No. 8115
www.aecom.com

STATE OF FLORIDA
DEPARTMENT OF TRANSPORTATION


ROAD NO.	COUNTY	FINANCIAL PROJECT ID
400	POLK	201210-3-52-01

I-4 WB GUL
PROFILE SHEET

SHEET NO. 123

PRELIMINARY: NOT FOR CONSTRUCTION

josue.diaz 3/7/2017 3:03:39 PM c:\pwworking\aecom_na\jdiaz\dms28175\PROFRD_SEGB1_GWBI4_04.dgn

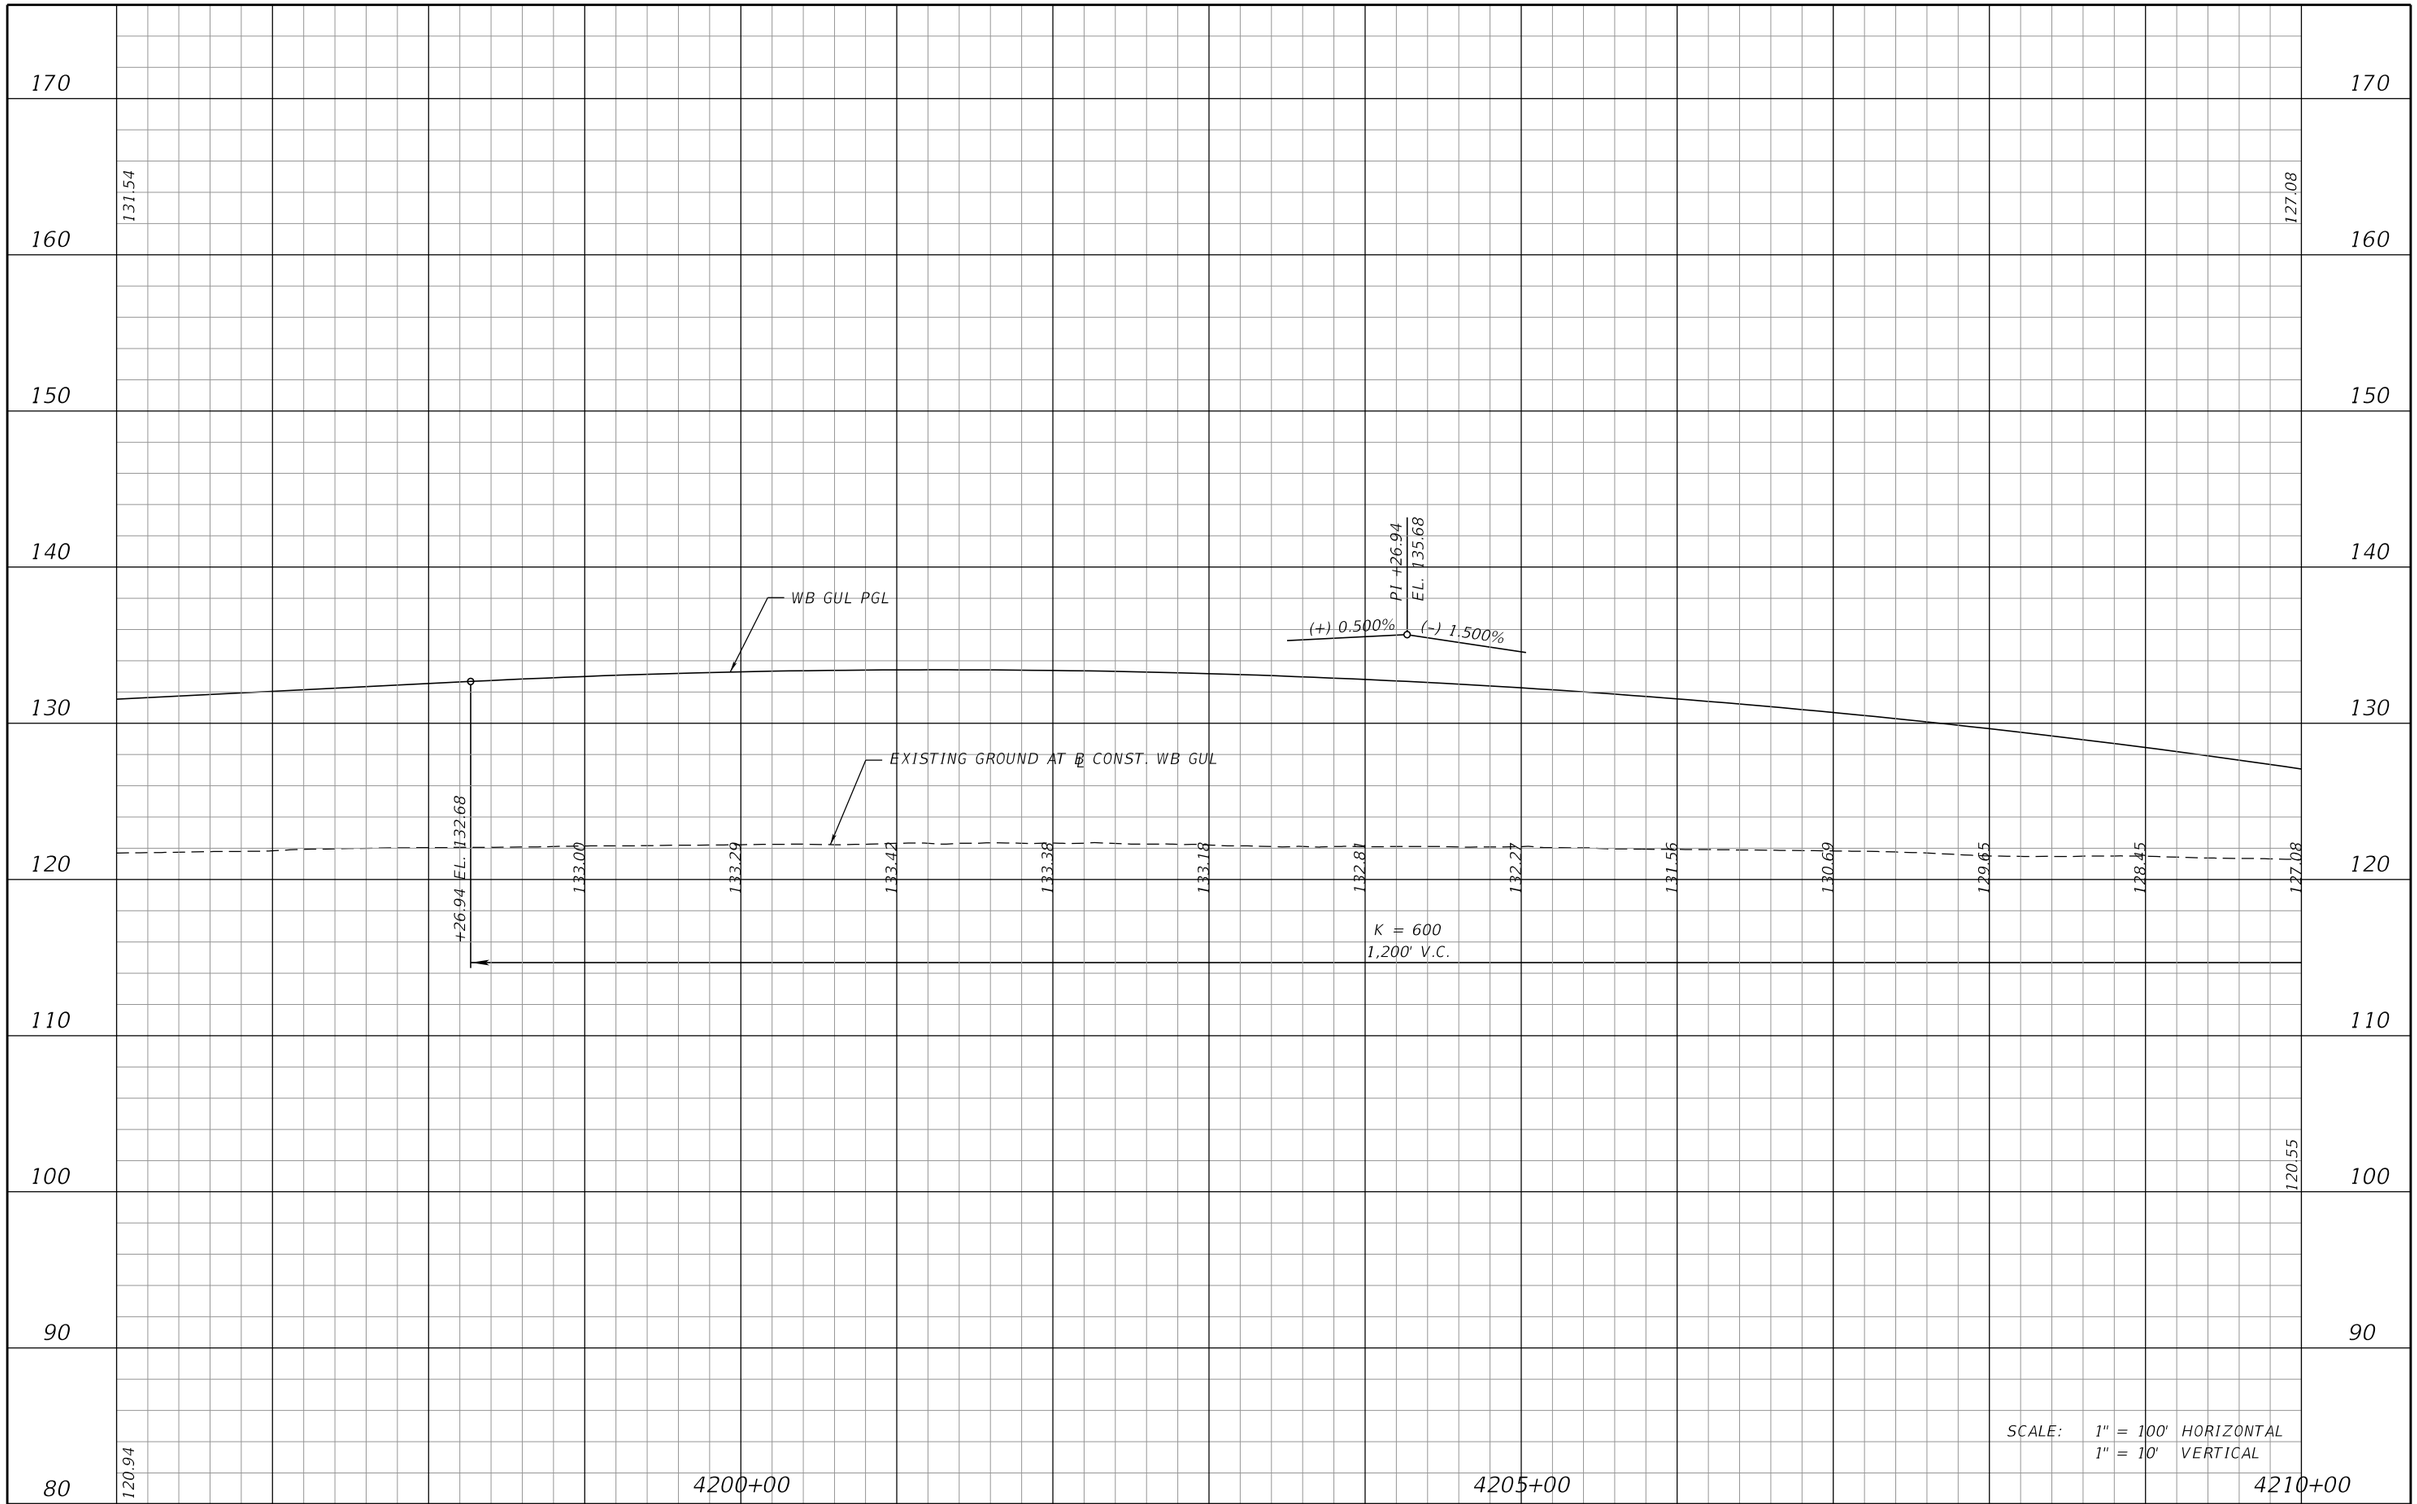

REVISIONS			
DATE	DESCRIPTION	DATE	DESCRIPTION

AECOM TECHNICAL SERVICES, Inc.
315 East Robinson Street, Suite 245
Orlando, FL, 32801
T 407.422.0353 F 407.423.2695
Certificate of Authorization No. 8115
www.aecom.com

STATE OF FLORIDA
DEPARTMENT OF TRANSPORTATION


ROAD NO.	COUNTY	FINANCIAL PROJECT ID
400	POLK	201210-3-52-01

I-4 WB GUL
PROFILE SHEET

SHEET NO. 124

PRELIMINARY: NOT FOR CONSTRUCTION

josue.diaz 3/7/2017 3:05:07 PM c:\pwworking\aecom_na\jdiaz\dms28175\PROFRD_SEGB1_GWBI4_05.dgn

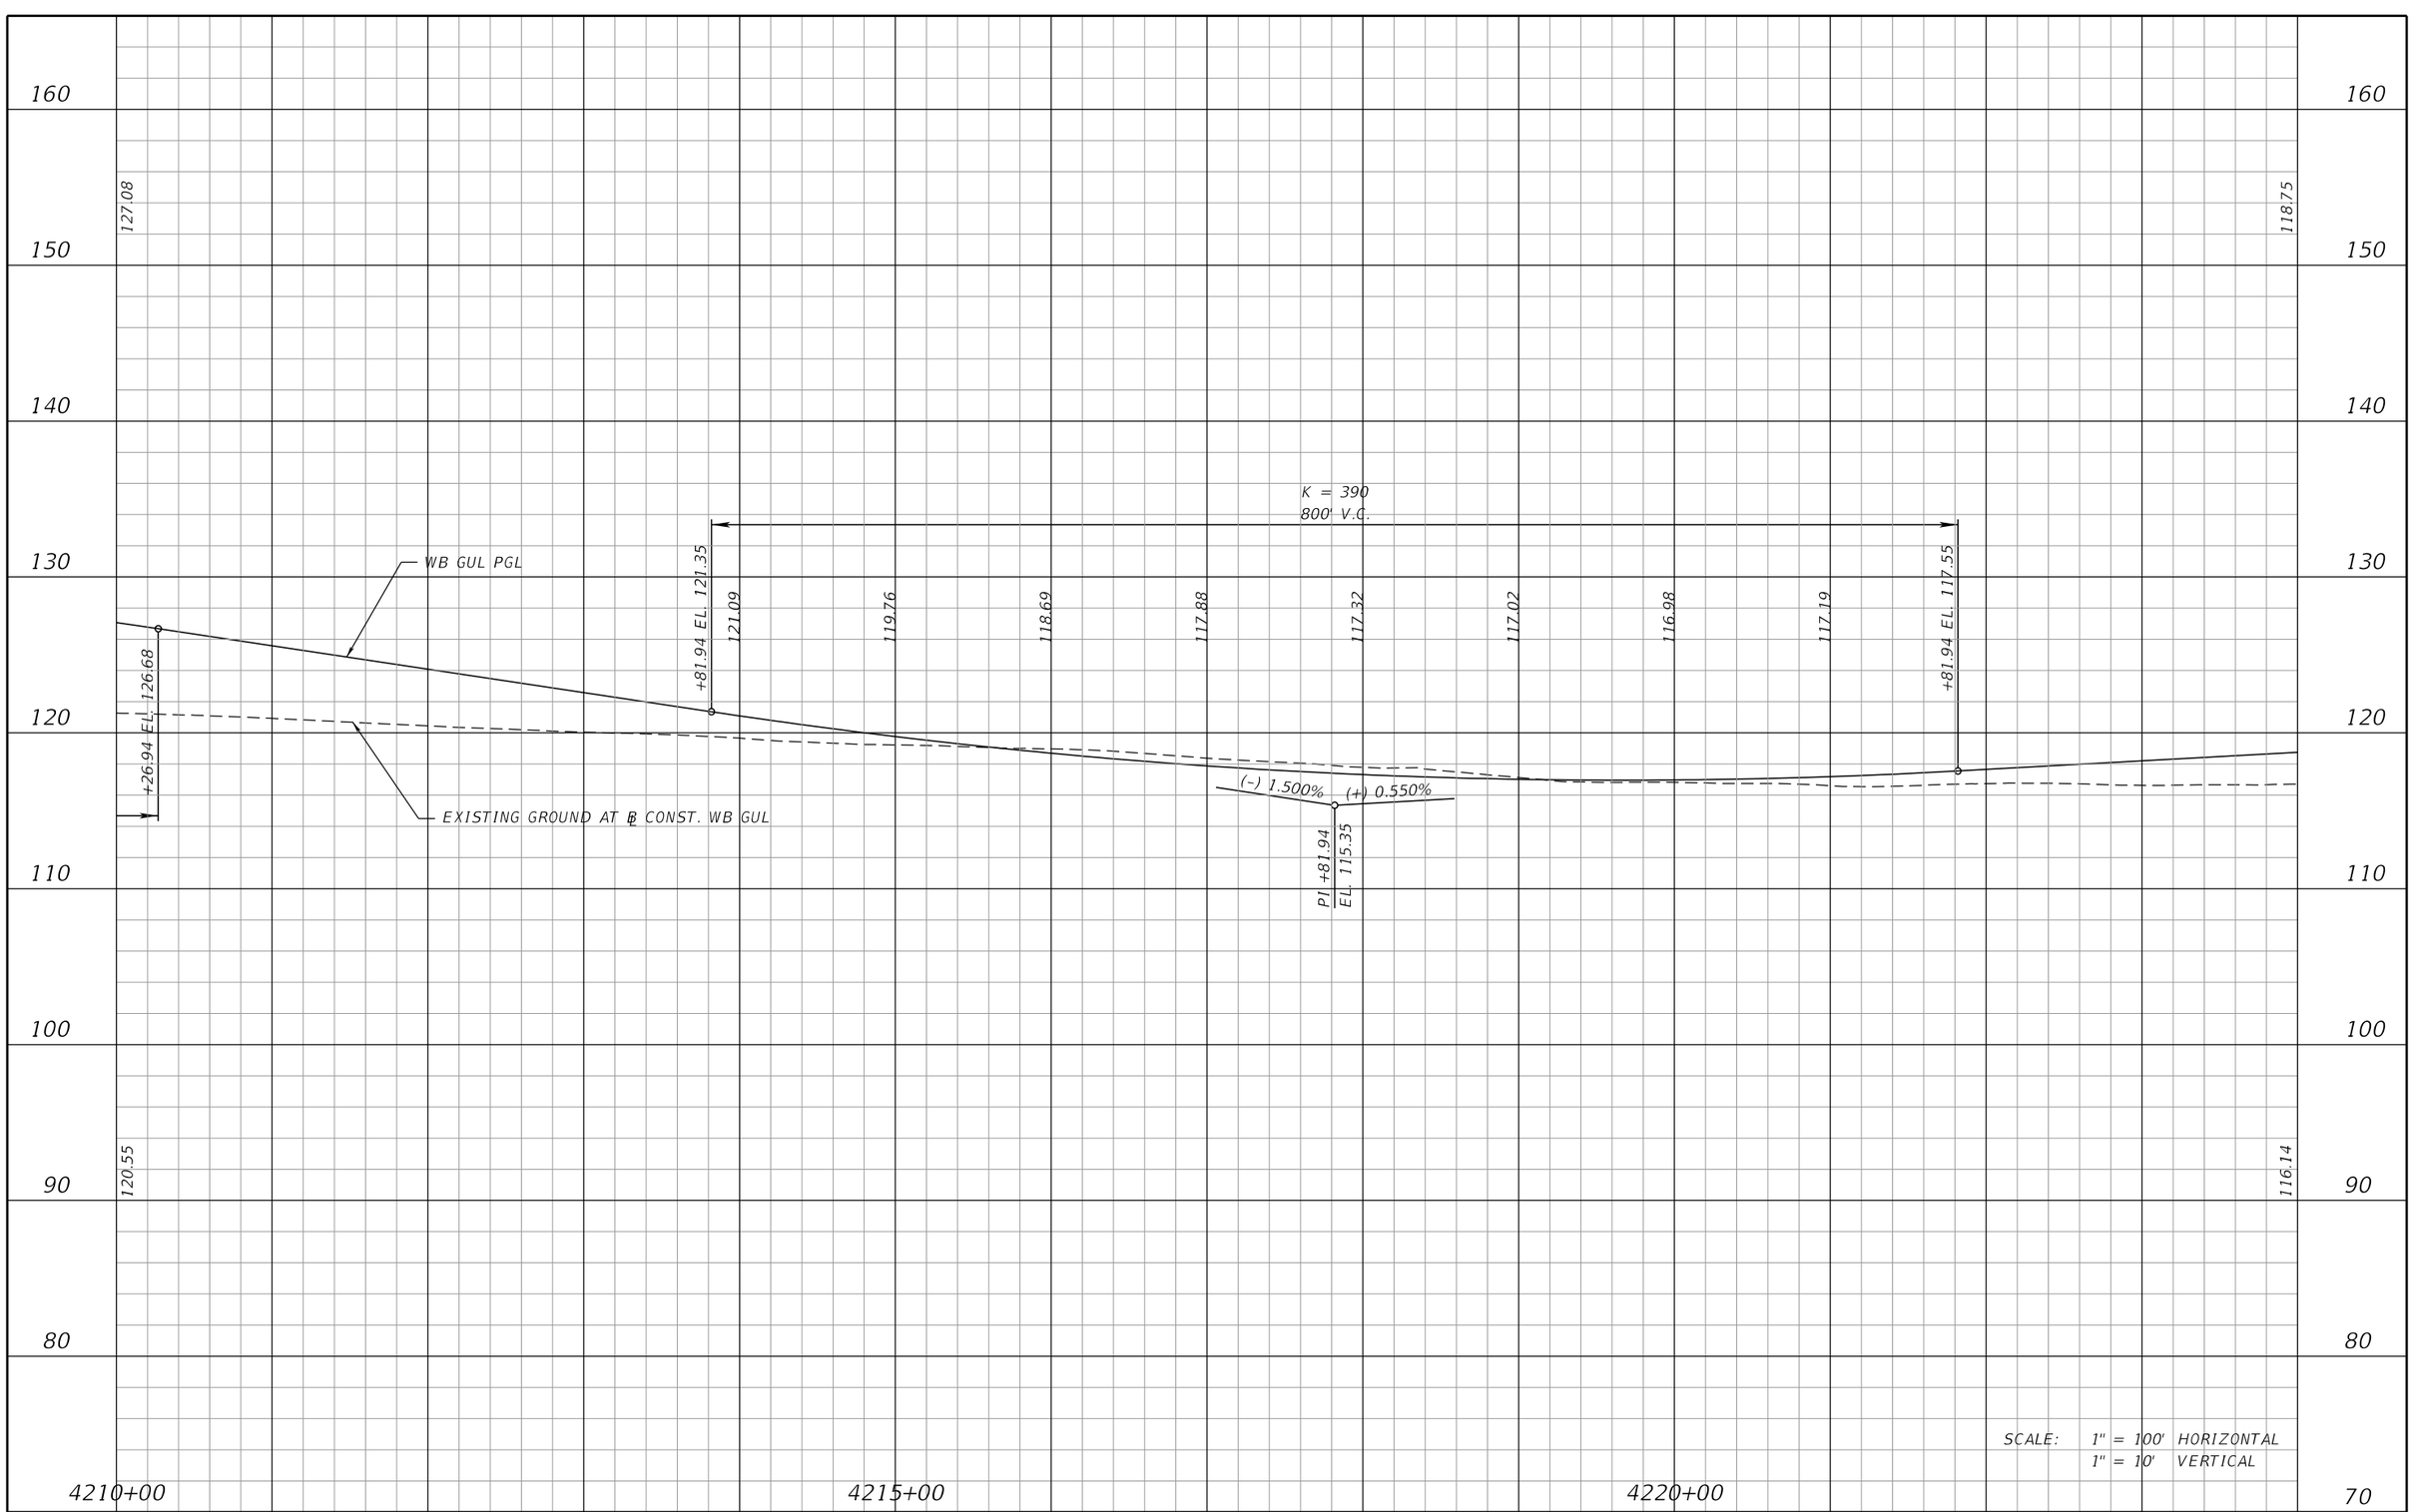

REVISIONS			
DATE	DESCRIPTION	DATE	DESCRIPTION

AECOM TECHNICAL SERVICES, Inc.
315 East Robinson Street, Suite 245
Orlando, FL, 32801
T 407.422.0353 F 407.423.2695
Certificate of Authorization No. 8115
www.aecom.com

STATE OF FLORIDA
DEPARTMENT OF TRANSPORTATION


ROAD NO.	COUNTY	FINANCIAL PROJECT ID
400	POLK	201210-3-52-01

I-4 WB GUL
PROFILE SHEET

SHEET NO. 125

PRELIMINARY: NOT FOR CONSTRUCTION

josue.diaz 3/7/2017 3:08:52 PM c:\pwworking\aecom_na\jdiaz\dms28175\PROFRD_SEGB1_GWB14_06.dgn

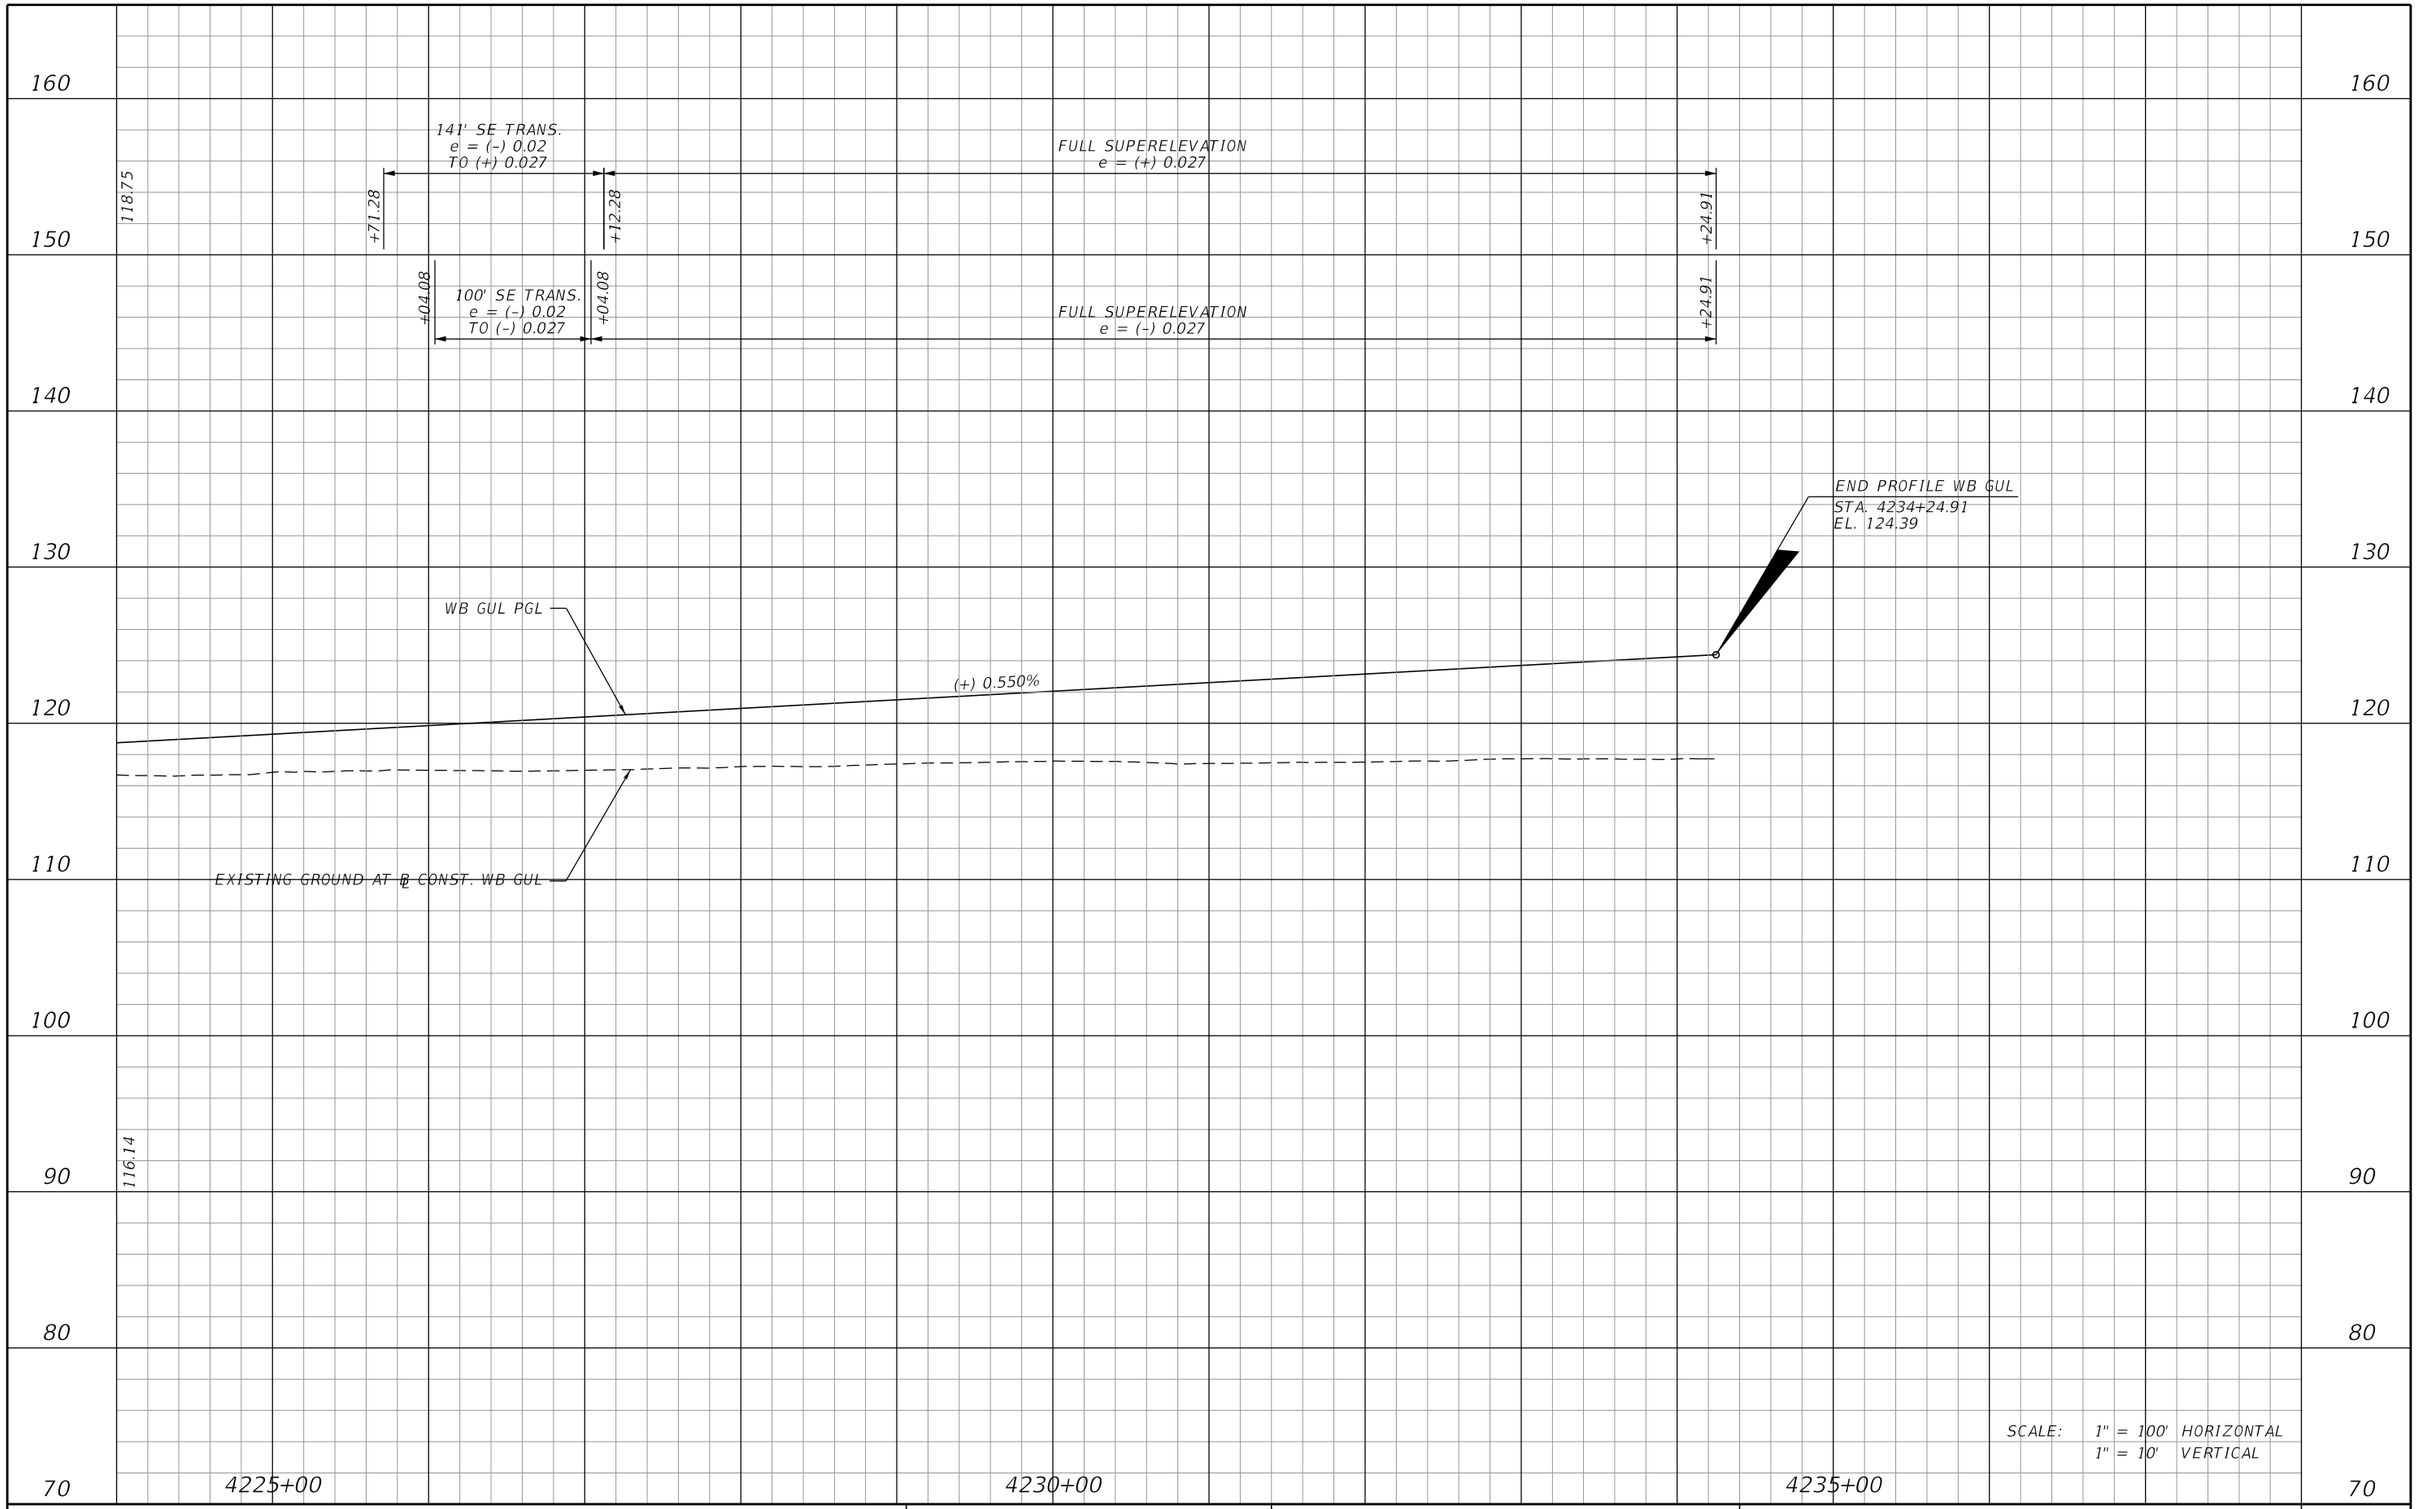

REVISIONS			
DATE	DESCRIPTION	DATE	DESCRIPTION

AECOM TECHNICAL SERVICES, Inc.
315 East Robinson Street, Suite 245
Orlando, FL, 32801
T 407.422.0353 F 407.423.2695
Certificate of Authorization No. 8115
www.aecom.com

STATE OF FLORIDA
DEPARTMENT OF TRANSPORTATION

ROAD NO.	COUNTY	FINANCIAL PROJECT ID
400	POLK	201210-3-52-01

I-4 WB GUL PROFILE SHEET

SHEET NO. 126

PRELIMINARY: NOT FOR CONSTRUCTION

josue.diaz 3/7/2017 3:11:25 PM c:\pwworking\aecom_na\jdiaz\dms28175\PROFRD_SEGB1_GWB14_07.dgn

220
210
200
190
180
170
160
150
140

500' V.C.
K = 89

+50.00 EL. 178.31

178.65

180.17

182.81

186.57

BEGIN PROFILE
℄ CONST. US27 NB
STA. 110+10.00
EL. 175.75

175.75

US27 NB PGL

0.717 %

(+) 0.400%

(+) 6.000%

PI +00.00
EL. 179.31

EXIST. GROUND AT ℄ CONST. US27 NB

175.75

179.54

SCALE: 1" = 100' HORIZONTAL
1" = 10' VERTICAL

115+00

120+00

PRELIMINARY: NOT FOR CONSTRUCTION

REVISIONS			
DATE	DESCRIPTION	DATE	DESCRIPTION

DEWBERRY ENGINEERS INC.
800 NORTH MAGNOLIA AVENUE, SUITE 1000
ORLANDO, FL 32803
CERTIFICATE OF AUTHORIZATION 8794


STATE OF FLORIDA
DEPARTMENT OF TRANSPORTATION

ROAD NO.	COUNTY	FINANCIAL PROJECT ID
SR 400	POLK	201210-3-52-1

US 27 NB
PROFILE SHEET

SHEET NO. 127

cfraser 3/10/2017 11:09:28 AM c:\pwworking\aecom_na\cfraser\dms28175\PROFRD39.DGN

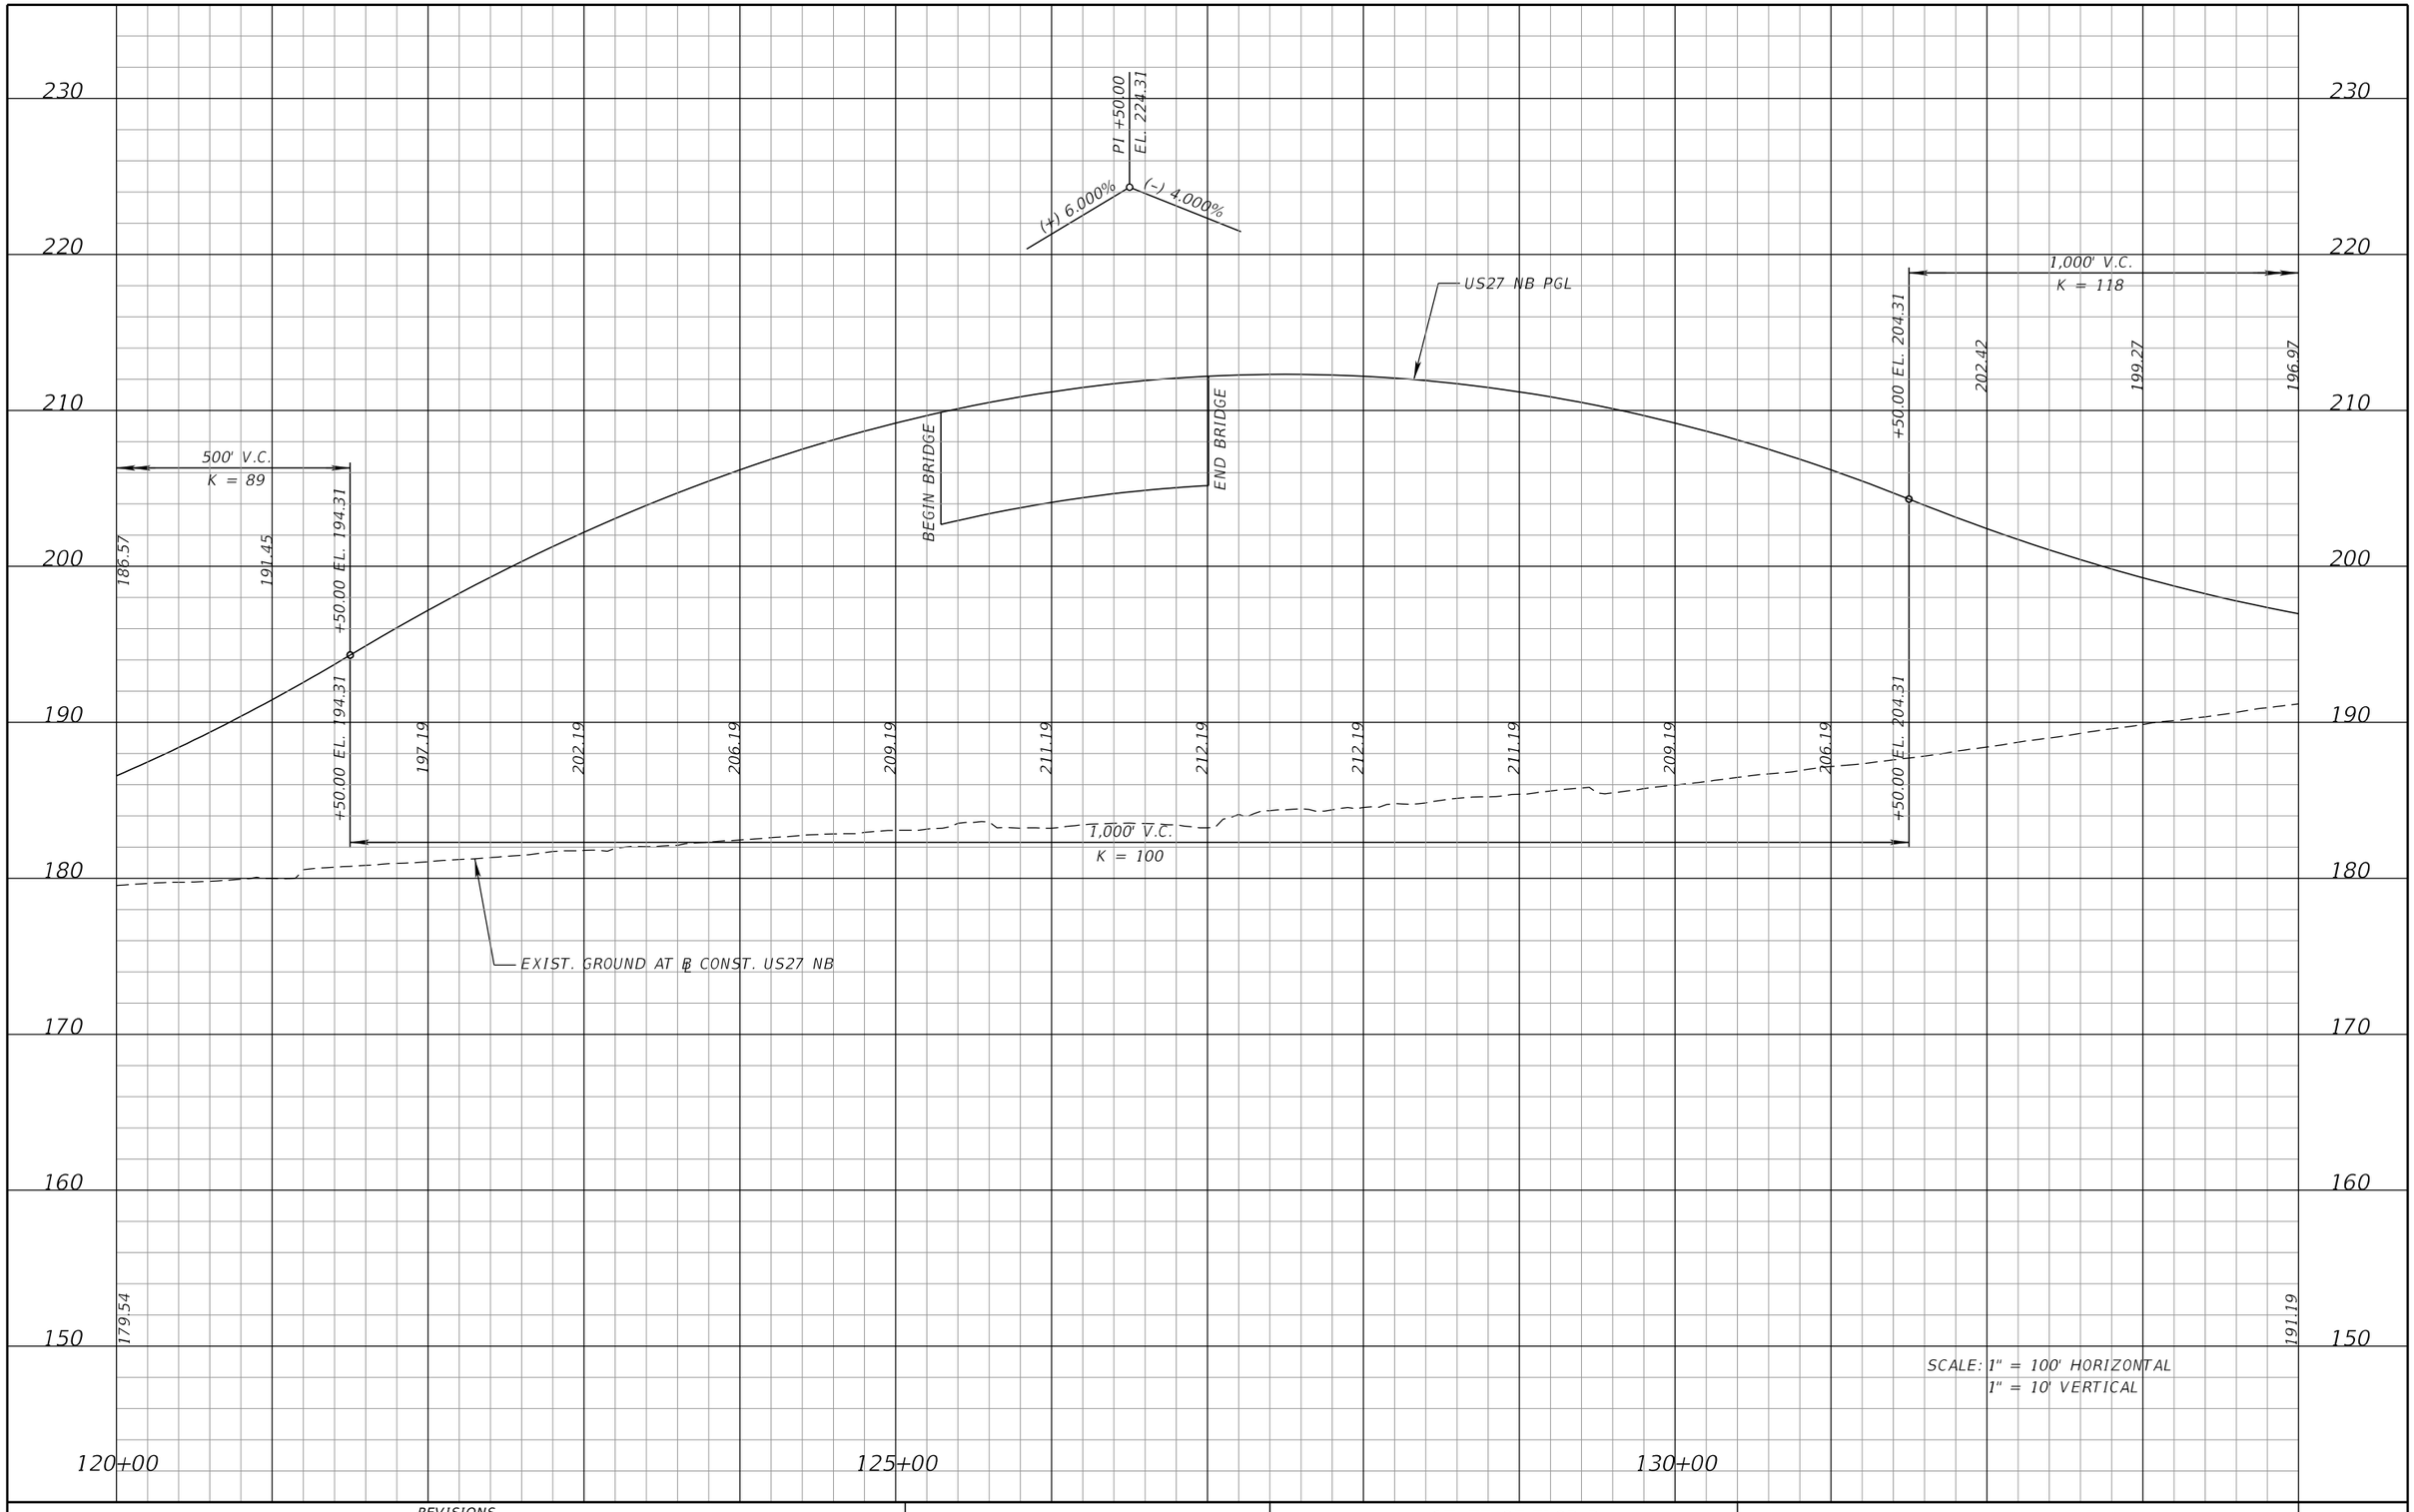

REVISIONS			
DATE	DESCRIPTION	DATE	DESCRIPTION

DEWBERRY ENGINEERS INC.
800 NORTH MAGNOLIA AVENUE, SUITE 1000
ORLANDO, FL 32803
CERTIFICATE OF AUTHORIZATION 8794

STATE OF FLORIDA
DEPARTMENT OF TRANSPORTATION


ROAD NO.	COUNTY	FINANCIAL PROJECT ID
SR 400	POLK	201210-3-52-1

US 27 NB
PROFILE SHEET

SHEET NO. 128

PRELIMINARY: NOT FOR CONSTRUCTION

cfraser 3/10/2017 11:09:31 AM c:\pwworking\aecom_na\cfraser\dms28175\PROFRD40.DGN

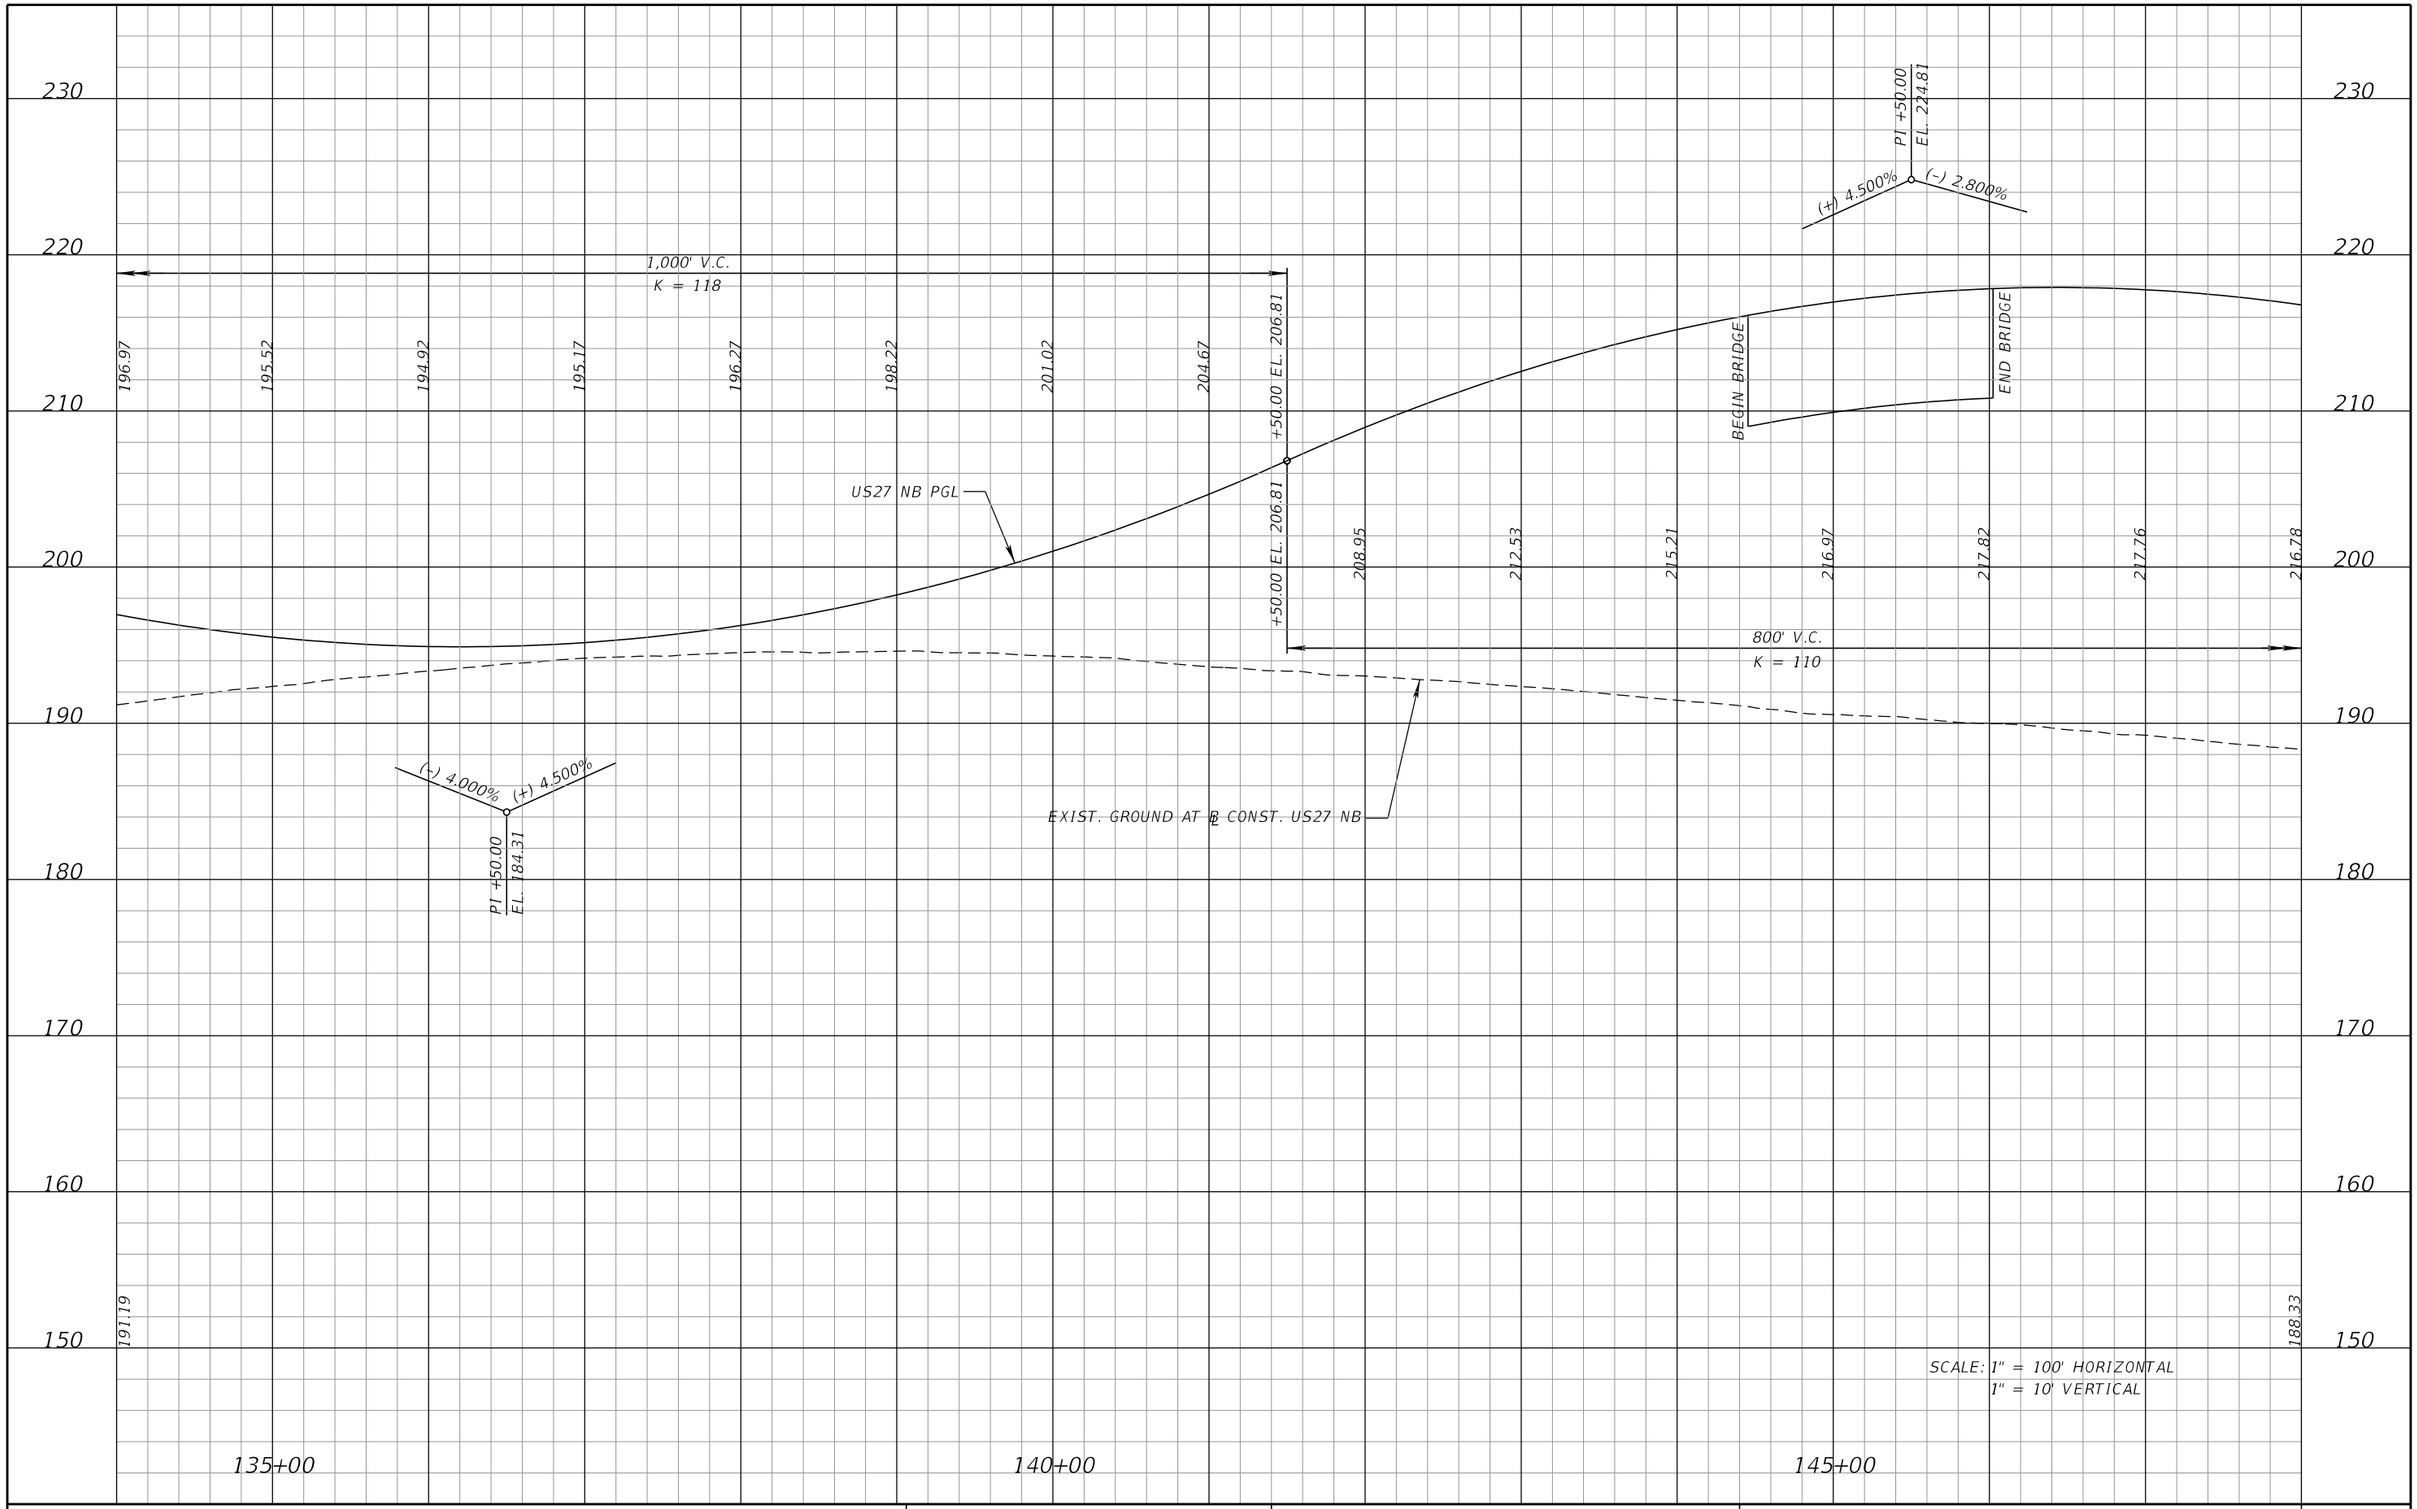

REVISIONS			
DATE	DESCRIPTION	DATE	DESCRIPTION

DEWBERRY ENGINEERS INC.
800 NORTH MAGNOLIA AVENUE, SUITE 1000
ORLANDO, FL 32803
CERTIFICATE OF AUTHORIZATION 8794

STATE OF FLORIDA
DEPARTMENT OF TRANSPORTATION


ROAD NO.	COUNTY	FINANCIAL PROJECT ID
SR 400	POLK	201210-3-52-1

US 27 NB
PROFILE SHEET

SHEET NO. 129

PRELIMINARY: NOT FOR CONSTRUCTION

cfraser 3/10/2017 11:09:33 AM c:\pwworking\aecom_na\cfraser\dms28175\PROFRD41.DGN

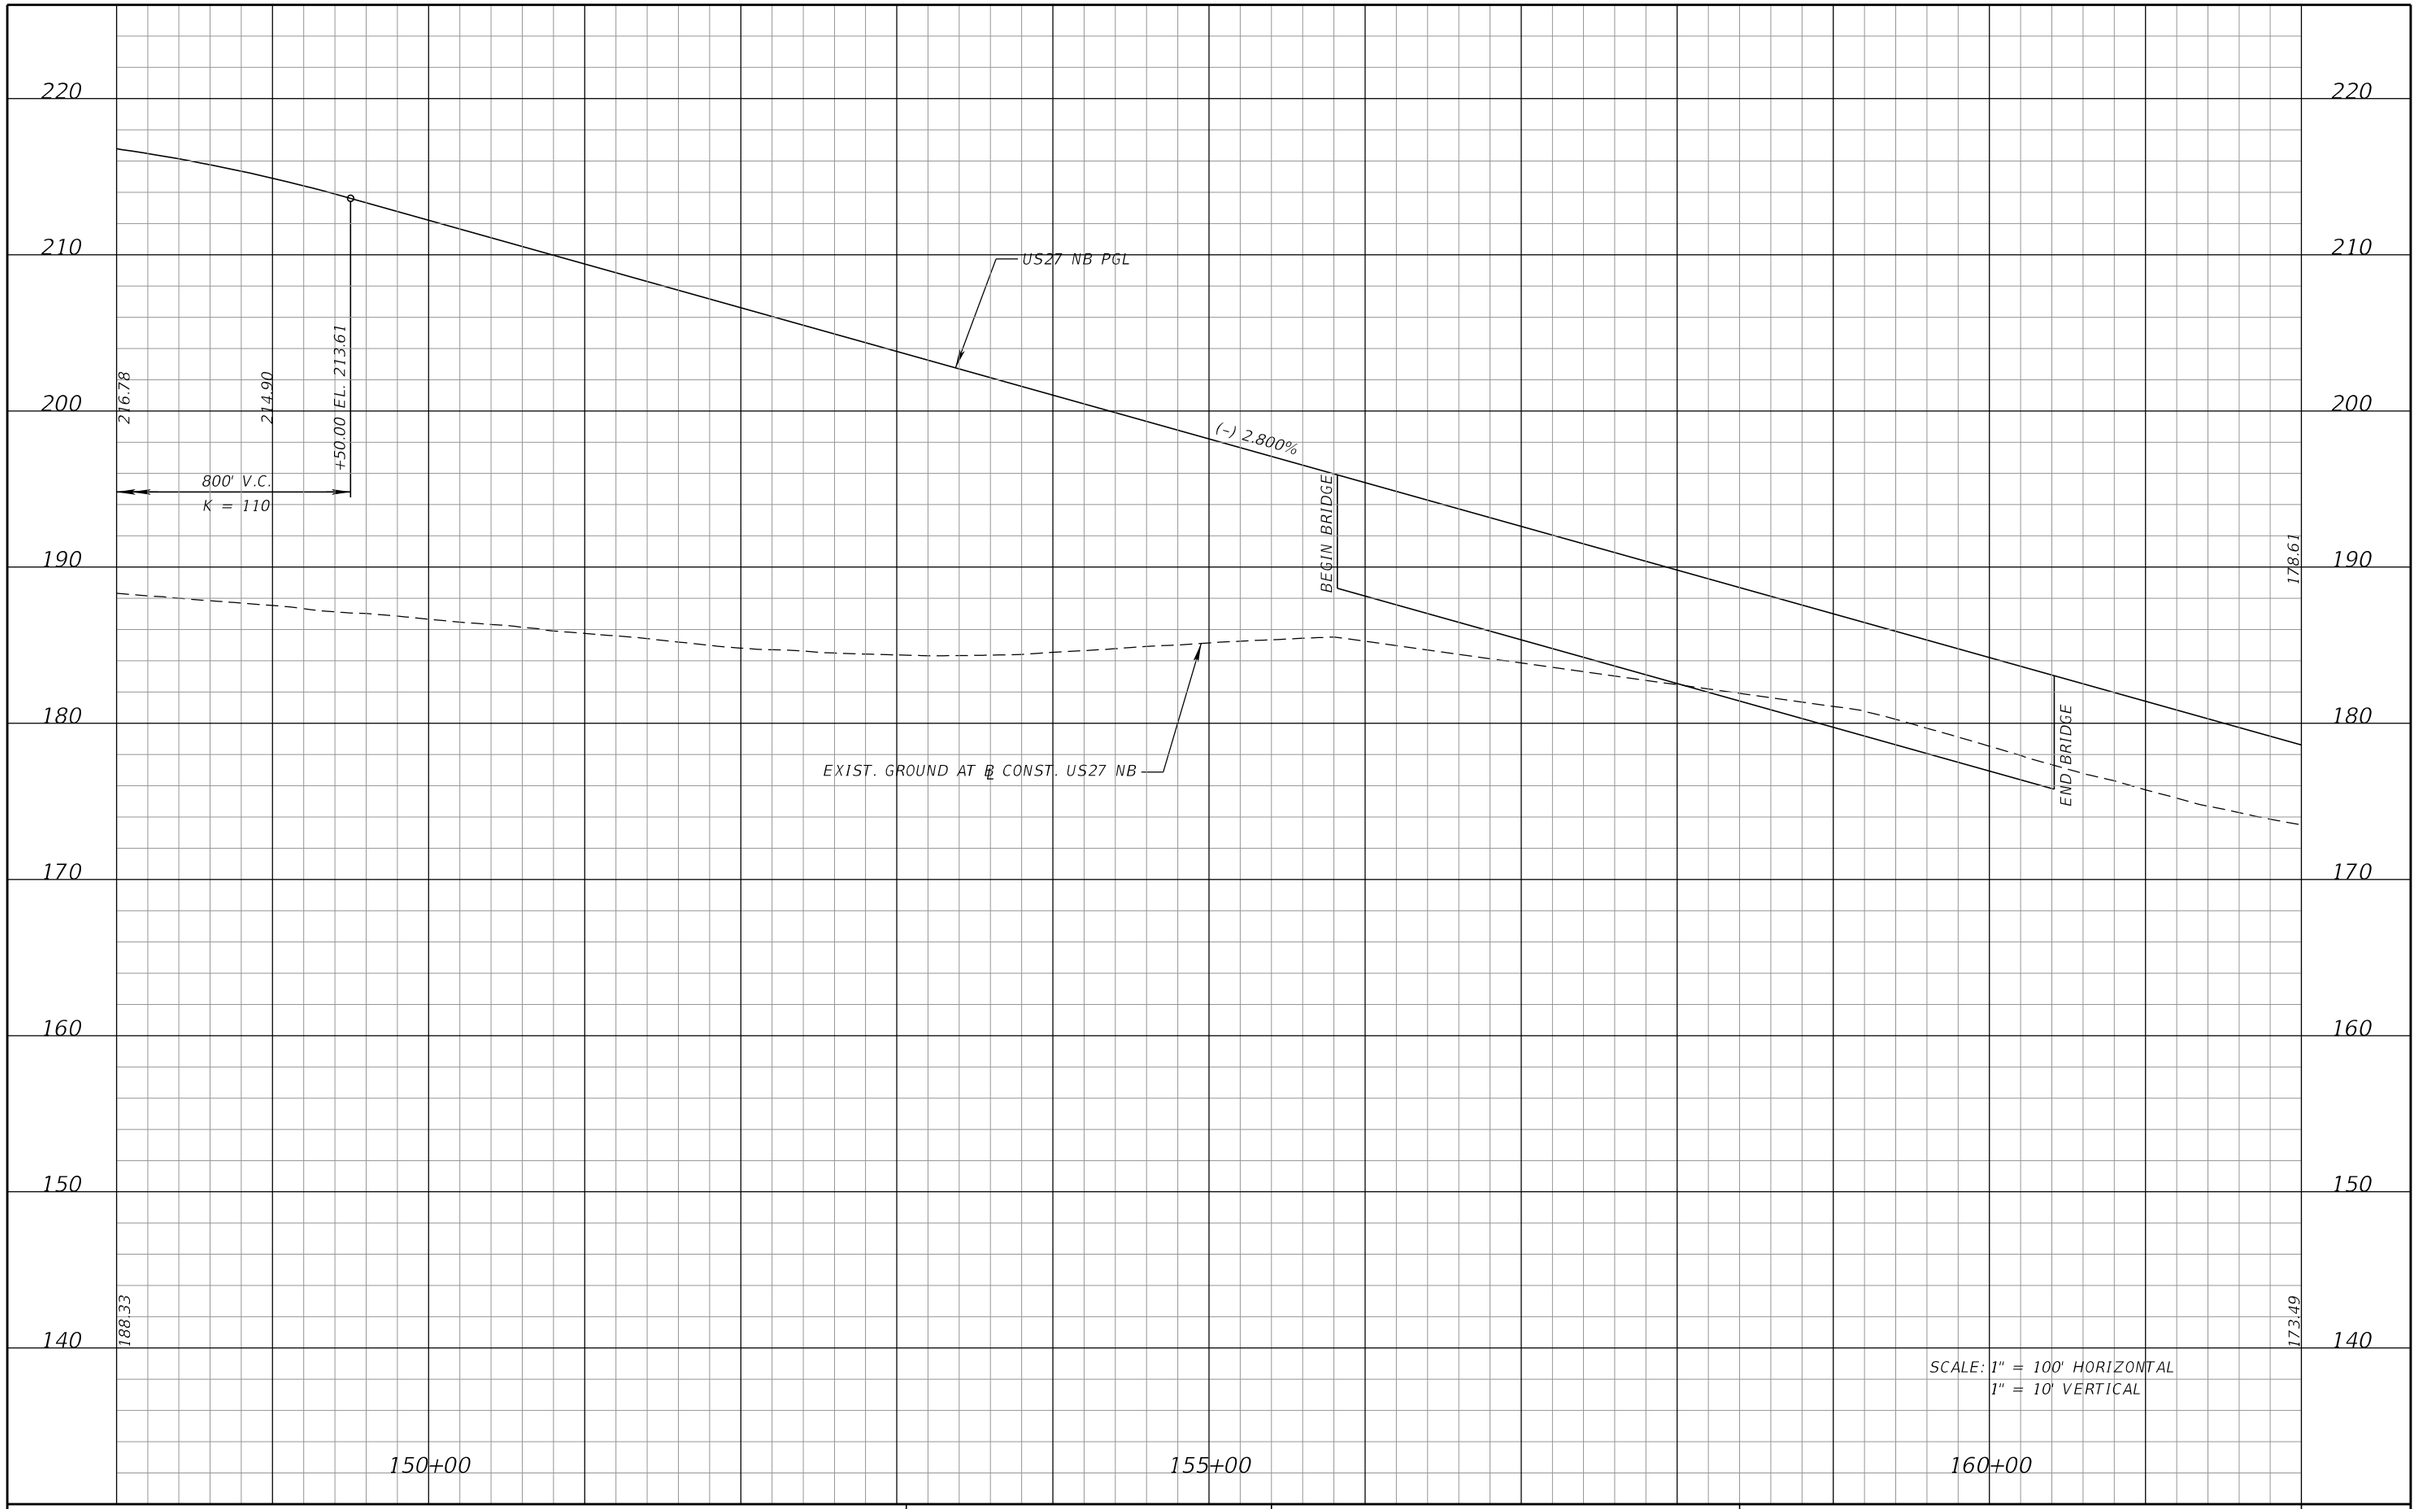

SCALE: 1" = 100' HORIZONTAL
1" = 10' VERTICAL

REVISIONS			
DATE	DESCRIPTION	DATE	DESCRIPTION

DEWBERRY ENGINEERS INC.
800 NORTH MAGNOLIA AVENUE, SUITE 1000
ORLANDO, FL 32803
CERTIFICATE OF AUTHORIZATION 8794

STATE OF FLORIDA
DEPARTMENT OF TRANSPORTATION

ROAD NO.	COUNTY	FINANCIAL PROJECT ID
SR 400	POLK	201210-3-52-1

US 27 NB
PROFILE SHEET

SHEET NO. 130

PRELIMINARY: NOT FOR CONSTRUCTION

cfraser 3/10/2017 11:09:36 AM c:\pwworking\aecom_na\cfraser\dms28175\PROFRD42.DGN

200
190
180
170
160
150
140
130
120

178.61

200' V.C.
K = 250

+00.00 EL. 173.01

170.41

+00.00 EL. 168.21

(-) 2.800%

(-) 2.000%

P1 +00.00
EL. 170.21

US27 NB PGL

EXIST. GROUND AT ℄ CONST. US27 NB

700' V.C.
K = 159

+50.00 EL. 155.21

154.29

152.92

152.18

152.06

(-) 2.000%

PI +00.00
EL. 148.21

173.49

151.91

SCALE: 1" = 100' HORIZONTAL
1" = 10' VERTICAL

165+00

170+00

175+00

REVISIONS			
DATE	DESCRIPTION	DATE	DESCRIPTION

DEWBERRY ENGINEERS INC.
800 NORTH MAGNOLIA AVENUE, SUITE 1000
ORLANDO, FL 32803
CERTIFICATE OF AUTHORIZATION 8794

STATE OF FLORIDA
DEPARTMENT OF TRANSPORTATION


ROAD NO.	COUNTY	FINANCIAL PROJECT ID
SR 400	POLK	201210-3-52-1

US 27 NB
PROFILE SHEET

SHEET NO. 131

PRELIMINARY: NOT FOR CONSTRUCTION

cfraser 3/10/2017 11:09:38 AM c:\pwworking\aecom_na\cfraser\dms28175\PROFRD43.DGN

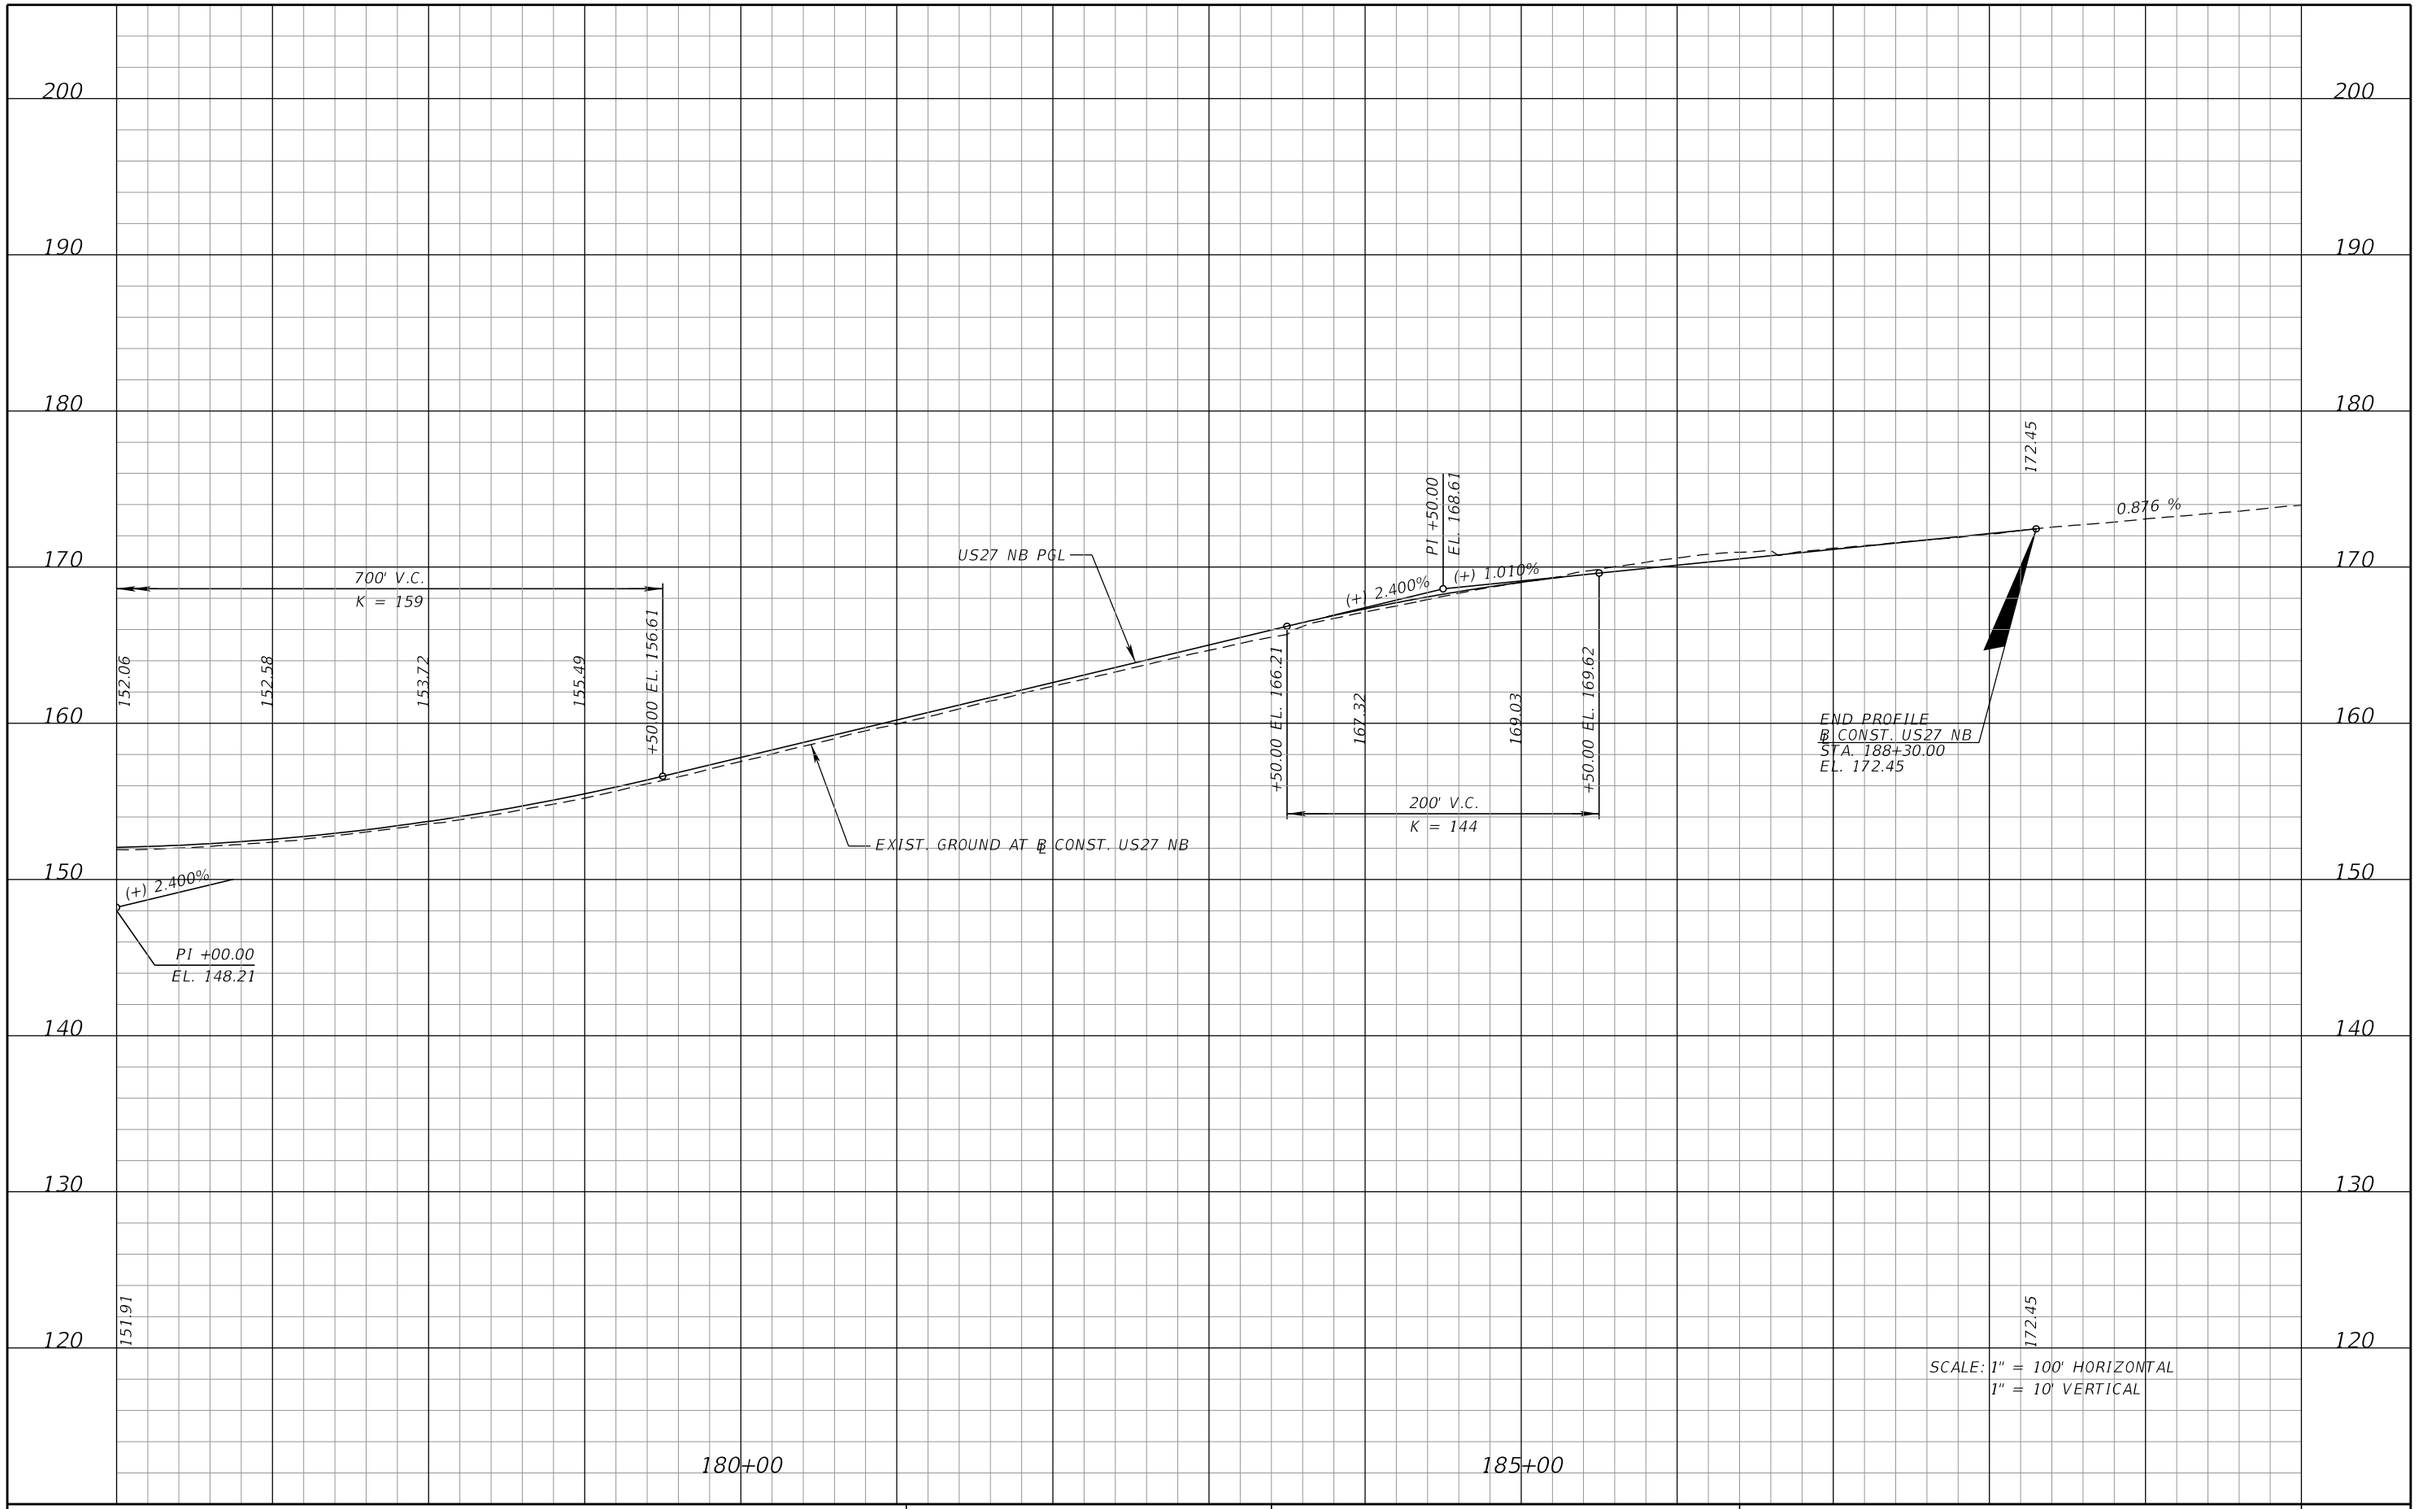

SCALE: 1" = 100' HORIZONTAL
1" = 10' VERTICAL

PRELIMINARY: NOT FOR CONSTRUCTION

REVISIONS			
DATE	DESCRIPTION	DATE	DESCRIPTION

DEWBERRY ENGINEERS INC.
800 NORTH MAGNOLIA AVENUE, SUITE 1000
ORLANDO, FL 32803
CERTIFICATE OF AUTHORIZATION 8794


STATE OF FLORIDA
DEPARTMENT OF TRANSPORTATION

ROAD NO.	COUNTY	FINANCIAL PROJECT ID
SR 400	POLK	201210-3-52-1

US 27 NB
PROFILE SHEET

SHEET NO. 132

cfraser 3/10/2017 11:09:40 AM c:\pwworking\aecom_na\cfraser\dms28175\PROFRD44.DGN

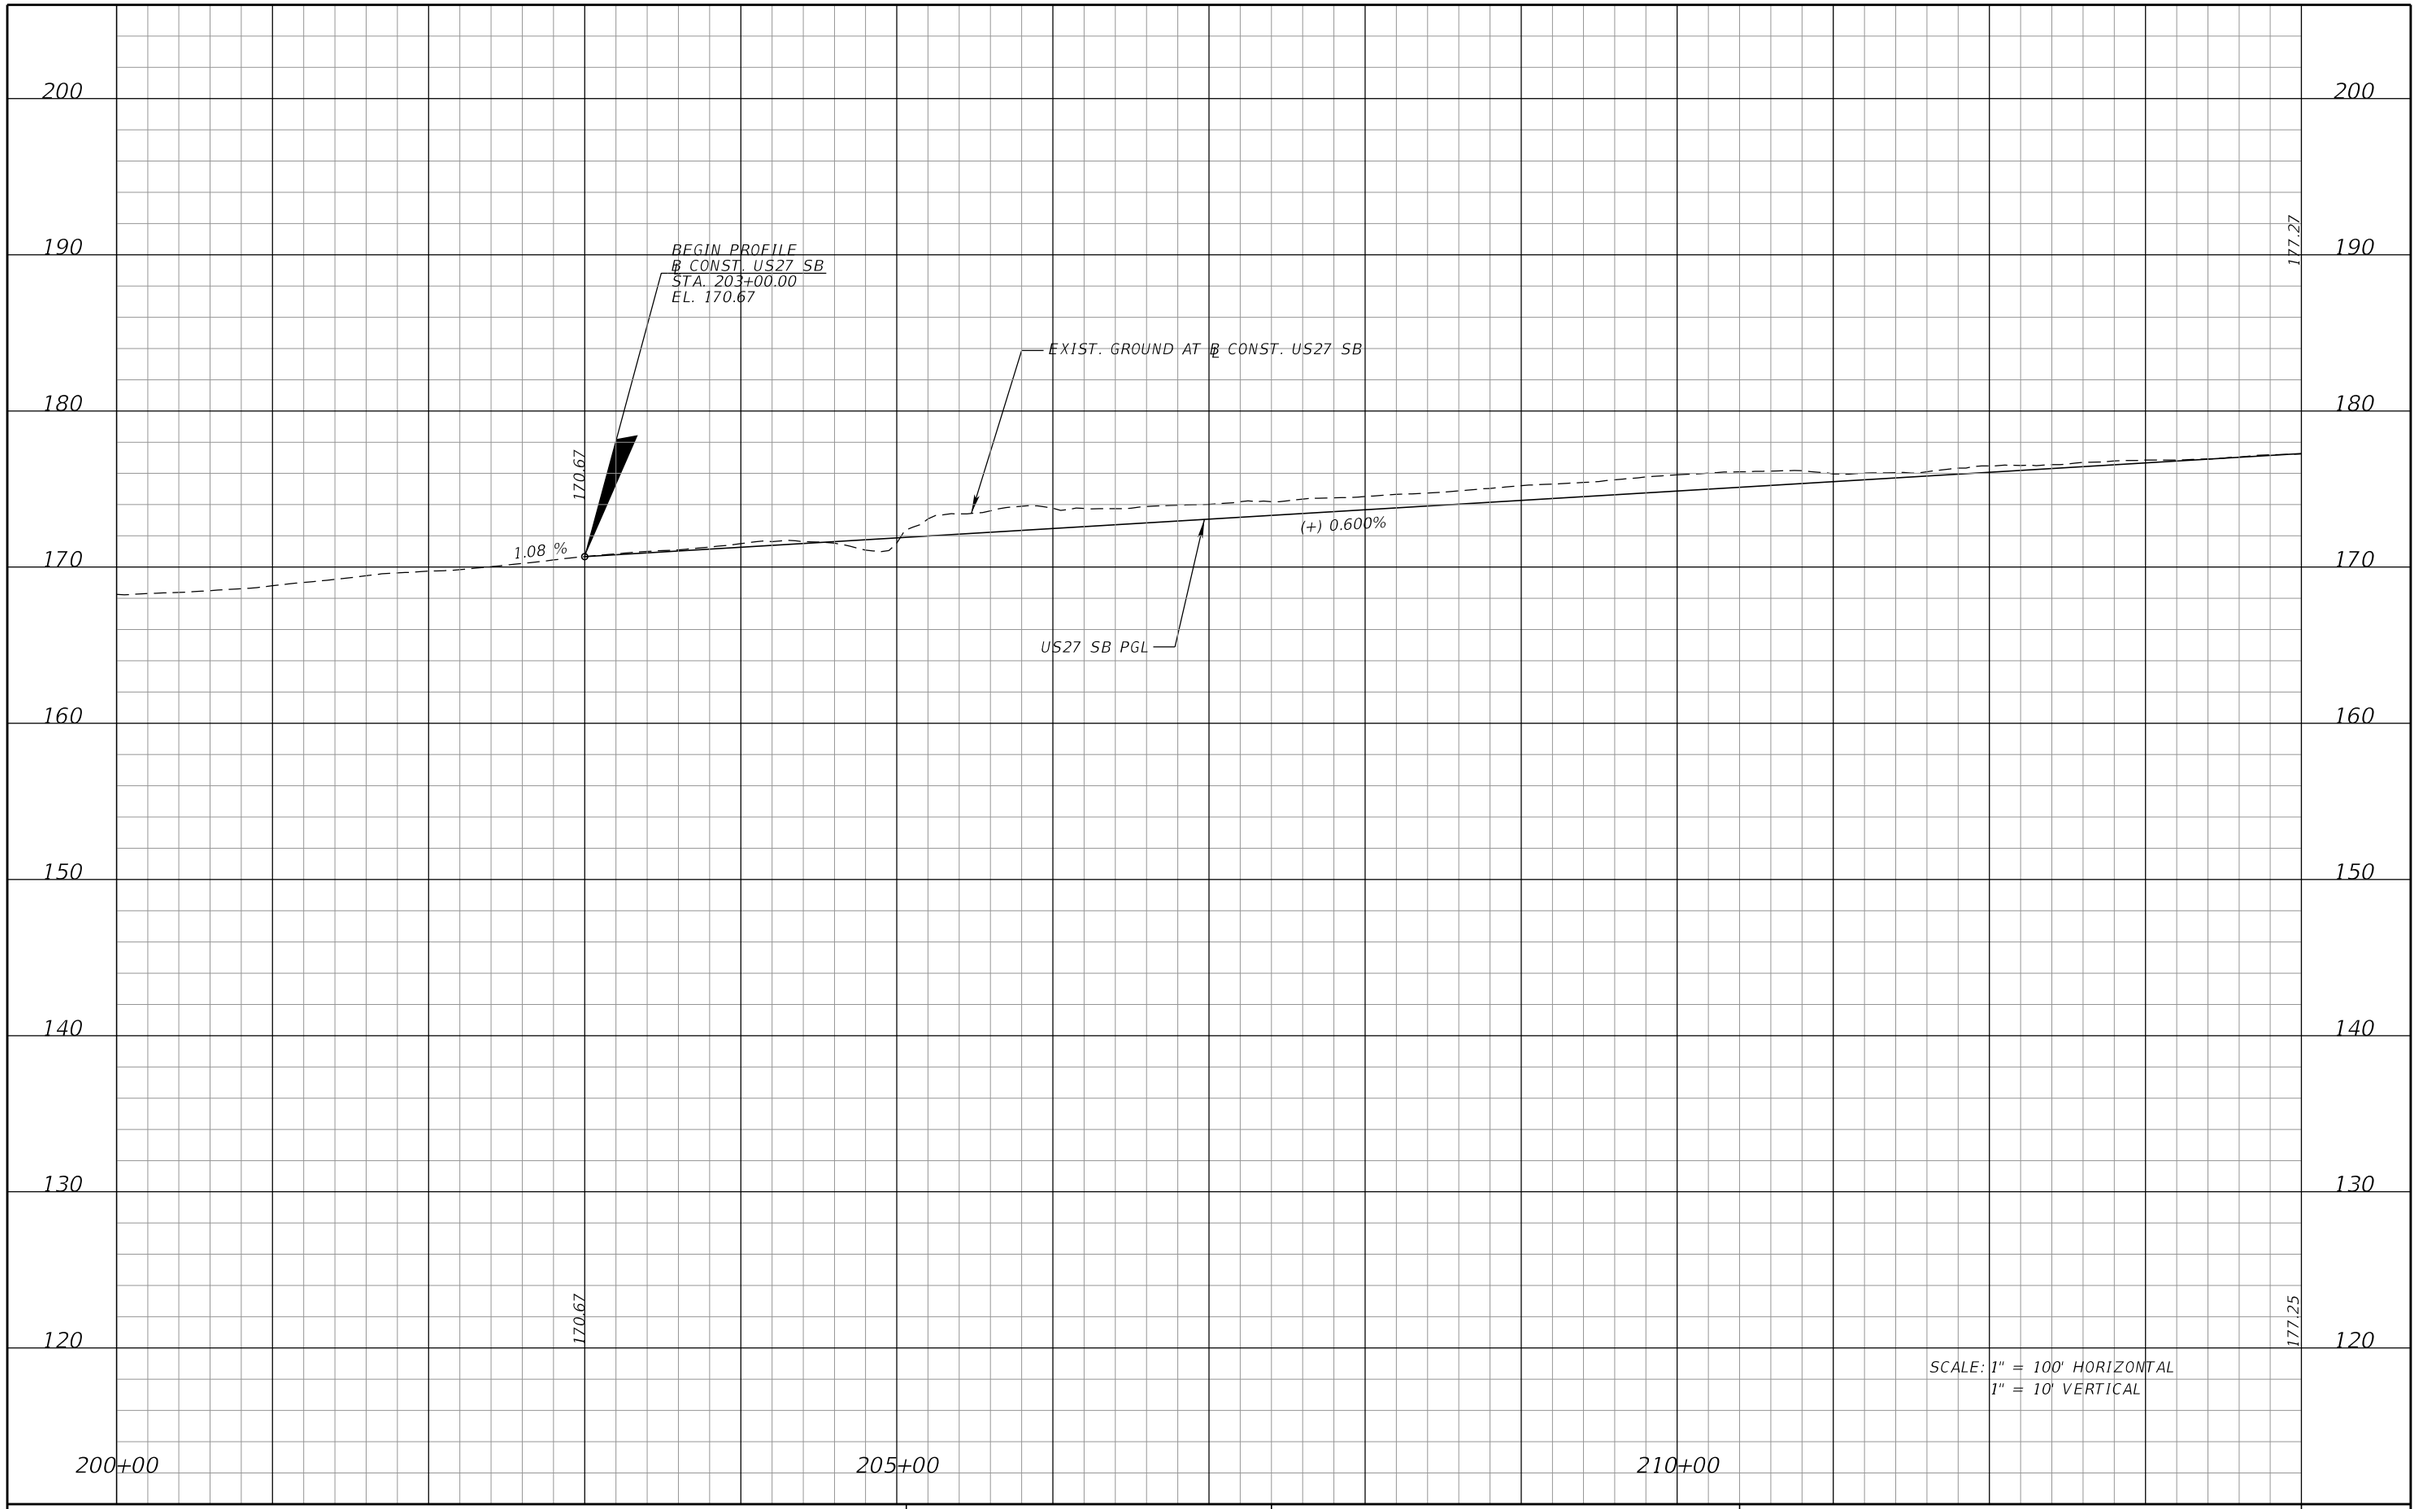

PRELIMINARY: NOT FOR CONSTRUCTION

REVISIONS			
DATE	DESCRIPTION	DATE	DESCRIPTION

DEWBERRY ENGINEERS INC.
800 NORTH MAGNOLIA AVENUE, SUITE 1000
ORLANDO, FL 32803
CERTIFICATE OF AUTHORIZATION 8794


STATE OF FLORIDA
DEPARTMENT OF TRANSPORTATION

ROAD NO.	COUNTY	FINANCIAL PROJECT ID
SR 400	POLK	201210-3-52-1

US 27 SB
PROFILE SHEET

SHEET NO. 133

cfraser 3/10/2017 11:09:43 AM c:\pwworking\aecom_na\cfraser\dms28175\PROFRD45.DGN

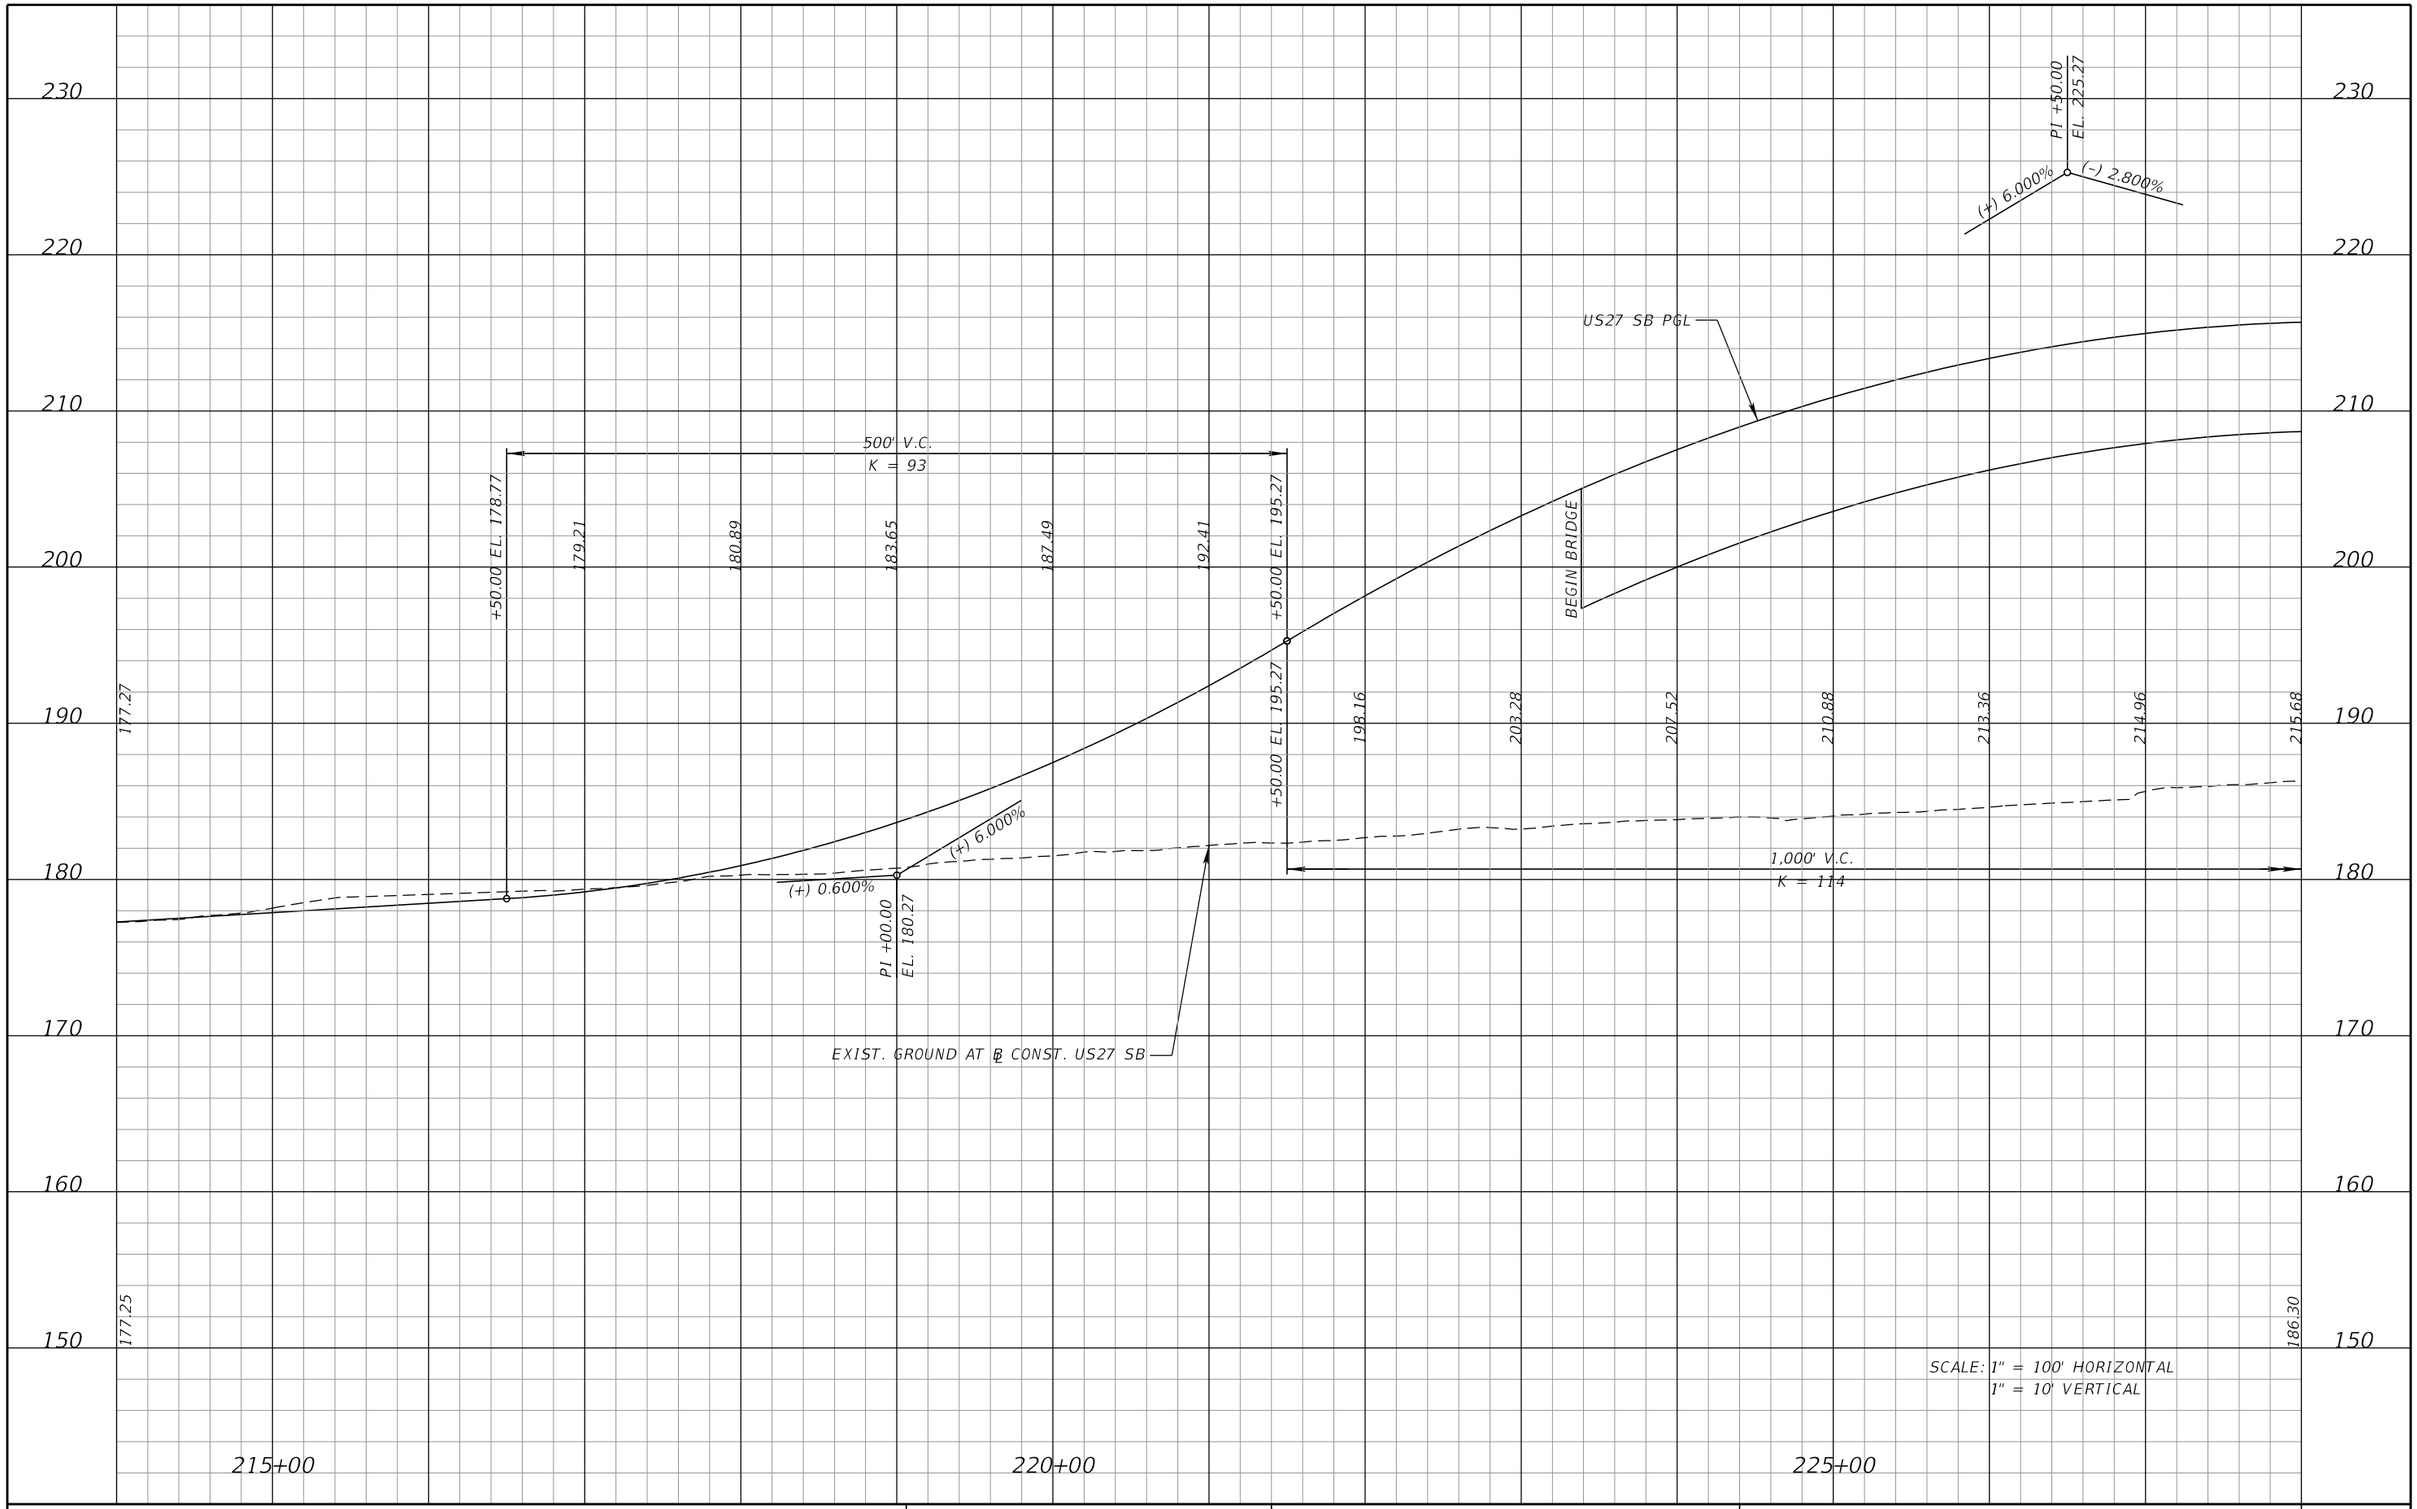

REVISIONS			
DATE	DESCRIPTION	DATE	DESCRIPTION

DEWBERRY ENGINEERS INC.
800 NORTH MAGNOLIA AVENUE, SUITE 1000
ORLANDO, FL 32803
CERTIFICATE OF AUTHORIZATION 8794

STATE OF FLORIDA
DEPARTMENT OF TRANSPORTATION


ROAD NO.	COUNTY	FINANCIAL PROJECT ID
SR 400	POLK	201210-3-52-1

US 27 SB
PROFILE SHEET

SHEET NO. 134

cfraser 3/10/2017 11:09:45 AM c:\pwworking\aecom_na\cfraser\dms28175\PROFRD46.DGN

PRELIMINARY: NOT FOR CONSTRUCTION

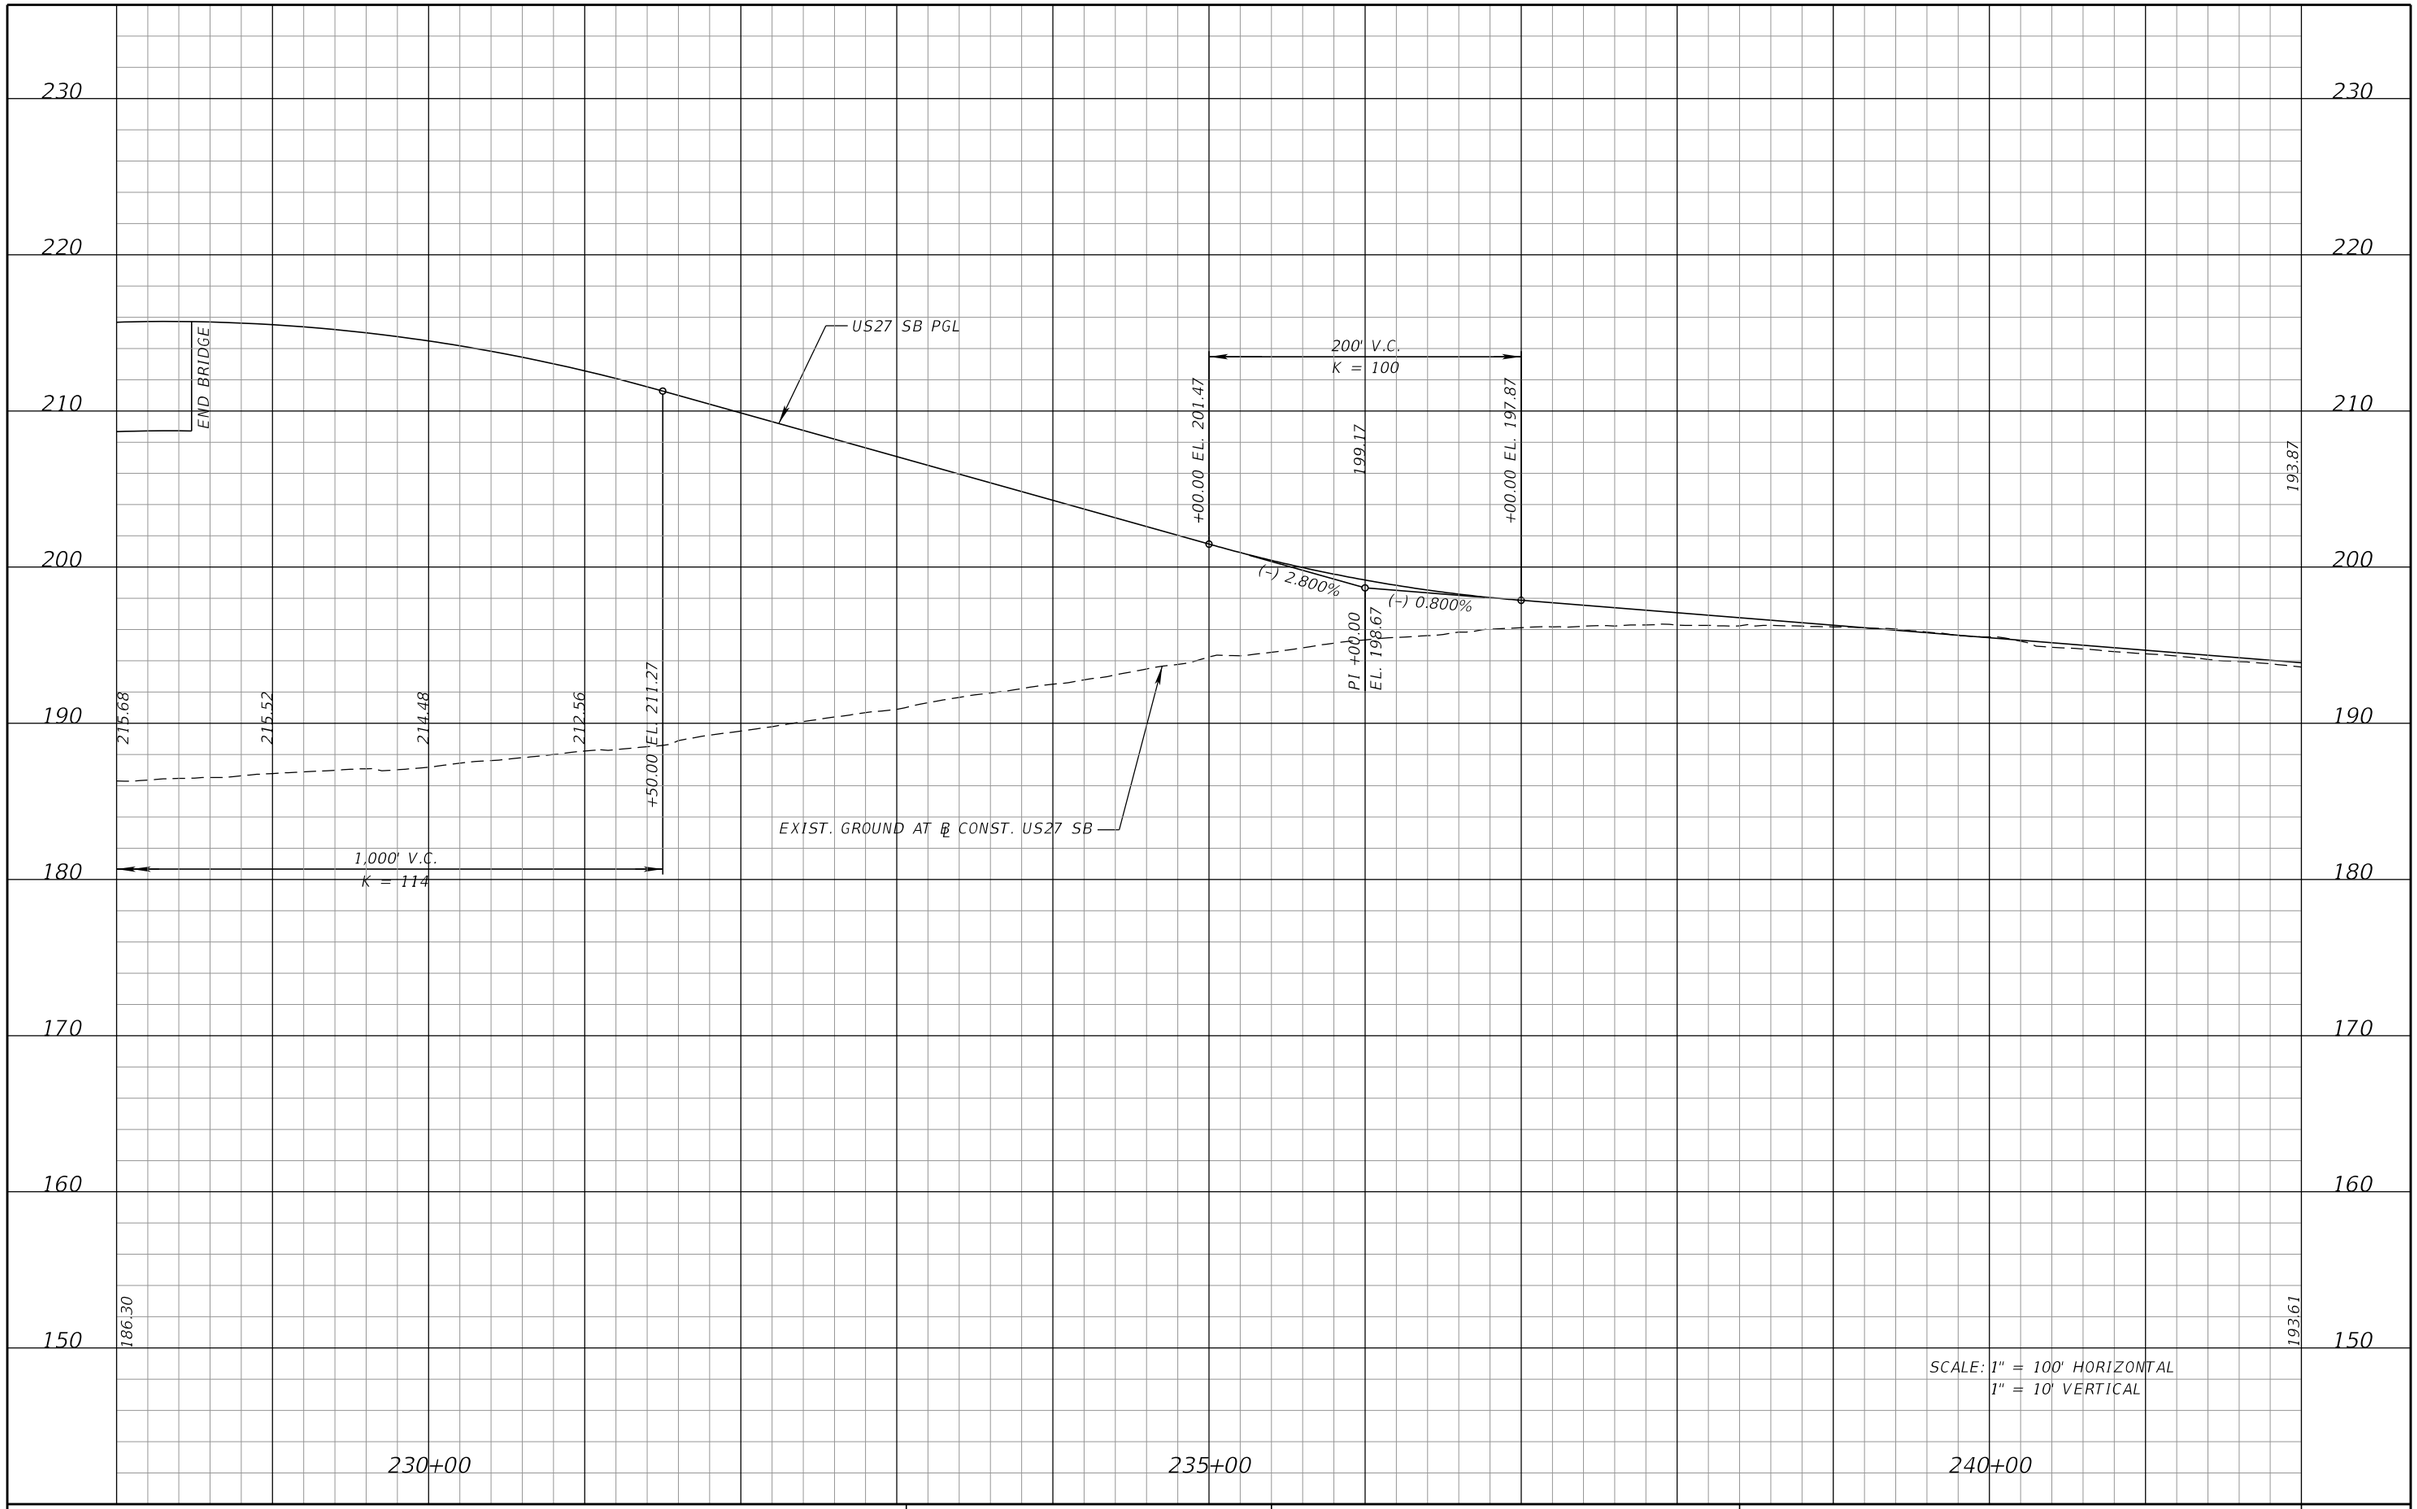

SCALE: 1" = 100' HORIZONTAL
1" = 10' VERTICAL

REVISIONS			
DATE	DESCRIPTION	DATE	DESCRIPTION

DEWBERRY ENGINEERS INC.
800 NORTH MAGNOLIA AVENUE, SUITE 1000
ORLANDO, FL 32803
CERTIFICATE OF AUTHORIZATION 8794

STATE OF FLORIDA
DEPARTMENT OF TRANSPORTATION


ROAD NO.	COUNTY	FINANCIAL PROJECT ID
SR 400	POLK	201210-3-52-1

US 27 SB
PROFILE SHEET

SHEET NO. 135

cfraser 3/10/2017 11:09:47 AM c:\pwworking\aecom_na\cfraser\dms28175\PROFRD47.DGN

PRELIMINARY: NOT FOR CONSTRUCTION

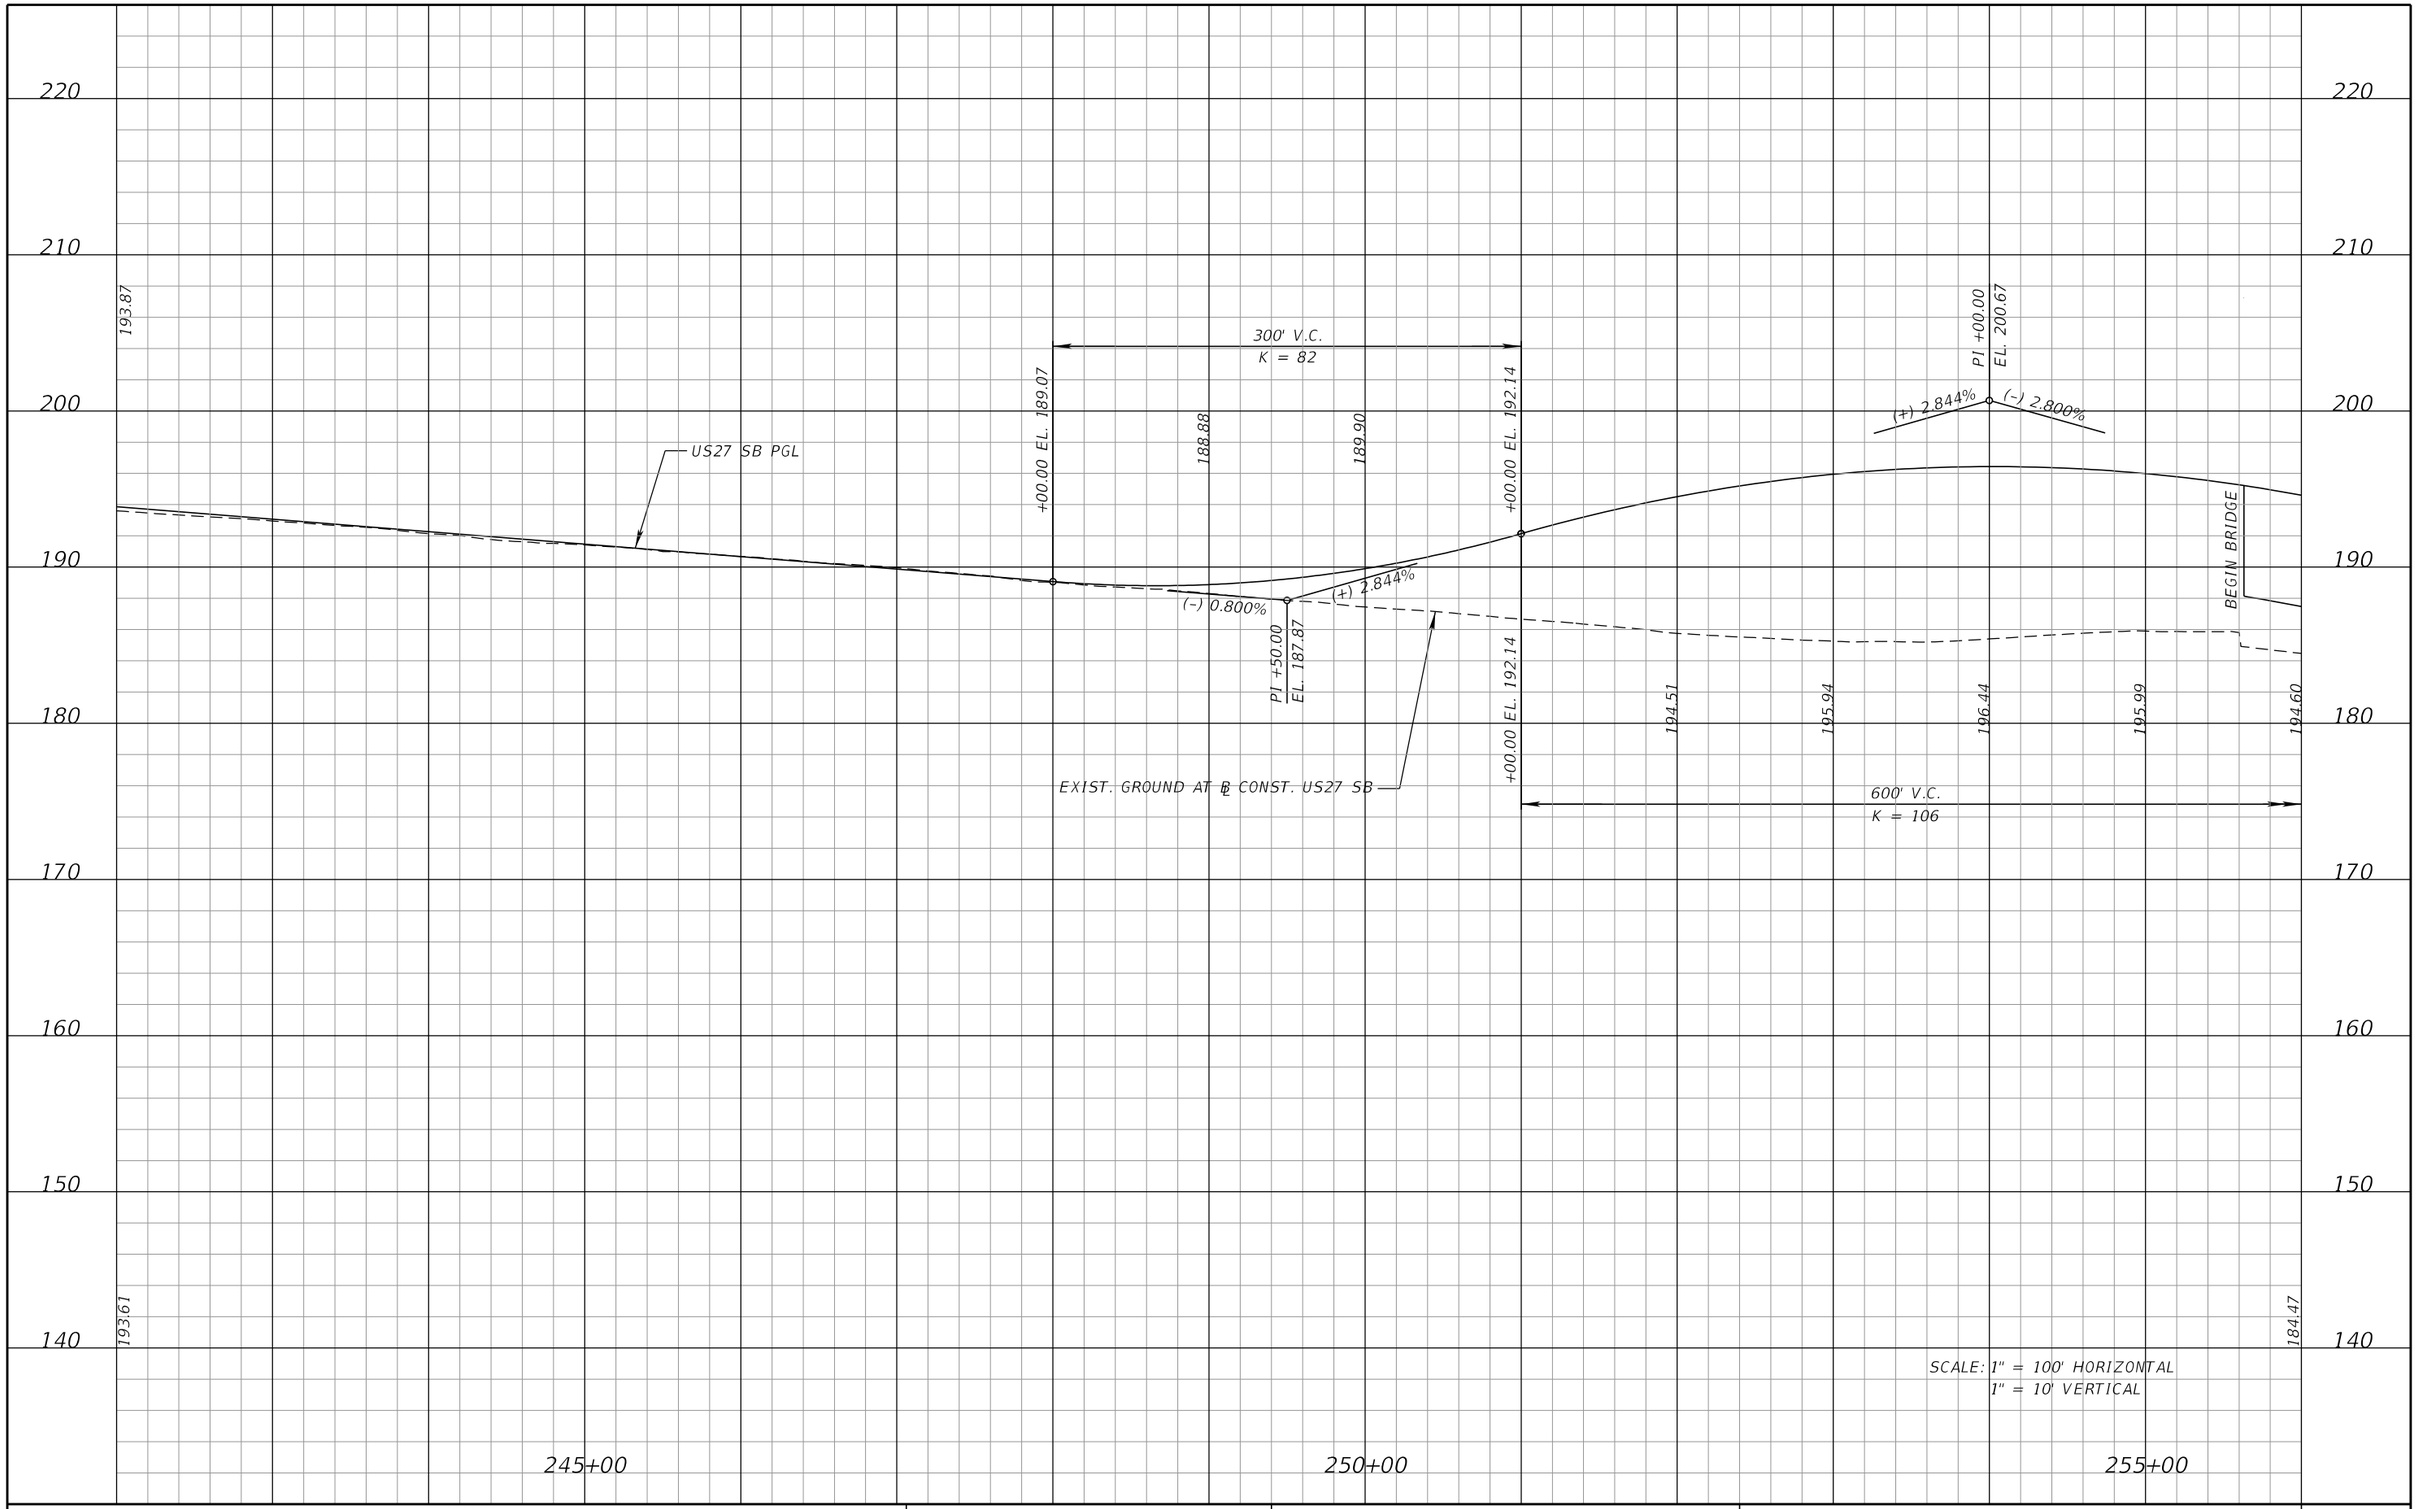

SCALE: 1" = 100' HORIZONTAL
1" = 10' VERTICAL

PRELIMINARY: NOT FOR CONSTRUCTION

REVISIONS			
DATE	DESCRIPTION	DATE	DESCRIPTION

DEWBERRY ENGINEERS INC.
800 NORTH MAGNOLIA AVENUE, SUITE 1000
ORLANDO, FL 32803
CERTIFICATE OF AUTHORIZATION 8794


STATE OF FLORIDA
DEPARTMENT OF TRANSPORTATION

ROAD NO.	COUNTY	FINANCIAL PROJECT ID
SR 400	POLK	201210-3-52-1

US 27 SB
PROFILE SHEET

SHEET NO. 136

cfraser 3/10/2017 11:09:51 AM c:\pwworking\aecom_na\cfraser\dms28175\PROFRD48.DGN

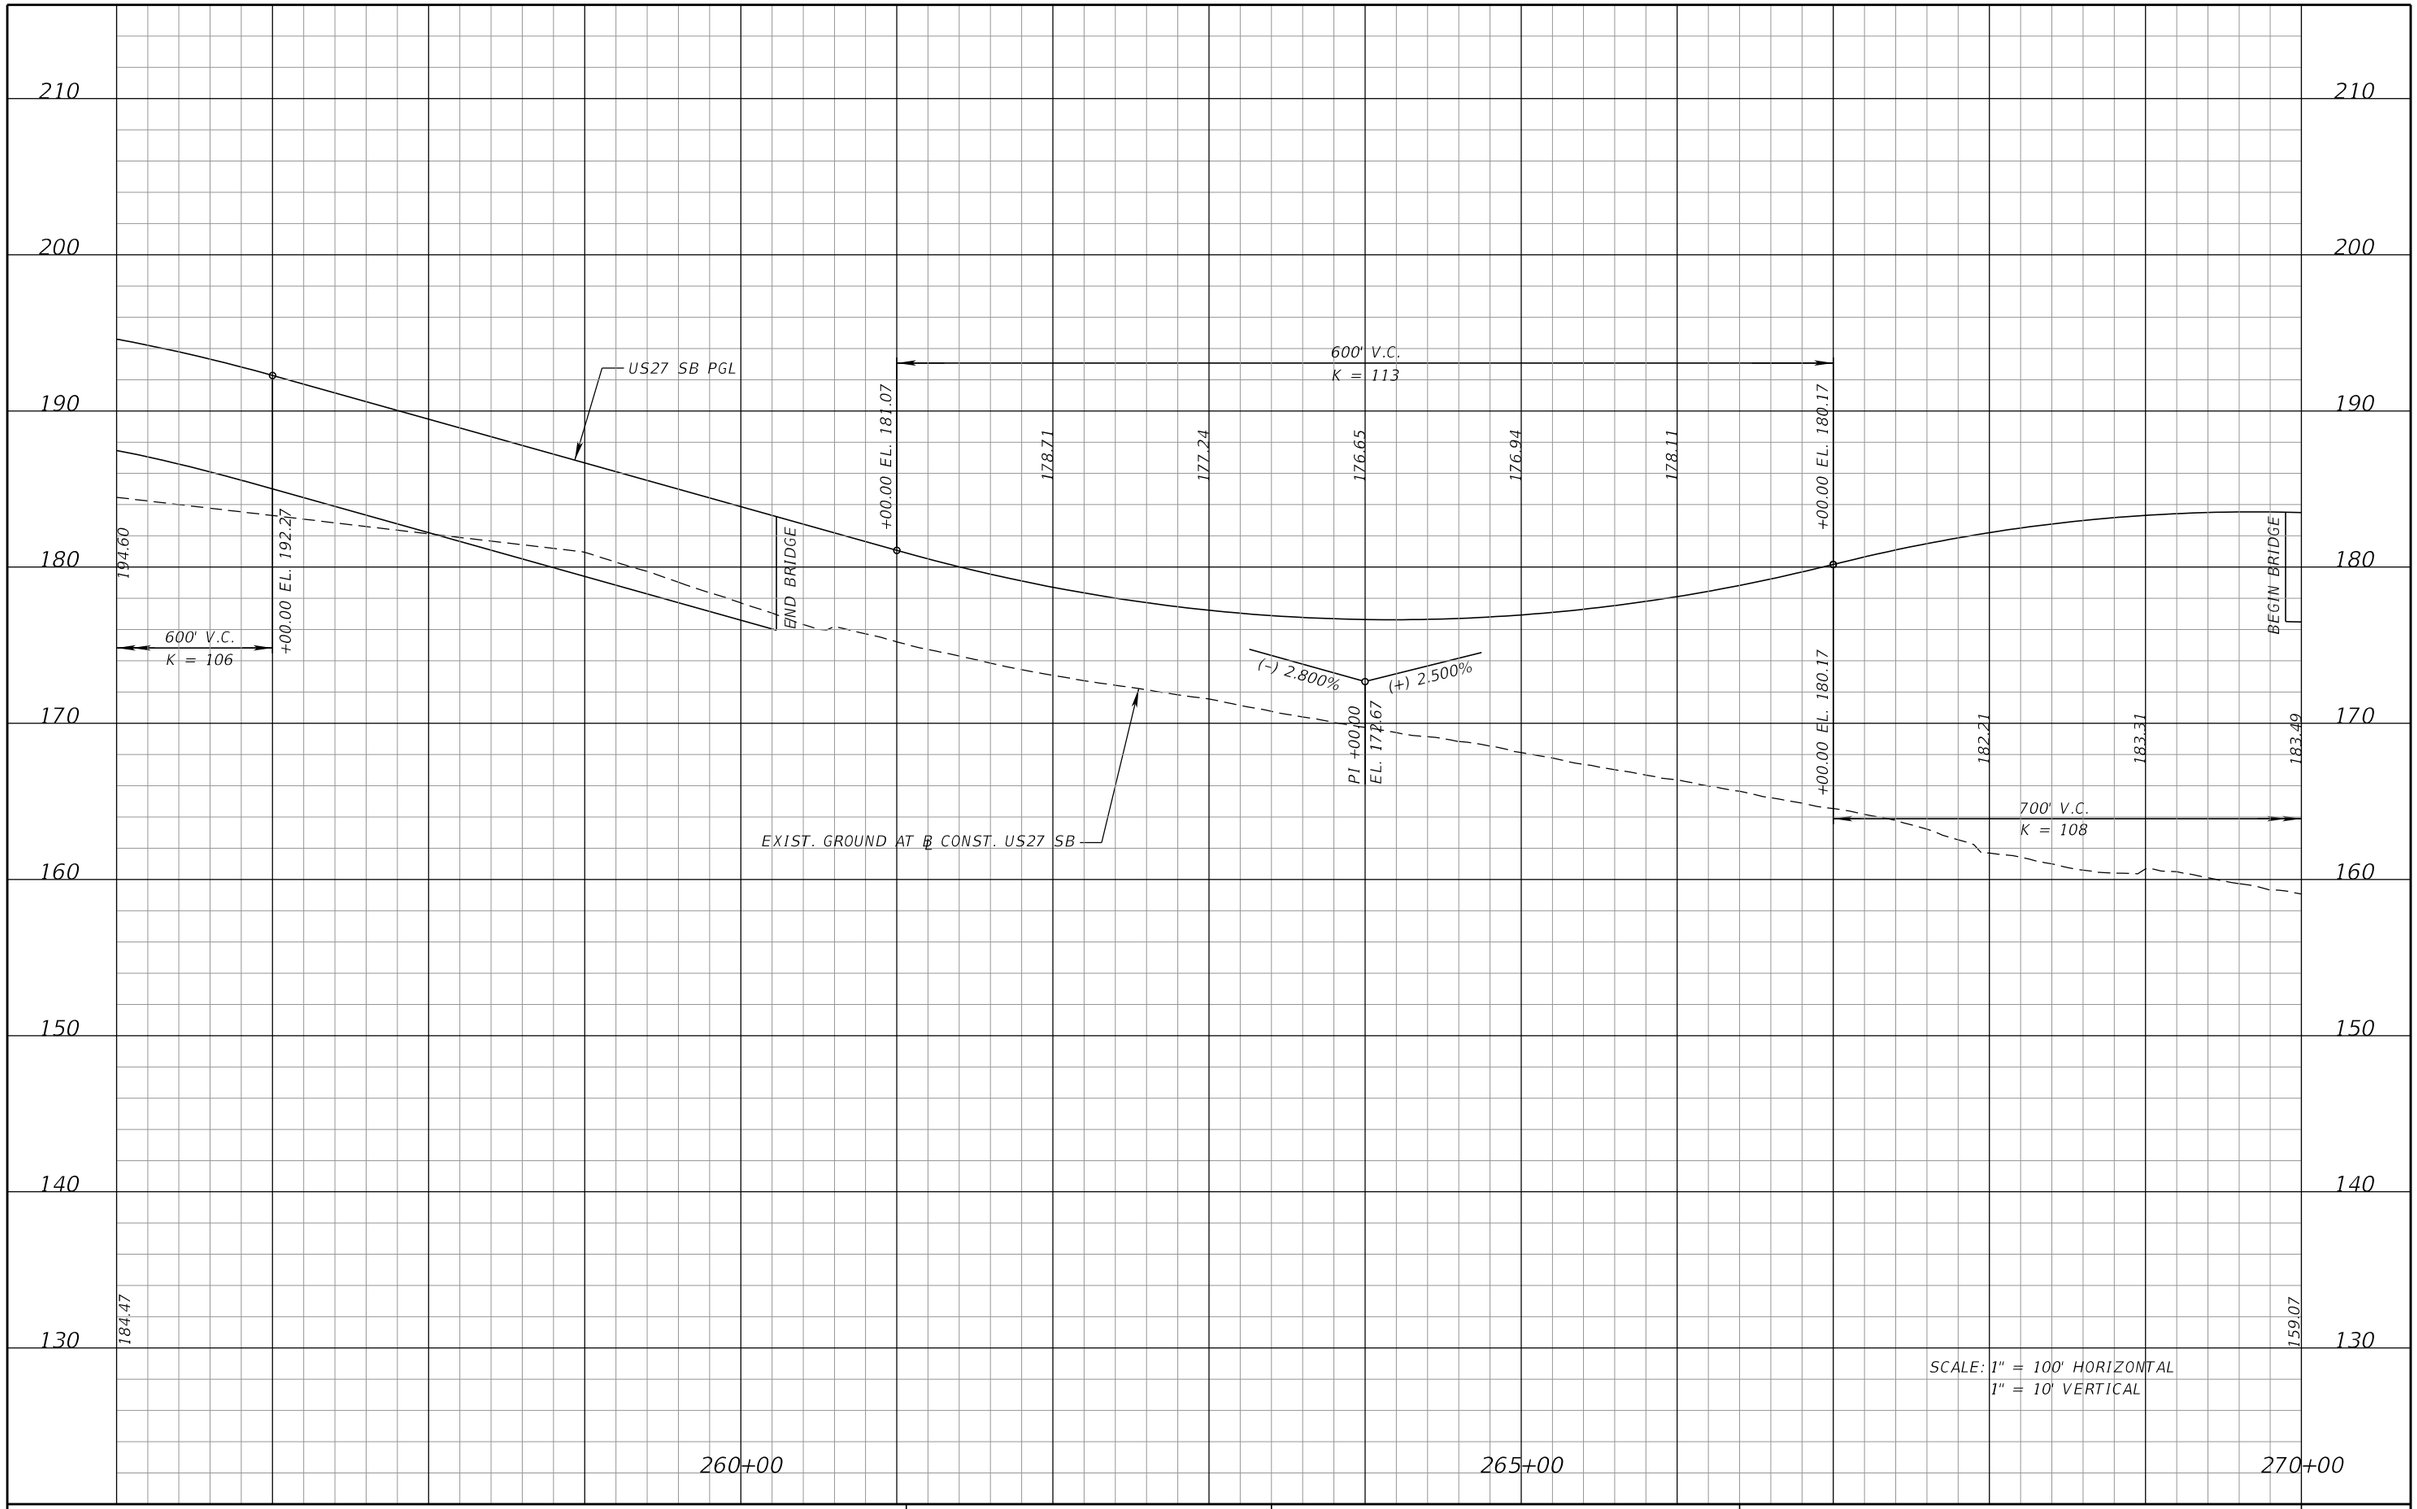

REVISIONS			
DATE	DESCRIPTION	DATE	DESCRIPTION

DEWBERRY ENGINEERS INC.
800 NORTH MAGNOLIA AVENUE, SUITE 1000
ORLANDO, FL 32803
CERTIFICATE OF AUTHORIZATION 8794

STATE OF FLORIDA
DEPARTMENT OF TRANSPORTATION


ROAD NO.	COUNTY	FINANCIAL PROJECT ID
SR 400	POLK	201210-3-52-1

US 27 SB
PROFILE SHEET

SHEET NO. 137

PRELIMINARY: NOT FOR CONSTRUCTION

cfraser 3/10/2017 11:09:54 AM c:\pwworking\aecom_na\cfraser\dms28175\PROFRD49.DGN

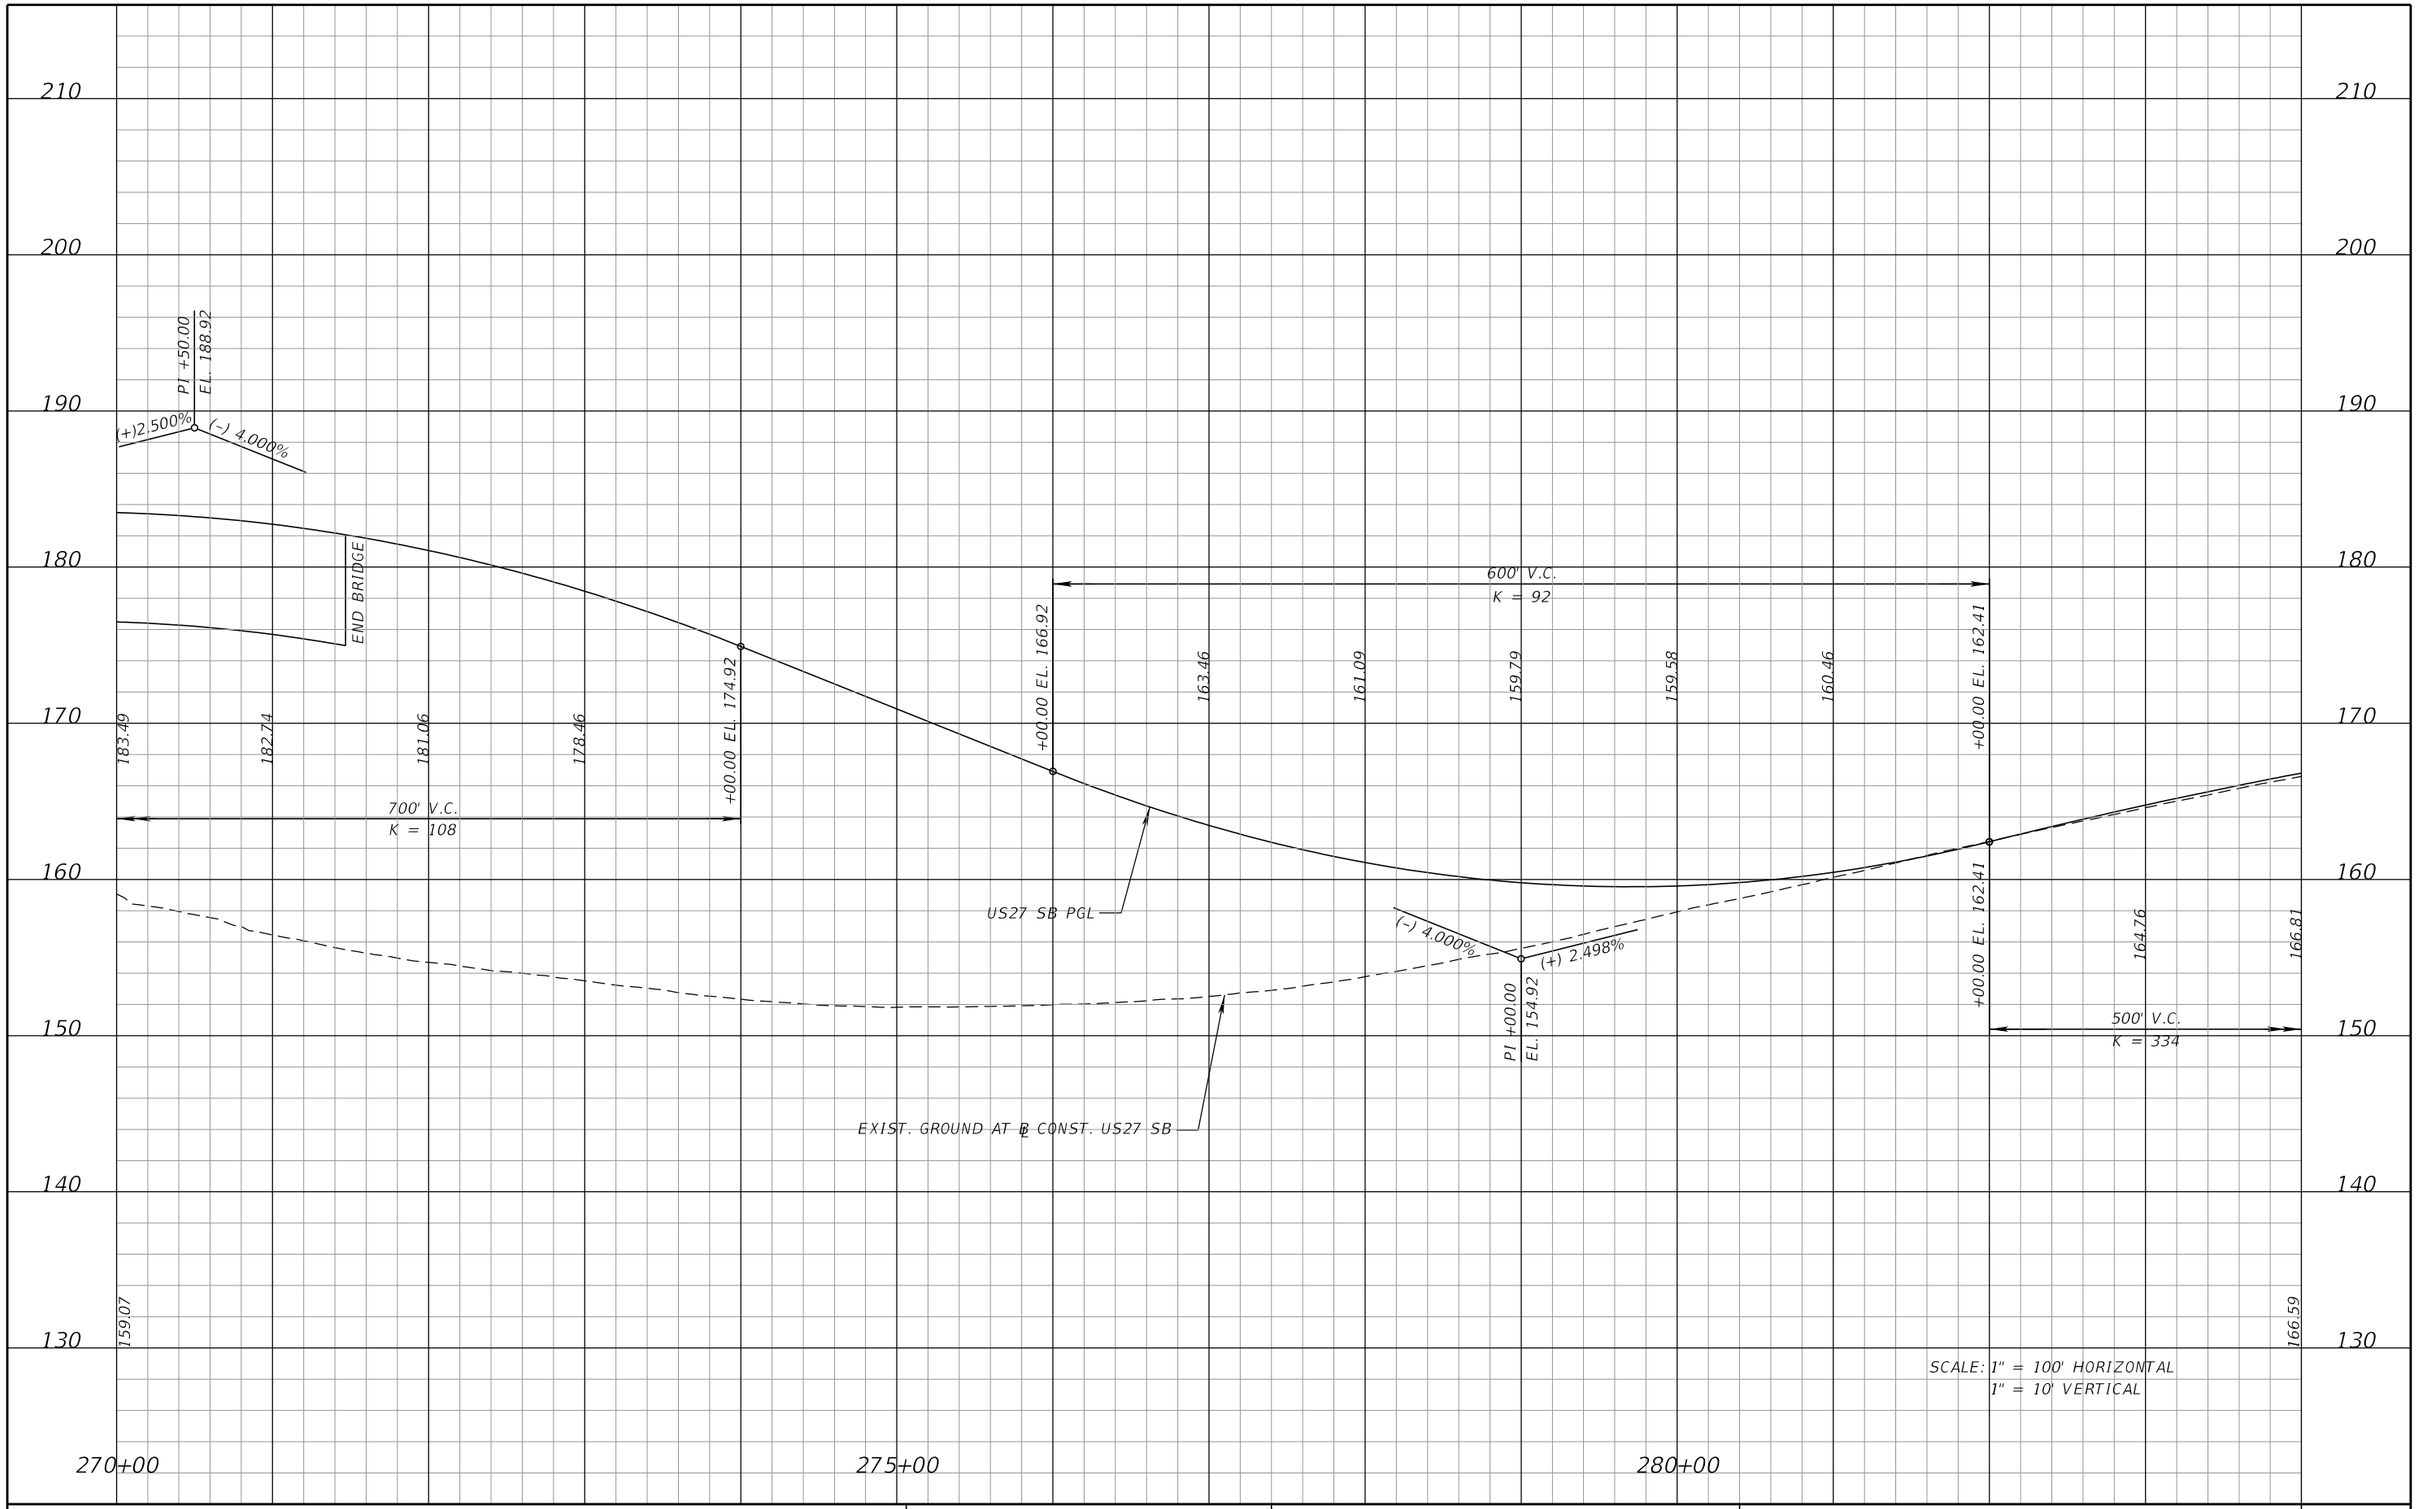

REVISIONS			
DATE	DESCRIPTION	DATE	DESCRIPTION

DEWBERRY ENGINEERS INC.
800 NORTH MAGNOLIA AVENUE, SUITE 1000
ORLANDO, FL 32803
CERTIFICATE OF AUTHORIZATION 8794

STATE OF FLORIDA
DEPARTMENT OF TRANSPORTATION


ROAD NO.	COUNTY	FINANCIAL PROJECT ID
SR 400	POLK	201210-3-52-1

US 27 SB
PROFILE SHEET

SHEET NO. 138

PRELIMINARY: NOT FOR CONSTRUCTION

cfraser 3/10/2017 11:09:58 AM c:\pwworking\aecom_na\cfraser\dms28175\PROFRD50.DGN

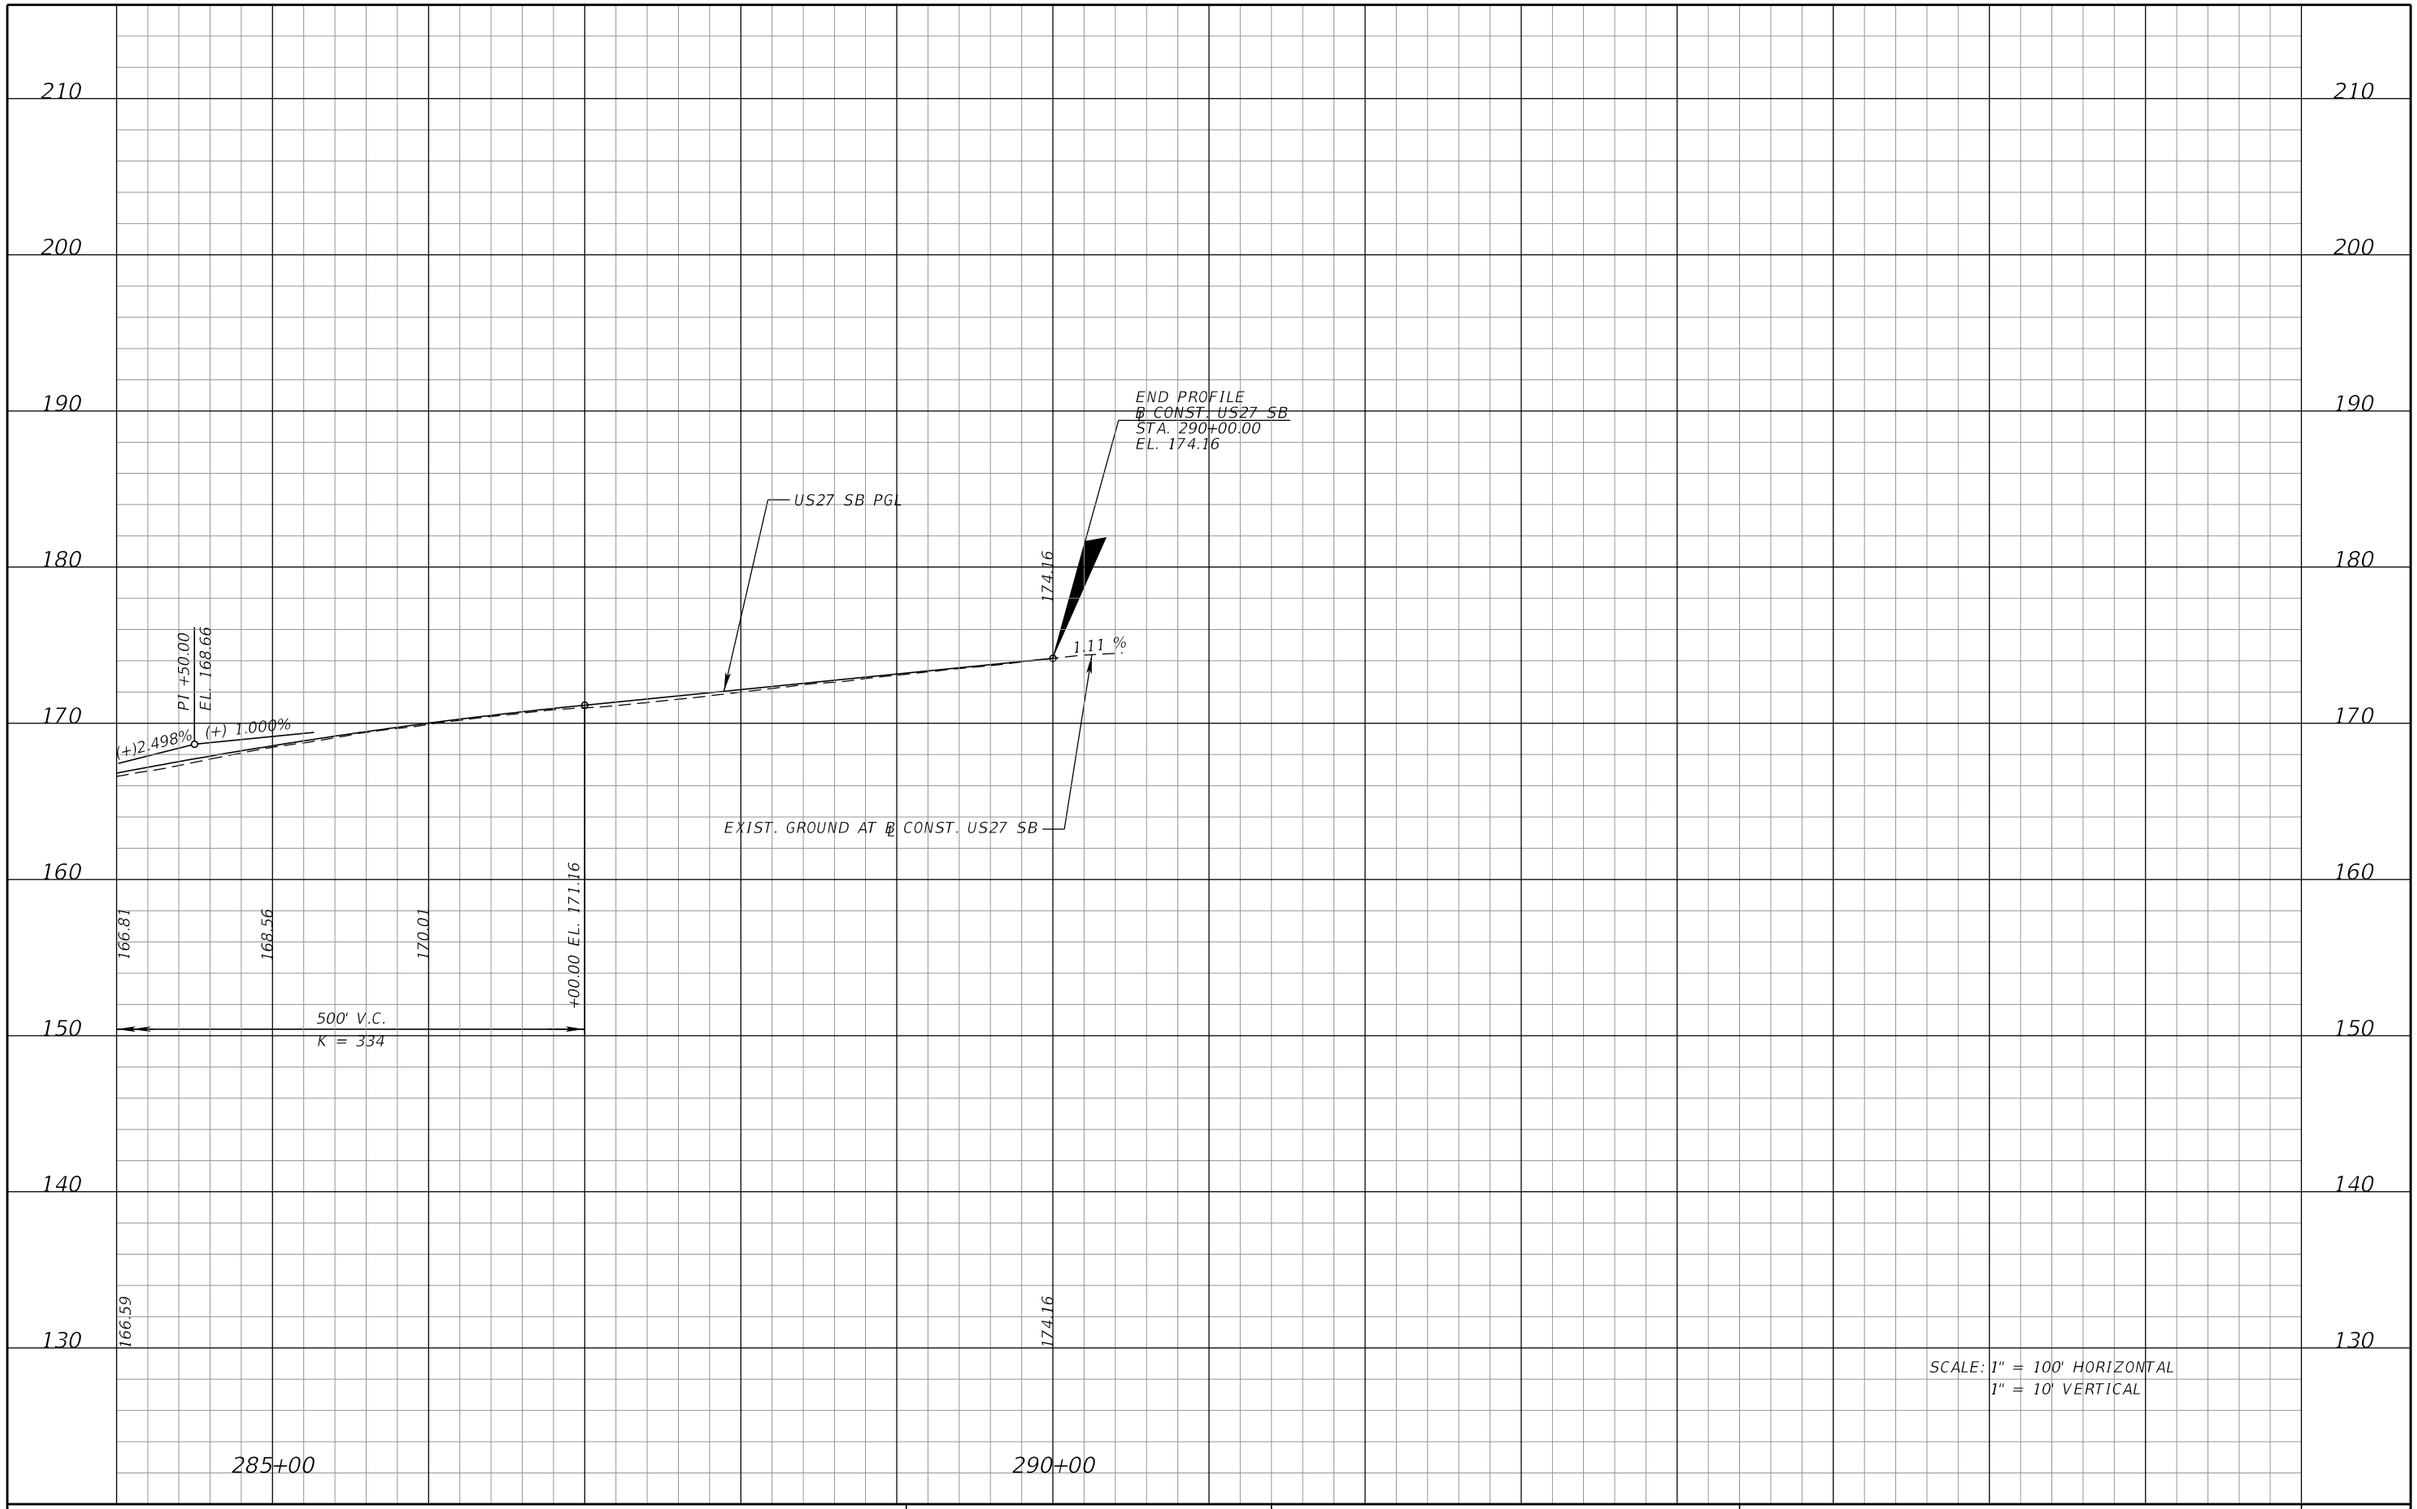

REVISIONS			
DATE	DESCRIPTION	DATE	DESCRIPTION

DEWBERRY ENGINEERS INC.
800 NORTH MAGNOLIA AVENUE, SUITE 1000
ORLANDO, FL 32803
CERTIFICATE OF AUTHORIZATION 8794

STATE OF FLORIDA
DEPARTMENT OF TRANSPORTATION


ROAD NO.	COUNTY	FINANCIAL PROJECT ID
SR 400	POLK	201210-3-52-1

US 27 SB
PROFILE SHEET

SHEET NO. 139

cfraser 3/10/2017 11:10:01 AM c:\pwworking\aecom_na\cfraser\dms28175\PROFRD51.DGN

PRELIMINARY: NOT FOR CONSTRUCTION

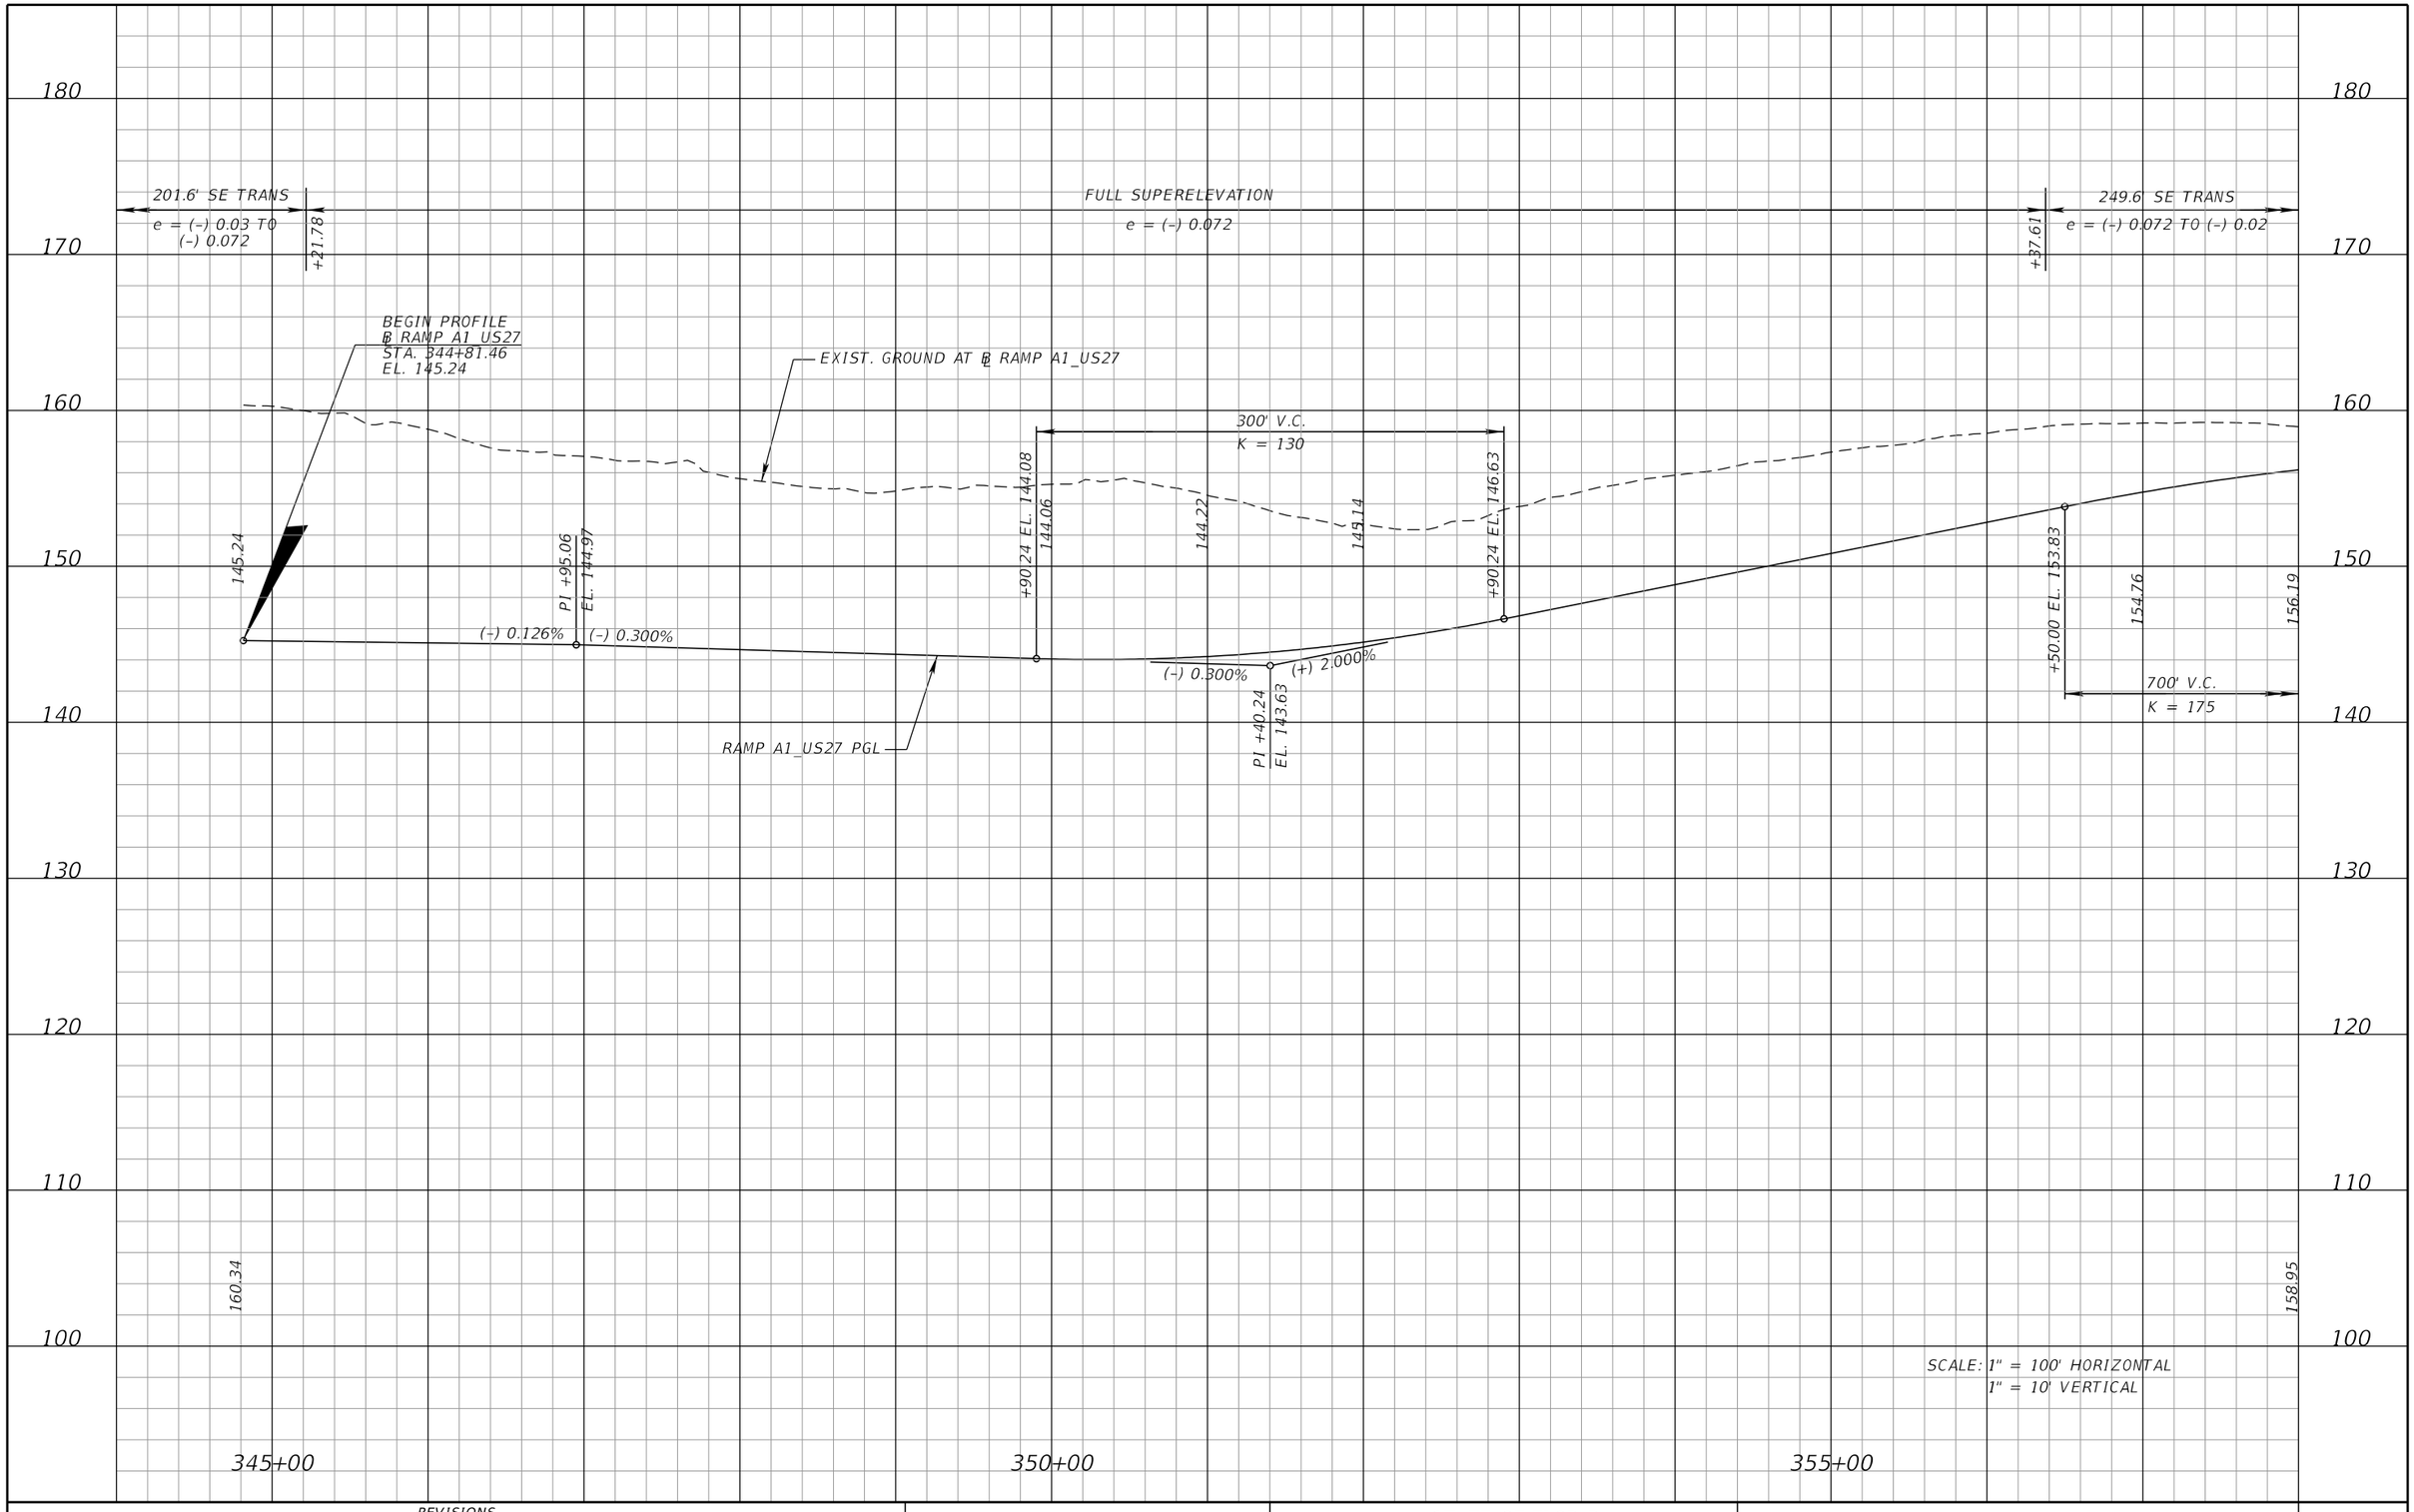

SCALE: 1" = 100' HORIZONTAL
1" = 10' VERTICAL

REVISIONS			
DATE	DESCRIPTION	DATE	DESCRIPTION

DEWBERRY ENGINEERS INC.
800 NORTH MAGNOLIA AVENUE, SUITE 1000
ORLANDO, FL 32803
CERTIFICATE OF AUTHORIZATION 8794

STATE OF FLORIDA
DEPARTMENT OF TRANSPORTATION

ROAD NO.	COUNTY	FINANCIAL PROJECT ID
SR 400	POLK	201210-3-52-1

RAMP A1 US27
PROFILE SHEET

SHEET NO. 140

PRELIMINARY: NOT FOR CONSTRUCTION

cfraser 3/10/2017 11:10:04 AM c:\pwworking\aecom_na\cfraser\dms28175\PROFRD52.DGN

249.6' SE TRANS
e = (-) 0.072 TO (-) 0.02

FULL SUPERELEVATION
e = (-) 0.099

357' SE TRANS
e = (+) 0.02 TO (-) 0.099

357' SE TRANS
e = (-) 0.099 TO (+) 0.02

FULL SUPERELEVATION
e = (-) 0.092

216' SE TRANS
e = (-) 0.02 TO (-) 0.092

+87.21 +40.34 +97.34 +41.36 +98.36 +03.20 +19.20

PI +00.00
EL. 160.83

(+) 2.000% (-) 2.000%

RAMP A1_US27 PGL

550' V.C.
K = 112

+25.00 EL. 150.33

149.08 148.20 148.21 149.12 150.92

+75.00 EL. 152.86

156.19 157.04 157.33 157.04 156.19 154.76

+50.00 EL. 153.83

700' V.C.
K = 175

(-) 2.000% (+) 2.920%

PI +00.00
EL. 144.83

+00.00 EL. 153.59

156.20

600' V.C.
K = 161

EXIST. GROUND AT ℄ RAMP A1_US27

158.95

143.78

180 170 160 150 140 130 120 110 100

360+00 365+00 370+00

SCALE: 1" = 100' HORIZONTAL
1" = 10' VERTICAL

PRELIMINARY: NOT FOR CONSTRUCTION

REVISIONS			
DATE	DESCRIPTION	DATE	DESCRIPTION

DEWBERRY ENGINEERS INC.
800 NORTH MAGNOLIA AVENUE, SUITE 1000
ORLANDO, FL 32803
CERTIFICATE OF AUTHORIZATION 8794


STATE OF FLORIDA
DEPARTMENT OF TRANSPORTATION

ROAD NO.	COUNTY	FINANCIAL PROJECT ID
SR 400	POLK	201210-3-52-1

RAMP A1 US27
PROFILE SHEET

SHEET NO. 141

cfraser 3/10/2017 11:10:07 AM c:\pwworking\aecom_na\cfraser\dms28175\PROFRD53.DGN

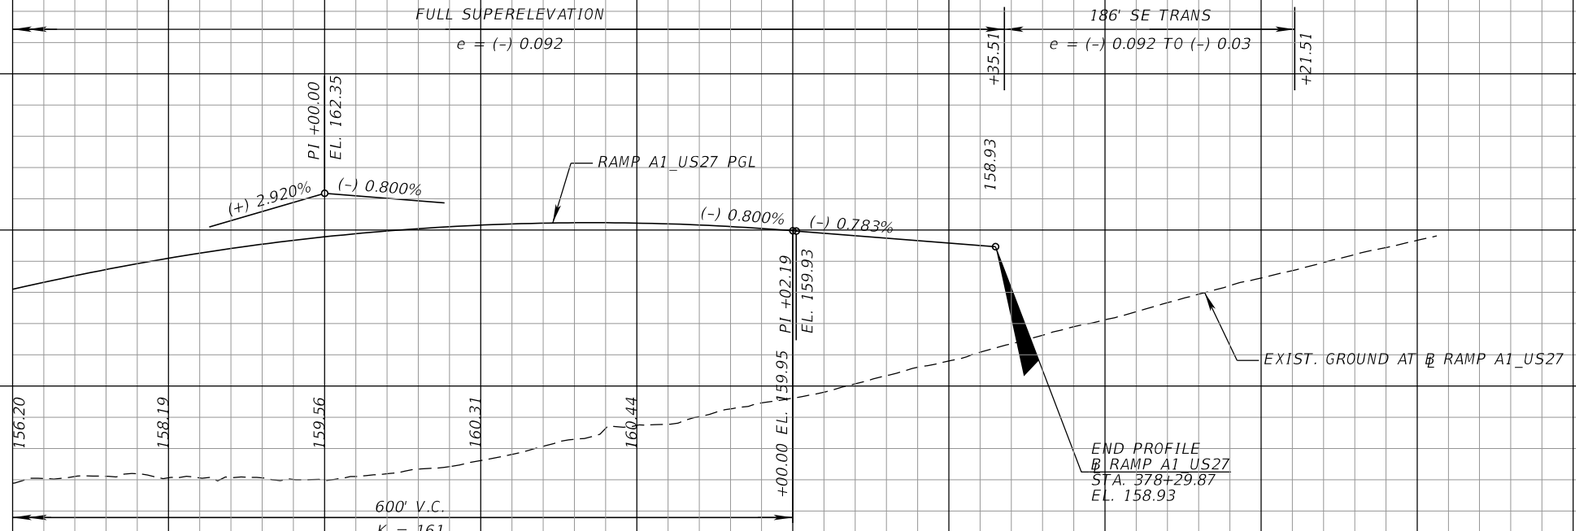

SCALE: 1" = 100' HORIZONTAL
1" = 10' VERTICAL

PRELIMINARY: NOT FOR CONSTRUCTION

REVISIONS			
DATE	DESCRIPTION	DATE	DESCRIPTION

DEWBERRY ENGINEERS INC.
800 NORTH MAGNOLIA AVENUE, SUITE 1000
ORLANDO, FL 32803
CERTIFICATE OF AUTHORIZATION 8794


STATE OF FLORIDA
DEPARTMENT OF TRANSPORTATION

ROAD NO.	COUNTY	FINANCIAL PROJECT ID
SR 400	POLK	201210-3-52-1

RAMP A1 US27
PROFILE SHEET

SHEET NO. 142

cfraser 3/10/2017 11:10:10 AM c:\pwworking\aecom_na\cfraser\dms28175\PROFRD54.DGN

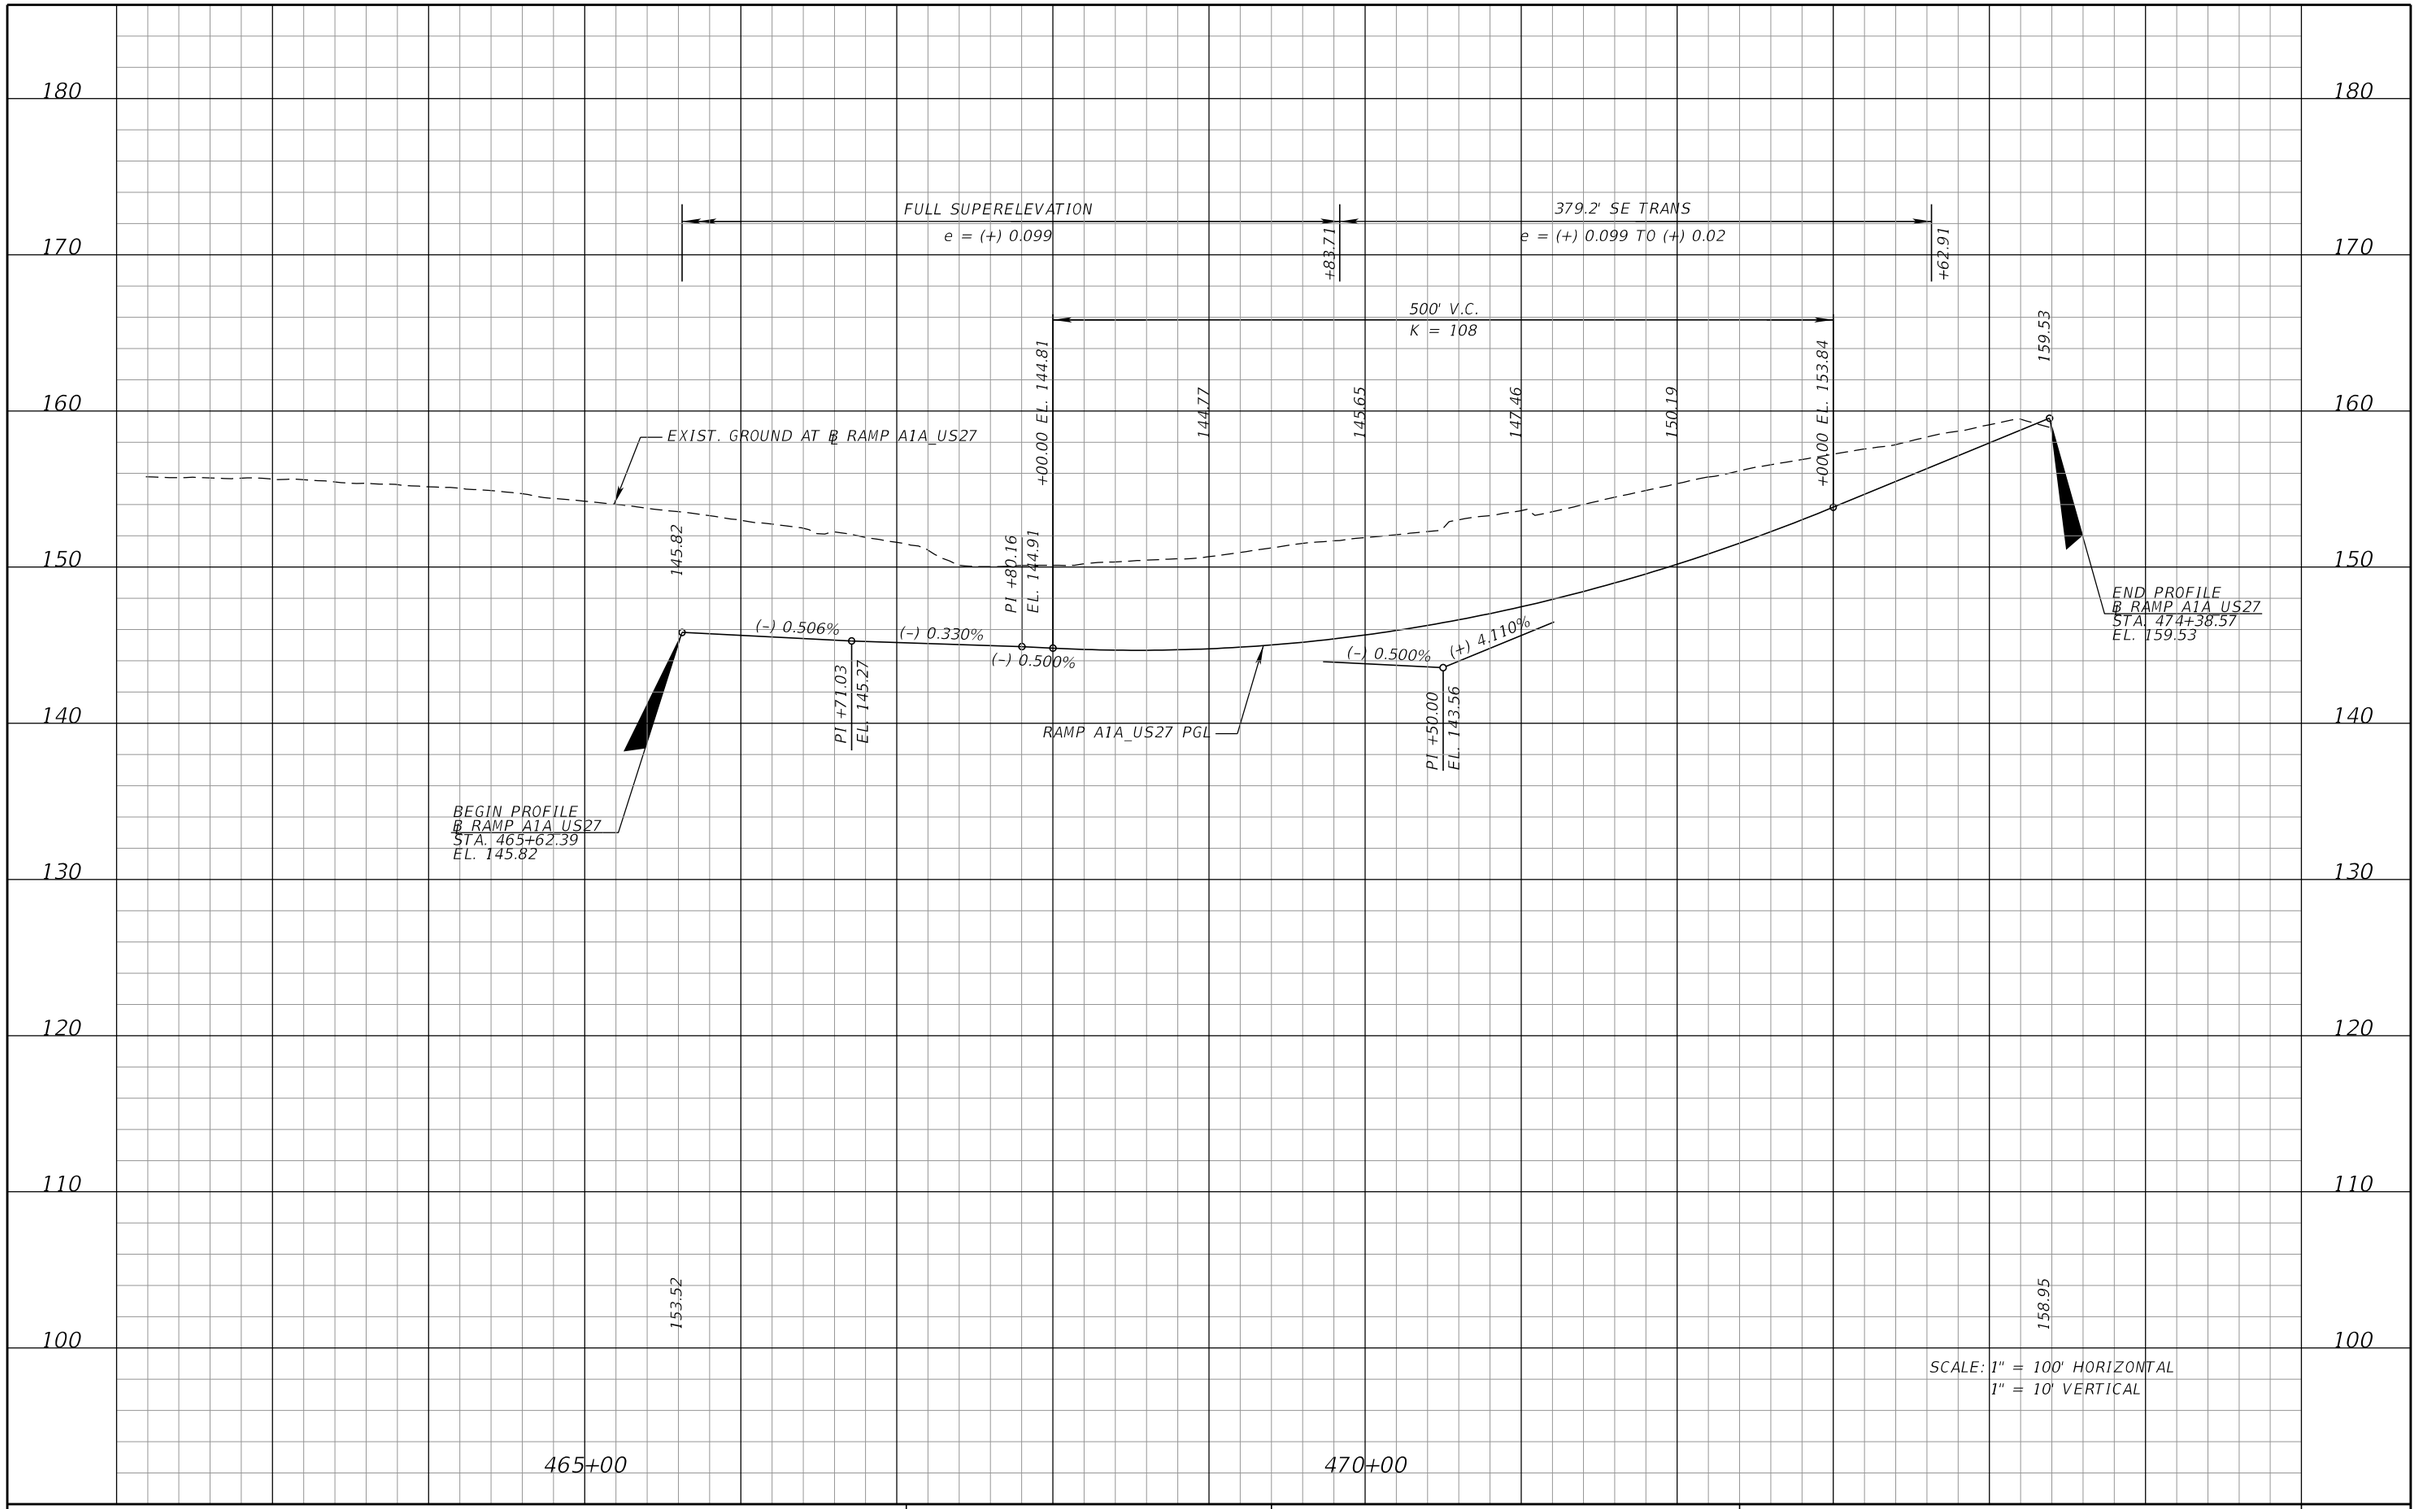

SCALE: 1" = 100' HORIZONTAL
1" = 10' VERTICAL

PRELIMINARY: NOT FOR CONSTRUCTION

REVISIONS			
DATE	DESCRIPTION	DATE	DESCRIPTION

DEWBERRY ENGINEERS INC.
800 NORTH MAGNOLIA AVENUE, SUITE 1000
ORLANDO, FL 32803
CERTIFICATE OF AUTHORIZATION 8794


STATE OF FLORIDA
DEPARTMENT OF TRANSPORTATION

ROAD NO.	COUNTY	FINANCIAL PROJECT ID
SR 400	POLK	201210-3-52-1

RAMP A1A US27
PROFILE SHEET

SHEET NO. 143

cfraser 3/10/2017 11:10:13 AM c:\pwworking\aecom_na\cfraser\dms28175\PROFRD55.DGN

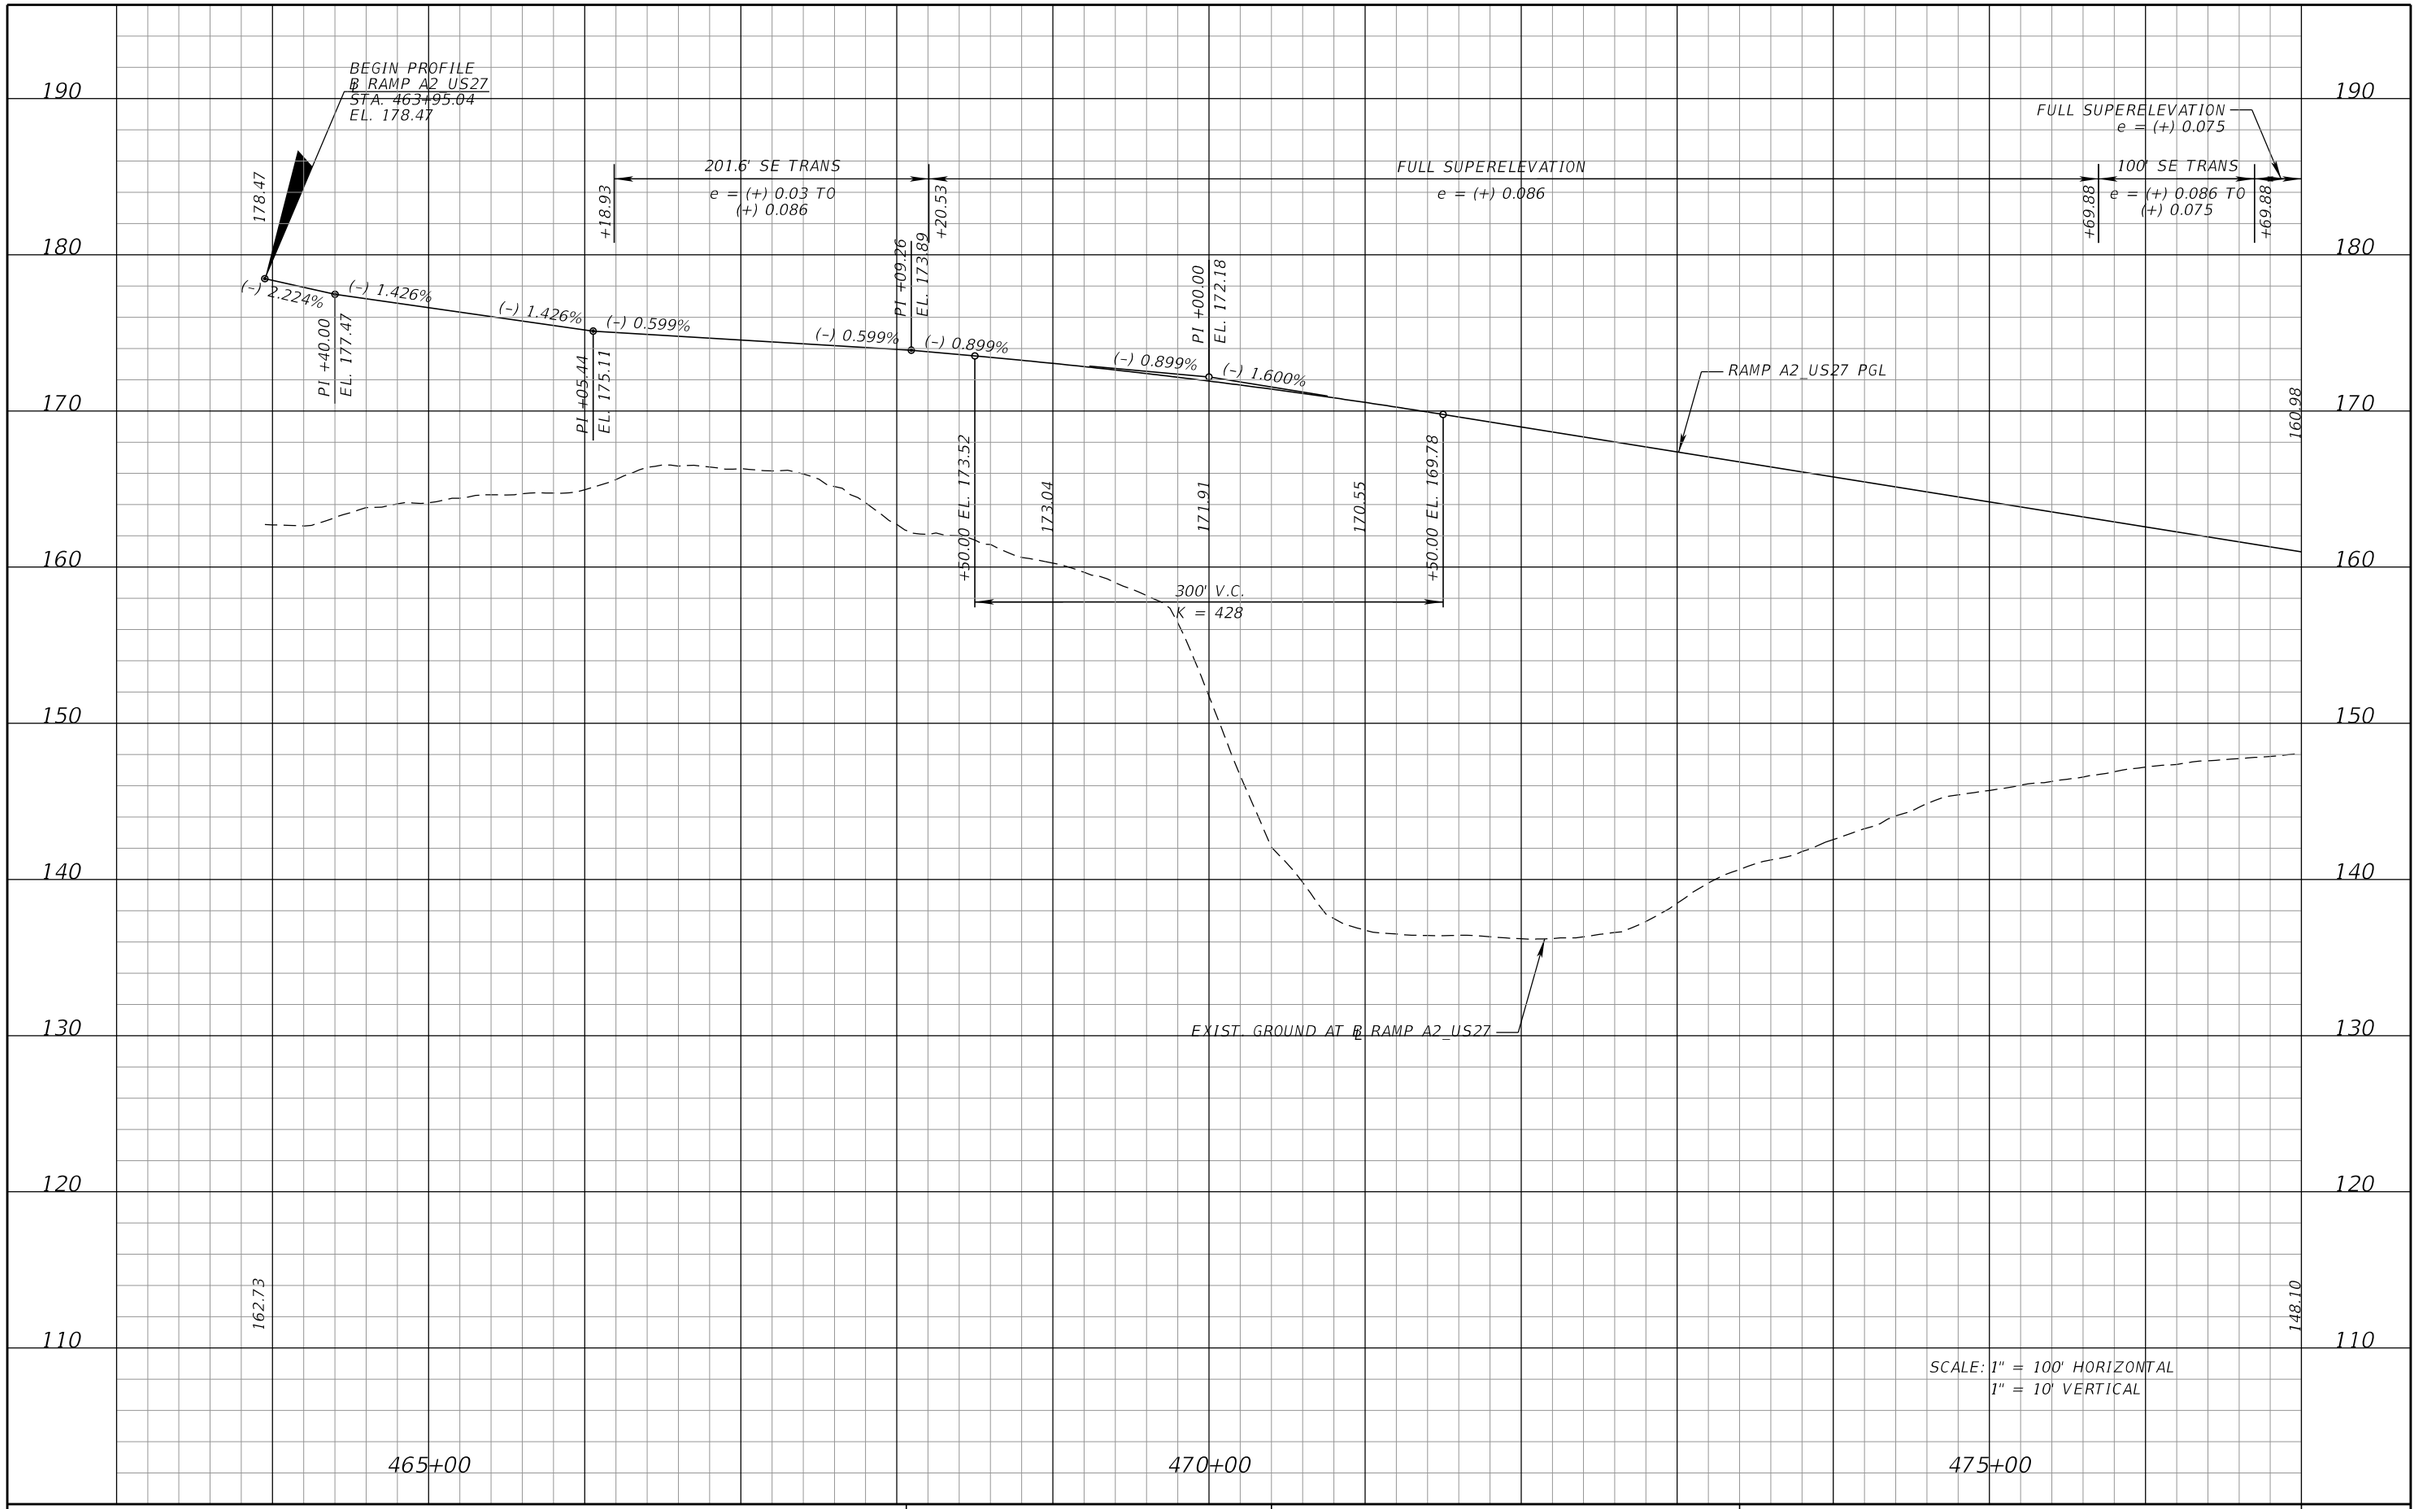

PRELIMINARY: NOT FOR CONSTRUCTION

REVISIONS			
DATE	DESCRIPTION	DATE	DESCRIPTION

DEWBERRY ENGINEERS INC.
800 NORTH MAGNOLIA AVENUE, SUITE 1000
ORLANDO, FL 32803
CERTIFICATE OF AUTHORIZATION 8794


STATE OF FLORIDA
DEPARTMENT OF TRANSPORTATION

ROAD NO.	COUNTY	FINANCIAL PROJECT ID
SR 400	POLK	201210-3-52-1

RAMP A2 US27
PROFILE SHEET

SHEET NO. 144

cfraser 3/10/2017 11:10:18 AM c:\pwworking\aecom_na\cfraser\dms28175\PROFRD56.DGN

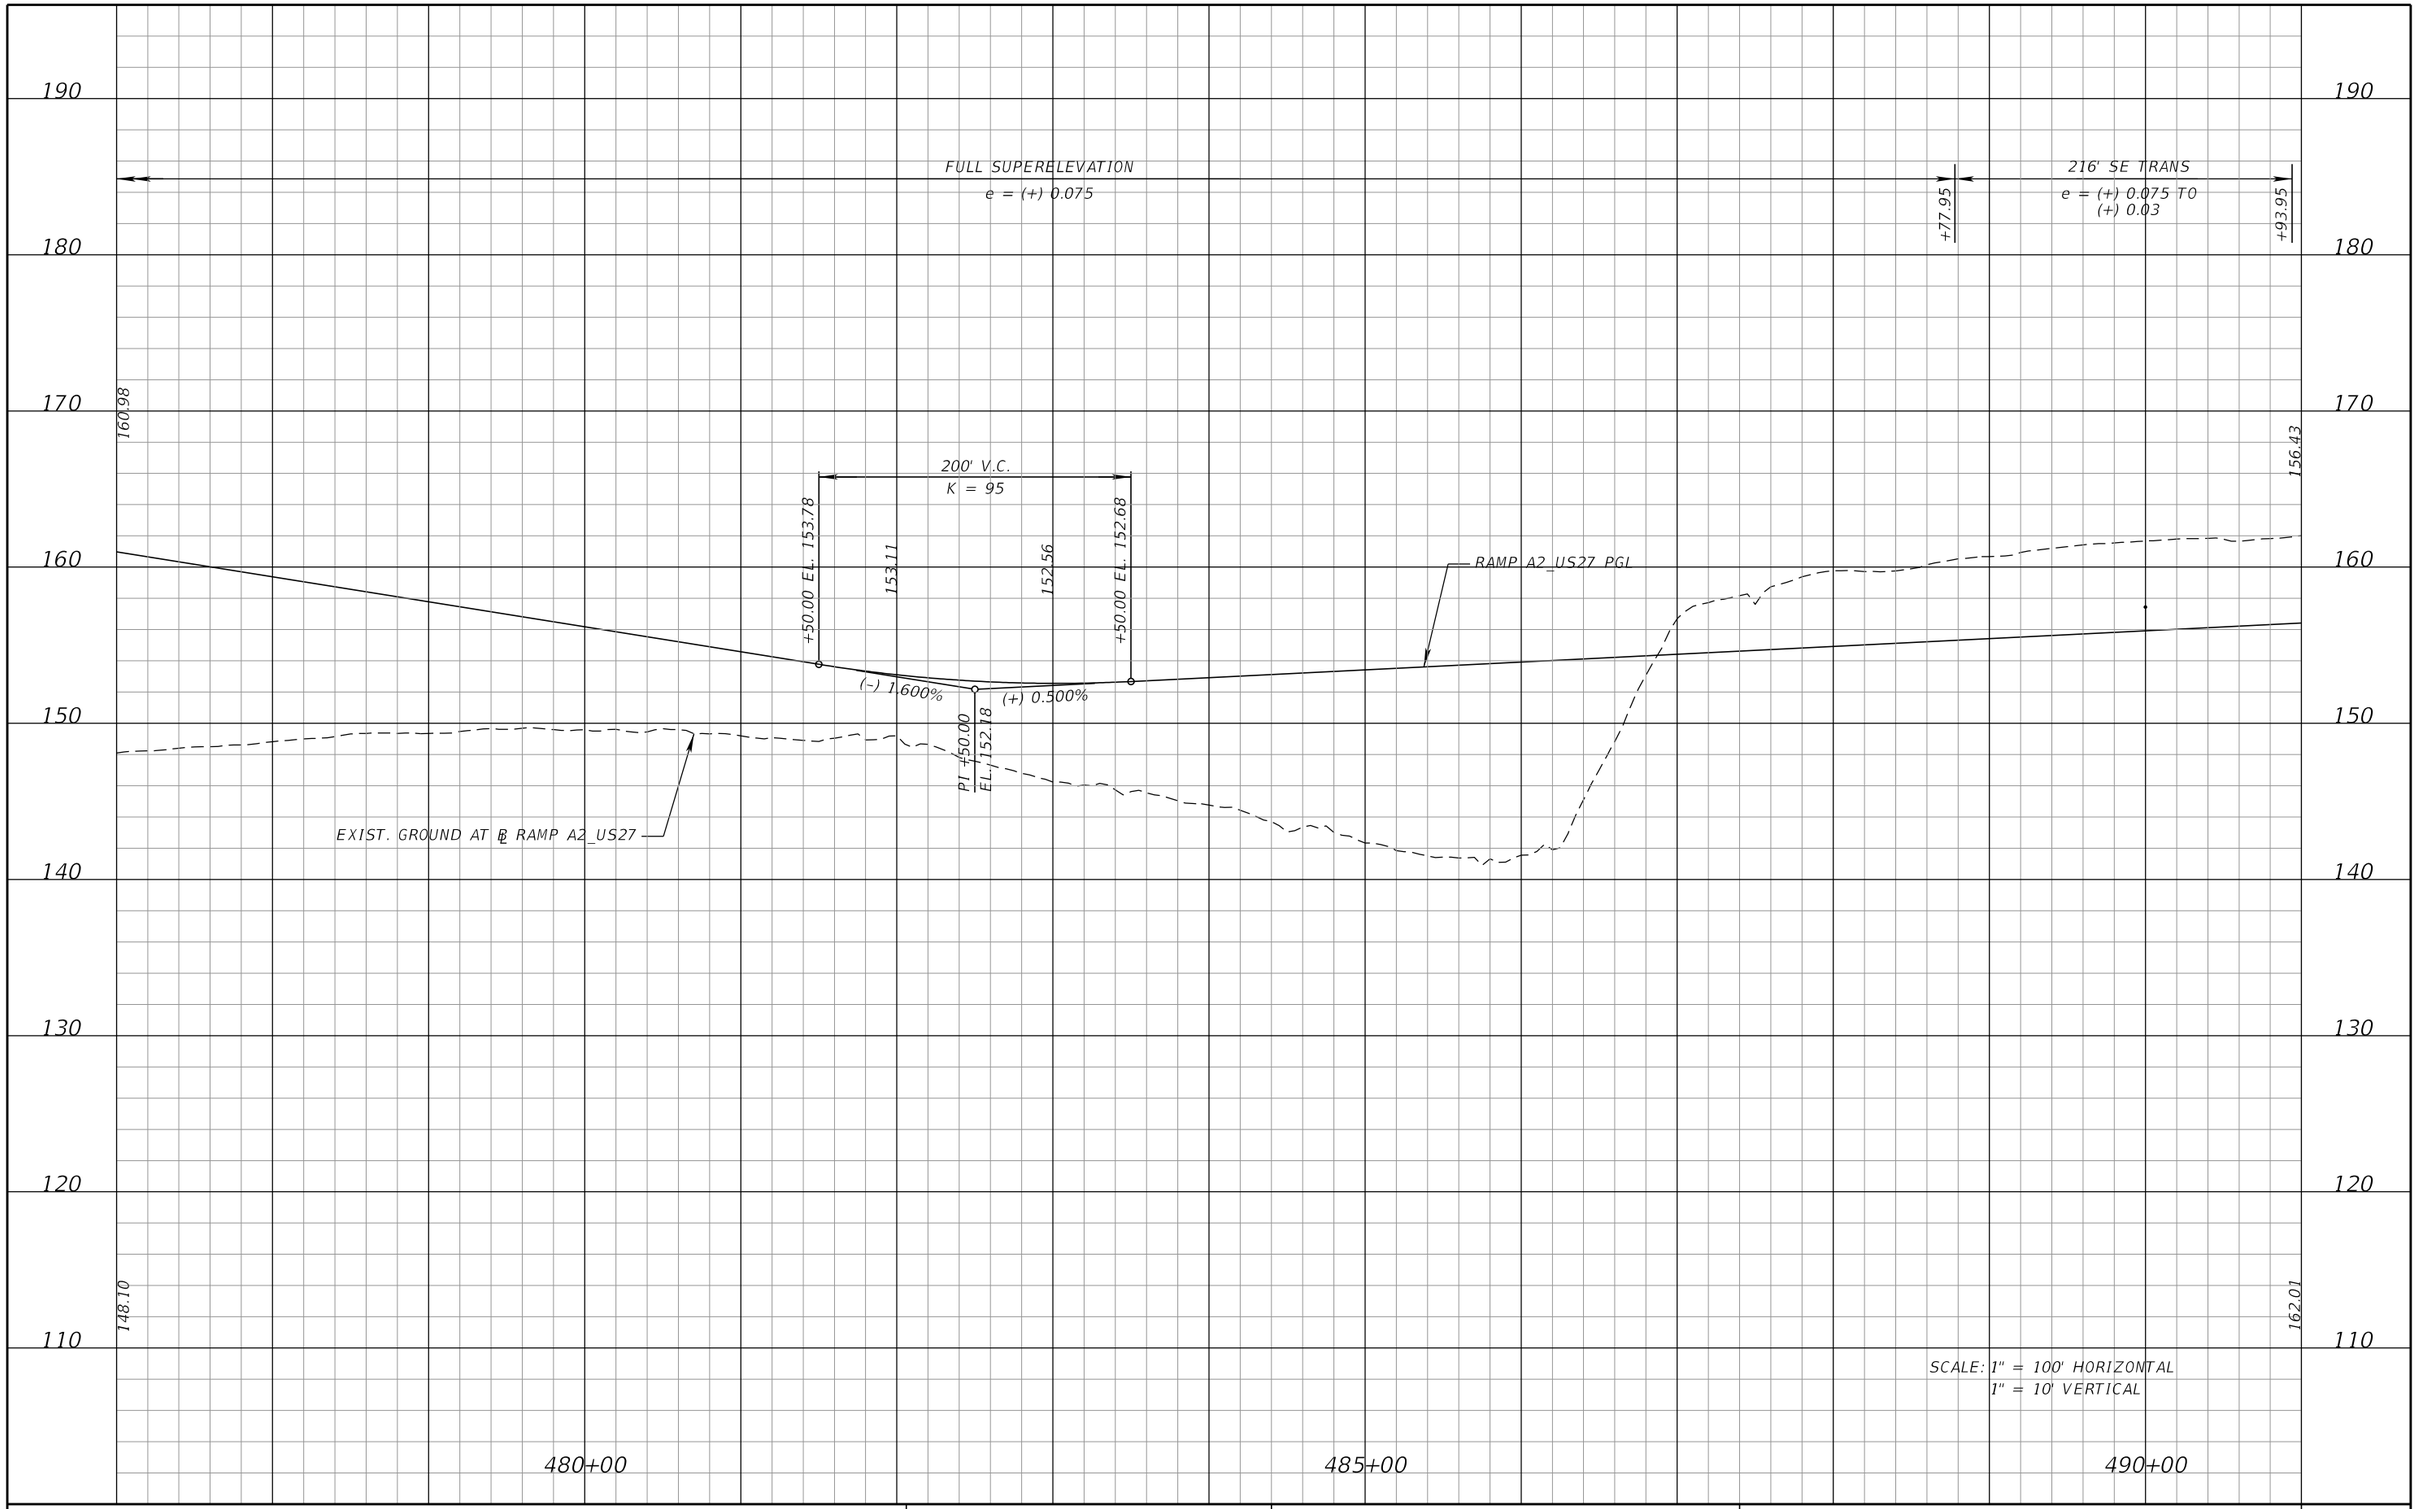

REVISIONS			
DATE	DESCRIPTION	DATE	DESCRIPTION

DEWBERRY ENGINEERS INC.
800 NORTH MAGNOLIA AVENUE, SUITE 1000
ORLANDO, FL 32803
CERTIFICATE OF AUTHORIZATION 8794

STATE OF FLORIDA
DEPARTMENT OF TRANSPORTATION


ROAD NO.	COUNTY	FINANCIAL PROJECT ID
SR 400	POLK	201210-3-52-1

RAMP A2 US27
PROFILE SHEET

SHEET NO. 145

PRELIMINARY: NOT FOR CONSTRUCTION

cfraser 3/10/2017 11:10:21 AM c:\pwworking\aecom_na\cfraser\dms28175\PROFRD57.DGN

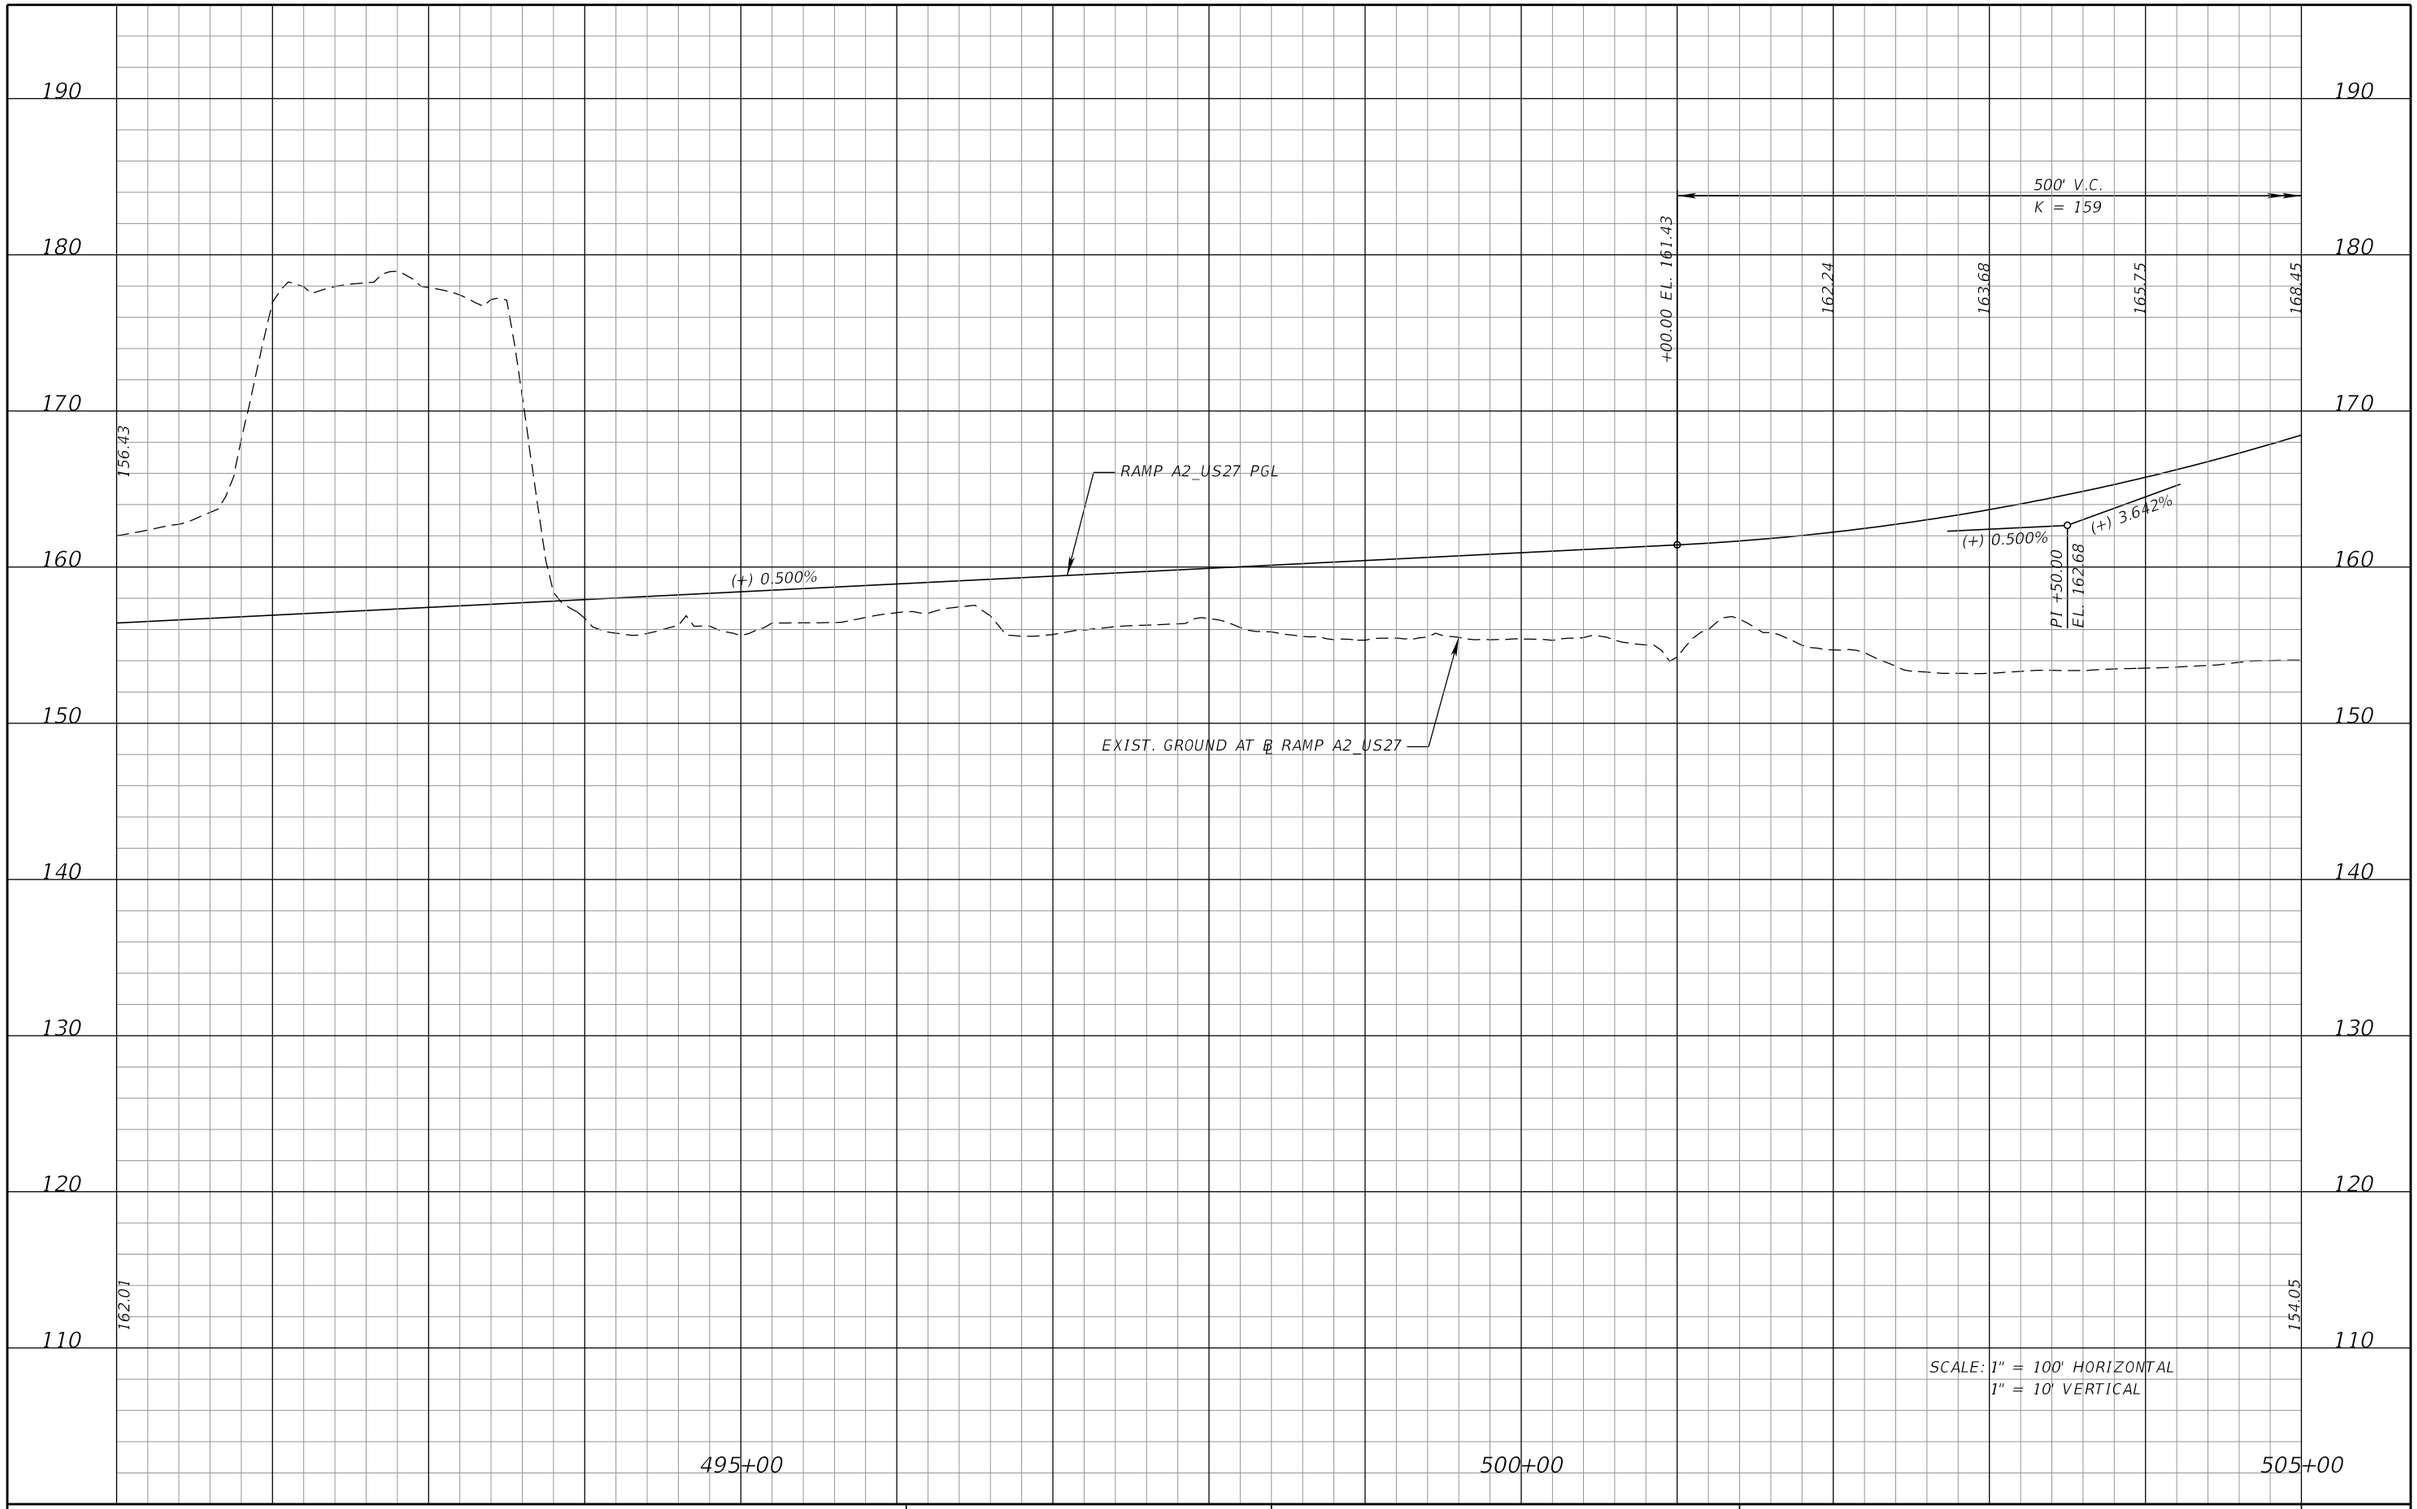

REVISIONS			
DATE	DESCRIPTION	DATE	DESCRIPTION

DEWBERRY ENGINEERS INC.
800 NORTH MAGNOLIA AVENUE, SUITE 1000
ORLANDO, FL 32803
CERTIFICATE OF AUTHORIZATION 8794

STATE OF FLORIDA
DEPARTMENT OF TRANSPORTATION


ROAD NO.	COUNTY	FINANCIAL PROJECT ID
SR 400	POLK	201210-3-52-1

RAMP A2 US27
PROFILE SHEET

SHEET NO. 146

PRELIMINARY: NOT FOR CONSTRUCTION

cfraser 3/10/2017 11:10:25 AM c:\pwworking\aecom_na\cfraser\dms28175\PROFRD58.DGN

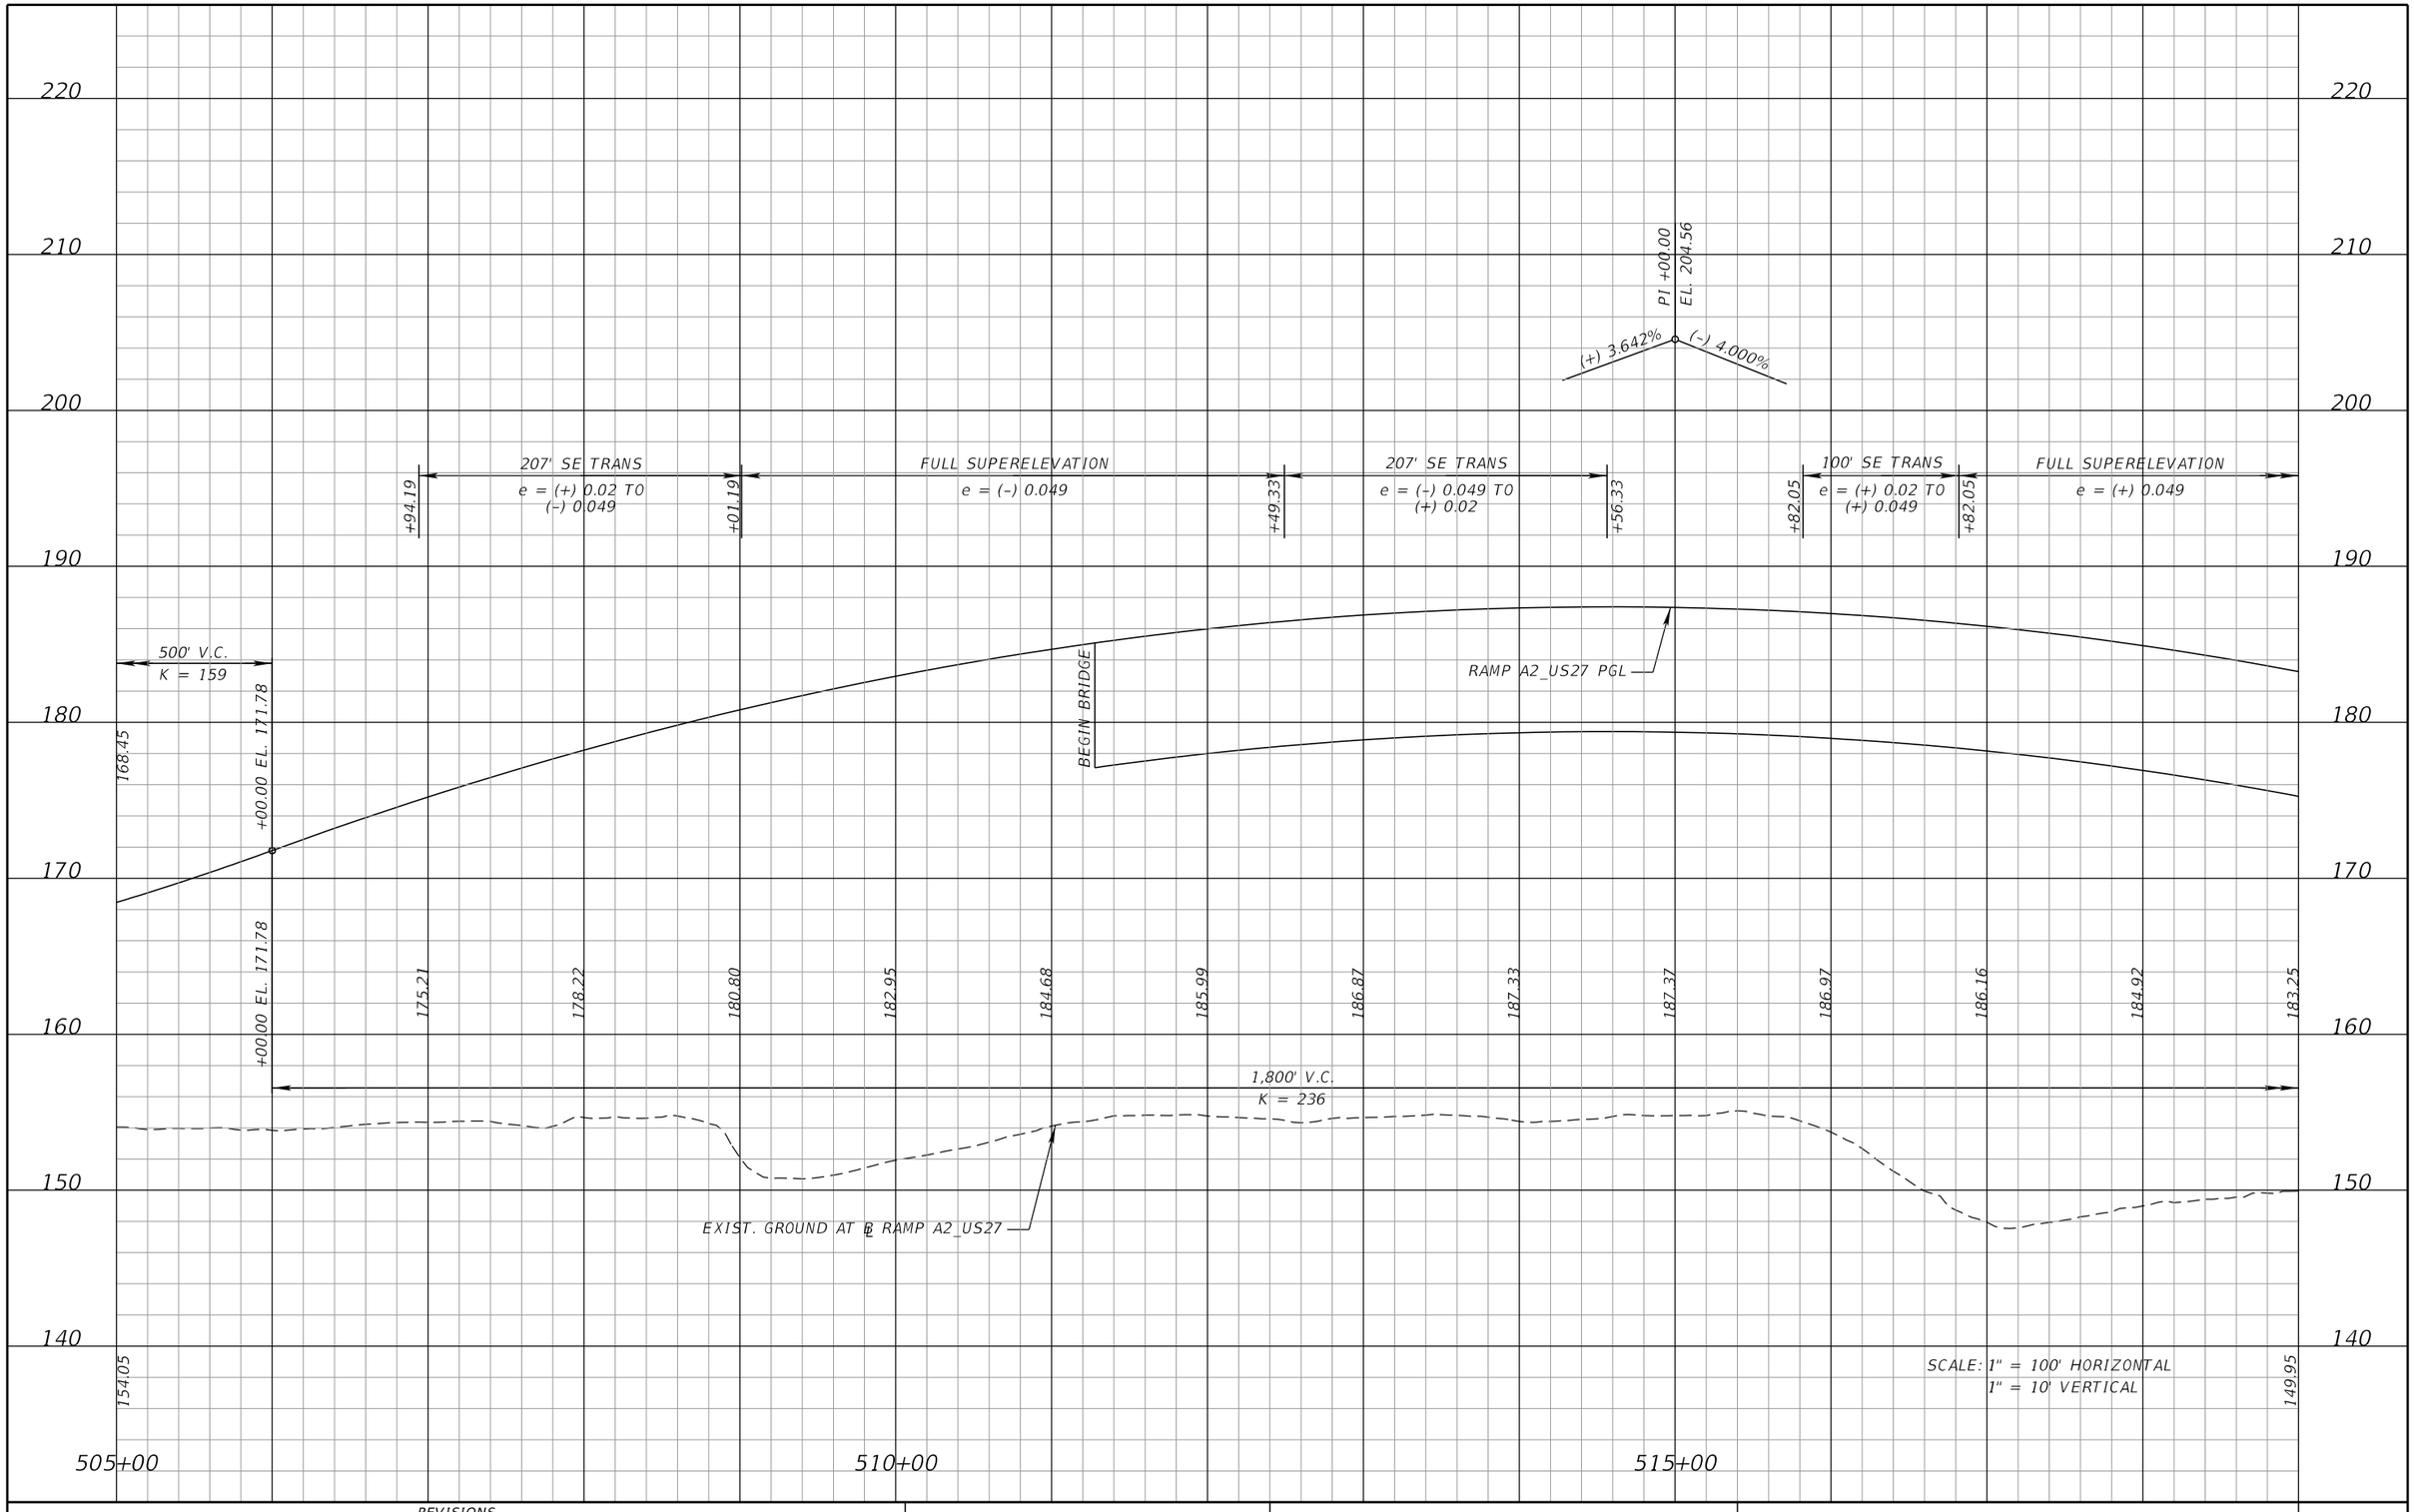

REVISIONS			
DATE	DESCRIPTION	DATE	DESCRIPTION

DEWBERRY ENGINEERS INC.
800 NORTH MAGNOLIA AVENUE, SUITE 1000
ORLANDO, FL 32803
CERTIFICATE OF AUTHORIZATION 8794

STATE OF FLORIDA
DEPARTMENT OF TRANSPORTATION


ROAD NO.	COUNTY	FINANCIAL PROJECT ID
SR 400	POLK	201210-3-52-1

RAMP A2 US27
PROFILE SHEET

SHEET NO. 147

PRELIMINARY: NOT FOR CONSTRUCTION

cfraser 3/10/2017 11:10:32 AM c:\pwworking\aecom_na\cfraser\dms28175\PROFRD59.DGN

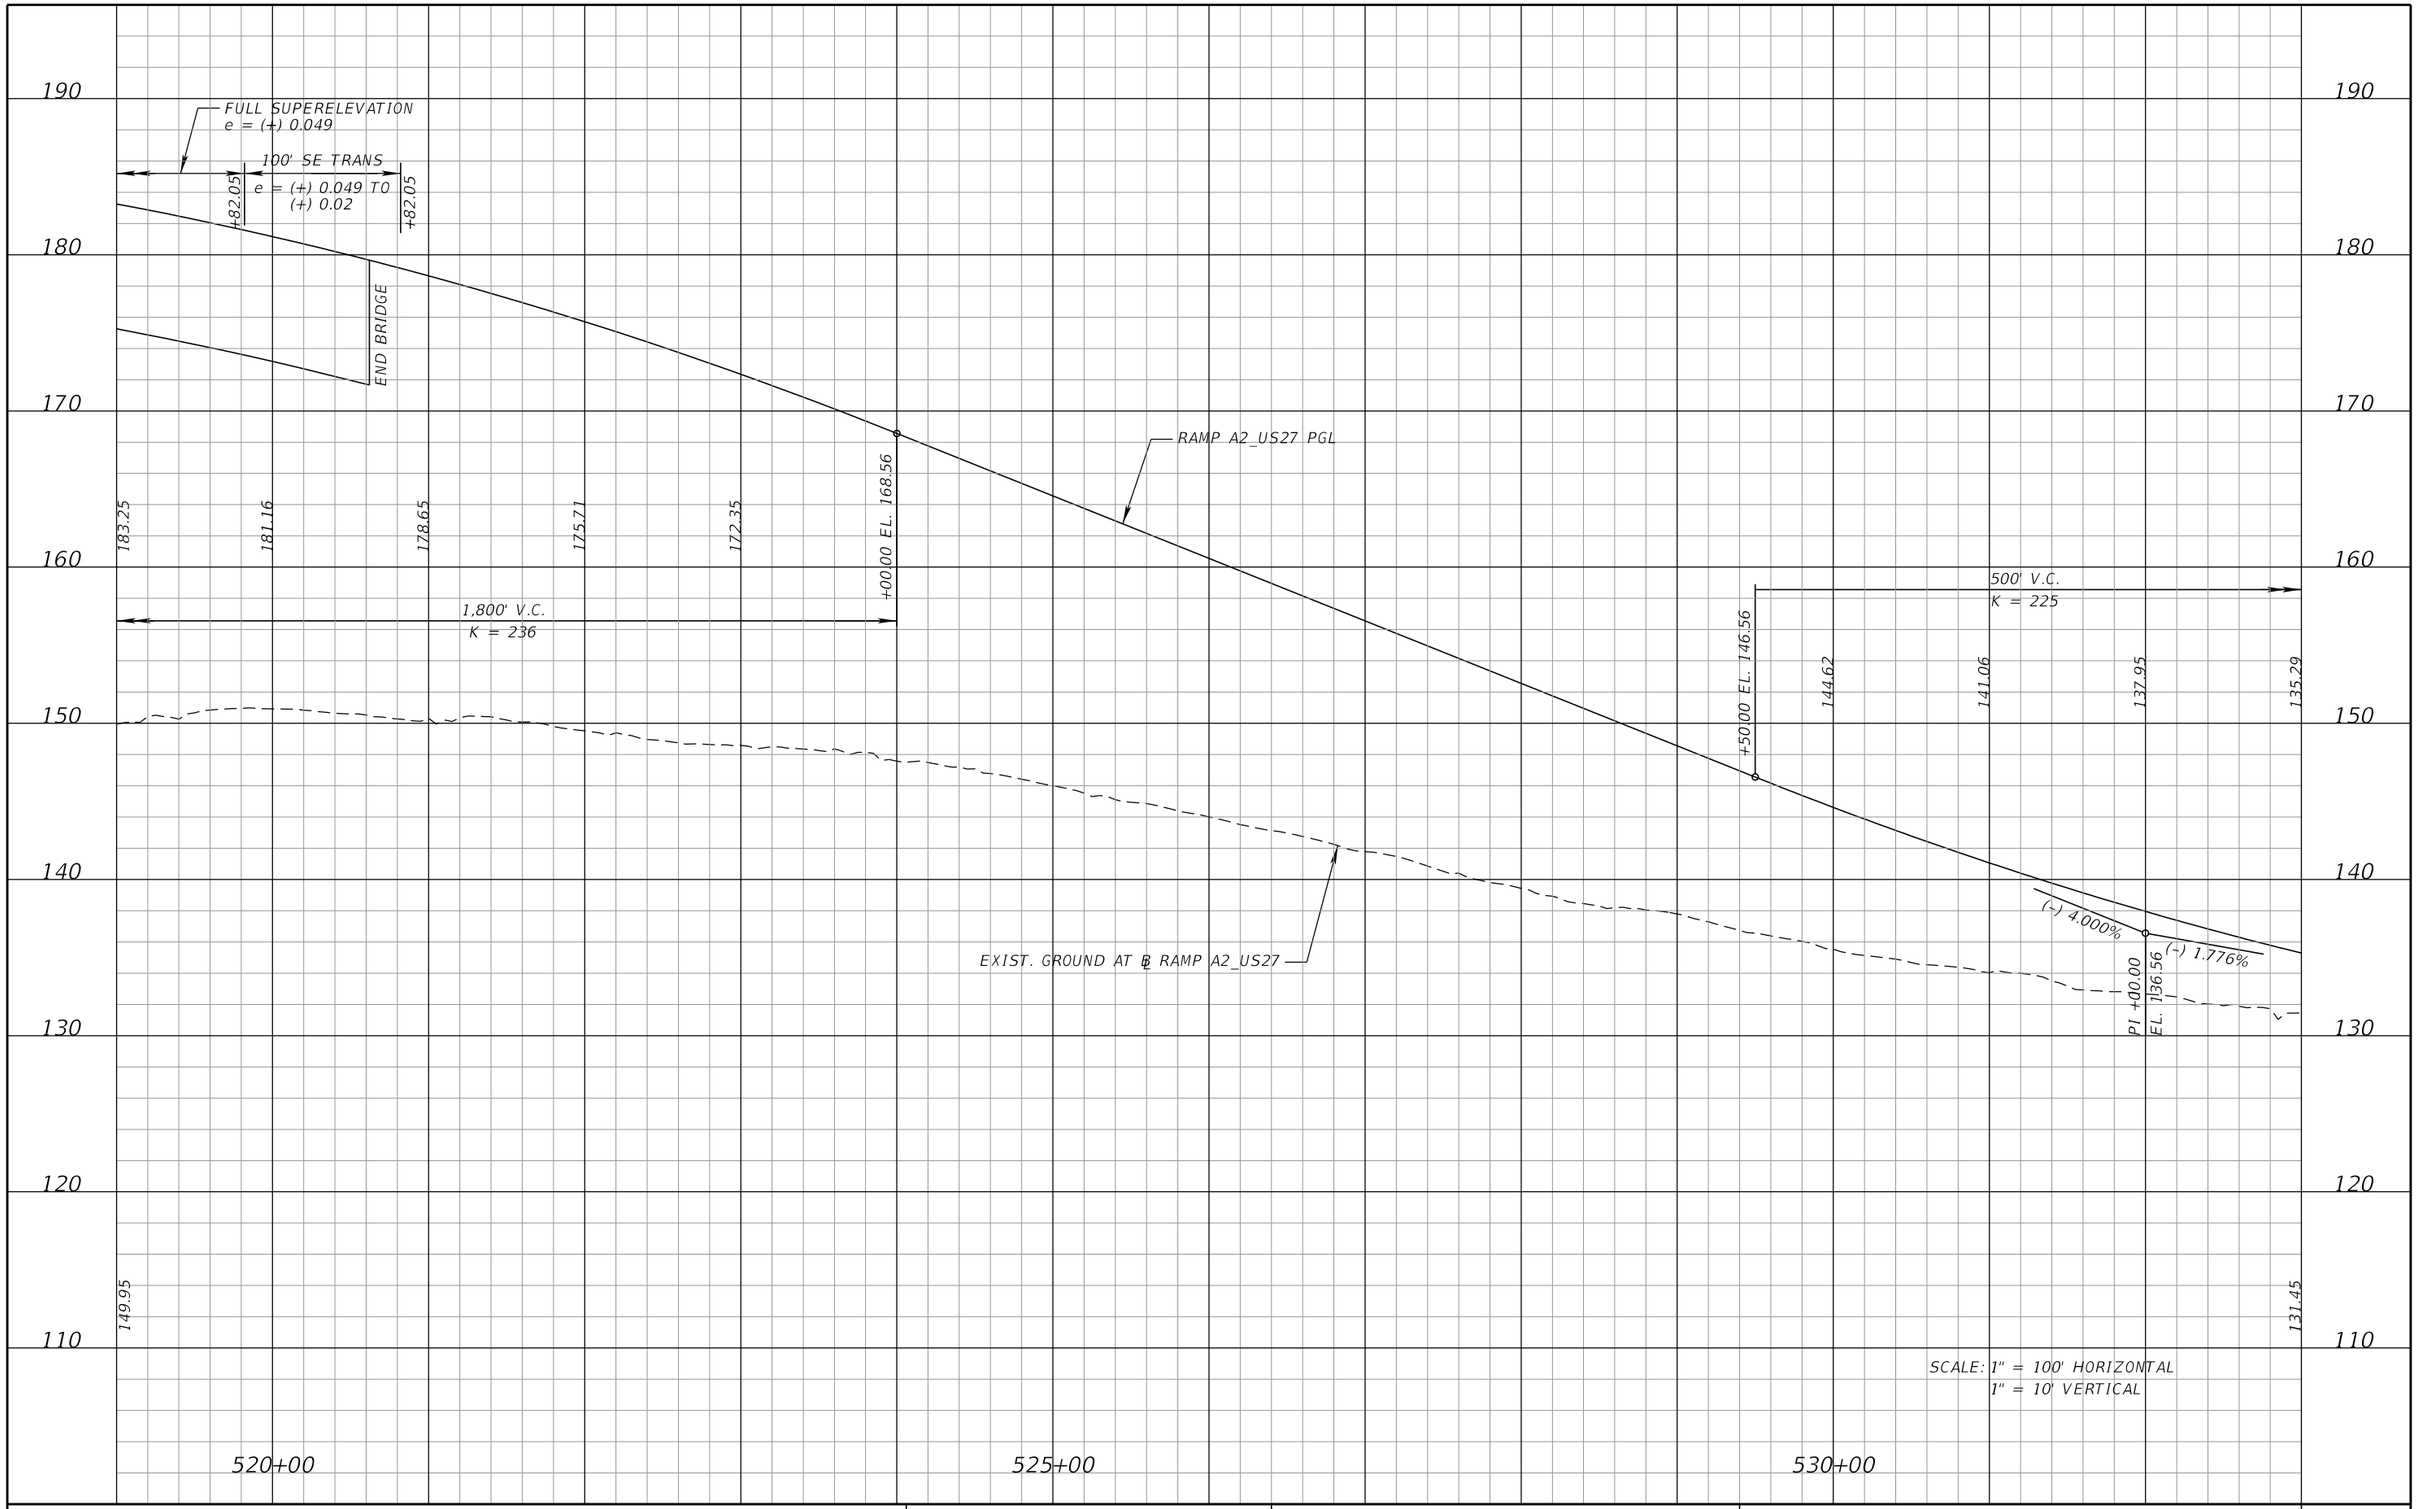

SCALE: 1" = 100' HORIZONTAL
1" = 10' VERTICAL

PRELIMINARY: NOT FOR CONSTRUCTION

REVISIONS			
DATE	DESCRIPTION	DATE	DESCRIPTION

DEWBERRY ENGINEERS INC.
800 NORTH MAGNOLIA AVENUE, SUITE 1000
ORLANDO, FL 32803
CERTIFICATE OF AUTHORIZATION 8794


STATE OF FLORIDA
DEPARTMENT OF TRANSPORTATION

ROAD NO.	COUNTY	FINANCIAL PROJECT ID
SR 400	POLK	201210-3-52-1

RAMP A2 US27
PROFILE SHEET

SHEET NO. 148

cfraser 3/10/2017 11:10:34 AM c:\pwworking\aecom_na\cfraser\dms28175\PROFRD60.DGN

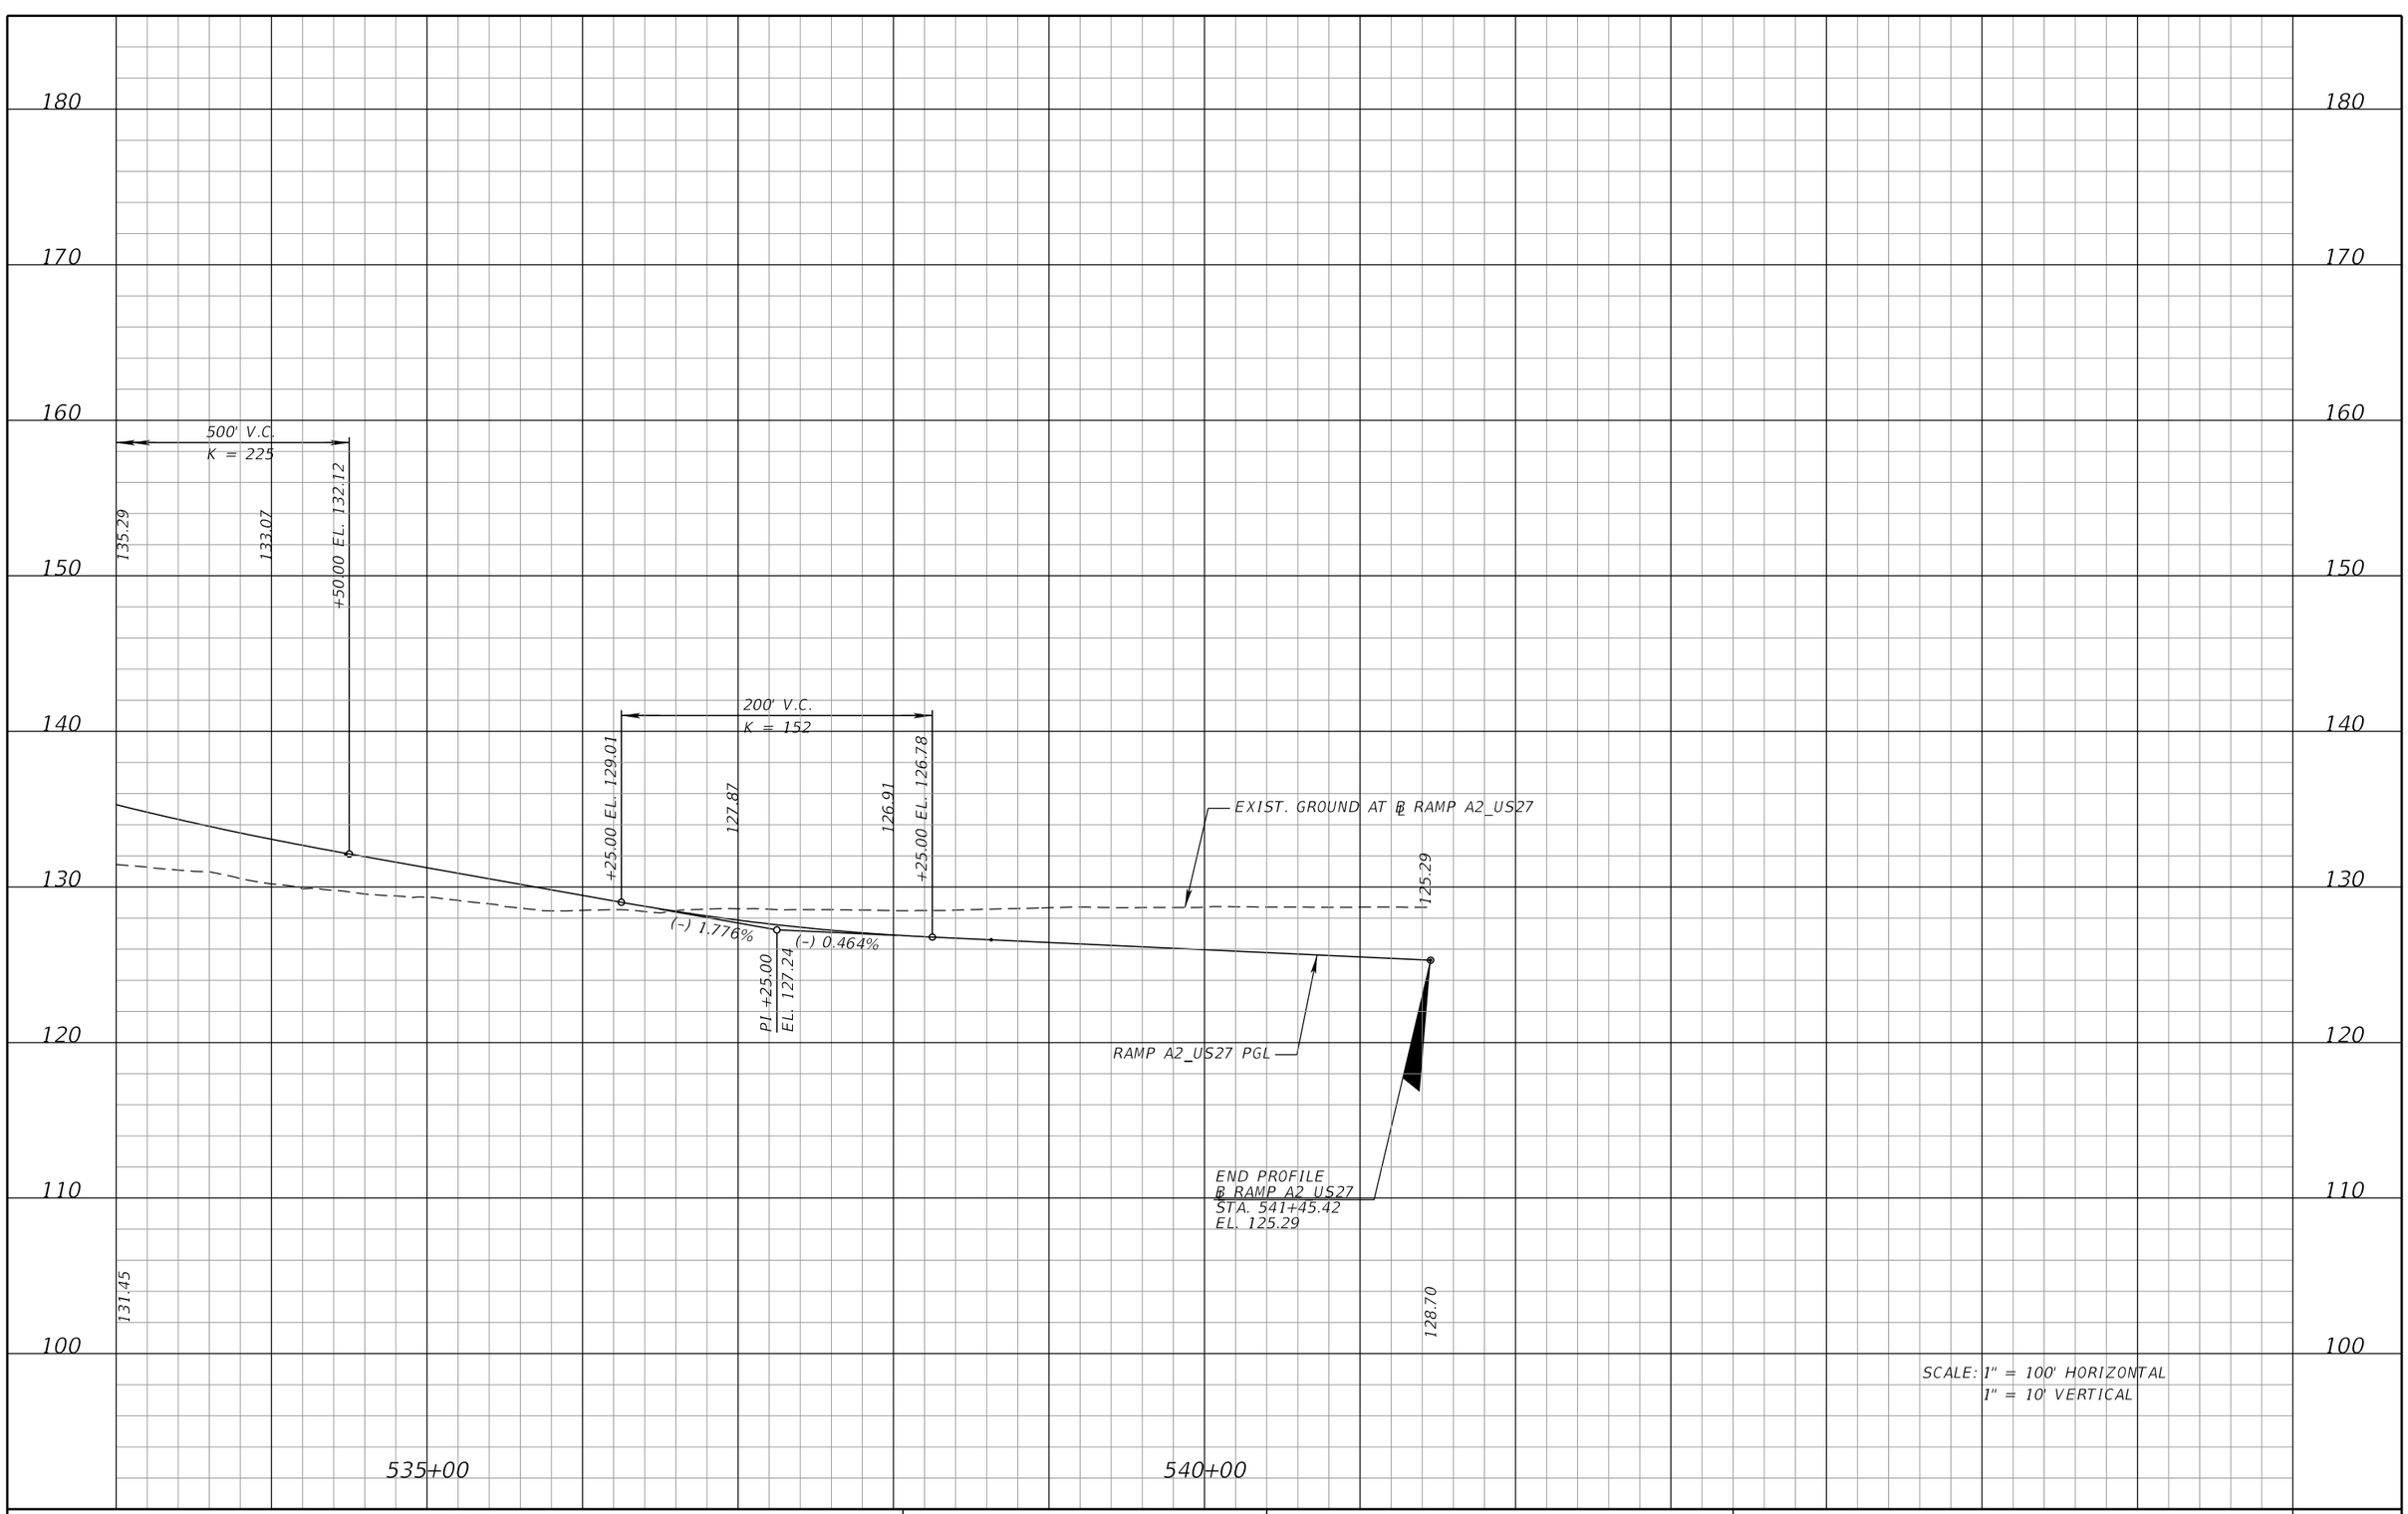

SCALE: 1" = 100' HORIZONTAL
1" = 10' VERTICAL

REVISIONS			
DATE	DESCRIPTION	DATE	DESCRIPTION

DEWBERRY ENGINEERS INC.
800 NORTH MAGNOLIA AVENUE, SUITE 1000
ORLANDO, FL 32803
CERTIFICATE OF AUTHORIZATION 8794

STATE OF FLORIDA
DEPARTMENT OF TRANSPORTATION


ROAD NO.	COUNTY	FINANCIAL PROJECT ID
SR 400	POLK	201210-3-52-1

RAMP A2 US27
PROFILE SHEET

SHEET NO. 149

PRELIMINARY: NOT FOR CONSTRUCTION

cfraser 3/10/2017 11:10:36 AM c:\pwworking\aecom_na\cfraser\dms28175\PROFRD61.DGN

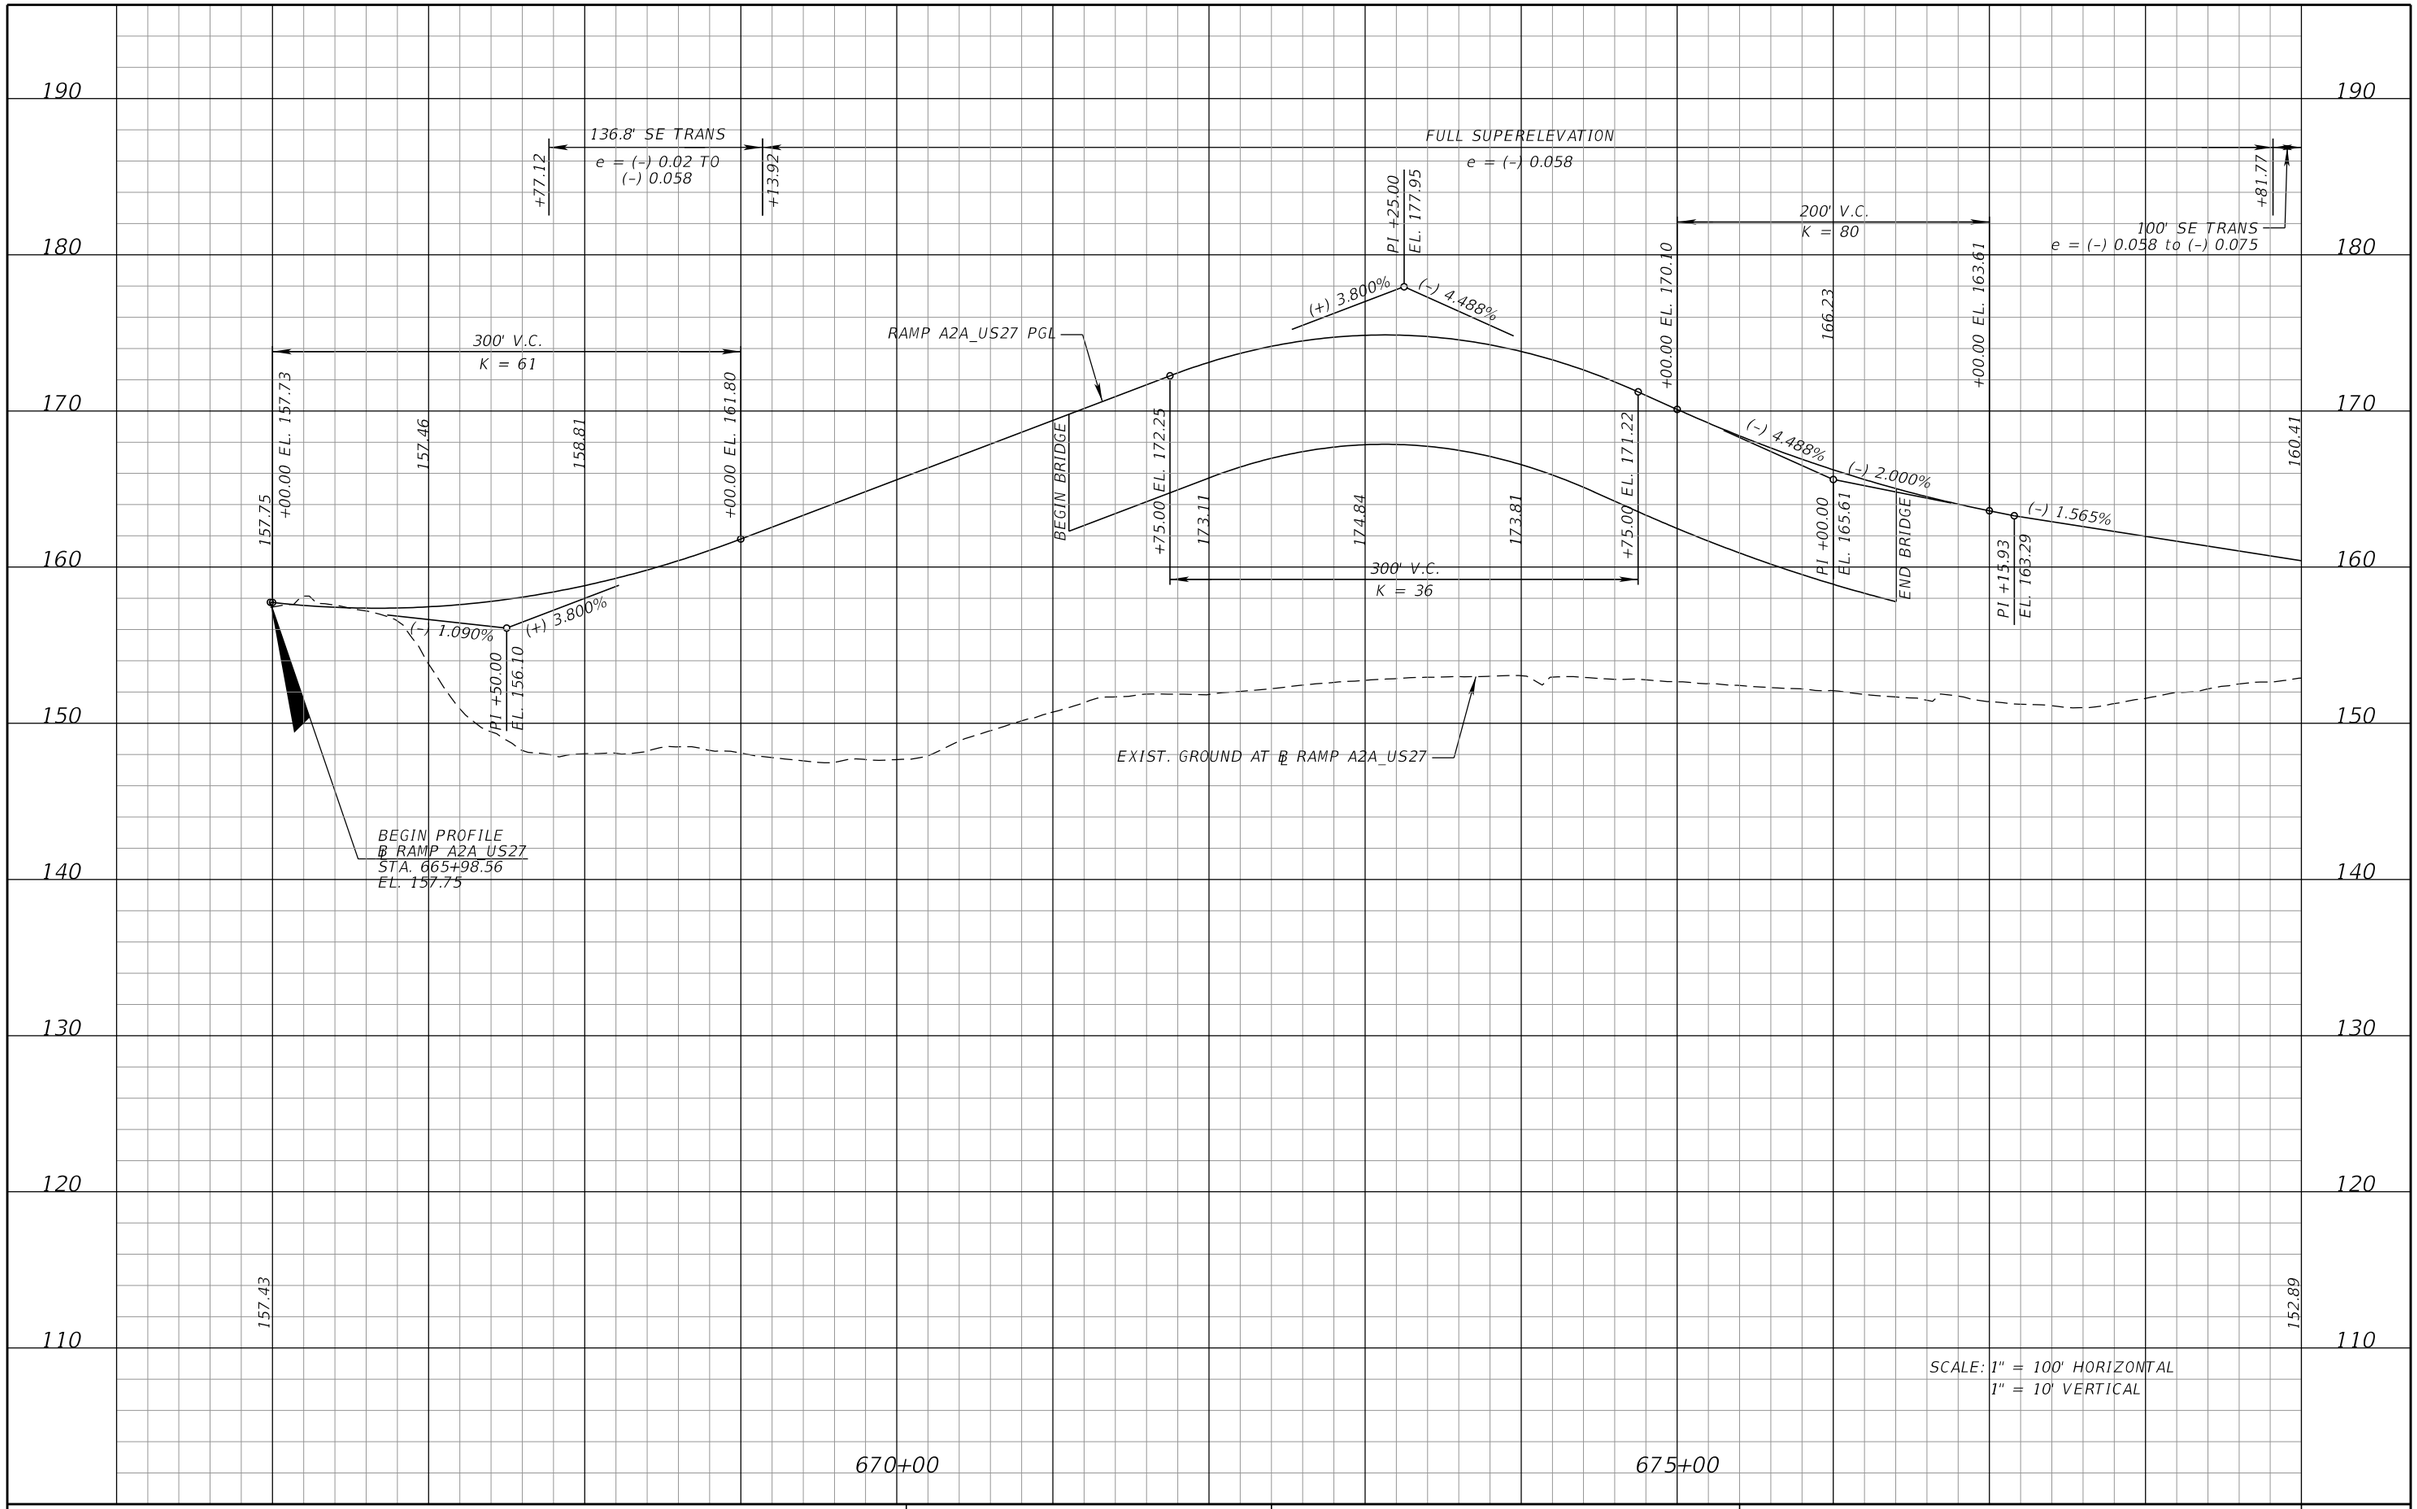

SCALE: 1" = 100' HORIZONTAL
1" = 10' VERTICAL

PRELIMINARY: NOT FOR CONSTRUCTION

REVISIONS			
DATE	DESCRIPTION	DATE	DESCRIPTION

DEWBERRY ENGINEERS INC.
800 NORTH MAGNOLIA AVENUE, SUITE 1000
ORLANDO, FL 32803
CERTIFICATE OF AUTHORIZATION 8794


STATE OF FLORIDA
DEPARTMENT OF TRANSPORTATION

ROAD NO.	COUNTY	FINANCIAL PROJECT ID
SR 400	POLK	201210-3-52-1

RAMP A2A US27 PROFILE SHEET

SHEET NO. 150

cfraser 3/10/2017 11:10:39 AM c:\pwworking\aecom_na\cfraser\dms28175\PROFRD62.DGN

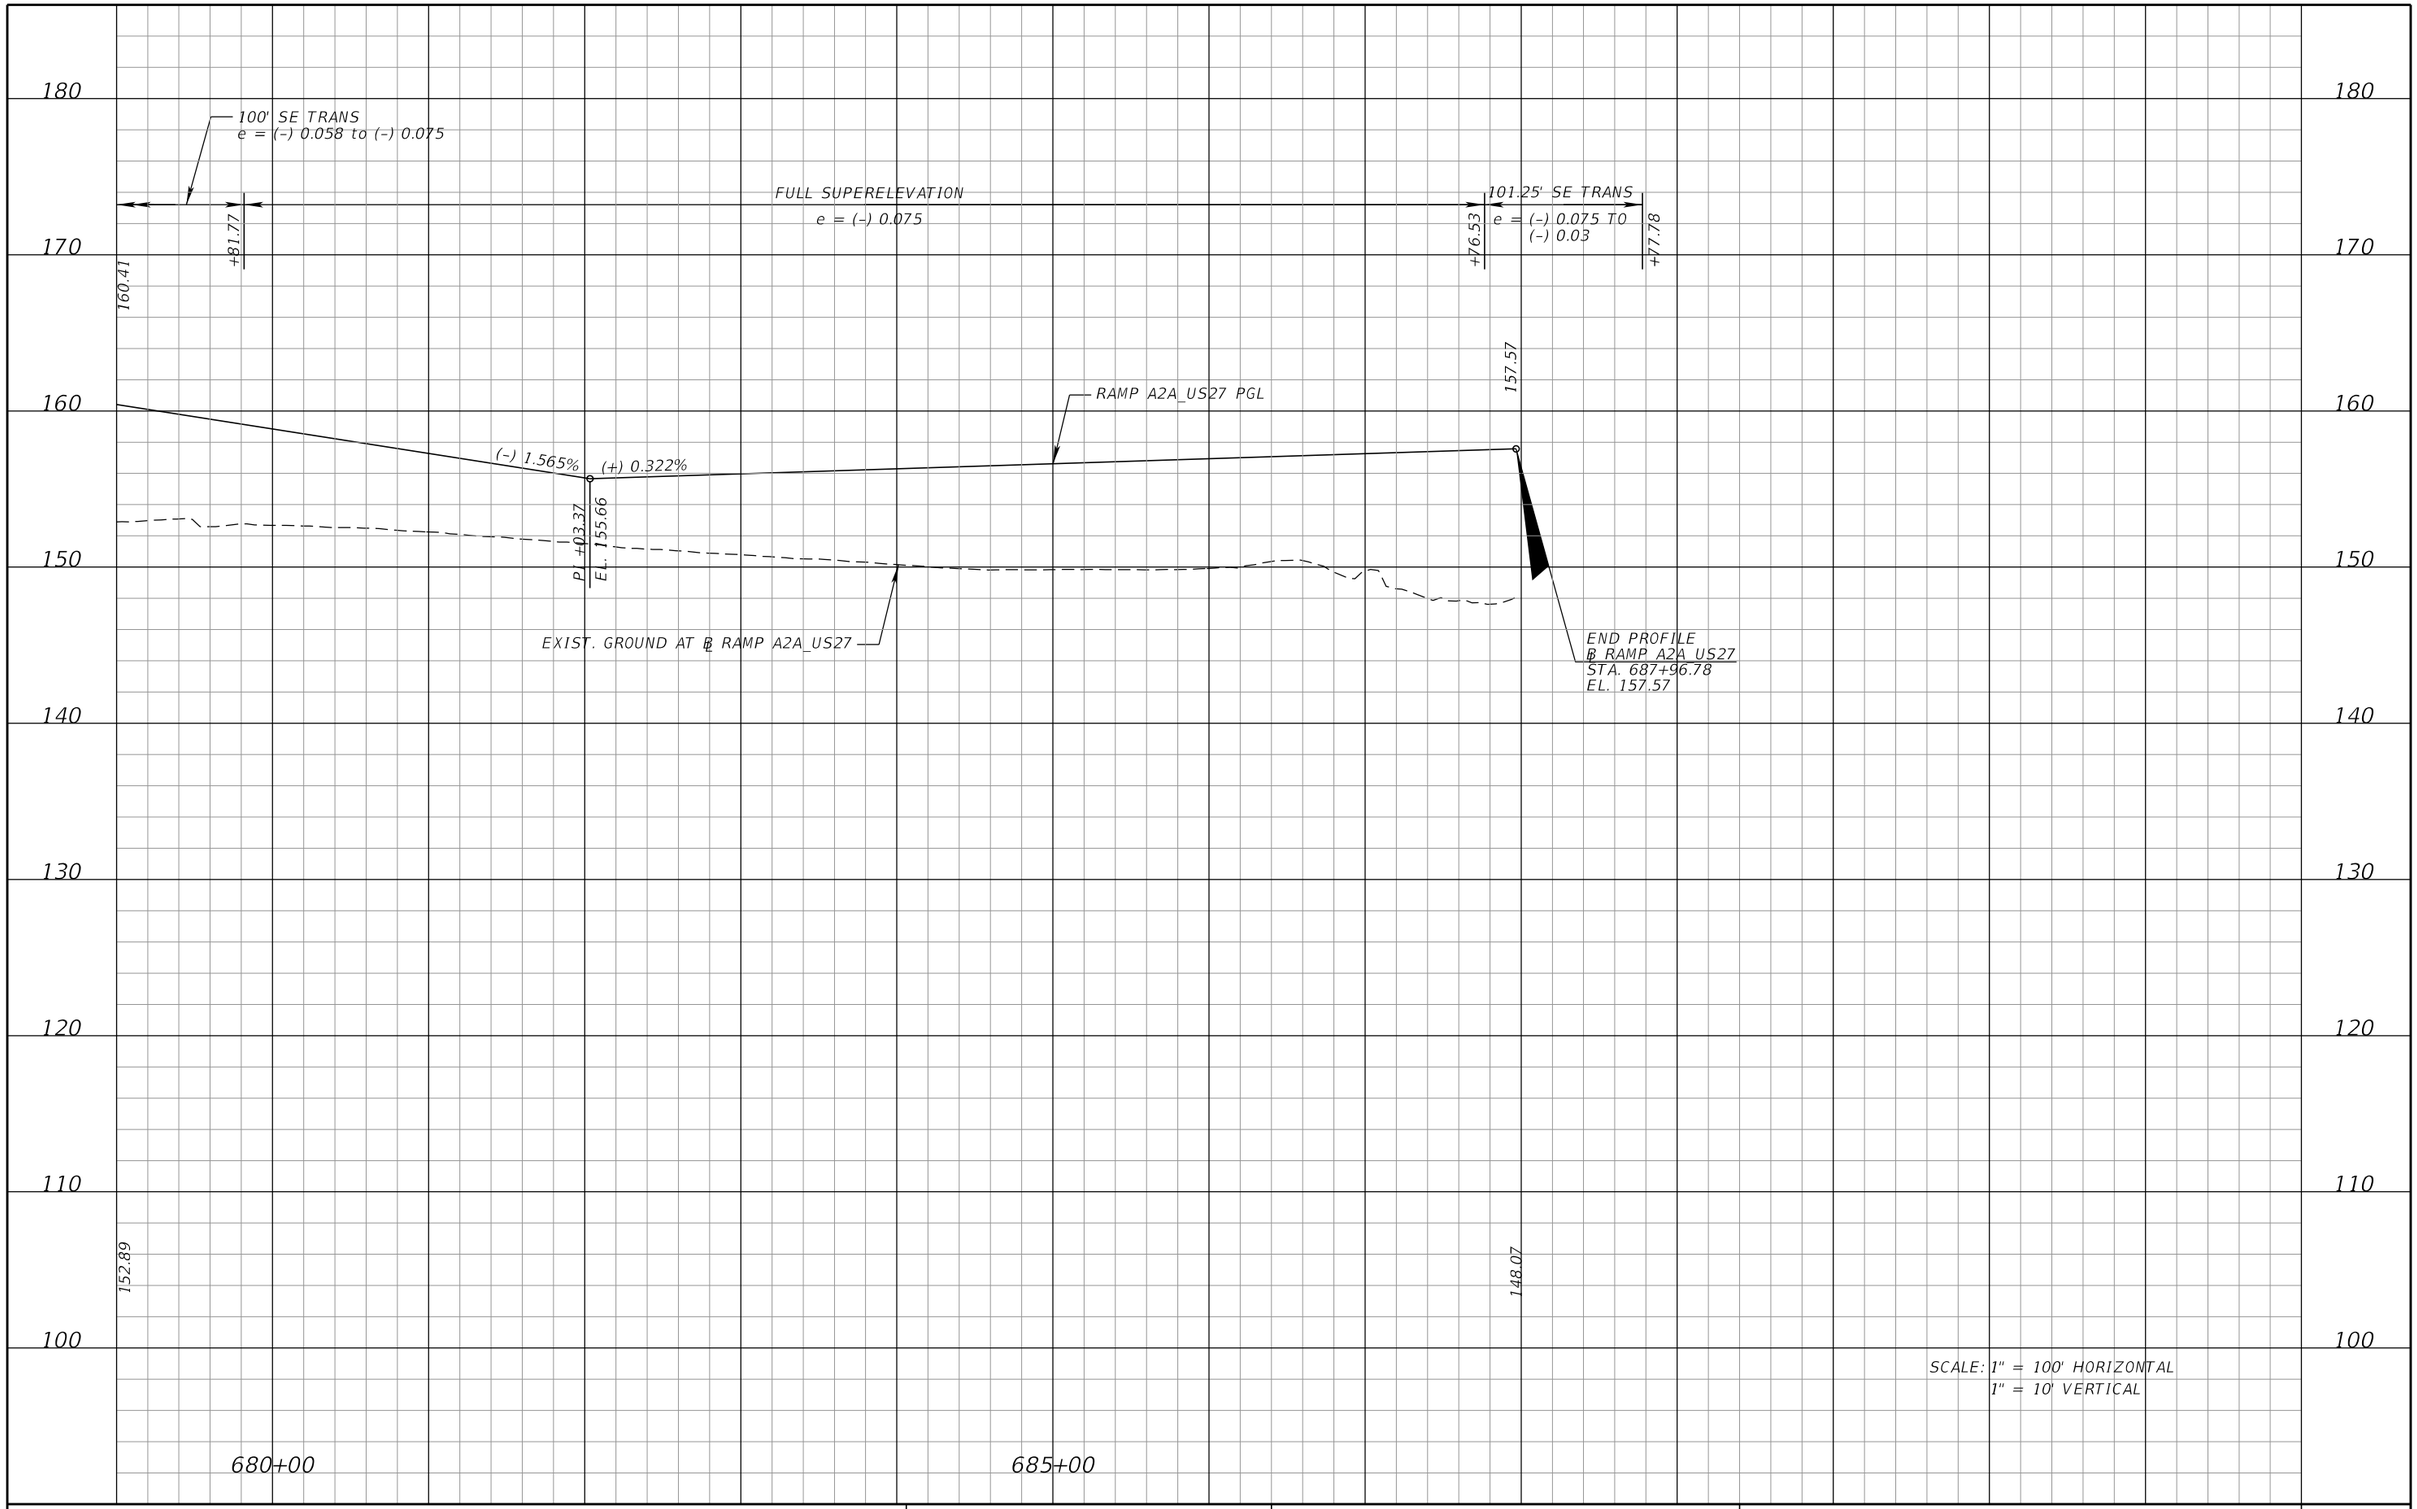

REVISIONS			
DATE	DESCRIPTION	DATE	DESCRIPTION

DEWBERRY ENGINEERS INC.
800 NORTH MAGNOLIA AVENUE, SUITE 1000
ORLANDO, FL 32803
CERTIFICATE OF AUTHORIZATION 8794


STATE OF FLORIDA
DEPARTMENT OF TRANSPORTATION

ROAD NO.	COUNTY	FINANCIAL PROJECT ID
SR 400	POLK	201210-3-52-1

RAMP A2A US27
PROFILE SHEET

SHEET NO. 151

PRELIMINARY: NOT FOR CONSTRUCTION

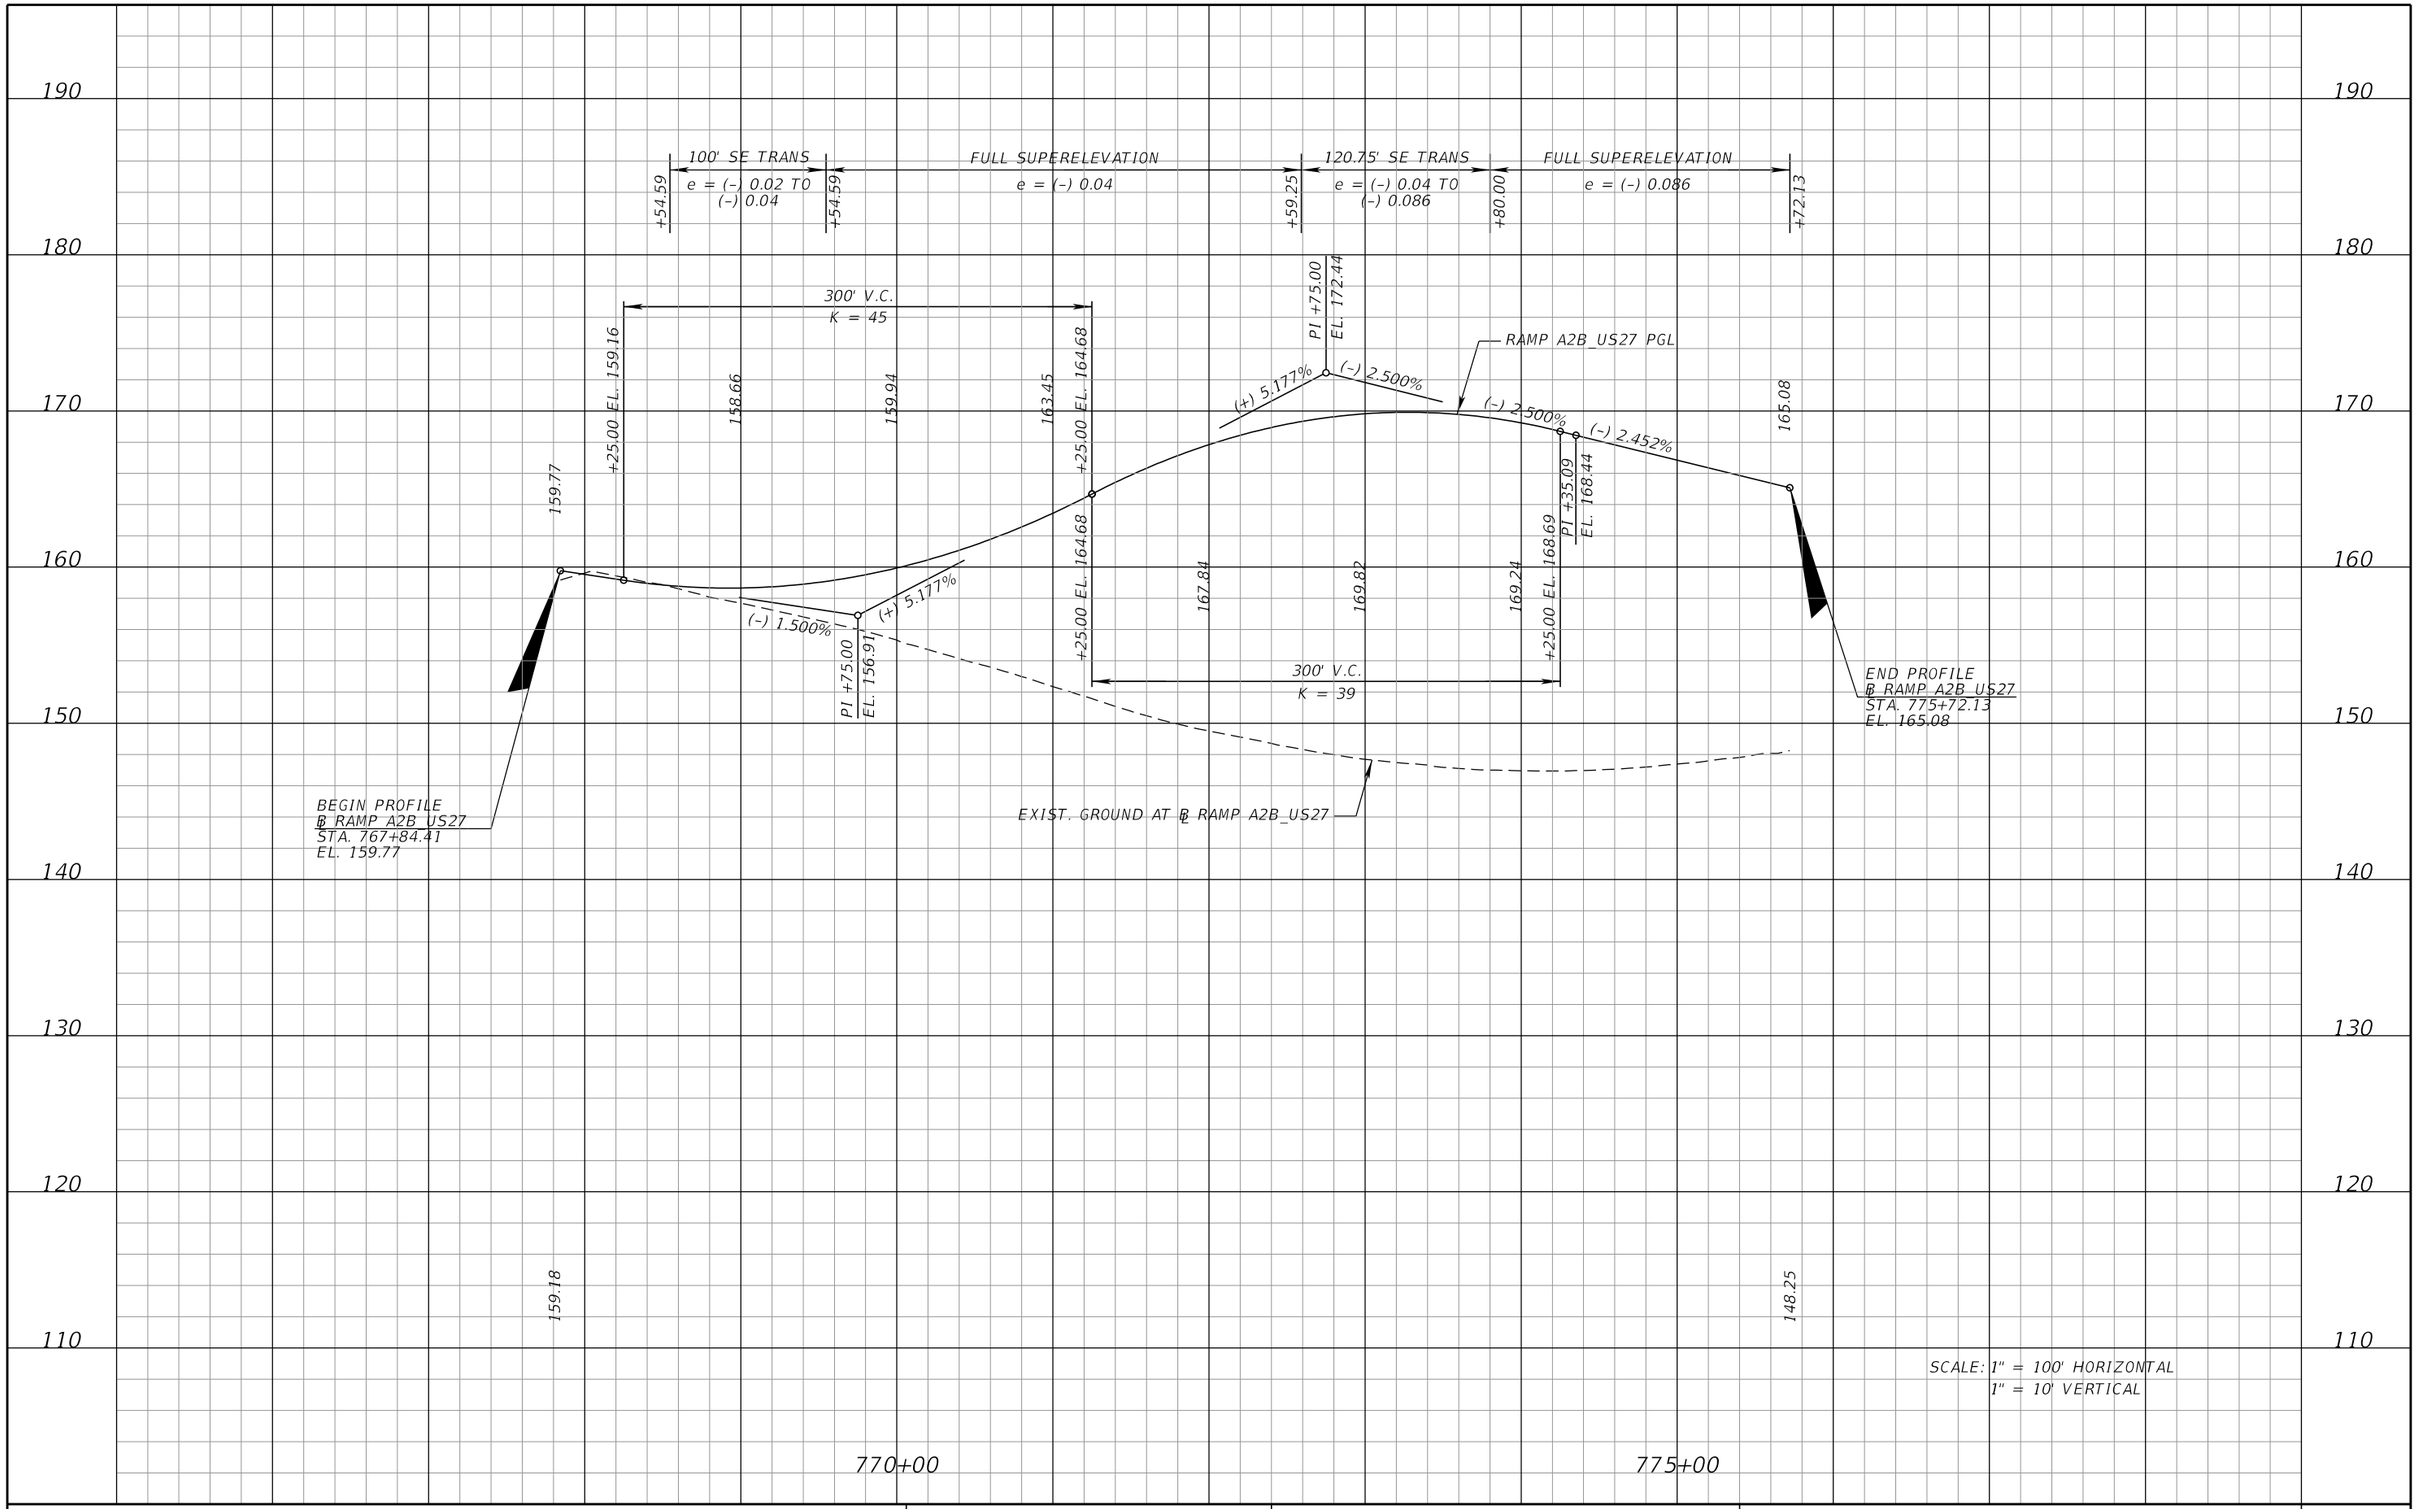

REVISIONS			
DATE	DESCRIPTION	DATE	DESCRIPTION

DEWBERRY ENGINEERS INC.
800 NORTH MAGNOLIA AVENUE, SUITE 1000
ORLANDO, FL 32803
CERTIFICATE OF AUTHORIZATION 8794

STATE OF FLORIDA
DEPARTMENT OF TRANSPORTATION


ROAD NO.	COUNTY	FINANCIAL PROJECT ID
SR 400	POLK	201210-3-52-1

RAMP A2B US27 PROFILE SHEET

SHEET NO. 152

PRELIMINARY: NOT FOR CONSTRUCTION

cfraser 3/10/2017 11:10:44 AM c:\pwworking\aecom_na\cfraser\dms28175\PR0FRD64.DGN

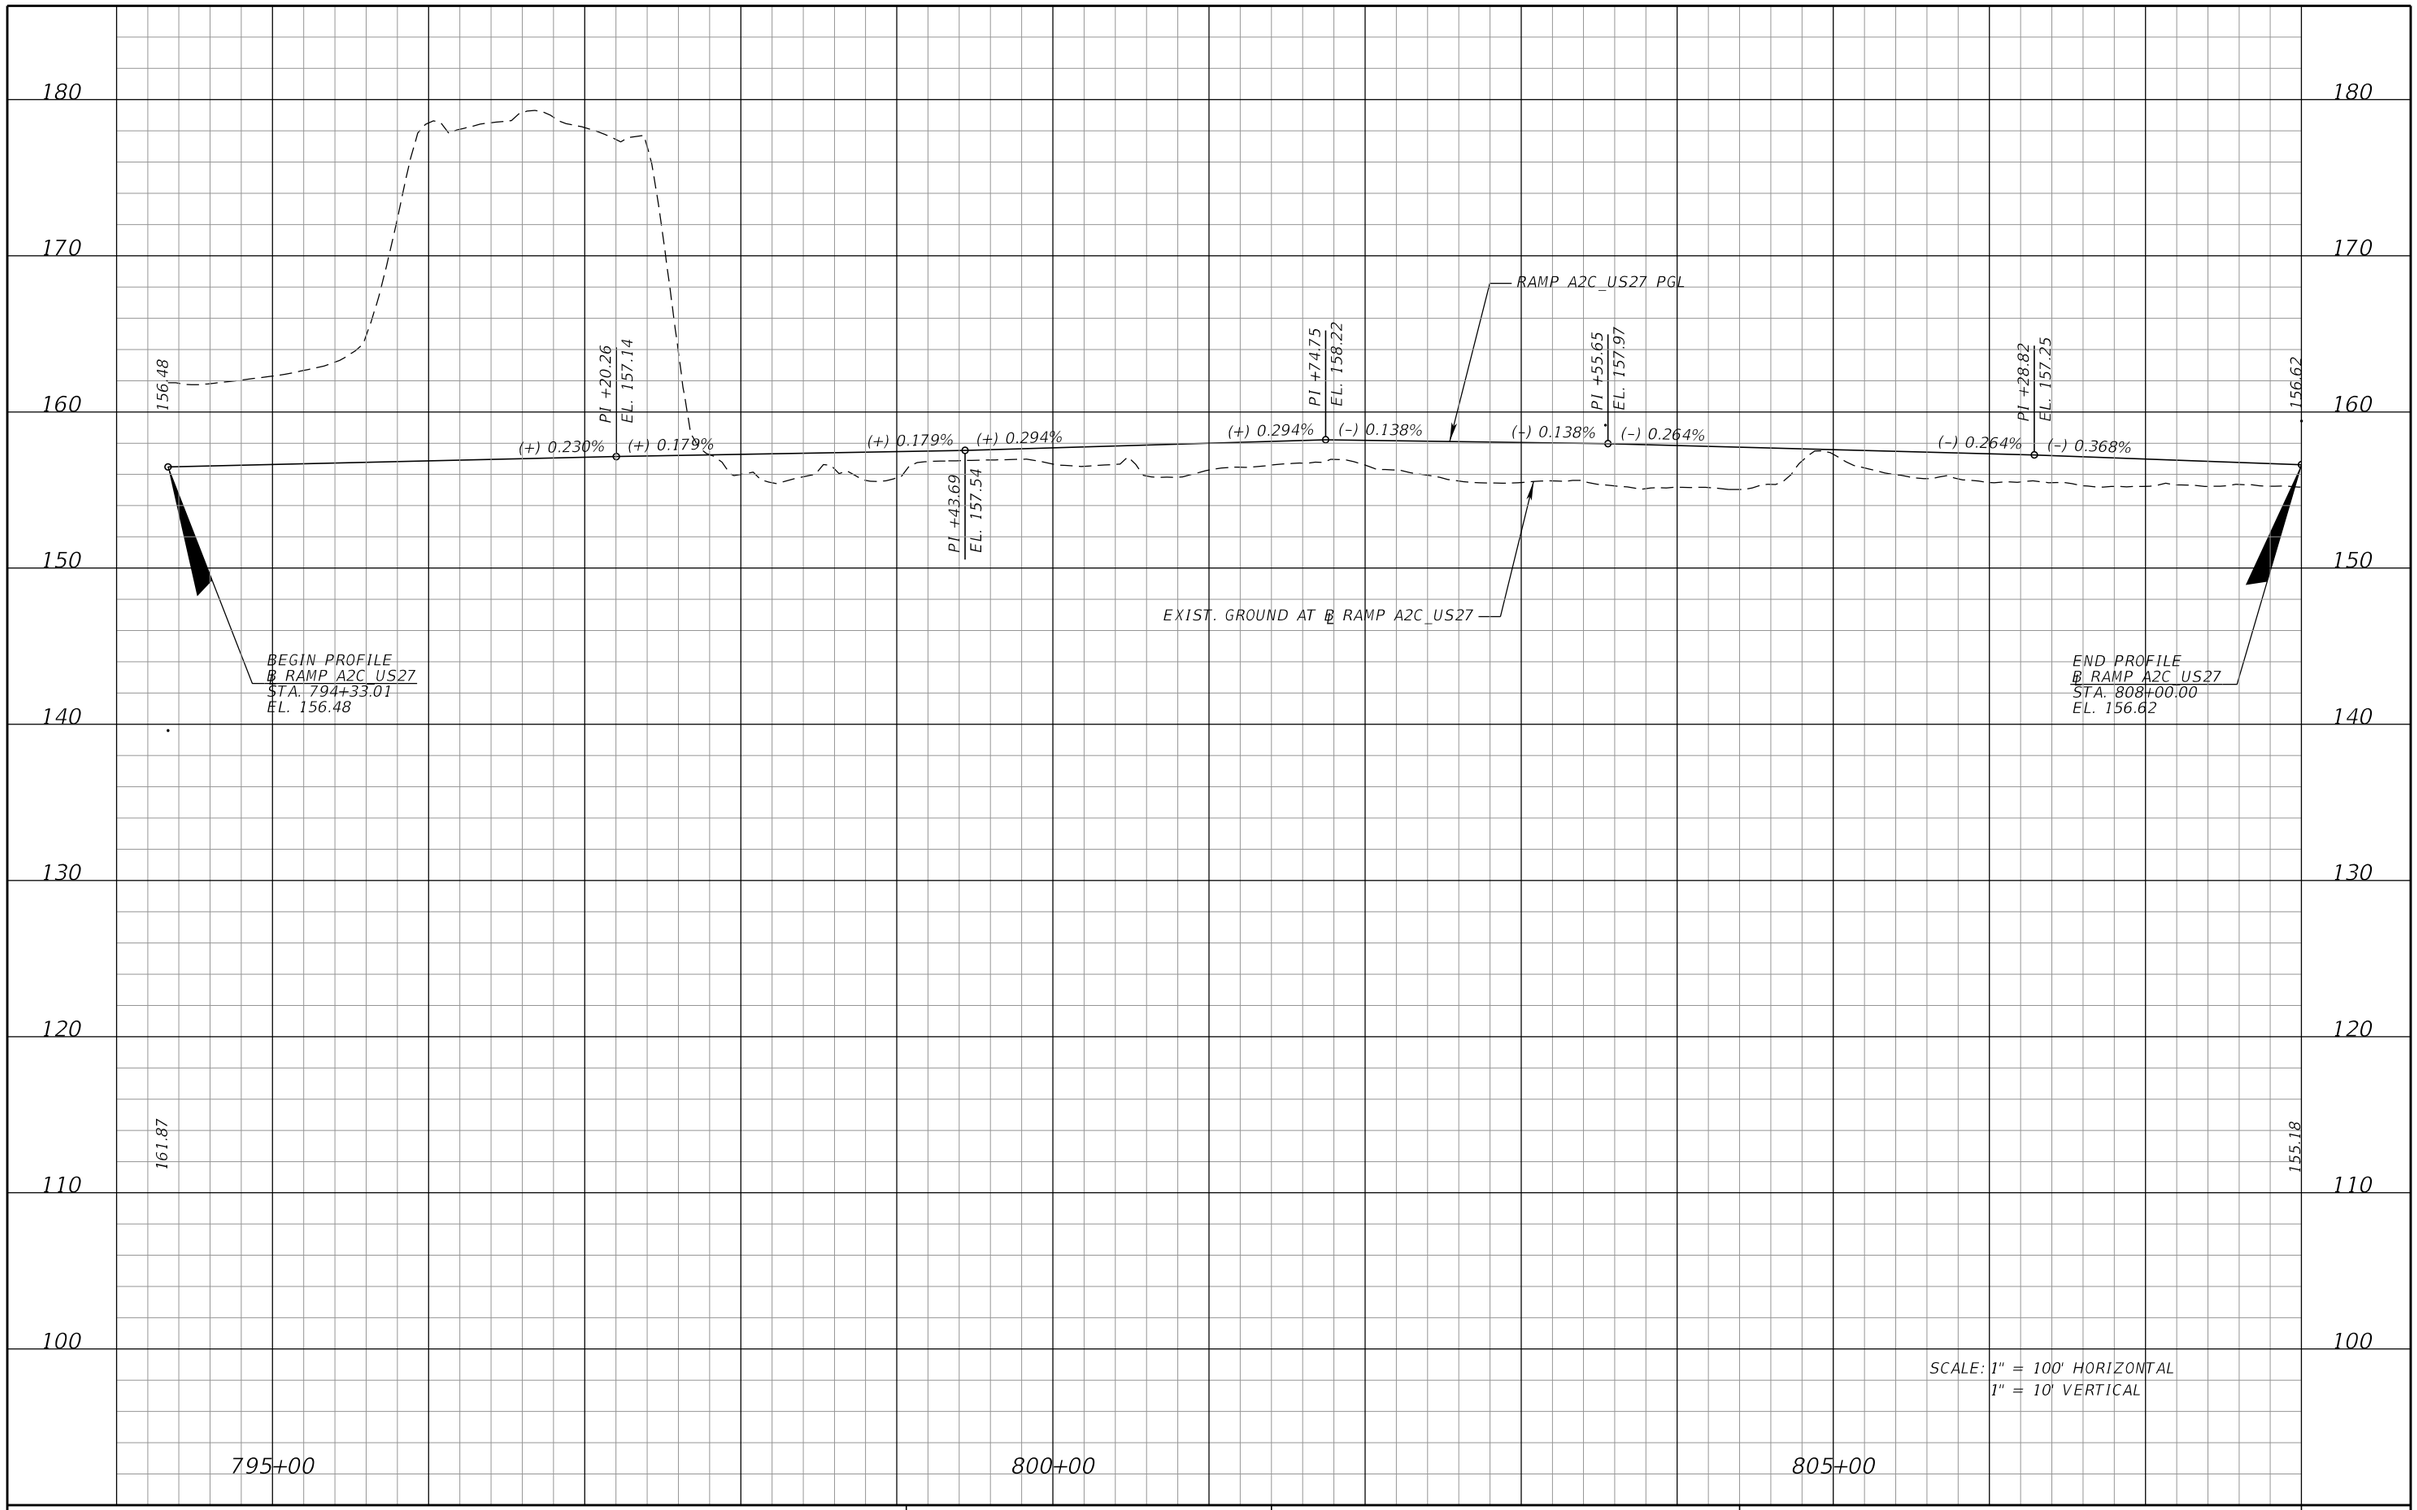

SCALE: 1" = 100' HORIZONTAL
1" = 10' VERTICAL

PRELIMINARY: NOT FOR CONSTRUCTION

REVISIONS			
DATE	DESCRIPTION	DATE	DESCRIPTION

DEWBERRY ENGINEERS INC.
800 NORTH MAGNOLIA AVENUE, SUITE 1000
ORLANDO, FL 32803
CERTIFICATE OF AUTHORIZATION 8794


STATE OF FLORIDA
DEPARTMENT OF TRANSPORTATION

ROAD NO.	COUNTY	FINANCIAL PROJECT ID
SR 400	POLK	201210-3-52-1

RAMP A2C US27
PROFILE SHEET

SHEET NO. 153

cfraser 3/10/2017 11:10:47 AM c:\pwworking\aecom_na\cfraser\dms28175\PROFRD65.DGN

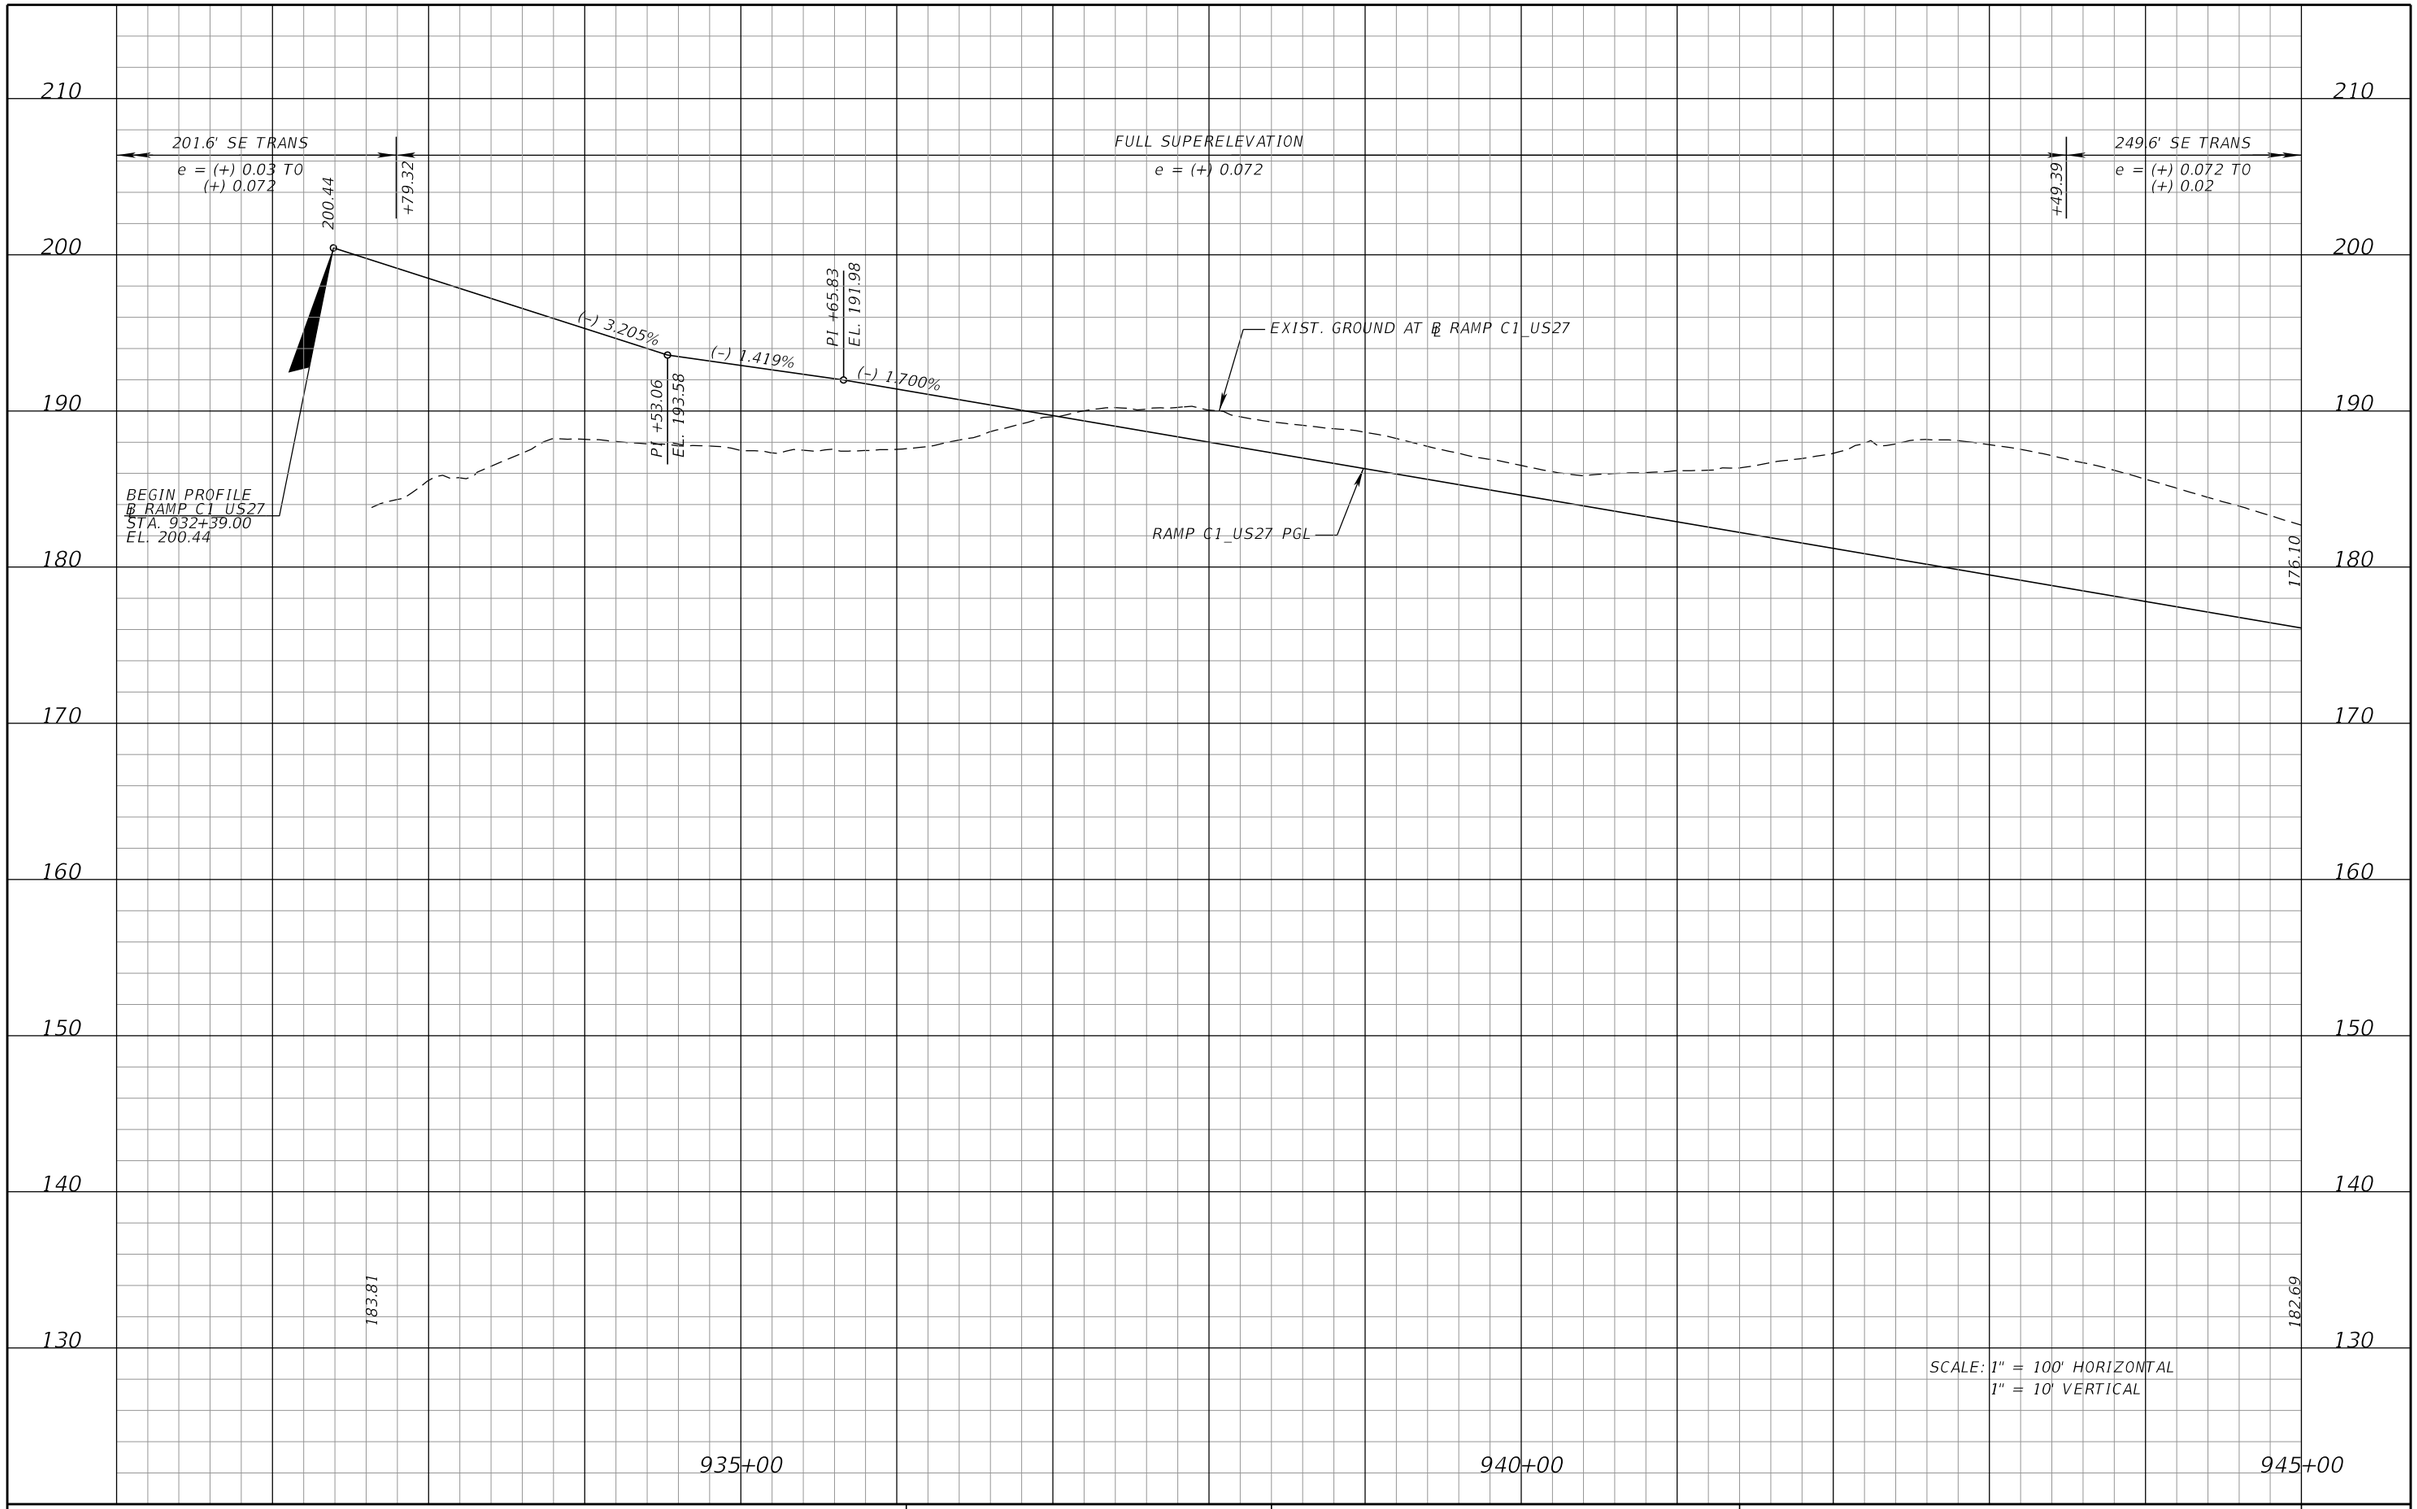

SCALE: 1" = 100' HORIZONTAL
1" = 10' VERTICAL

REVISIONS			
DATE	DESCRIPTION	DATE	DESCRIPTION

DEWBERRY ENGINEERS INC.
800 NORTH MAGNOLIA AVENUE, SUITE 1000
ORLANDO, FL 32803
CERTIFICATE OF AUTHORIZATION 8794

STATE OF FLORIDA
DEPARTMENT OF TRANSPORTATION


ROAD NO.	COUNTY	FINANCIAL PROJECT ID
SR 400	POLK	201210-3-52-1

RAMP C1 US27
PROFILE SHEET

SHEET NO. 154

PRELIMINARY: NOT FOR CONSTRUCTION

cfraser 3/10/2017 11:10:50 AM c:\pwworking\aecom_na\cfraser\dms28175\PROFRD66.DGN

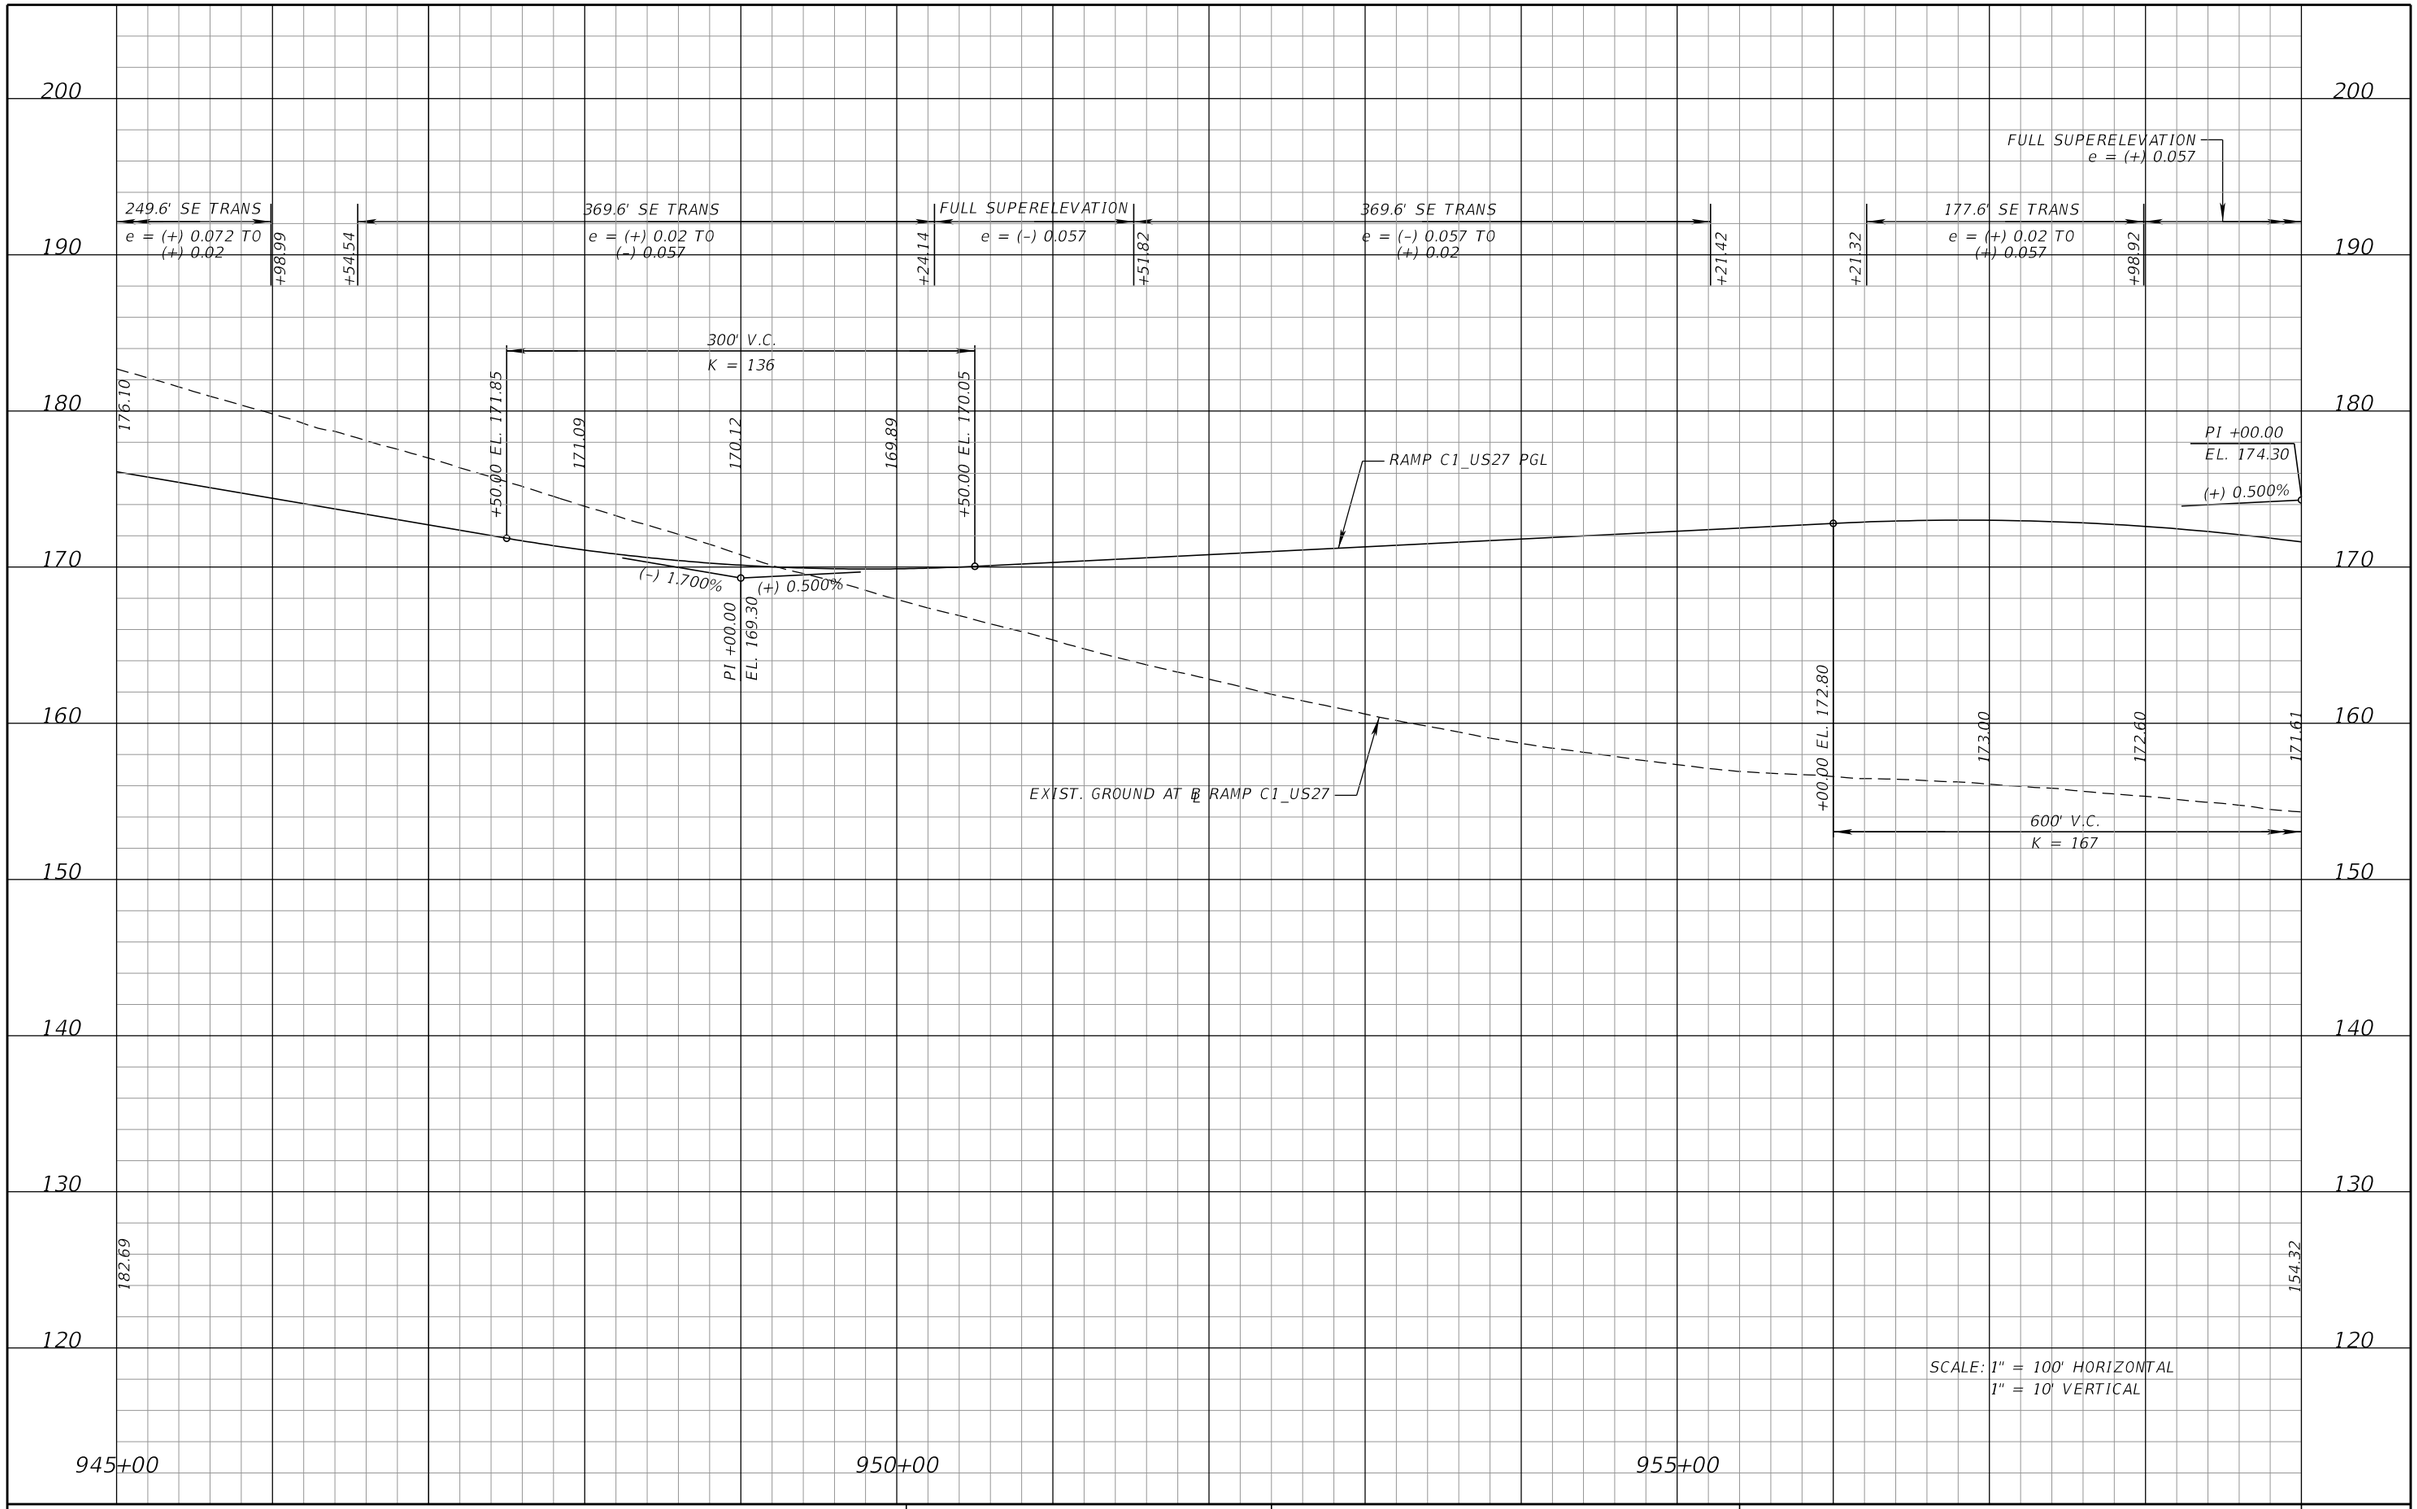

SCALE: 1" = 100' HORIZONTAL
1" = 10' VERTICAL

PRELIMINARY: NOT FOR CONSTRUCTION

REVISIONS			
DATE	DESCRIPTION	DATE	DESCRIPTION

DEWBERRY ENGINEERS INC.
800 NORTH MAGNOLIA AVENUE, SUITE 1000
ORLANDO, FL 32803
CERTIFICATE OF AUTHORIZATION 8794

STATE OF FLORIDA
DEPARTMENT OF TRANSPORTATION

ROAD NO.	COUNTY	FINANCIAL PROJECT ID
SR 400	POLK	201210-3-52-1

RAMP C1 US27
PROFILE SHEET

SHEET NO. 155

cfraser 3/10/2017 11:10:53 AM c:\pwworking\aecom_na\cfraser\dms28175\PROFRD67.DGN

190
180
170
160
150
140
130
120
110

FULL SUPERELEVATION
e = (+) 0.057

129.6' SE TRANS
e = (+) 0.057 TO (+) 0.03

+98.06

PI +00.00
EL. 174.30

(-) 3.083%

400' V.C.
K = 112

171.61
170.02
167.83
+00.00 EL. 165.05
+00.00 EL. 158.88
156.25
154.51
153.66
+00.00 EL. 153.72
PI +70.93
EL. 154.57
155.75

600' V.C.
K = 167

RAMP C1_US27 PGL

(-) 3.083%
(+) 0.500%
(+) 0.500%
(+) 0.466%

PI +00.00
EL. 152.72

EXIST. GROUND AT ℄ RAMP C1_US27

END PROFILE
℄ RAMP C1_US27
STA. 972+23.98
EL. 155.75

154.32
151.43

960+00
965+00
970+00

SCALE: 1" = 100' HORIZONTAL
1" = 10' VERTICAL

PRELIMINARY: NOT FOR CONSTRUCTION

REVISIONS			
DATE	DESCRIPTION	DATE	DESCRIPTION

DEWBERRY ENGINEERS INC.
800 NORTH MAGNOLIA AVENUE, SUITE 1000
ORLANDO, FL 32803
CERTIFICATE OF AUTHORIZATION 8794

STATE OF FLORIDA
DEPARTMENT OF TRANSPORTATION

ROAD NO.	COUNTY	FINANCIAL PROJECT ID
SR 400	POLK	201210-3-52-1

RAMP C1 US27
PROFILE SHEET

SHEET NO.
156

cfraser 3/10/2017 11:10:56 AM c:\pwworking\aecom_na\cfraser\dms28175\PROFRD68.DGN

200
190
180
170
160
150
140
130
120

231' SE TRANS
e = (-) 0.02 TO (+) 0.057

+85.80

+16.80

FULL SUPERELEVATION
e = (+) 0.057

+46.95

231' SE TRANS
e = (+) 0.057 TO (-) 0.02

+77.95

179.29

(-) 2.353%

(-) 2.319%

PI +01.05
EL. 174.54

PI +55.85
EL. 170.95

(-) 2.500%

700' V.C.
K = 127

+50.00 EL. 166.10

164.94

163.23

162.30

162.16

162.80

BEGIN PROFILE
℄ RAMP C1A_US27
STA. 2143+99.19
EL. 179.29

RAMP C1A_US27 PGL

EXIST. GROUND AT ℄ RAMP C1A_US27

(-) 2.500%

(+) 3.000%

PI +00.00
EL. 157.85

185.39

151.44

2145+00

2150+00

SCALE: 1" = 100' HORIZONTAL
1" = 10' VERTICAL

PRELIMINARY: NOT FOR CONSTRUCTION

REVISIONS			
DATE	DESCRIPTION	DATE	DESCRIPTION

DEWBERRY ENGINEERS INC.
800 NORTH MAGNOLIA AVENUE, SUITE 1000
ORLANDO, FL 32803
CERTIFICATE OF AUTHORIZATION 8794

STATE OF FLORIDA
DEPARTMENT OF TRANSPORTATION

ROAD NO.	COUNTY	FINANCIAL PROJECT ID
SR 400	POLK	201210-3-52-1

RAMP C1A US27
PROFILE SHEET

SHEET NO.
157

cfraser 3/10/2017 11:10:59 AM c:\pwworking\aecom_na\cfraser\dms28175\PROFRD69.DGN

200
190
180
170
160
150
140
130
120

111' SE TRANS
e = (-) 0.02 TO (-) 0.057
+88.49
+99.49
FULL SUPERELEVATION
e = (-) 0.057
+00.00
100' SE TRANS
e = (-) 0.057 TO (-) 0.072
+00.00

700' V.C.
K = 127

162.80
164.23
166.44
+50.00 EL. 167.85
(+) 3.000%
(+) 3.000%
PI +00.00
EL. 175.35
(+) 0.865%
(+) 0.865%
(+) 1.293%
PI +17.70
EL. 177.23
(+) 1.293%
PI +90.95
EL. 179.47
(+) 1.260%
182.89

RAMP C1A_US27 PGL

END PROFILE
℄ RAMP C1A_US27
STA. 2165+62.43
EL. 182.89

+25.00 EL. 170.10
172.17
174.41
176.04
+75.00 EL. 176.86

350' V.C.
K = 164

EXIST. GROUND AT ℄ RAMP C1A_US27

151.44
154.84

SCALE: 1" = 100' HORIZONTAL
1" = 10' VERTICAL

2155+00
2160+00
2165+00

PRELIMINARY: NOT FOR CONSTRUCTION

REVISIONS			
DATE	DESCRIPTION	DATE	DESCRIPTION

DEWBERRY ENGINEERS INC.
800 NORTH MAGNOLIA AVENUE, SUITE 1000
ORLANDO, FL 32803
CERTIFICATE OF AUTHORIZATION 8794


STATE OF FLORIDA
DEPARTMENT OF TRANSPORTATION

ROAD NO.	COUNTY	FINANCIAL PROJECT ID
SR 400	POLK	201210-3-52-1

RAMP C1A US27
PROFILE SHEET

SHEET NO. 158

cfraser 3/10/2017 11:11:01 AM c:\pwworking\aecom_na\cfraser\dms28175\PROFRD70.DGN

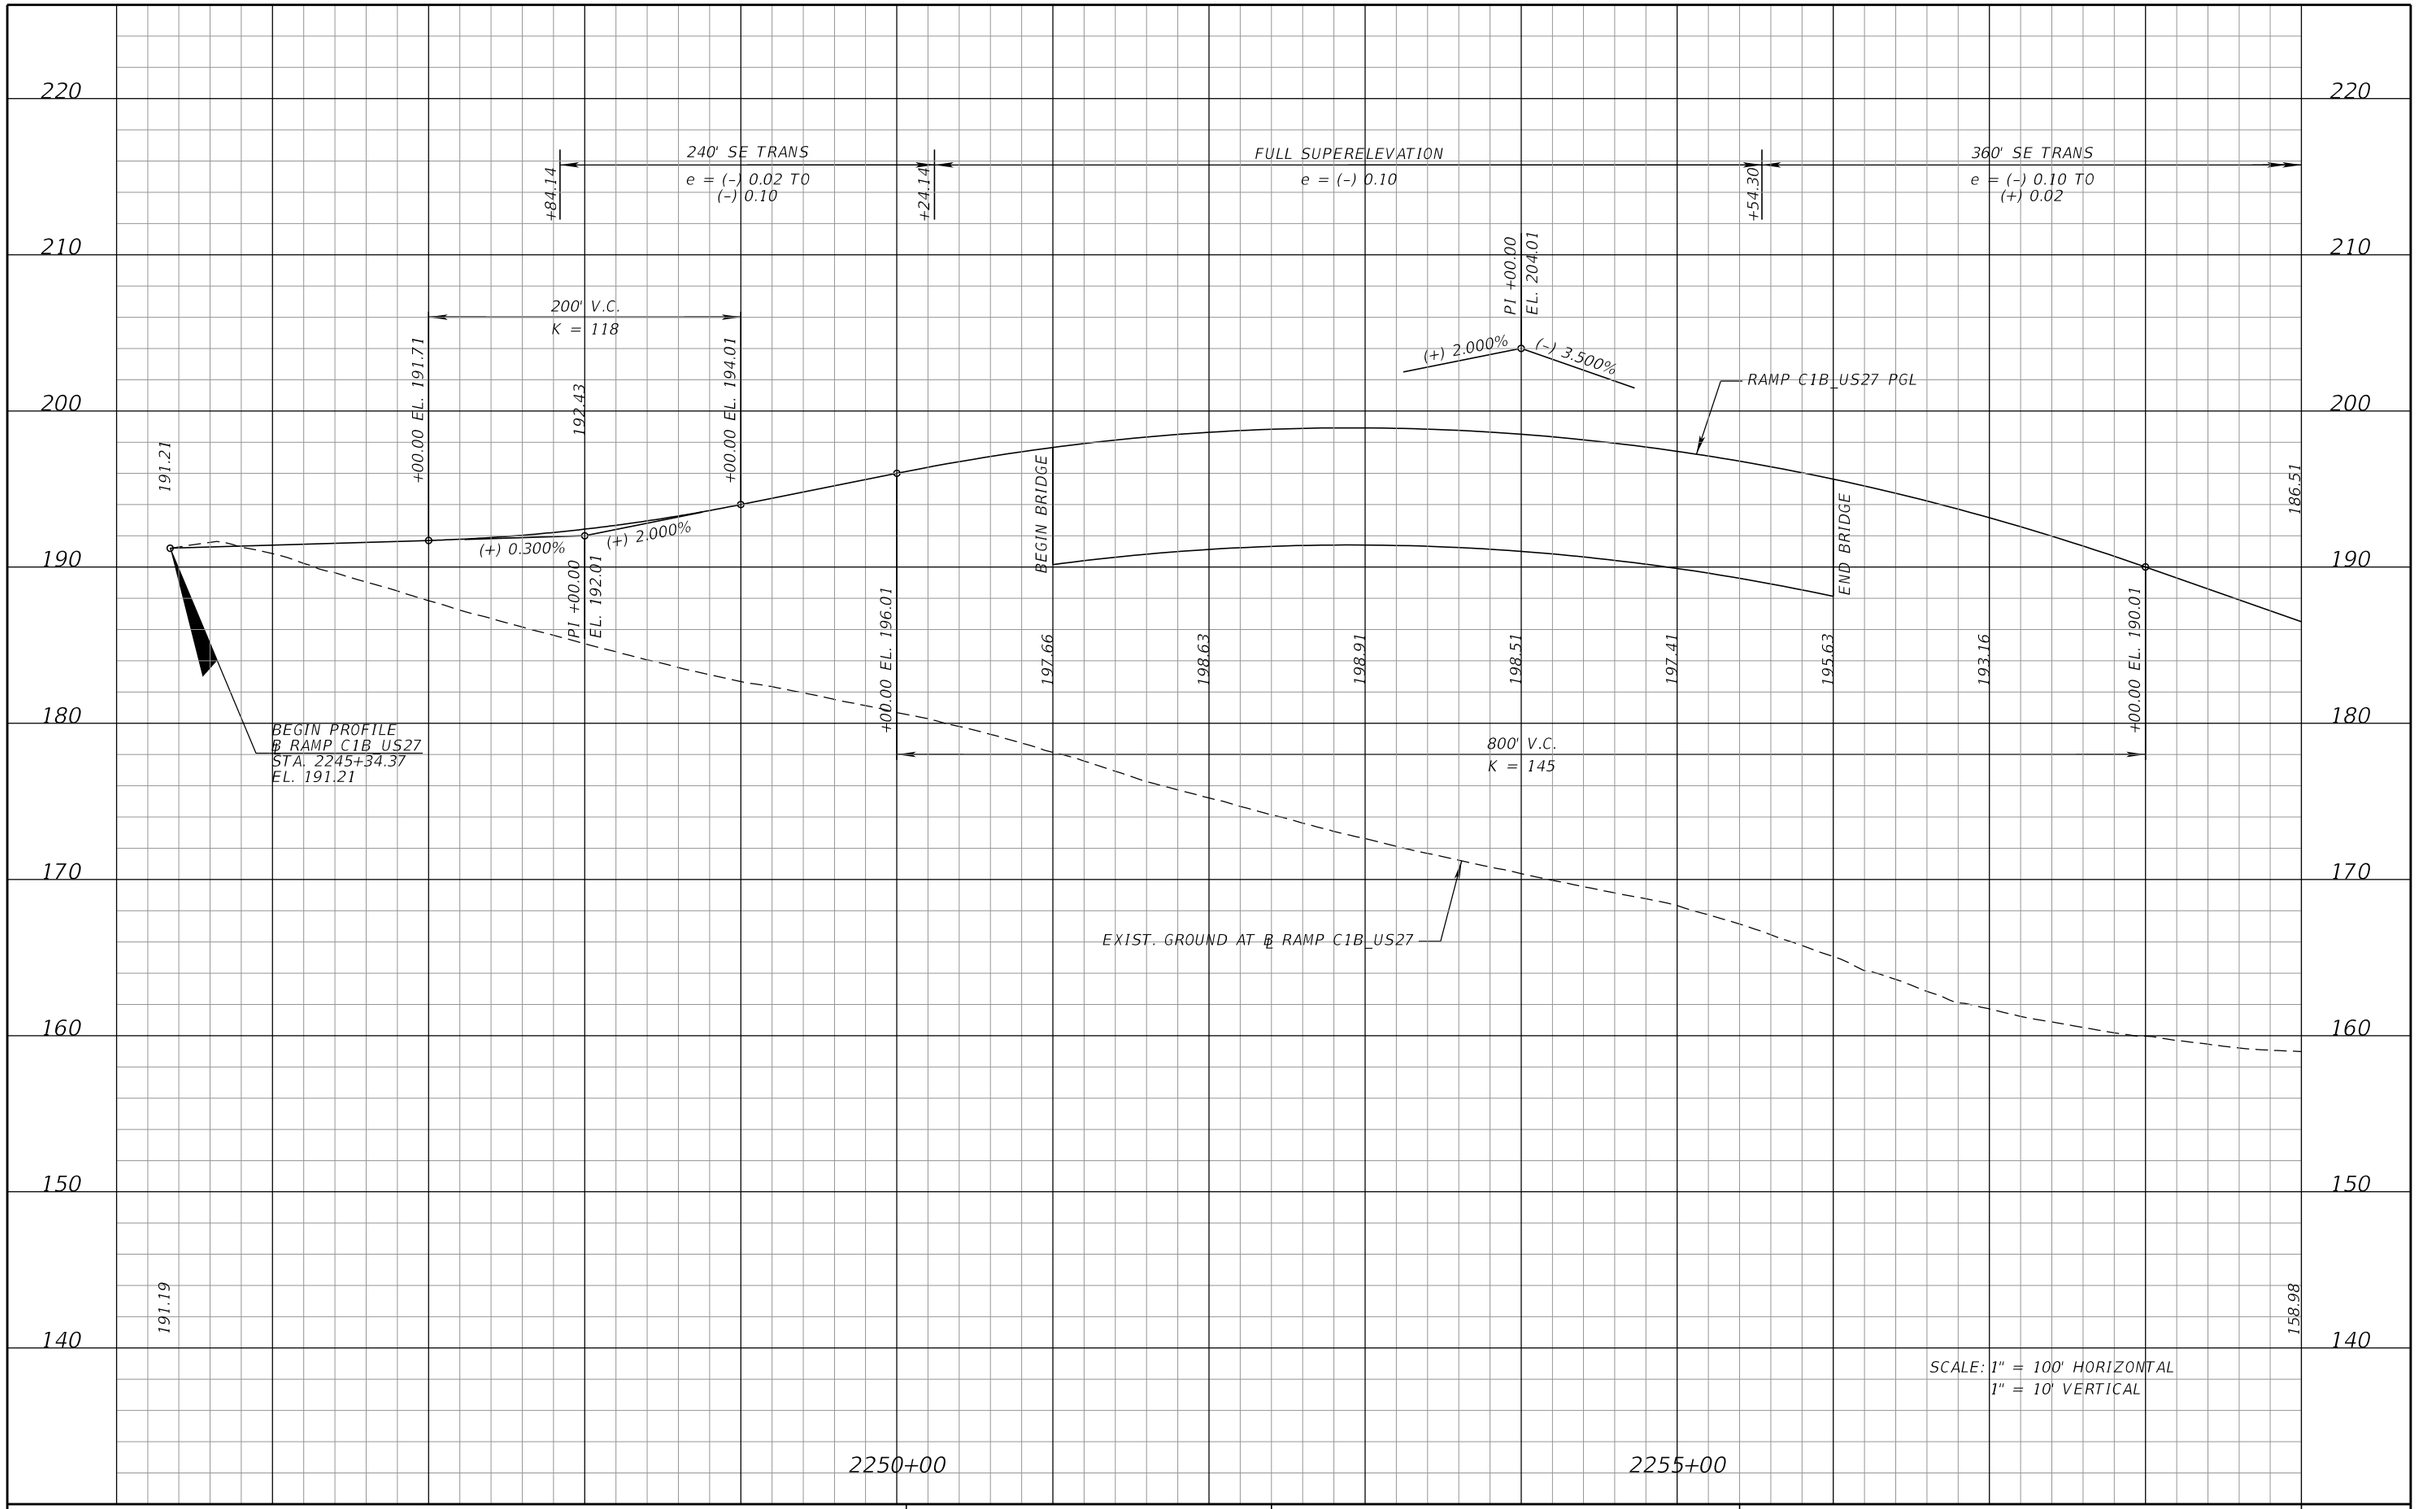

REVISIONS			
DATE	DESCRIPTION	DATE	DESCRIPTION

DEWBERRY ENGINEERS INC.
800 NORTH MAGNOLIA AVENUE, SUITE 1000
ORLANDO, FL 32803
CERTIFICATE OF AUTHORIZATION 8794

STATE OF FLORIDA
DEPARTMENT OF TRANSPORTATION

ROAD NO.	COUNTY	FINANCIAL PROJECT ID
SR 400	POLK	201210-3-52-1

RAMP C1B US27 PROFILE SHEET

SHEET NO. 159

PRELIMINARY: NOT FOR CONSTRUCTION

cfraser 3/10/2017 11:11:03 AM c:\pwworking\aecom_na\cfraser\dms28175\PROFRD71.DGN

360' SE TRANS
e = (-) 0.10 TO (+) 0.02

+14.30

+83.53

249.6' SE TRANS
e = (+) 0.02 TO (+) 0.072

+33.13

FULL SUPERELEVATION
e = (+) 0.072

186.51

K = 127
700' V.C.

+50.00 EL. 181.26

179.61

176.89

174.96

173.82

173.46

173.89

175.11

+50.00 EL. 176.01

PI +00.00
EL. 187.01

(+) 2.000%

RAMP C1B_US27 PGL

BEGIN BRIDGE

(-) 3.500%

(+) 2.000%

PI +00.00
EL. 169.01

+50.00 EL. 176.01

176.95

178.50

179.60

180.24

180.44

180.18

1,100' V.C.
K = 222

EXIST. GROUND AT ℄ RAMP C1B_US27

158.98

155.32

SCALE: 1" = 100' HORIZONTAL
1" = 10' VERTICAL

2260+00

2265+00

2270+00

PRELIMINARY: NOT FOR CONSTRUCTION

REVISIONS			
DATE	DESCRIPTION	DATE	DESCRIPTION

DEWBERRY ENGINEERS INC.
800 NORTH MAGNOLIA AVENUE, SUITE 1000
ORLANDO, FL 32803
CERTIFICATE OF AUTHORIZATION 8794


STATE OF FLORIDA
DEPARTMENT OF TRANSPORTATION

ROAD NO.	COUNTY	FINANCIAL PROJECT ID
SR 400	POLK	201210-3-52-1

RAMP C1B US27 PROFILE SHEET

SHEET NO. 160

cfraser 3/10/2017 11:11:07 AM c:\pwworking\aecom_na\cfraser\dms28175\PROFRD72.DGN

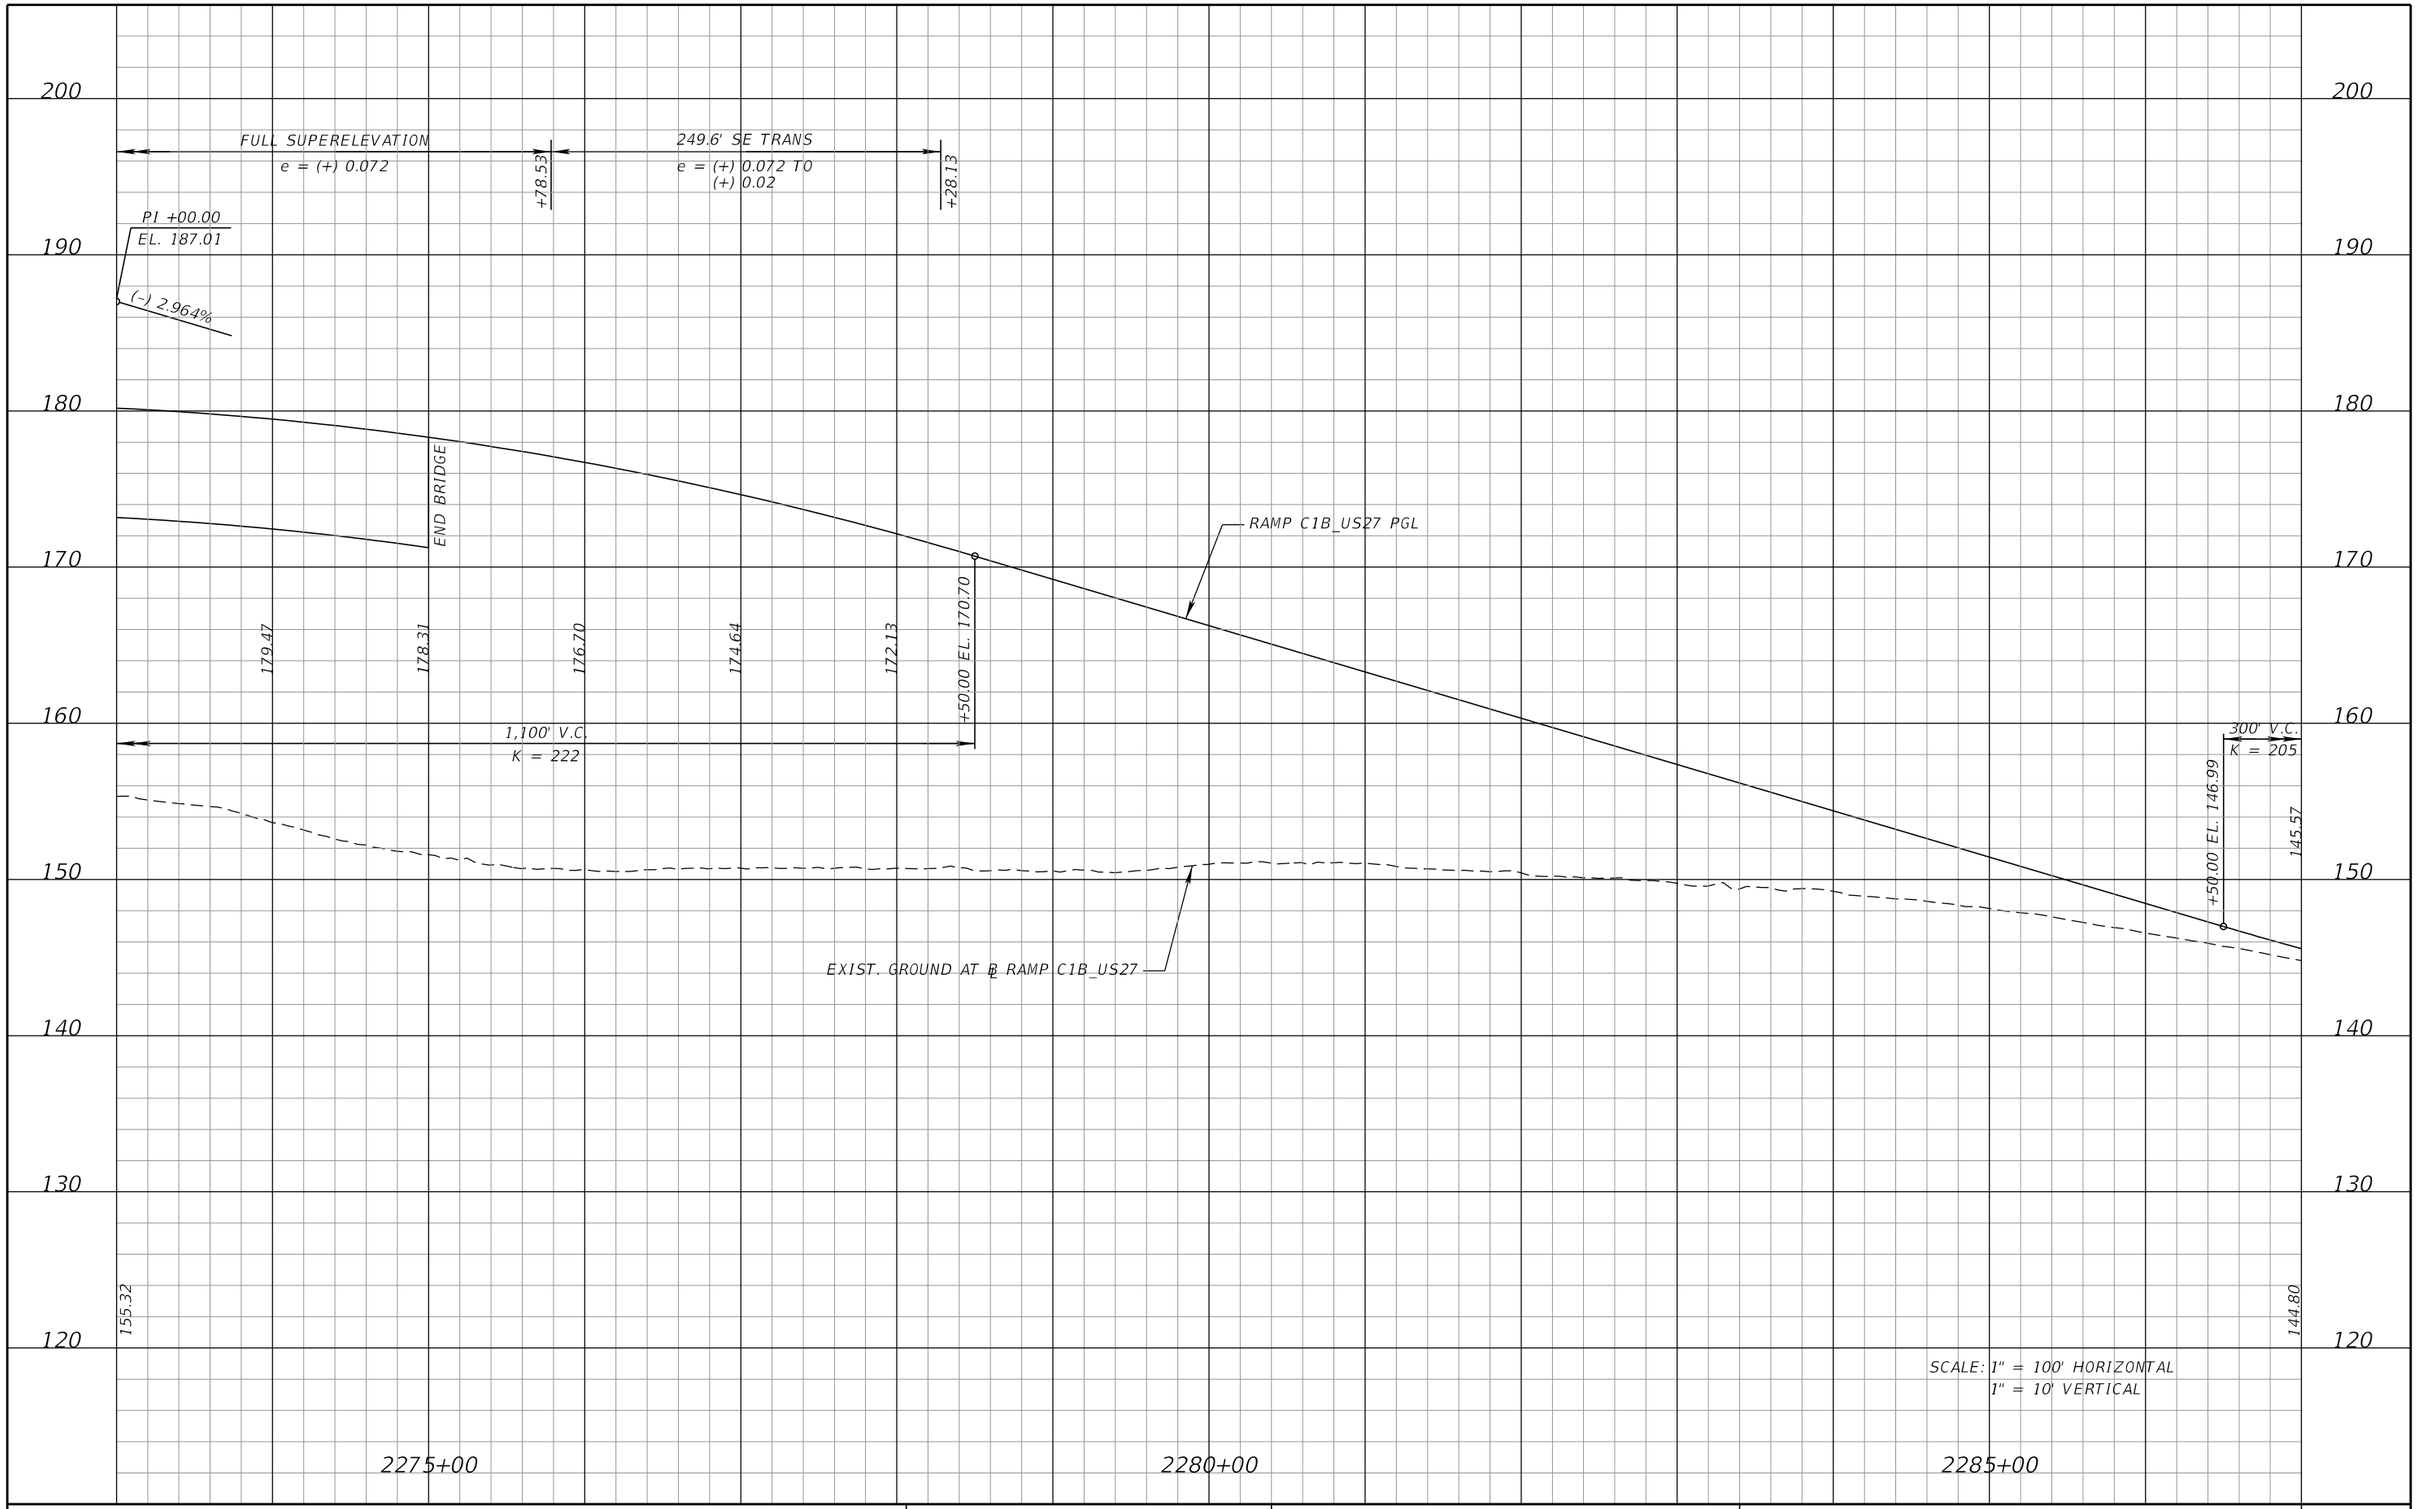

SCALE: 1" = 100' HORIZONTAL
1" = 10' VERTICAL

REVISIONS			
DATE	DESCRIPTION	DATE	DESCRIPTION

DEWBERRY ENGINEERS INC.
800 NORTH MAGNOLIA AVENUE, SUITE 1000
ORLANDO, FL 32803
CERTIFICATE OF AUTHORIZATION 8794

STATE OF FLORIDA
DEPARTMENT OF TRANSPORTATION


ROAD NO.	COUNTY	FINANCIAL PROJECT ID
SR 400	POLK	201210-3-52-1

RAMP C1B US27
PROFILE SHEET

SHEET NO. 161

PRELIMINARY: NOT FOR CONSTRUCTION

cfraser 3/10/2017 11:11:09 AM c:\pwworking\aecom_na\cfraser\dms28175\PROFRD73.DGN

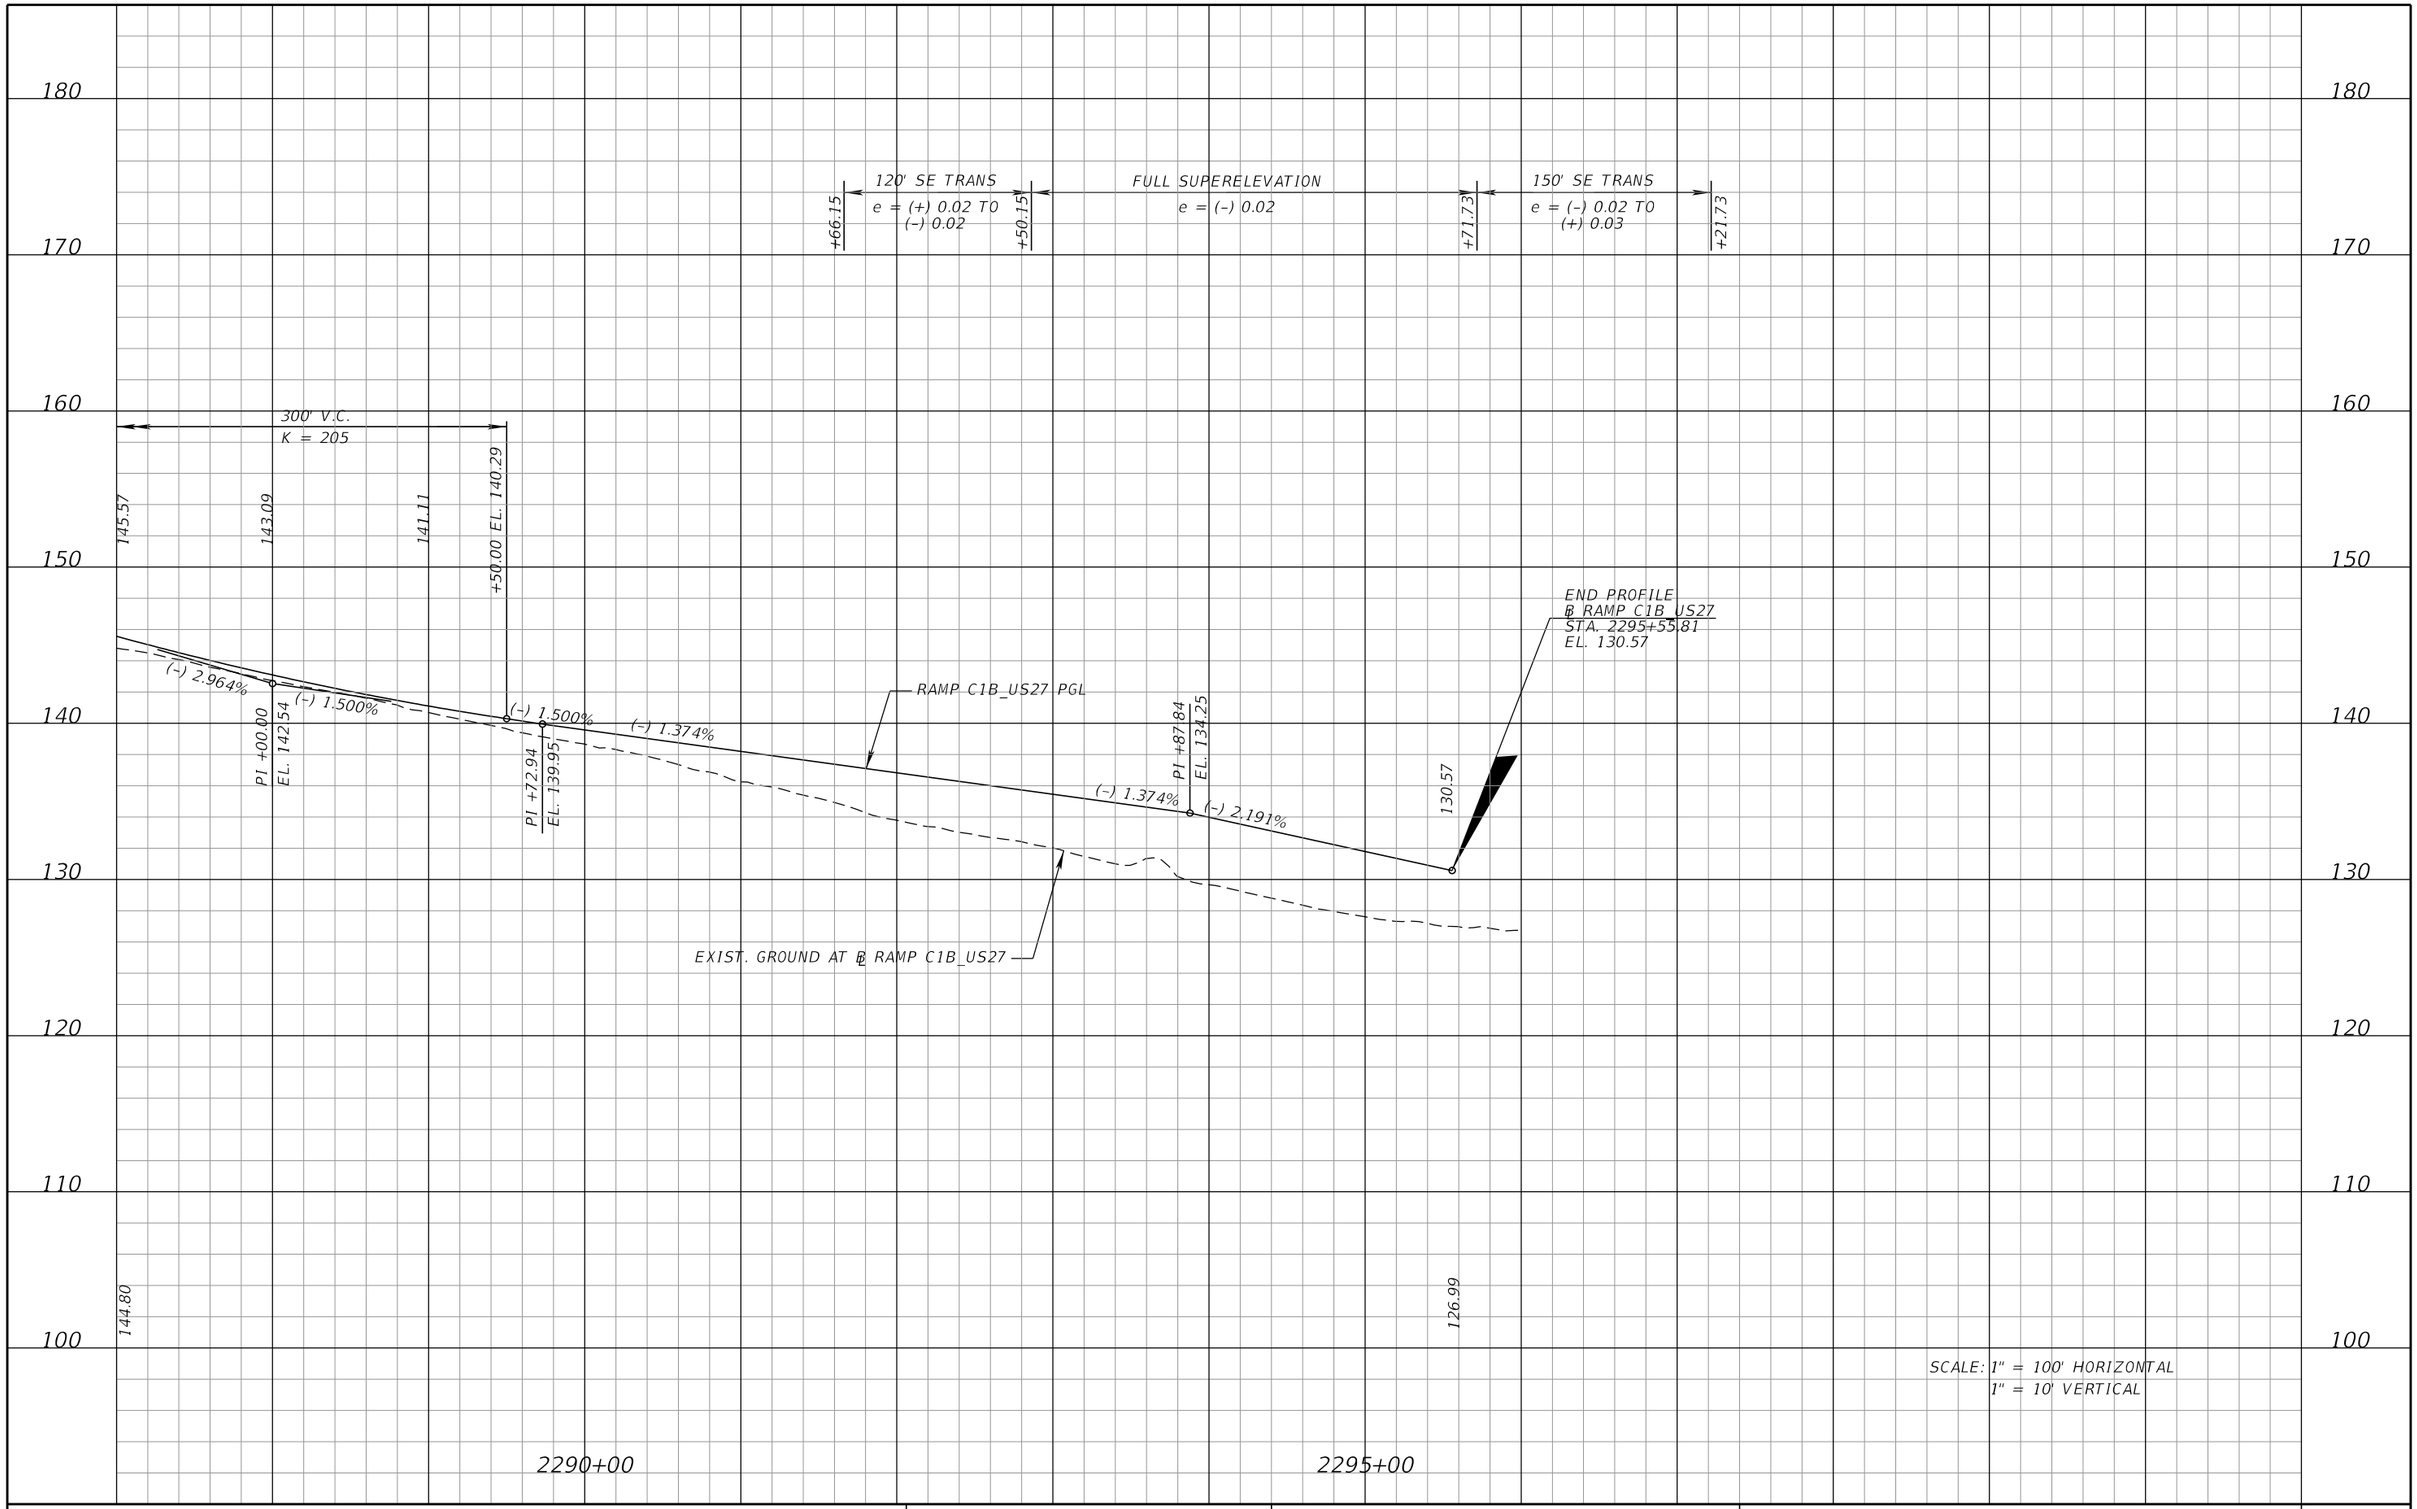

SCALE: 1" = 100' HORIZONTAL
1" = 10' VERTICAL

REVISIONS			
DATE	DESCRIPTION	DATE	DESCRIPTION

DEWBERRY ENGINEERS INC.
800 NORTH MAGNOLIA AVENUE, SUITE 1000
ORLANDO, FL 32803
CERTIFICATE OF AUTHORIZATION 8794

STATE OF FLORIDA
DEPARTMENT OF TRANSPORTATION

ROAD NO.	COUNTY	FINANCIAL PROJECT ID
SR 400	POLK	201210-3-52-1

RAMP C1B US27
PROFILE SHEET

SHEET NO. 162

PRELIMINARY: NOT FOR CONSTRUCTION

cfraser 3/10/2017 11:11:11 AM c:\pwworking\aecom_na\cfraser\dms28175\PROFRD74.DGN

200
190
180
170
160
150
140
130
120

100' SE TRANS
e = (–) 0.02 TO (–) 0.04
+88.64
+88.64

FULL SUPERELEVATION
e = (–) 0.04

100' SE TRANS
e = (–) 0.04 TO (–) 0.057
+02.34
+02.34

186.59

BEGIN PROFILE
℄ RAMP C1C_US27
STA. 2359+04.63
EL. 186.59

(–) 3.224%
(–) 2.463%
(–) 2.463%
(+) 1.564%
(–) 1.564%
(–) 2.554%

RAMP C1C_US27 PGL

PI +61.56
EL. 181.53

PI +25.05
EL. 175.04

PI +61.69
EL. 171.34

166.47

EXIST. GROUND AT ℄ RAMP C1C_US27

END PROFILE
℄ RAMP C1C_US27
STA. 2367+52.34
EL. 166.47

158.95

154.75

2360+00

2365+00

SCALE: 1" = 100' HORIZONTAL
1" = 10' VERTICAL

PRELIMINARY: NOT FOR CONSTRUCTION

REVISIONS			
DATE	DESCRIPTION	DATE	DESCRIPTION

DEWBERRY ENGINEERS INC.
800 NORTH MAGNOLIA AVENUE, SUITE 1000
ORLANDO, FL 32803
CERTIFICATE OF AUTHORIZATION 8794

STATE OF FLORIDA
DEPARTMENT OF TRANSPORTATION

ROAD NO.	COUNTY	FINANCIAL PROJECT ID
SR 400	POLK	201210-3-52-1

RAMP C1C US27 PROFILE SHEET

SHEET NO. 163

cfraser 3/10/2017 11:11:13 AM c:\pwworking\aecom_na\cfraser\dms28175\PROFRD75.DGN

190
180
170
160
150
140
130
120
110

EXIST. GROUND AT ℄ RAMP C2_US27

151.63

+50.00 EL. 152.78

153.01

153.96

155.56

+50.00 EL. 156.60

300' V.C.
K = 154

PI +00.00
EL. 162.22

(+) 2.249%

(+) 0.287%

(+) 0.300%

(+) 0.300%

(+) 2.249%

PI +27.82
EL. 152.41

PI +00.00
EL. 153.23

+00.00 EL. 157.72

159.62

160.80

400' V.C.
K = 140

RAMP C2_US27 PGL

BEGIN PROFILE
℄ RAMP C2_US27
STA. 1314+55.75
EL. 151.63

157.66

160.77

SCALE: 1" = 100' HORIZONTAL
1" = 10' VERTICAL

1315+00

1320+00

PRELIMINARY: NOT FOR CONSTRUCTION

REVISIONS			
DATE	DESCRIPTION	DATE	DESCRIPTION

DEWBERRY ENGINEERS INC.
800 NORTH MAGNOLIA AVENUE, SUITE 1000
ORLANDO, FL 32803
CERTIFICATE OF AUTHORIZATION 8794


STATE OF FLORIDA
DEPARTMENT OF TRANSPORTATION

ROAD NO.	COUNTY	FINANCIAL PROJECT ID
SR 400	POLK	201210-3-52-1

RAMP C2 US27
PROFILE SHEET

SHEET NO.
164

cfraser 3/10/2017 11:11:15 AM c:\pwworking\aecom_na\cfraser\dms28175\PROFRD76.DGN

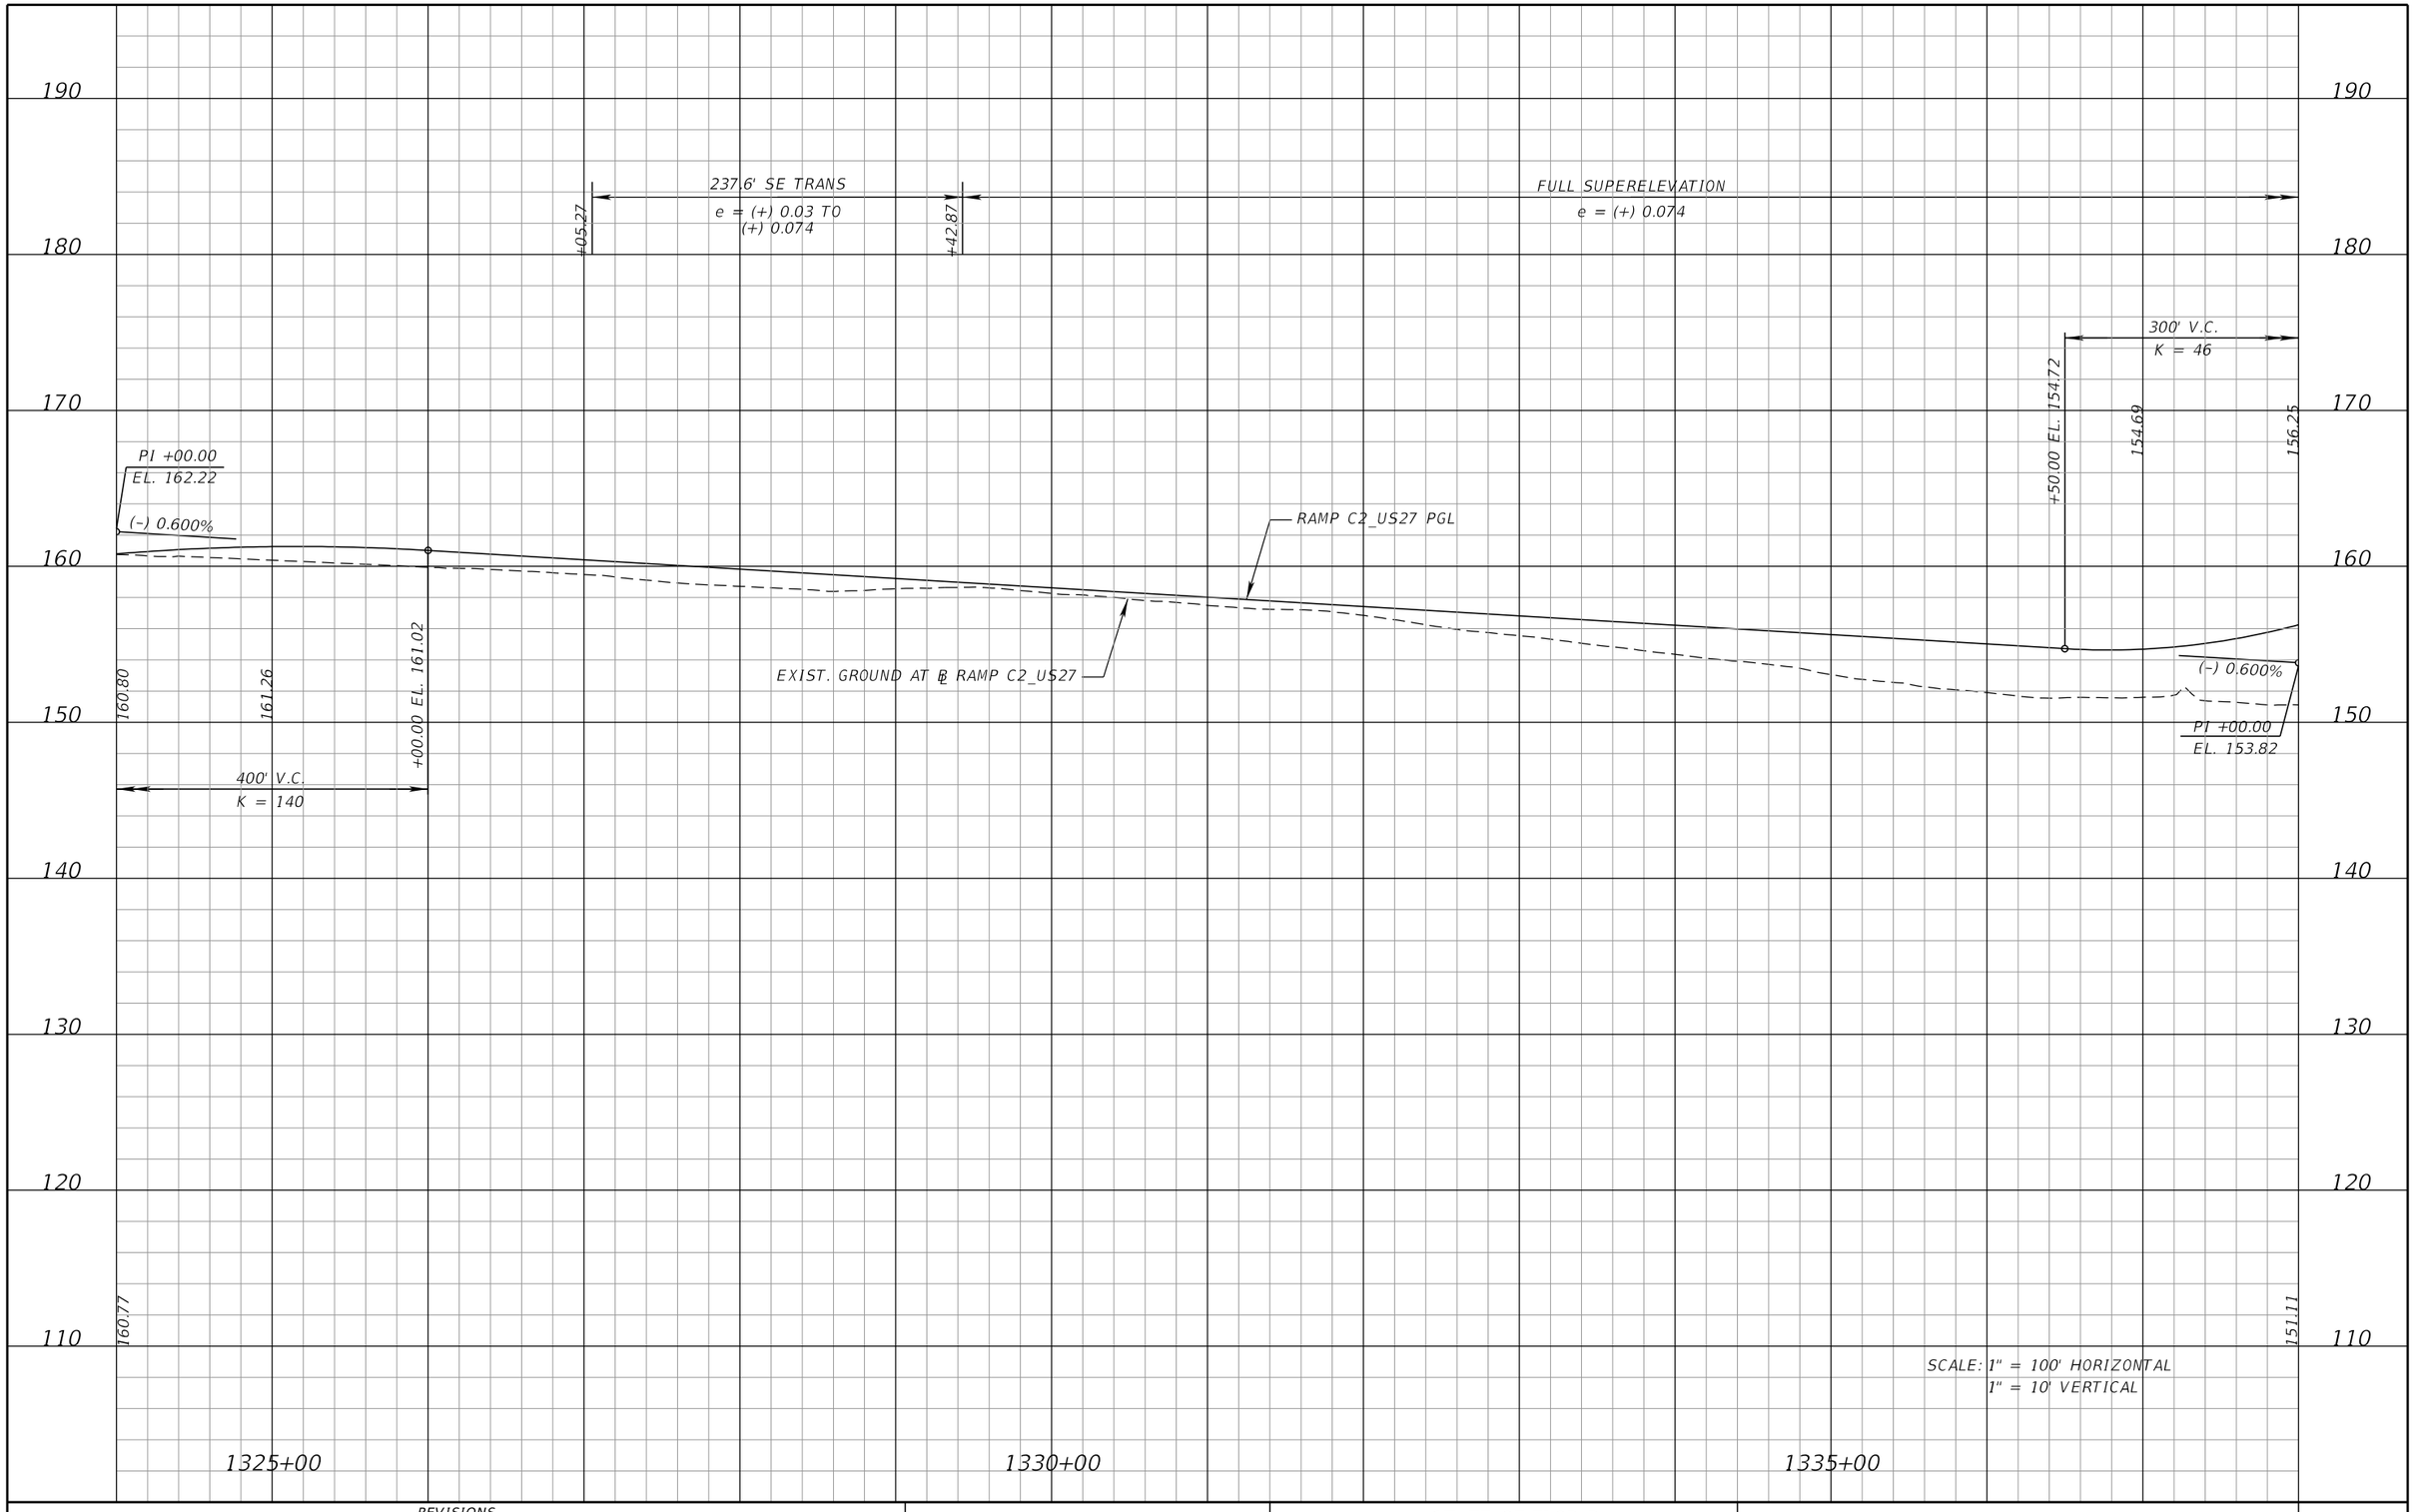

SCALE: 1" = 100' HORIZONTAL
1" = 10' VERTICAL

PRELIMINARY: NOT FOR CONSTRUCTION

REVISIONS			
DATE	DESCRIPTION	DATE	DESCRIPTION

DEWBERRY ENGINEERS INC.
800 NORTH MAGNOLIA AVENUE, SUITE 1000
ORLANDO, FL 32803
CERTIFICATE OF AUTHORIZATION 8794


STATE OF FLORIDA
DEPARTMENT OF TRANSPORTATION

ROAD NO.	COUNTY	FINANCIAL PROJECT ID
SR 400	POLK	201210-3-52-1

RAMP C2 US27
PROFILE SHEET

SHEET NO. 165

cfraser 3/10/2017 11:11:17 AM c:\pwworking\aecom_na\cfraser\dms28175\PROFRD77.DGN

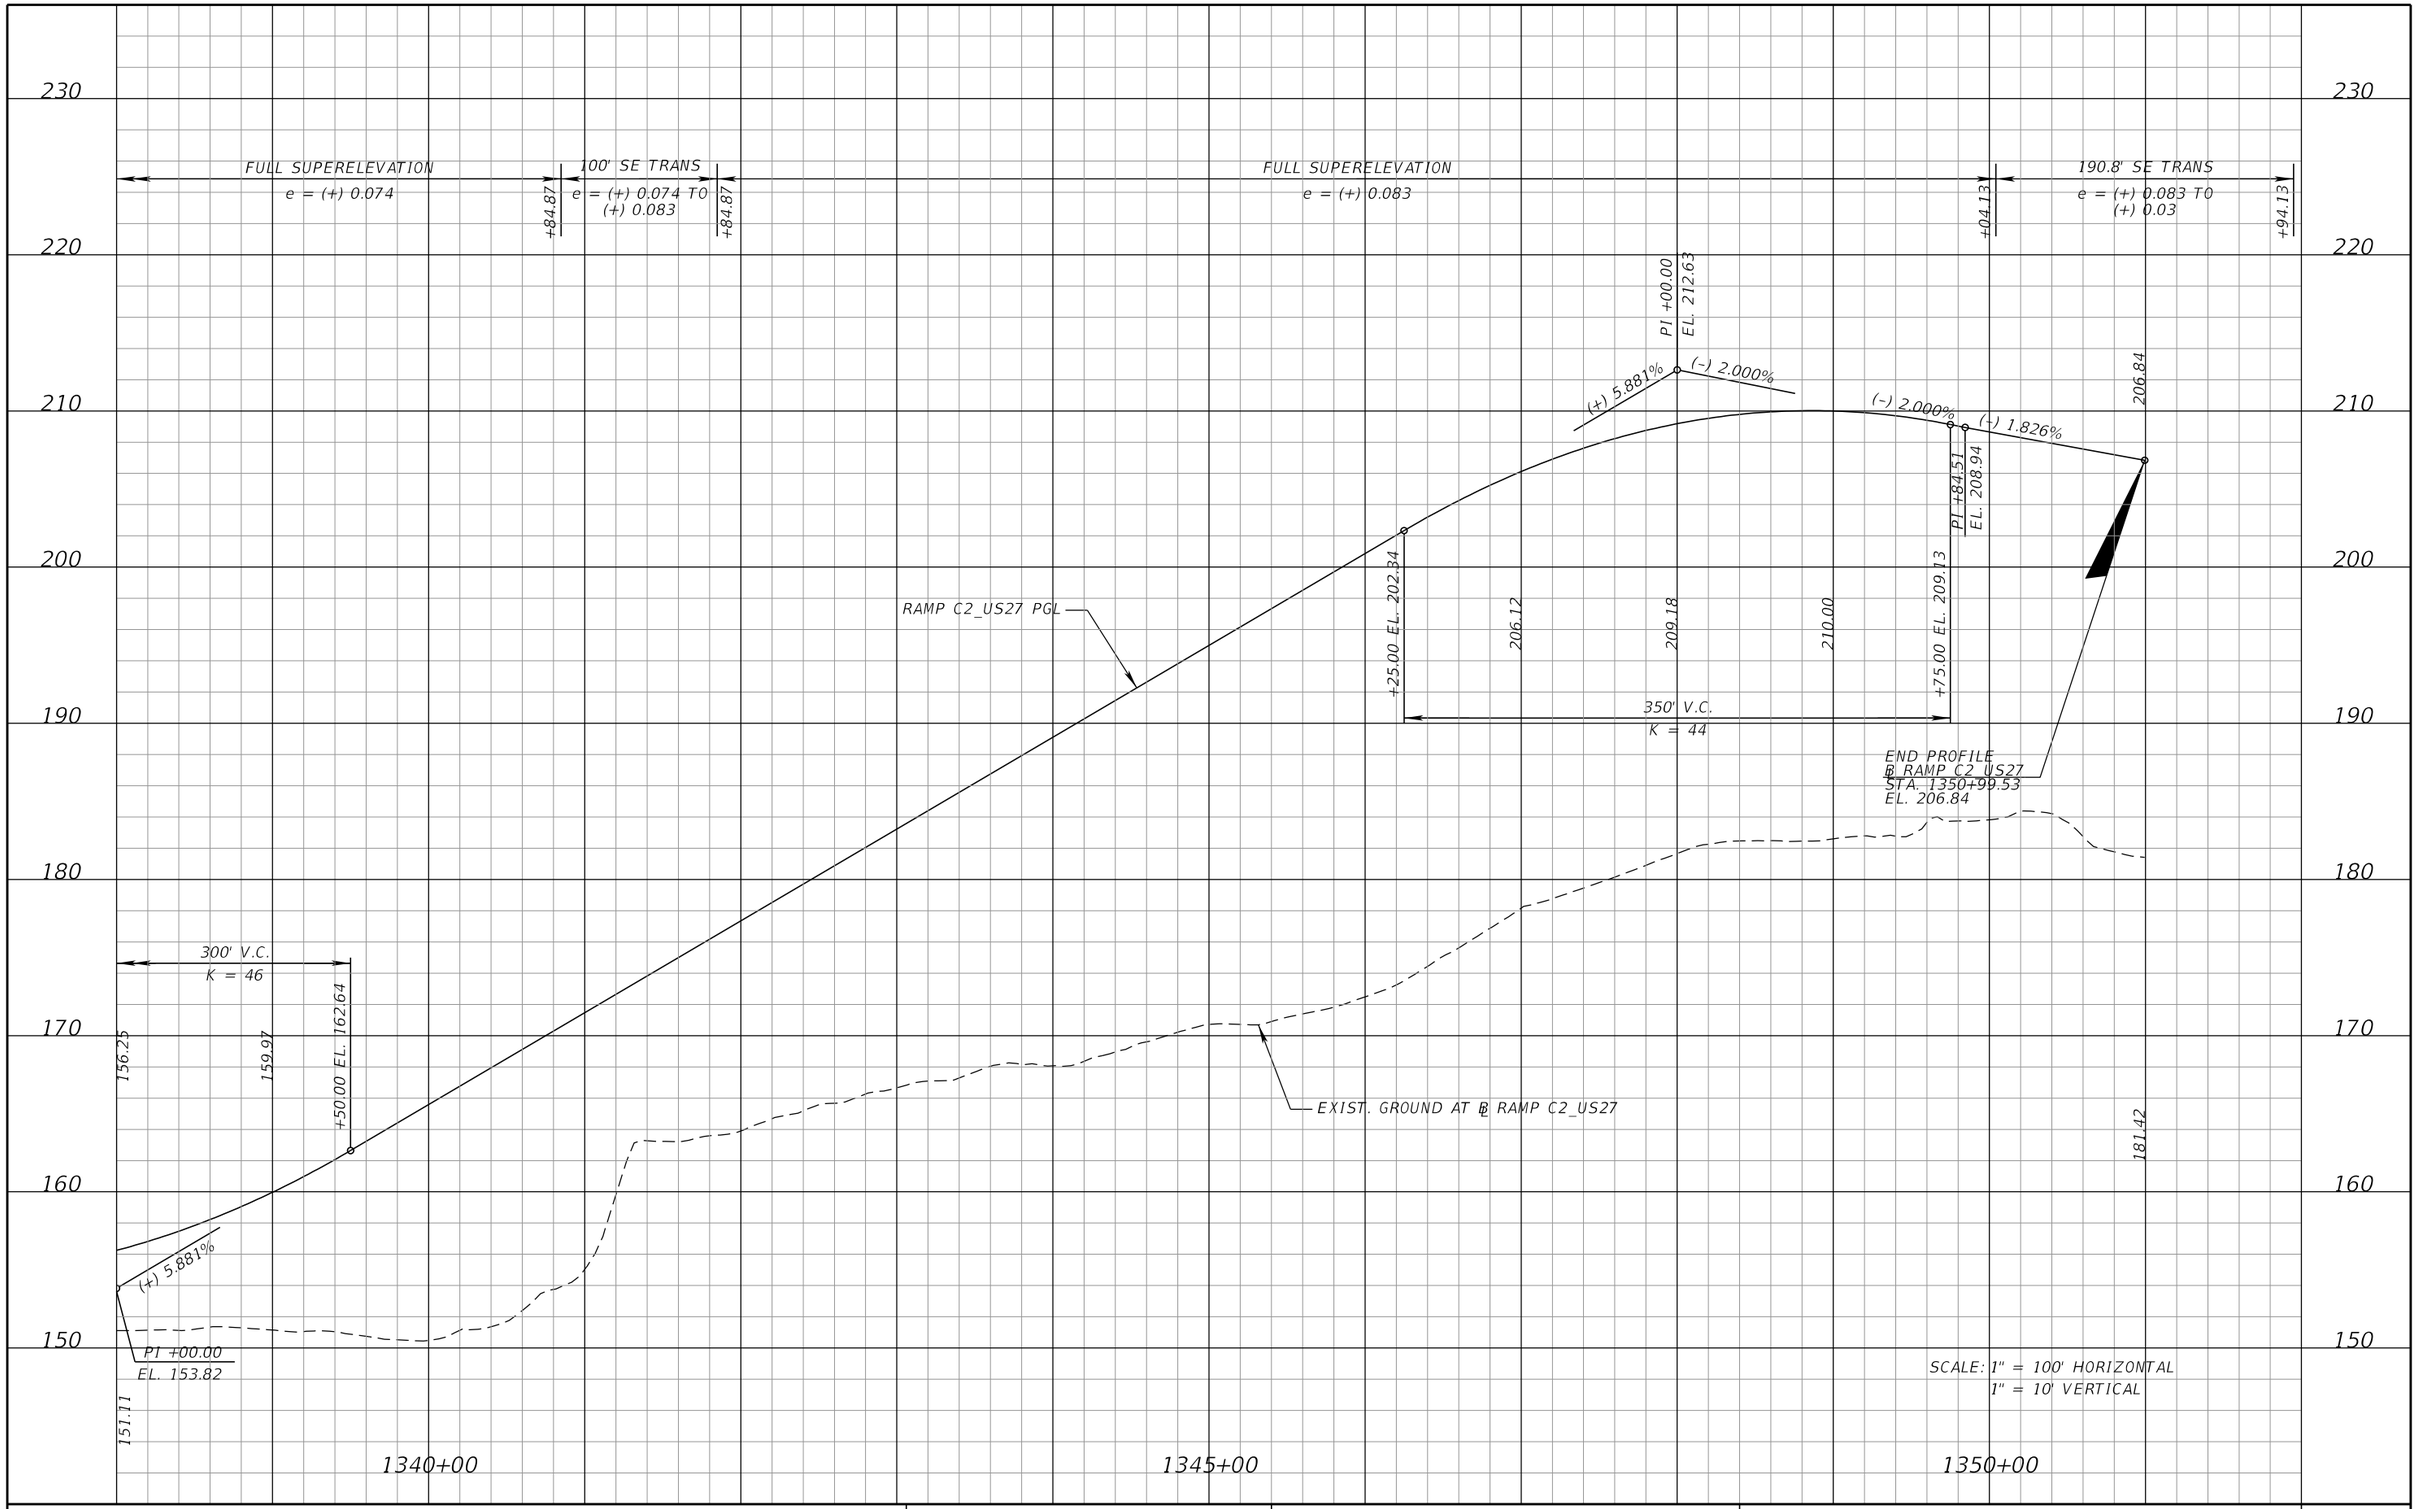

REVISIONS			
DATE	DESCRIPTION	DATE	DESCRIPTION

DEWBERRY ENGINEERS INC.
800 NORTH MAGNOLIA AVENUE, SUITE 1000
ORLANDO, FL 32803
CERTIFICATE OF AUTHORIZATION 8794

STATE OF FLORIDA
DEPARTMENT OF TRANSPORTATION

ROAD NO.	COUNTY	FINANCIAL PROJECT ID
SR 400	POLK	201210-3-52-1

RAMP C2 US27 PROFILE SHEET

SHEET NO. 166

PRELIMINARY: NOT FOR CONSTRUCTION

cfraser 3/10/2017 11:11:21 AM c:\pwworking\aecom_na\cfraser\dms28175\PROFRD78.DGN

200
190
180
170
160
150
140
130
120

100' SE TRANS
e = (-) 0.074 TO (-) 0.059
±74.02
±74.02

FULL SUPERELEVATION
e = (-) 0.059

100' SE TRANS
e = (-) 0.059 TO (-) 0.02
±26.58

BEGIN PROFILE
℄ RAMP C2A_US27
STA. 1435+77.21
EL. 157.59

157.59

(+) 0.113%
(+) 3.293%
(+) 3.293%
(+) 3.000%
(+) 3.000%
(-) 0.500%
(-) 0.500%
(+) 4.000%

PI +45.24
EL. 157.78
PI +60.27
EL. 164.86
PI +50.00
EL. 170.55
PI +00.00
EL. 168.80

+00.00 EL. 166.05
+00.00 EL. 169.80
+50.00 EL. 169.55
+50.00 EL. 174.80
+50.00 EL. 182.80

168.47
169.72
169.49
170.49
172.99
184.70
174.36
154.60

300' V.C.
K = 86
300' V.C.
K = 67
300' V.C.
K = 129

EXIST. GROUND AT ℄ RAMP C2A_US27
RAMP C2A_US27 PGL

1440+00
1445+00

SCALE: 1" = 100' HORIZONTAL
1" = 10' VERTICAL

PRELIMINARY: NOT FOR CONSTRUCTION

REVISIONS			
DATE	DESCRIPTION	DATE	DESCRIPTION

DEWBERRY ENGINEERS INC.
800 NORTH MAGNOLIA AVENUE, SUITE 1000
ORLANDO, FL 32803
CERTIFICATE OF AUTHORIZATION 8794


STATE OF FLORIDA
DEPARTMENT OF TRANSPORTATION

ROAD NO.	COUNTY	FINANCIAL PROJECT ID
SR 400	POLK	201210-3-52-1

RAMP C2A US27
PROFILE SHEET

SHEET NO. 167

cfraser 3/10/2017 11:11:23 AM c:\pwworking\aecom_na\cfraser\dms28175\PROFRD79.DGN

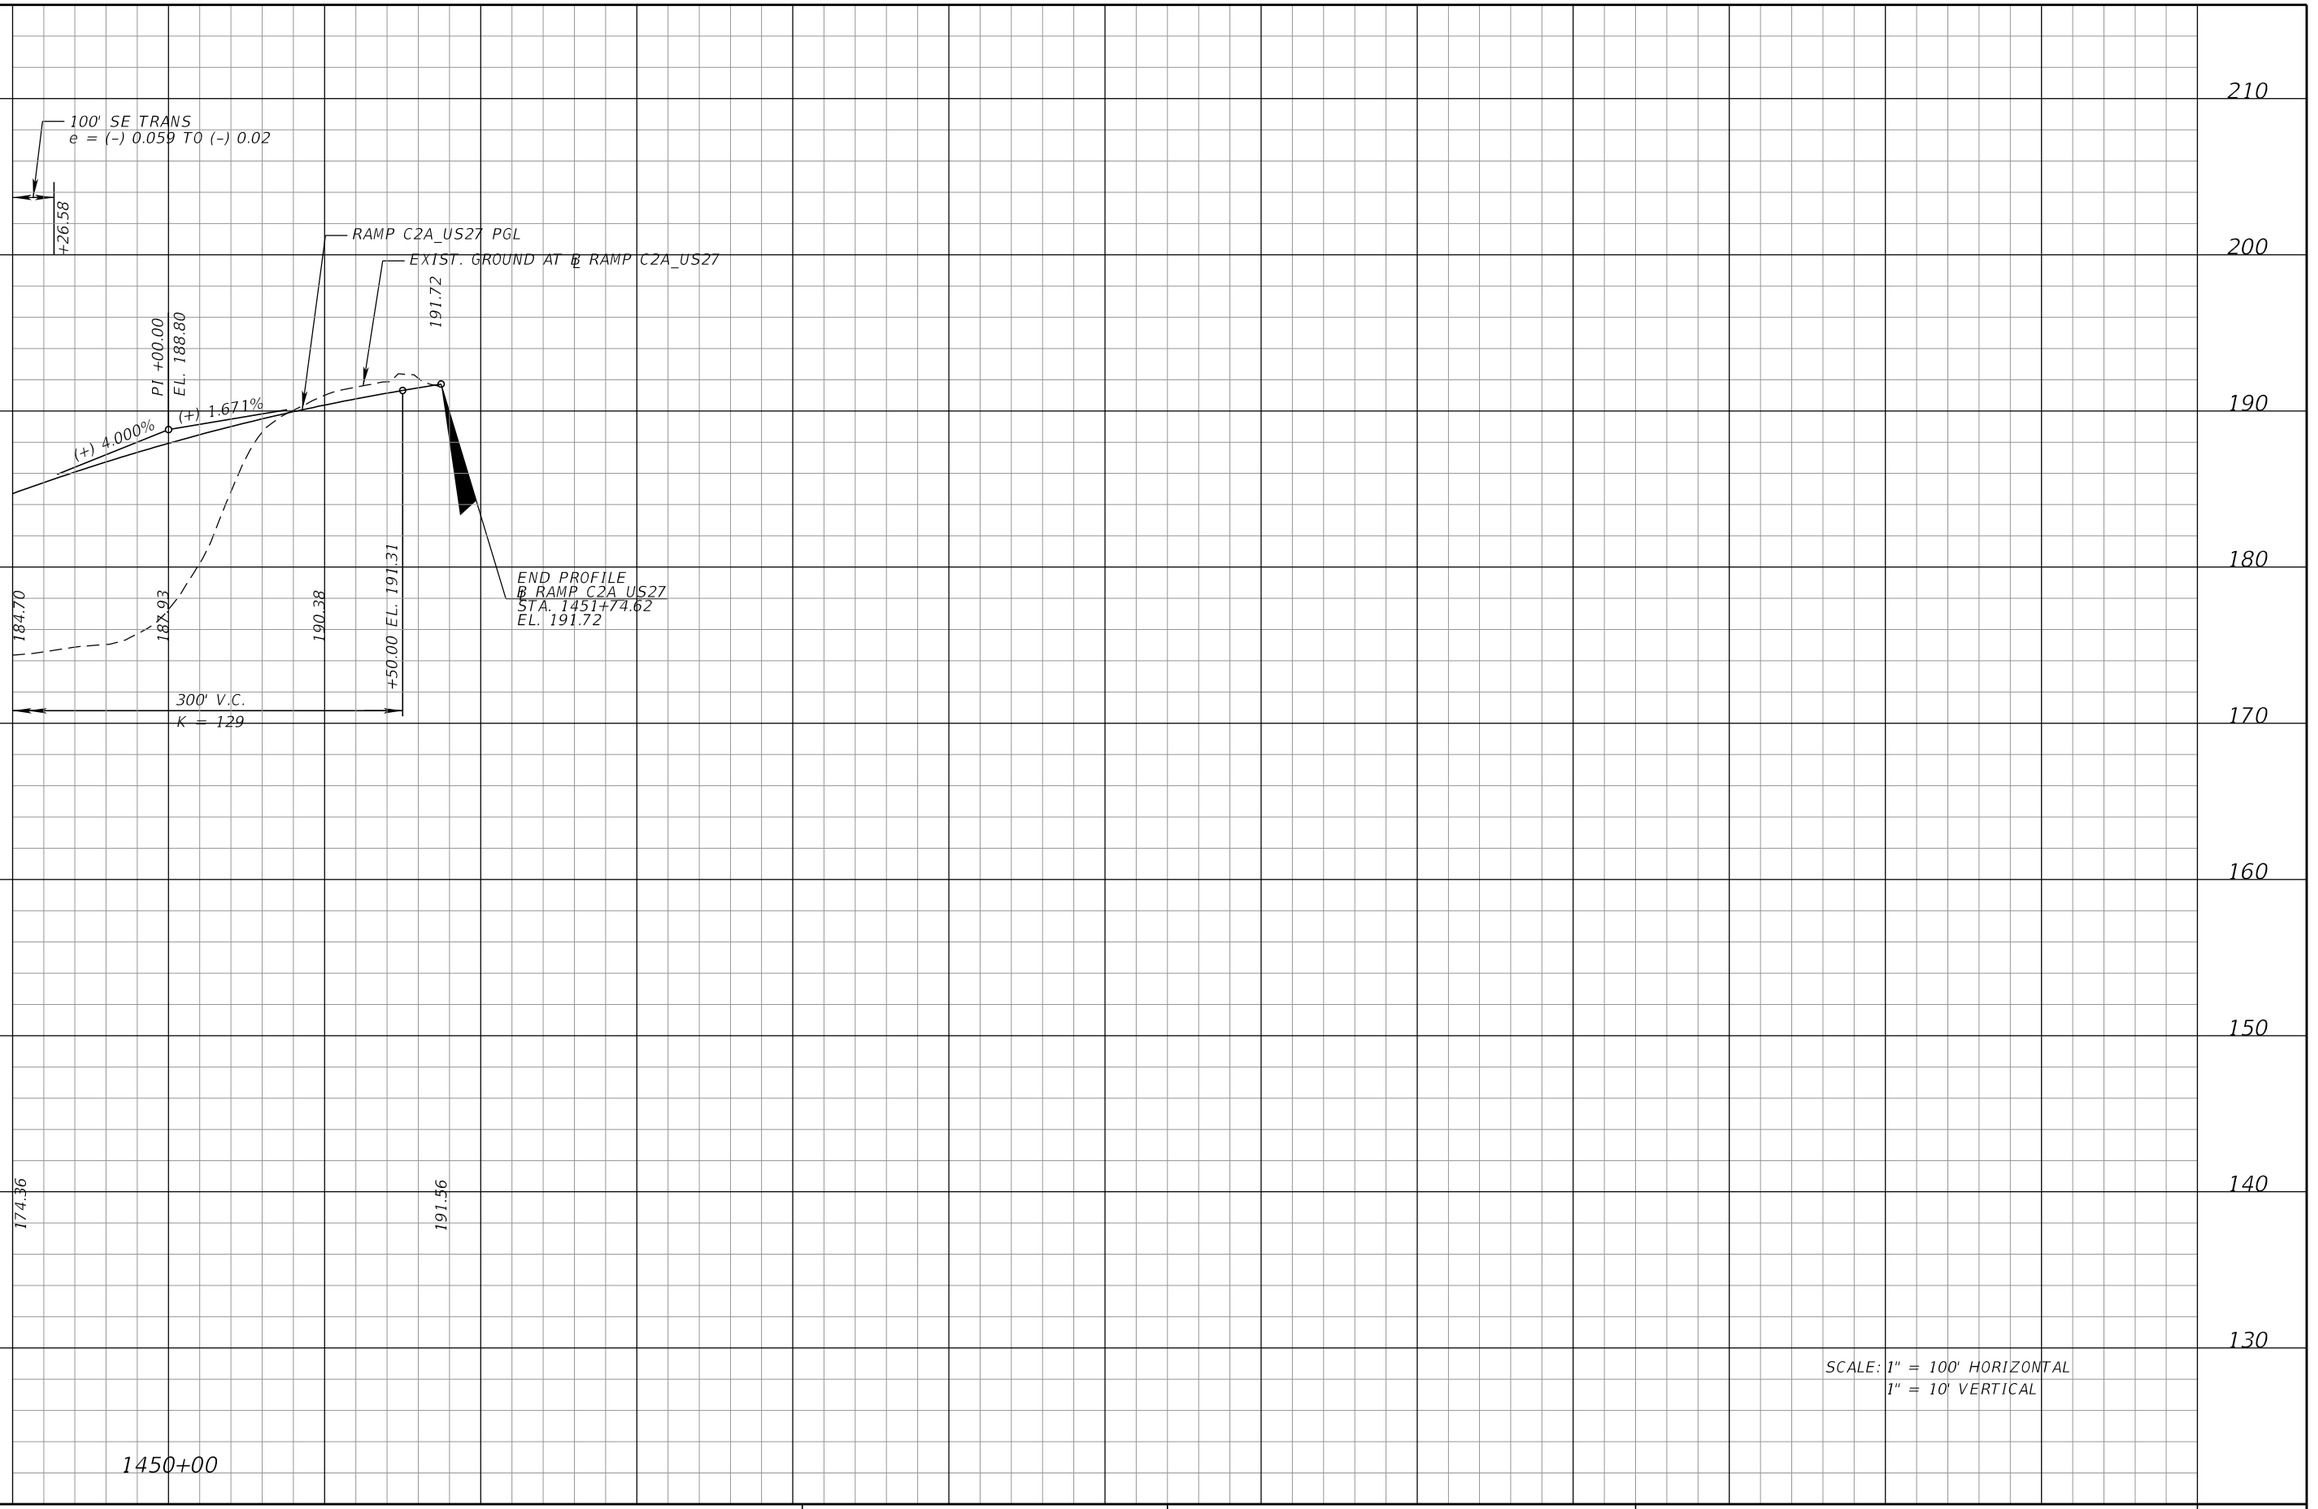

REVISIONS			
DATE	DESCRIPTION	DATE	DESCRIPTION

DEWBERRY ENGINEERS INC.
800 NORTH MAGNOLIA AVENUE, SUITE 1000
ORLANDO, FL 32803
CERTIFICATE OF AUTHORIZATION 8794

STATE OF FLORIDA
DEPARTMENT OF TRANSPORTATION


ROAD NO.	COUNTY	FINANCIAL PROJECT ID
SR 400	POLK	201210-3-52-1

RAMP C2A US27
PROFILE SHEET

SHEET NO. 168

PRELIMINARY: NOT FOR CONSTRUCTION

cfraser 3/10/2017 11:11:26 AM c:\pwworking\aecom_na\cfraser\dms28175\PROFRD80.DGN

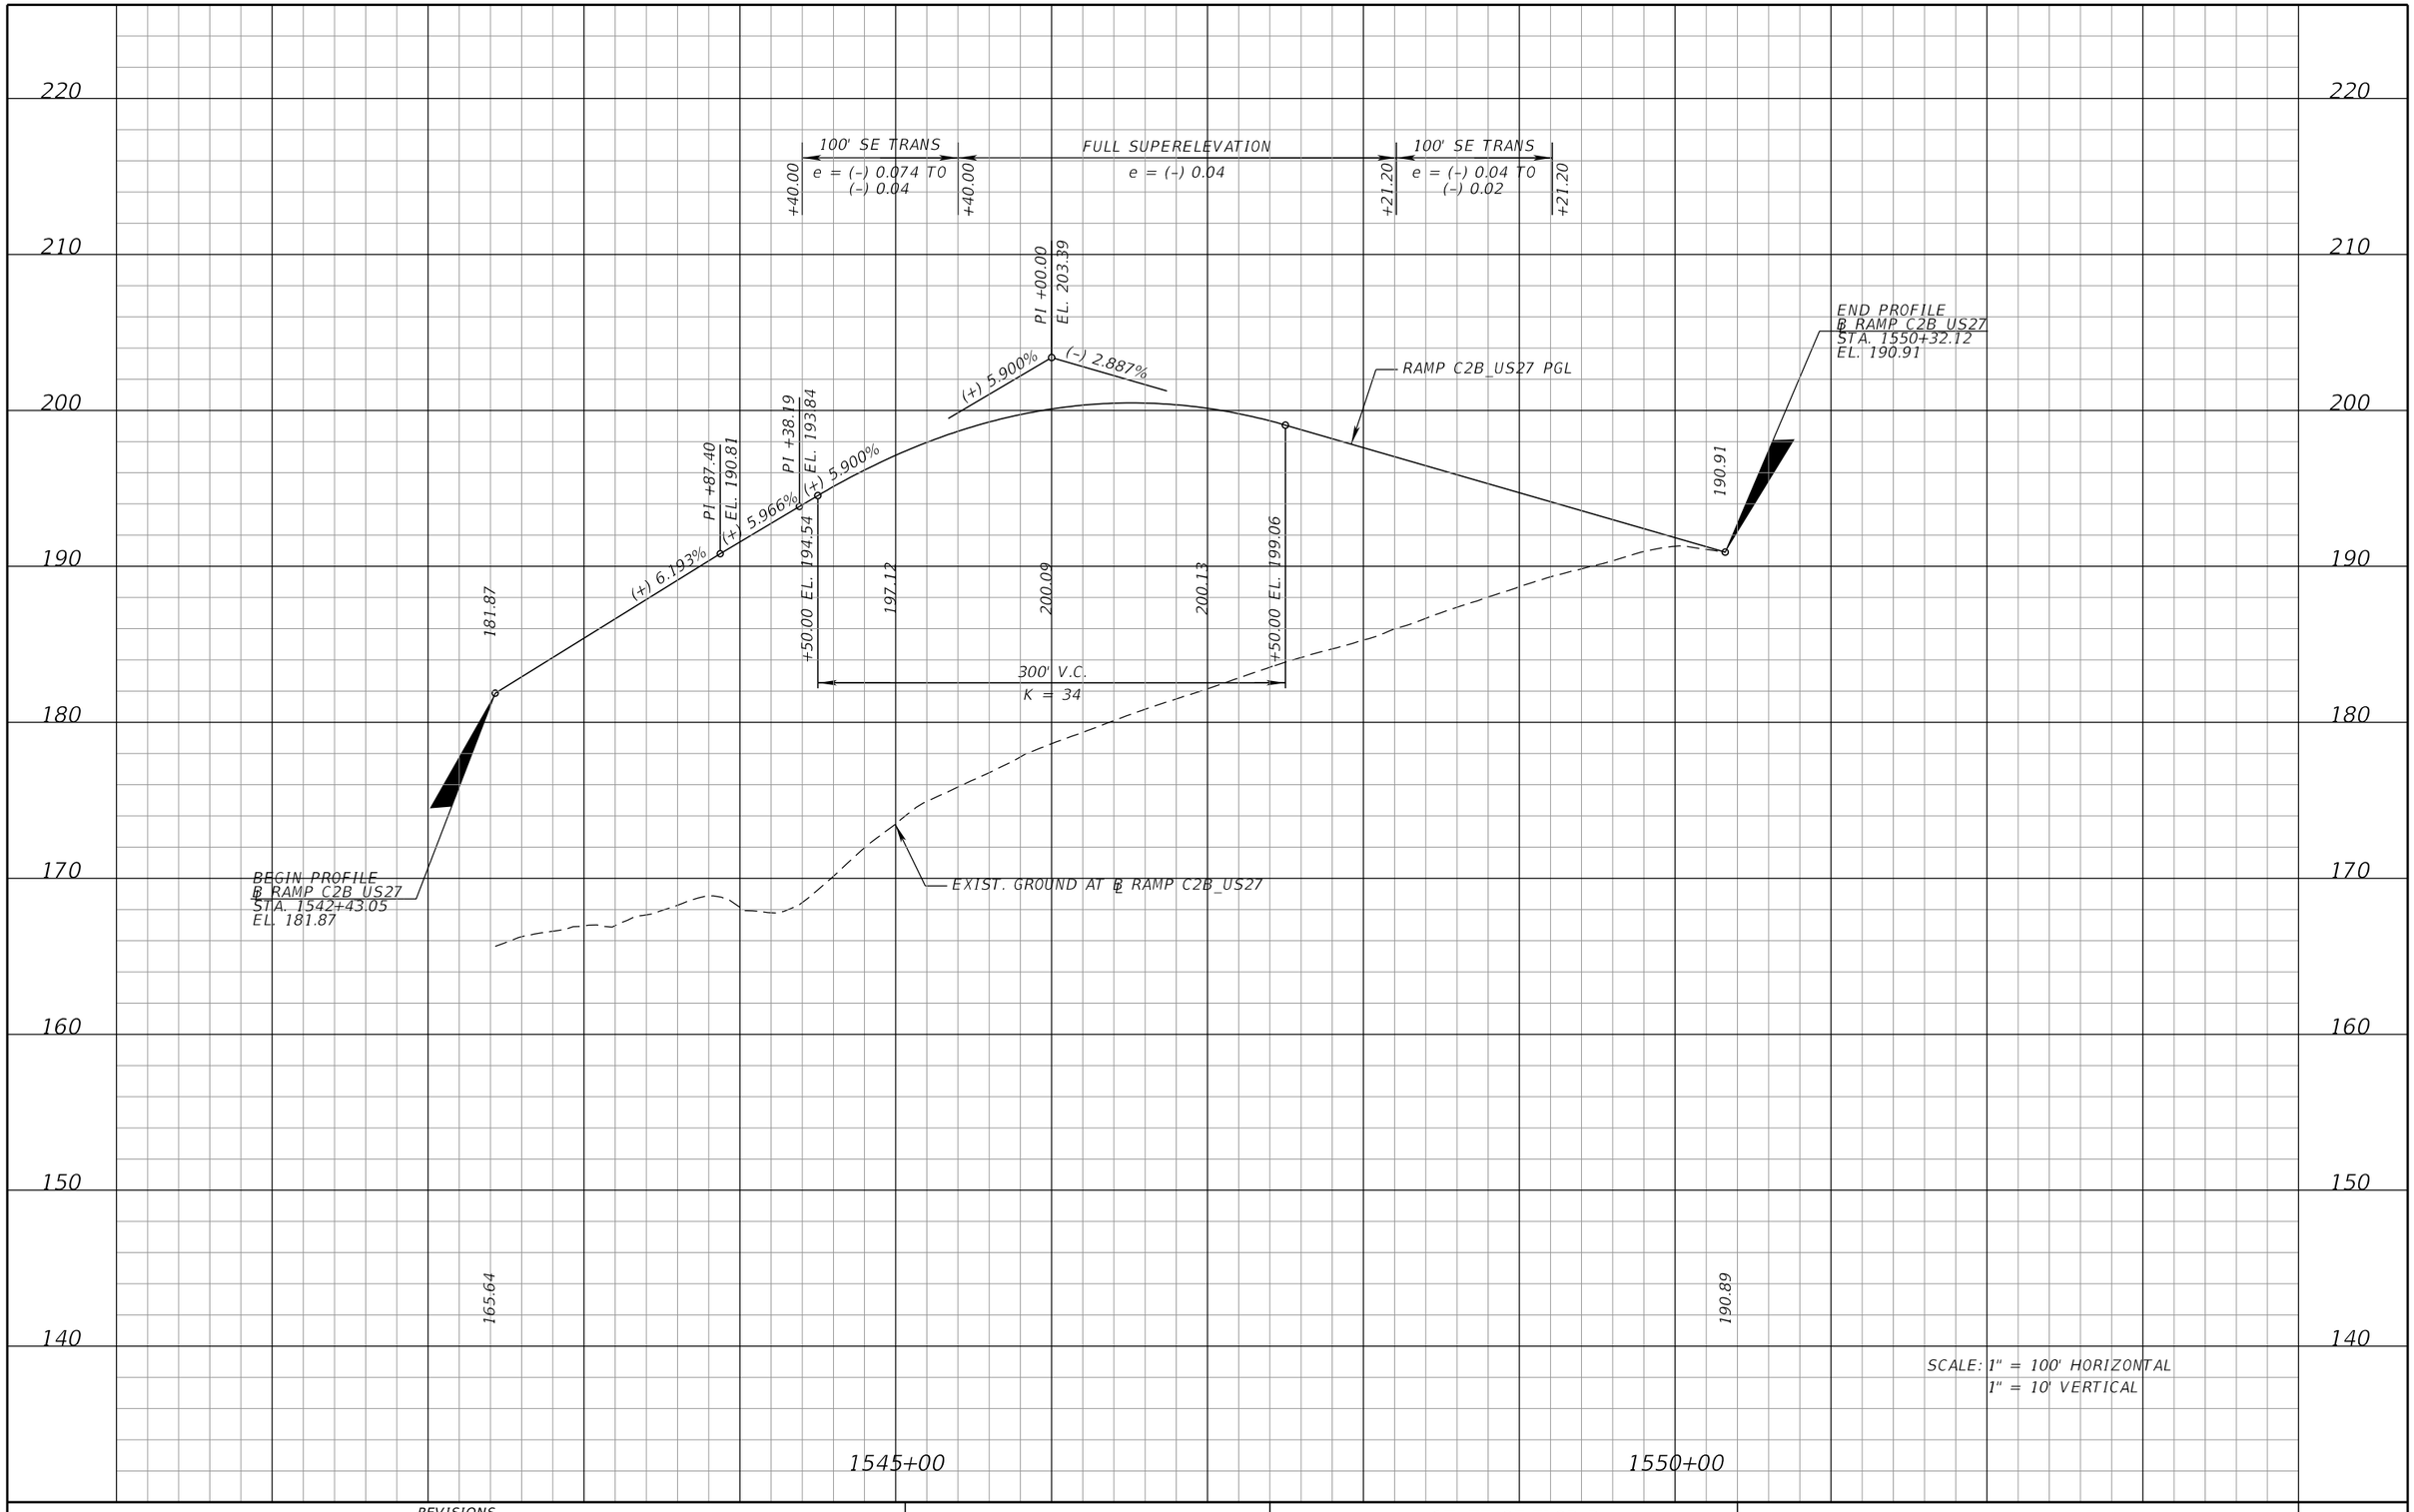

SCALE: 1" = 100' HORIZONTAL
1" = 10' VERTICAL

PRELIMINARY: NOT FOR CONSTRUCTION

REVISIONS			
DATE	DESCRIPTION	DATE	DESCRIPTION

DEWBERRY ENGINEERS INC.
800 NORTH MAGNOLIA AVENUE, SUITE 1000
ORLANDO, FL 32803
CERTIFICATE OF AUTHORIZATION 8794


STATE OF FLORIDA
DEPARTMENT OF TRANSPORTATION

ROAD NO.	COUNTY	FINANCIAL PROJECT ID
SR 400	POLK	201210-3-52-1

RAMP C2B US27
PROFILE SHEET

SHEET NO. 169

cfraser 3/10/2017 11:11:29 AM c:\pwworking\aecom_na\cfraser\dms28175\PROFRD81.DGN

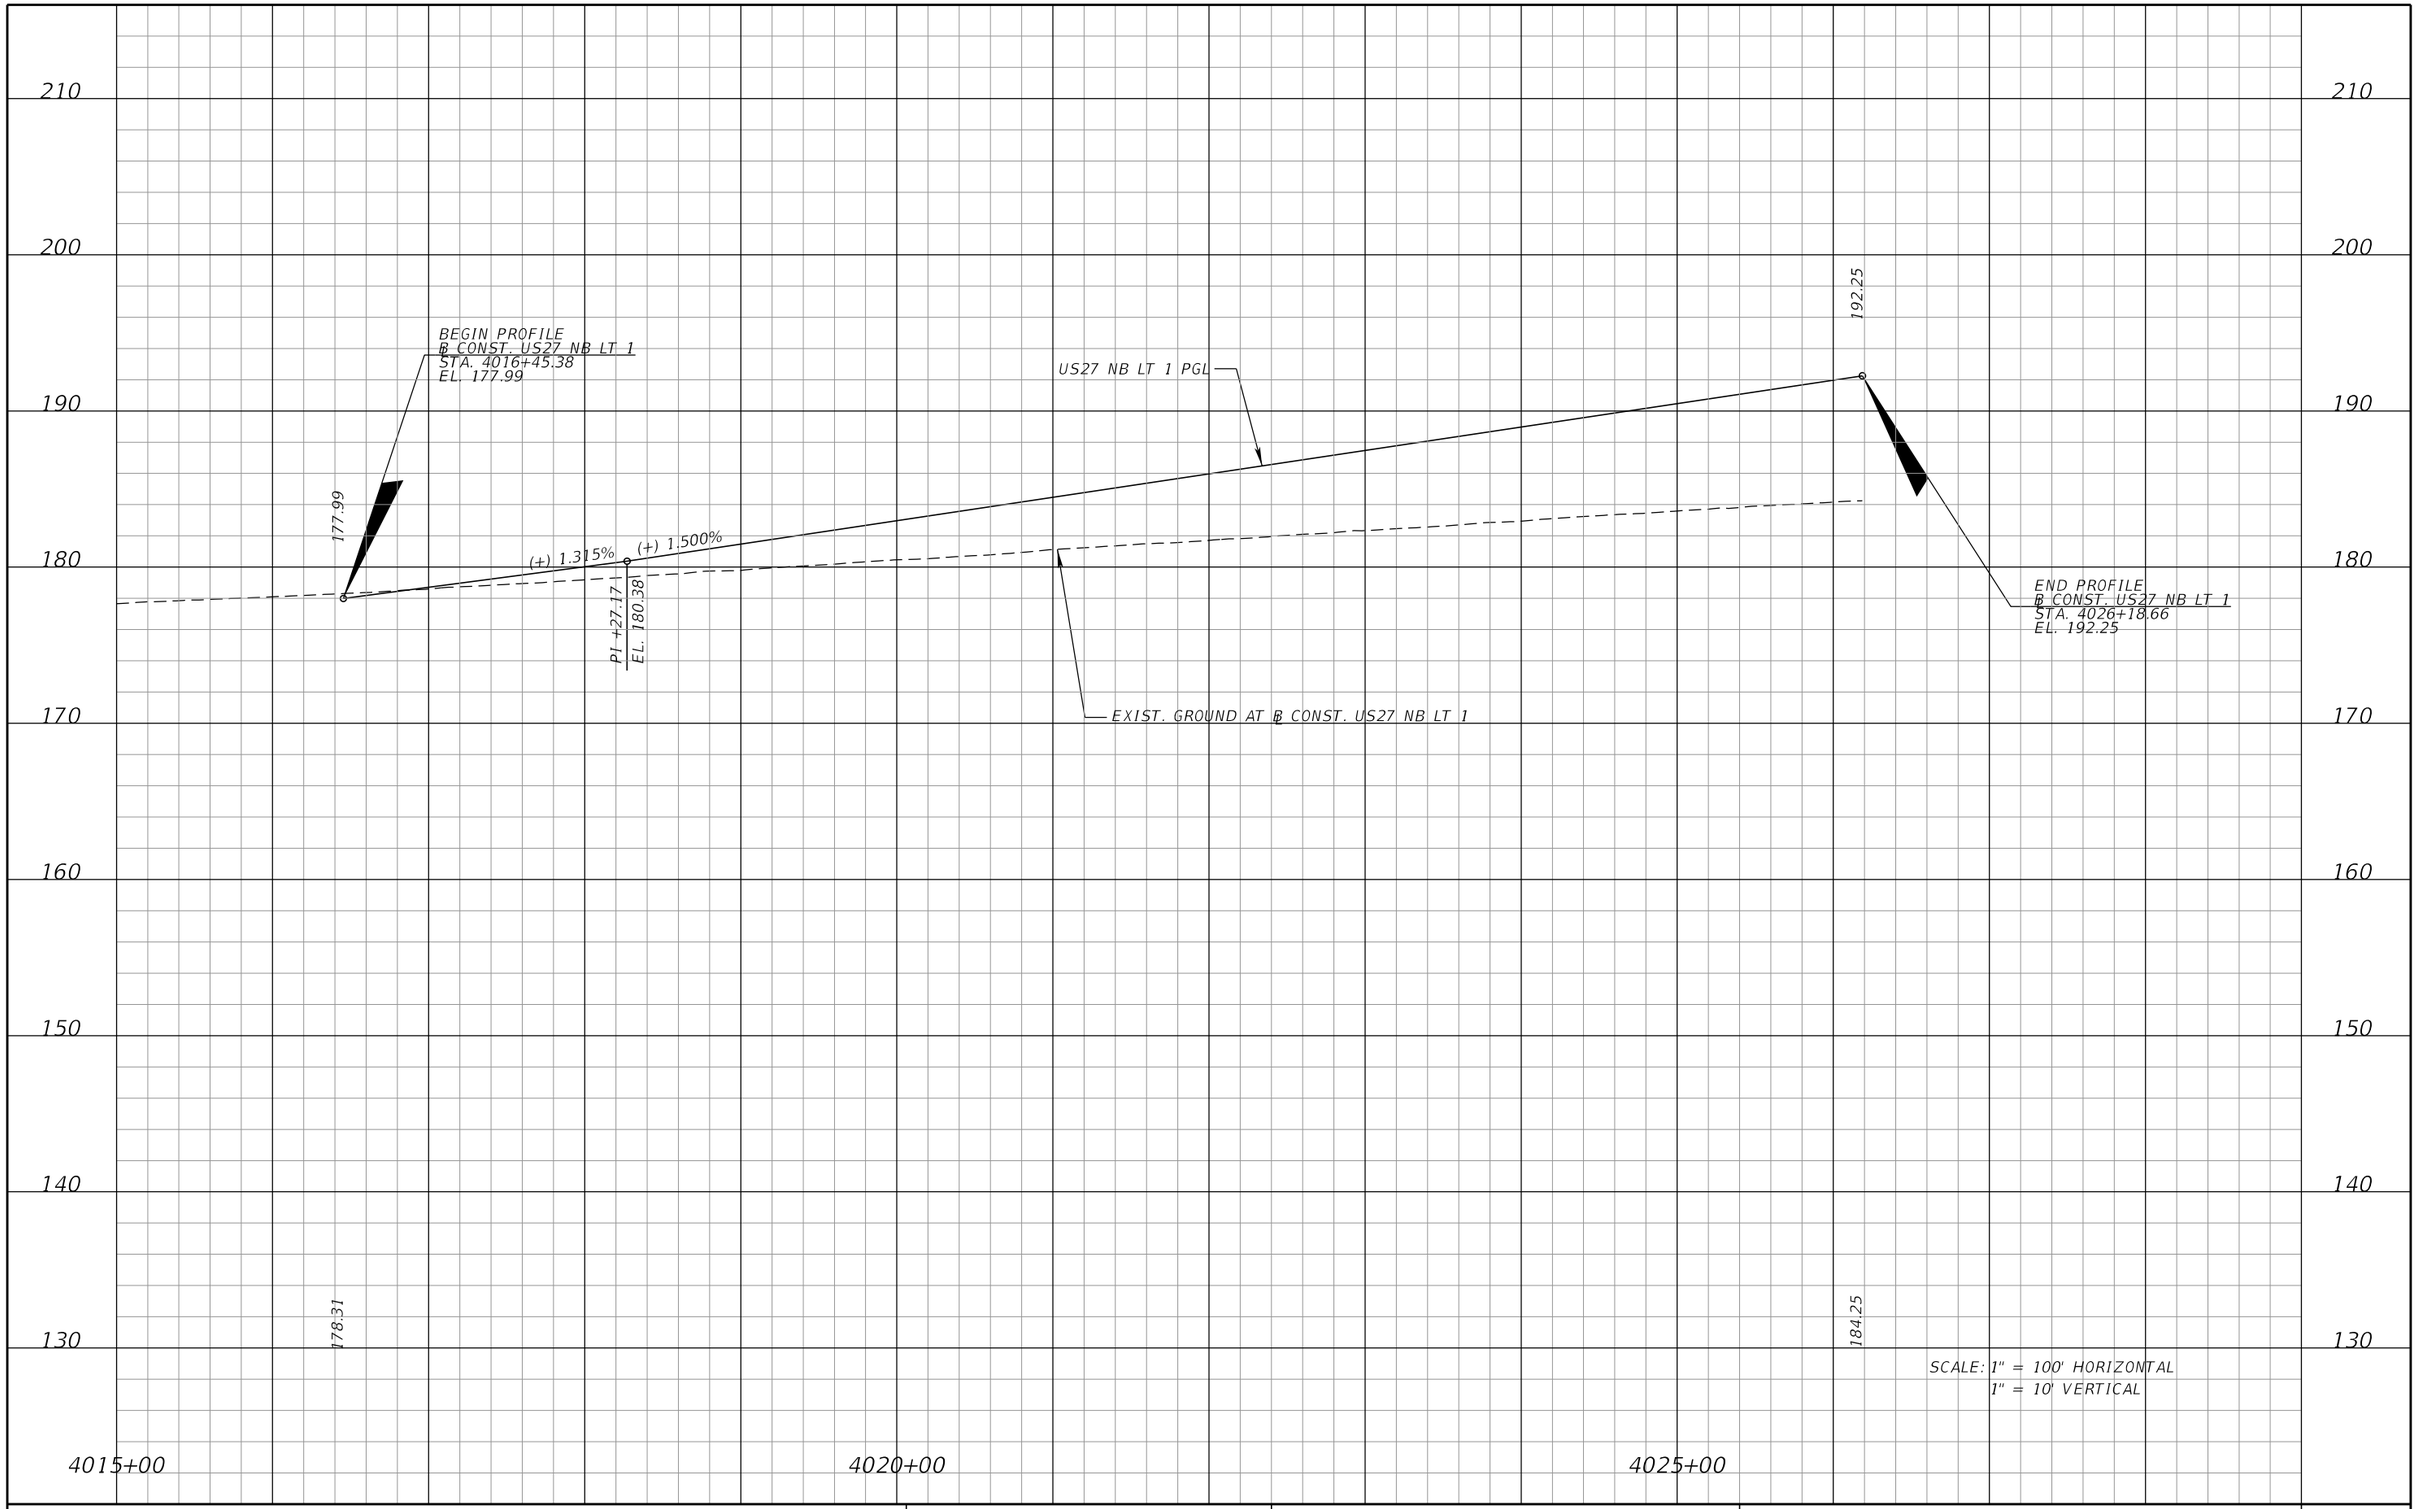

SCALE: 1" = 100' HORIZONTAL
1" = 10' VERTICAL

REVISIONS			
DATE	DESCRIPTION	DATE	DESCRIPTION

DEWBERRY ENGINEERS INC.
800 NORTH MAGNOLIA AVENUE, SUITE 1000
ORLANDO, FL 32803
CERTIFICATE OF AUTHORIZATION 8794

STATE OF FLORIDA
DEPARTMENT OF TRANSPORTATION


ROAD NO.	COUNTY	FINANCIAL PROJECT ID
SR 400	POLK	201210-3-52-1

US27 NB LT1
PROFILE SHEET

SHEET NO. 170

PRELIMINARY: NOT FOR CONSTRUCTION

cfraser 3/10/2017 11:11:31 AM c:\pwworking\aecom_na\cfraser\dms28175\PROFRD82.DGN

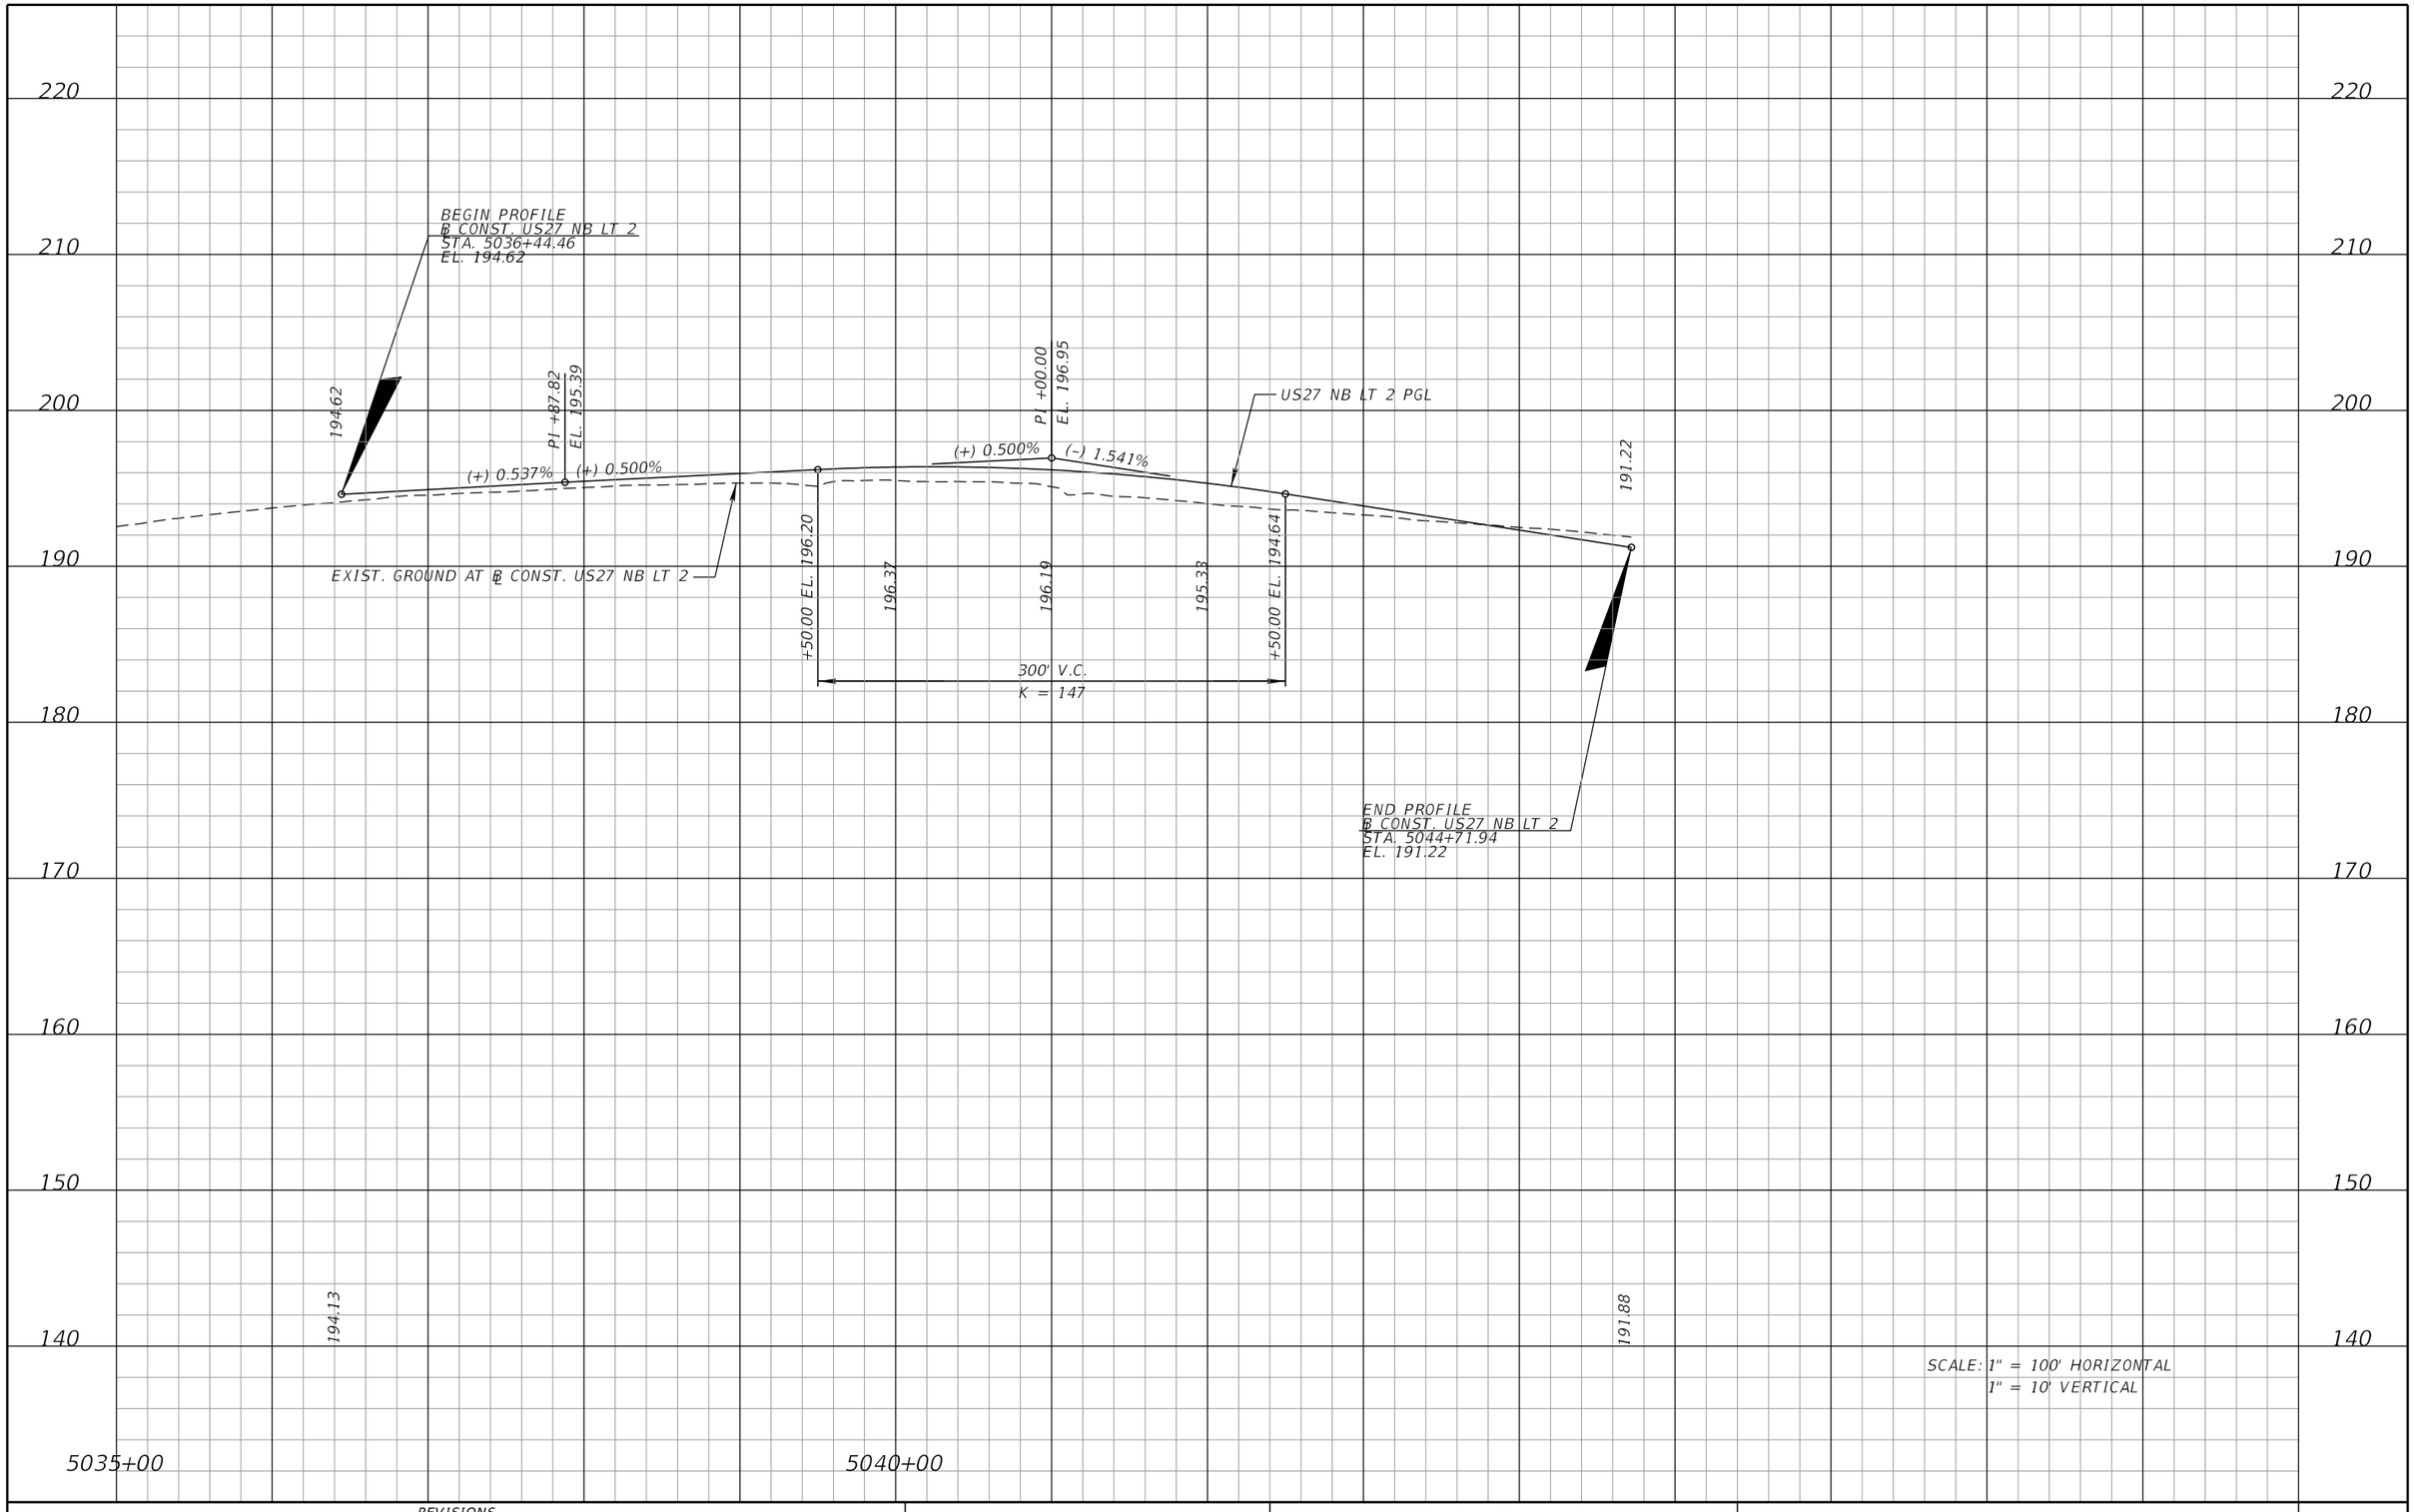

REVISIONS			
DATE	DESCRIPTION	DATE	DESCRIPTION

DEWBERRY ENGINEERS INC.
800 NORTH MAGNOLIA AVENUE, SUITE 1000
ORLANDO, FL 32803
CERTIFICATE OF AUTHORIZATION 8794

STATE OF FLORIDA
DEPARTMENT OF TRANSPORTATION


ROAD NO.	COUNTY	FINANCIAL PROJECT ID
SR 400	POLK	201210-3-52-1

US27 NB LT2
PROFILE SHEET

SHEET NO. 171

PRELIMINARY: NOT FOR CONSTRUCTION

cfraser 3/10/2017 11:11:33 AM c:\pwworking\aecom_na\cfraser\dms28175\PROFRD83.DGN

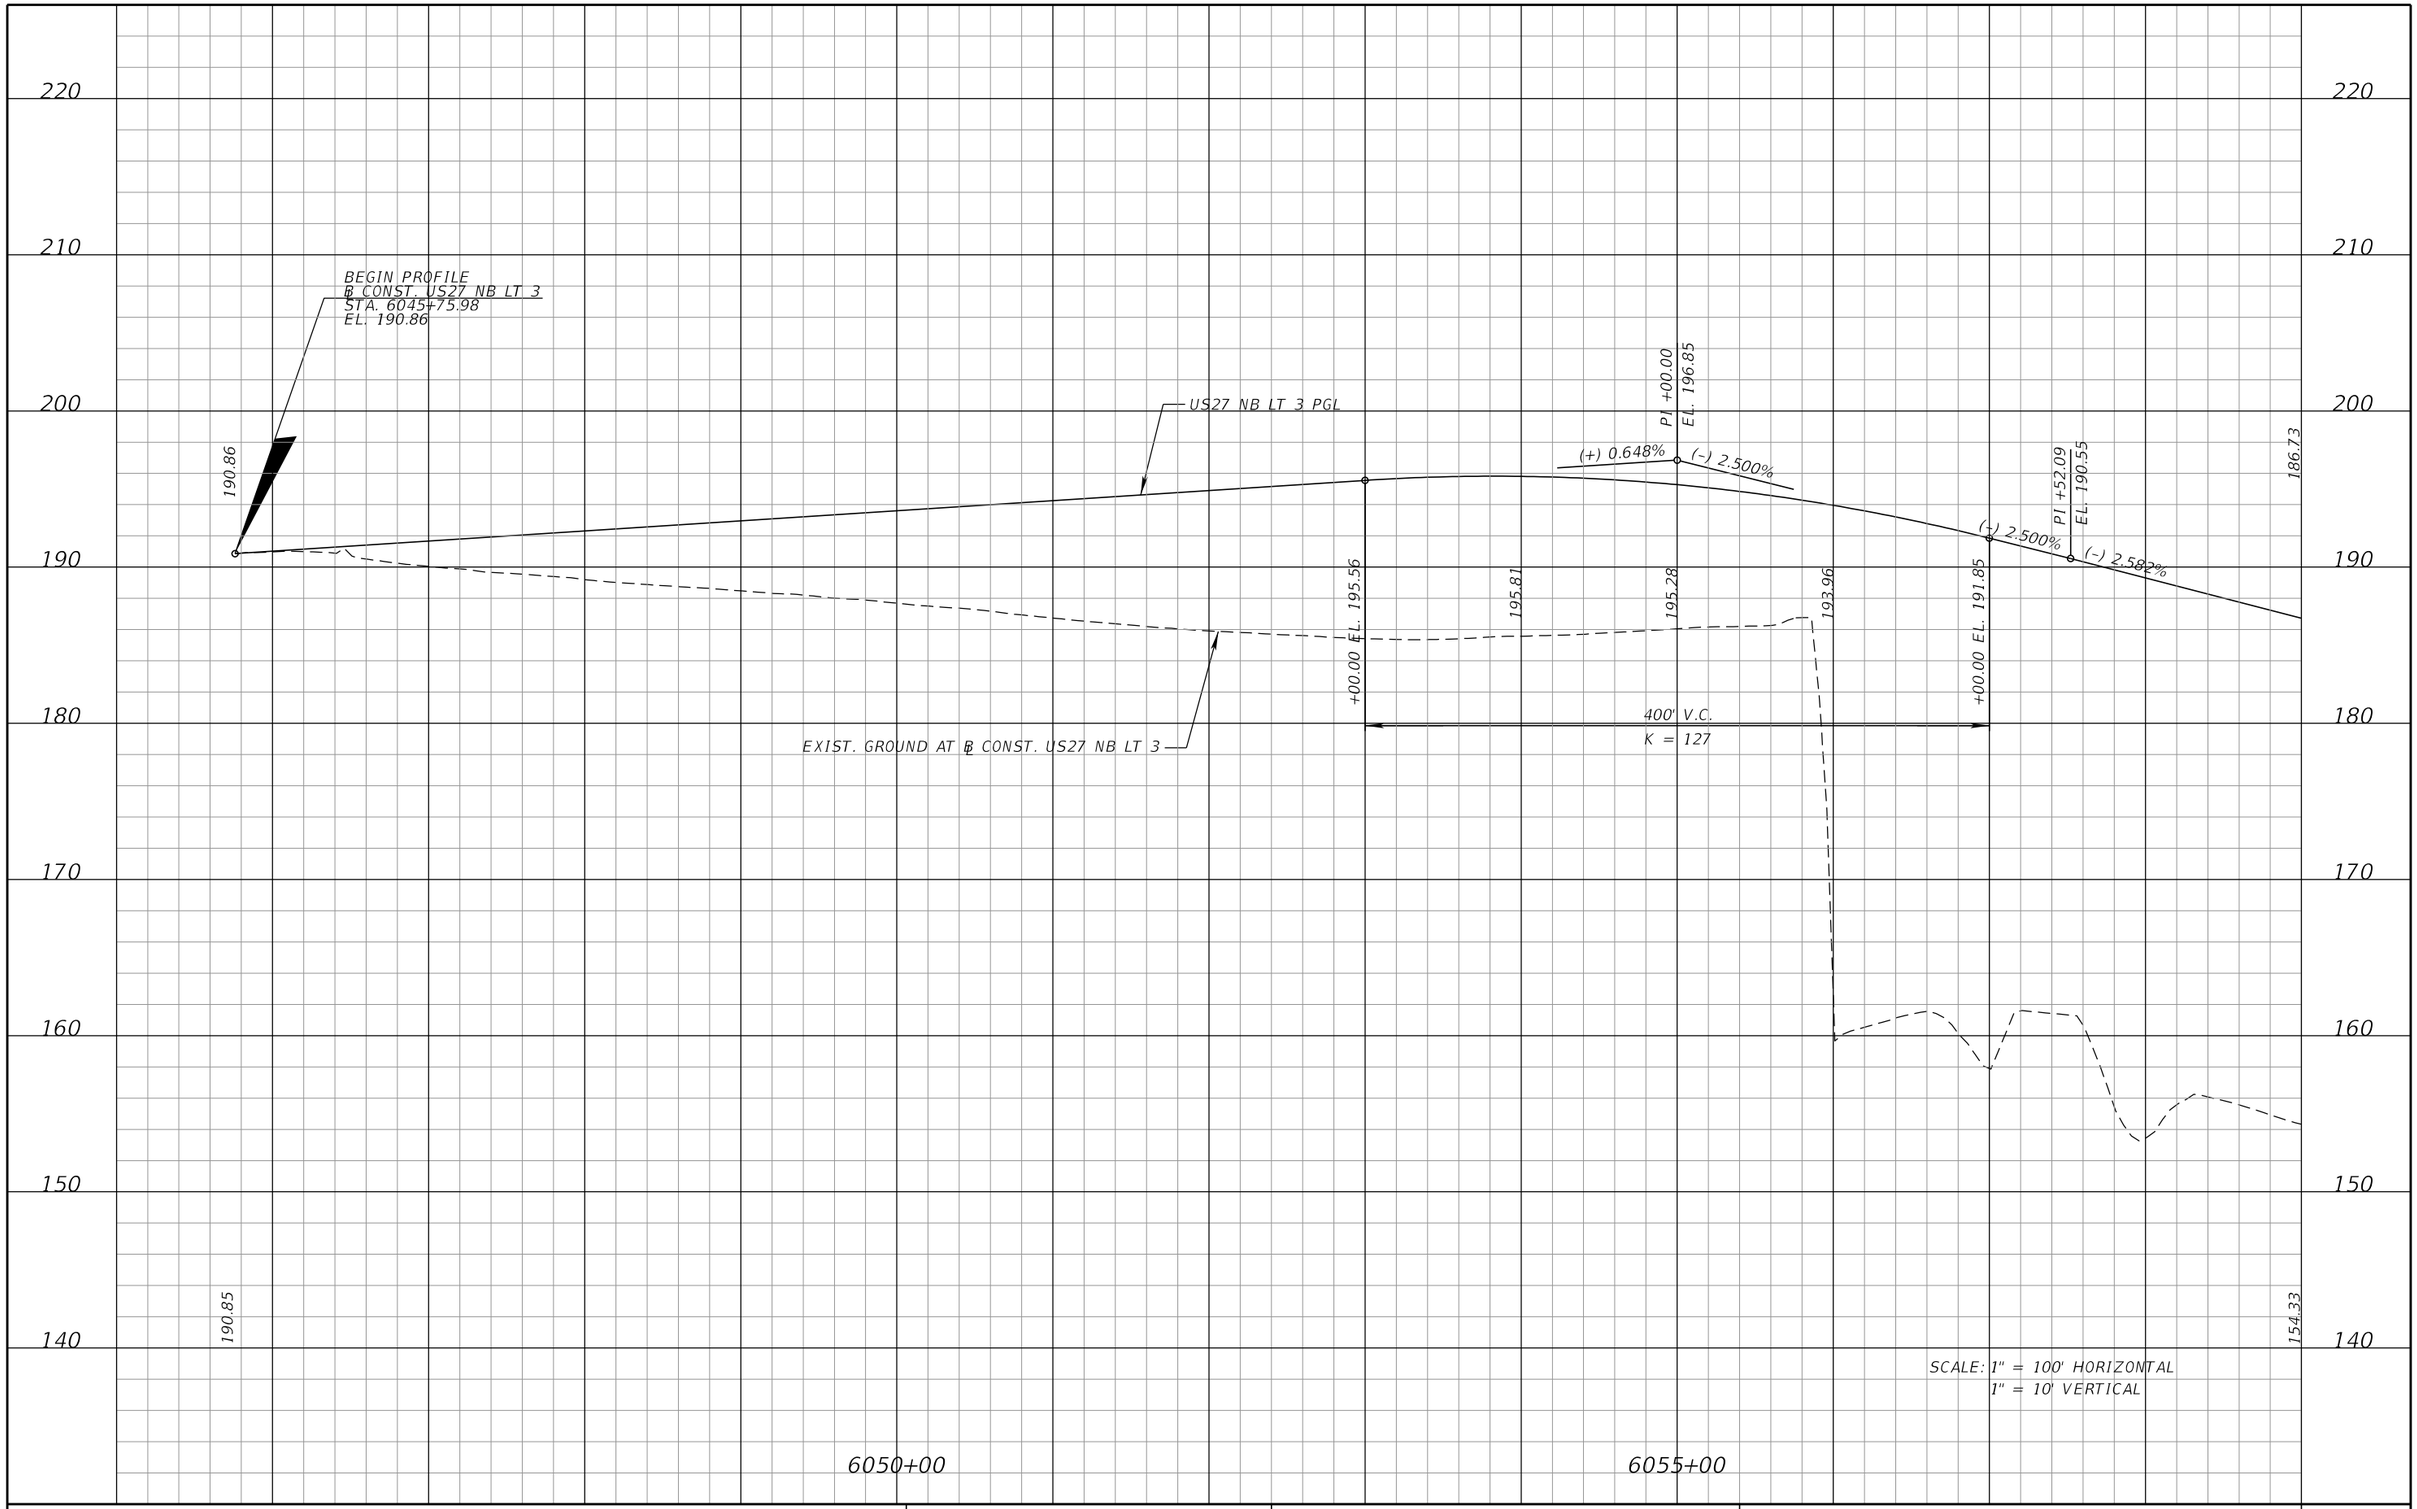

REVISIONS			
DATE	DESCRIPTION	DATE	DESCRIPTION

DEWBERRY ENGINEERS INC.
800 NORTH MAGNOLIA AVENUE, SUITE 1000
ORLANDO, FL 32803
CERTIFICATE OF AUTHORIZATION 8794

STATE OF FLORIDA
DEPARTMENT OF TRANSPORTATION

ROAD NO.	COUNTY	FINANCIAL PROJECT ID
SR 400	POLK	201210-3-52-1

US27 NB LT3
PROFILE SHEET

SHEET NO. 172

PRELIMINARY: NOT FOR CONSTRUCTION

cfraser 3/10/2017 11:11:36 AM c:\pwworking\aecom_na\cfraser\dms28175\PROFRD84.DGN

220
210
200
190
180
170
160
150
140

186.73

182.35

177.40

154.33

US27 NB LT 3 PGL

END PROFILE
℄ CONST. US27 NB LT 3
STA. 6060+69.71
EL. 182.35

EXIST. GROUND AT ℄ CONST. US27 NB LT 3

6060+00

SCALE: 1" = 100' HORIZONTAL
1" = 10' VERTICAL

PRELIMINARY: NOT FOR CONSTRUCTION

REVISIONS			
DATE	DESCRIPTION	DATE	DESCRIPTION

DEWBERRY ENGINEERS INC.
800 NORTH MAGNOLIA AVENUE, SUITE 1000
ORLANDO, FL 32803
CERTIFICATE OF AUTHORIZATION 8794


STATE OF FLORIDA
DEPARTMENT OF TRANSPORTATION

ROAD NO.	COUNTY	FINANCIAL PROJECT ID
SR 400	POLK	201210-3-52-1

US27 NB LT3
PROFILE SHEET

SHEET NO. 173

cfraser 3/10/2017 11:11:38 AM c:\pwworking\aecom_na\cfraser\dms28175\PROFRD85.DGN

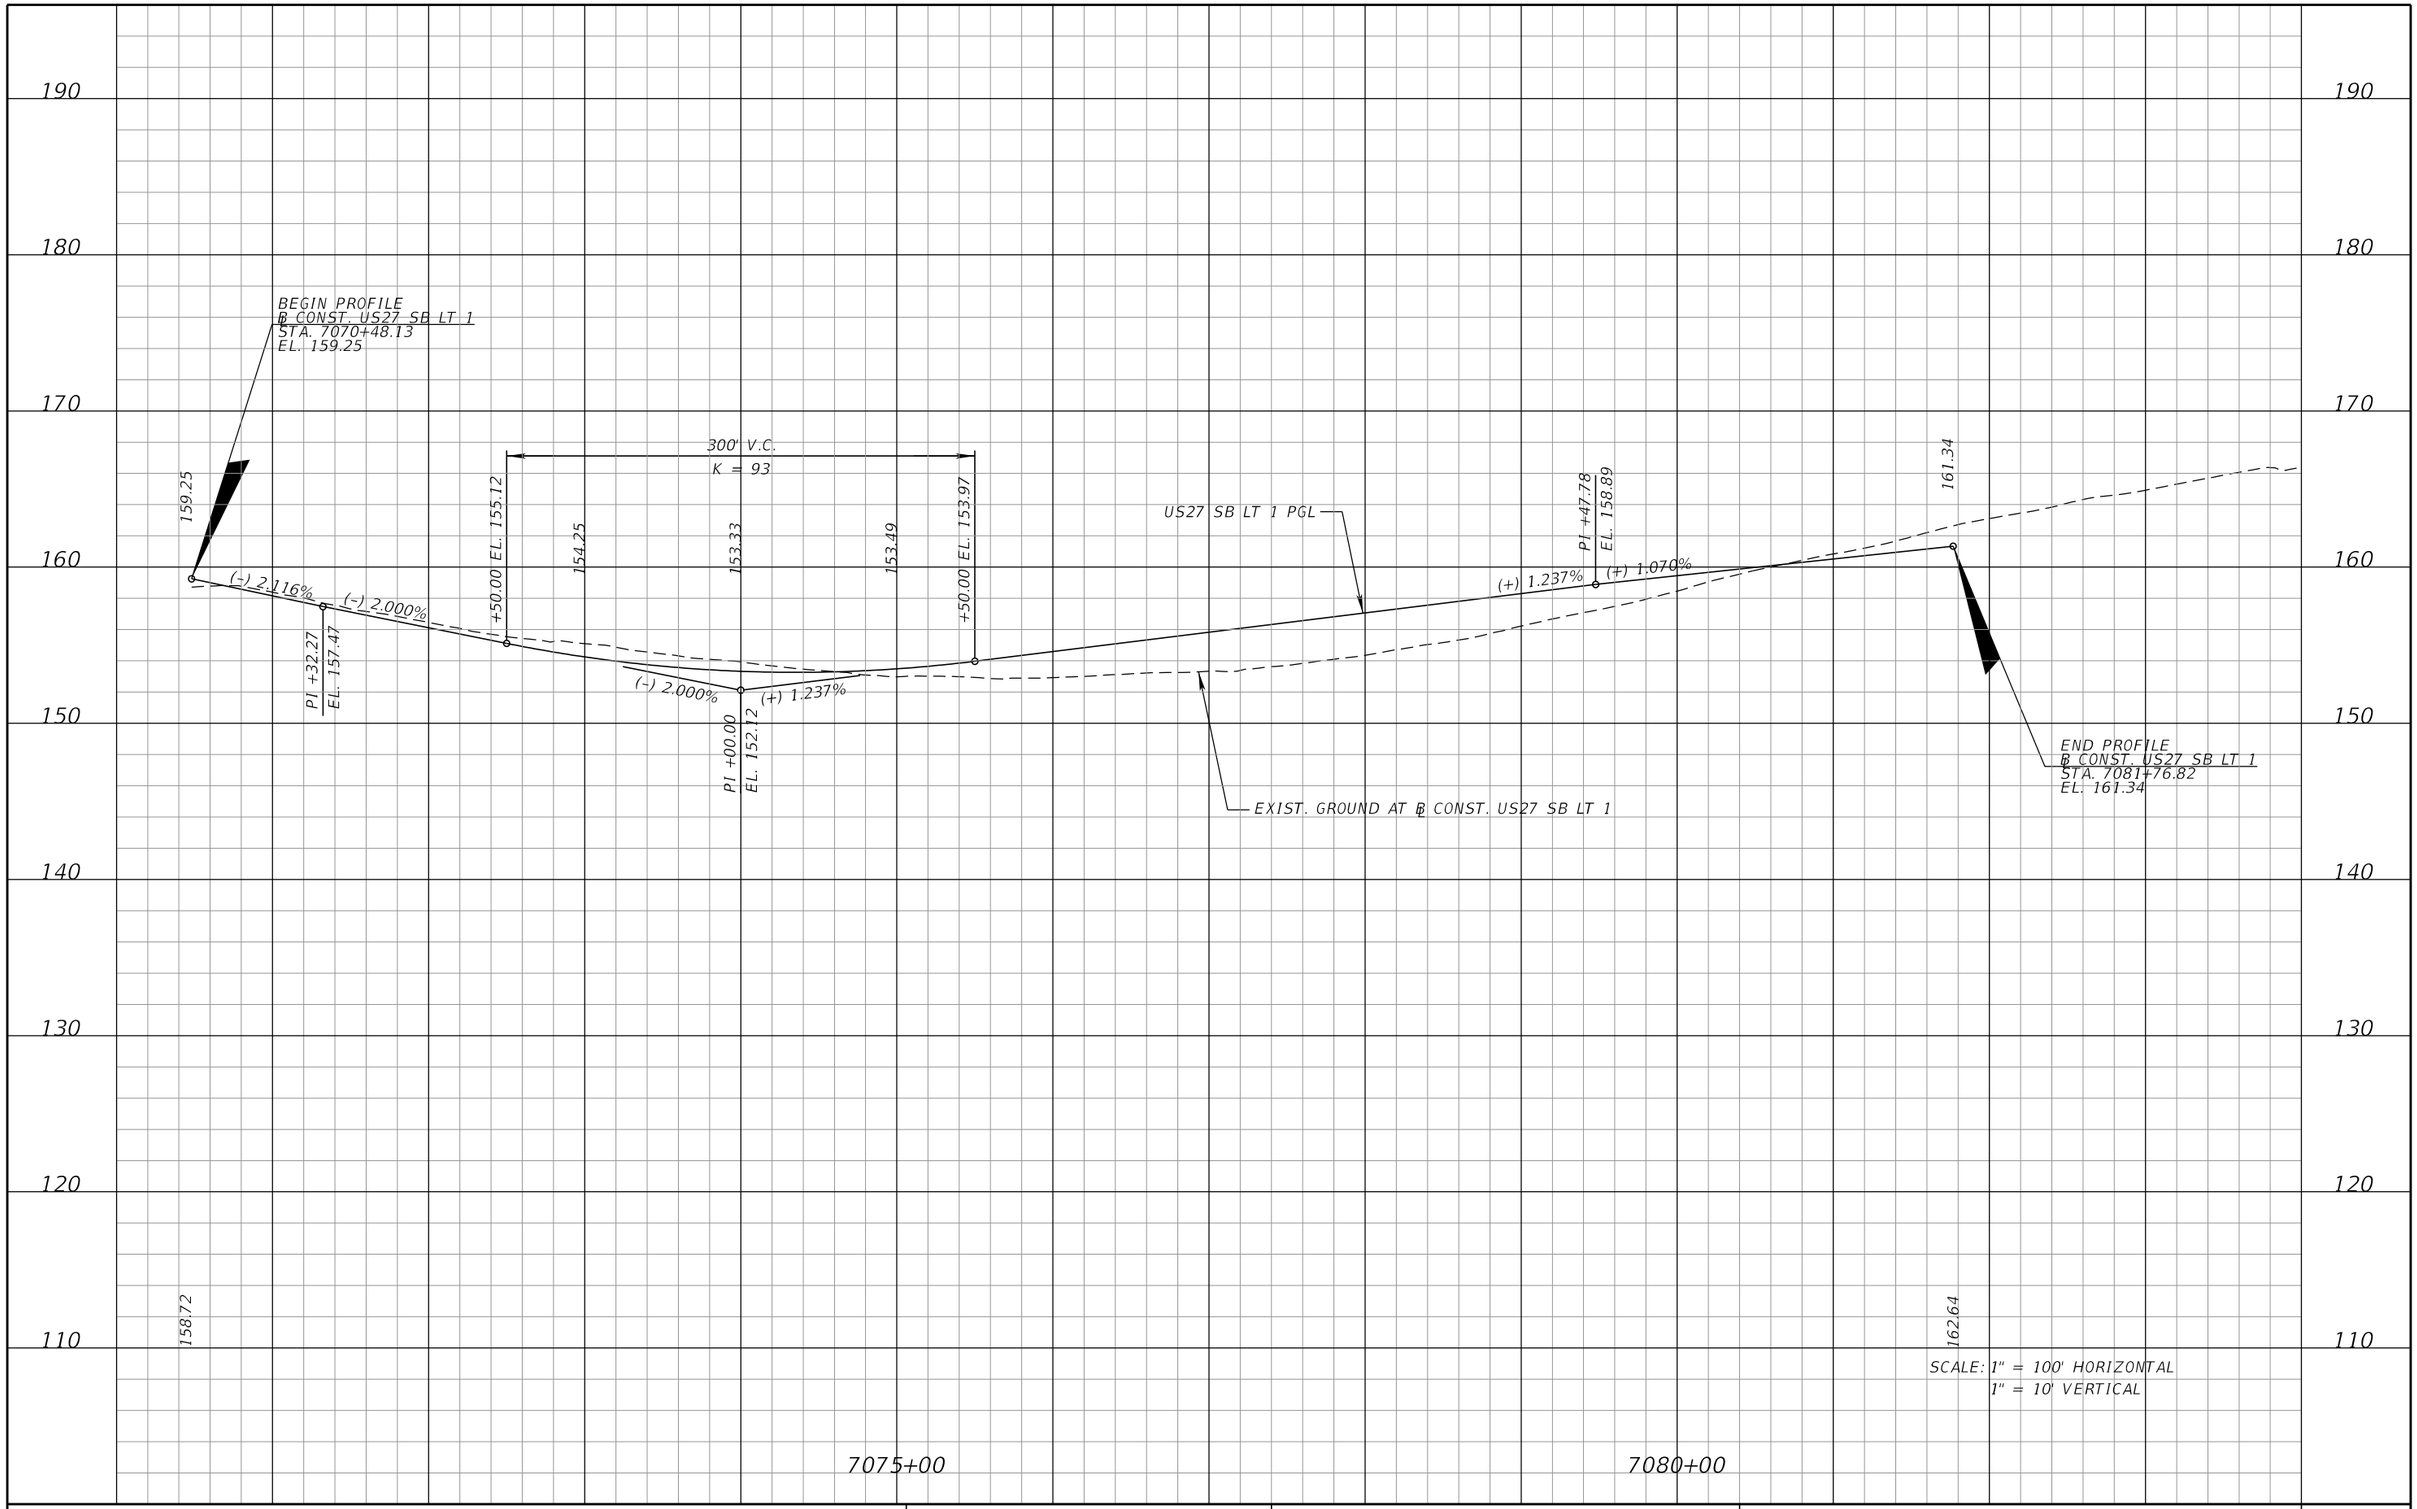

SCALE: 1" = 100' HORIZONTAL
1" = 10' VERTICAL

PRELIMINARY: NOT FOR CONSTRUCTION

REVISIONS			
DATE	DESCRIPTION	DATE	DESCRIPTION

DEWBERRY ENGINEERS INC.
800 NORTH MAGNOLIA AVENUE, SUITE 1000
ORLANDO, FL 32803
CERTIFICATE OF AUTHORIZATION 8794


STATE OF FLORIDA
DEPARTMENT OF TRANSPORTATION

ROAD NO.	COUNTY	FINANCIAL PROJECT ID
SR 400	POLK	201210-3-52-1

US27 SB LT1
PROFILE SHEET

SHEET NO. 174

cfraser 3/10/2017 11:11:40 AM c:\pwworking\aecom_na\cfraser\dms28175\PROFRD86.DGN

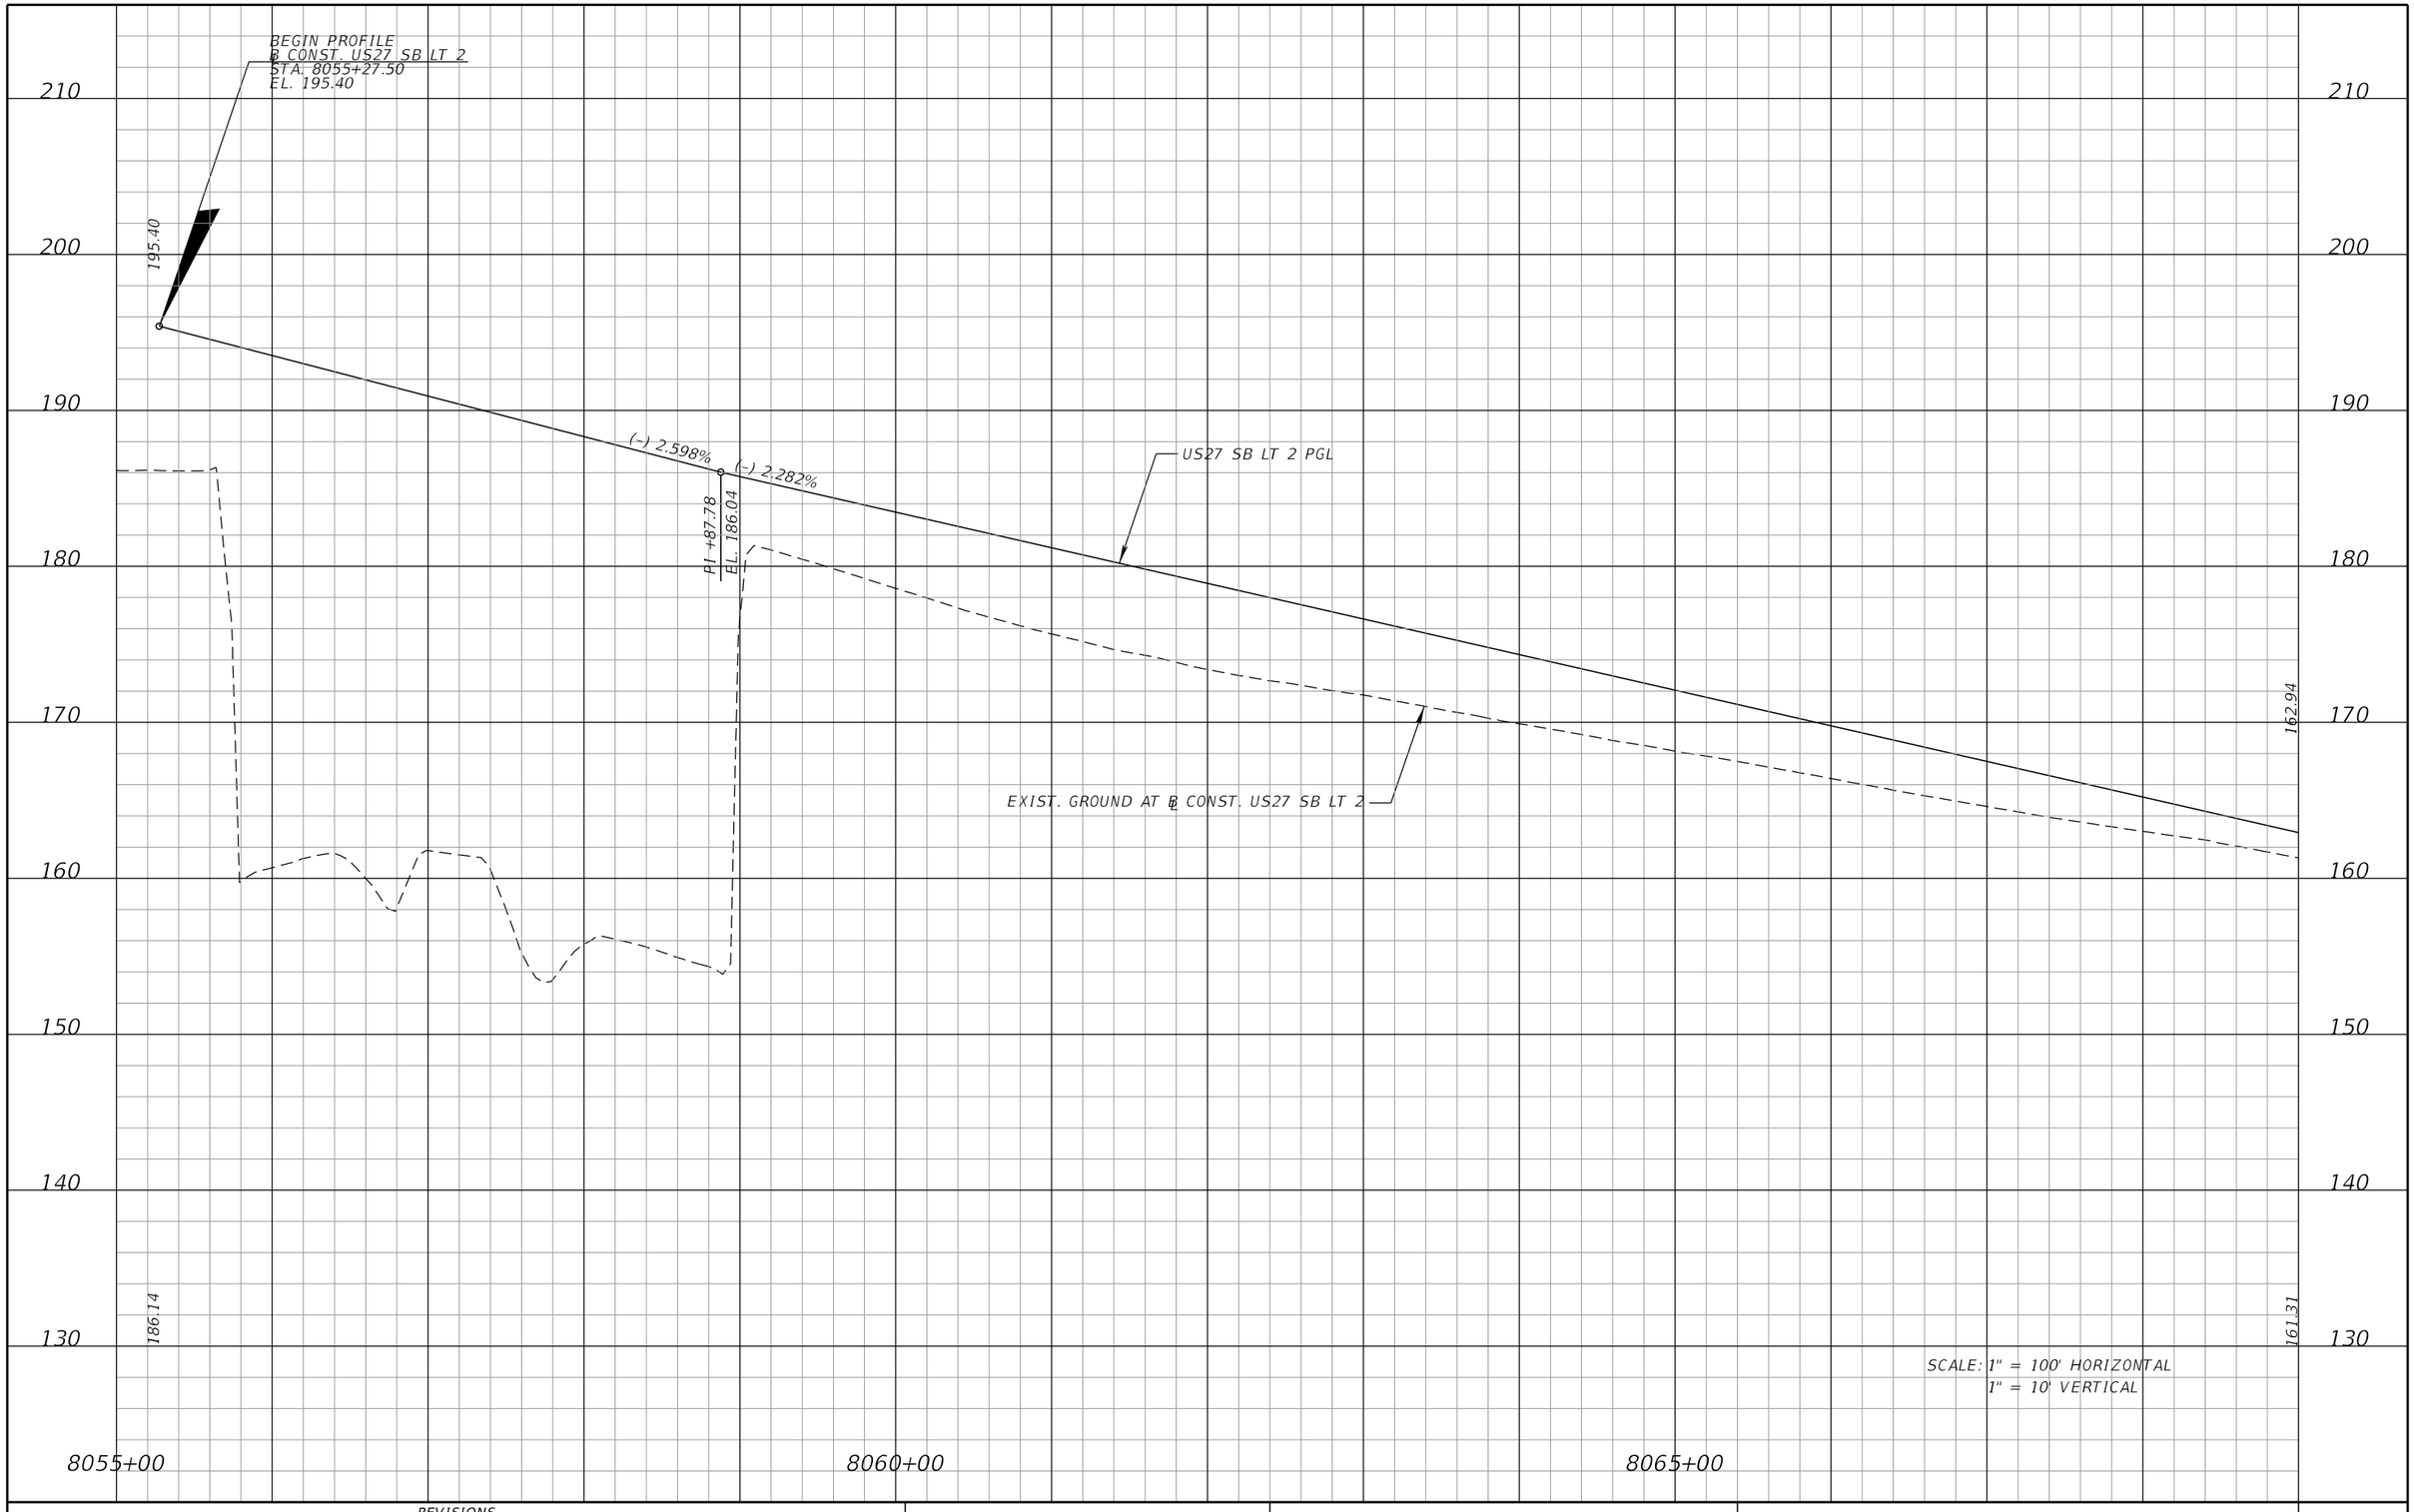

SCALE: 1" = 100' HORIZONTAL
1" = 10' VERTICAL

REVISIONS			
DATE	DESCRIPTION	DATE	DESCRIPTION

DEWBERRY ENGINEERS INC.
800 NORTH MAGNOLIA AVENUE, SUITE 1000
ORLANDO, FL 32803
CERTIFICATE OF AUTHORIZATION 8794

STATE OF FLORIDA
DEPARTMENT OF TRANSPORTATION


ROAD NO.	COUNTY	FINANCIAL PROJECT ID
SR 400	POLK	201210-3-52-1

US27 SB LT2 PROFILE SHEET

SHEET NO. 175

PRELIMINARY: NOT FOR CONSTRUCTION

cfraser 3/10/2017 11:11:43 AM c:\pwworking\aecom_na\cfraser\dms28175\PROFRD87.DGN

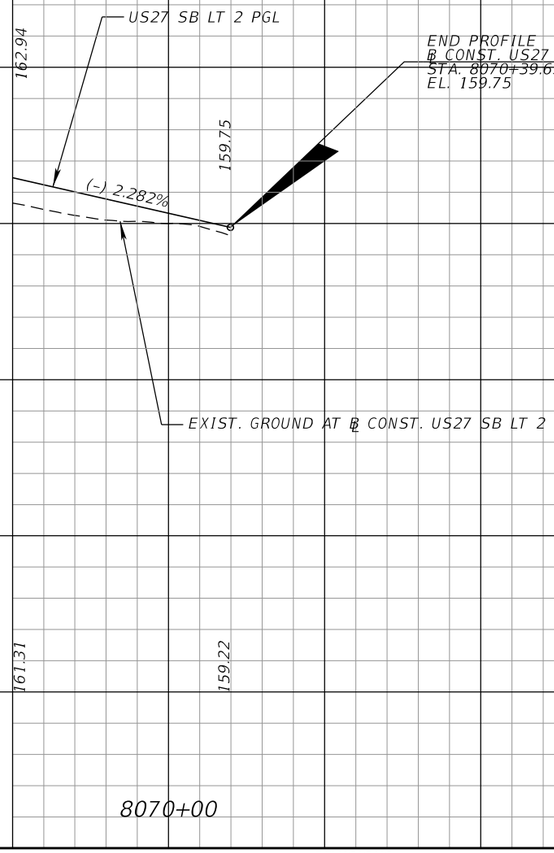

END PROFILE
℄ CONST. US27 SB LT 2
STA. 8070+39.63
EL. 159.75

210 200 190 180 170 160 150 140 130

SCALE: 1" = 100' HORIZONTAL
1" = 10' VERTICAL

REVISIONS			
DATE	DESCRIPTION	DATE	DESCRIPTION

DEWBERRY ENGINEERS INC.
800 NORTH MAGNOLIA AVENUE, SUITE 1000
ORLANDO, FL 32803
CERTIFICATE OF AUTHORIZATION 8794

STATE OF FLORIDA
DEPARTMENT OF TRANSPORTATION


ROAD NO.	COUNTY	FINANCIAL PROJECT ID
SR 400	POLK	201210-3-52-1

US27 SB LT2 PROFILE SHEET

SHEET NO. 176

PRELIMINARY: NOT FOR CONSTRUCTION

cfraser 3/10/2017 11:11:45 AM c:\pwworking\aecom_na\cfraser\dms28175\PR0FRD88.DGN

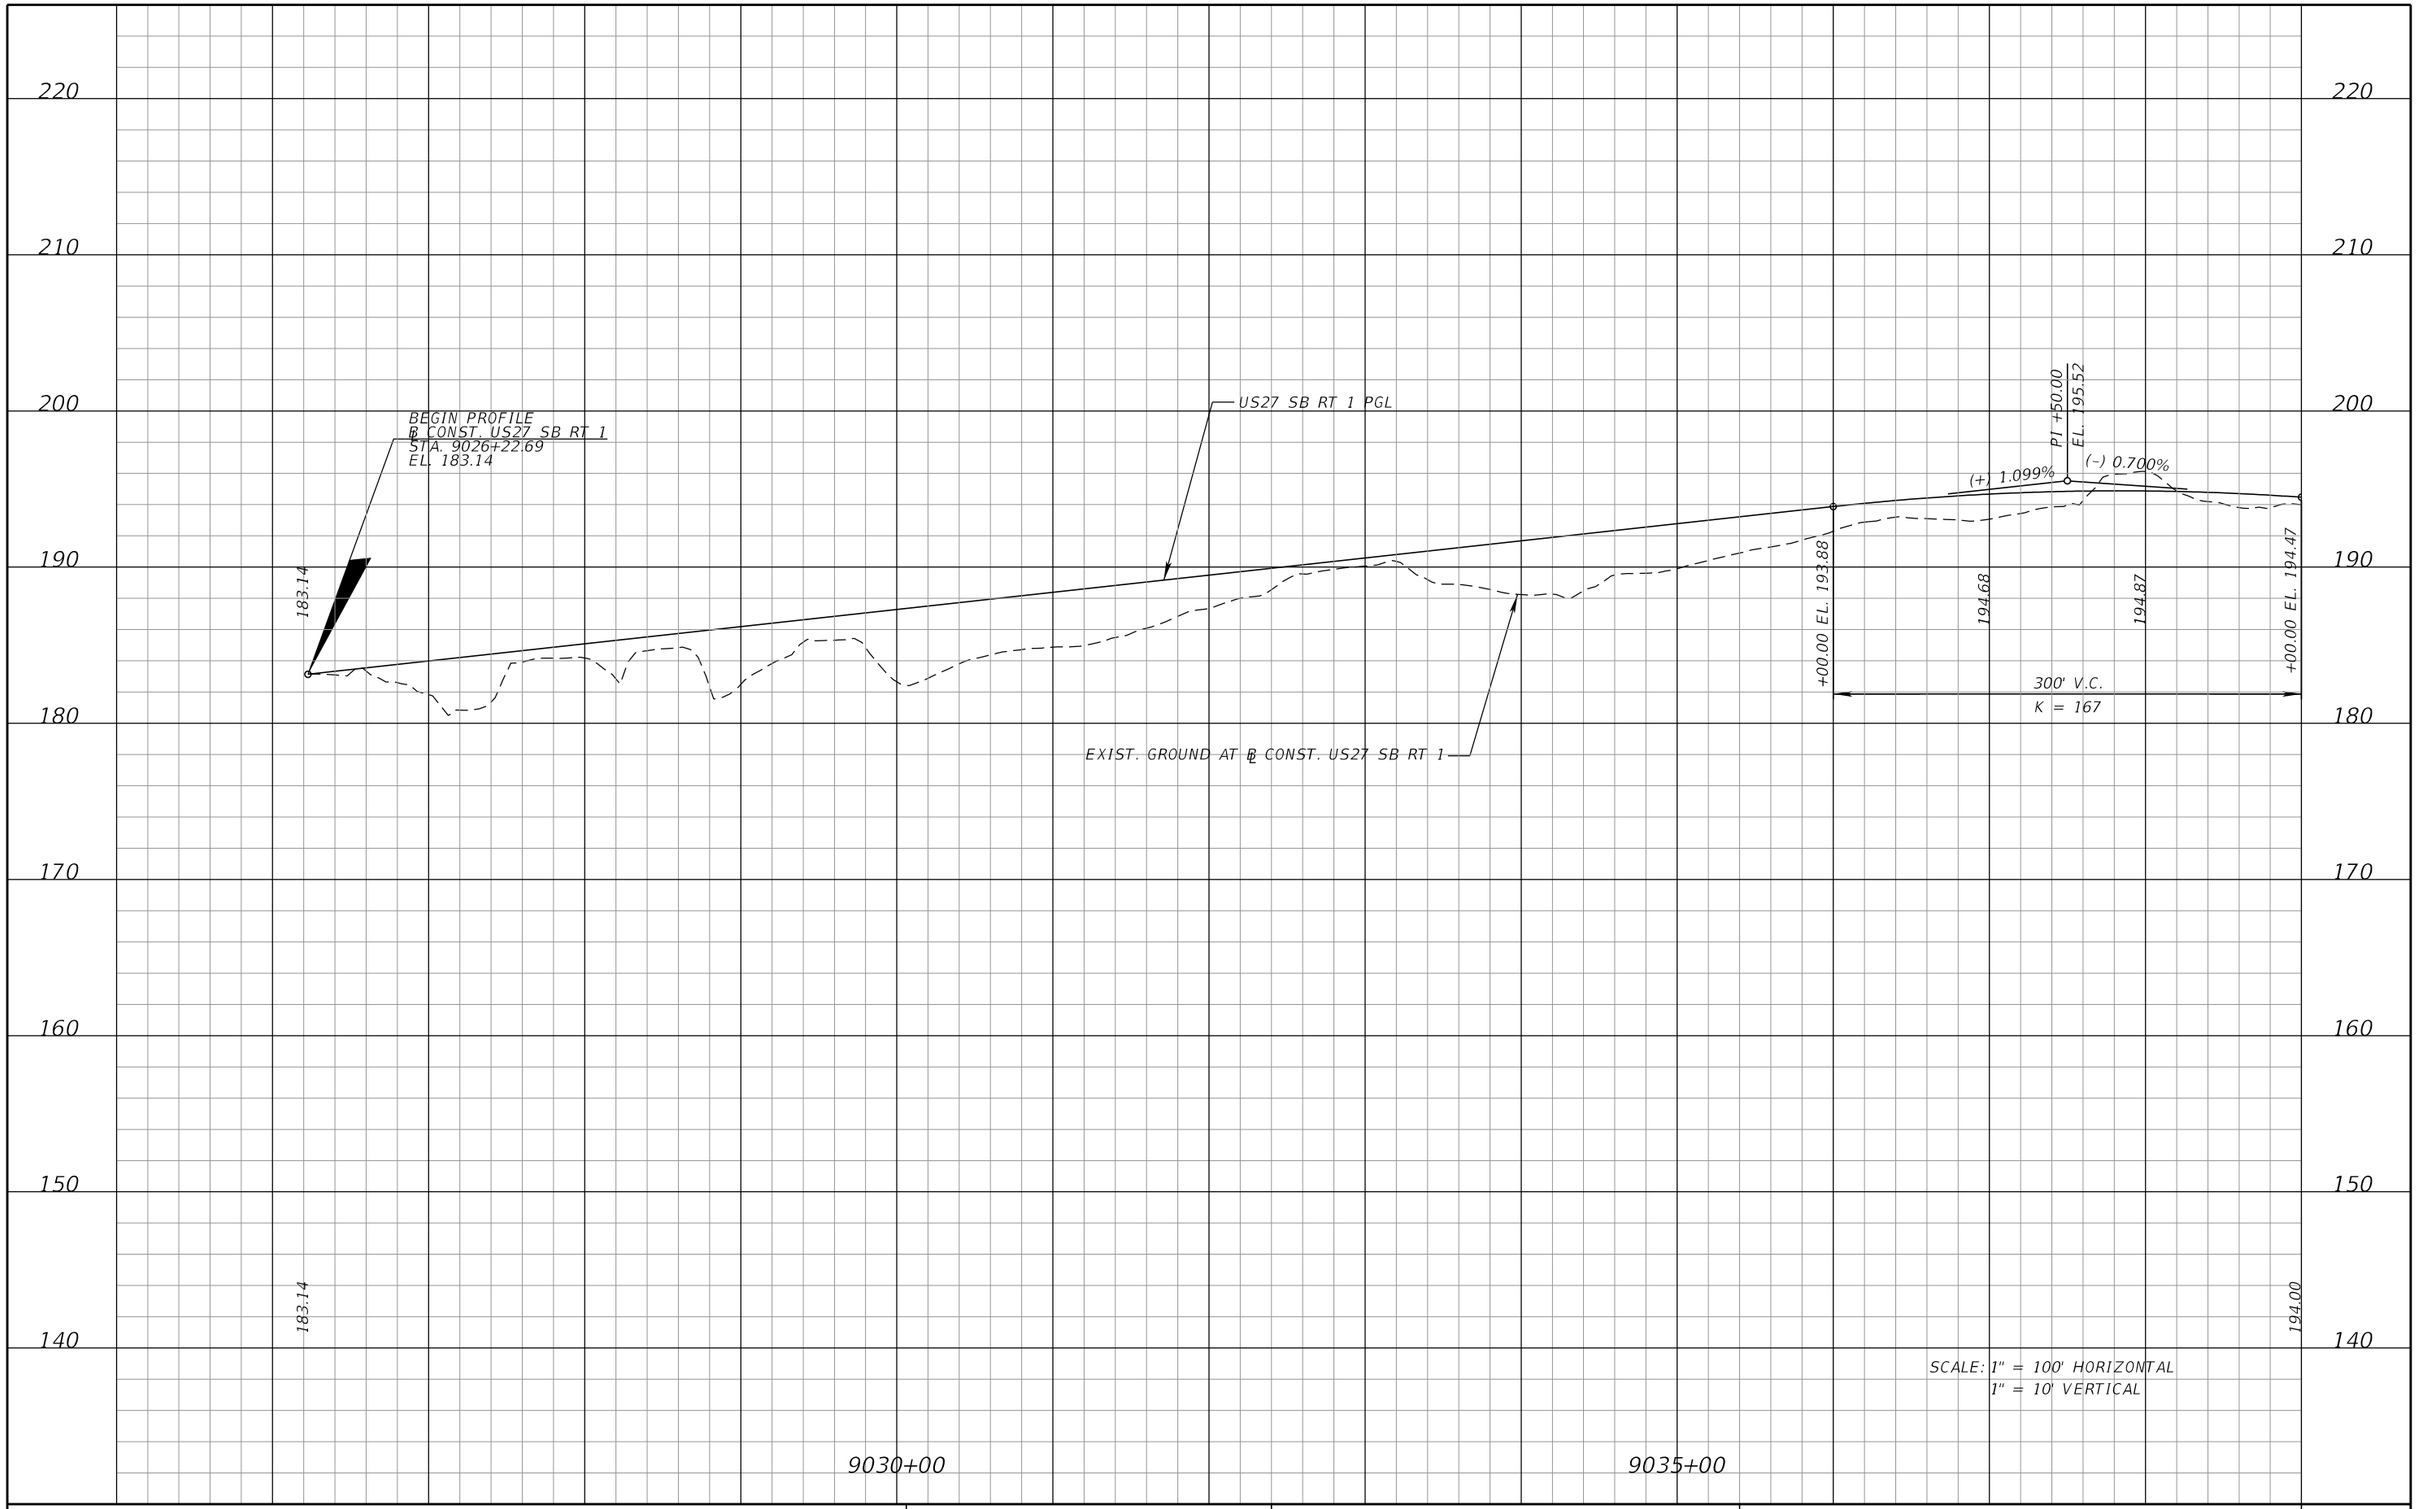

REVISIONS			
DATE	DESCRIPTION	DATE	DESCRIPTION

DEWBERRY ENGINEERS INC.
800 NORTH MAGNOLIA AVENUE, SUITE 1000
ORLANDO, FL 32803
CERTIFICATE OF AUTHORIZATION 8794

STATE OF FLORIDA
DEPARTMENT OF TRANSPORTATION


ROAD NO.	COUNTY	FINANCIAL PROJECT ID
SR 400	POLK	201210-3-52-1

US27 SB RT1
PROFILE SHEET

SHEET NO. 177

PRELIMINARY: NOT FOR CONSTRUCTION

cfraser 3/10/2017 11:11:47 AM c:\pwworking\aecom_na\cfraser\dms28175\PROFRD89.DGN

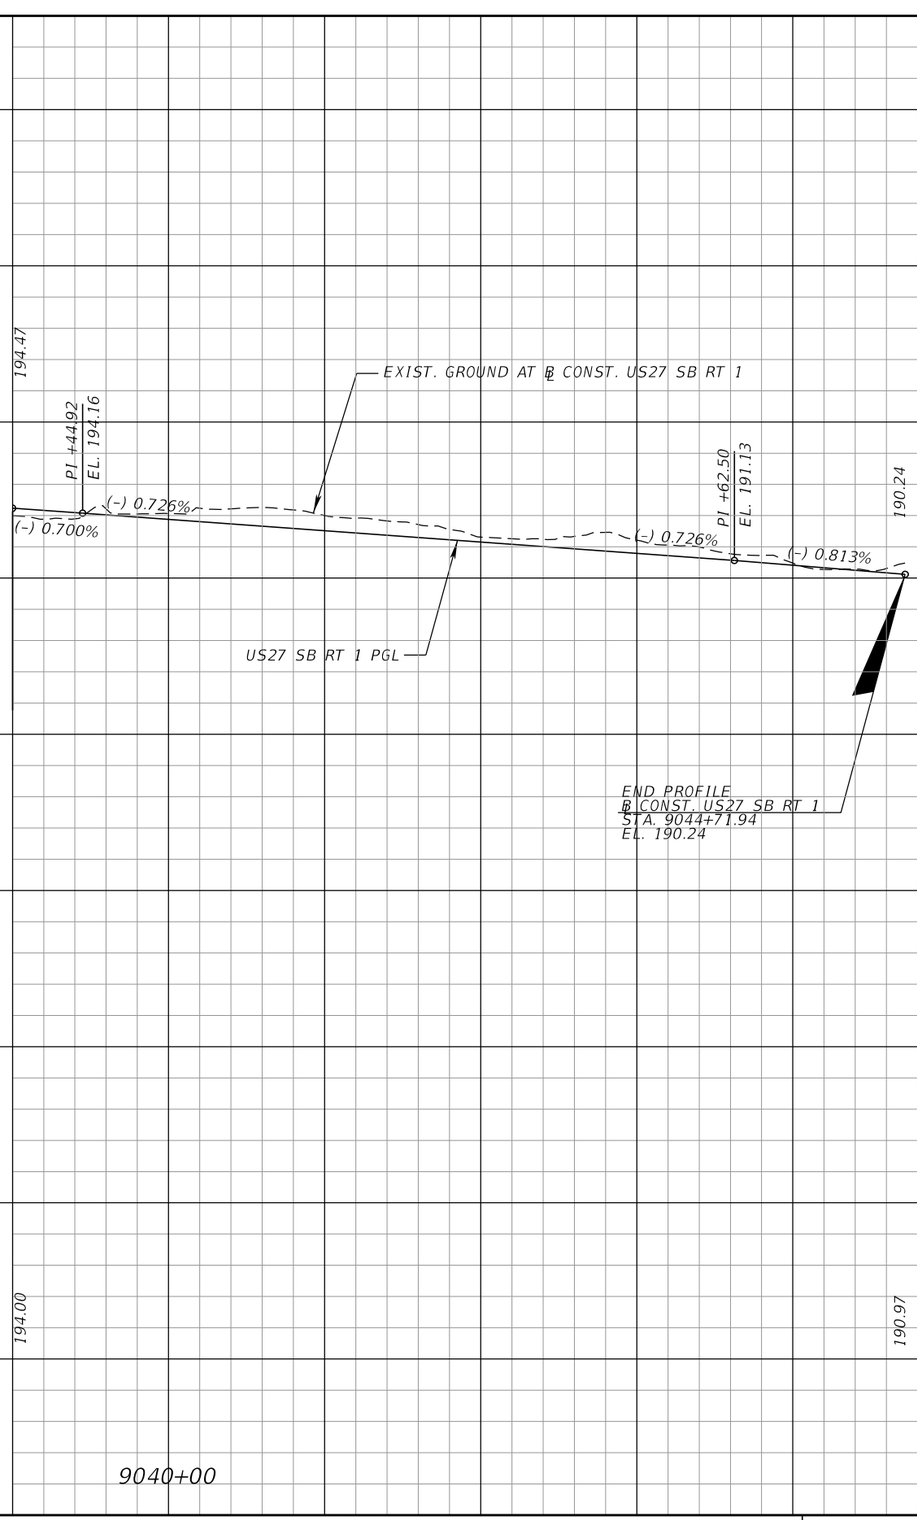

SCALE: 1" = 100' HORIZONTAL
1" = 10' VERTICAL

PRELIMINARY: NOT FOR CONSTRUCTION

REVISIONS			
DATE	DESCRIPTION	DATE	DESCRIPTION

DEWBERRY ENGINEERS INC.
800 NORTH MAGNOLIA AVENUE, SUITE 1000
ORLANDO, FL 32803
CERTIFICATE OF AUTHORIZATION 8794


STATE OF FLORIDA
DEPARTMENT OF TRANSPORTATION

ROAD NO.	COUNTY	FINANCIAL PROJECT ID
SR 400	POLK	201210-3-52-1

US27 SB RT1
PROFILE SHEET

SHEET NO. 178

cfraser 3/10/2017 11:11:49 AM c:\pwworking\aecom_na\cfraser\dms28175\PROFRD90.DGN

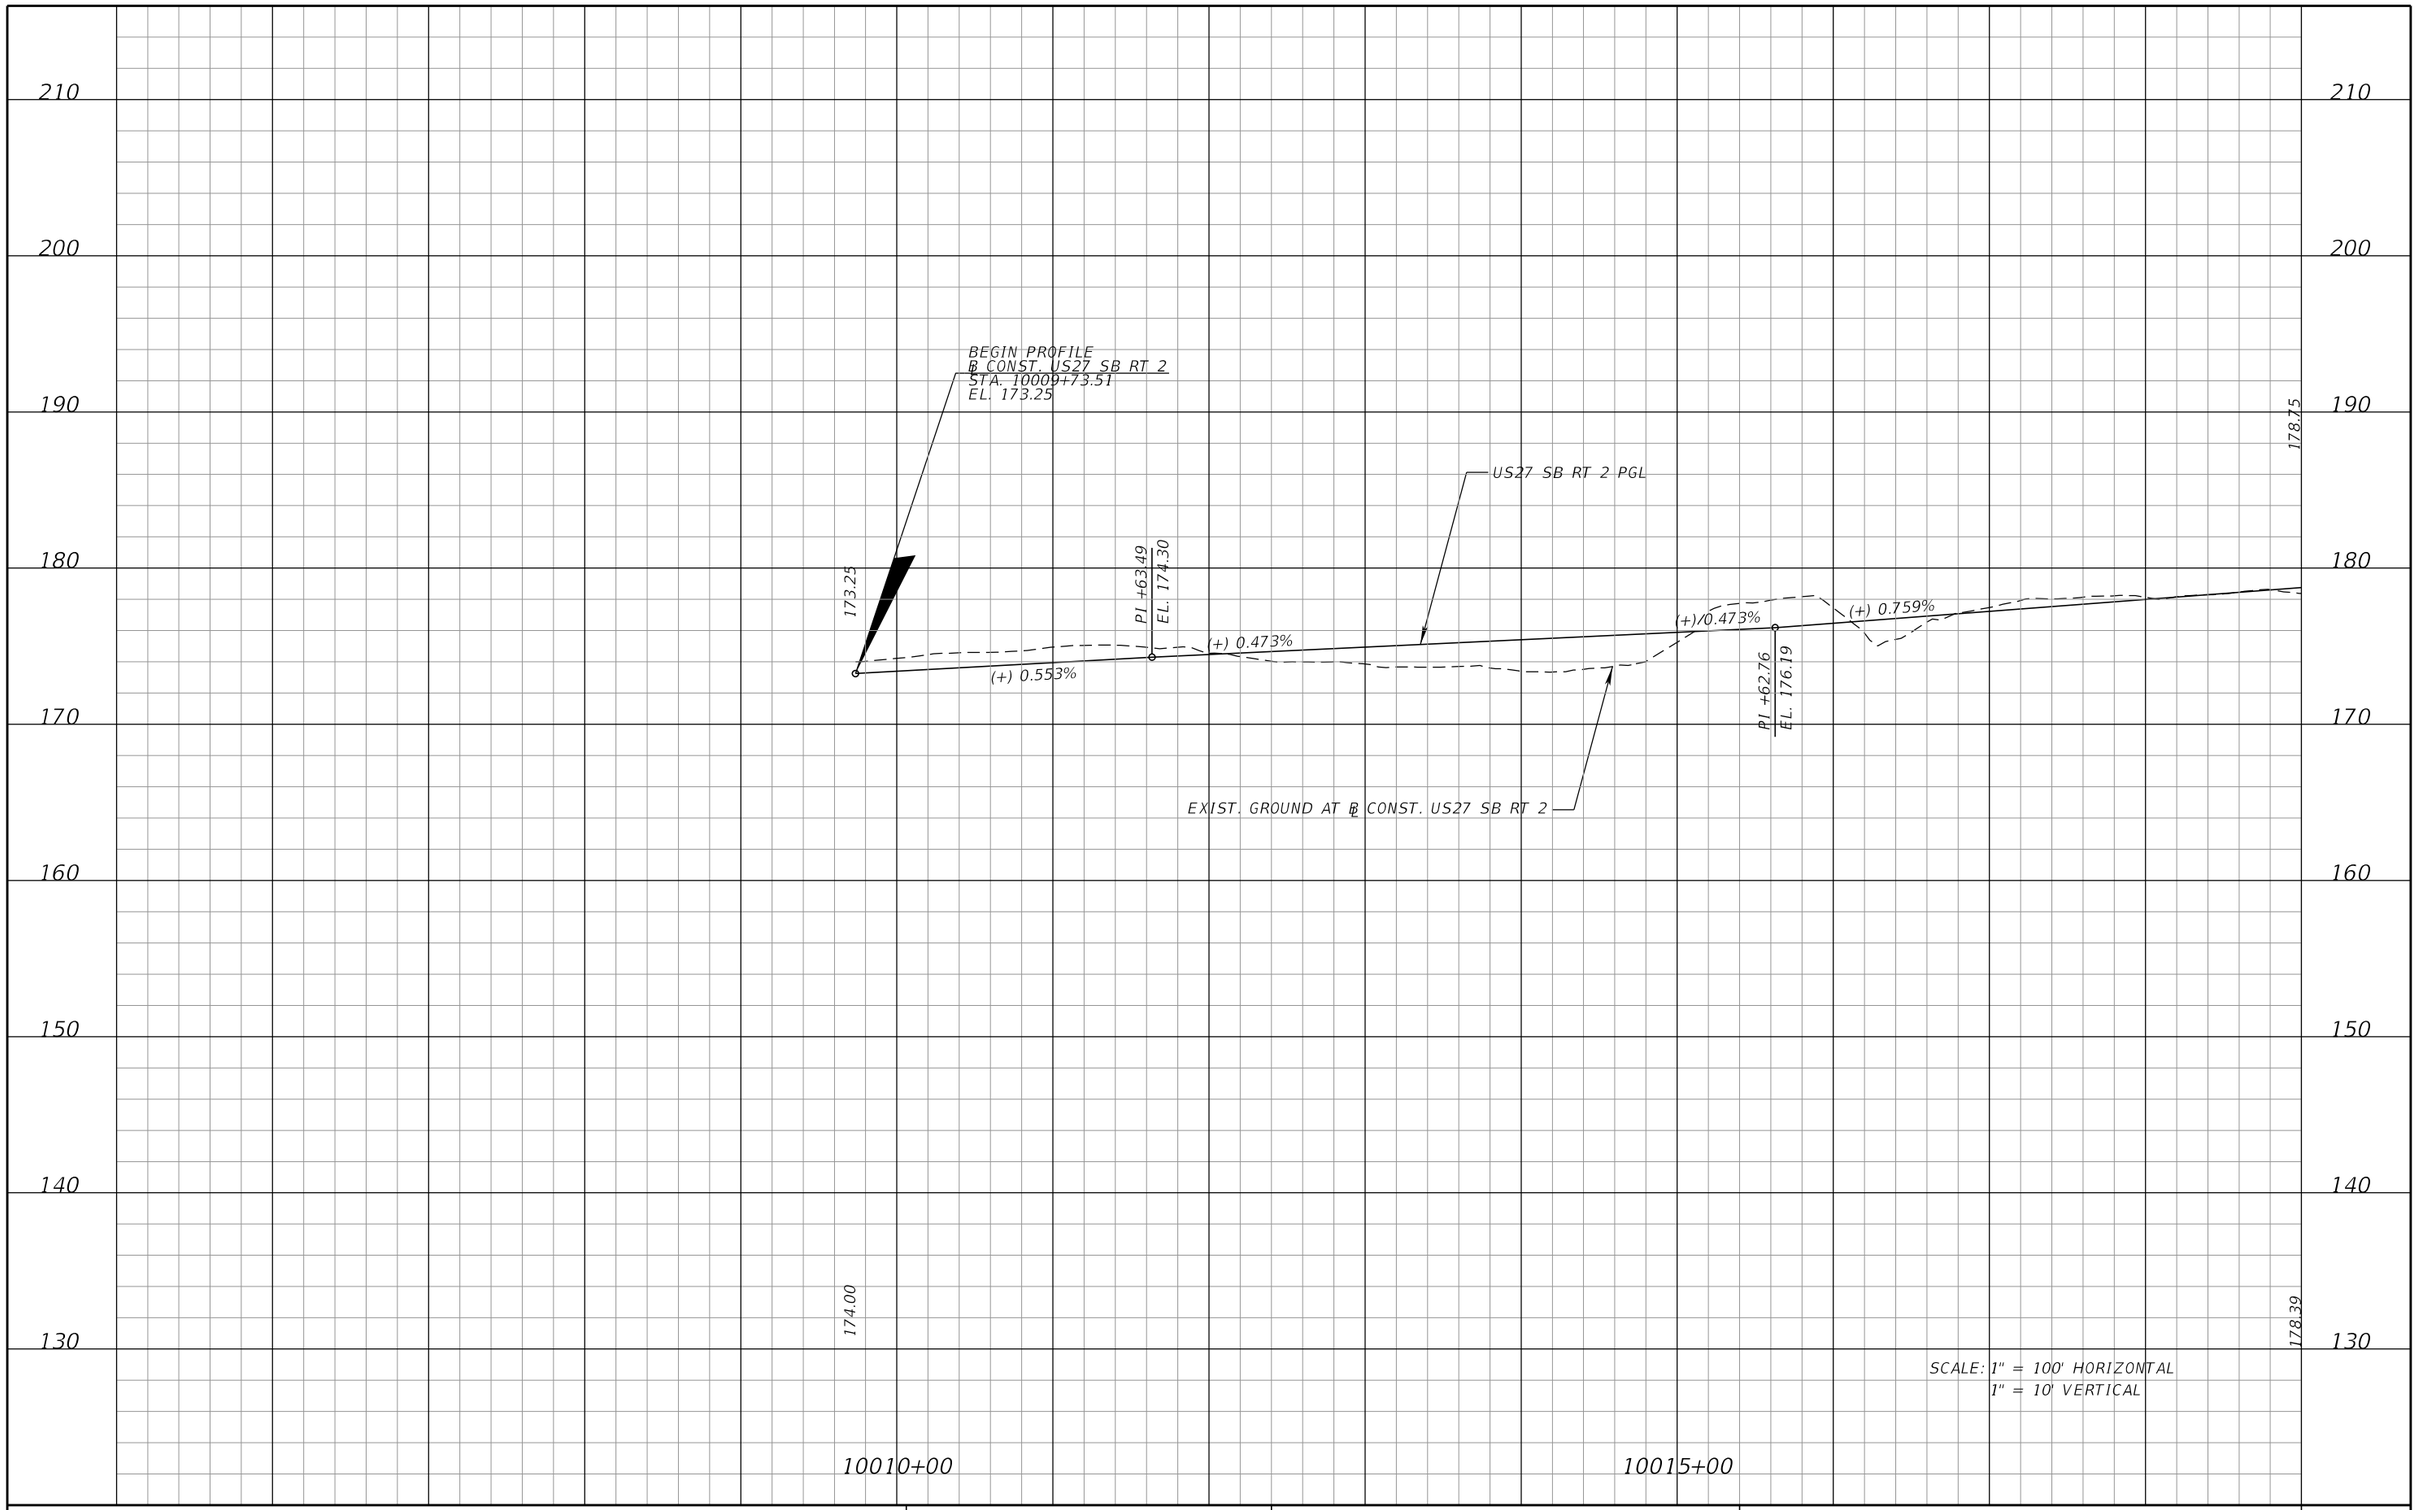

REVISIONS			
DATE	DESCRIPTION	DATE	DESCRIPTION

DEWBERRY ENGINEERS INC.
800 NORTH MAGNOLIA AVENUE, SUITE 1000
ORLANDO, FL 32803
CERTIFICATE OF AUTHORIZATION 8794

STATE OF FLORIDA
DEPARTMENT OF TRANSPORTATION


ROAD NO.	COUNTY	FINANCIAL PROJECT ID
SR 400	POLK	201210-3-52-1

US27 SB RT2
PROFILE SHEET

SHEET NO. 179

PRELIMINARY: NOT FOR CONSTRUCTION

cfraser 3/10/2017 11:11:52 AM c:\pwworking\aecom_na\cfraser\dms28175\PROFRD91.DGN

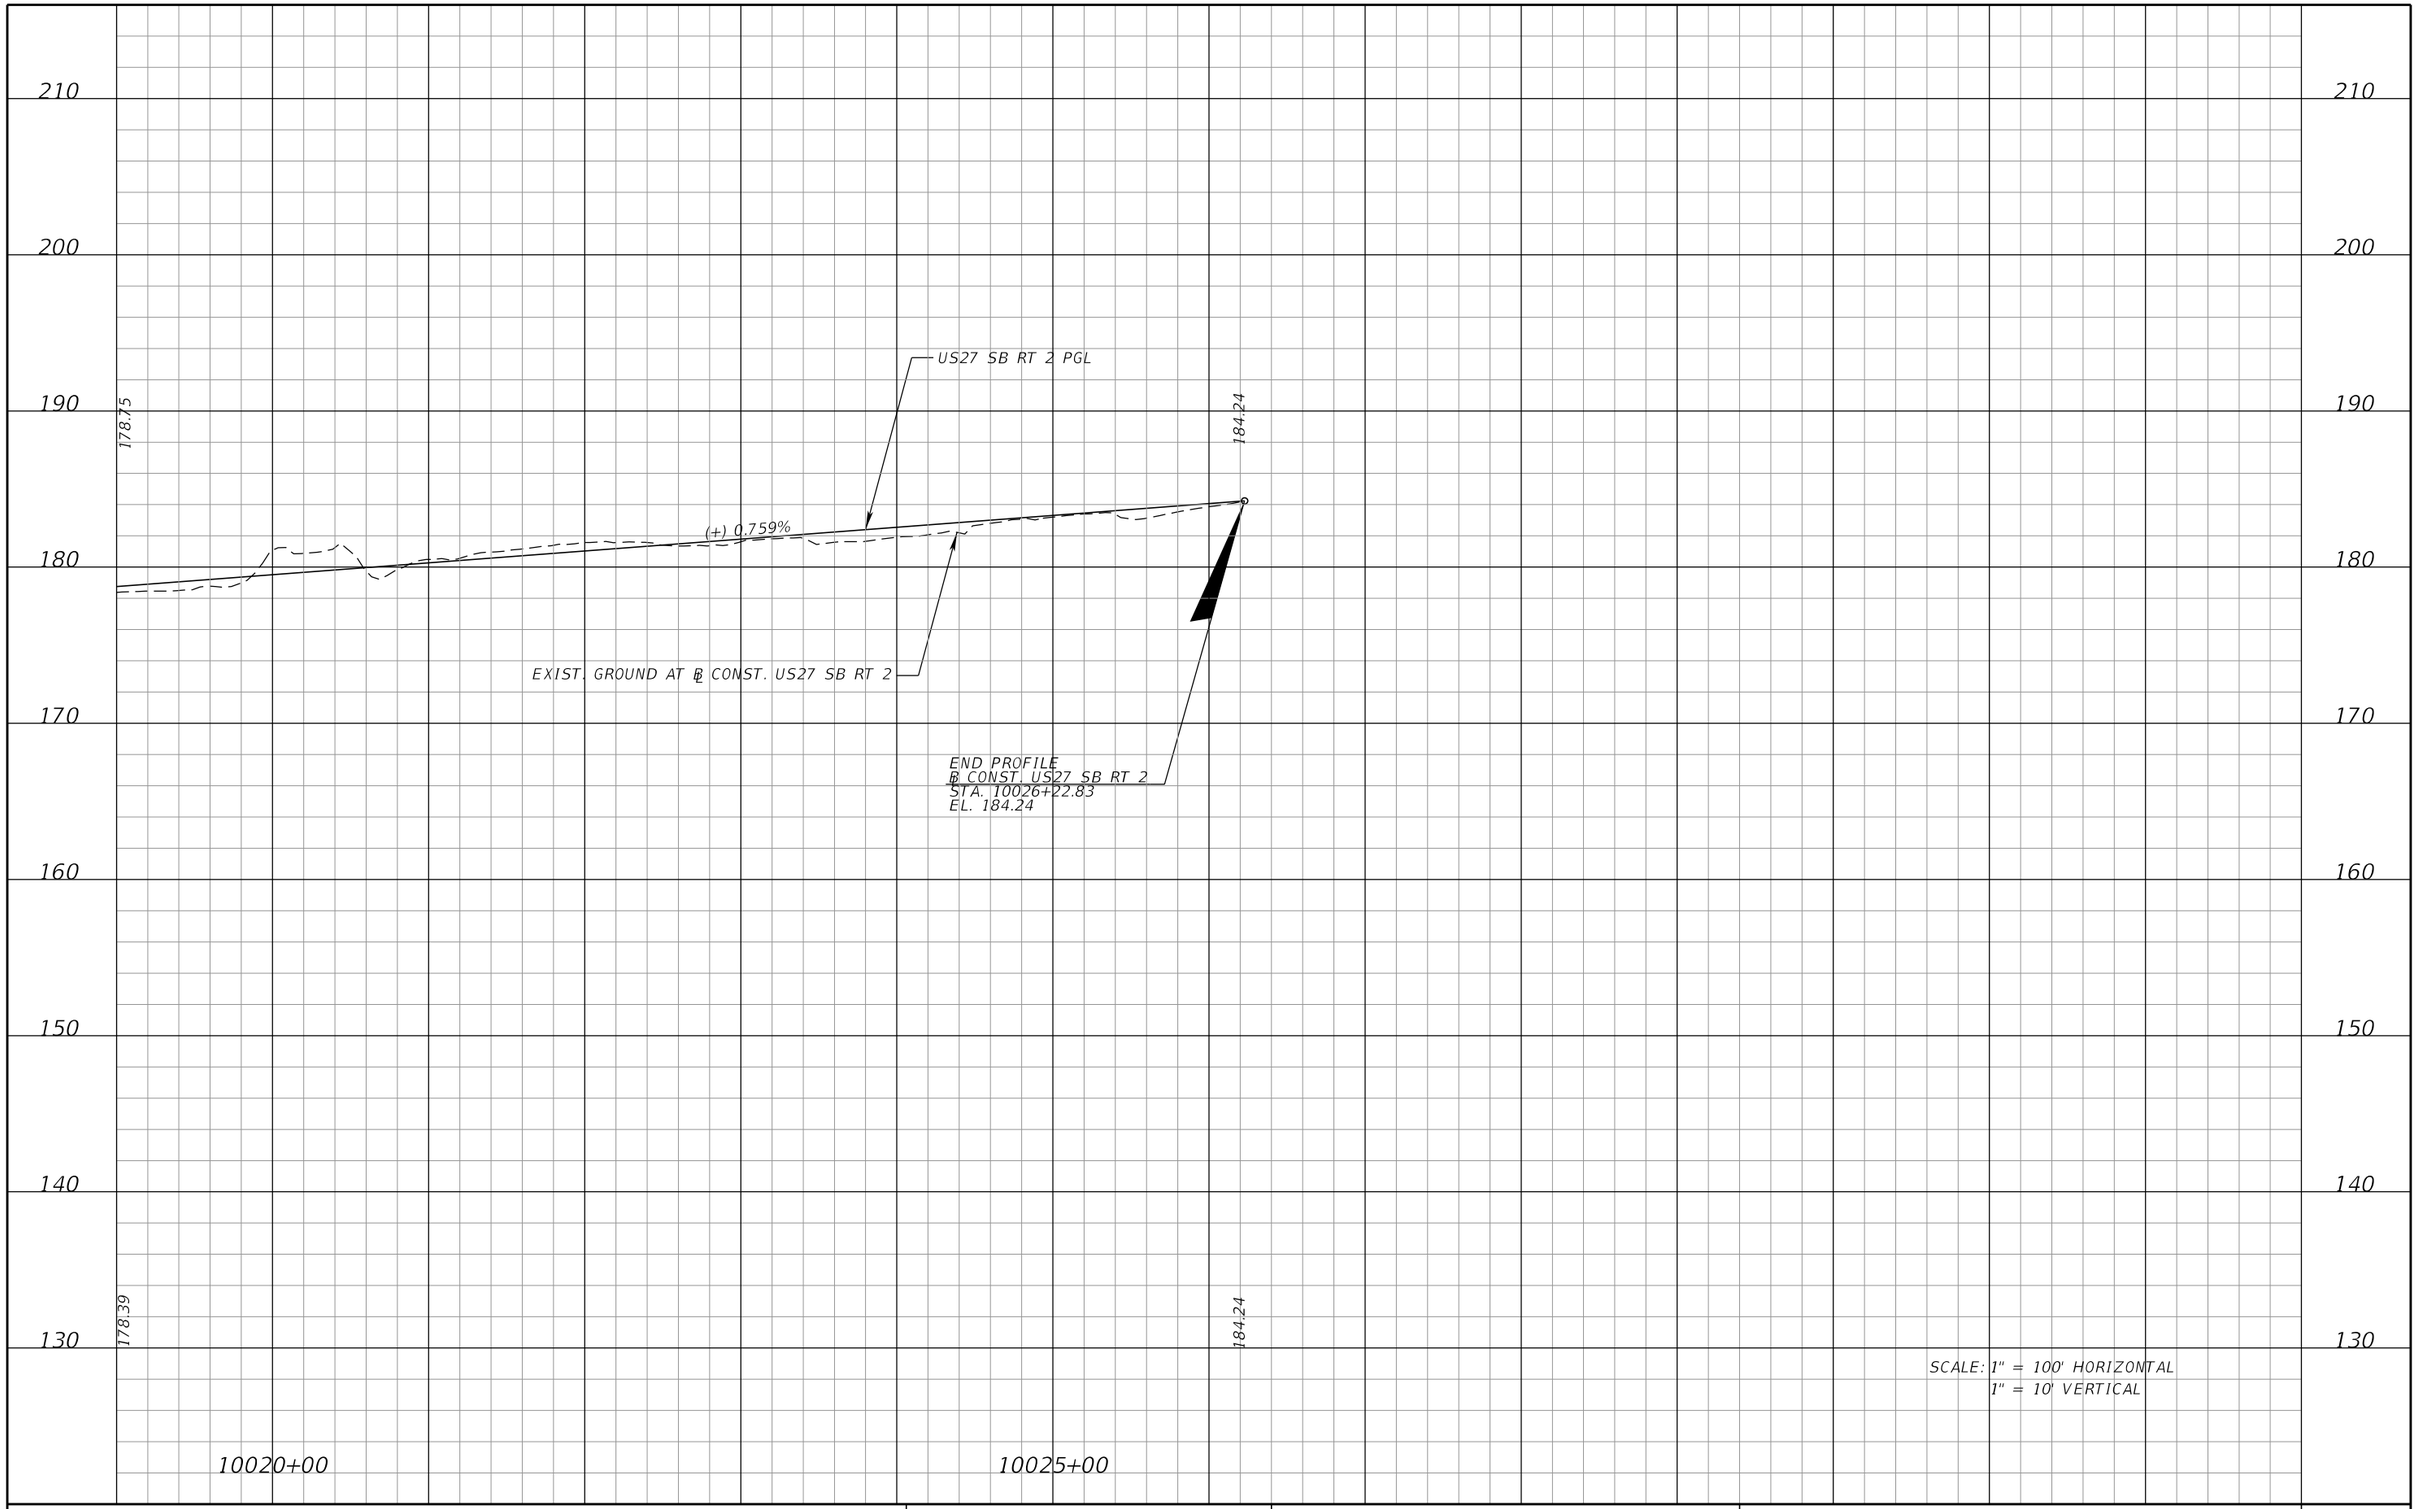

SCALE: 1" = 100' HORIZONTAL
1" = 10' VERTICAL

PRELIMINARY: NOT FOR CONSTRUCTION

REVISIONS			
DATE	DESCRIPTION	DATE	DESCRIPTION

DEWBERRY ENGINEERS INC.
800 NORTH MAGNOLIA AVENUE, SUITE 1000
ORLANDO, FL 32803
CERTIFICATE OF AUTHORIZATION 8794


STATE OF FLORIDA
DEPARTMENT OF TRANSPORTATION

ROAD NO.	COUNTY	FINANCIAL PROJECT ID
SR 400	POLK	201210-3-52-1

US27 SB RT2
PROFILE SHEET

SHEET NO. 180

cfraser 3/10/2017 11:11:54 AM c:\pwworking\aecom_na\cfraser\dms28175\PROFRD92.DGN

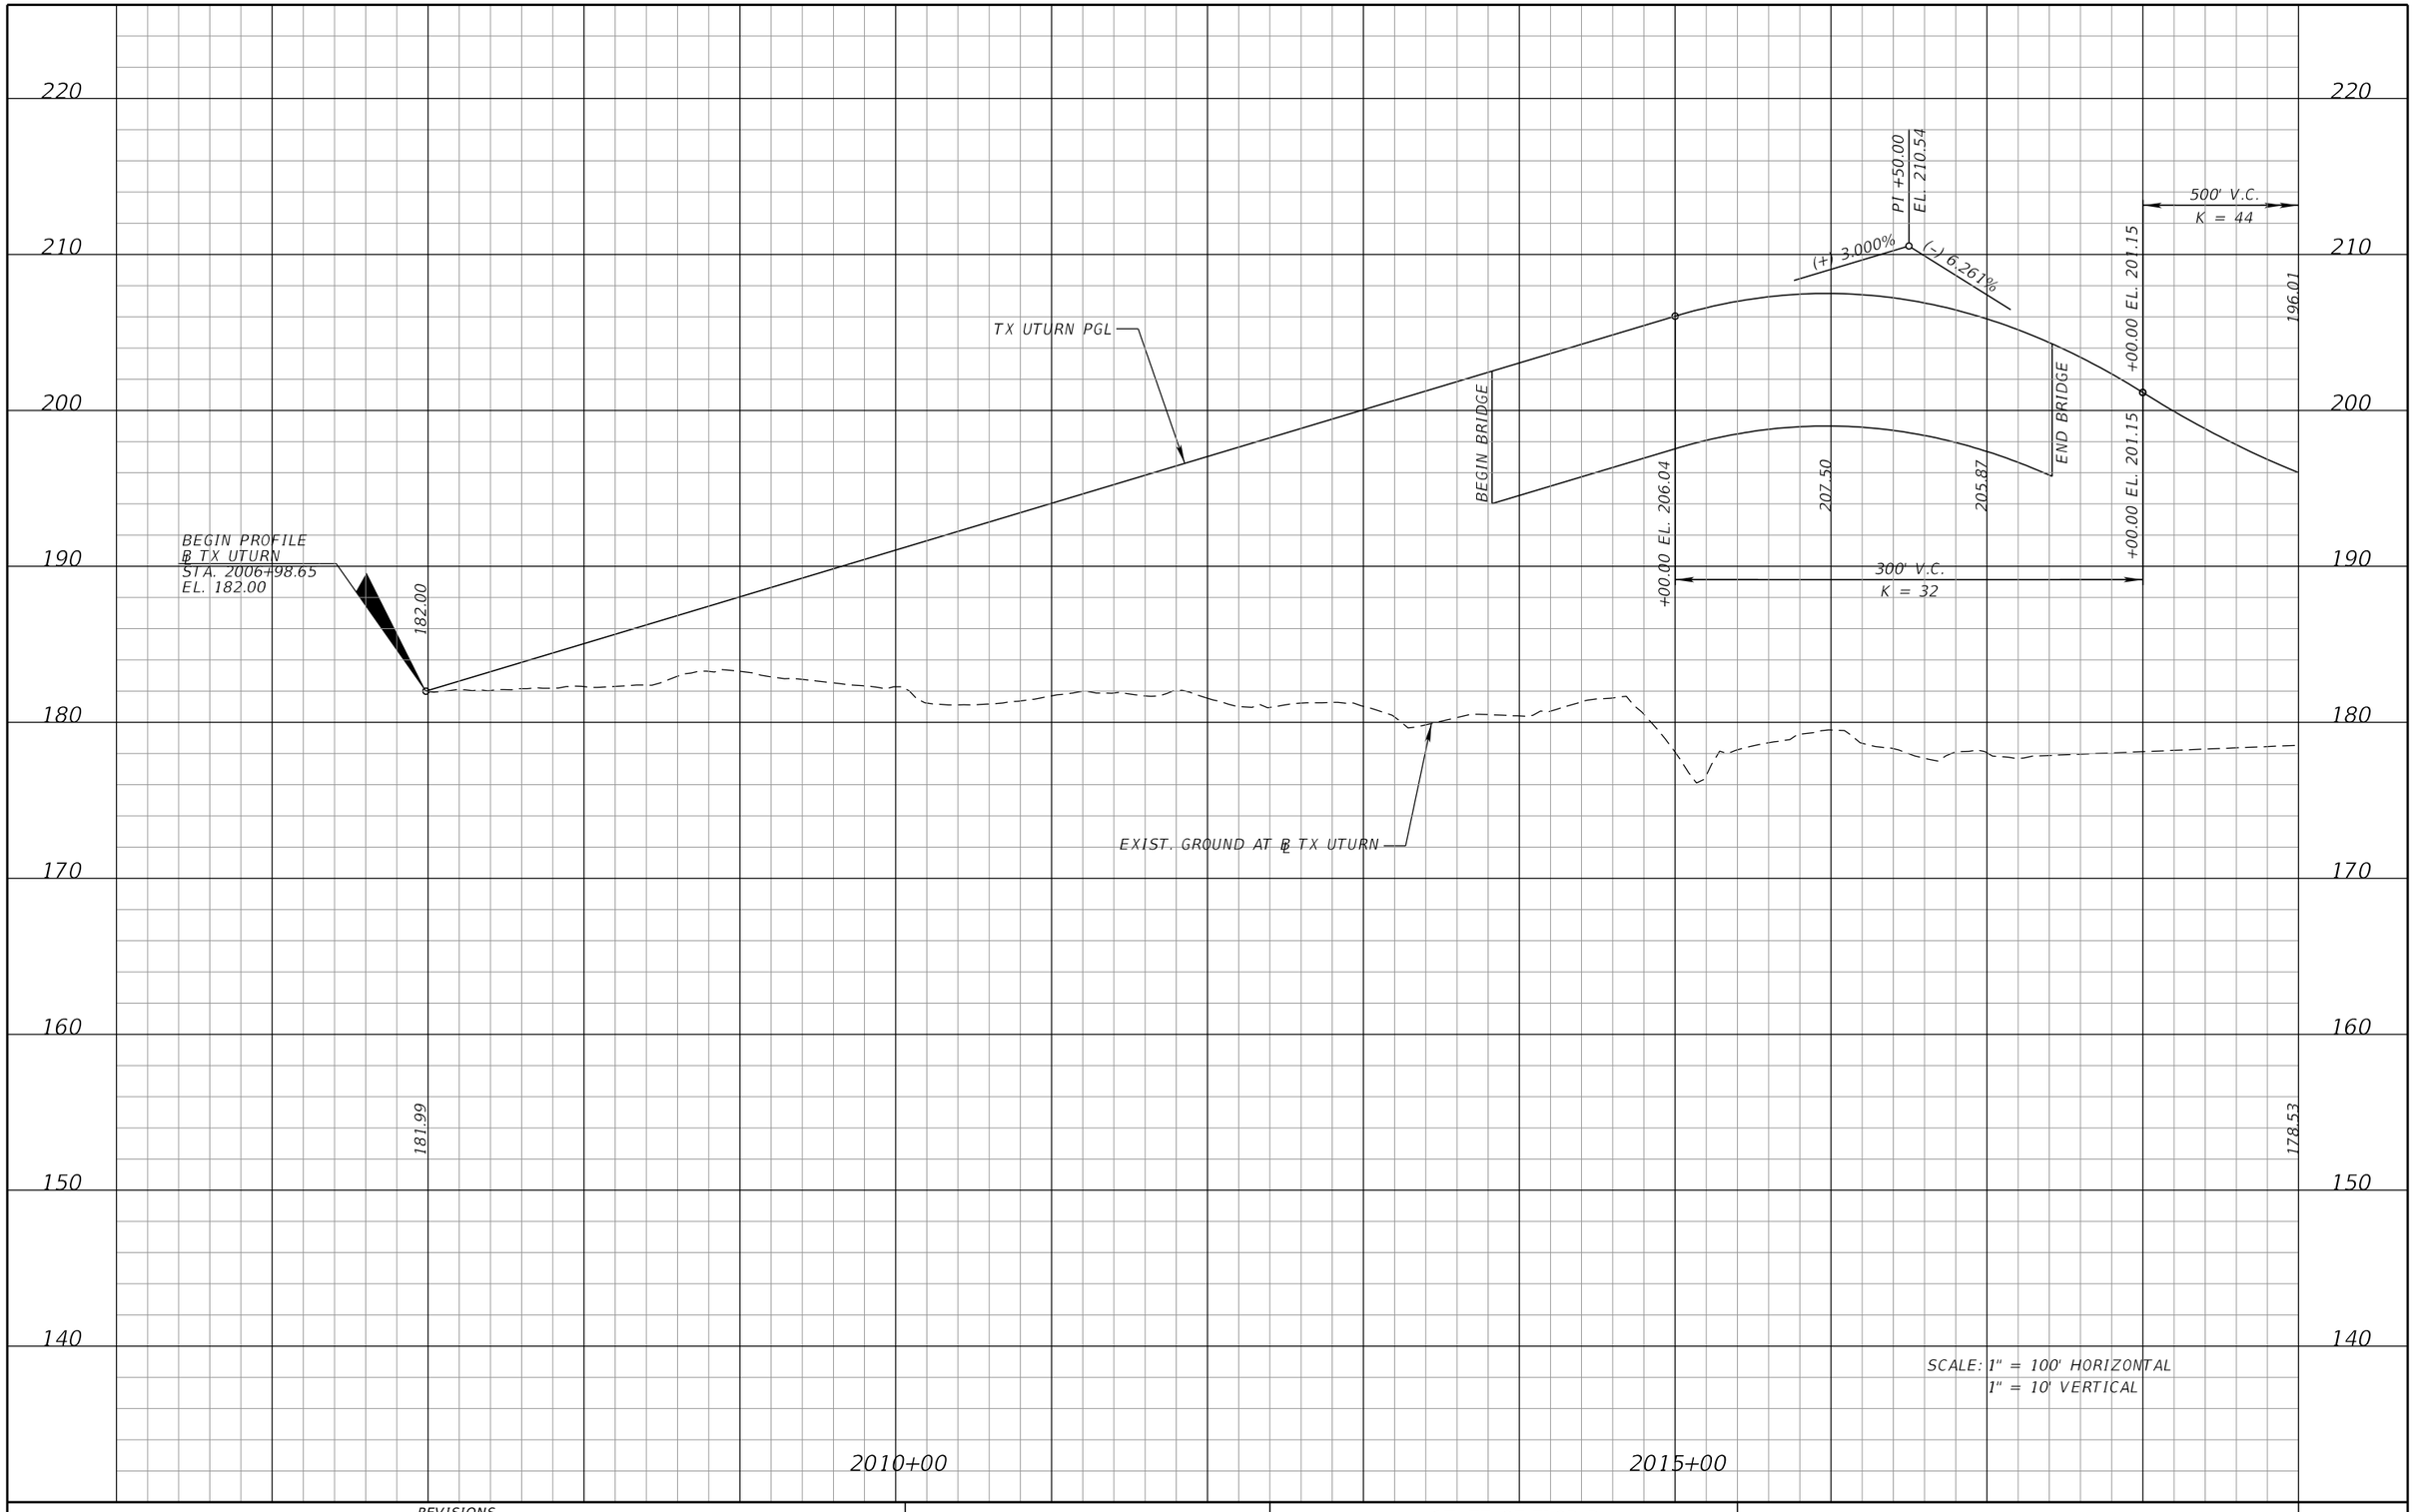

PRELIMINARY: NOT FOR CONSTRUCTION

REVISIONS			
DATE	DESCRIPTION	DATE	DESCRIPTION

DEWBERRY ENGINEERS INC.
800 NORTH MAGNOLIA AVENUE, SUITE 1000
ORLANDO, FL 32803
CERTIFICATE OF AUTHORIZATION 8794


STATE OF FLORIDA
DEPARTMENT OF TRANSPORTATION

ROAD NO.	COUNTY	FINANCIAL PROJECT ID
SR 400	POLK	201210-3-52-1

TX UTURN US27 PROFILE SHEET

SHEET NO. 181

cfraser 3/10/2017 11:11:56 AM c:\pwworking\aecom_na\cfraser\dms28175\PROFRD93.DGN

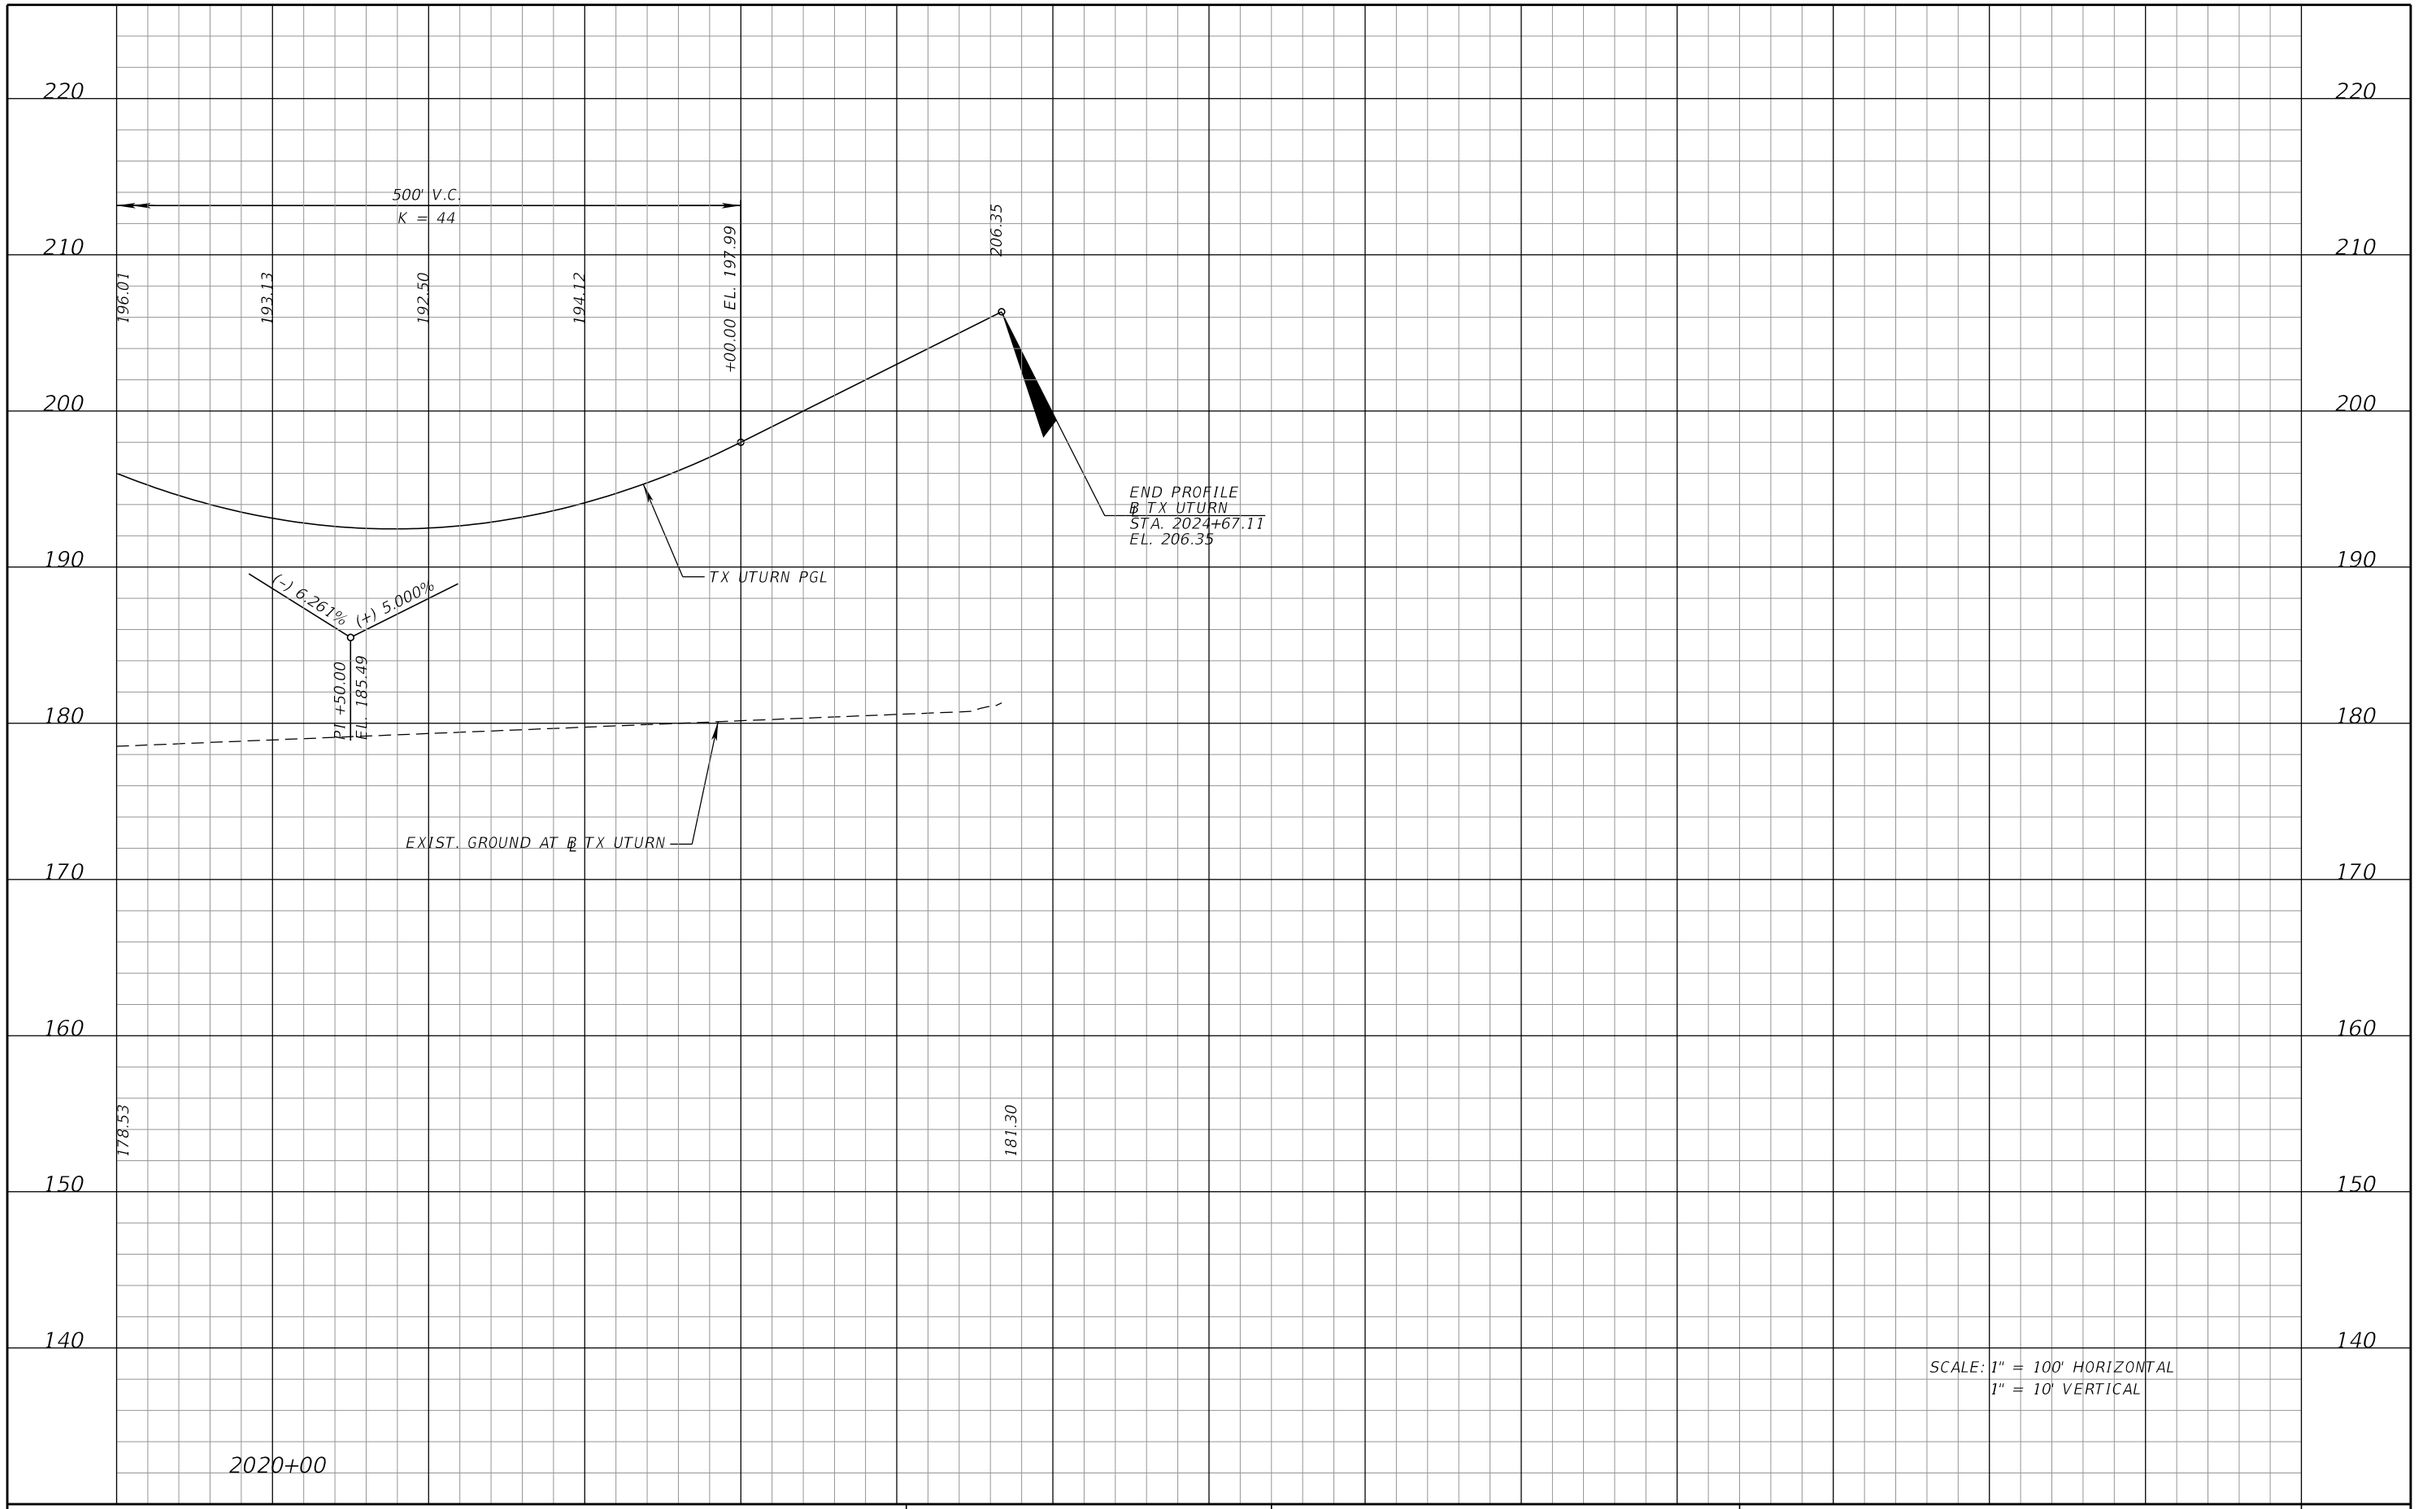

PRELIMINARY: NOT FOR CONSTRUCTION

REVISIONS			
DATE	DESCRIPTION	DATE	DESCRIPTION

DEWBERRY ENGINEERS INC.
800 NORTH MAGNOLIA AVENUE, SUITE 1000
ORLANDO, FL 32803
CERTIFICATE OF AUTHORIZATION 8794


STATE OF FLORIDA
DEPARTMENT OF TRANSPORTATION

ROAD NO.	COUNTY	FINANCIAL PROJECT ID
SR 400	POLK	201210-3-52-1

TX UTURN US27
PROFILE SHEET

SHEET NO. 182

cfraser 3/10/2017 11:11:59 AM c:\pwworking\aecom_na\cfraser\dms28175\PROFRD94.DGN

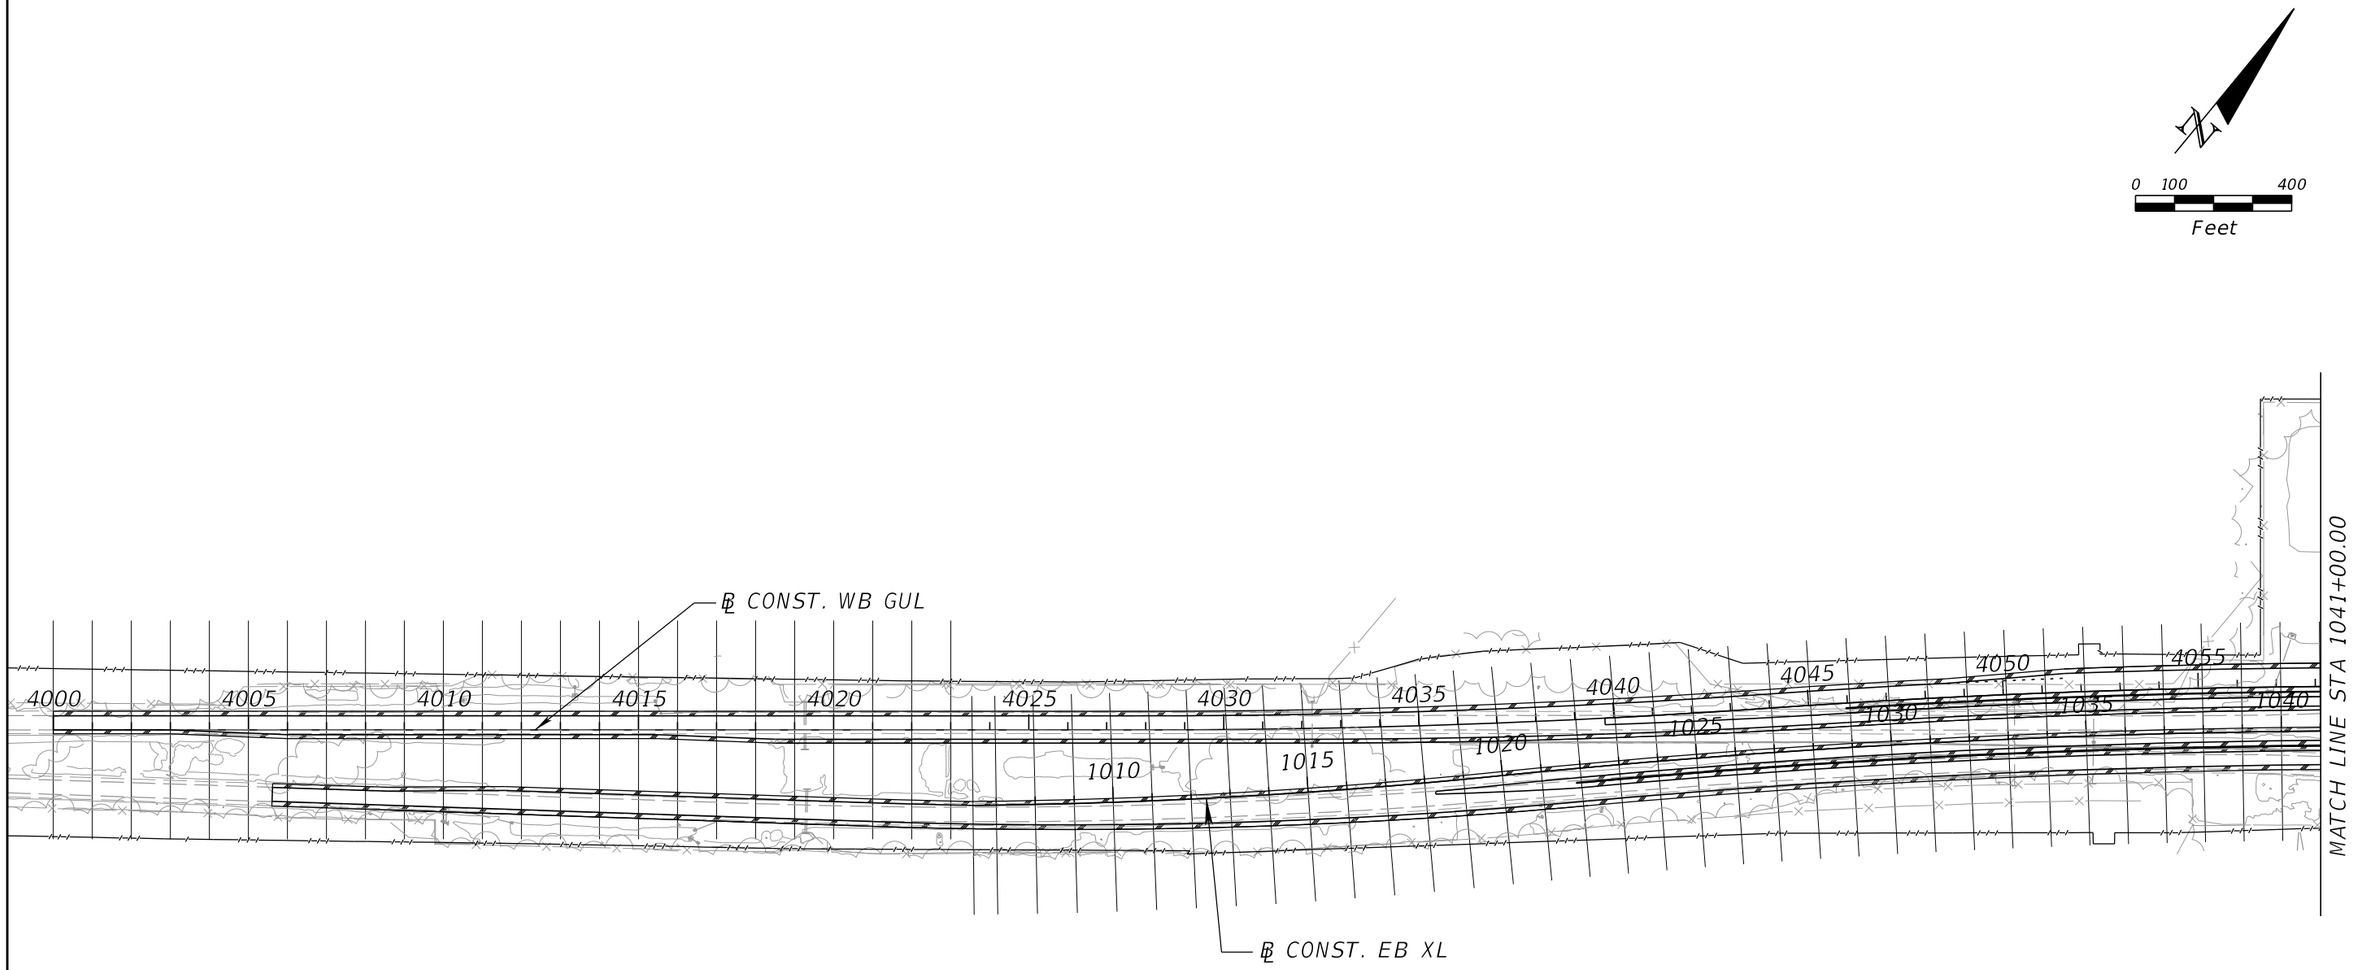

PRELIMINARY: NOT FOR CONSTRUCTION

REVISIONS			
DATE	DESCRIPTION	DATE	DESCRIPTION

DEWBERRY ENGINEERS INC.
800 NORTH MAGNOLIA AVENUE, SUITE 1000
ORLANDO, FL 32803
CERTIFICATE OF AUTHORIZATION 8794


STATE OF FLORIDA
DEPARTMENT OF TRANSPORTATION

ROAD NO.	COUNTY	FINANCIAL PROJECT ID
SR 400	POLK	201210-3-52-1

CROSS SECTION PATTERN SHEET (1)

SHEET NO. 183

cfraser 3/9/2017 10:00:43 AM c:\pwworking\aecom_na\cfraser\dms28180\RDXSRD00.DGN

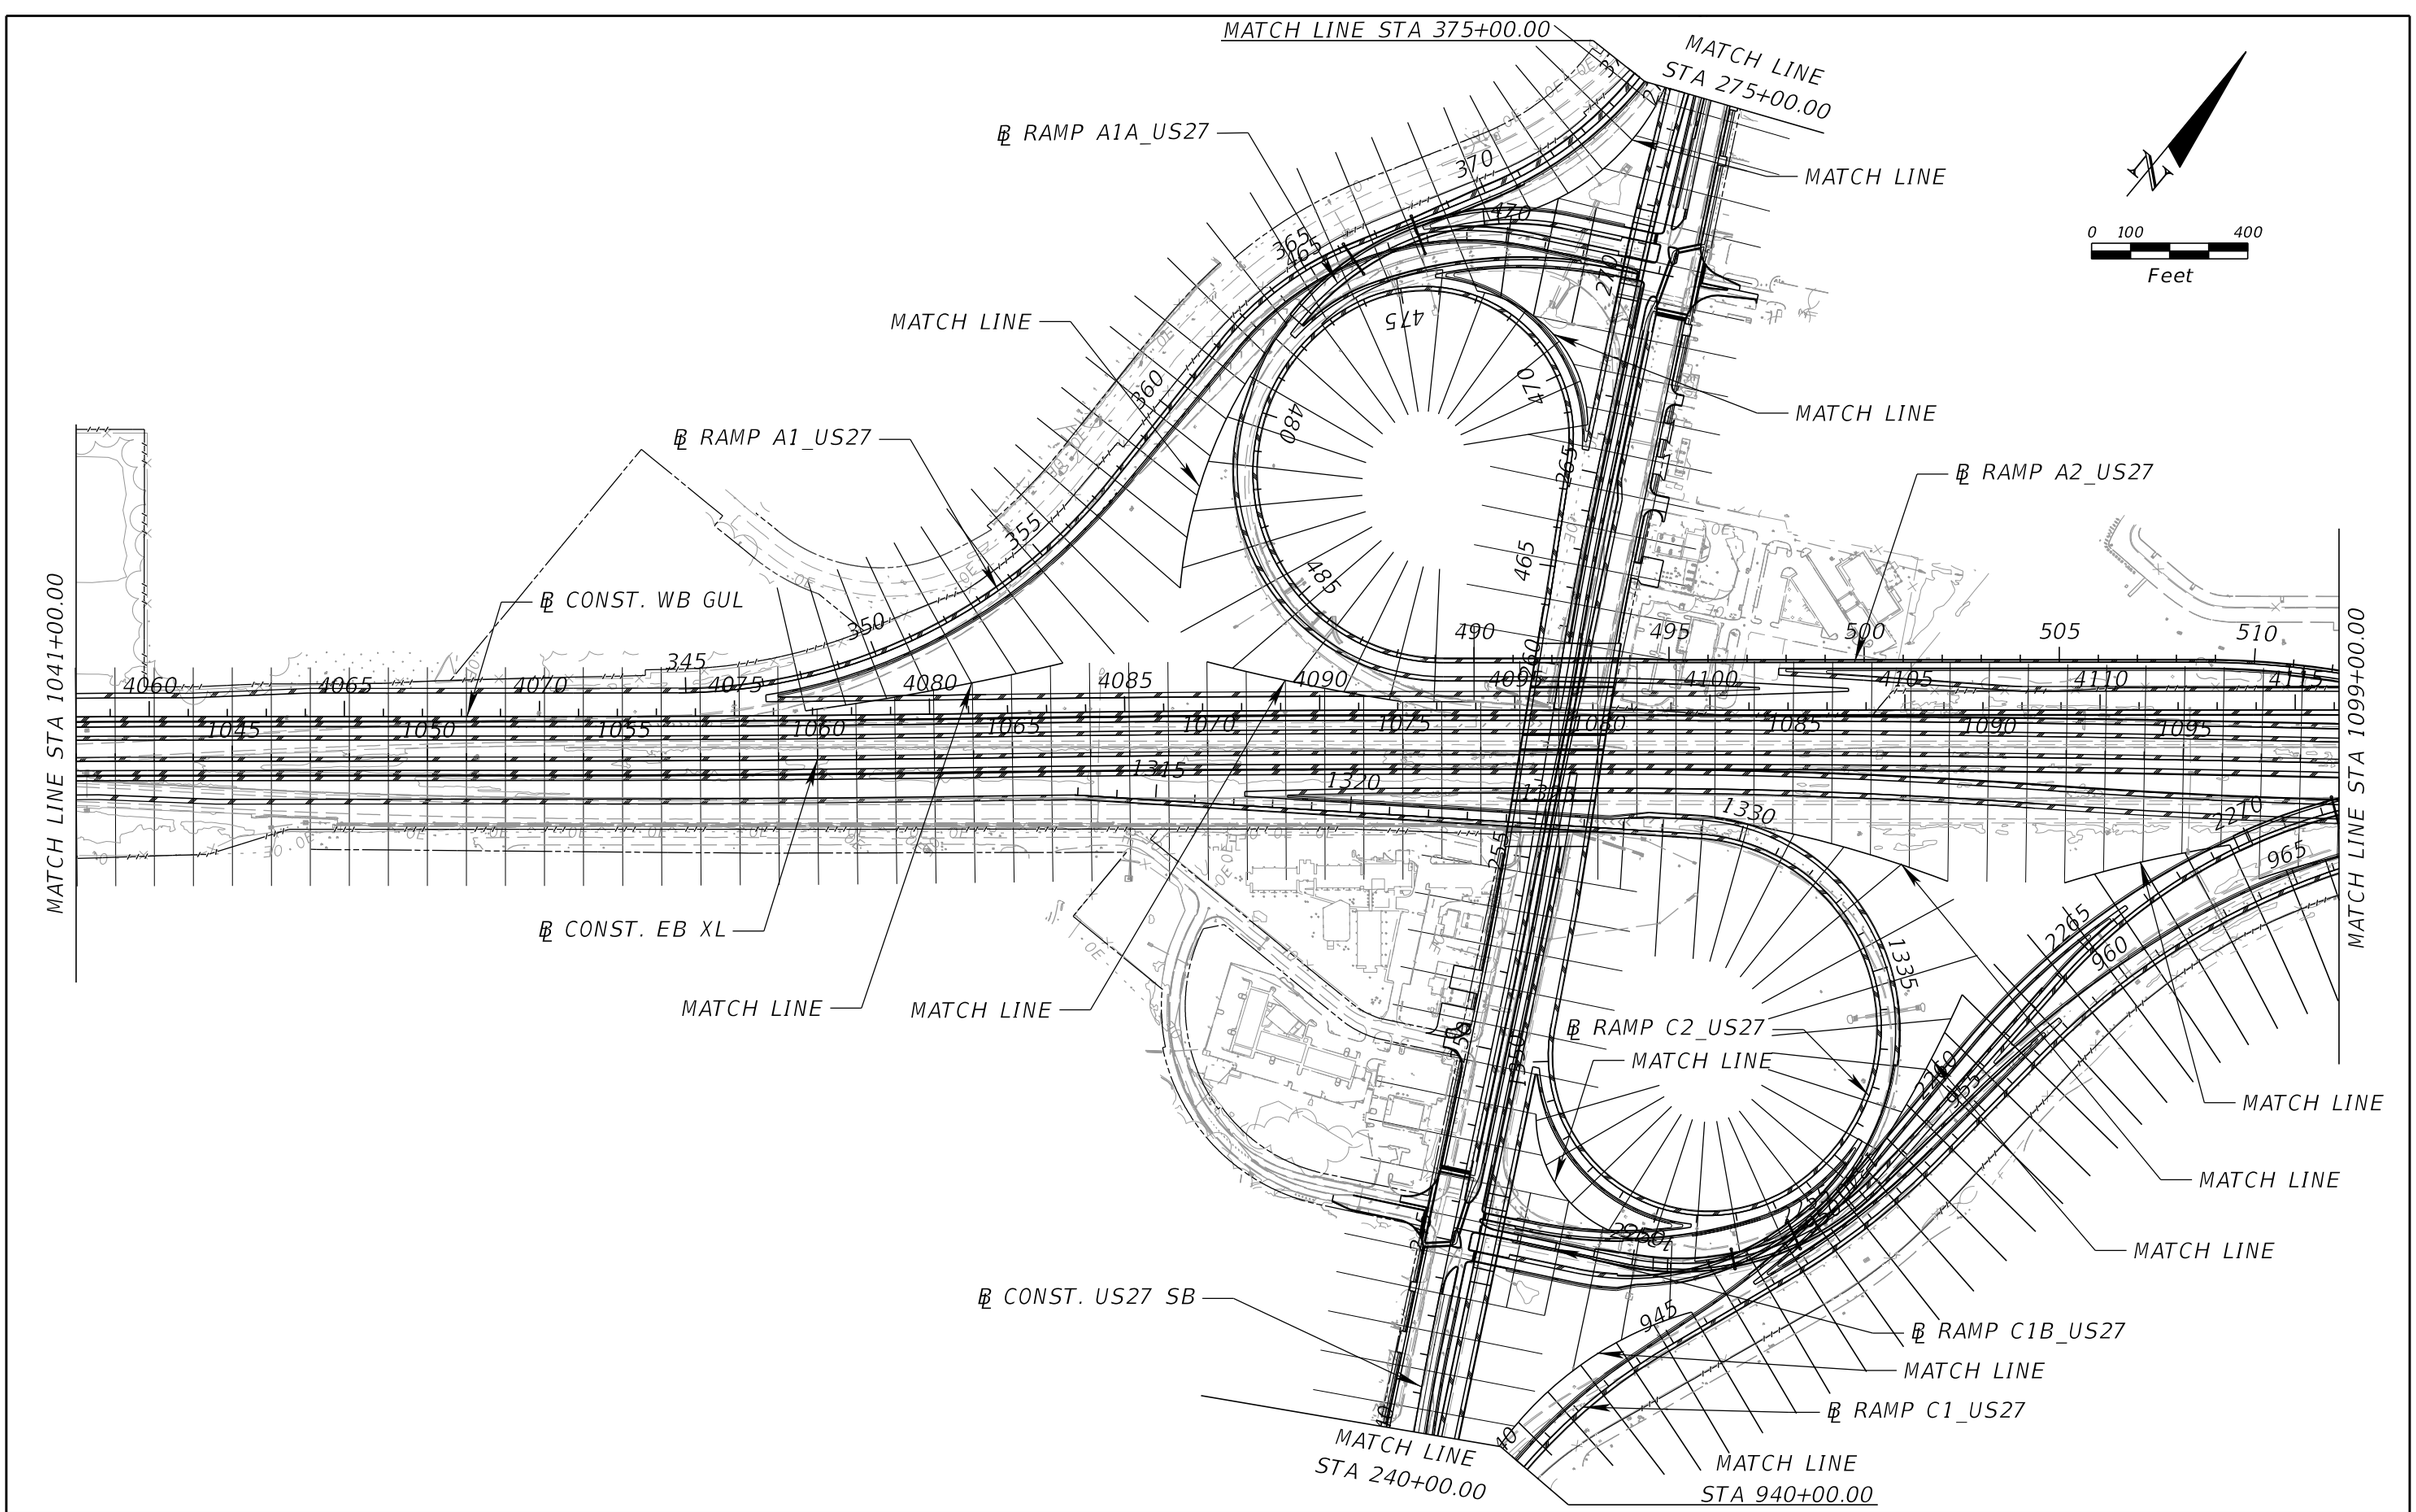

REVISIONS			
DATE	DESCRIPTION	DATE	DESCRIPTION

DEWBERRY ENGINEERS INC.
800 NORTH MAGNOLIA AVENUE, SUITE 1000
ORLANDO, FL 32803
CERTIFICATE OF AUTHORIZATION 8794

STATE OF FLORIDA
DEPARTMENT OF TRANSPORTATION


ROAD NO.	COUNTY	FINANCIAL PROJECT ID
SR 400	POLK	201210-3-52-1

CROSS SECTION PATTERN SHEET (2)

SHEET NO. 184

PRELIMINARY: NOT FOR CONSTRUCTION

cfraser 3/9/2017 10:00:43 AM c:\pwworking\aecom_na\cfraser\dms28180\RDXSRD00.DGN

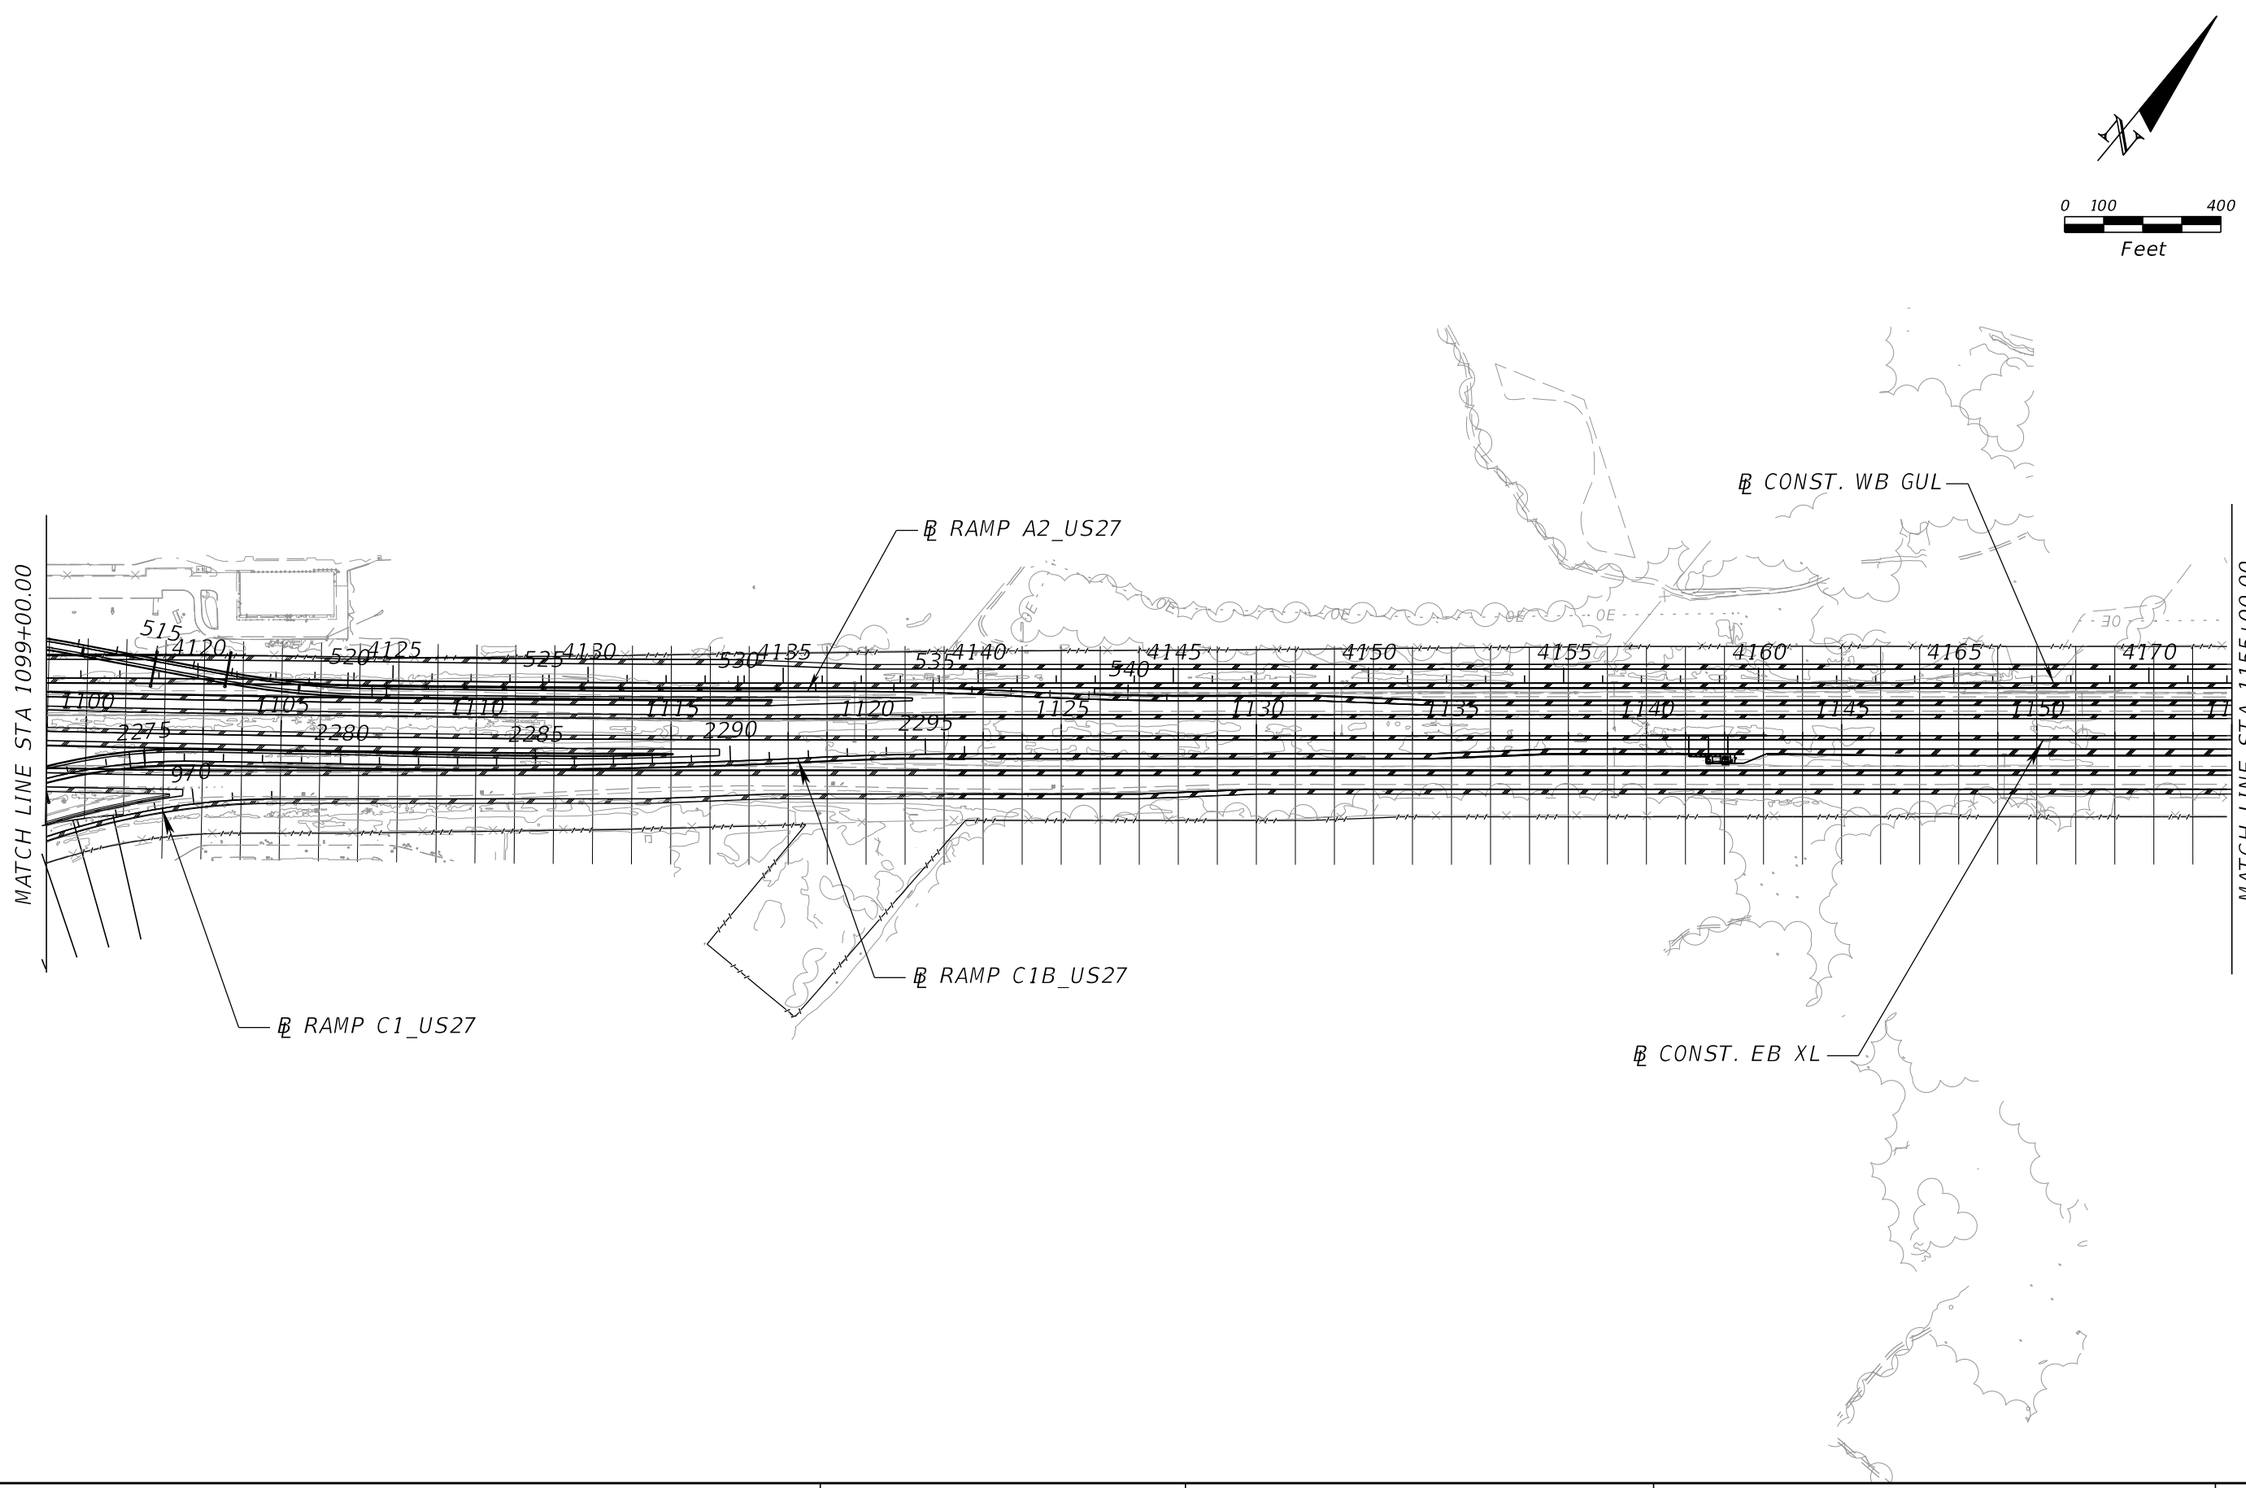

REVISIONS			
DATE	DESCRIPTION	DATE	DESCRIPTION

DEWBERRY ENGINEERS INC.
800 NORTH MAGNOLIA AVENUE, SUITE 1000
ORLANDO, FL 32803
CERTIFICATE OF AUTHORIZATION 8794

STATE OF FLORIDA
DEPARTMENT OF TRANSPORTATION


ROAD NO.	COUNTY	FINANCIAL PROJECT ID
SR 400	POLK	201210-3-52-1

CROSS SECTION PATTERN SHEET (3)

SHEET NO. 185

PRELIMINARY: NOT FOR CONSTRUCTION

cfraser 3/9/2017 10:00:45 AM c:\pwworking\aecom_na\cfraser\dms28180\RDXSRD00.DGN

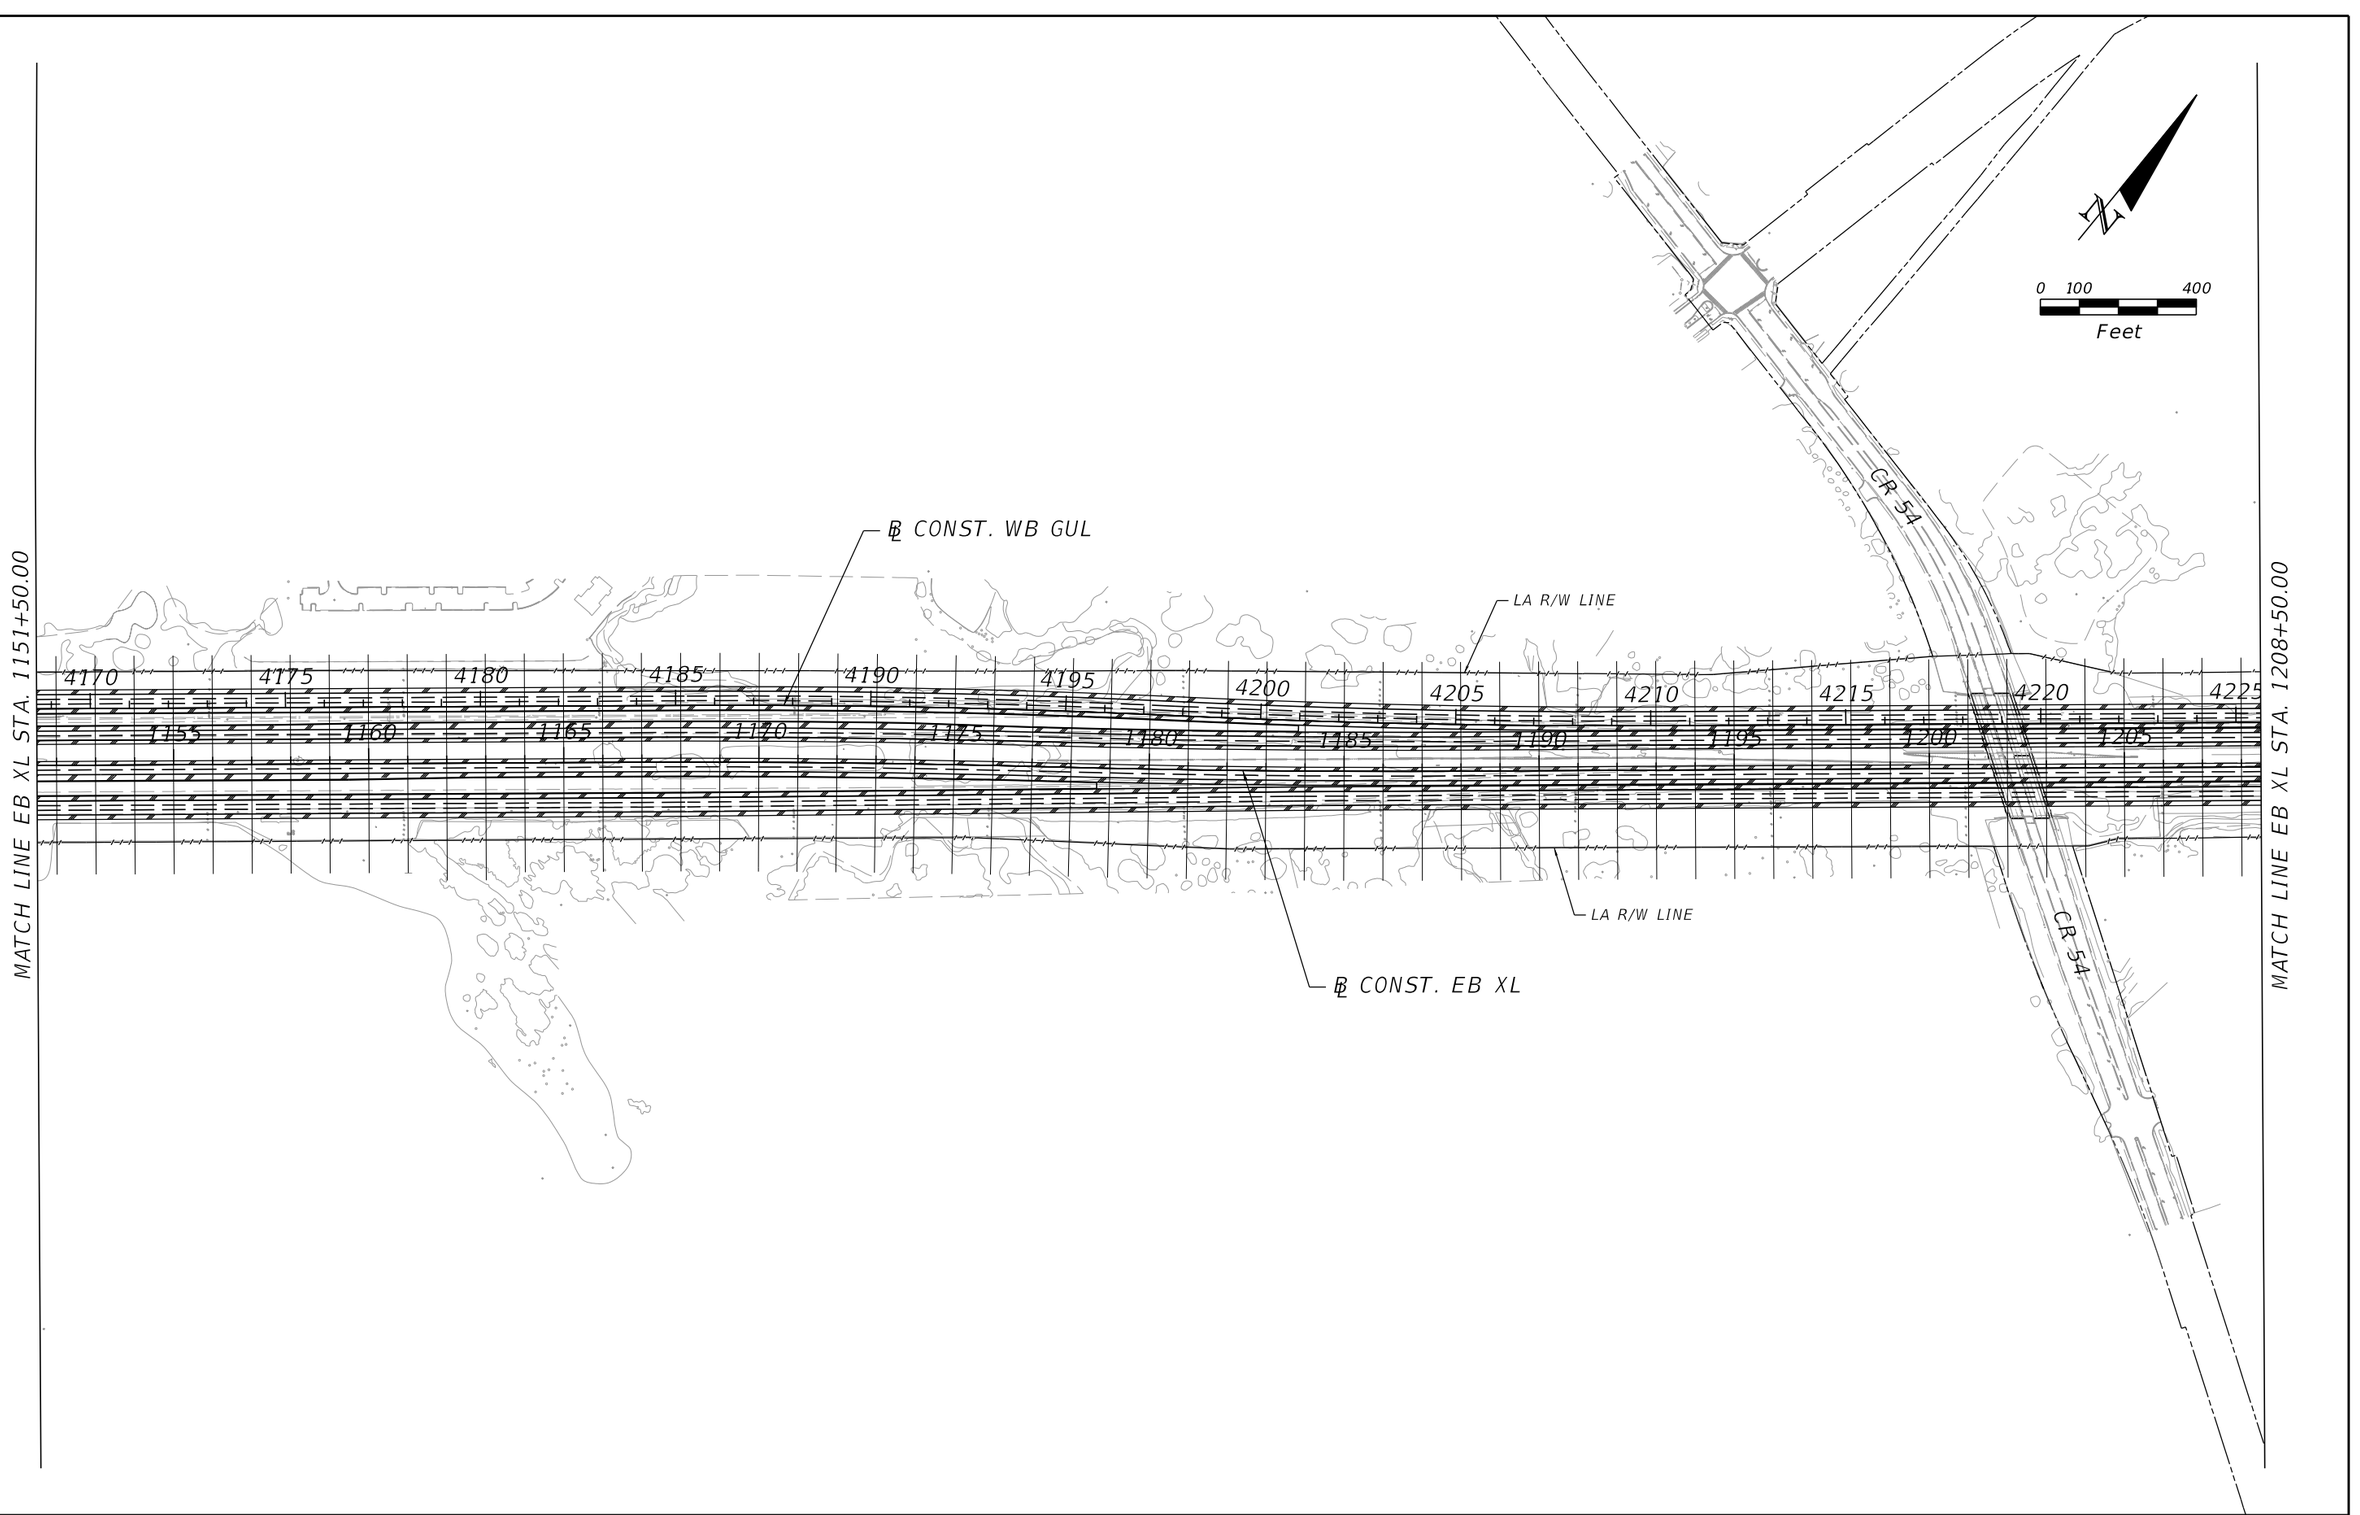

PRELIMINARY: NOT FOR CONSTRUCTION

REVISIONS			
DATE	DESCRIPTION	DATE	DESCRIPTION

AECOM TECHNICAL SERVICES, Inc.
315 East Robinson Street, Suite 245
Orlando, FL. 32801
T 407.422.0353 F 407.423.2695
Certificate of Authorization No. 8115
www.aecom.com


STATE OF FLORIDA
DEPARTMENT OF TRANSPORTATION

ROAD NO.	COUNTY	FINANCIAL PROJECT ID
400	POLK	201210-3-52-01

CROSS SECTION PATTERN SHEET (4)

SHEET NO. 186

josue.diaz 3/7/2017 1:27:03 PM c:\pwworking\aecom_na\jdiaz\dms28180\PLAYRDXS04.dgn

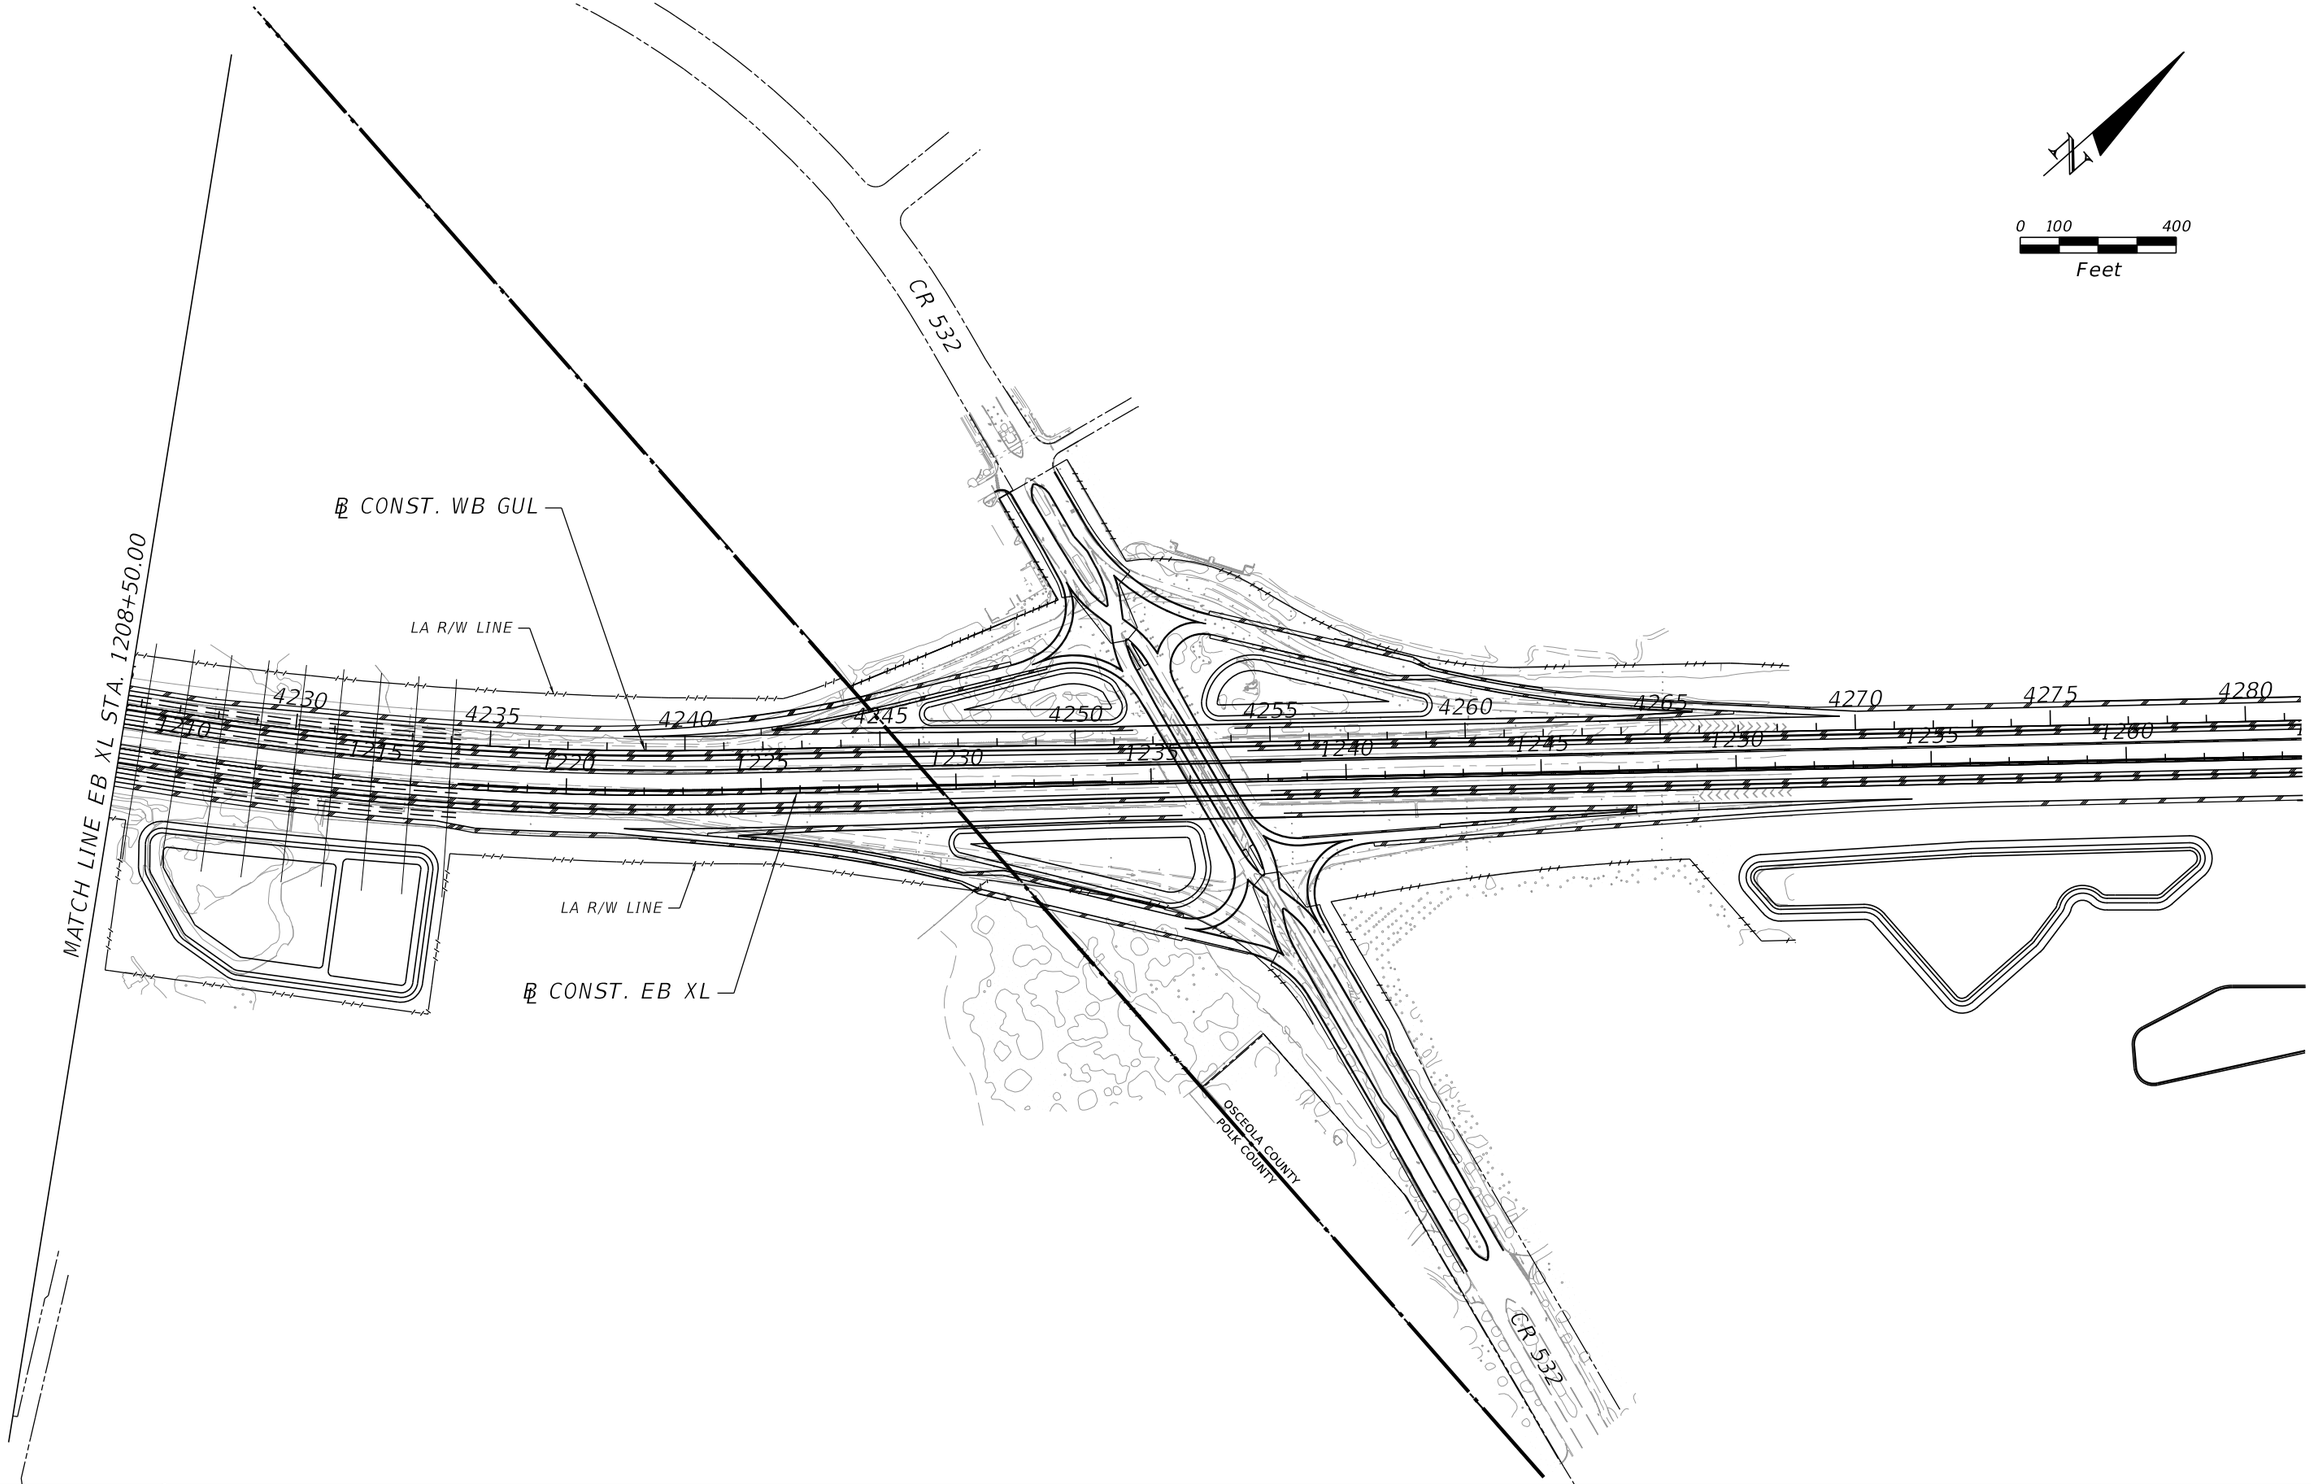

REVISIONS			
DATE	DESCRIPTION	DATE	DESCRIPTION

AECOM TECHNICAL SERVICES, Inc.
315 East Robinson Street, Suite 245
Orlando, FL, 32801
T 407.422.0353 F 407.423.2695
Certificate of Authorization No. 8115 www.aecom.com

STATE OF FLORIDA
DEPARTMENT OF TRANSPORTATION


ROAD NO.	COUNTY	FINANCIAL PROJECT ID
400	POLK	201210-3-52-01

CROSS SECTION PATTERN SHEET (5)

SHEET NO. 187

PRELIMINARY: NOT FOR CONSTRUCTION

josue.diaz 3/7/2017 1:28:32 PM c:\pwworking\aecom_na\jdiaz\dms28180\PLAYRDXS05.dgn

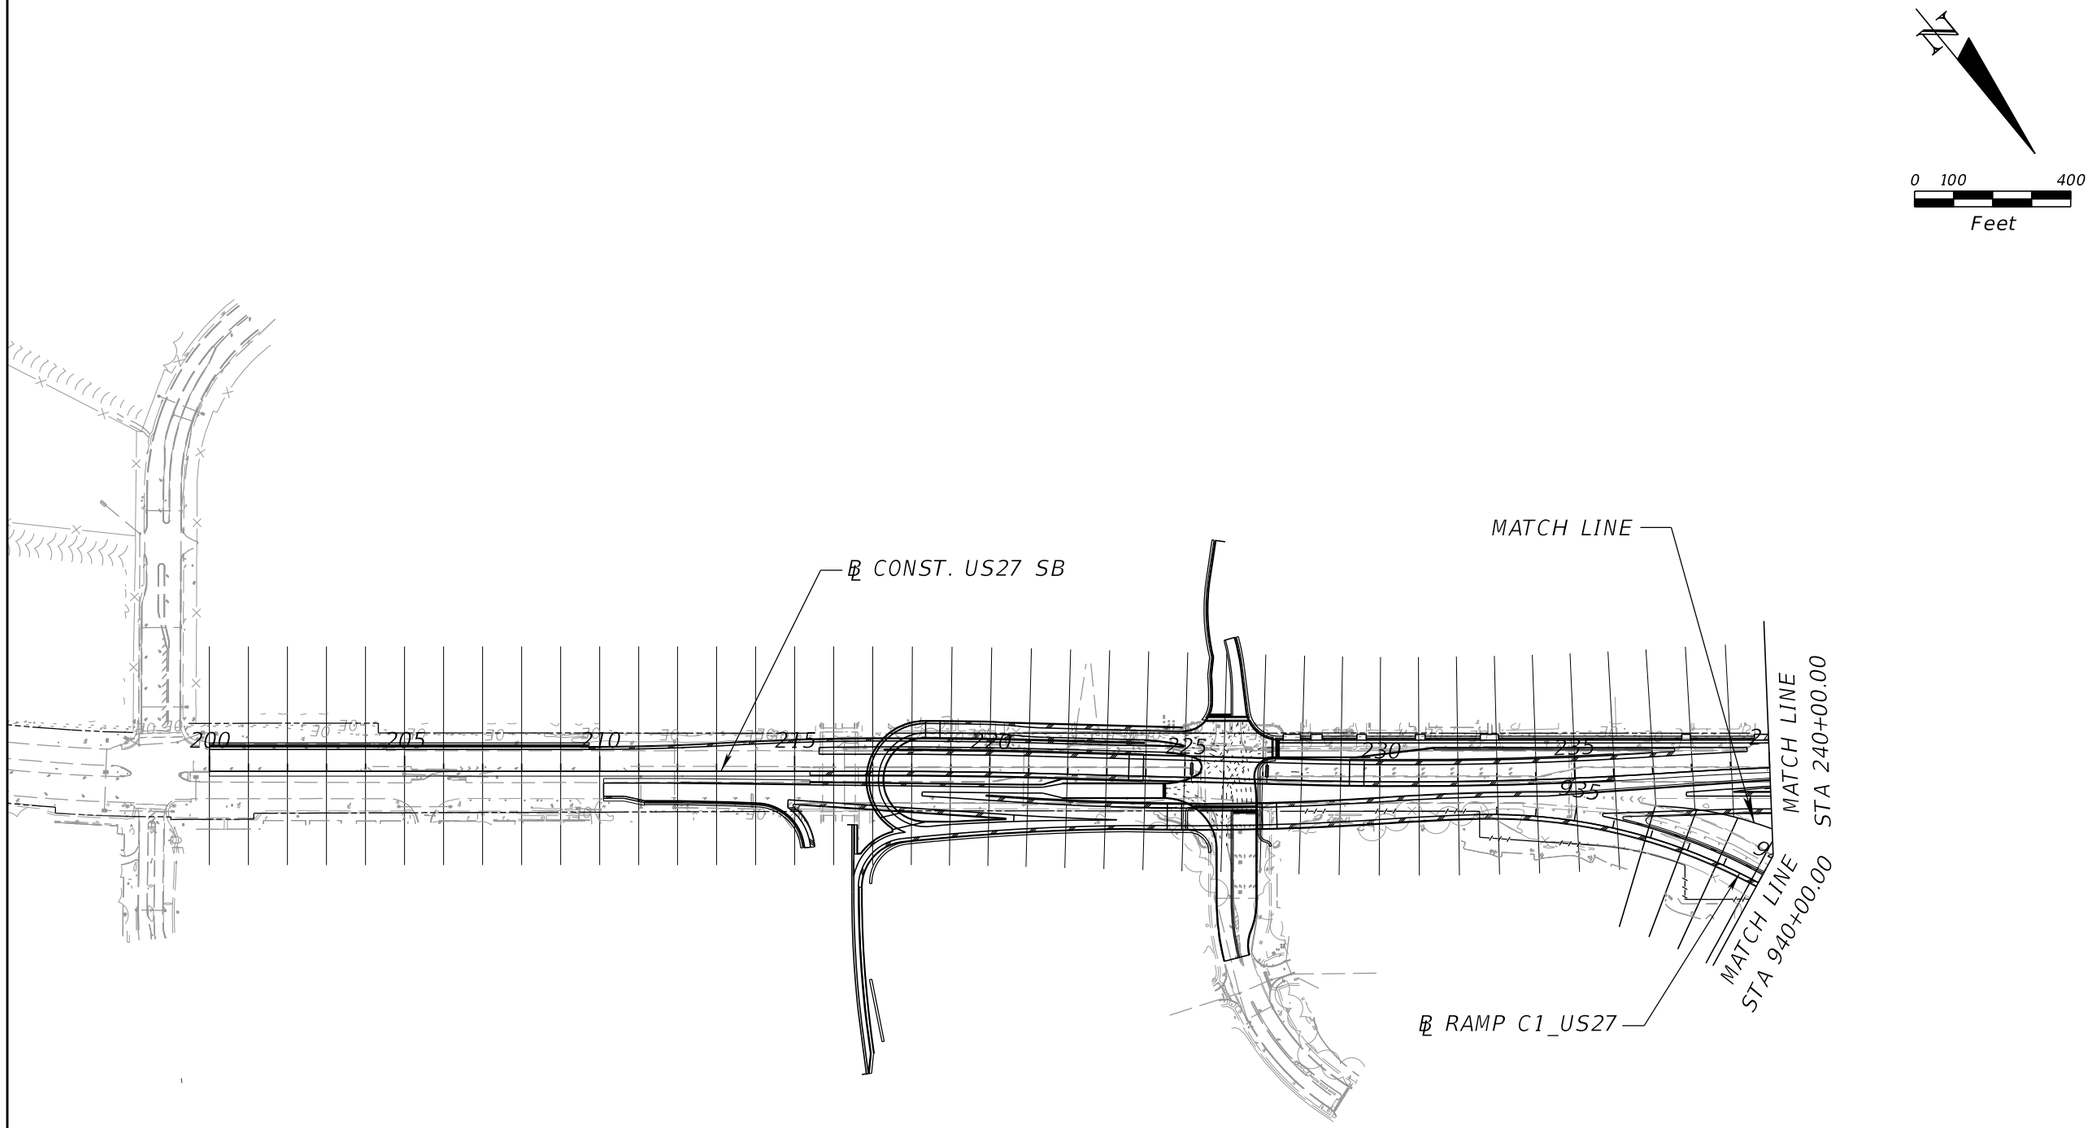

PRELIMINARY: NOT FOR CONSTRUCTION

REVISIONS			
DATE	DESCRIPTION	DATE	DESCRIPTION

DEWBERRY ENGINEERS INC.
800 NORTH MAGNOLIA AVENUE, SUITE 1000
ORLANDO, FL 32803
CERTIFICATE OF AUTHORIZATION 8794


STATE OF FLORIDA
DEPARTMENT OF TRANSPORTATION

ROAD NO.	COUNTY	FINANCIAL PROJECT ID
SR 400	POLK	201210-3-52-1

CROSS SECTION PATTERN SHEET (6)

SHEET NO. 188

cfraser 3/9/2017 10:00:46 AM c:\pwworking\aecom_na\cfraser\dms28180\RDXSRD00.DGN

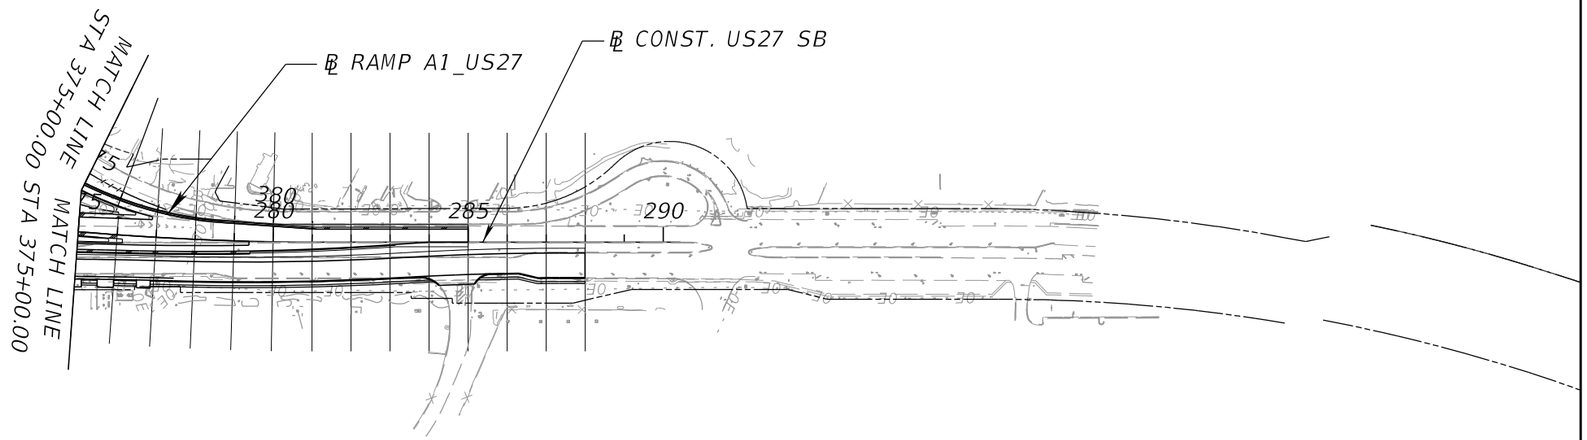

PRELIMINARY: NOT FOR CONSTRUCTION

REVISIONS			
DATE	DESCRIPTION	DATE	DESCRIPTION

DEWBERRY ENGINEERS INC.
800 NORTH MAGNOLIA AVENUE, SUITE 1000
ORLANDO, FL 32803
CERTIFICATE OF AUTHORIZATION 8794


STATE OF FLORIDA
DEPARTMENT OF TRANSPORTATION

ROAD NO.	COUNTY	FINANCIAL PROJECT ID
SR 400	POLK	201210-3-52-1

CROSS SECTION PATTERN SHEET (7)

SHEET NO. 189

cfraser 3/9/2017 10:00:46 AM c:\pwworking\aecom_na\cfraser\dms28180\RDXSRD00.DGN

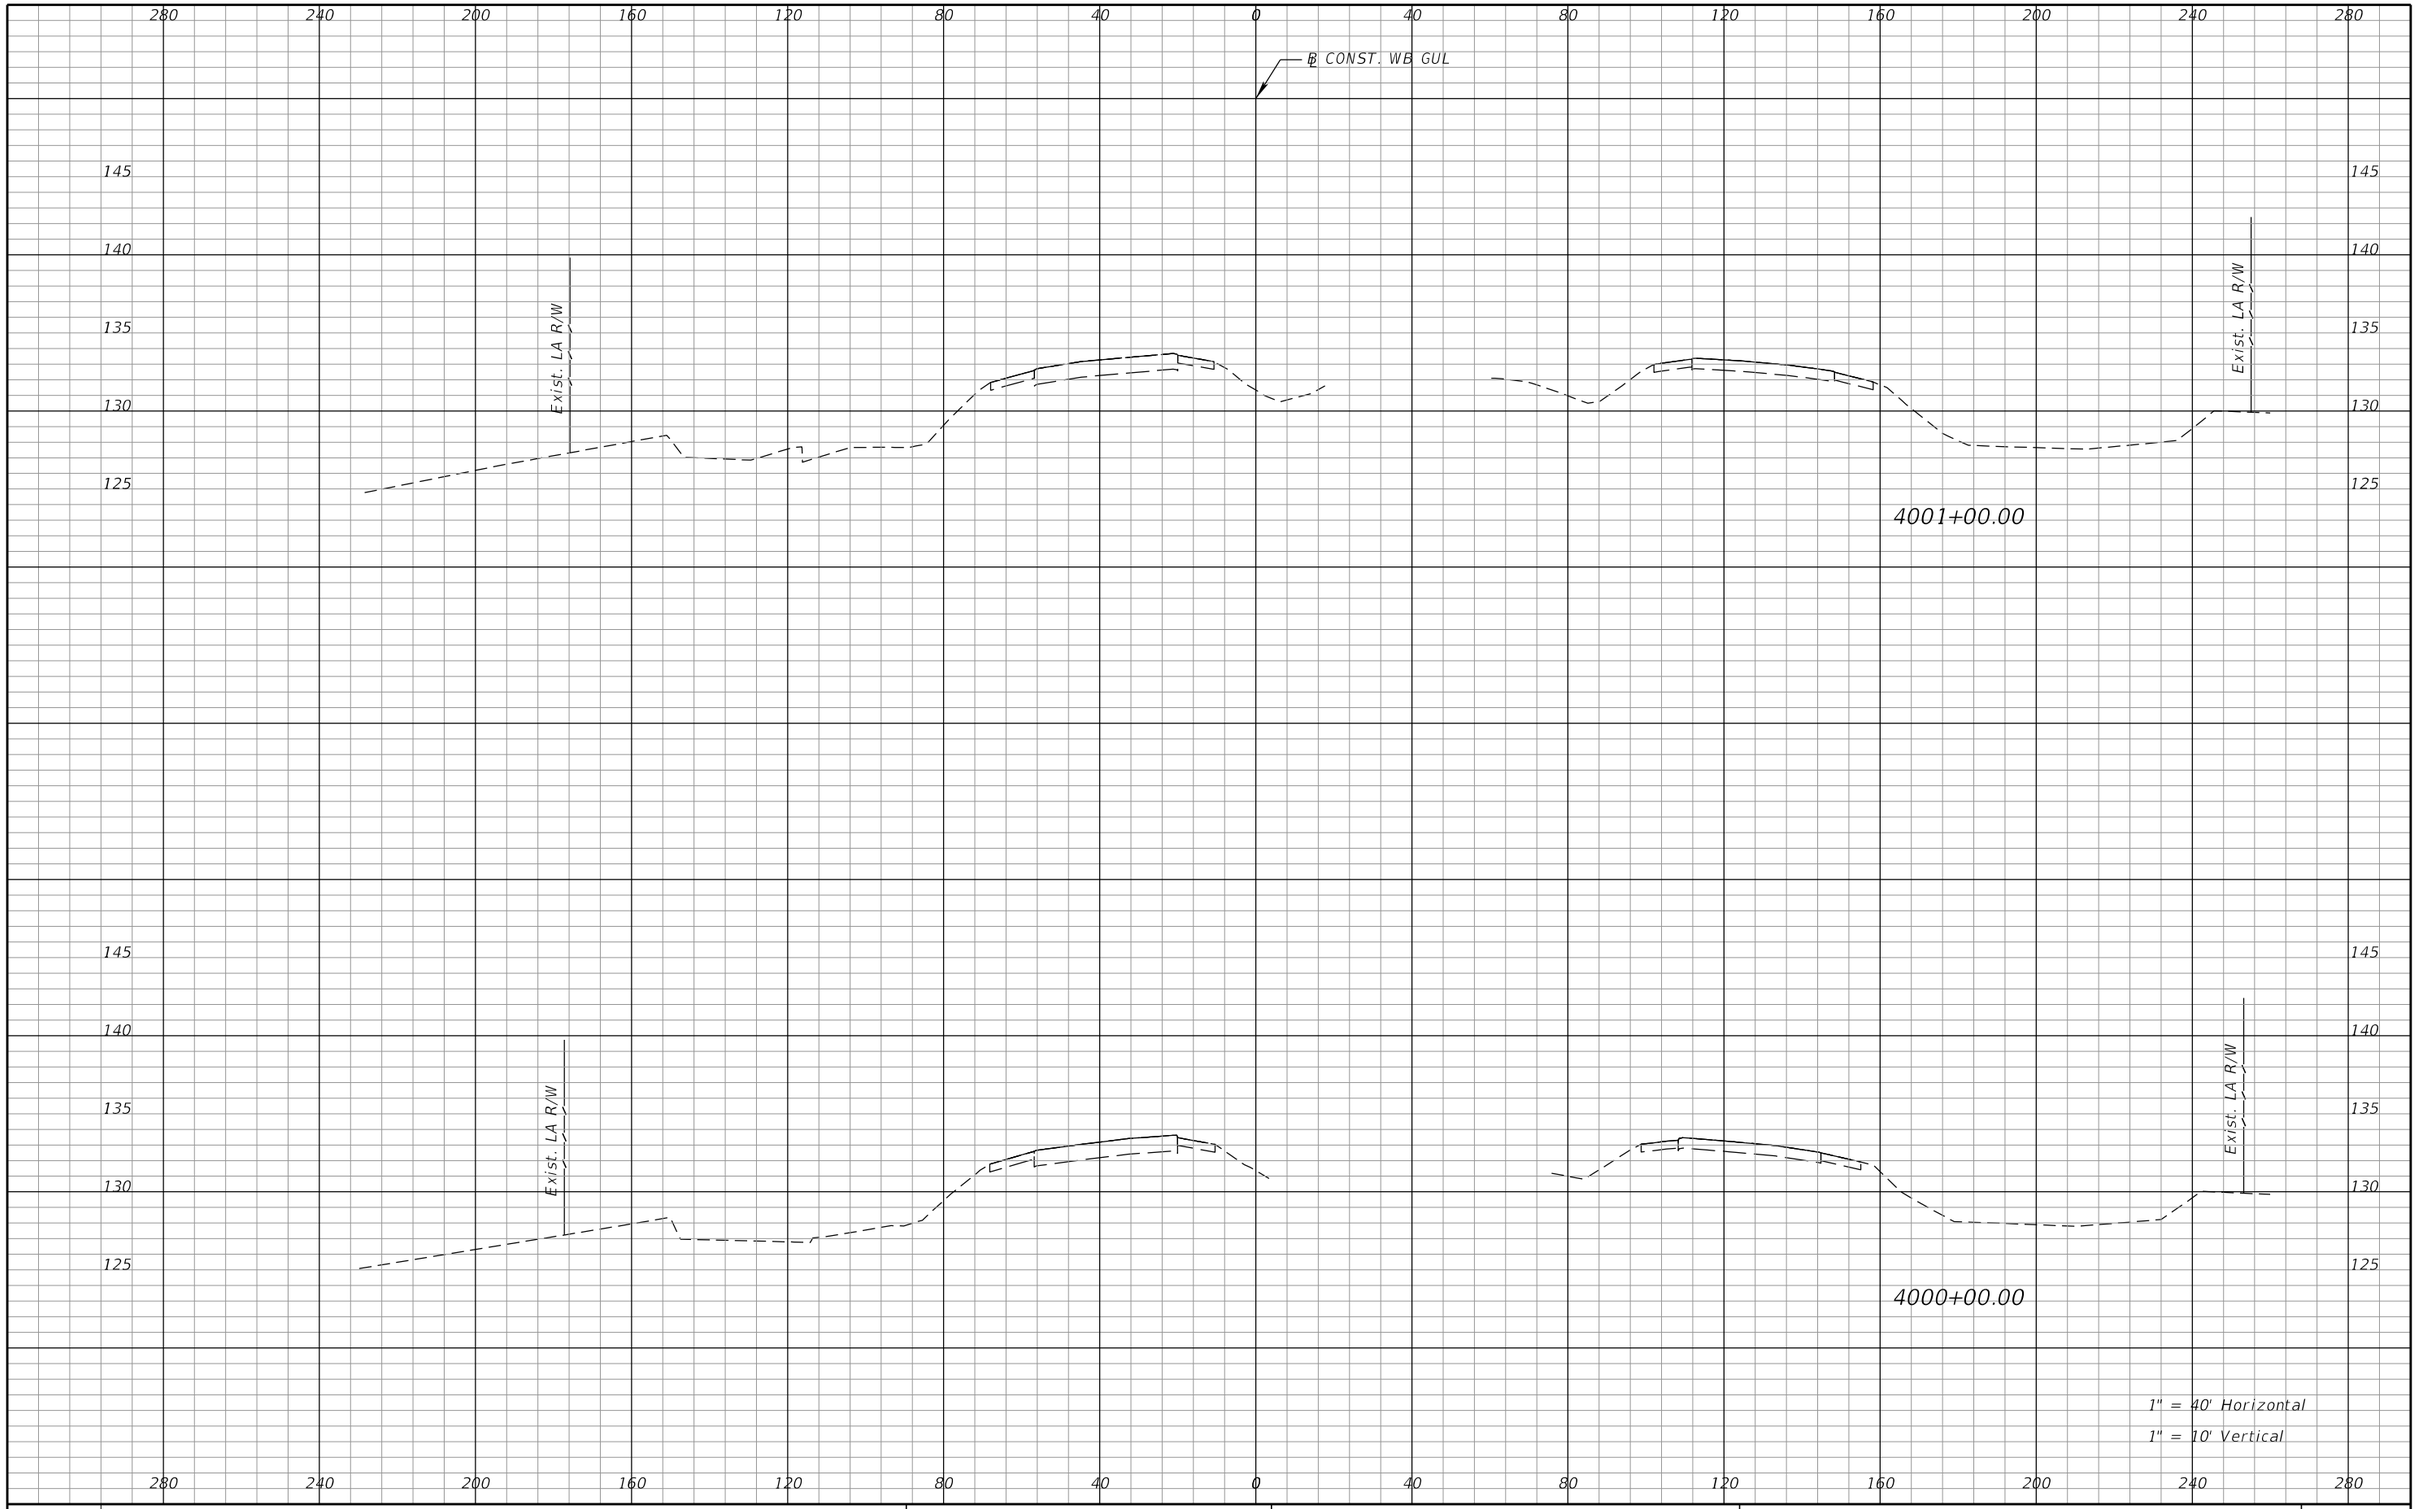

REVISIONS			
DATE	DESCRIPTION	DATE	DESCRIPTION

DEWBERRY ENGINEERS INC.
800 NORTH MAGNOLIA AVENUE, SUITE 1000
ORLANDO, FL 32803
CERTIFICATE OF AUTHORIZATION 8794

STATE OF FLORIDA
DEPARTMENT OF TRANSPORTATION


ROAD NO.	COUNTY	FINANCIAL PROJECT ID
SR 400	POLK	201210-3-52-1

SR 400 (I-4)
CROSS SECTIONS

SHEET NO. 190

PRELIMINARY: NOT FOR CONSTRUCTION

cfraser 3/10/2017 10:57:01 AM c:\pwworking\aecom_na\cfraser\dms28180\RDXSRD01_SEGA_GWBI4.DGN

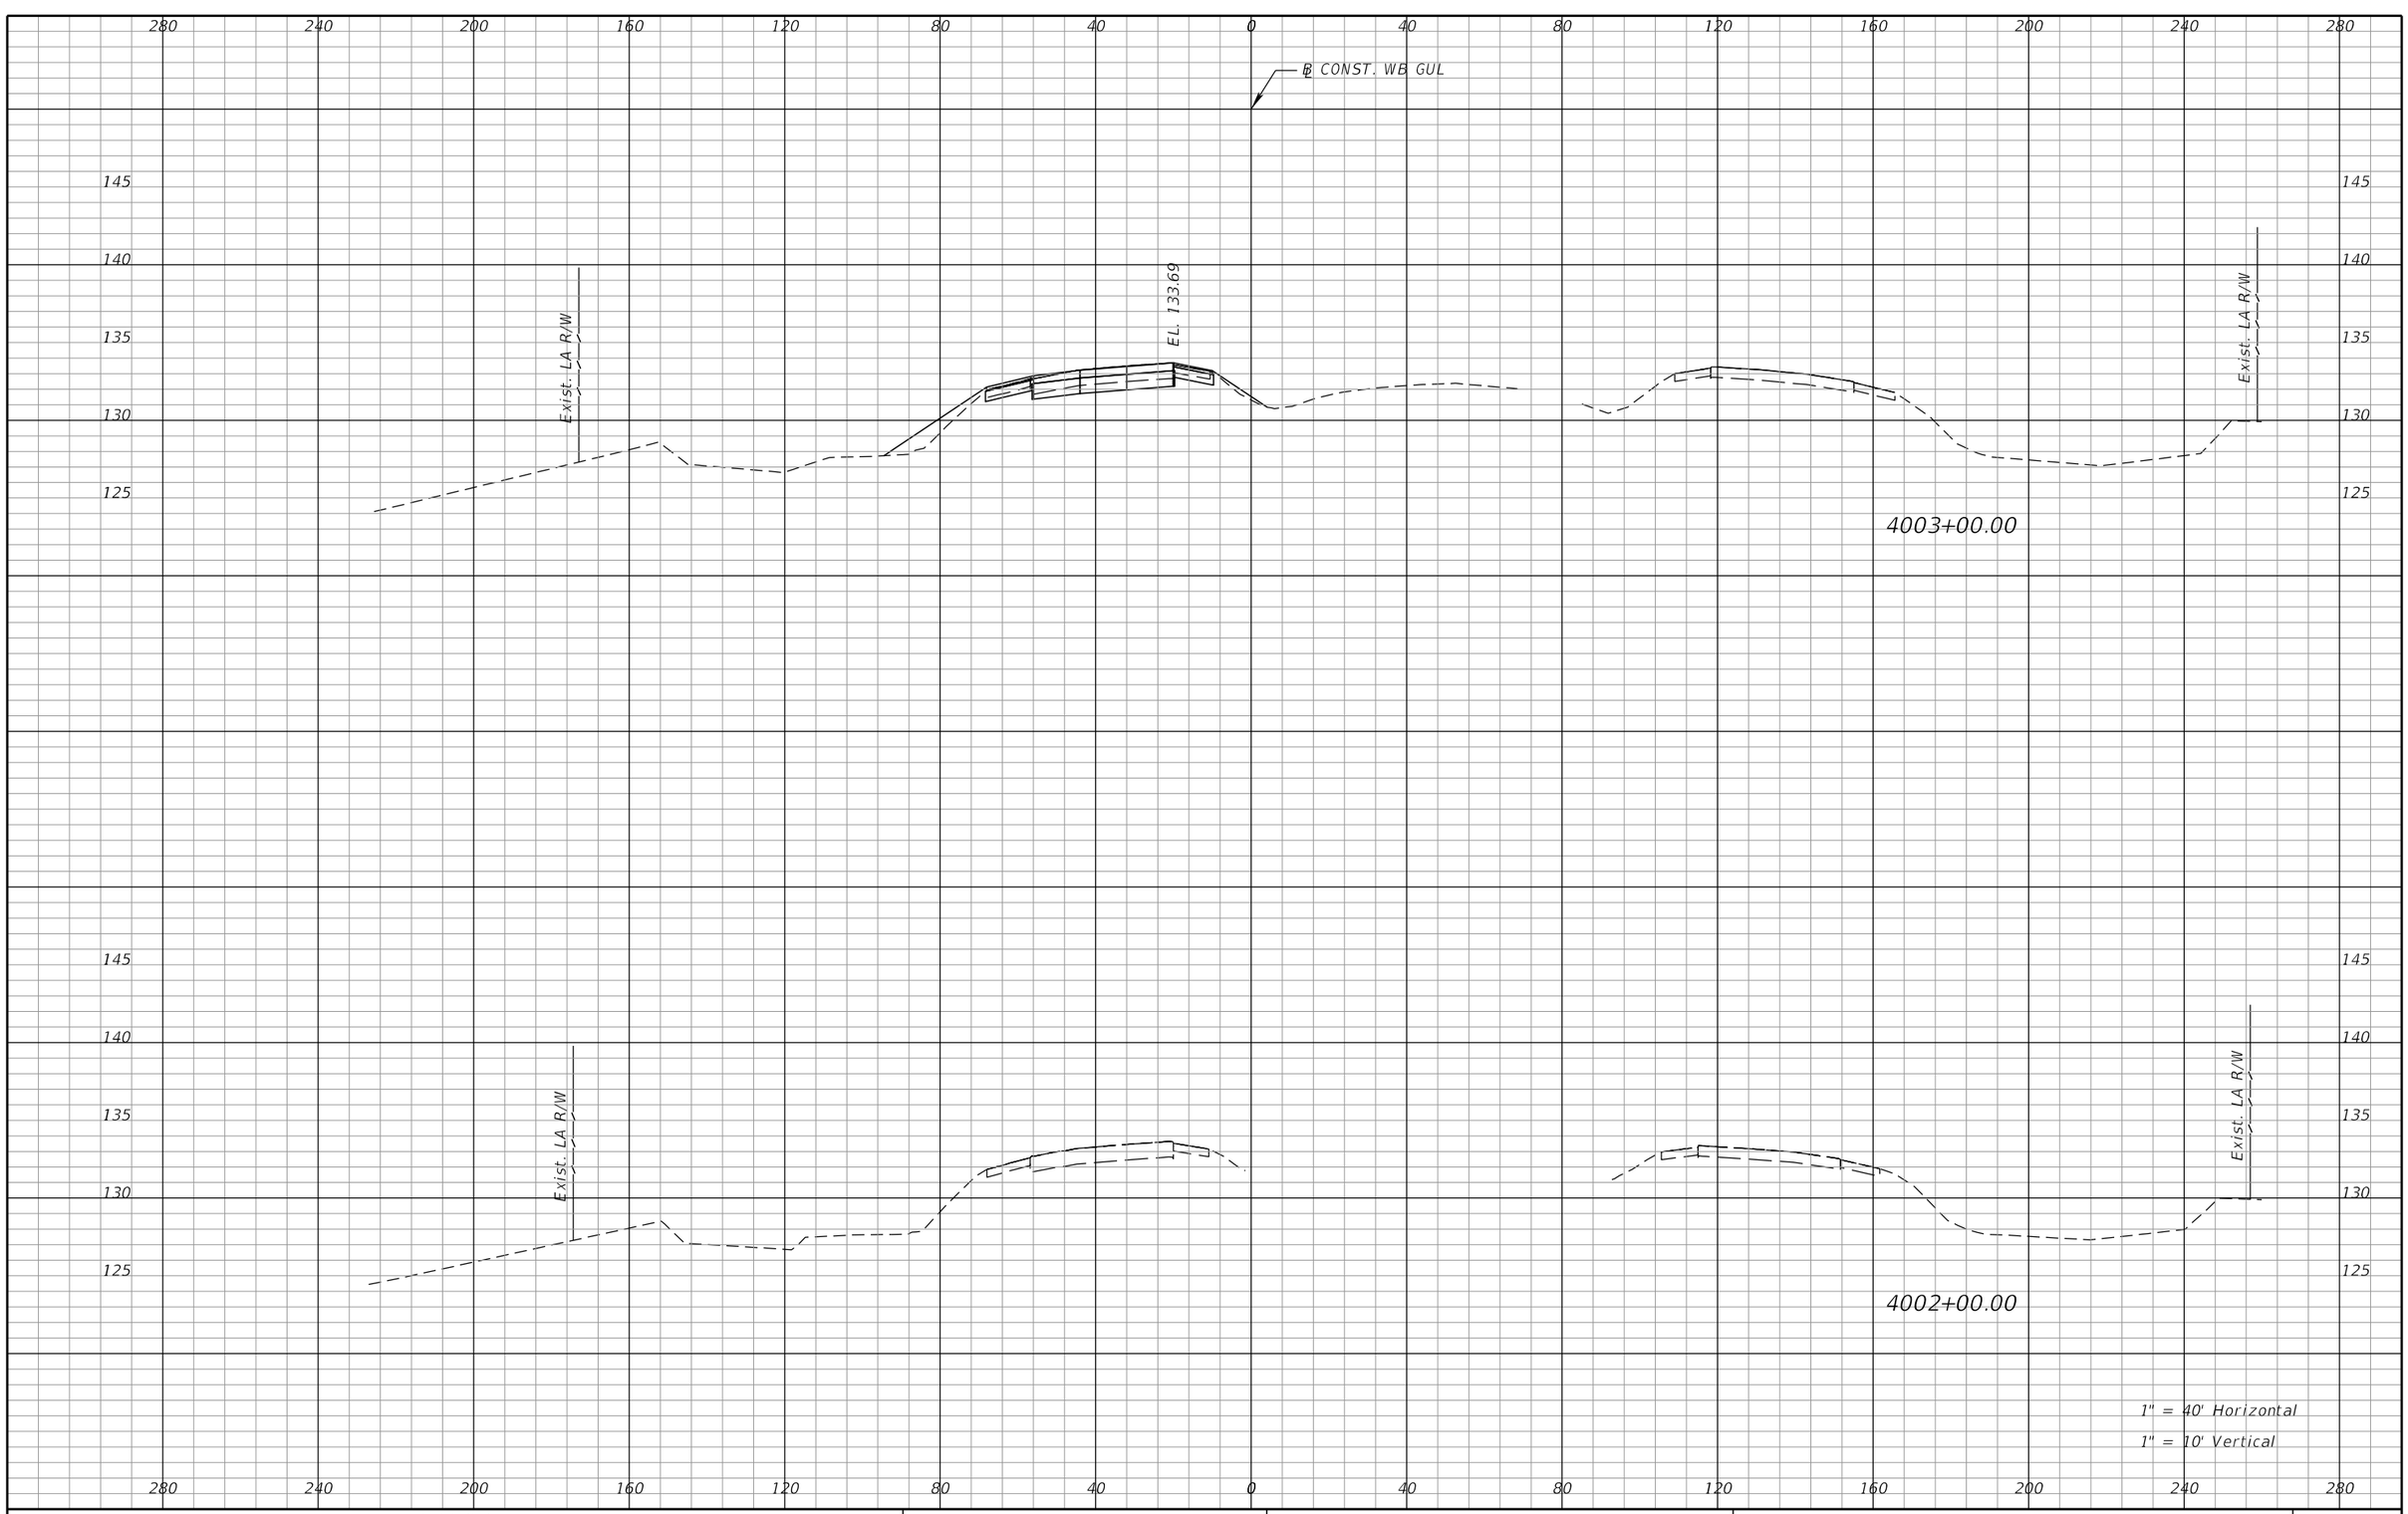

REVISIONS			
DATE	DESCRIPTION	DATE	DESCRIPTION

DEWBERRY ENGINEERS INC.
800 NORTH MAGNOLIA AVENUE, SUITE 1000
ORLANDO, FL 32803
CERTIFICATE OF AUTHORIZATION 8794

STATE OF FLORIDA
DEPARTMENT OF TRANSPORTATION


ROAD NO.	COUNTY	FINANCIAL PROJECT ID
SR 400	POLK	201210-3-52-1

SR 400 (I-4)
CROSS SECTIONS

SHEET NO. 191

PRELIMINARY: NOT FOR CONSTRUCTION

cfraser 3/10/2017 10:57:01 AM c:\pwworking\aecom_na\cfraser\dms28180\RDXSRD01_SEGA_GWBI4.DGN

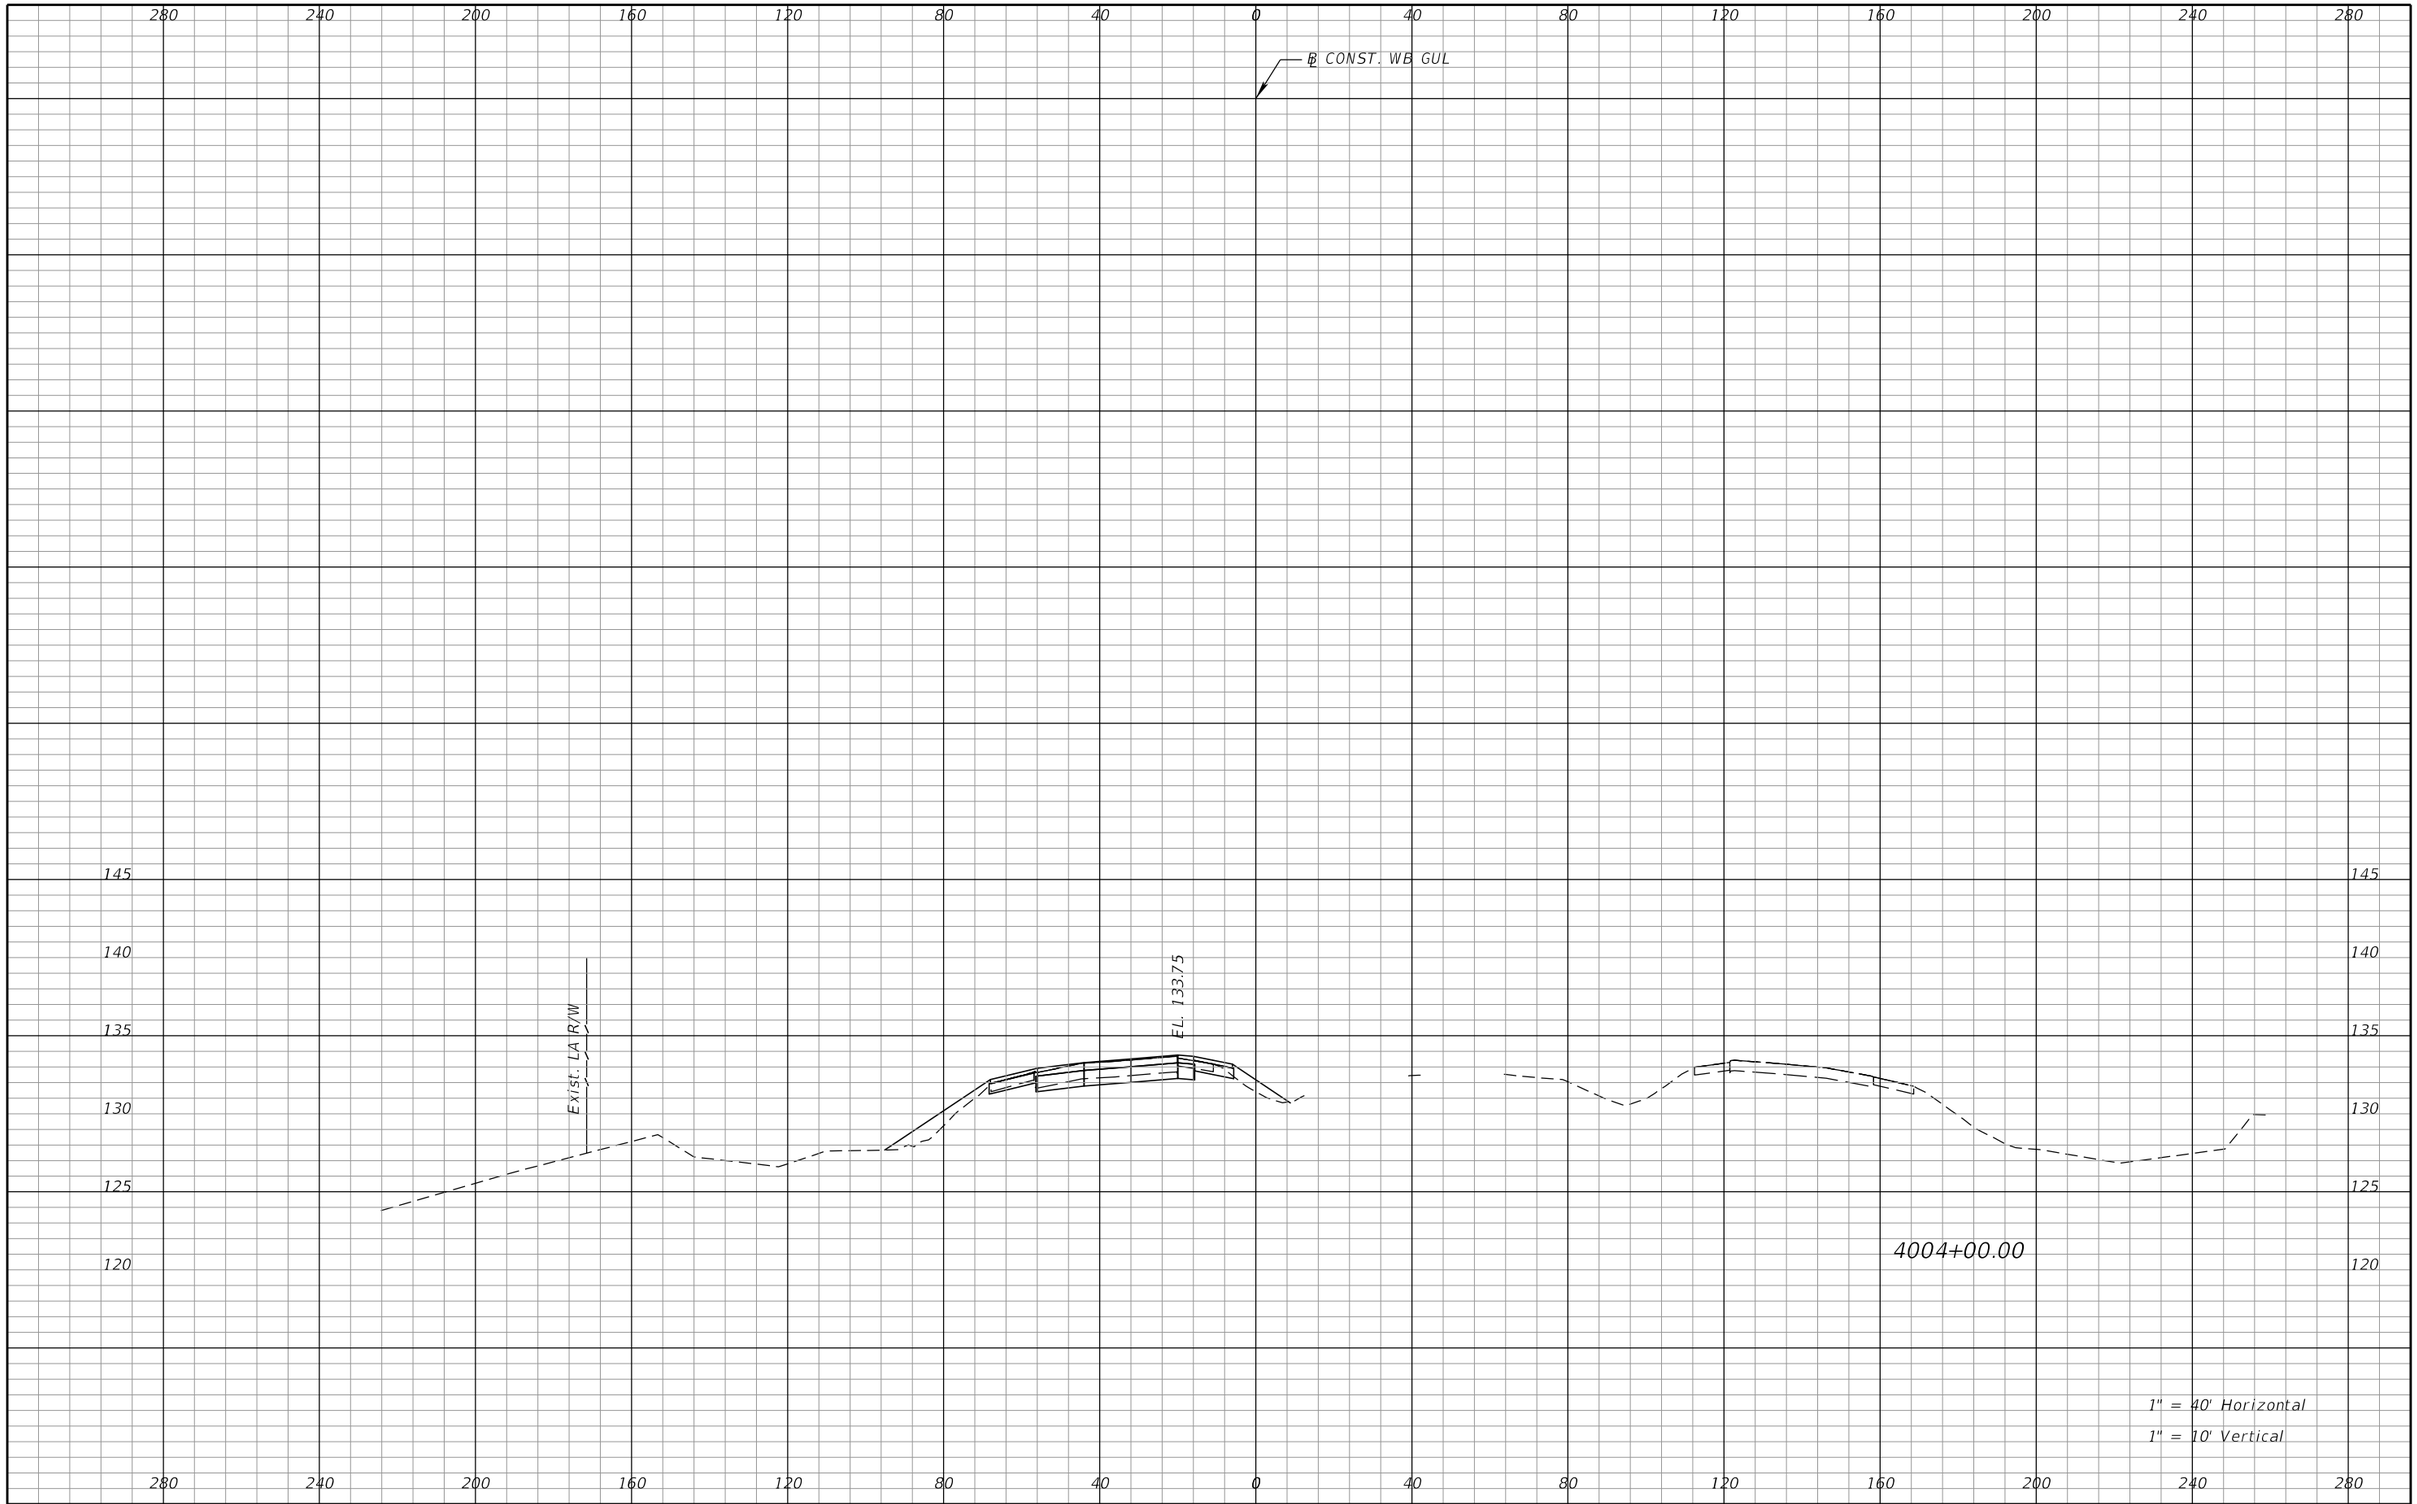

REVISIONS			
DATE	DESCRIPTION	DATE	DESCRIPTION

DEWBERRY ENGINEERS INC.
800 NORTH MAGNOLIA AVENUE, SUITE 1000
ORLANDO, FL 32803
CERTIFICATE OF AUTHORIZATION 8794


STATE OF FLORIDA
DEPARTMENT OF TRANSPORTATION

ROAD NO.	COUNTY	FINANCIAL PROJECT ID
SR 400	POLK	201210-3-52-1

SR 400 (I-4)
CROSS SECTIONS

SHEET NO. 192

PRELIMINARY: NOT FOR CONSTRUCTION

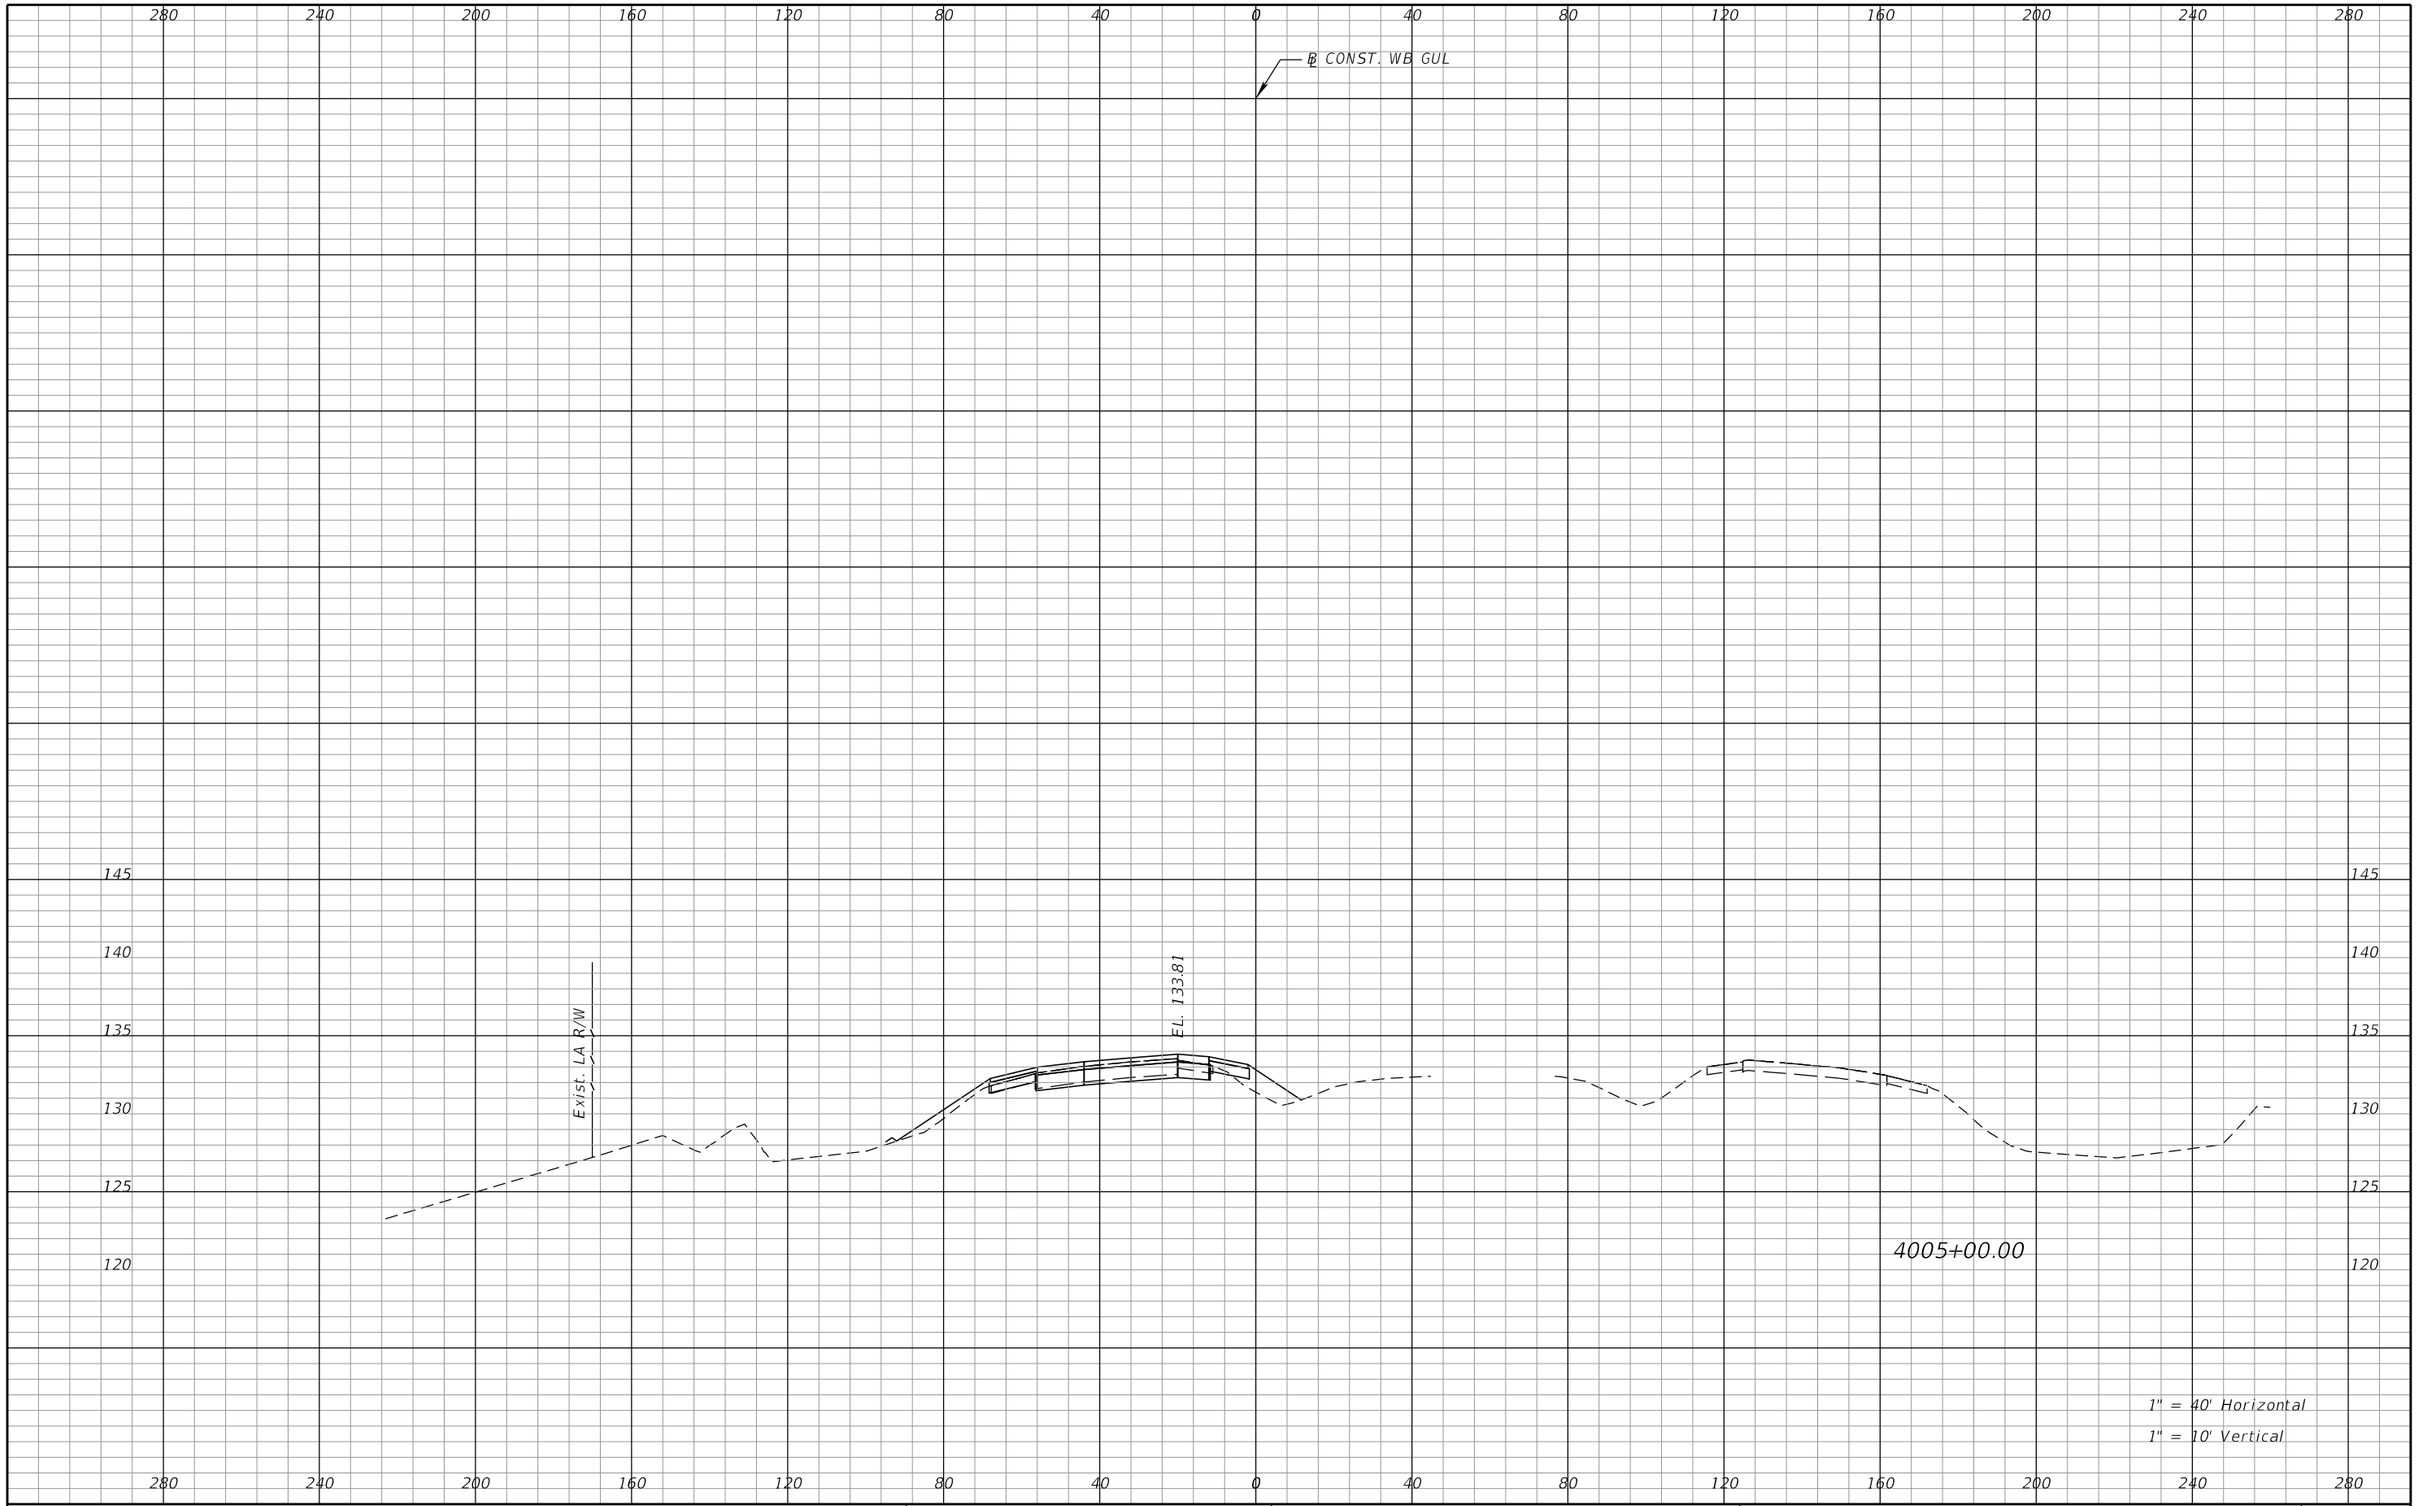

REVISIONS			
DATE	DESCRIPTION	DATE	DESCRIPTION

DEWBERRY ENGINEERS INC.
800 NORTH MAGNOLIA AVENUE, SUITE 1000
ORLANDO, FL 32803
CERTIFICATE OF AUTHORIZATION 8794

STATE OF FLORIDA
DEPARTMENT OF TRANSPORTATION


ROAD NO.	COUNTY	FINANCIAL PROJECT ID
SR 400	POLK	201210-3-52-1

SR 400 (I-4)
CROSS SECTIONS

SHEET NO. 193

PRELIMINARY: NOT FOR CONSTRUCTION

cfraser 3/10/2017 10:57:01 AM c:\pwworking\aecom_na\cfraser\dms28180\RDXSRD01_SEGA_GWBI4.DGN

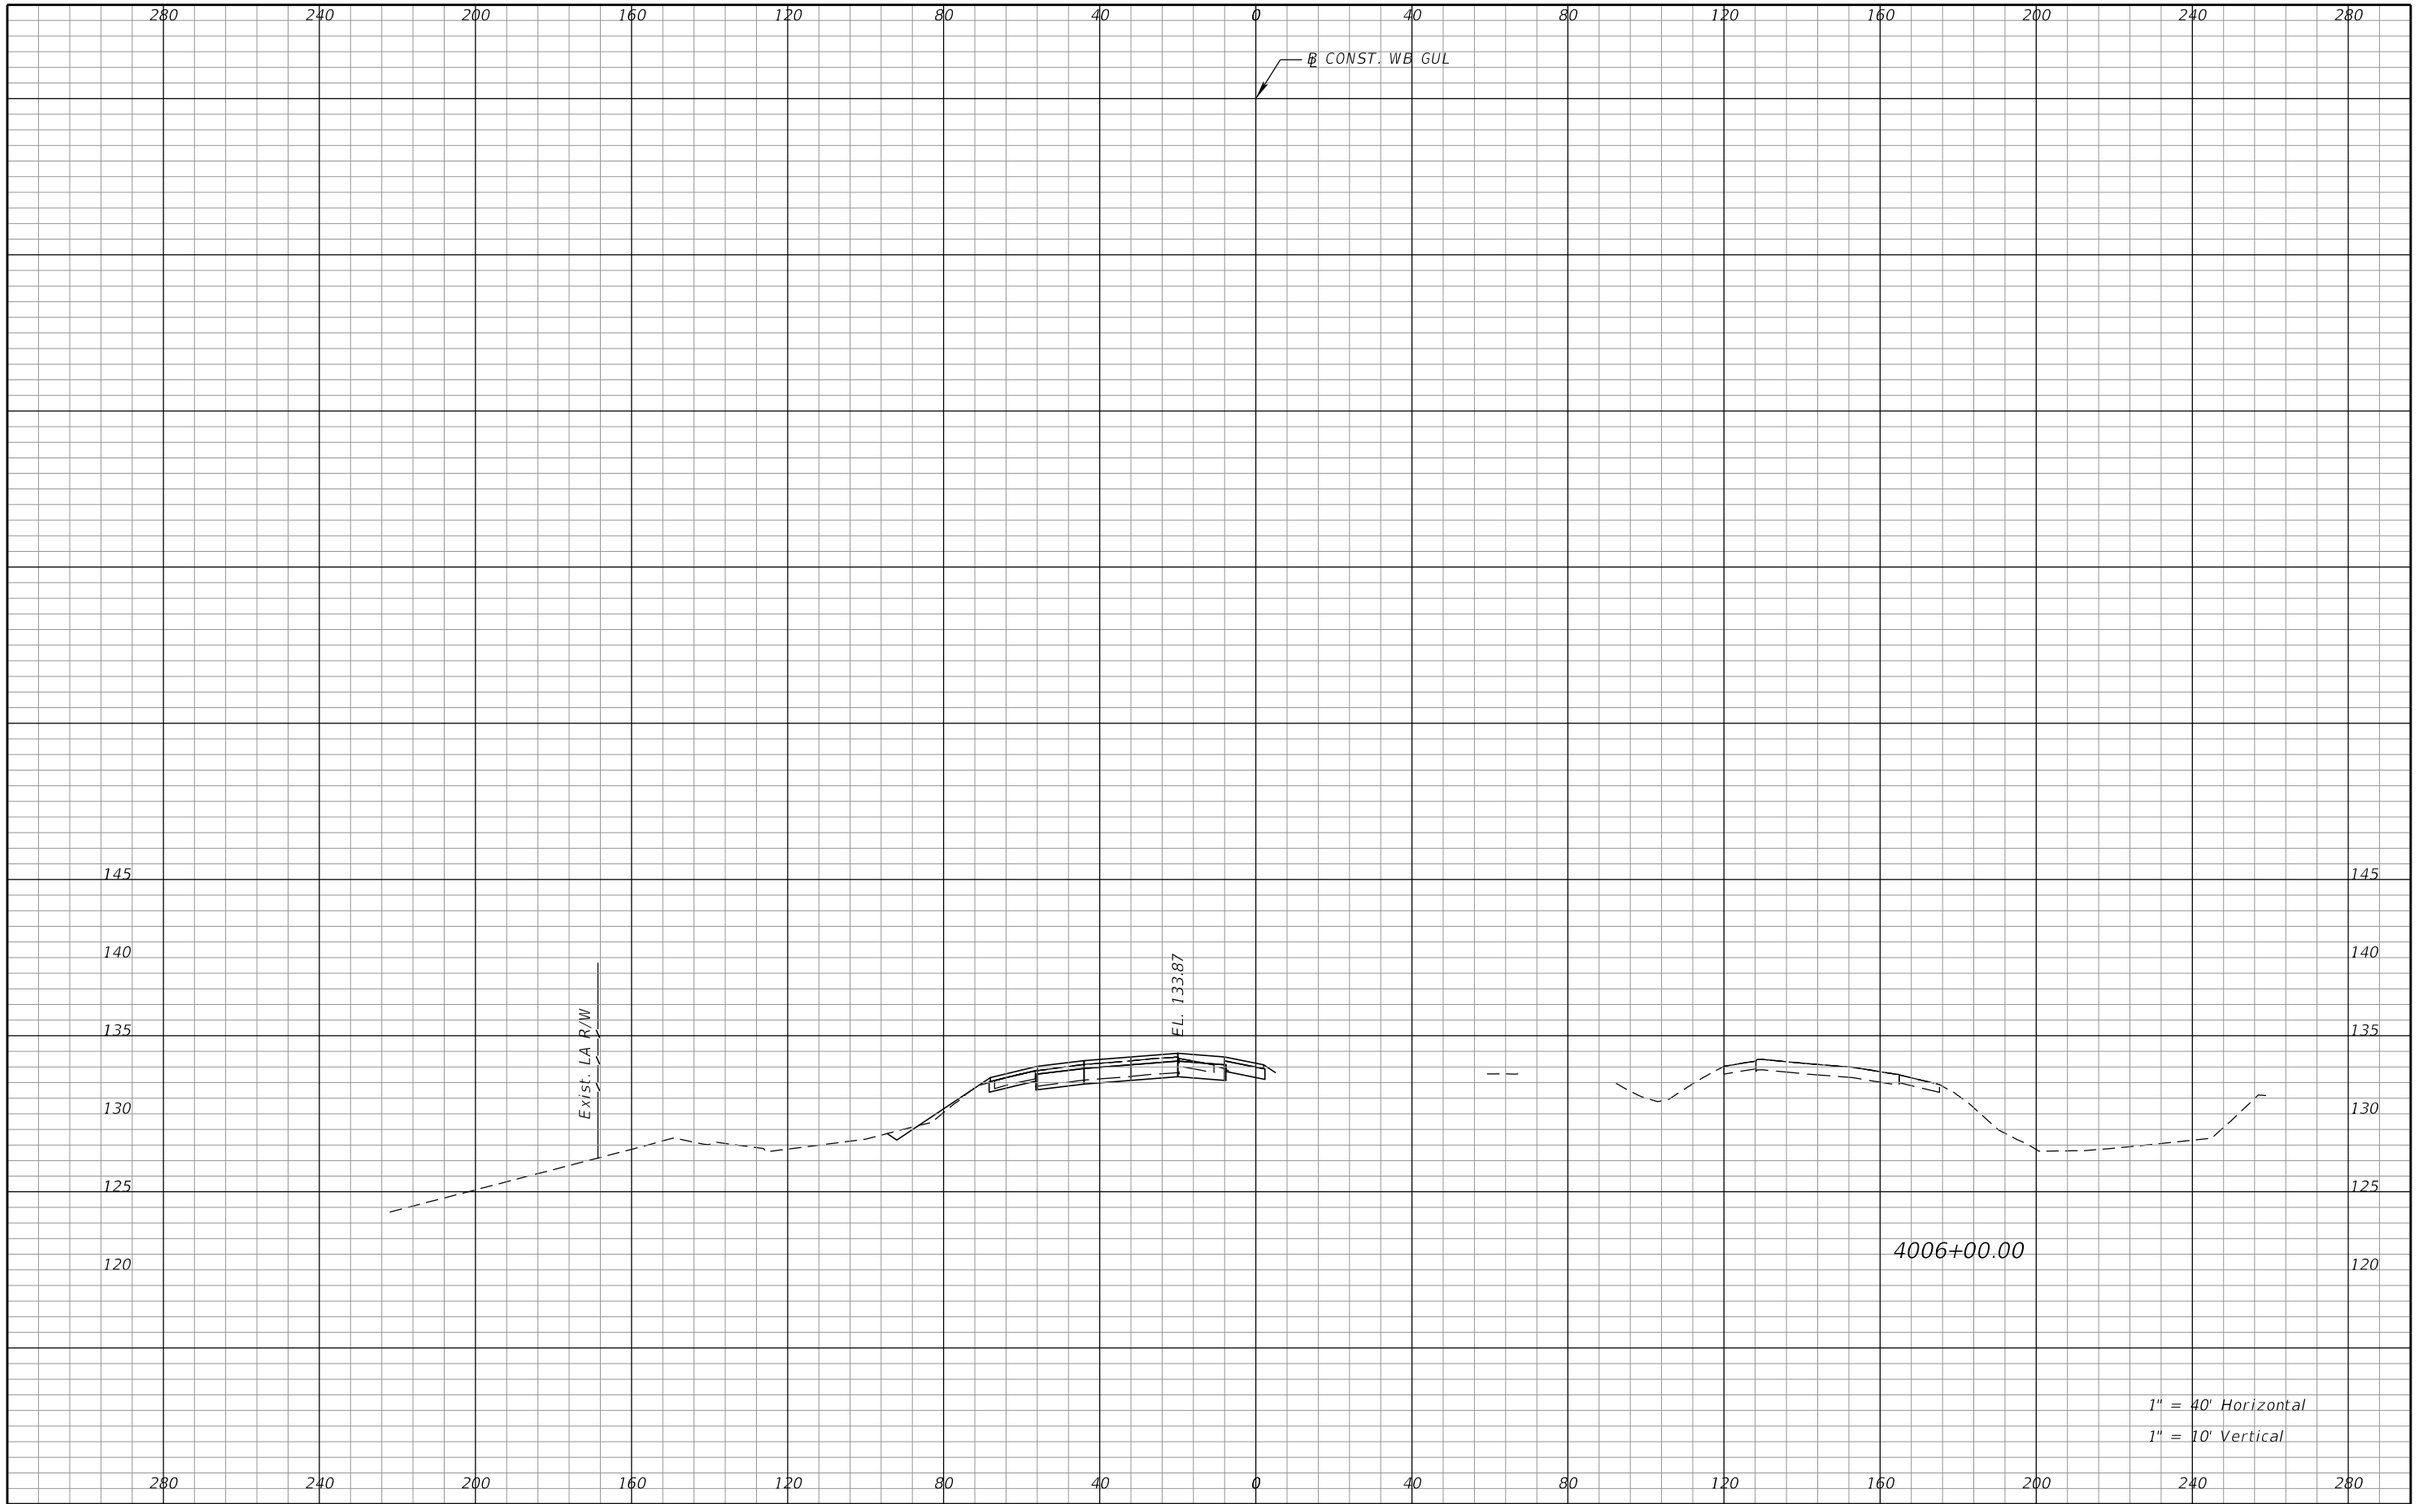

REVISIONS			
DATE	DESCRIPTION	DATE	DESCRIPTION

DEWBERRY ENGINEERS INC.
800 NORTH MAGNOLIA AVENUE, SUITE 1000
ORLANDO, FL 32803
CERTIFICATE OF AUTHORIZATION 8794


STATE OF FLORIDA
DEPARTMENT OF TRANSPORTATION

ROAD NO.	COUNTY	FINANCIAL PROJECT ID
SR 400	POLK	201210-3-52-1

SR 400 (I-4)
CROSS SECTIONS

SHEET NO. 194

PRELIMINARY: NOT FOR CONSTRUCTION

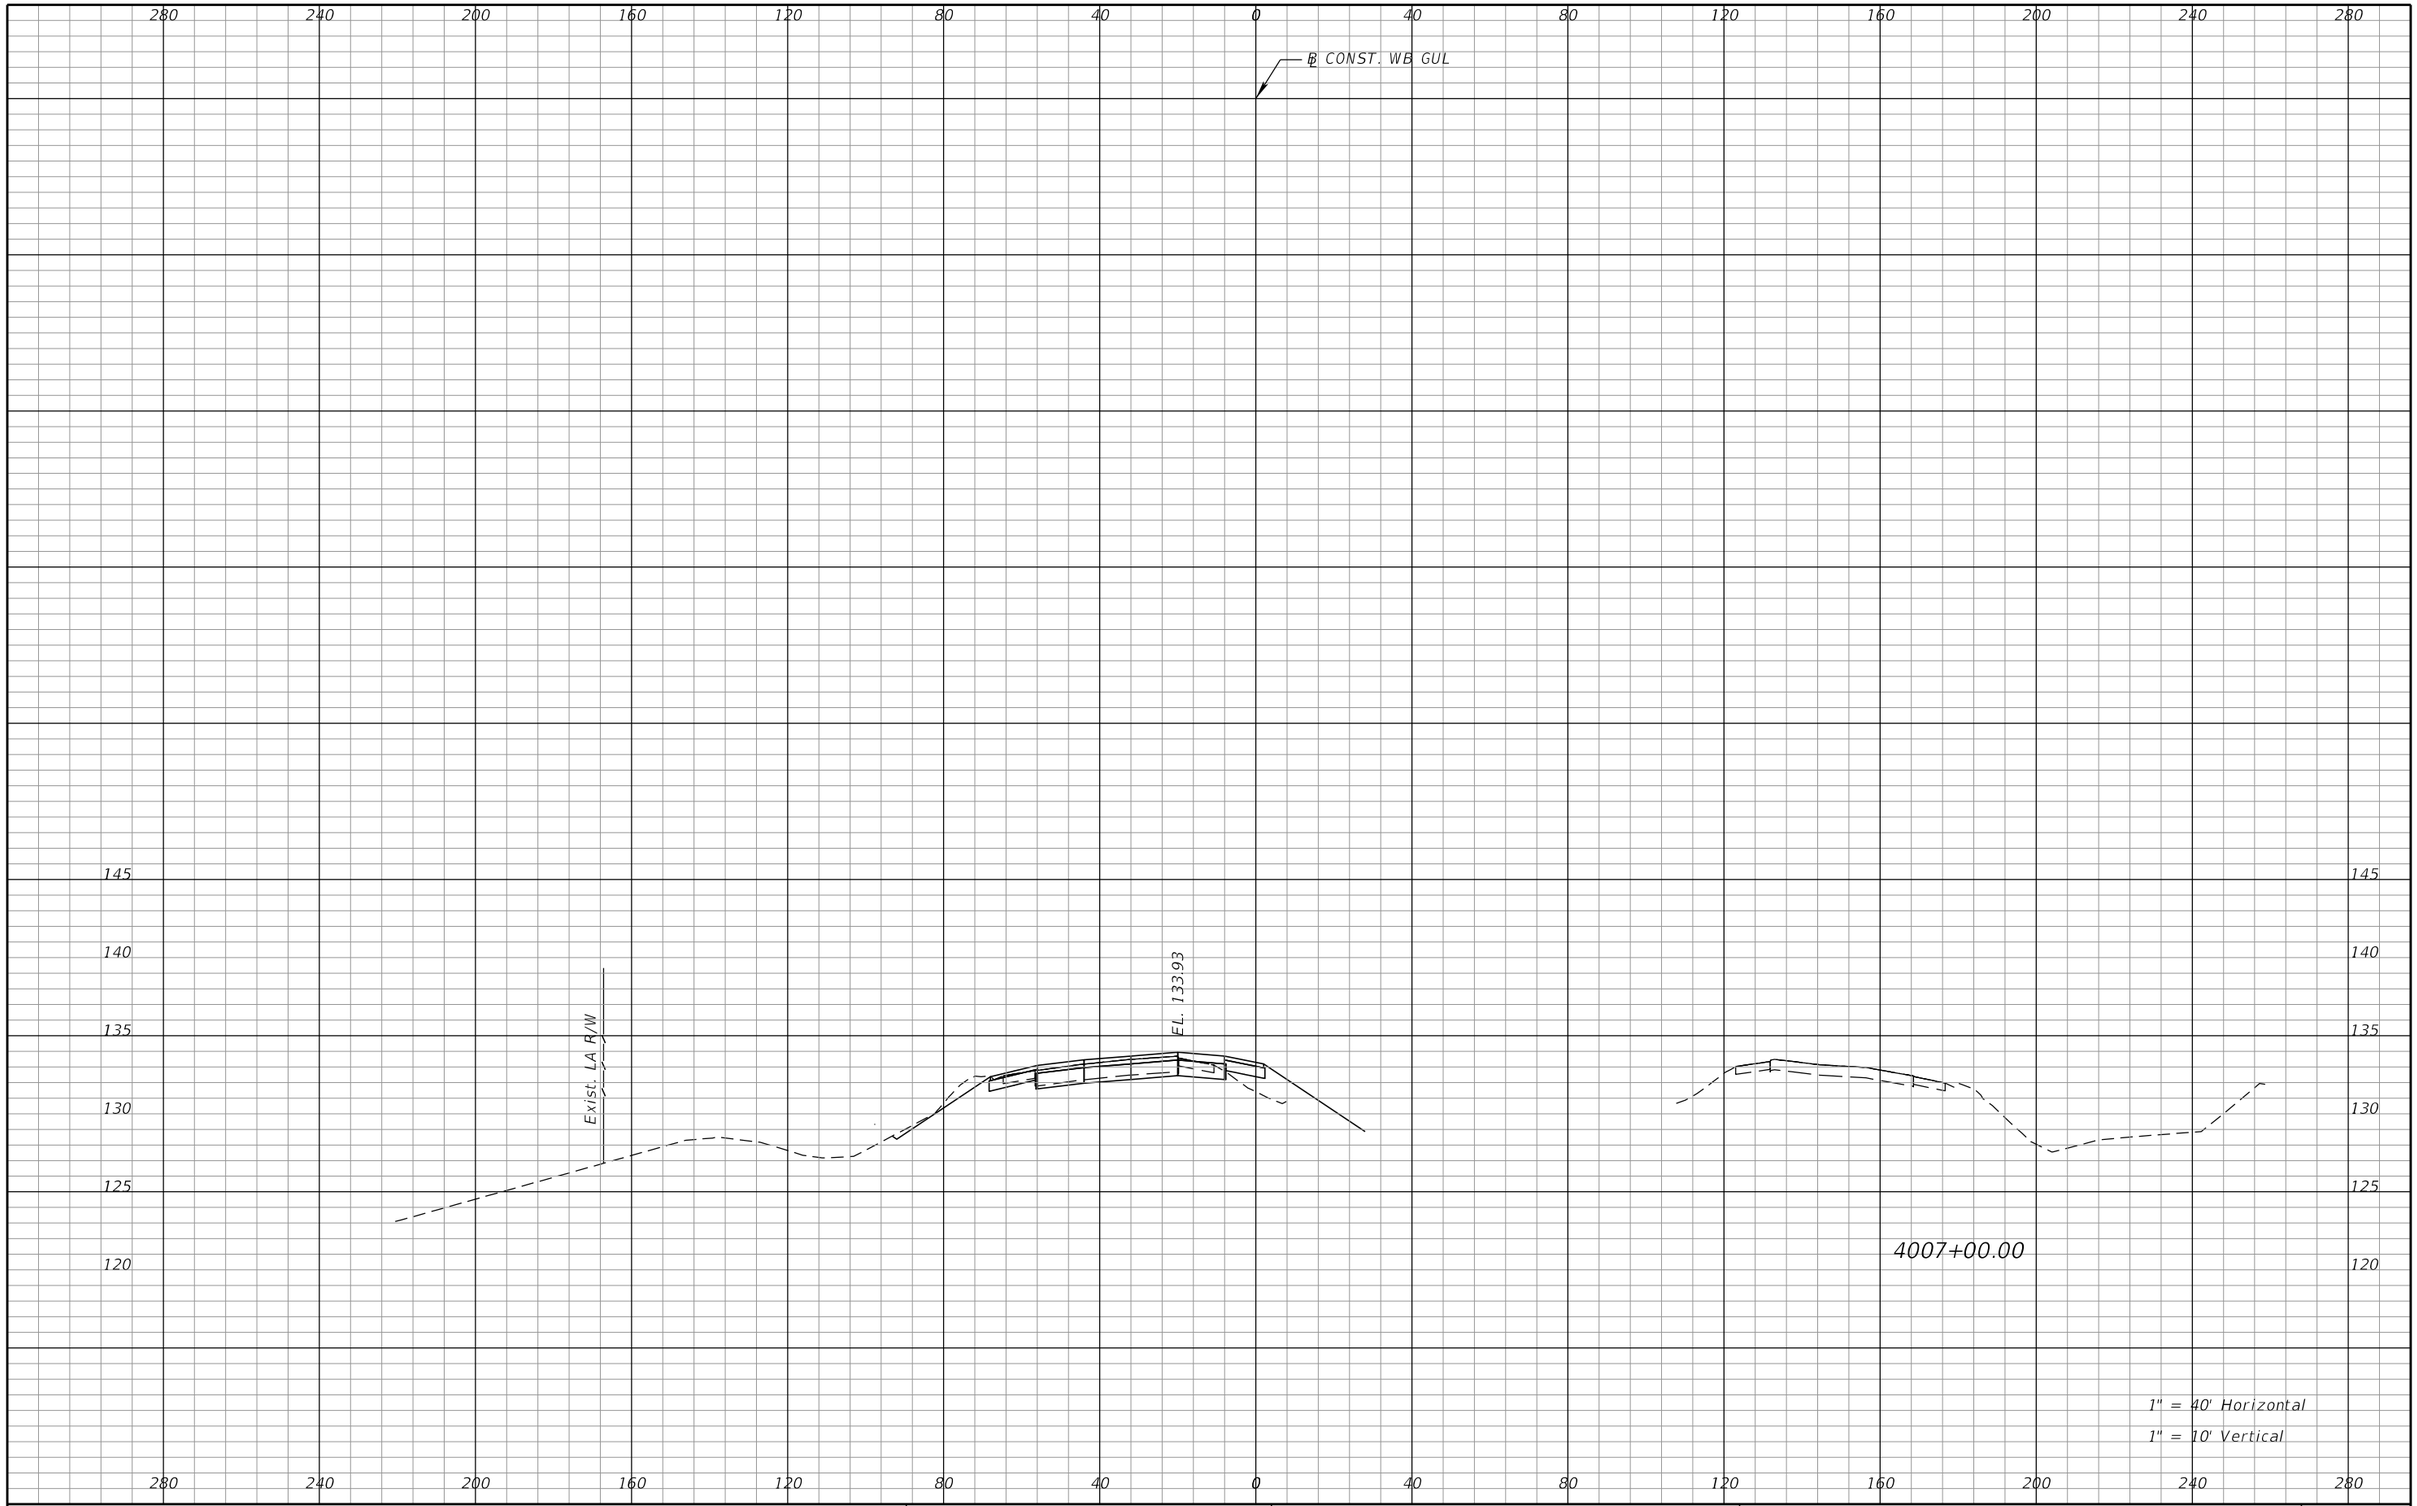

PRELIMINARY: NOT FOR CONSTRUCTION

REVISIONS			
DATE	DESCRIPTION	DATE	DESCRIPTION


DEWBERRY ENGINEERS INC.
800 NORTH MAGNOLIA AVENUE, SUITE 1000
ORLANDO, FL 32803
CERTIFICATE OF AUTHORIZATION 8794

STATE OF FLORIDA
DEPARTMENT OF TRANSPORTATION

ROAD NO.	COUNTY	FINANCIAL PROJECT ID
SR 400	POLK	201210-3-52-1

SR 400 (I-4)
CROSS SECTIONS

SHEET NO. 195

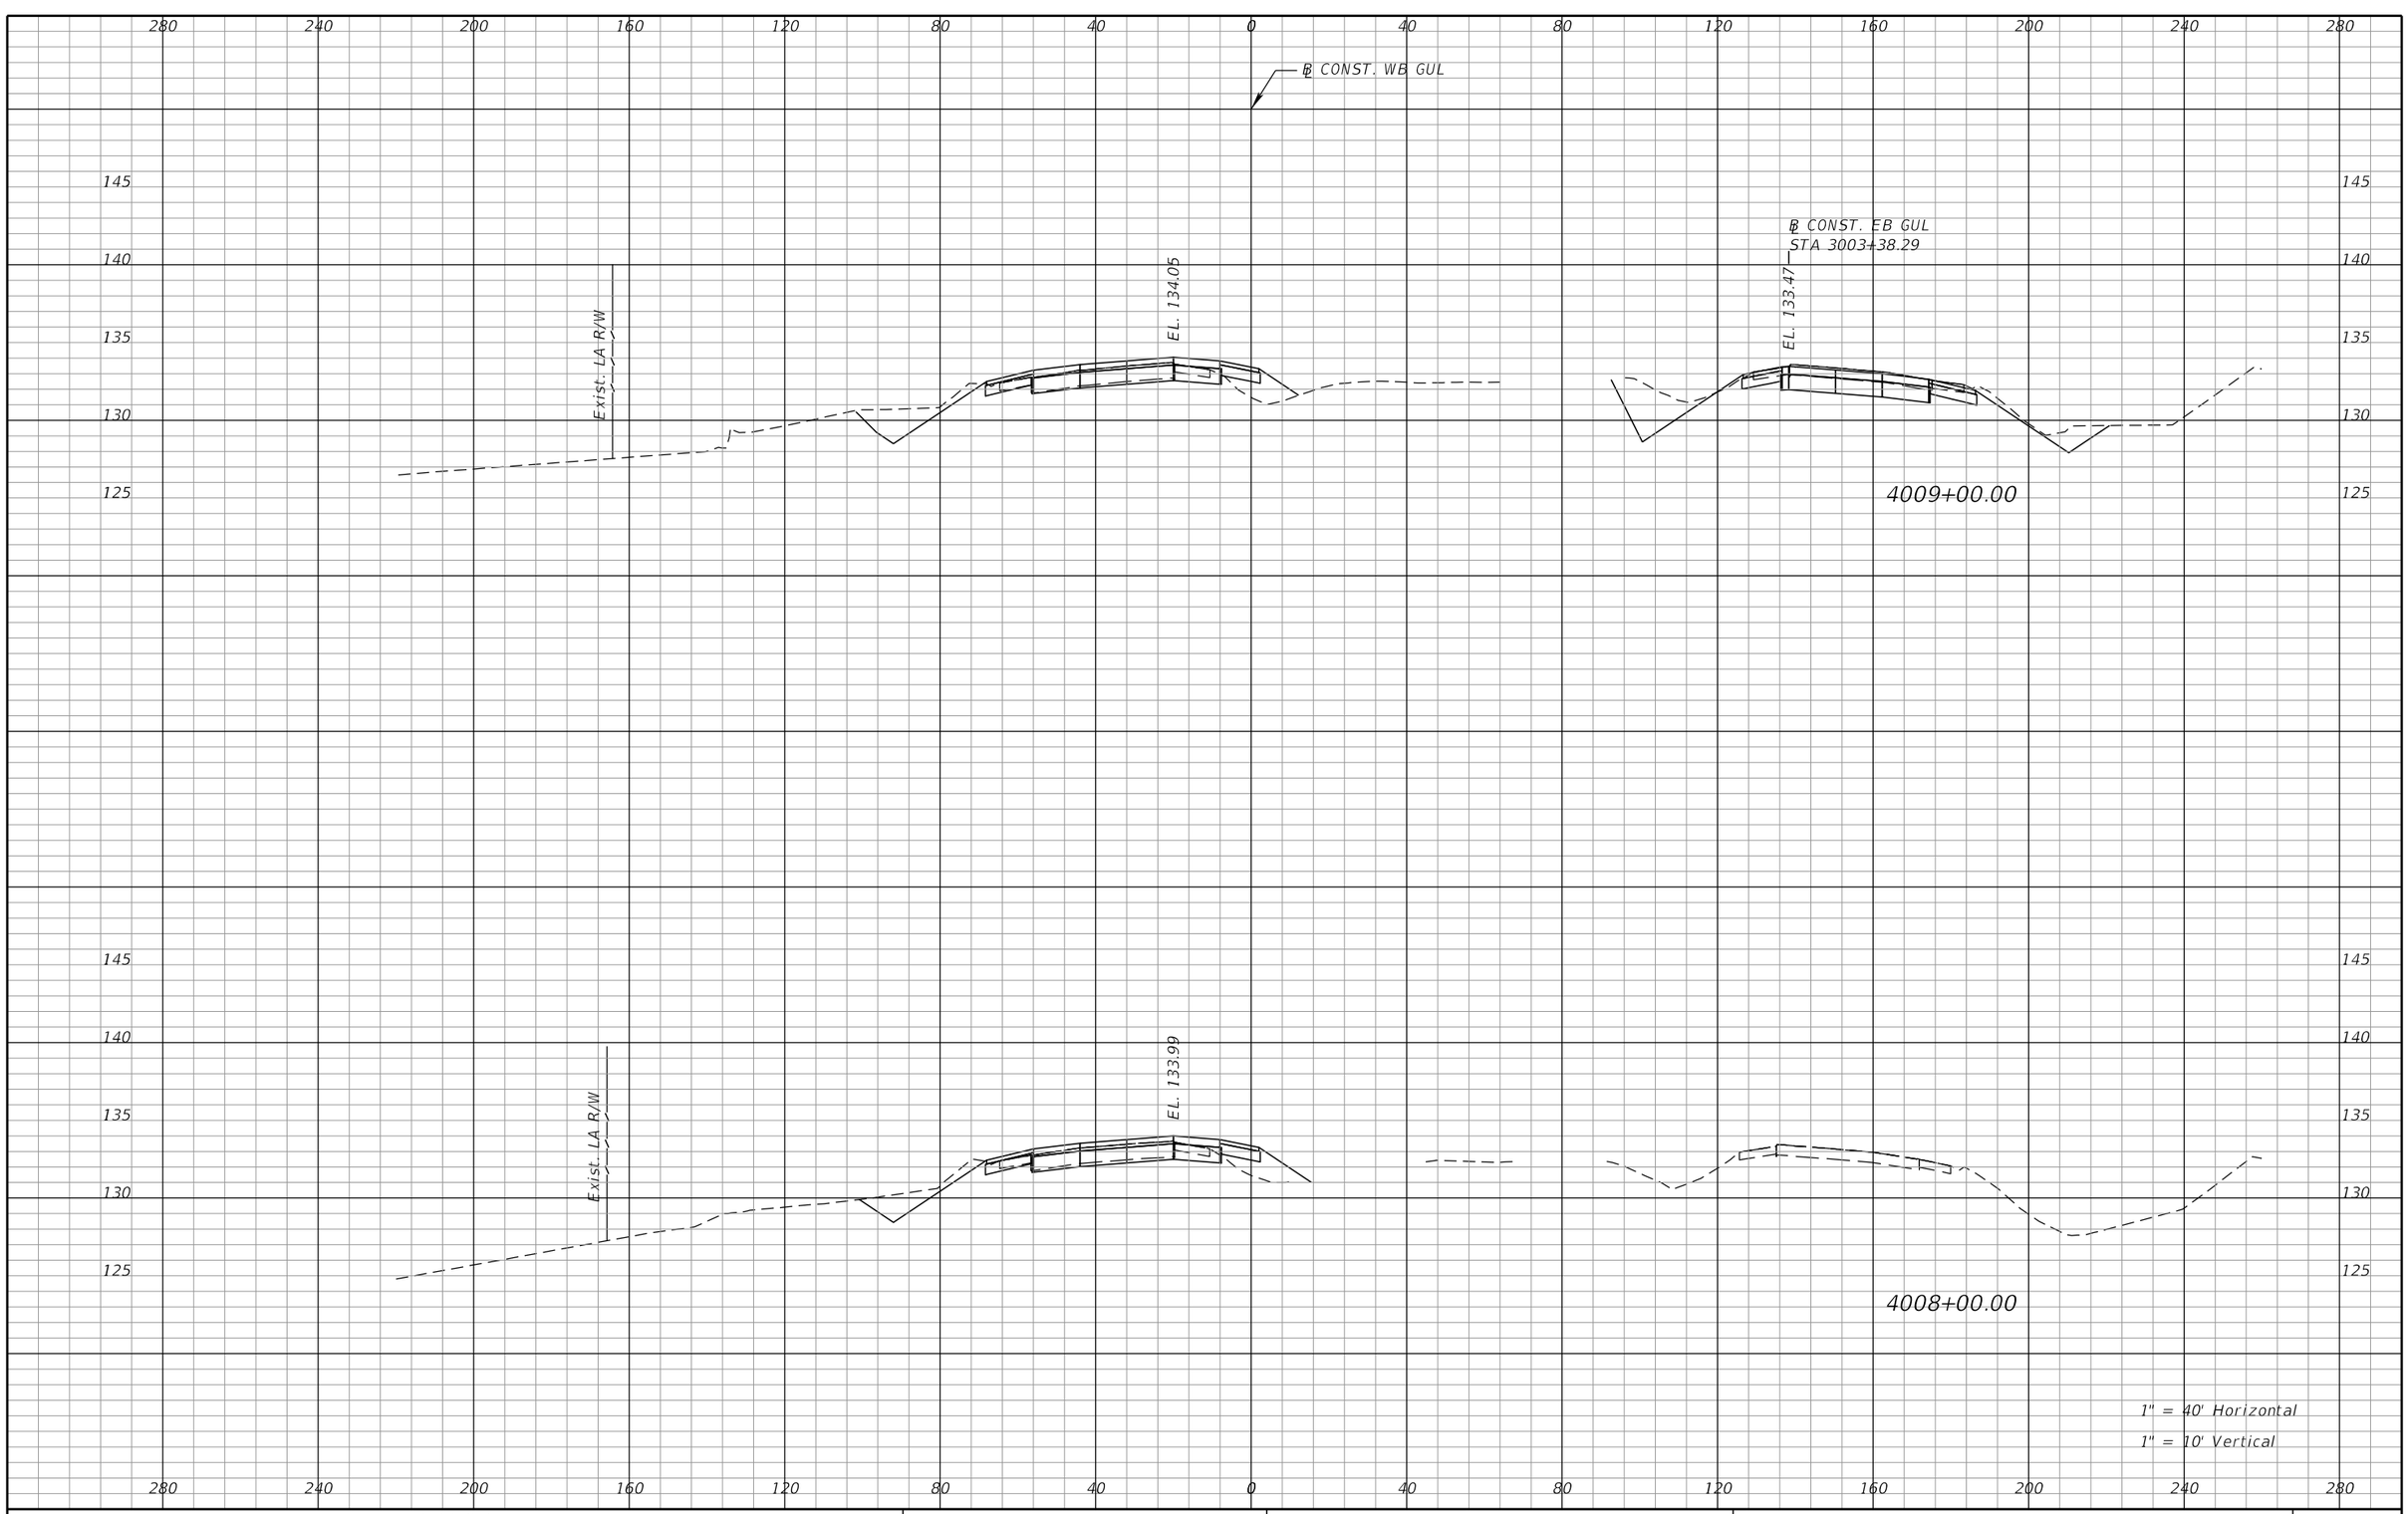

REVISIONS			
DATE	DESCRIPTION	DATE	DESCRIPTION

DEWBERRY ENGINEERS INC.
800 NORTH MAGNOLIA AVENUE, SUITE 1000
ORLANDO, FL 32803
CERTIFICATE OF AUTHORIZATION 8794

STATE OF FLORIDA
DEPARTMENT OF TRANSPORTATION


ROAD NO.	COUNTY	FINANCIAL PROJECT ID
SR 400	POLK	201210-3-52-1

SR 400 (I-4)
CROSS SECTIONS

SHEET NO. 196

PRELIMINARY: NOT FOR CONSTRUCTION

cfraser 3/10/2017 10:57:02 AM c:\pwworking\aecom_na\cfraser\dms28180\RDXSRD01_SEGA_GWBI4.DGN

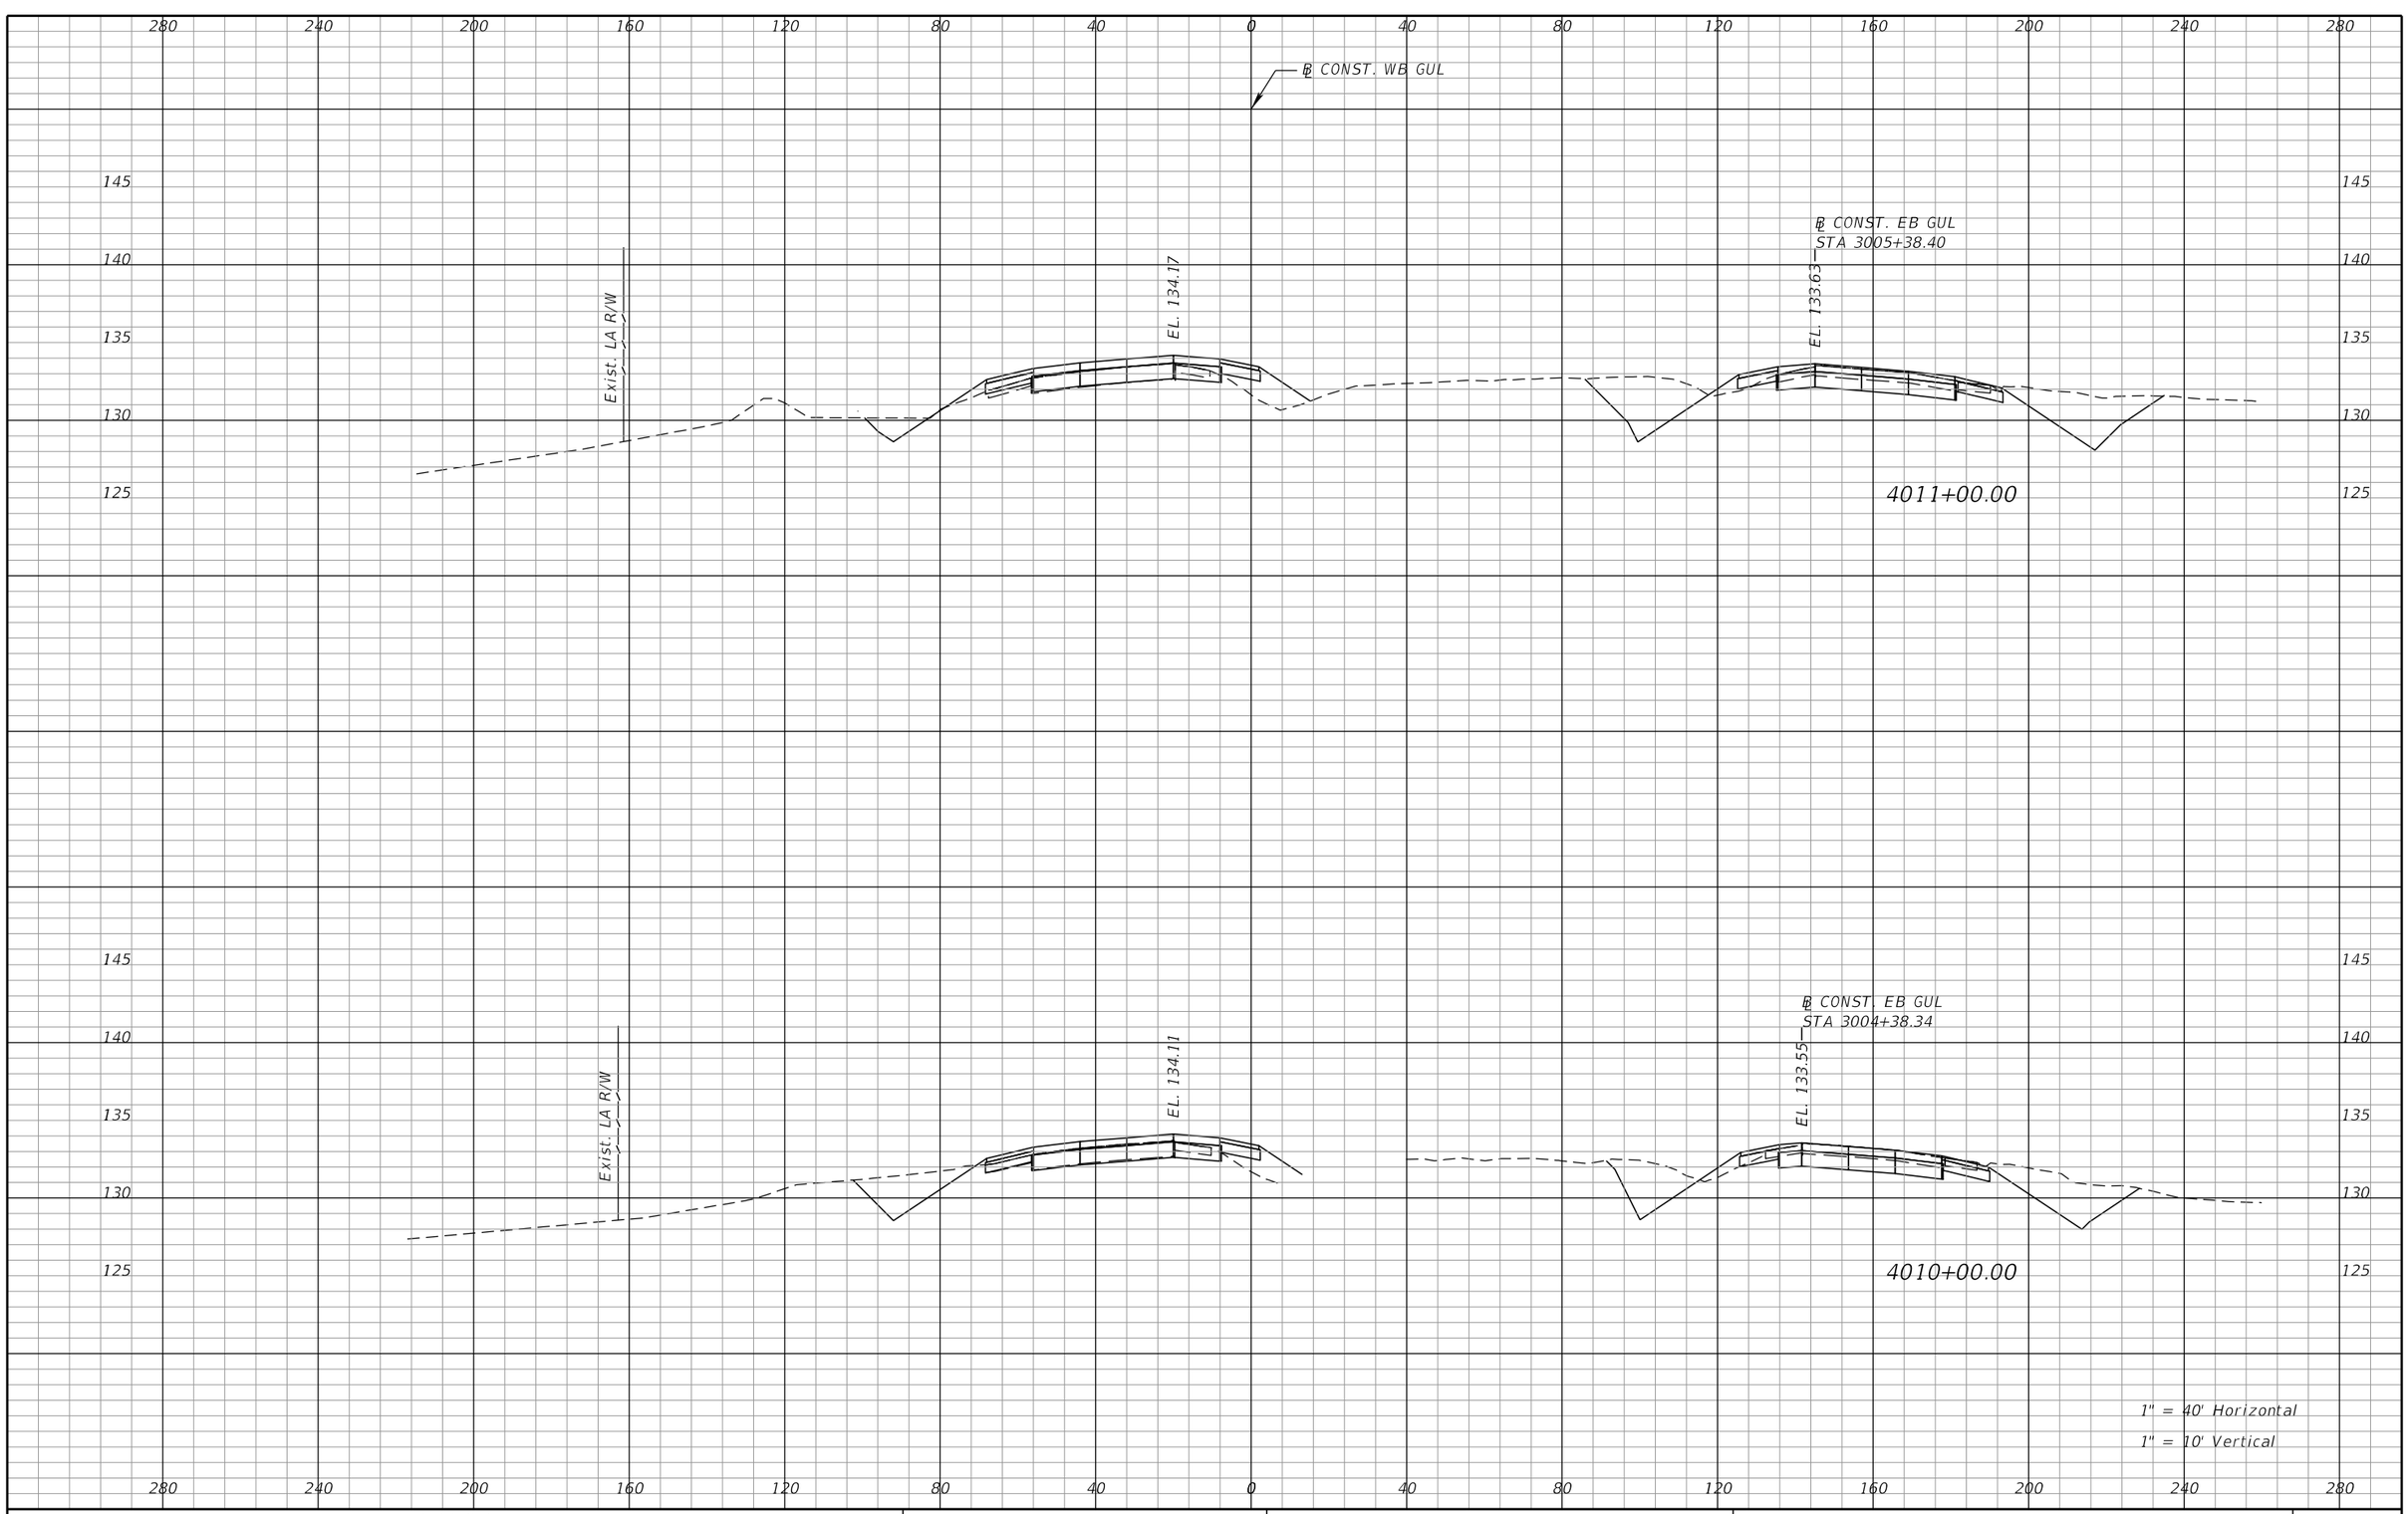

REVISIONS			
DATE	DESCRIPTION	DATE	DESCRIPTION

DEWBERRY ENGINEERS INC.
800 NORTH MAGNOLIA AVENUE, SUITE 1000
ORLANDO, FL 32803
CERTIFICATE OF AUTHORIZATION 8794

STATE OF FLORIDA
DEPARTMENT OF TRANSPORTATION


ROAD NO.	COUNTY	FINANCIAL PROJECT ID
SR 400	POLK	201210-3-52-1

SR 400 (I-4)
CROSS SECTIONS

SHEET NO. 197

PRELIMINARY: NOT FOR CONSTRUCTION

cfraser 3/10/2017 10:57:02 AM c:\pwworking\aecom_na\cfraser\dms28180\RDXSRD01_SEGA_GWBI4.DGN

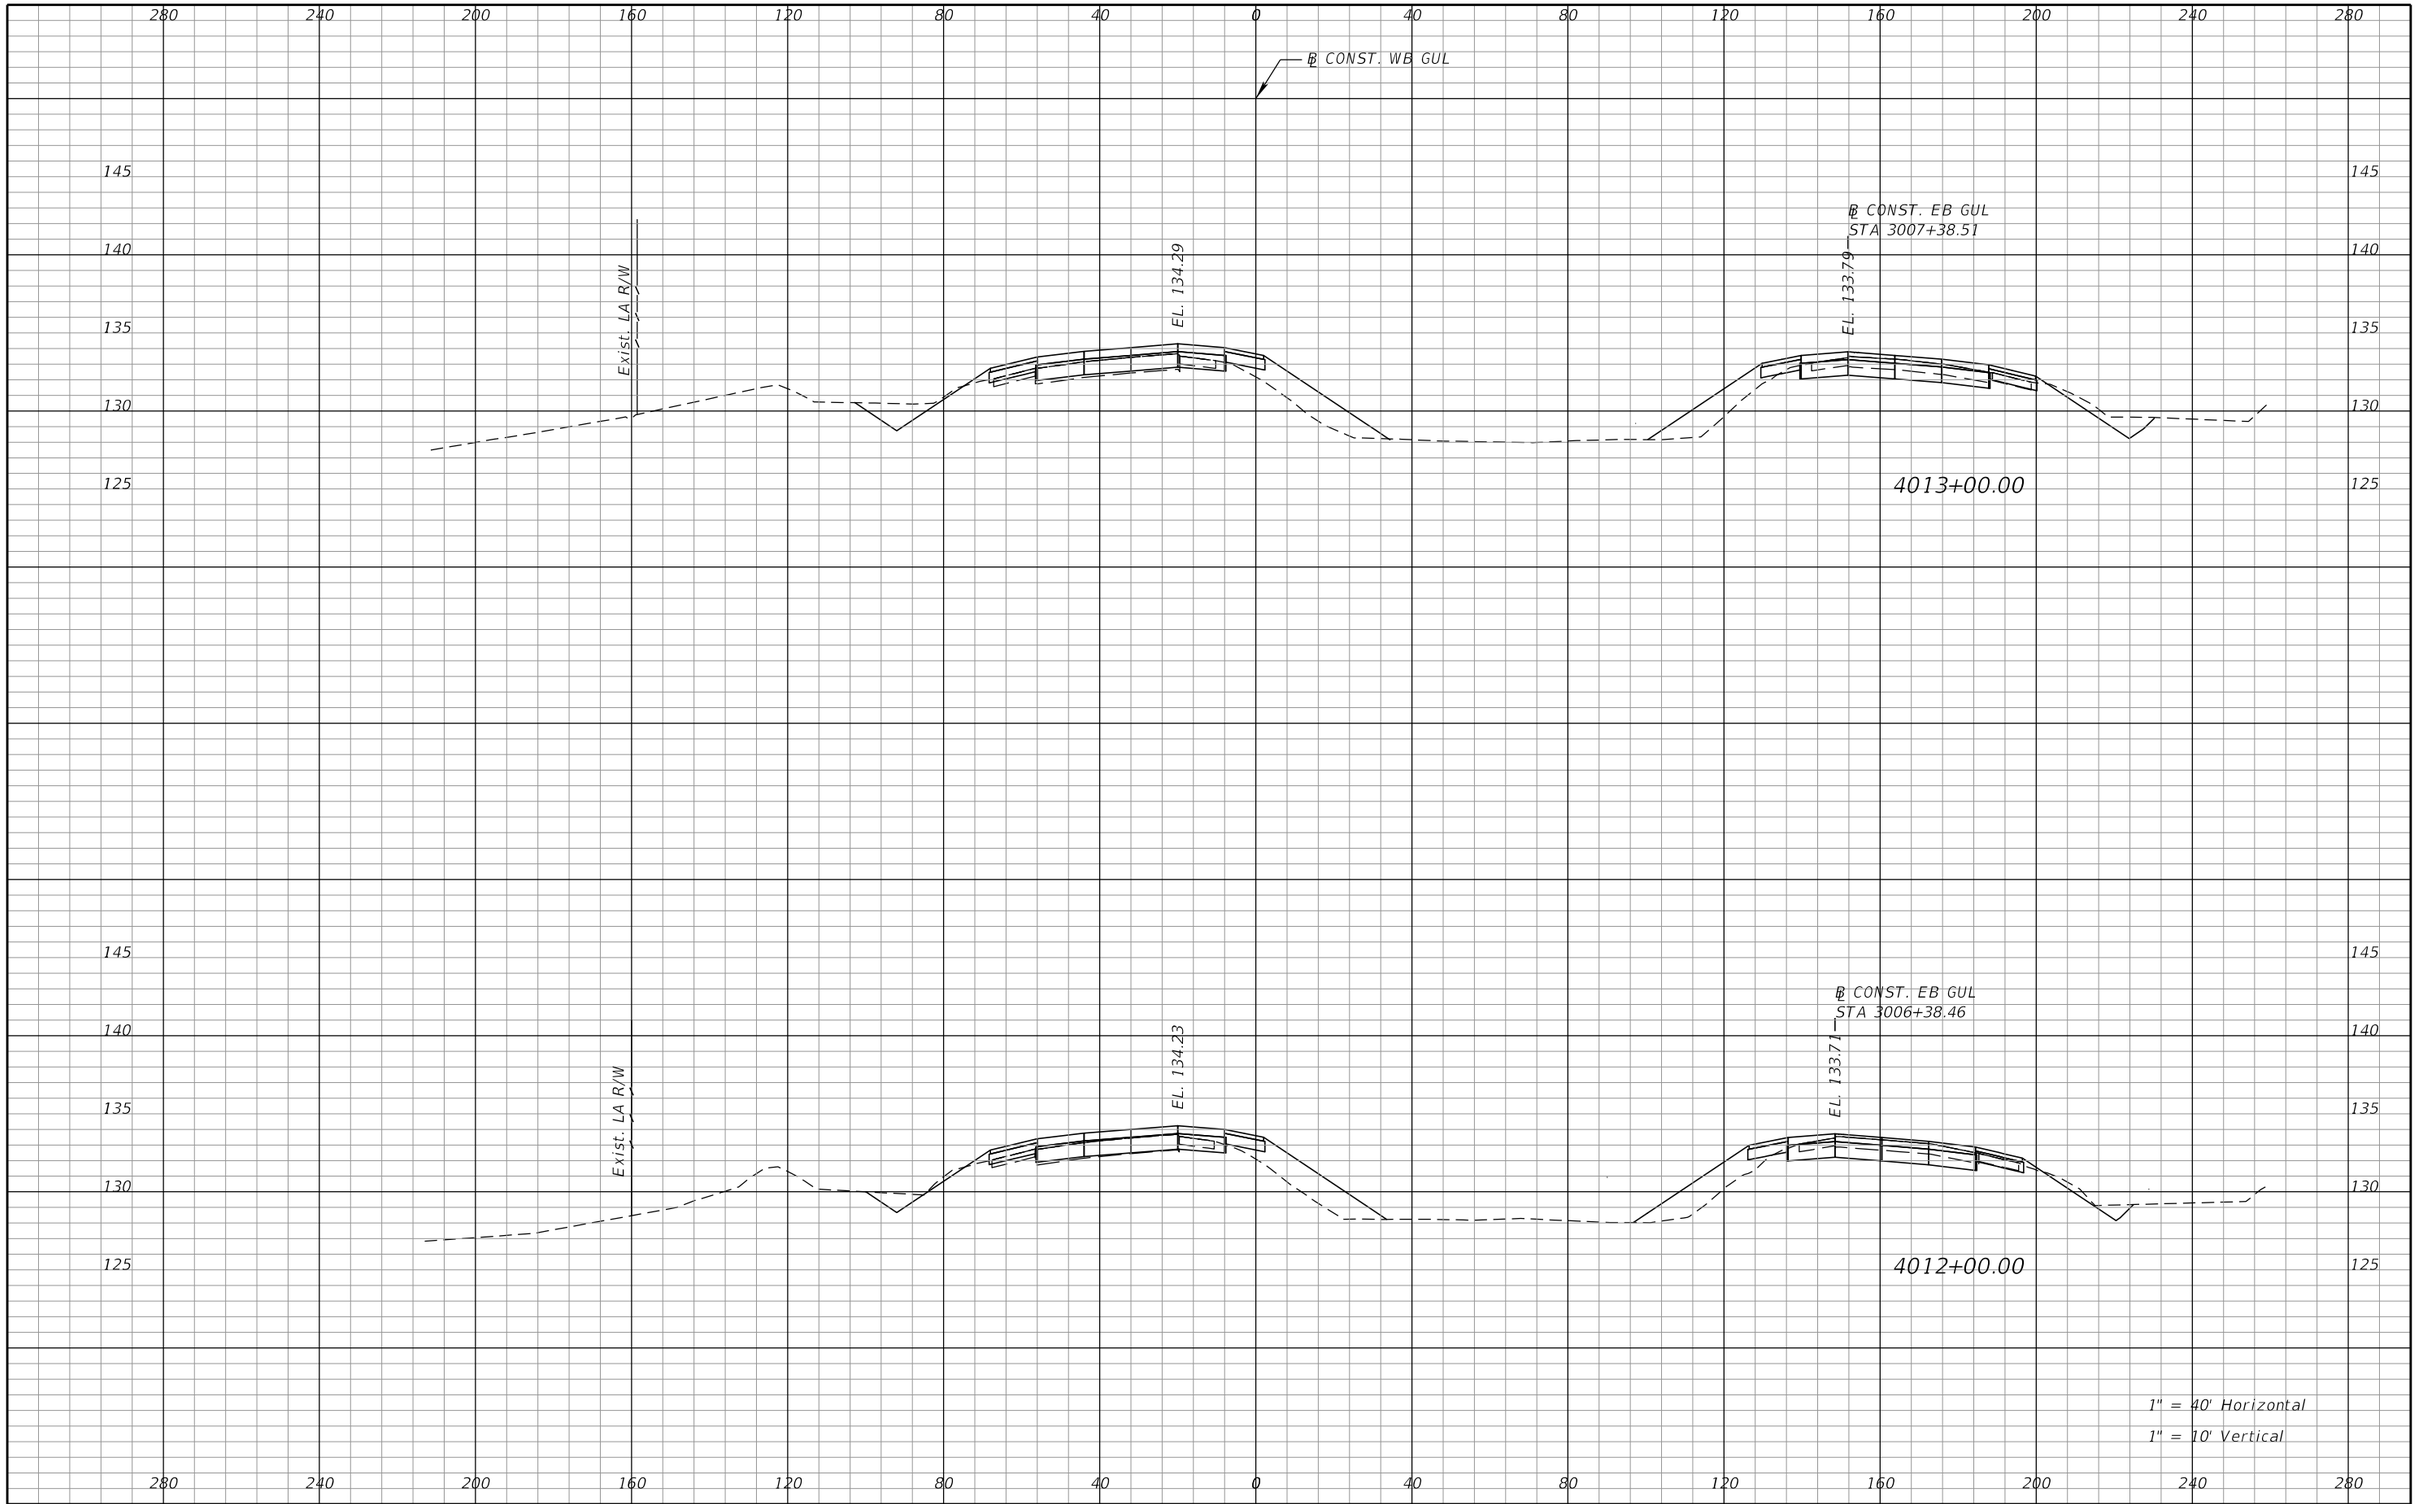

REVISIONS			
DATE	DESCRIPTION	DATE	DESCRIPTION

DEWBERRY ENGINEERS INC.
800 NORTH MAGNOLIA AVENUE, SUITE 1000
ORLANDO, FL 32803
CERTIFICATE OF AUTHORIZATION 8794

STATE OF FLORIDA
DEPARTMENT OF TRANSPORTATION


ROAD NO.	COUNTY	FINANCIAL PROJECT ID
SR 400	POLK	201210-3-52-1

SR 400 (I-4)
CROSS SECTIONS

SHEET NO. 198

PRELIMINARY: NOT FOR CONSTRUCTION

cfraser 3/10/2017 10:57:02 AM c:\pwworking\aecom_na\cfraser\dms28180\RDXSRD01_SEGA_GWBI4.DGN

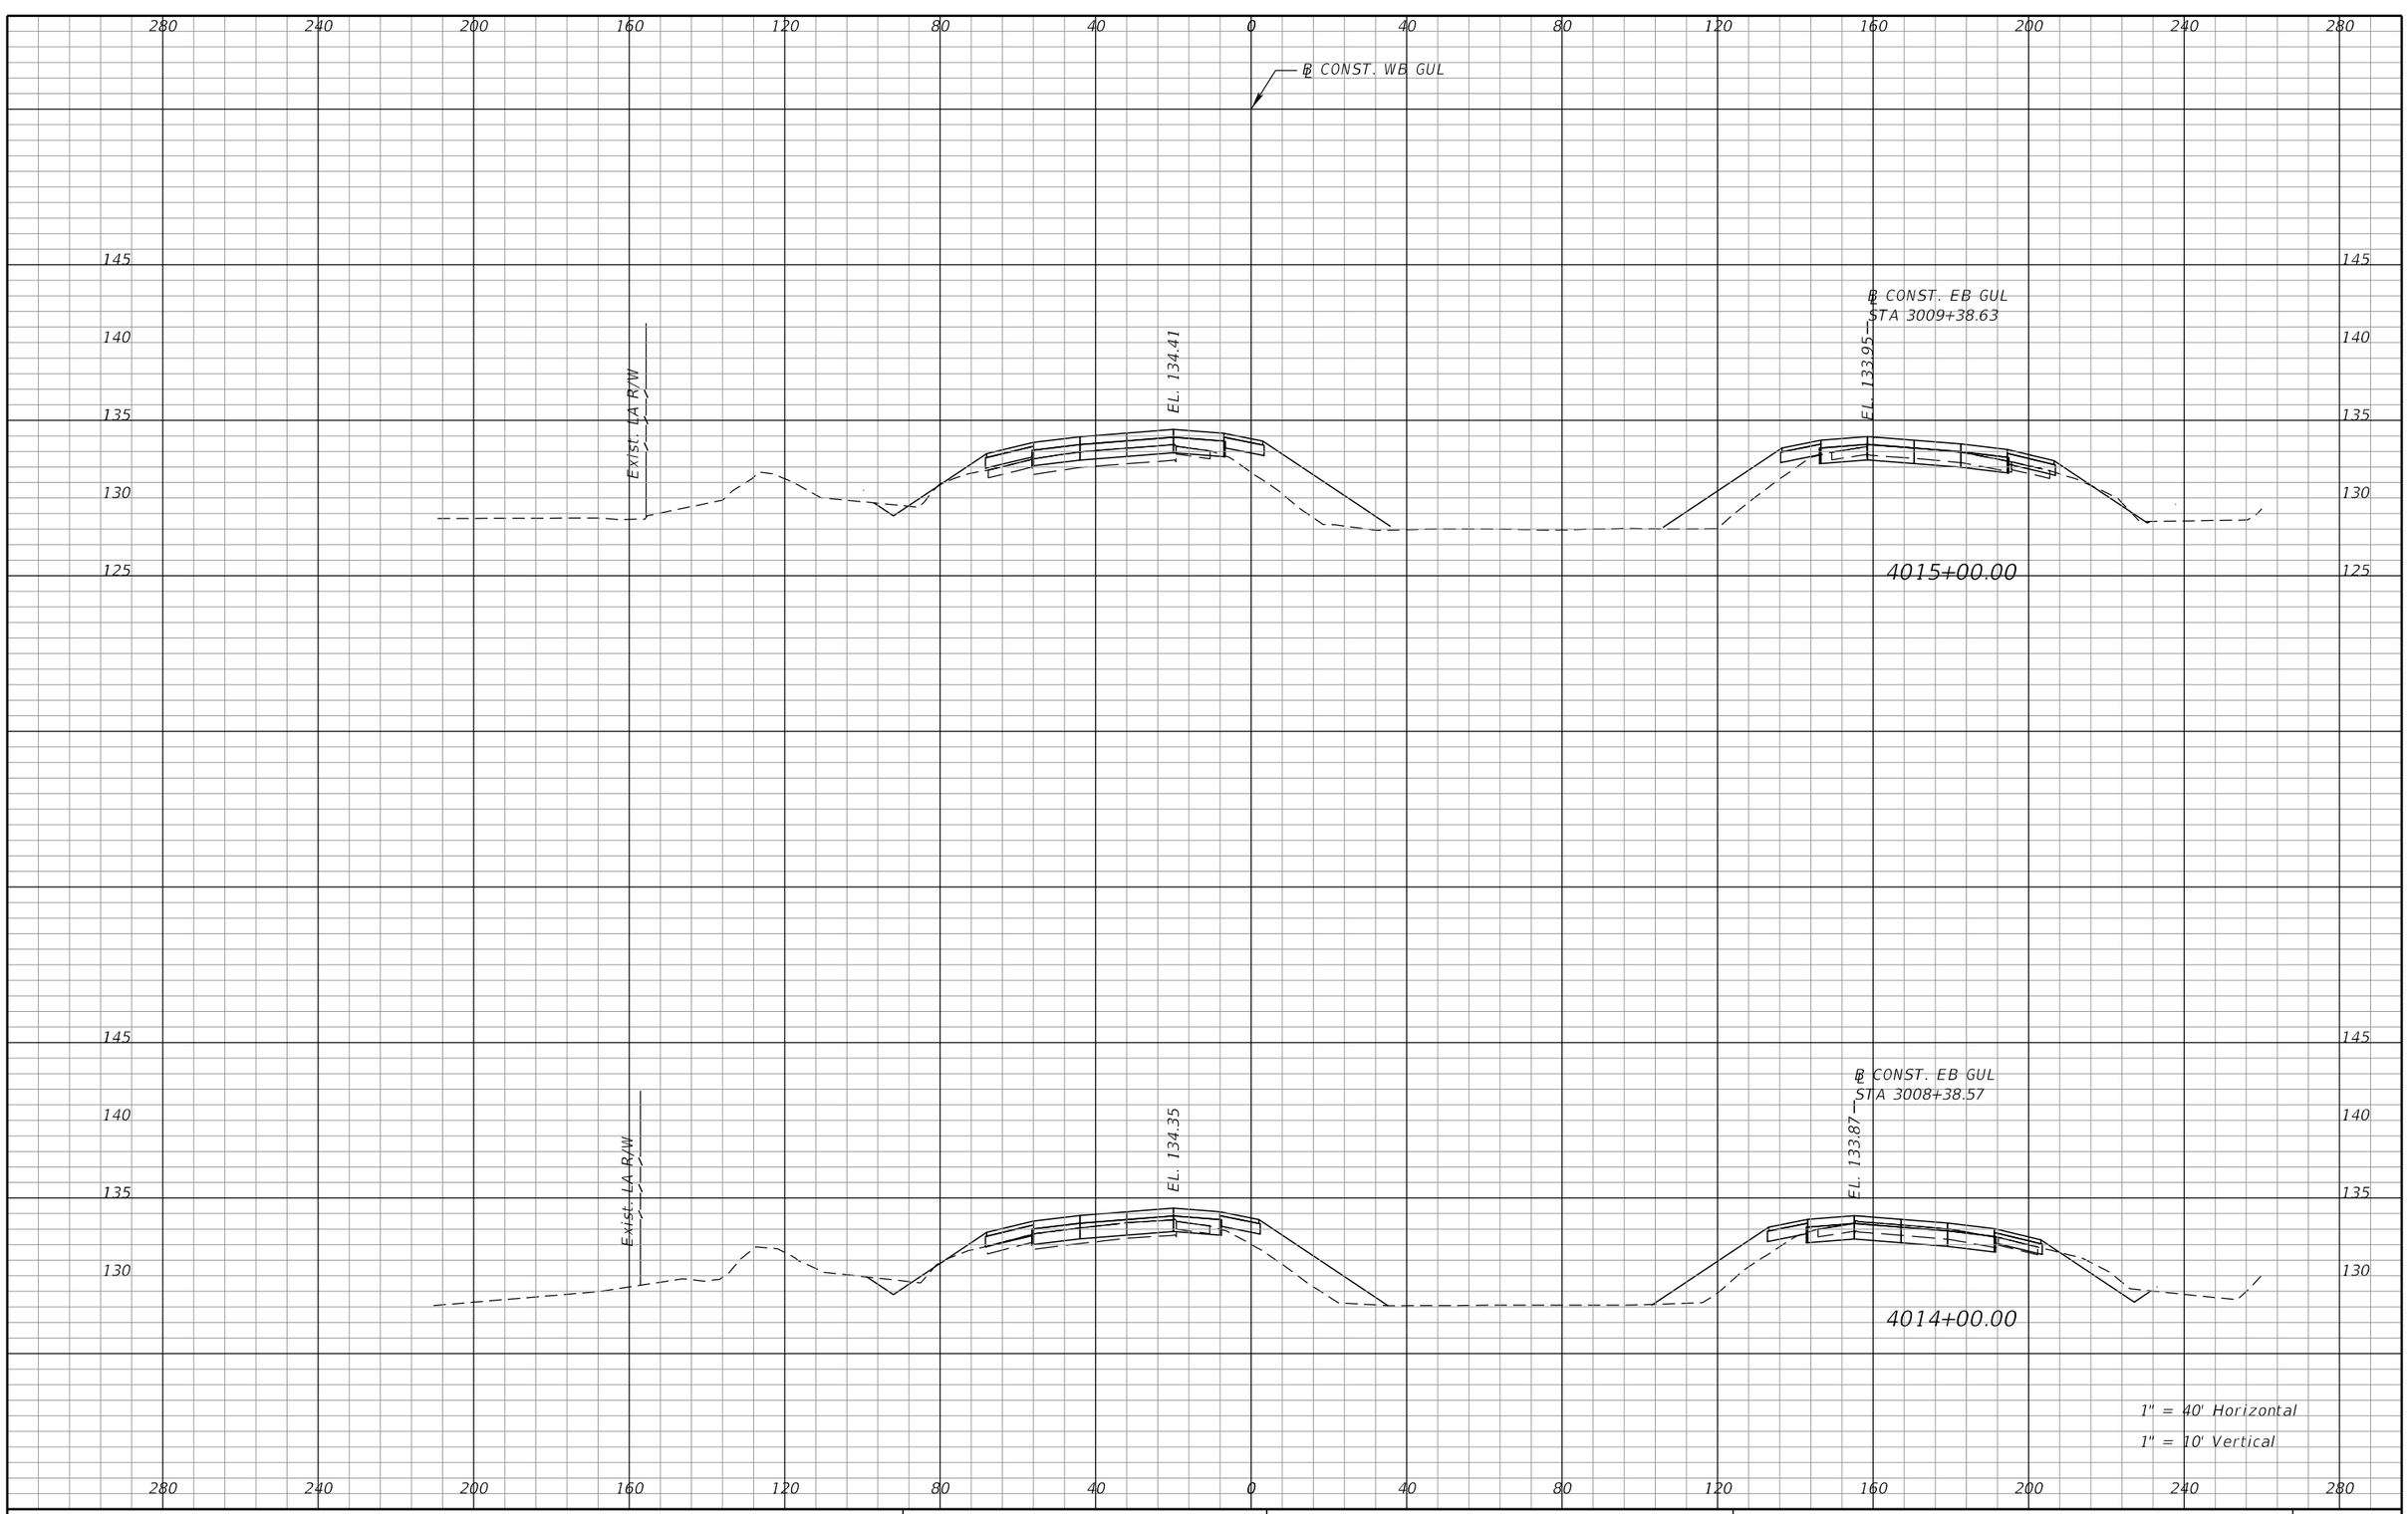

REVISIONS			
DATE	DESCRIPTION	DATE	DESCRIPTION

DEWBERRY ENGINEERS INC.
800 NORTH MAGNOLIA AVENUE, SUITE 1000
ORLANDO, FL 32803
CERTIFICATE OF AUTHORIZATION 8794

STATE OF FLORIDA
DEPARTMENT OF TRANSPORTATION


ROAD NO.	COUNTY	FINANCIAL PROJECT ID
SR 400	POLK	201210-3-52-1

SR 400 (I-4)
CROSS SECTIONS

SHEET NO. 199

PRELIMINARY: NOT FOR CONSTRUCTION

cfraser 3/10/2017 10:57:02 AM c:\pwworking\aecom_na\cfraser\dms28180\RDXSRD01_SEGA_GWBI4.DGN

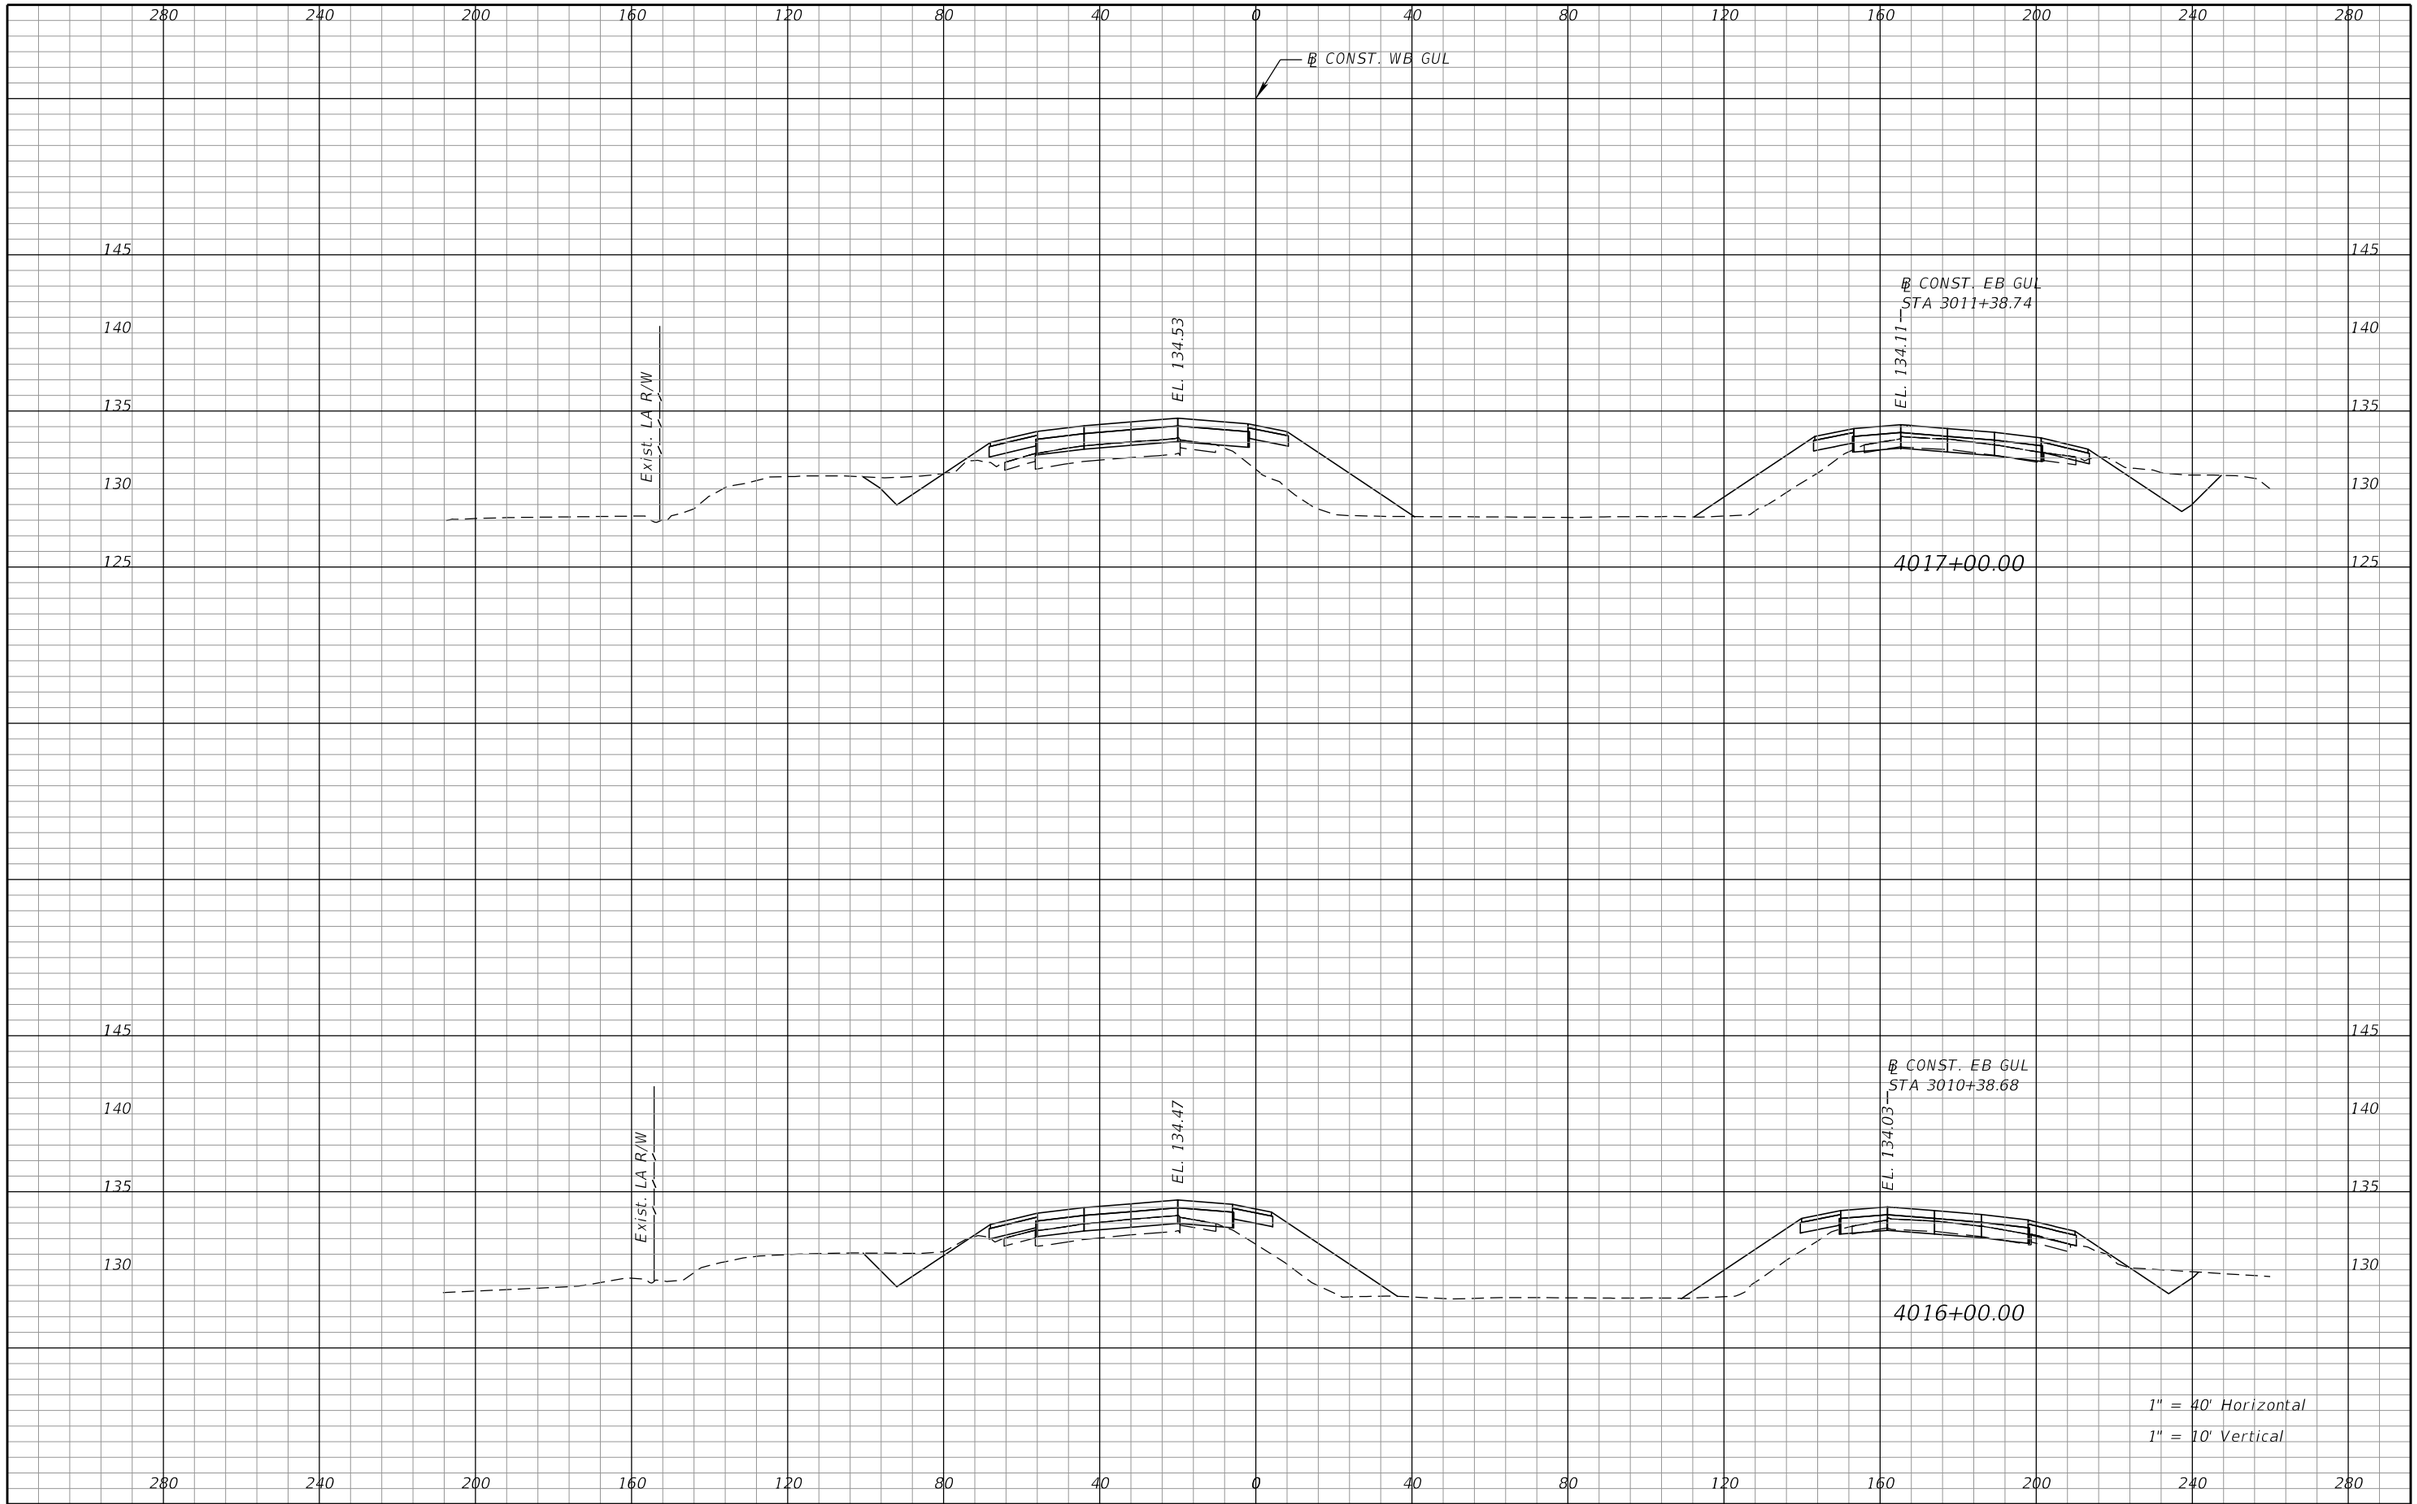

REVISIONS			
DATE	DESCRIPTION	DATE	DESCRIPTION

DEWBERRY ENGINEERS INC.
800 NORTH MAGNOLIA AVENUE, SUITE 1000
ORLANDO, FL 32803
CERTIFICATE OF AUTHORIZATION 8794

STATE OF FLORIDA
DEPARTMENT OF TRANSPORTATION


ROAD NO.	COUNTY	FINANCIAL PROJECT ID
SR 400	POLK	201210-3-52-1

SR 400 (I-4)
CROSS SECTIONS

SHEET NO. 200

PRELIMINARY: NOT FOR CONSTRUCTION

cfraser 3/10/2017 10:57:02 AM c:\pwworking\aecom_na\cfraser\dms28180\RDXSRD01_SEGA_GWBI4.DGN

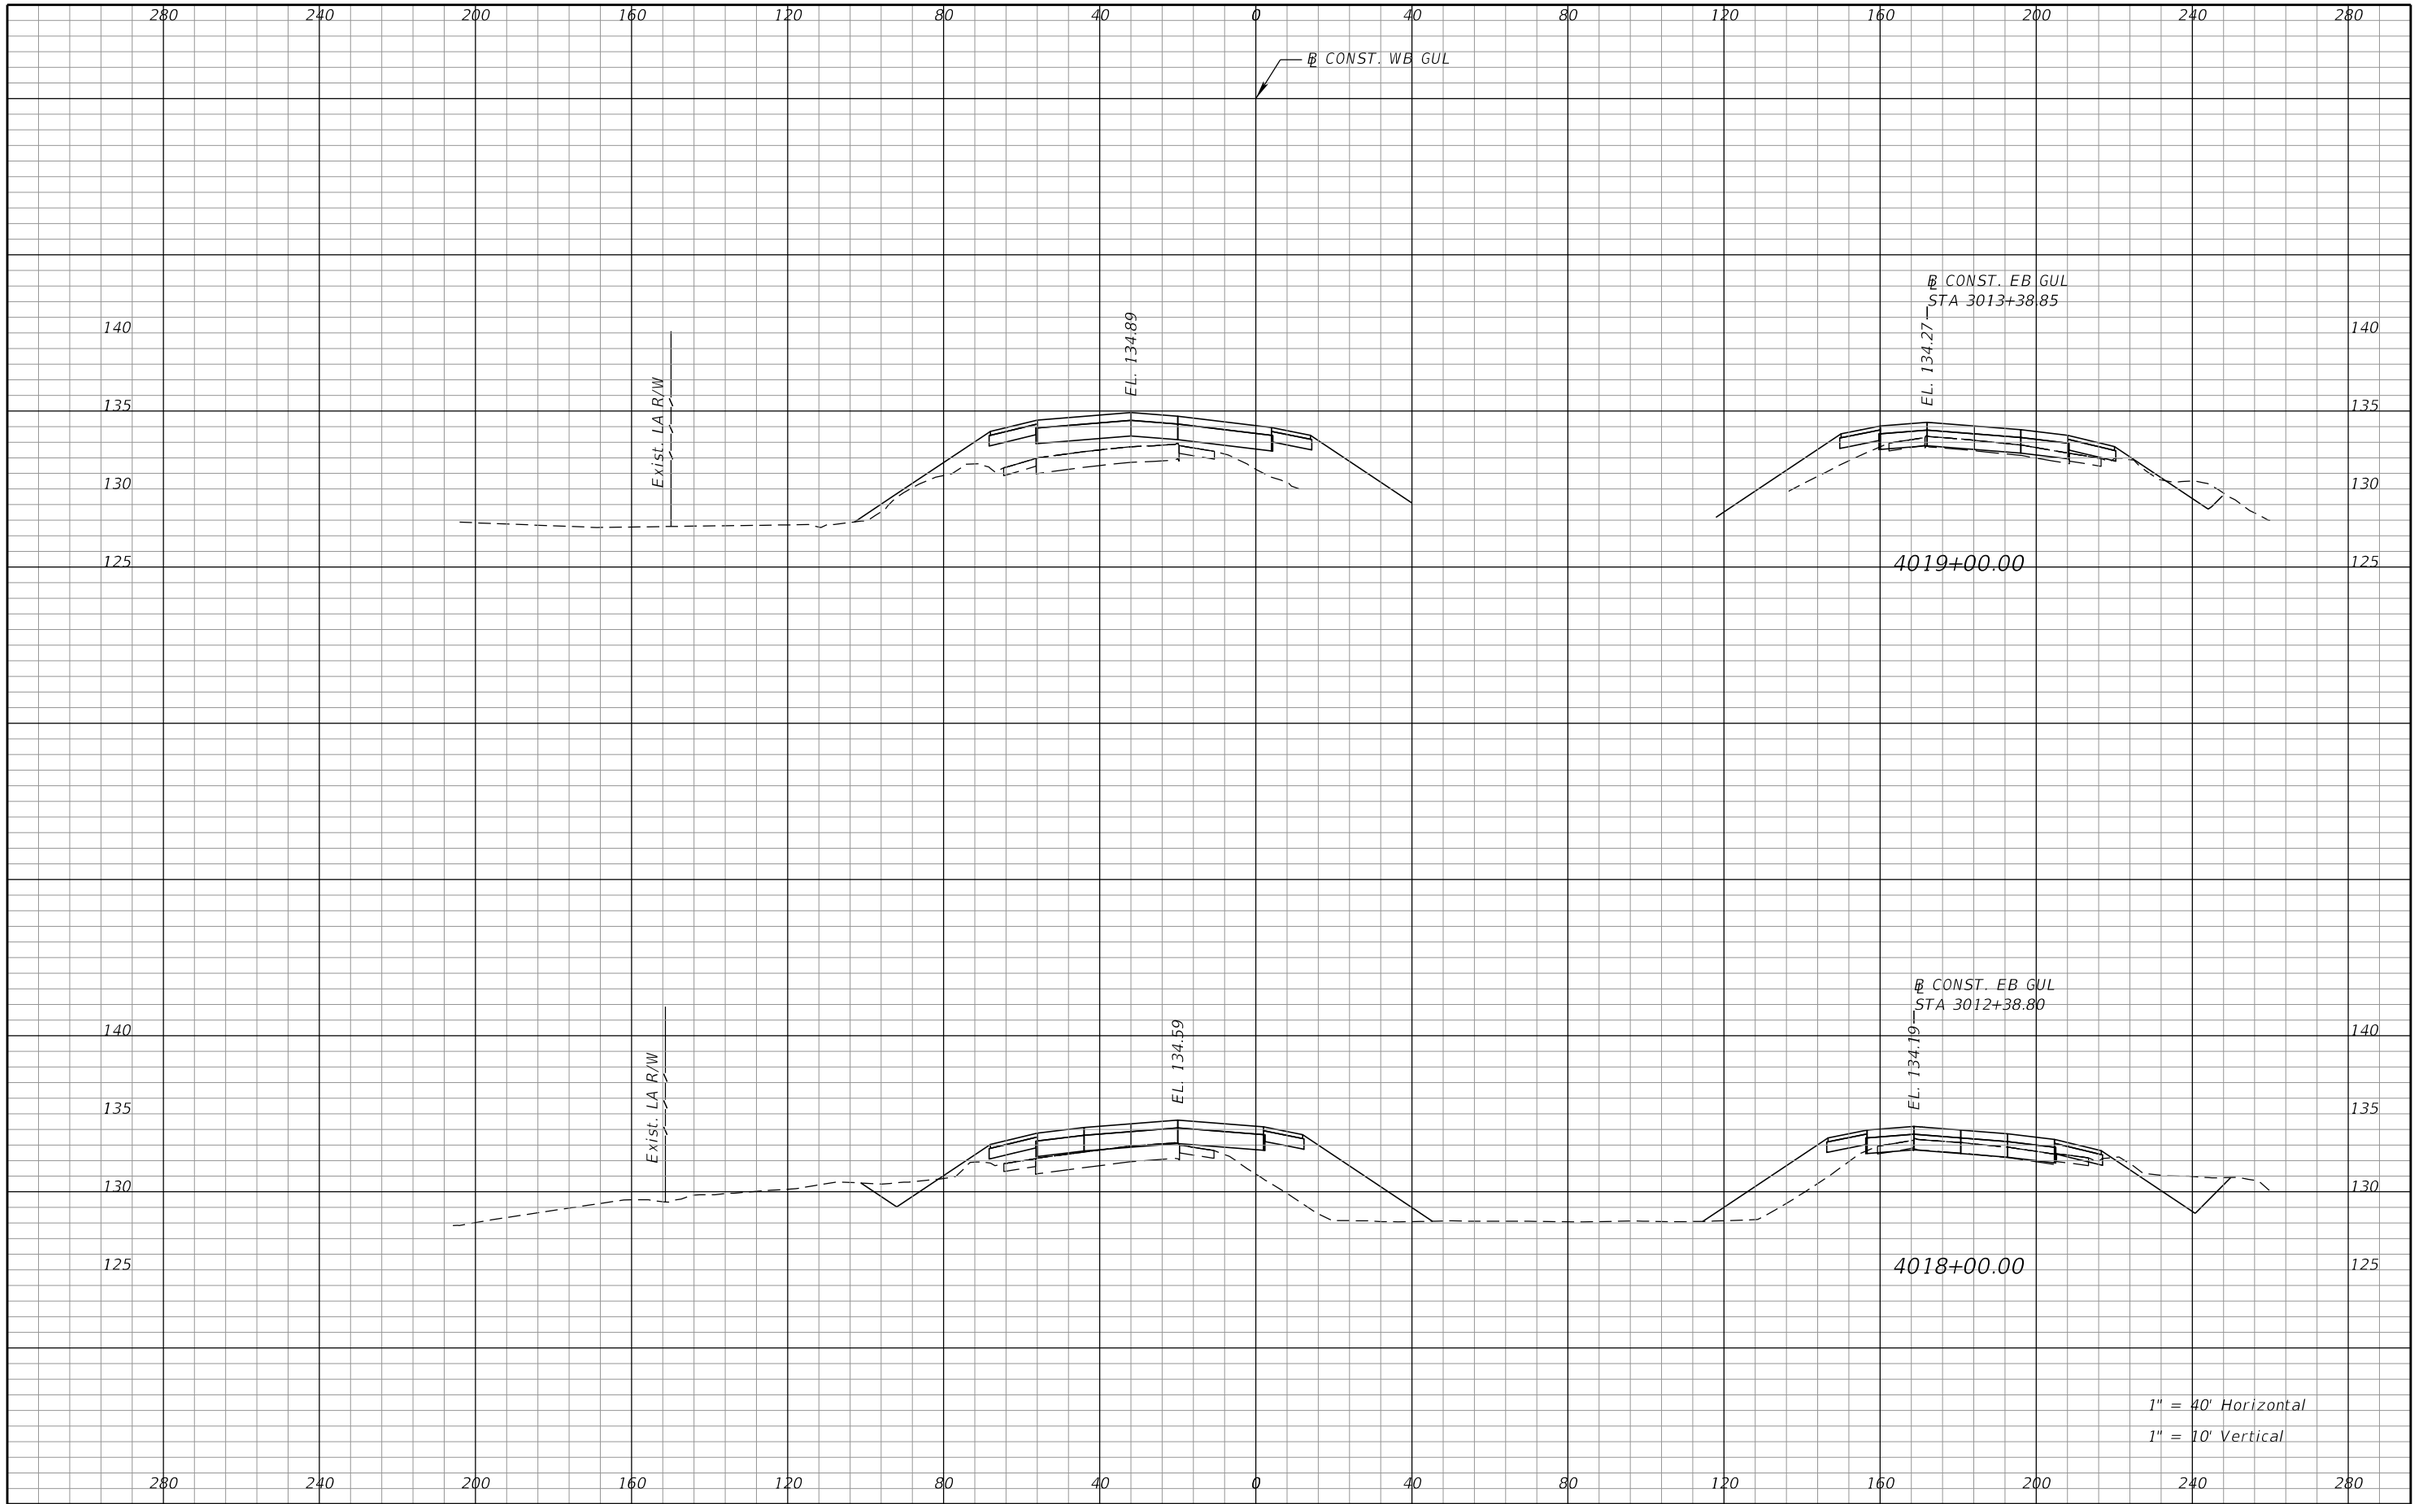

REVISIONS			
DATE	DESCRIPTION	DATE	DESCRIPTION

DEWBERRY ENGINEERS INC.
800 NORTH MAGNOLIA AVENUE, SUITE 1000
ORLANDO, FL 32803
CERTIFICATE OF AUTHORIZATION 8794

STATE OF FLORIDA
DEPARTMENT OF TRANSPORTATION


ROAD NO.	COUNTY	FINANCIAL PROJECT ID
SR 400	POLK	201210-3-52-1

SR 400 (I-4)
CROSS SECTIONS

SHEET NO. 201

PRELIMINARY: NOT FOR CONSTRUCTION

cfraser 3/10/2017 10:57:03 AM c:\pwworking\aecom_na\cfraser\dms28180\RDXSRD01_SEGA_GWBI4.DGN

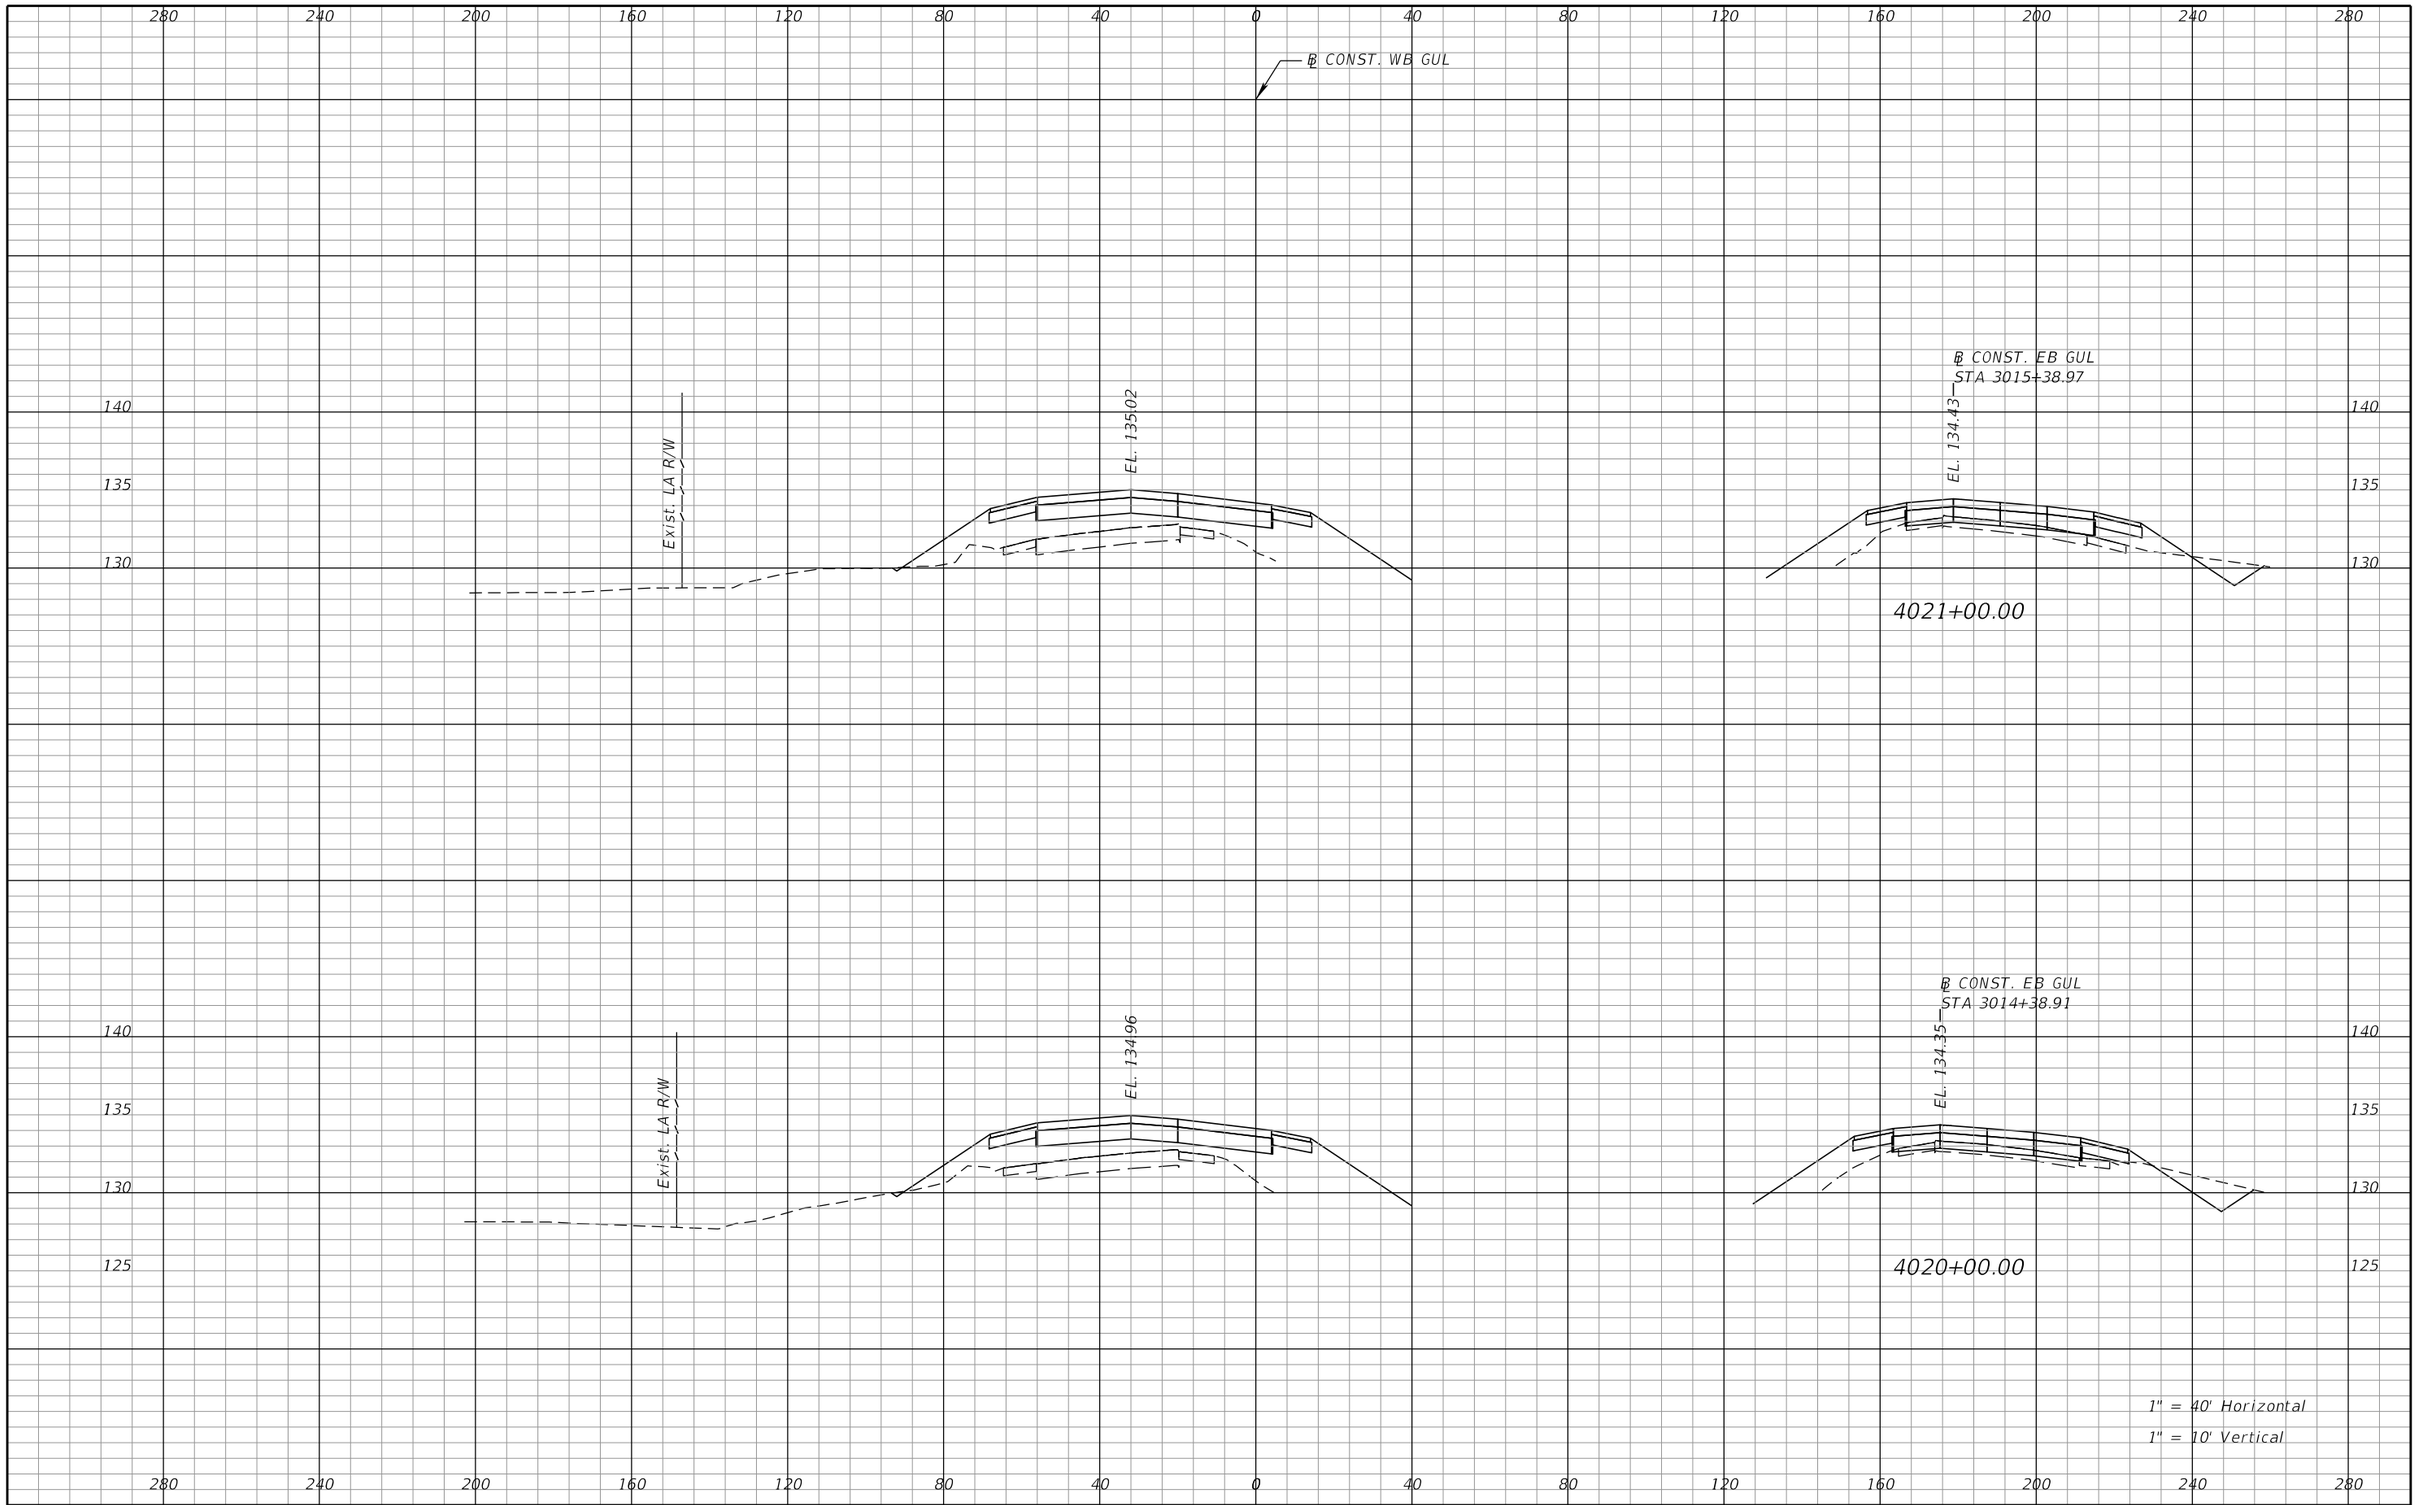

REVISIONS			
DATE	DESCRIPTION	DATE	DESCRIPTION

DEWBERRY ENGINEERS INC.
800 NORTH MAGNOLIA AVENUE, SUITE 1000
ORLANDO, FL 32803
CERTIFICATE OF AUTHORIZATION 8794

STATE OF FLORIDA
DEPARTMENT OF TRANSPORTATION


ROAD NO.	COUNTY	FINANCIAL PROJECT ID
SR 400	POLK	201210-3-52-1

SR 400 (I-4)
CROSS SECTIONS

SHEET NO. 202

PRELIMINARY: NOT FOR CONSTRUCTION

cfraser 3/10/2017 10:57:03 AM c:\pwworking\aecom_na\cfraser\dms28180\RDXSRD01_SEGA_GWBI4.DGN

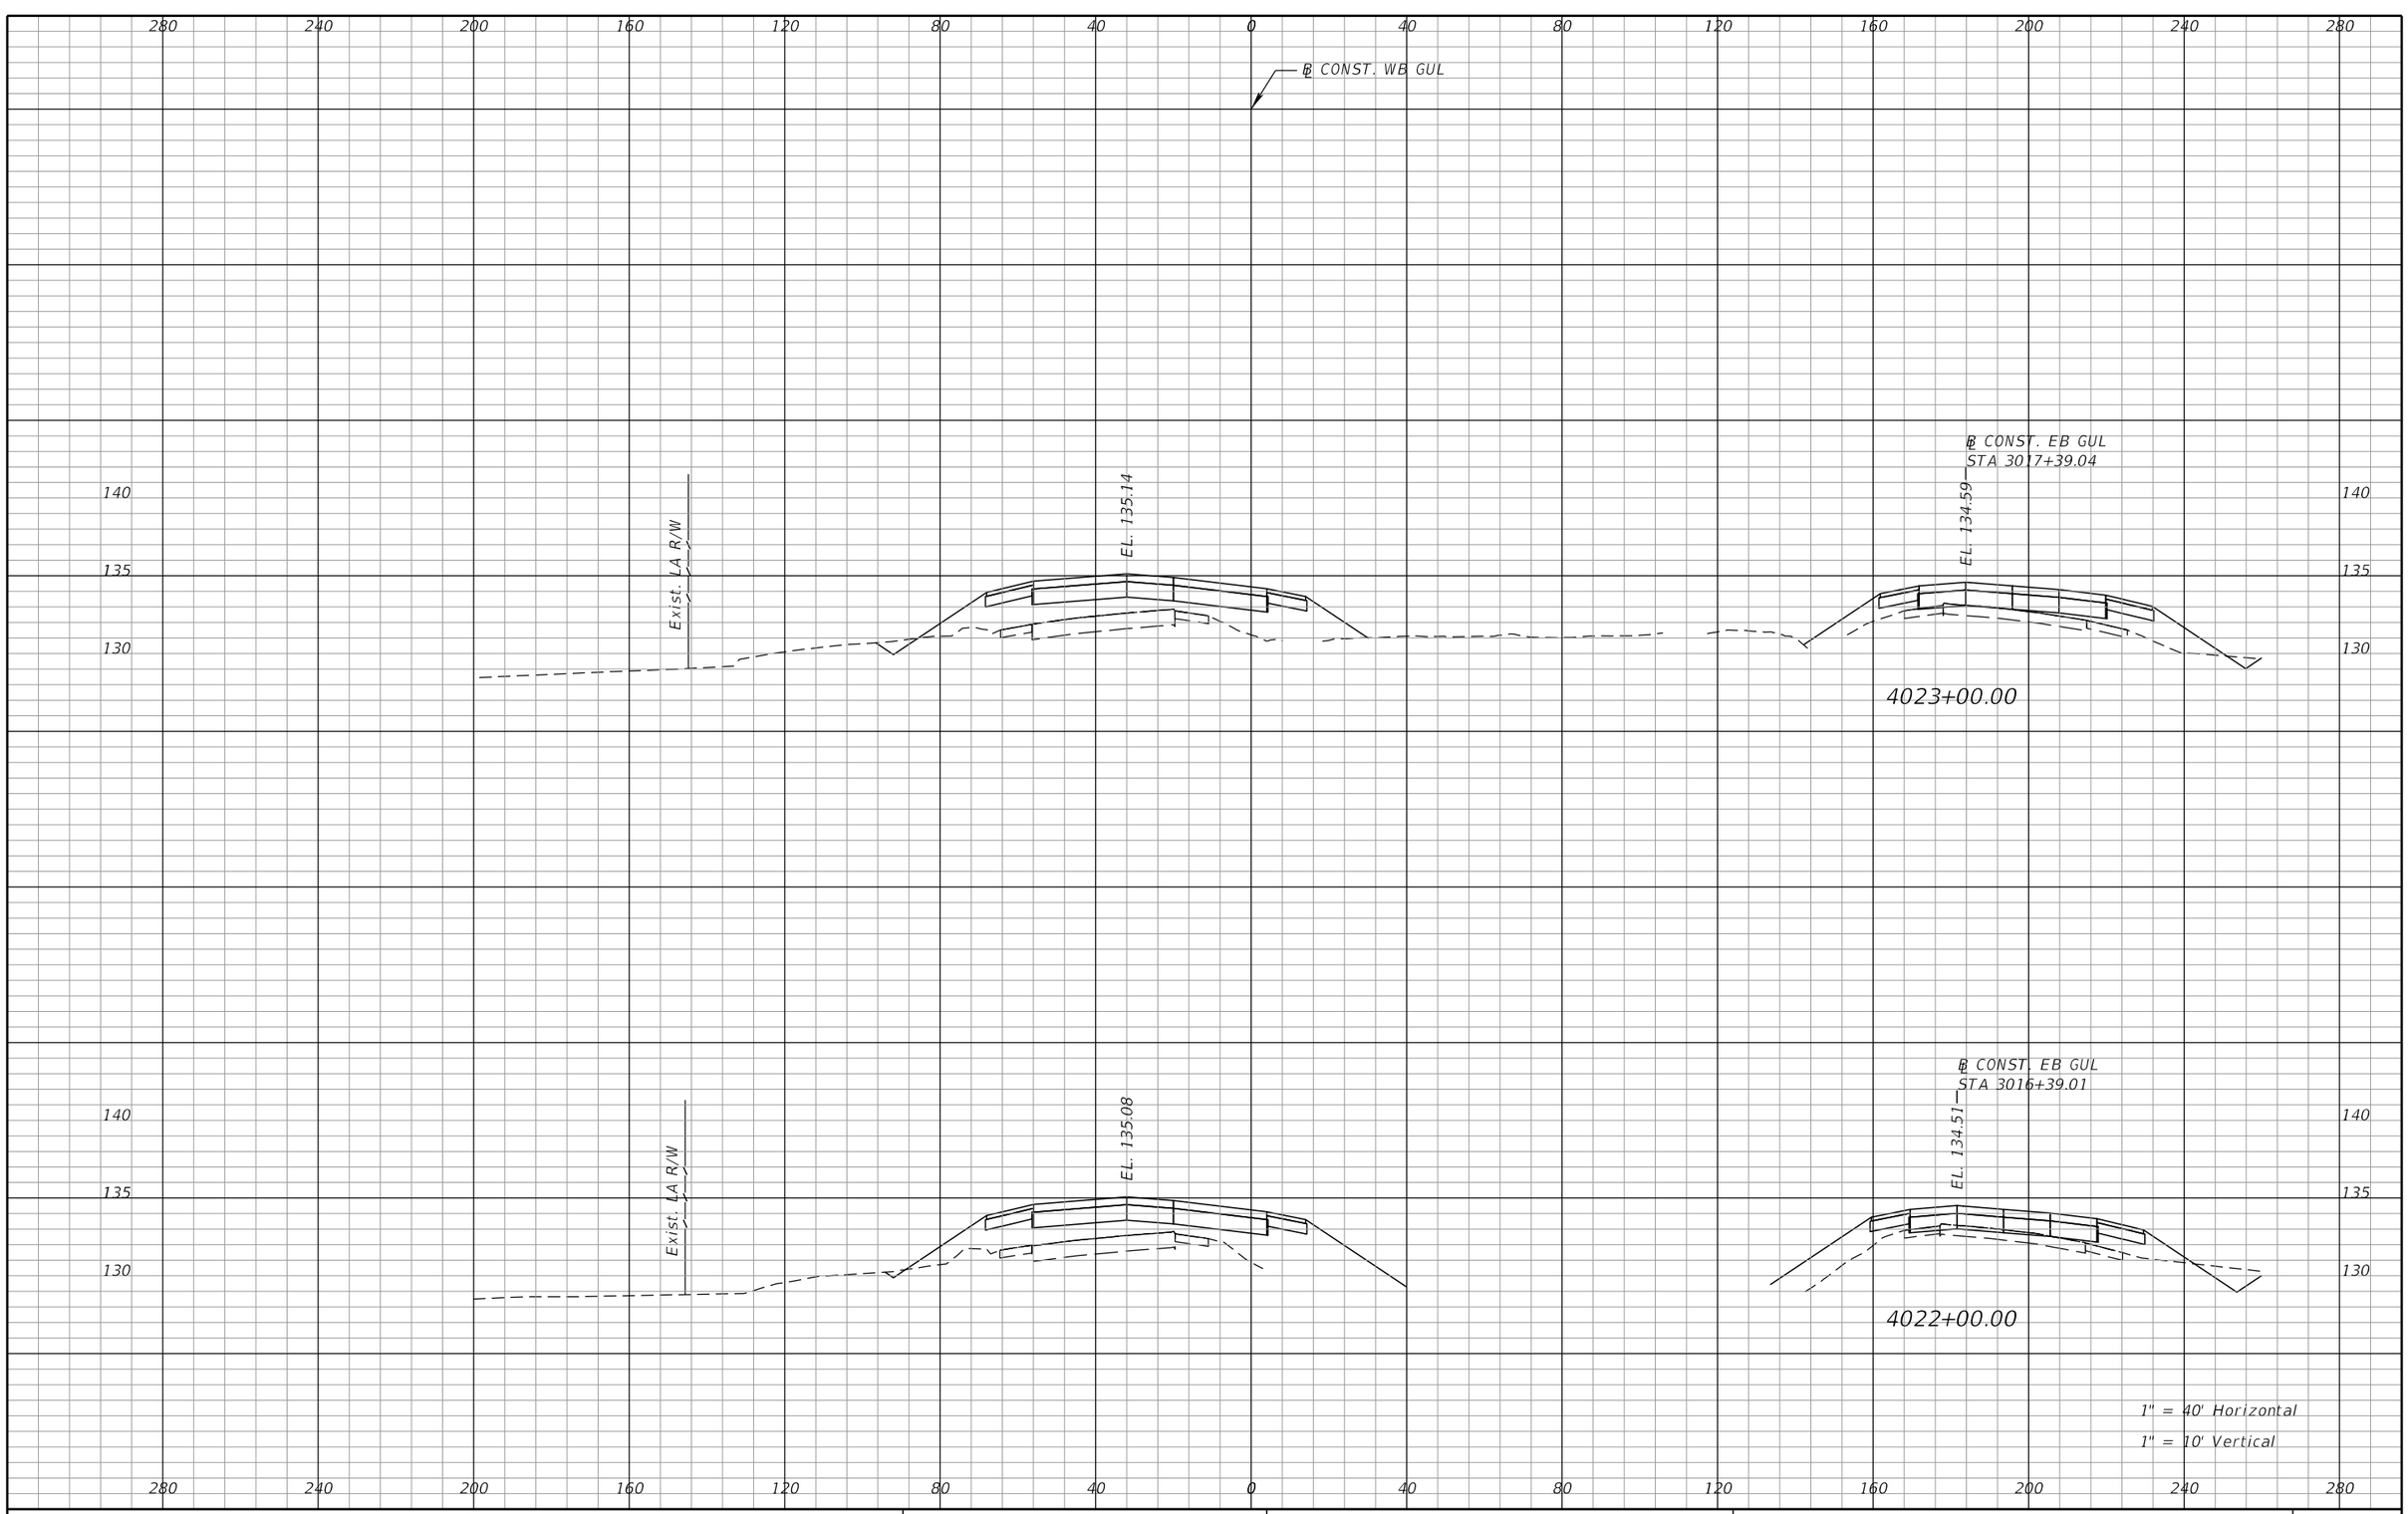

REVISIONS			
DATE	DESCRIPTION	DATE	DESCRIPTION

DEWBERRY ENGINEERS INC.
800 NORTH MAGNOLIA AVENUE, SUITE 1000
ORLANDO, FL 32803
CERTIFICATE OF AUTHORIZATION 8794

STATE OF FLORIDA
DEPARTMENT OF TRANSPORTATION


ROAD NO.	COUNTY	FINANCIAL PROJECT ID
SR 400	POLK	201210-3-52-1

SR 400 (I-4)
CROSS SECTIONS

SHEET NO. 203

PRELIMINARY: NOT FOR CONSTRUCTION

cfraser 3/10/2017 10:57:03 AM c:\pwworking\aecom_na\cfraser\dms28180\RDXSRD01_SEGA_GWBI4.DGN

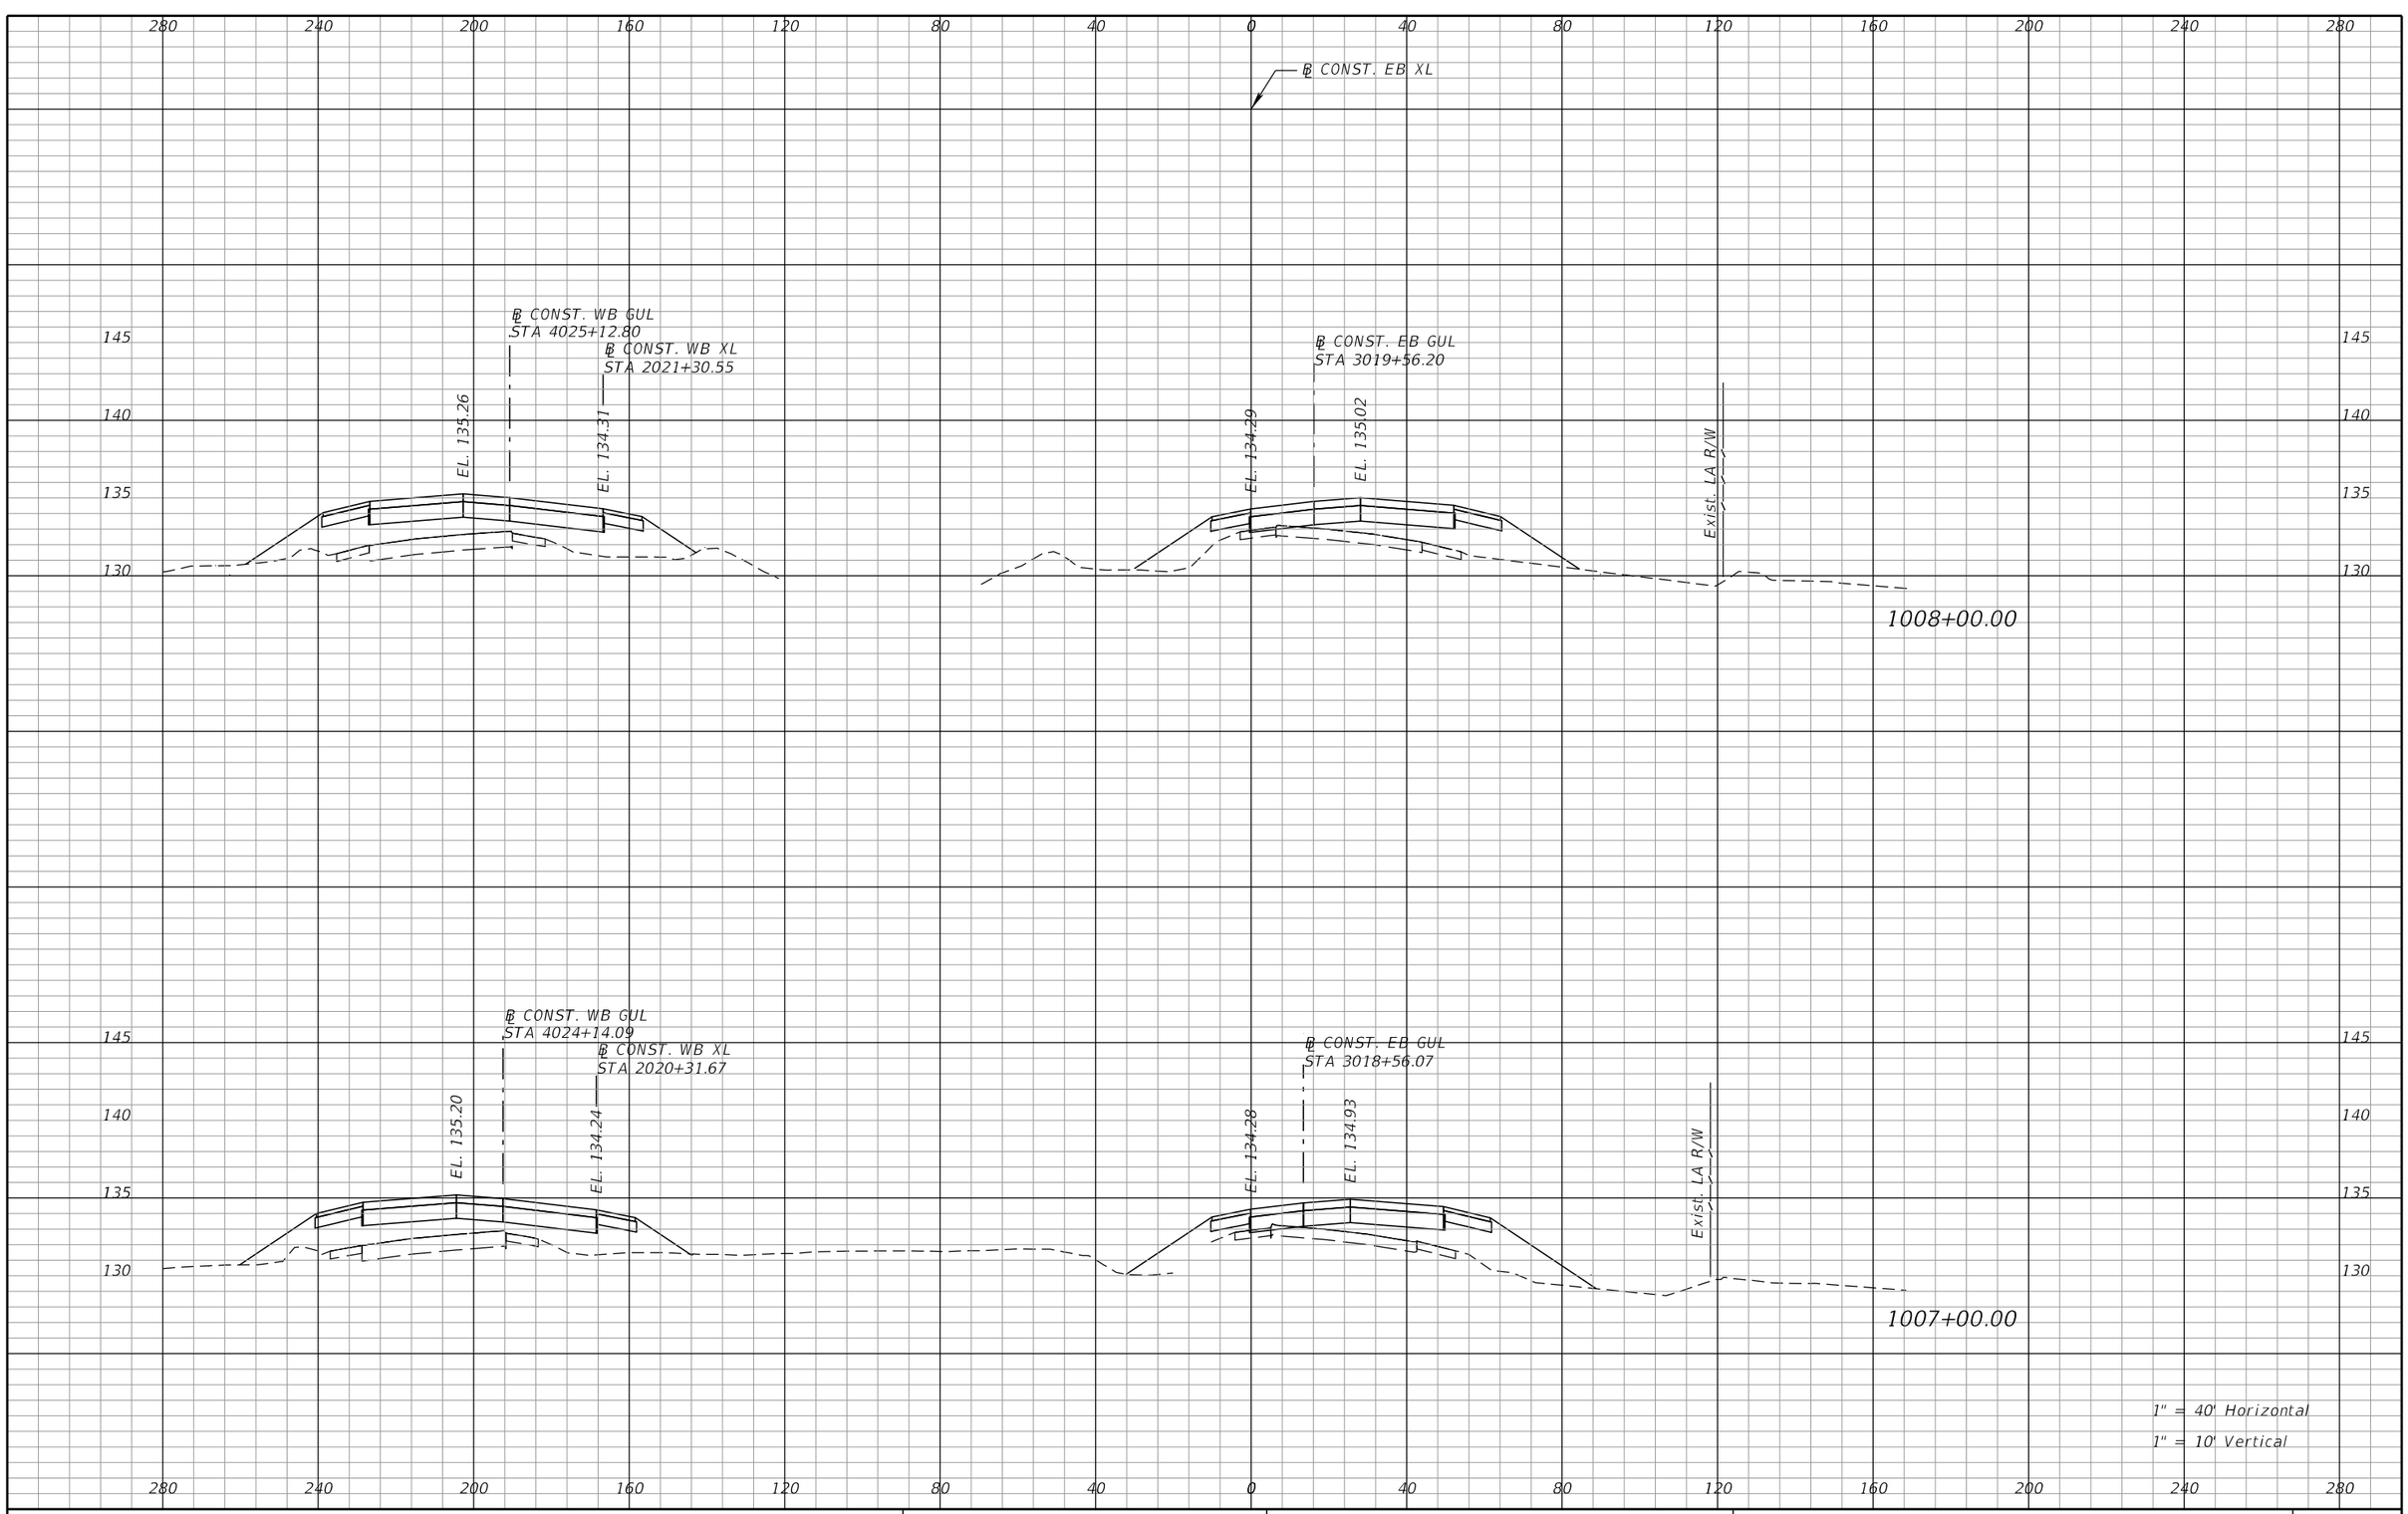

PRELIMINARY: NOT FOR CONSTRUCTION

REVISIONS			
DATE	DESCRIPTION	DATE	DESCRIPTION

DEWBERRY ENGINEERS INC.
800 NORTH MAGNOLIA AVENUE, SUITE 1000
ORLANDO, FL 32803
CERTIFICATE OF AUTHORIZATION 8794


STATE OF FLORIDA
DEPARTMENT OF TRANSPORTATION

ROAD NO.	COUNTY	FINANCIAL PROJECT ID
SR 400	POLK	201210-3-52-1

SR 400 (I-4)
CROSS SECTIONS

SHEET NO. 204

cfraser 3/10/2017 10:57:16 AM c:\pwworking\aecom_na\cfraser\dms28180\RDXSRD01_SEGA_XEBI4.DGN

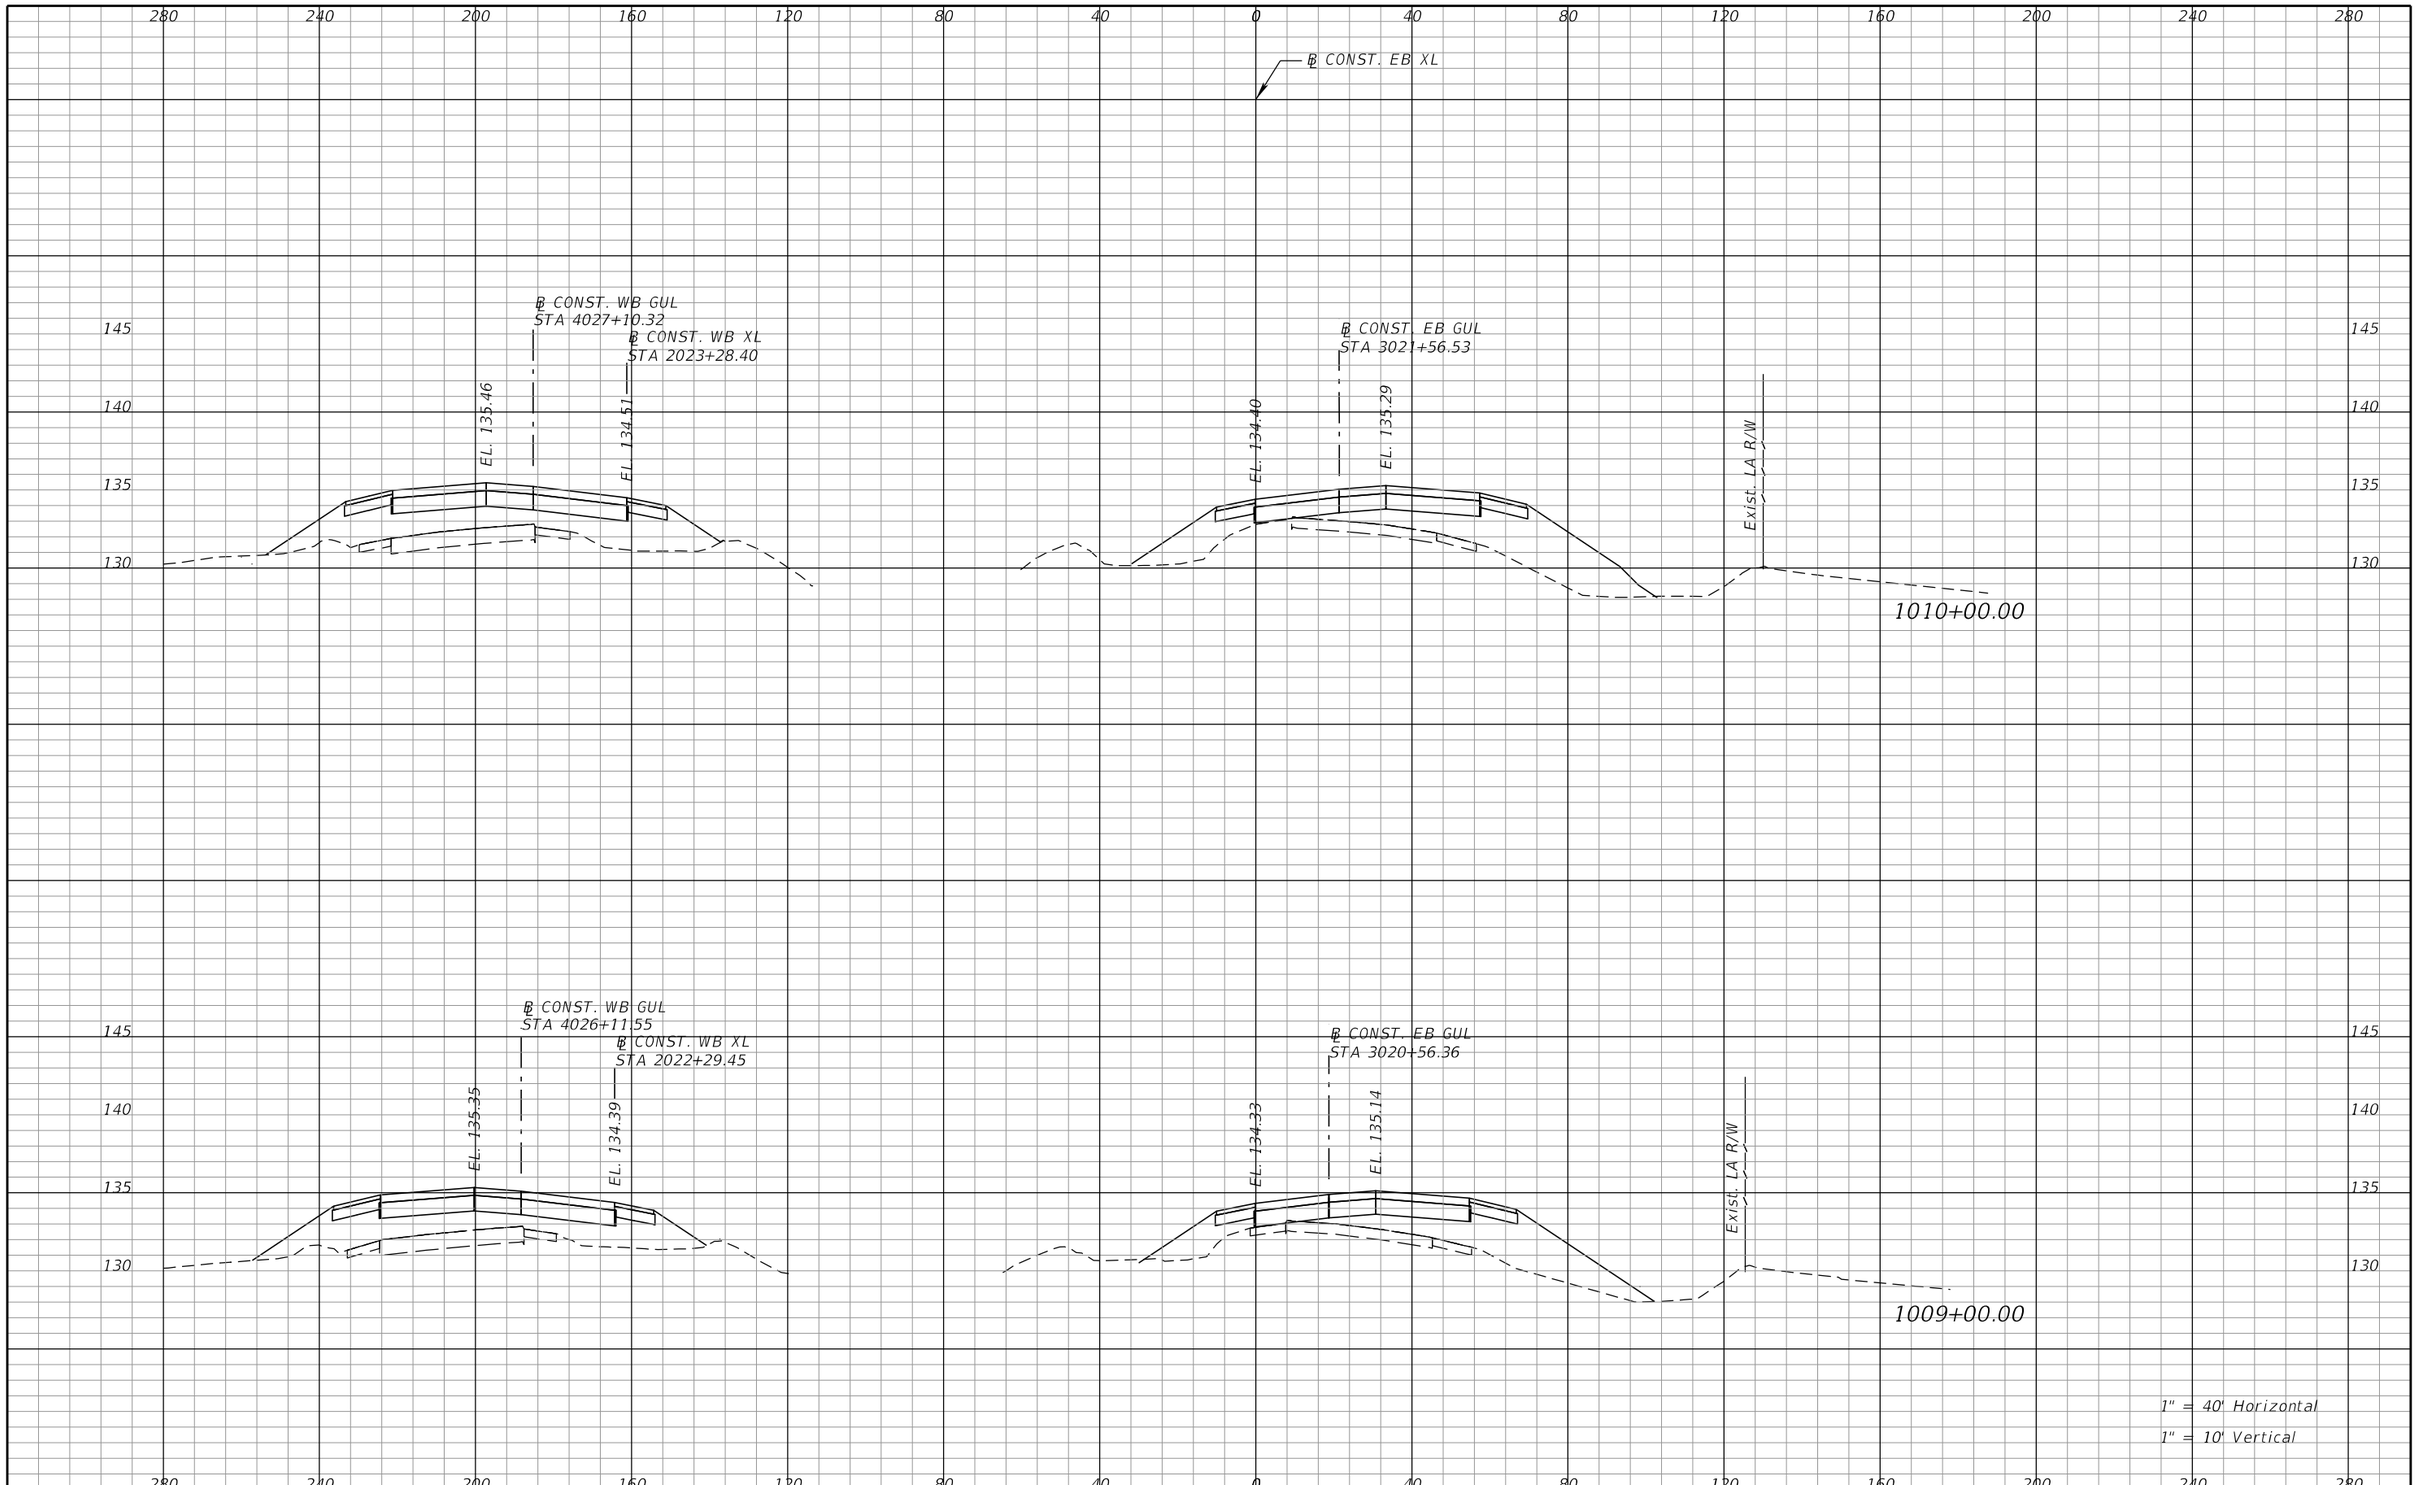

REVISIONS			
DATE	DESCRIPTION	DATE	DESCRIPTION

DEWBERRY ENGINEERS INC.
800 NORTH MAGNOLIA AVENUE, SUITE 1000
ORLANDO, FL 32803
CERTIFICATE OF AUTHORIZATION 8794

STATE OF FLORIDA
DEPARTMENT OF TRANSPORTATION


ROAD NO.	COUNTY	FINANCIAL PROJECT ID
SR 400	POLK	201210-3-52-1

SR 400 (I-4)
CROSS SECTIONS

SHEET NO. 205

PRELIMINARY: NOT FOR CONSTRUCTION

cfraser 3/10/2017 10:57:17 AM c:\pwworking\aecom_na\cfraser\dms28180\RDXSRD01_SEGA_XEBI4.DGN

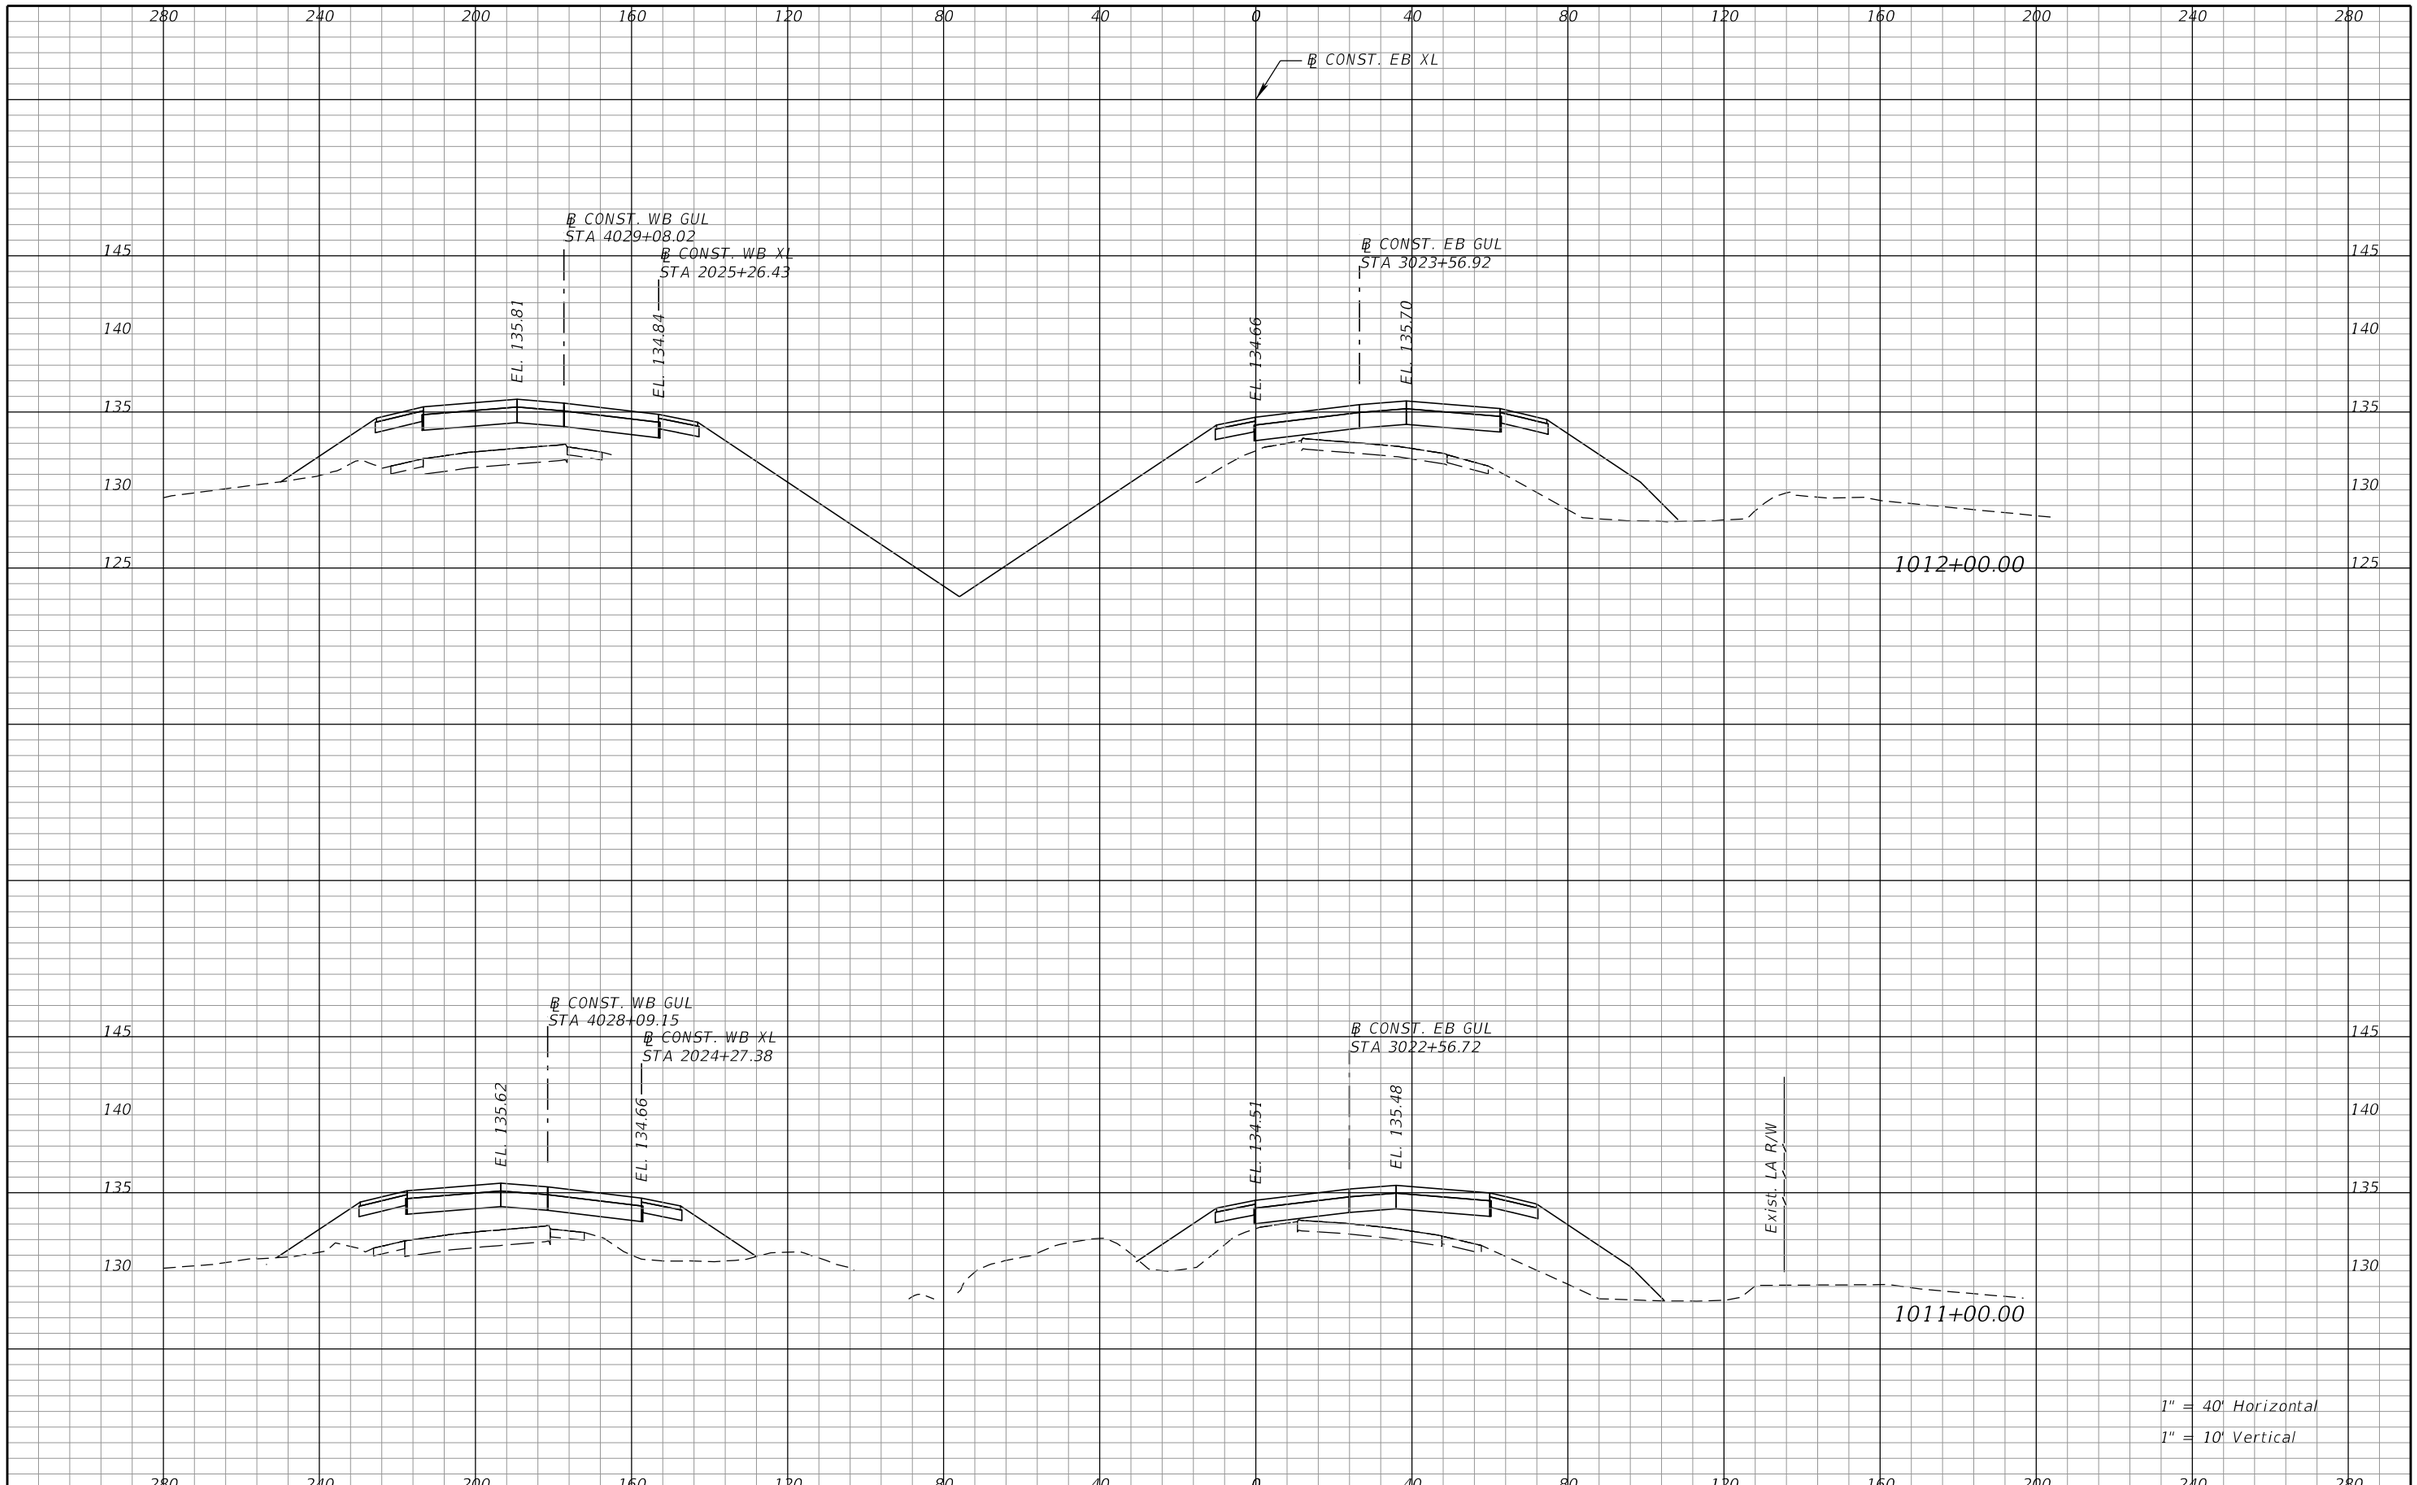

PRELIMINARY: NOT FOR CONSTRUCTION

REVISIONS			
DATE	DESCRIPTION	DATE	DESCRIPTION

DEWBERRY ENGINEERS INC.
800 NORTH MAGNOLIA AVENUE, SUITE 1000
ORLANDO, FL 32803
CERTIFICATE OF AUTHORIZATION 8794


STATE OF FLORIDA
DEPARTMENT OF TRANSPORTATION

ROAD NO.	COUNTY	FINANCIAL PROJECT ID
SR 400	POLK	201210-3-52-1

SR 400 (I-4)
CROSS SECTIONS

SHEET NO. 206

cfraser 3/10/2017 10:57:17 AM c:\pwworking\aecom_na\cfraser\dms28180\RDXSRD01_SEGA_XEBI4.DGN

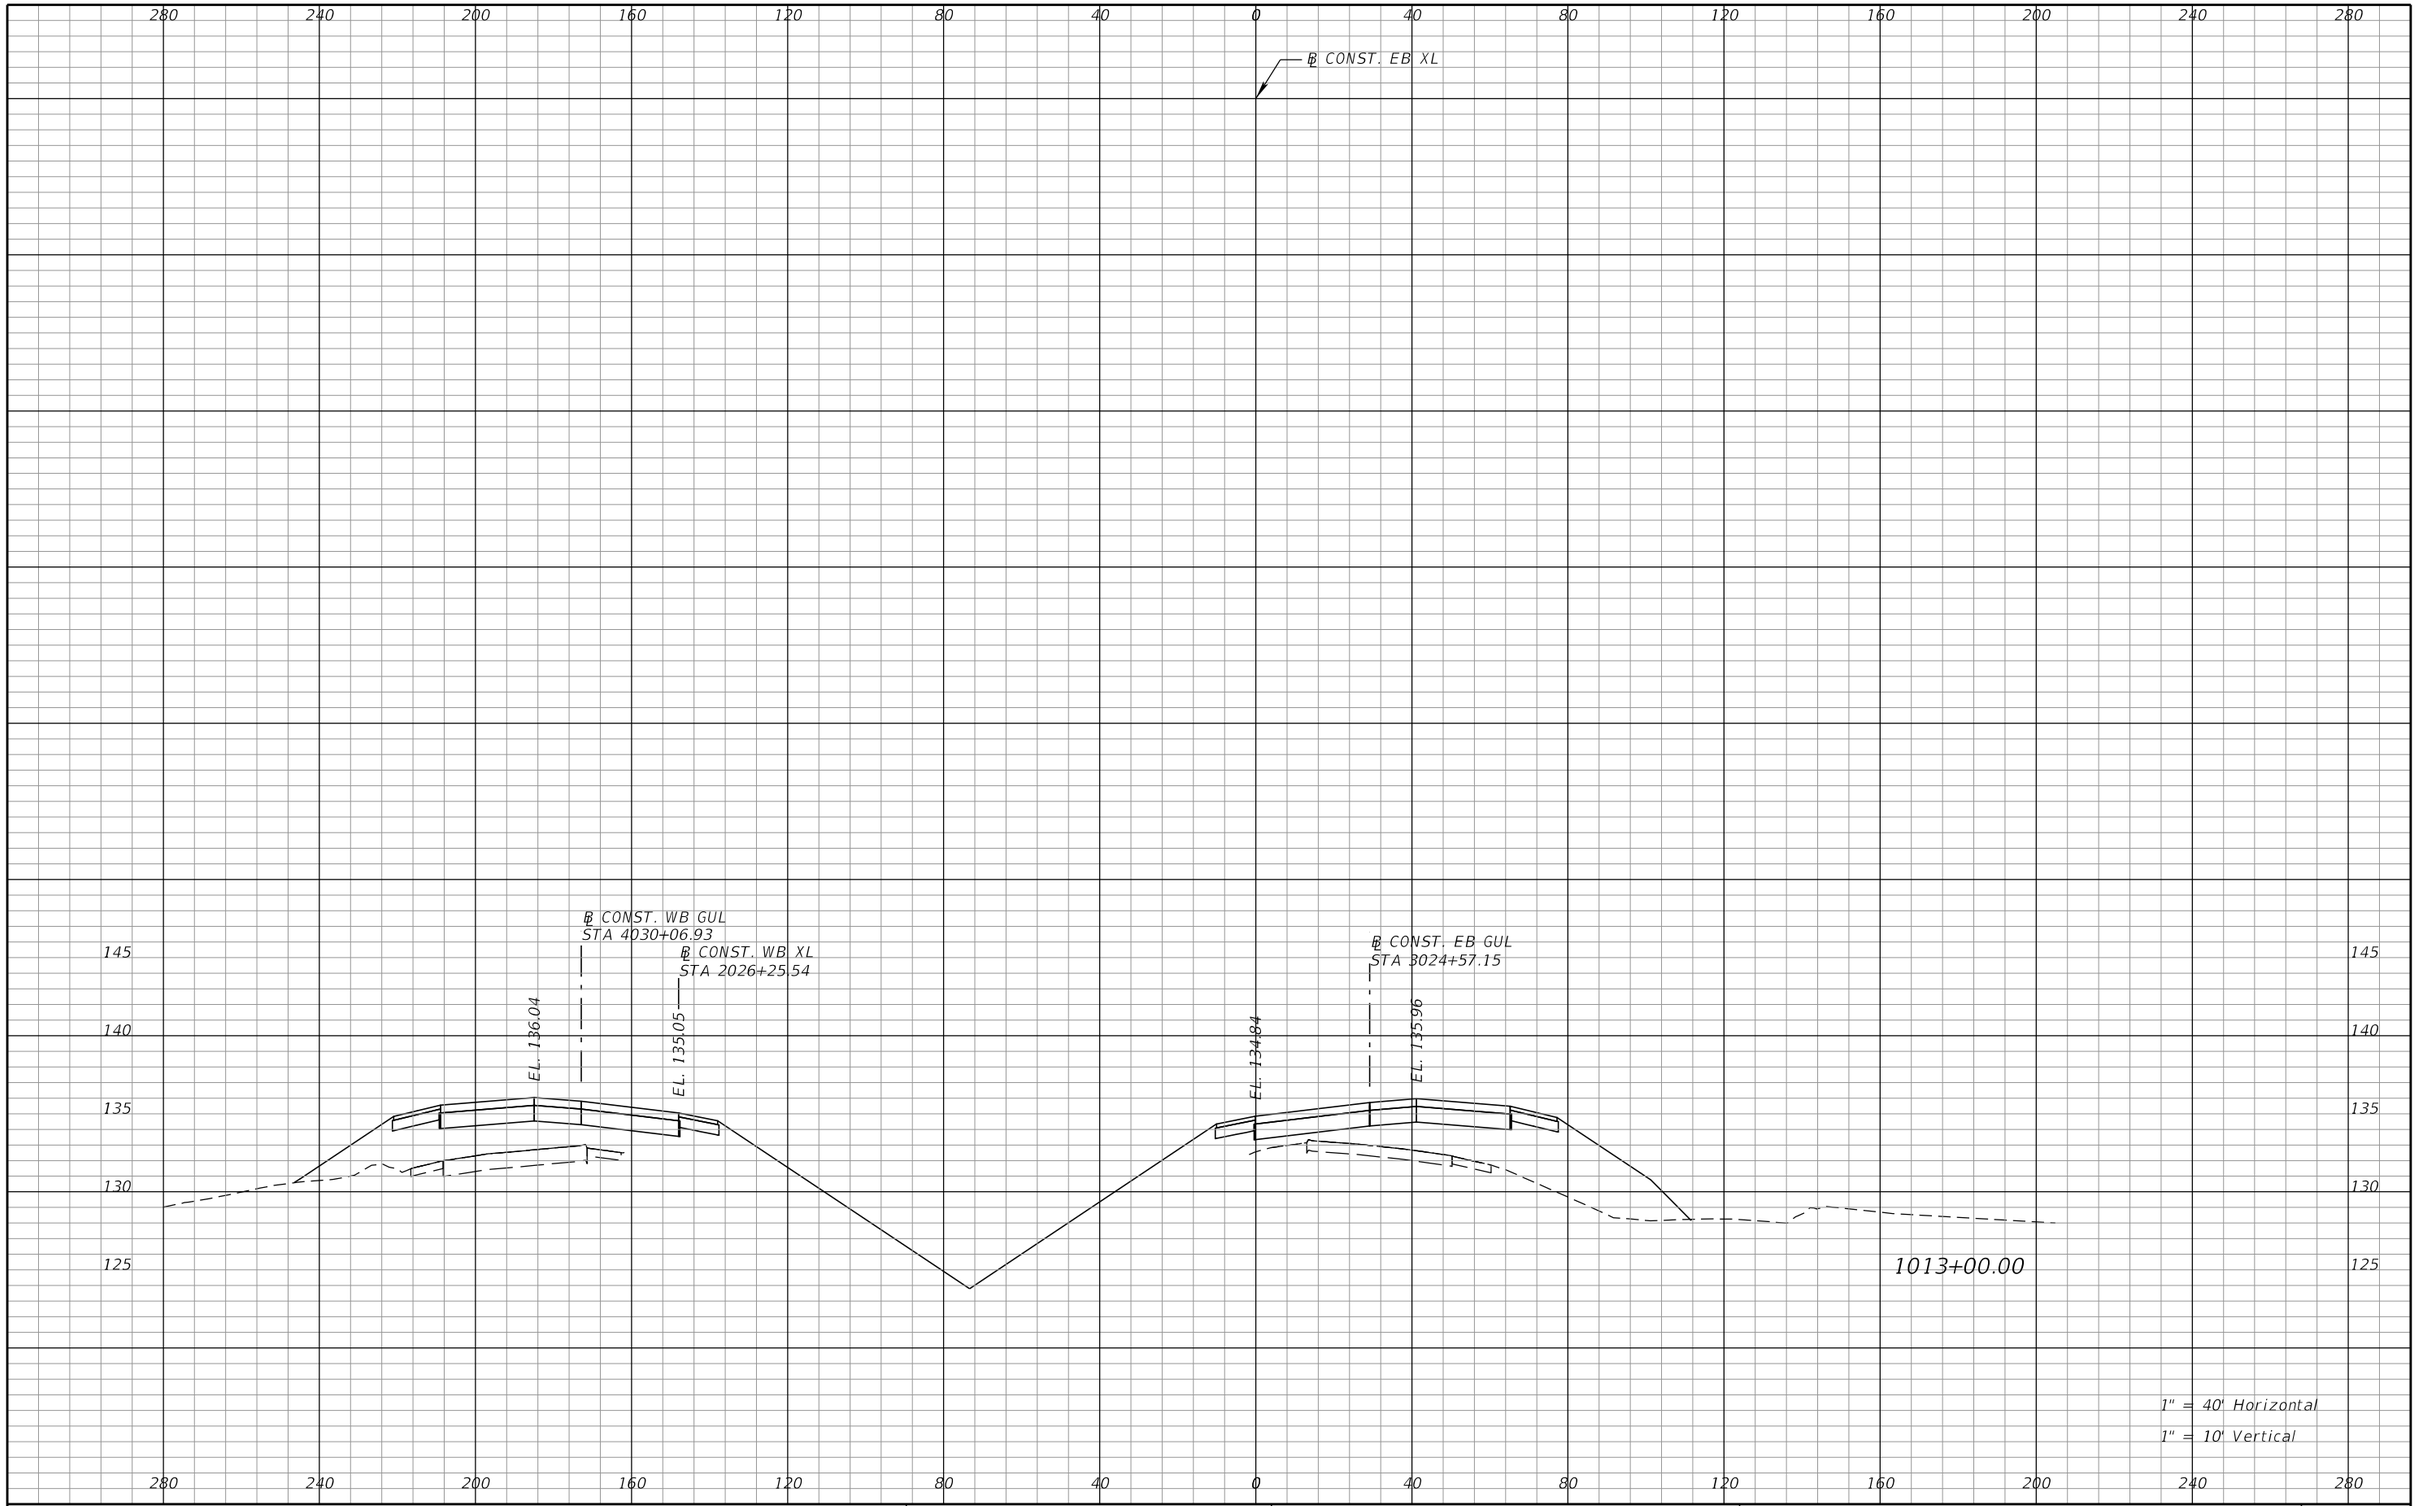

REVISIONS			
DATE	DESCRIPTION	DATE	DESCRIPTION

DEWBERRY ENGINEERS INC.
800 NORTH MAGNOLIA AVENUE, SUITE 1000
ORLANDO, FL 32803
CERTIFICATE OF AUTHORIZATION 8794

STATE OF FLORIDA
DEPARTMENT OF TRANSPORTATION


ROAD NO.	COUNTY	FINANCIAL PROJECT ID
SR 400	POLK	201210-3-52-1

SR 400 (I-4)
CROSS SECTIONS

SHEET NO. 207

PRELIMINARY: NOT FOR CONSTRUCTION

cfraser 3/10/2017 10:57:17 AM c:\pwworking\aecom_na\cfraser\dms28180\RDXSRD01_SEGA_XEBI4.DGN

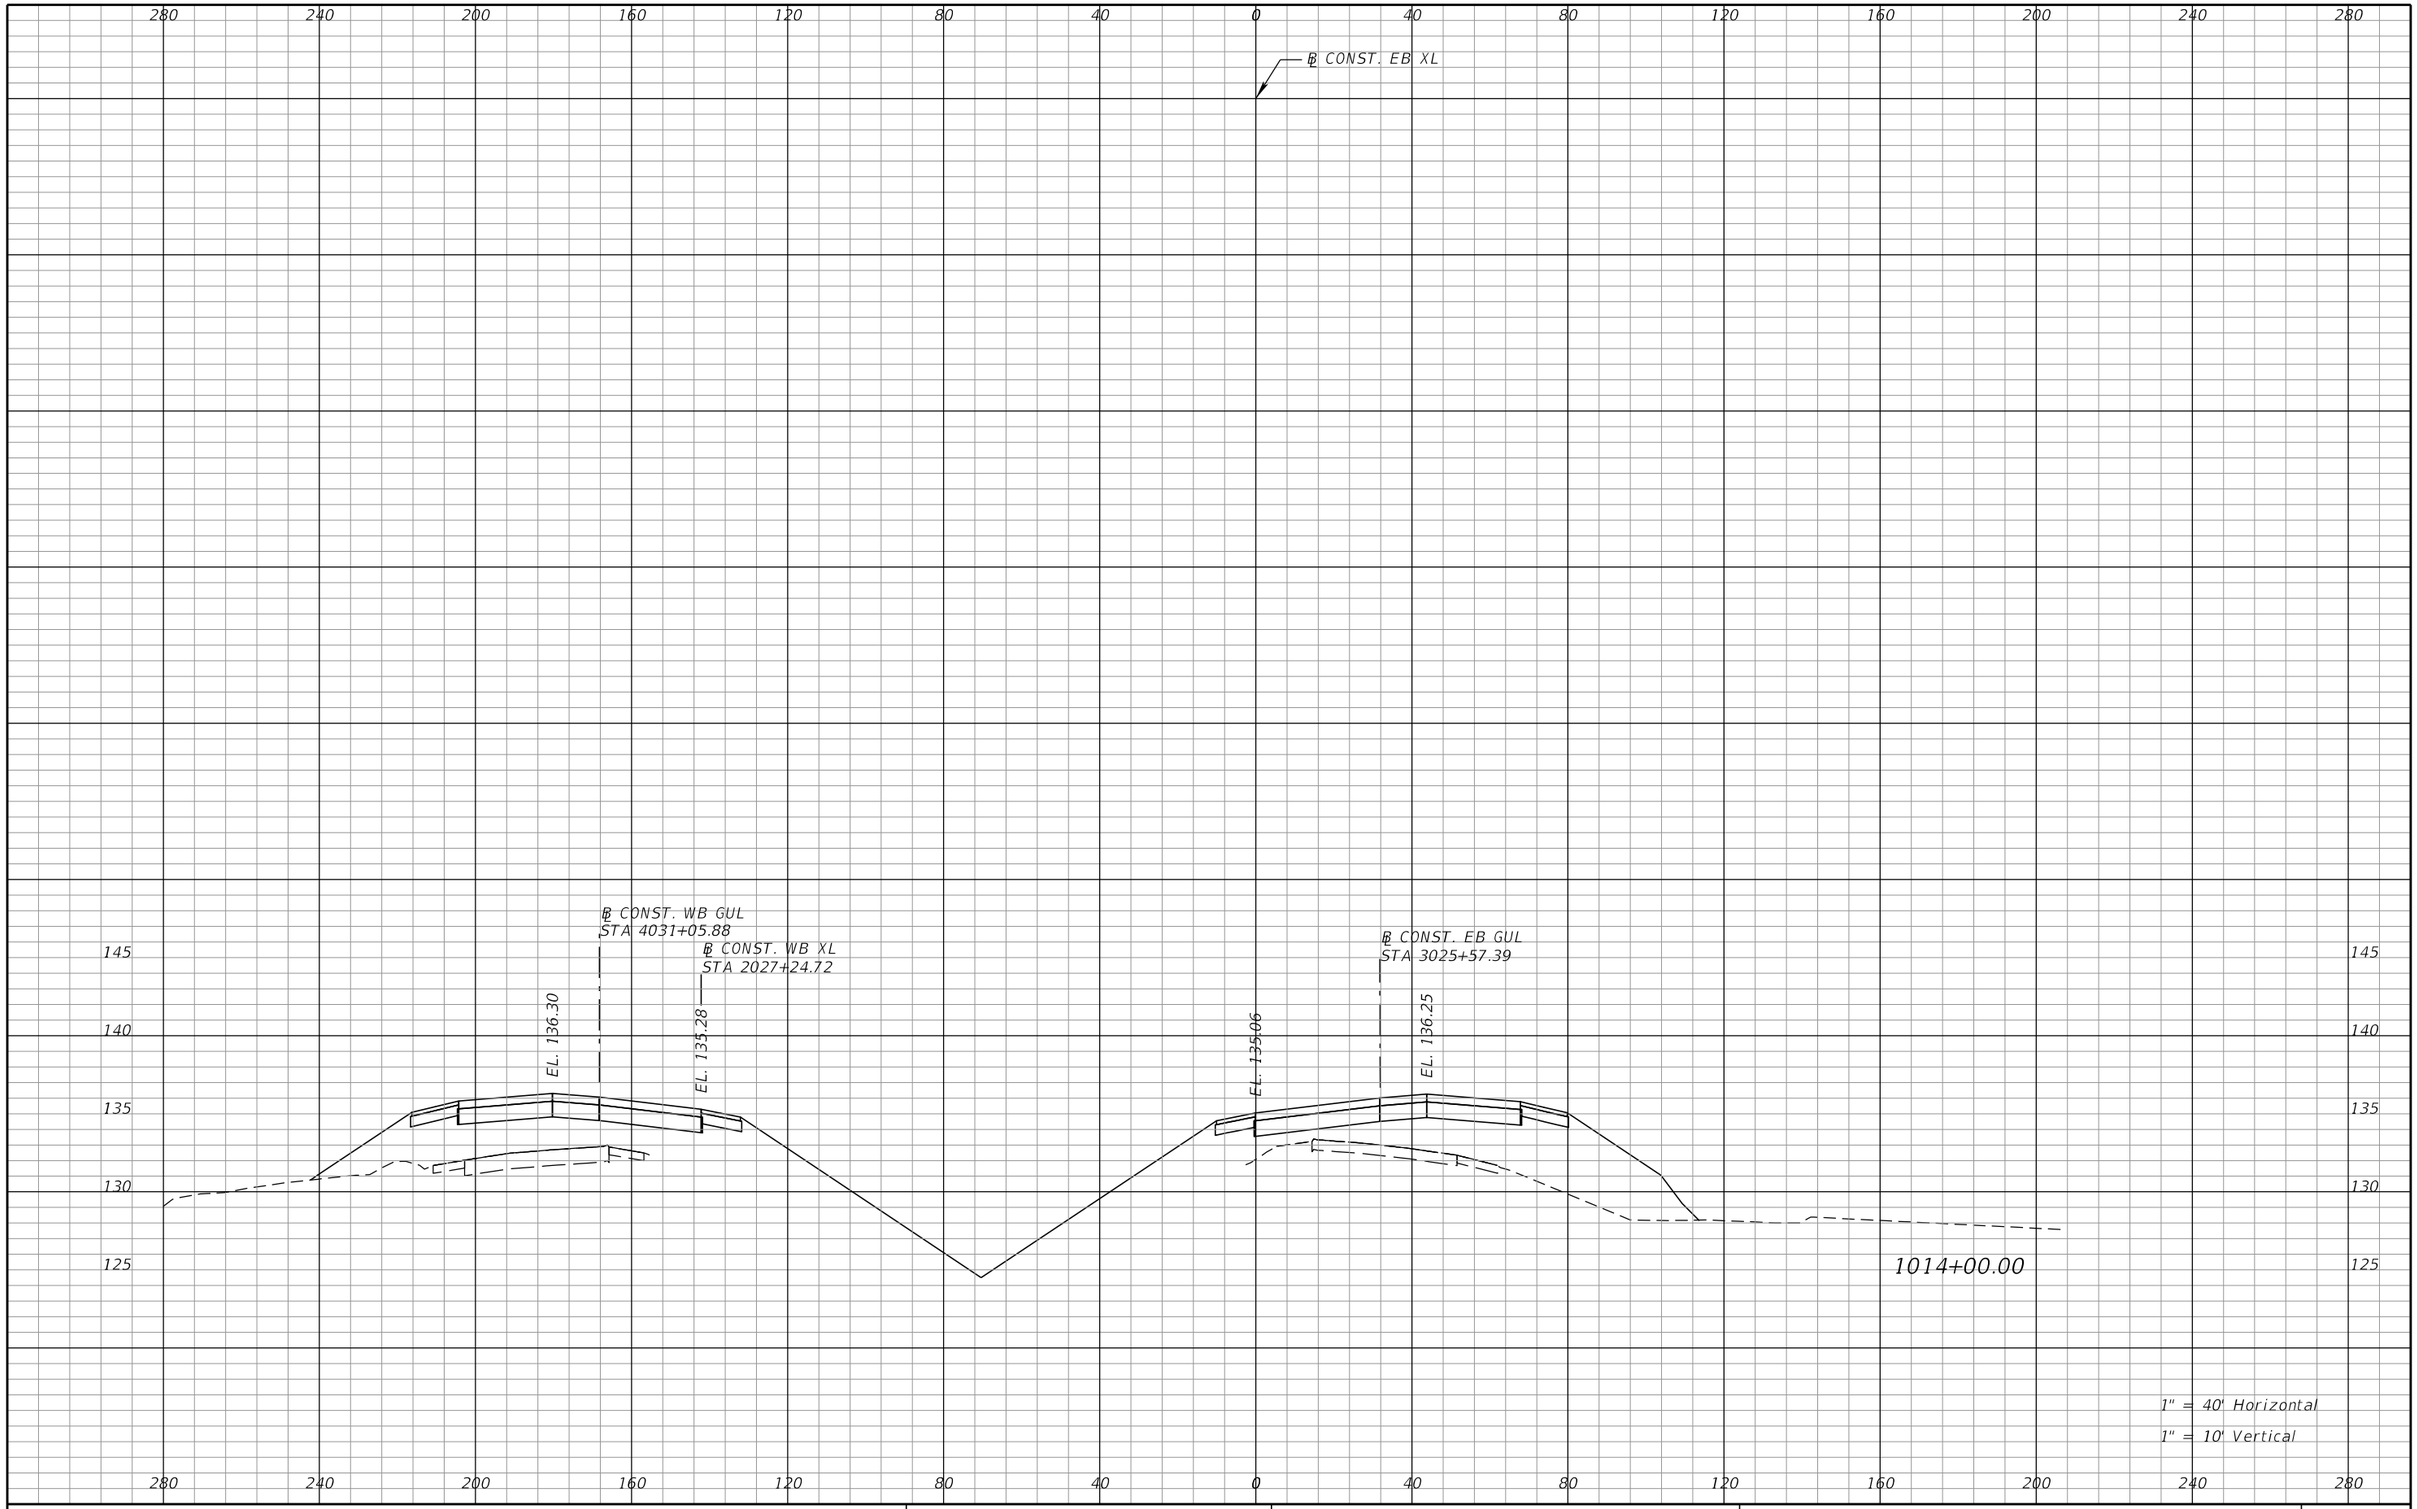

REVISIONS			
DATE	DESCRIPTION	DATE	DESCRIPTION

DEWBERRY ENGINEERS INC.
800 NORTH MAGNOLIA AVENUE, SUITE 1000
ORLANDO, FL 32803
CERTIFICATE OF AUTHORIZATION 8794

STATE OF FLORIDA
DEPARTMENT OF TRANSPORTATION


ROAD NO.	COUNTY	FINANCIAL PROJECT ID
SR 400	POLK	201210-3-52-1

SR 400 (I-4)
CROSS SECTIONS

SHEET NO. 208

PRELIMINARY: NOT FOR CONSTRUCTION

cfraser 3/10/2017 10:57:17 AM c:\pwworking\aecom_na\cfraser\dms28180\RDXSRD01_SEGA_XEBI4.DGN

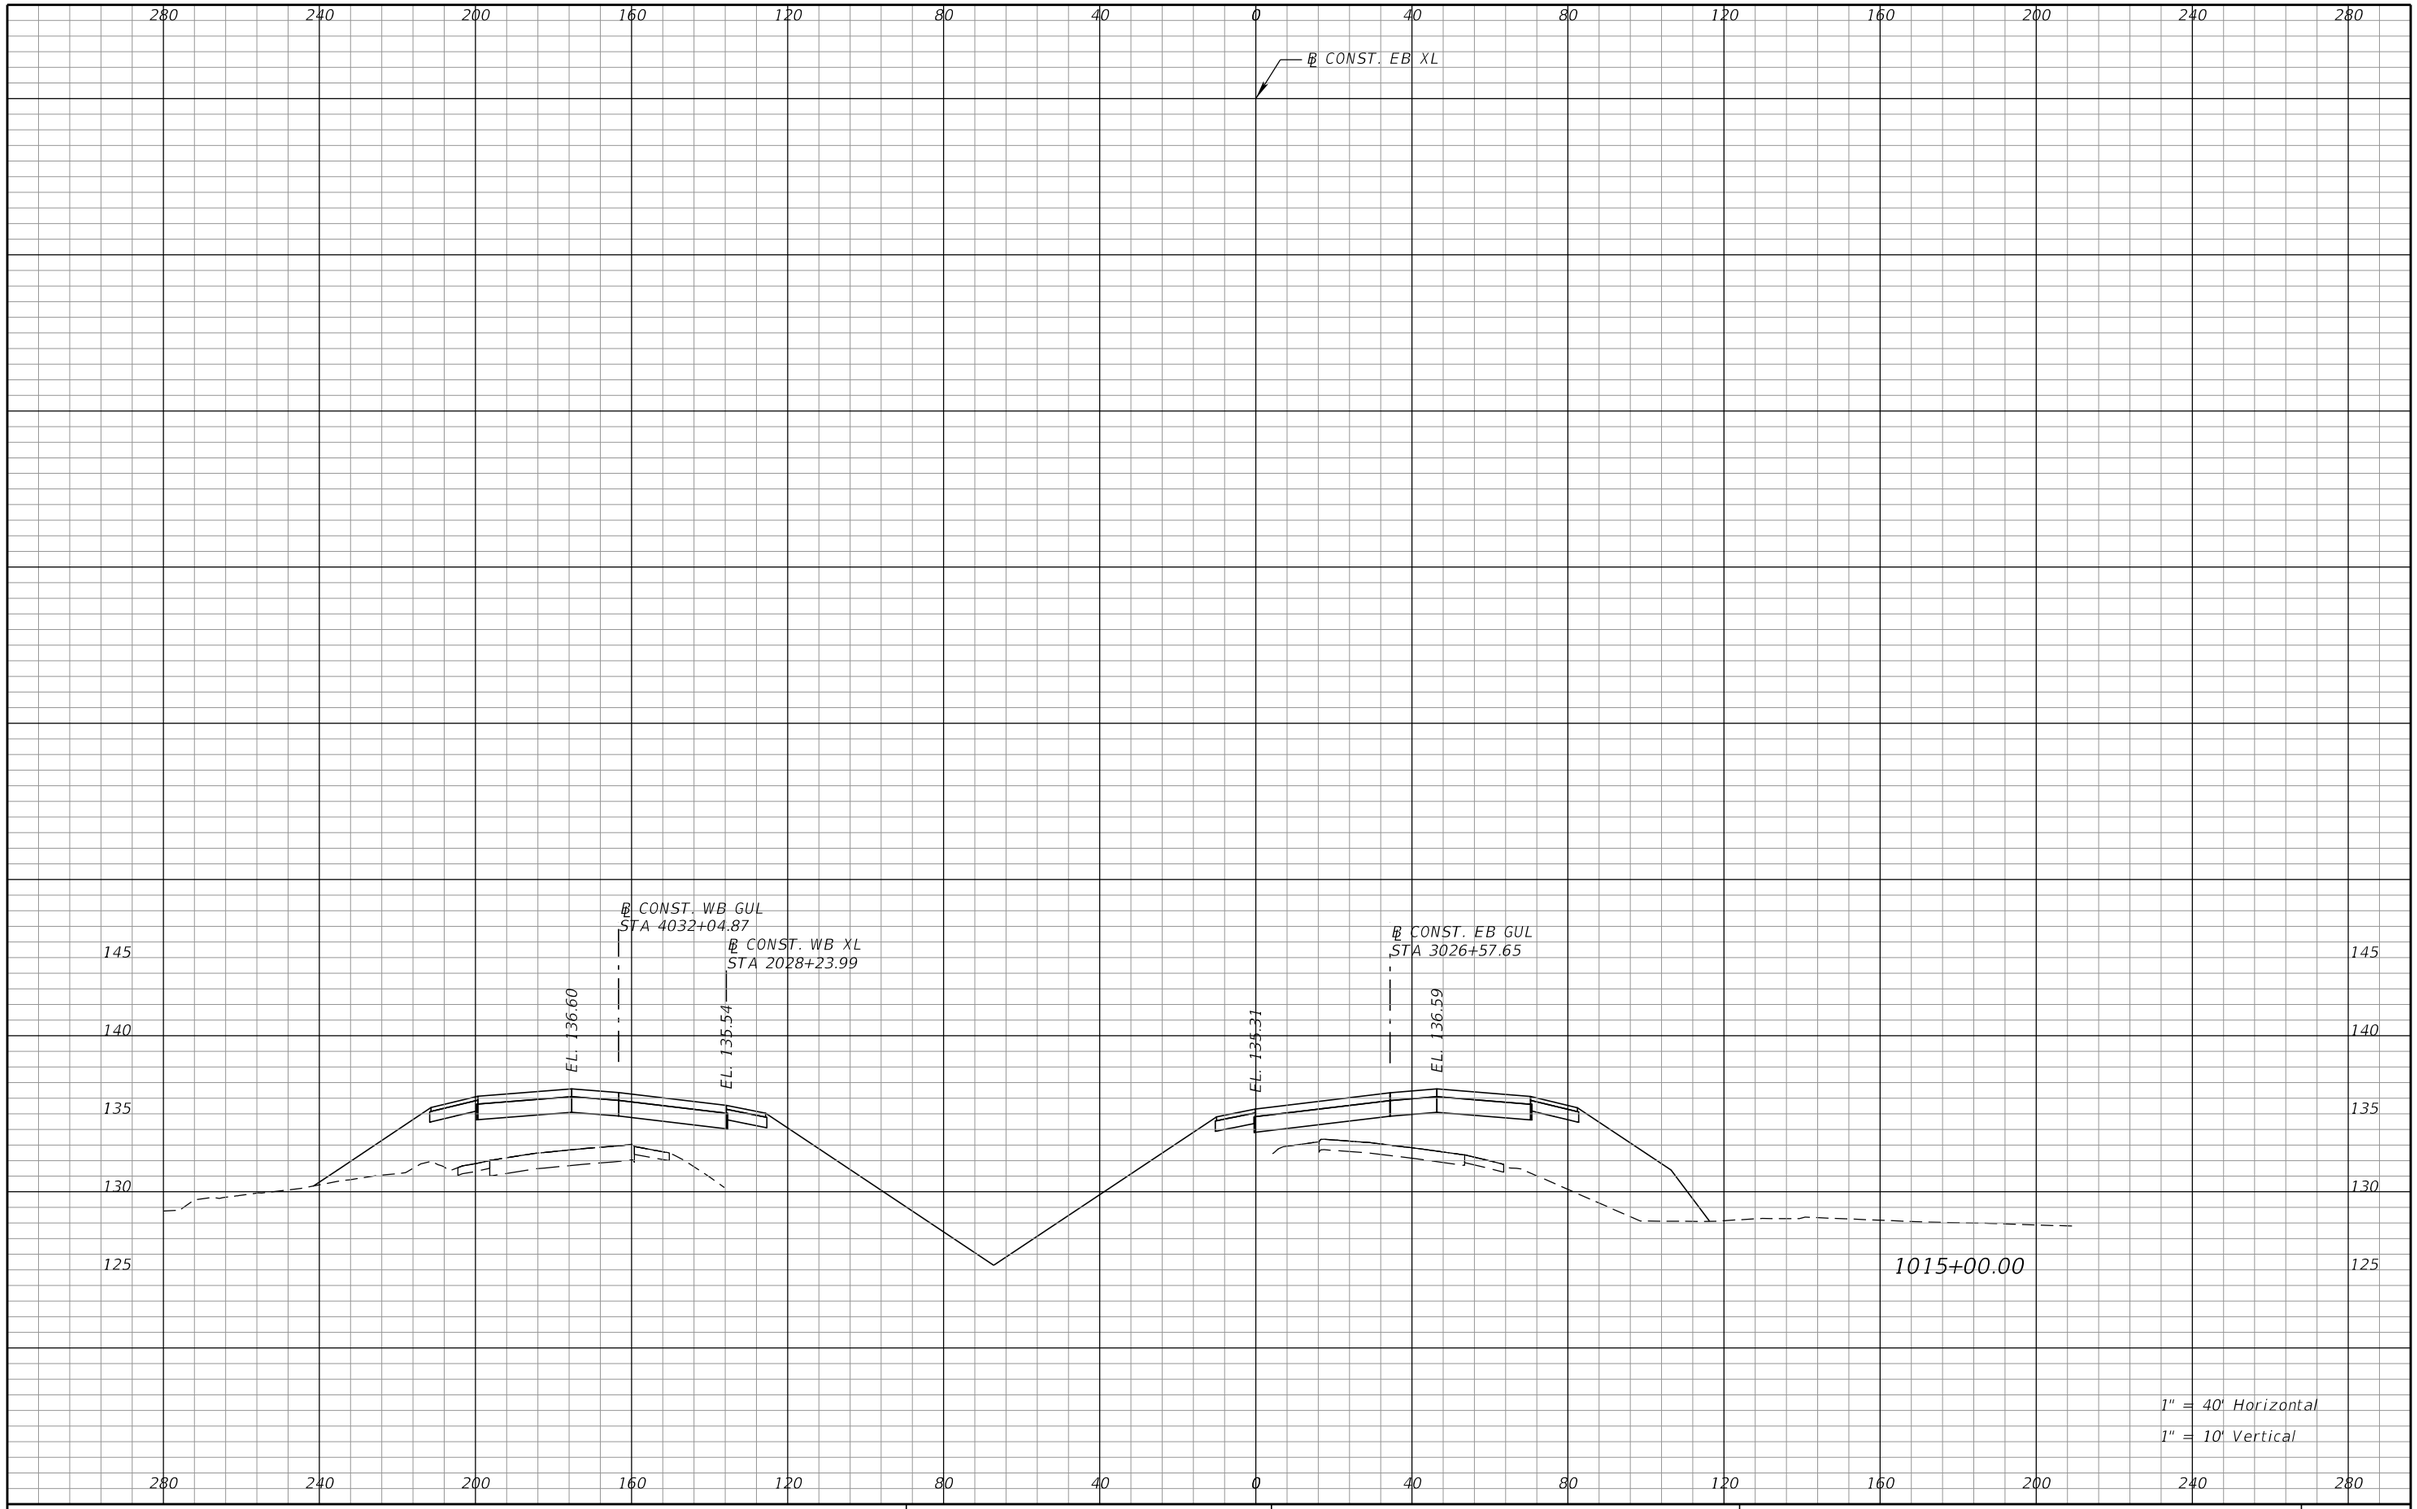

REVISIONS			
DATE	DESCRIPTION	DATE	DESCRIPTION

DEWBERRY ENGINEERS INC.
800 NORTH MAGNOLIA AVENUE, SUITE 1000
ORLANDO, FL 32803
CERTIFICATE OF AUTHORIZATION 8794

STATE OF FLORIDA
DEPARTMENT OF TRANSPORTATION


ROAD NO.	COUNTY	FINANCIAL PROJECT ID
SR 400	POLK	201210-3-52-1

SR 400 (I-4)
CROSS SECTIONS

SHEET NO. 209

PRELIMINARY: NOT FOR CONSTRUCTION

cfraser 3/10/2017 10:57:17 AM c:\pwworking\aecom_na\cfraser\dms28180\RDXSRD01_SEGA_XEBI4.DGN

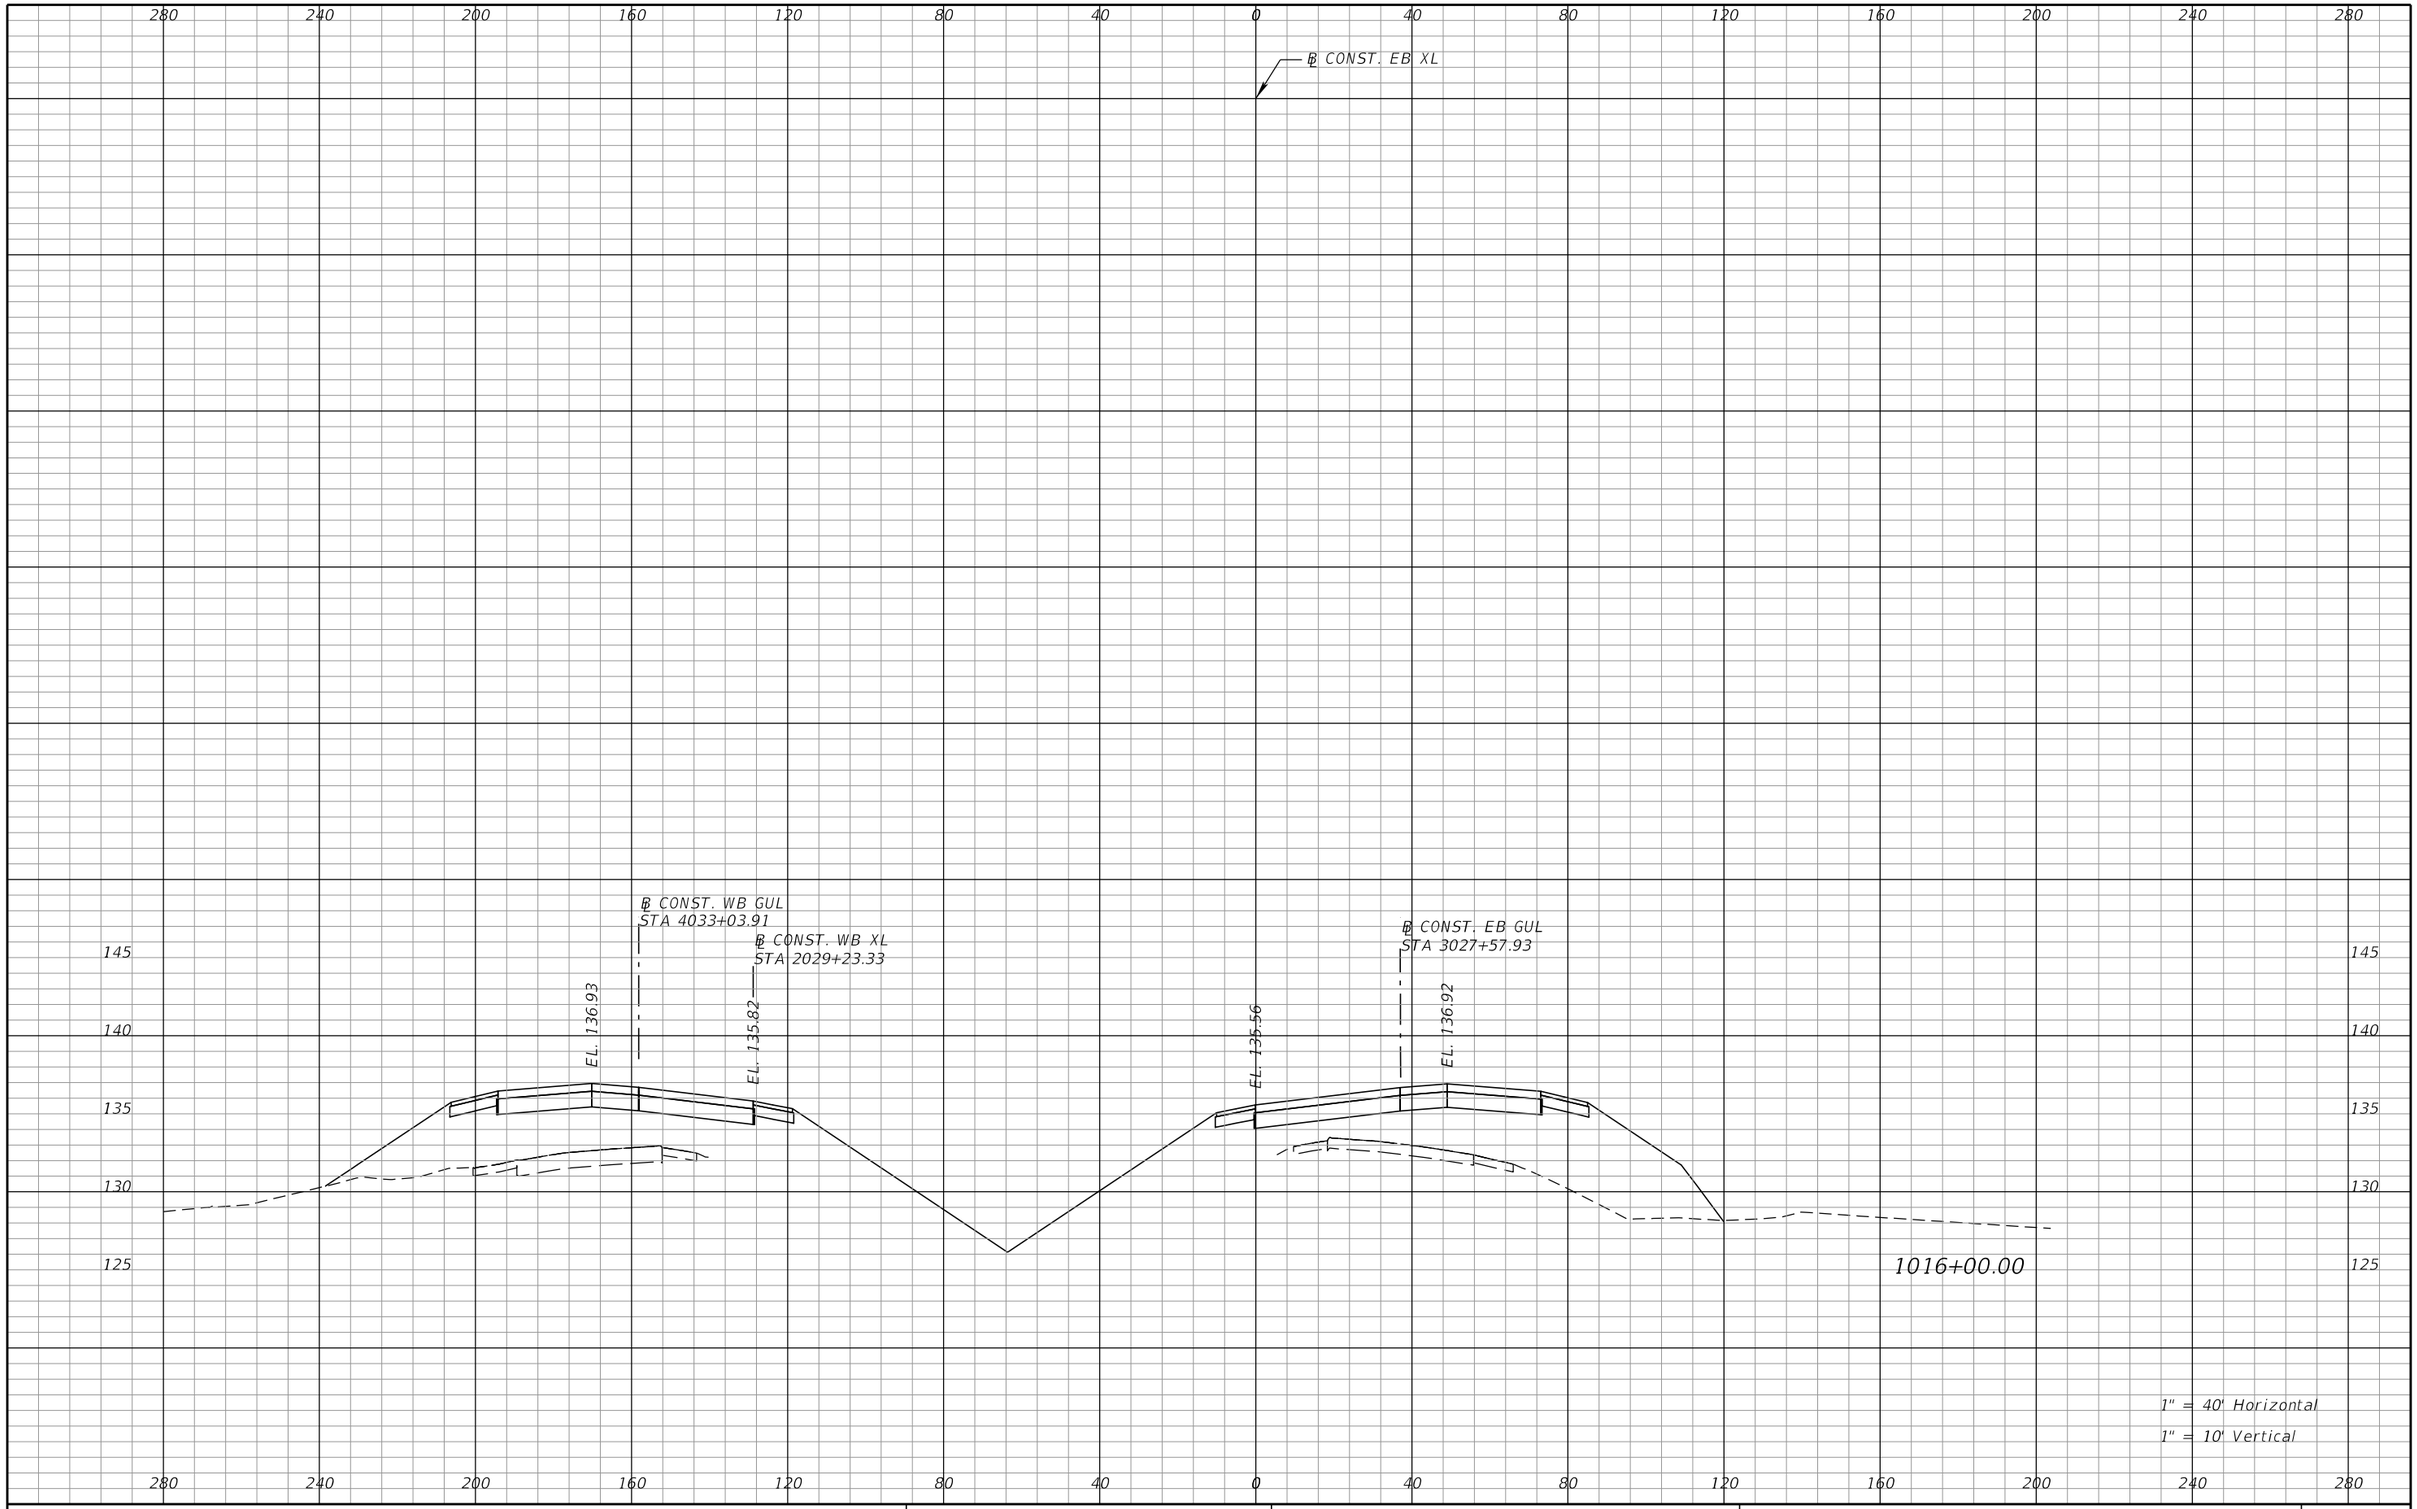

REVISIONS			
DATE	DESCRIPTION	DATE	DESCRIPTION

DEWBERRY ENGINEERS INC.
800 NORTH MAGNOLIA AVENUE, SUITE 1000
ORLANDO, FL 32803
CERTIFICATE OF AUTHORIZATION 8794

STATE OF FLORIDA
DEPARTMENT OF TRANSPORTATION


ROAD NO.	COUNTY	FINANCIAL PROJECT ID
SR 400	POLK	201210-3-52-1

SR 400 (I-4)
CROSS SECTIONS

SHEET NO. 210

PRELIMINARY: NOT FOR CONSTRUCTION

cfraser 3/10/2017 10:57:17 AM c:\pwworking\aecom_na\cfraser\dms28180\RDXSRD01_SEGA_XEBI4.DGN

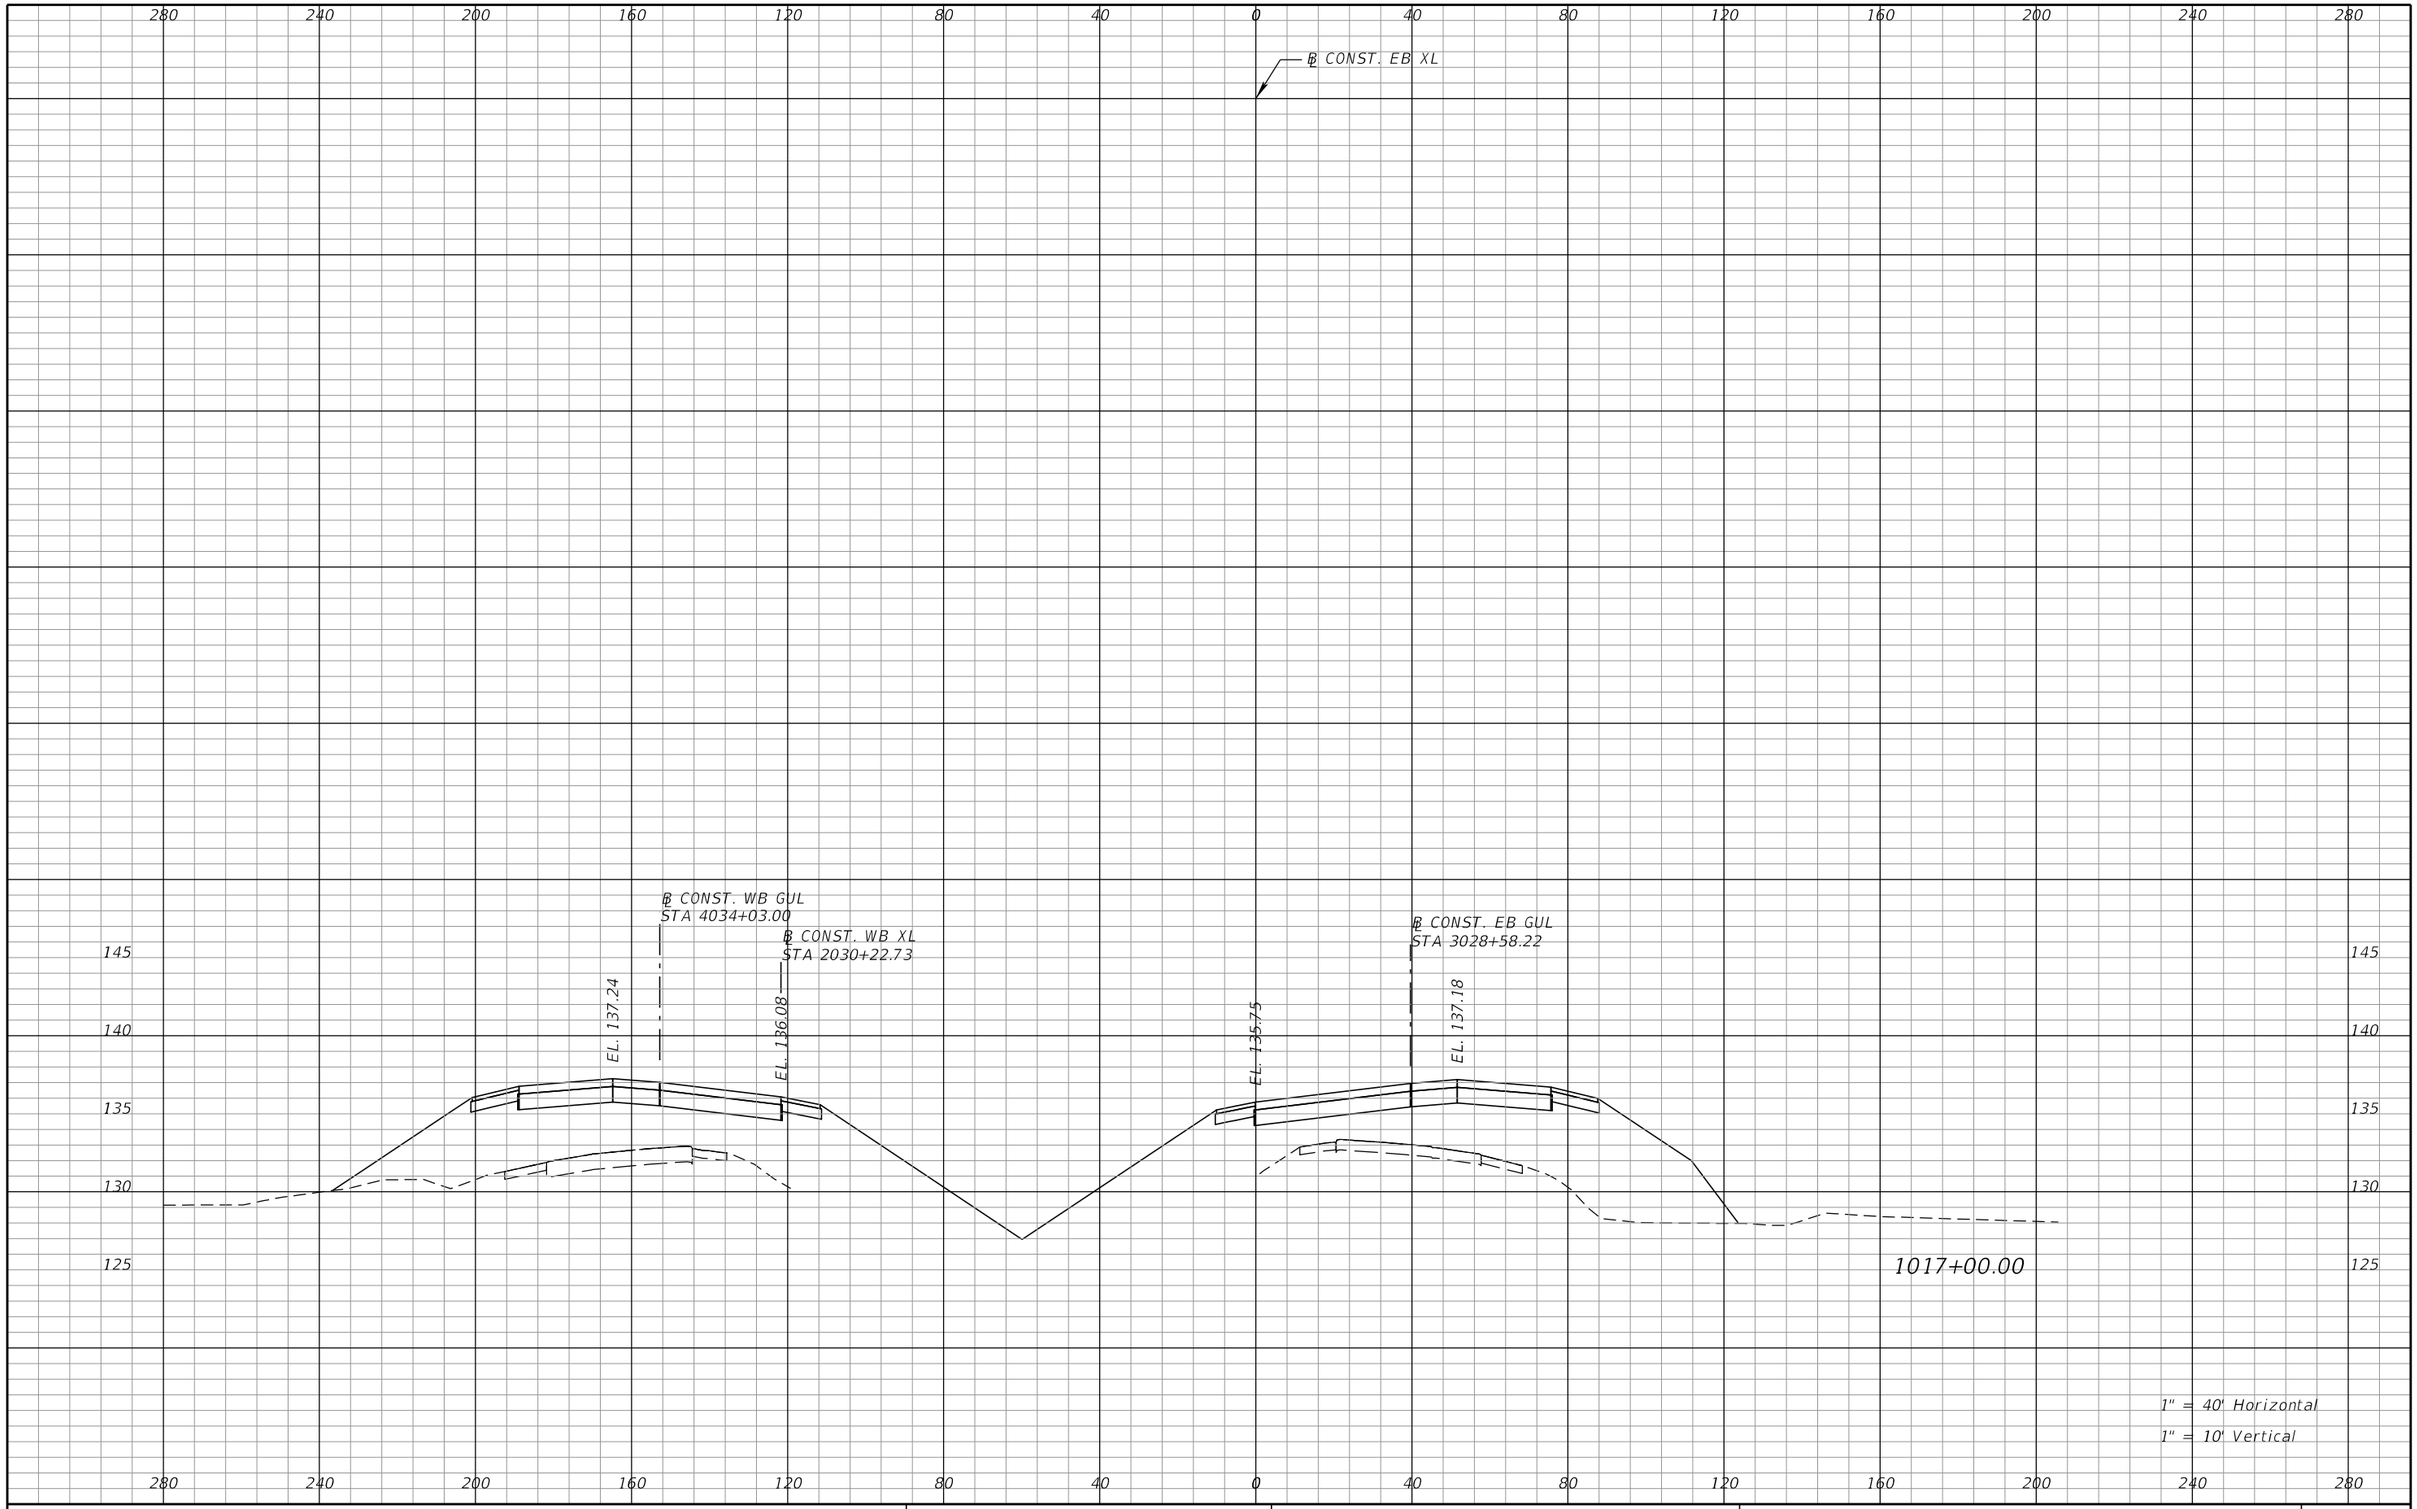

REVISIONS			
DATE	DESCRIPTION	DATE	DESCRIPTION

DEWBERRY ENGINEERS INC.
800 NORTH MAGNOLIA AVENUE, SUITE 1000
ORLANDO, FL 32803
CERTIFICATE OF AUTHORIZATION 8794

STATE OF FLORIDA
DEPARTMENT OF TRANSPORTATION


ROAD NO.	COUNTY	FINANCIAL PROJECT ID
SR 400	POLK	201210-3-52-1

SR 400 (I-4)
CROSS SECTIONS

SHEET NO. 211

PRELIMINARY: NOT FOR CONSTRUCTION

cfraser 3/10/2017 10:57:19 AM c:\pwworking\aecom_na\cfraser\dms28180\RDXSRD01_SEGA_XEBI4.DGN

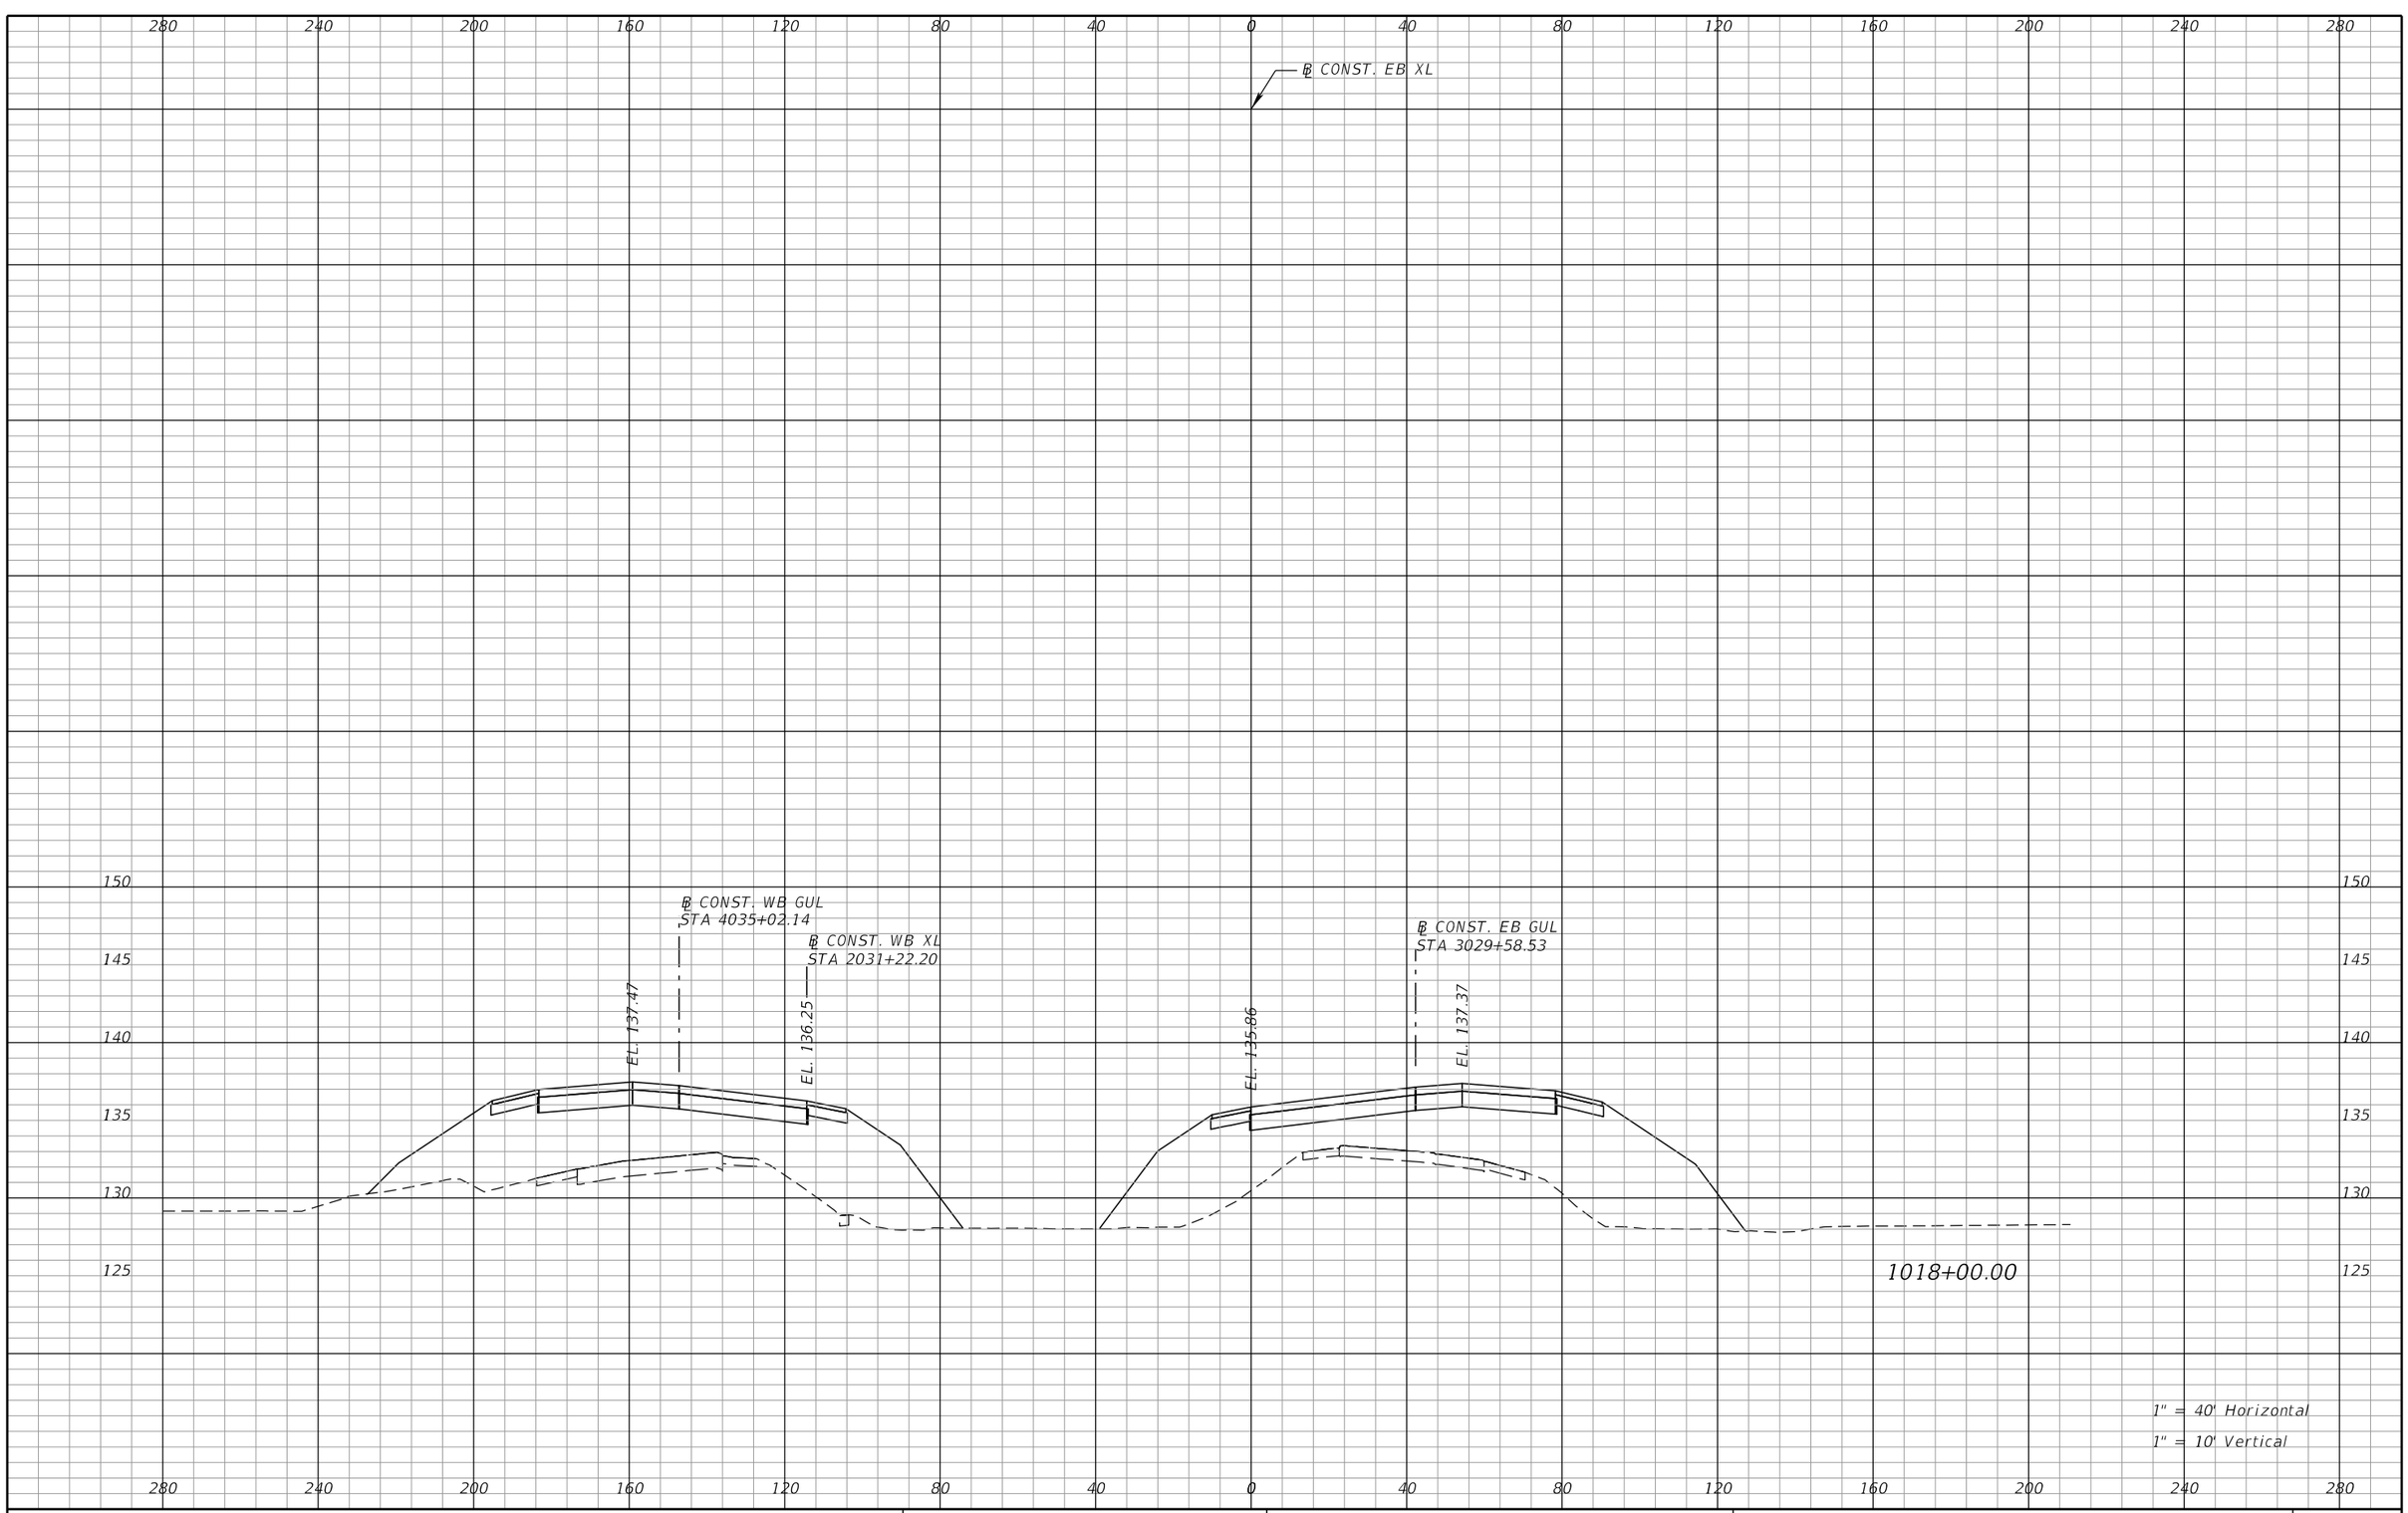

REVISIONS			
DATE	DESCRIPTION	DATE	DESCRIPTION

DEWBERRY ENGINEERS INC.
800 NORTH MAGNOLIA AVENUE, SUITE 1000
ORLANDO, FL 32803
CERTIFICATE OF AUTHORIZATION 8794

STATE OF FLORIDA
DEPARTMENT OF TRANSPORTATION


ROAD NO.	COUNTY	FINANCIAL PROJECT ID
SR 400	POLK	201210-3-52-1

SR 400 (I-4)
CROSS SECTIONS

SHEET NO. 212

PRELIMINARY: NOT FOR CONSTRUCTION

cfraser 3/10/2017 10:57:19 AM c:\pwworking\aecom_na\cfraser\dms28180\RDXSRD01_SEGA_XEBI4.DGN

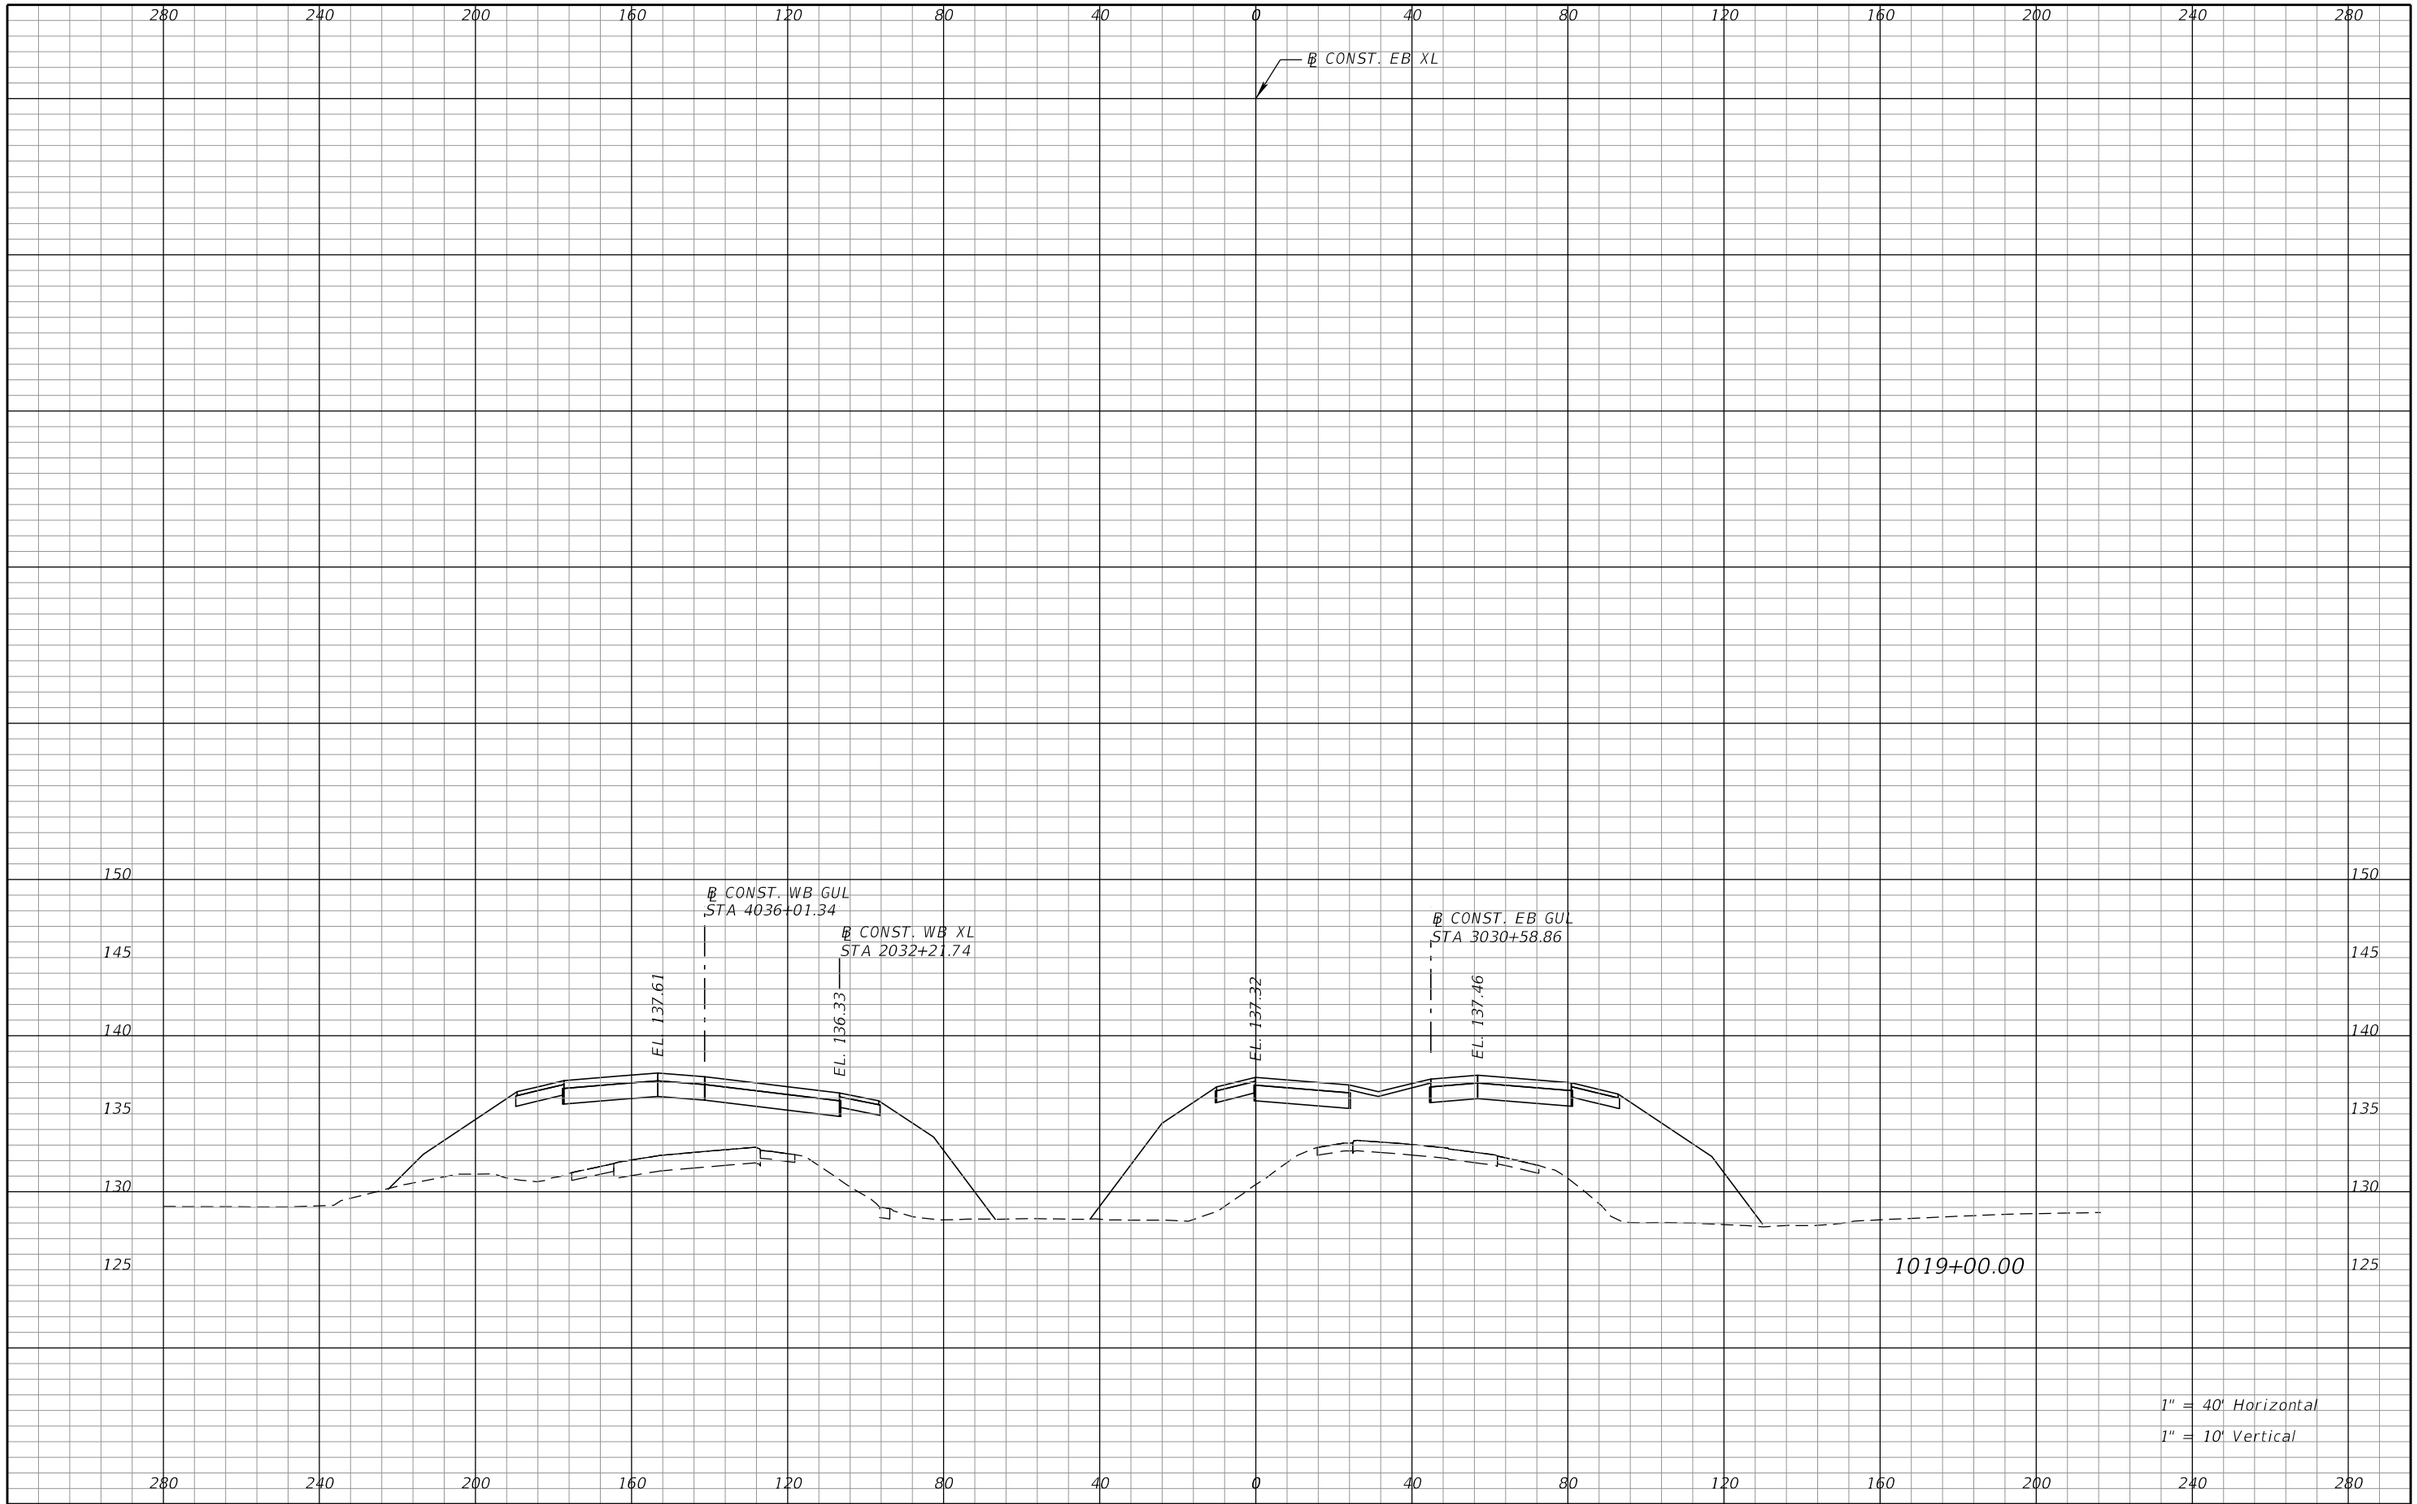

REVISIONS			
DATE	DESCRIPTION	DATE	DESCRIPTION

DEWBERRY ENGINEERS INC.
800 NORTH MAGNOLIA AVENUE, SUITE 1000
ORLANDO, FL 32803
CERTIFICATE OF AUTHORIZATION 8794

STATE OF FLORIDA
DEPARTMENT OF TRANSPORTATION


ROAD NO.	COUNTY	FINANCIAL PROJECT ID
SR 400	POLK	201210-3-52-1

SR 400 (I-4)
CROSS SECTIONS

SHEET NO. 213

PRELIMINARY: NOT FOR CONSTRUCTION

cfraser 3/10/2017 10:57:19 AM c:\pwworking\aecom_na\cfraser\dms28180\RDXSRD01_SEGA_XEBI4.DGN

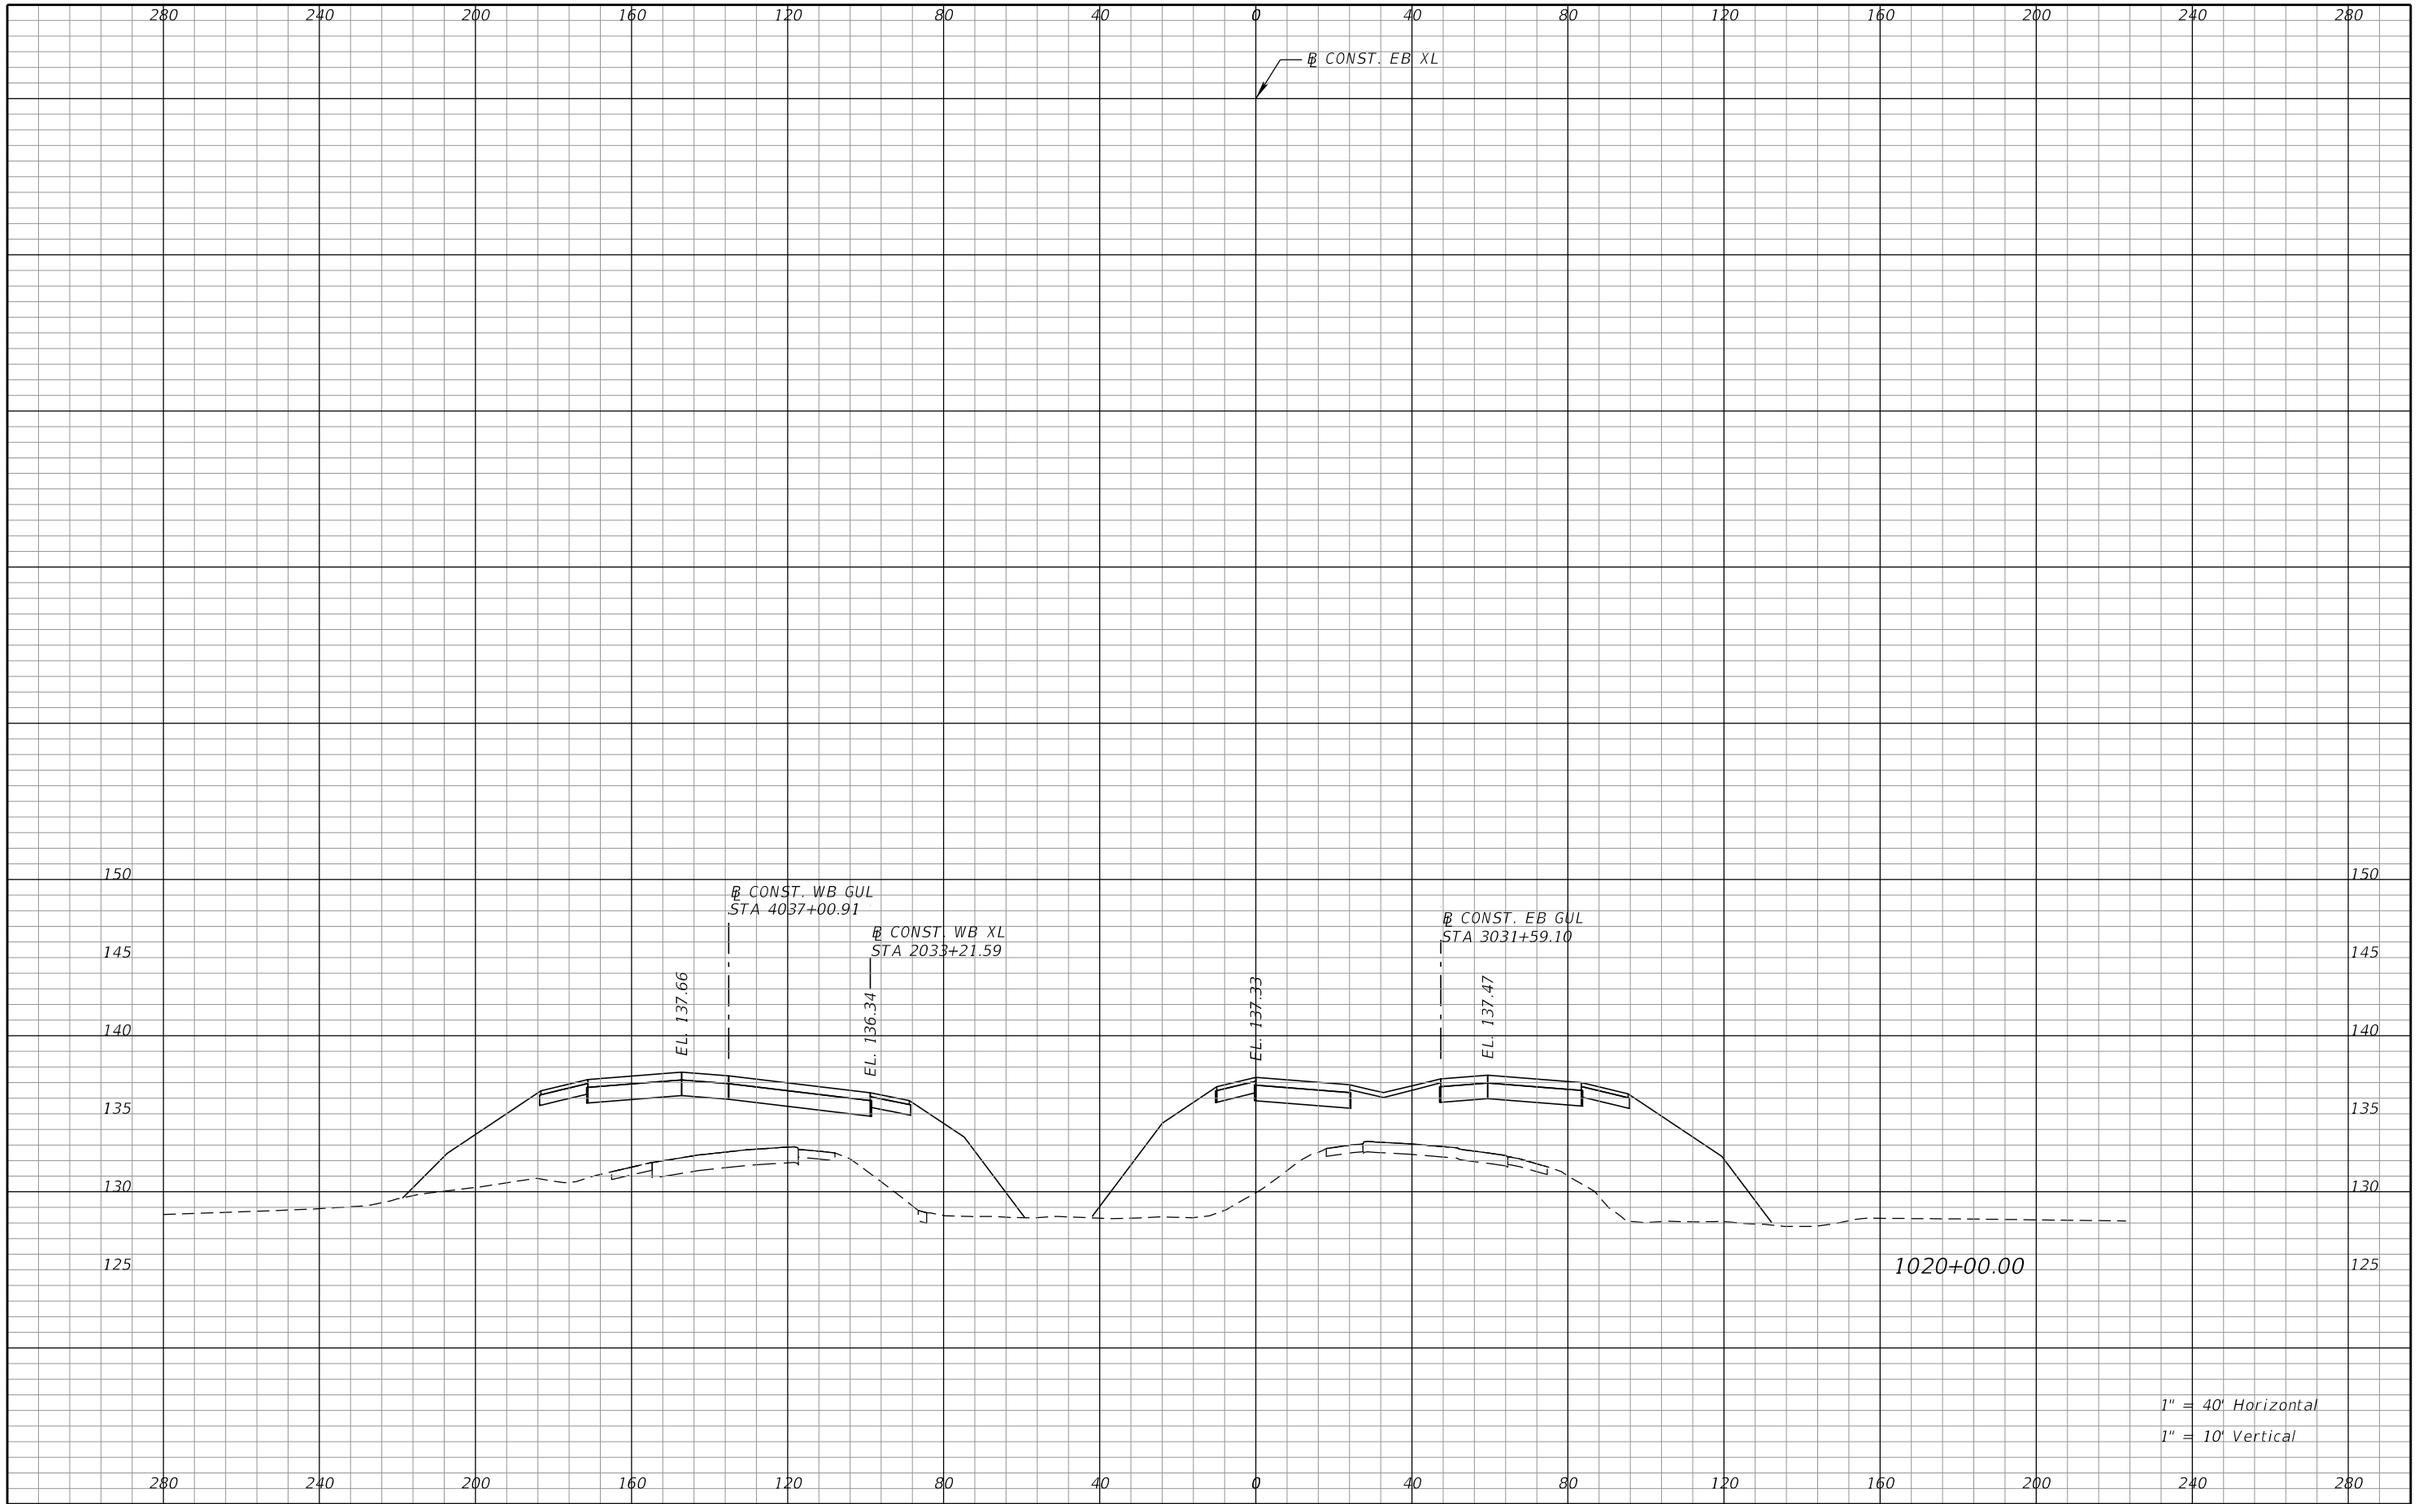

REVISIONS			
DATE	DESCRIPTION	DATE	DESCRIPTION

DEWBERRY ENGINEERS INC.
800 NORTH MAGNOLIA AVENUE, SUITE 1000
ORLANDO, FL 32803
CERTIFICATE OF AUTHORIZATION 8794

STATE OF FLORIDA
DEPARTMENT OF TRANSPORTATION


ROAD NO.	COUNTY	FINANCIAL PROJECT ID
SR 400	POLK	201210-3-52-1

SR 400 (I-4)
CROSS SECTIONS

SHEET NO. 214

PRELIMINARY: NOT FOR CONSTRUCTION

cfraser 3/10/2017 10:57:19 AM c:\pwworking\aecom_na\cfraser\dms28180\RDXSRD01_SEGA_XEBI4.DGN

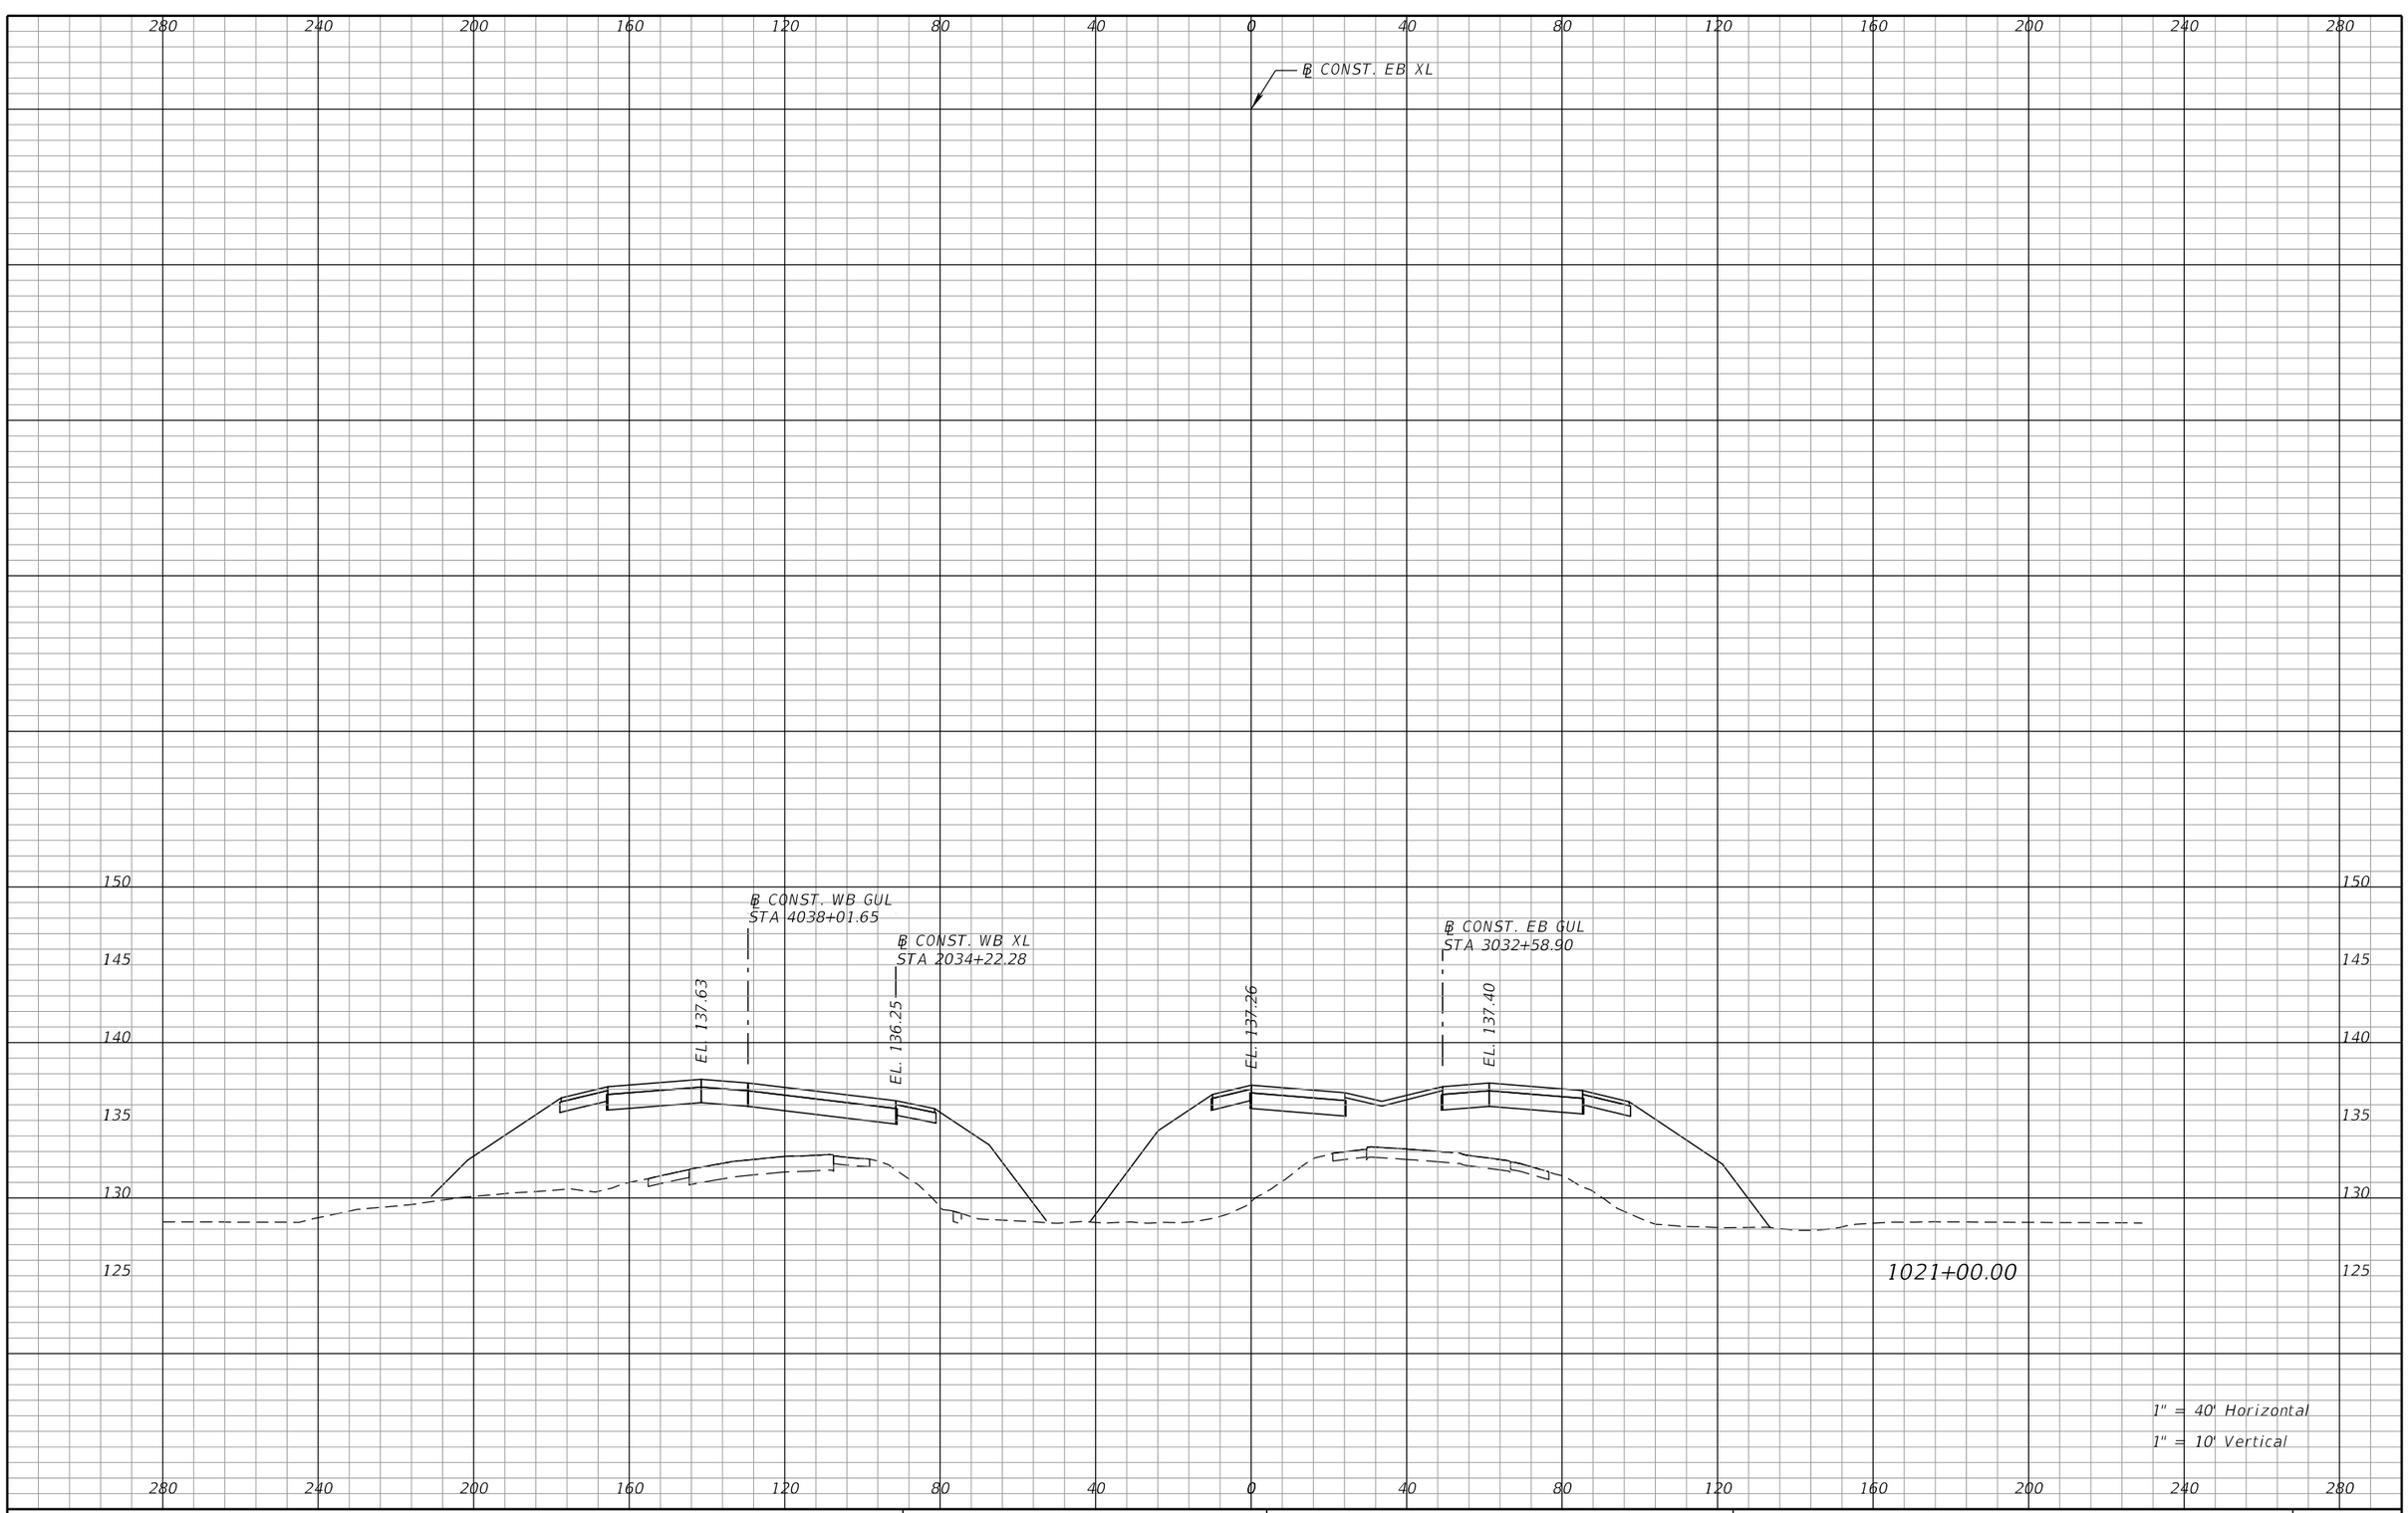

REVISIONS			
DATE	DESCRIPTION	DATE	DESCRIPTION

DEWBERRY ENGINEERS INC.
800 NORTH MAGNOLIA AVENUE, SUITE 1000
ORLANDO, FL 32803
CERTIFICATE OF AUTHORIZATION 8794

STATE OF FLORIDA
DEPARTMENT OF TRANSPORTATION


ROAD NO.	COUNTY	FINANCIAL PROJECT ID
SR 400	POLK	201210-3-52-1

SR 400 (I-4)
CROSS SECTIONS

SHEET NO. 215

PRELIMINARY: NOT FOR CONSTRUCTION

cfraser 3/10/2017 10:57:19 AM c:\pwworking\aecom_na\cfraser\dms28180\RDXSRD01_SEGA_XEBI4.DGN

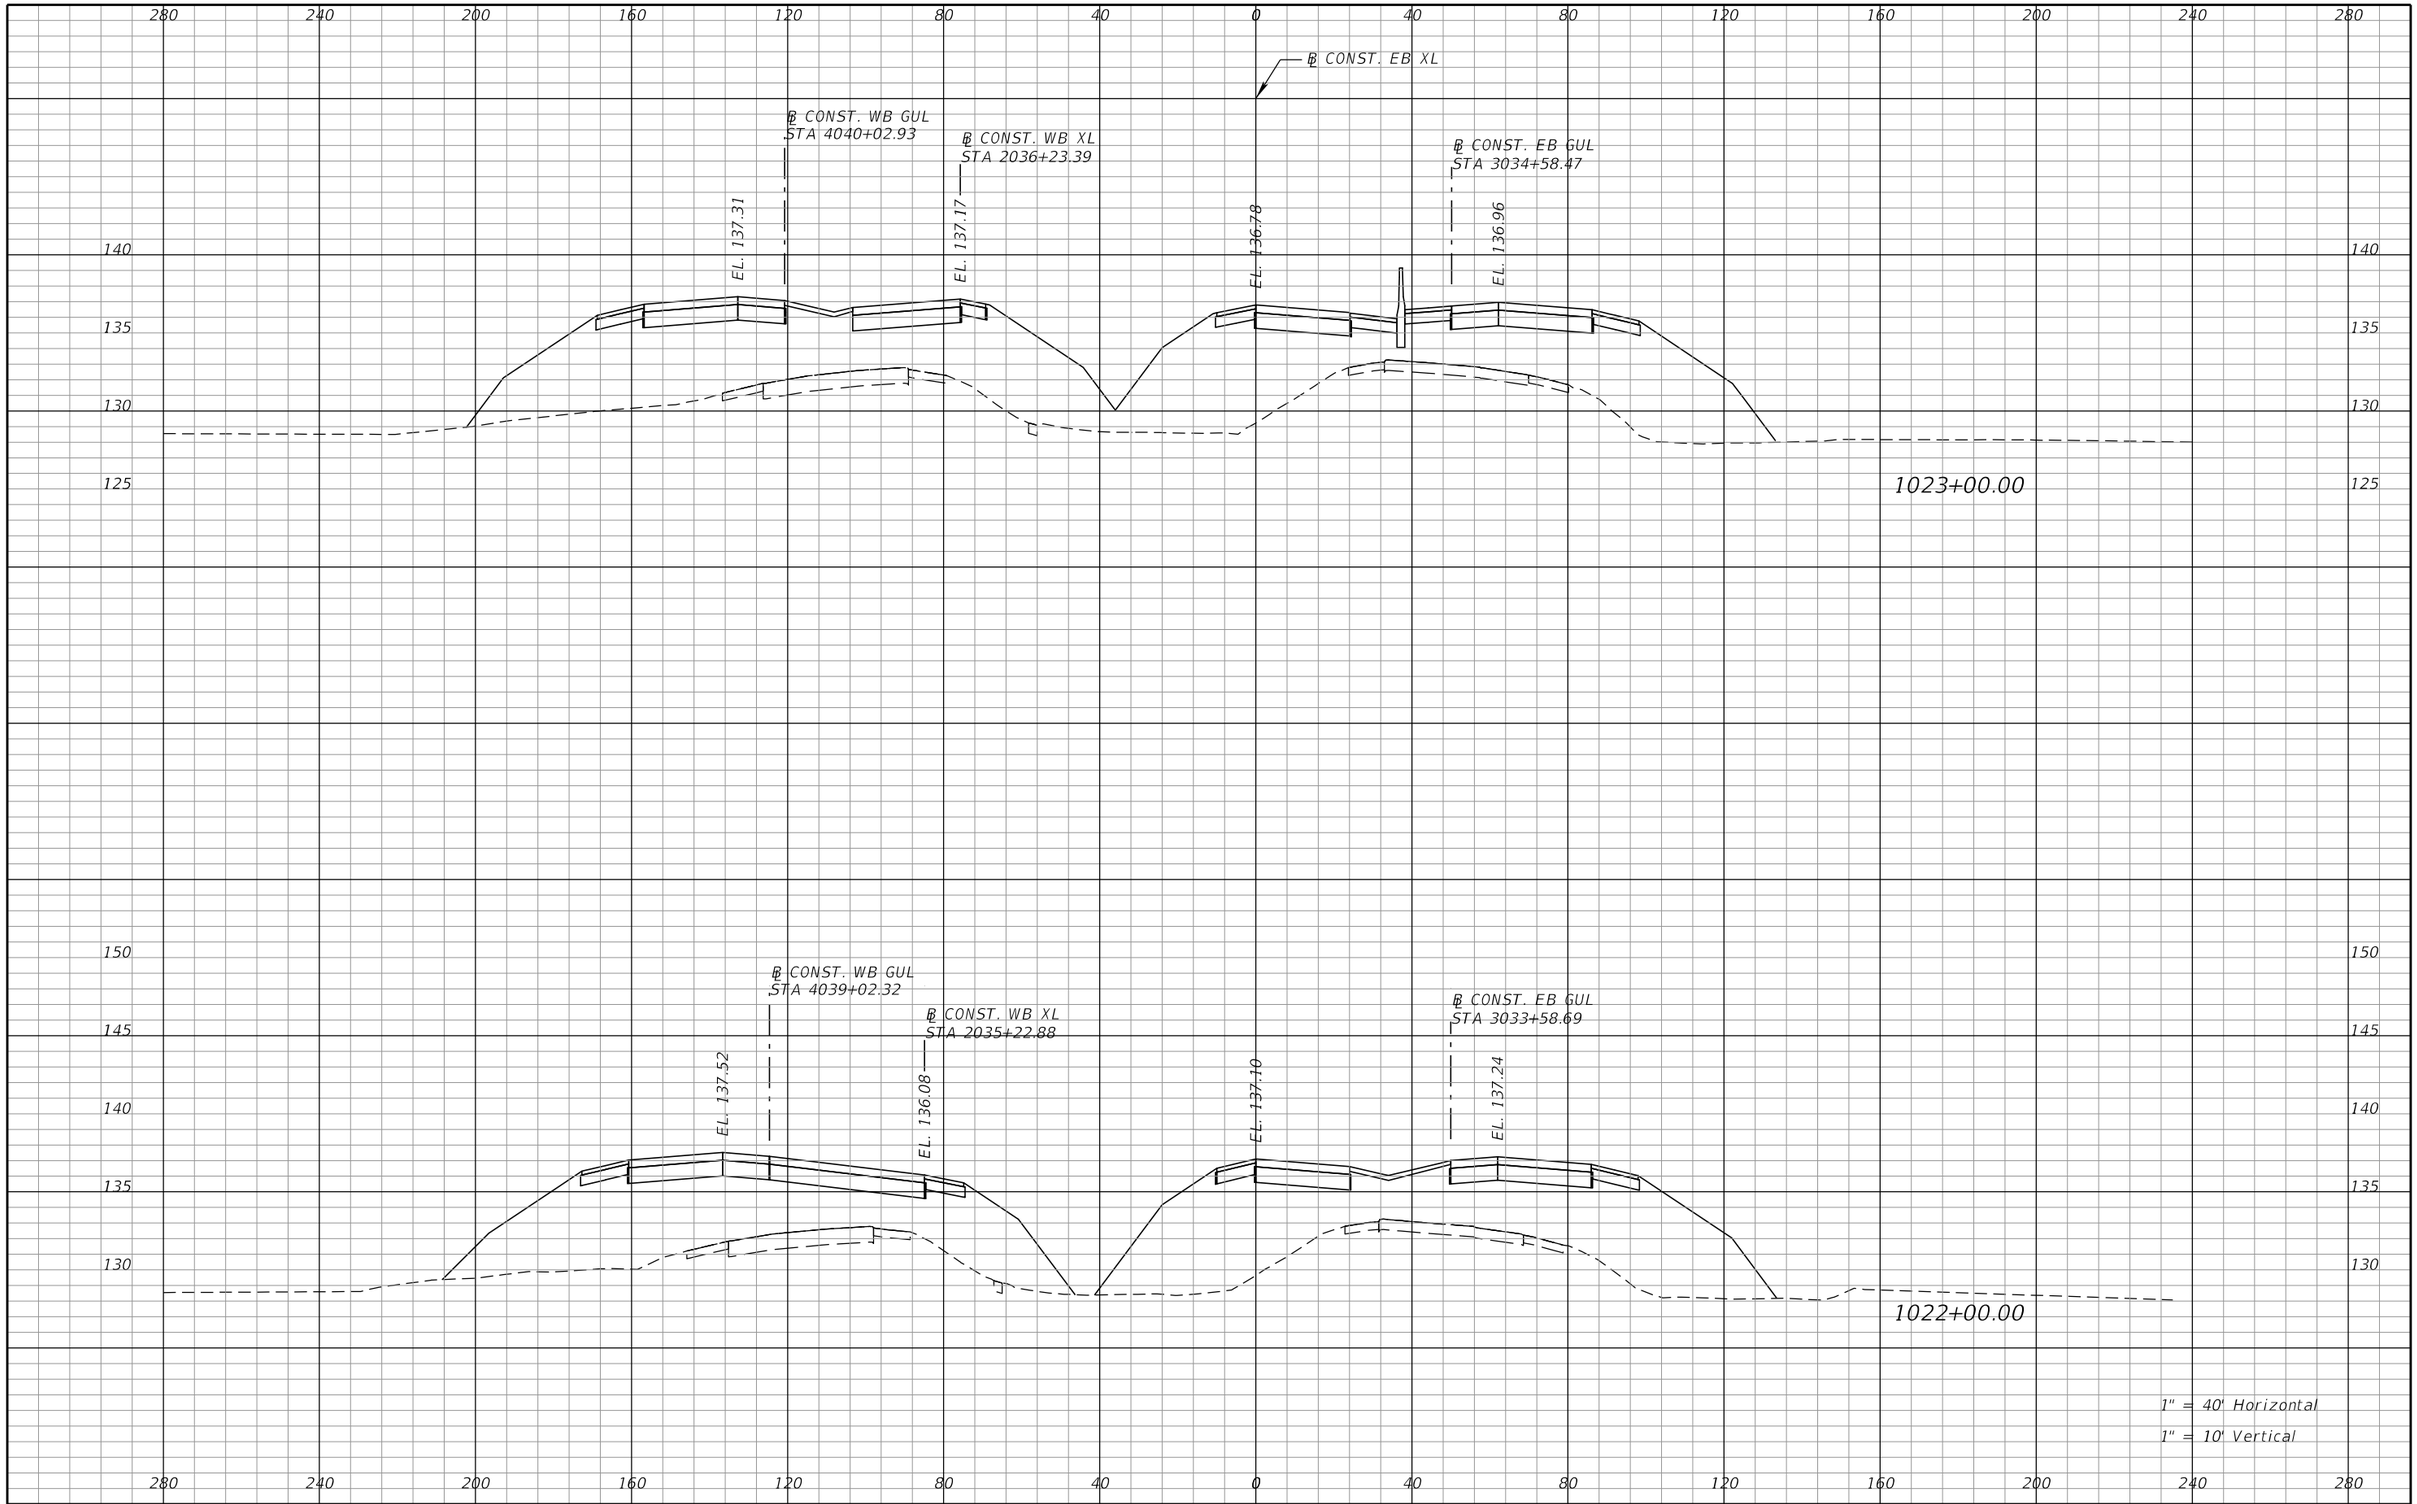

REVISIONS			
DATE	DESCRIPTION	DATE	DESCRIPTION

DEWBERRY ENGINEERS INC.
800 NORTH MAGNOLIA AVENUE, SUITE 1000
ORLANDO, FL 32803
CERTIFICATE OF AUTHORIZATION 8794

STATE OF FLORIDA
DEPARTMENT OF TRANSPORTATION


ROAD NO.	COUNTY	FINANCIAL PROJECT ID
SR 400	POLK	201210-3-52-1

SR 400 (I-4)
CROSS SECTIONS

SHEET NO. 216

PRELIMINARY: NOT FOR CONSTRUCTION

cfraser 3/10/2017 10:57:21 AM c:\pwworking\aecom_na\cfraser\dms28180\RDXSRD01_SEGA_XEBI4.DGN

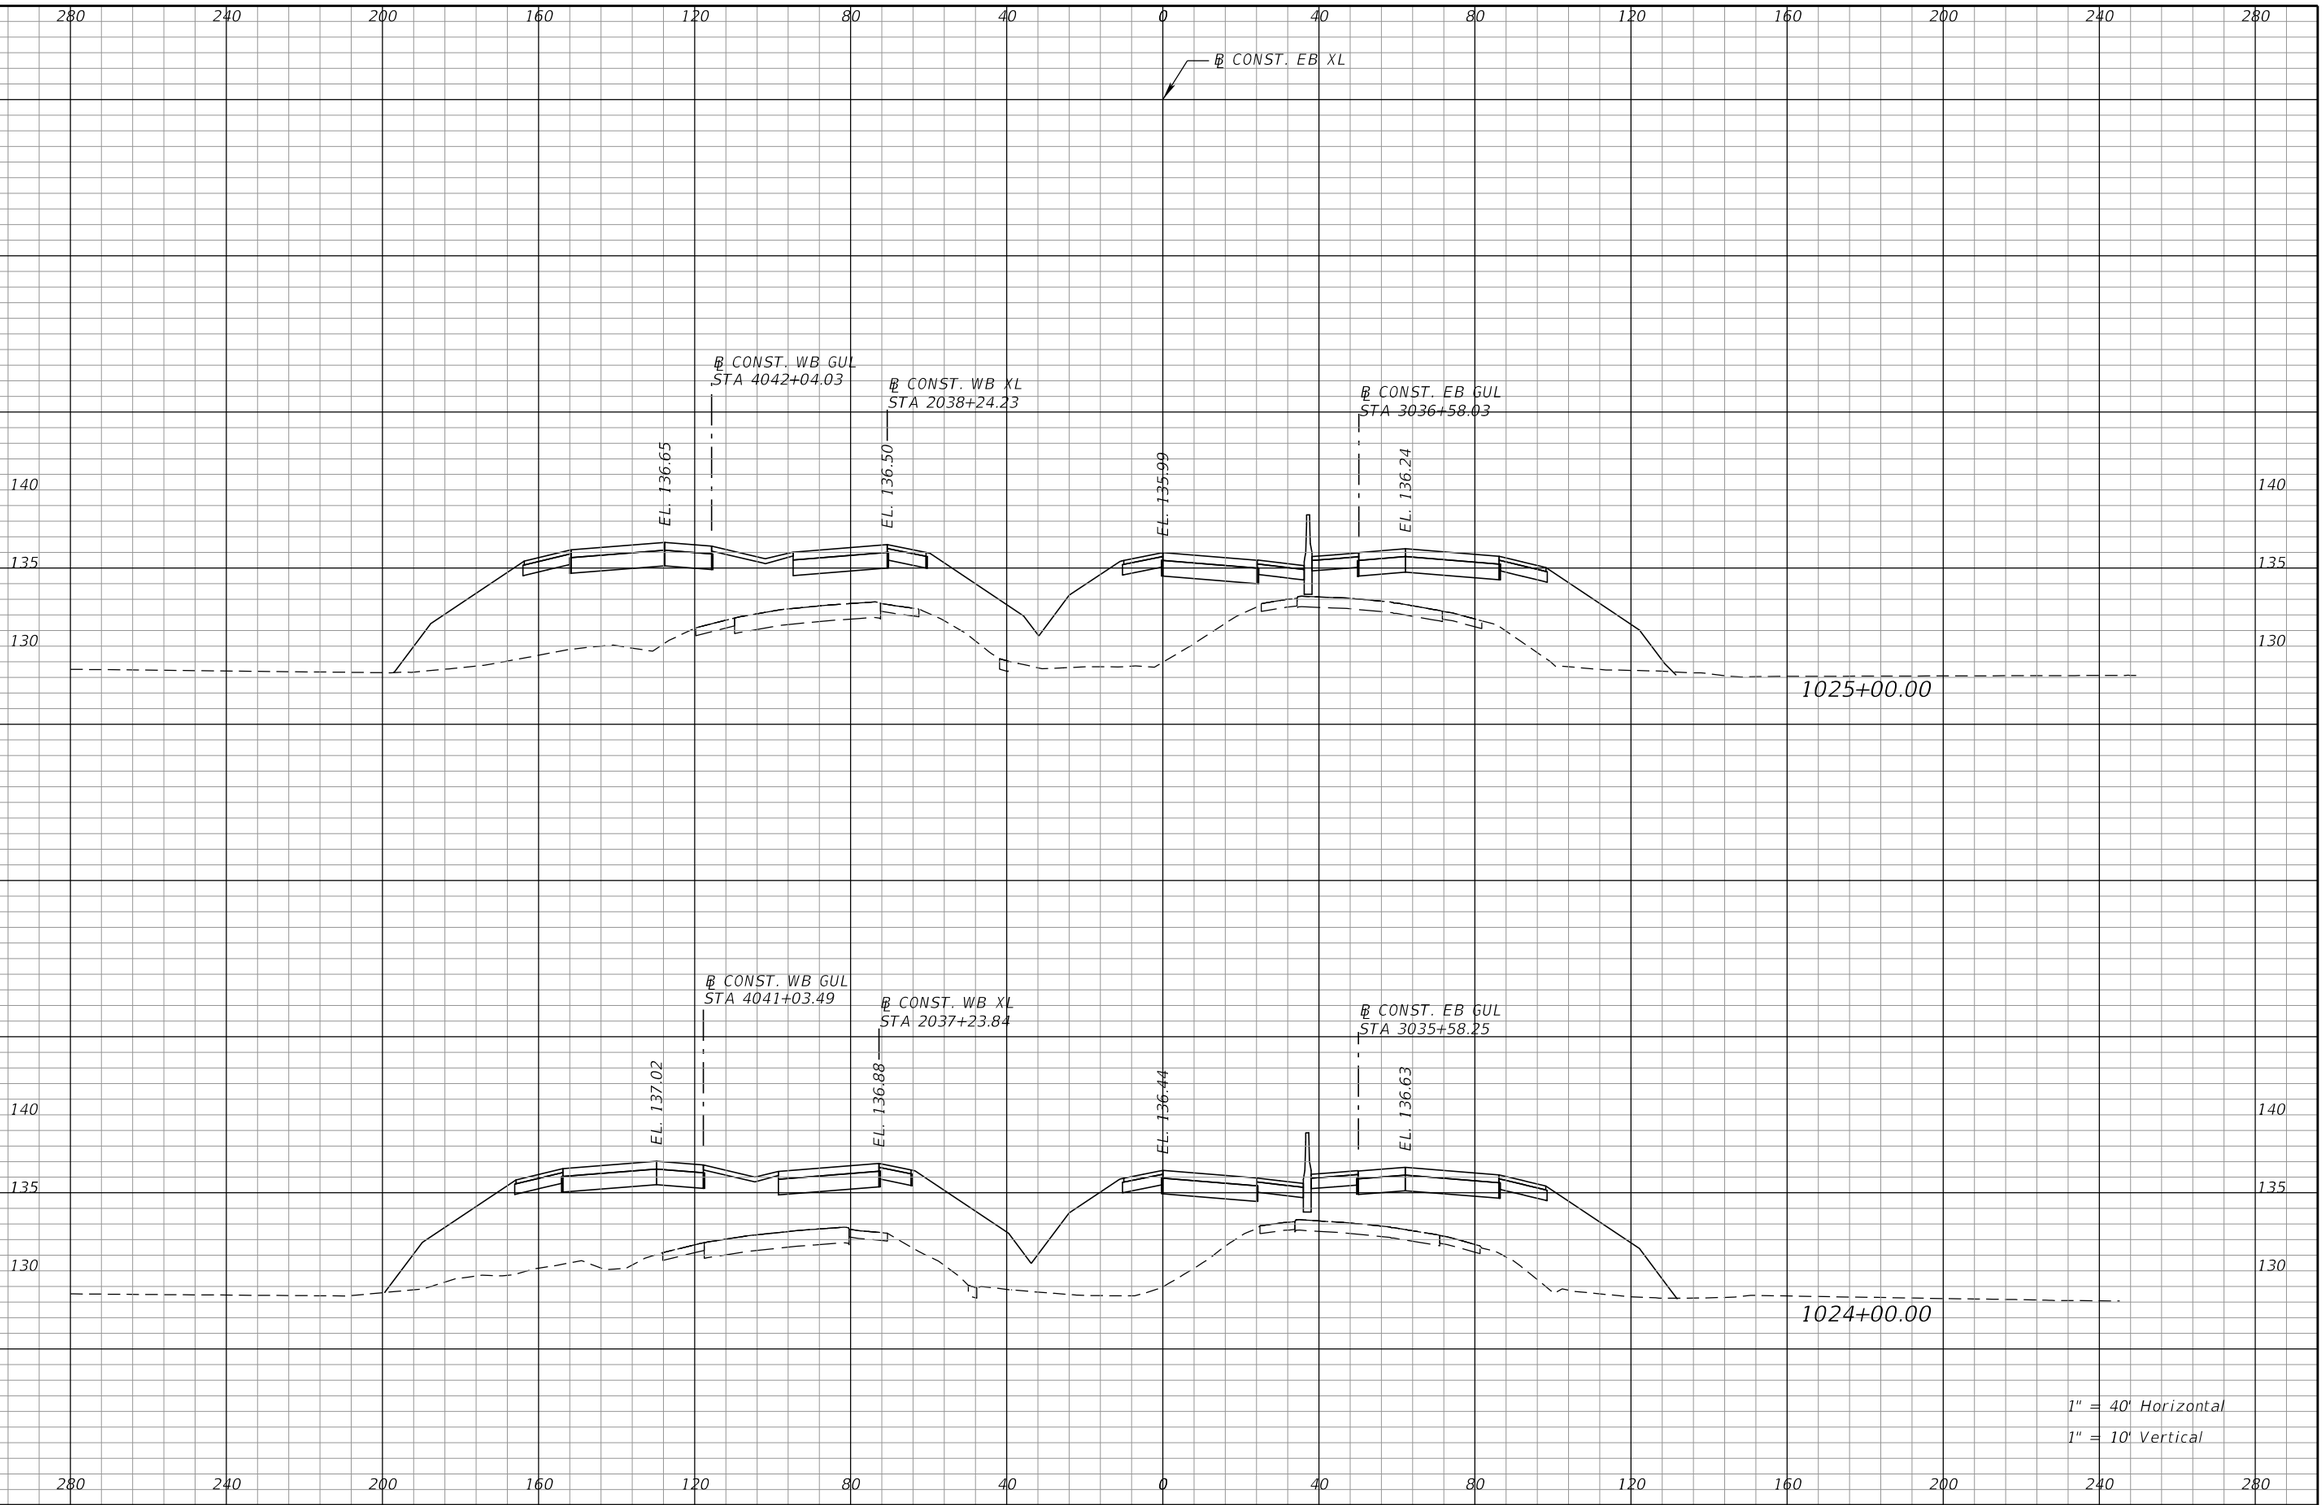

REVISIONS			
DATE	DESCRIPTION	DATE	DESCRIPTION

DEWBERRY ENGINEERS INC.
800 NORTH MAGNOLIA AVENUE, SUITE 1000
ORLANDO, FL 32803
CERTIFICATE OF AUTHORIZATION 8794

STATE OF FLORIDA
DEPARTMENT OF TRANSPORTATION


ROAD NO.	COUNTY	FINANCIAL PROJECT ID
SR 400	POLK	201210-3-52-1

SR 400 (I-4)
CROSS SECTIONS

SHEET NO. 217

PRELIMINARY: NOT FOR CONSTRUCTION

cfraser 3/10/2017 10:57:21 AM c:\pwworking\aecom_na\cfraser\dms28180\RDXSRD01_SEGA_XEBI4.DGN

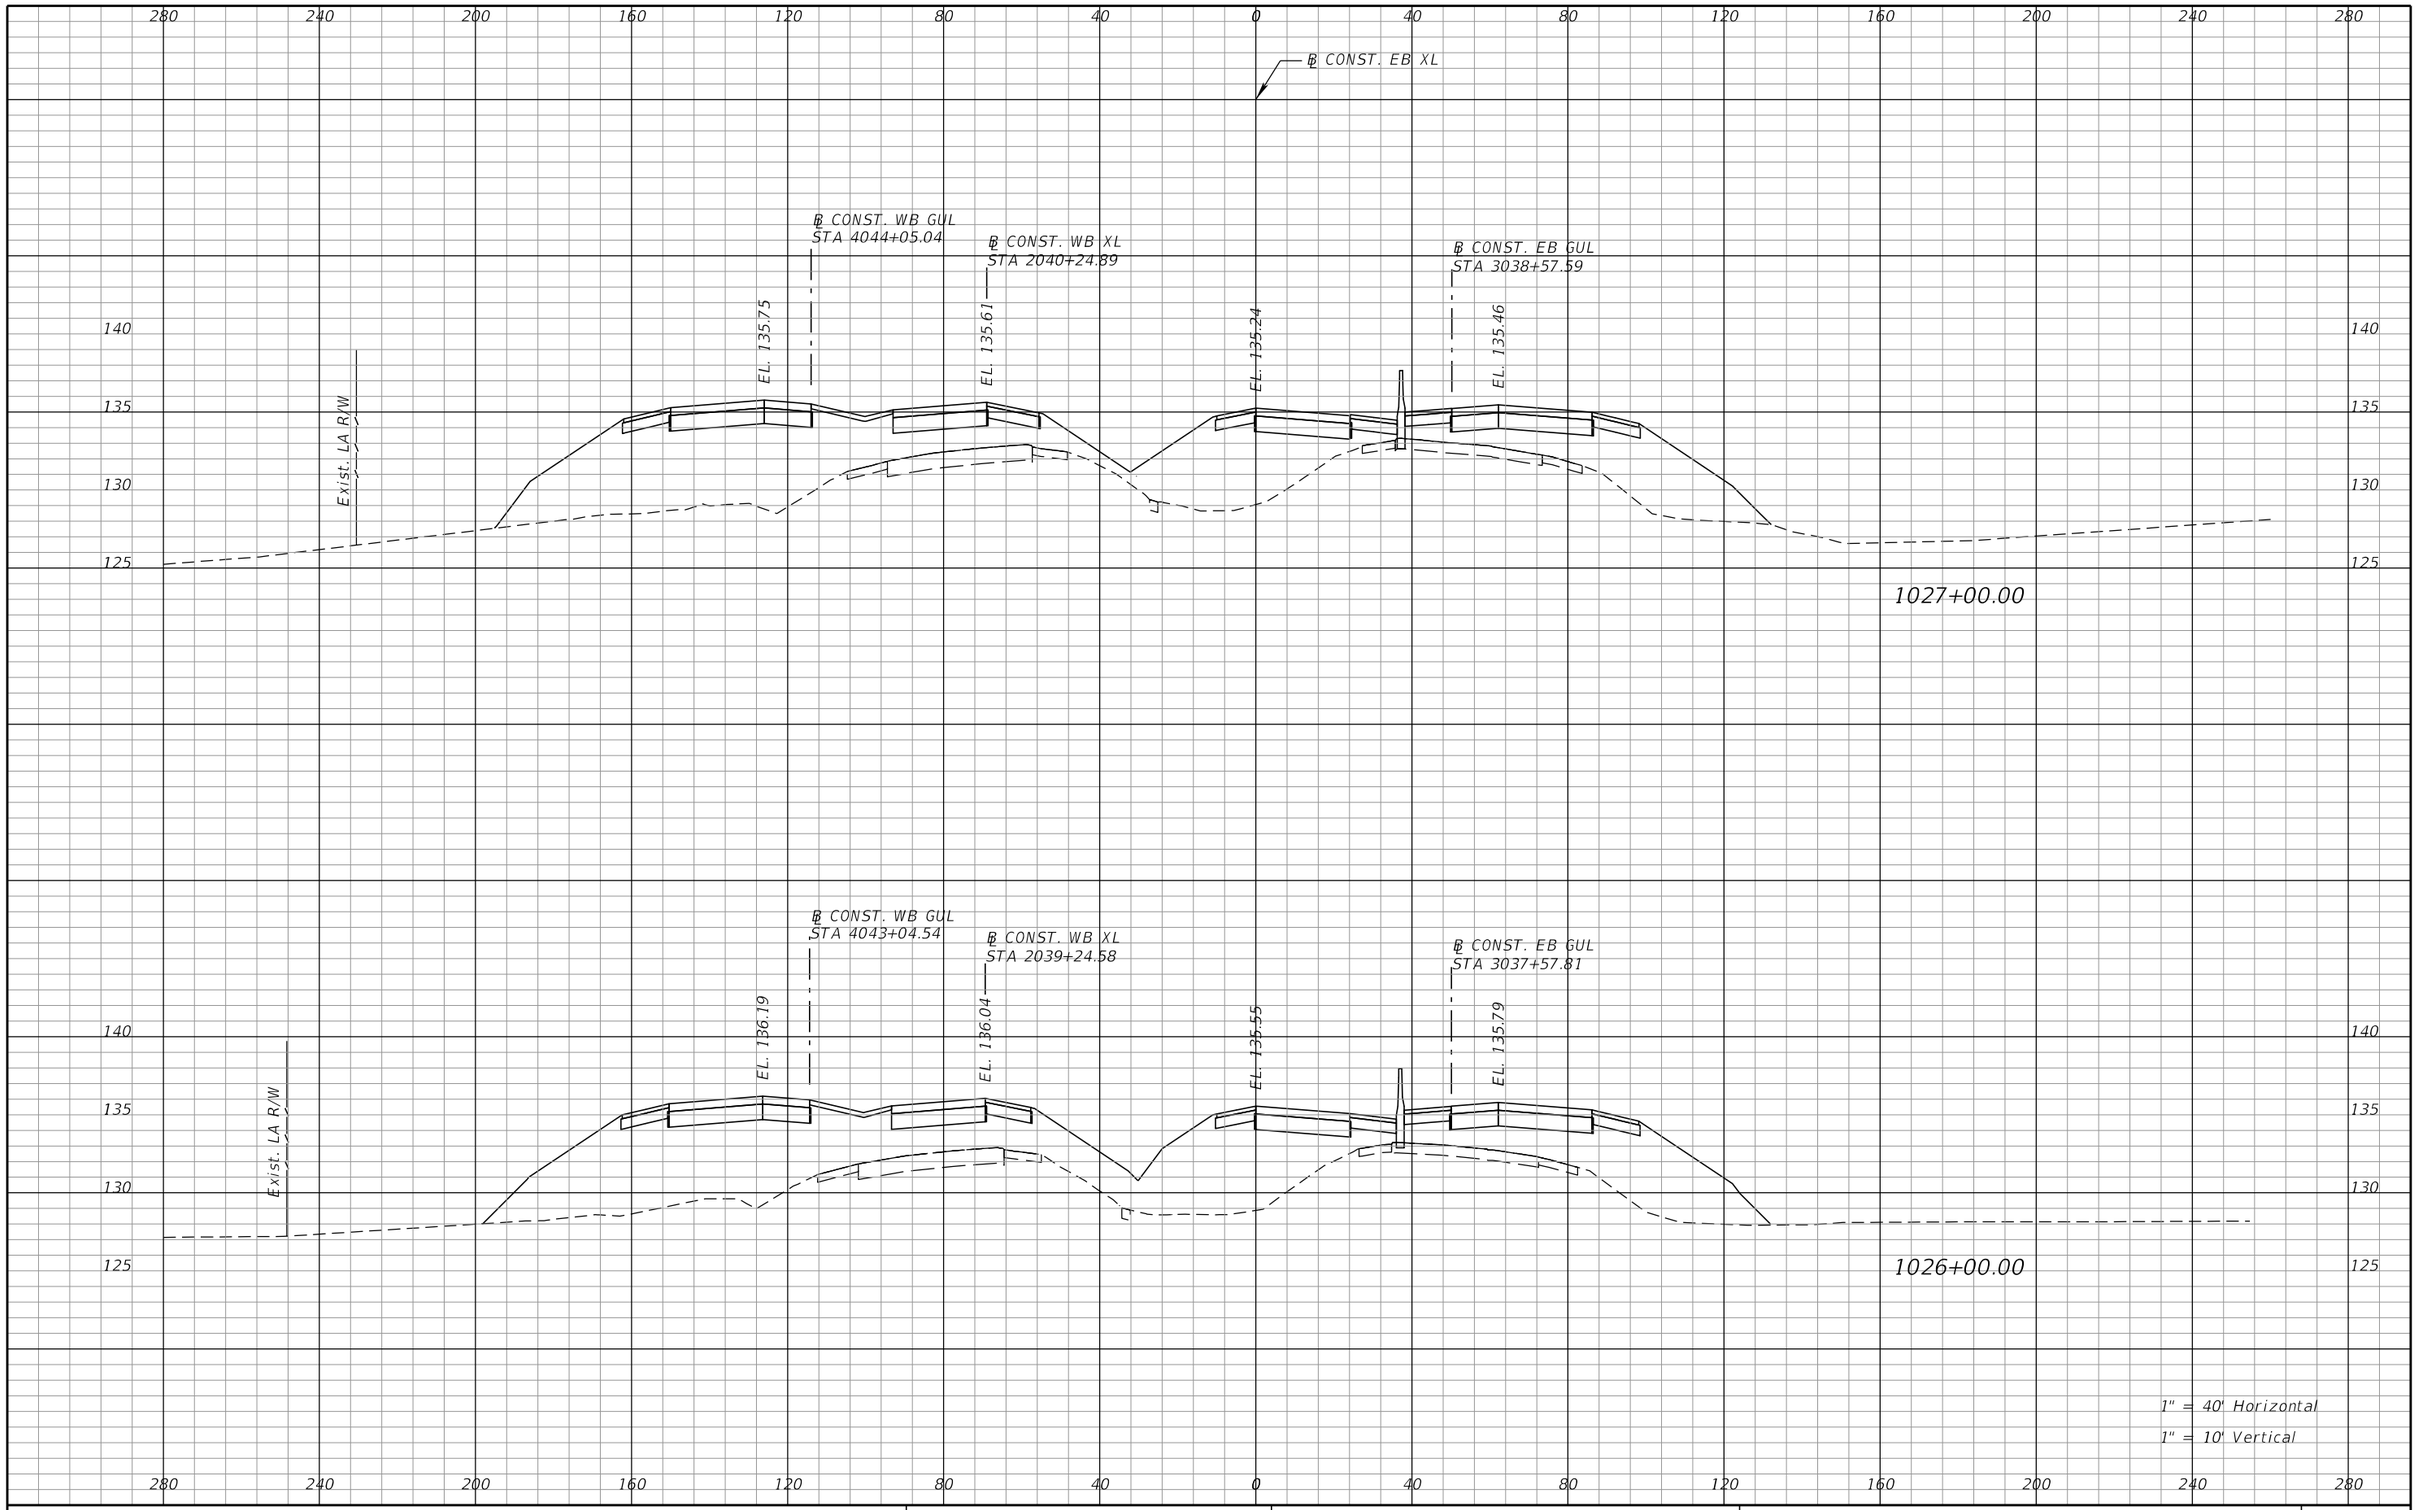

REVISIONS			
DATE	DESCRIPTION	DATE	DESCRIPTION

DEWBERRY ENGINEERS INC.
800 NORTH MAGNOLIA AVENUE, SUITE 1000
ORLANDO, FL 32803
CERTIFICATE OF AUTHORIZATION 8794

STATE OF FLORIDA
DEPARTMENT OF TRANSPORTATION


ROAD NO.	COUNTY	FINANCIAL PROJECT ID
SR 400	POLK	201210-3-52-1

SR 400 (I-4)
CROSS SECTIONS

SHEET NO. 218

PRELIMINARY: NOT FOR CONSTRUCTION

cfraser 3/10/2017 10:57:21 AM c:\pwworking\aecom_na\cfraser\dms28180\RDXSRD01_SEGA_XEBI4.DGN

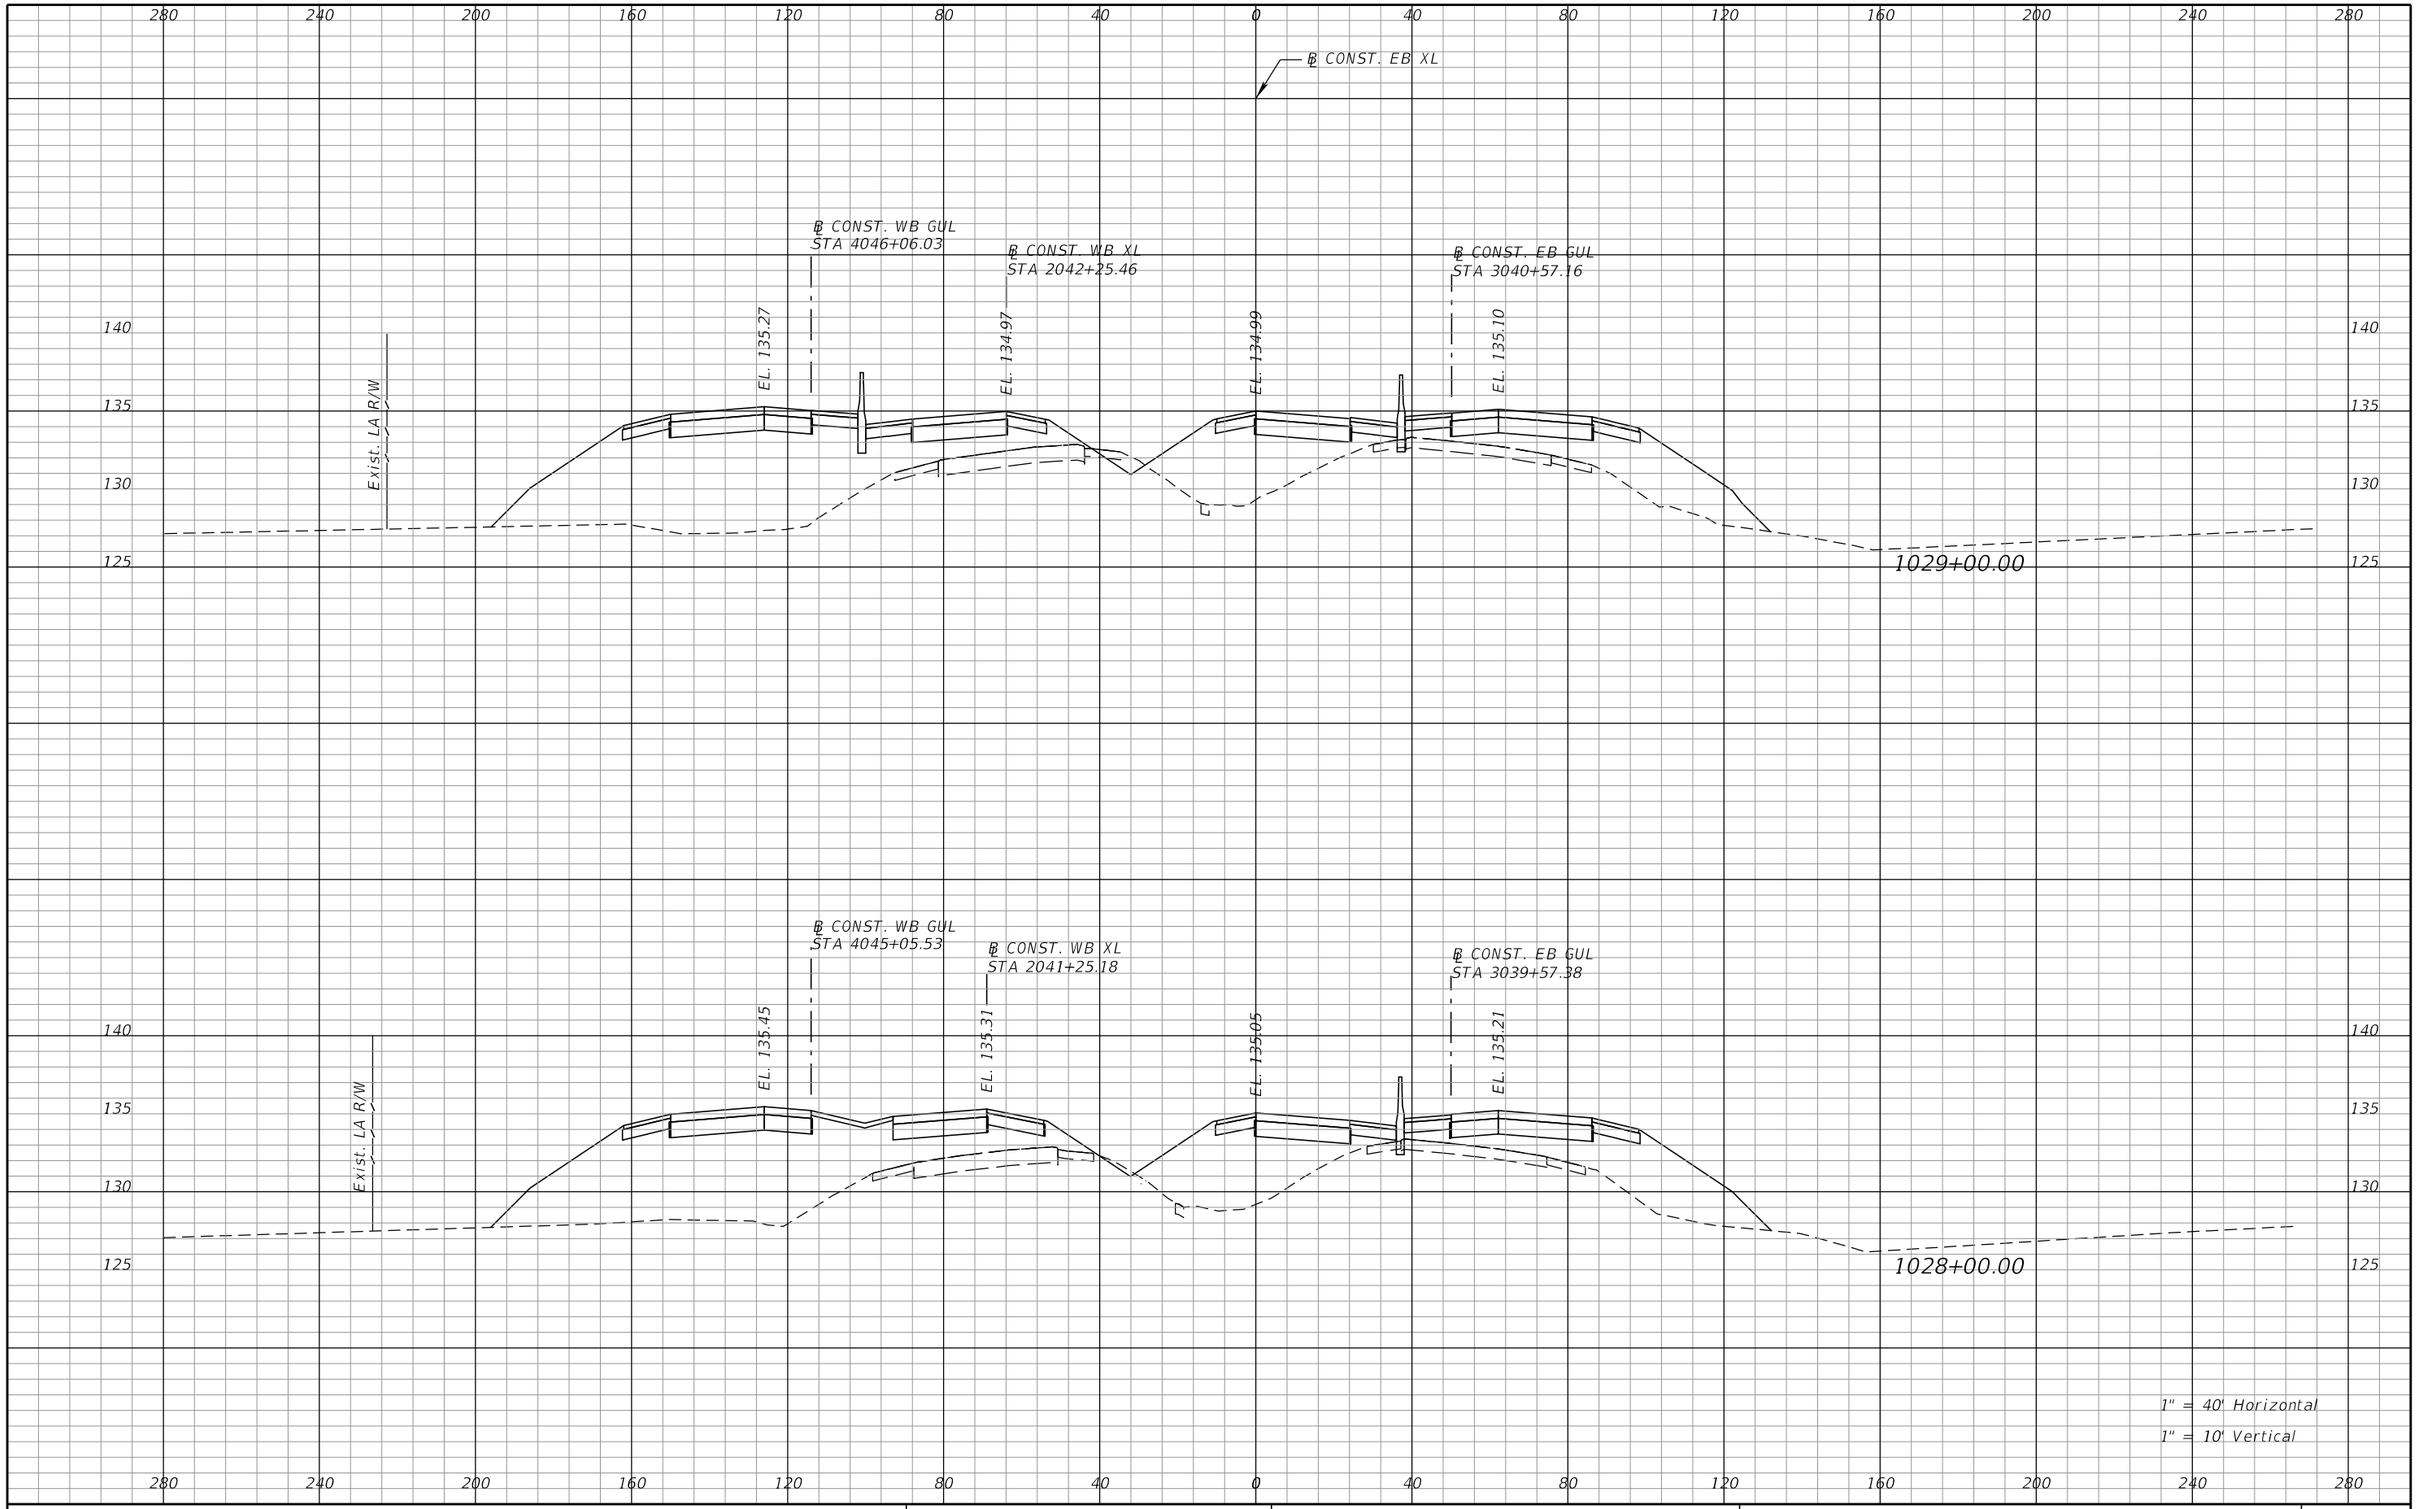

REVISIONS			
DATE	DESCRIPTION	DATE	DESCRIPTION

DEWBERRY ENGINEERS INC.
800 NORTH MAGNOLIA AVENUE, SUITE 1000
ORLANDO, FL 32803
CERTIFICATE OF AUTHORIZATION 8794

STATE OF FLORIDA
DEPARTMENT OF TRANSPORTATION


ROAD NO.	COUNTY	FINANCIAL PROJECT ID
SR 400	POLK	201210-3-52-1

SR 400 (I-4)
CROSS SECTIONS

SHEET NO. 219

PRELIMINARY: NOT FOR CONSTRUCTION

cfraser 3/10/2017 10:57:22 AM c:\pwworking\aecom_na\cfraser\dms28180\RDXSRD01_SEGA_XEBI4.DGN

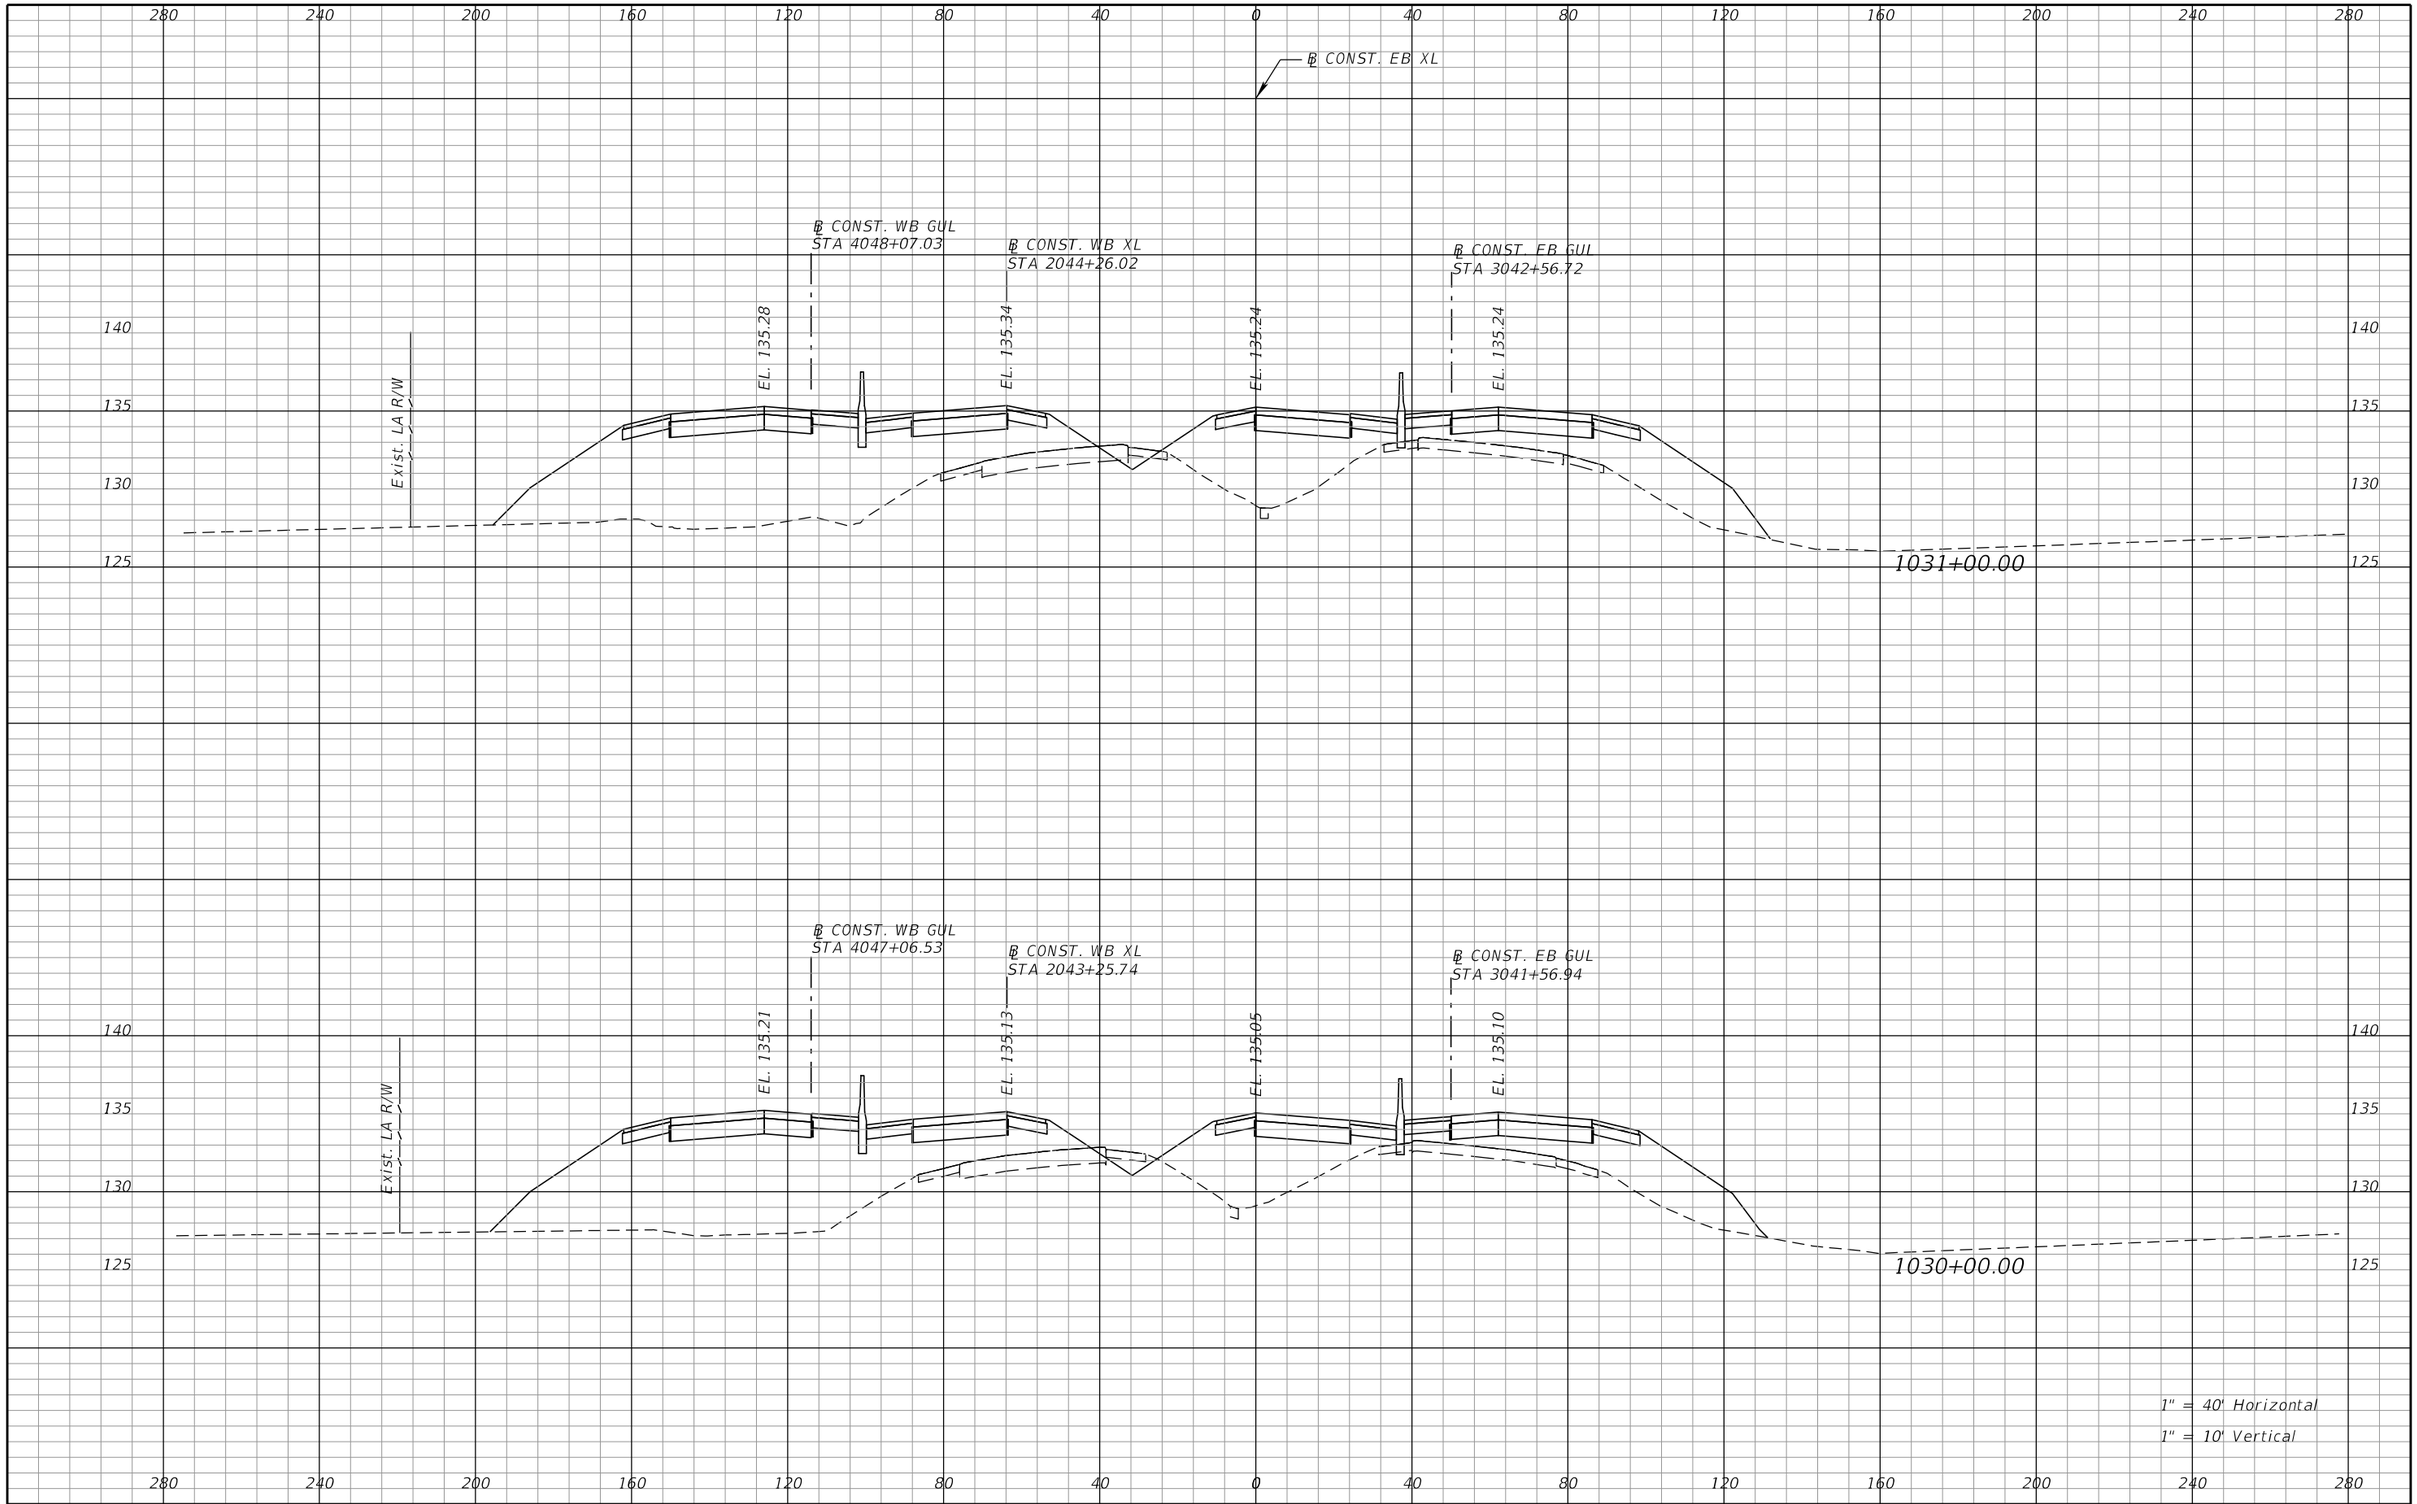

REVISIONS			
DATE	DESCRIPTION	DATE	DESCRIPTION

DEWBERRY ENGINEERS INC.
800 NORTH MAGNOLIA AVENUE, SUITE 1000
ORLANDO, FL 32803
CERTIFICATE OF AUTHORIZATION 8794

STATE OF FLORIDA
DEPARTMENT OF TRANSPORTATION


ROAD NO.	COUNTY	FINANCIAL PROJECT ID
SR 400	POLK	201210-3-52-1

SR 400 (I-4)
CROSS SECTIONS

SHEET NO. 220

PRELIMINARY: NOT FOR CONSTRUCTION

cfraser 3/10/2017 10:57:22 AM c:\pwworking\aecom_na\cfraser\dms28180\RDXSRD01_SEGA_XEBI4.DGN

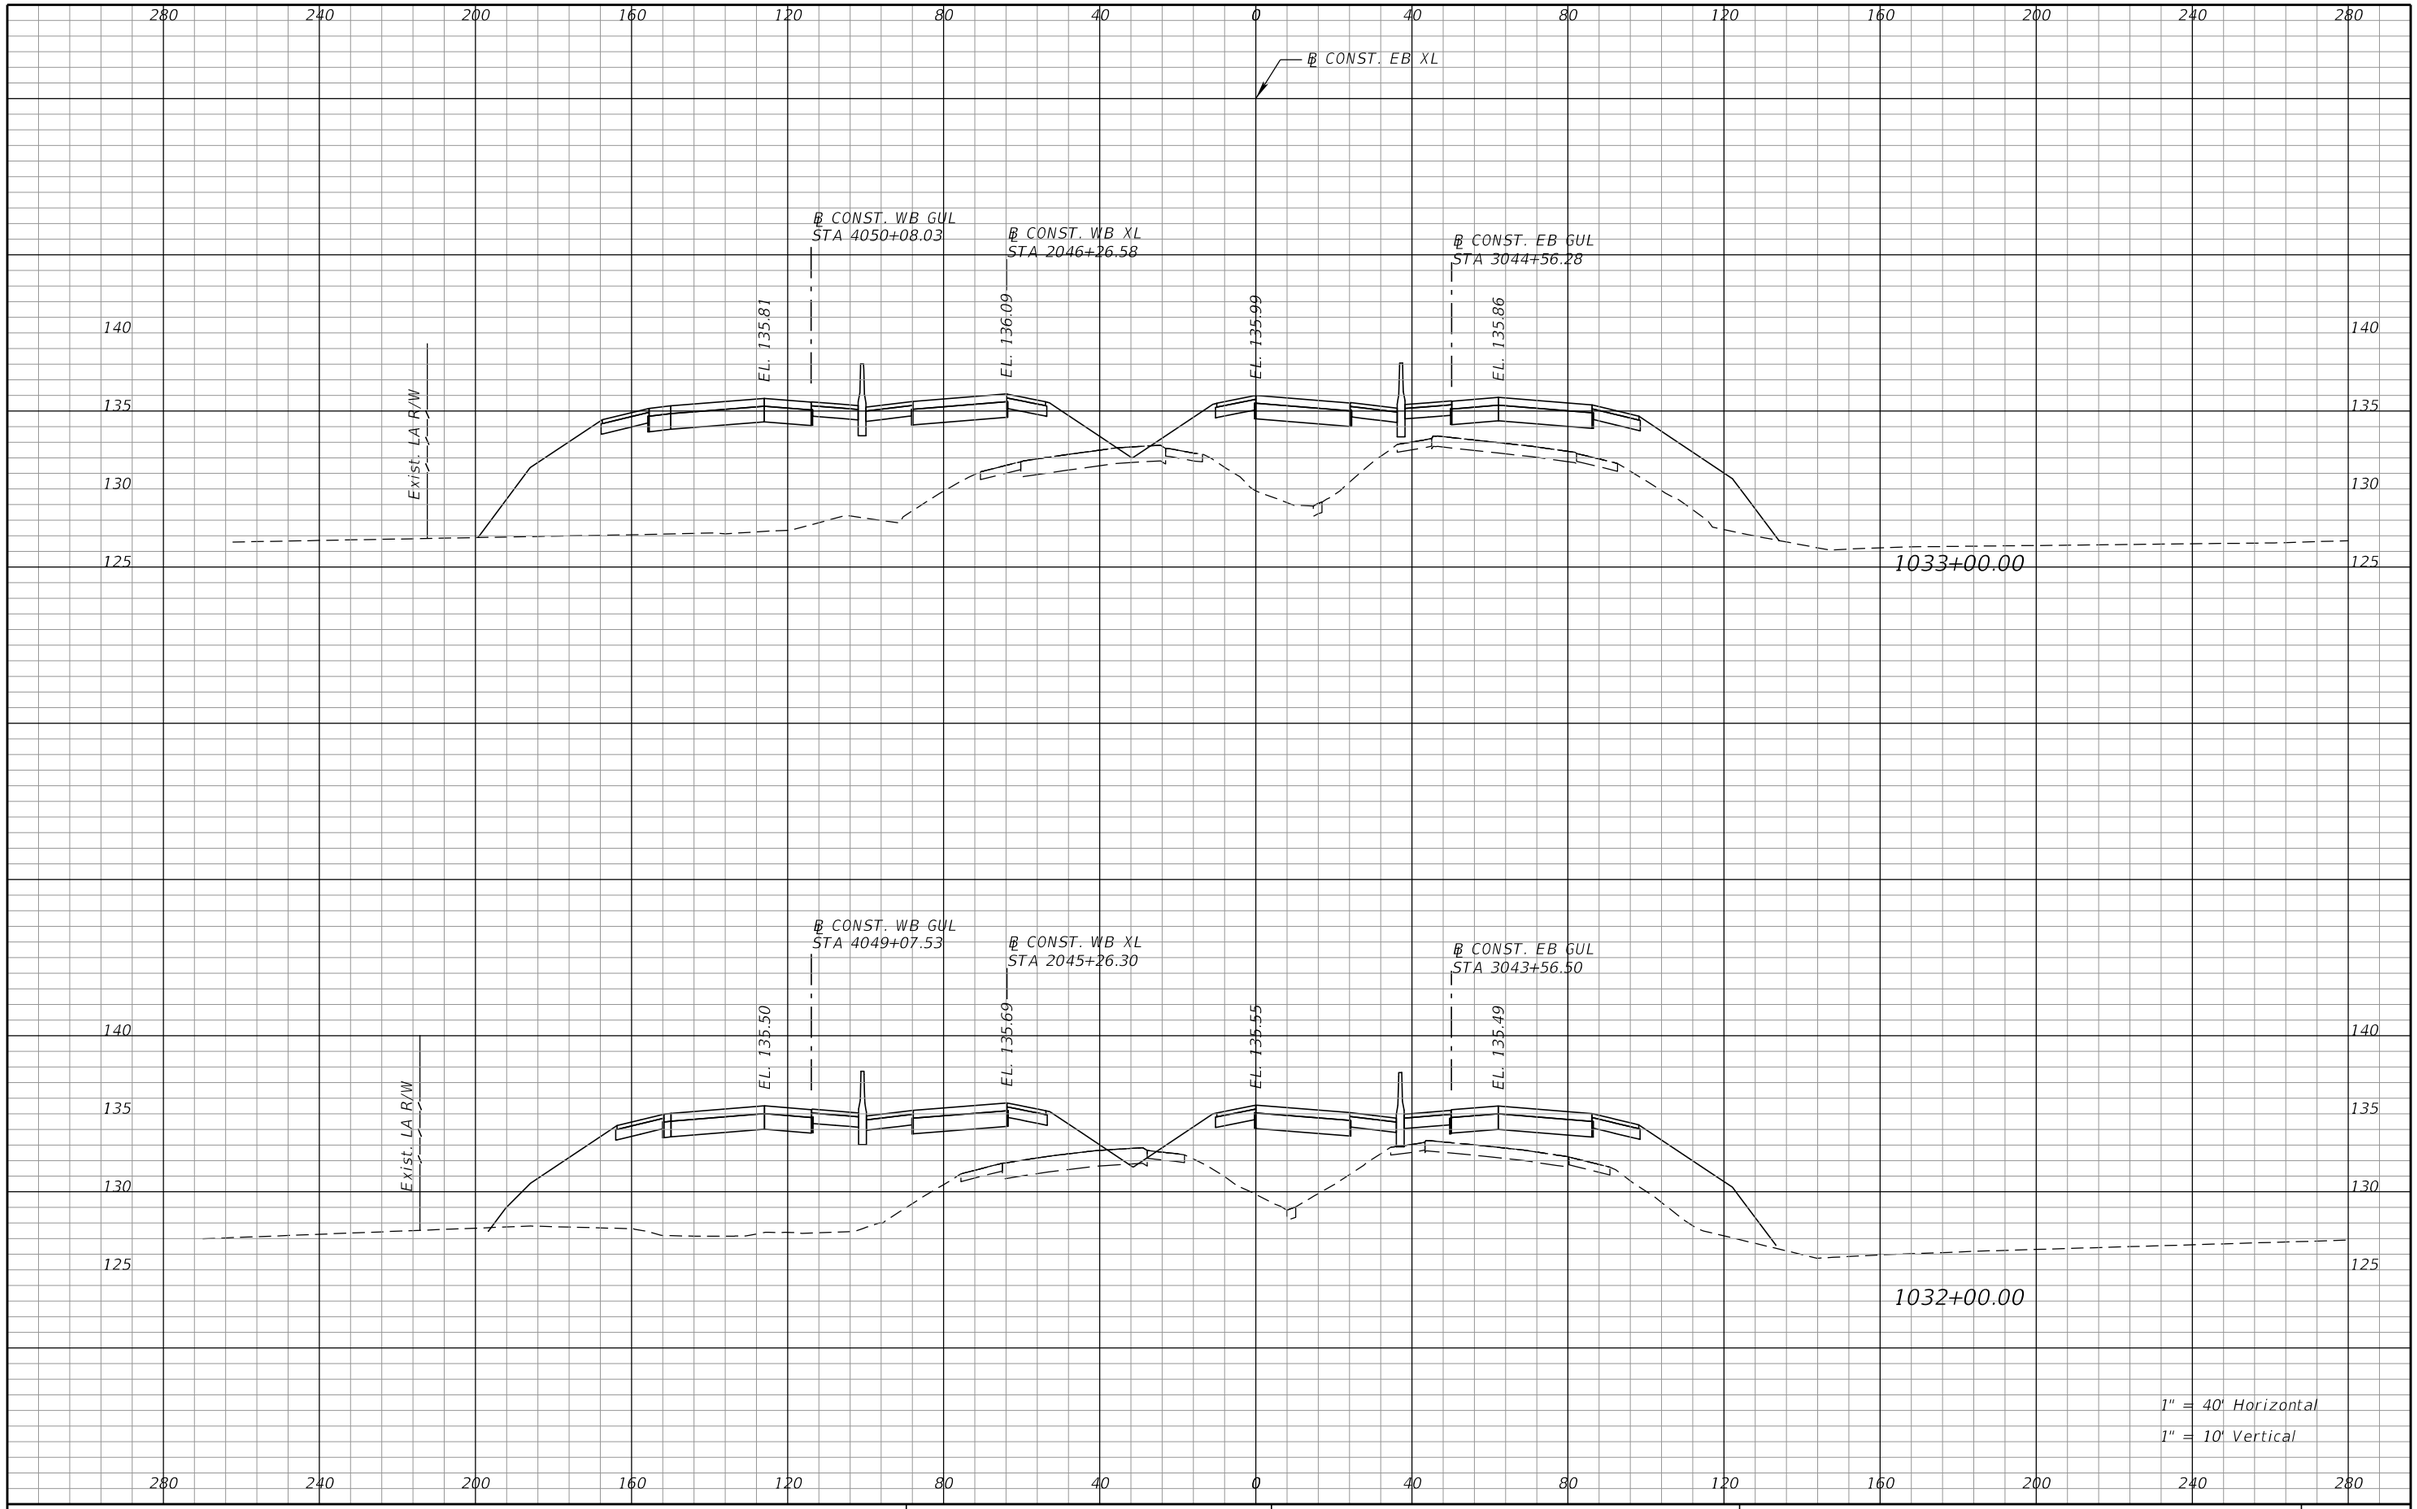

REVISIONS			
DATE	DESCRIPTION	DATE	DESCRIPTION

DEWBERRY ENGINEERS INC.
800 NORTH MAGNOLIA AVENUE, SUITE 1000
ORLANDO, FL 32803
CERTIFICATE OF AUTHORIZATION 8794

STATE OF FLORIDA
DEPARTMENT OF TRANSPORTATION


ROAD NO.	COUNTY	FINANCIAL PROJECT ID
SR 400	POLK	201210-3-52-1

SR 400 (I-4)
CROSS SECTIONS

SHEET NO. 221

PRELIMINARY: NOT FOR CONSTRUCTION

cfraser 3/10/2017 10:57:22 AM c:\pwworking\aecom_na\cfraser\dms28180\RDXSRD01_SEGA_XEBI4.DGN

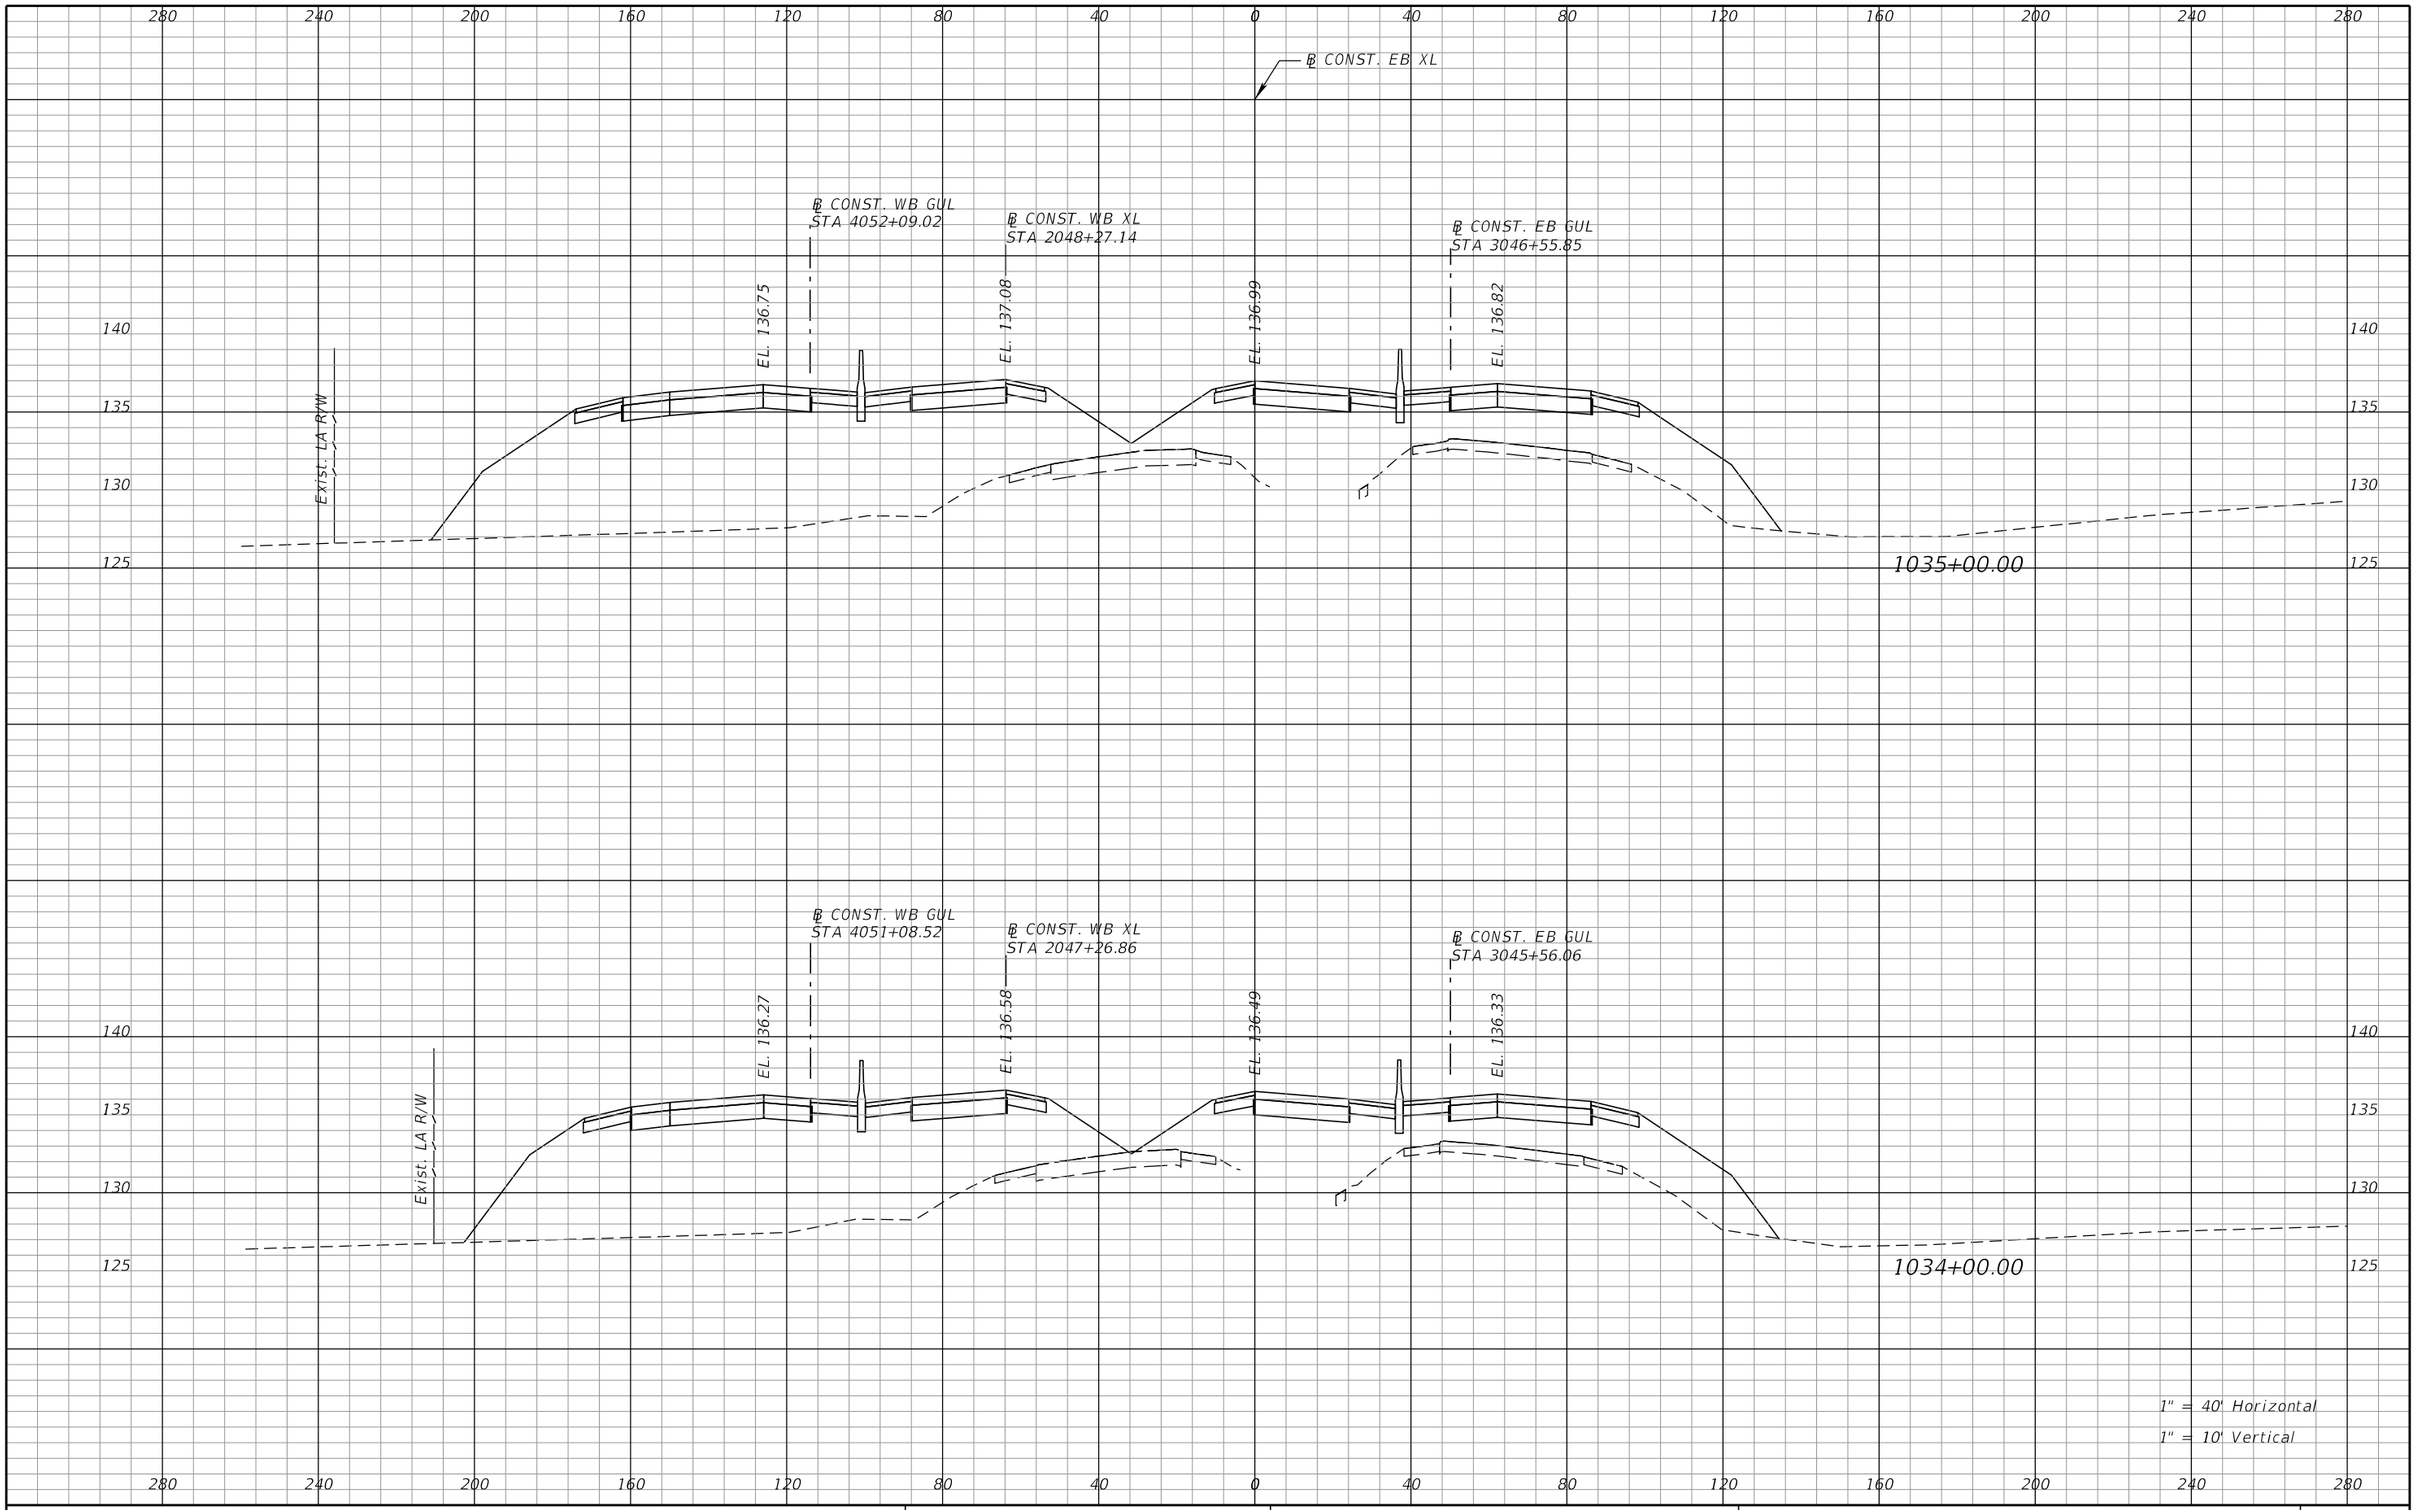

REVISIONS			
DATE	DESCRIPTION	DATE	DESCRIPTION

DEWBERRY ENGINEERS INC.
800 NORTH MAGNOLIA AVENUE, SUITE 1000
ORLANDO, FL 32803
CERTIFICATE OF AUTHORIZATION 8794

STATE OF FLORIDA
DEPARTMENT OF TRANSPORTATION


ROAD NO.	COUNTY	FINANCIAL PROJECT ID
SR 400	POLK	201210-3-52-1

SR 400 (I-4)
CROSS SECTIONS

SHEET NO. 222

PRELIMINARY: NOT FOR CONSTRUCTION

cfraser 3/10/2017 10:57:22 AM c:\pwworking\aecom_na\cfraser\dms28180\RDXSRD01_SEGA_XEBI4.DGN

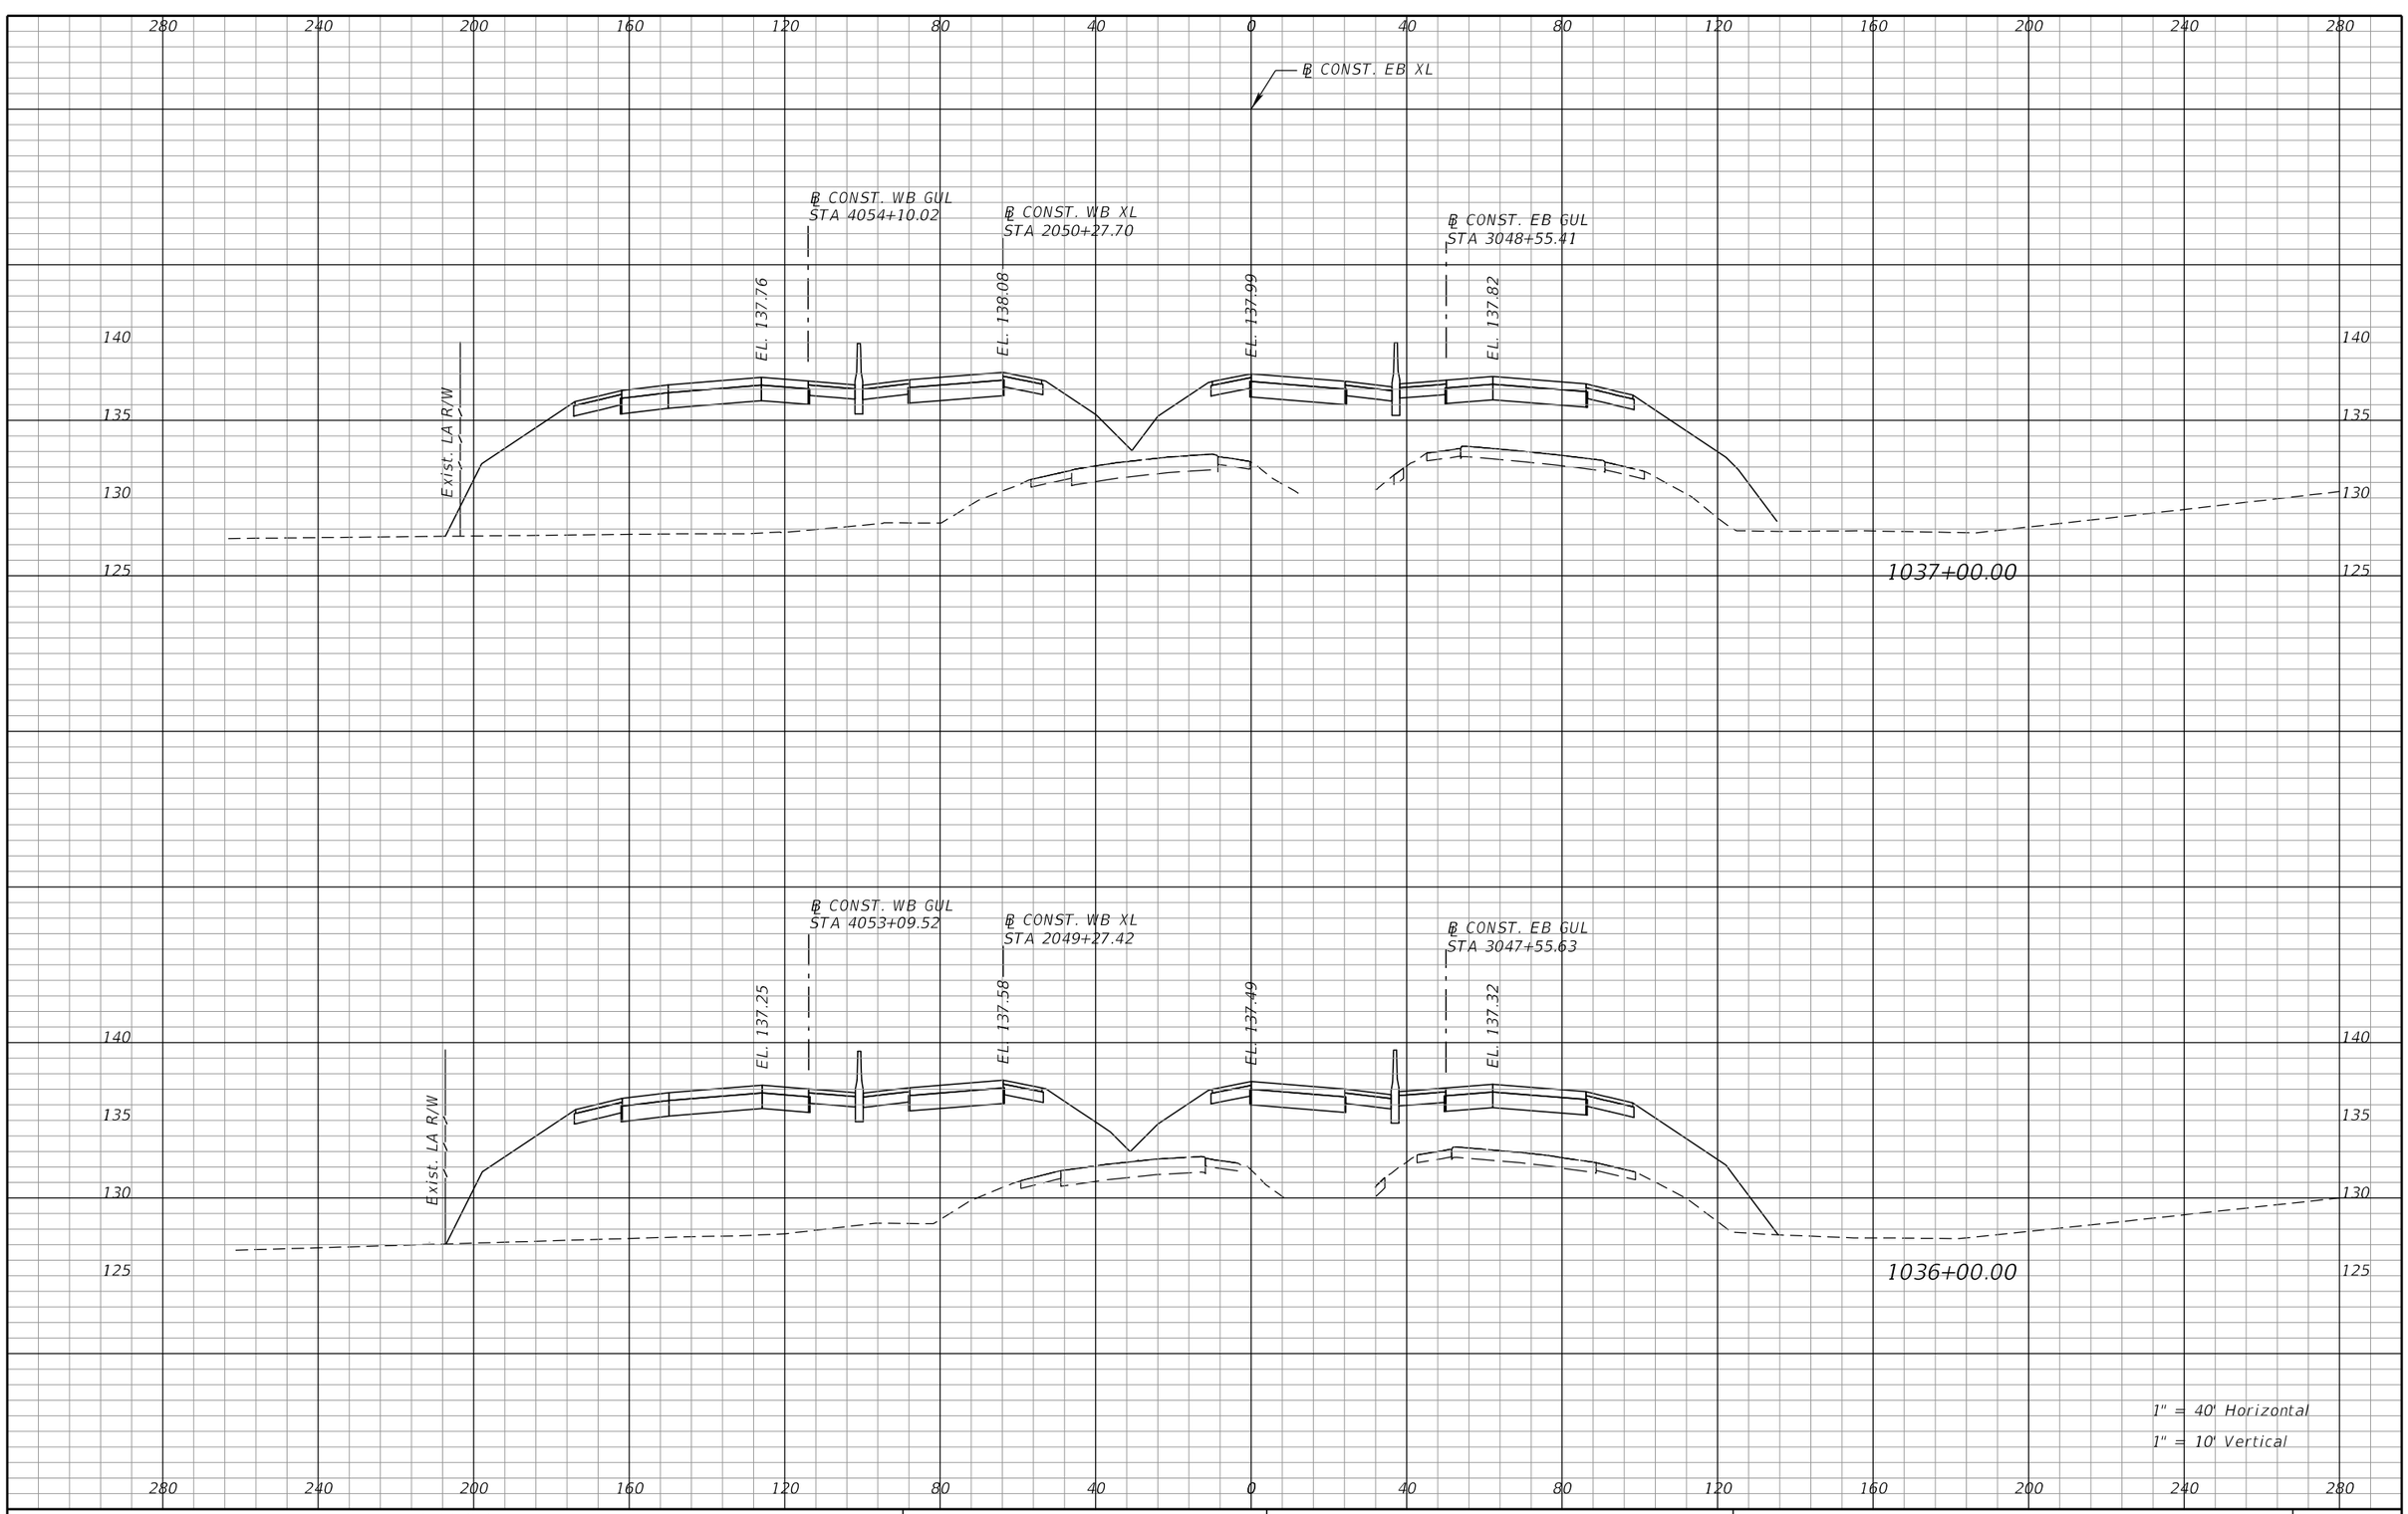

REVISIONS			
DATE	DESCRIPTION	DATE	DESCRIPTION

DEWBERRY ENGINEERS INC.
800 NORTH MAGNOLIA AVENUE, SUITE 1000
ORLANDO, FL 32803
CERTIFICATE OF AUTHORIZATION 8794

STATE OF FLORIDA
DEPARTMENT OF TRANSPORTATION


ROAD NO.	COUNTY	FINANCIAL PROJECT ID
SR 400	POLK	201210-3-52-1

SR 400 (I-4)
CROSS SECTIONS

SHEET NO. 223

PRELIMINARY: NOT FOR CONSTRUCTION

cfraser 3/10/2017 10:57:22 AM c:\pwworking\aecom_na\cfraser\dms28180\RDXSRD01_SEGA_XEBI4.DGN

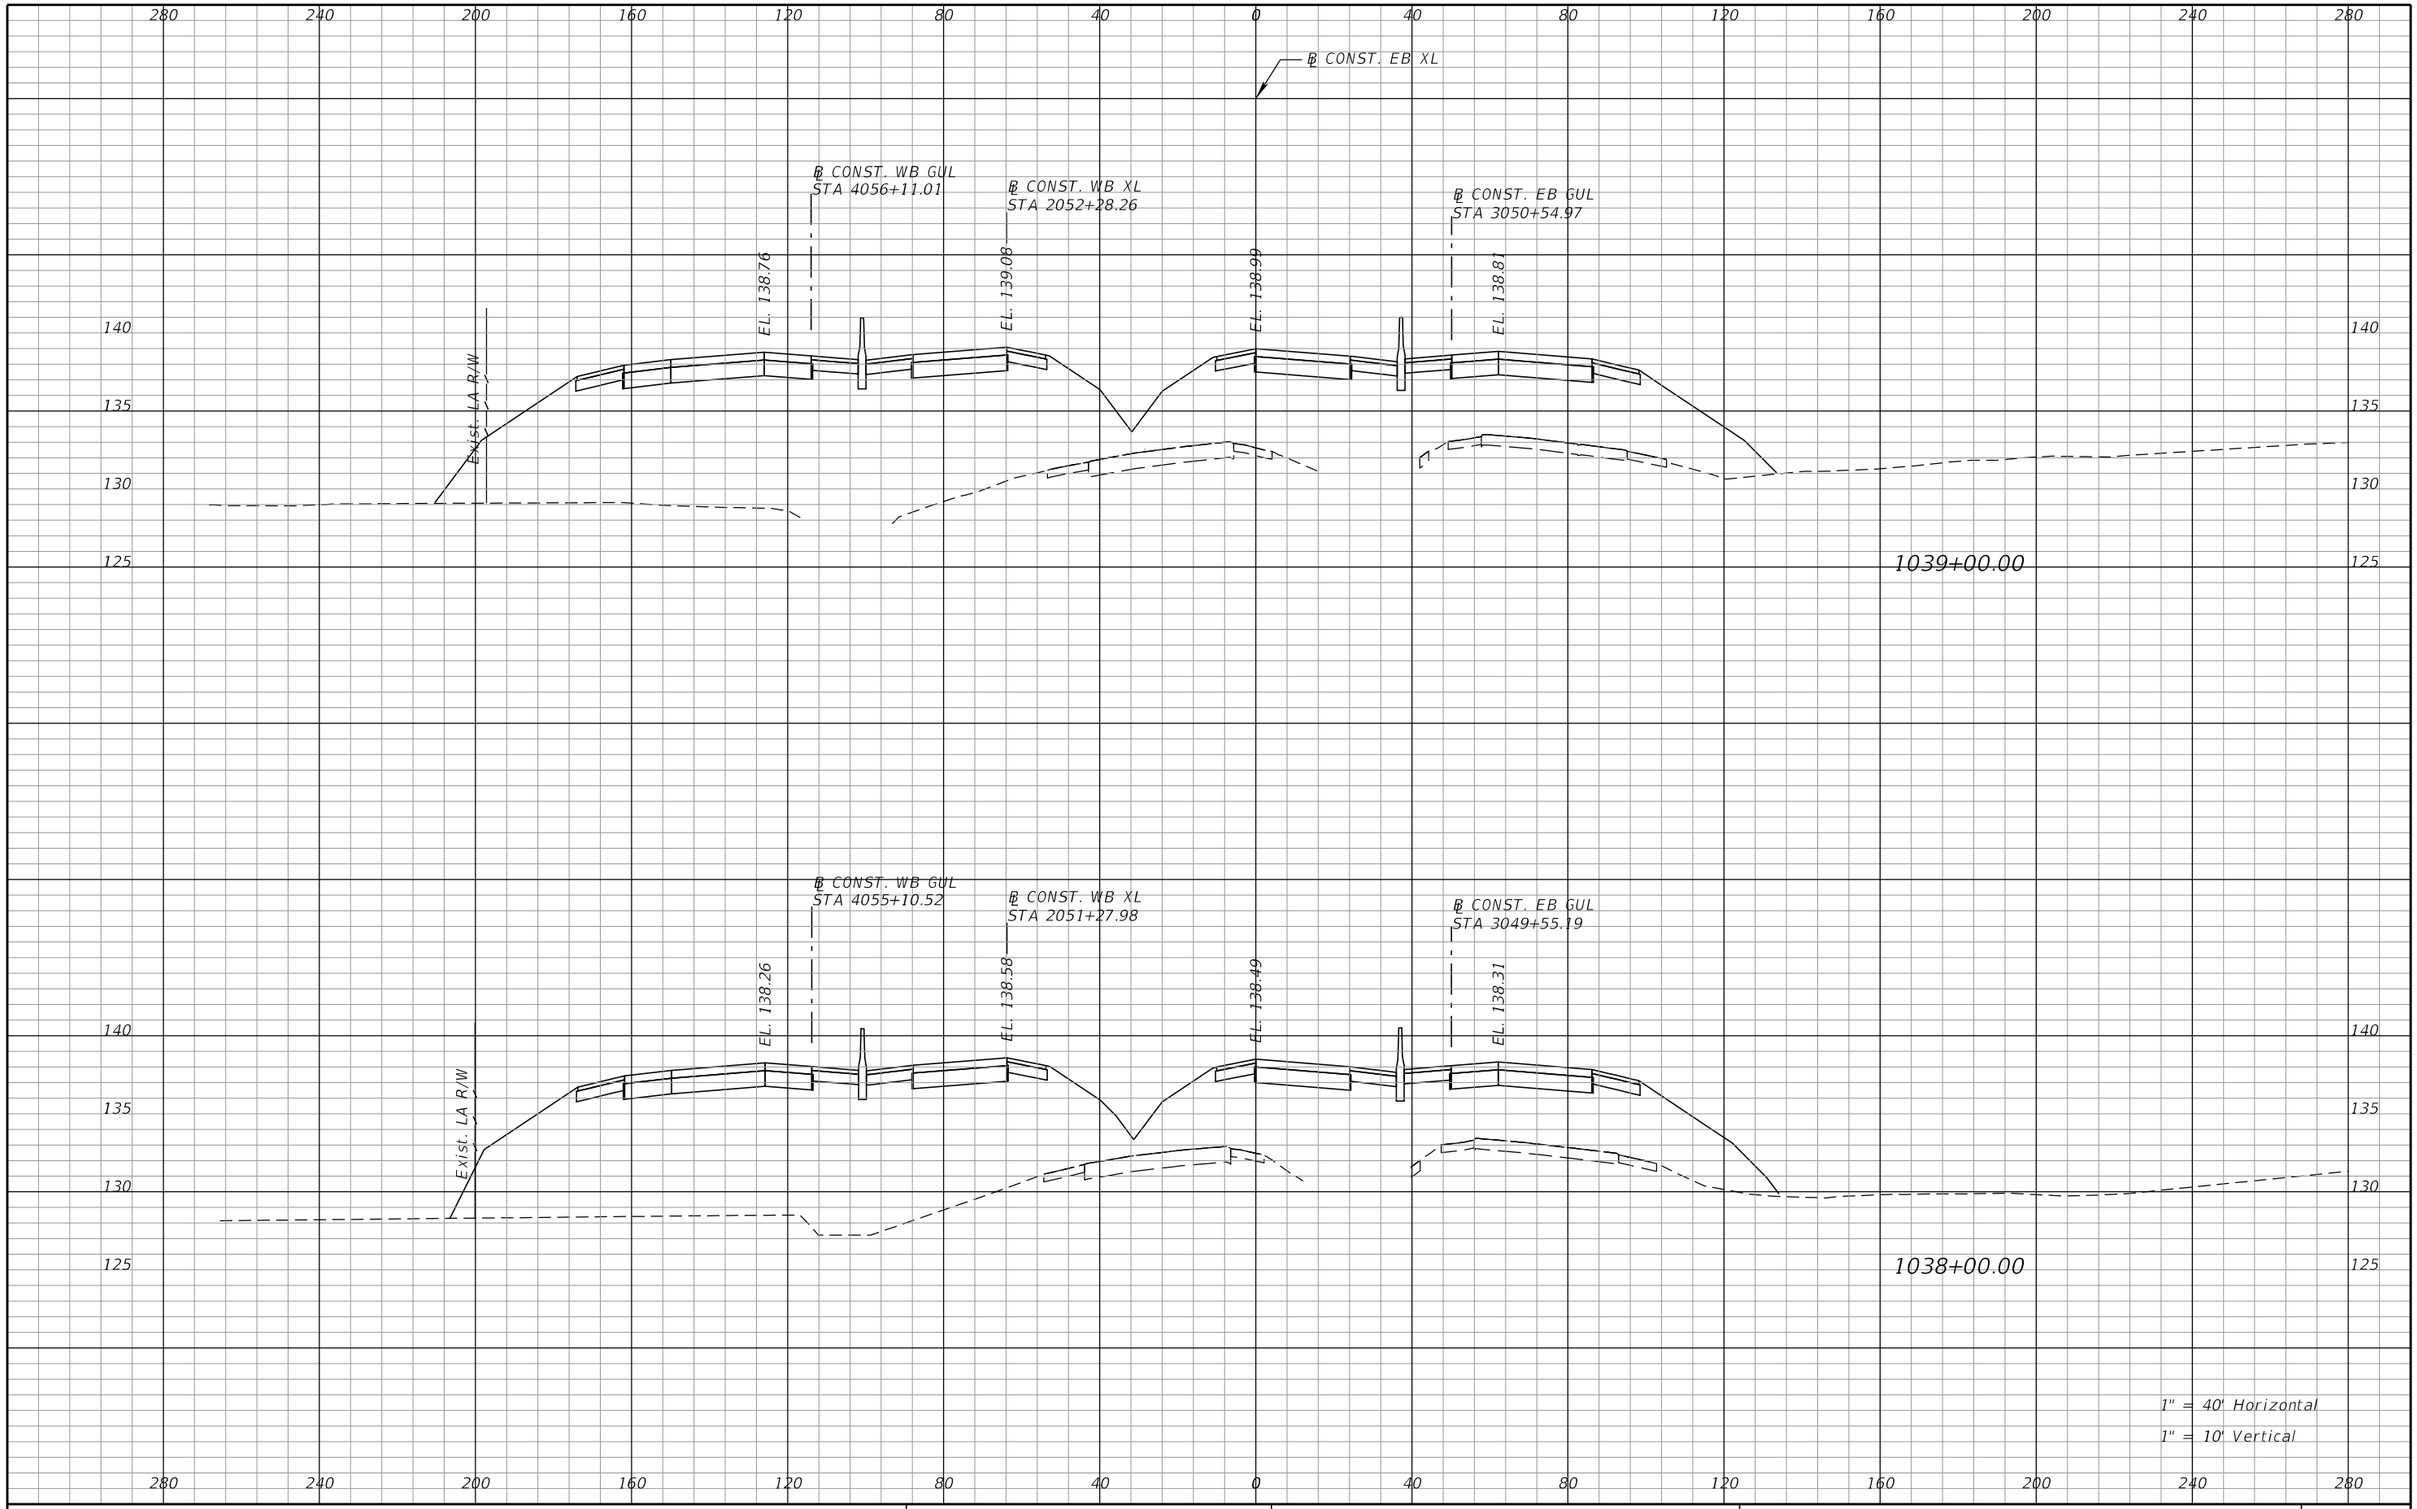

REVISIONS			
DATE	DESCRIPTION	DATE	DESCRIPTION

DEWBERRY ENGINEERS INC.
800 NORTH MAGNOLIA AVENUE, SUITE 1000
ORLANDO, FL 32803
CERTIFICATE OF AUTHORIZATION 8794

STATE OF FLORIDA
DEPARTMENT OF TRANSPORTATION


ROAD NO.	COUNTY	FINANCIAL PROJECT ID
SR 400	POLK	201210-3-52-1

SR 400 (I-4)
CROSS SECTIONS

SHEET NO. 224

PRELIMINARY: NOT FOR CONSTRUCTION

cfraser 3/10/2017 10:57:22 AM c:\pwworking\aecom_na\cfraser\dms28180\RDXSRD01_SEGA_XEBI4.DGN

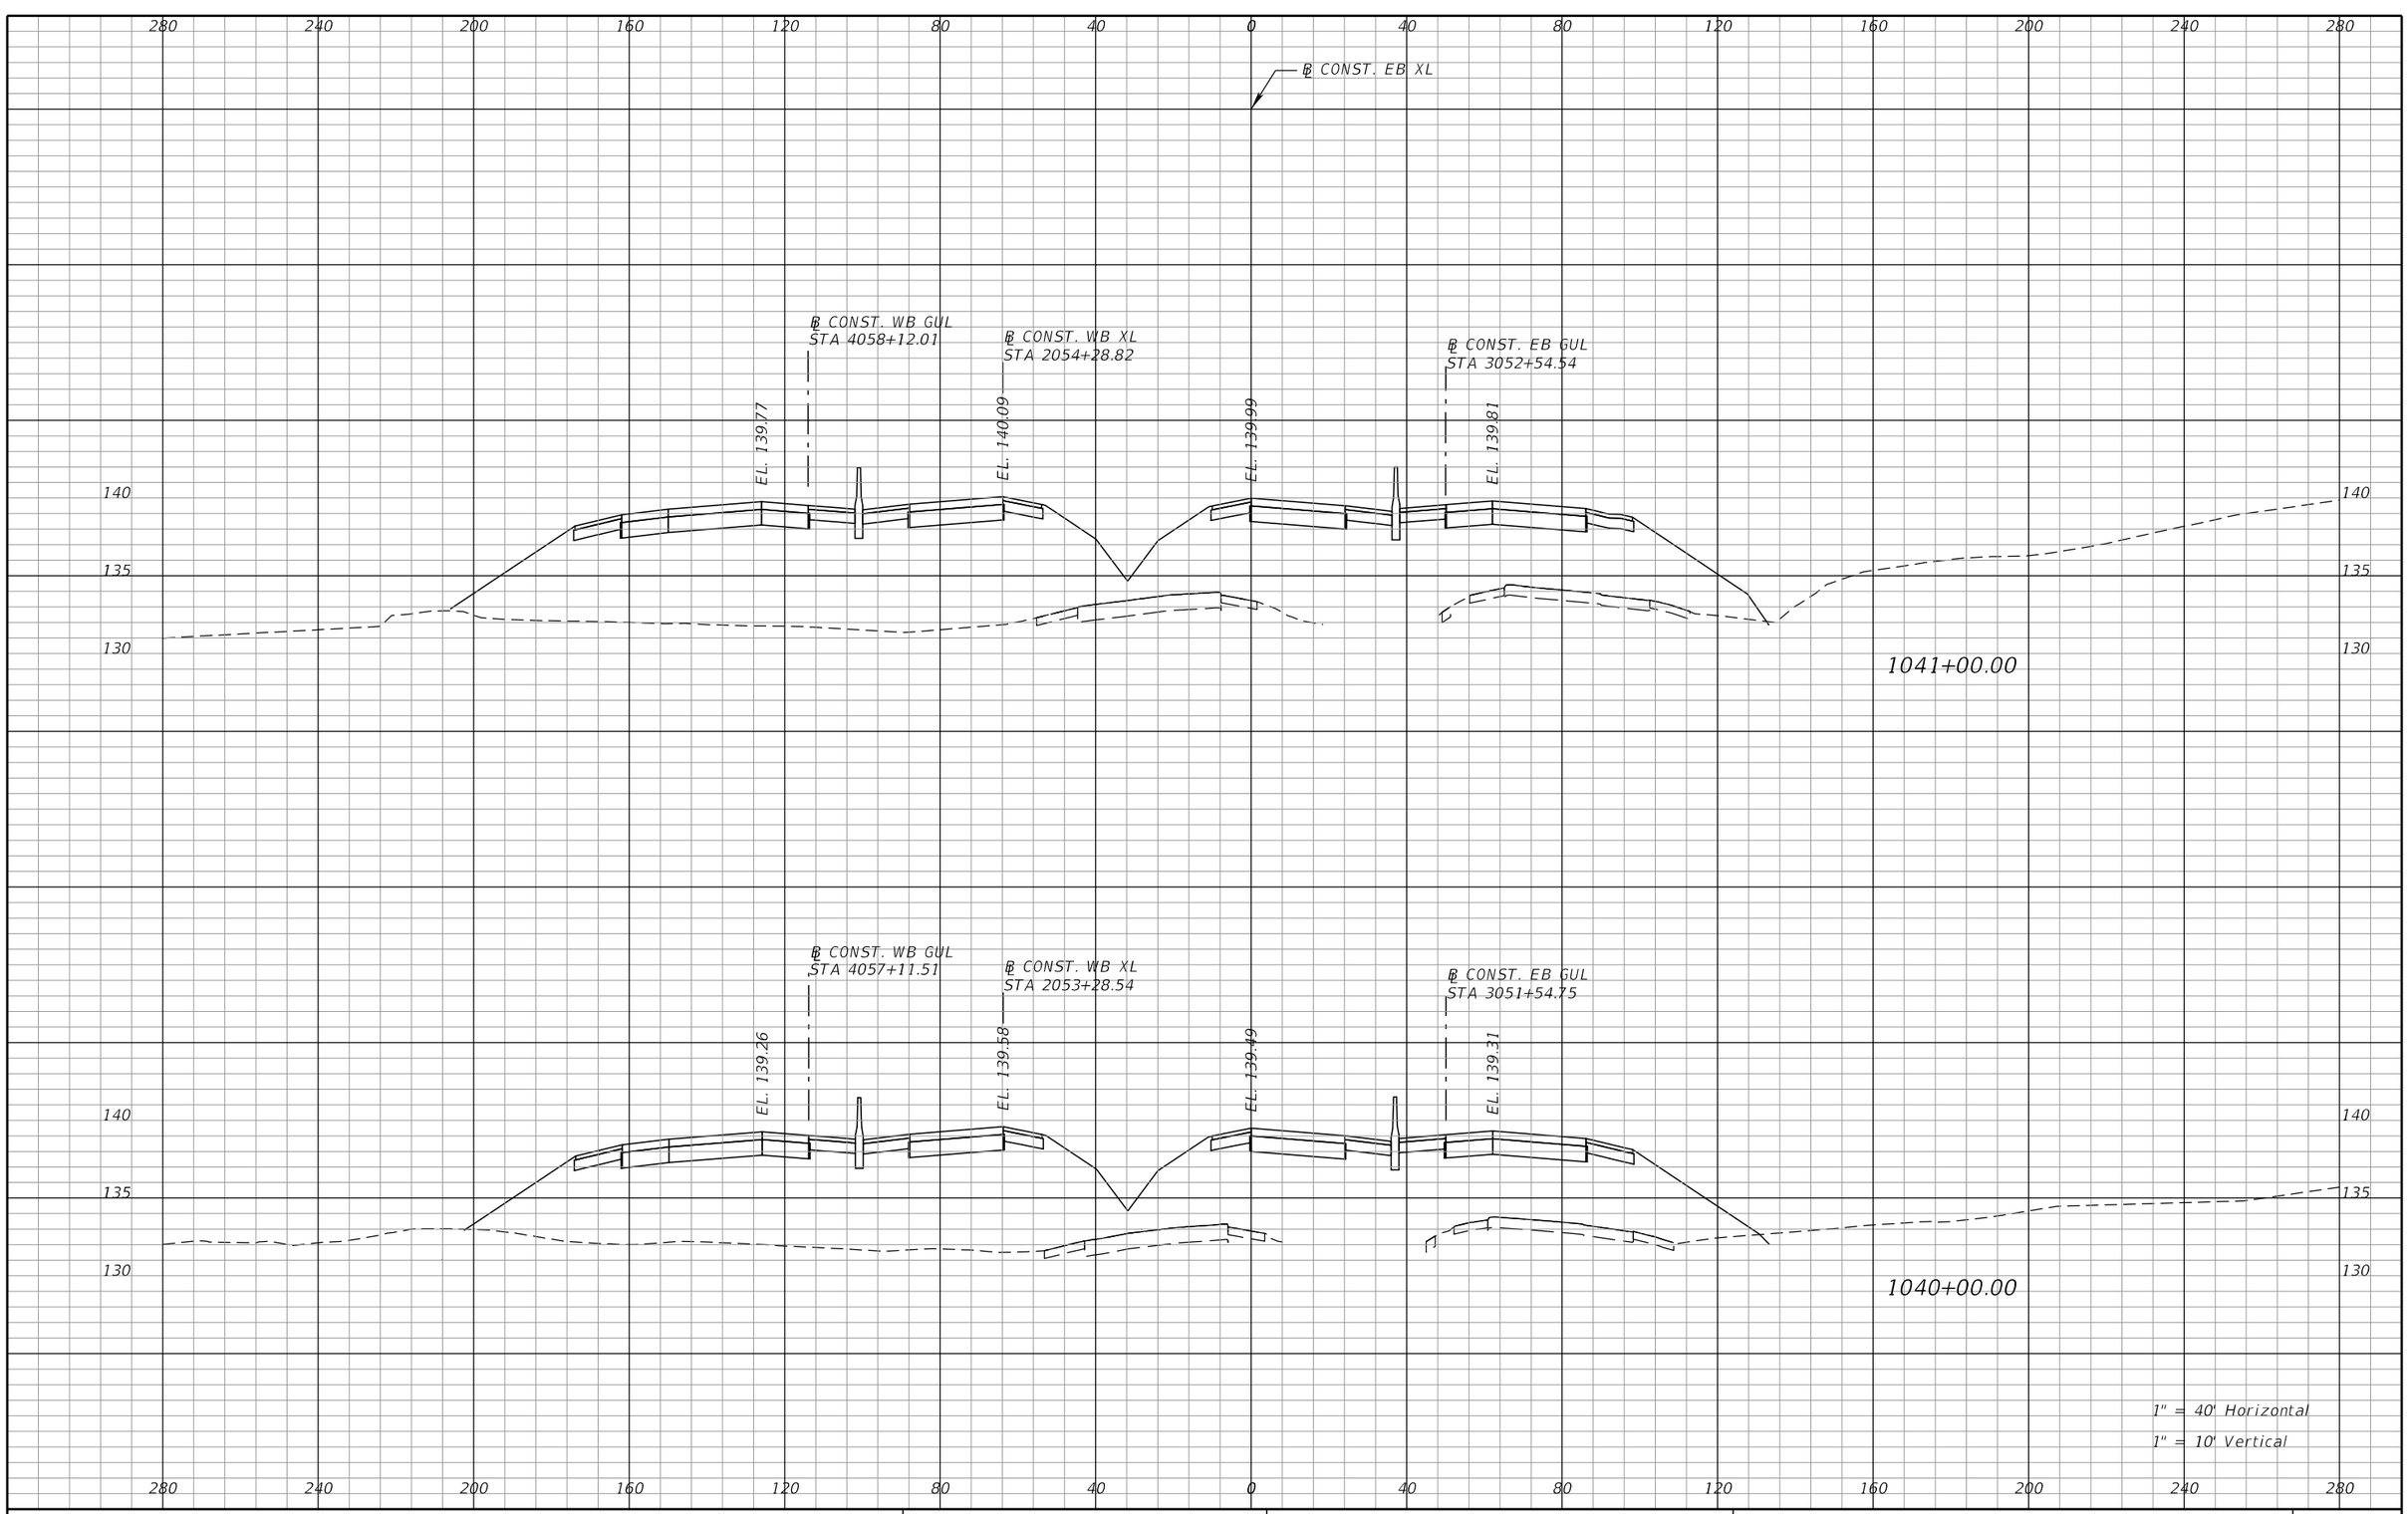

REVISIONS			
DATE	DESCRIPTION	DATE	DESCRIPTION

DEWBERRY ENGINEERS INC.
800 NORTH MAGNOLIA AVENUE, SUITE 1000
ORLANDO, FL 32803
CERTIFICATE OF AUTHORIZATION 8794

STATE OF FLORIDA
DEPARTMENT OF TRANSPORTATION


ROAD NO.	COUNTY	FINANCIAL PROJECT ID
SR 400	POLK	201210-3-52-1

SR 400 (I-4)
CROSS SECTIONS

SHEET NO. 225

PRELIMINARY: NOT FOR CONSTRUCTION

cfraser 3/10/2017 10:57:23 AM c:\pwworking\aecom_na\cfraser\dms28180\RDXSRD01_SEGA_XEBI4.DGN

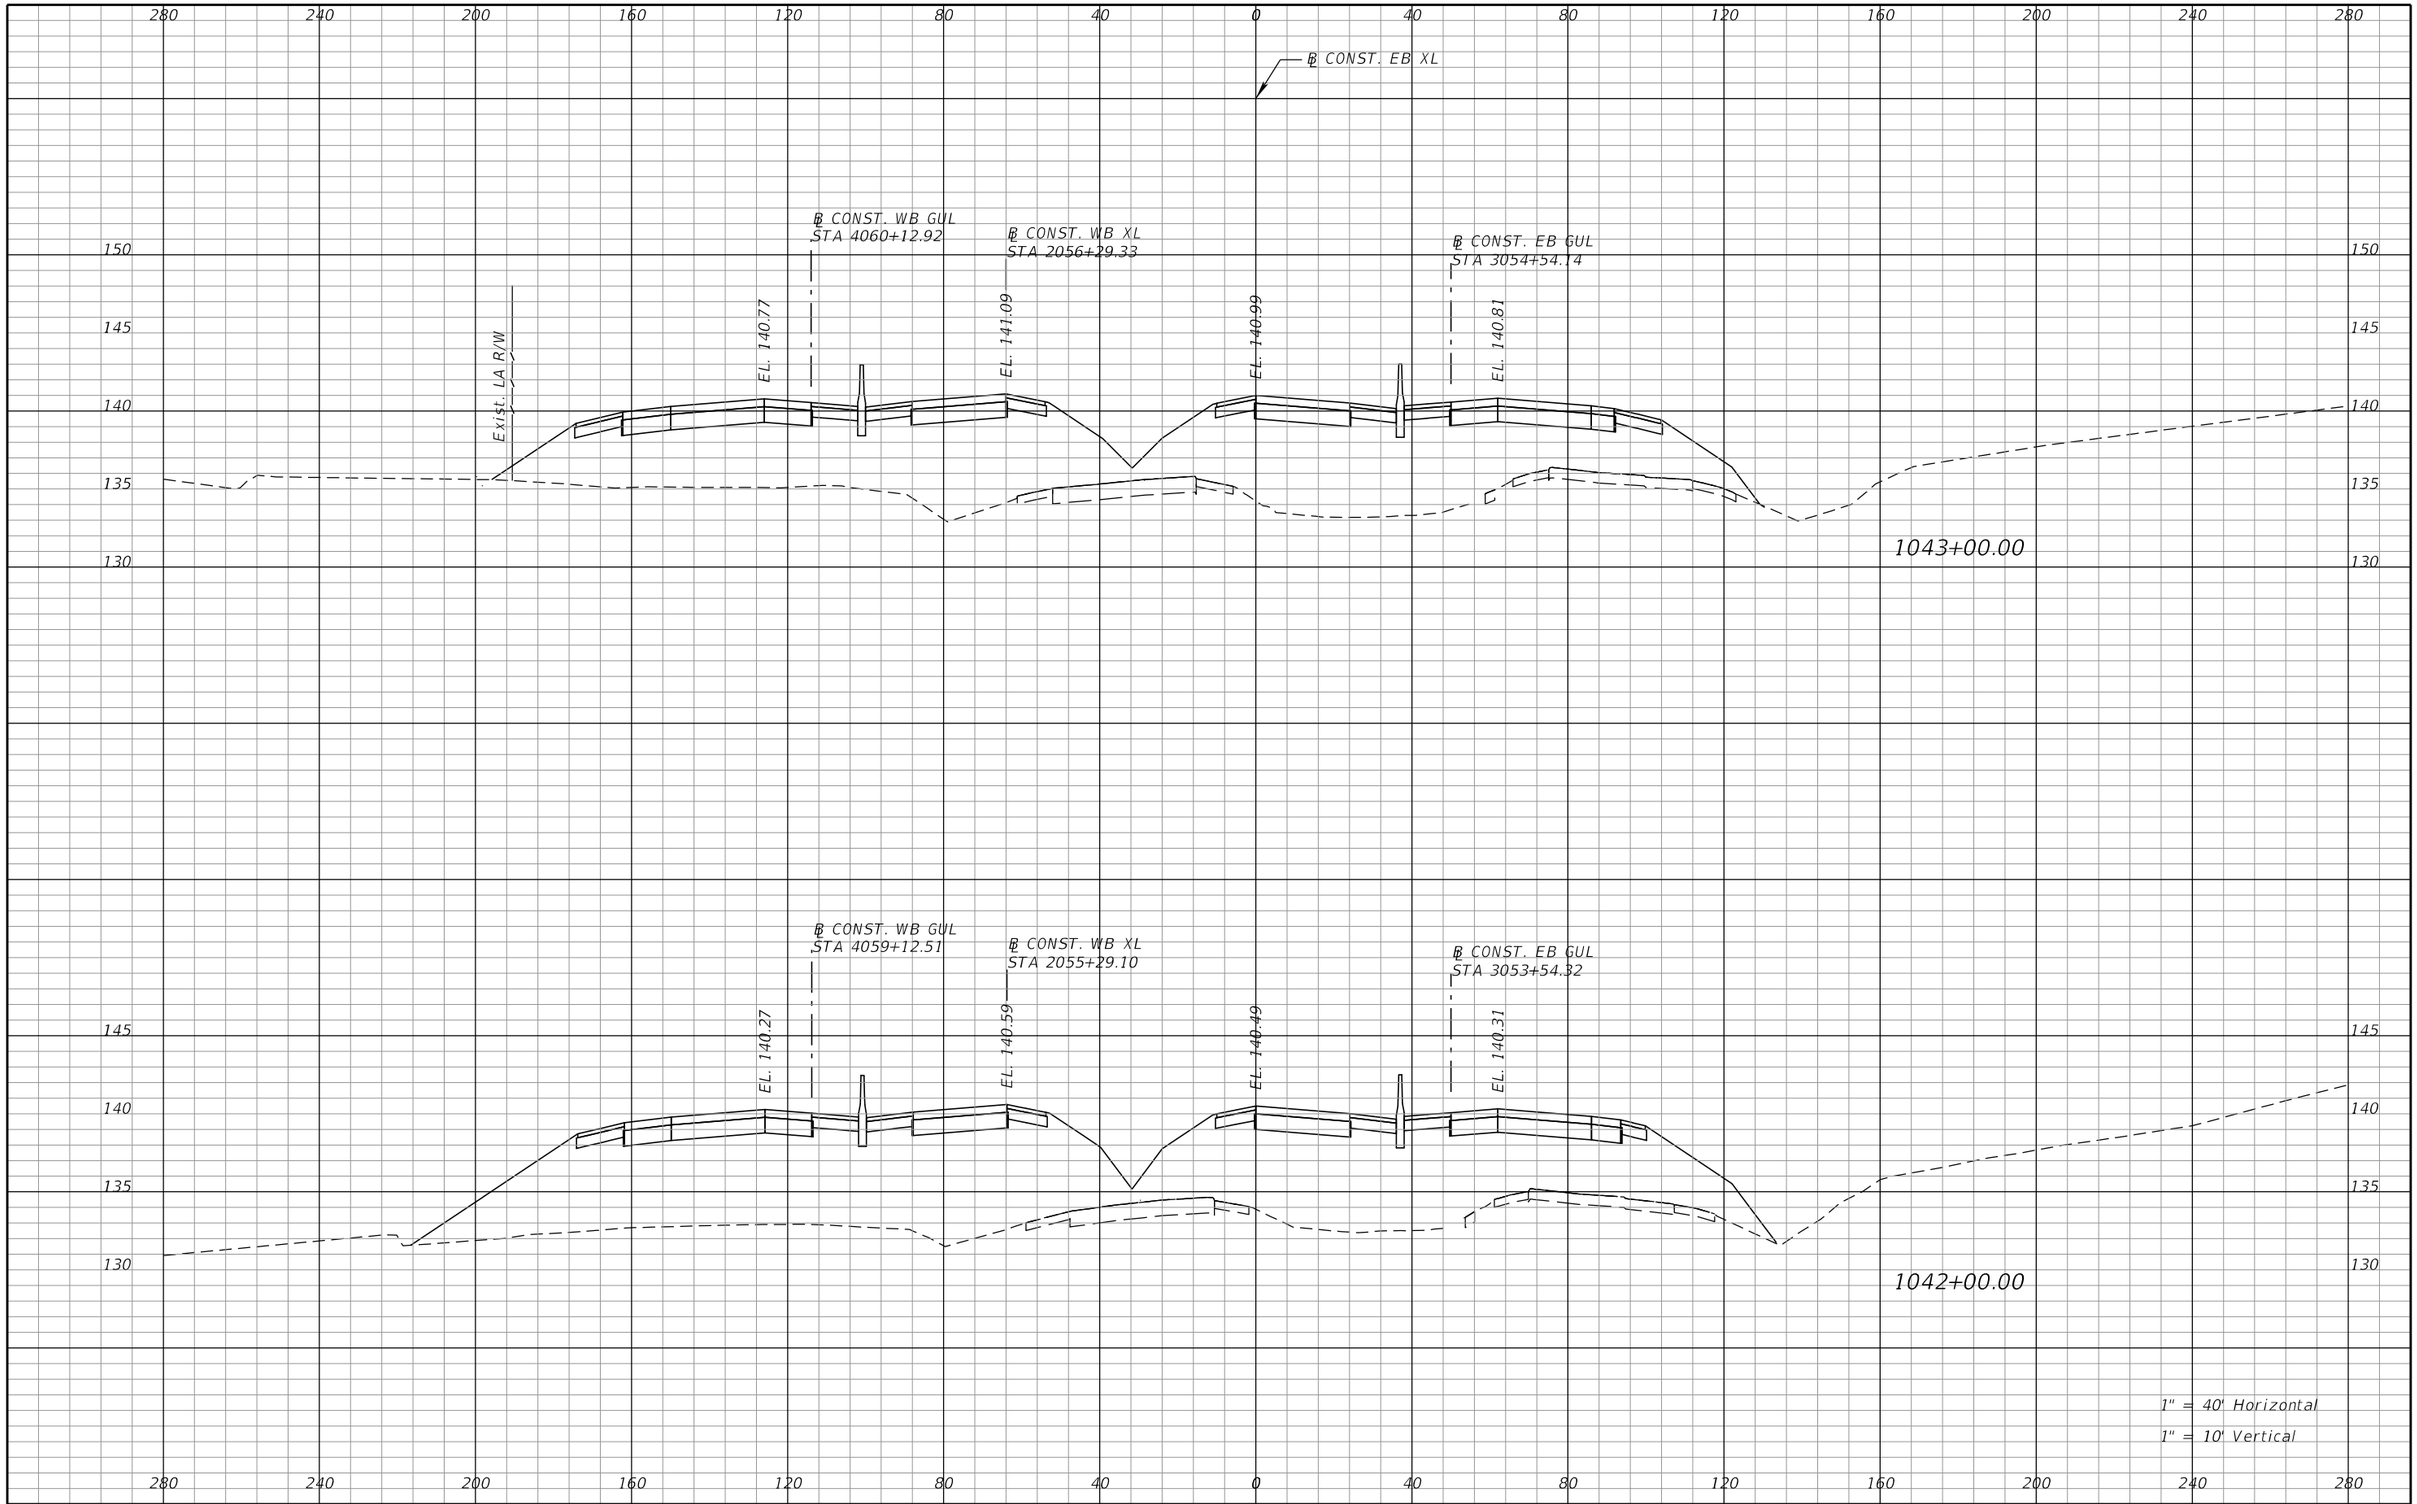

REVISIONS			
DATE	DESCRIPTION	DATE	DESCRIPTION

DEWBERRY ENGINEERS INC.
800 NORTH MAGNOLIA AVENUE, SUITE 1000
ORLANDO, FL 32803
CERTIFICATE OF AUTHORIZATION 8794

STATE OF FLORIDA
DEPARTMENT OF TRANSPORTATION


ROAD NO.	COUNTY	FINANCIAL PROJECT ID
SR 400	POLK	201210-3-52-1

SR 400 (I-4)
CROSS SECTIONS

SHEET NO. 226

PRELIMINARY: NOT FOR CONSTRUCTION

cfraser 3/10/2017 10:57:23 AM c:\pwworking\aecom_na\cfraser\dms28180\RDXSRD01_SEGA_XEBI4.DGN

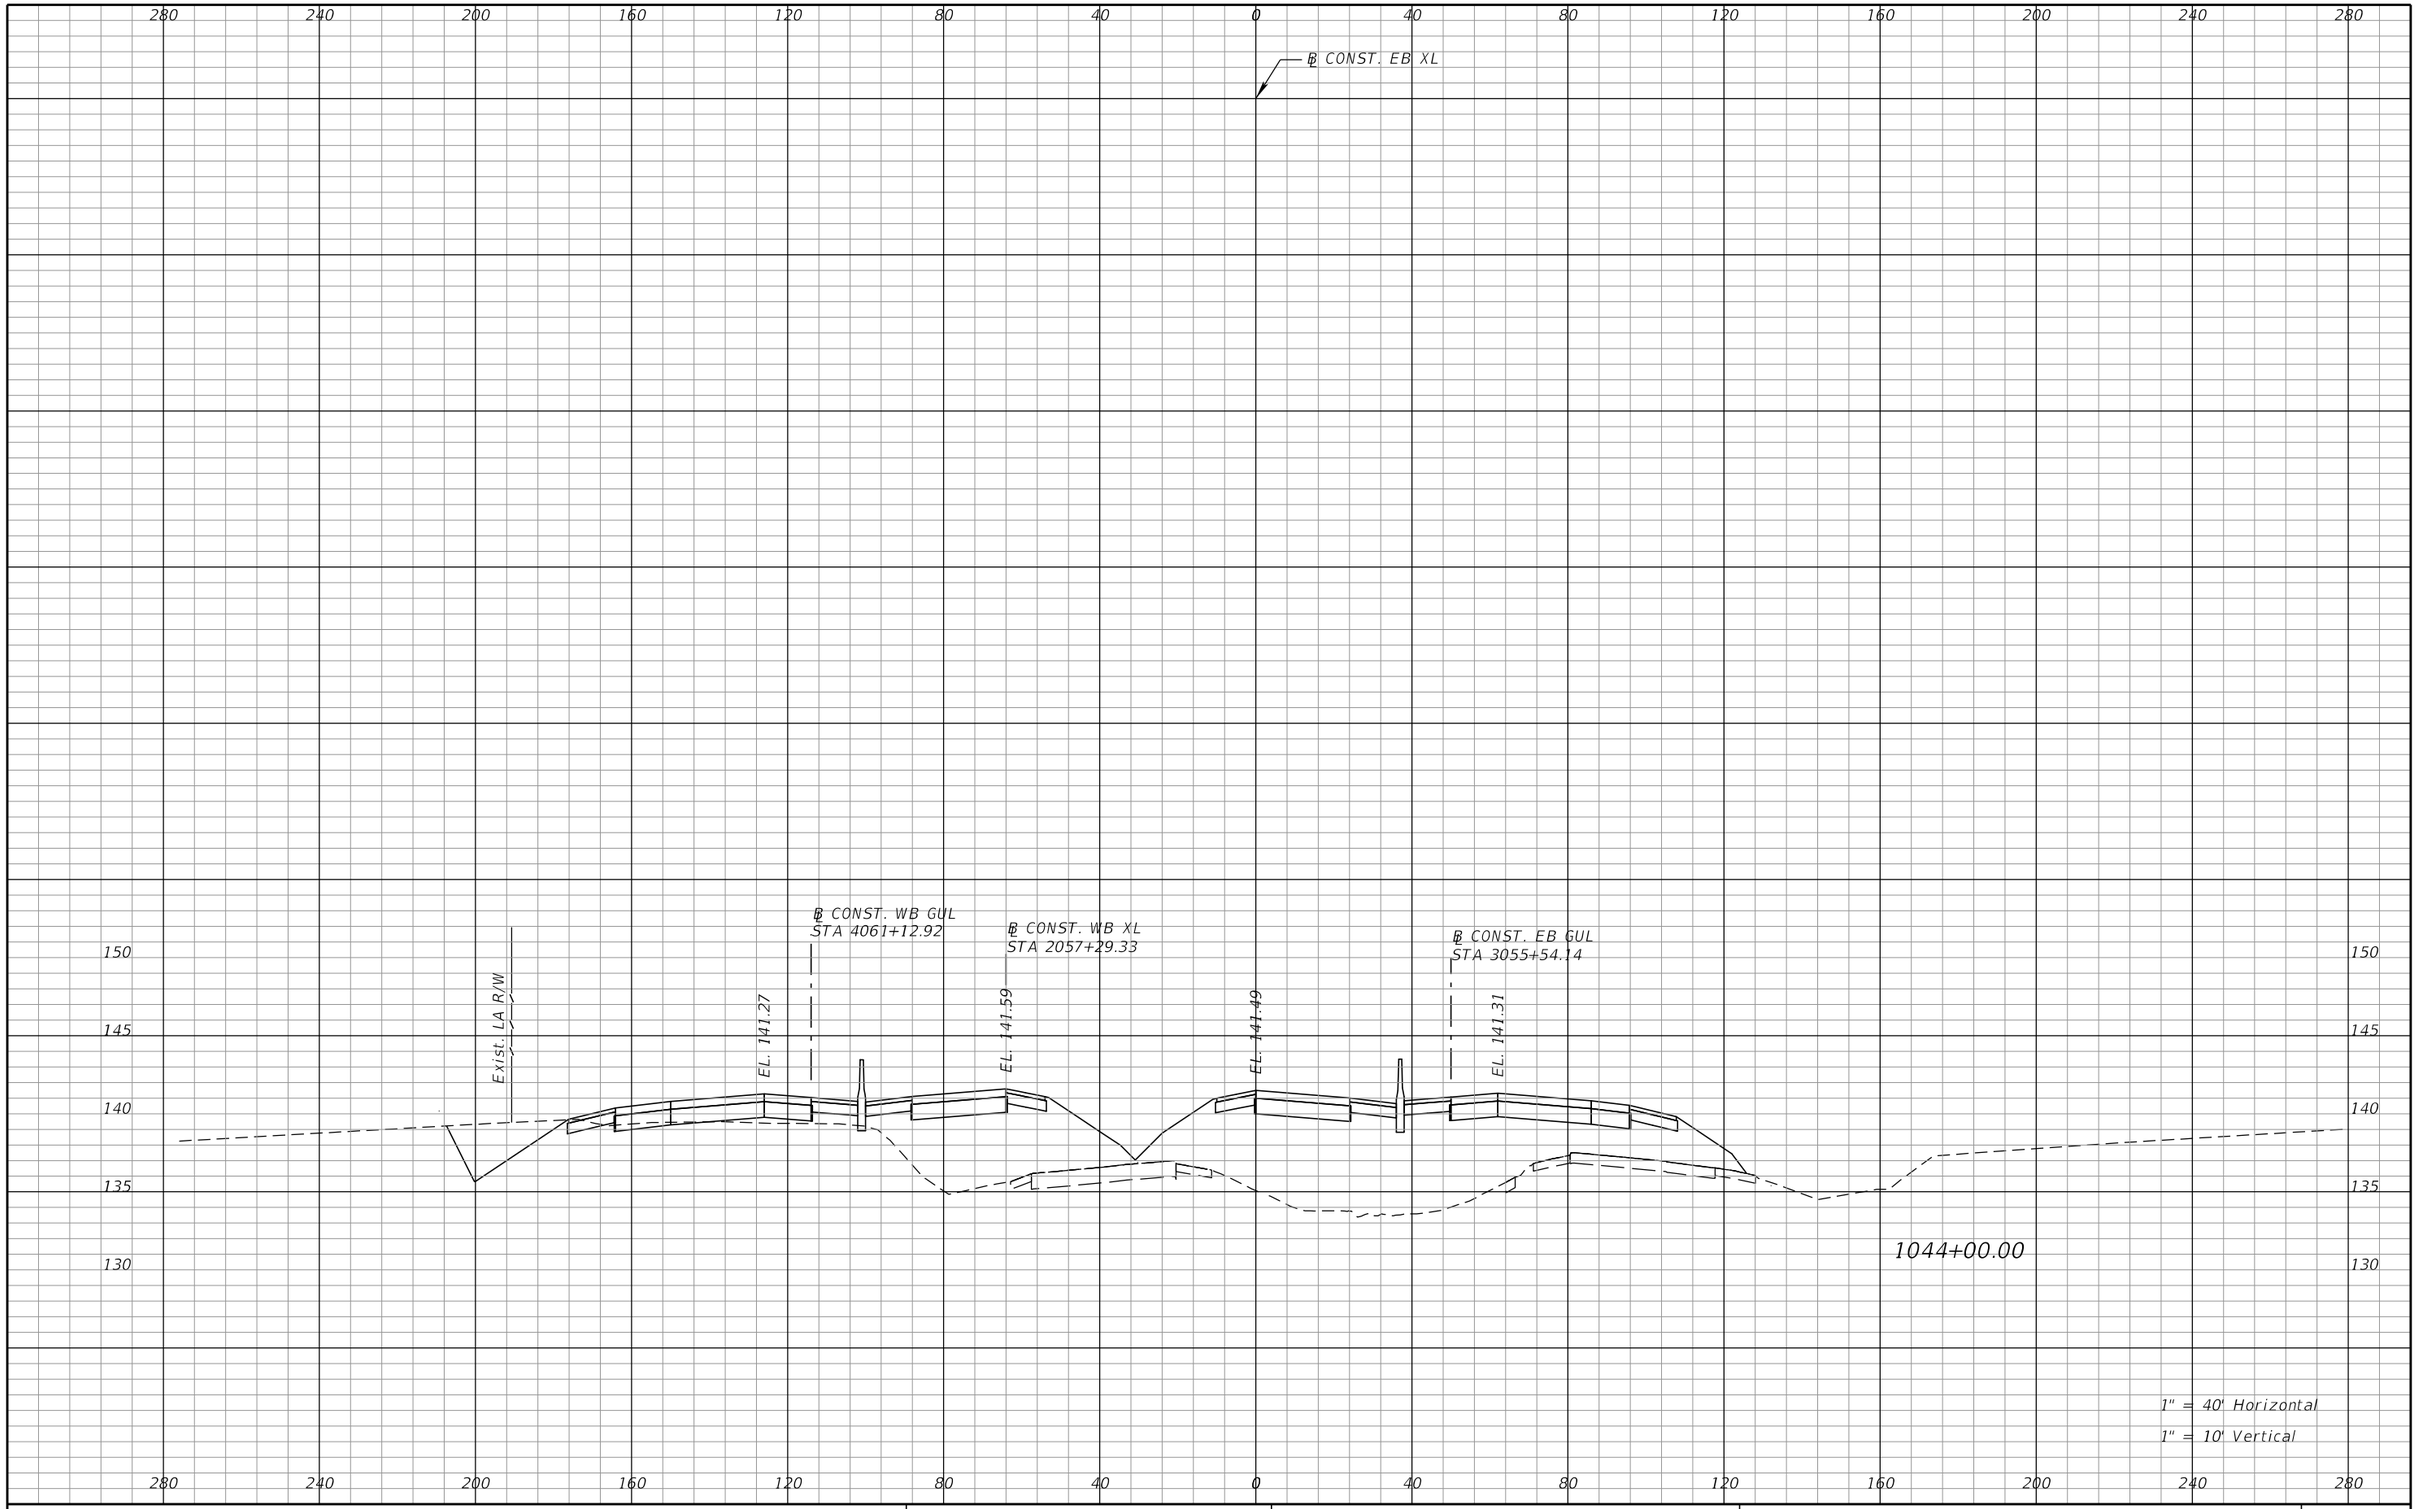

REVISIONS			
DATE	DESCRIPTION	DATE	DESCRIPTION

DEWBERRY ENGINEERS INC.
800 NORTH MAGNOLIA AVENUE, SUITE 1000
ORLANDO, FL 32803
CERTIFICATE OF AUTHORIZATION 8794

STATE OF FLORIDA
DEPARTMENT OF TRANSPORTATION


ROAD NO.	COUNTY	FINANCIAL PROJECT ID
SR 400	POLK	201210-3-52-1

SR 400 (I-4)
CROSS SECTIONS

SHEET NO. 227

PRELIMINARY: NOT FOR CONSTRUCTION

cfraser 3/10/2017 10:57:23 AM c:\pwworking\aecom_na\cfraser\dms28180\RDXSRD01_SEGA_XEBI4.DGN

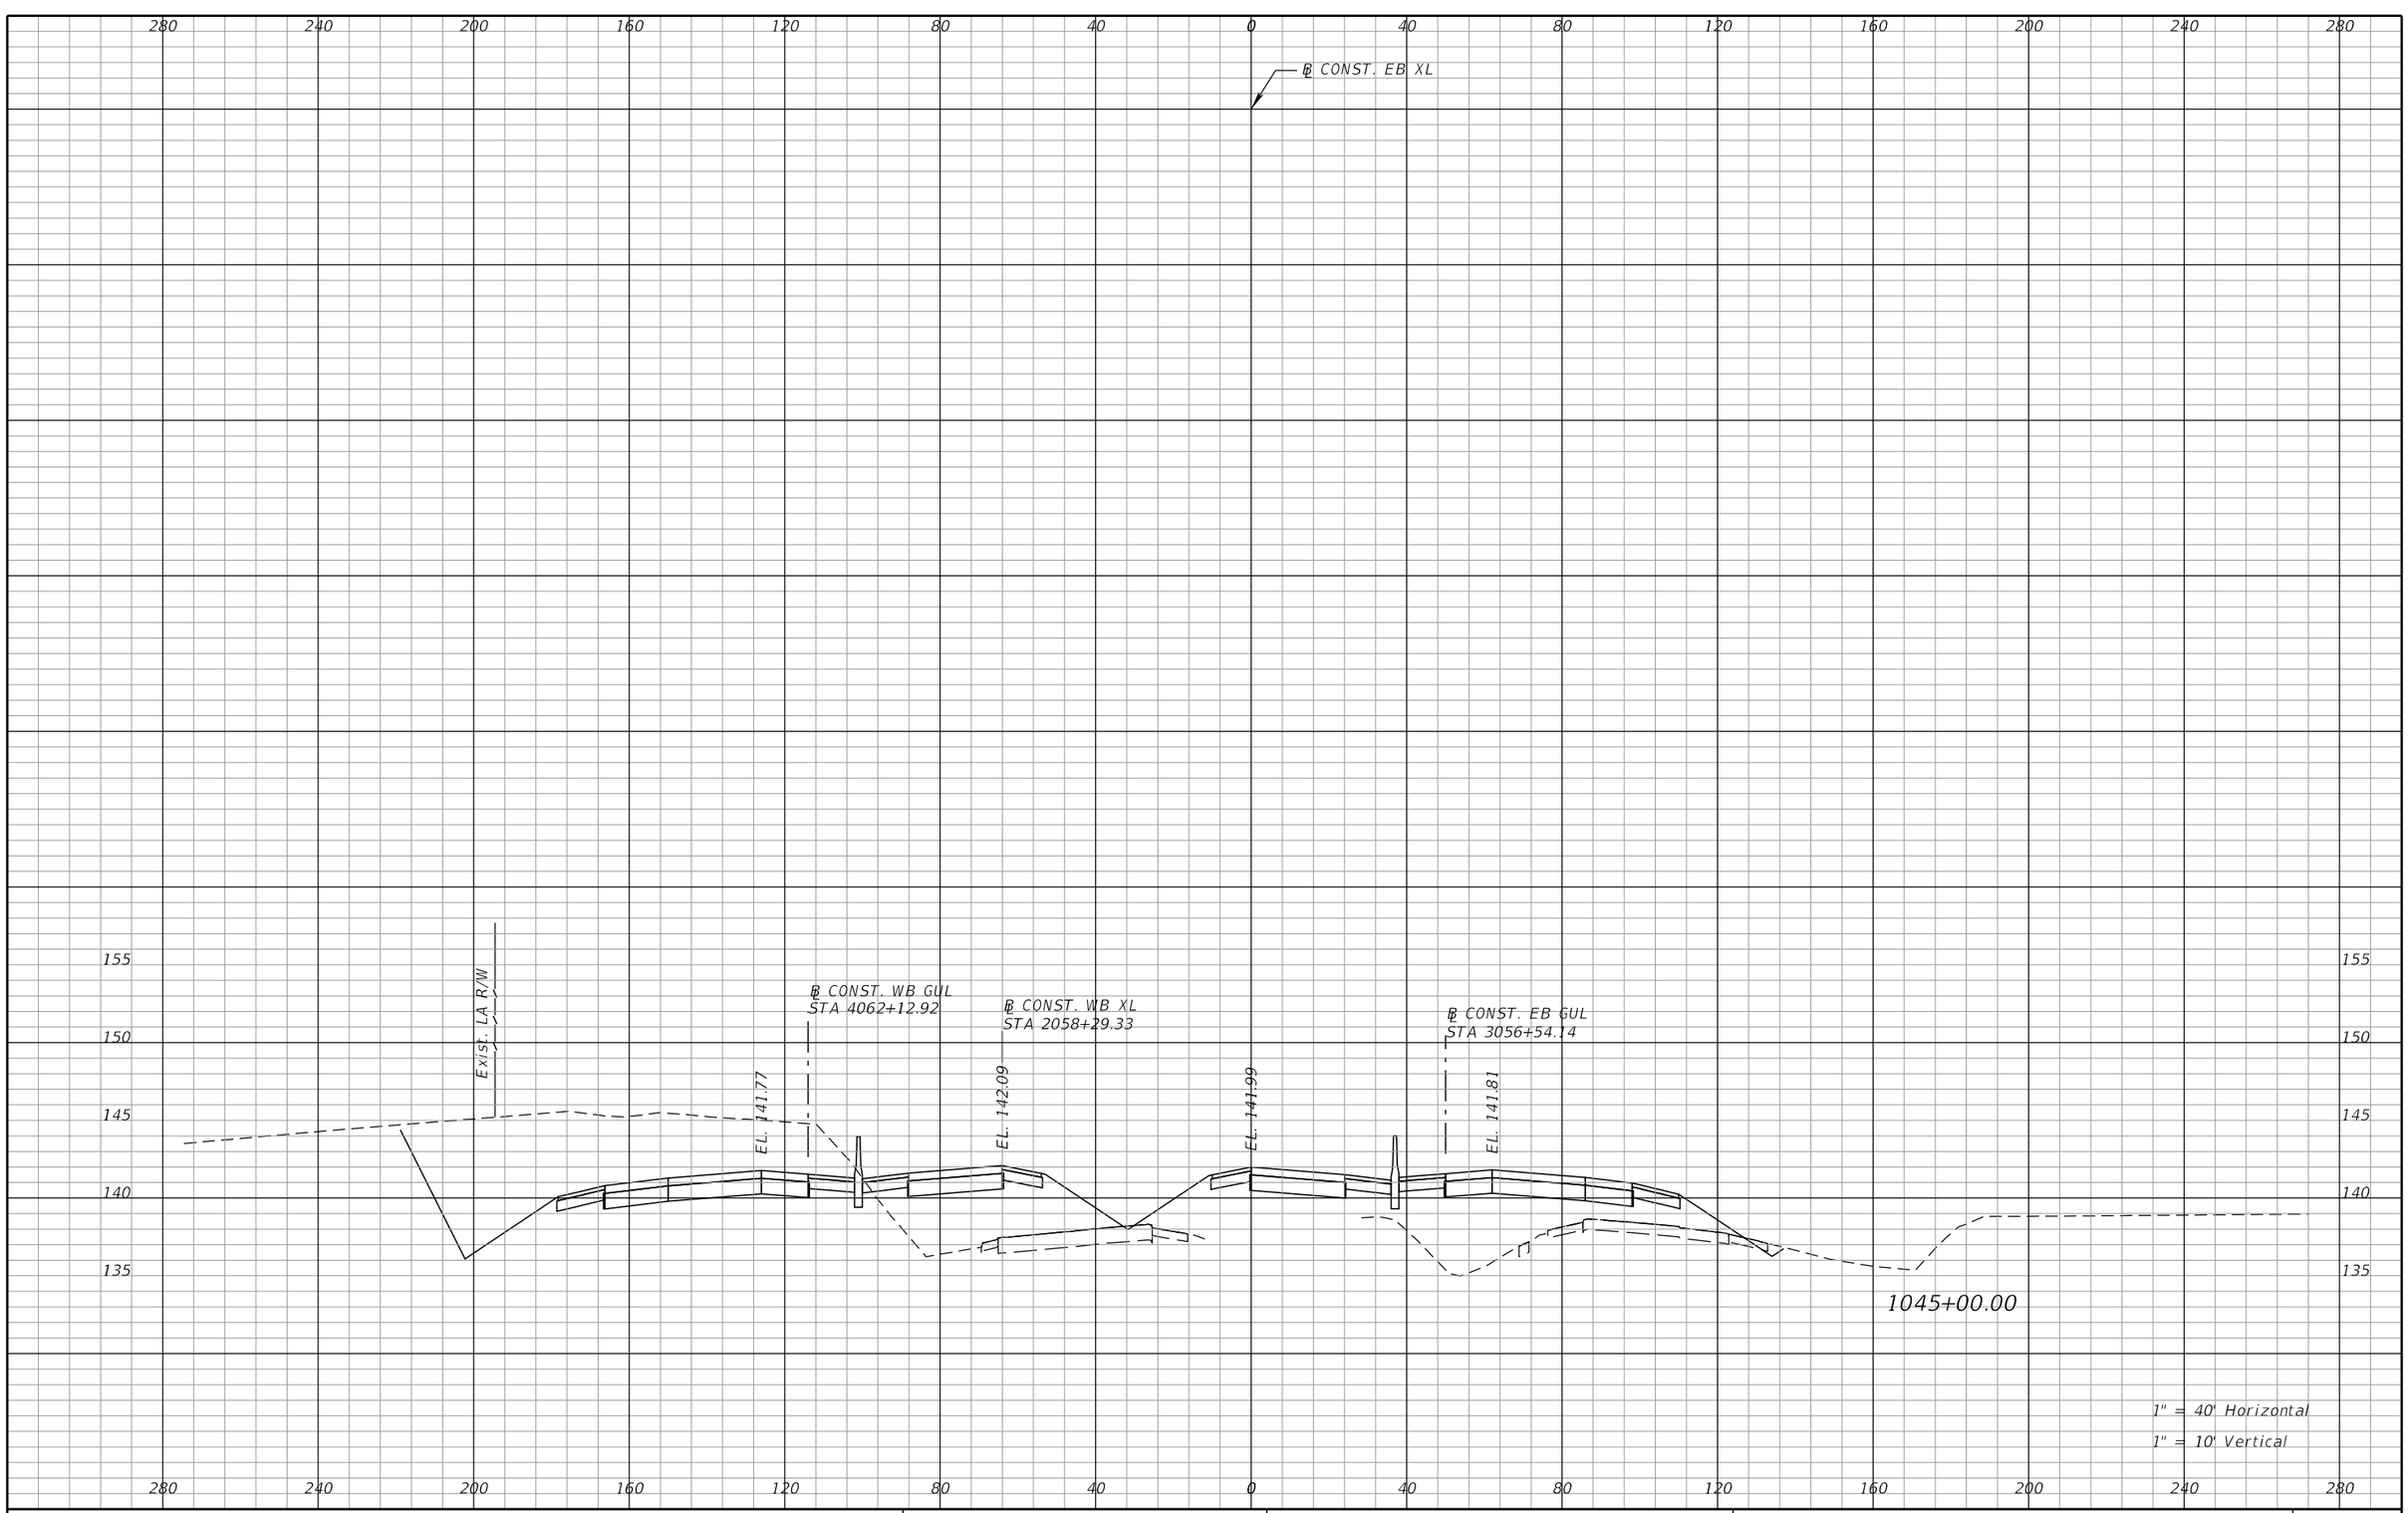

REVISIONS			
DATE	DESCRIPTION	DATE	DESCRIPTION

DEWBERRY ENGINEERS INC.
800 NORTH MAGNOLIA AVENUE, SUITE 1000
ORLANDO, FL 32803
CERTIFICATE OF AUTHORIZATION 8794

STATE OF FLORIDA
DEPARTMENT OF TRANSPORTATION


ROAD NO.	COUNTY	FINANCIAL PROJECT ID
SR 400	POLK	201210-3-52-1

SR 400 (I-4)
CROSS SECTIONS

SHEET NO. 228

PRELIMINARY: NOT FOR CONSTRUCTION

cfraser 3/10/2017 10:57:23 AM c:\pwworking\aecom_na\cfraser\dms28180\RDXSRD01_SEGA_XEBI4.DGN

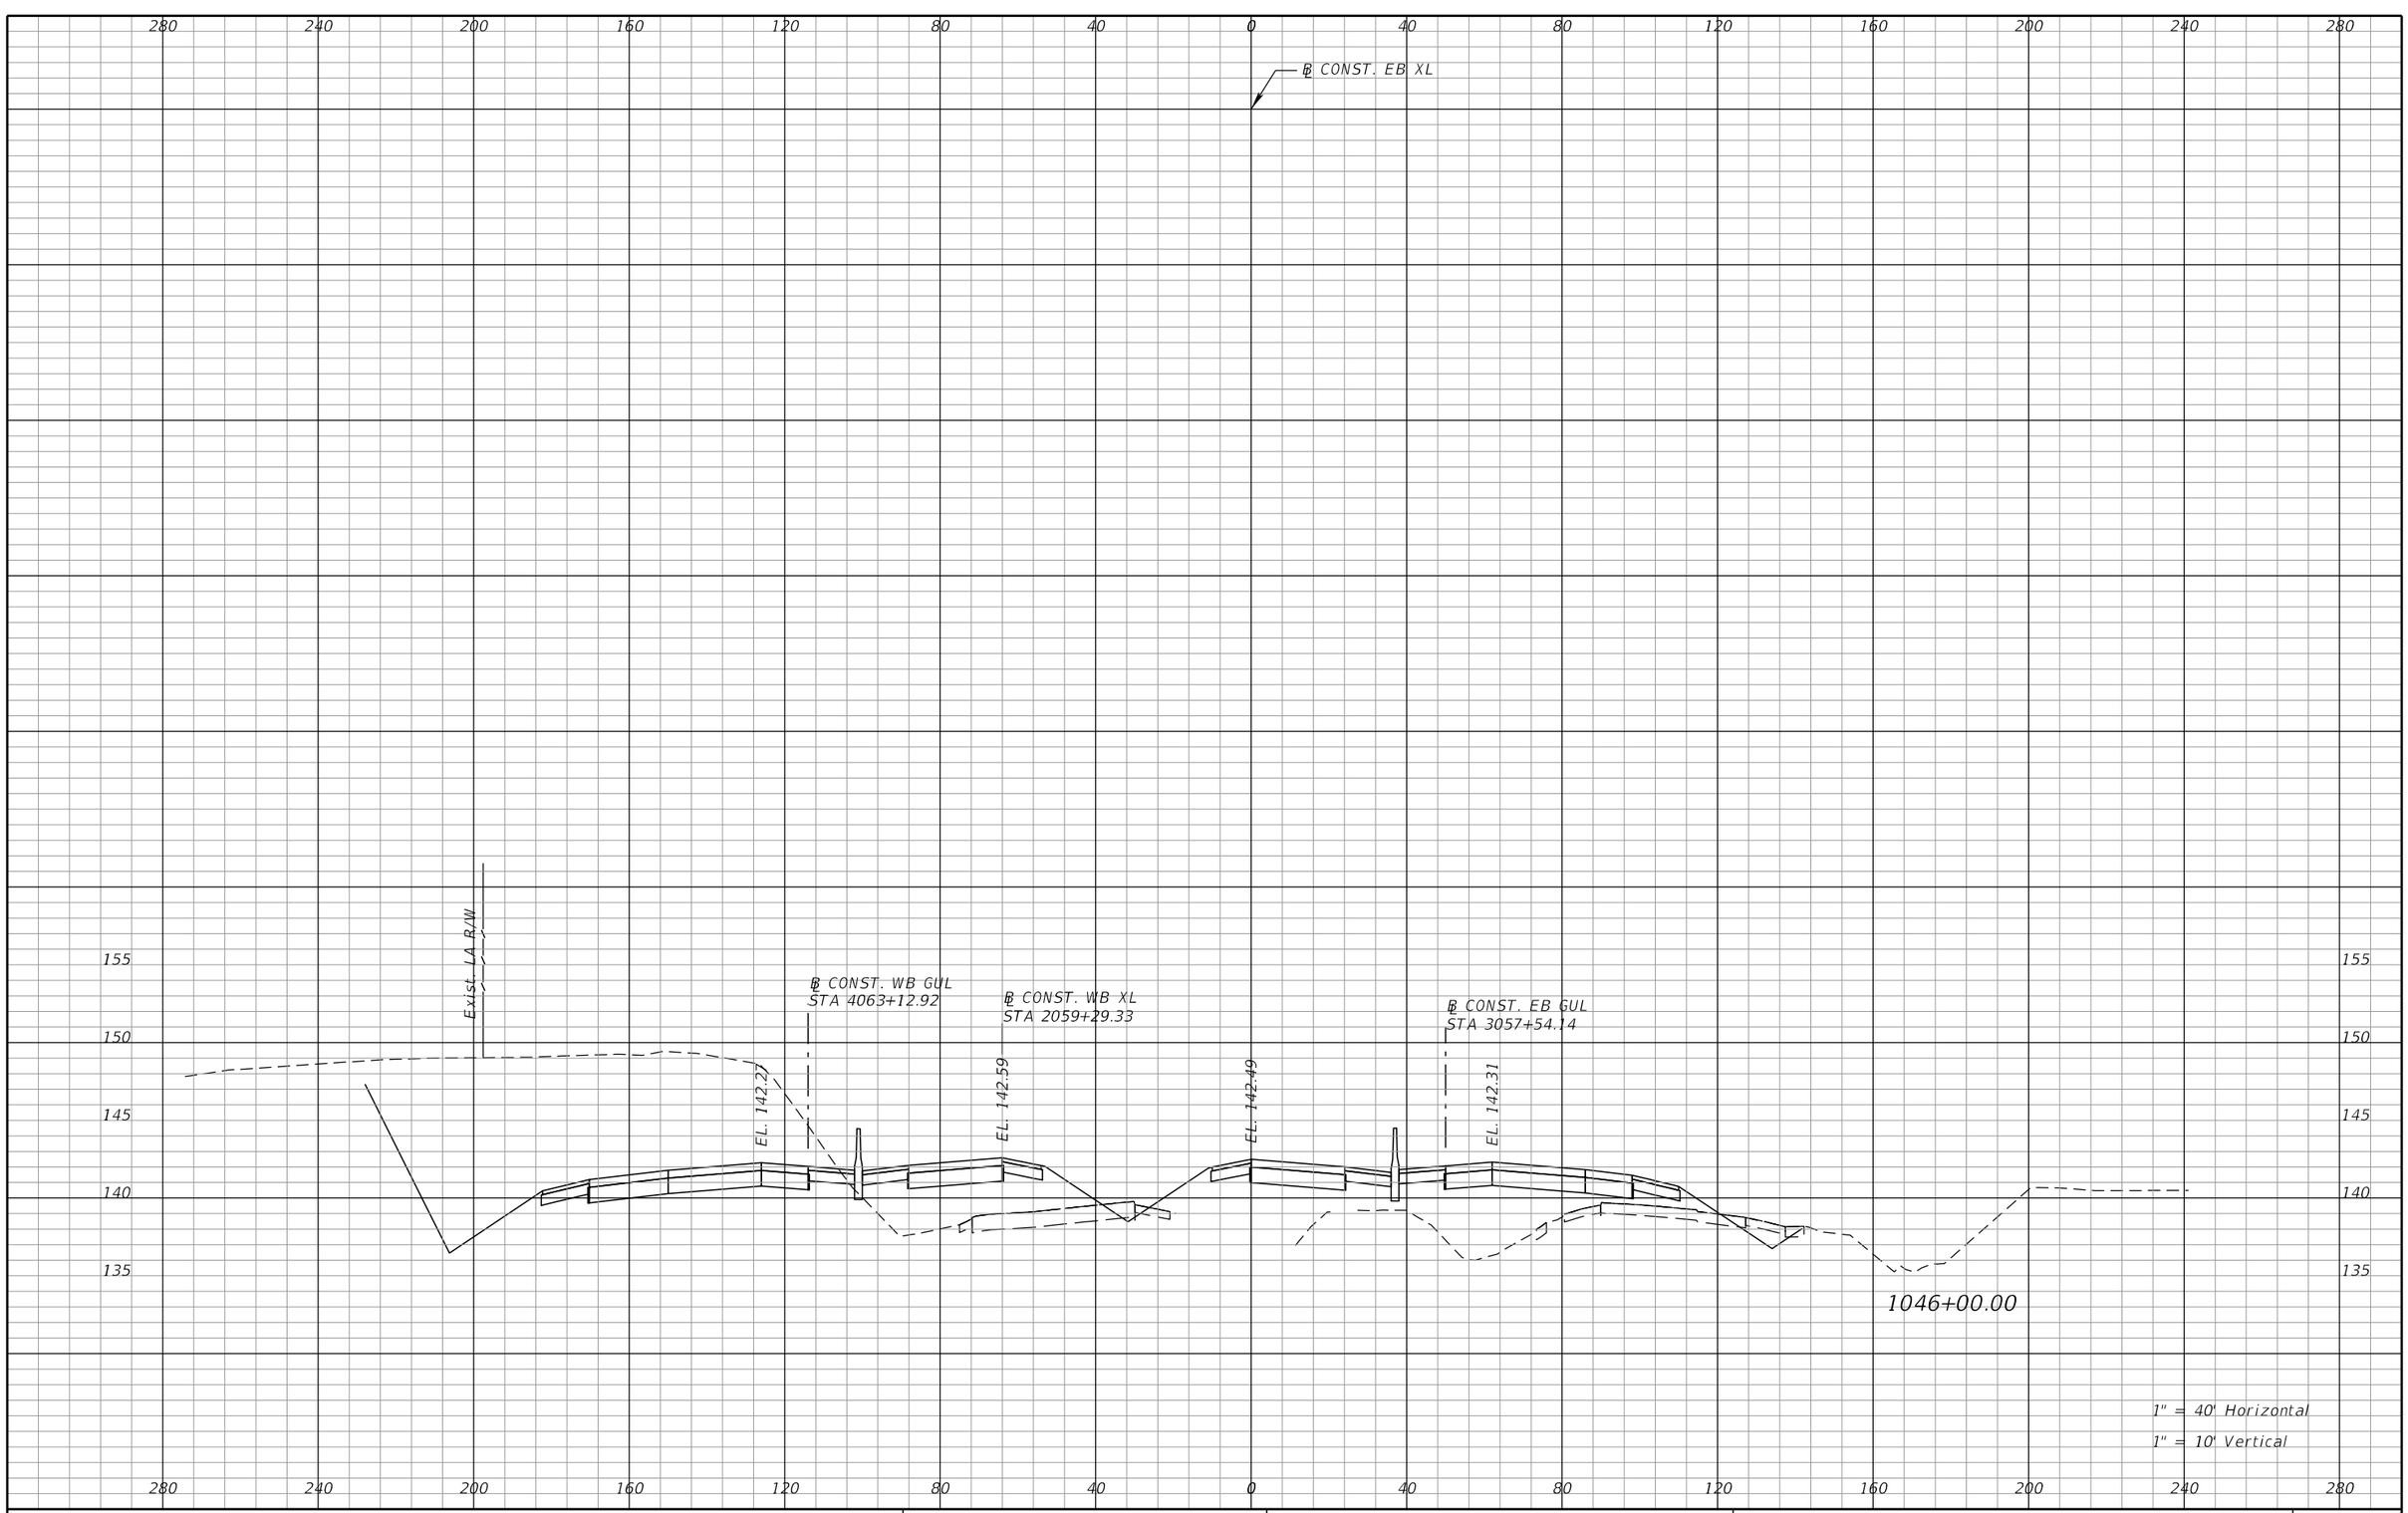

REVISIONS			
DATE	DESCRIPTION	DATE	DESCRIPTION

DEWBERRY ENGINEERS INC.
800 NORTH MAGNOLIA AVENUE, SUITE 1000
ORLANDO, FL 32803
CERTIFICATE OF AUTHORIZATION 8794

STATE OF FLORIDA
DEPARTMENT OF TRANSPORTATION


ROAD NO.	COUNTY	FINANCIAL PROJECT ID
SR 400	POLK	201210-3-52-1

SR 400 (I-4)
CROSS SECTIONS

SHEET NO. 229

PRELIMINARY: NOT FOR CONSTRUCTION

cfraser 3/10/2017 10:57:23 AM c:\pwworking\aecom_na\cfraser\dms28180\RDXSRD01_SEGA_XEBI4.DGN

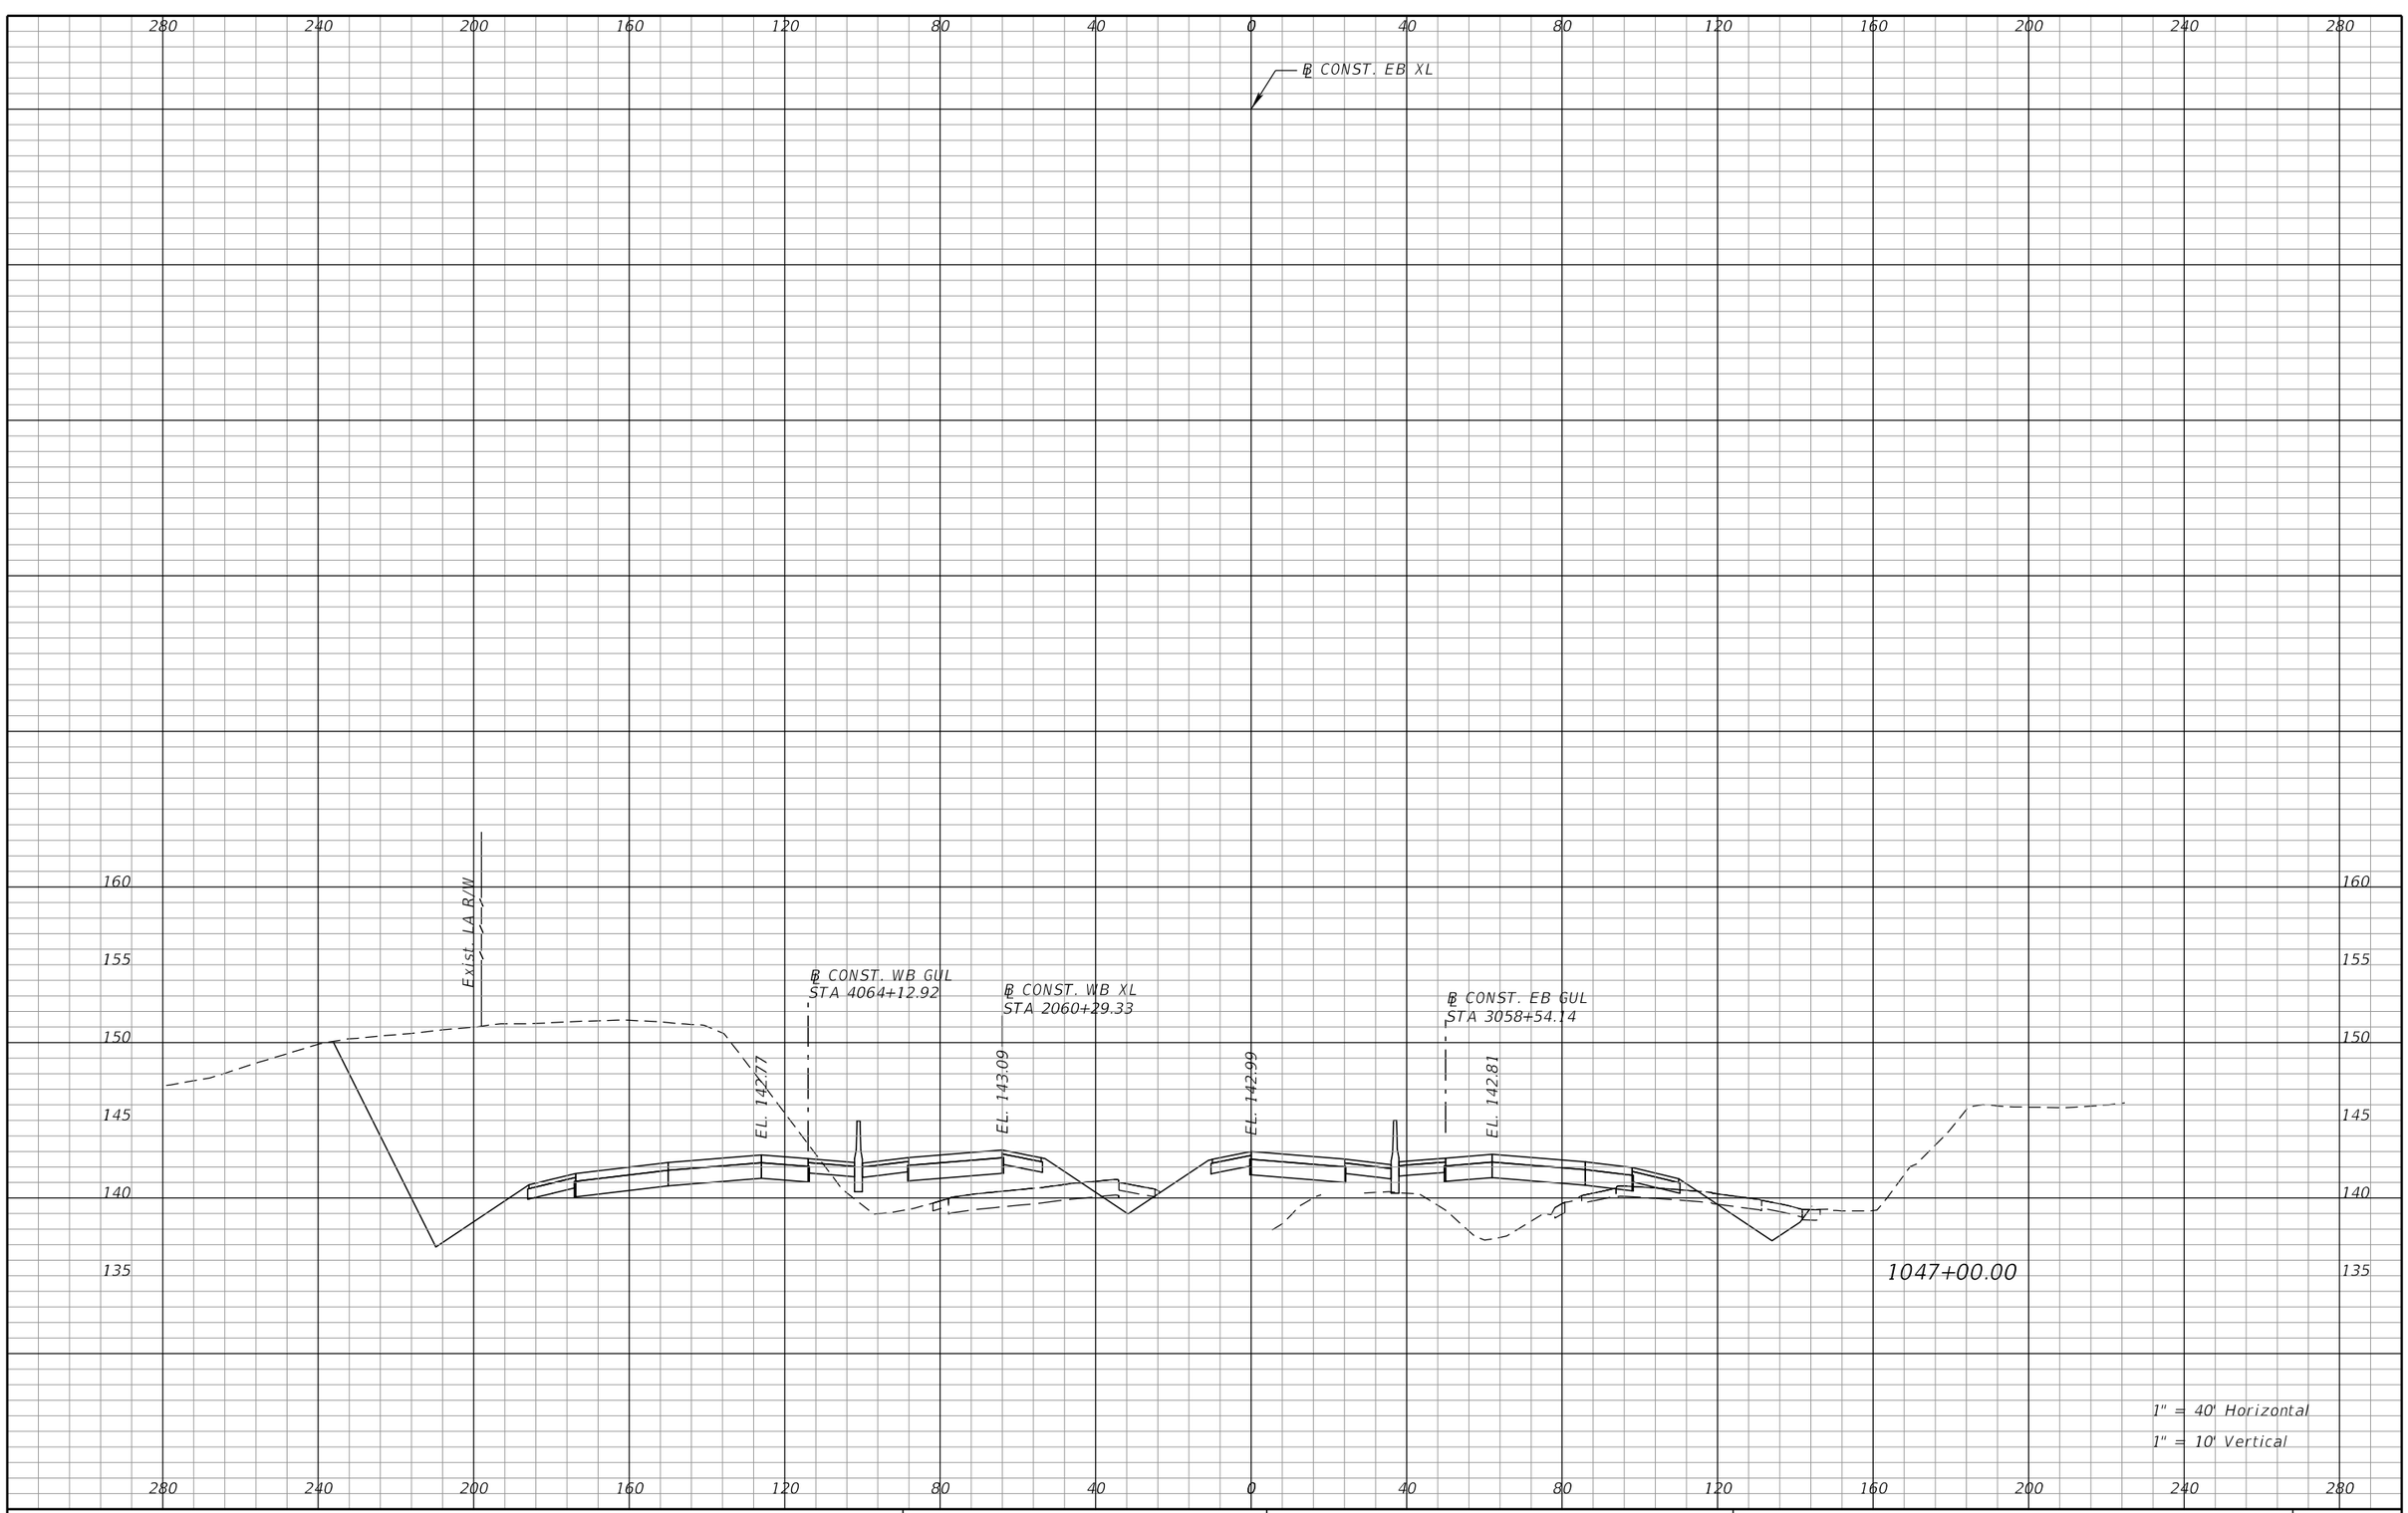

REVISIONS			
DATE	DESCRIPTION	DATE	DESCRIPTION

DEWBERRY ENGINEERS INC.
800 NORTH MAGNOLIA AVENUE, SUITE 1000
ORLANDO, FL 32803
CERTIFICATE OF AUTHORIZATION 8794

STATE OF FLORIDA
DEPARTMENT OF TRANSPORTATION


ROAD NO.	COUNTY	FINANCIAL PROJECT ID
SR 400	POLK	201210-3-52-1

SR 400 (I-4)
CROSS SECTIONS

SHEET NO. 230

PRELIMINARY: NOT FOR CONSTRUCTION

cfraser 3/10/2017 10:57:24 AM c:\pwworking\aecom_na\cfraser\dms28180\RDXSRD01_SEGA_XEBI4.DGN

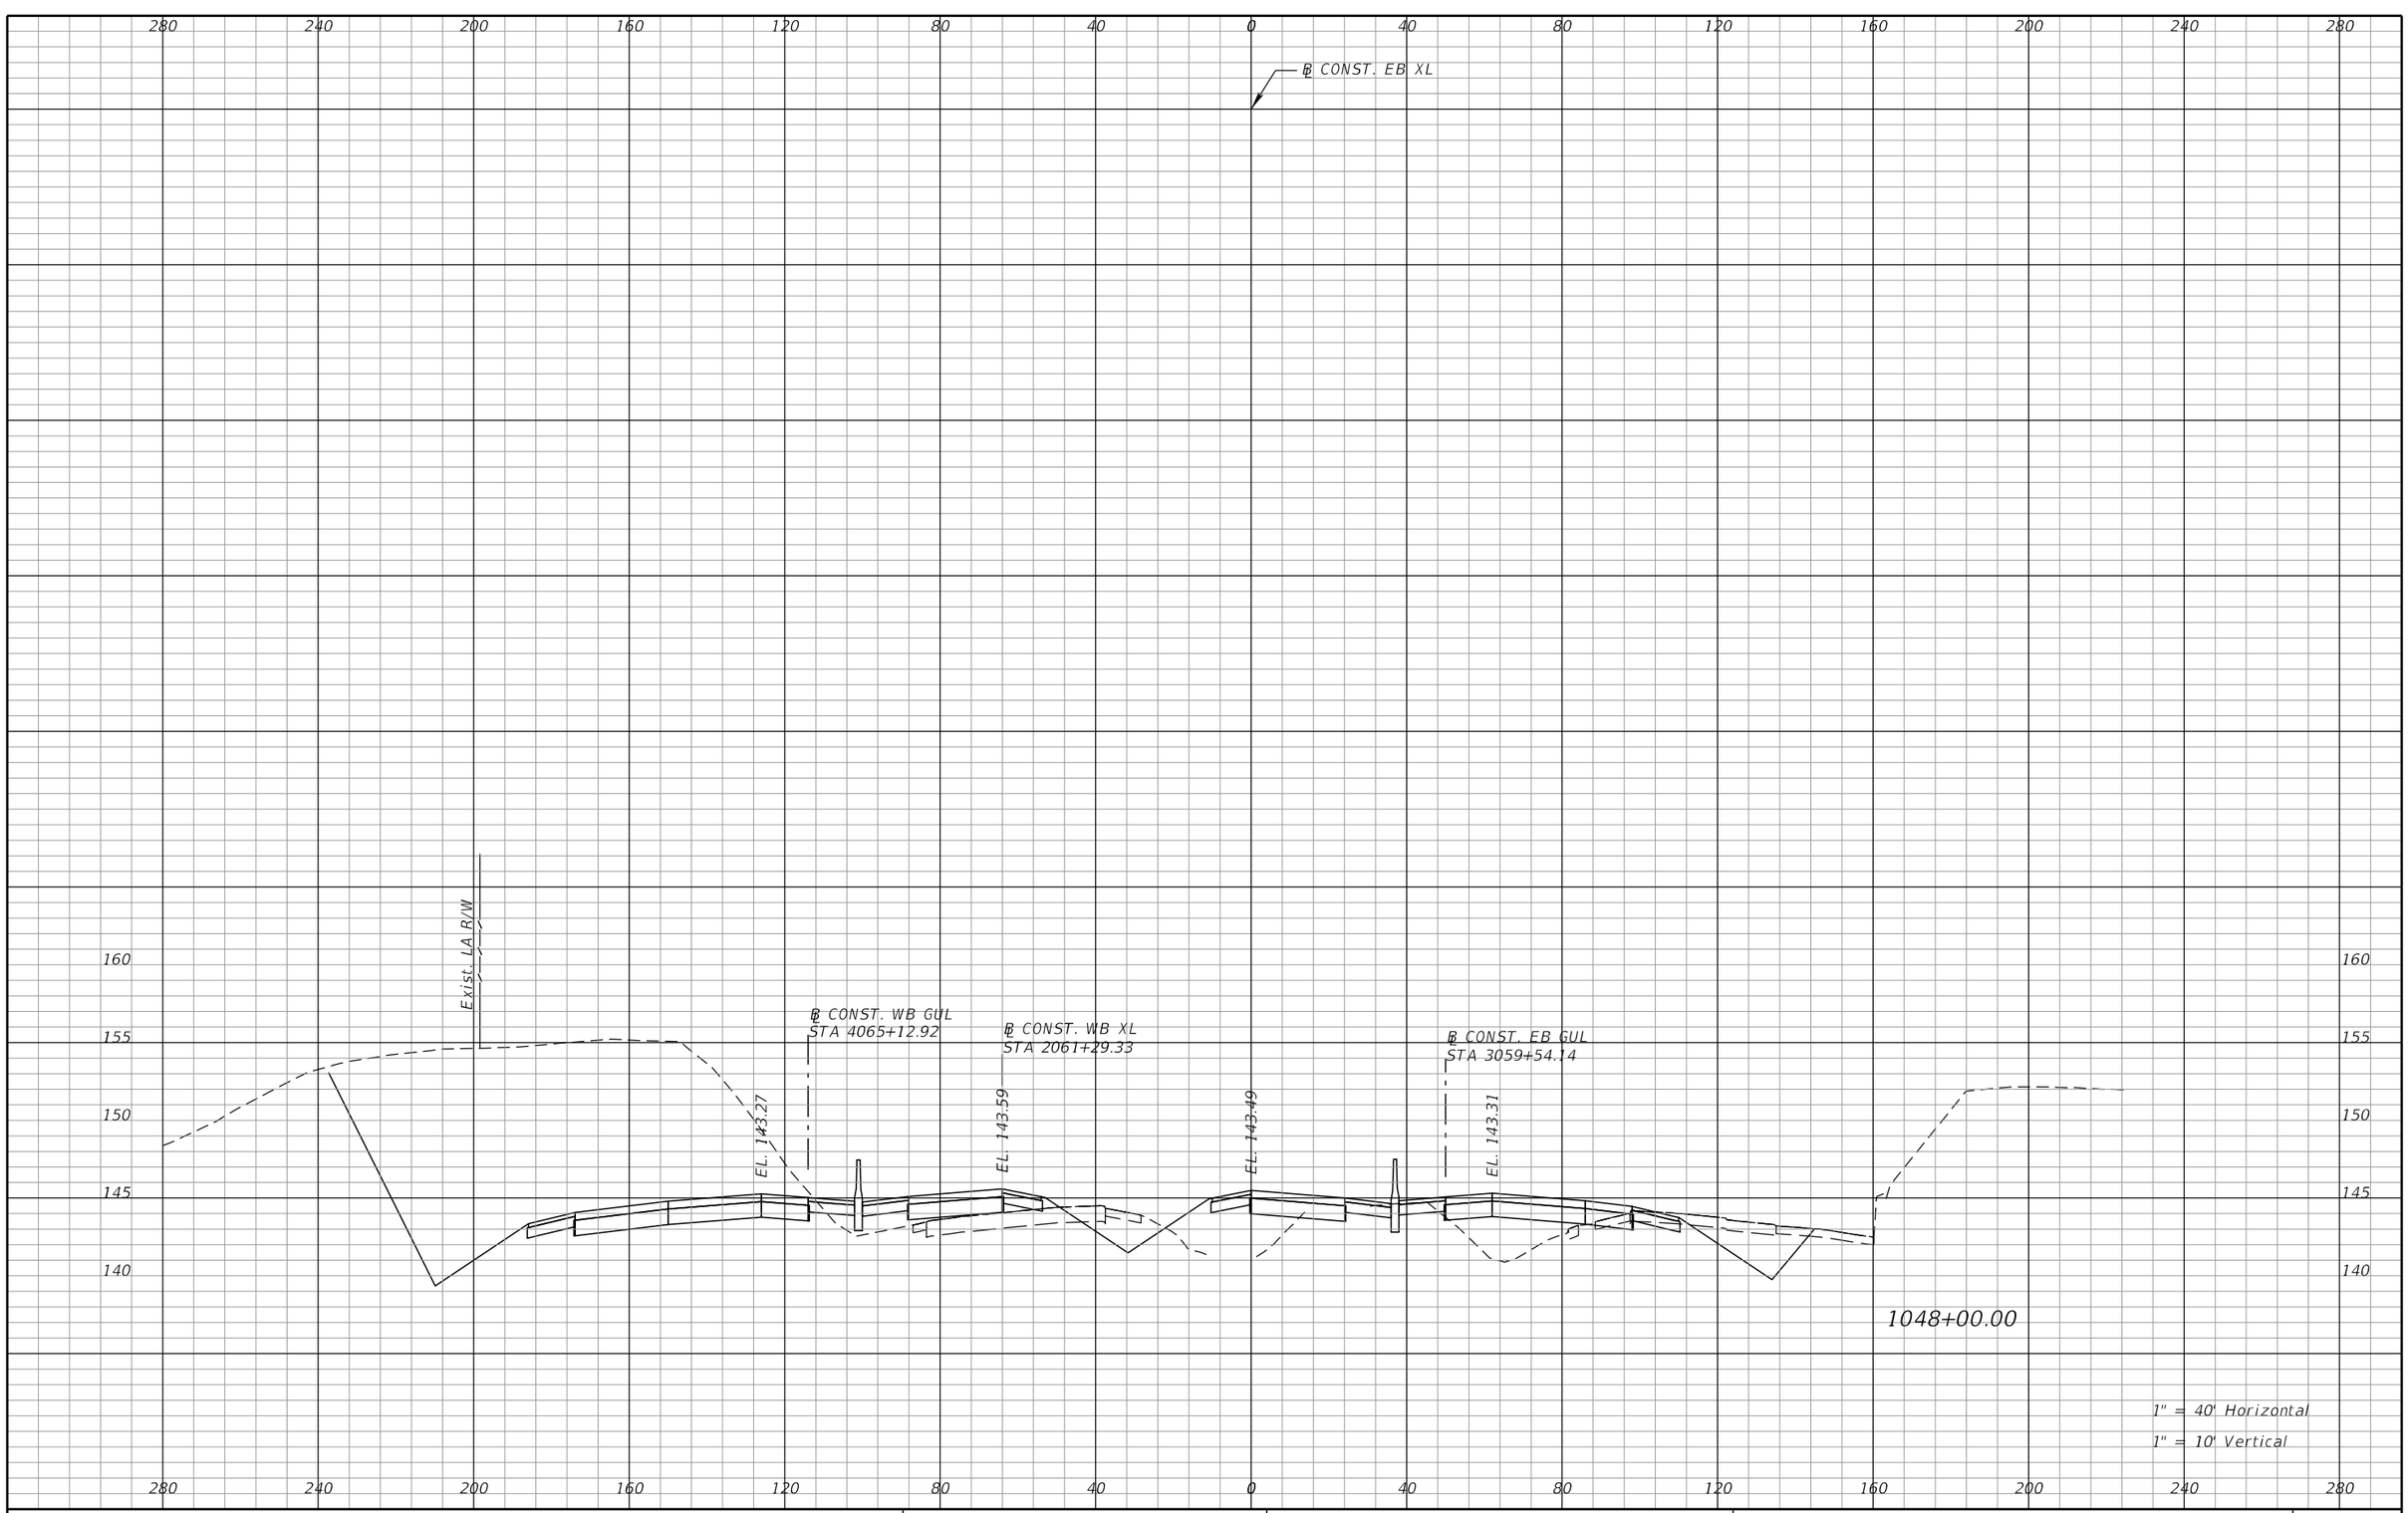

REVISIONS			
DATE	DESCRIPTION	DATE	DESCRIPTION

DEWBERRY ENGINEERS INC.
800 NORTH MAGNOLIA AVENUE, SUITE 1000
ORLANDO, FL 32803
CERTIFICATE OF AUTHORIZATION 8794

STATE OF FLORIDA
DEPARTMENT OF TRANSPORTATION


ROAD NO.	COUNTY	FINANCIAL PROJECT ID
SR 400	POLK	201210-3-52-1

SR 400 (I-4)
CROSS SECTIONS

SHEET NO. 231

PRELIMINARY: NOT FOR CONSTRUCTION

cfraser 3/10/2017 10:57:24 AM c:\pwworking\aecom_na\cfraser\dms28180\RDXSRD01_SEGA_XEBI4.DGN

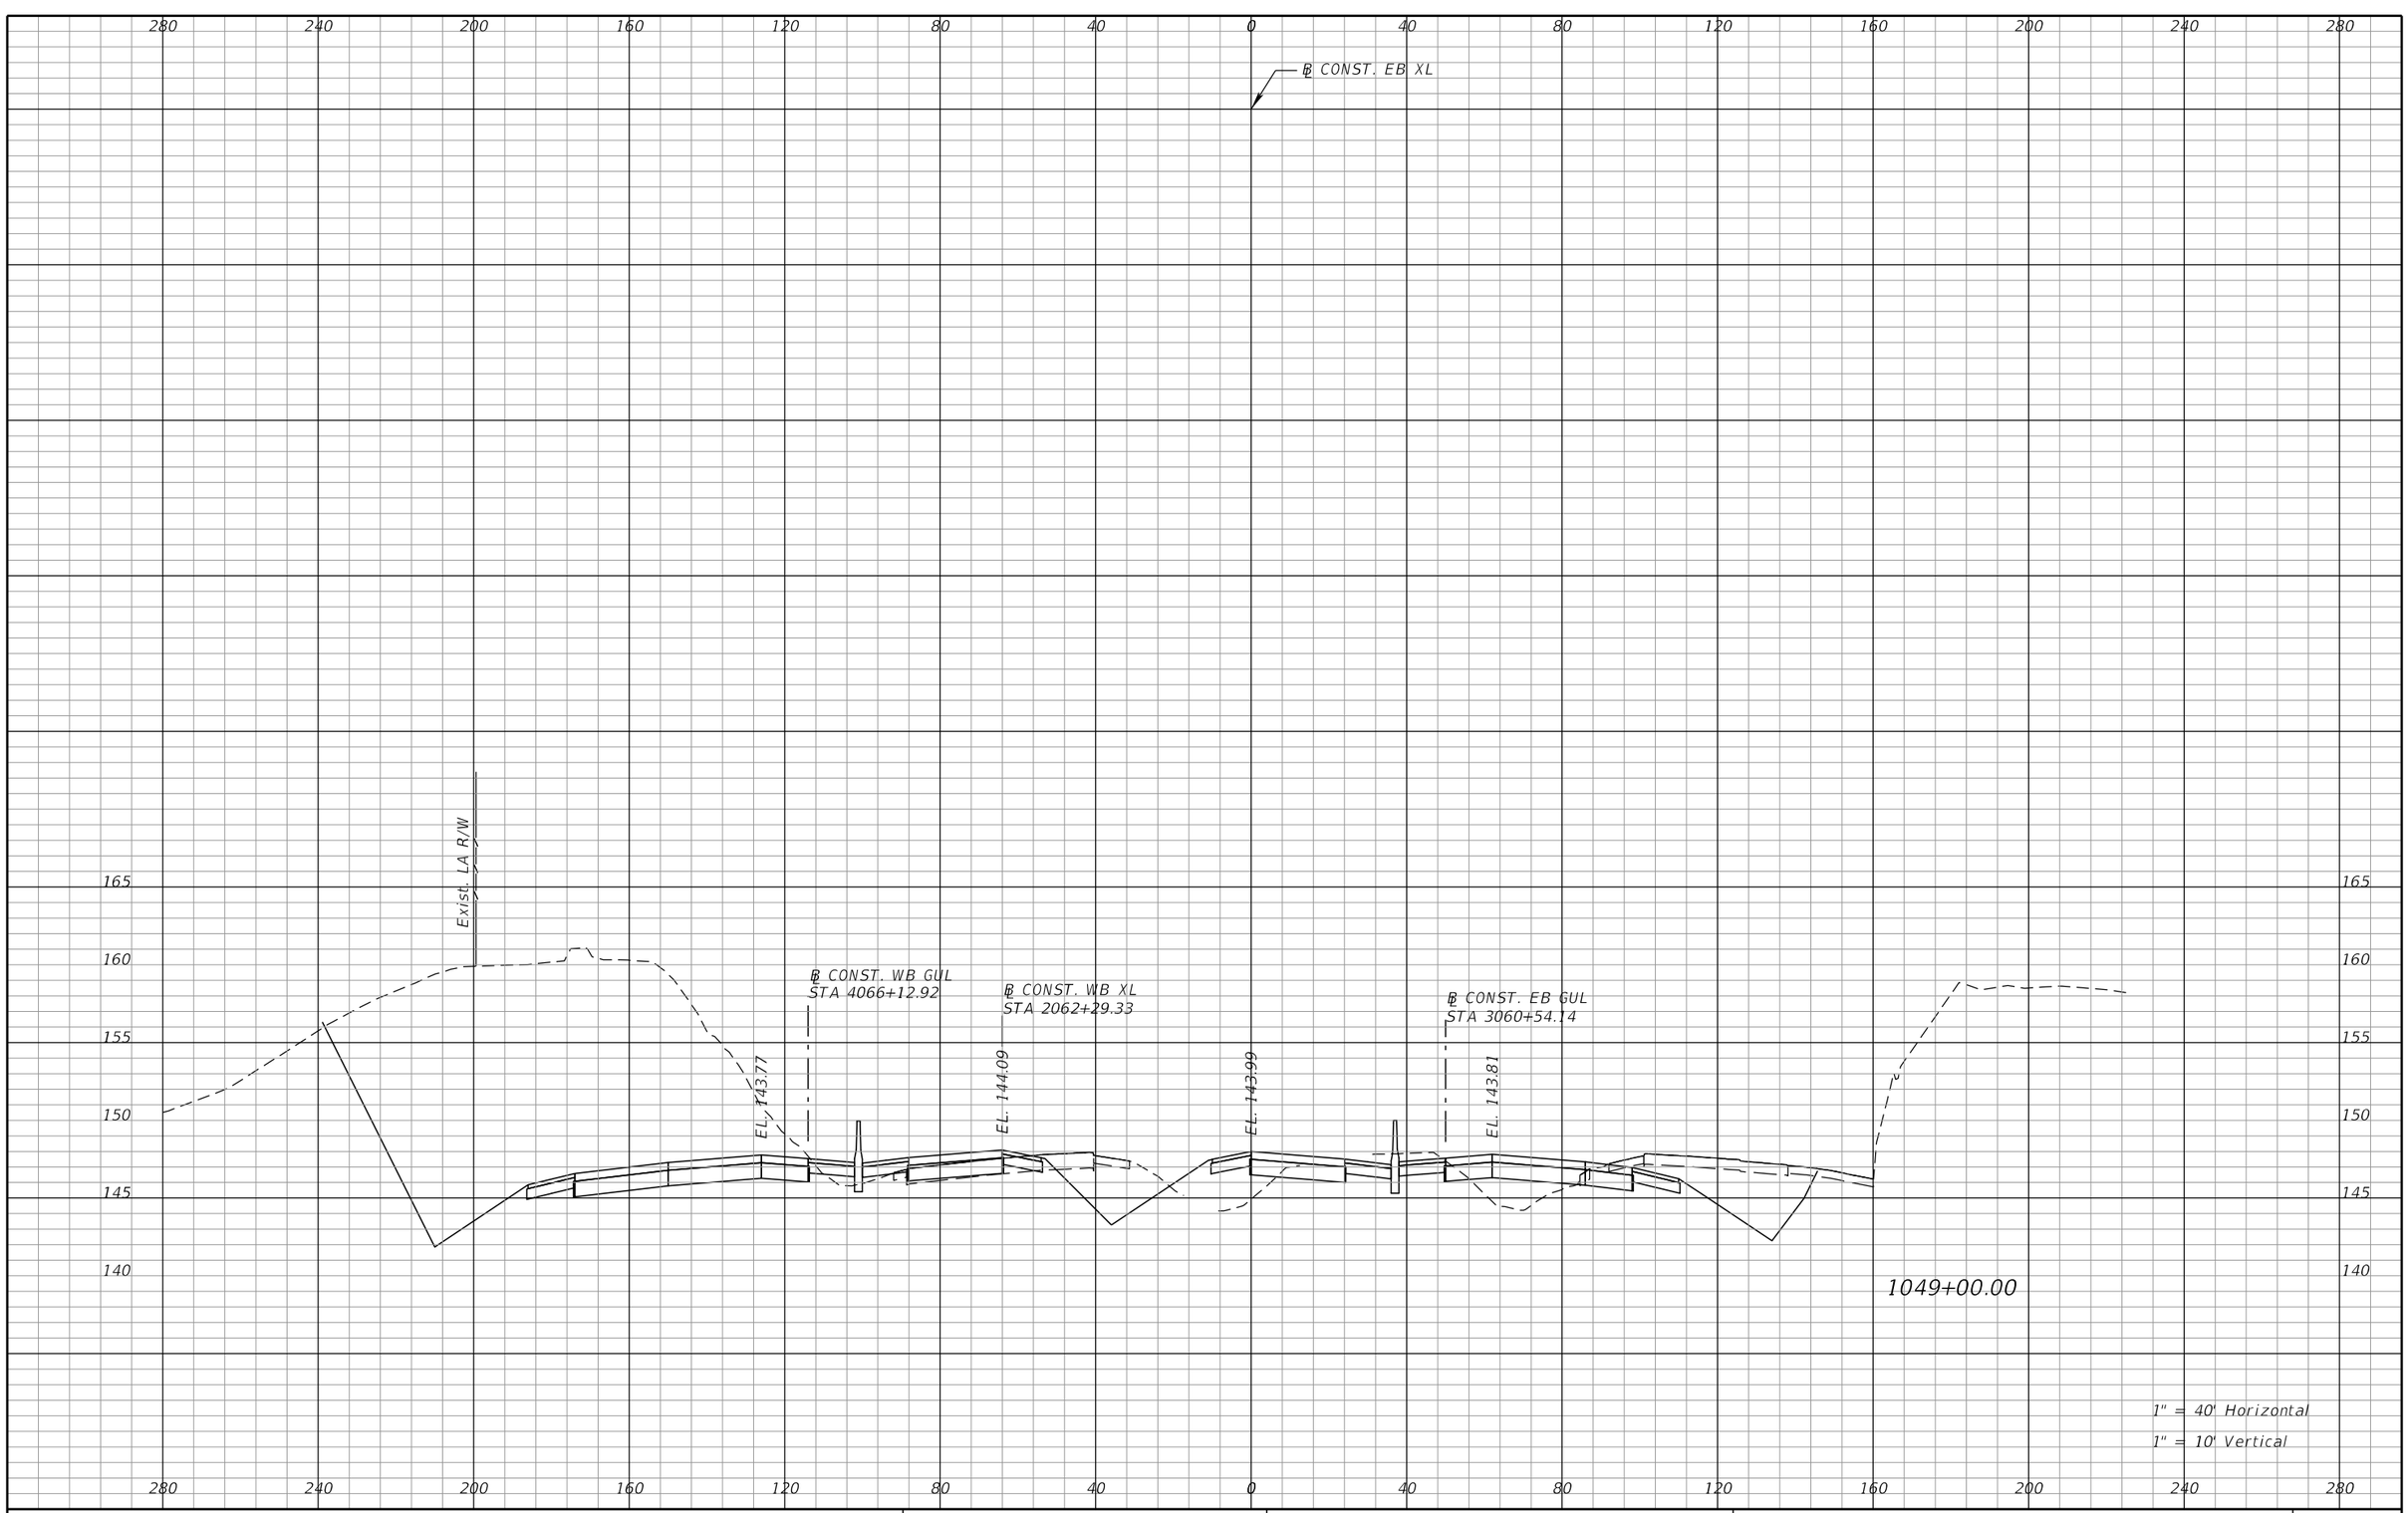

REVISIONS			
DATE	DESCRIPTION	DATE	DESCRIPTION

DEWBERRY ENGINEERS INC.
800 NORTH MAGNOLIA AVENUE, SUITE 1000
ORLANDO, FL 32803
CERTIFICATE OF AUTHORIZATION 8794


STATE OF FLORIDA
DEPARTMENT OF TRANSPORTATION

ROAD NO.	COUNTY	FINANCIAL PROJECT ID
SR 400	POLK	201210-3-52-1

SR 400 (I-4)
CROSS SECTIONS

SHEET NO. 232

PRELIMINARY: NOT FOR CONSTRUCTION

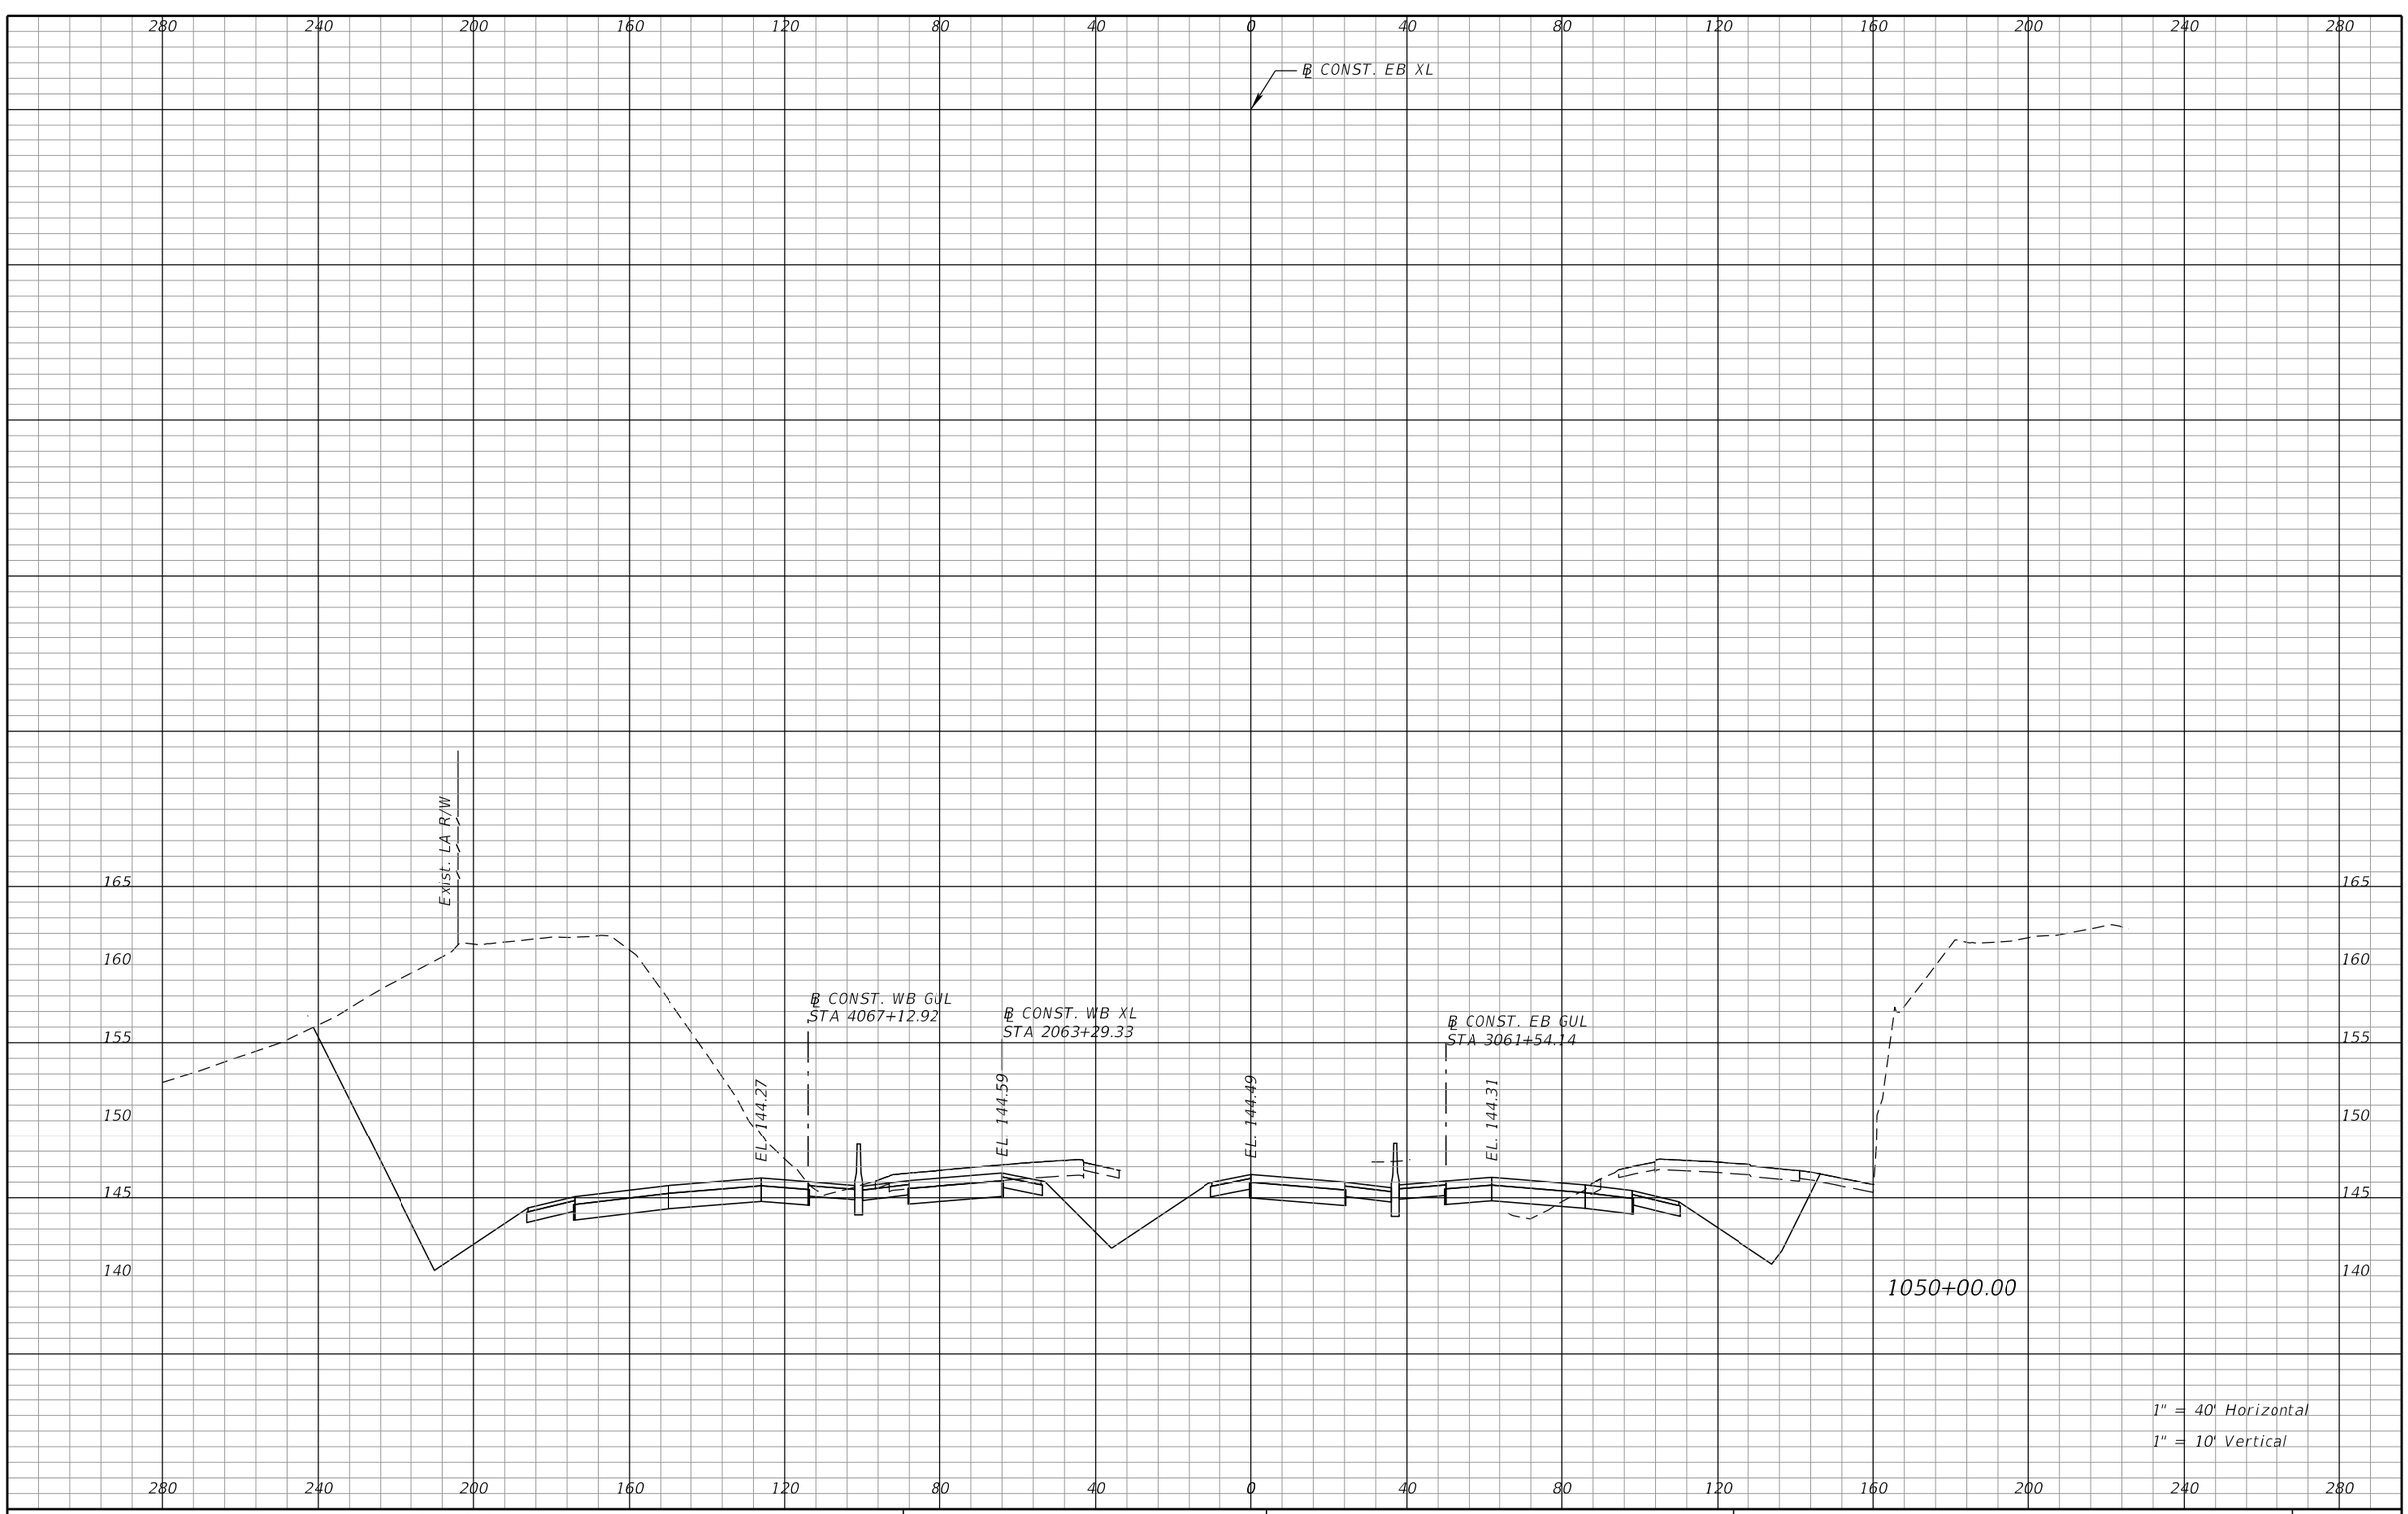

REVISIONS			
DATE	DESCRIPTION	DATE	DESCRIPTION

DEWBERRY ENGINEERS INC.
800 NORTH MAGNOLIA AVENUE, SUITE 1000
ORLANDO, FL 32803
CERTIFICATE OF AUTHORIZATION 8794

STATE OF FLORIDA
DEPARTMENT OF TRANSPORTATION


ROAD NO.	COUNTY	FINANCIAL PROJECT ID
SR 400	POLK	201210-3-52-1

SR 400 (I-4)
CROSS SECTIONS

SHEET NO. 233

PRELIMINARY: NOT FOR CONSTRUCTION

cfraser 3/10/2017 10:57:25 AM c:\pwworking\aecom_na\cfraser\dms28180\RDXSRD01_SEGA_XEBI4.DGN

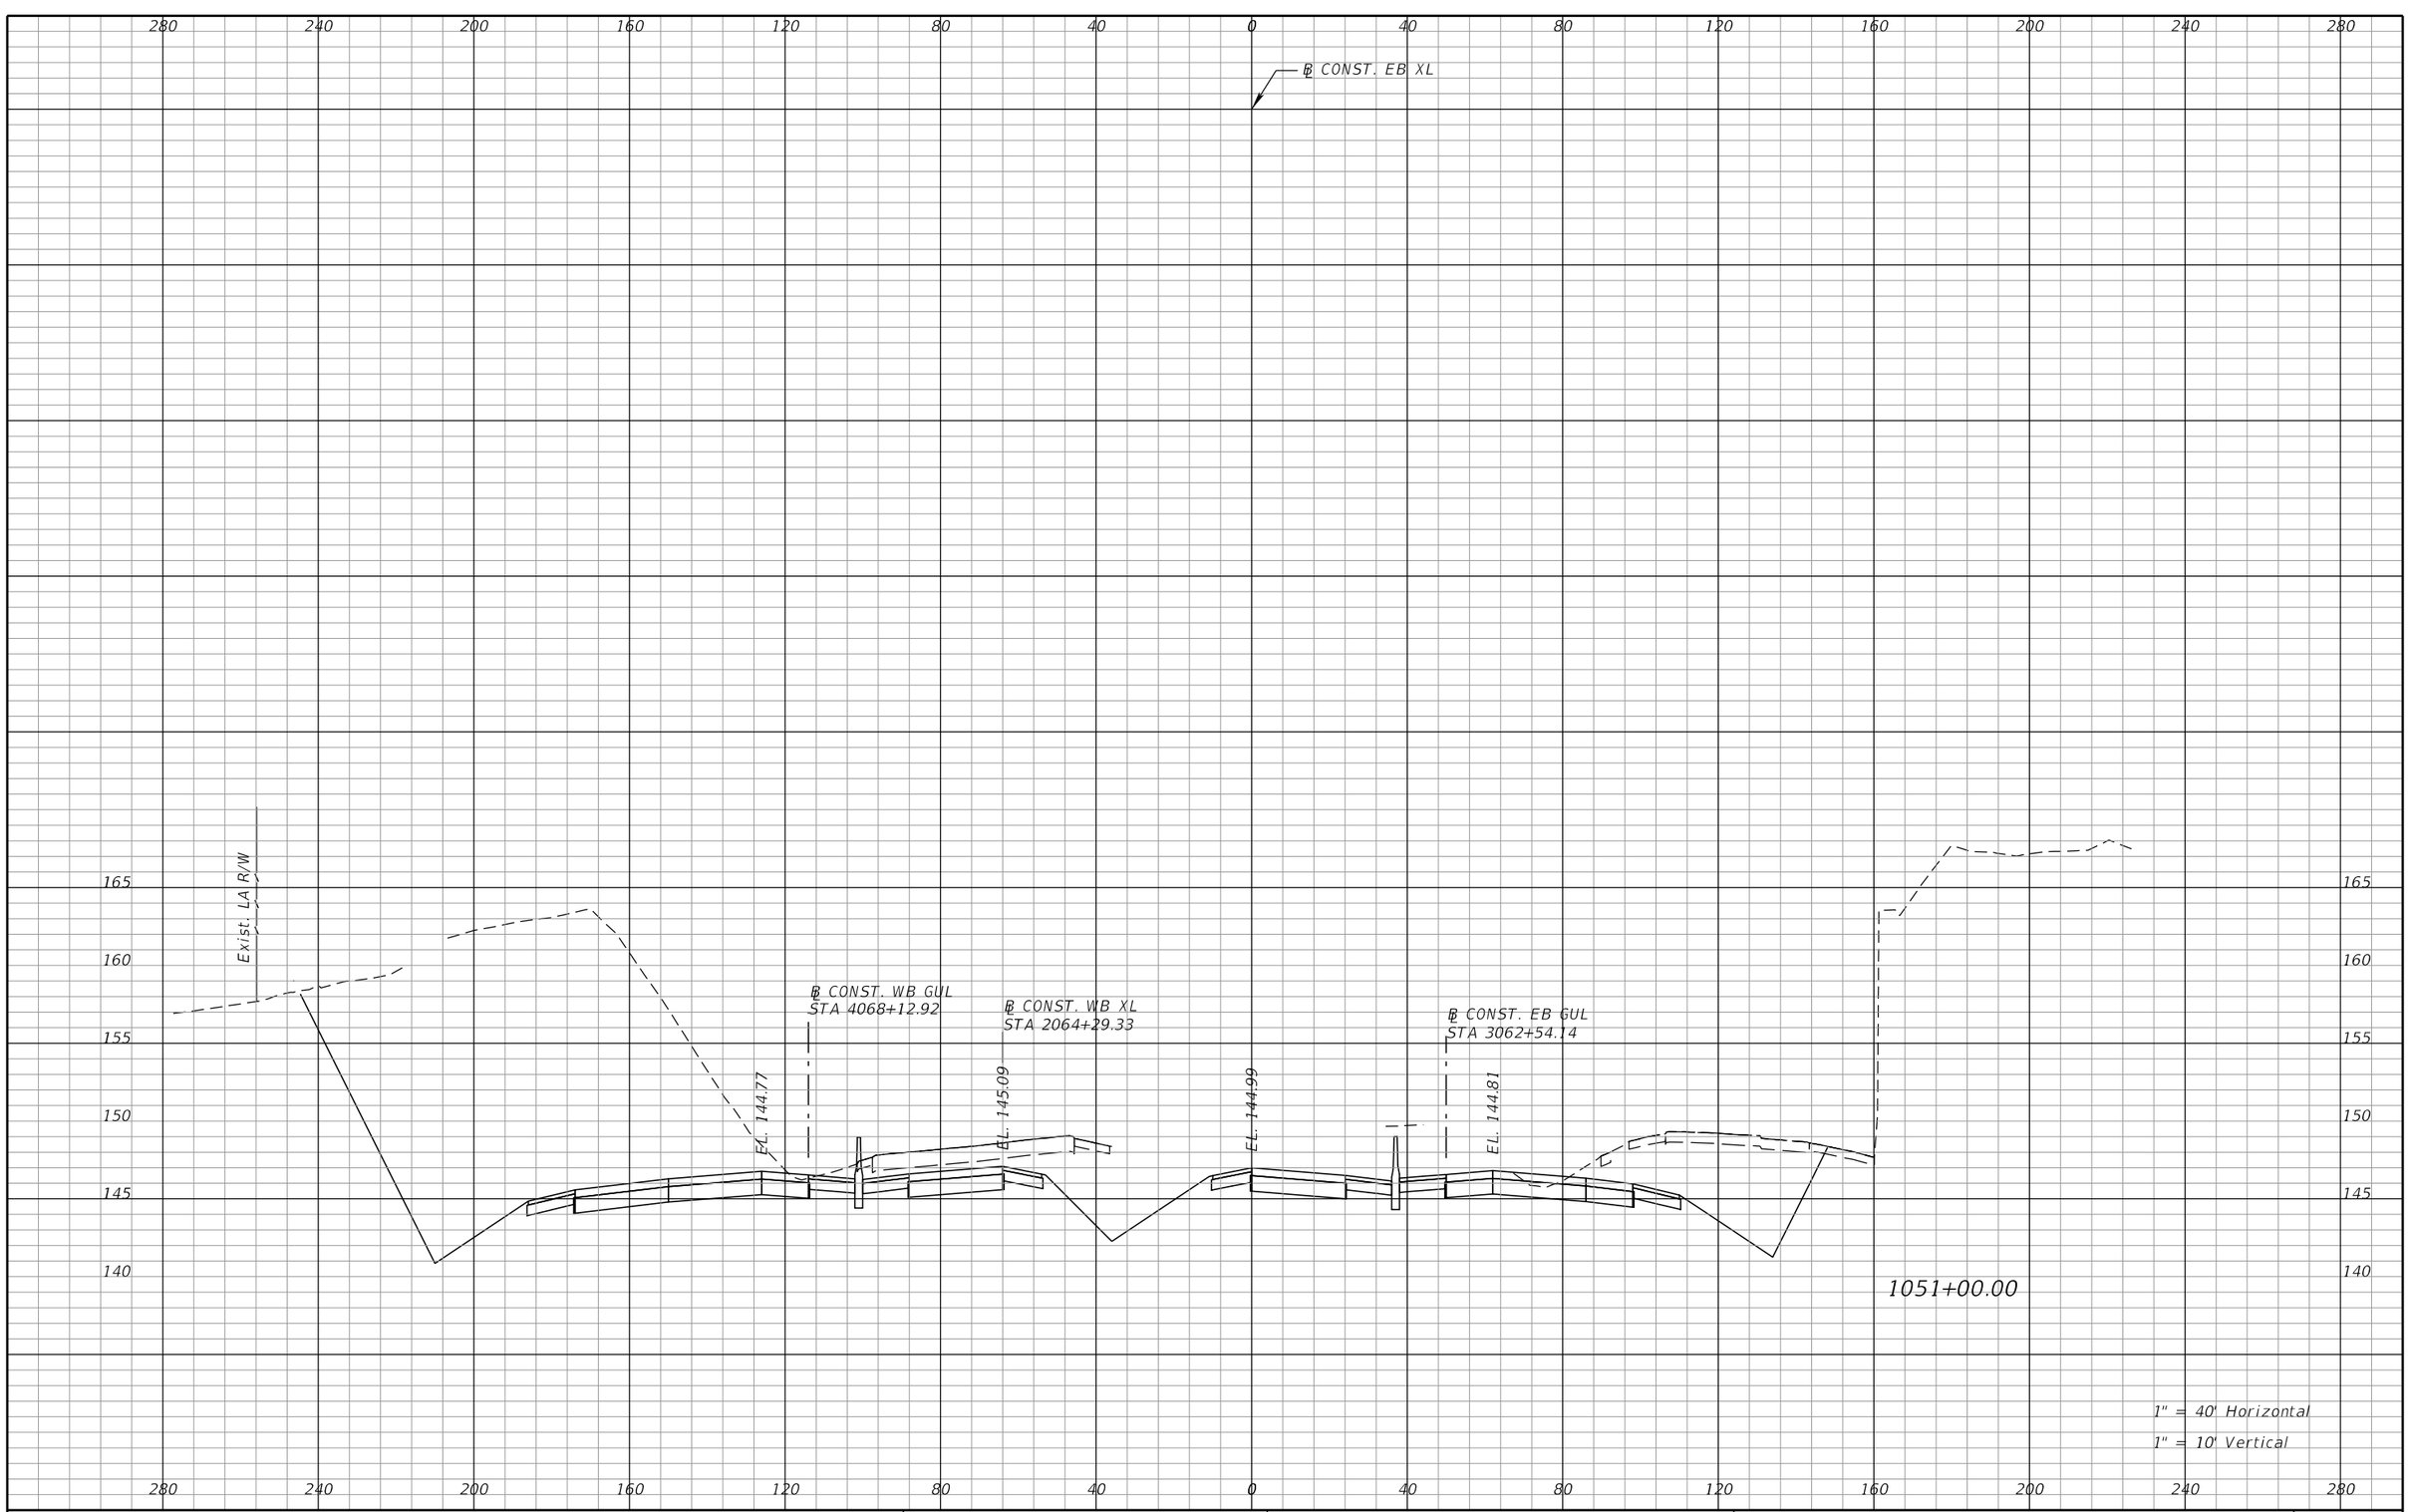

REVISIONS			
DATE	DESCRIPTION	DATE	DESCRIPTION

DEWBERRY ENGINEERS INC.
800 NORTH MAGNOLIA AVENUE, SUITE 1000
ORLANDO, FL 32803
CERTIFICATE OF AUTHORIZATION 8794

STATE OF FLORIDA
DEPARTMENT OF TRANSPORTATION


ROAD NO.	COUNTY	FINANCIAL PROJECT ID
SR 400	POLK	201210-3-52-1

SR 400 (I-4)
CROSS SECTIONS

SHEET NO. 234

PRELIMINARY: NOT FOR CONSTRUCTION

cfraser 3/10/2017 10:57:26 AM c:\pwworking\aecom_na\cfraser\dms28180\RDXSRD01_SEGA_XEBI4.DGN

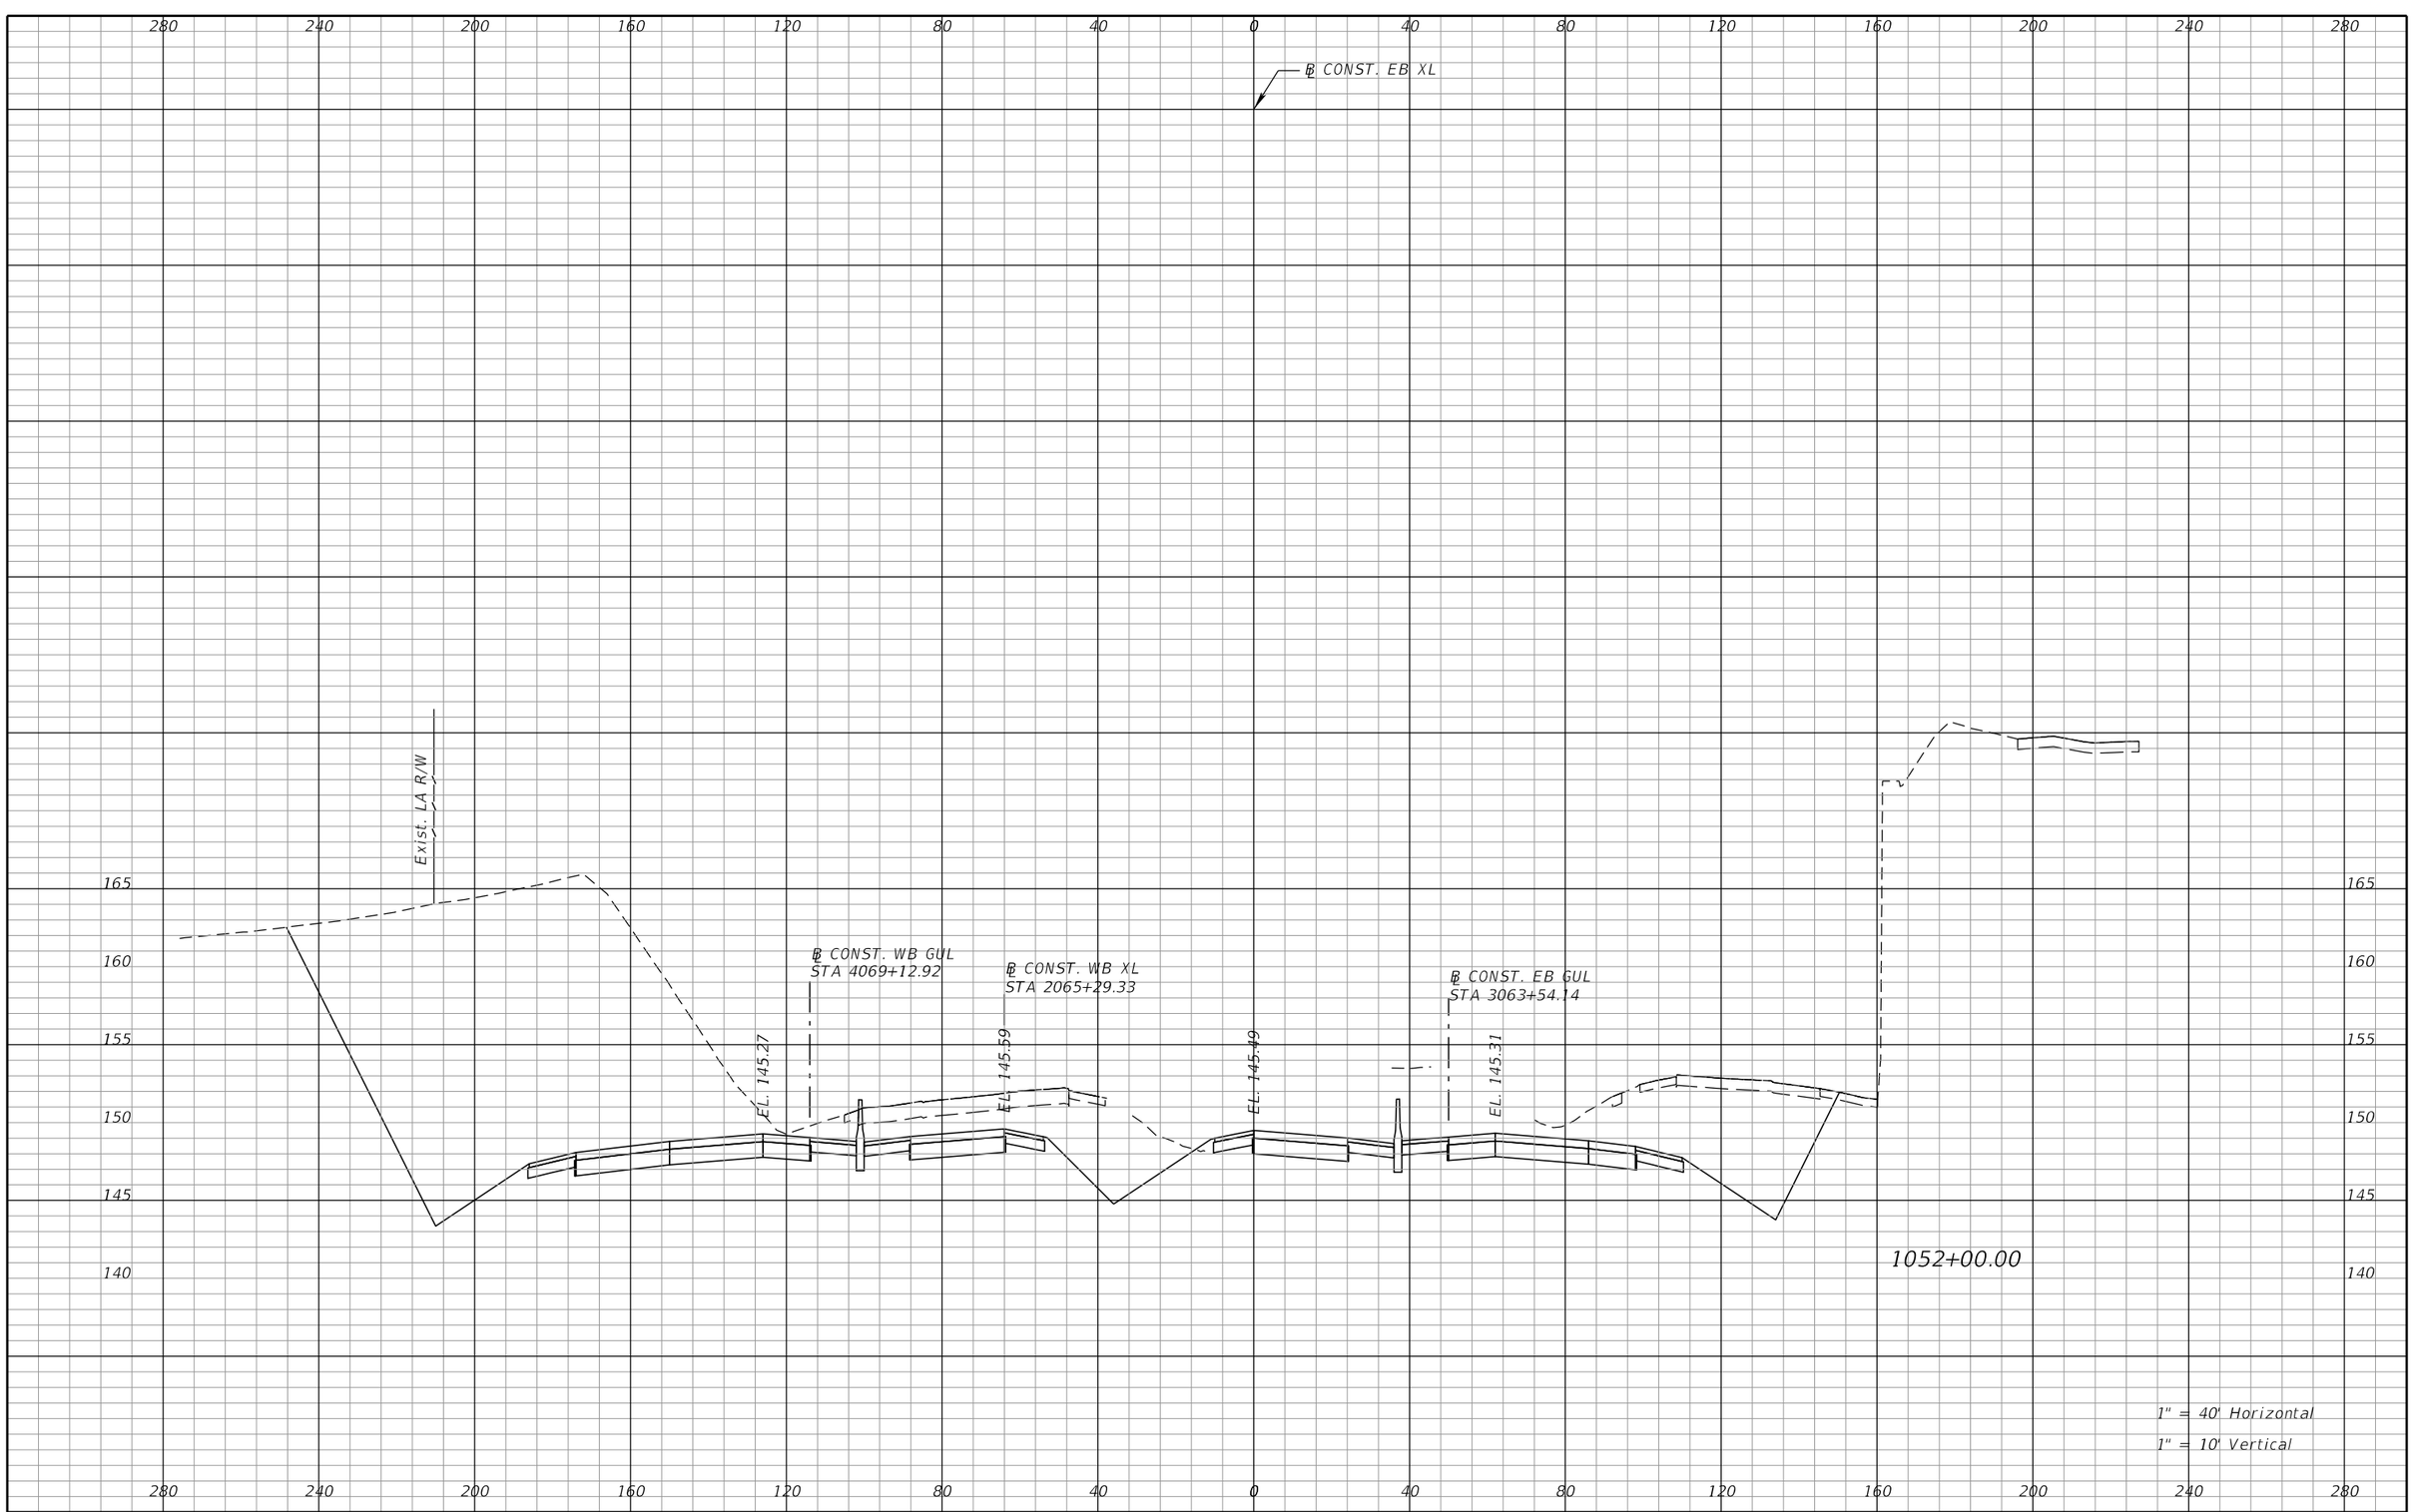

REVISIONS			
DATE	DESCRIPTION	DATE	DESCRIPTION

DEWBERRY ENGINEERS INC.
800 NORTH MAGNOLIA AVENUE, SUITE 1000
ORLANDO, FL 32803
CERTIFICATE OF AUTHORIZATION 8794

STATE OF FLORIDA
DEPARTMENT OF TRANSPORTATION


ROAD NO.	COUNTY	FINANCIAL PROJECT ID
SR 400	POLK	201210-3-52-1

SR 400 (I-4)
CROSS SECTIONS

SHEET NO. 235

PRELIMINARY: NOT FOR CONSTRUCTION

cfraser 3/10/2017 10:57:28 AM c:\pwworking\aecom_na\cfraser\dms28180\RDXSRD01_SEGA_XEBI4.DGN

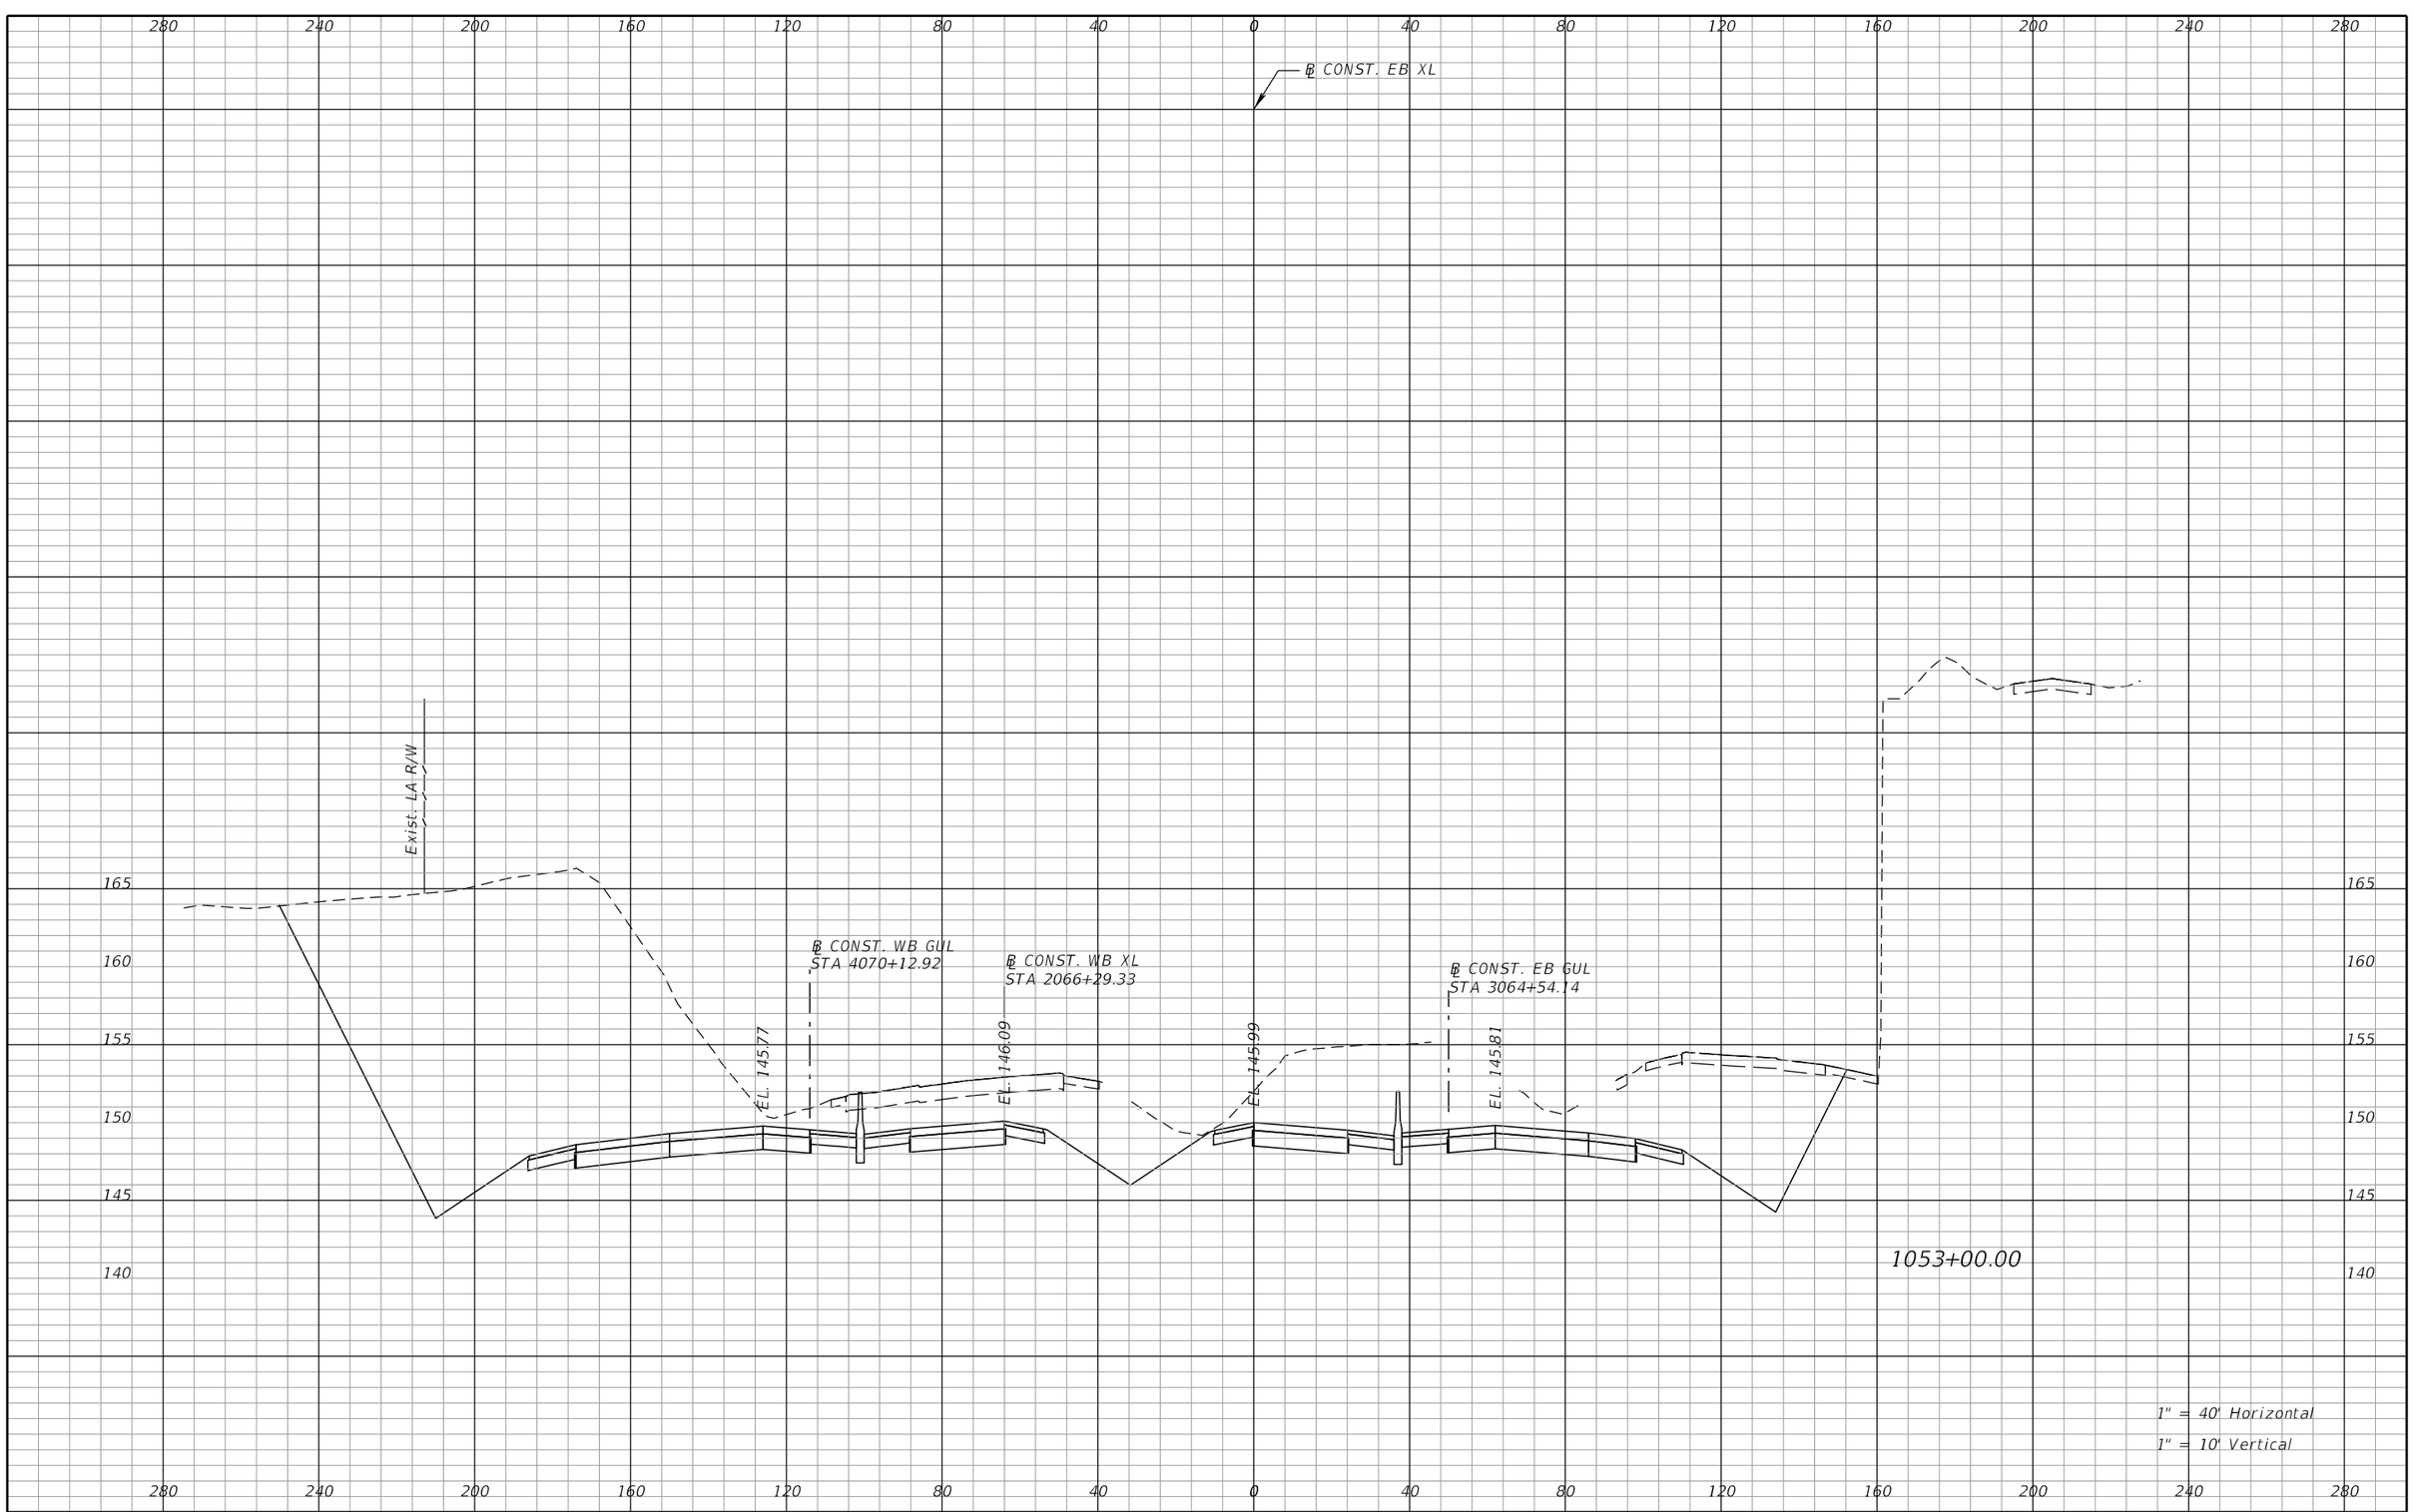

REVISIONS			
DATE	DESCRIPTION	DATE	DESCRIPTION

DEWBERRY ENGINEERS INC.
800 NORTH MAGNOLIA AVENUE, SUITE 1000
ORLANDO, FL 32803
CERTIFICATE OF AUTHORIZATION 8794

STATE OF FLORIDA
DEPARTMENT OF TRANSPORTATION


ROAD NO.	COUNTY	FINANCIAL PROJECT ID
SR 400	POLK	201210-3-52-1

SR 400 (I-4)
CROSS SECTIONS

SHEET NO. 236

PRELIMINARY: NOT FOR CONSTRUCTION

cfraser 3/10/2017 10:57:28 AM c:\pwworking\aecom_na\cfraser\dms28180\RDXSRD01_SEGA_XEBI4.DGN

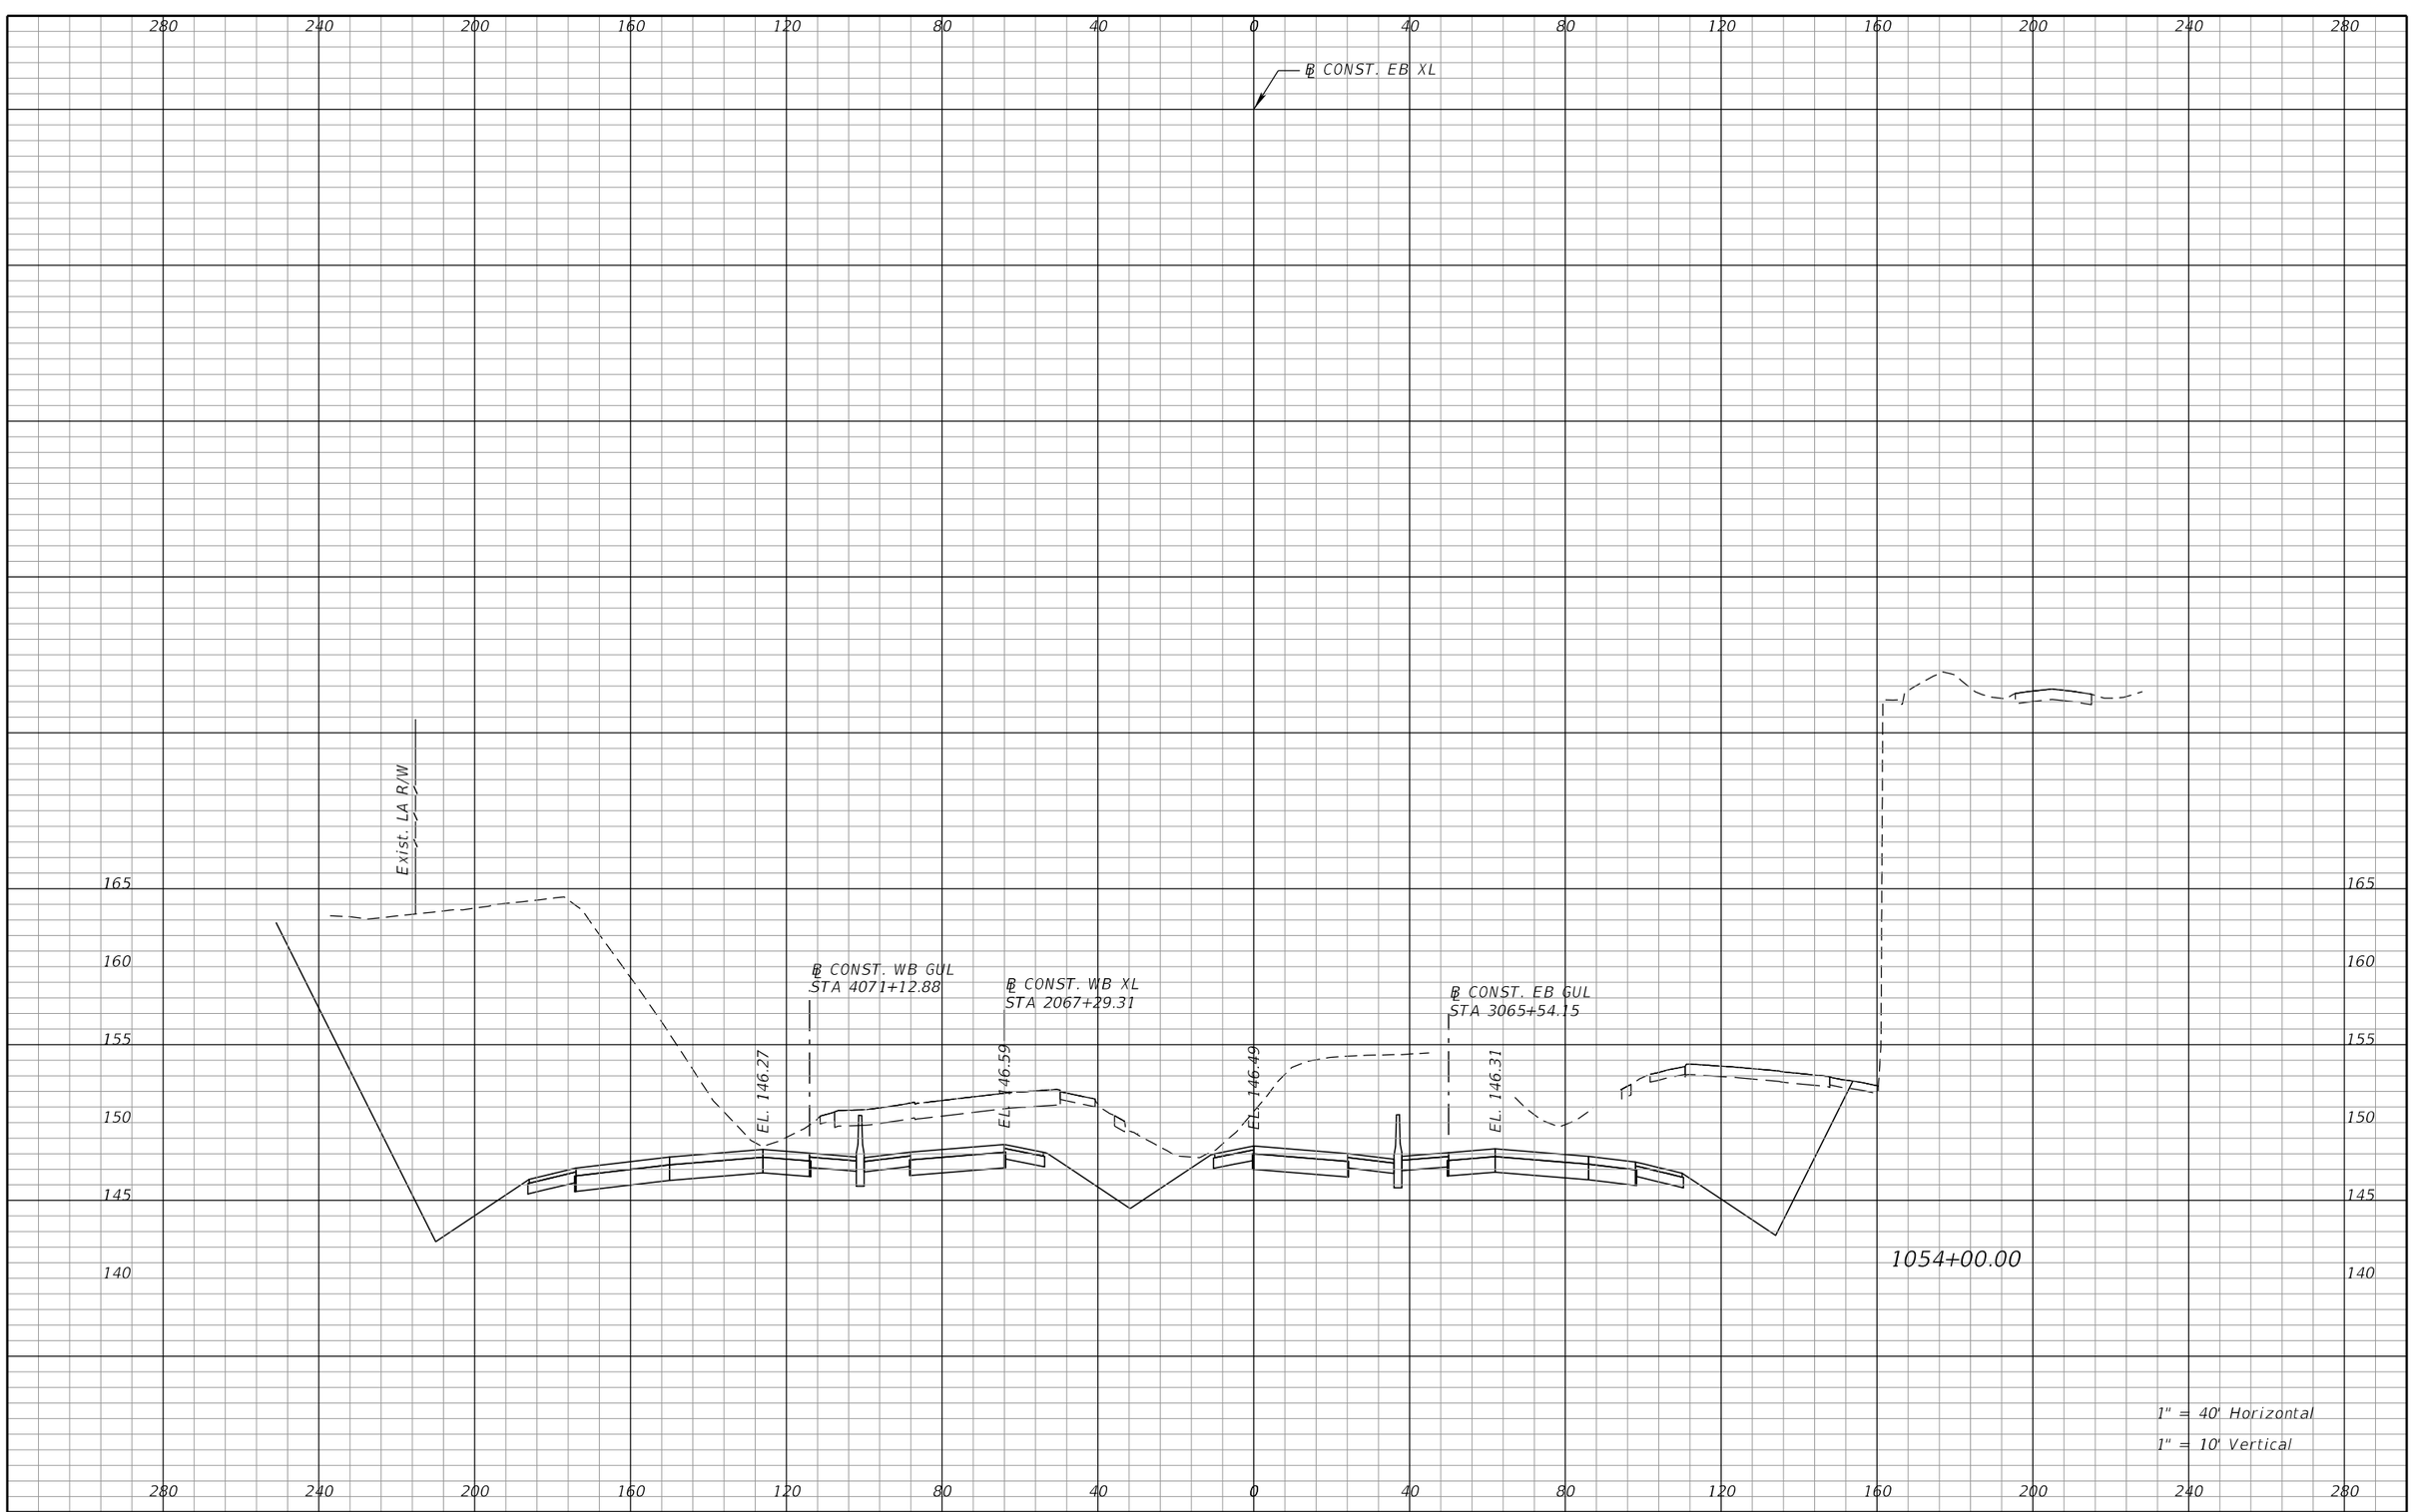

REVISIONS			
DATE	DESCRIPTION	DATE	DESCRIPTION

DEWBERRY ENGINEERS INC.
800 NORTH MAGNOLIA AVENUE, SUITE 1000
ORLANDO, FL 32803
CERTIFICATE OF AUTHORIZATION 8794

STATE OF FLORIDA
DEPARTMENT OF TRANSPORTATION


ROAD NO.	COUNTY	FINANCIAL PROJECT ID
SR 400	POLK	201210-3-52-1

SR 400 (I-4)
CROSS SECTIONS

SHEET NO. 237

PRELIMINARY: NOT FOR CONSTRUCTION

cfraser 3/10/2017 10:57:28 AM c:\pwworking\aecom_na\cfraser\dms28180\RDXSRD01_SEGA_XEBI4.DGN

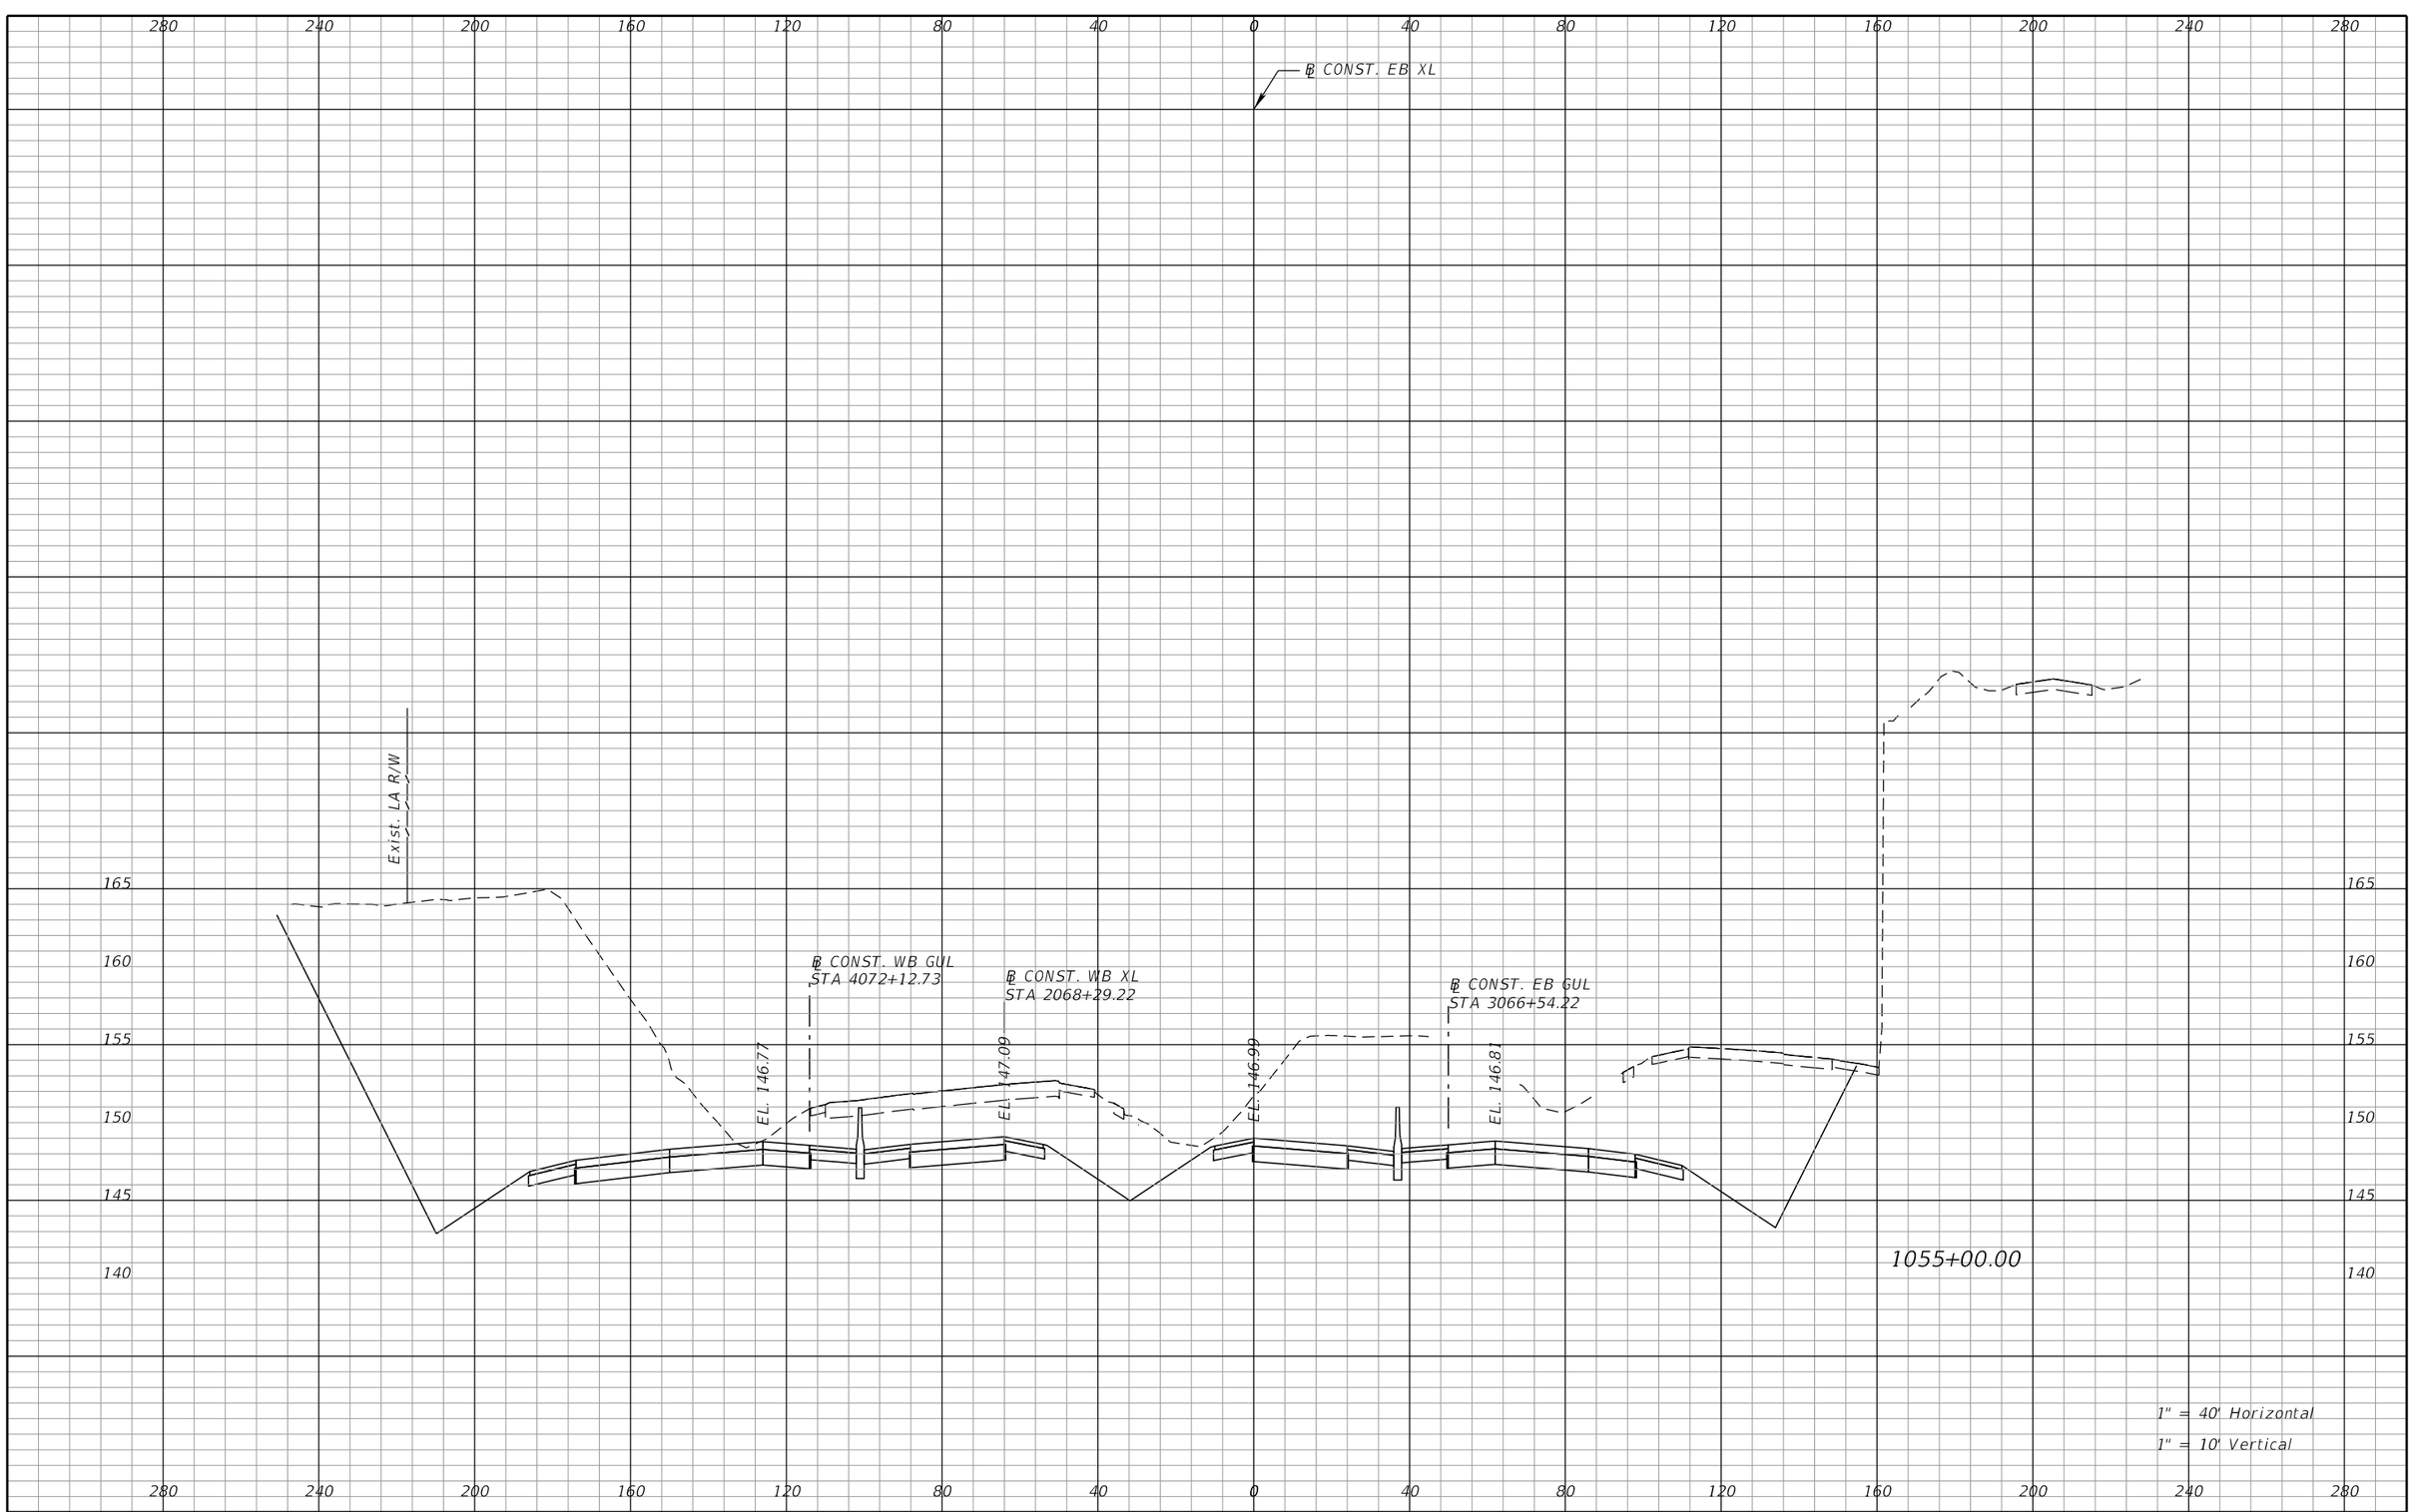

REVISIONS			
DATE	DESCRIPTION	DATE	DESCRIPTION

DEWBERRY ENGINEERS INC.
800 NORTH MAGNOLIA AVENUE, SUITE 1000
ORLANDO, FL 32803
CERTIFICATE OF AUTHORIZATION 8794

STATE OF FLORIDA
DEPARTMENT OF TRANSPORTATION


ROAD NO.	COUNTY	FINANCIAL PROJECT ID
SR 400	POLK	201210-3-52-1

SR 400 (I-4)
CROSS SECTIONS

SHEET NO. 238

PRELIMINARY: NOT FOR CONSTRUCTION

cfraser 3/10/2017 10:57:29 AM c:\pwworking\aecom_na\cfraser\dms28180\RDXSRD01_SEGA_XEBI4.DGN

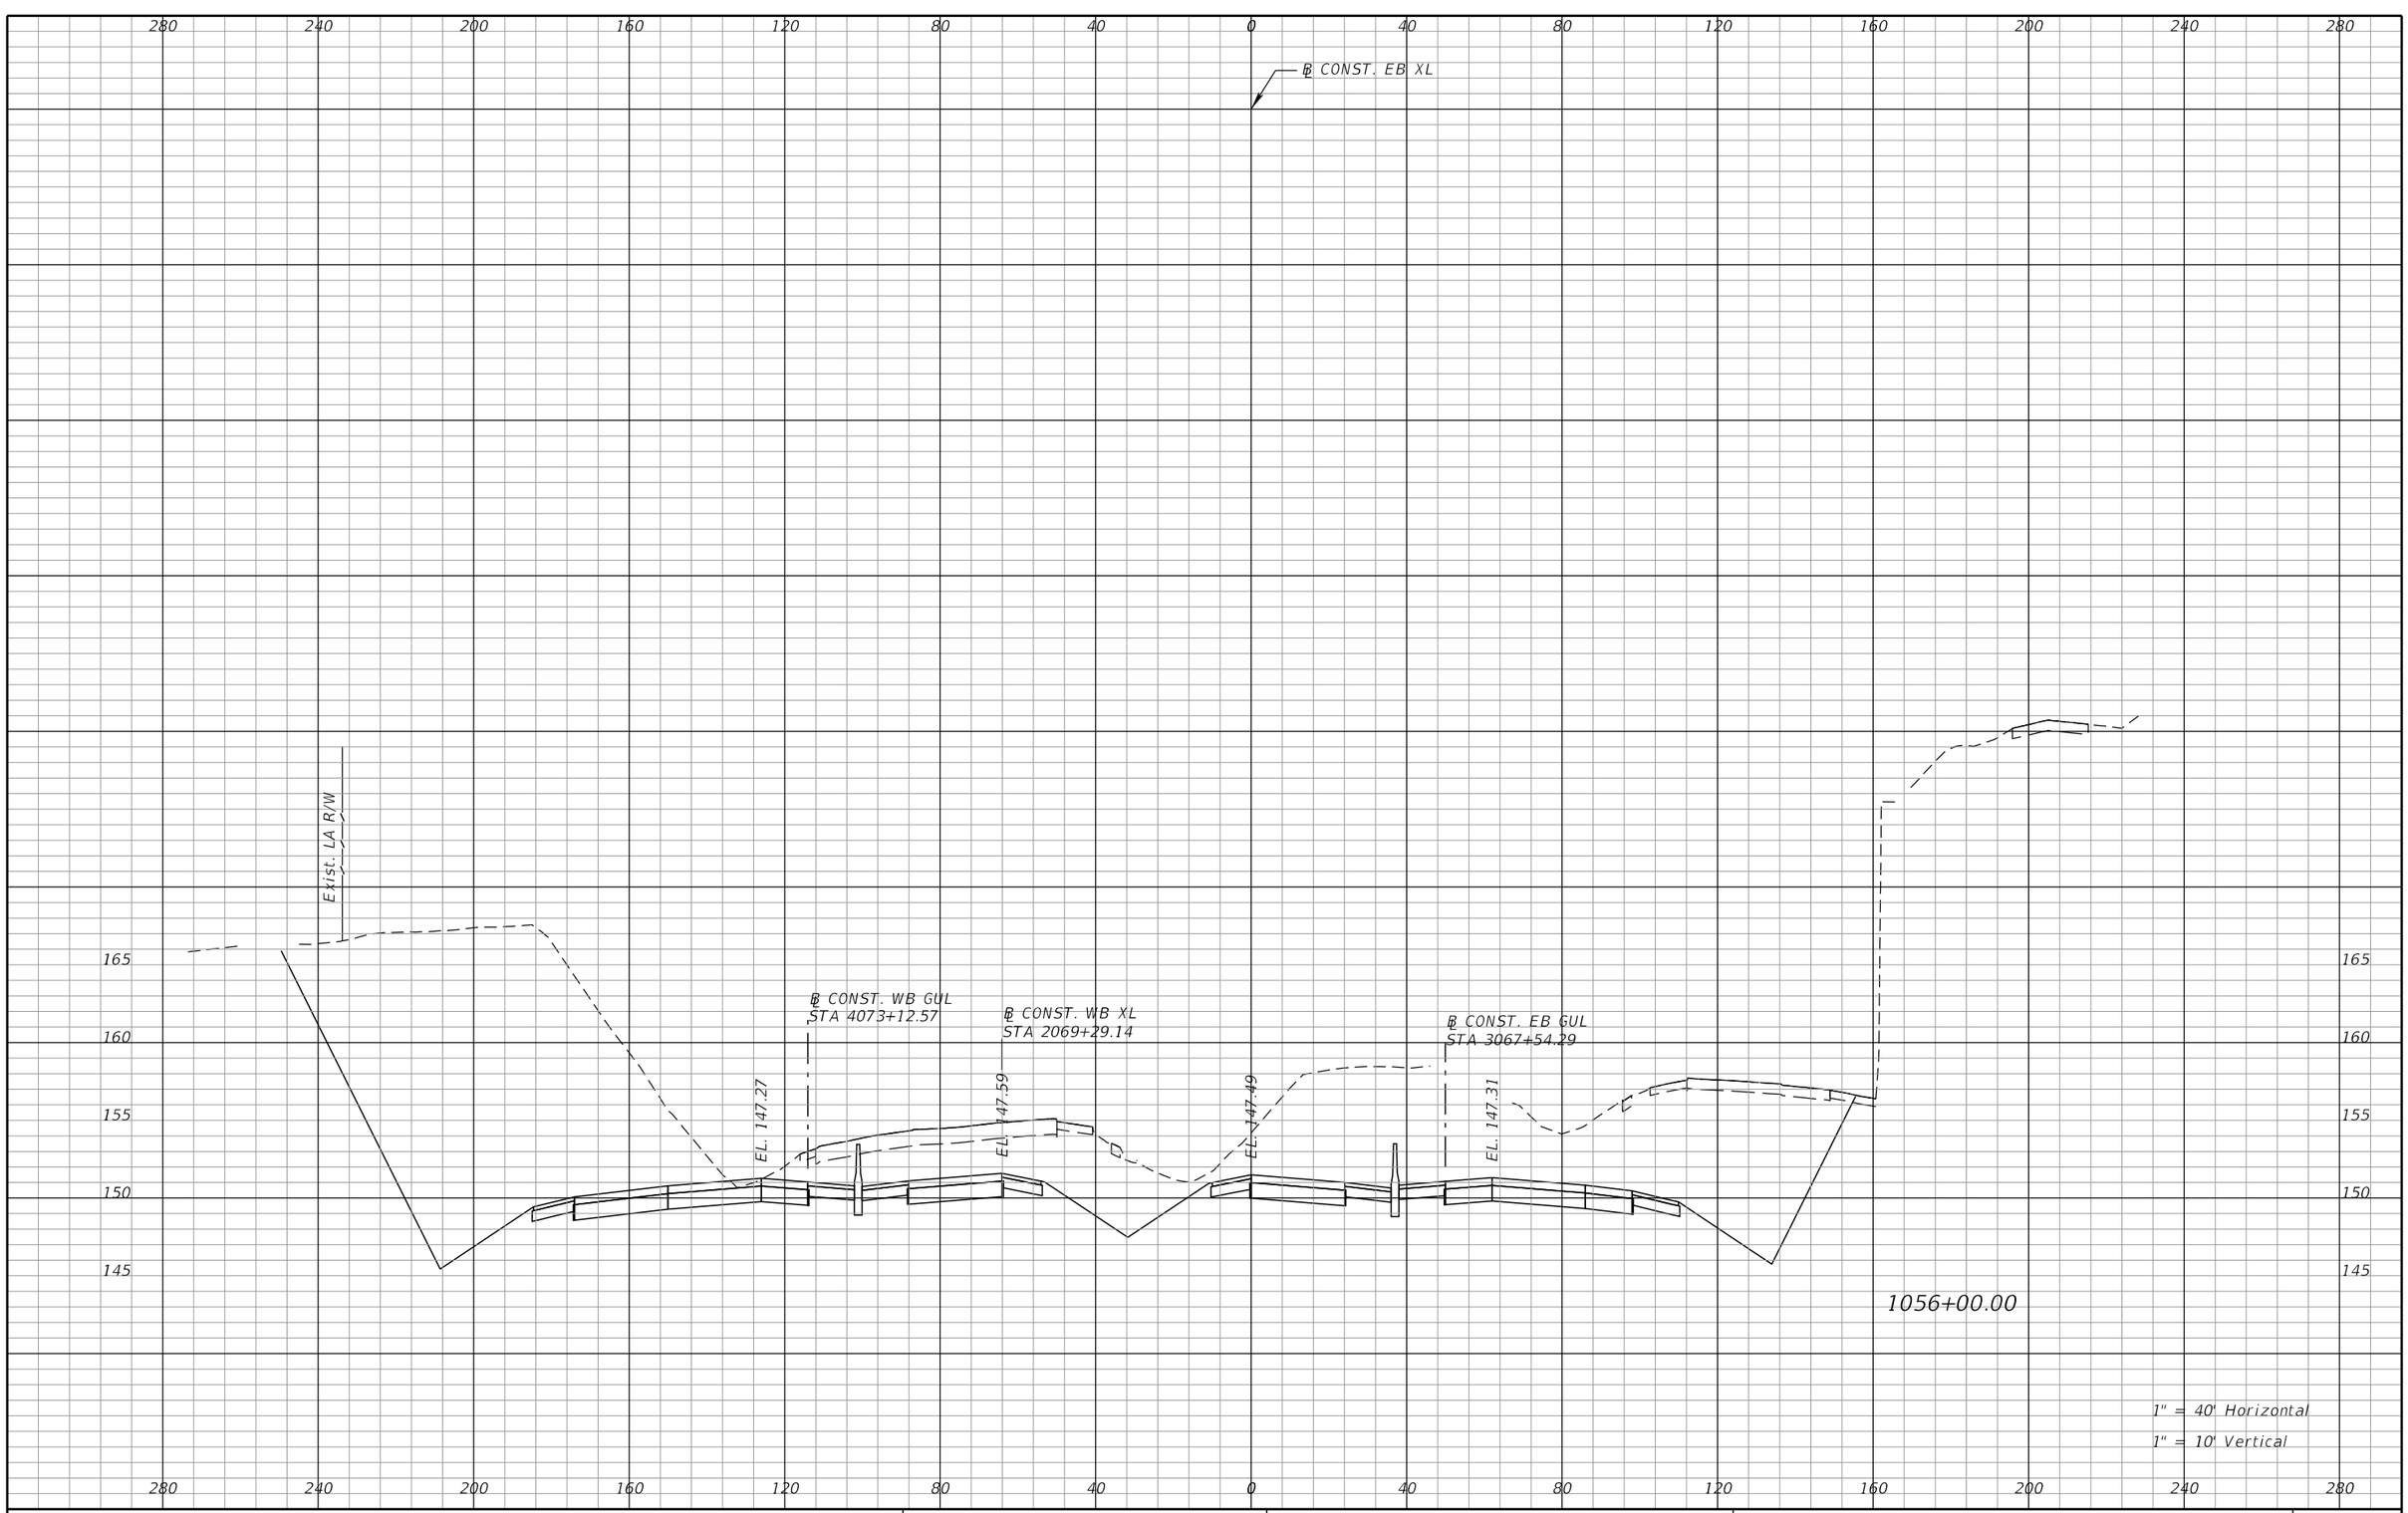

REVISIONS			
DATE	DESCRIPTION	DATE	DESCRIPTION

DEWBERRY ENGINEERS INC.
800 NORTH MAGNOLIA AVENUE, SUITE 1000
ORLANDO, FL 32803
CERTIFICATE OF AUTHORIZATION 8794

STATE OF FLORIDA
DEPARTMENT OF TRANSPORTATION


ROAD NO.	COUNTY	FINANCIAL PROJECT ID
SR 400	POLK	201210-3-52-1

SR 400 (I-4)
CROSS SECTIONS

SHEET NO. 239

PRELIMINARY: NOT FOR CONSTRUCTION

cfraser 3/10/2017 10:57:29 AM c:\pwworking\aecom_na\cfraser\dms28180\RDXSRD01_SEGA_XEBI4.DGN

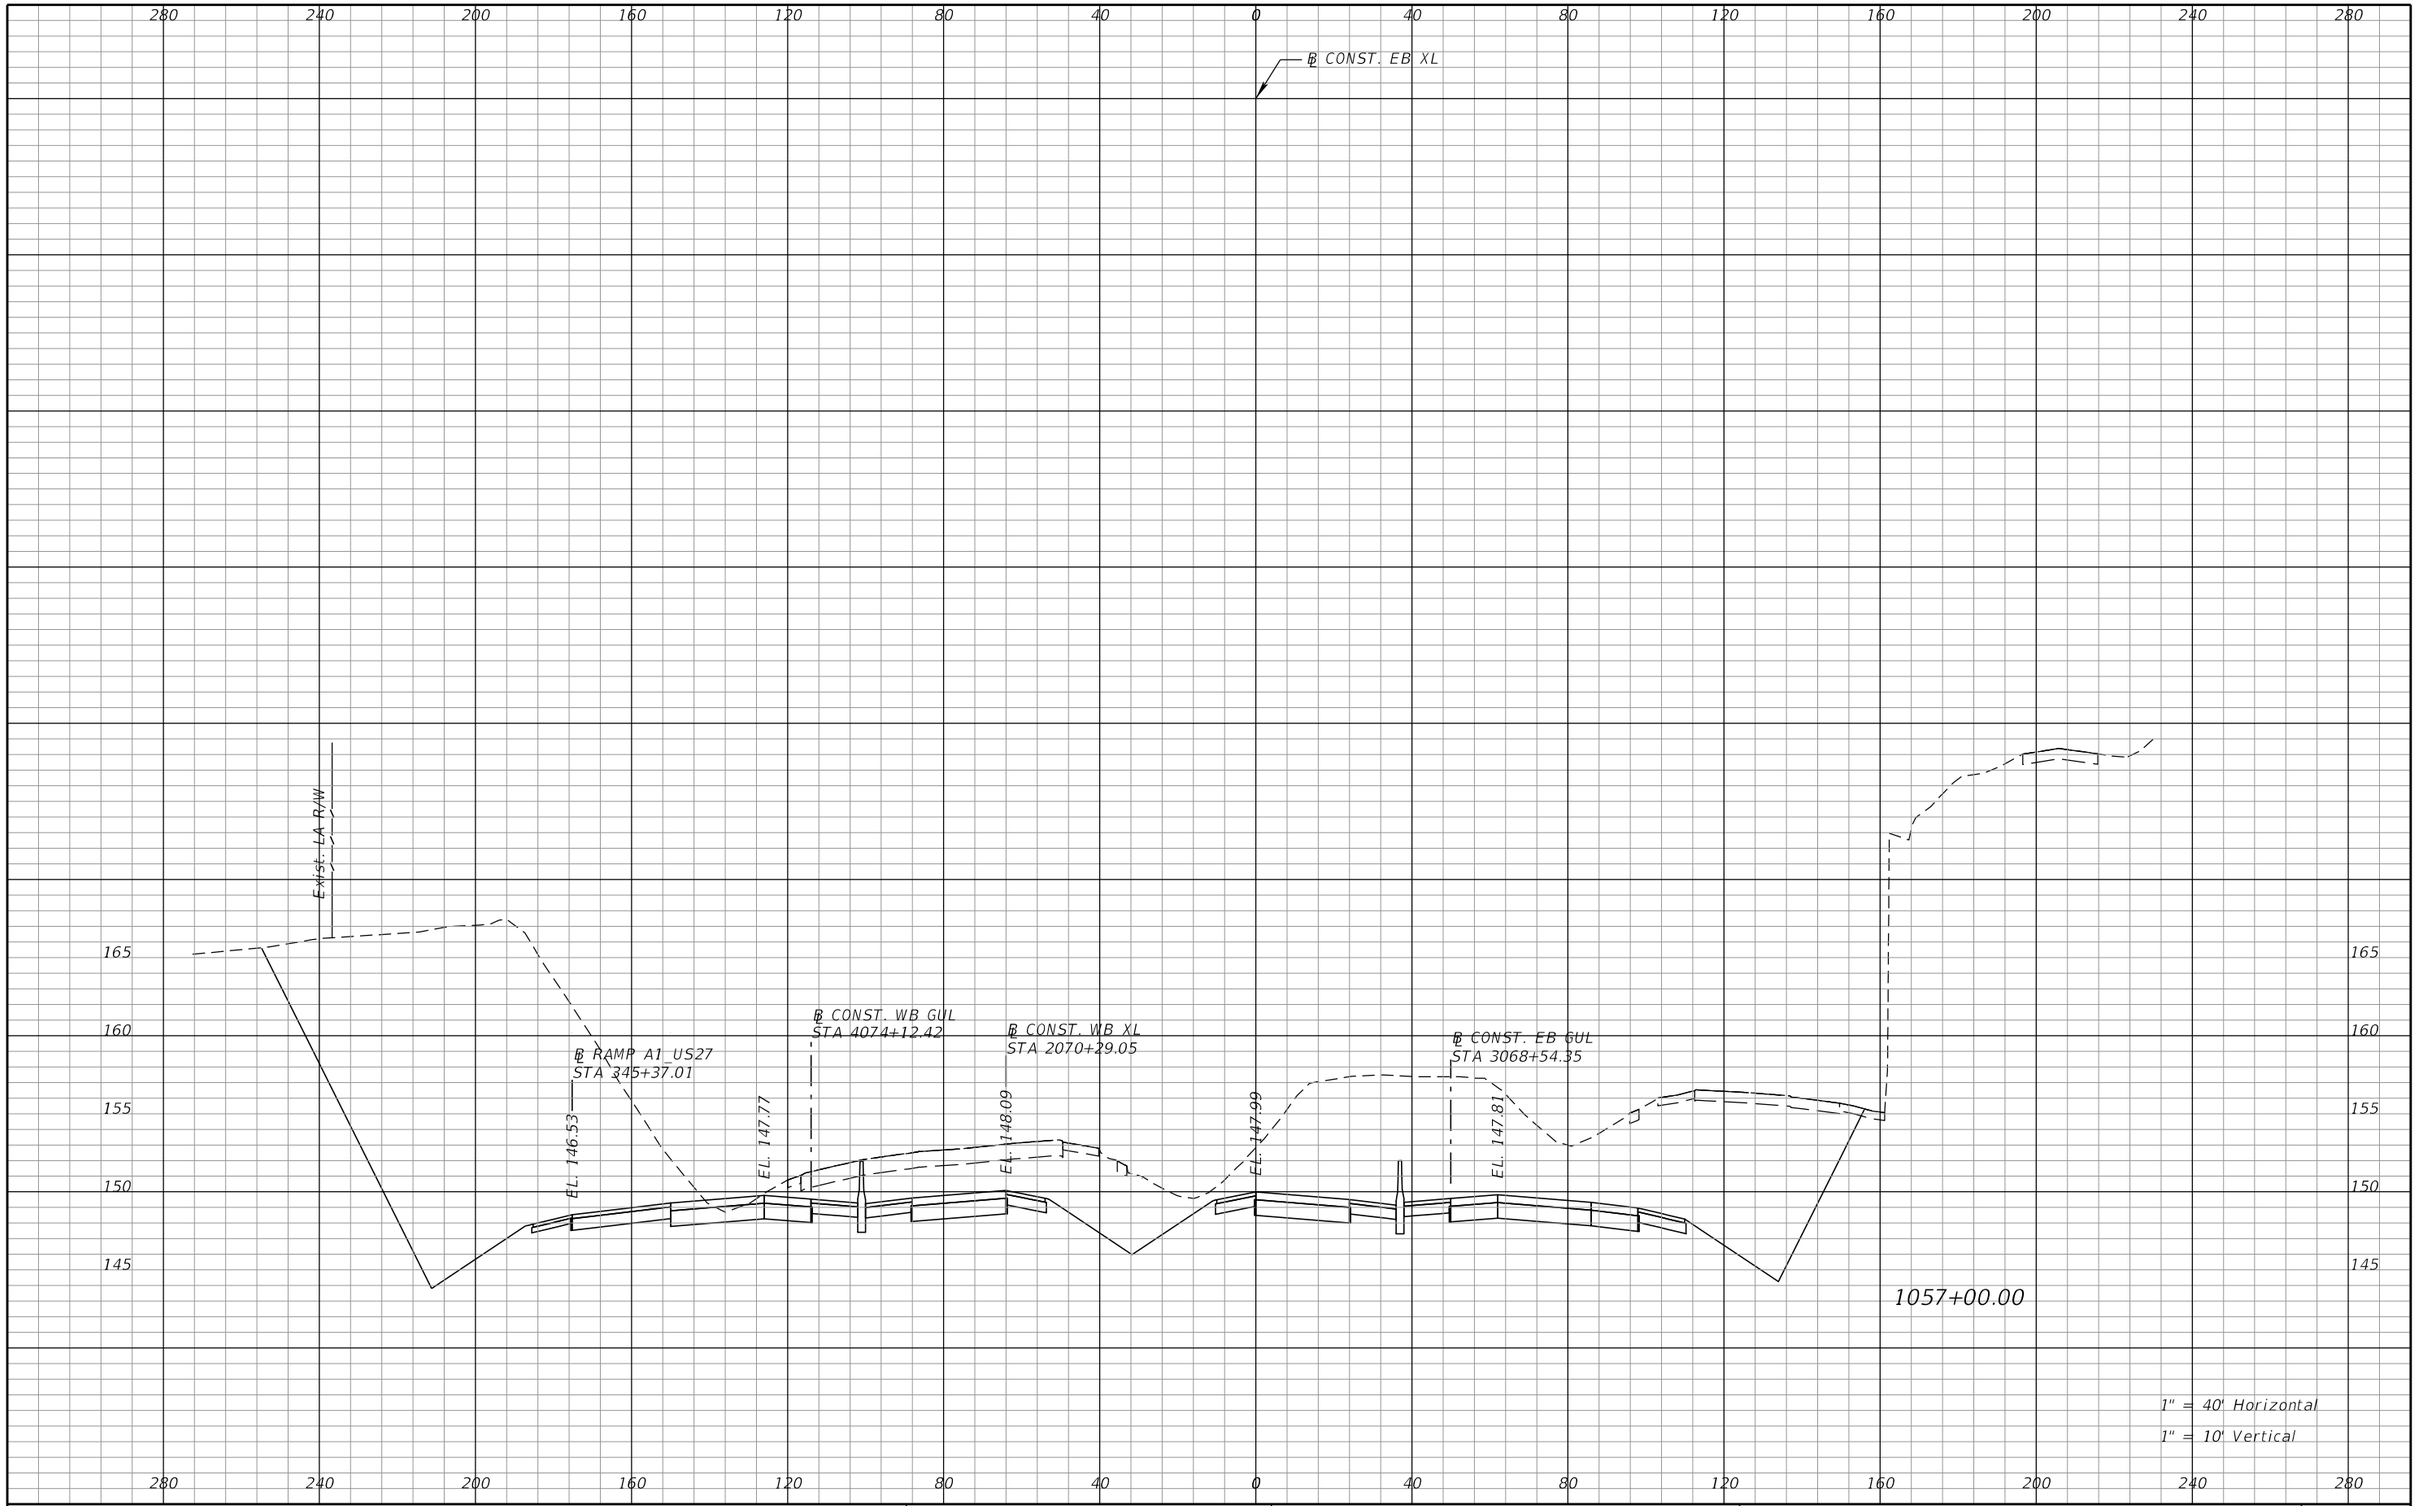

REVISIONS			
DATE	DESCRIPTION	DATE	DESCRIPTION

DEWBERRY ENGINEERS INC.
800 NORTH MAGNOLIA AVENUE, SUITE 1000
ORLANDO, FL 32803
CERTIFICATE OF AUTHORIZATION 8794

STATE OF FLORIDA
DEPARTMENT OF TRANSPORTATION


ROAD NO.	COUNTY	FINANCIAL PROJECT ID
SR 400	POLK	201210-3-52-1

SR 400 (I-4)
CROSS SECTIONS

SHEET NO. 240

PRELIMINARY: NOT FOR CONSTRUCTION

cfraser 3/10/2017 10:57:29 AM c:\pwworking\aecom_na\cfraser\dms28180\RDXSRD01_SEGA_XEBI4.DGN

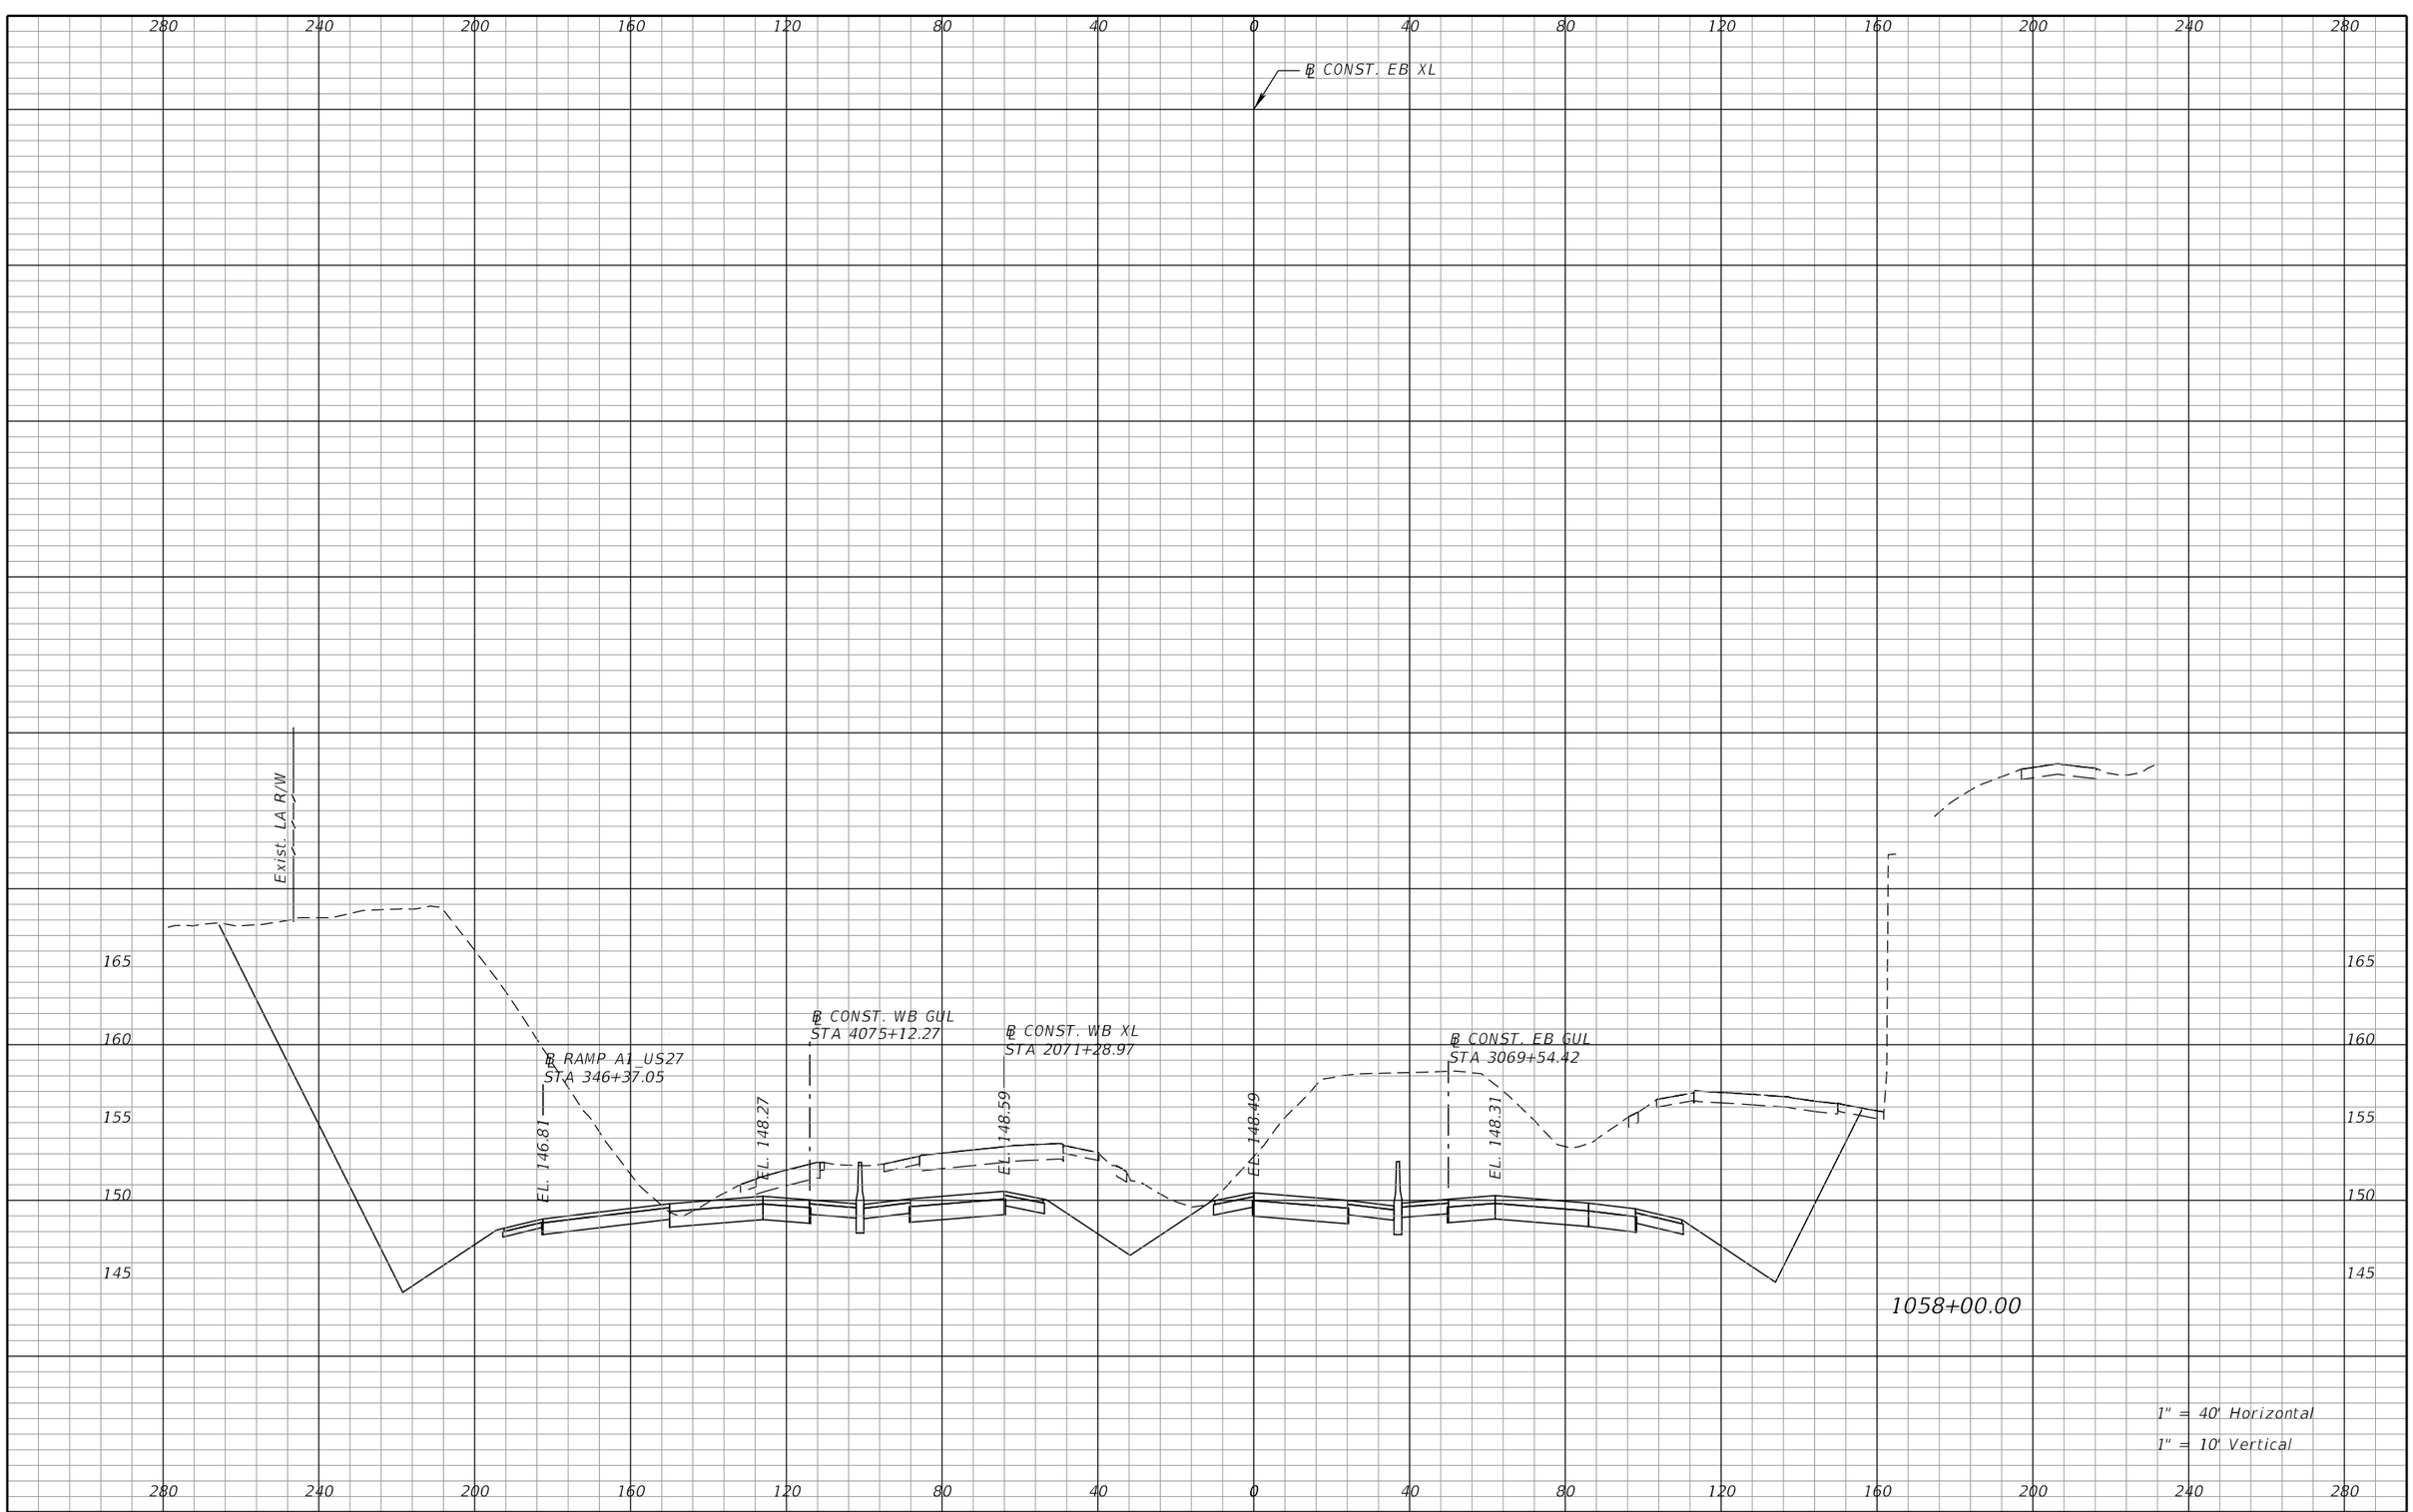

REVISIONS			
DATE	DESCRIPTION	DATE	DESCRIPTION

DEWBERRY ENGINEERS INC.
800 NORTH MAGNOLIA AVENUE, SUITE 1000
ORLANDO, FL 32803
CERTIFICATE OF AUTHORIZATION 8794

STATE OF FLORIDA
DEPARTMENT OF TRANSPORTATION


ROAD NO.	COUNTY	FINANCIAL PROJECT ID
SR 400	POLK	201210-3-52-1

SR 400 (I-4)
CROSS SECTIONS

SHEET NO. 241

PRELIMINARY: NOT FOR CONSTRUCTION

cfraser 3/10/2017 10:57:30 AM c:\pwworking\aecom_na\cfraser\dms28180\RDXSRD01_SEGA_XEBI4.DGN

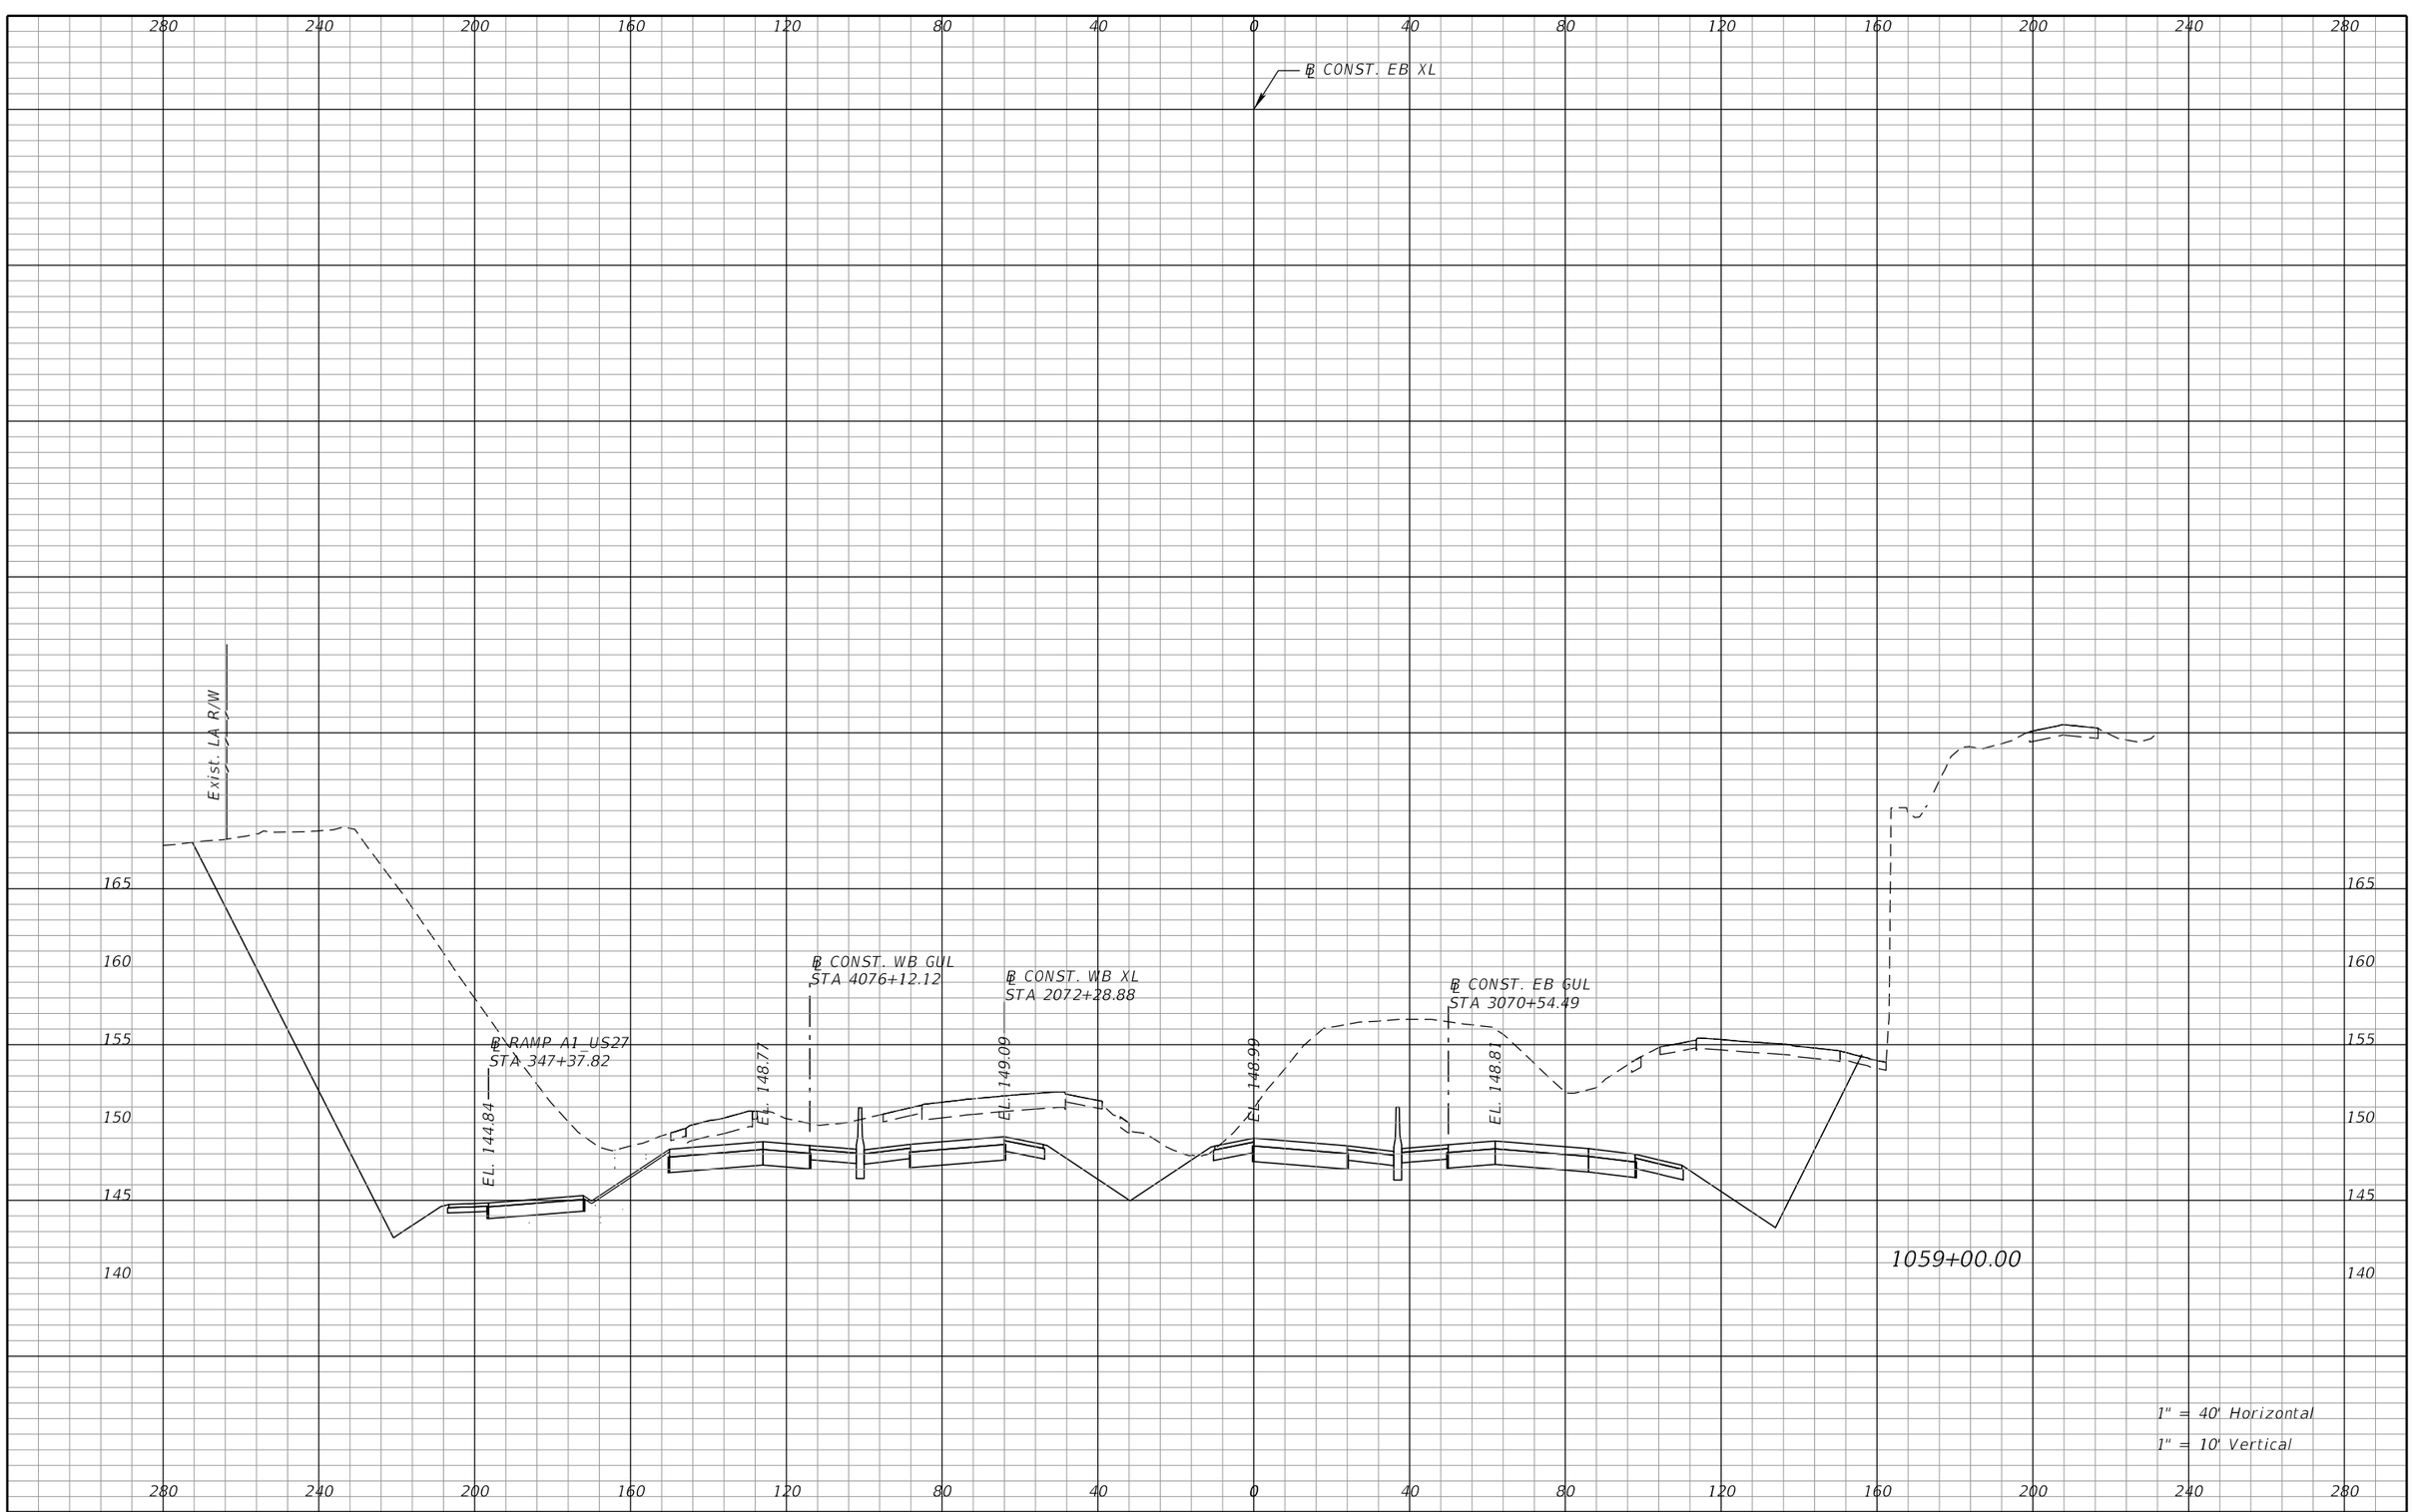

REVISIONS			
DATE	DESCRIPTION	DATE	DESCRIPTION

DEWBERRY ENGINEERS INC.
800 NORTH MAGNOLIA AVENUE, SUITE 1000
ORLANDO, FL 32803
CERTIFICATE OF AUTHORIZATION 8794

STATE OF FLORIDA
DEPARTMENT OF TRANSPORTATION


ROAD NO.	COUNTY	FINANCIAL PROJECT ID
SR 400	POLK	201210-3-52-1

SR 400 (I-4)
CROSS SECTIONS

SHEET NO. 242

PRELIMINARY: NOT FOR CONSTRUCTION

cfraser 3/10/2017 10:57:31 AM c:\pwworking\aecom_na\cfraser\dms28180\RDXSRD01_SEGA_XEBI4.DGN

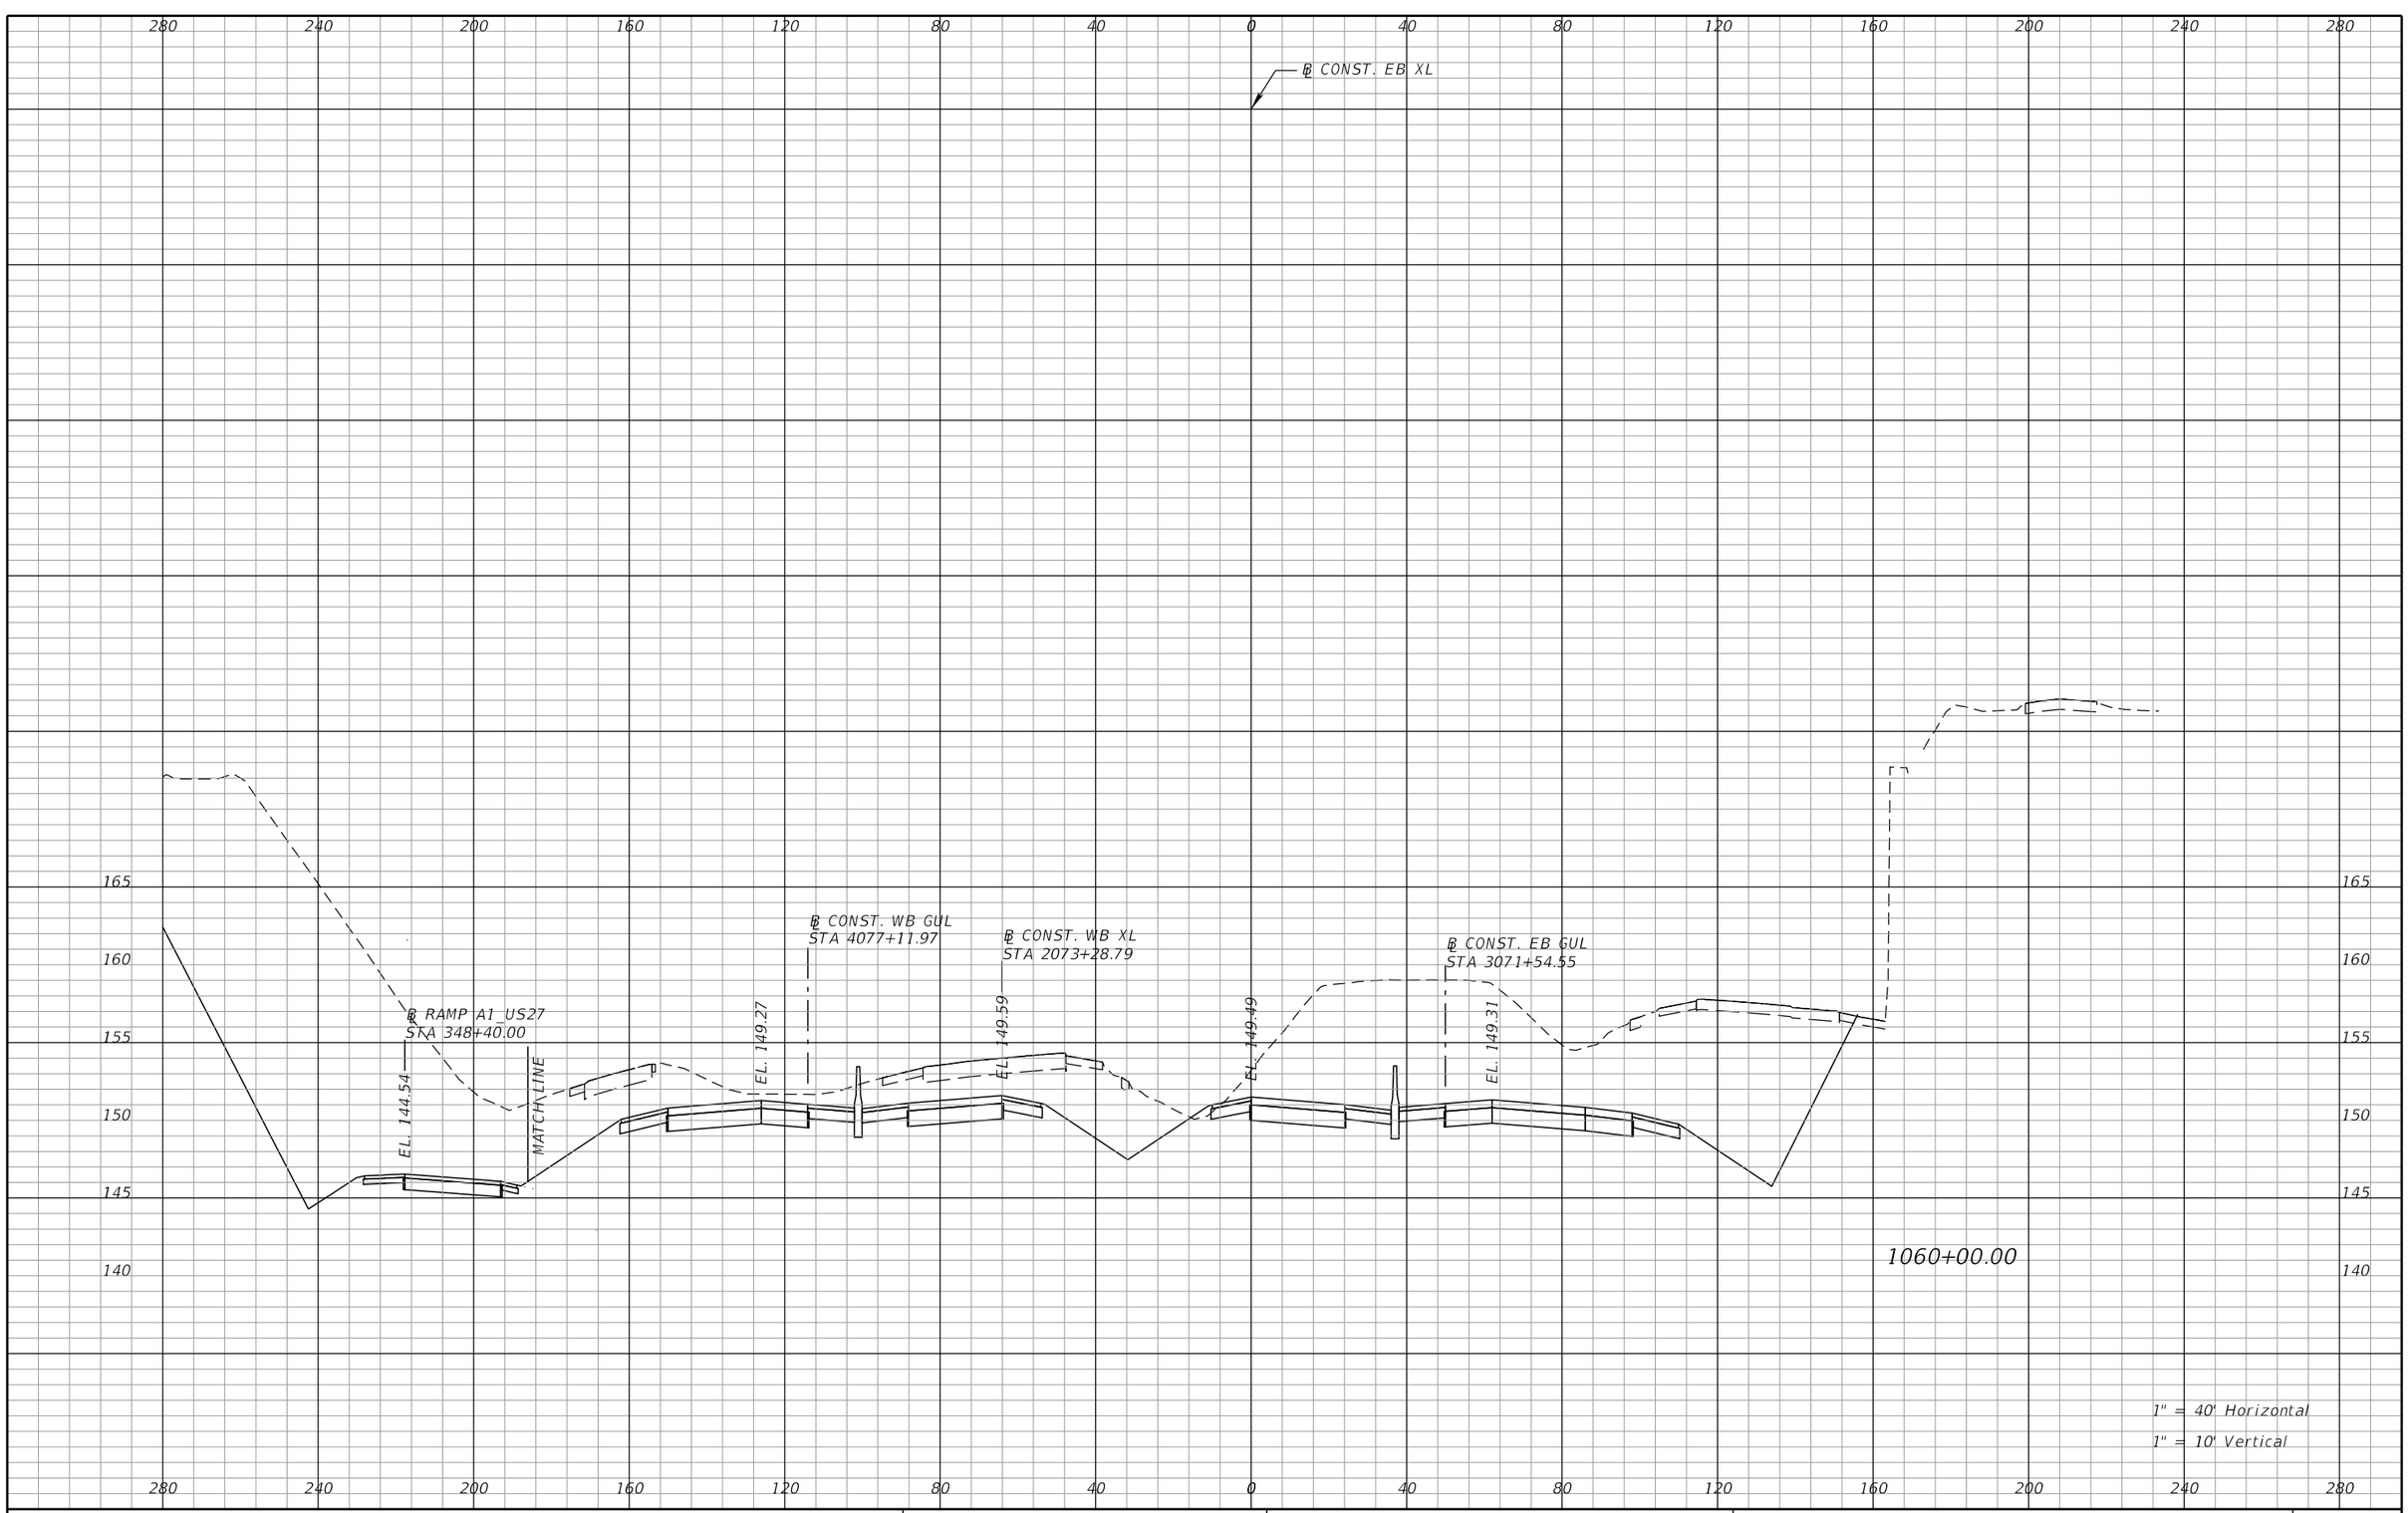

REVISIONS			
DATE	DESCRIPTION	DATE	DESCRIPTION

DEWBERRY ENGINEERS INC.
800 NORTH MAGNOLIA AVENUE, SUITE 1000
ORLANDO, FL 32803
CERTIFICATE OF AUTHORIZATION 8794

STATE OF FLORIDA
DEPARTMENT OF TRANSPORTATION


ROAD NO.	COUNTY	FINANCIAL PROJECT ID
SR 400	POLK	201210-3-52-1

SR 400 (I-4)
CROSS SECTIONS

SHEET NO. 243

PRELIMINARY: NOT FOR CONSTRUCTION

cfraser 3/10/2017 10:57:31 AM c:\pwworking\aecom_na\cfraser\dms28180\RDXSRD01_SEGA_XEBI4.DGN

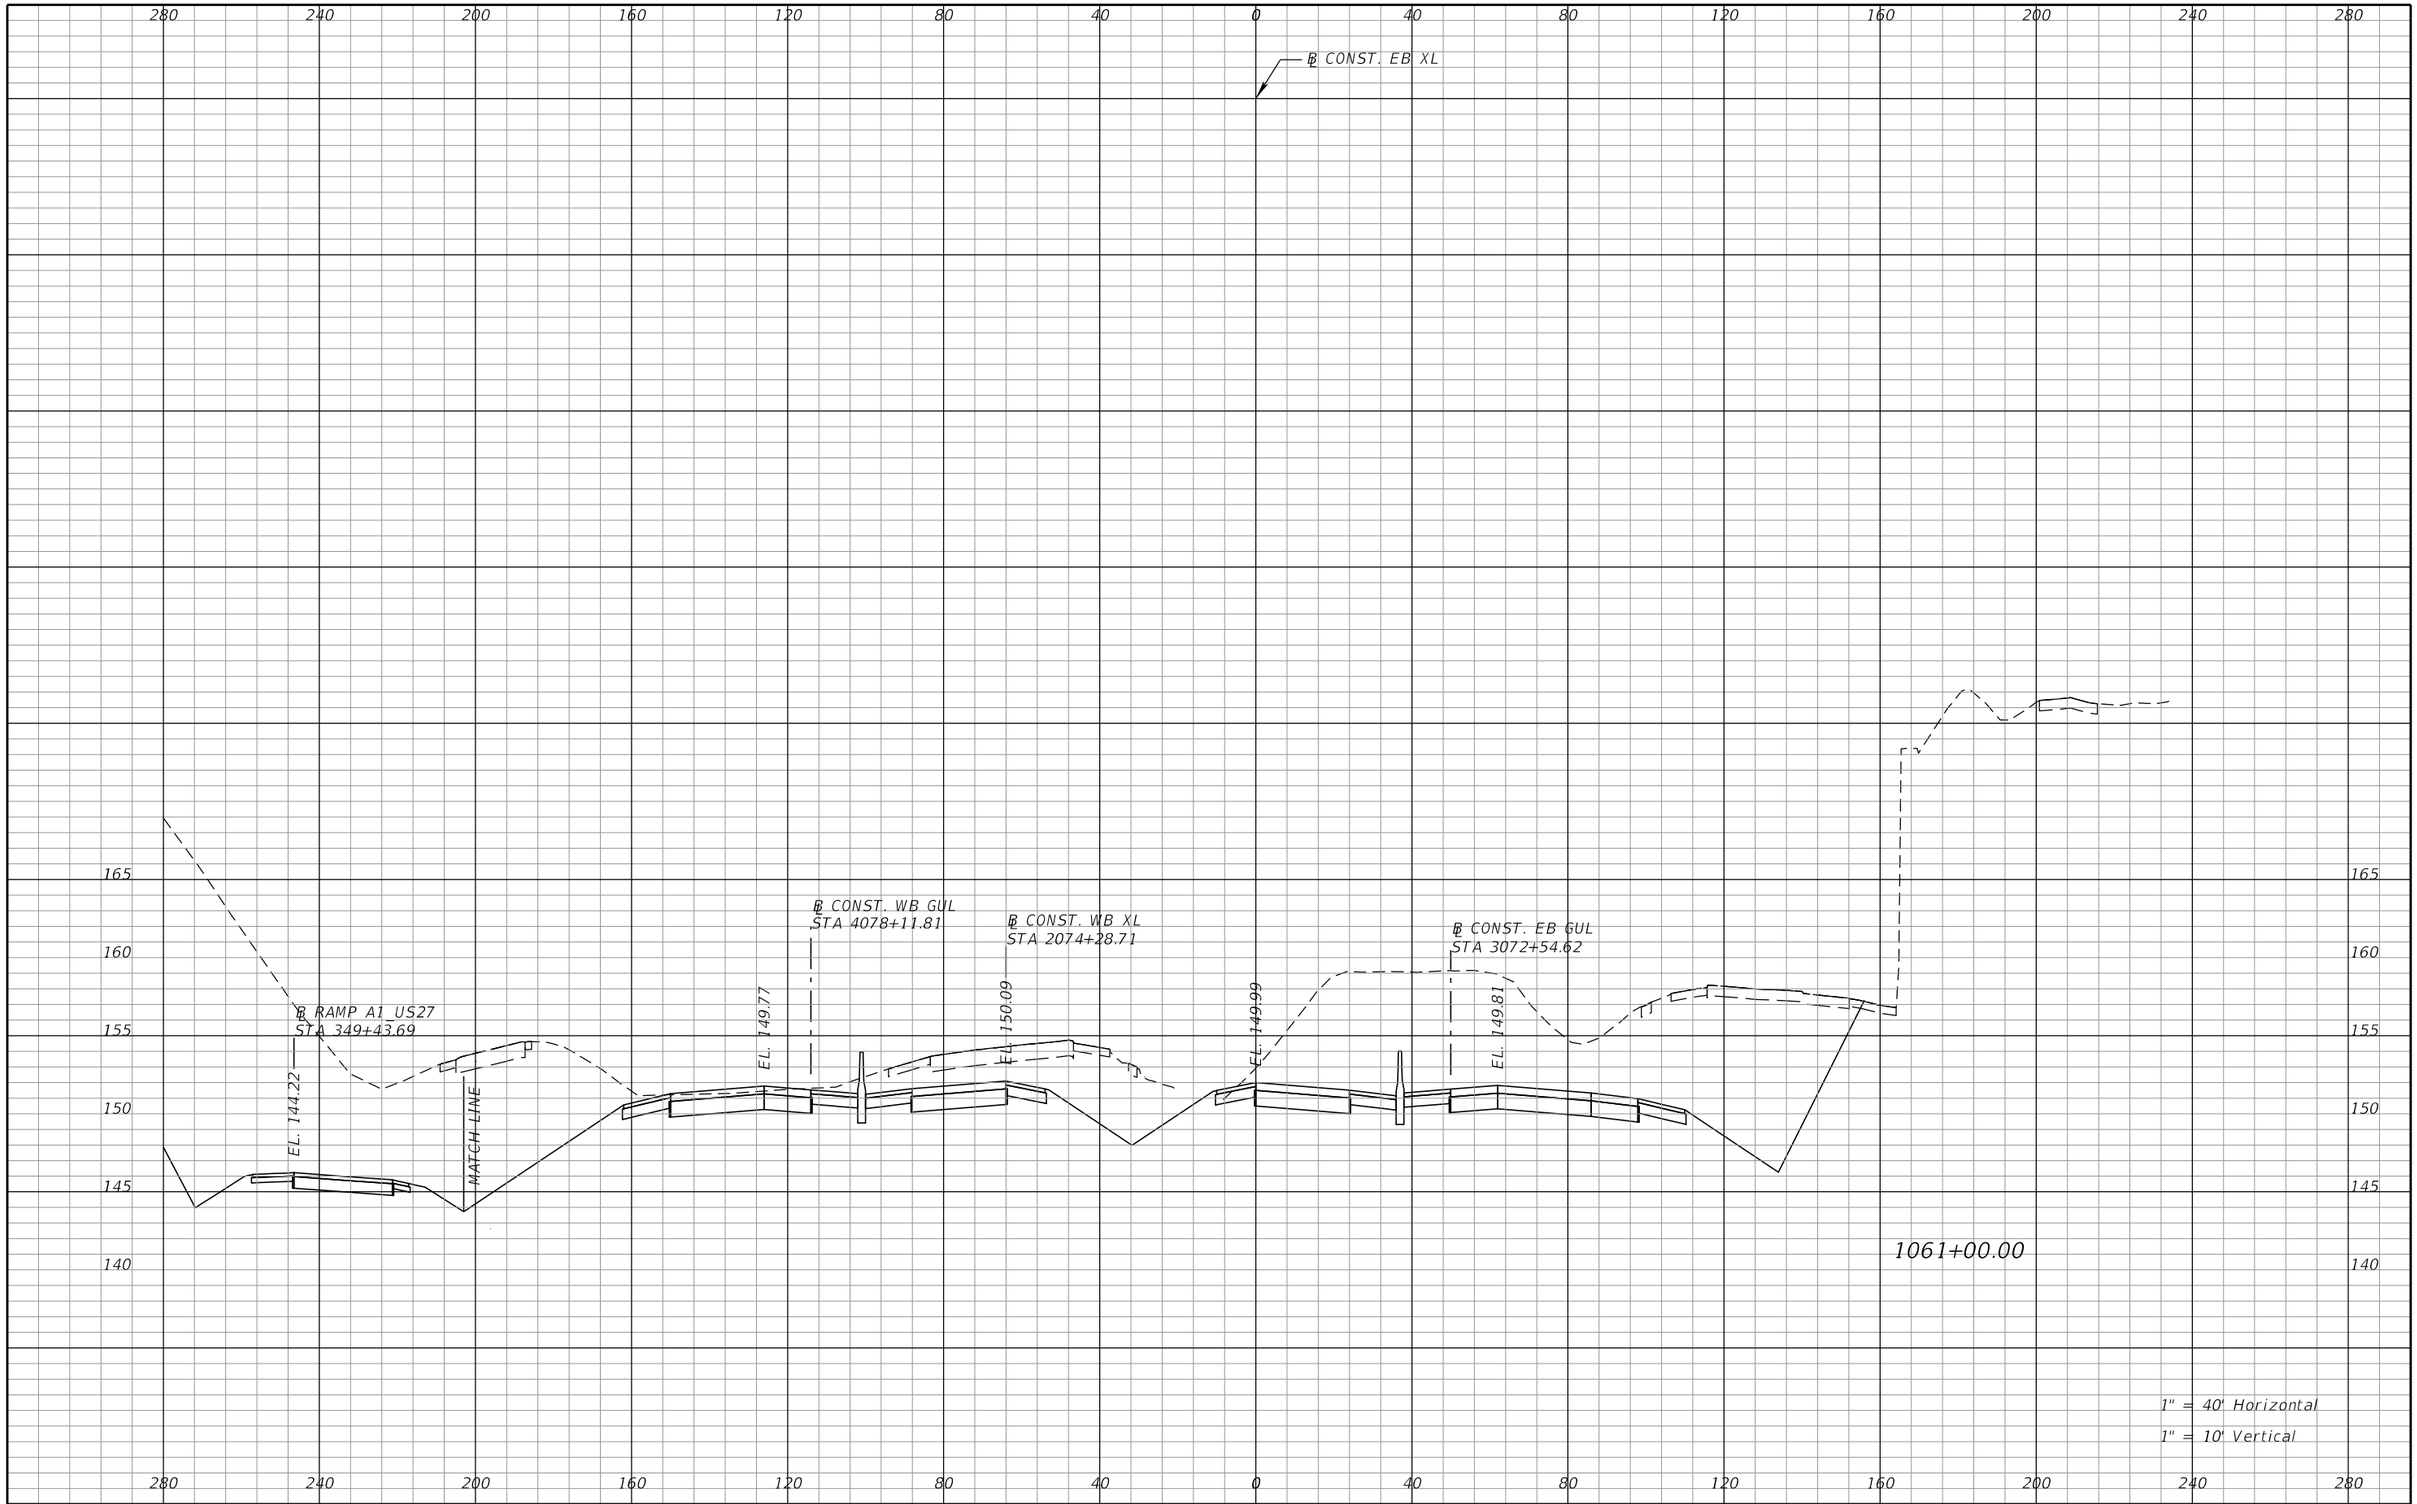

REVISIONS			
DATE	DESCRIPTION	DATE	DESCRIPTION

DEWBERRY ENGINEERS INC.
800 NORTH MAGNOLIA AVENUE, SUITE 1000
ORLANDO, FL 32803
CERTIFICATE OF AUTHORIZATION 8794

STATE OF FLORIDA
DEPARTMENT OF TRANSPORTATION


ROAD NO.	COUNTY	FINANCIAL PROJECT ID
SR 400	POLK	201210-3-52-1

SR 400 (I-4)
CROSS SECTIONS

SHEET NO. 244

PRELIMINARY: NOT FOR CONSTRUCTION

cfraser 3/10/2017 10:57:32 AM c:\pwworking\aecom_na\cfraser\dms28180\RDXSRD01_SEGA_XEBI4.DGN

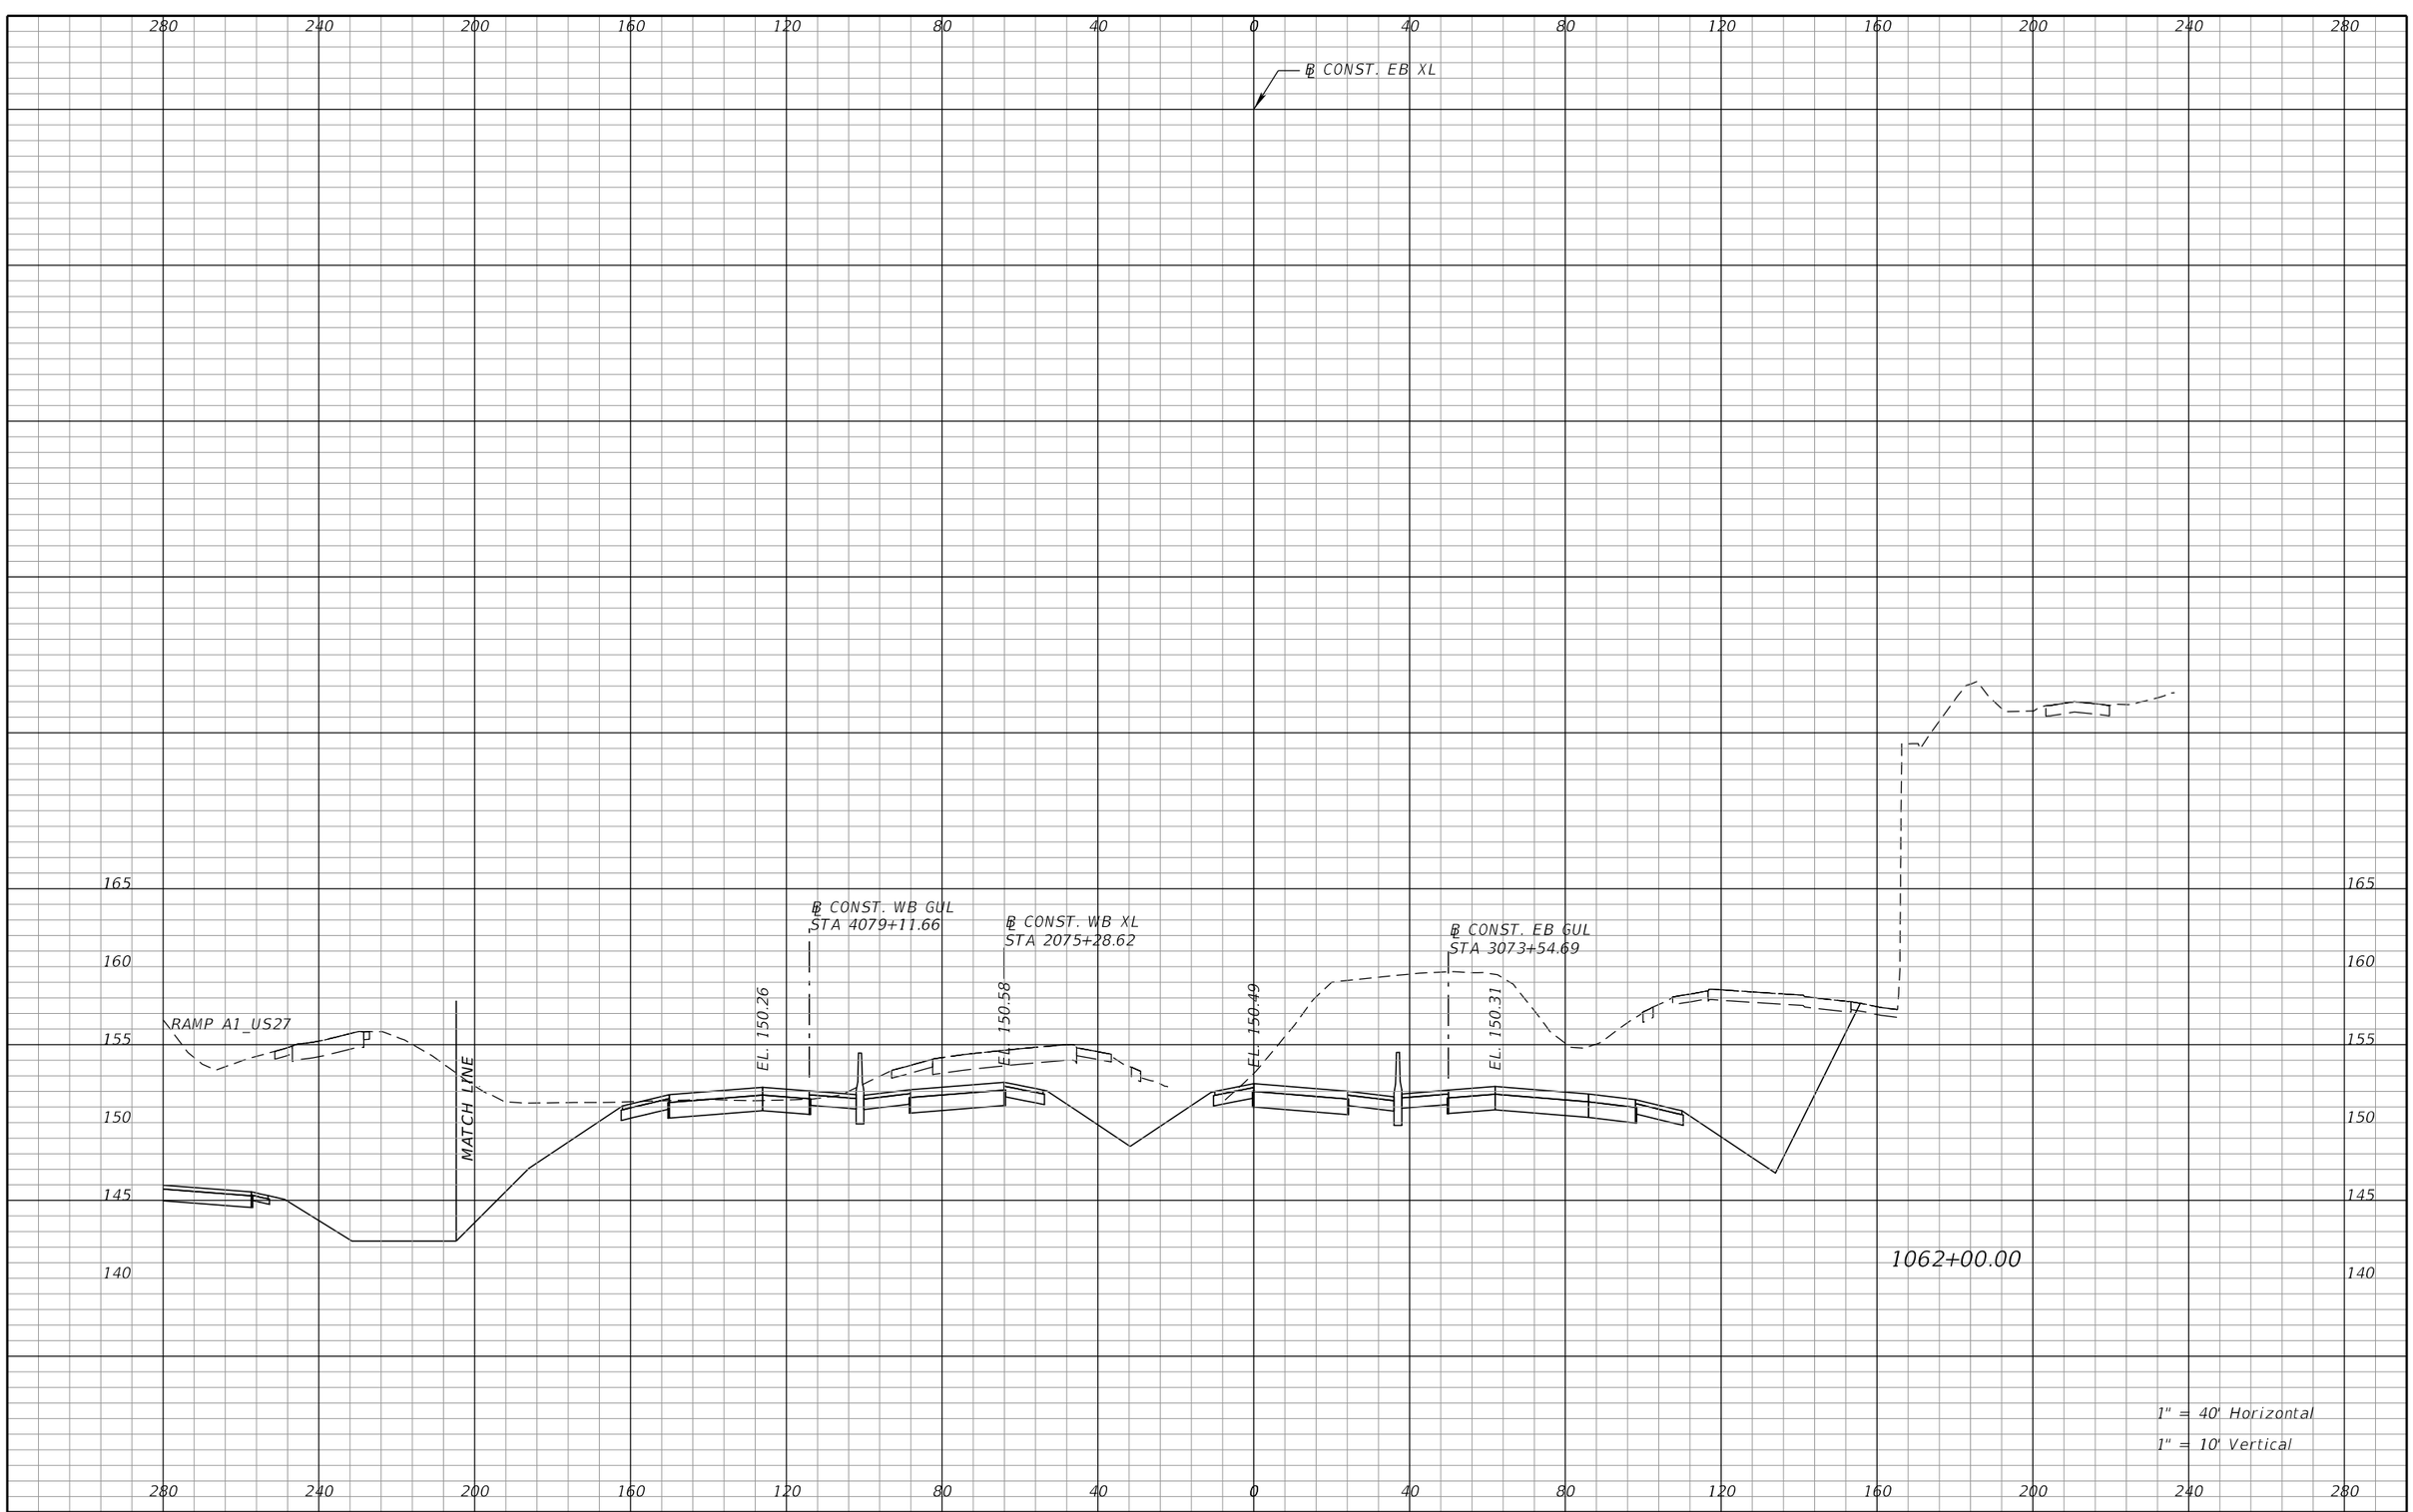

REVISIONS			
DATE	DESCRIPTION	DATE	DESCRIPTION

DEWBERRY ENGINEERS INC.
800 NORTH MAGNOLIA AVENUE, SUITE 1000
ORLANDO, FL 32803
CERTIFICATE OF AUTHORIZATION 8794

STATE OF FLORIDA
DEPARTMENT OF TRANSPORTATION


ROAD NO.	COUNTY	FINANCIAL PROJECT ID
SR 400	POLK	201210-3-52-1

SR 400 (I-4)
CROSS SECTIONS

SHEET NO. 245

PRELIMINARY: NOT FOR CONSTRUCTION

cfraser 3/10/2017 10:57:32 AM c:\pwworking\aecom_na\cfraser\dms28180\RDXSRD01_SEGA_XEBI4.DGN

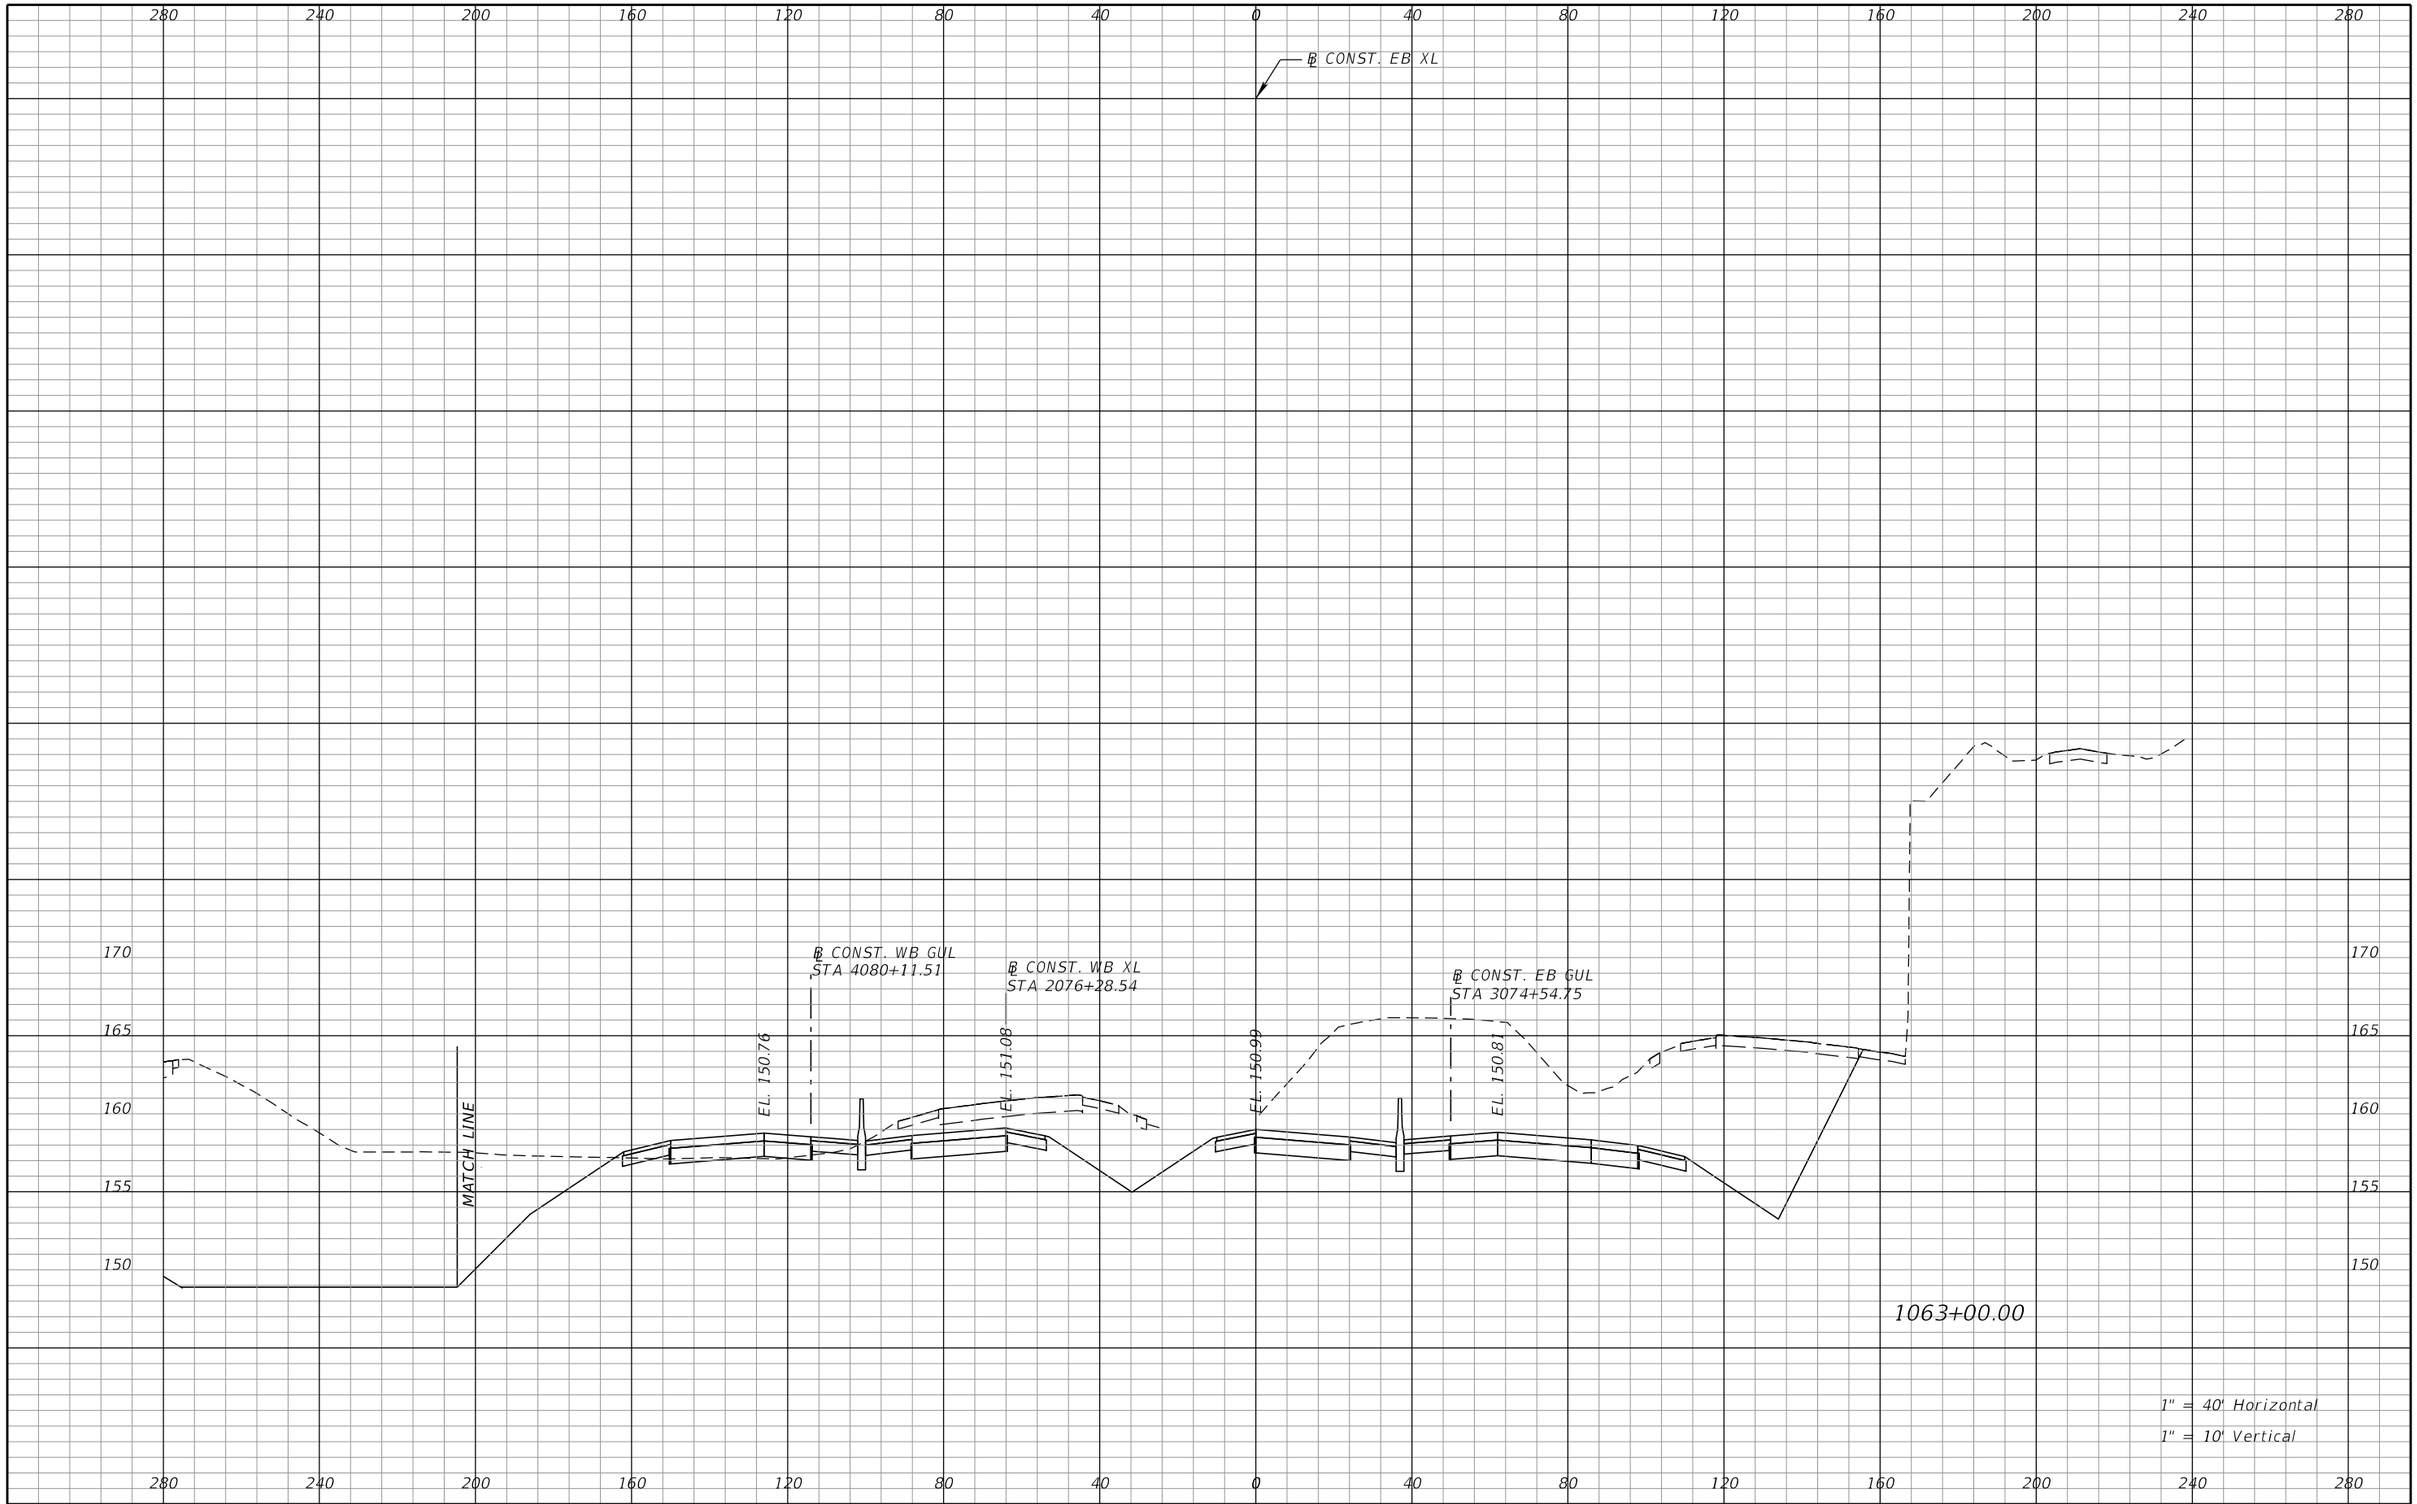

REVISIONS			
DATE	DESCRIPTION	DATE	DESCRIPTION

DEWBERRY ENGINEERS INC.
800 NORTH MAGNOLIA AVENUE, SUITE 1000
ORLANDO, FL 32803
CERTIFICATE OF AUTHORIZATION 8794

STATE OF FLORIDA
DEPARTMENT OF TRANSPORTATION


ROAD NO.	COUNTY	FINANCIAL PROJECT ID
SR 400	POLK	201210-3-52-1

SR 400 (I-4)
CROSS SECTIONS

SHEET NO. 246

PRELIMINARY: NOT FOR CONSTRUCTION

cfraser 3/10/2017 10:57:33 AM c:\pwworking\aecom_na\cfraser\dms28180\RDXSRD01_SEGA_XEBI4.DGN

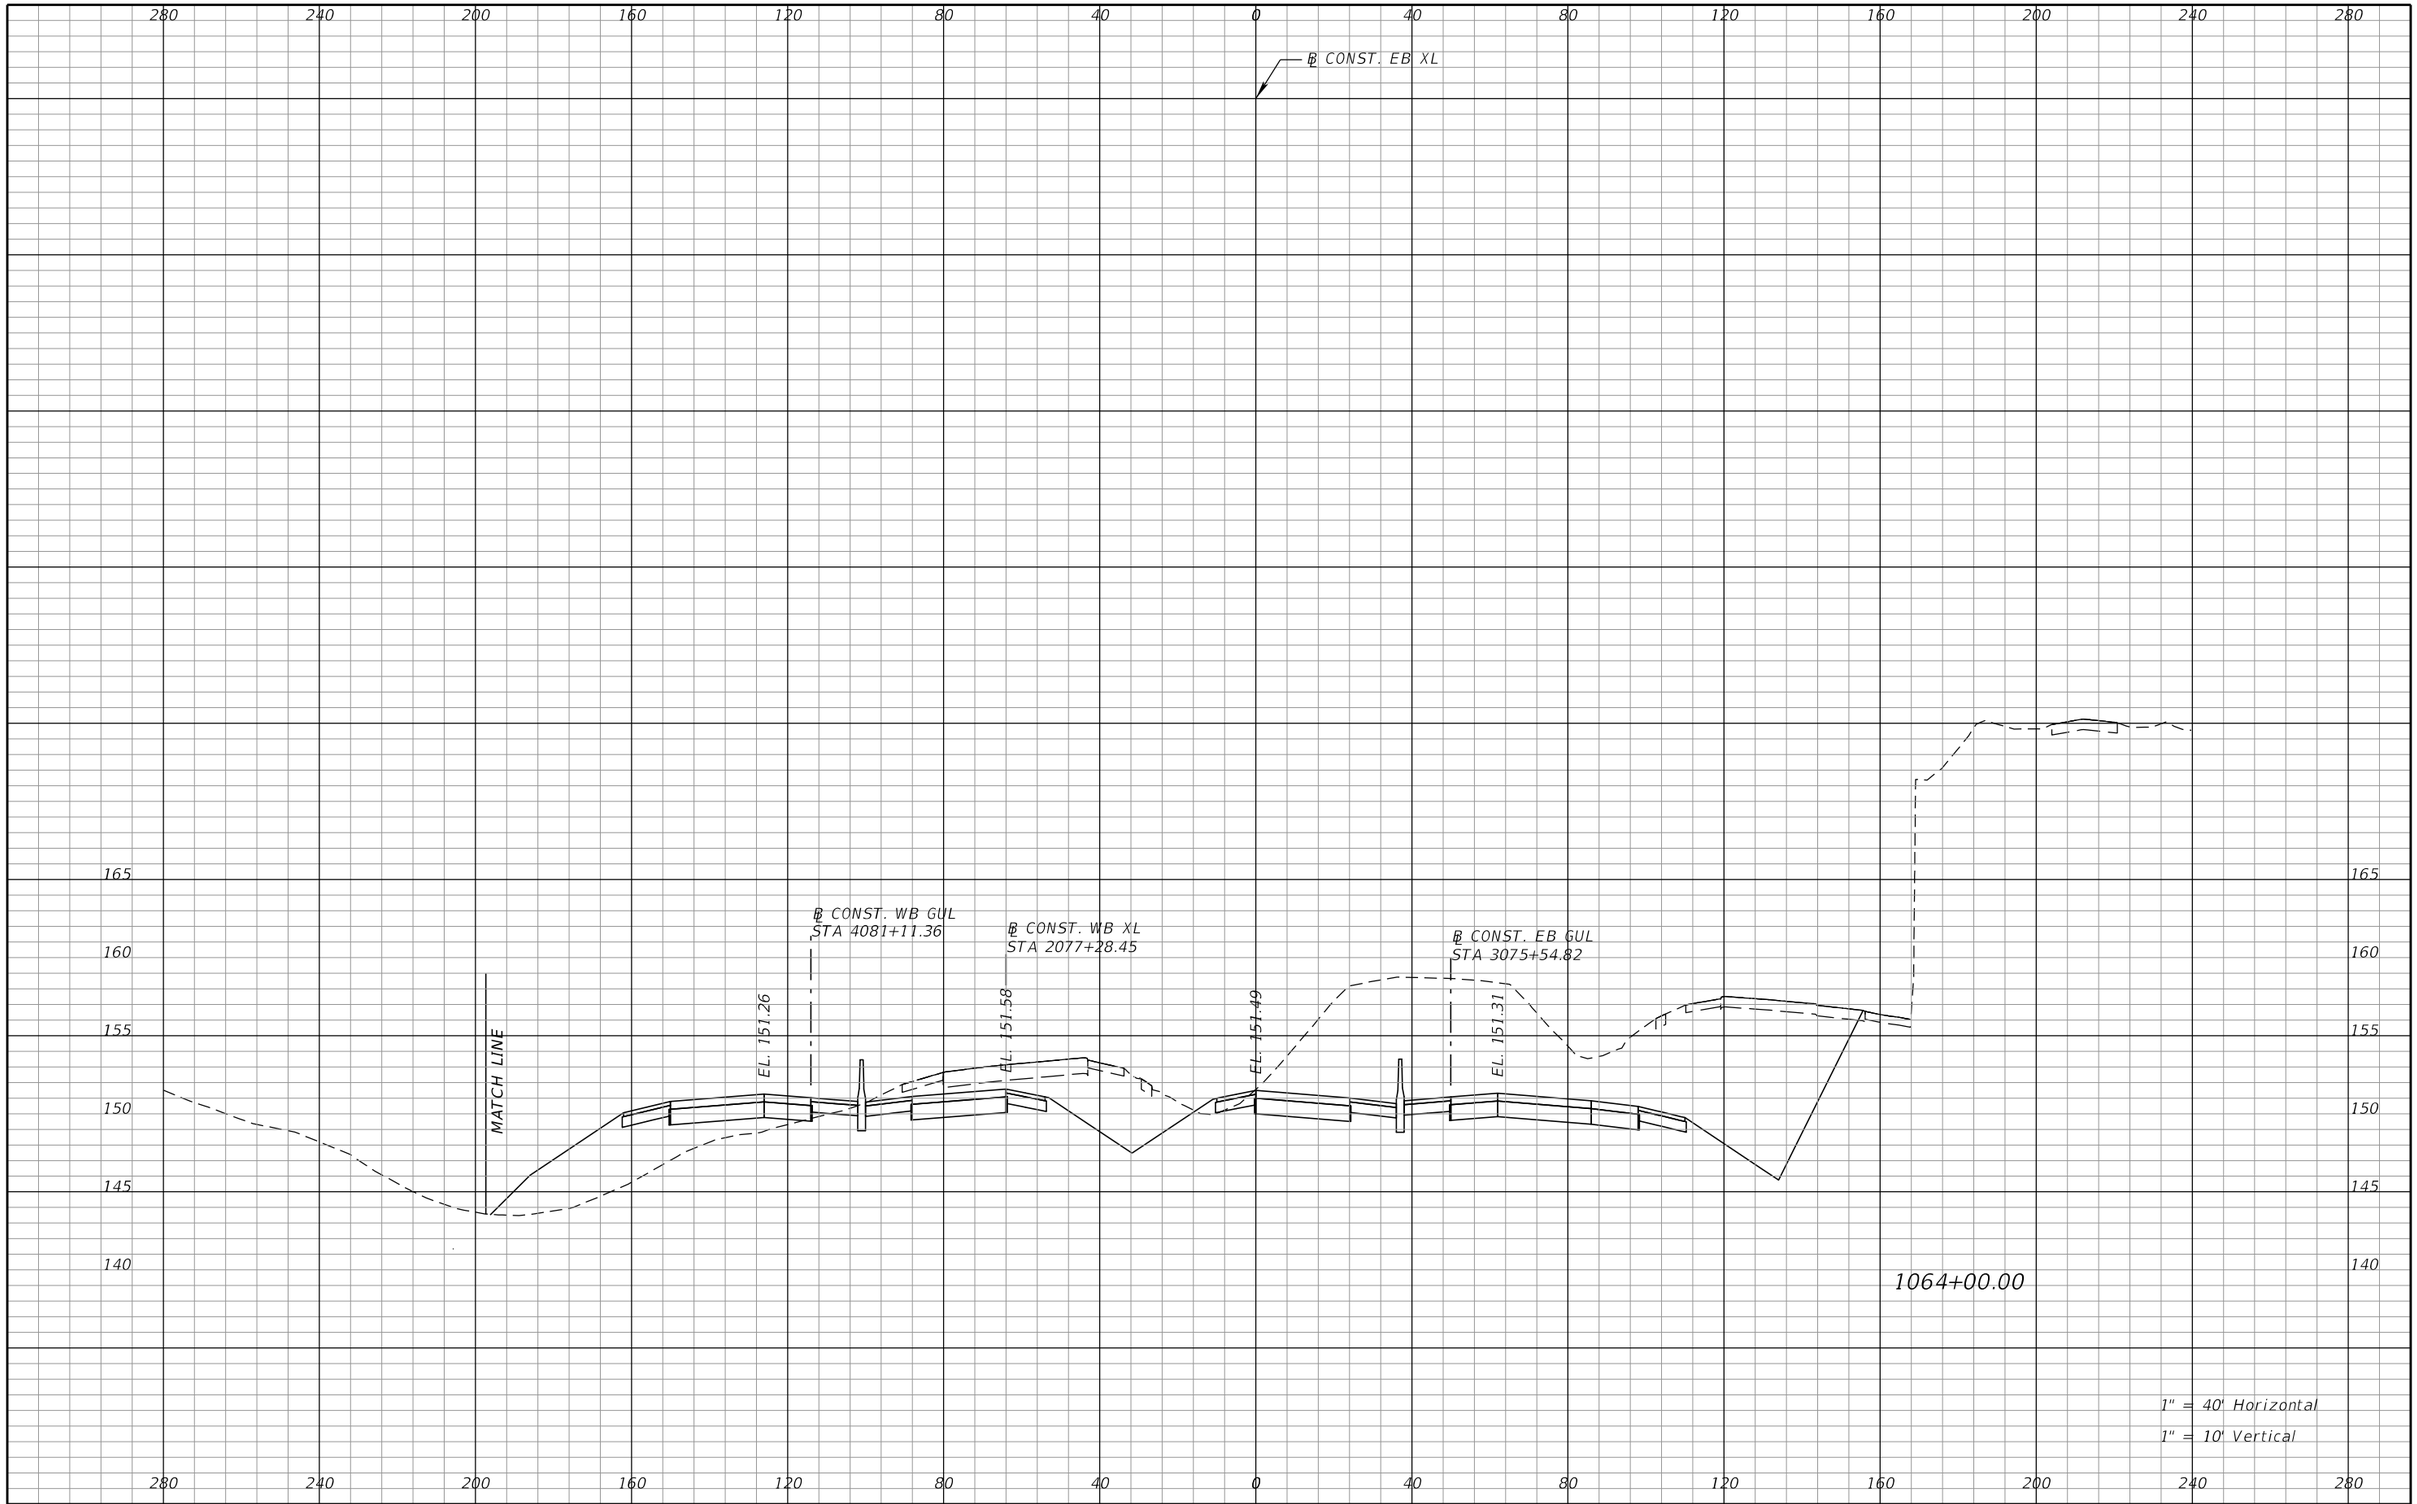

REVISIONS			
DATE	DESCRIPTION	DATE	DESCRIPTION

DEWBERRY ENGINEERS INC.
800 NORTH MAGNOLIA AVENUE, SUITE 1000
ORLANDO, FL 32803
CERTIFICATE OF AUTHORIZATION 8794

STATE OF FLORIDA
DEPARTMENT OF TRANSPORTATION


ROAD NO.	COUNTY	FINANCIAL PROJECT ID
SR 400	POLK	201210-3-52-1

SR 400 (I-4)
CROSS SECTIONS

SHEET NO. 247

PRELIMINARY: NOT FOR CONSTRUCTION

cfraser 3/10/2017 10:57:33 AM c:\pwworking\aecom_na\cfraser\dms28180\RDXSRD01_SEGA_XEBI4.DGN

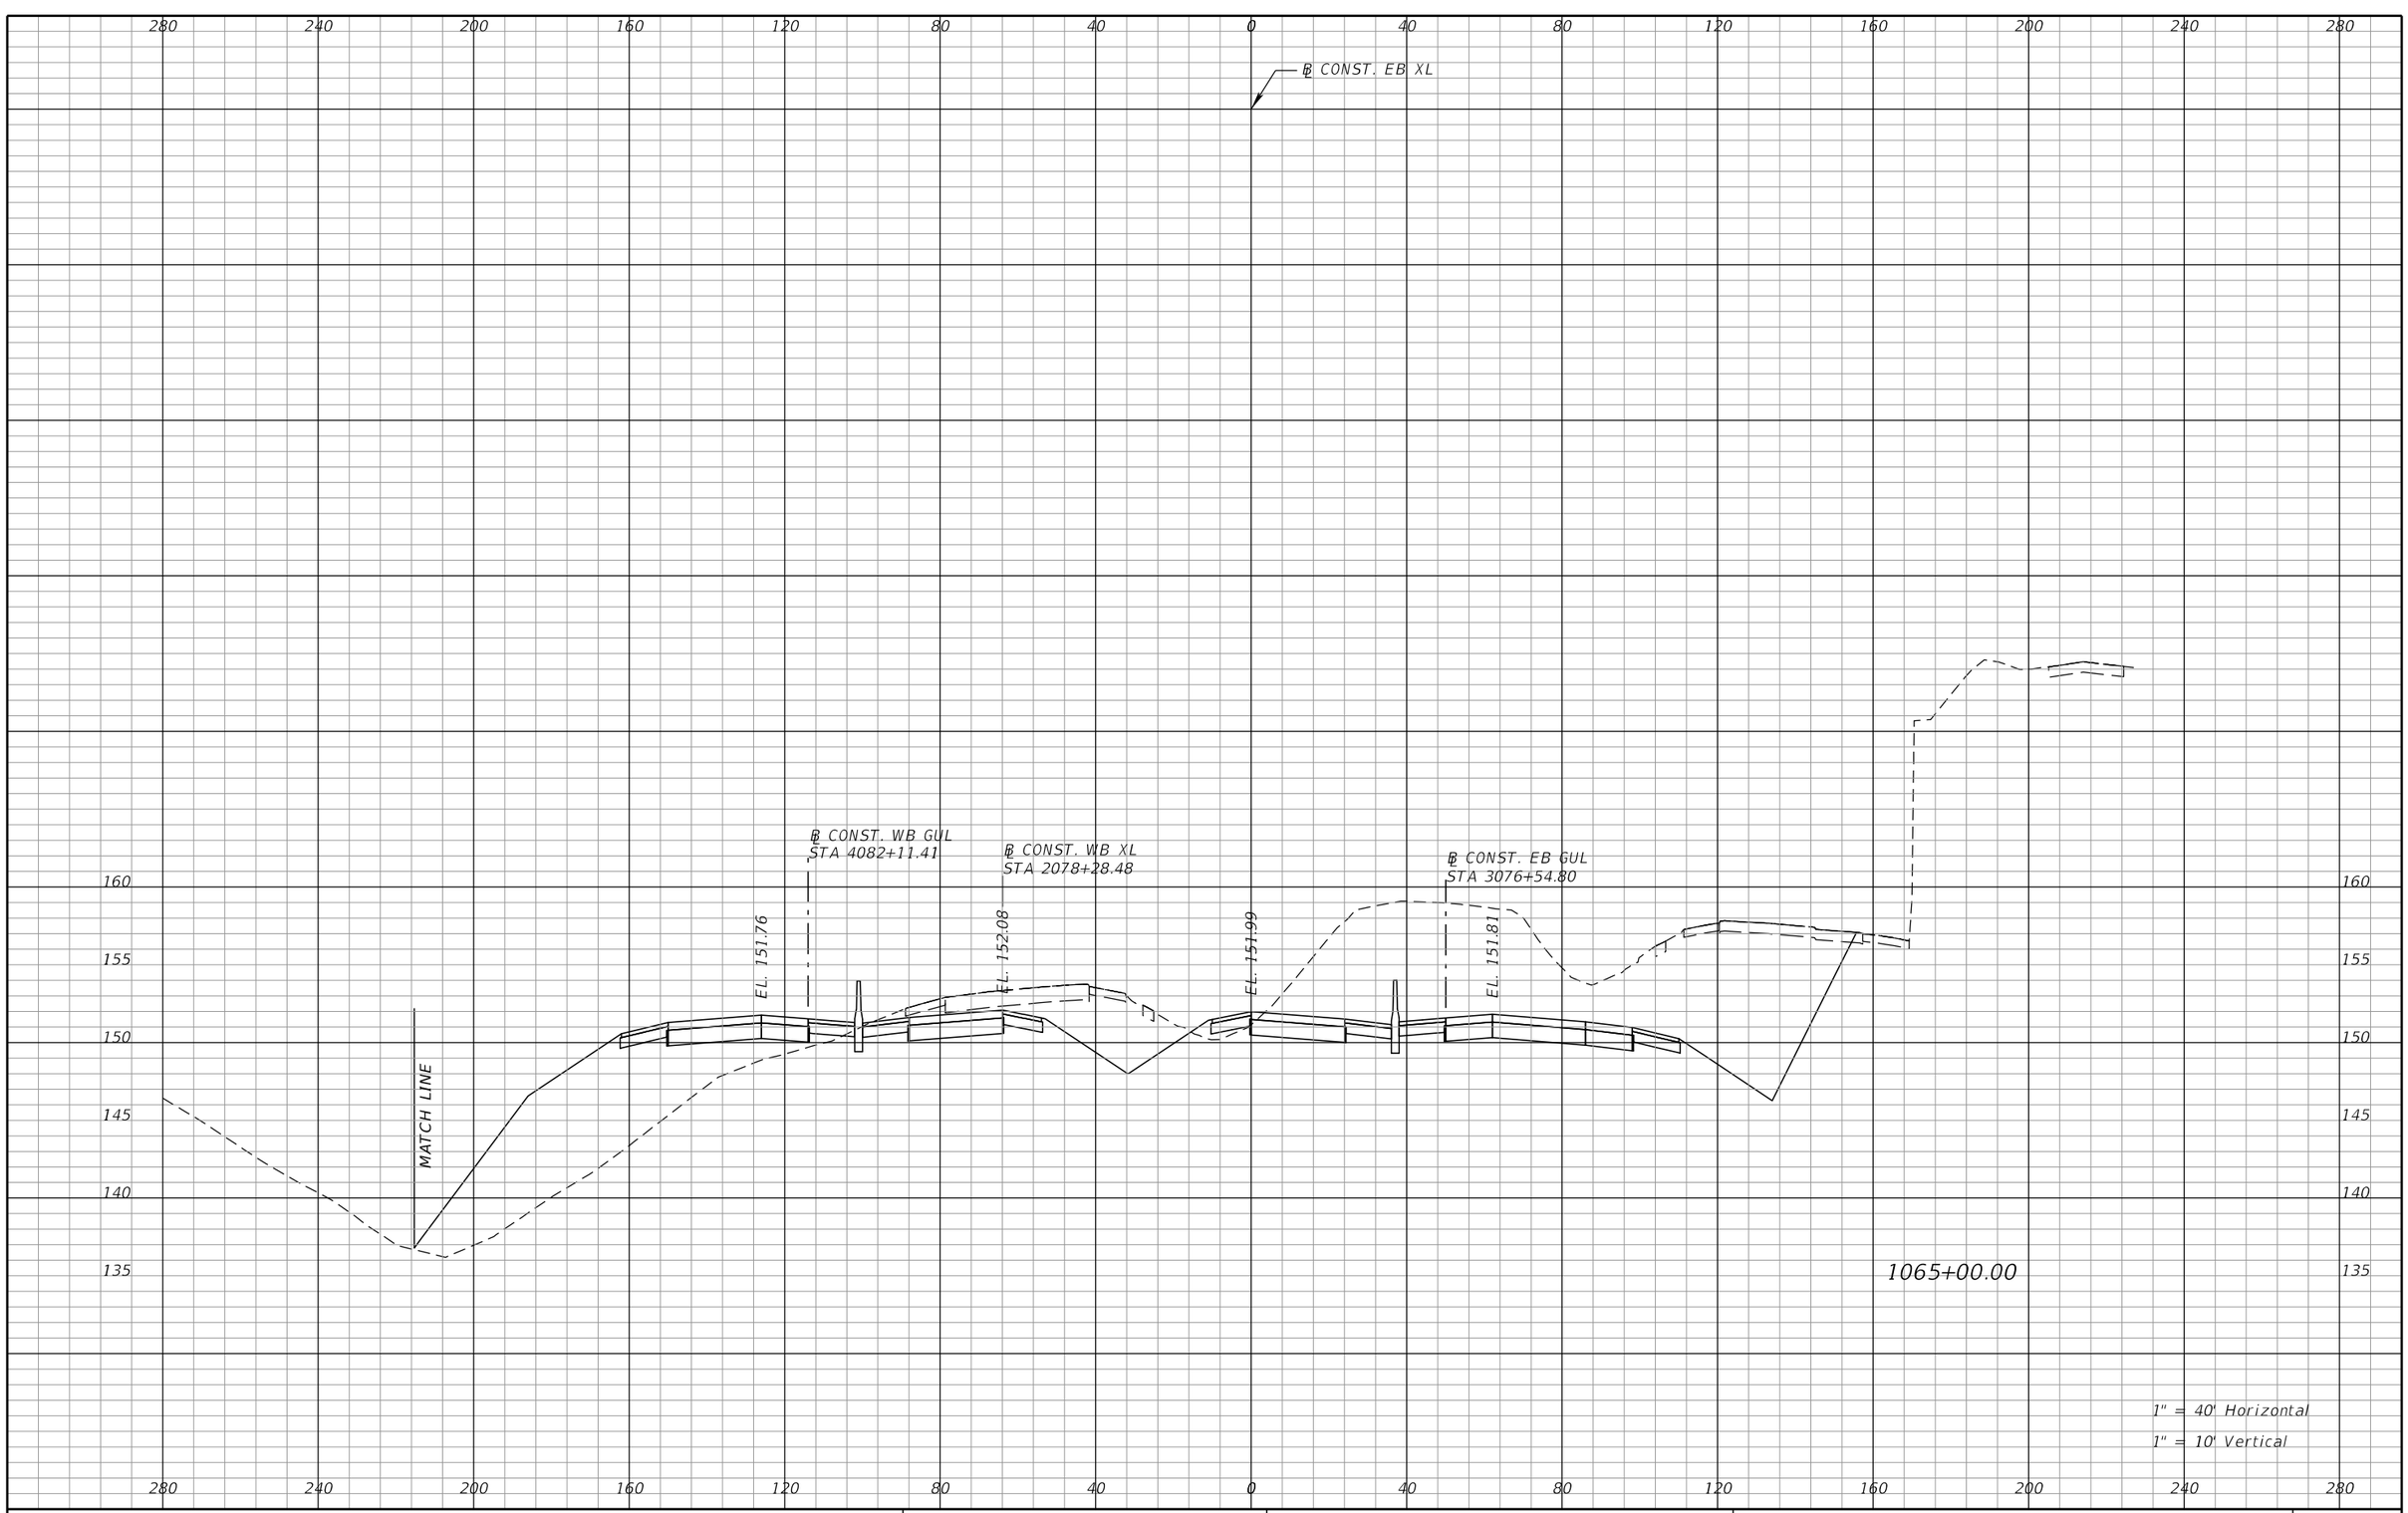

1" = 40' Horizontal
1" = 10' Vertical

REVISIONS			
DATE	DESCRIPTION	DATE	DESCRIPTION

DEWBERRY ENGINEERS INC.
800 NORTH MAGNOLIA AVENUE, SUITE 1000
ORLANDO, FL 32803
CERTIFICATE OF AUTHORIZATION 8794

STATE OF FLORIDA
DEPARTMENT OF TRANSPORTATION


ROAD NO.	COUNTY	FINANCIAL PROJECT ID
SR 400	POLK	201210-3-52-1

SR 400 (I-4)
CROSS SECTIONS

SHEET NO. 248

PRELIMINARY: NOT FOR CONSTRUCTION

cfraser 3/10/2017 10:57:36 AM c:\pwworking\aecom_na\cfraser\dms28180\RDXSRD01_SEGA_XEBI4.DGN

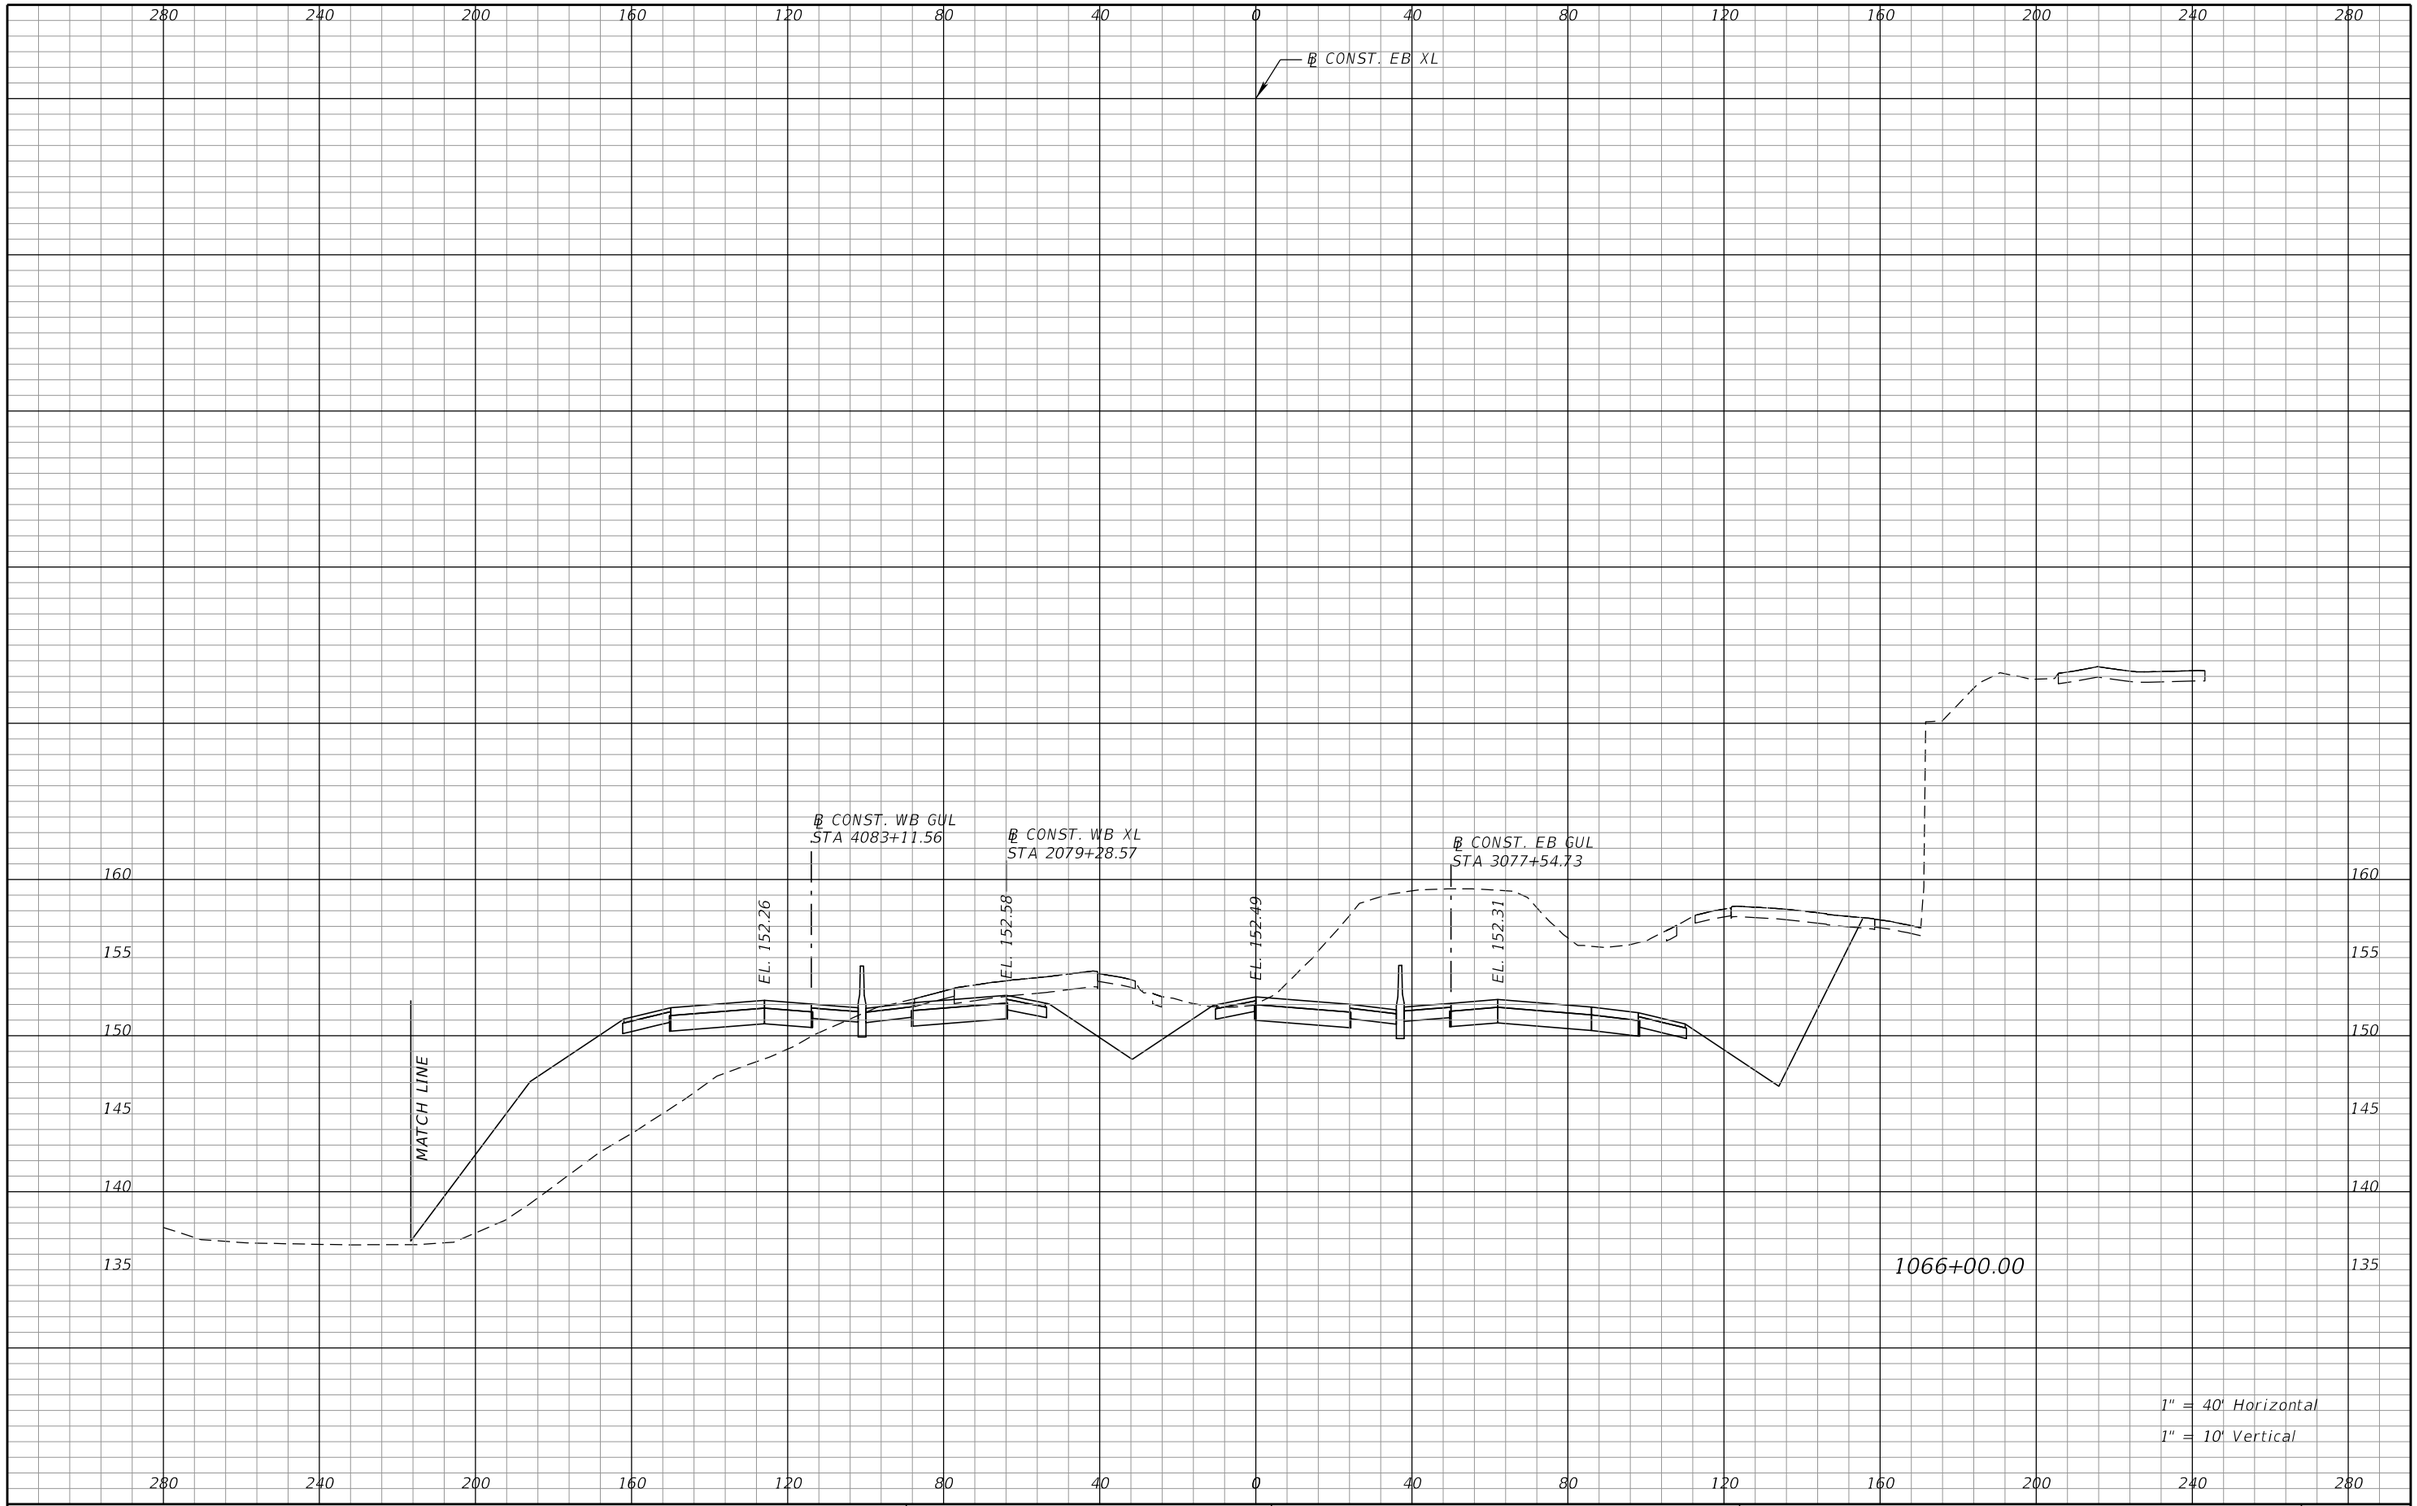

PRELIMINARY: NOT FOR CONSTRUCTION

REVISIONS			
DATE	DESCRIPTION	DATE	DESCRIPTION

DEWBERRY ENGINEERS INC.
800 NORTH MAGNOLIA AVENUE, SUITE 1000
ORLANDO, FL 32803
CERTIFICATE OF AUTHORIZATION 8794


STATE OF FLORIDA
DEPARTMENT OF TRANSPORTATION

ROAD NO.	COUNTY	FINANCIAL PROJECT ID
SR 400	POLK	201210-3-52-1

SR 400 (I-4)
CROSS SECTIONS

SHEET NO. 249

cfraser 3/10/2017 10:57:36 AM c:\pwworking\aecom_na\cfraser\dms28180\RDXSRD01_SEGA_XEBI4.DGN

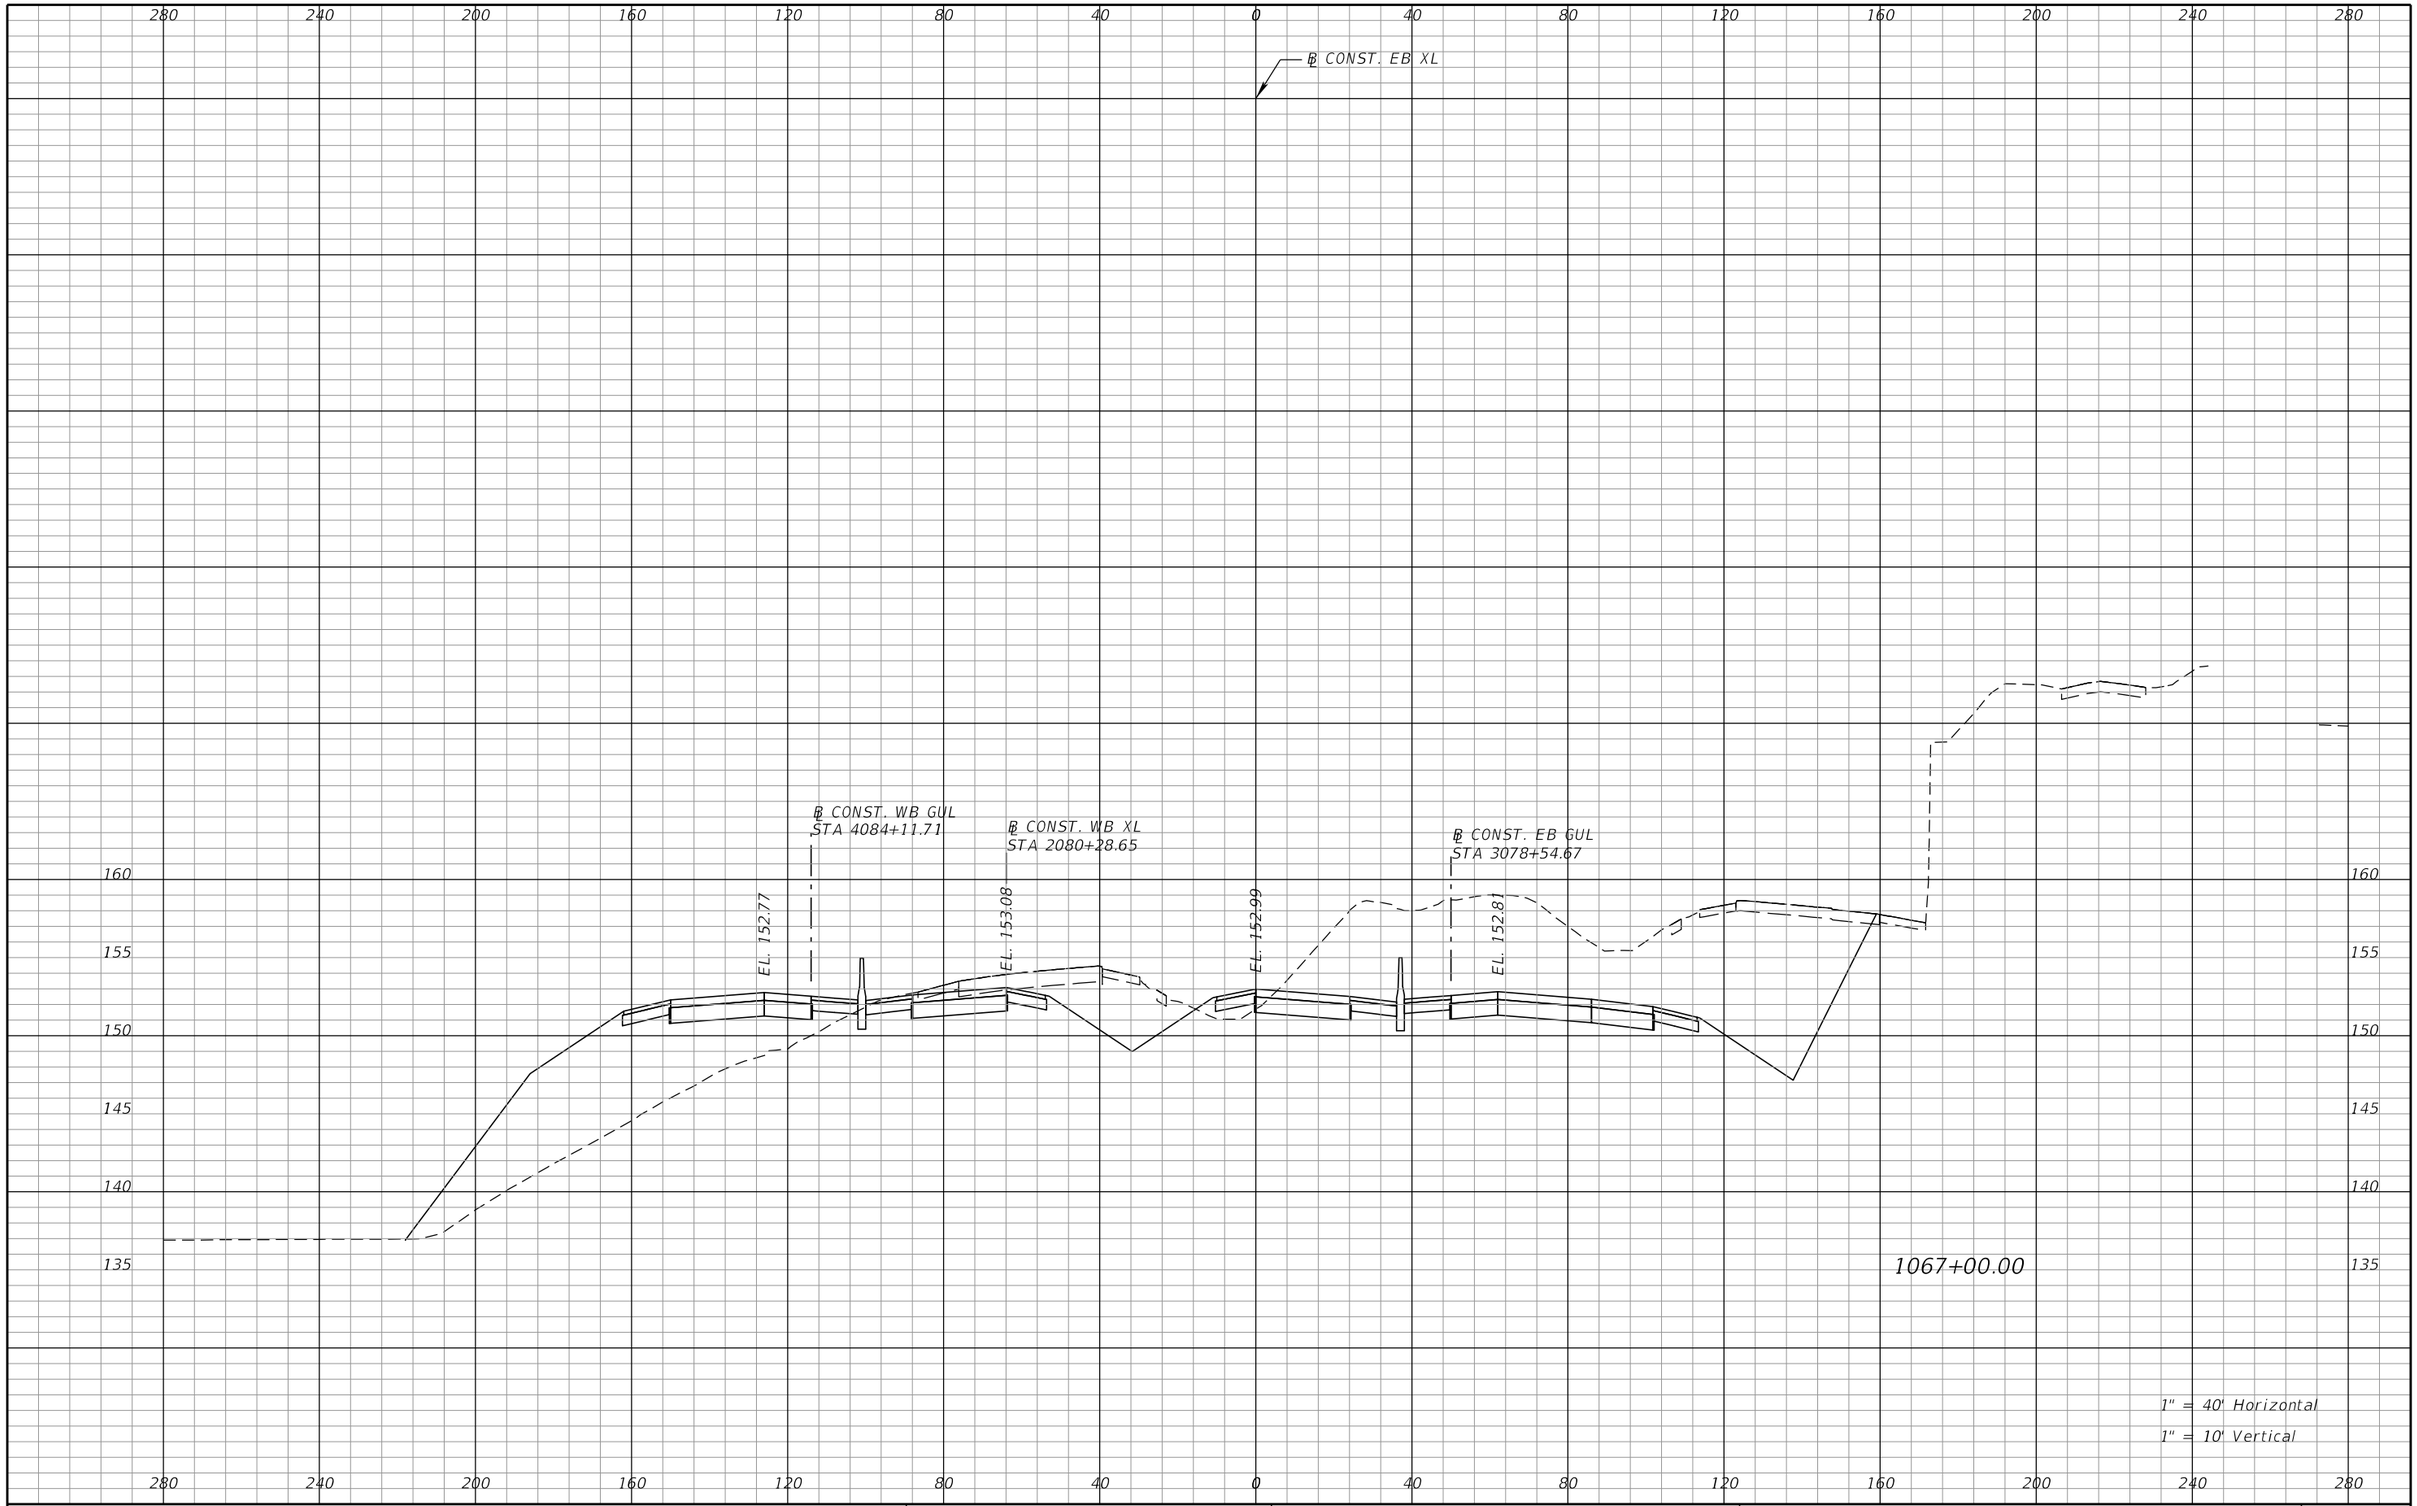

REVISIONS			
DATE	DESCRIPTION	DATE	DESCRIPTION

DEWBERRY ENGINEERS INC.
800 NORTH MAGNOLIA AVENUE, SUITE 1000
ORLANDO, FL 32803
CERTIFICATE OF AUTHORIZATION 8794

STATE OF FLORIDA
DEPARTMENT OF TRANSPORTATION


ROAD NO.	COUNTY	FINANCIAL PROJECT ID
SR 400	POLK	201210-3-52-1

SR 400 (I-4)
CROSS SECTIONS

SHEET NO. 250

PRELIMINARY: NOT FOR CONSTRUCTION

cfraser 3/10/2017 10:57:36 AM c:\pwworking\aecom_na\cfraser\dms28180\RDXSRD01_SEGA_XEBI4.DGN

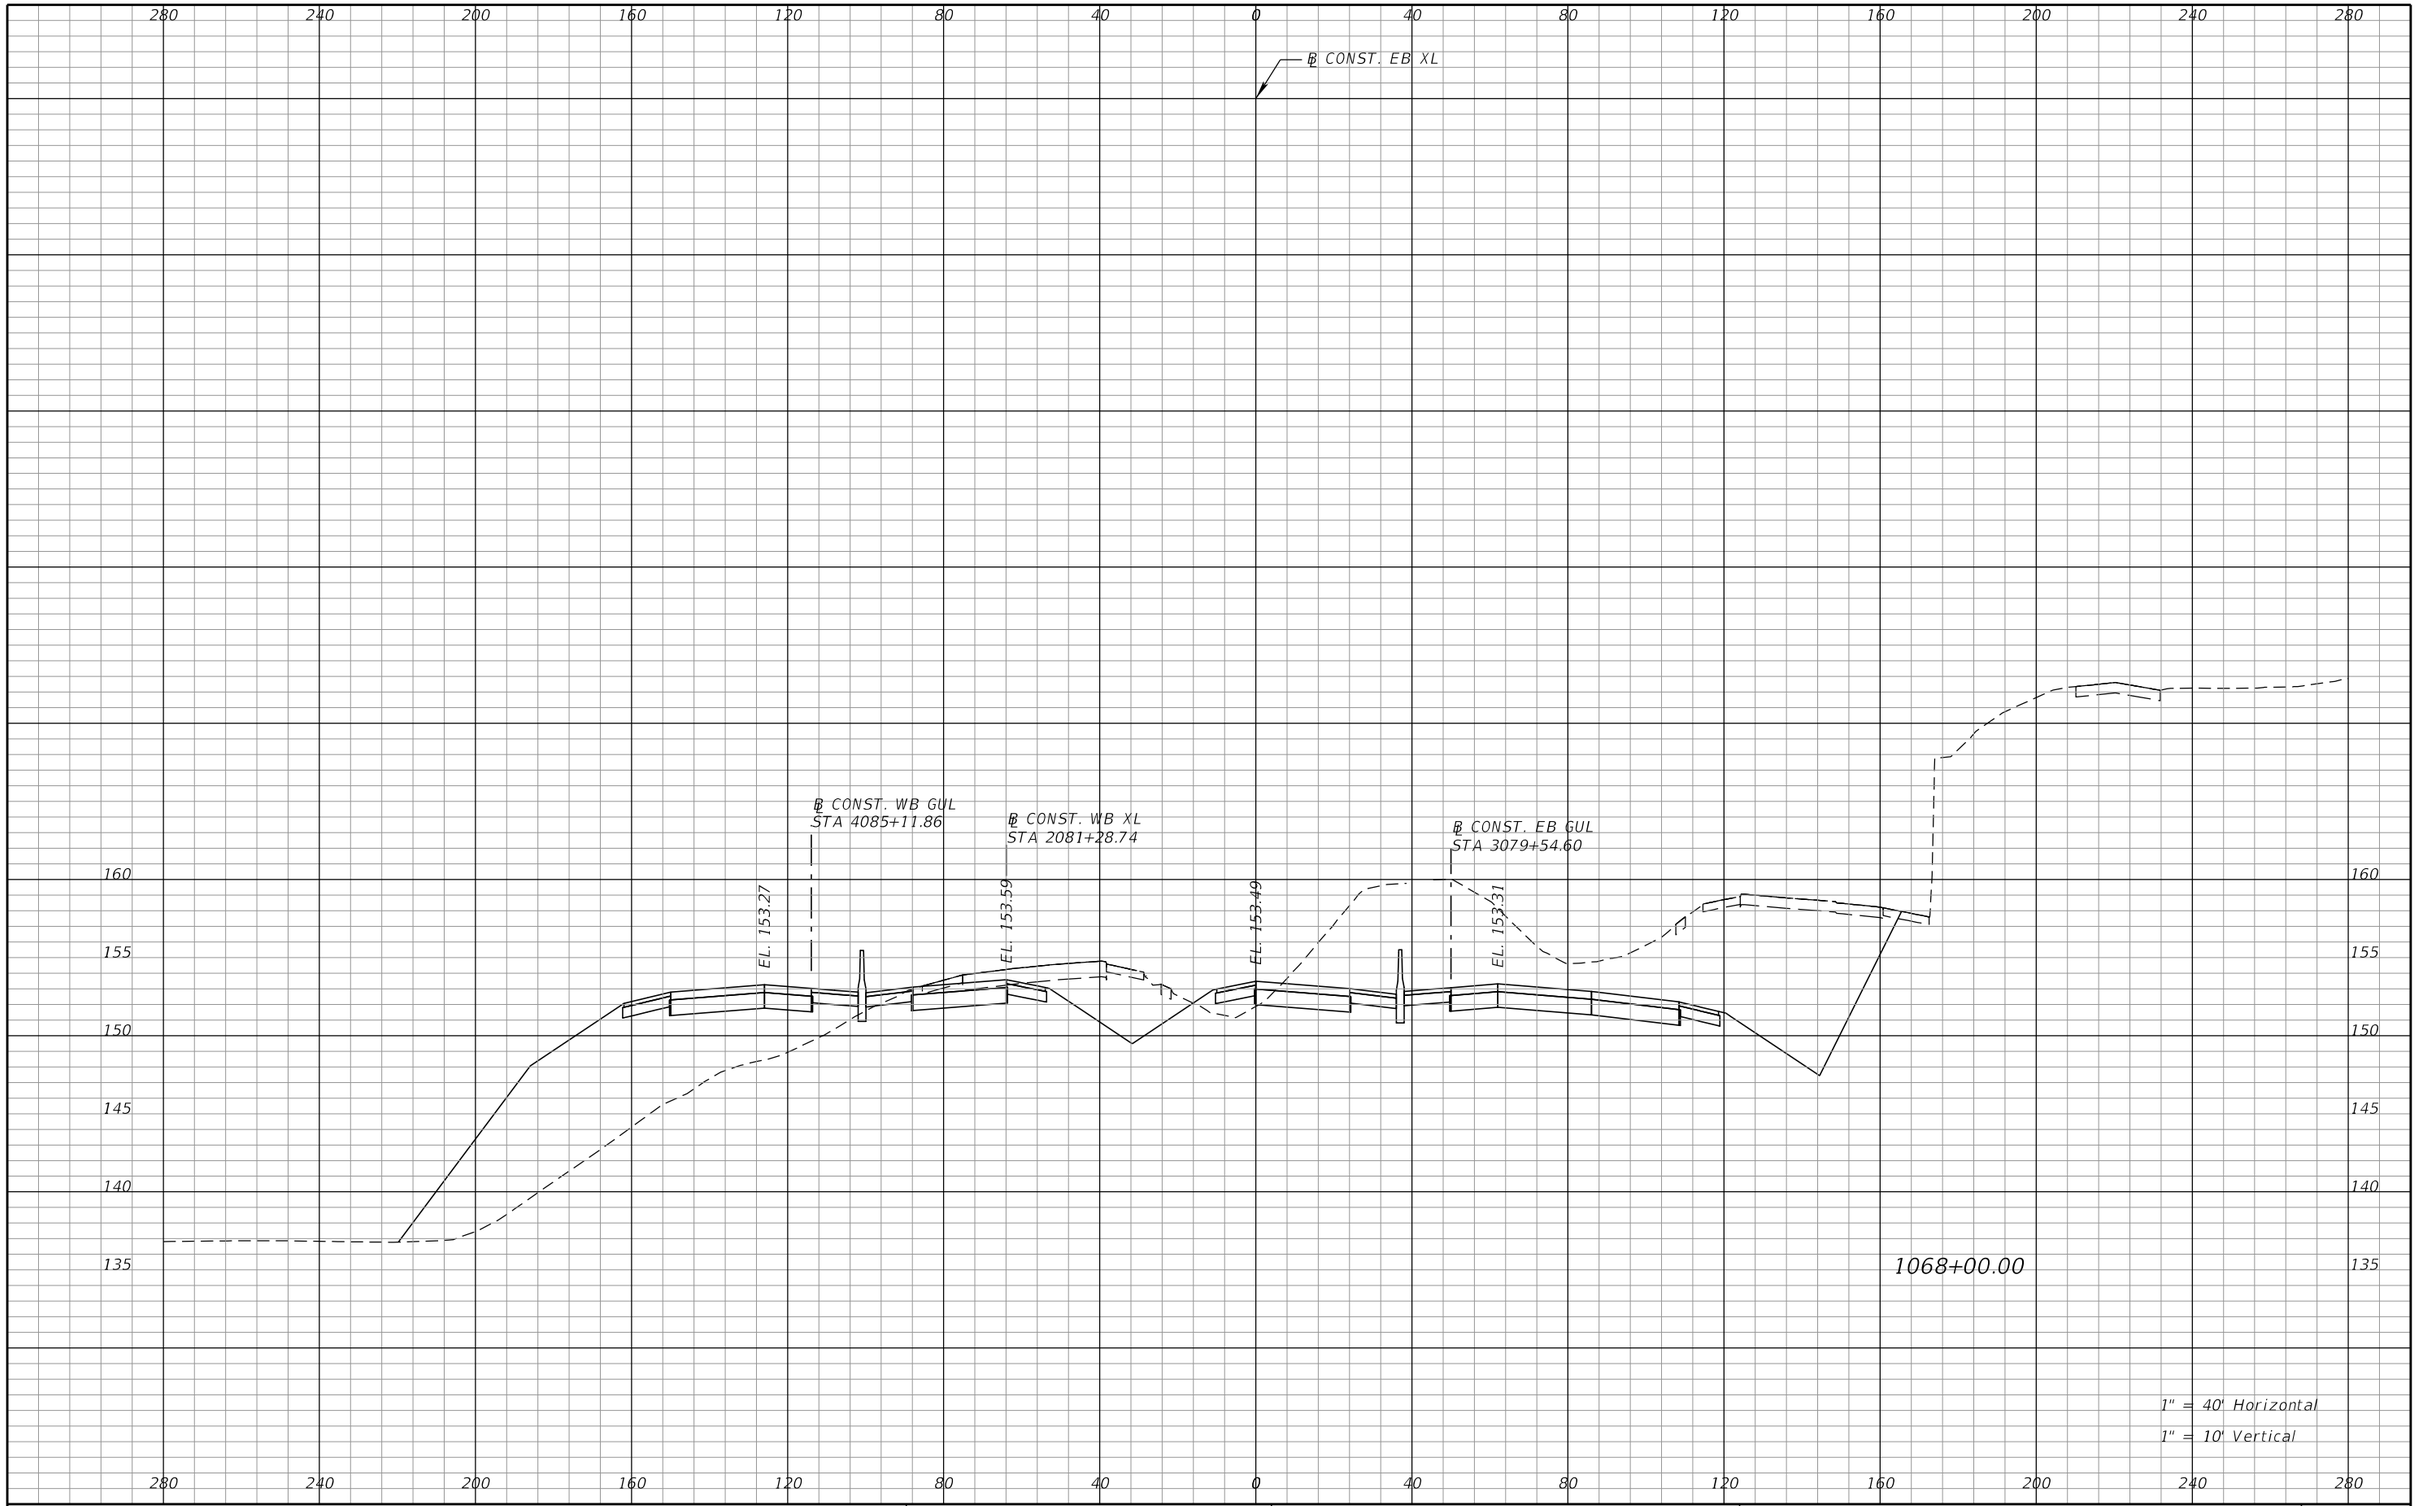

REVISIONS			
DATE	DESCRIPTION	DATE	DESCRIPTION

DEWBERRY ENGINEERS INC.
800 NORTH MAGNOLIA AVENUE, SUITE 1000
ORLANDO, FL 32803
CERTIFICATE OF AUTHORIZATION 8794

STATE OF FLORIDA
DEPARTMENT OF TRANSPORTATION


ROAD NO.	COUNTY	FINANCIAL PROJECT ID
SR 400	POLK	201210-3-52-1

SR 400 (I-4)
CROSS SECTIONS

SHEET NO. 251

PRELIMINARY: NOT FOR CONSTRUCTION

cfraser 3/10/2017 10:57:36 AM c:\pwworking\aecom_na\cfraser\dms28180\RDXSRD01_SEGA_XEBI4.DGN

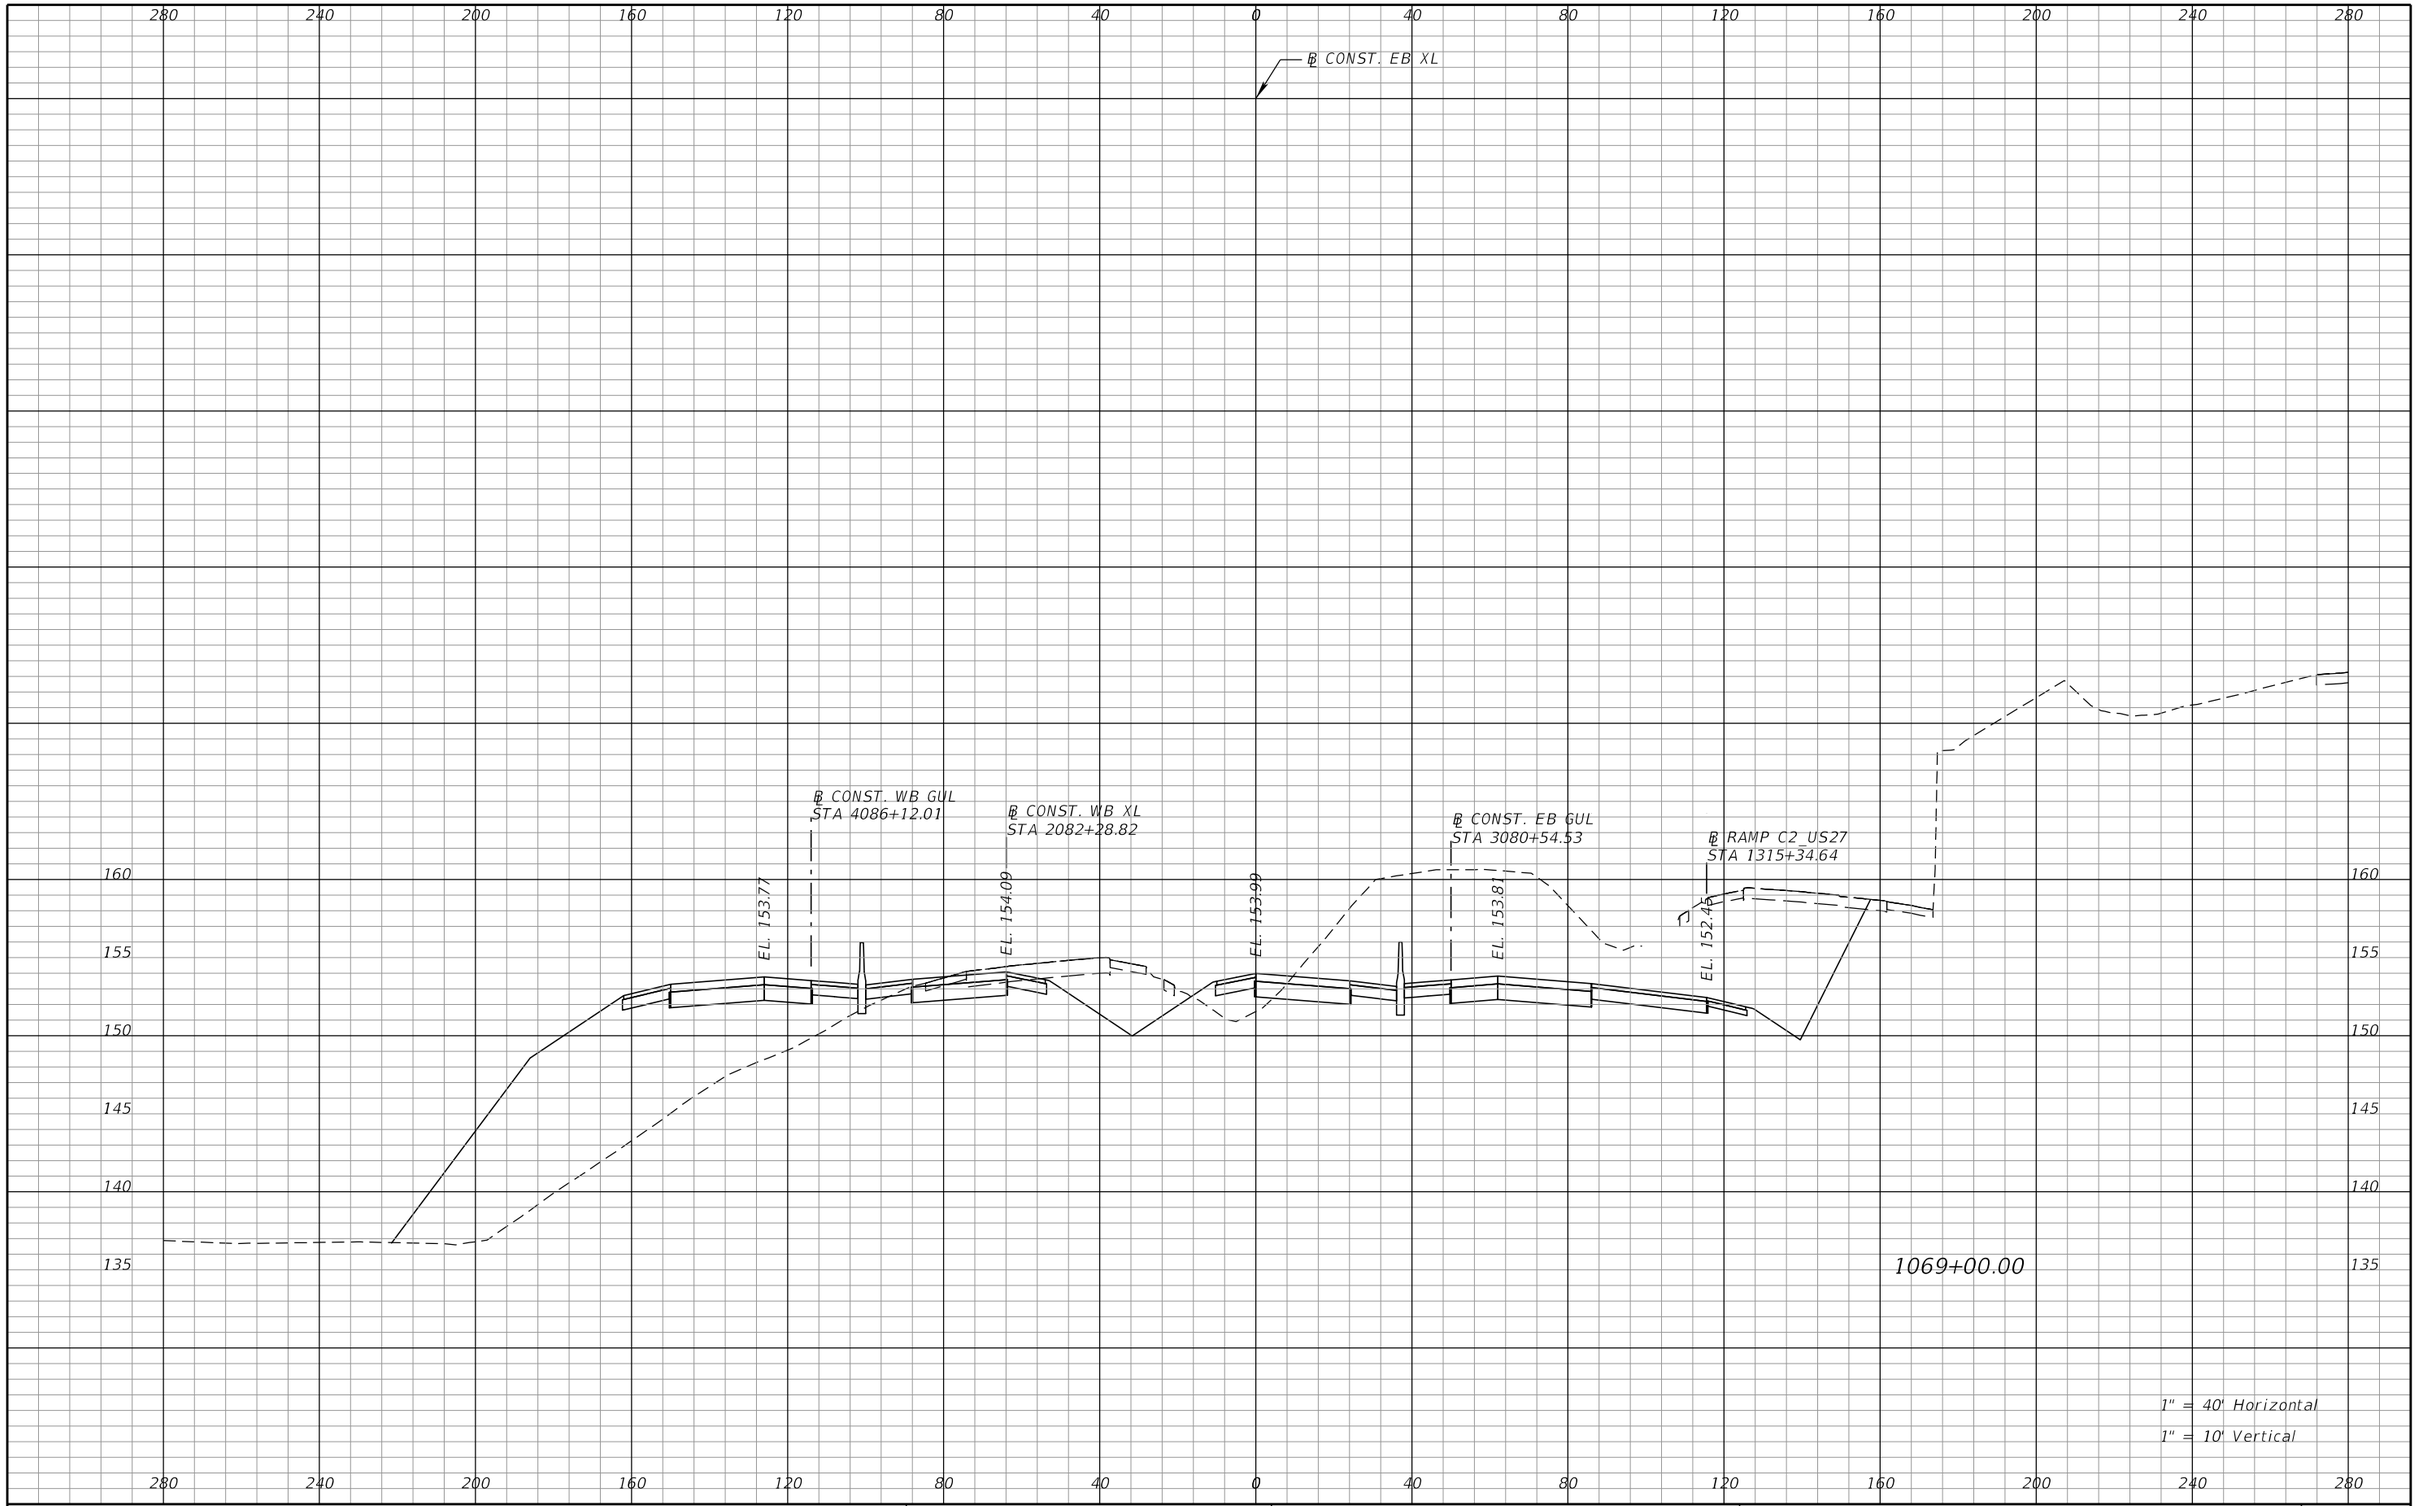

PRELIMINARY: NOT FOR CONSTRUCTION

REVISIONS			
DATE	DESCRIPTION	DATE	DESCRIPTION

DEWBERRY ENGINEERS INC.
800 NORTH MAGNOLIA AVENUE, SUITE 1000
ORLANDO, FL 32803
CERTIFICATE OF AUTHORIZATION 8794


STATE OF FLORIDA
DEPARTMENT OF TRANSPORTATION

ROAD NO.	COUNTY	FINANCIAL PROJECT ID
SR 400	POLK	201210-3-52-1

SR 400 (I-4)
CROSS SECTIONS

SHEET NO. 252

cfraser 3/10/2017 10:57:36 AM c:\pwworking\aecom_na\cfraser\dms28180\RDXSRD01_SEGA_XEBI4.DGN

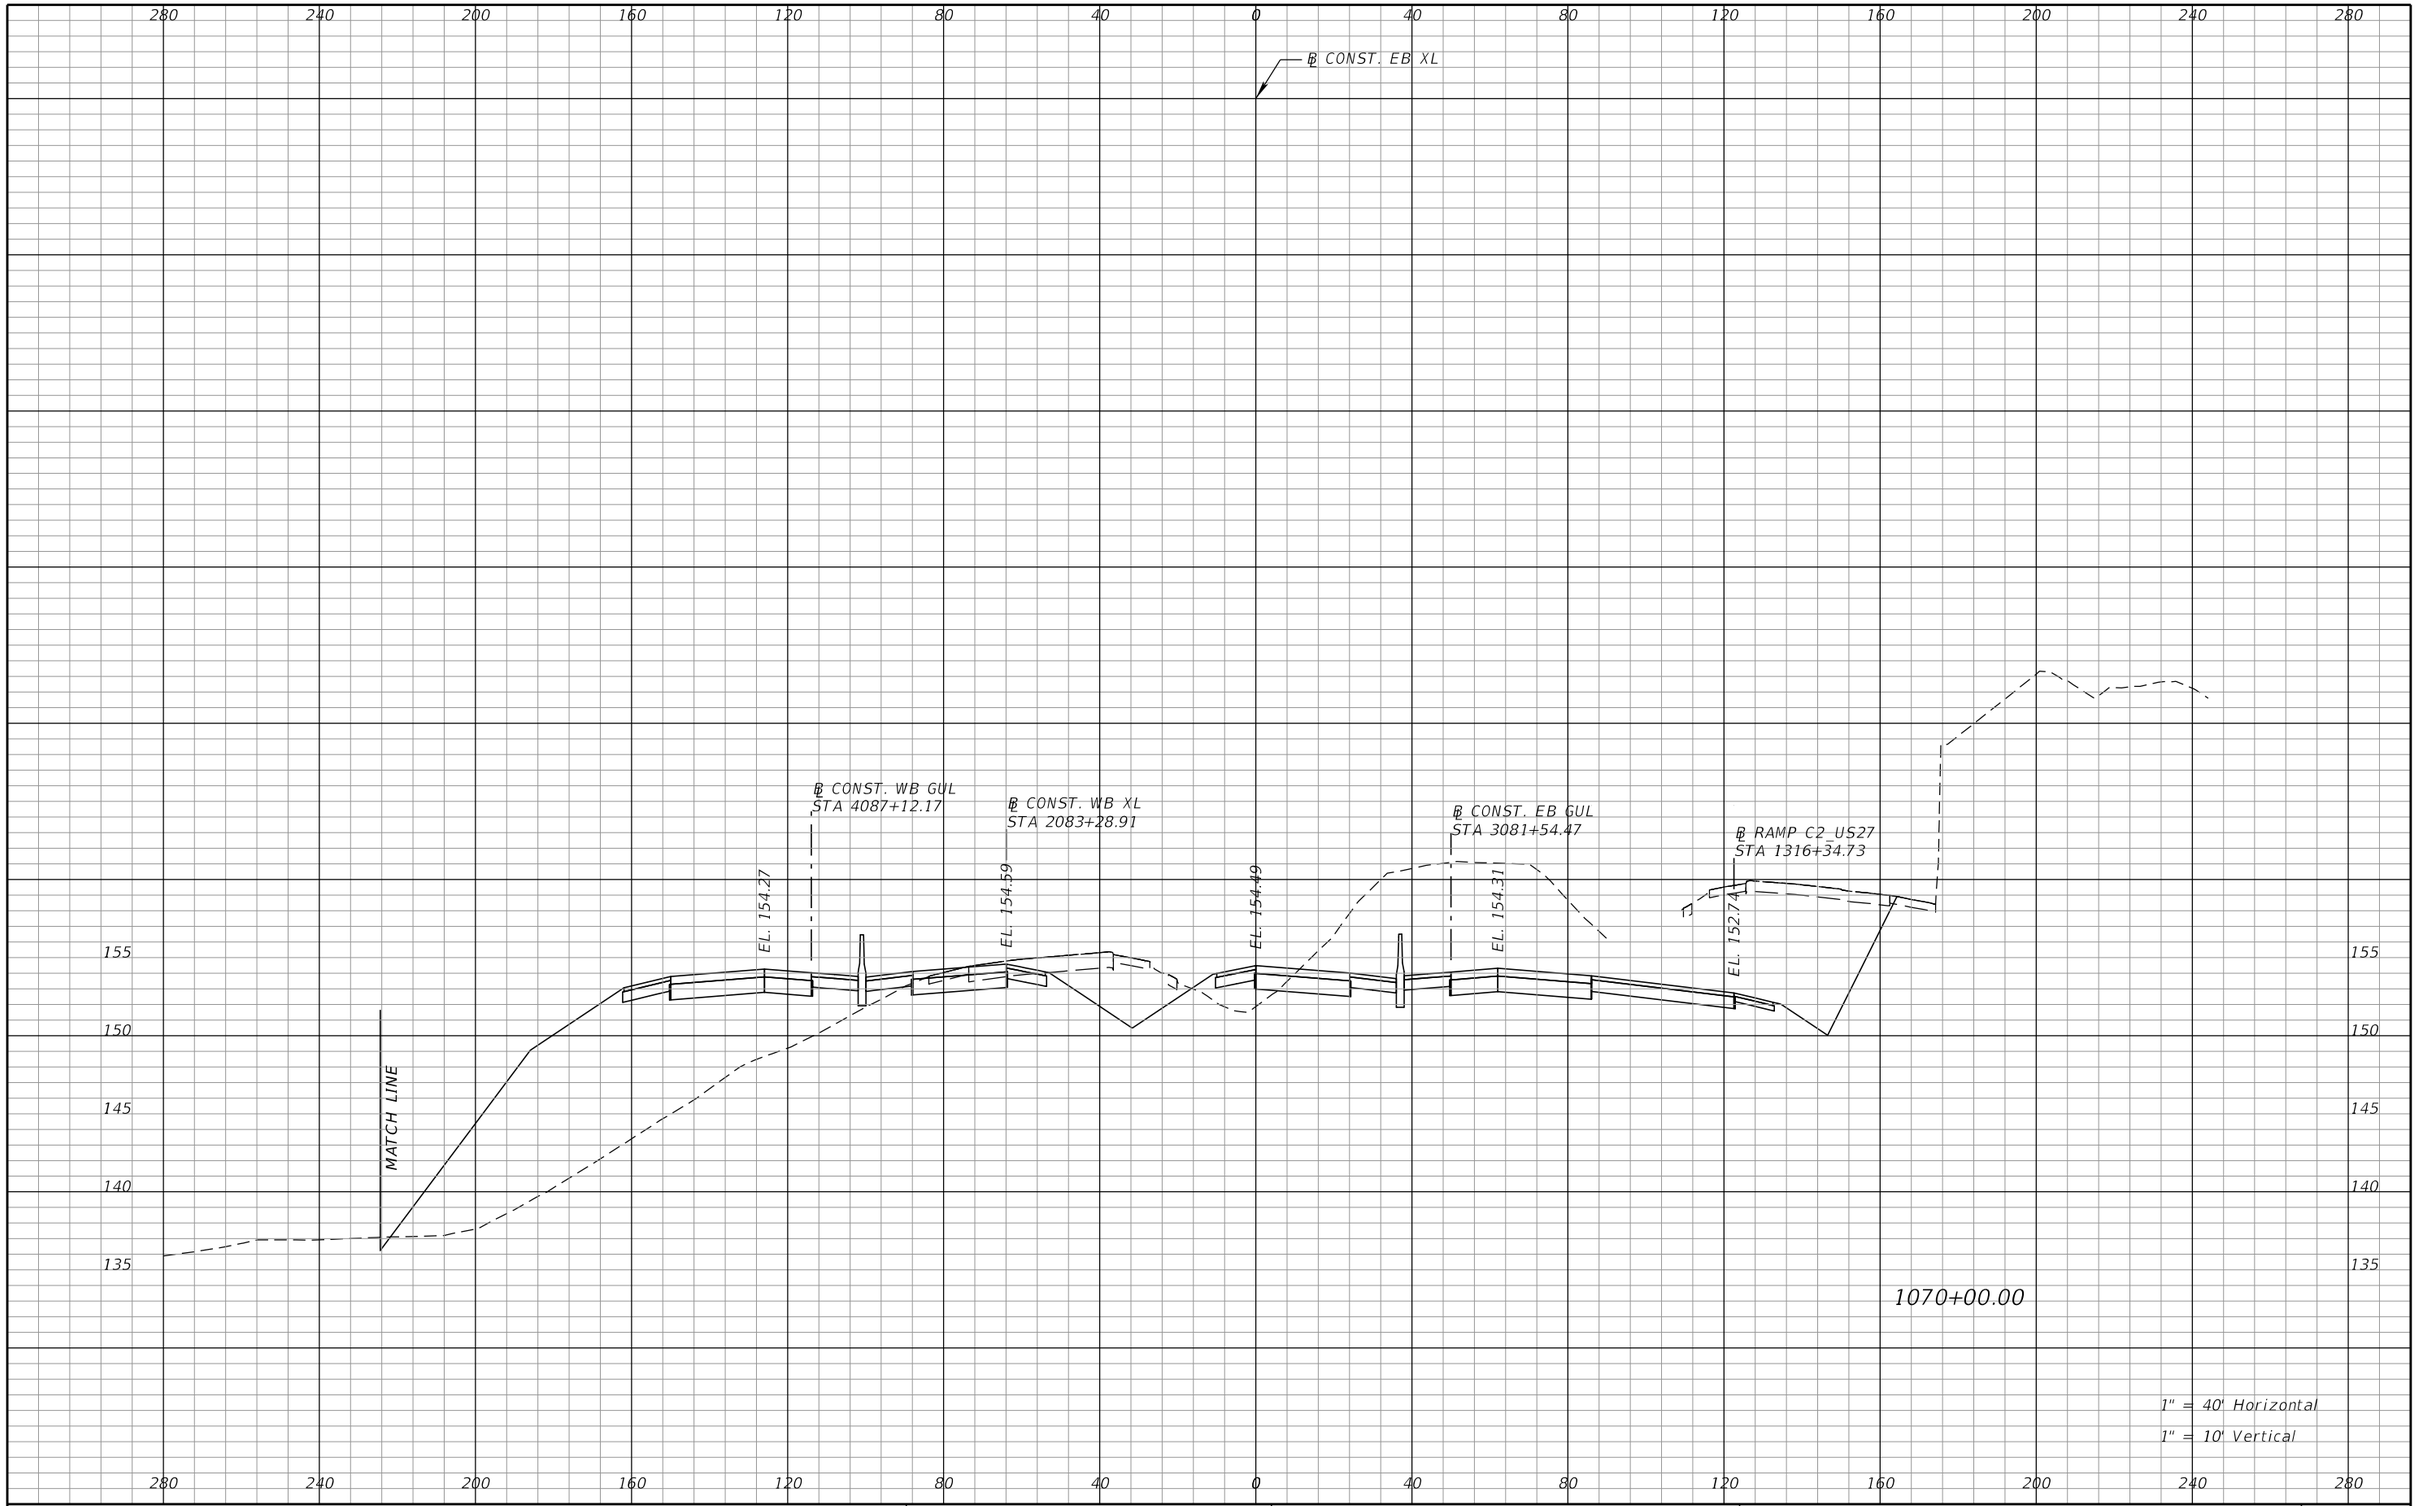

REVISIONS			
DATE	DESCRIPTION	DATE	DESCRIPTION

DEWBERRY ENGINEERS INC.
800 NORTH MAGNOLIA AVENUE, SUITE 1000
ORLANDO, FL 32803
CERTIFICATE OF AUTHORIZATION 8794

STATE OF FLORIDA
DEPARTMENT OF TRANSPORTATION


ROAD NO.	COUNTY	FINANCIAL PROJECT ID
SR 400	POLK	201210-3-52-1

SR 400 (I-4)
CROSS SECTIONS

SHEET NO. 253

PRELIMINARY: NOT FOR CONSTRUCTION

cfraser 3/10/2017 10:57:37 AM c:\pwworking\aecom_na\cfraser\dms28180\RDXSRD01_SEGA_XEBI4.DGN

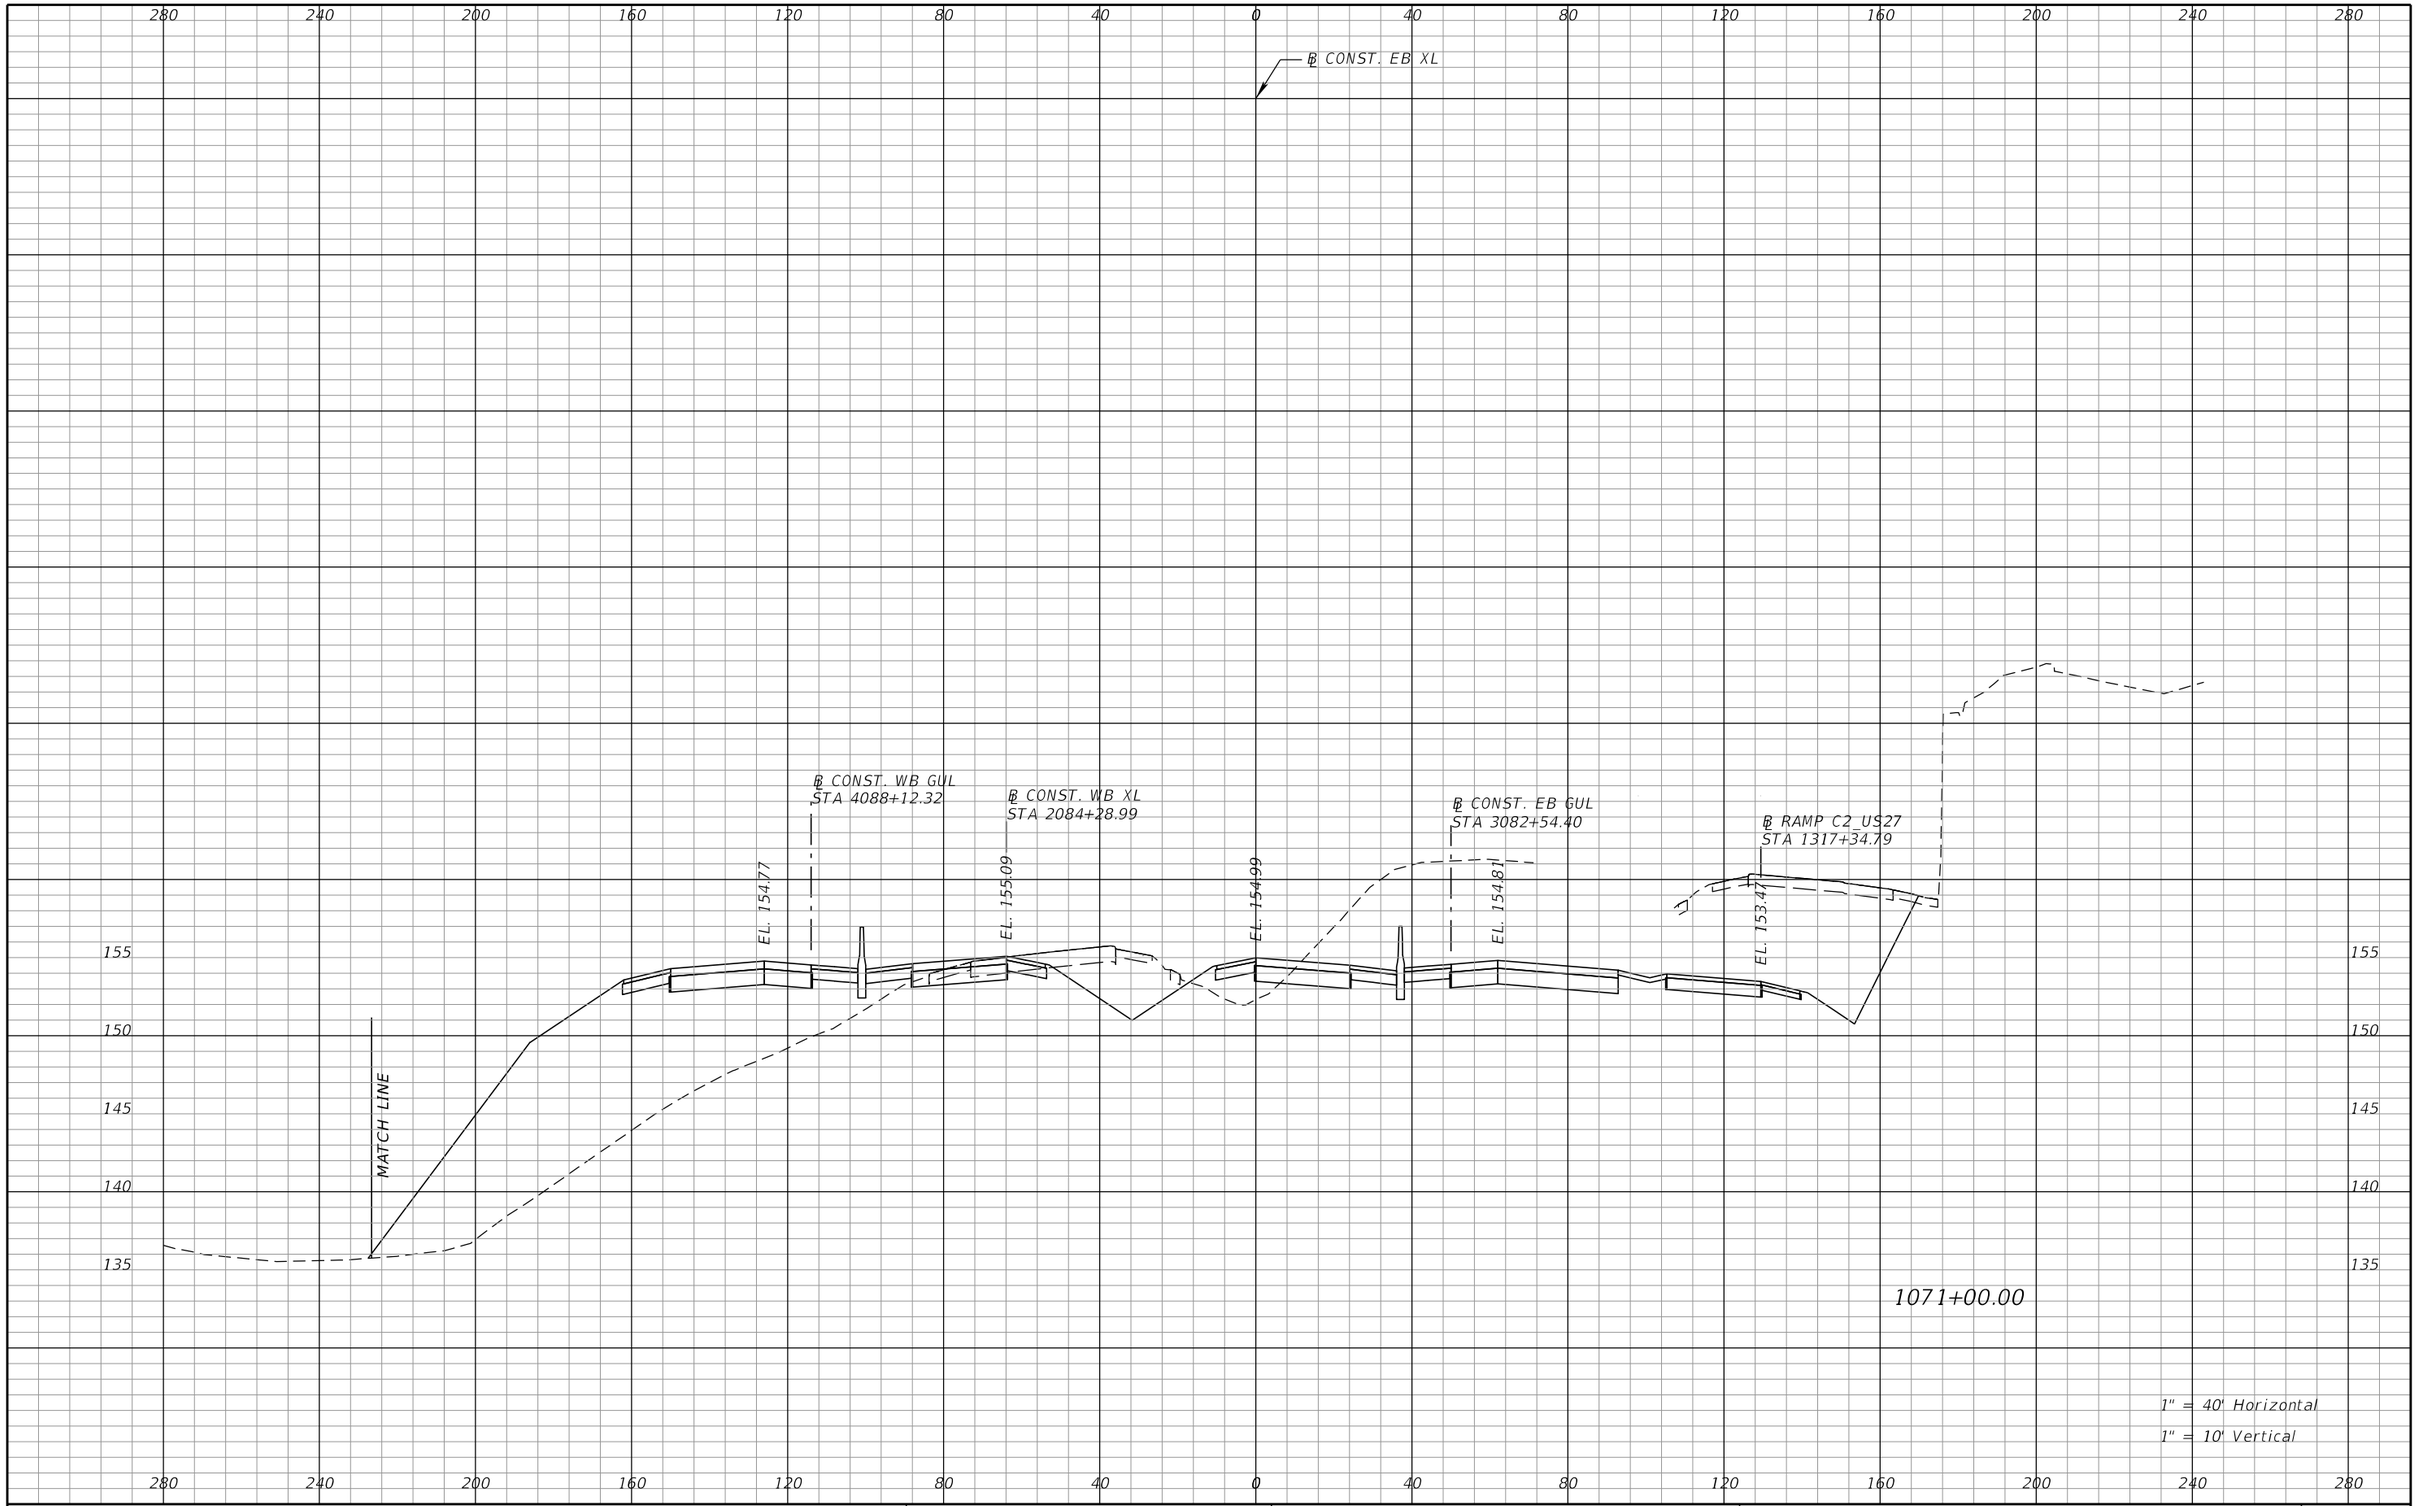

REVISIONS			
DATE	DESCRIPTION	DATE	DESCRIPTION

DEWBERRY ENGINEERS INC.
800 NORTH MAGNOLIA AVENUE, SUITE 1000
ORLANDO, FL 32803
CERTIFICATE OF AUTHORIZATION 8794

STATE OF FLORIDA
DEPARTMENT OF TRANSPORTATION


ROAD NO.	COUNTY	FINANCIAL PROJECT ID
SR 400	POLK	201210-3-52-1

SR 400 (I-4)
CROSS SECTIONS

SHEET NO. 254

PRELIMINARY: NOT FOR CONSTRUCTION

cfraser 3/10/2017 10:57:37 AM c:\pwworking\aecom_na\cfraser\dms28180\RDXSRD01_SEGA_XEBI4.DGN

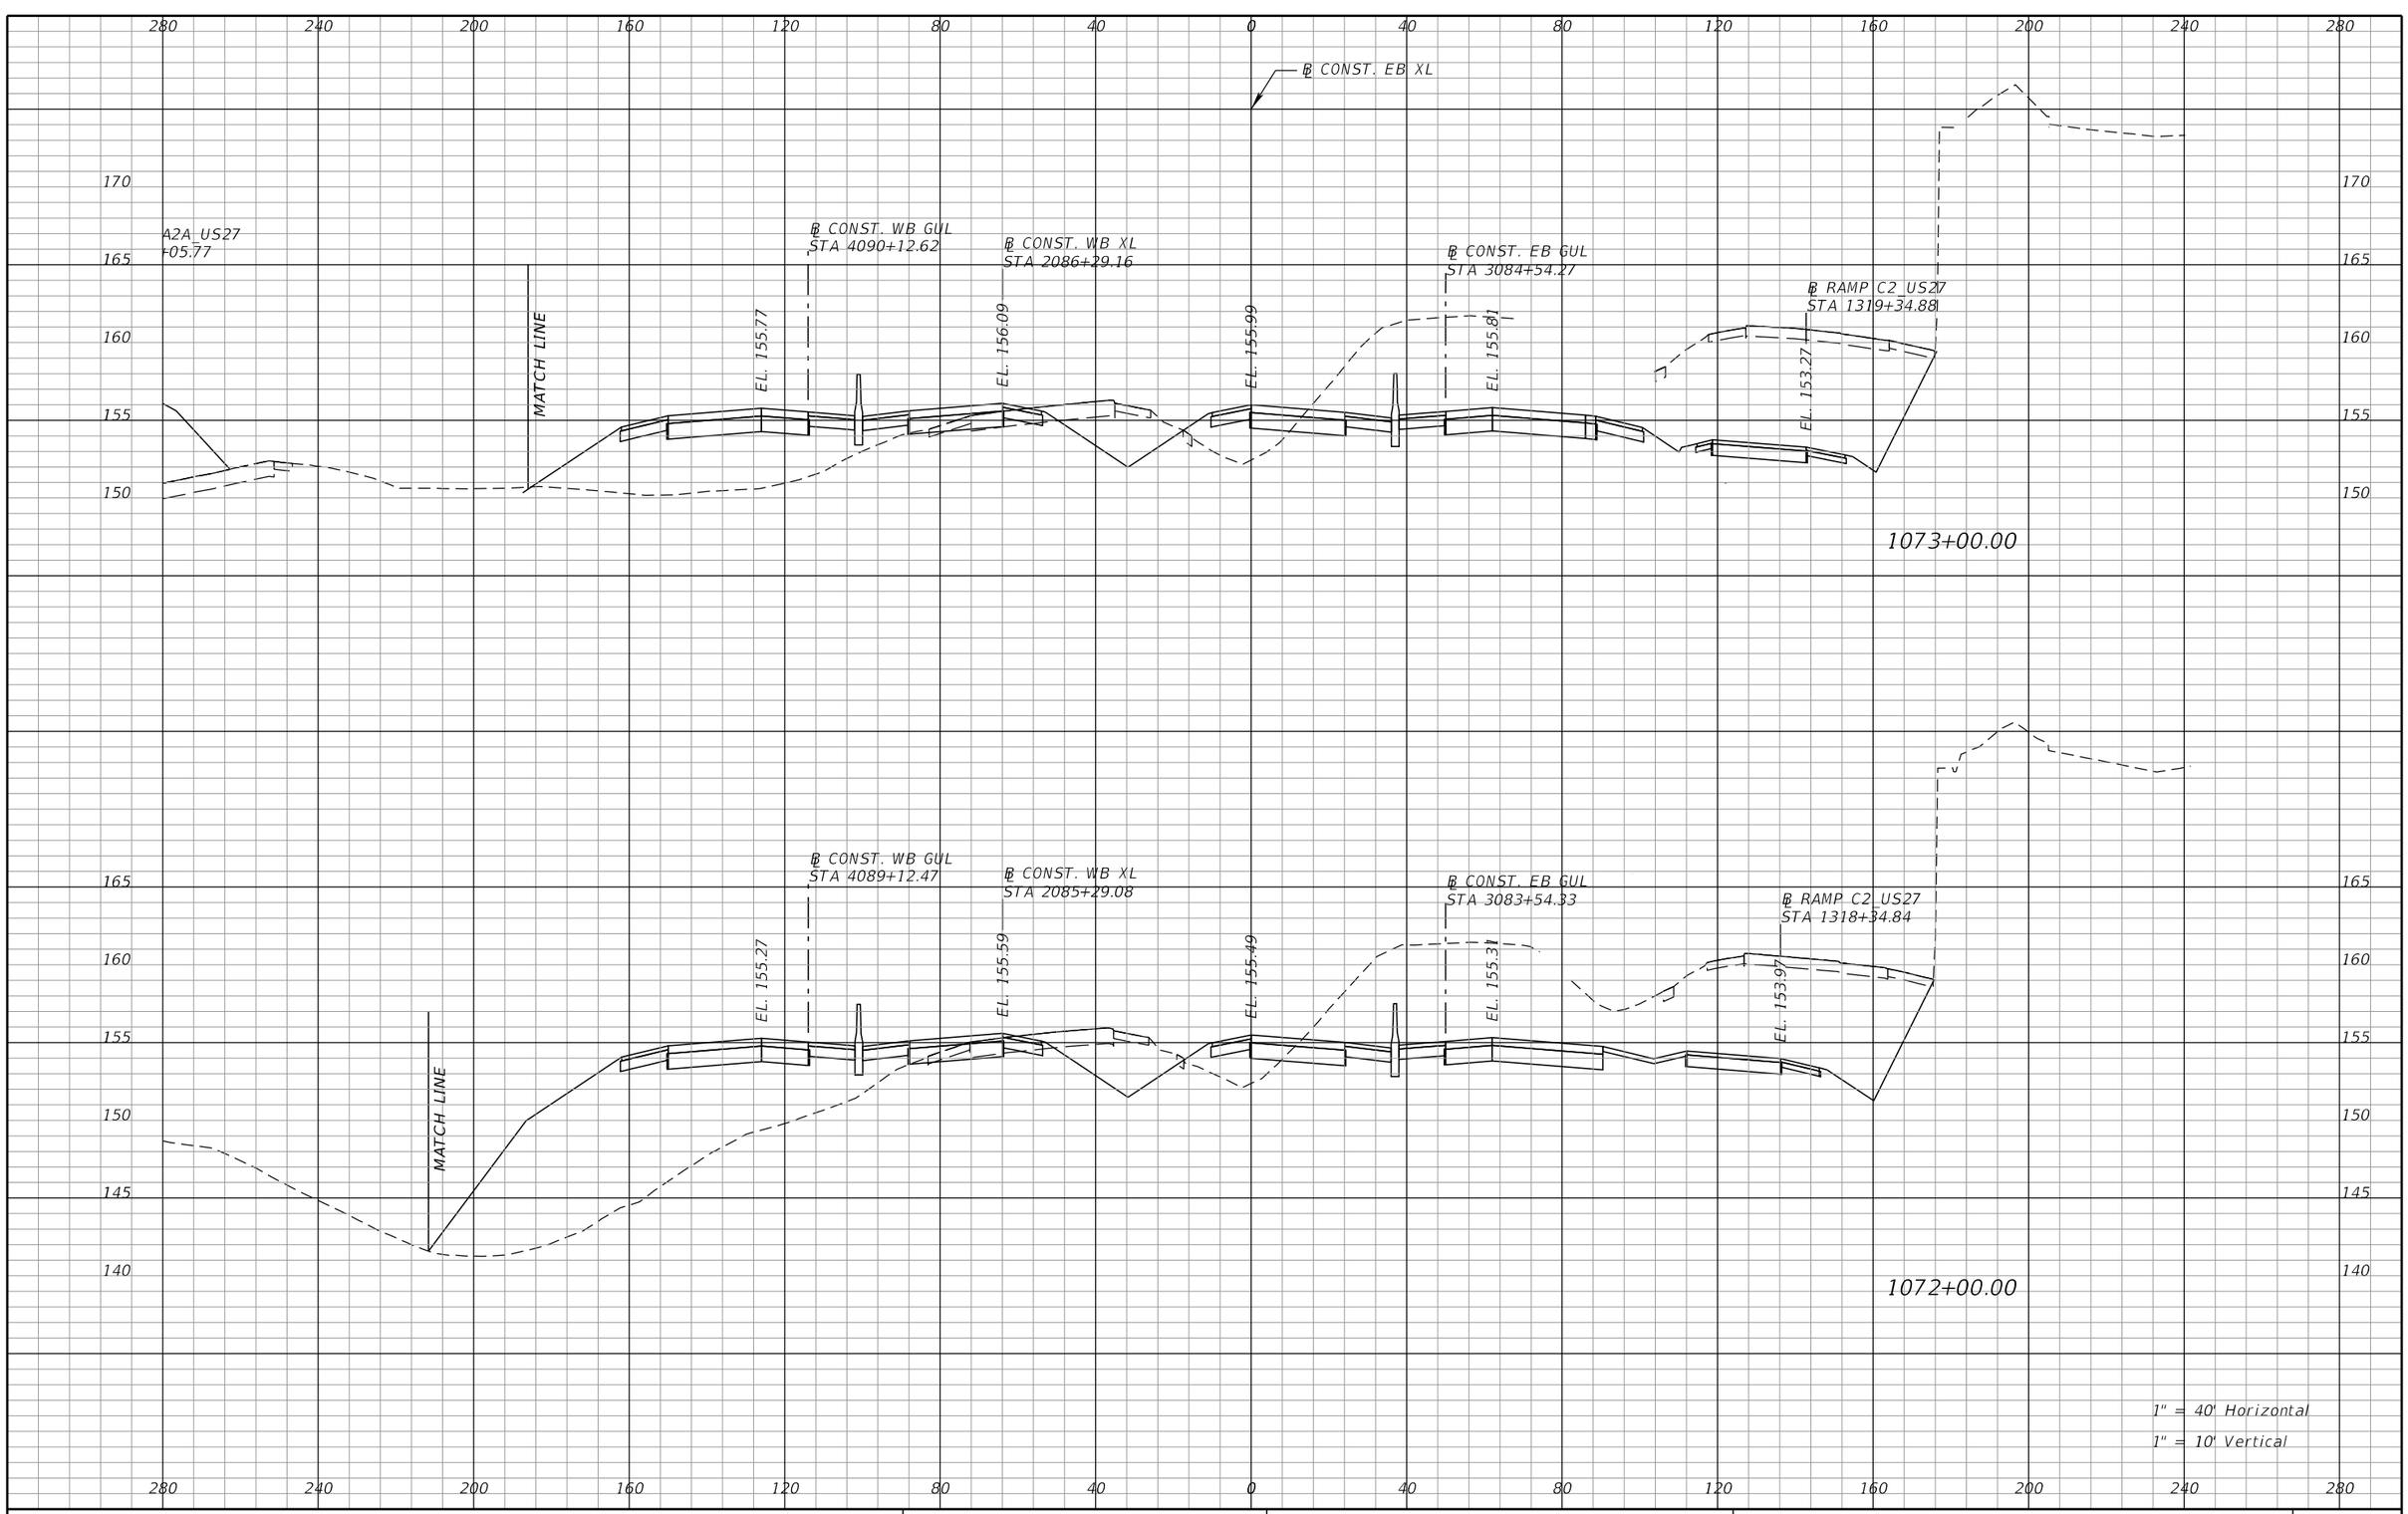

REVISIONS			
DATE	DESCRIPTION	DATE	DESCRIPTION

DEWBERRY ENGINEERS INC.
800 NORTH MAGNOLIA AVENUE, SUITE 1000
ORLANDO, FL 32803
CERTIFICATE OF AUTHORIZATION 8794

STATE OF FLORIDA
DEPARTMENT OF TRANSPORTATION


ROAD NO.	COUNTY	FINANCIAL PROJECT ID
SR 400	POLK	201210-3-52-1

SR 400 (I-4)
CROSS SECTIONS

SHEET NO. 255

PRELIMINARY: NOT FOR CONSTRUCTION

cfraser 3/10/2017 10:57:38 AM c:\pwworking\aecom_na\cfraser\dms28180\RDXSRD01_SEGA_XEBI4.DGN

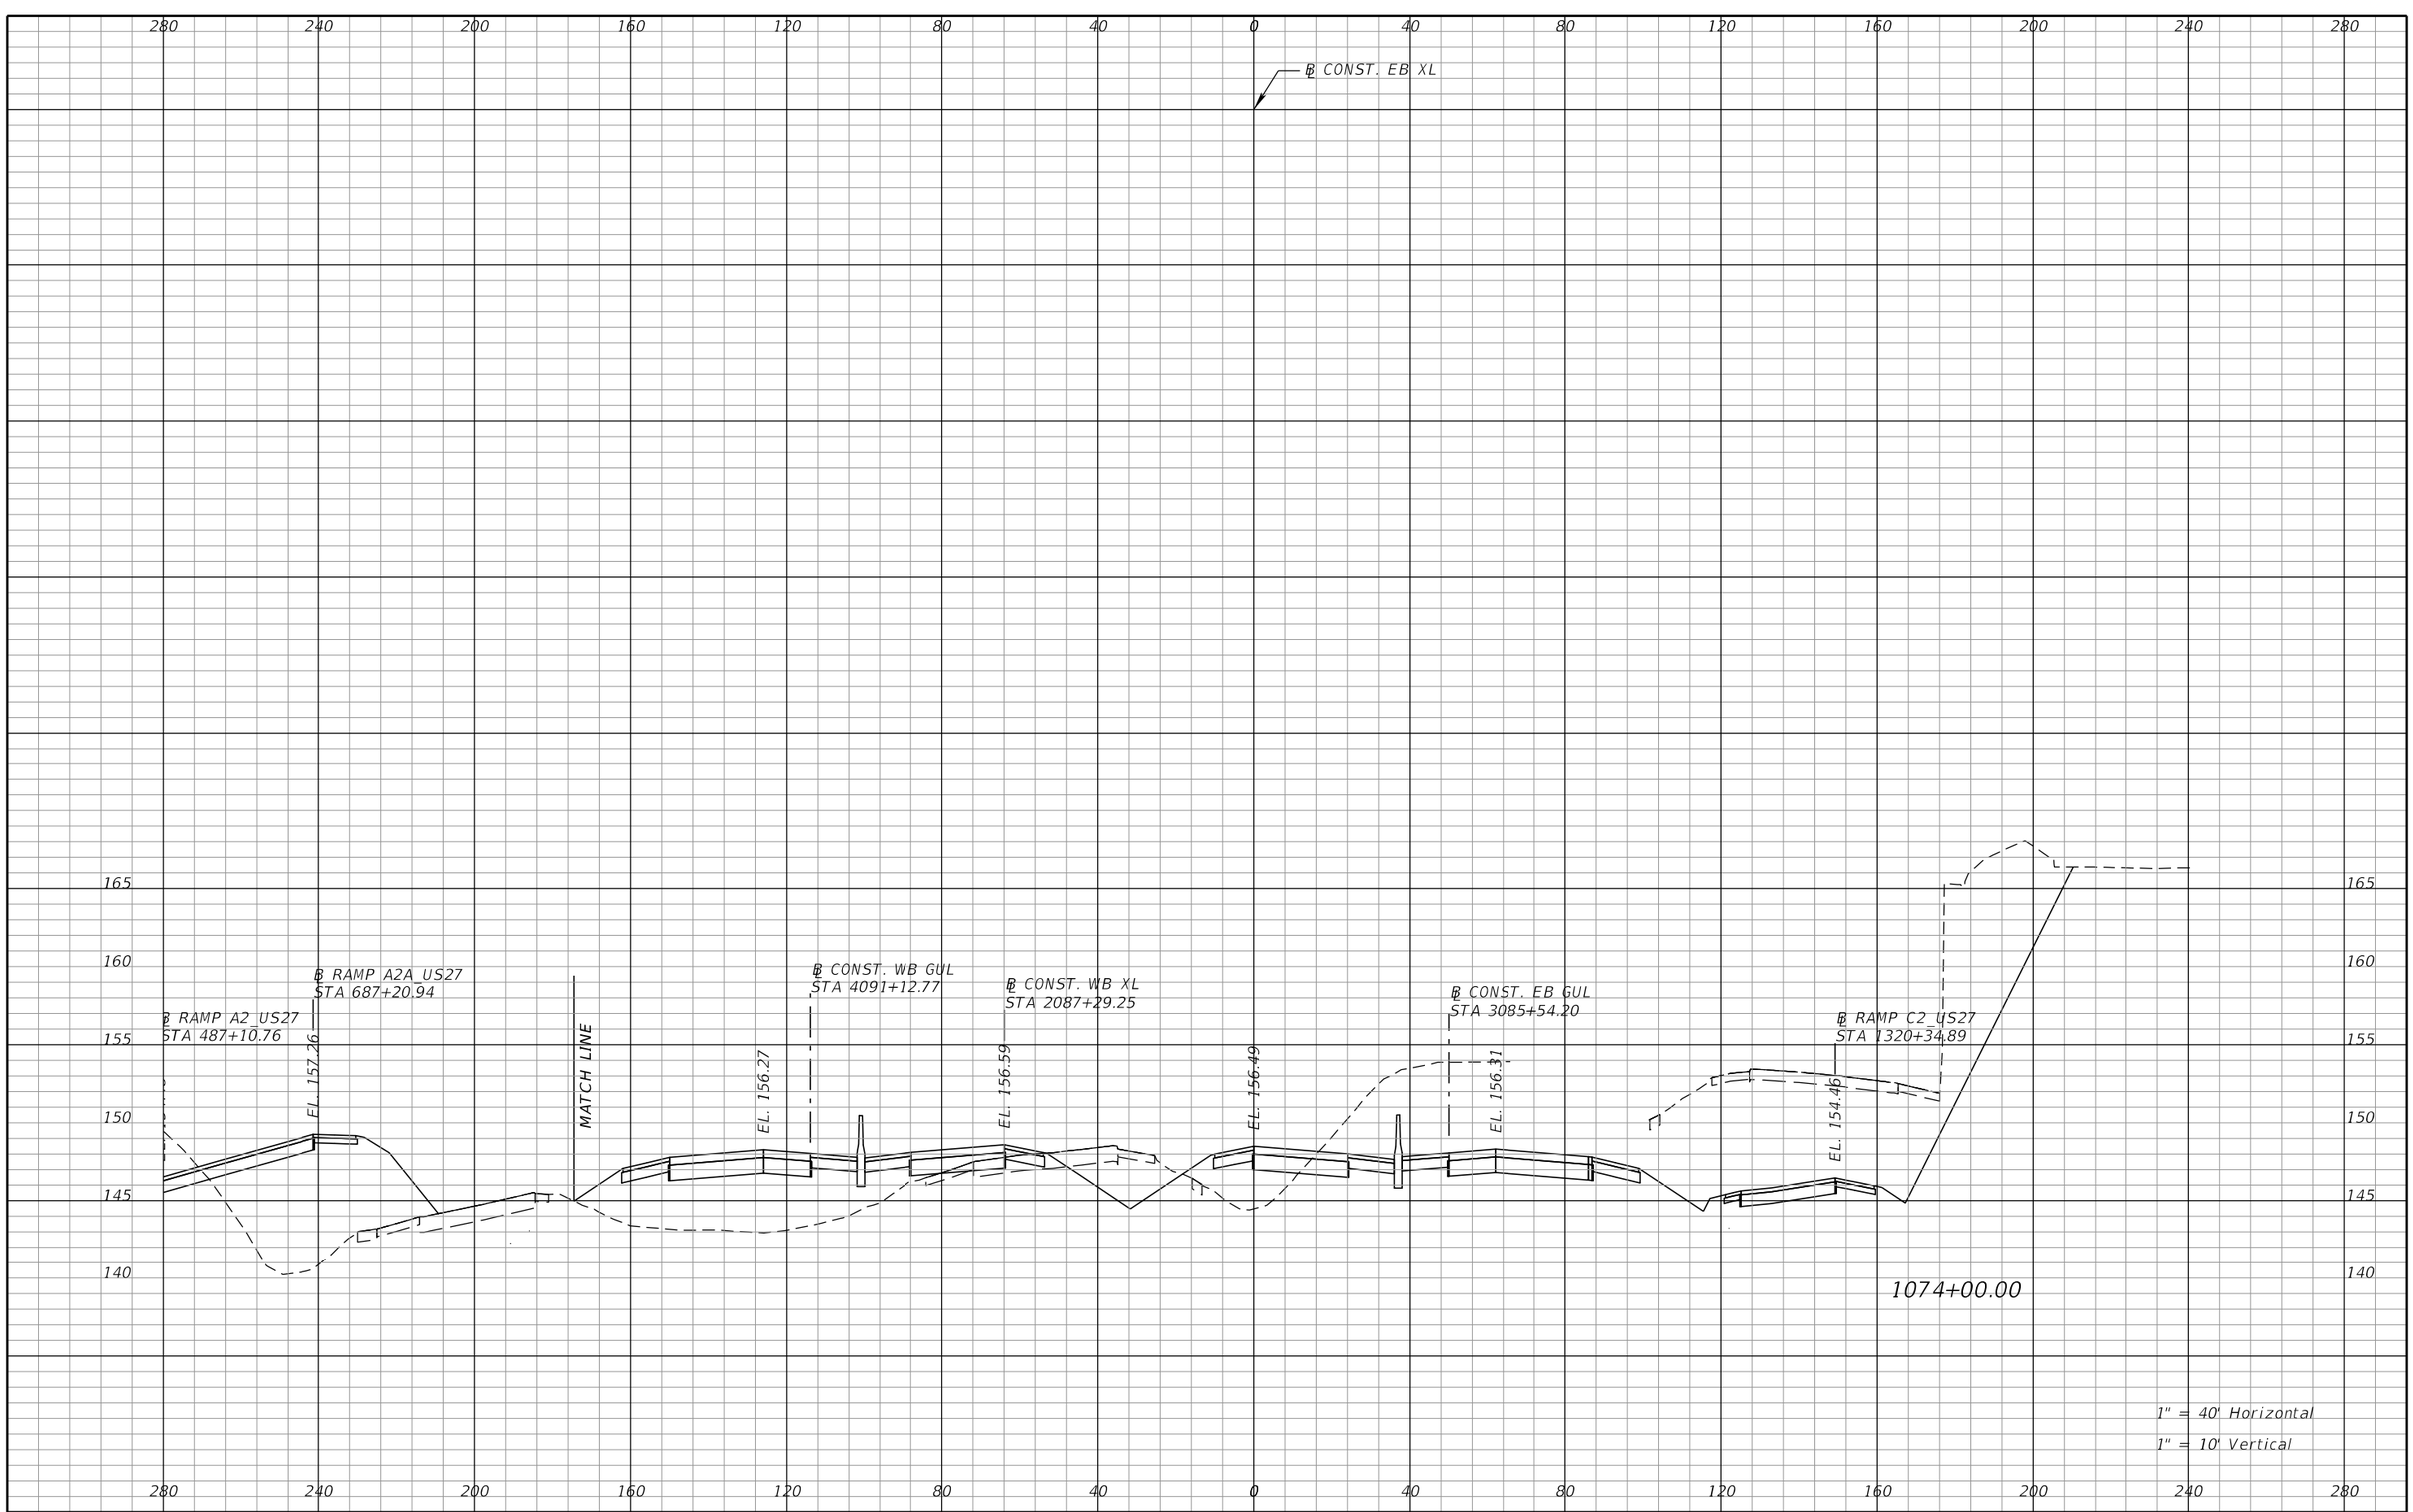

REVISIONS			
DATE	DESCRIPTION	DATE	DESCRIPTION

DEWBERRY ENGINEERS INC.
800 NORTH MAGNOLIA AVENUE, SUITE 1000
ORLANDO, FL 32803
CERTIFICATE OF AUTHORIZATION 8794

STATE OF FLORIDA
DEPARTMENT OF TRANSPORTATION


ROAD NO.	COUNTY	FINANCIAL PROJECT ID
SR 400	POLK	201210-3-52-1

SR 400 (I-4)
CROSS SECTIONS

SHEET NO. 256

PRELIMINARY: NOT FOR CONSTRUCTION

cfraser 3/10/2017 10:57:38 AM c:\pwworking\aecom_na\cfraser\dms28180\RDXSRD01_SEGA_XEBI4.DGN

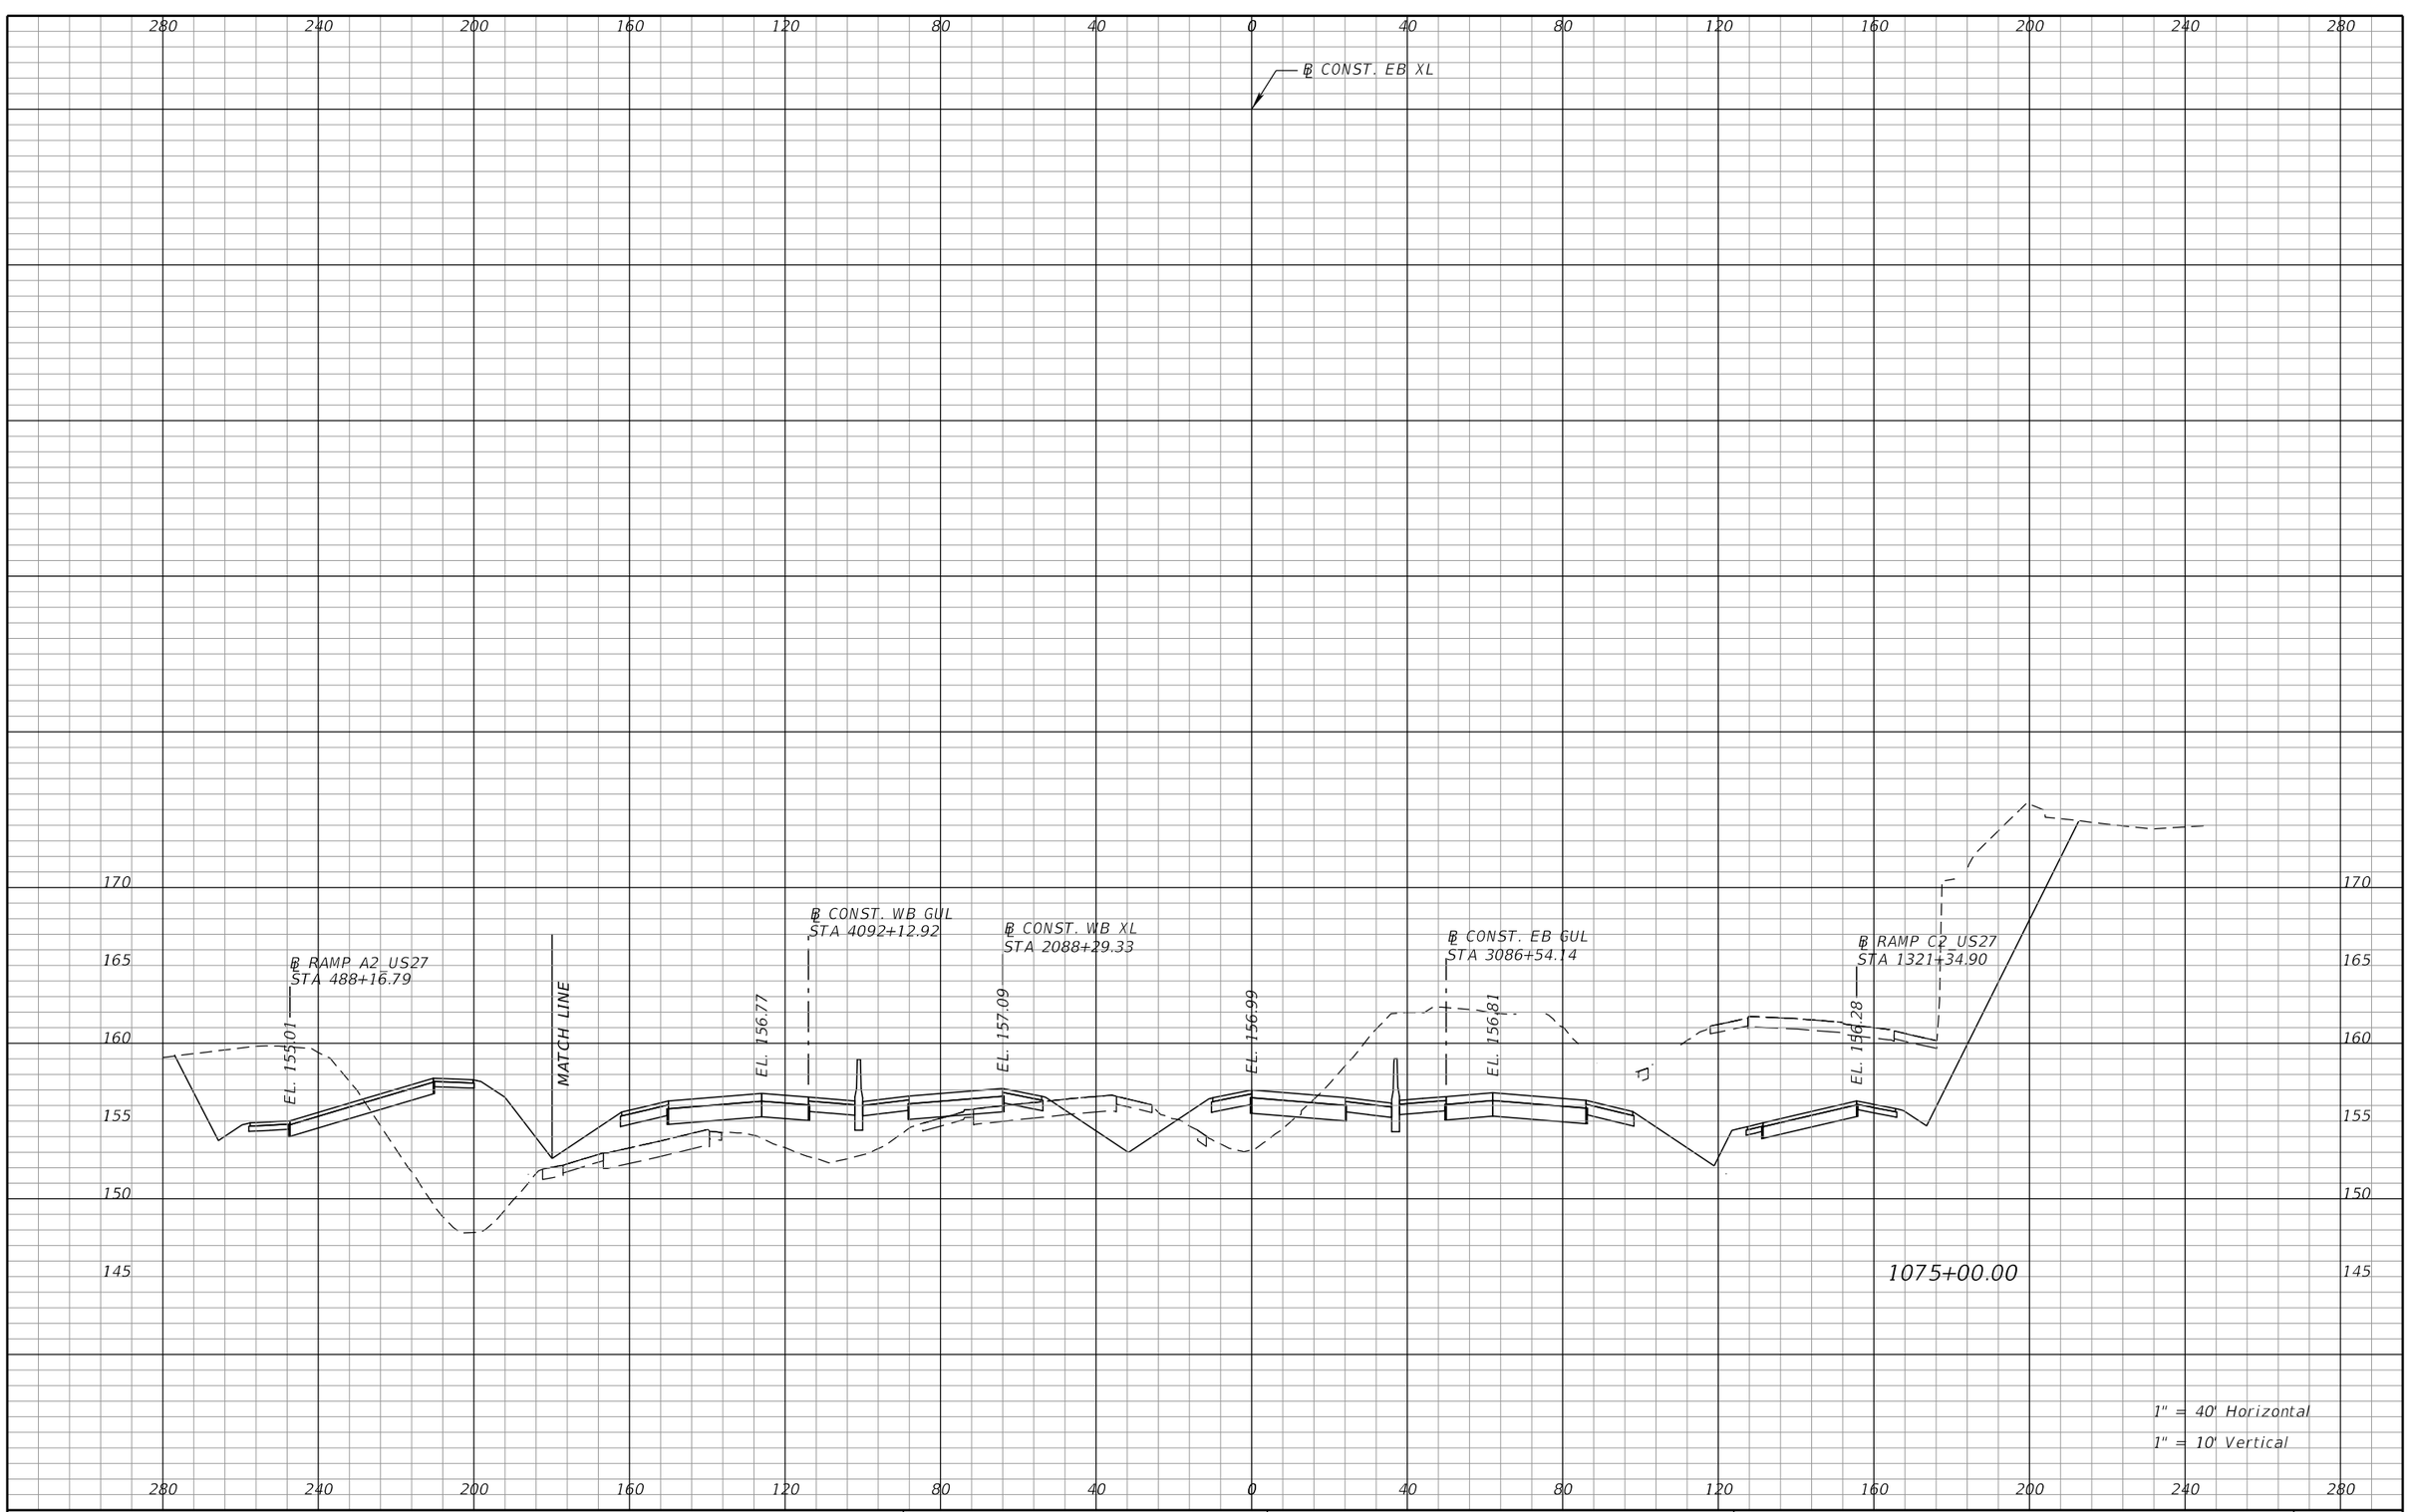

REVISIONS			
DATE	DESCRIPTION	DATE	DESCRIPTION

DEWBERRY ENGINEERS INC.
800 NORTH MAGNOLIA AVENUE, SUITE 1000
ORLANDO, FL 32803
CERTIFICATE OF AUTHORIZATION 8794

STATE OF FLORIDA
DEPARTMENT OF TRANSPORTATION


ROAD NO.	COUNTY	FINANCIAL PROJECT ID
SR 400	POLK	201210-3-52-1


SR 400 (I-4)
CROSS SECTIONS

SHEET NO. 257

PRELIMINARY: NOT FOR CONSTRUCTION

cfraser 3/10/2017 10:57:39 AM c:\pwworking\aecom_na\cfraser\dms28180\RDXSRD01_SEGA_XEBI4.DGN

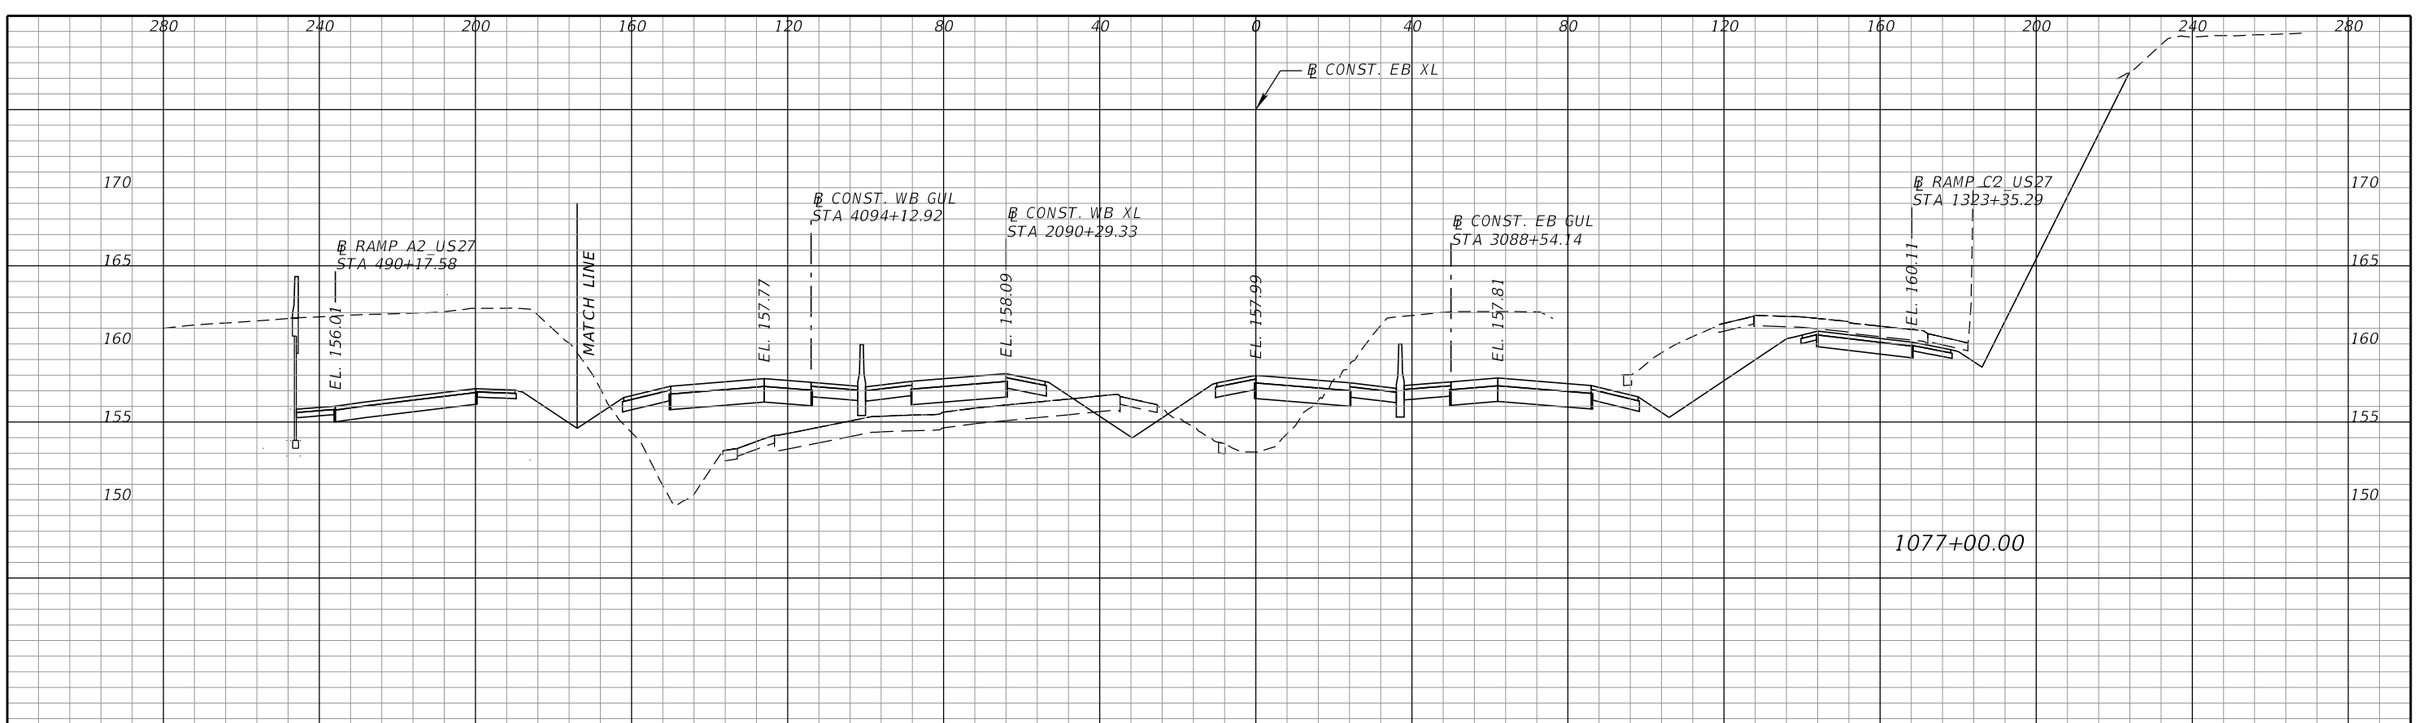

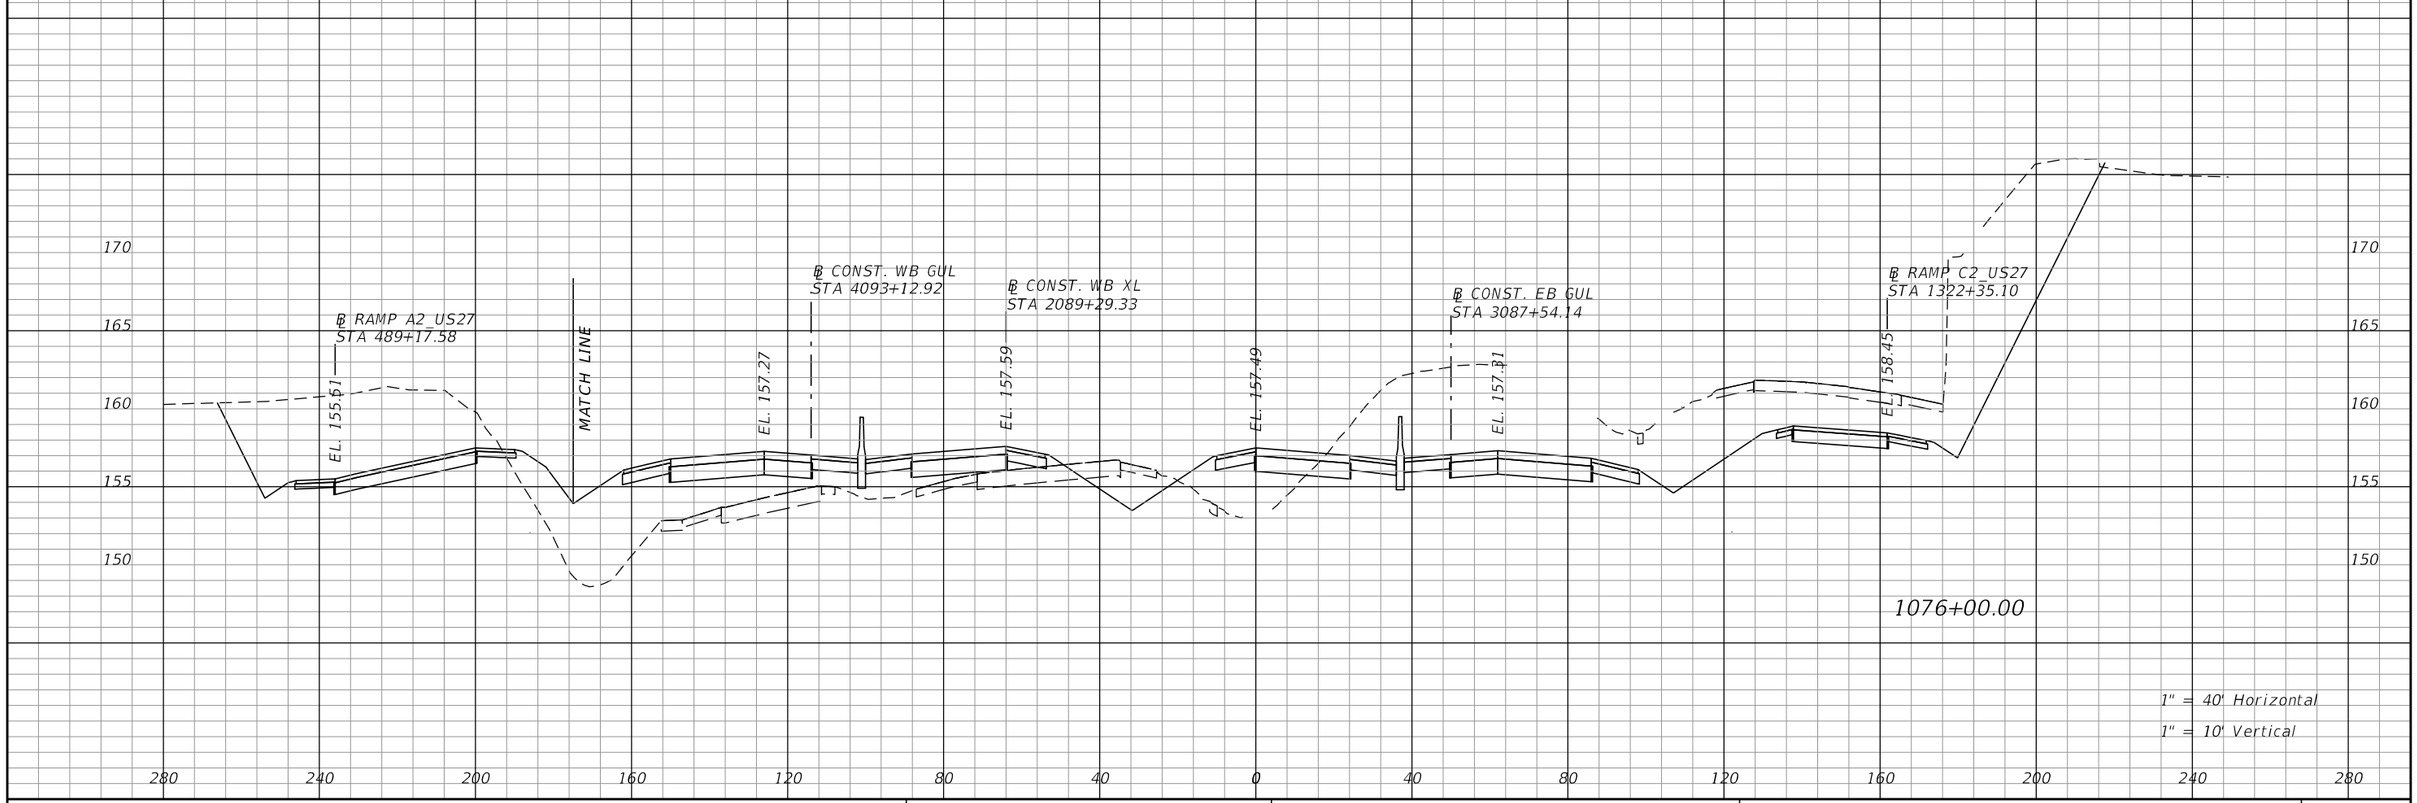

REVISIONS			
DATE	DESCRIPTION	DATE	DESCRIPTION

DEWBERRY ENGINEERS INC.
800 NORTH MAGNOLIA AVENUE, SUITE 1000
ORLANDO, FL 32803
CERTIFICATE OF AUTHORIZATION 8794

STATE OF FLORIDA
DEPARTMENT OF TRANSPORTATION


ROAD NO.	COUNTY	FINANCIAL PROJECT ID
SR 400	POLK	201210-3-52-1

SR 400 (I-4)
CROSS SECTIONS

SHEET NO. 258

PRELIMINARY: NOT FOR CONSTRUCTION

cfraser 3/10/2017 10:57:39 AM c:\pwworking\aecom_na\cfraser\dms28180\RDXSRD01_SEGA_XEBI4.DGN

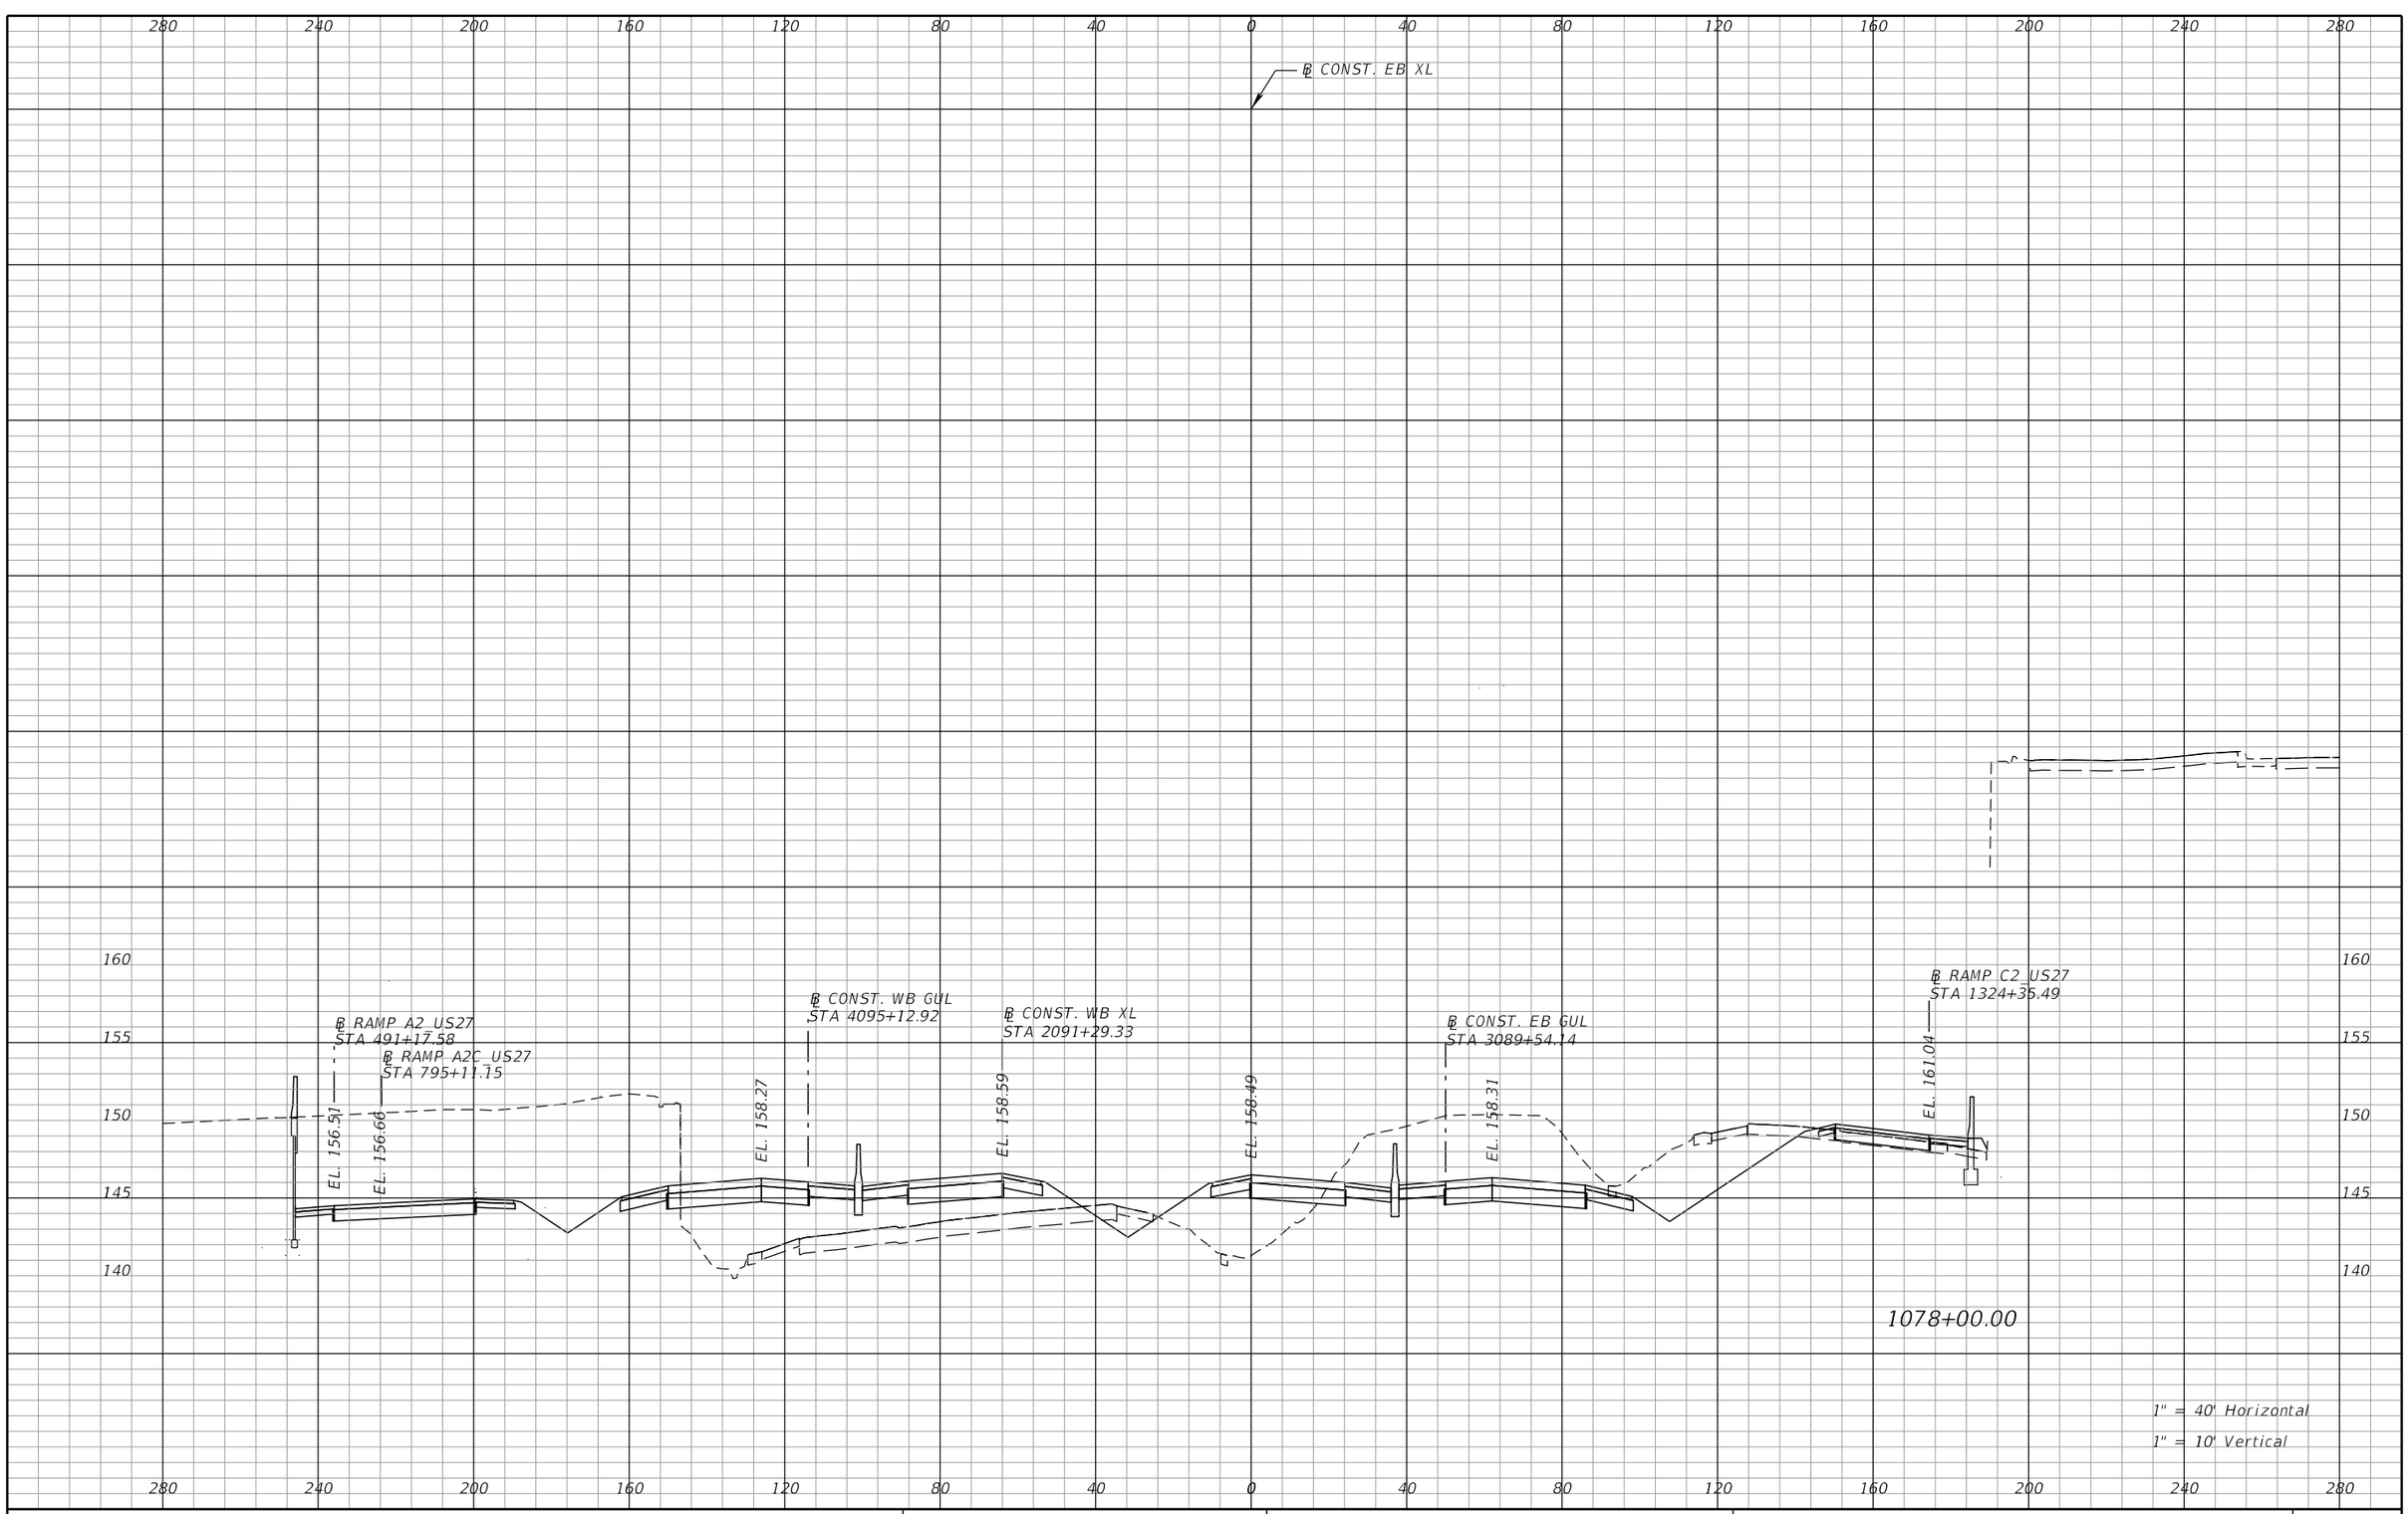

REVISIONS			
DATE	DESCRIPTION	DATE	DESCRIPTION

DEWBERRY ENGINEERS INC.
800 NORTH MAGNOLIA AVENUE, SUITE 1000
ORLANDO, FL 32803
CERTIFICATE OF AUTHORIZATION 8794


STATE OF FLORIDA
DEPARTMENT OF TRANSPORTATION

ROAD NO.	COUNTY	FINANCIAL PROJECT ID
SR 400	POLK	201210-3-52-1

SR 400 (I-4)
CROSS SECTIONS

SHEET NO. 259

PRELIMINARY: NOT FOR CONSTRUCTION

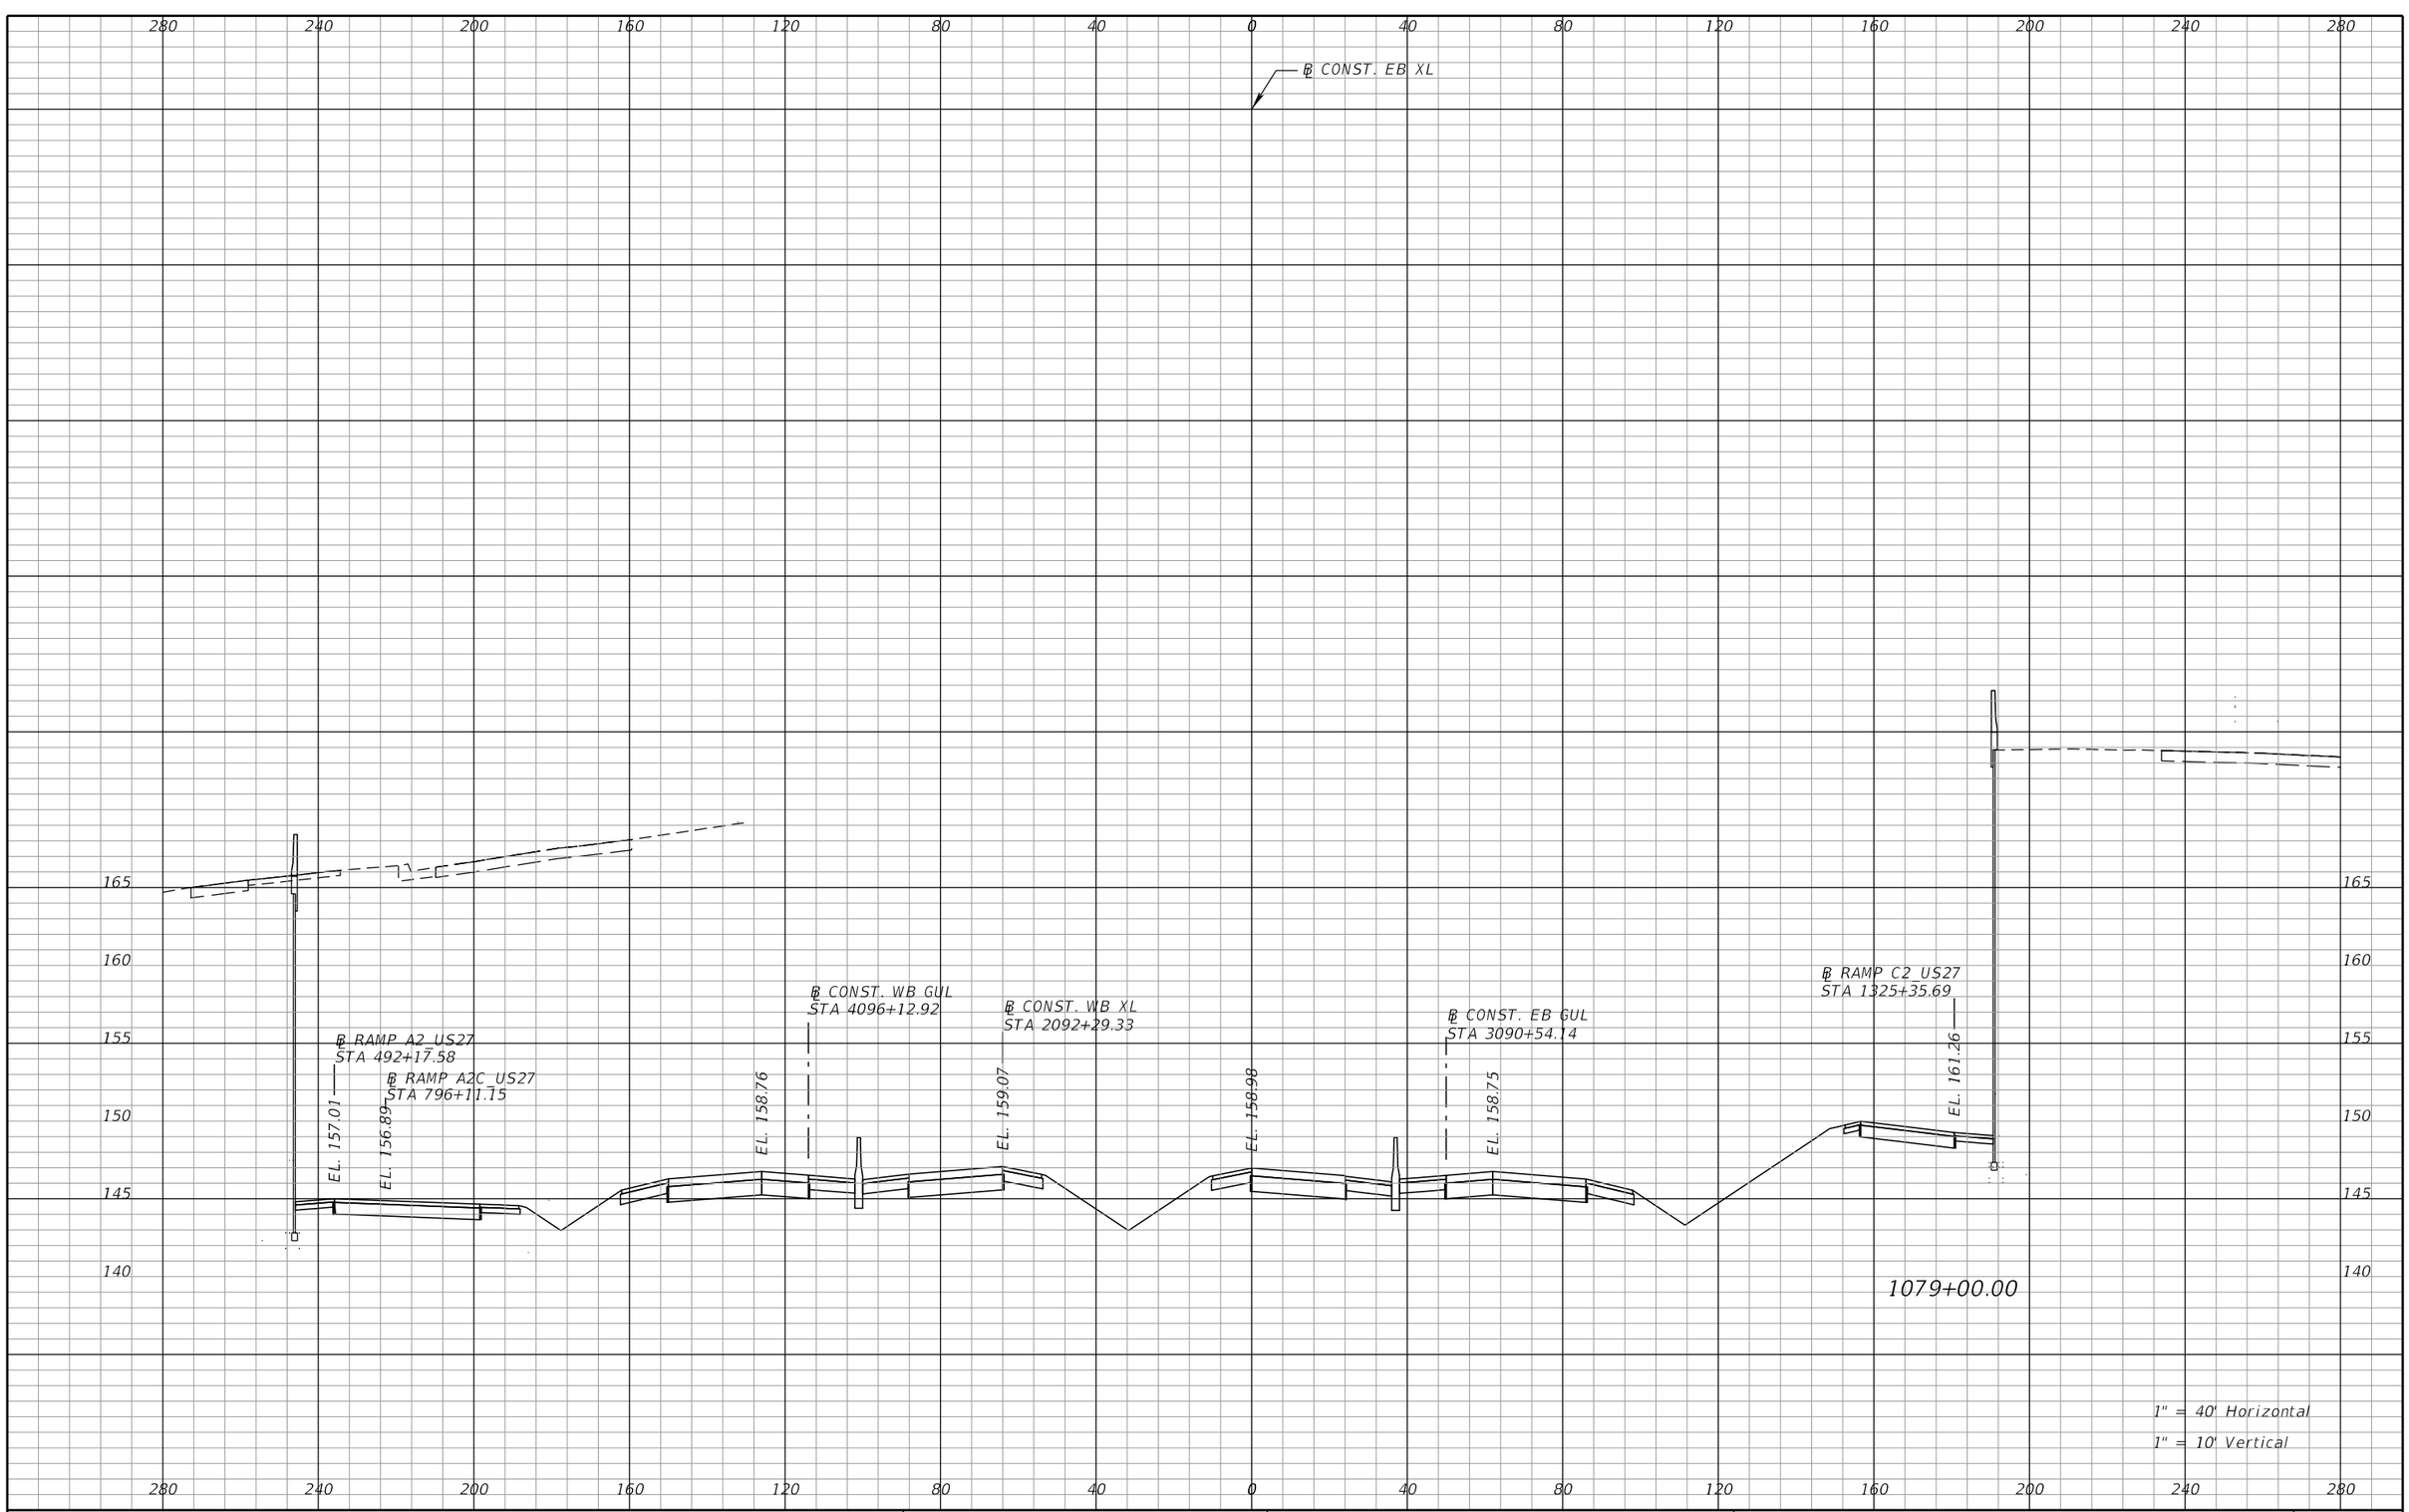

REVISIONS			
DATE	DESCRIPTION	DATE	DESCRIPTION

DEWBERRY ENGINEERS INC.
800 NORTH MAGNOLIA AVENUE, SUITE 1000
ORLANDO, FL 32803
CERTIFICATE OF AUTHORIZATION 8794

STATE OF FLORIDA
DEPARTMENT OF TRANSPORTATION


ROAD NO.	COUNTY	FINANCIAL PROJECT ID
SR 400	POLK	201210-3-52-1

SR 400 (I-4)
CROSS SECTIONS

SHEET NO. 260

PRELIMINARY: NOT FOR CONSTRUCTION

cfraser 3/10/2017 10:57:40 AM c:\pwworking\aecom_na\cfraser\dms28180\RDXSRD01_SEGA_XEBI4.DGN

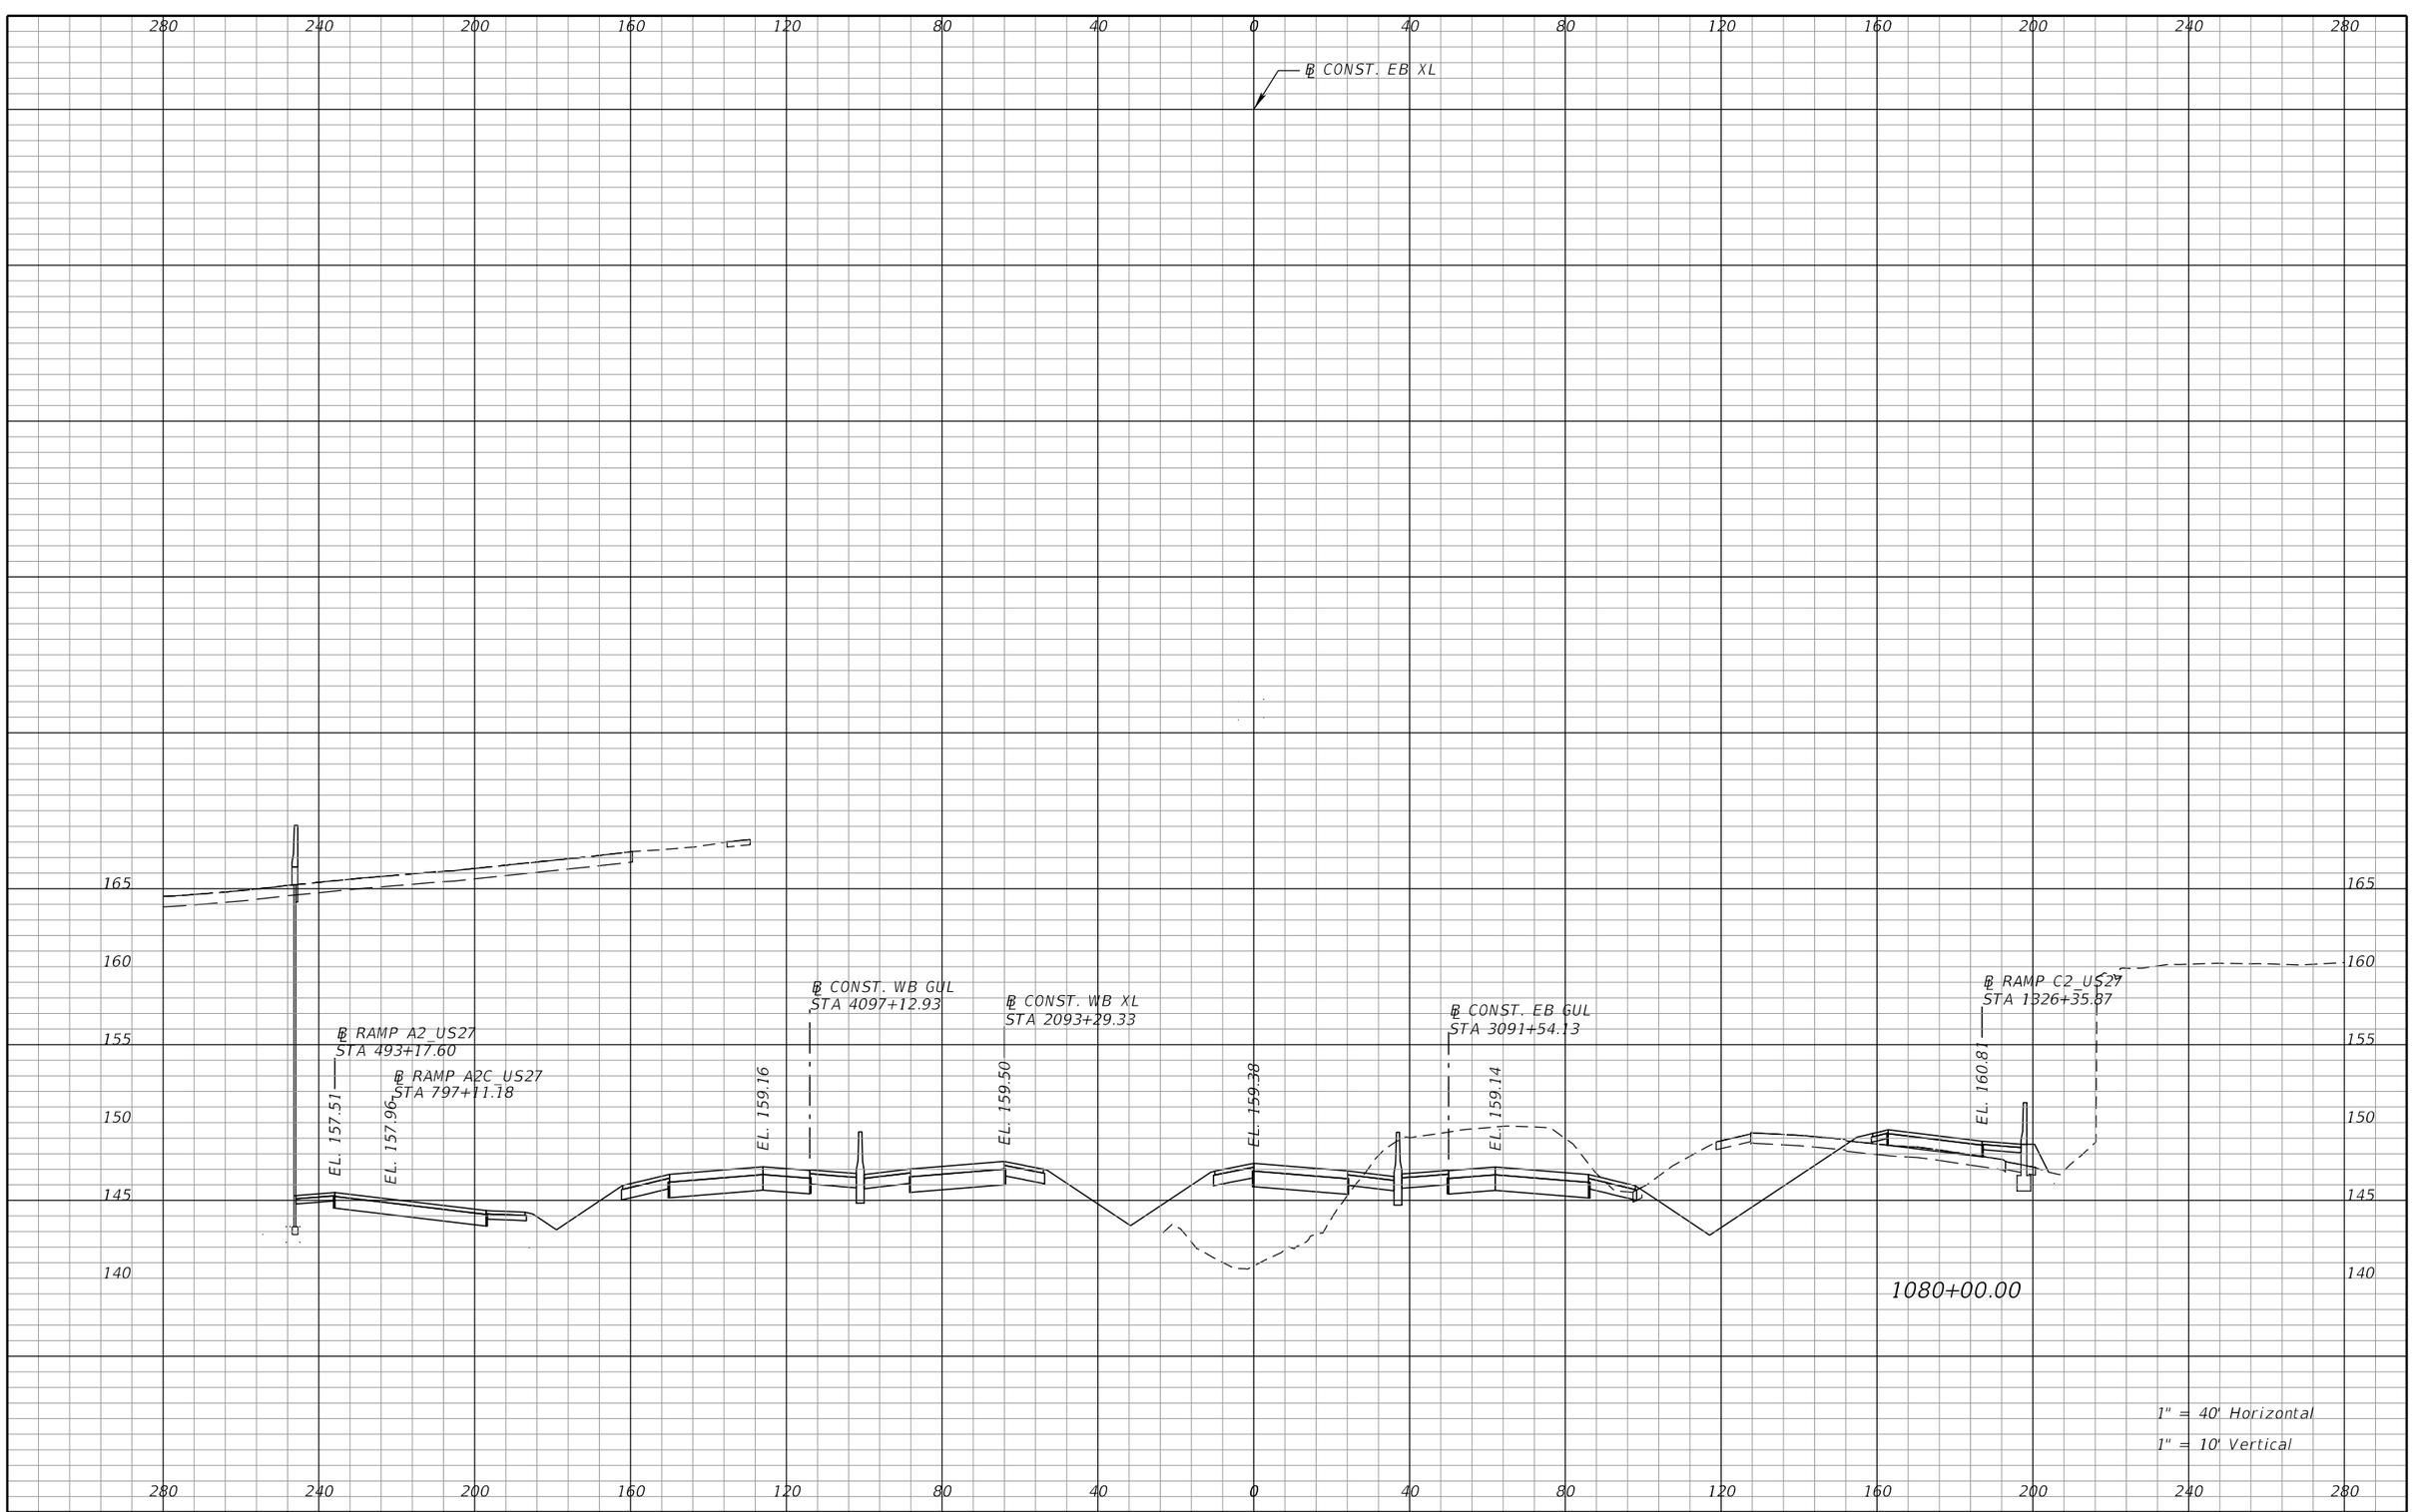

REVISIONS			
DATE	DESCRIPTION	DATE	DESCRIPTION

DEWBERRY ENGINEERS INC.
800 NORTH MAGNOLIA AVENUE, SUITE 1000
ORLANDO, FL 32803
CERTIFICATE OF AUTHORIZATION 8794

STATE OF FLORIDA
DEPARTMENT OF TRANSPORTATION


ROAD NO.	COUNTY	FINANCIAL PROJECT ID
SR 400	POLK	201210-3-52-1

SR 400 (I-4)
CROSS SECTIONS

SHEET NO. 261

PRELIMINARY: NOT FOR CONSTRUCTION

cfraser 3/10/2017 10:57:43 AM c:\pwworking\aecom_na\cfraser\dms28180\RDXSRD01_SEGA_XEBI4.DGN

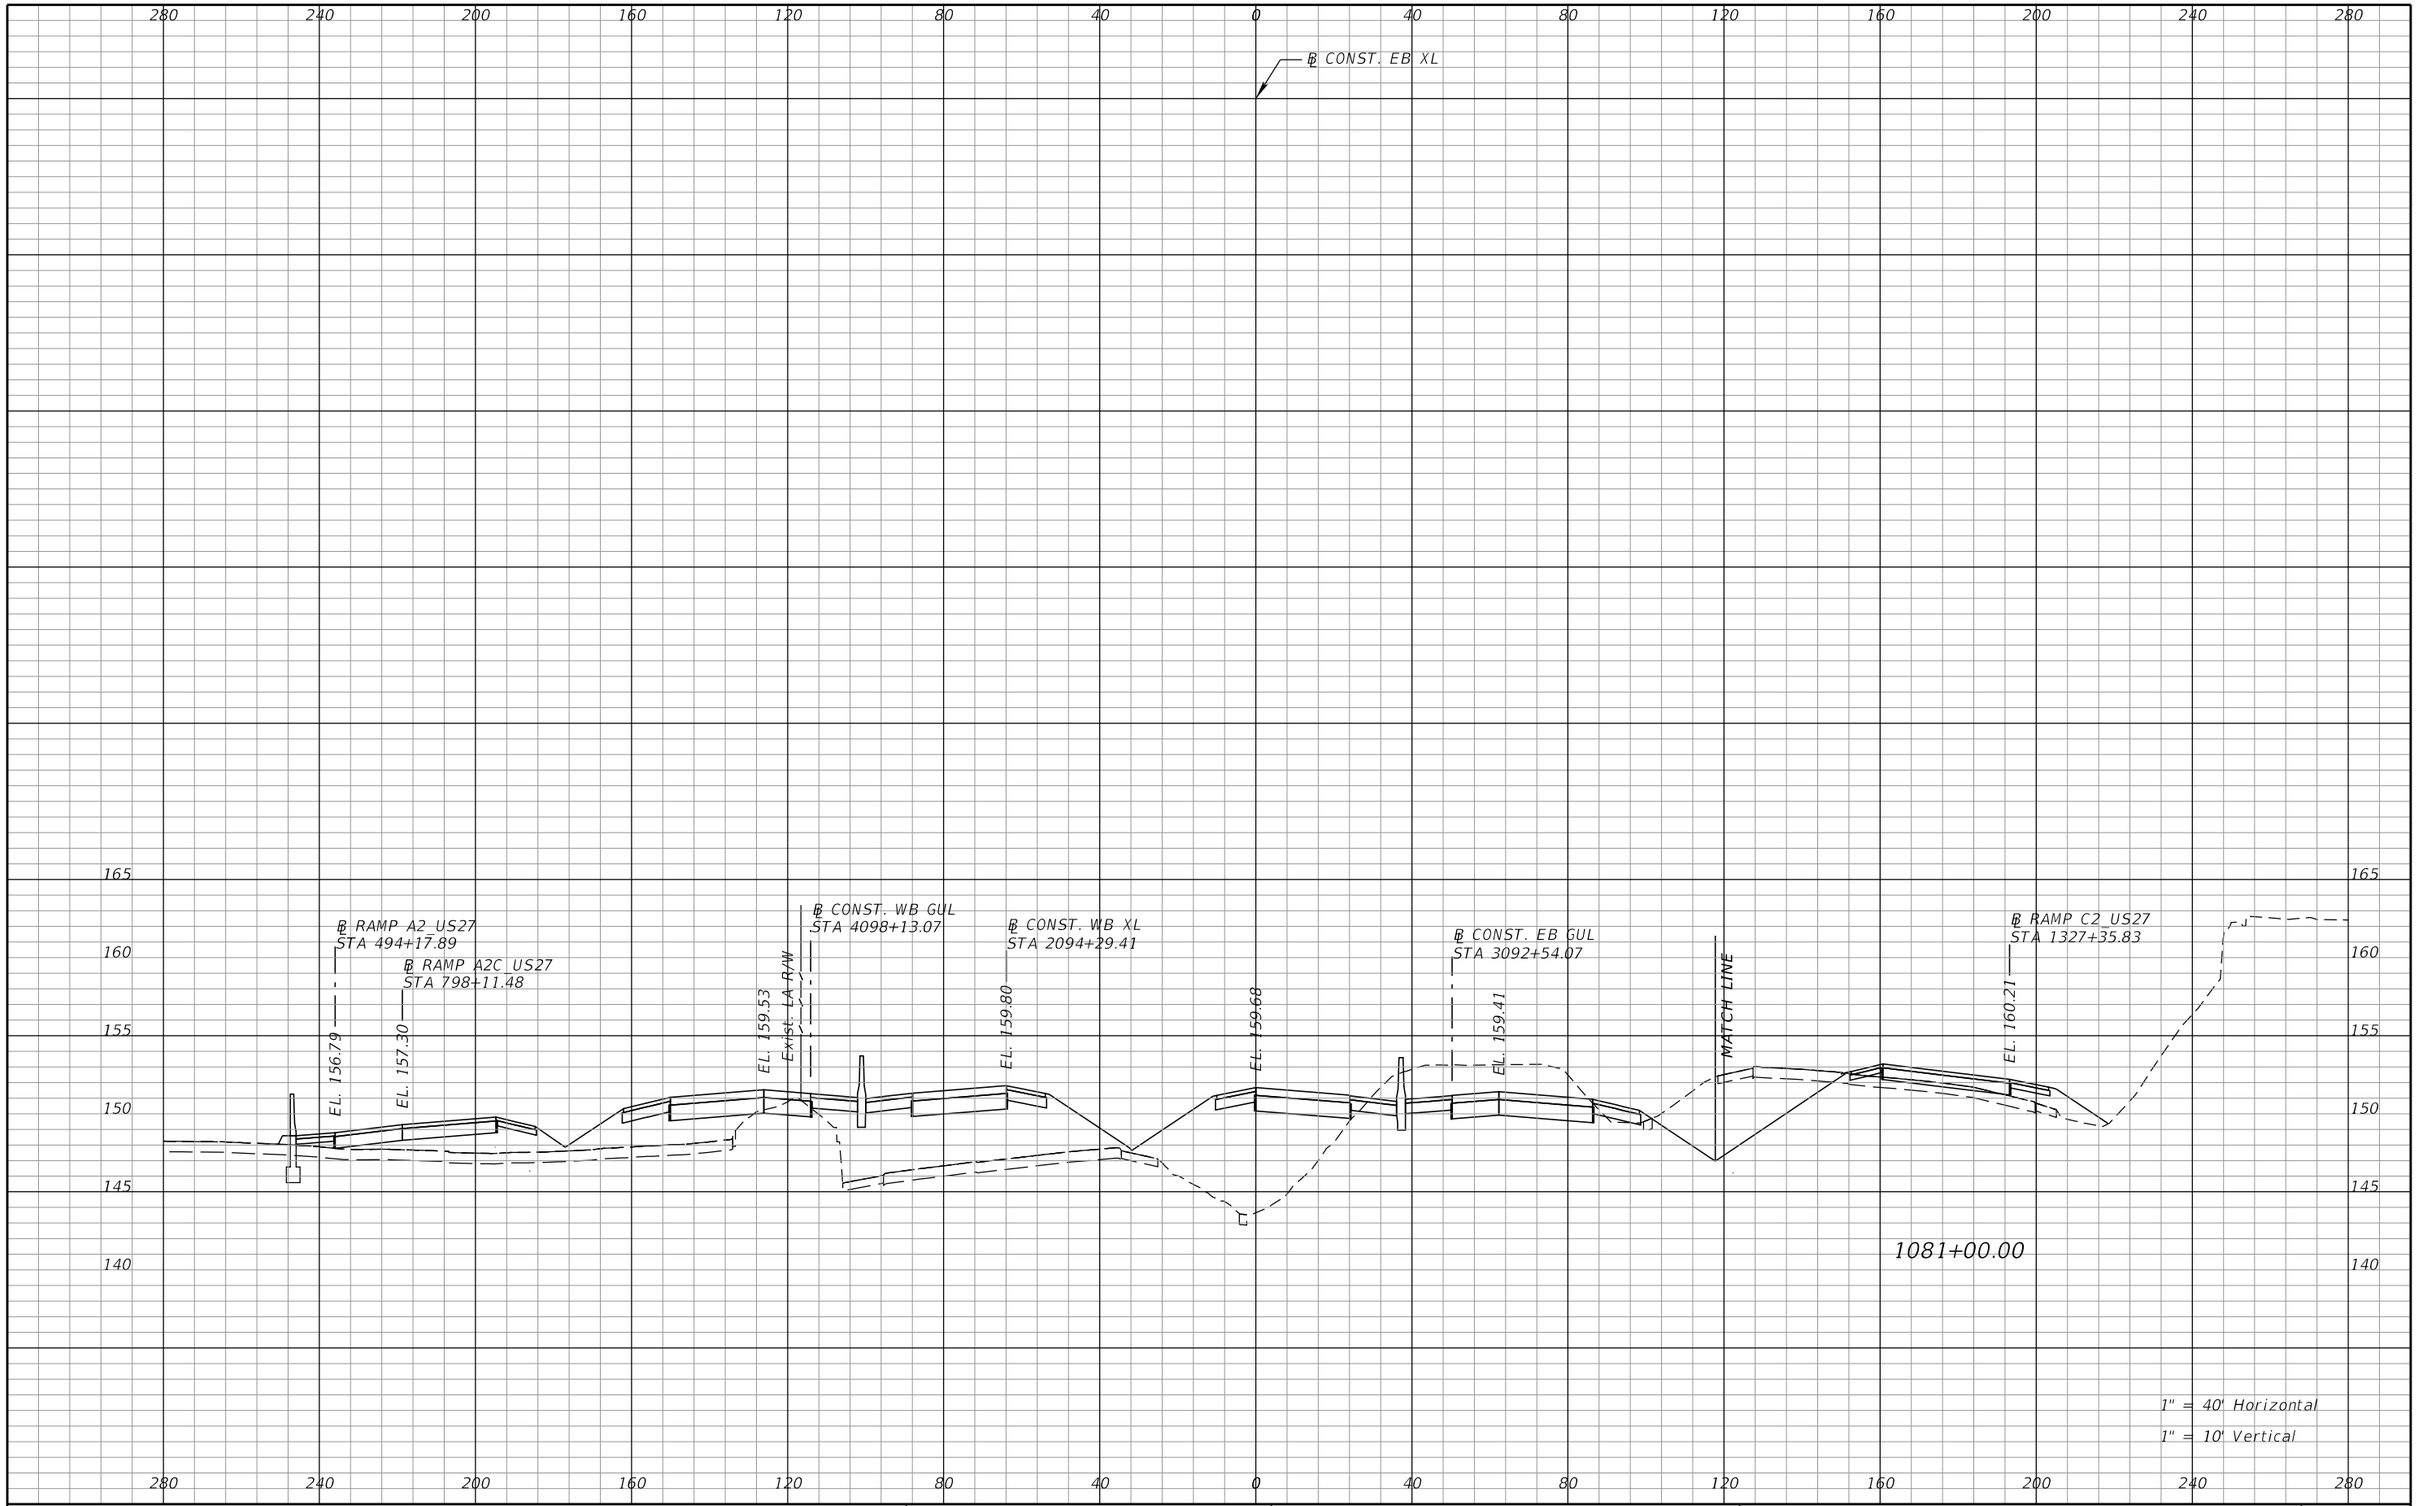

REVISIONS			
DATE	DESCRIPTION	DATE	DESCRIPTION

DEWBERRY ENGINEERS INC.
800 NORTH MAGNOLIA AVENUE, SUITE 1000
ORLANDO, FL 32803
CERTIFICATE OF AUTHORIZATION 8794

STATE OF FLORIDA
DEPARTMENT OF TRANSPORTATION


ROAD NO.	COUNTY	FINANCIAL PROJECT ID
SR 400	POLK	201210-3-52-1

SR 400 (I-4)
CROSS SECTIONS

SHEET NO. 262

PRELIMINARY: NOT FOR CONSTRUCTION

cfraser 3/10/2017 10:57:43 AM c:\pwworking\aecom_na\cfraser\dms28180\RDXSRD01_SEGA_XEBI4.DGN

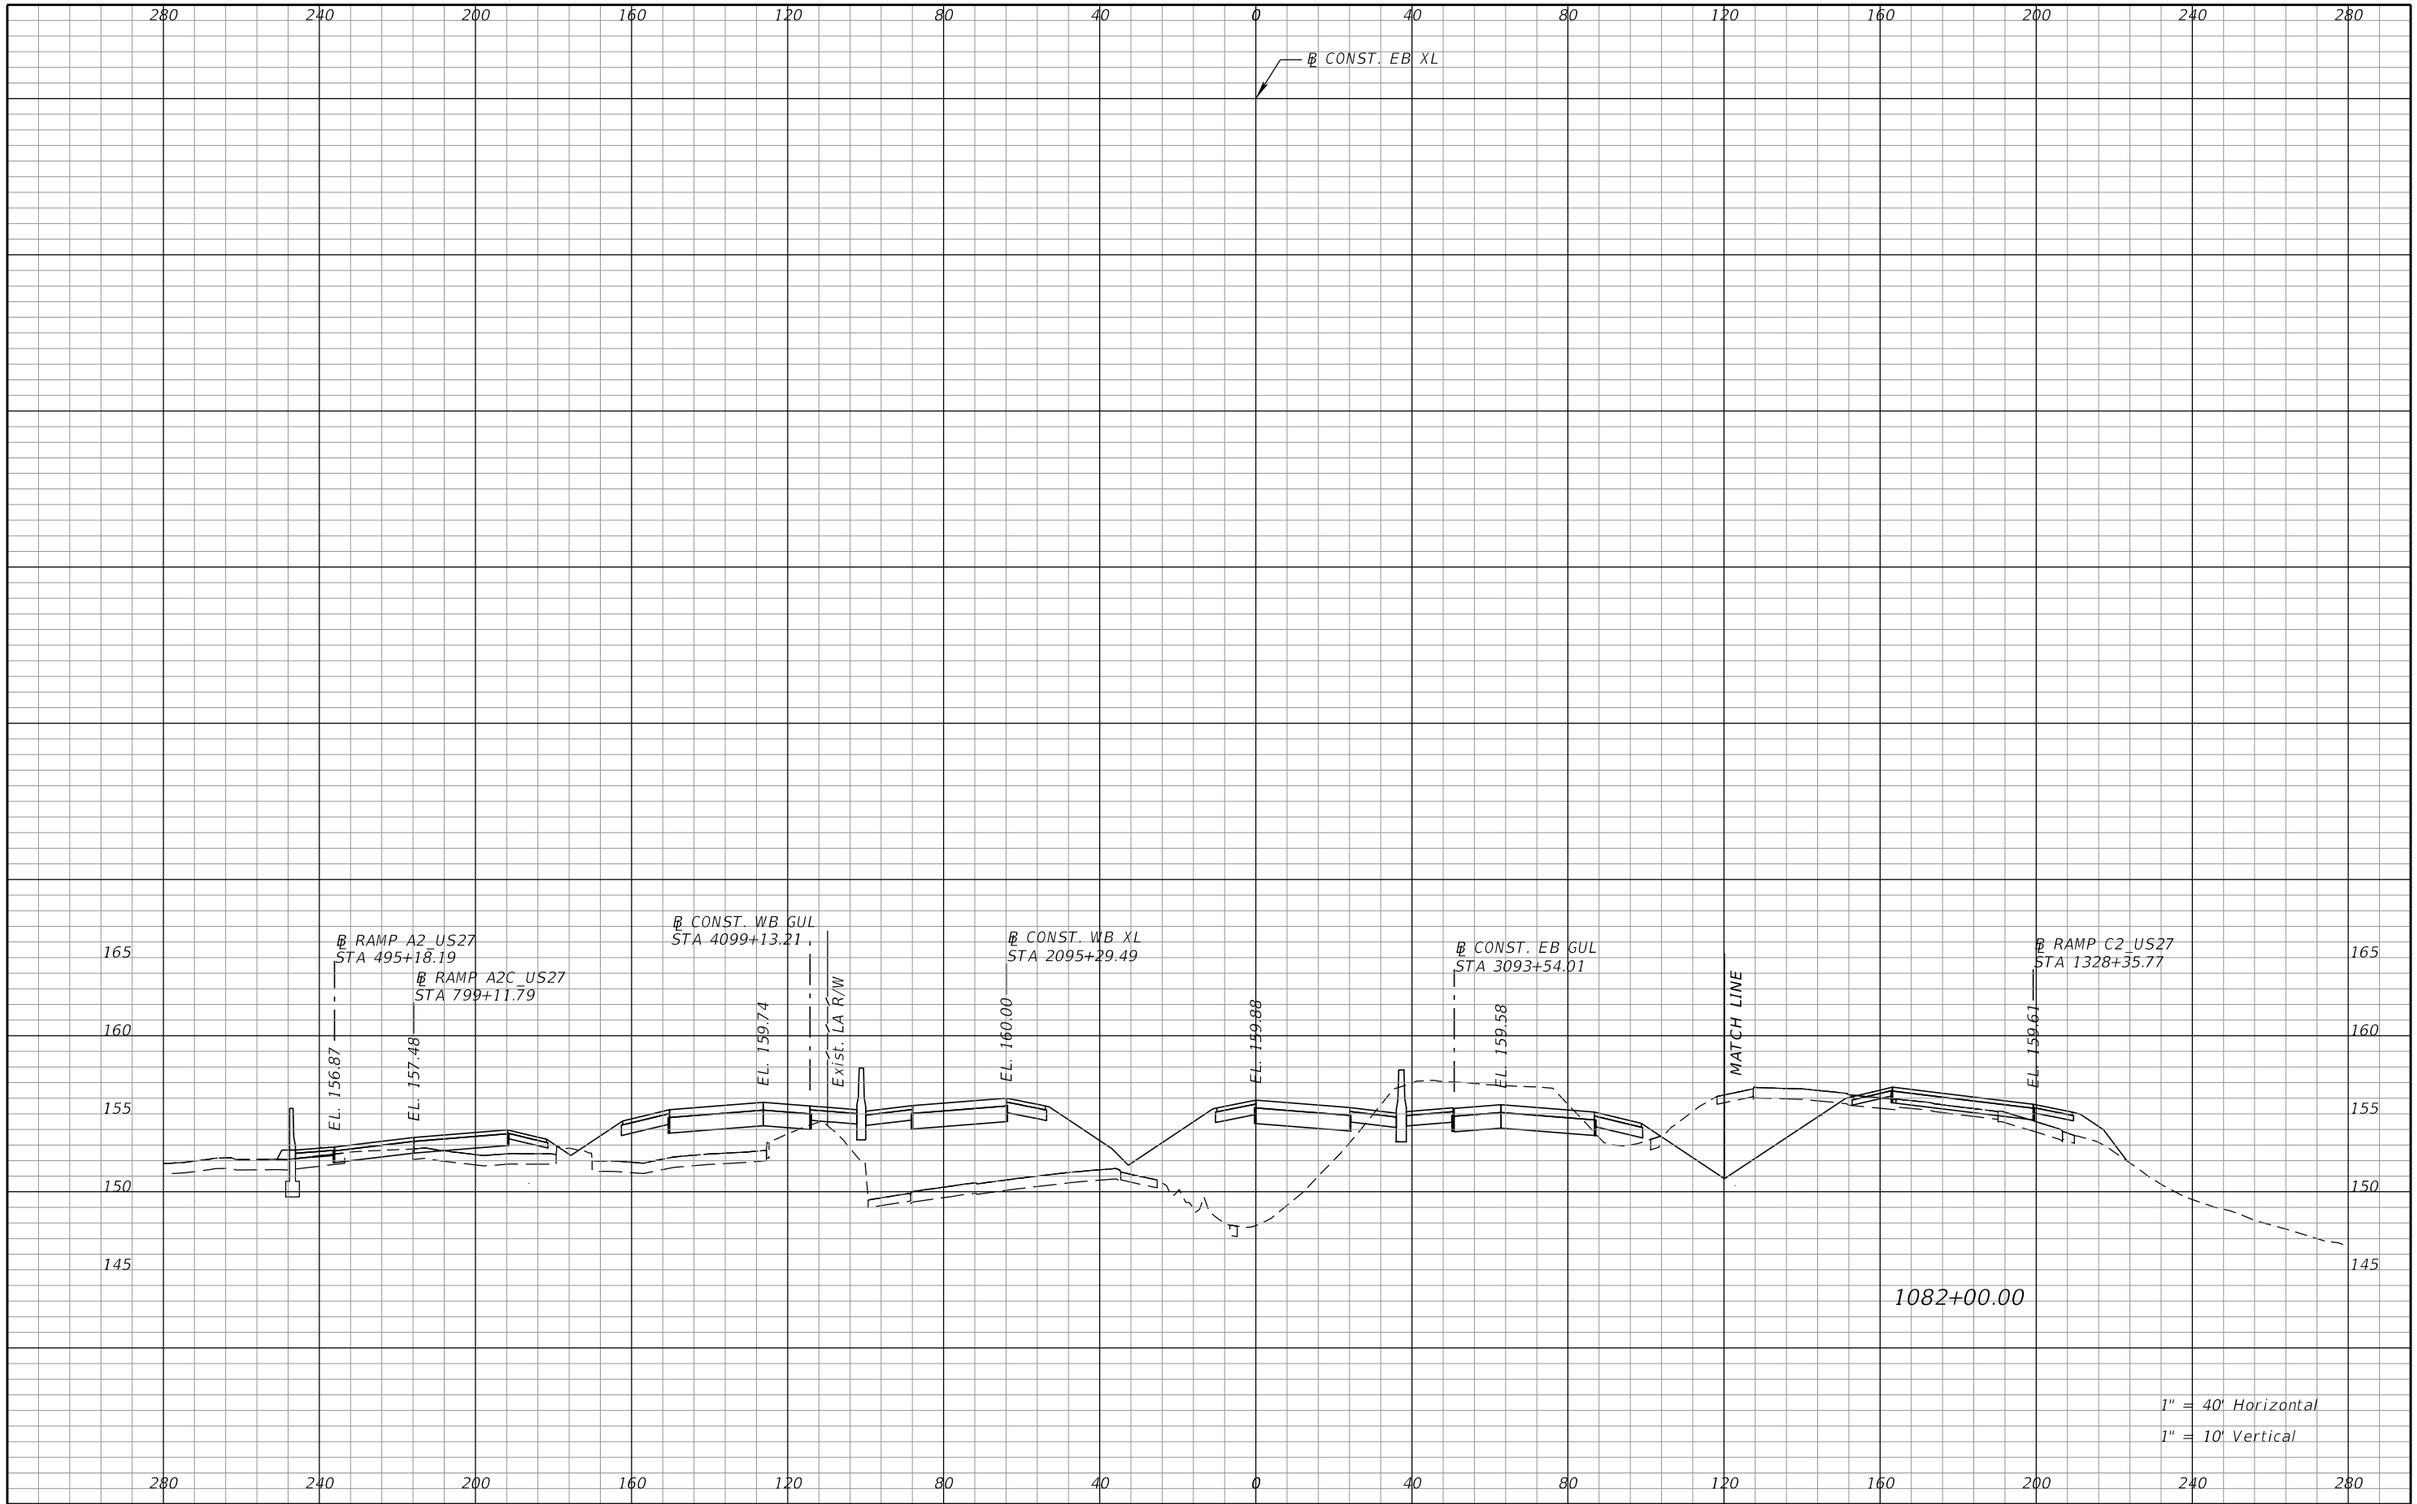

REVISIONS			
DATE	DESCRIPTION	DATE	DESCRIPTION

DEWBERRY ENGINEERS INC.
800 NORTH MAGNOLIA AVENUE, SUITE 1000
ORLANDO, FL 32803
CERTIFICATE OF AUTHORIZATION 8794

STATE OF FLORIDA
DEPARTMENT OF TRANSPORTATION


ROAD NO.	COUNTY	FINANCIAL PROJECT ID
SR 400	POLK	201210-3-52-1

SR 400 (I-4)
CROSS SECTIONS

SHEET NO. 263

PRELIMINARY: NOT FOR CONSTRUCTION

cfraser 3/10/2017 10:57:43 AM c:\pwworking\aecom_na\cfraser\dms28180\RDXSRD01_SEGA_XEBI4.DGN

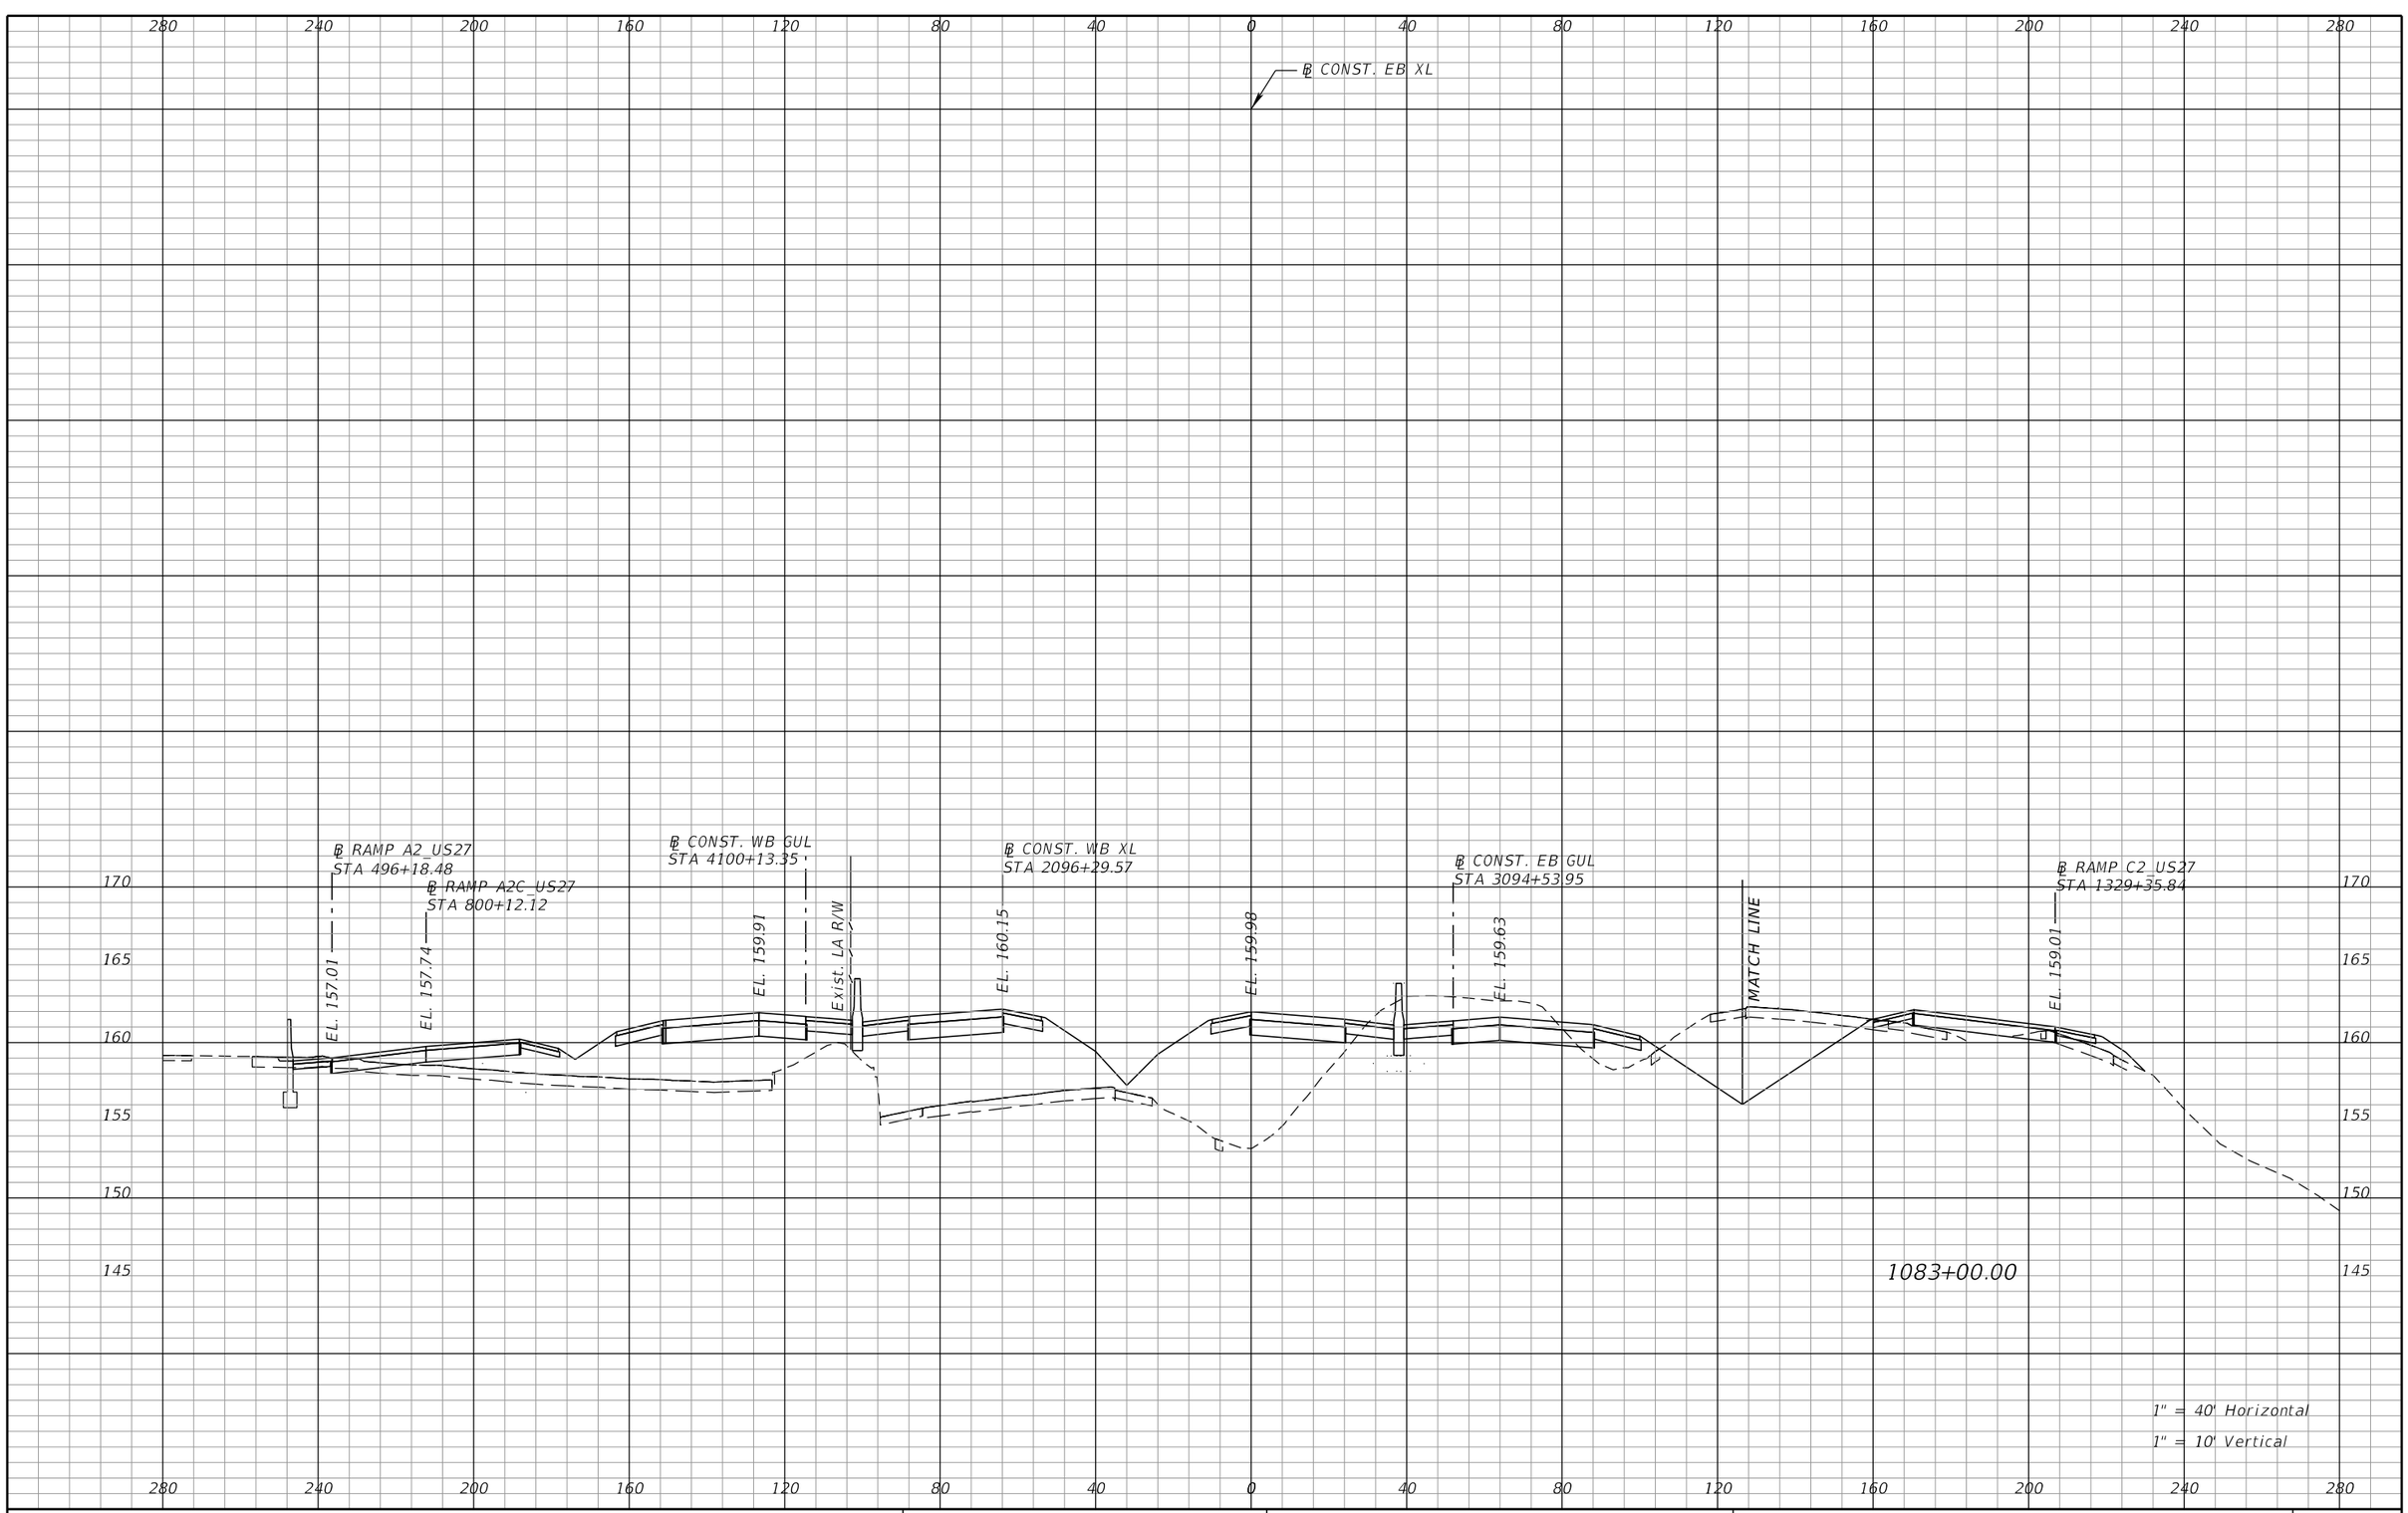

REVISIONS			
DATE	DESCRIPTION	DATE	DESCRIPTION

DEWBERRY ENGINEERS INC.
800 NORTH MAGNOLIA AVENUE, SUITE 1000
ORLANDO, FL 32803
CERTIFICATE OF AUTHORIZATION 8794

STATE OF FLORIDA
DEPARTMENT OF TRANSPORTATION


ROAD NO.	COUNTY	FINANCIAL PROJECT ID
SR 400	POLK	201210-3-52-1

SR 400 (I-4)
CROSS SECTIONS

SHEET NO. 264

PRELIMINARY: NOT FOR CONSTRUCTION

cfraser 3/10/2017 10:57:44 AM c:\pwworking\aecom_na\cfraser\dms28180\RDXSRD01_SEGA_XEBI4.DGN

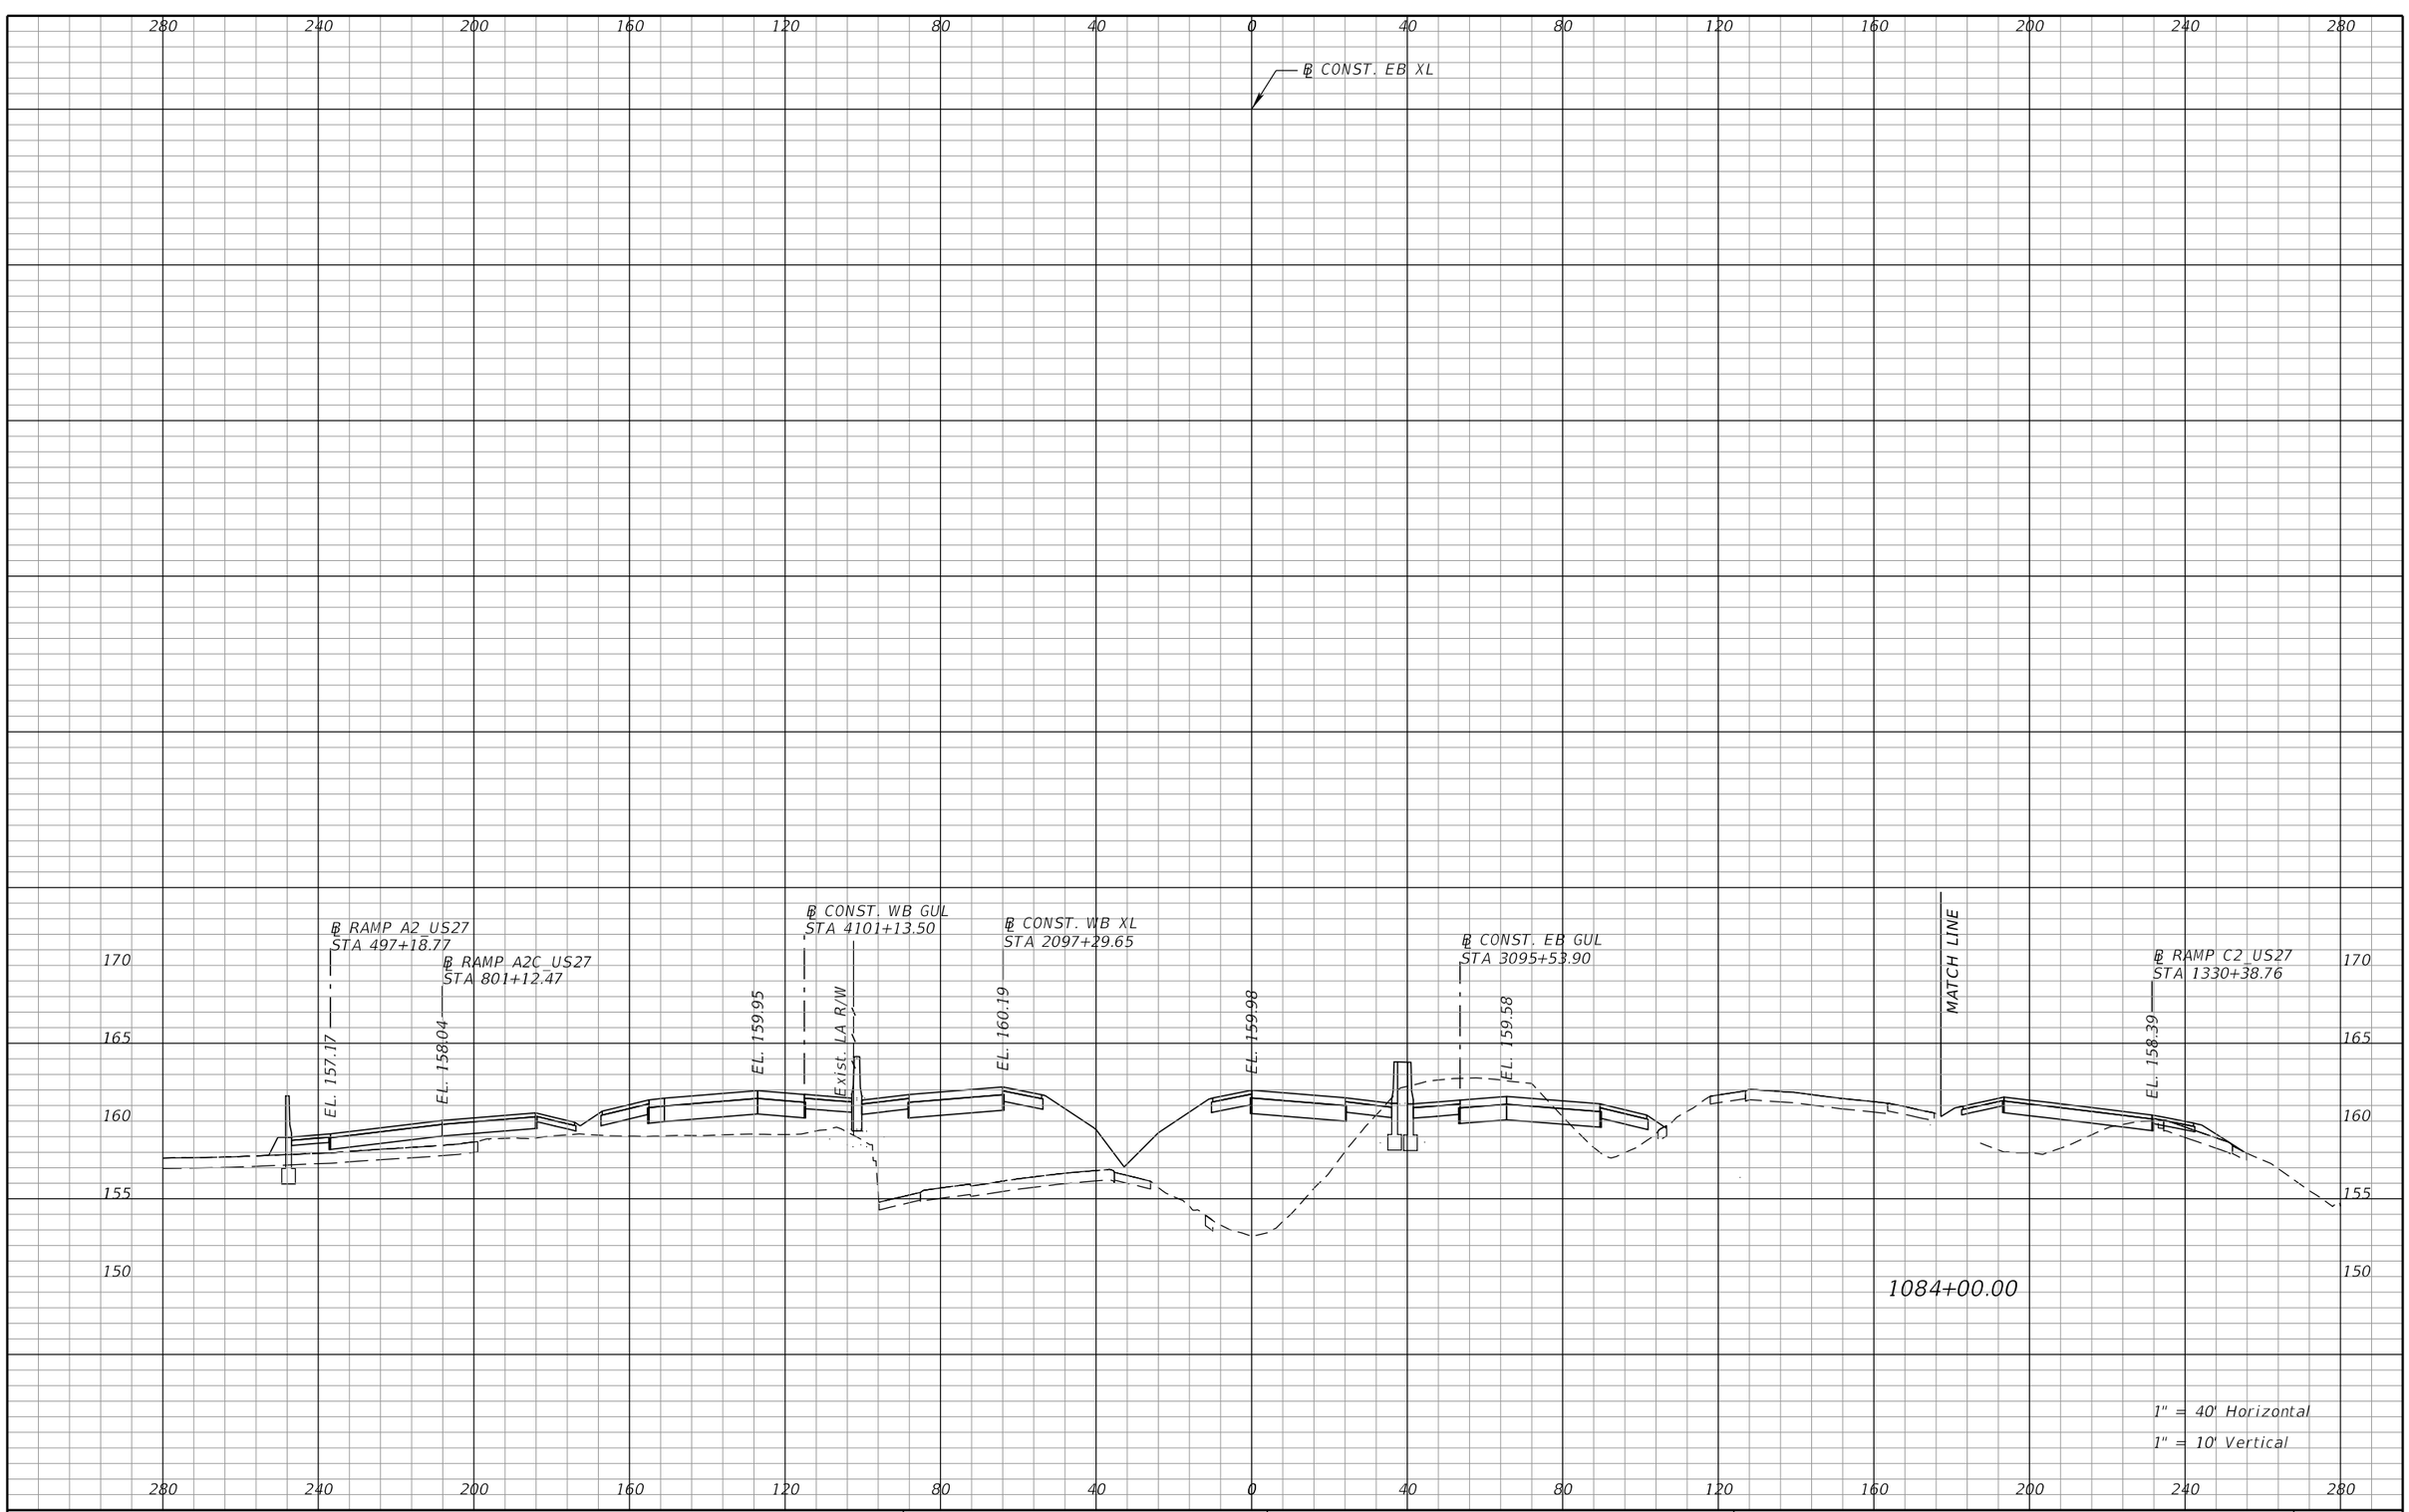

REVISIONS			
DATE	DESCRIPTION	DATE	DESCRIPTION

DEWBERRY ENGINEERS INC.
800 NORTH MAGNOLIA AVENUE, SUITE 1000
ORLANDO, FL 32803
CERTIFICATE OF AUTHORIZATION 8794

STATE OF FLORIDA
DEPARTMENT OF TRANSPORTATION


ROAD NO.	COUNTY	FINANCIAL PROJECT ID
SR 400	POLK	201210-3-52-1

SR 400 (I-4)
CROSS SECTIONS

SHEET NO. 265

PRELIMINARY: NOT FOR CONSTRUCTION

cfraser 3/10/2017 10:57:44 AM c:\pwworking\aecom_na\cfraser\dms28180\RDXSRD01_SEGA_XEBI4.DGN

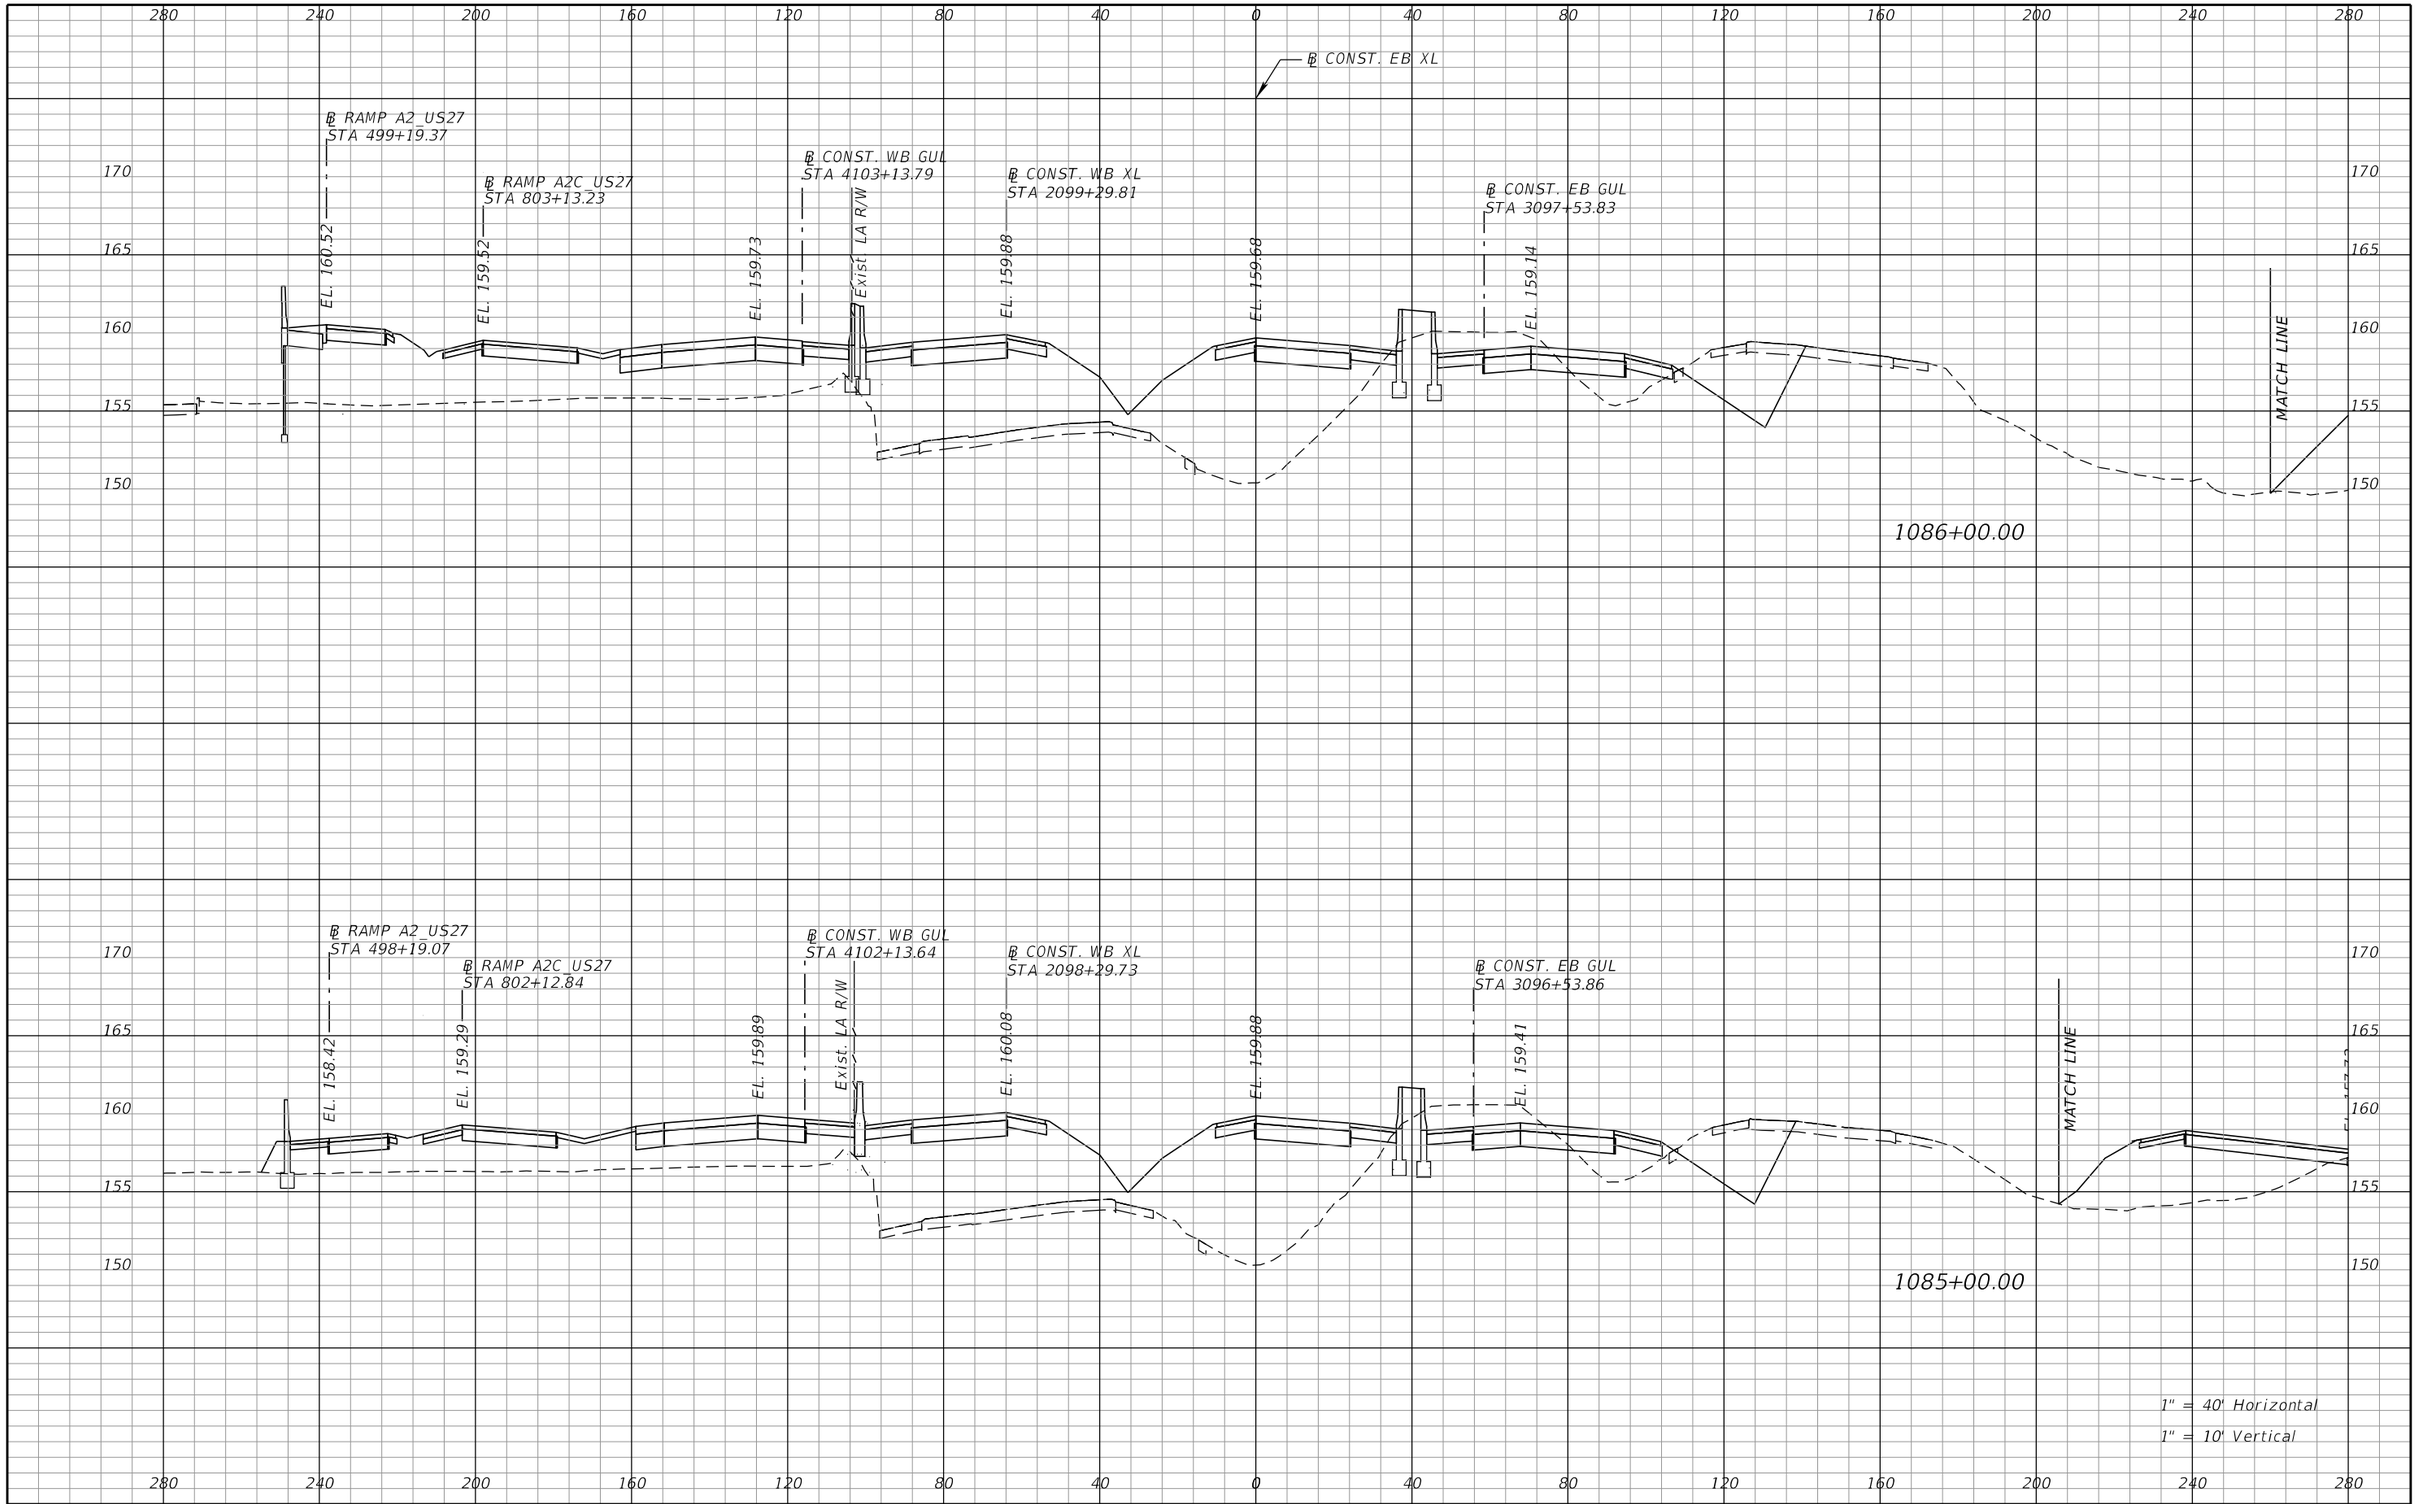

REVISIONS			
DATE	DESCRIPTION	DATE	DESCRIPTION

DEWBERRY ENGINEERS INC.
800 NORTH MAGNOLIA AVENUE, SUITE 1000
ORLANDO, FL 32803
CERTIFICATE OF AUTHORIZATION 8794

STATE OF FLORIDA
DEPARTMENT OF TRANSPORTATION


ROAD NO.	COUNTY	FINANCIAL PROJECT ID
SR 400	POLK	201210-3-52-1

SR 400 (I-4)
CROSS SECTIONS

SHEET NO. 266

PRELIMINARY: NOT FOR CONSTRUCTION

cfraser 3/10/2017 10:57:45 AM c:\pwworking\aecom_na\cfraser\dms28180\RDXSRD01_SEGA_XEBI4.DGN

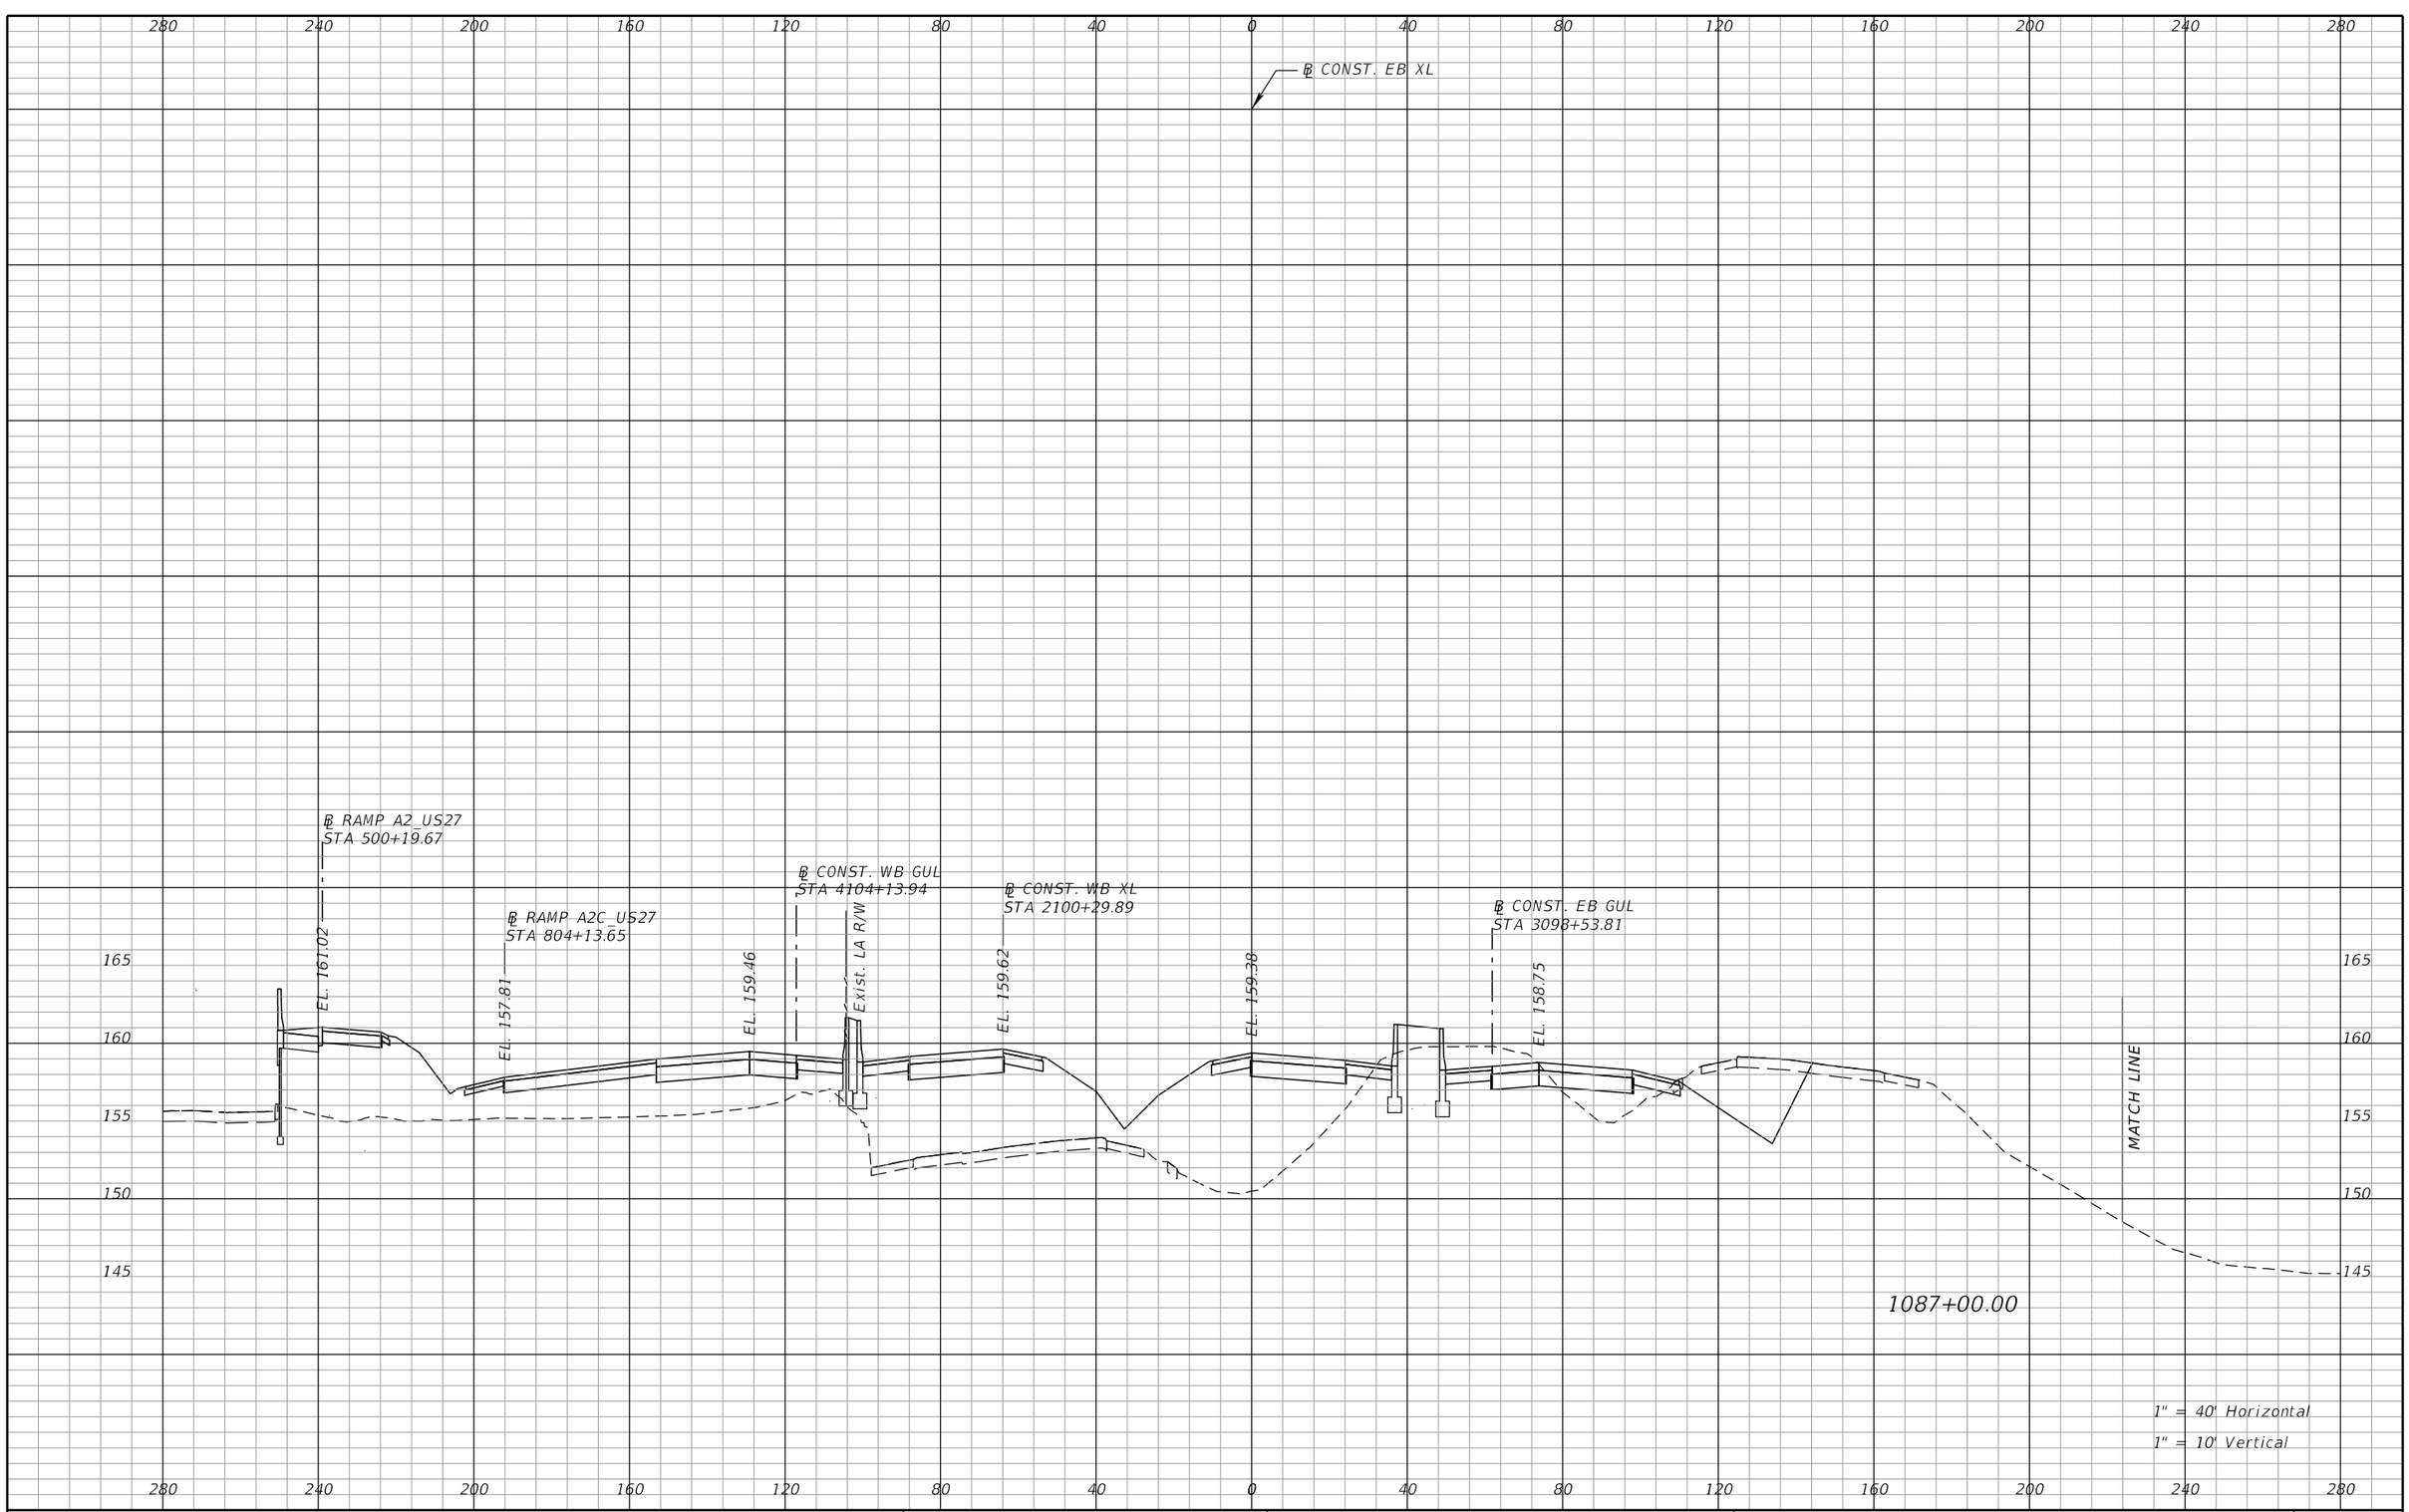

REVISIONS			
DATE	DESCRIPTION	DATE	DESCRIPTION

DEWBERRY ENGINEERS INC.
800 NORTH MAGNOLIA AVENUE, SUITE 1000
ORLANDO, FL 32803
CERTIFICATE OF AUTHORIZATION 8794

STATE OF FLORIDA
DEPARTMENT OF TRANSPORTATION


ROAD NO.	COUNTY	FINANCIAL PROJECT ID
SR 400	POLK	201210-3-52-1

SR 400 (I-4)
CROSS SECTIONS

SHEET NO. 267

PRELIMINARY: NOT FOR CONSTRUCTION

cfraser 3/10/2017 10:57:45 AM c:\pwworking\aecom_na\cfraser\dms28180\RDXSRD01_SEGA_XEBI4.DGN

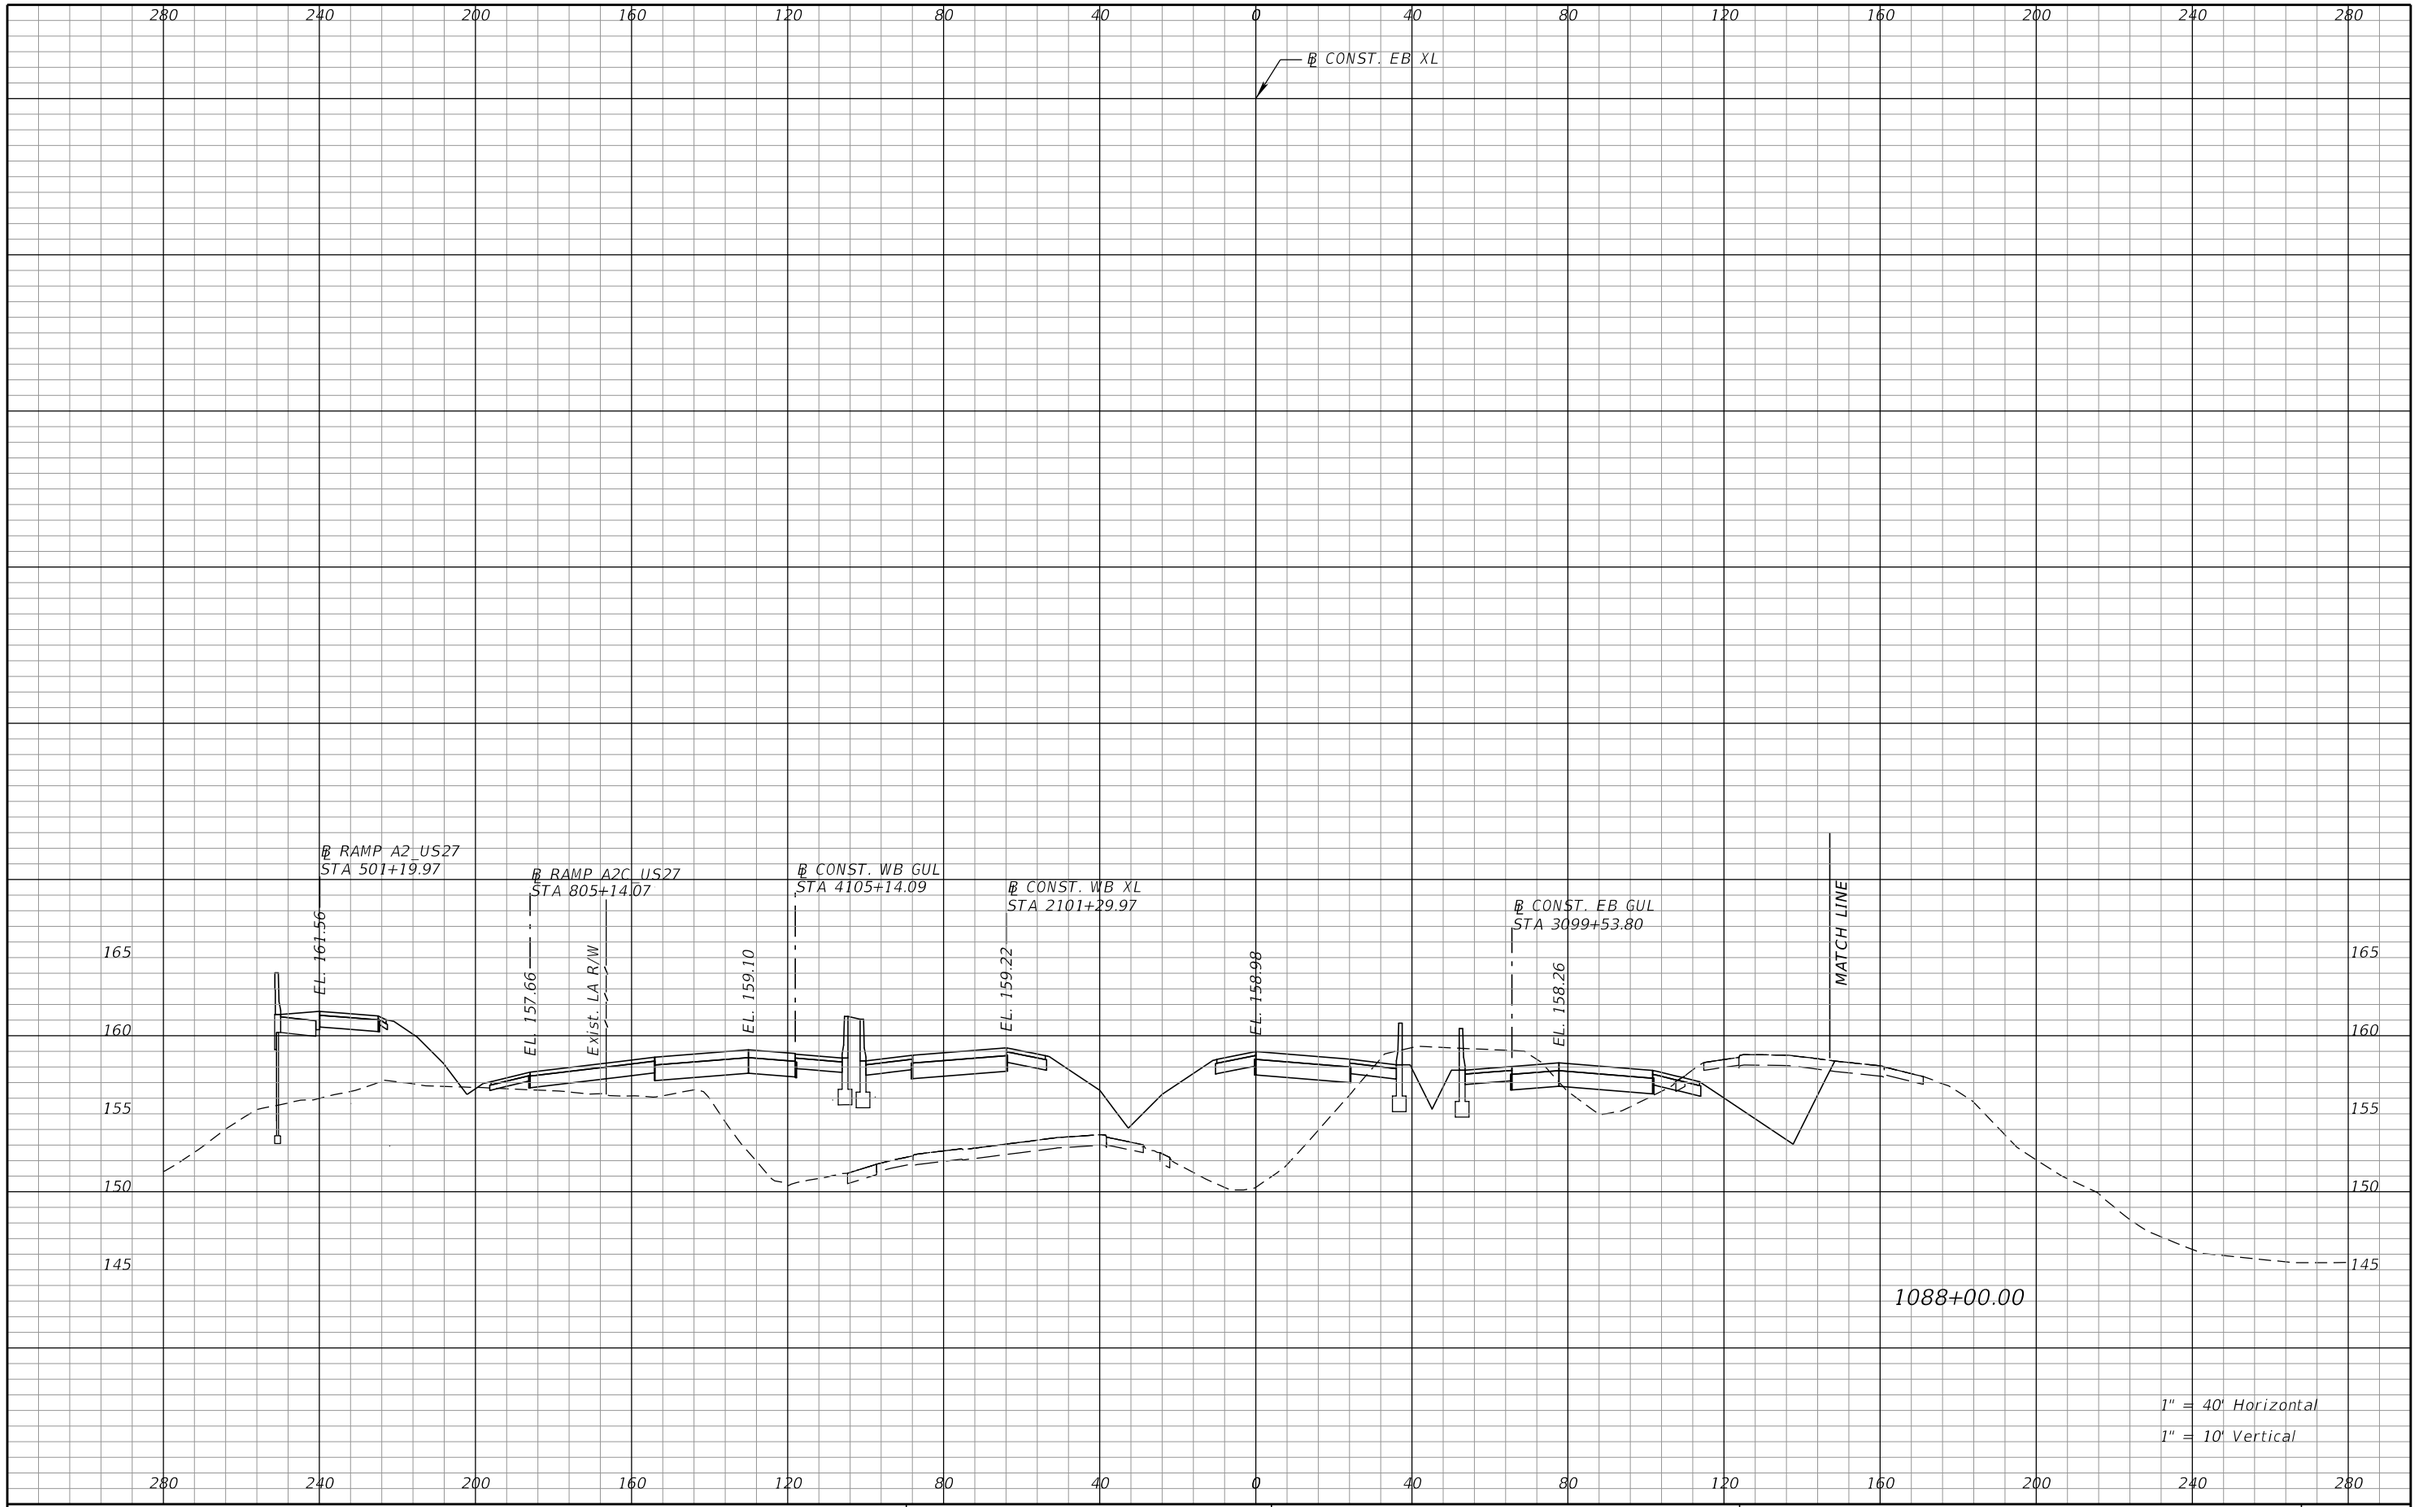

REVISIONS			
DATE	DESCRIPTION	DATE	DESCRIPTION

DEWBERRY ENGINEERS INC.
800 NORTH MAGNOLIA AVENUE, SUITE 1000
ORLANDO, FL 32803
CERTIFICATE OF AUTHORIZATION 8794

STATE OF FLORIDA
DEPARTMENT OF TRANSPORTATION


ROAD NO.	COUNTY	FINANCIAL PROJECT ID
SR 400	POLK	201210-3-52-1

SR 400 (I-4)
CROSS SECTIONS

SHEET NO. 268

PRELIMINARY: NOT FOR CONSTRUCTION

cfraser 3/10/2017 10:57:47 AM c:\pwworking\aecom_na\cfraser\dms28180\RDXSRD01_SEGA_XEBI4.DGN

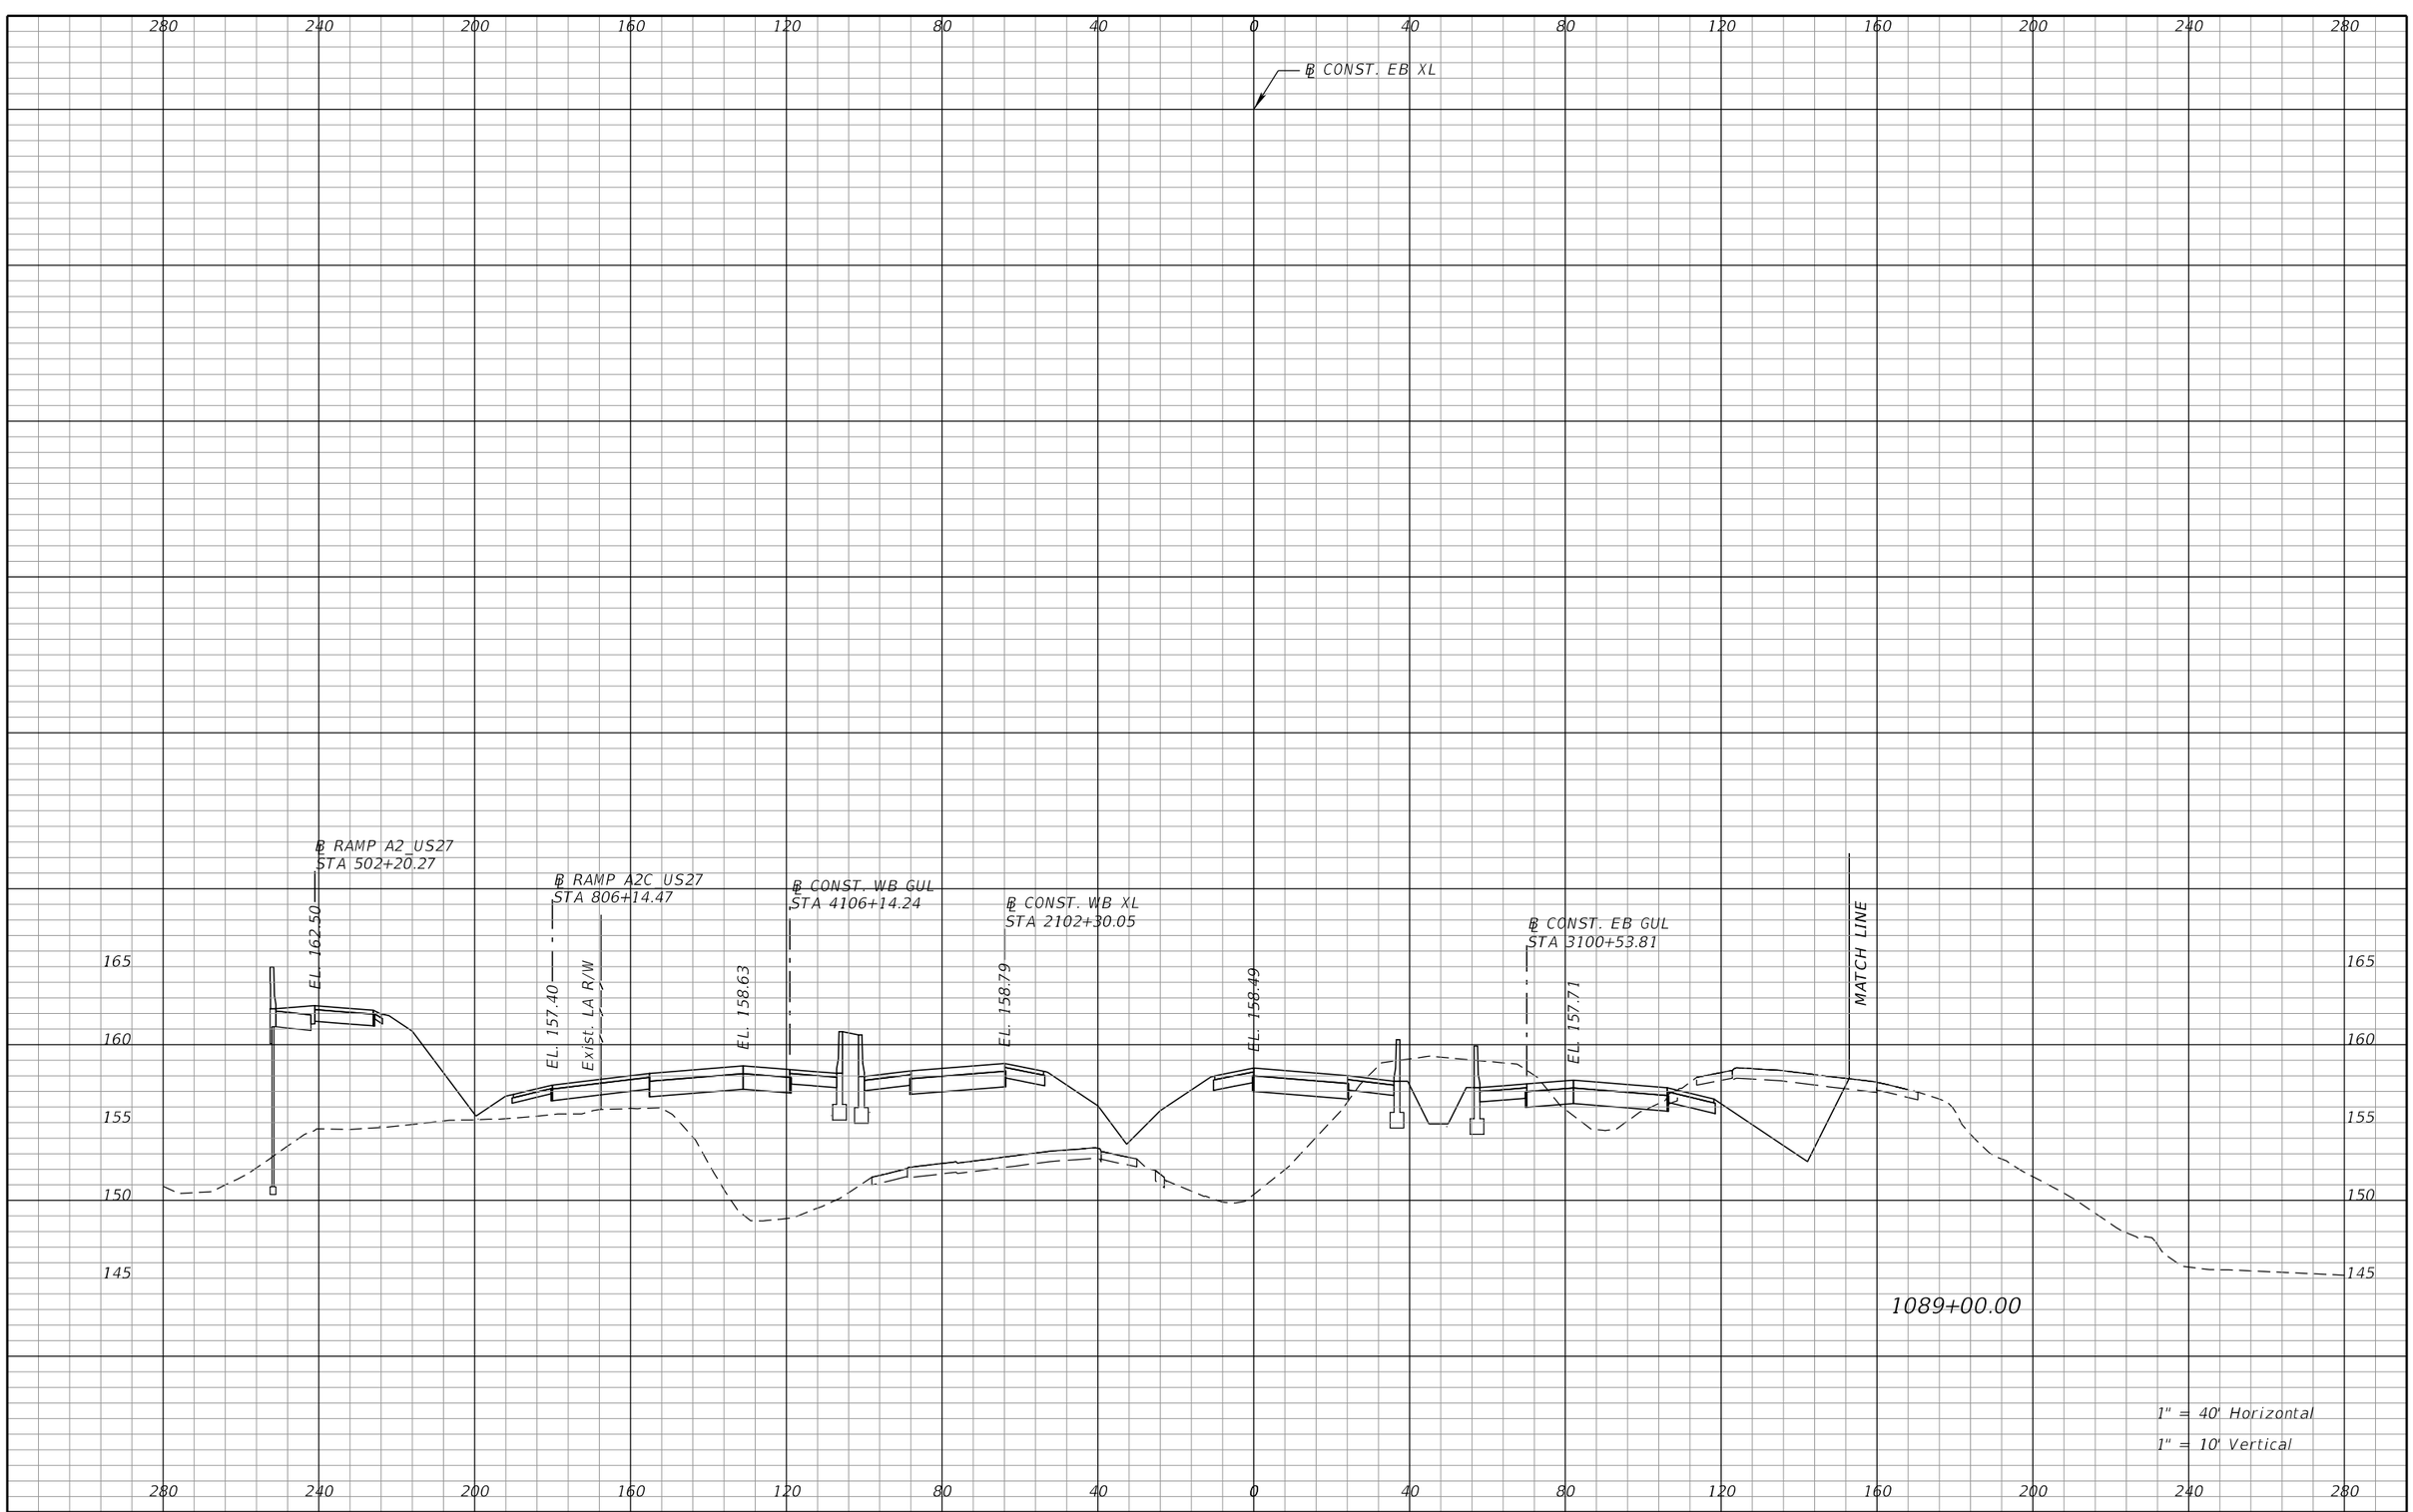

REVISIONS			
DATE	DESCRIPTION	DATE	DESCRIPTION

DEWBERRY ENGINEERS INC.
800 NORTH MAGNOLIA AVENUE, SUITE 1000
ORLANDO, FL 32803
CERTIFICATE OF AUTHORIZATION 8794

STATE OF FLORIDA
DEPARTMENT OF TRANSPORTATION


ROAD NO.	COUNTY	FINANCIAL PROJECT ID
SR 400	POLK	201210-3-52-1

SR 400 (I-4)
CROSS SECTIONS

SHEET NO. 269

PRELIMINARY: NOT FOR CONSTRUCTION

cfraser 3/10/2017 10:57:47 AM c:\pwworking\aecom_na\cfraser\dms28180\RDXSRD01_SEGA_XEBI4.DGN

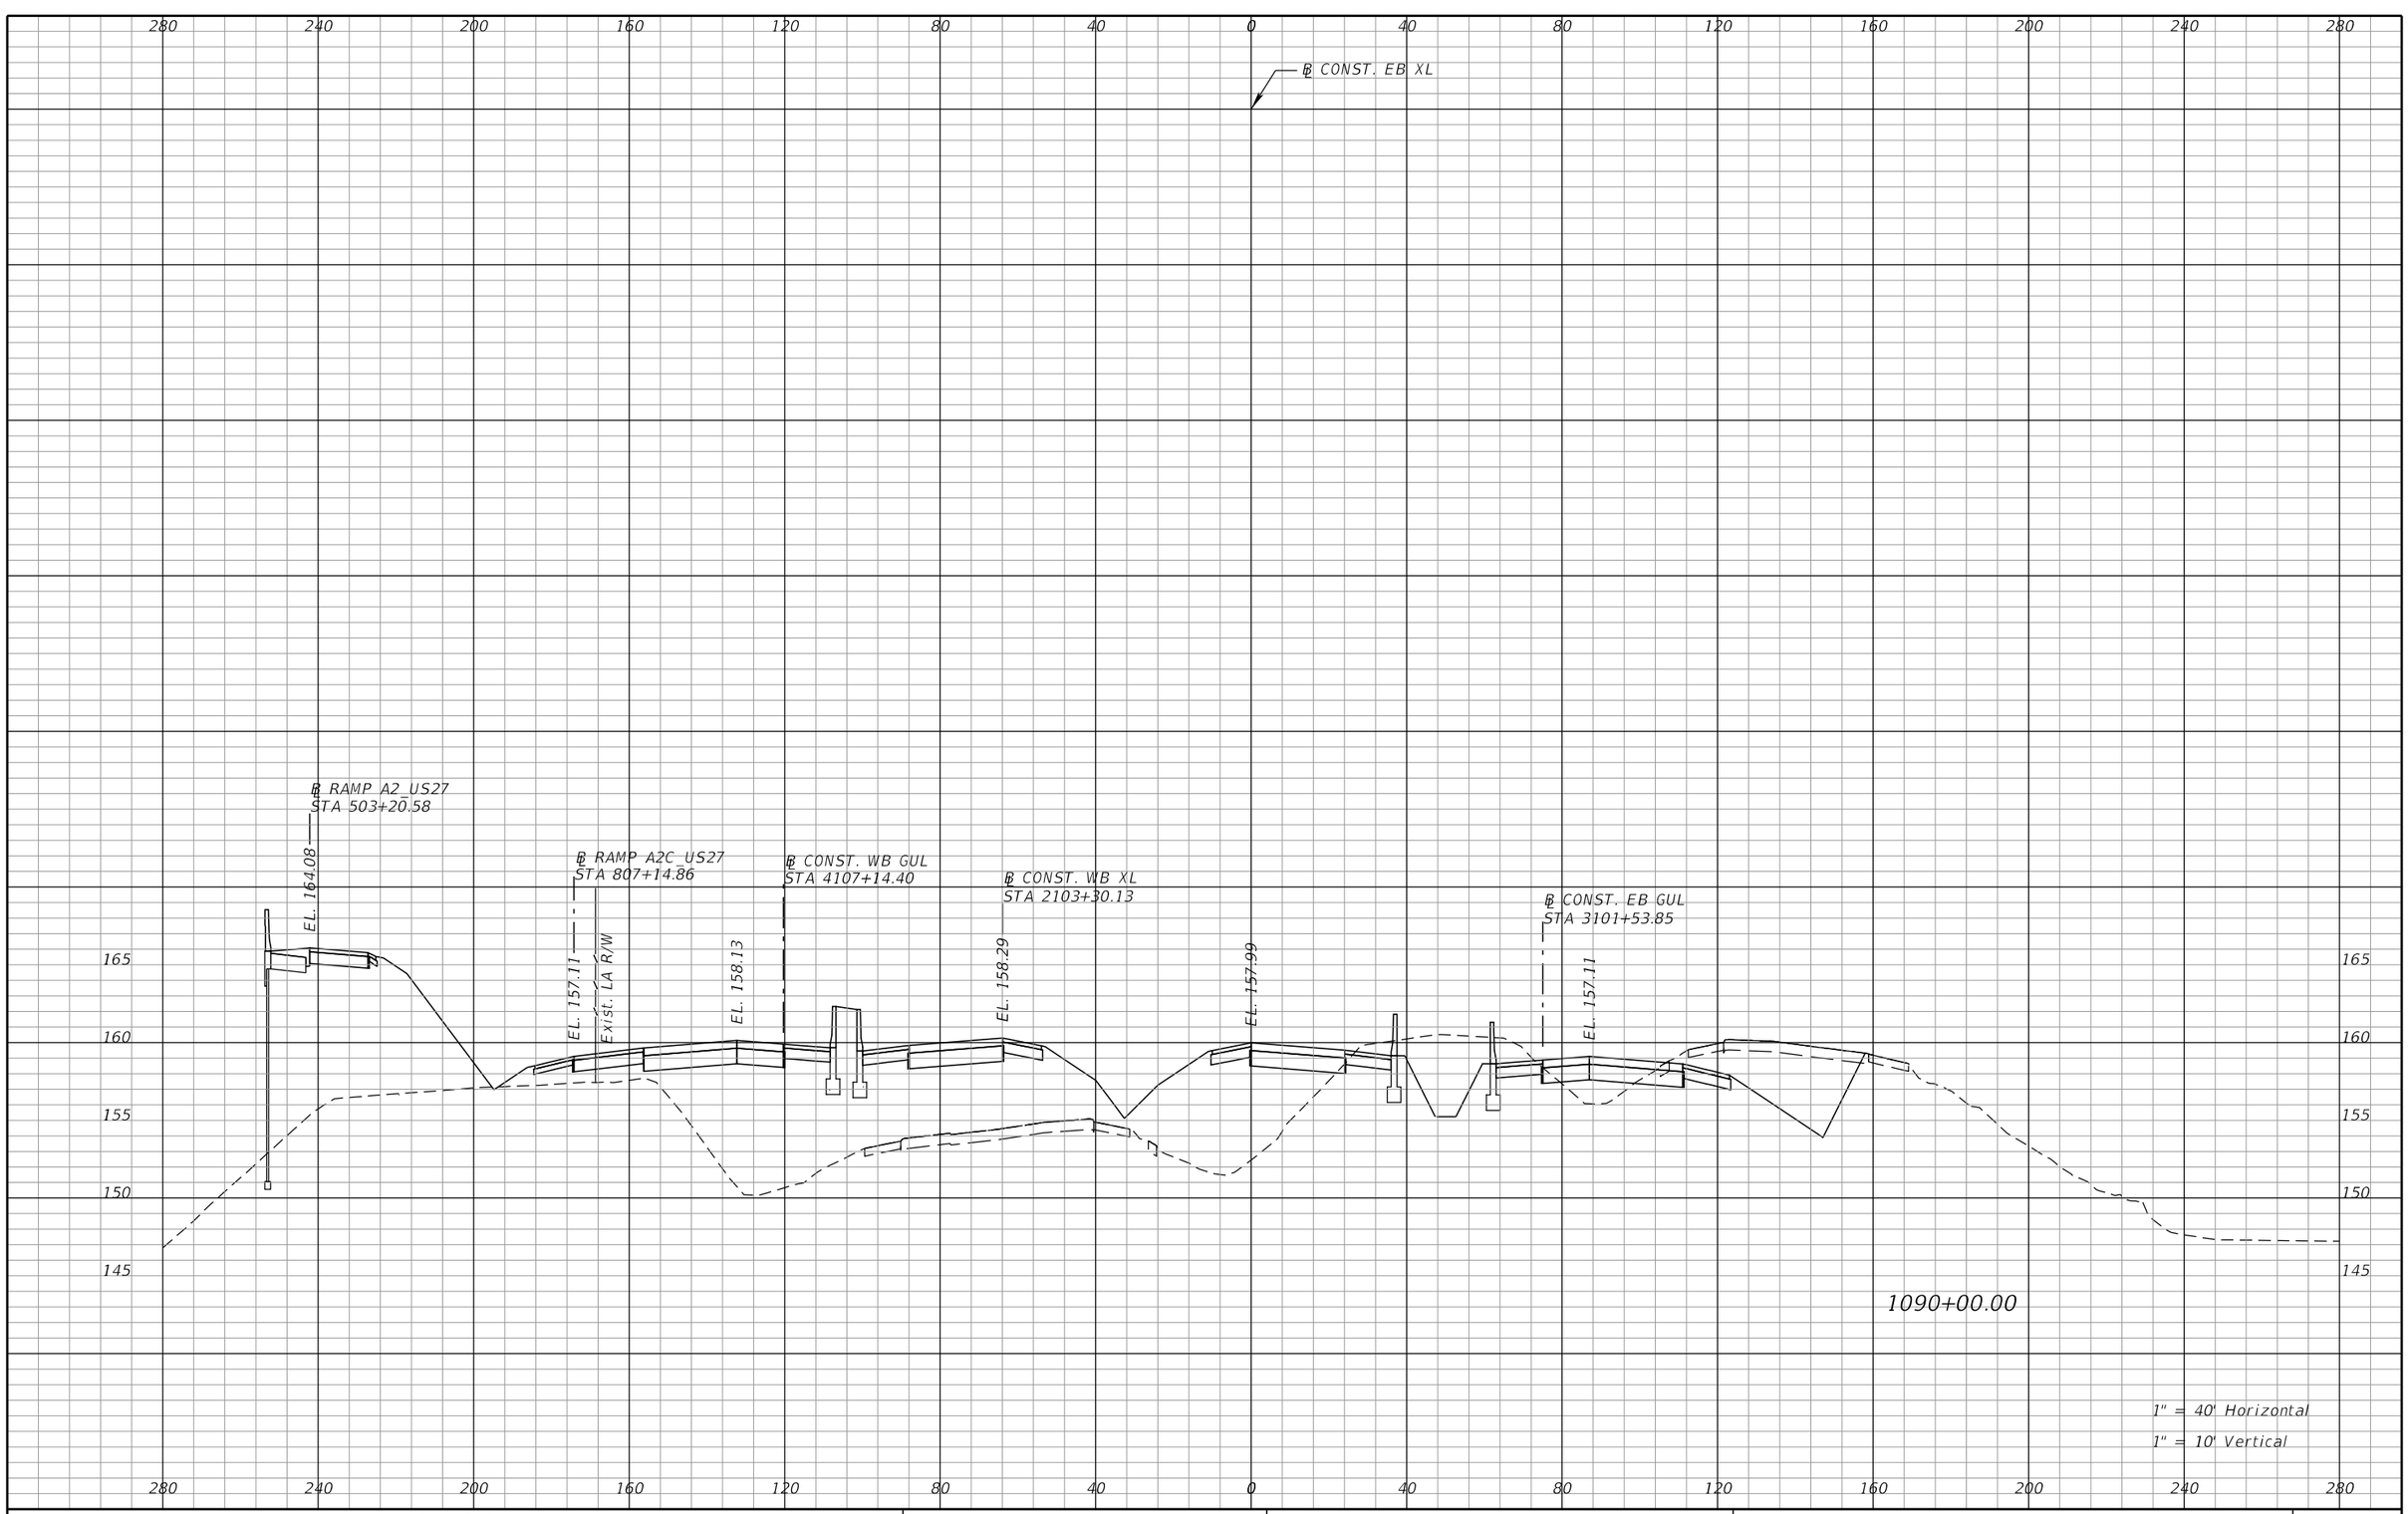

REVISIONS			
DATE	DESCRIPTION	DATE	DESCRIPTION

DEWBERRY ENGINEERS INC.
800 NORTH MAGNOLIA AVENUE, SUITE 1000
ORLANDO, FL 32803
CERTIFICATE OF AUTHORIZATION 8794

STATE OF FLORIDA
DEPARTMENT OF TRANSPORTATION


ROAD NO.	COUNTY	FINANCIAL PROJECT ID
SR 400	POLK	201210-3-52-1

SR 400 (I-4)
CROSS SECTIONS

SHEET NO. 270

PRELIMINARY: NOT FOR CONSTRUCTION

cfraser 3/10/2017 10:57:48 AM c:\pwworking\aecom_na\cfraser\dms28180\RDXSRD01_SEGA_XEBI4.DGN

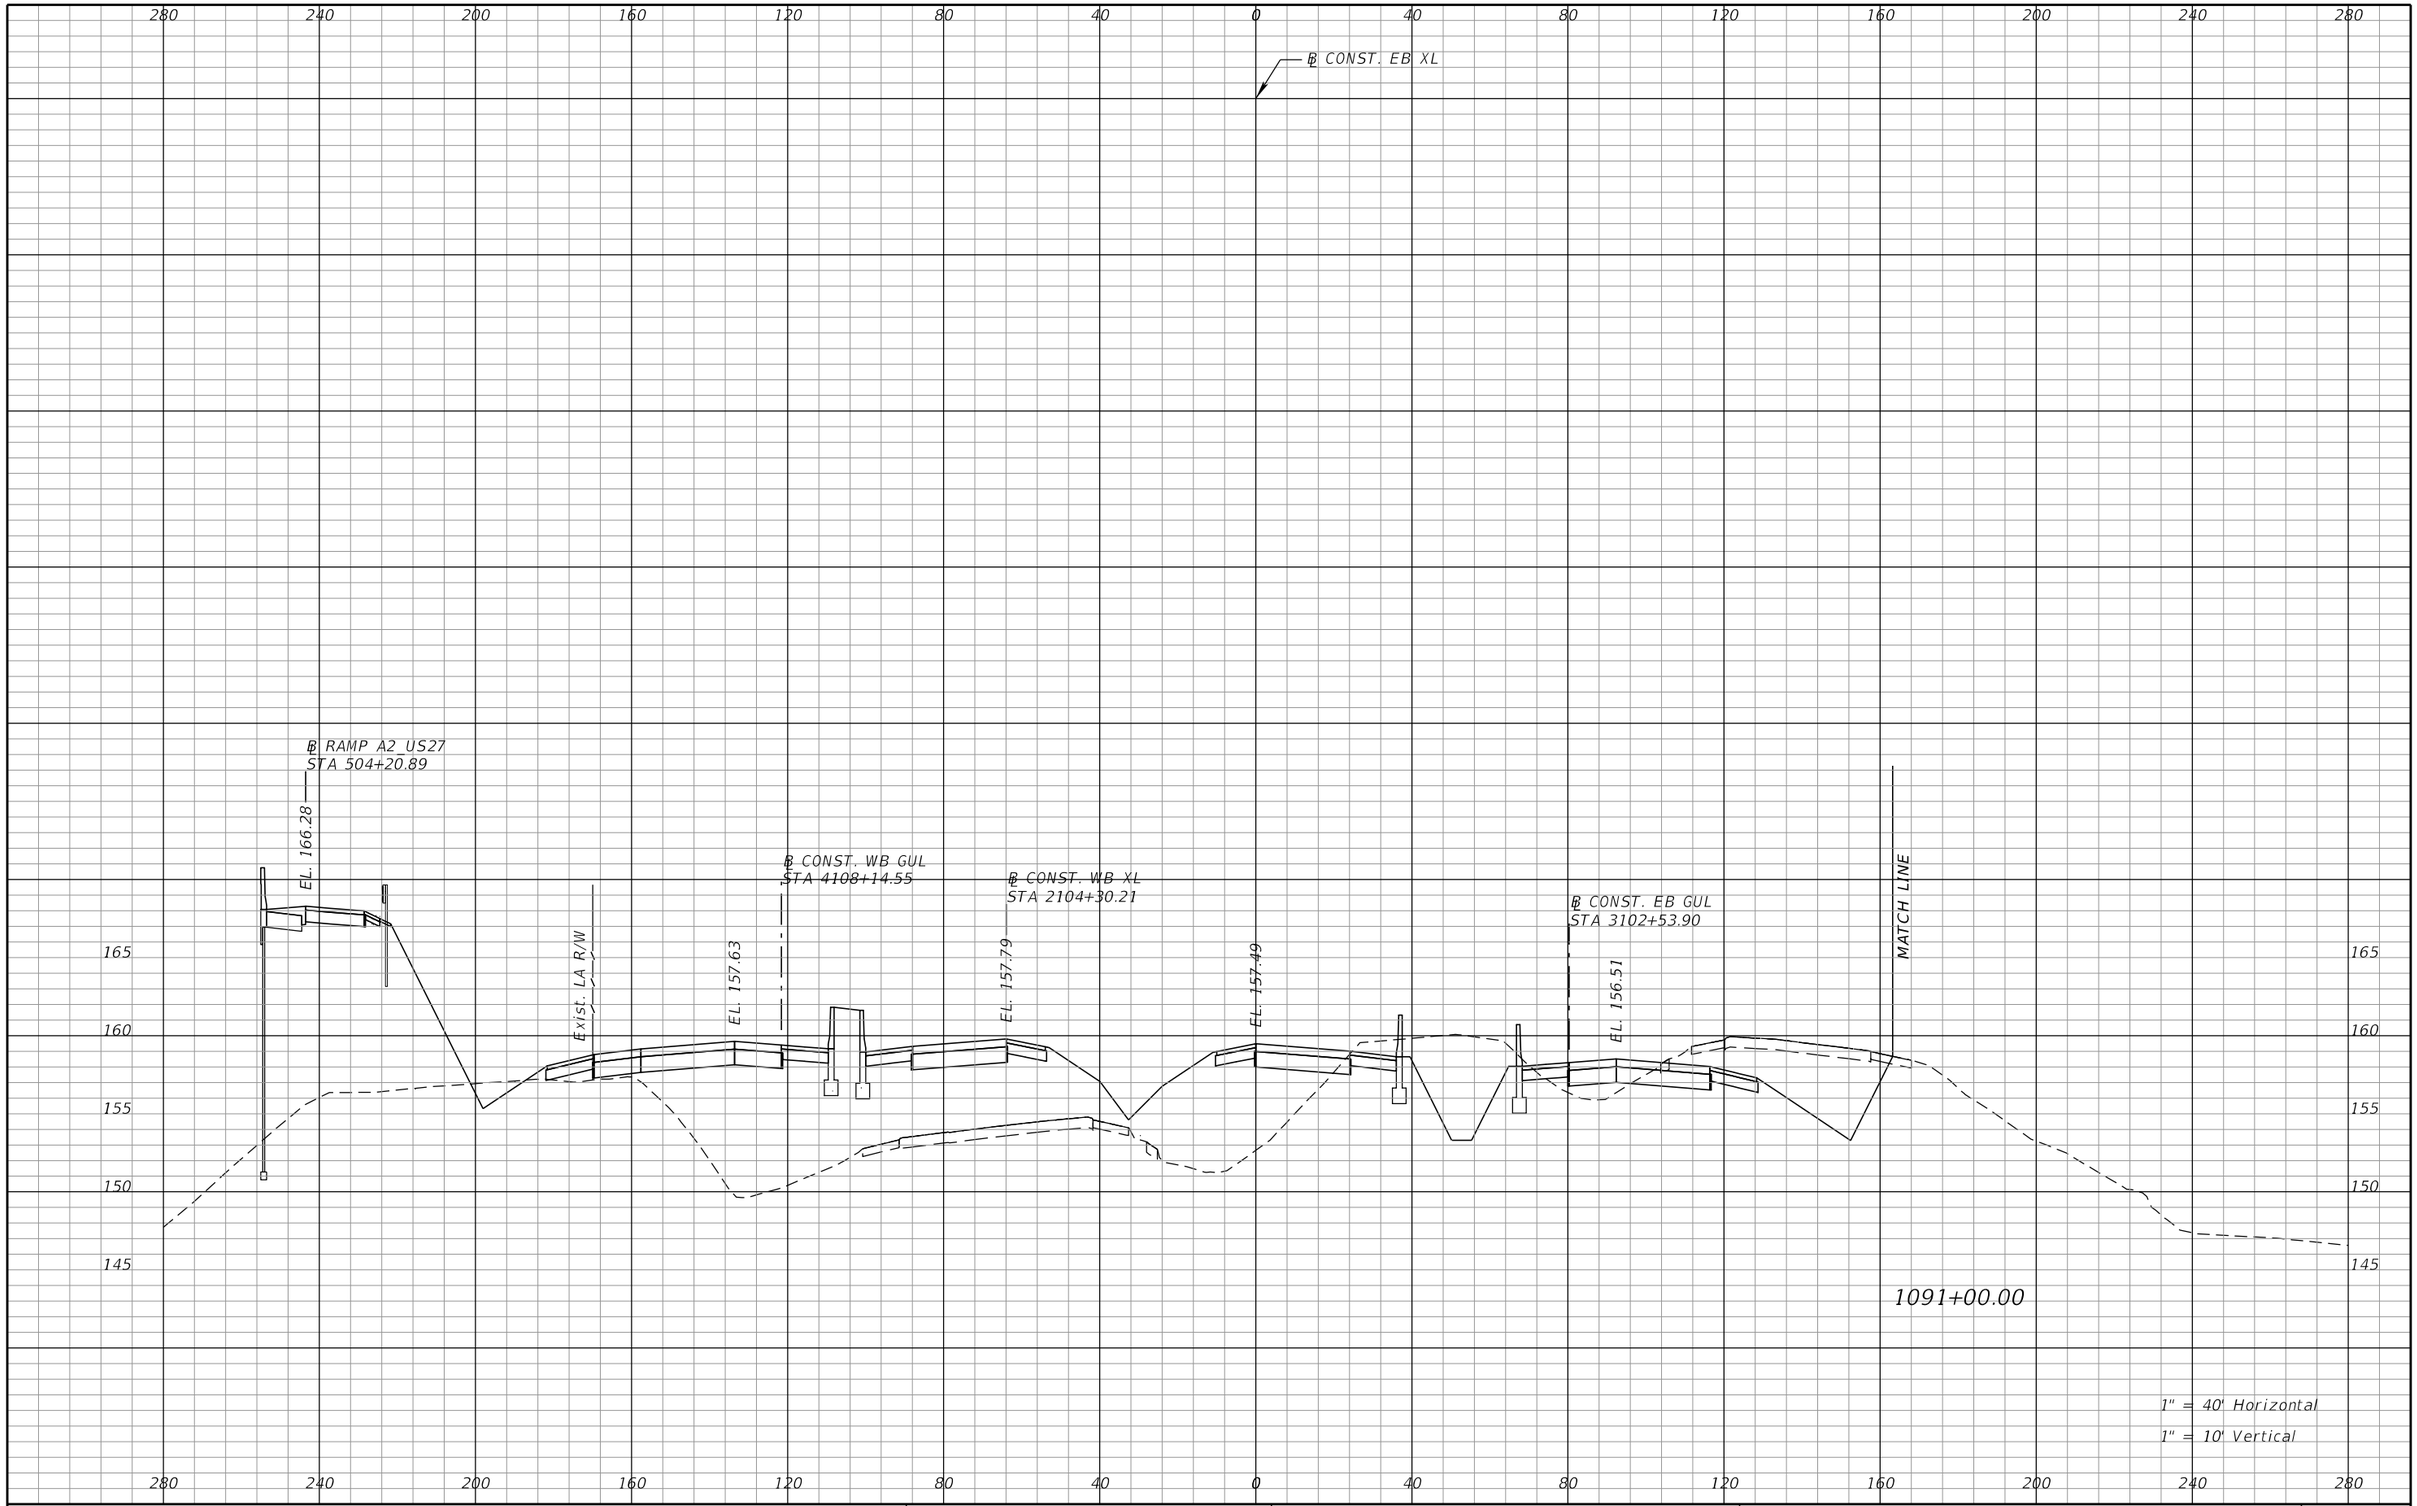

REVISIONS			
DATE	DESCRIPTION	DATE	DESCRIPTION

DEWBERRY ENGINEERS INC.
800 NORTH MAGNOLIA AVENUE, SUITE 1000
ORLANDO, FL 32803
CERTIFICATE OF AUTHORIZATION 8794

STATE OF FLORIDA
DEPARTMENT OF TRANSPORTATION


ROAD NO.	COUNTY	FINANCIAL PROJECT ID
SR 400	POLK	201210-3-52-1

SR 400 (I-4)
CROSS SECTIONS

SHEET NO. 271

PRELIMINARY: NOT FOR CONSTRUCTION

cfraser 3/10/2017 10:57:48 AM c:\pwworking\aecom_na\cfraser\dms28180\RDXSRD01_SEGA_XEBI4.DGN

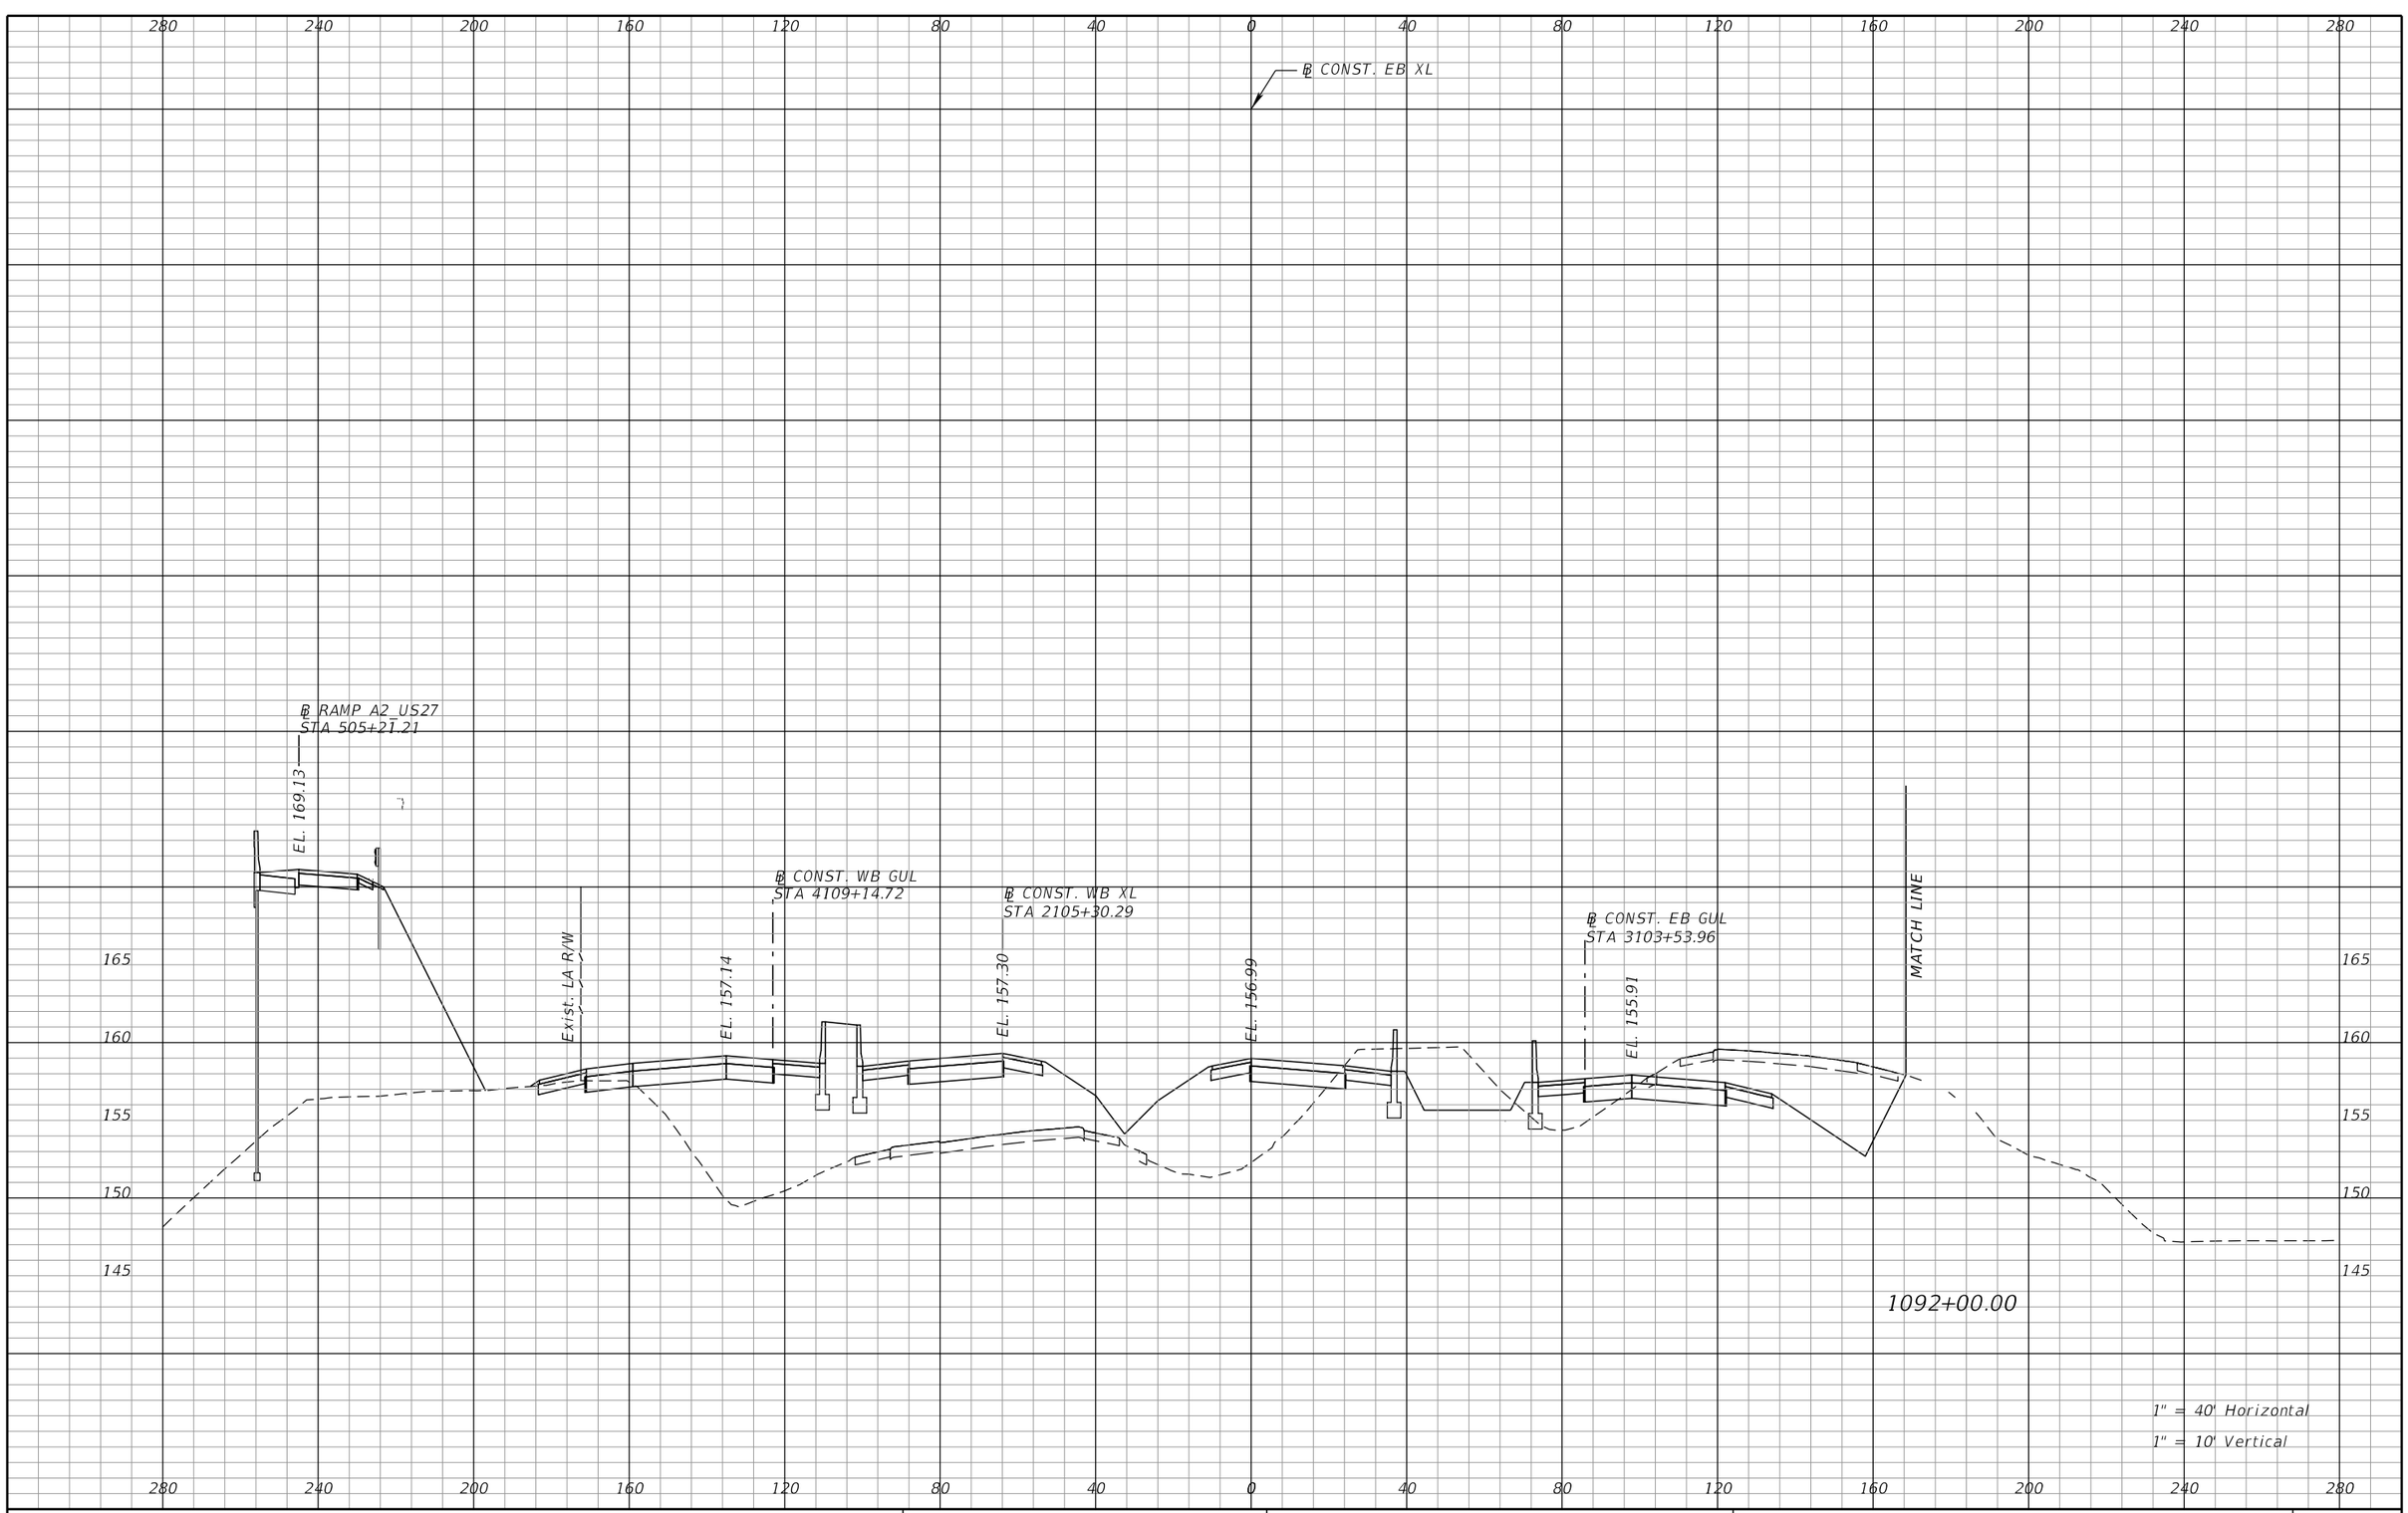

REVISIONS			
DATE	DESCRIPTION	DATE	DESCRIPTION

DEWBERRY ENGINEERS INC.
800 NORTH MAGNOLIA AVENUE, SUITE 1000
ORLANDO, FL 32803
CERTIFICATE OF AUTHORIZATION 8794

STATE OF FLORIDA
DEPARTMENT OF TRANSPORTATION


ROAD NO.	COUNTY	FINANCIAL PROJECT ID
SR 400	POLK	201210-3-52-1

SR 400 (I-4)
CROSS SECTIONS

SHEET NO. 272

PRELIMINARY: NOT FOR CONSTRUCTION

cfraser 3/10/2017 10:57:51 AM c:\pwworking\aecom_na\cfraser\dms28180\RDXSRD01_SEGA_XEBI4.DGN

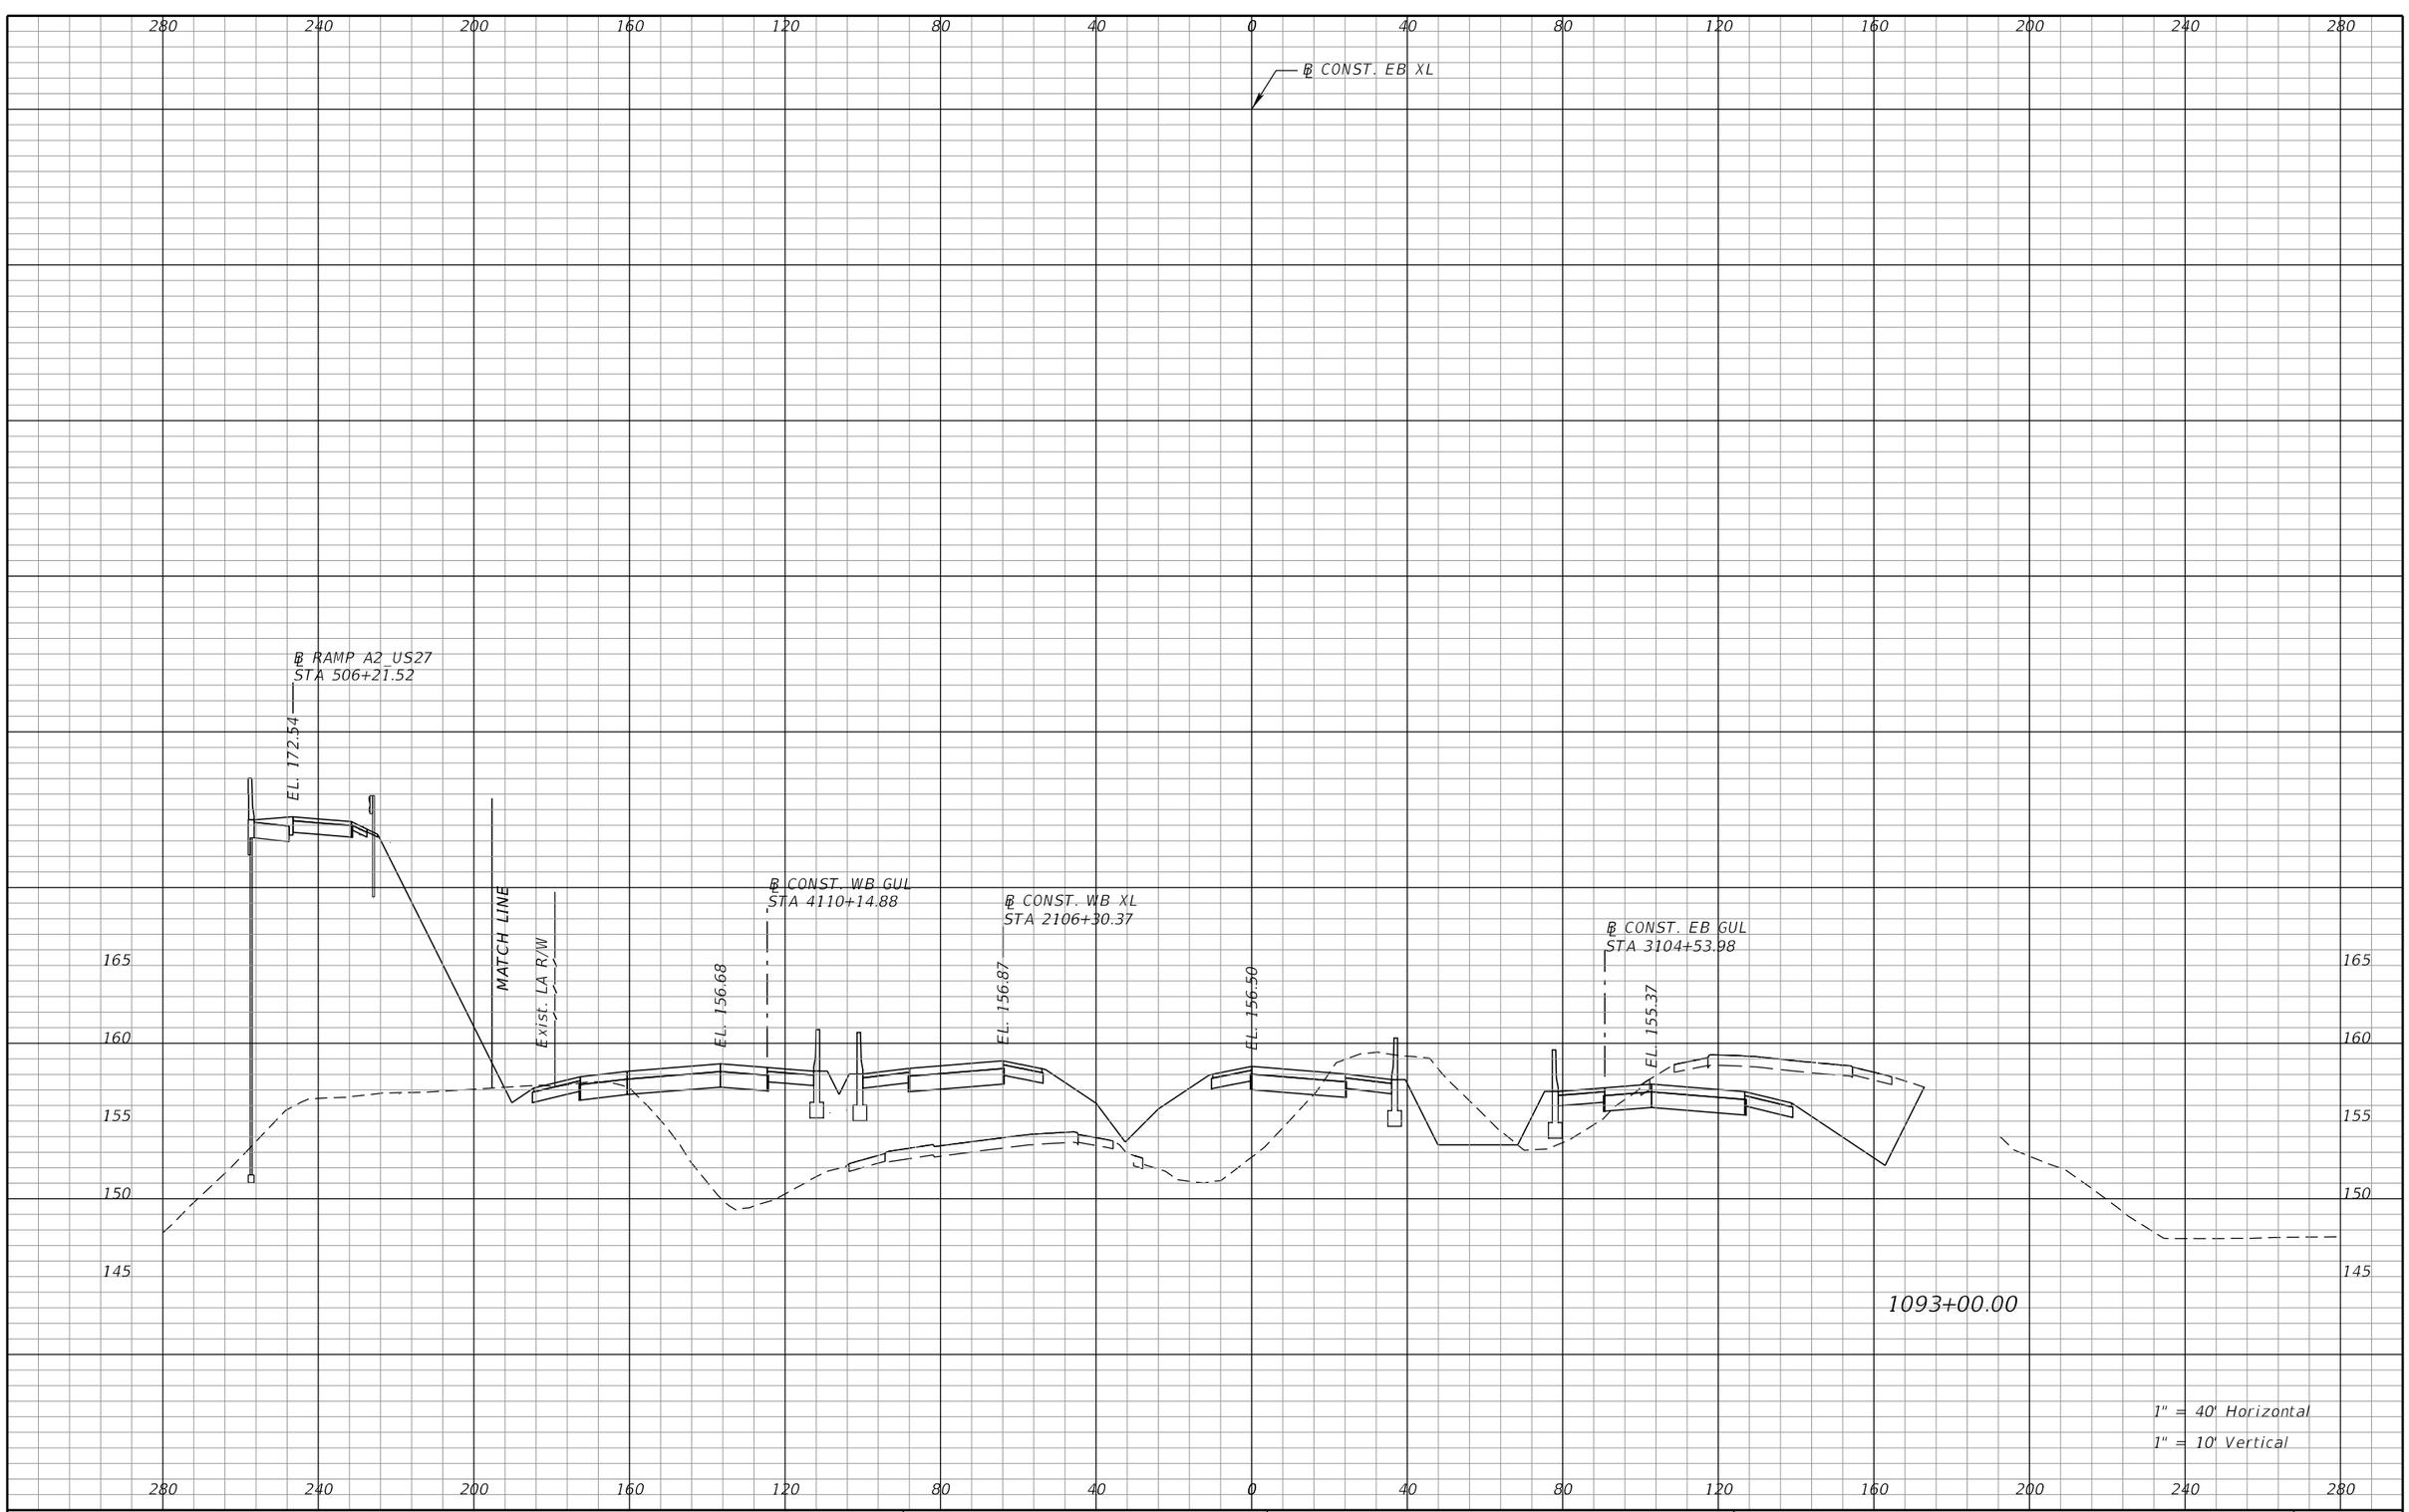

REVISIONS			
DATE	DESCRIPTION	DATE	DESCRIPTION

DEWBERRY ENGINEERS INC.
800 NORTH MAGNOLIA AVENUE, SUITE 1000
ORLANDO, FL 32803
CERTIFICATE OF AUTHORIZATION 8794

STATE OF FLORIDA
DEPARTMENT OF TRANSPORTATION


ROAD NO.	COUNTY	FINANCIAL PROJECT ID
SR 400	POLK	201210-3-52-1

SR 400 (I-4)
CROSS SECTIONS

SHEET NO. 273

PRELIMINARY: NOT FOR CONSTRUCTION

cfraser 3/10/2017 10:57:51 AM c:\pwworking\aecom_na\cfraser\dms28180\RDXSRD01_SEGA_XEBI4.DGN

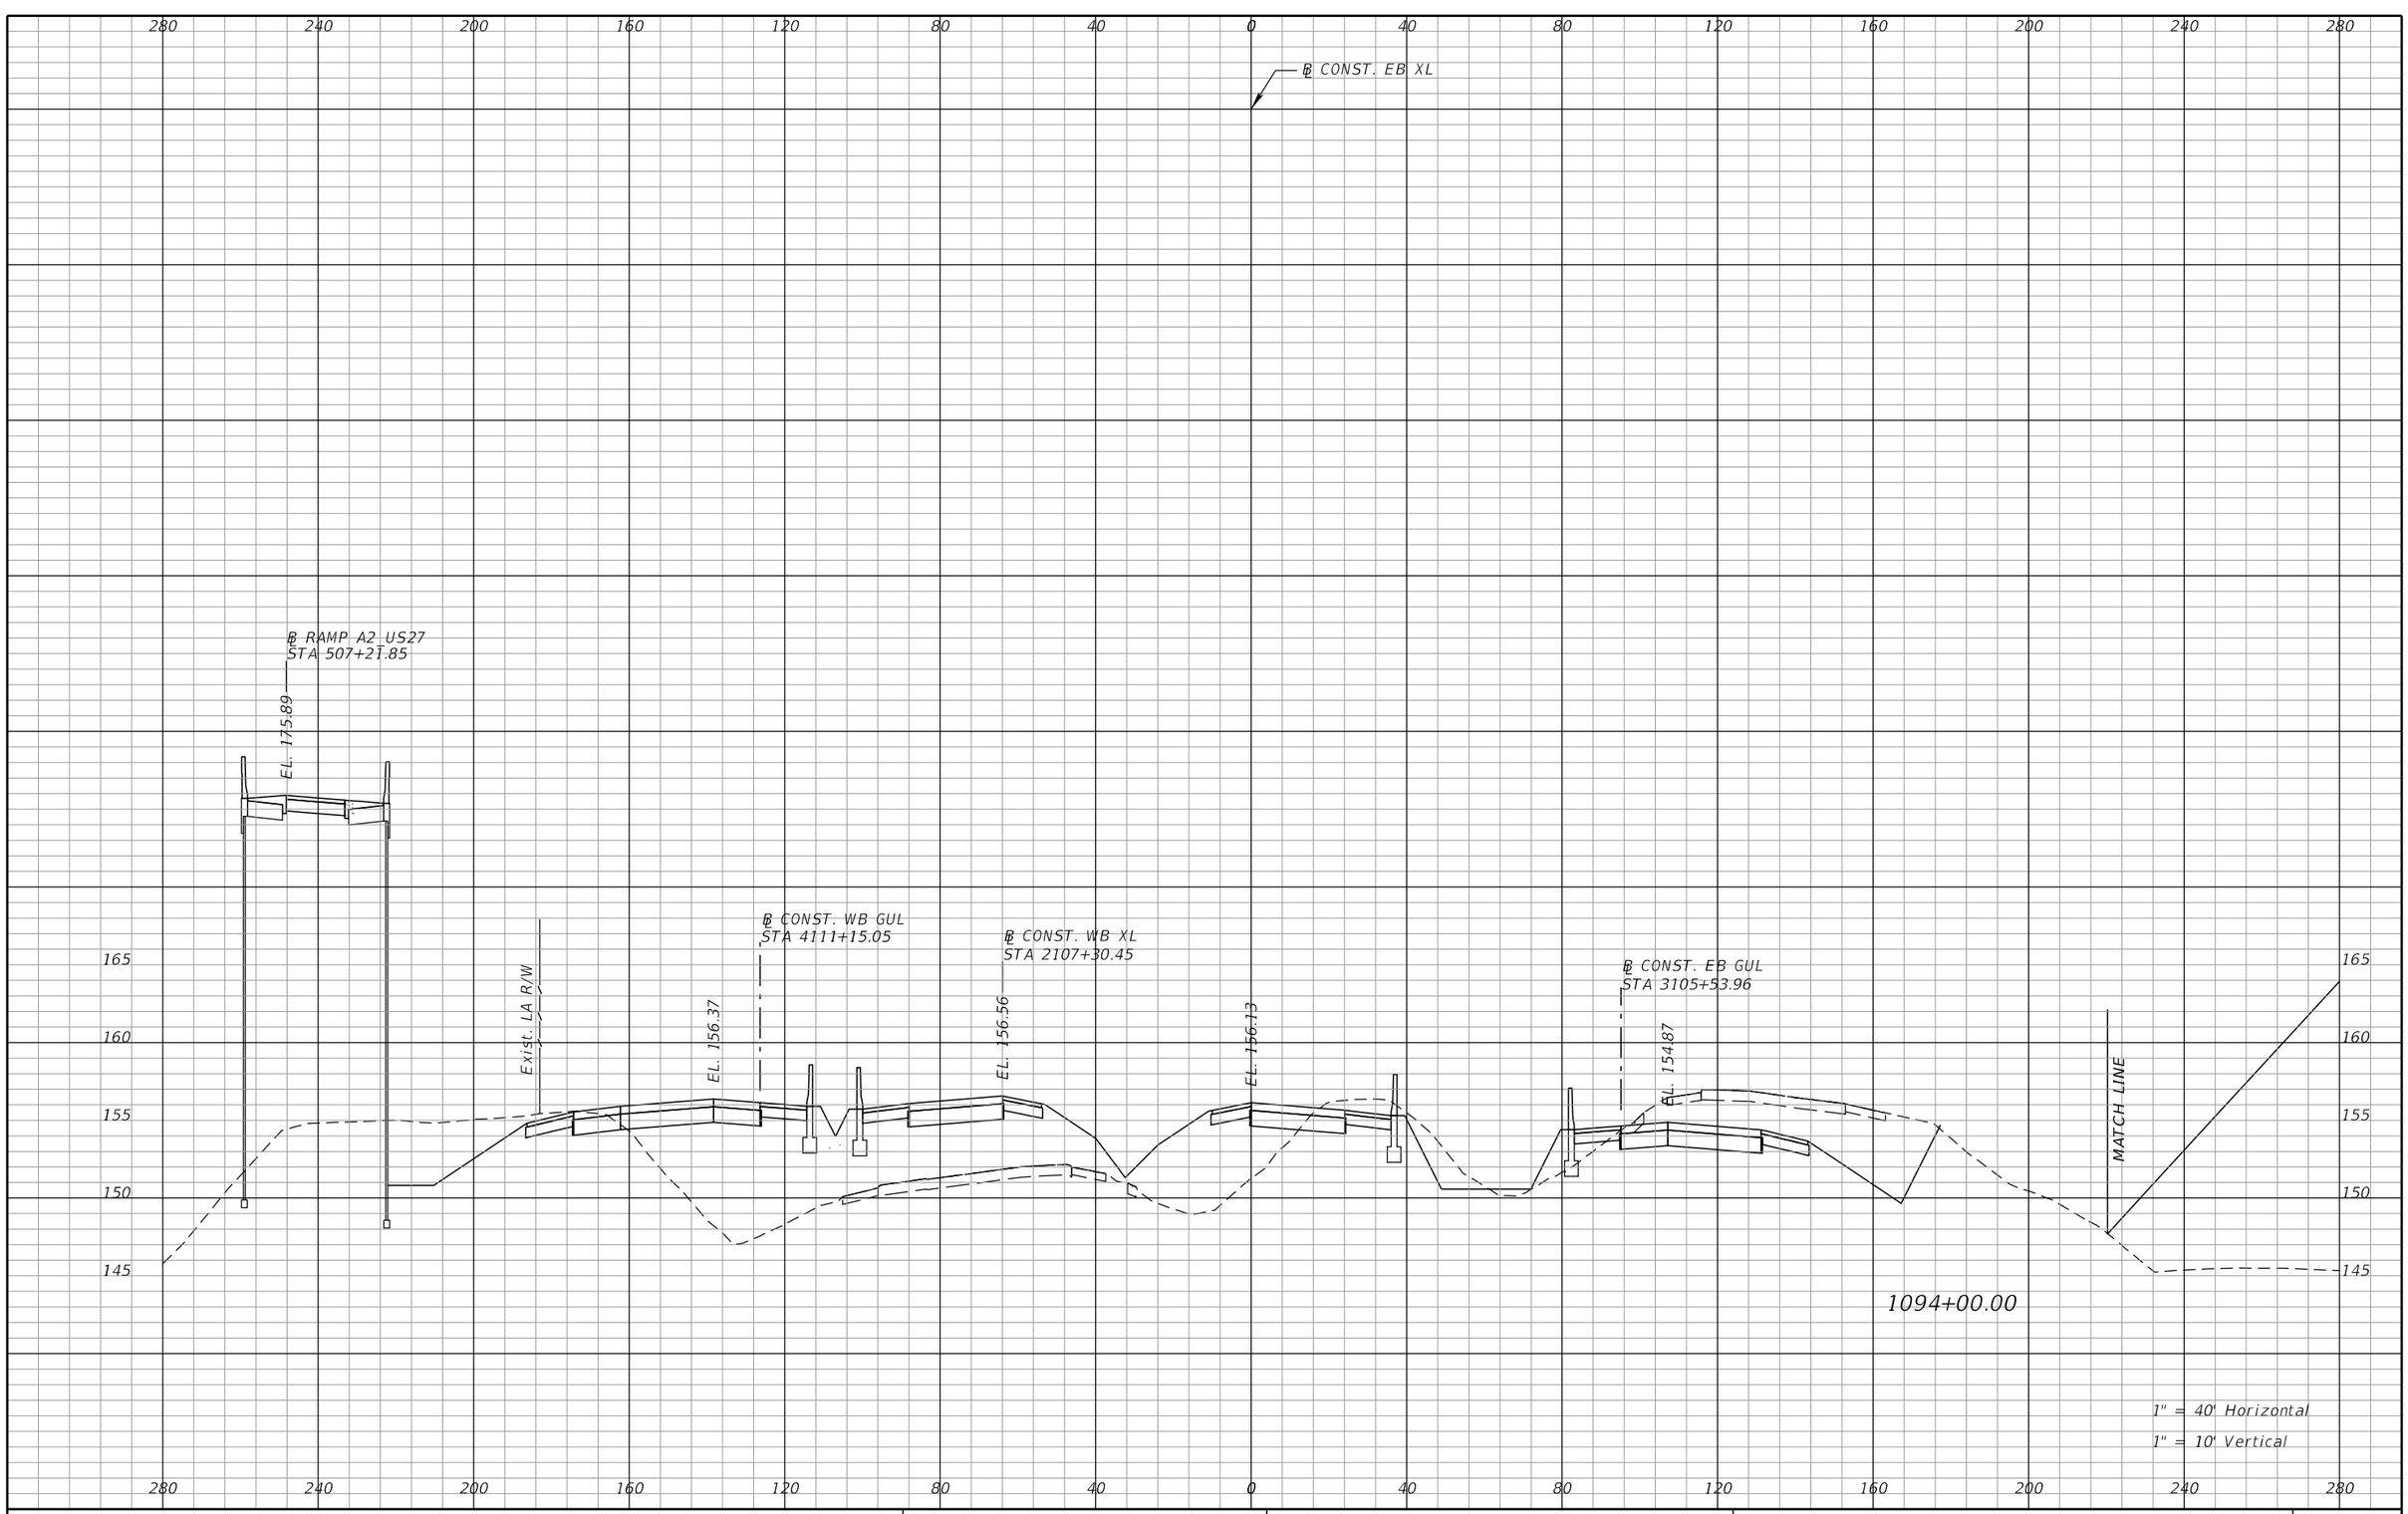

REVISIONS			
DATE	DESCRIPTION	DATE	DESCRIPTION

DEWBERRY ENGINEERS INC.
800 NORTH MAGNOLIA AVENUE, SUITE 1000
ORLANDO, FL 32803
CERTIFICATE OF AUTHORIZATION 8794

STATE OF FLORIDA
DEPARTMENT OF TRANSPORTATION


ROAD NO.	COUNTY	FINANCIAL PROJECT ID
SR 400	POLK	201210-3-52-1

SR 400 (I-4)
CROSS SECTIONS

SHEET NO. 274

PRELIMINARY: NOT FOR CONSTRUCTION

cfraser 3/10/2017 10:57:52 AM c:\pwworking\aecom_na\cfraser\dms28180\RDXSRD01_SEGA_XEBI4.DGN

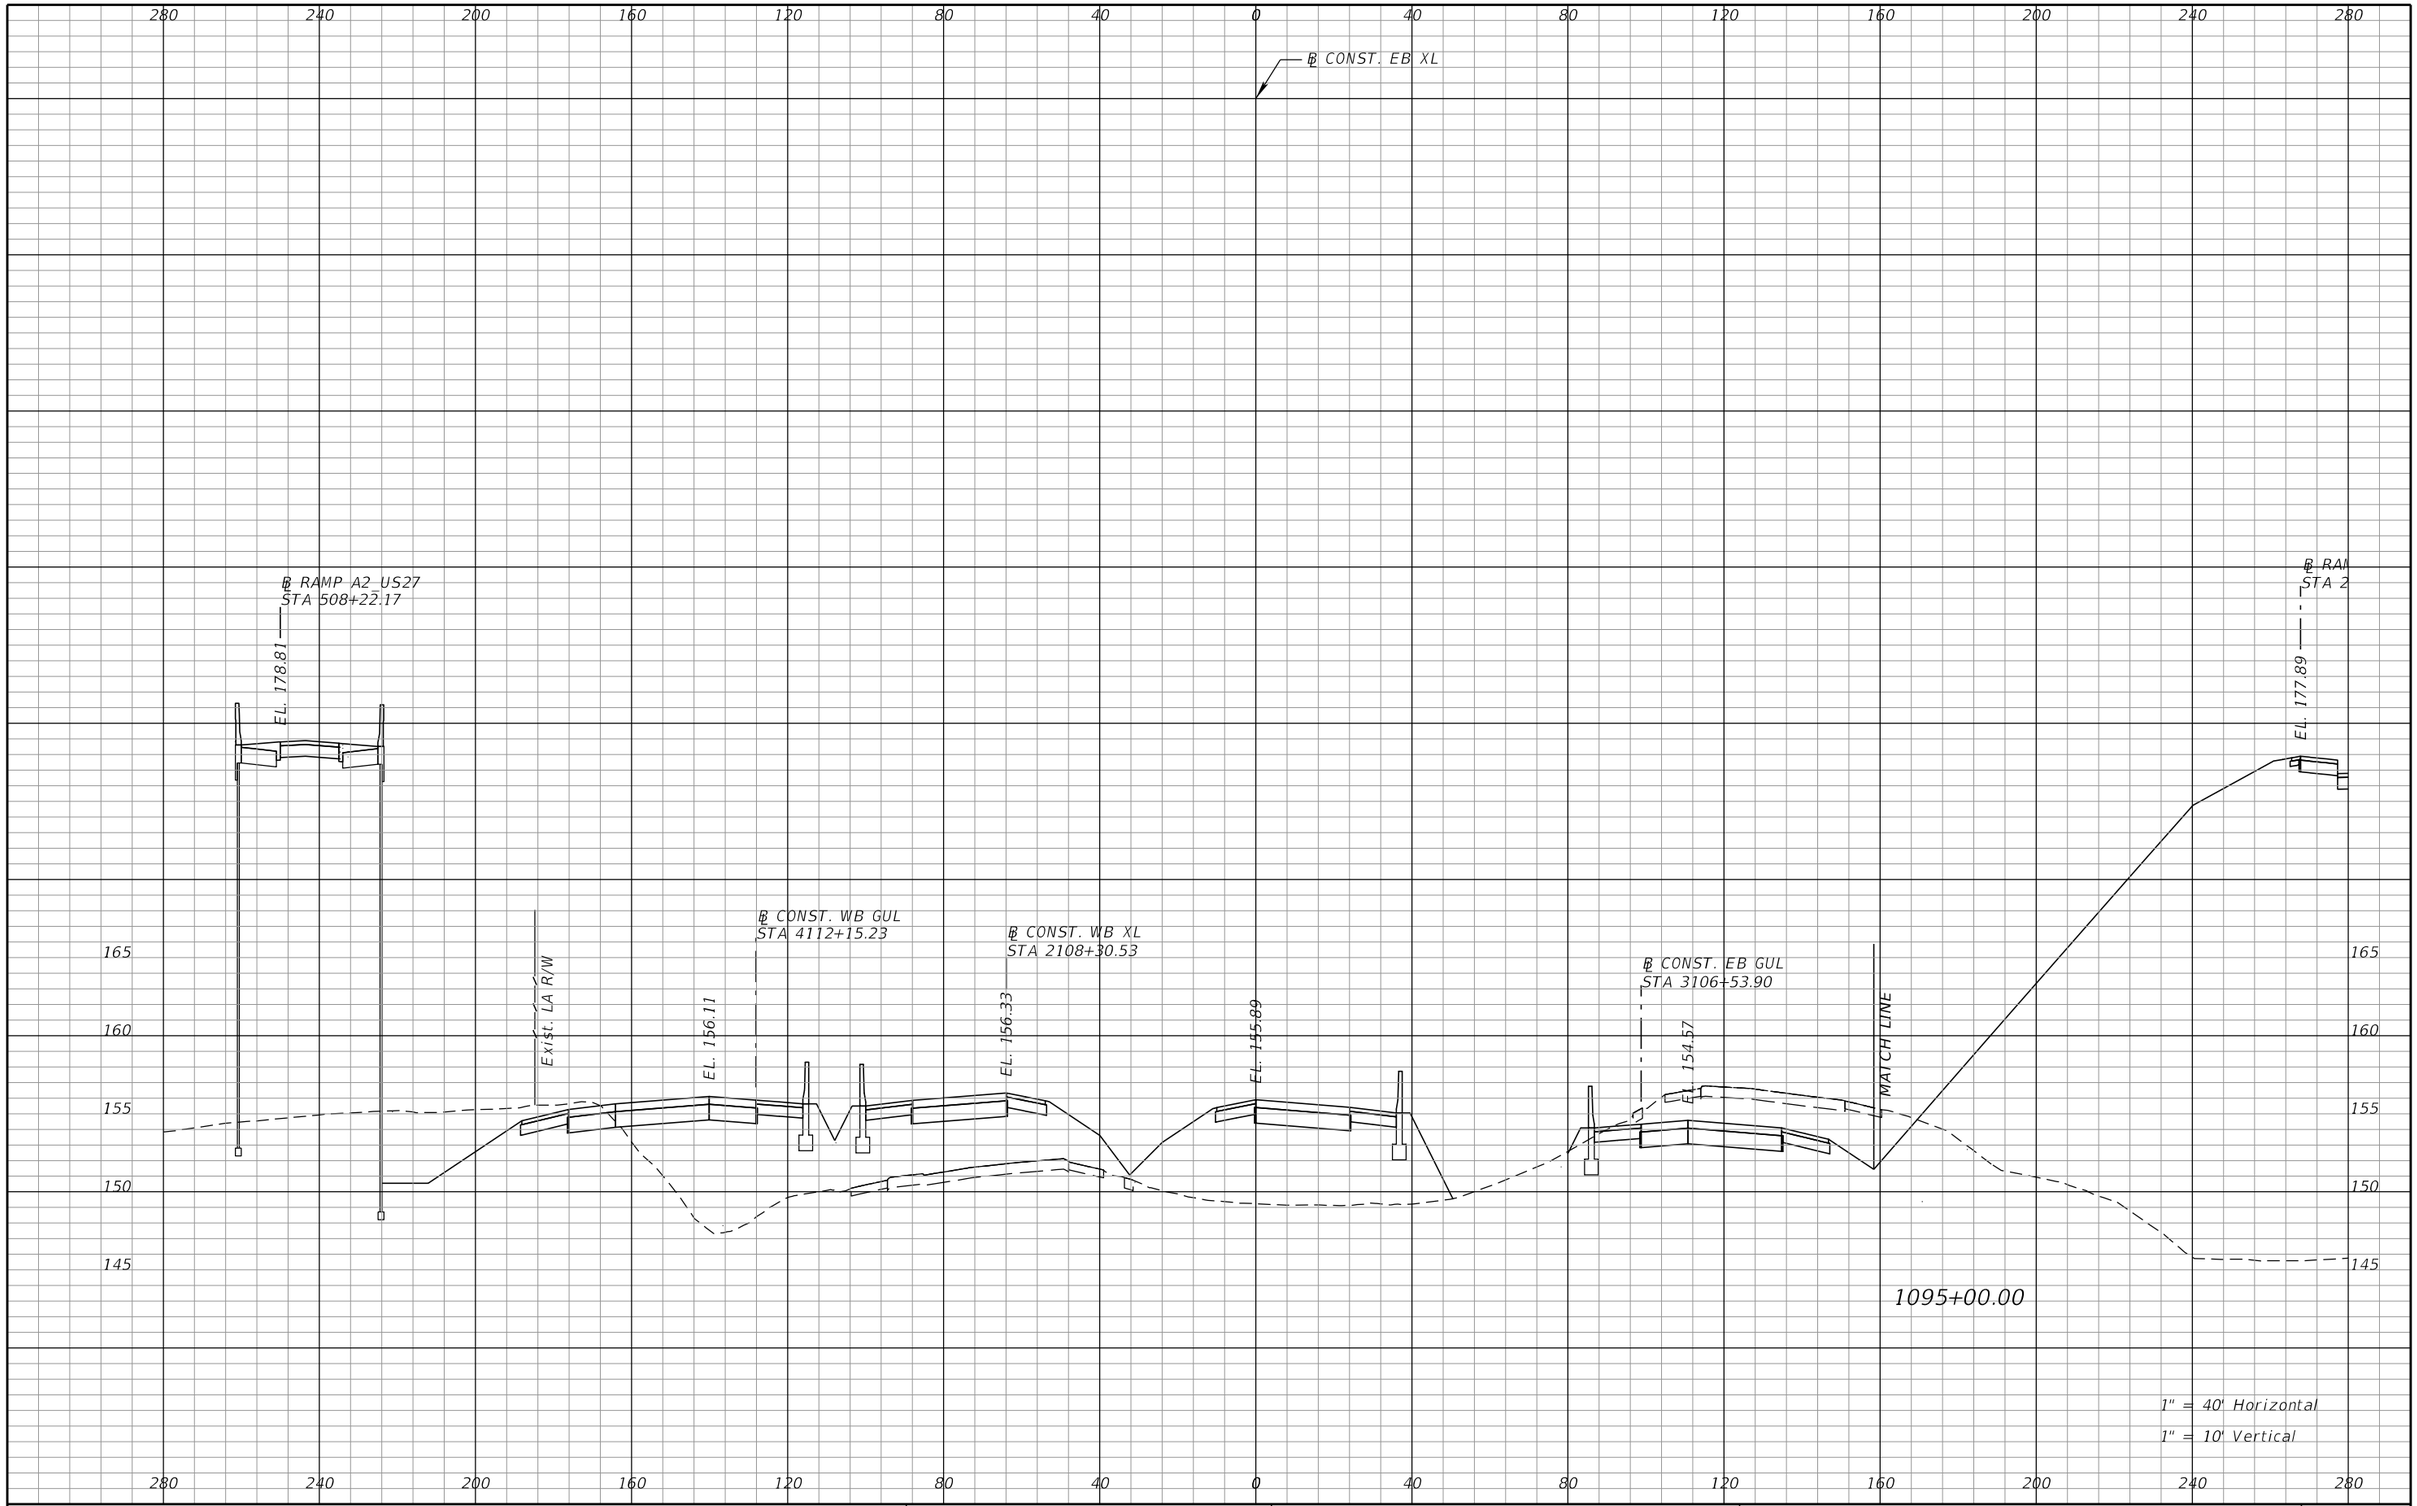

REVISIONS			
DATE	DESCRIPTION	DATE	DESCRIPTION

DEWBERRY ENGINEERS INC.
800 NORTH MAGNOLIA AVENUE, SUITE 1000
ORLANDO, FL 32803
CERTIFICATE OF AUTHORIZATION 8794

STATE OF FLORIDA
DEPARTMENT OF TRANSPORTATION


ROAD NO.	COUNTY	FINANCIAL PROJECT ID
SR 400	POLK	201210-3-52-1

SR 400 (I-4)
CROSS SECTIONS

SHEET NO. 275

PRELIMINARY: NOT FOR CONSTRUCTION

cfraser 3/10/2017 10:57:52 AM c:\pwworking\aecom_na\cfraser\dms28180\RDXSRD01_SEGA_XEBI4.DGN

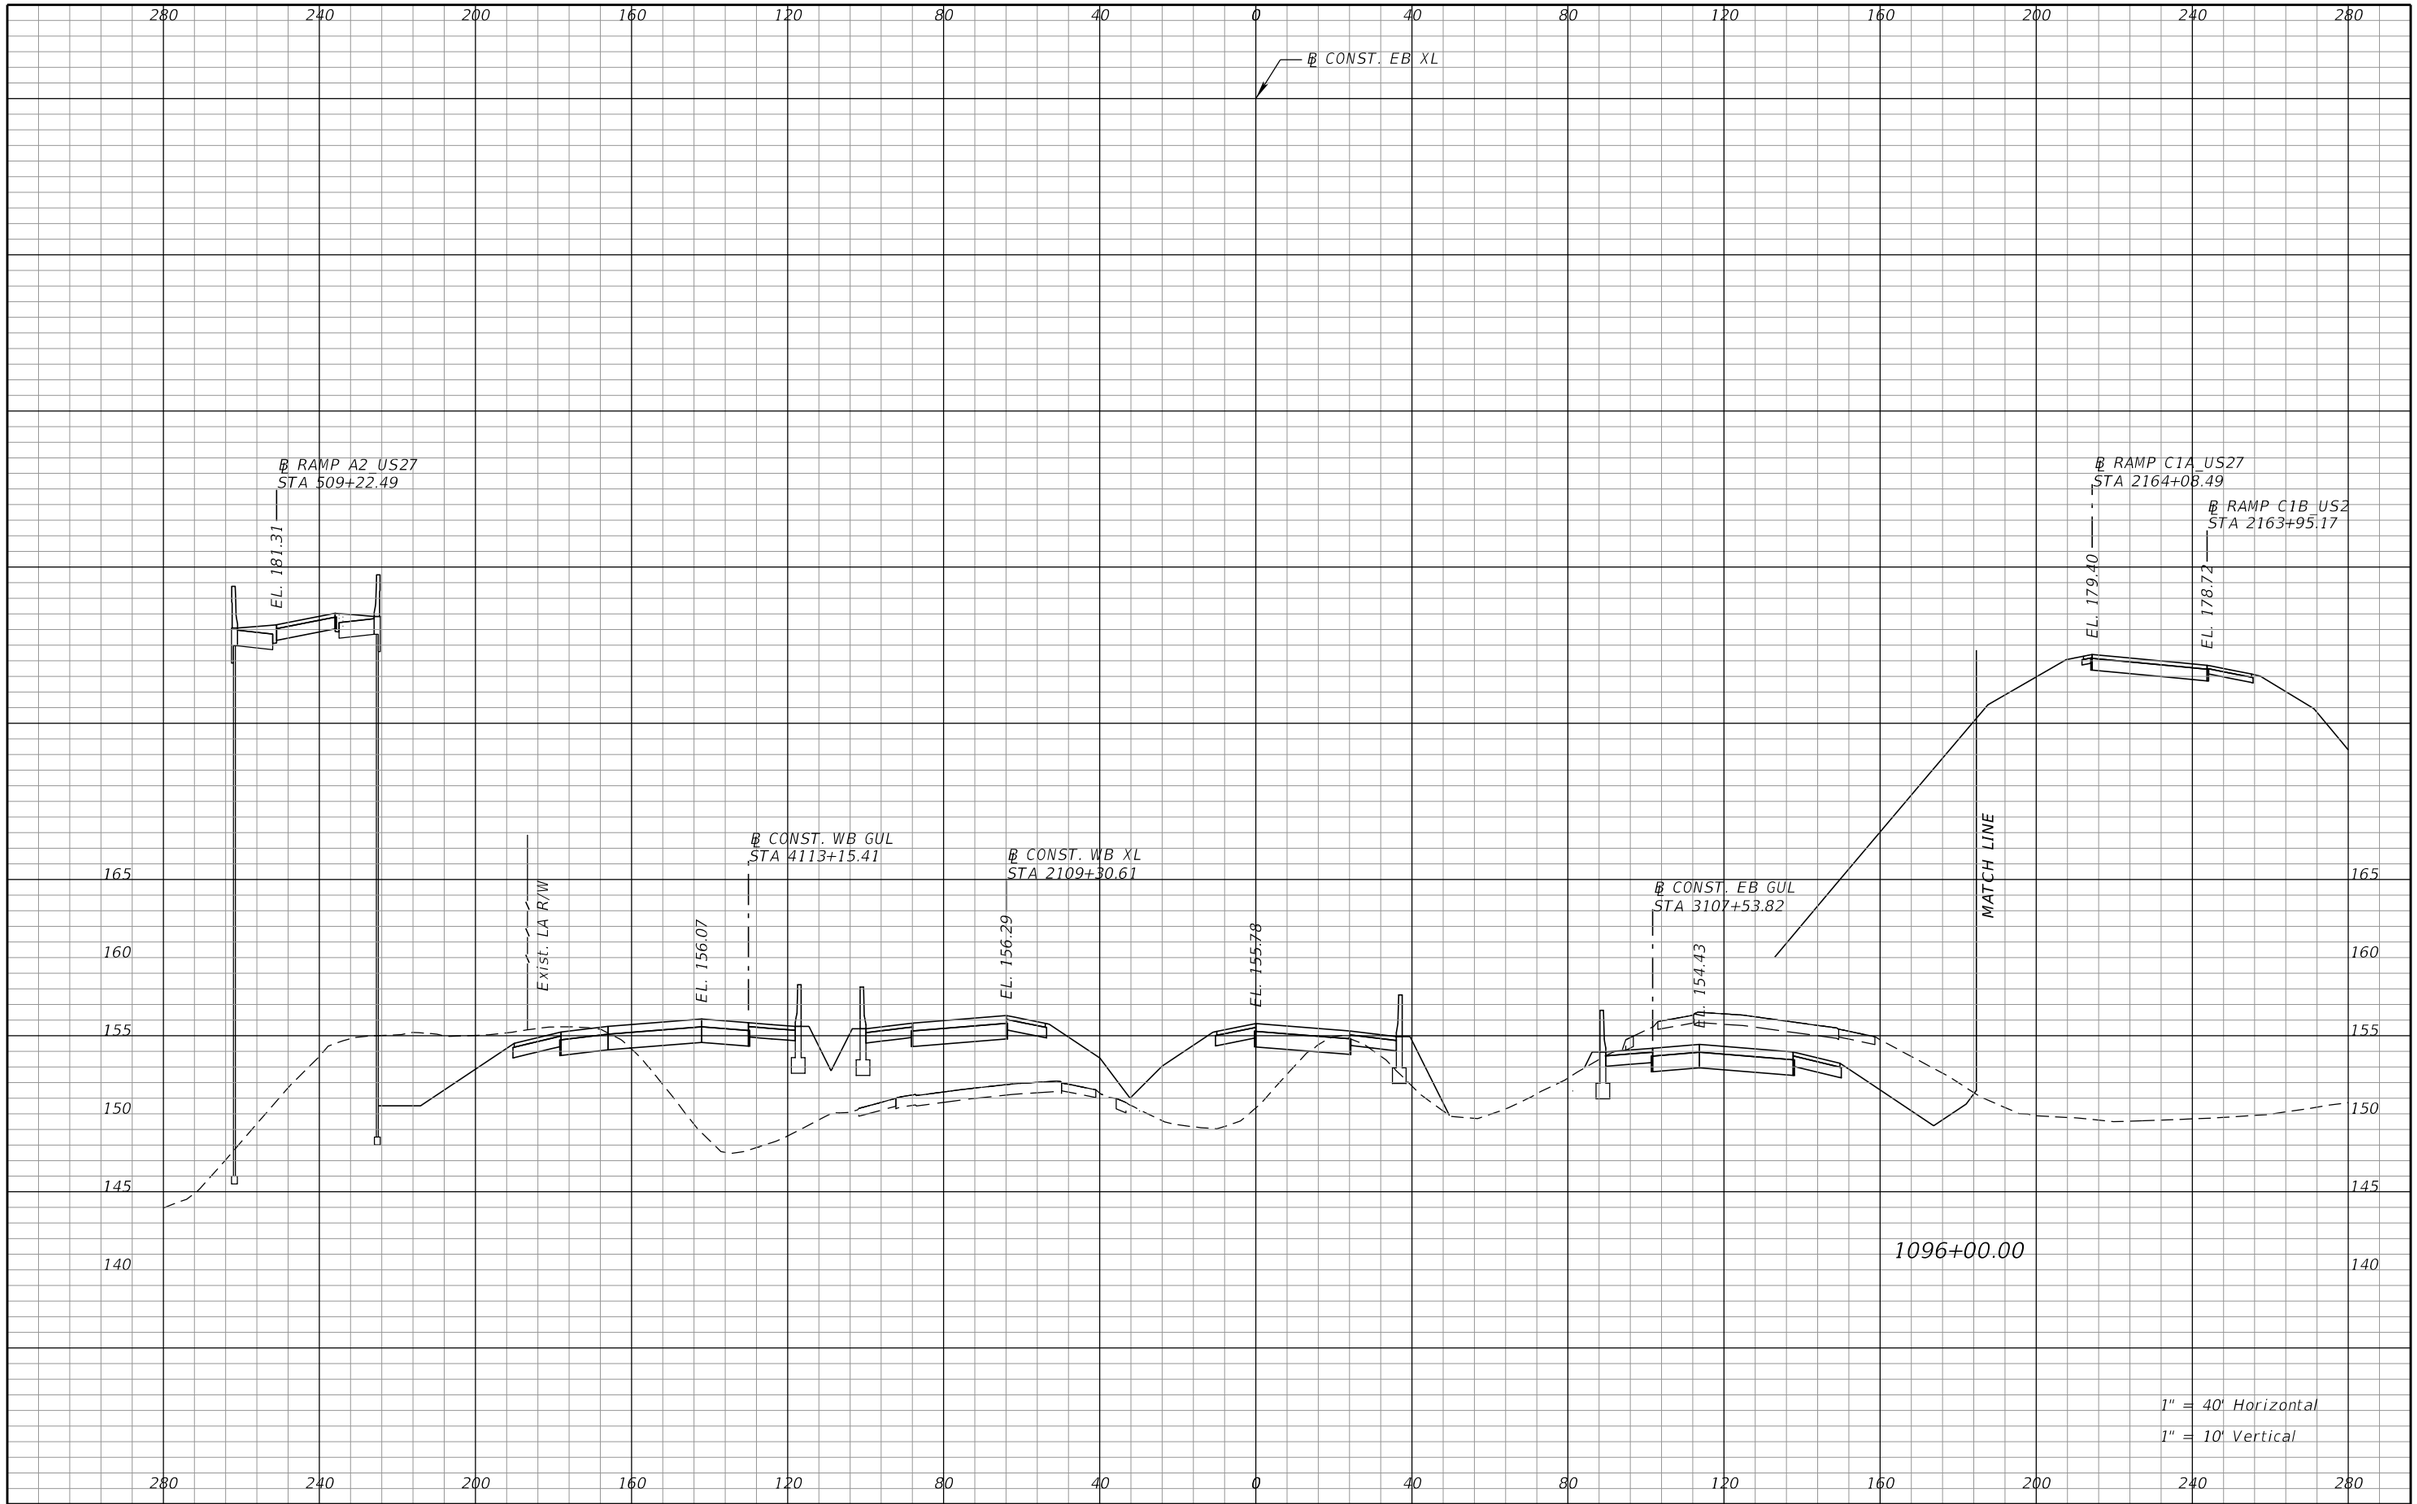

REVISIONS			
DATE	DESCRIPTION	DATE	DESCRIPTION

DEWBERRY ENGINEERS INC.
800 NORTH MAGNOLIA AVENUE, SUITE 1000
ORLANDO, FL 32803
CERTIFICATE OF AUTHORIZATION 8794

STATE OF FLORIDA
DEPARTMENT OF TRANSPORTATION


ROAD NO.	COUNTY	FINANCIAL PROJECT ID
SR 400	POLK	201210-3-52-1

SR 400 (I-4)
CROSS SECTIONS

SHEET NO. 276

PRELIMINARY: NOT FOR CONSTRUCTION

cfraser 3/10/2017 10:57:53 AM c:\pwworking\aecom_na\cfraser\dms28180\RDXSRD01_SEGA_XEBI4.DGN

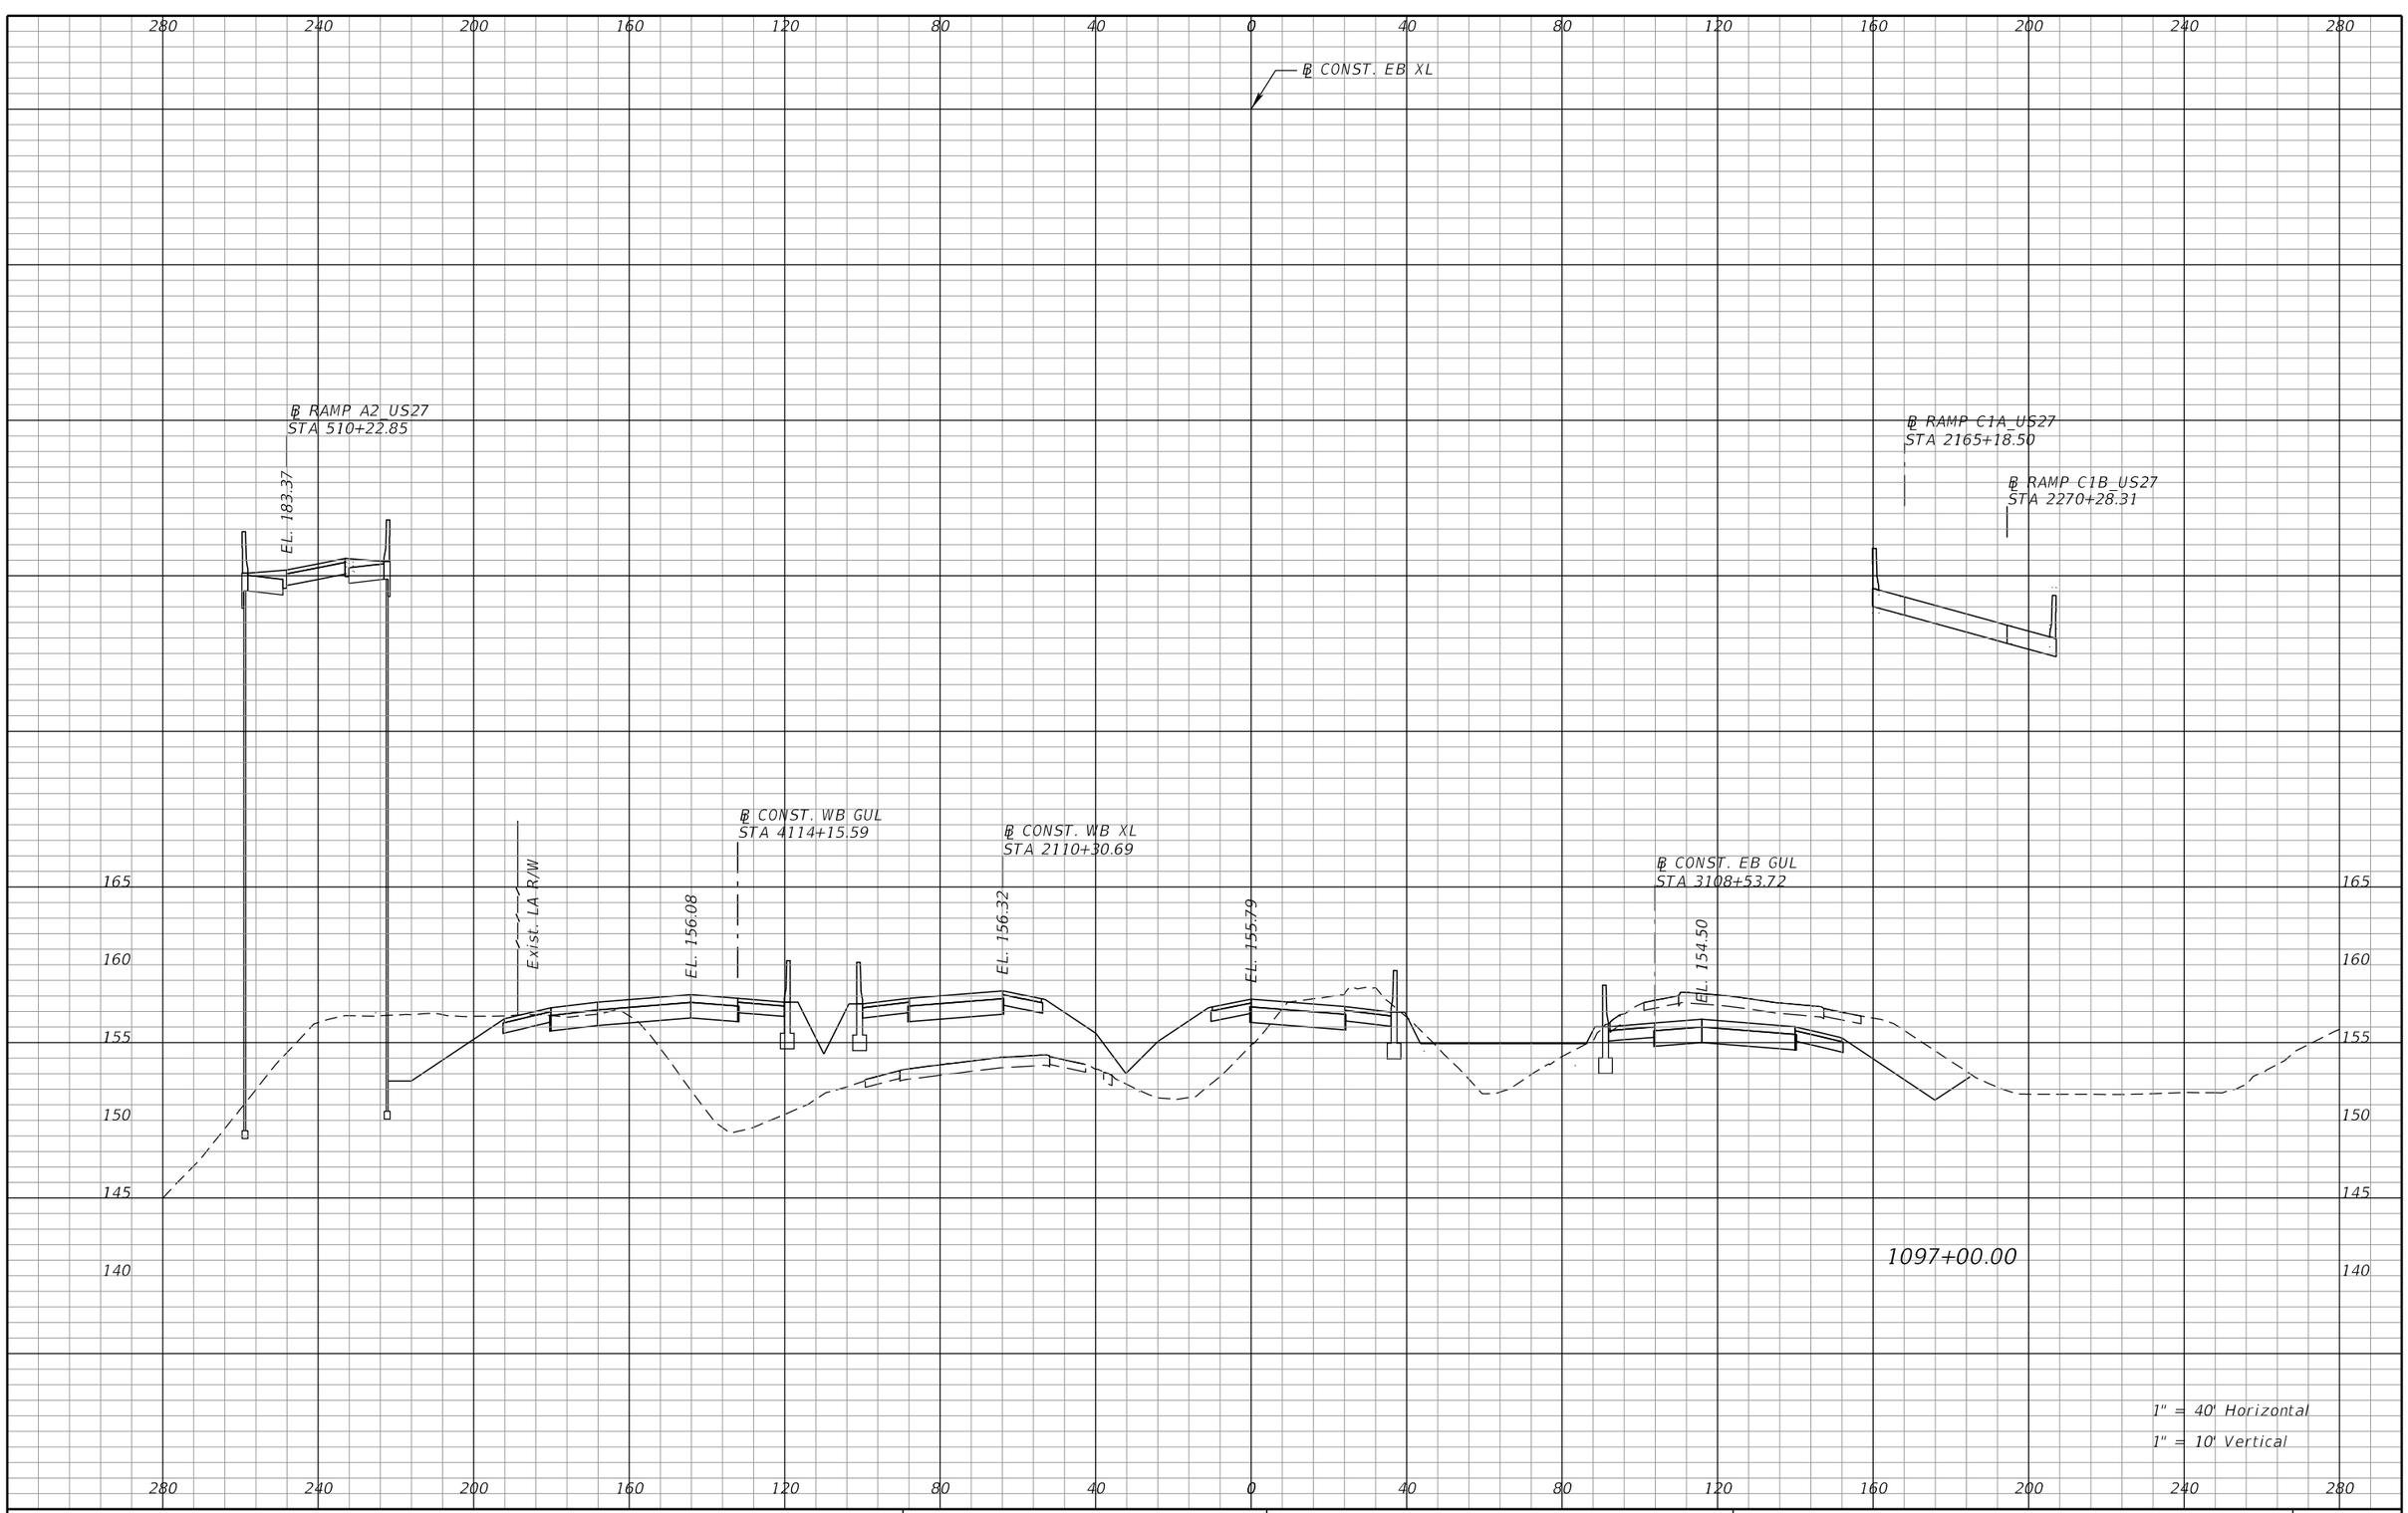

REVISIONS			
DATE	DESCRIPTION	DATE	DESCRIPTION

DEWBERRY ENGINEERS INC.
800 NORTH MAGNOLIA AVENUE, SUITE 1000
ORLANDO, FL 32803
CERTIFICATE OF AUTHORIZATION 8794

STATE OF FLORIDA
DEPARTMENT OF TRANSPORTATION

ROAD NO.	COUNTY	FINANCIAL PROJECT ID
SR 400	POLK	201210-3-52-1

SR 400 (I-4)
CROSS SECTIONS

SHEET NO. 277

PRELIMINARY: NOT FOR CONSTRUCTION

cfraser 3/10/2017 10:57:53 AM c:\pwworking\aecom_na\cfraser\dms28180\RDXSRD01_SEGA_XEBI4.DGN

℄ CONST. EB XL

℄ RAMP A2 US27
STA 511+23.42

℄ RAMP C1B US27
STA 2271+35.97

℄ CONST. WB GUL
STA 4115+15.78

℄ CONST. WB XL
STA 2111+30.76

℄ CONST. EB GUL
STA 3109+53.60

Exist. LA R/W

EL. 156.30

EL. 156.53

EL. 155.94

EL. 154.73

MATCH LINE

1098+00.00

1" = 40' Horizontal

1" = 10' Vertical

280 240 200 160 120 80 40 0 40 80 120 160 200 240 280

165 160 155 150 145 140

PRELIMINARY: NOT FOR CONSTRUCTION

REVISIONS			
DATE	DESCRIPTION	DATE	DESCRIPTION

DEWBERRY ENGINEERS INC.
800 NORTH MAGNOLIA AVENUE, SUITE 1000
ORLANDO, FL 32803
CERTIFICATE OF AUTHORIZATION 8794

STATE OF FLORIDA
DEPARTMENT OF TRANSPORTATION

ROAD NO.	COUNTY	FINANCIAL PROJECT ID
SR 400	POLK	201210-3-52-1


SR 400 (I-4)
CROSS SECTIONS

SHEET NO. 278

cfraser 3/10/2017 10:57:55 AM c:\pwworking\aecom_na\cfraser\dms28180\RDXSRD01_SEGA_XEBI4.DGN

℄ CONST. EB XL

℄ RAMP A2 US27
STA 512+24.38

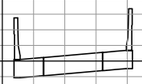

℄ RAMP C1B US27
STA 2272+40.85



℄ CONST. WB GUL
STA 4116+15.97

℄ CONST. WB XL
STA 2112+30.84

℄ CONST. EB GUL
STA 3110+53.47

℄ R
STA

Exist. LA R/W

EL. 156.57

EL. 156.79

EL. 156.21

EL. 155.16

MATCH LINE

EL. 154.44

165
160
155
150
145

1099+00.00

1" = 40' Horizontal
1" = 10' Vertical

280 240 200 160 120 80 40 0 40 80 120 160 200 240 280

REVISIONS			
DATE	DESCRIPTION	DATE	DESCRIPTION

DEWBERRY ENGINEERS INC.
800 NORTH MAGNOLIA AVENUE, SUITE 1000
ORLANDO, FL 32803
CERTIFICATE OF AUTHORIZATION 8794

STATE OF FLORIDA
DEPARTMENT OF TRANSPORTATION


ROAD NO.	COUNTY	FINANCIAL PROJECT ID
SR 400	POLK	201210-3-52-1

SR 400 (I-4)
CROSS SECTIONS

SHEET NO. 279

PRELIMINARY: NOT FOR CONSTRUCTION

cfraser 3/10/2017 10:57:56 AM c:\pwworking\aecom_na\cfraser\dms28180\RDXSRD01_SEGA_XEBI4.DGN

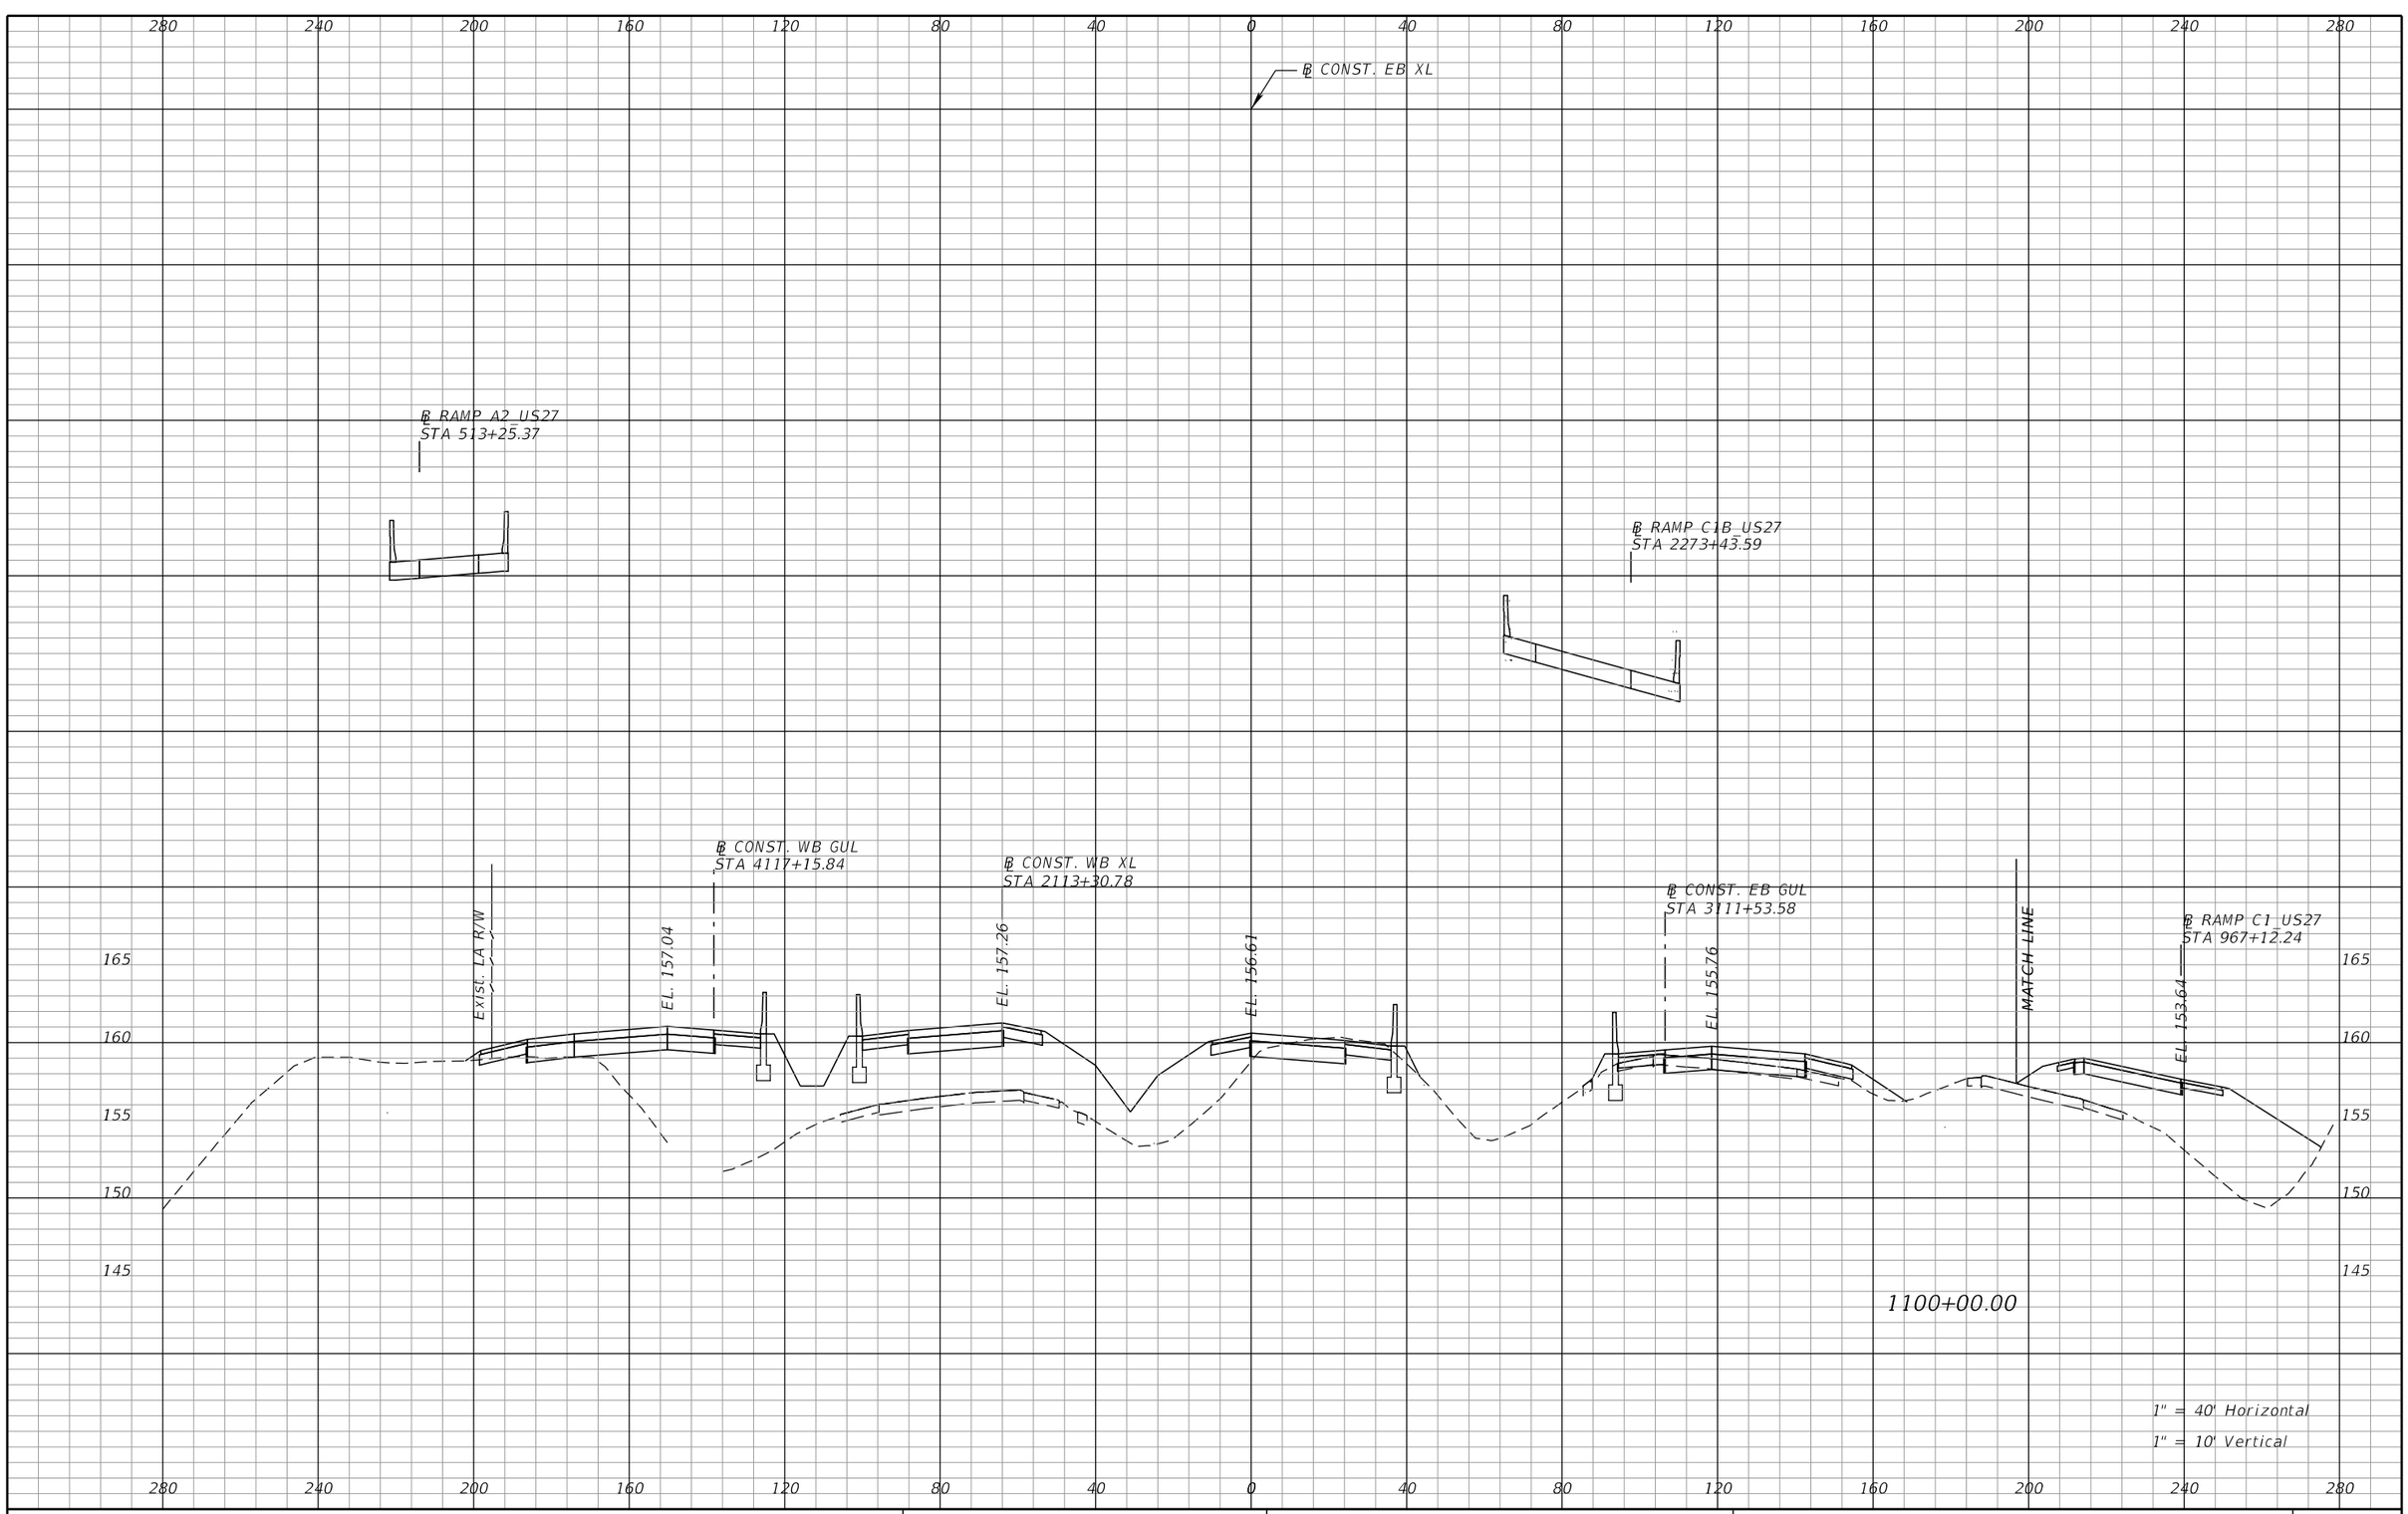

REVISIONS			
DATE	DESCRIPTION	DATE	DESCRIPTION

DEWBERRY ENGINEERS INC.
800 NORTH MAGNOLIA AVENUE, SUITE 1000
ORLANDO, FL 32803
CERTIFICATE OF AUTHORIZATION 8794

STATE OF FLORIDA
DEPARTMENT OF TRANSPORTATION

ROAD NO.	COUNTY	FINANCIAL PROJECT ID
SR 400	POLK	201210-3-52-1

SR 400 (I-4)
CROSS SECTIONS

SHEET NO. 280

PRELIMINARY: NOT FOR CONSTRUCTION

cfraser 3/10/2017 10:57:56 AM c:\pwworking\aecom_na\cfraser\dms28180\RDXSRD01_SEGA_XEBI4.DGN

℄ CONST. EB XL

℄ RAMP A2 US27
STA 514+26.50

℄ RAMP C1B US27
STA 2274+45.44

℄ CONST. WB GUL
STA 4118+15.69

℄ CONST. WB XL
STA 2114+30.70

℄ CONST. EB GUL
STA 3112+53.72

℄ RAMP C1 US27
STA 968+16.09

Exist. LA RAW

EL. 157.47

EL. 157.66

EL. 157.10

EL. 156.45

MATCH LINE

EL. 153.80

Exist. LA RAW

165
160
155
150
145

1101+00.00

1" = 40' Horizontal
1" = 10' Vertical

280 240 200 160 120 80 40 0 40 80 120 160 200 240 280

REVISIONS			
DATE	DESCRIPTION	DATE	DESCRIPTION

DEWBERRY ENGINEERS INC.
800 NORTH MAGNOLIA AVENUE, SUITE 1000
ORLANDO, FL 32803
CERTIFICATE OF AUTHORIZATION 8794

STATE OF FLORIDA
DEPARTMENT OF TRANSPORTATION

ROAD NO.	COUNTY	FINANCIAL PROJECT ID
SR 400	POLK	201210-3-52-1

SR 400 (I-4)
CROSS SECTIONS

SHEET NO. 281

PRELIMINARY: NOT FOR CONSTRUCTION

cfraser 3/10/2017 10:57:58 AM c:\pwworking\aecom_na\cfraser\dms28180\RDXSRD01_SEGA_XEBI4.DGN

280 240 200 160 120 80 40 0 40 80 120 160 200 240 280

℄ CONST. EB XL

℄ RAMP A2 US27
STA 515+27.68

℄ RAMP C1B US27
STA 2275+46.01

EL. 177.63

℄ CONST. WB GUL
STA 4119+15.52

℄ CONST. WB XL
STA 2115+30.62

℄ CONST. EB GUL
STA 3113+53.85

℄ RAMP C1 US27
STA 969+18.54

Exist. LA R/W

EL. 157.73

EL. 157.91

EL. 157.43

EL. 157.21

EL. 154.31

Exist. LA R/W

165 160 155 150 145

1102+00.00

1" = 40' Horizontal
1" = 10' Vertical

280 240 200 160 120 80 40 0 40 80 120 160 200 240 280

REVISIONS			
DATE	DESCRIPTION	DATE	DESCRIPTION

DEWBERRY ENGINEERS INC.
800 NORTH MAGNOLIA AVENUE, SUITE 1000
ORLANDO, FL 32803
CERTIFICATE OF AUTHORIZATION 8794


STATE OF FLORIDA
DEPARTMENT OF TRANSPORTATION

ROAD NO.	COUNTY	FINANCIAL PROJECT ID
SR 400	POLK	201210-3-52-1

SR 400 (I-4)
CROSS SECTIONS

SHEET NO. 282

PRELIMINARY: NOT FOR CONSTRUCTION

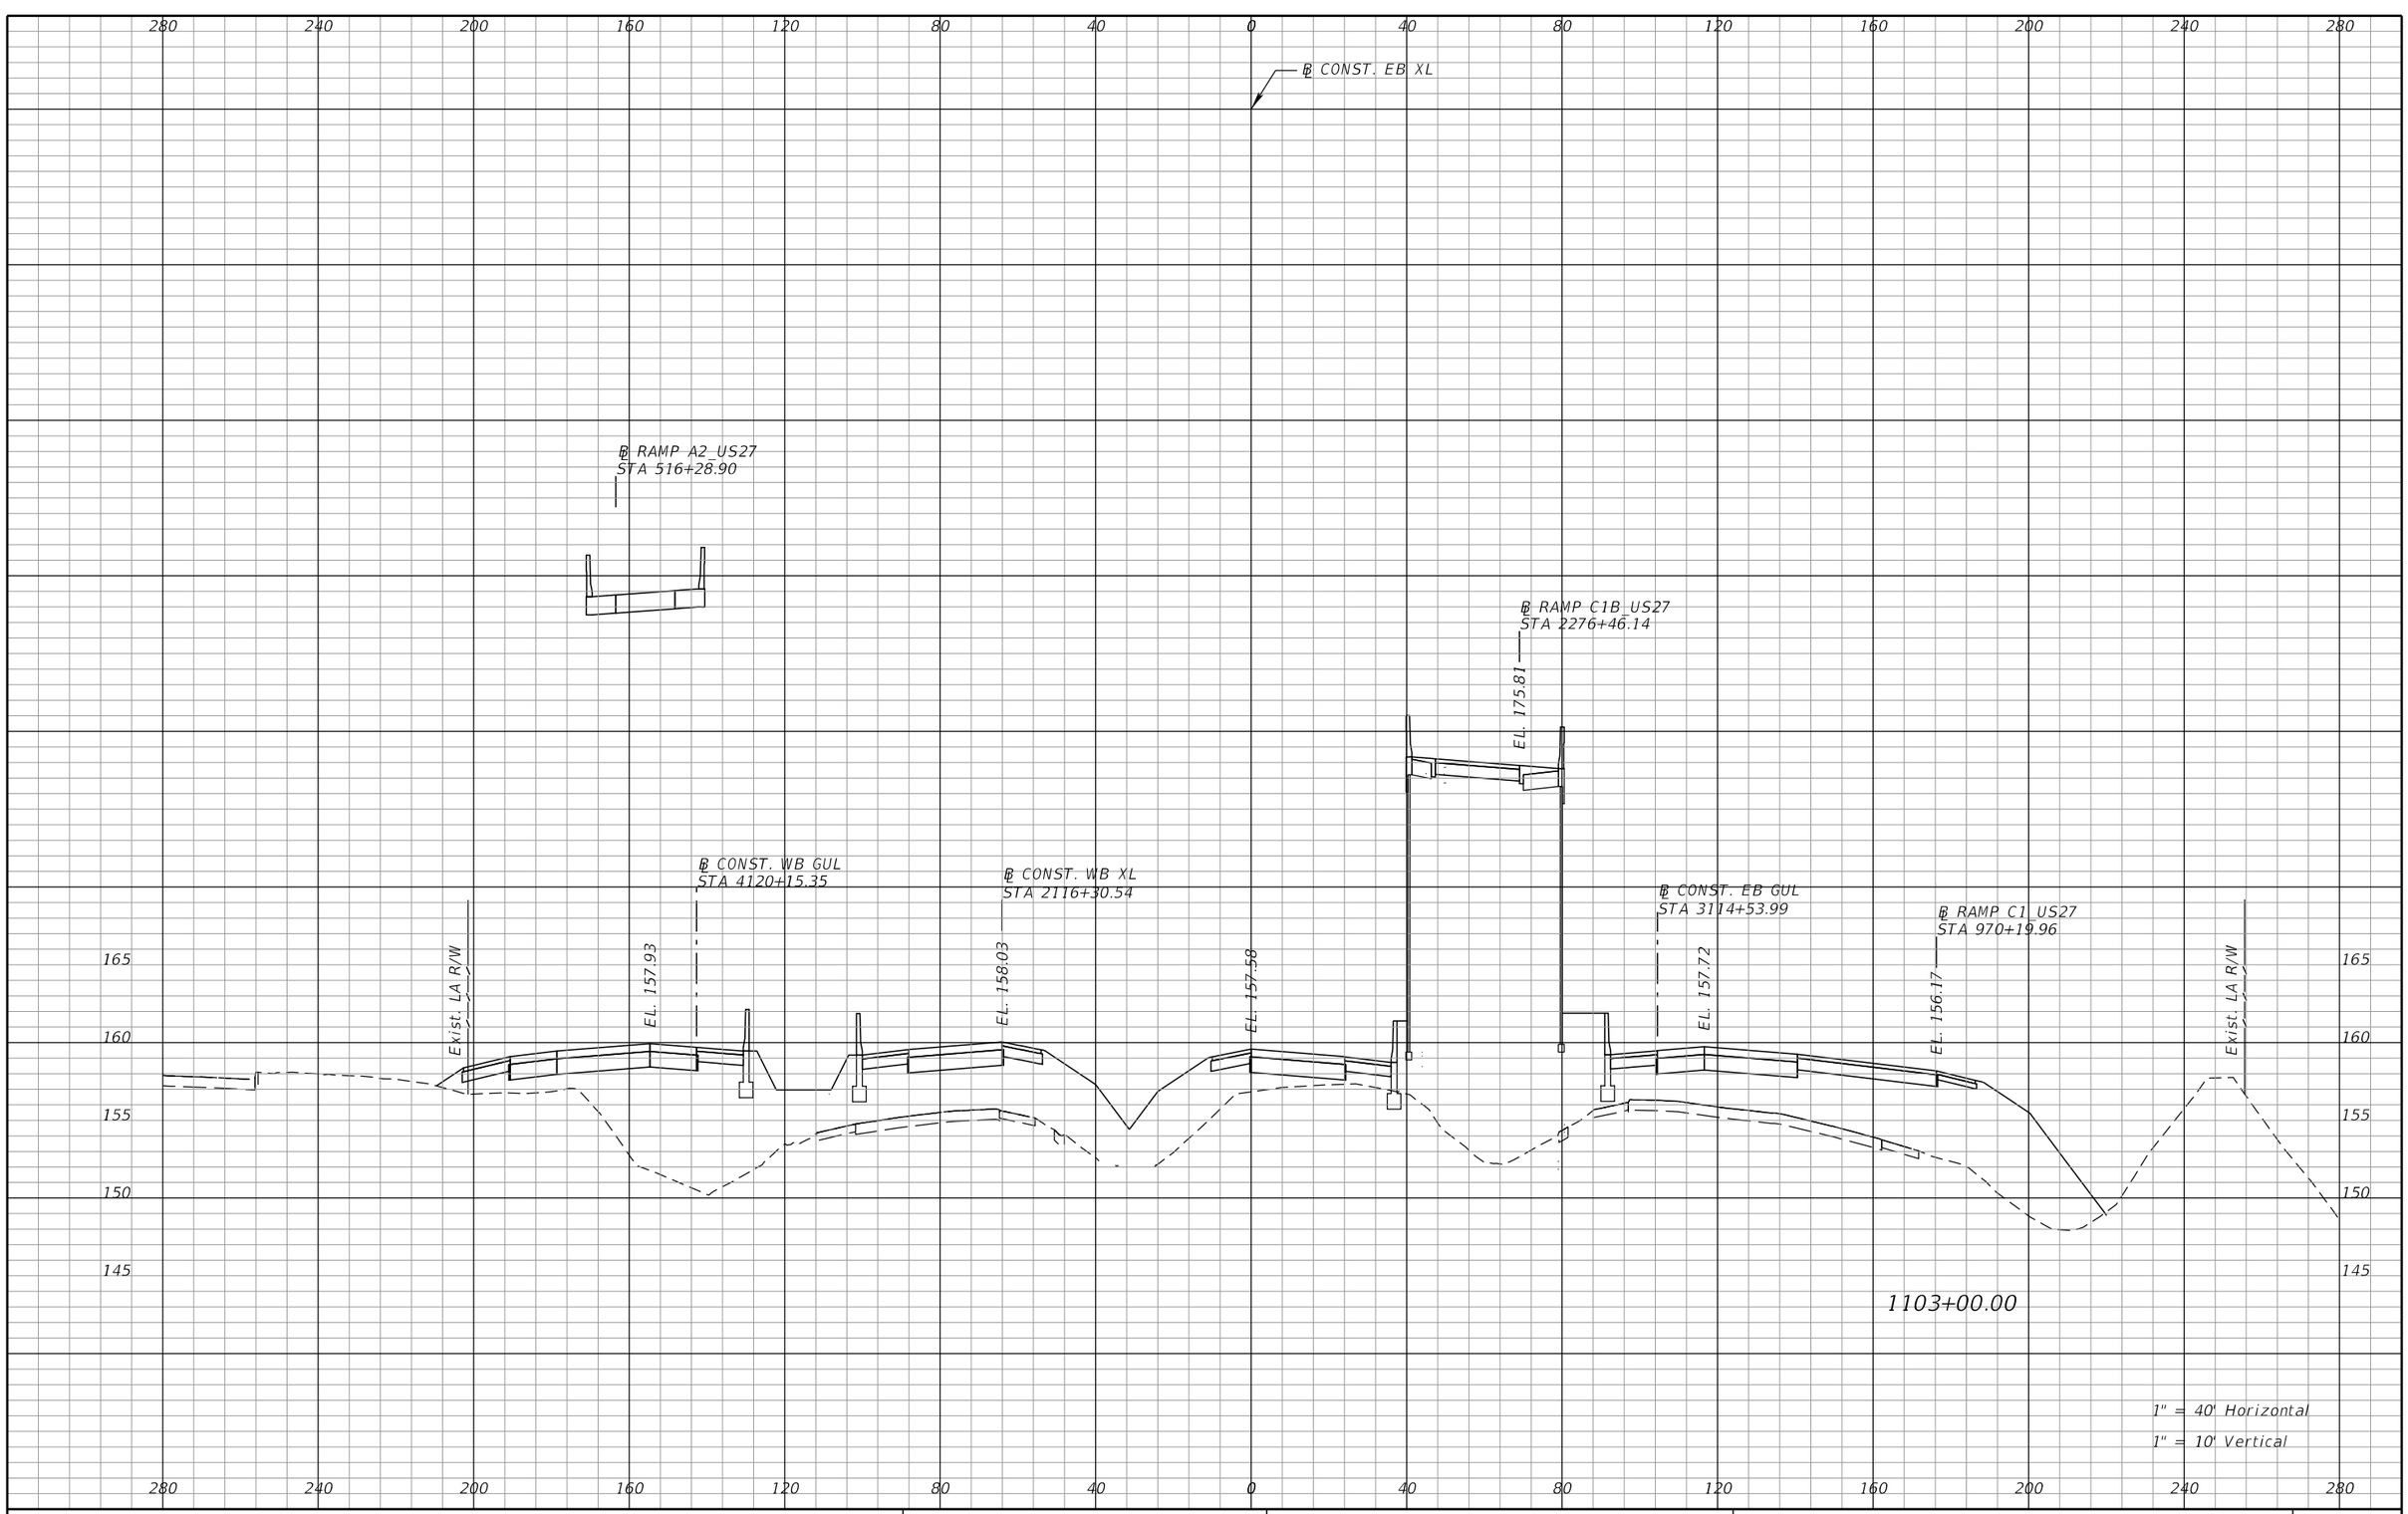

REVISIONS			
DATE	DESCRIPTION	DATE	DESCRIPTION

DEWBERRY ENGINEERS INC.
800 NORTH MAGNOLIA AVENUE, SUITE 1000
ORLANDO, FL 32803
CERTIFICATE OF AUTHORIZATION 8794

STATE OF FLORIDA
DEPARTMENT OF TRANSPORTATION


ROAD NO.	COUNTY	FINANCIAL PROJECT ID
SR 400	POLK	201210-3-52-1

SR 400 (I-4)
CROSS SECTIONS

SHEET NO. 283

PRELIMINARY: NOT FOR CONSTRUCTION

cfraser 3/10/2017 10:57:58 AM c:\pwworking\aecom_na\cfraser\dms28180\RDXSRD01_SEGA_XEBI4.DGN

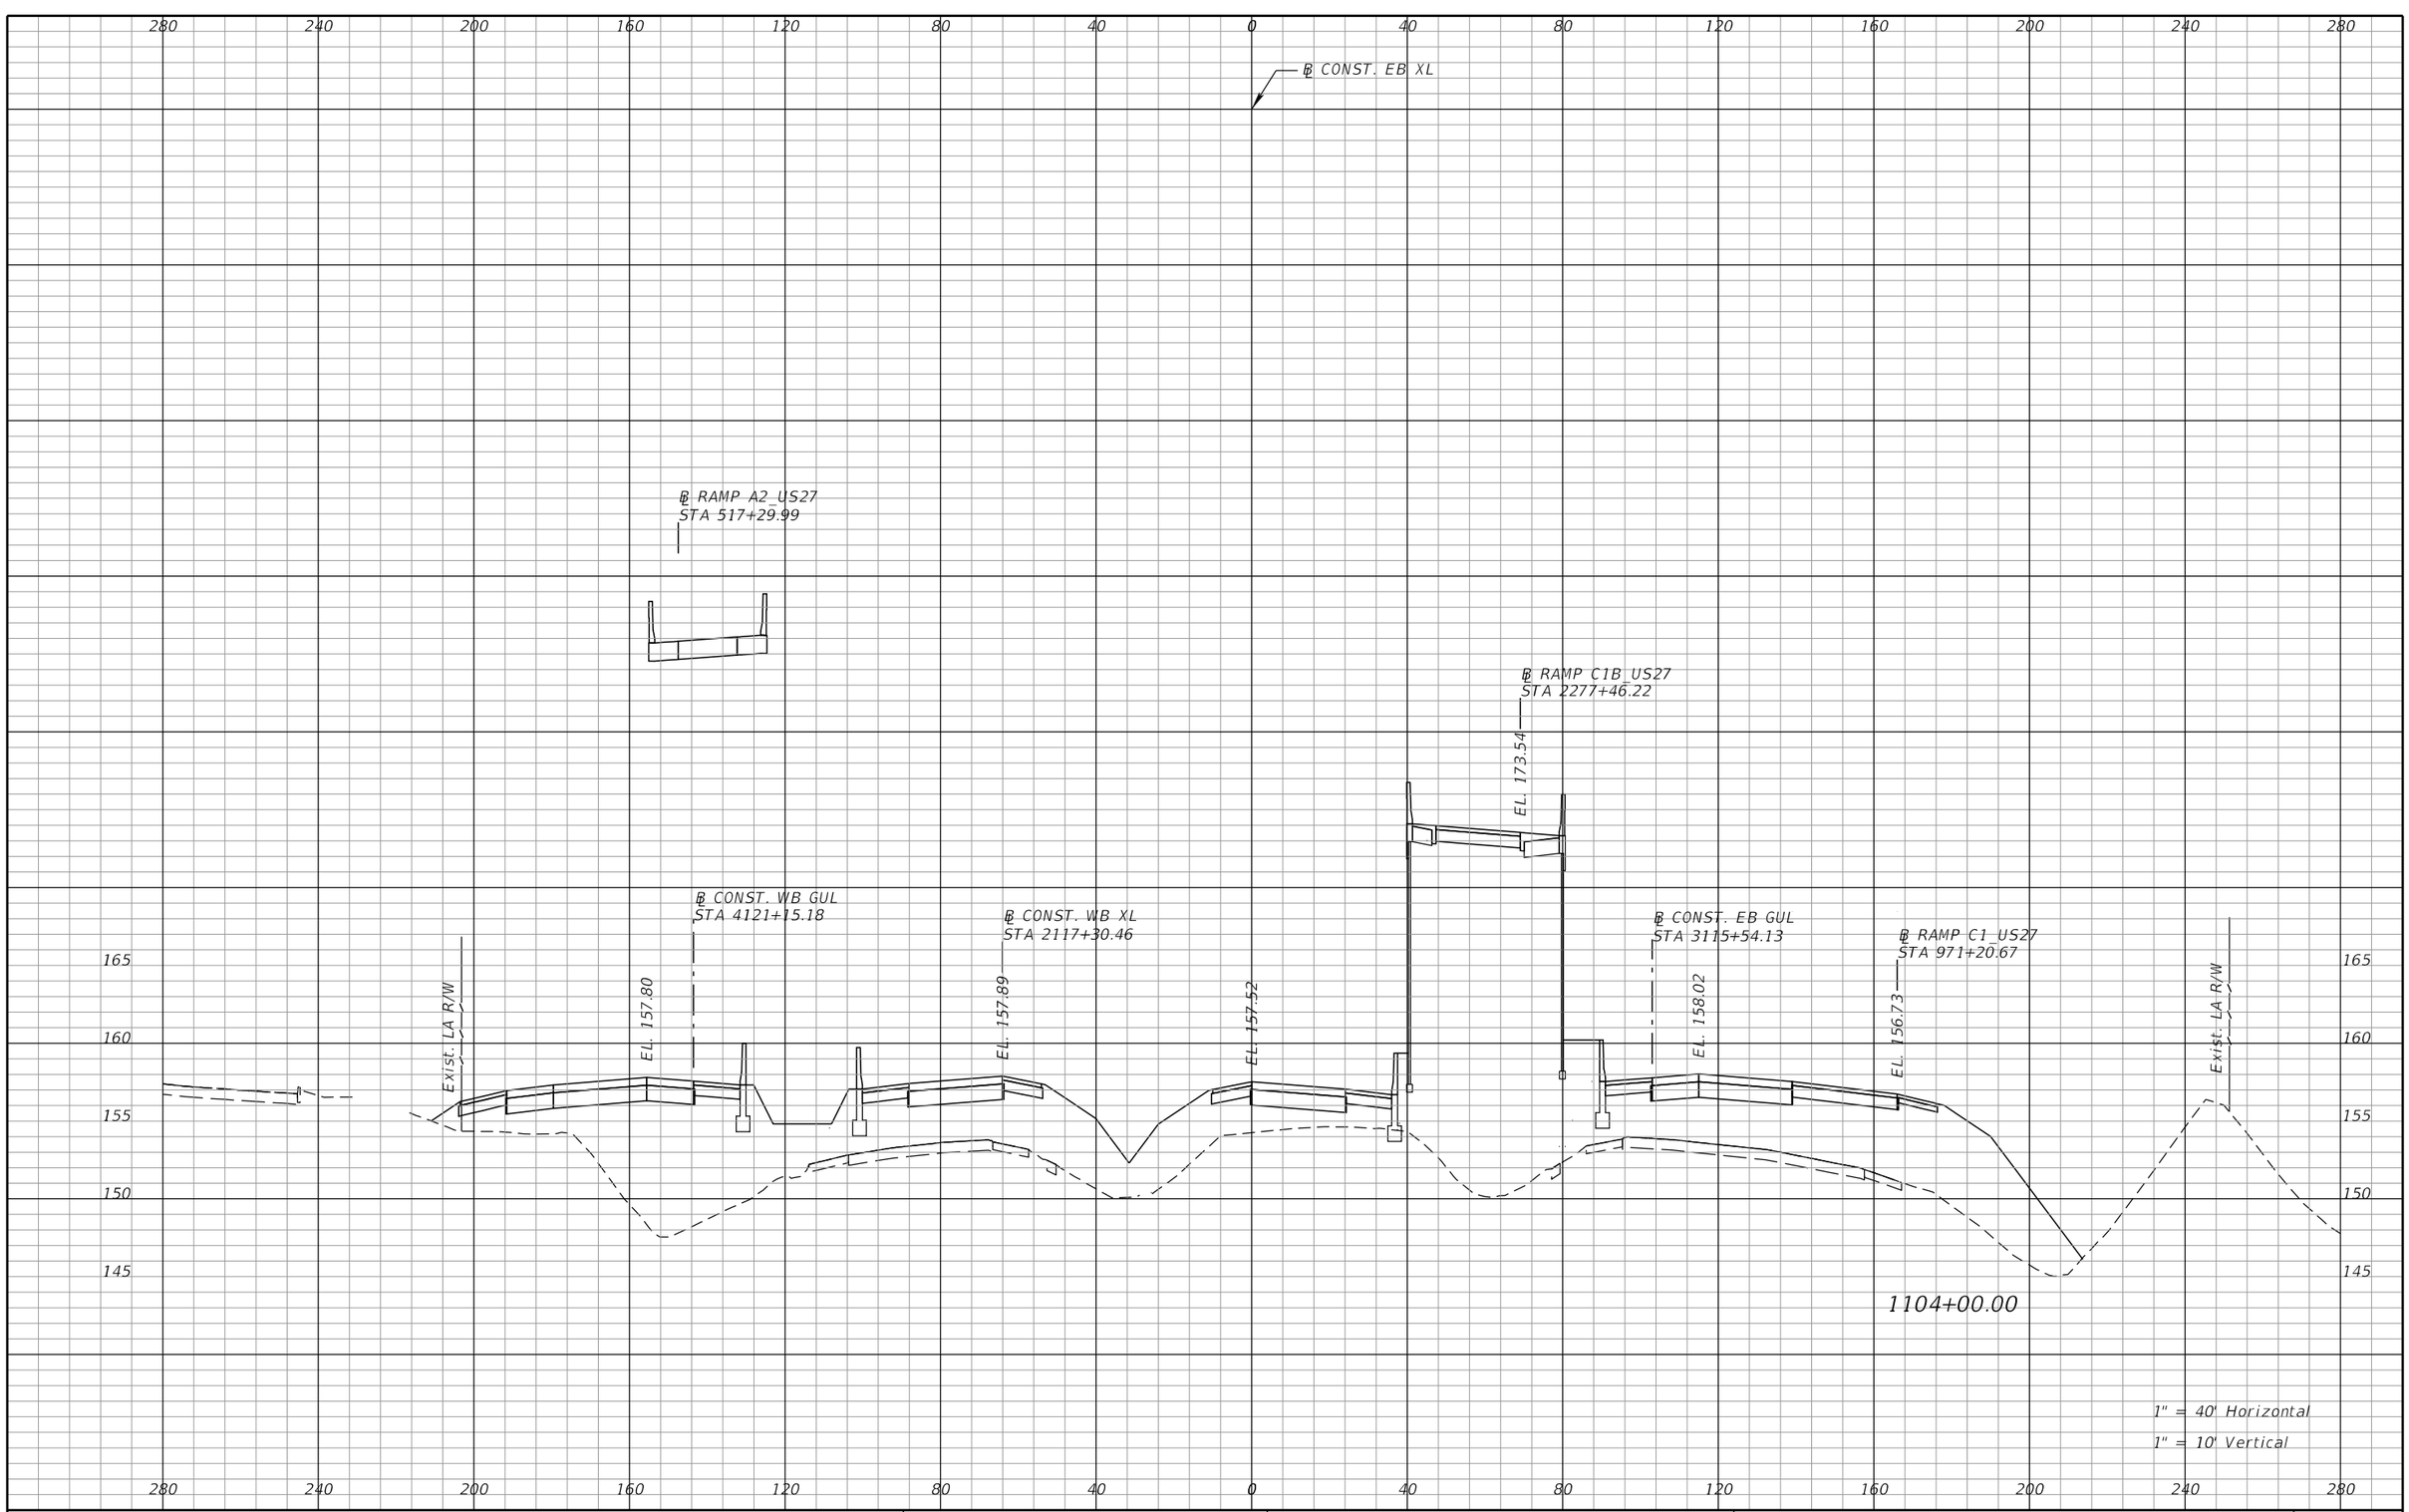

PRELIMINARY: NOT FOR CONSTRUCTION

REVISIONS			
DATE	DESCRIPTION	DATE	DESCRIPTION

DEWBERRY ENGINEERS INC.
800 NORTH MAGNOLIA AVENUE, SUITE 1000
ORLANDO, FL 32803
CERTIFICATE OF AUTHORIZATION 8794


STATE OF FLORIDA
DEPARTMENT OF TRANSPORTATION

ROAD NO.	COUNTY	FINANCIAL PROJECT ID
SR 400	POLK	201210-3-52-1

SR 400 (I-4)
CROSS SECTIONS

SHEET NO. 284

cfraser 3/10/2017 10:57:59 AM c:\pwworking\aecom_na\cfraser\dms28180\RDXSRD01_SEGA_XEBI4.DGN

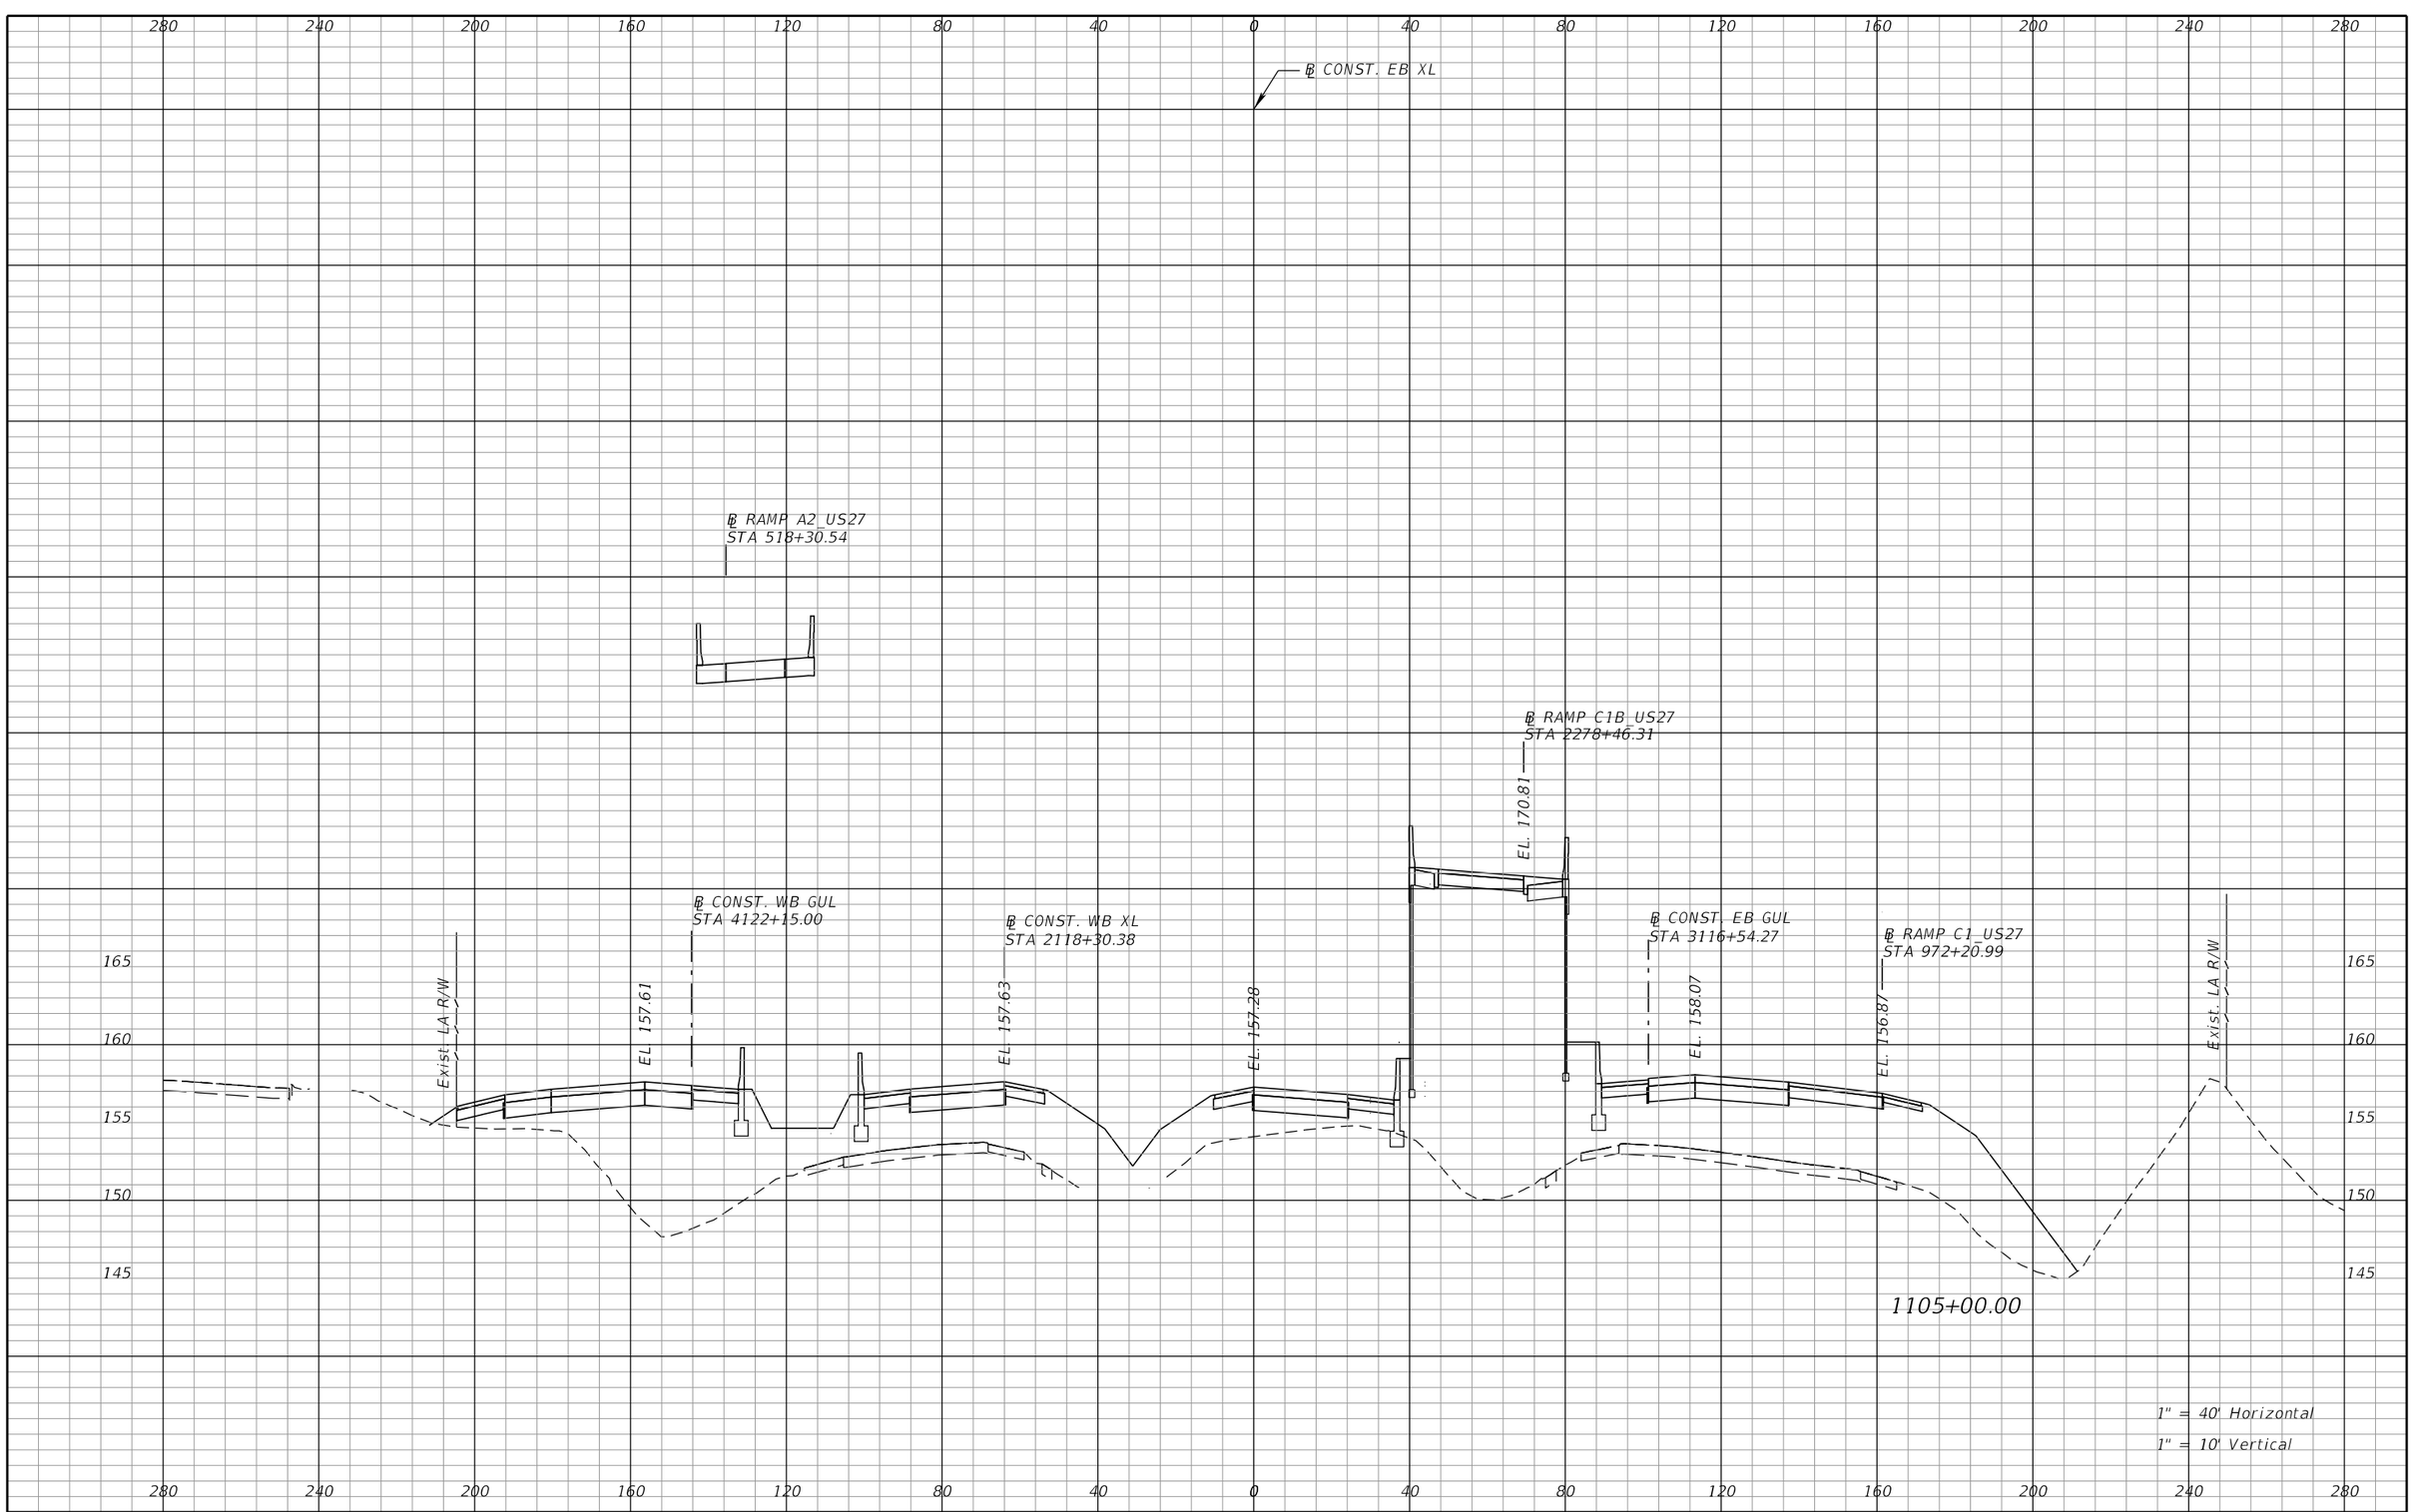

REVISIONS			
DATE	DESCRIPTION	DATE	DESCRIPTION

DEWBERRY ENGINEERS INC.
800 NORTH MAGNOLIA AVENUE, SUITE 1000
ORLANDO, FL 32803
CERTIFICATE OF AUTHORIZATION 8794

STATE OF FLORIDA
DEPARTMENT OF TRANSPORTATION


ROAD NO.	COUNTY	FINANCIAL PROJECT ID
SR 400	POLK	201210-3-52-1

SR 400 (I-4)
CROSS SECTIONS

SHEET NO. 285

PRELIMINARY: NOT FOR CONSTRUCTION

cfraser 3/10/2017 10:57:59 AM c:\pwworking\aecom_na\cfraser\dms28180\RDXSRD01_SEGA_XEBI4.DGN

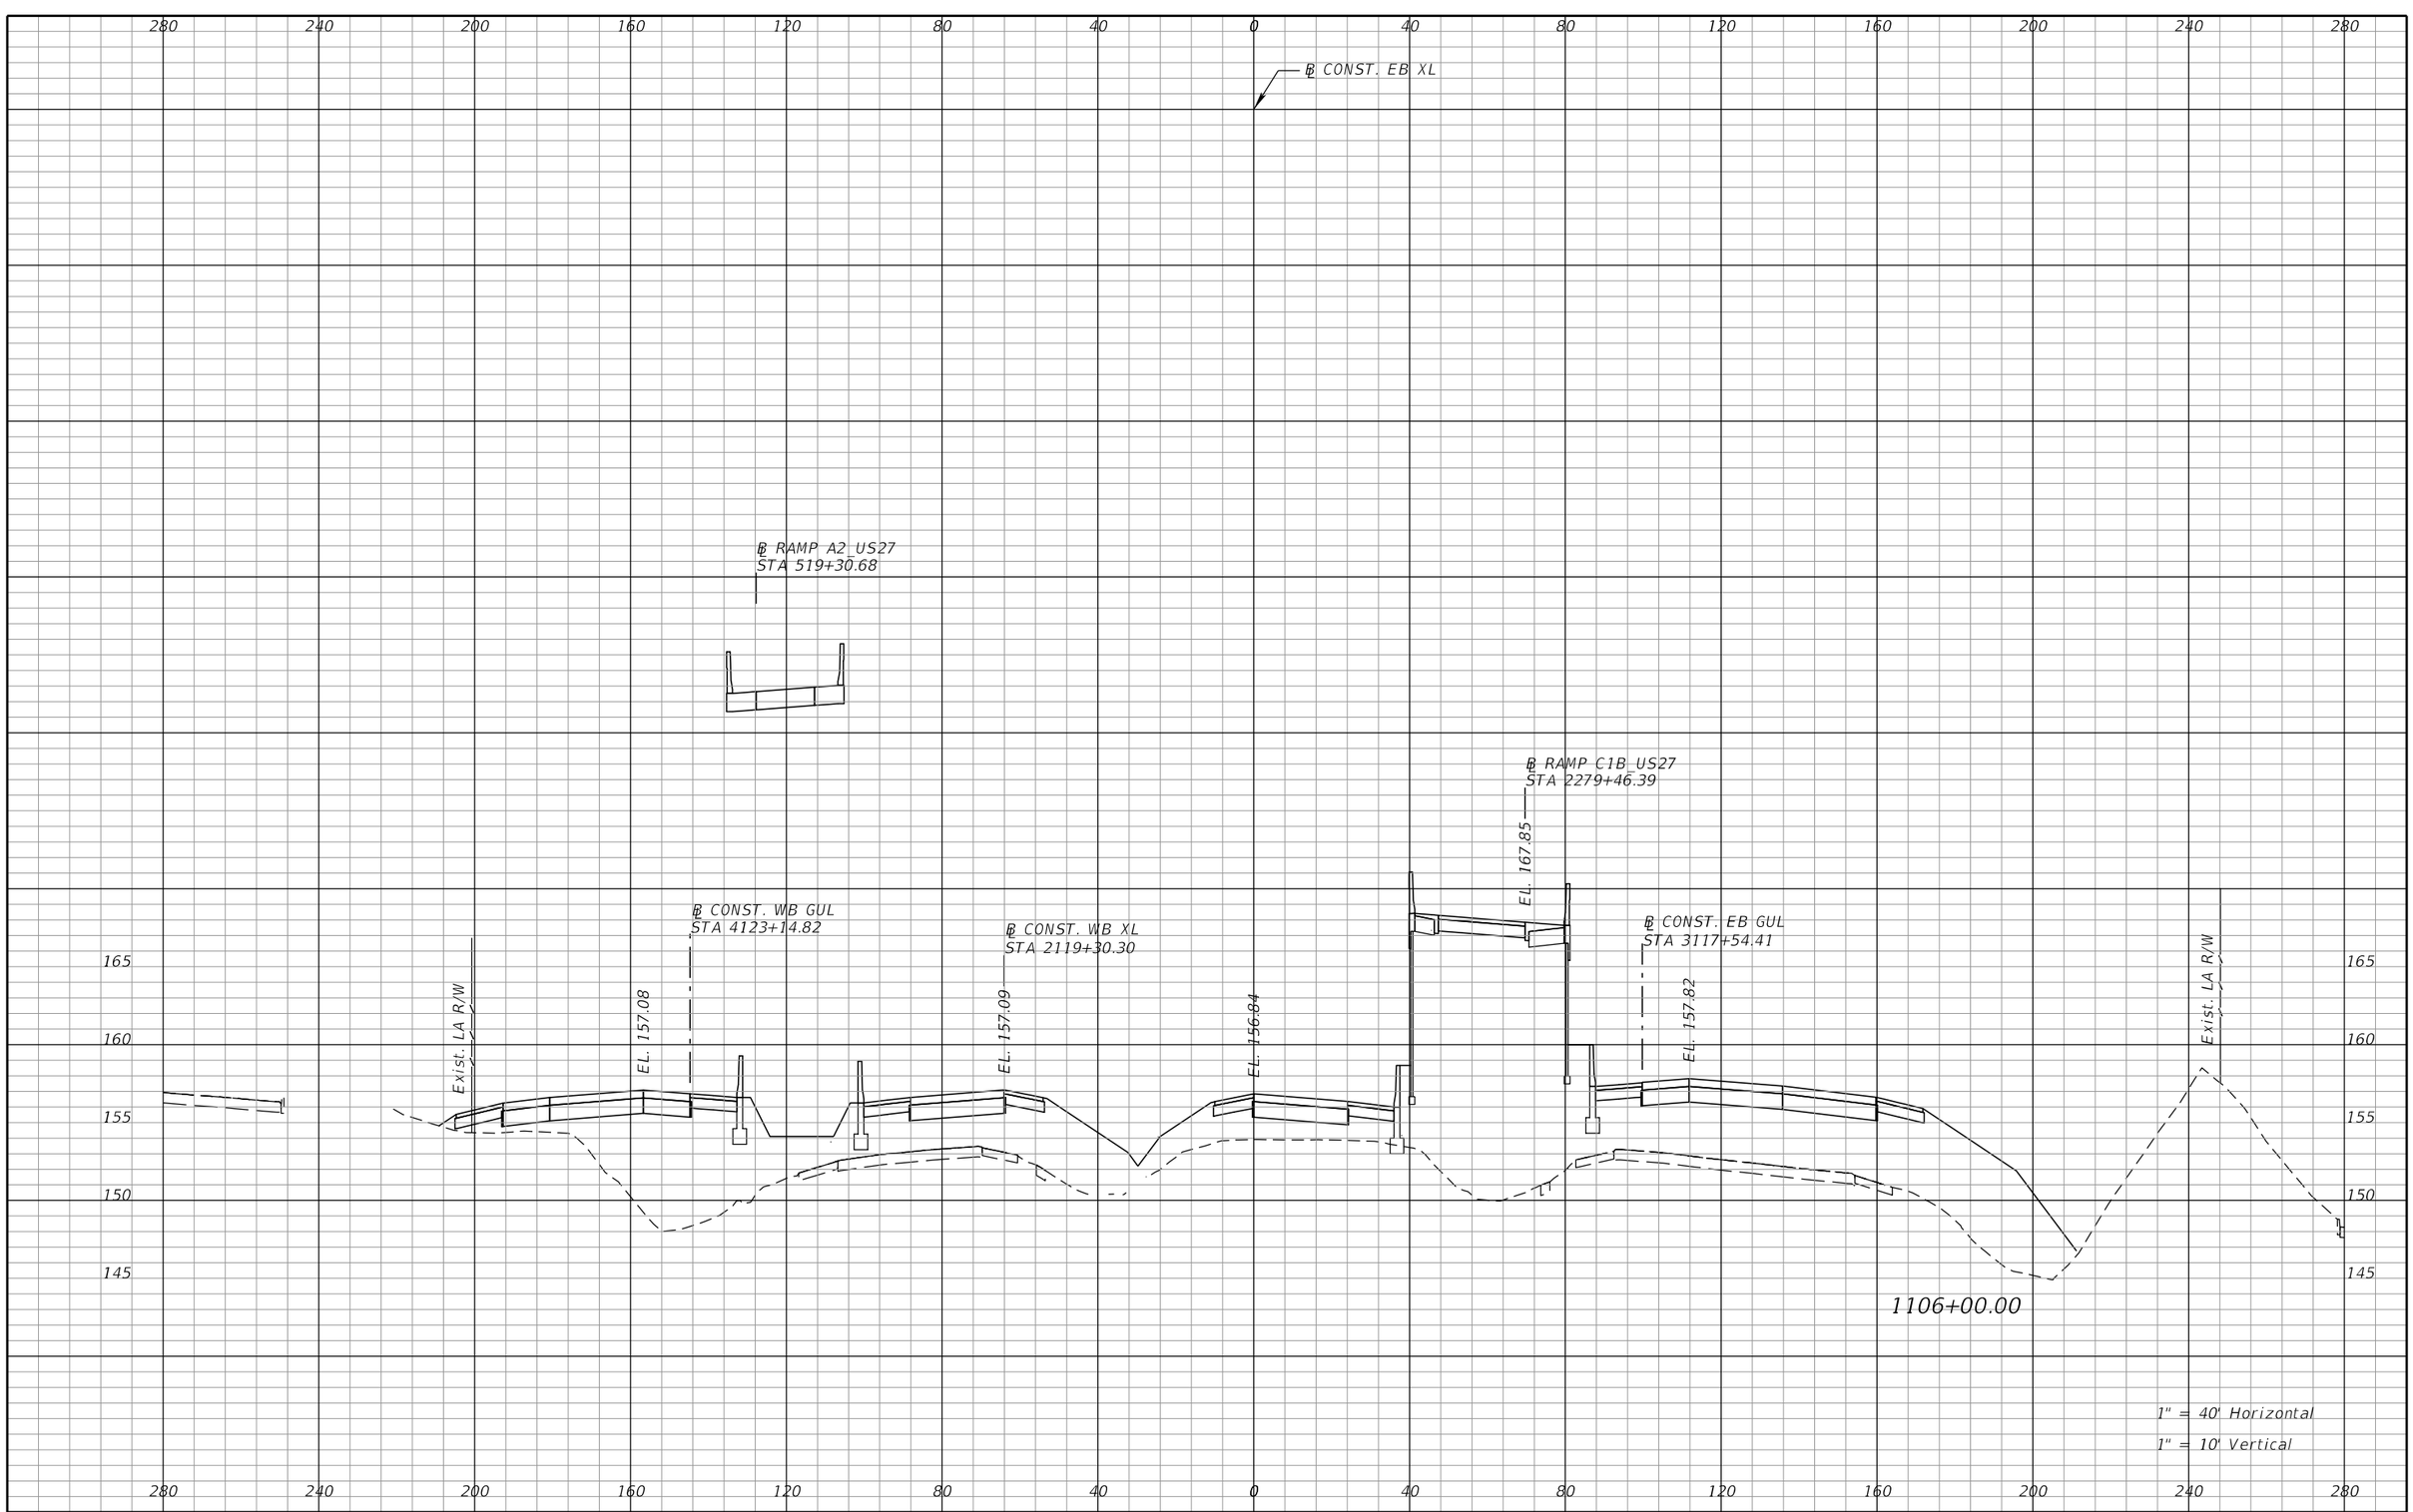

REVISIONS			
DATE	DESCRIPTION	DATE	DESCRIPTION

DEWBERRY ENGINEERS INC.
800 NORTH MAGNOLIA AVENUE, SUITE 1000
ORLANDO, FL 32803
CERTIFICATE OF AUTHORIZATION 8794

STATE OF FLORIDA
DEPARTMENT OF TRANSPORTATION


ROAD NO.	COUNTY	FINANCIAL PROJECT ID
SR 400	POLK	201210-3-52-1

SR 400 (I-4)
CROSS SECTIONS

SHEET NO. 286

PRELIMINARY: NOT FOR CONSTRUCTION

cfraser 3/10/2017 10:58:01 AM c:\pwworking\aecom_na\cfraser\dms28180\RDXSRD01_SEGA_XEBI4.DGN

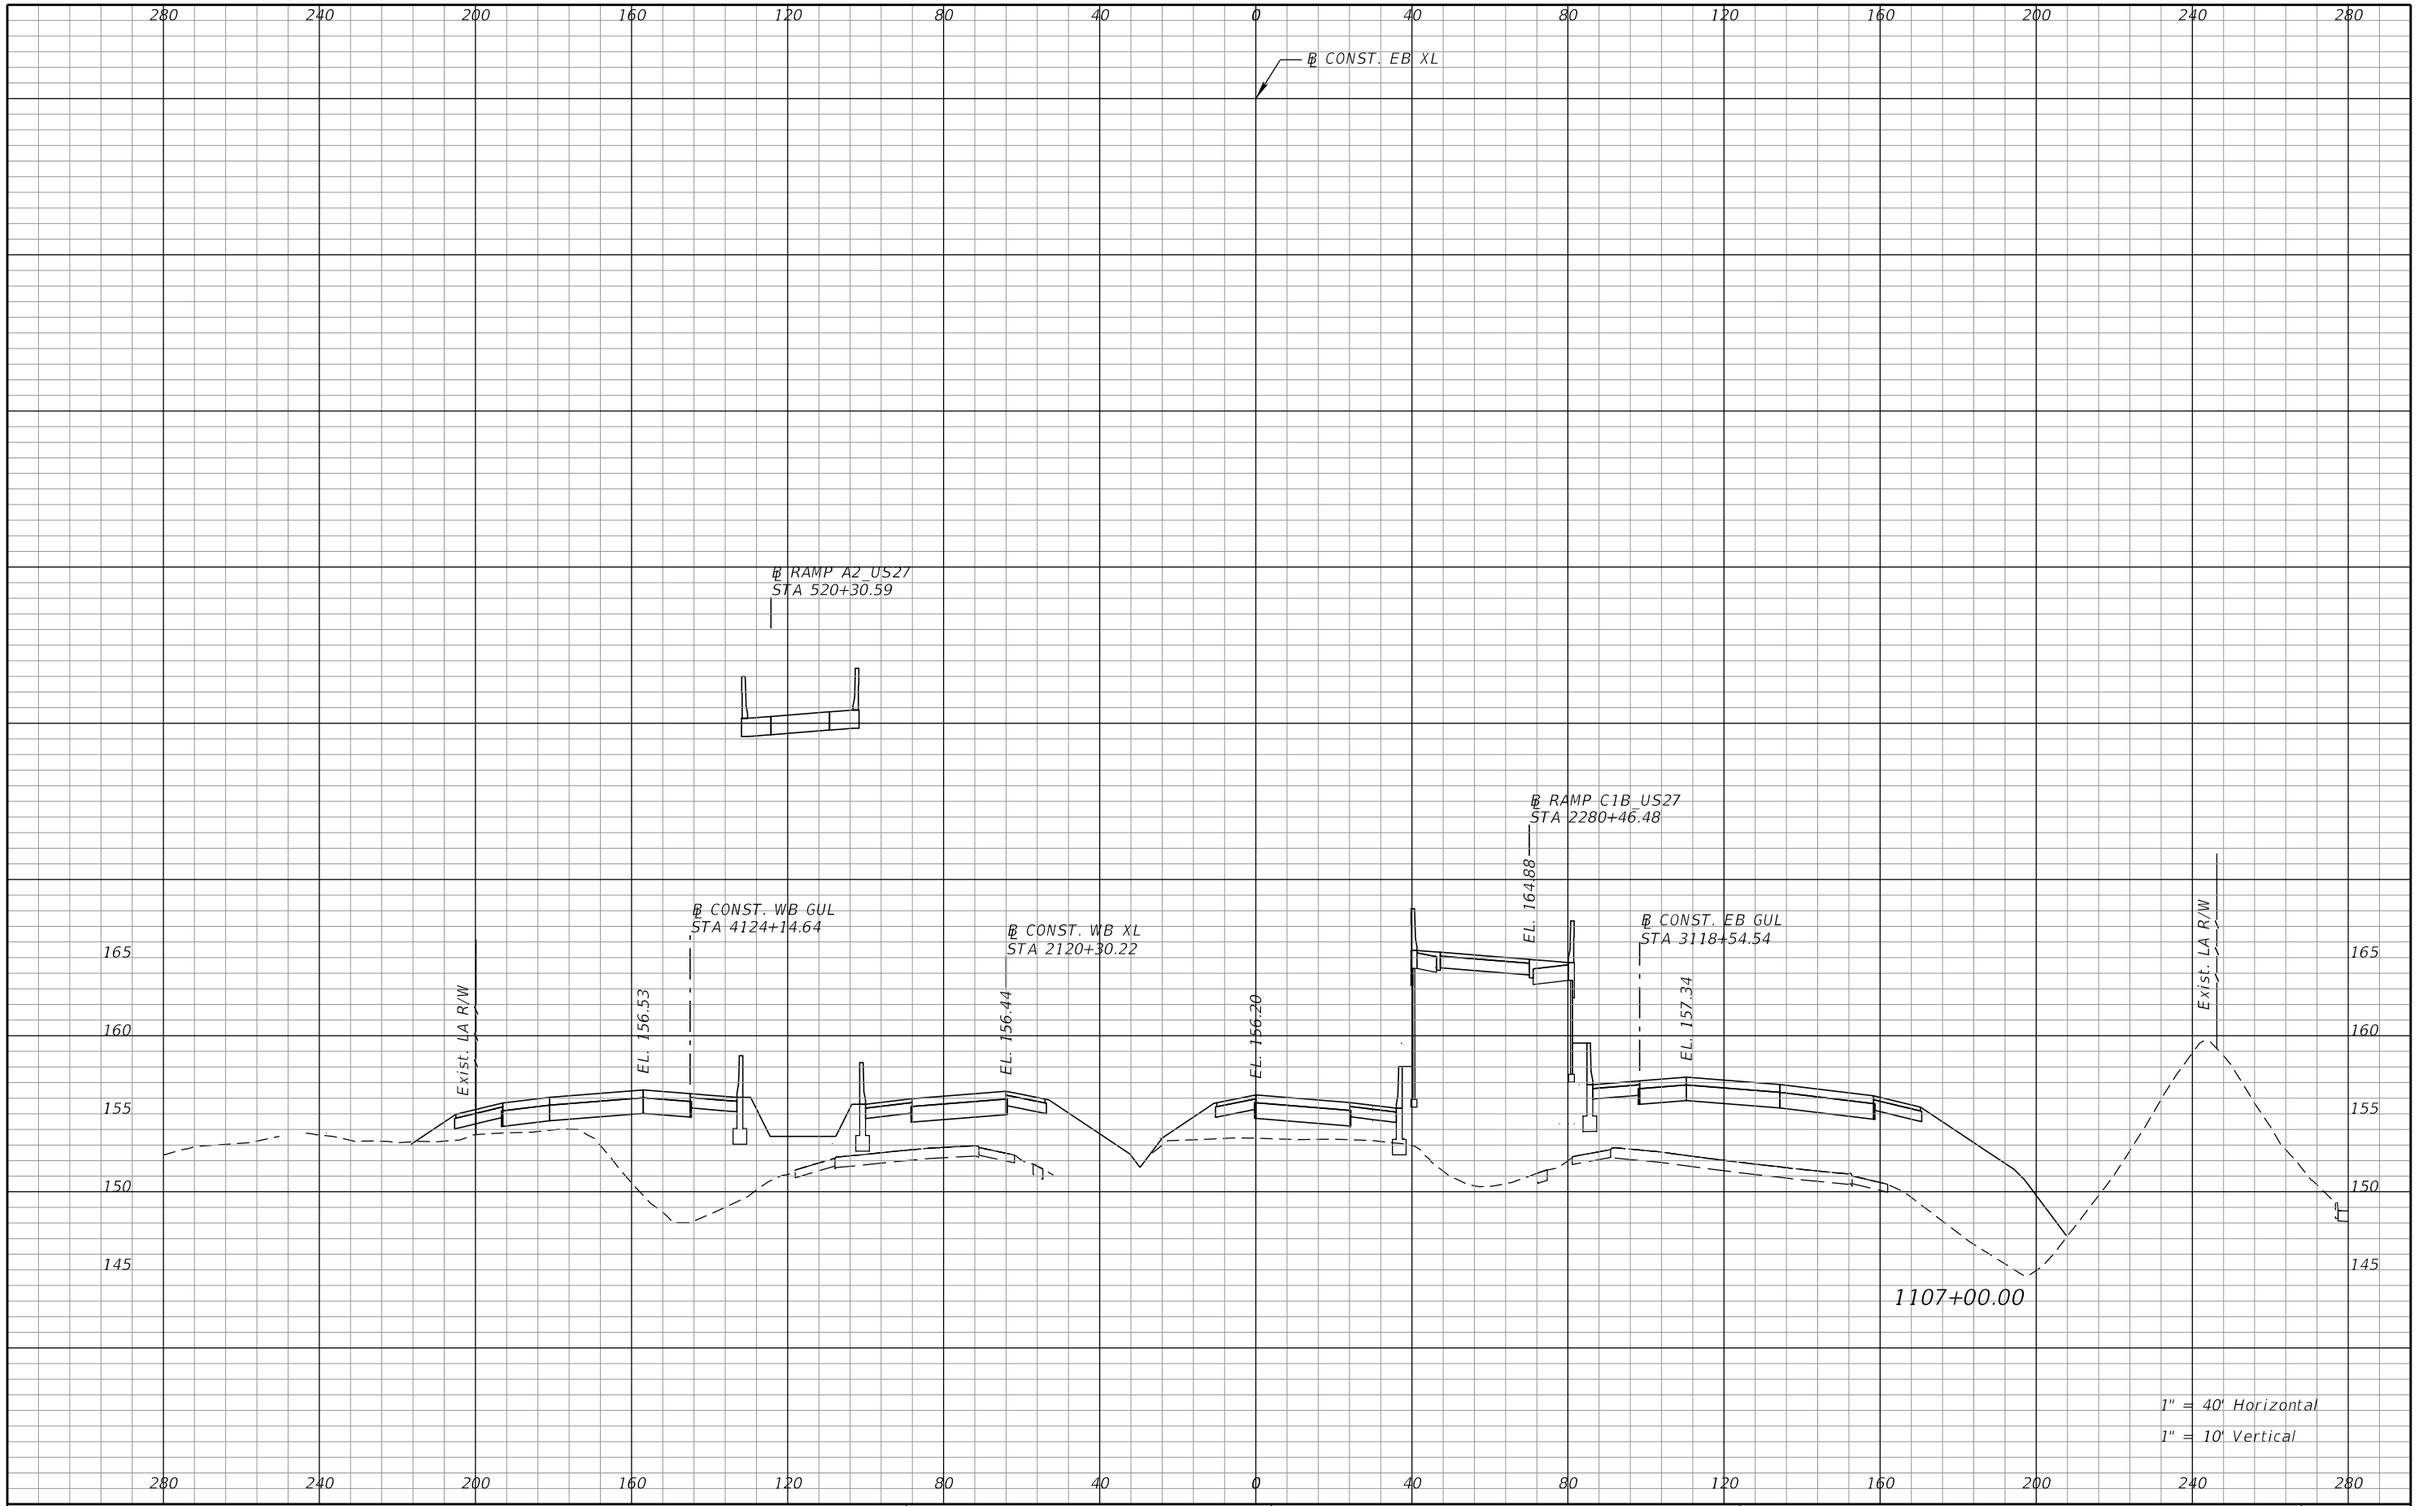

REVISIONS			
DATE	DESCRIPTION	DATE	DESCRIPTION

DEWBERRY ENGINEERS INC.
800 NORTH MAGNOLIA AVENUE, SUITE 1000
ORLANDO, FL 32803
CERTIFICATE OF AUTHORIZATION 8794

STATE OF FLORIDA
DEPARTMENT OF TRANSPORTATION


ROAD NO.	COUNTY	FINANCIAL PROJECT ID
SR 400	POLK	201210-3-52-1

SR 400 (I-4)
CROSS SECTIONS

SHEET NO. 287

PRELIMINARY: NOT FOR CONSTRUCTION

cfraser 3/10/2017 10:58:01 AM c:\pwworking\aecom_na\cfraser\dms28180\RDXSRD01_SEGA_XEBI4.DGN

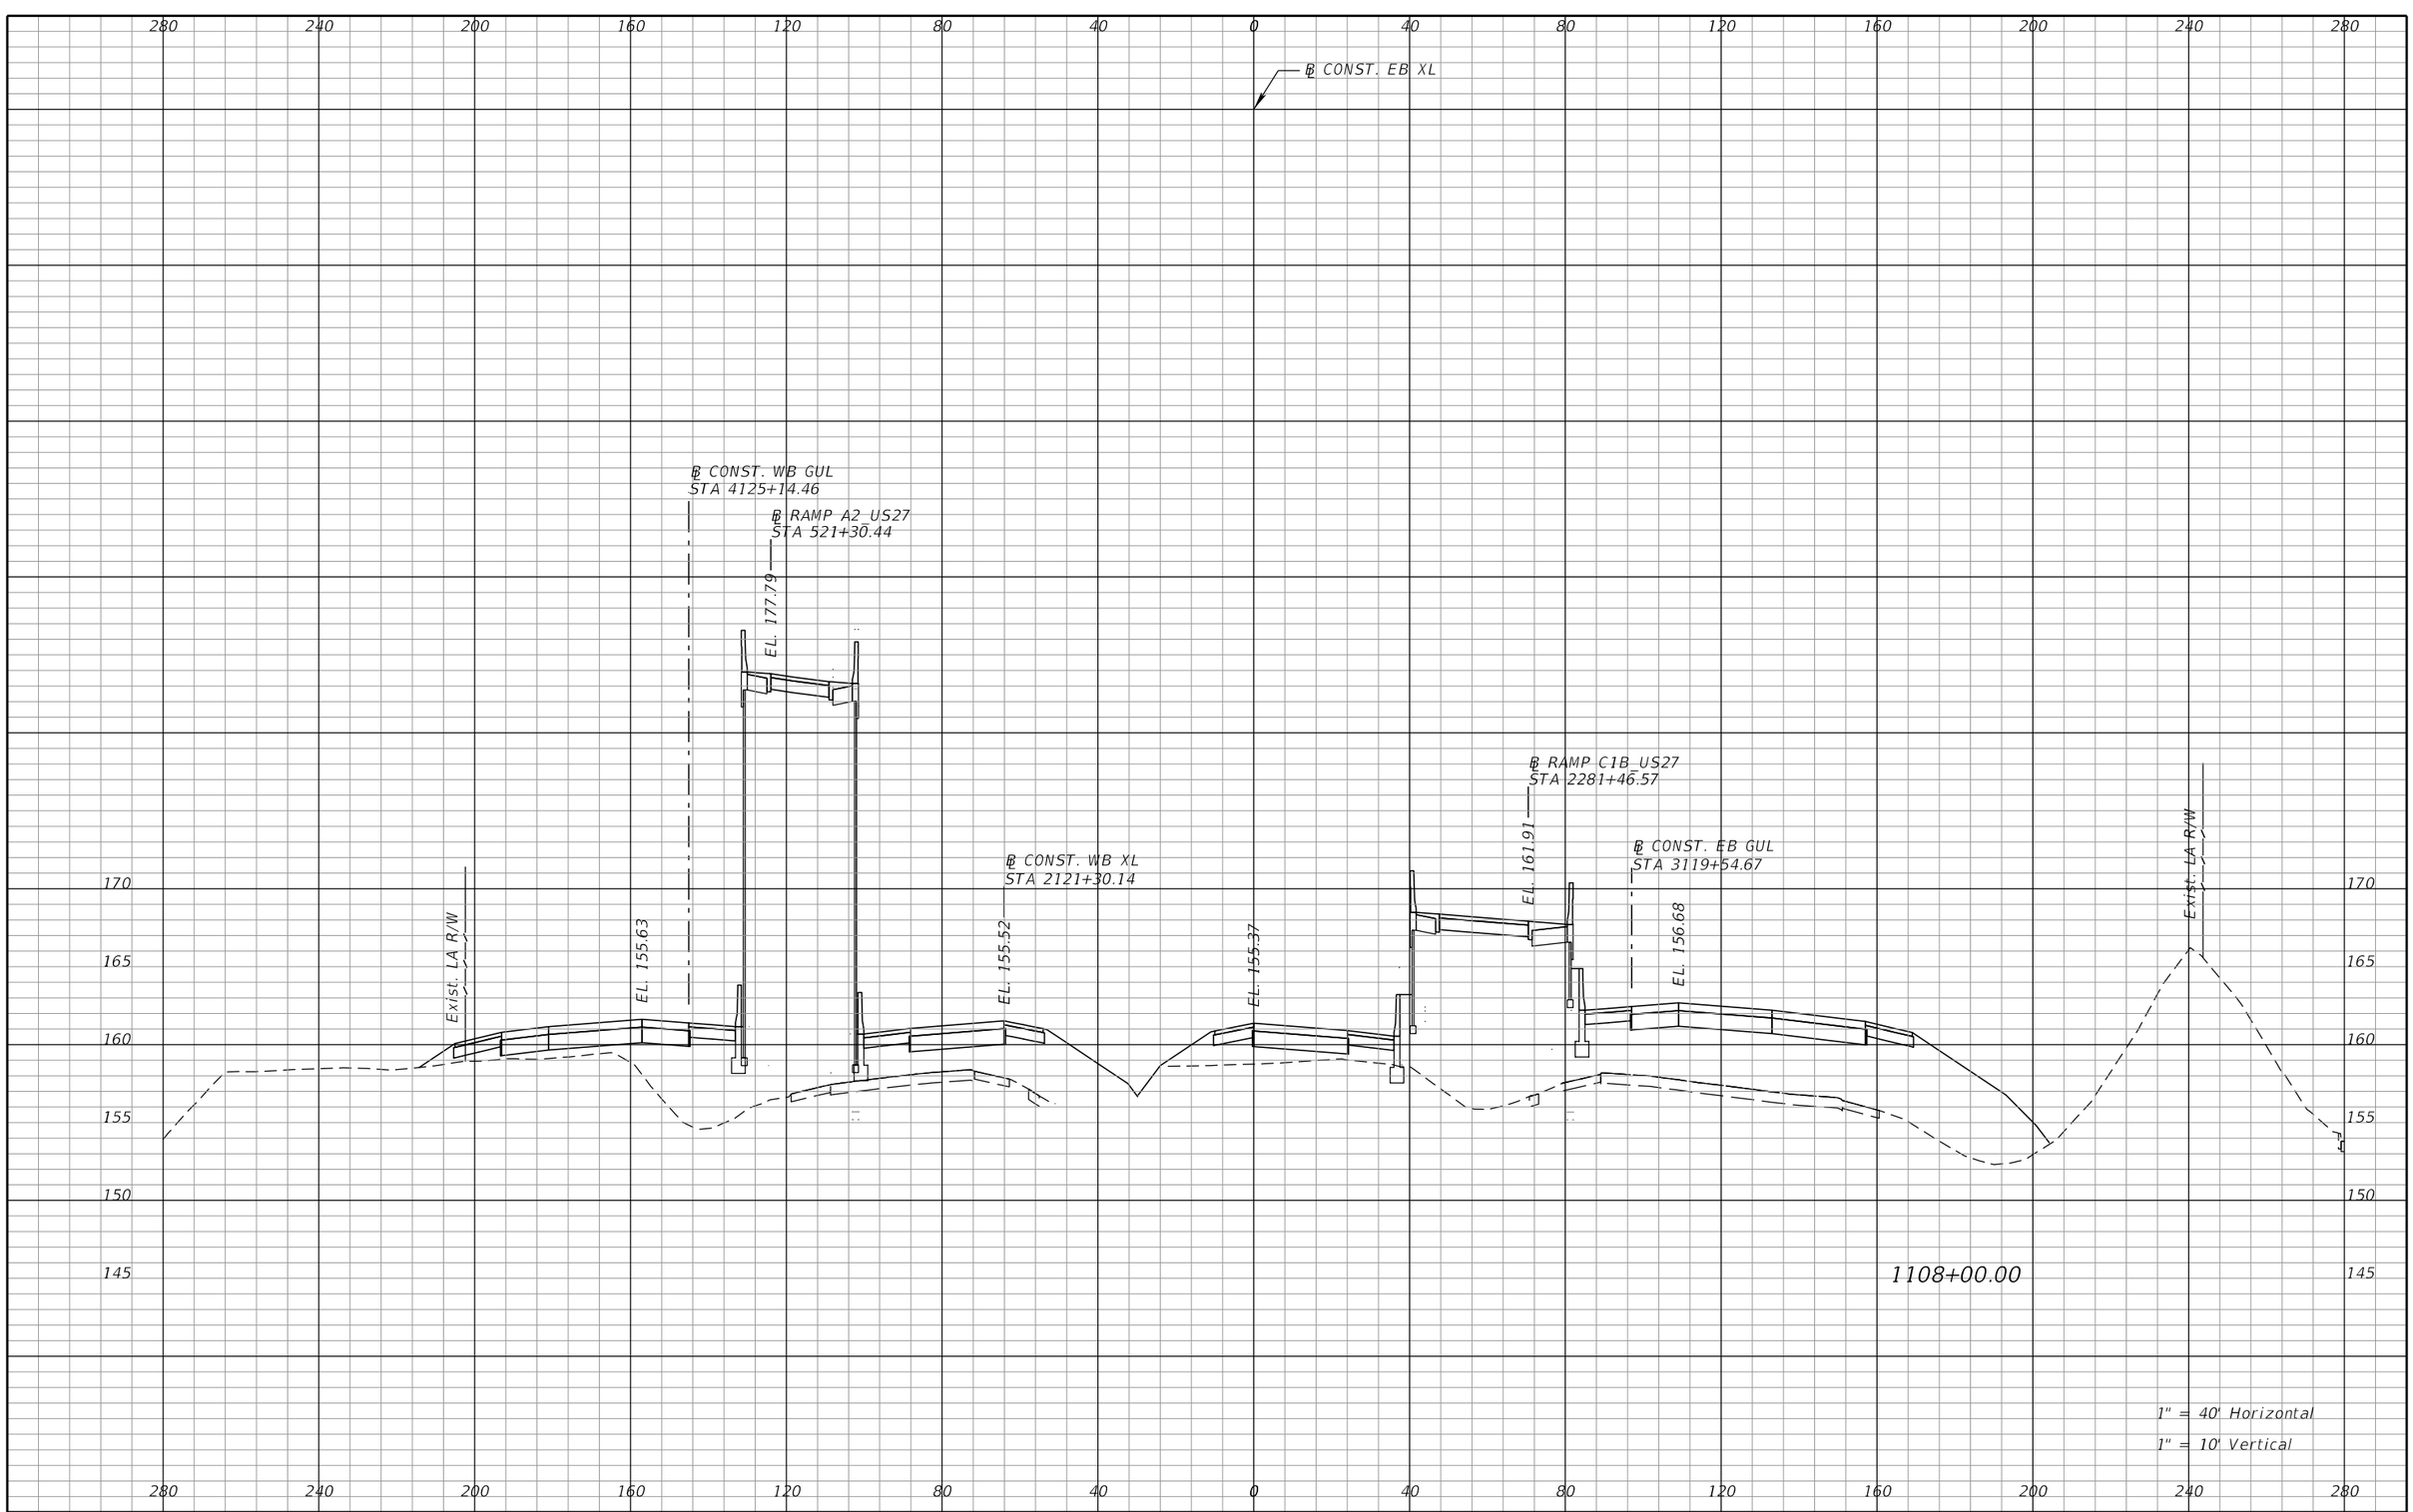

REVISIONS			
DATE	DESCRIPTION	DATE	DESCRIPTION

DEWBERRY ENGINEERS INC.
800 NORTH MAGNOLIA AVENUE, SUITE 1000
ORLANDO, FL 32803
CERTIFICATE OF AUTHORIZATION 8794


STATE OF FLORIDA
DEPARTMENT OF TRANSPORTATION

ROAD NO.	COUNTY	FINANCIAL PROJECT ID
SR 400	POLK	201210-3-52-1

SR 400 (I-4)
CROSS SECTIONS

SHEET NO. 288

PRELIMINARY: NOT FOR CONSTRUCTION

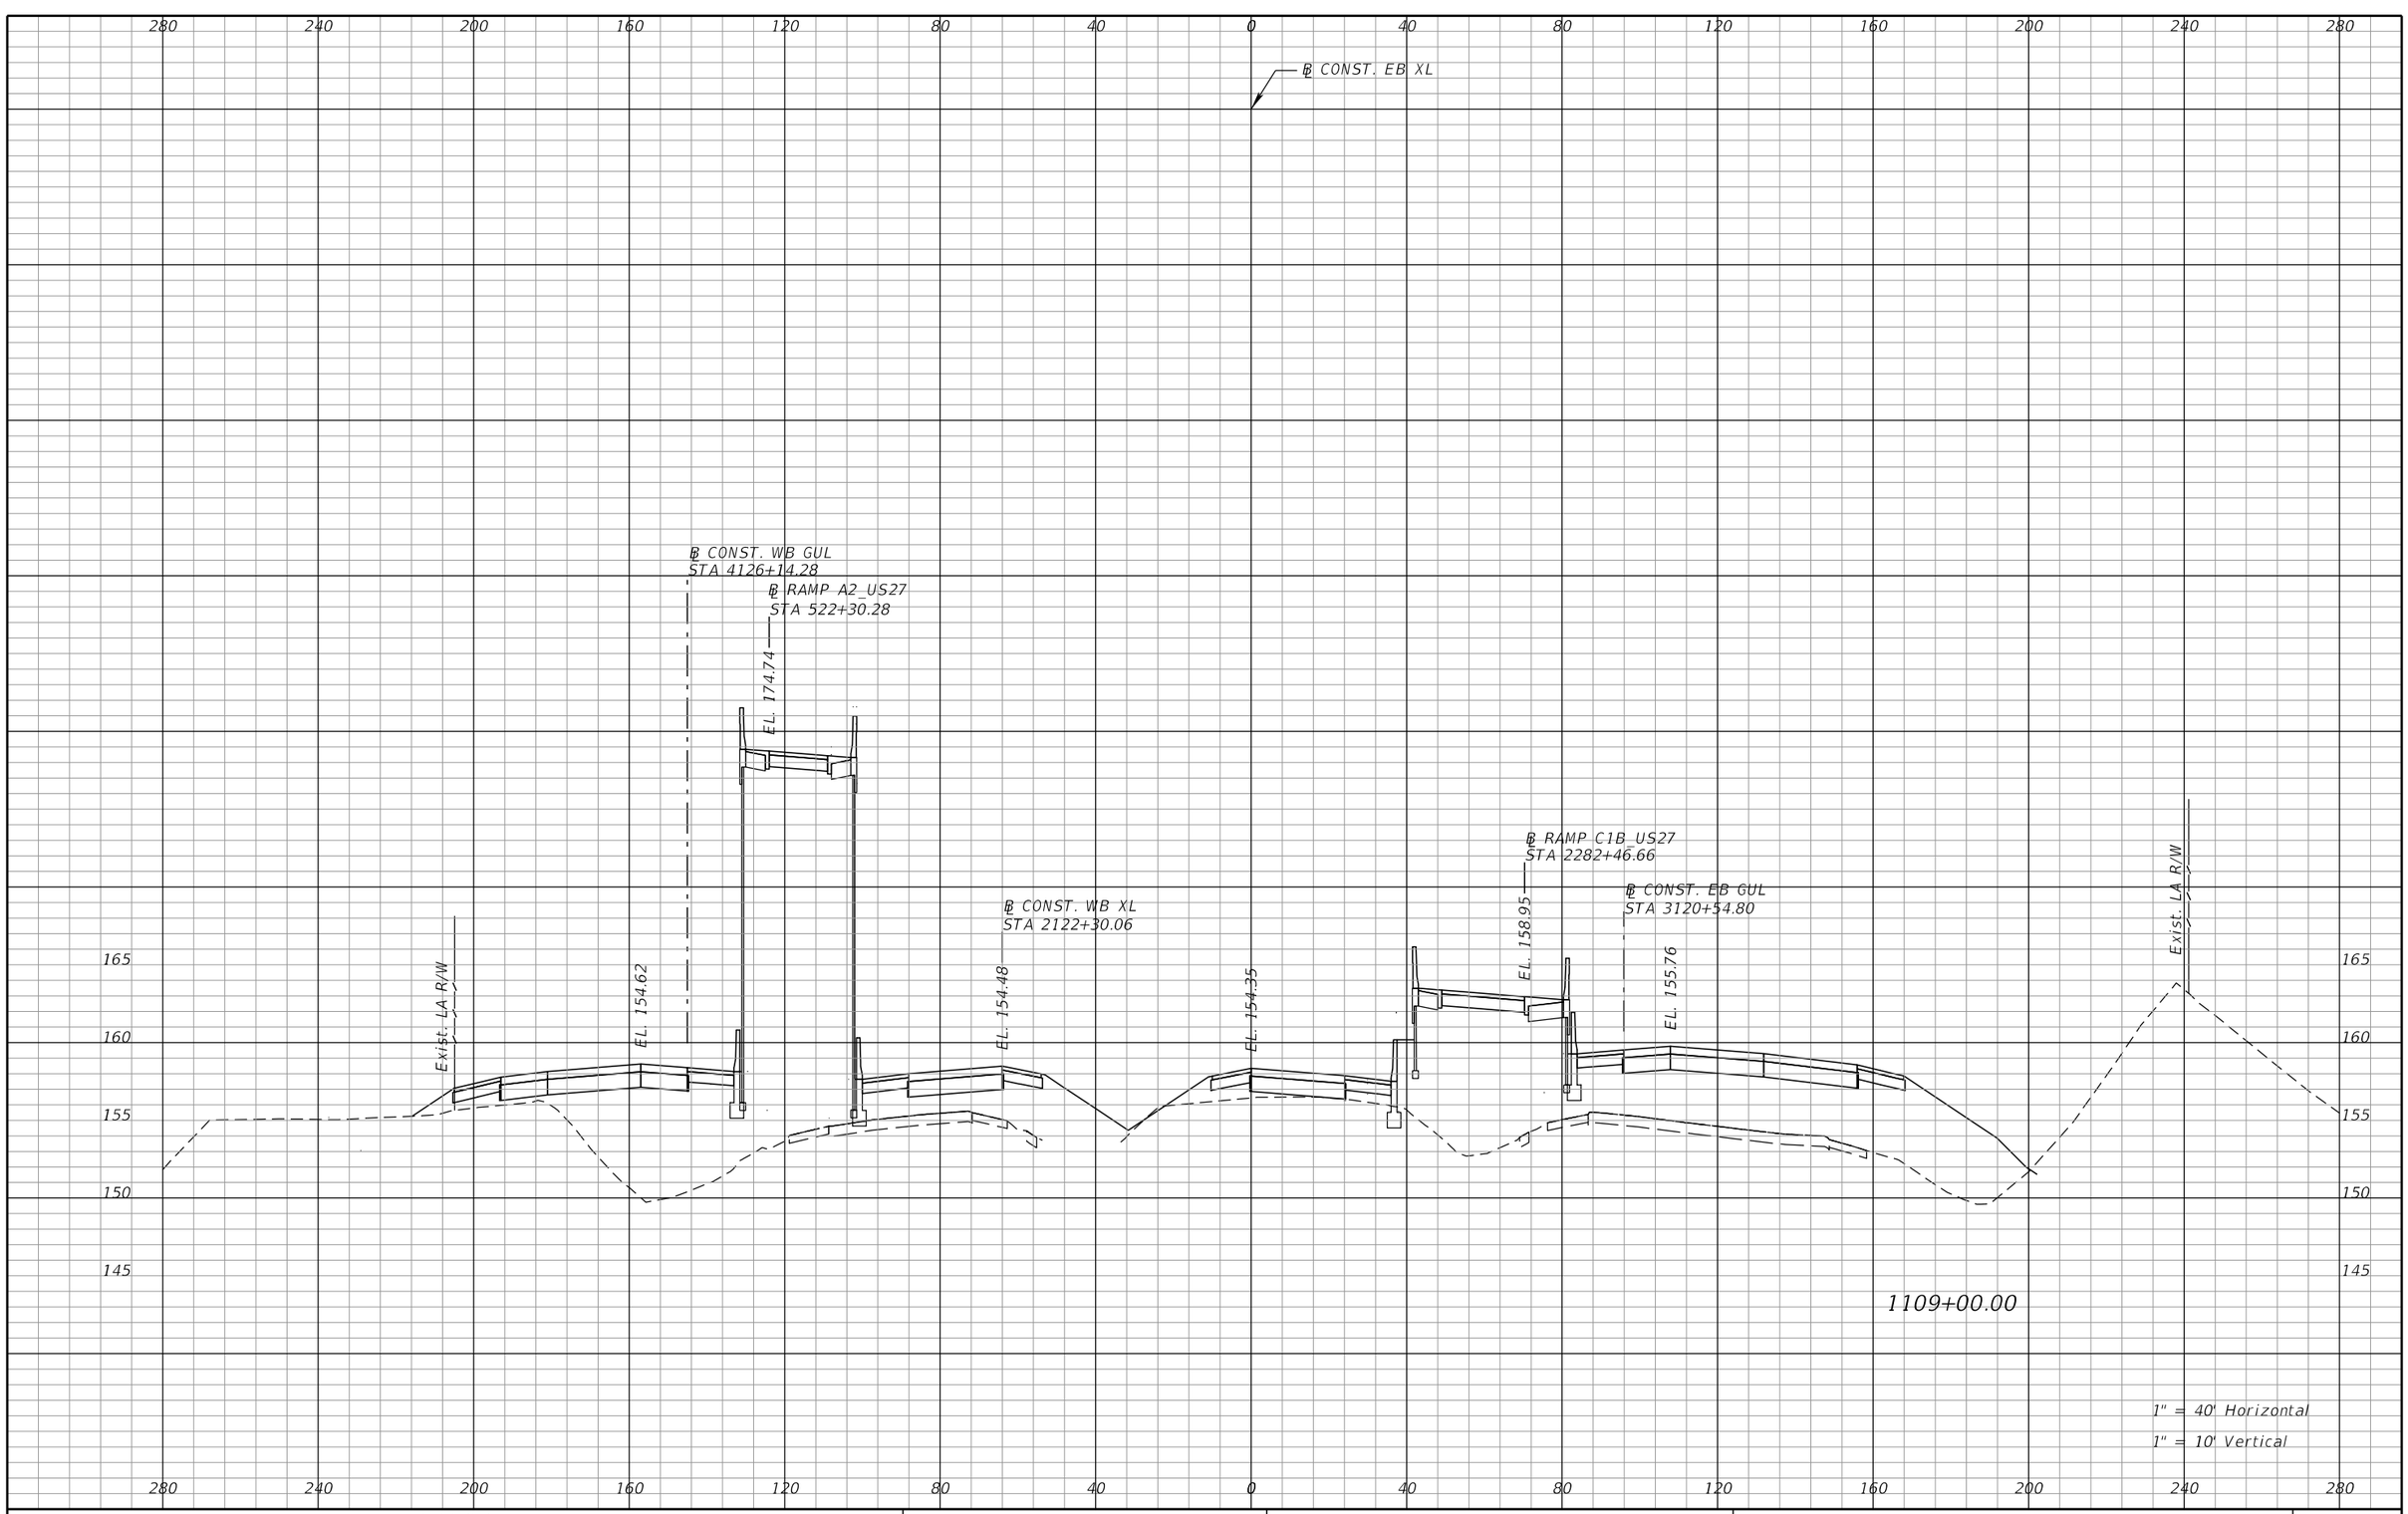

REVISIONS			
DATE	DESCRIPTION	DATE	DESCRIPTION

DEWBERRY ENGINEERS INC.
800 NORTH MAGNOLIA AVENUE, SUITE 1000
ORLANDO, FL 32803
CERTIFICATE OF AUTHORIZATION 8794

STATE OF FLORIDA
DEPARTMENT OF TRANSPORTATION


ROAD NO.	COUNTY	FINANCIAL PROJECT ID
SR 400	POLK	201210-3-52-1

SR 400 (I-4)
CROSS SECTIONS

SHEET NO. 289

PRELIMINARY: NOT FOR CONSTRUCTION

cfraser 3/10/2017 10:58:03 AM c:\pwworking\aecom_na\cfraser\dms28180\RDXSRD01_SEGA_XEBI4.DGN

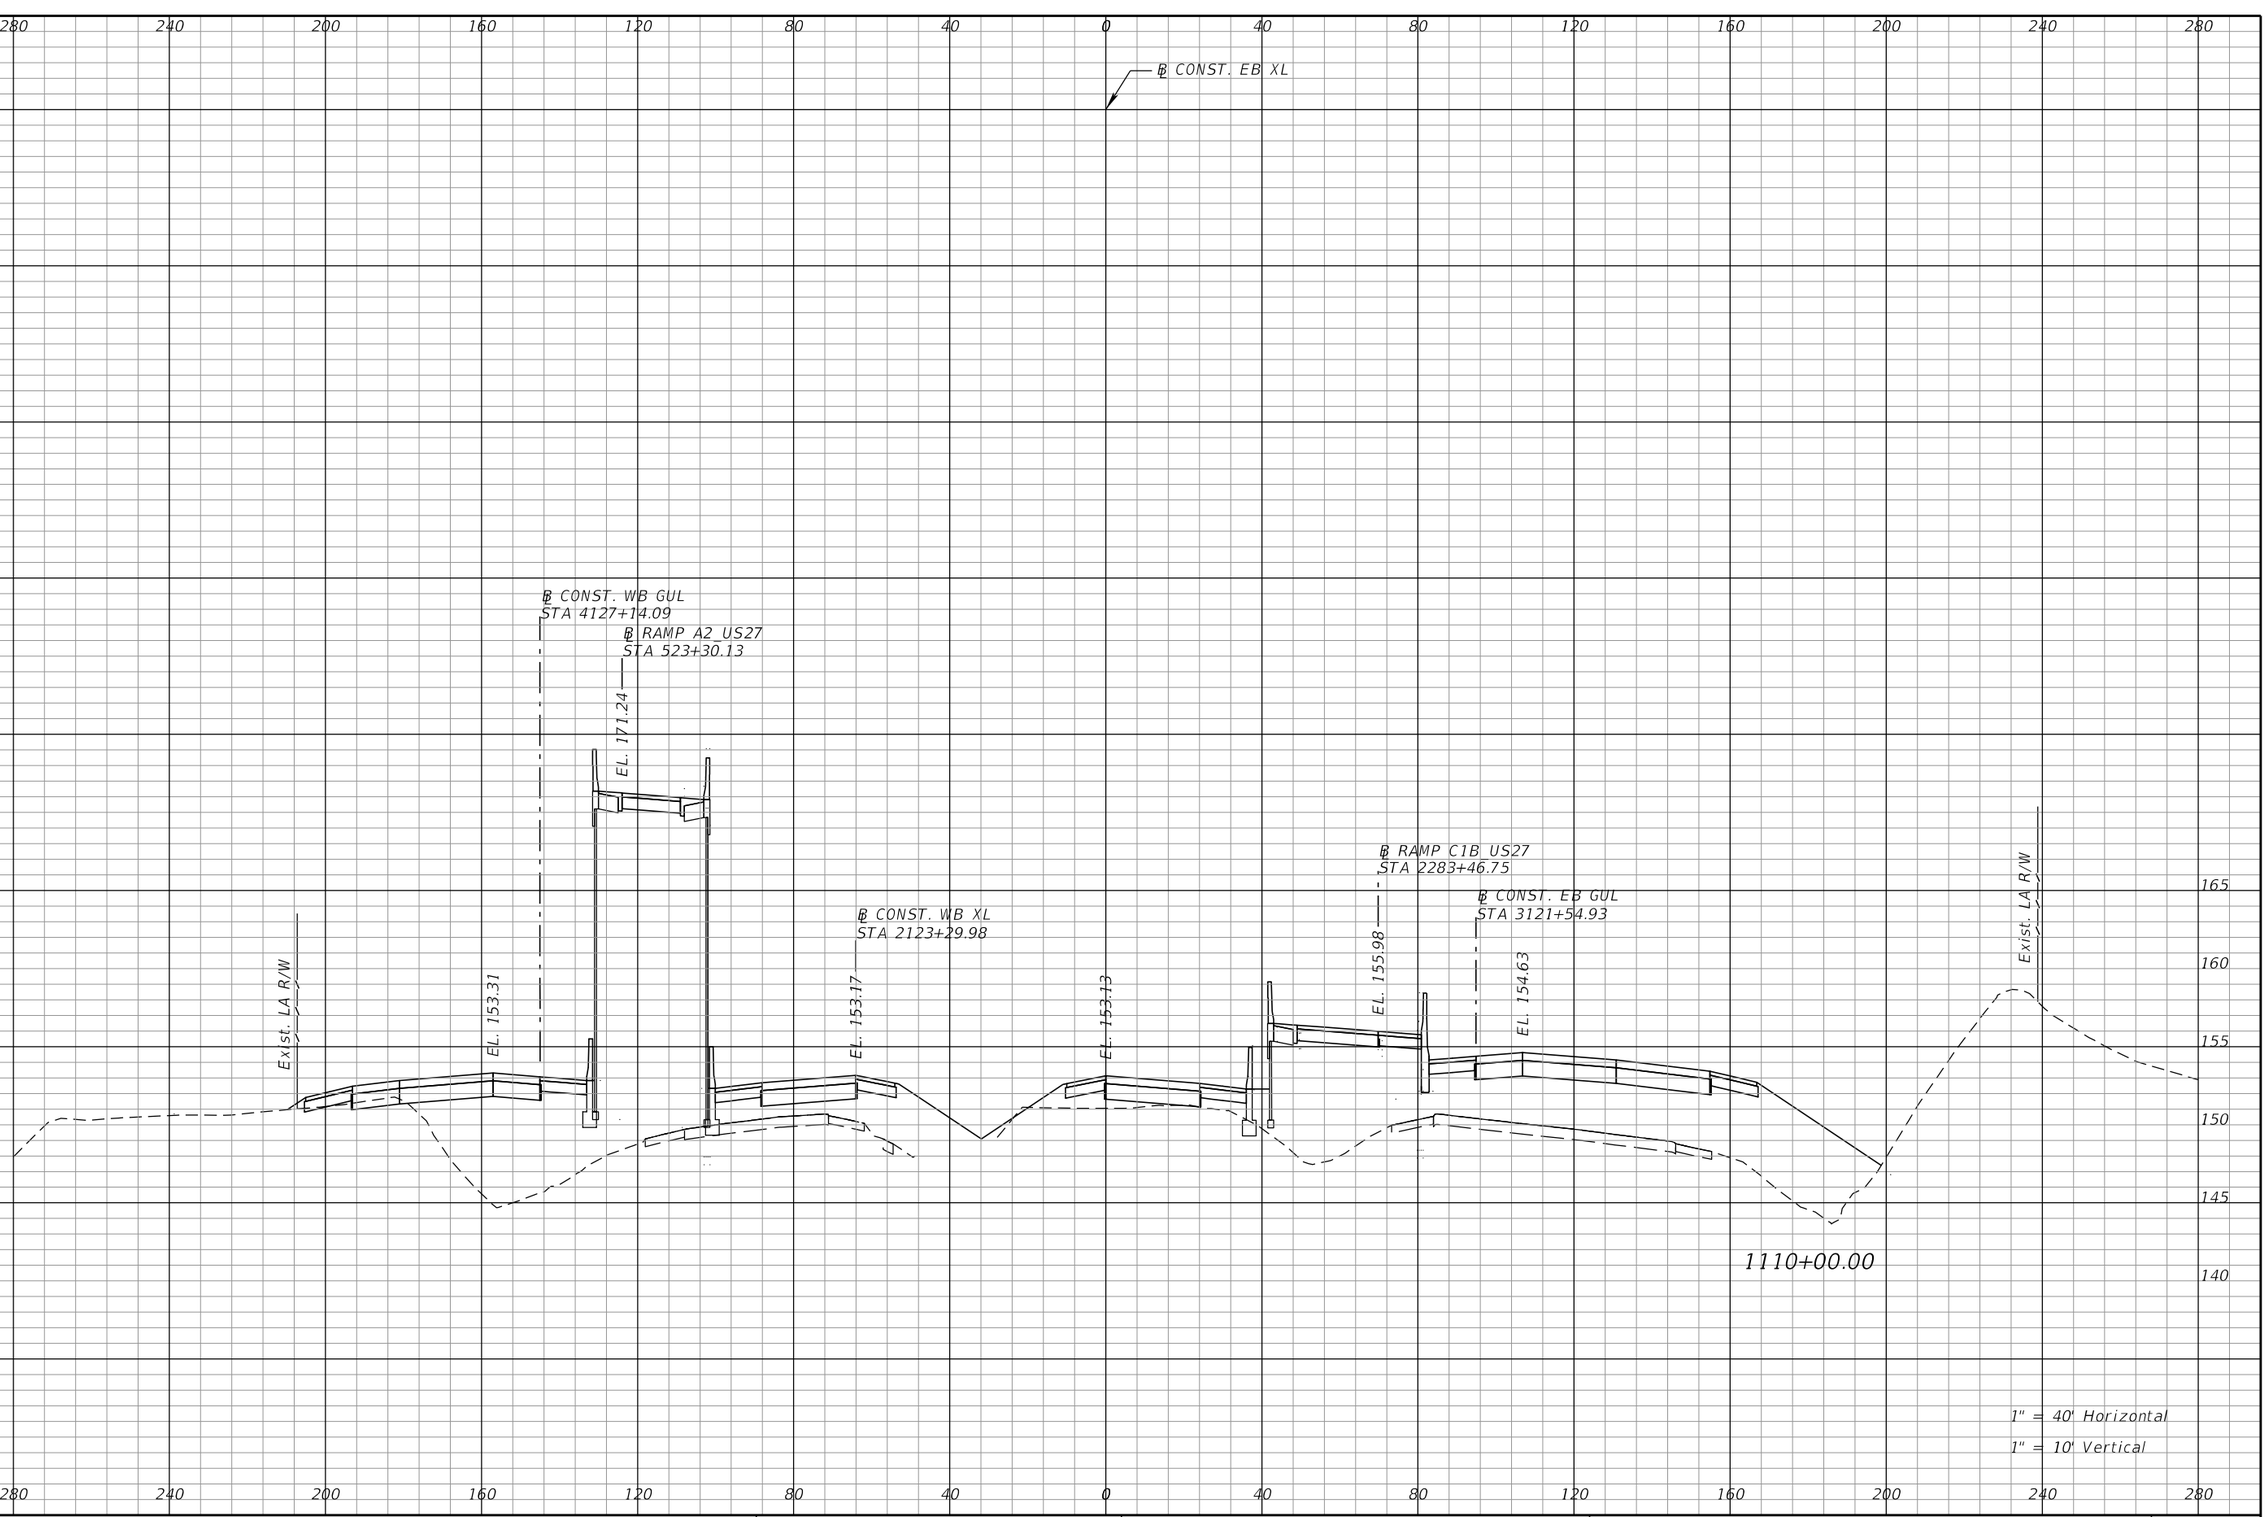

REVISIONS			
DATE	DESCRIPTION	DATE	DESCRIPTION

DEWBERRY ENGINEERS INC.
800 NORTH MAGNOLIA AVENUE, SUITE 1000
ORLANDO, FL 32803
CERTIFICATE OF AUTHORIZATION 8794

STATE OF FLORIDA
DEPARTMENT OF TRANSPORTATION


ROAD NO.	COUNTY	FINANCIAL PROJECT ID
SR 400	POLK	201210-3-52-1

SR 400 (I-4)
CROSS SECTIONS

SHEET NO. 290

PRELIMINARY: NOT FOR CONSTRUCTION

cfraser 3/10/2017 10:58:29 AM c:\pwworking\aecom_na\cfraser\dms28180\RDXSRD01_SEGA_XEBI4.DGN

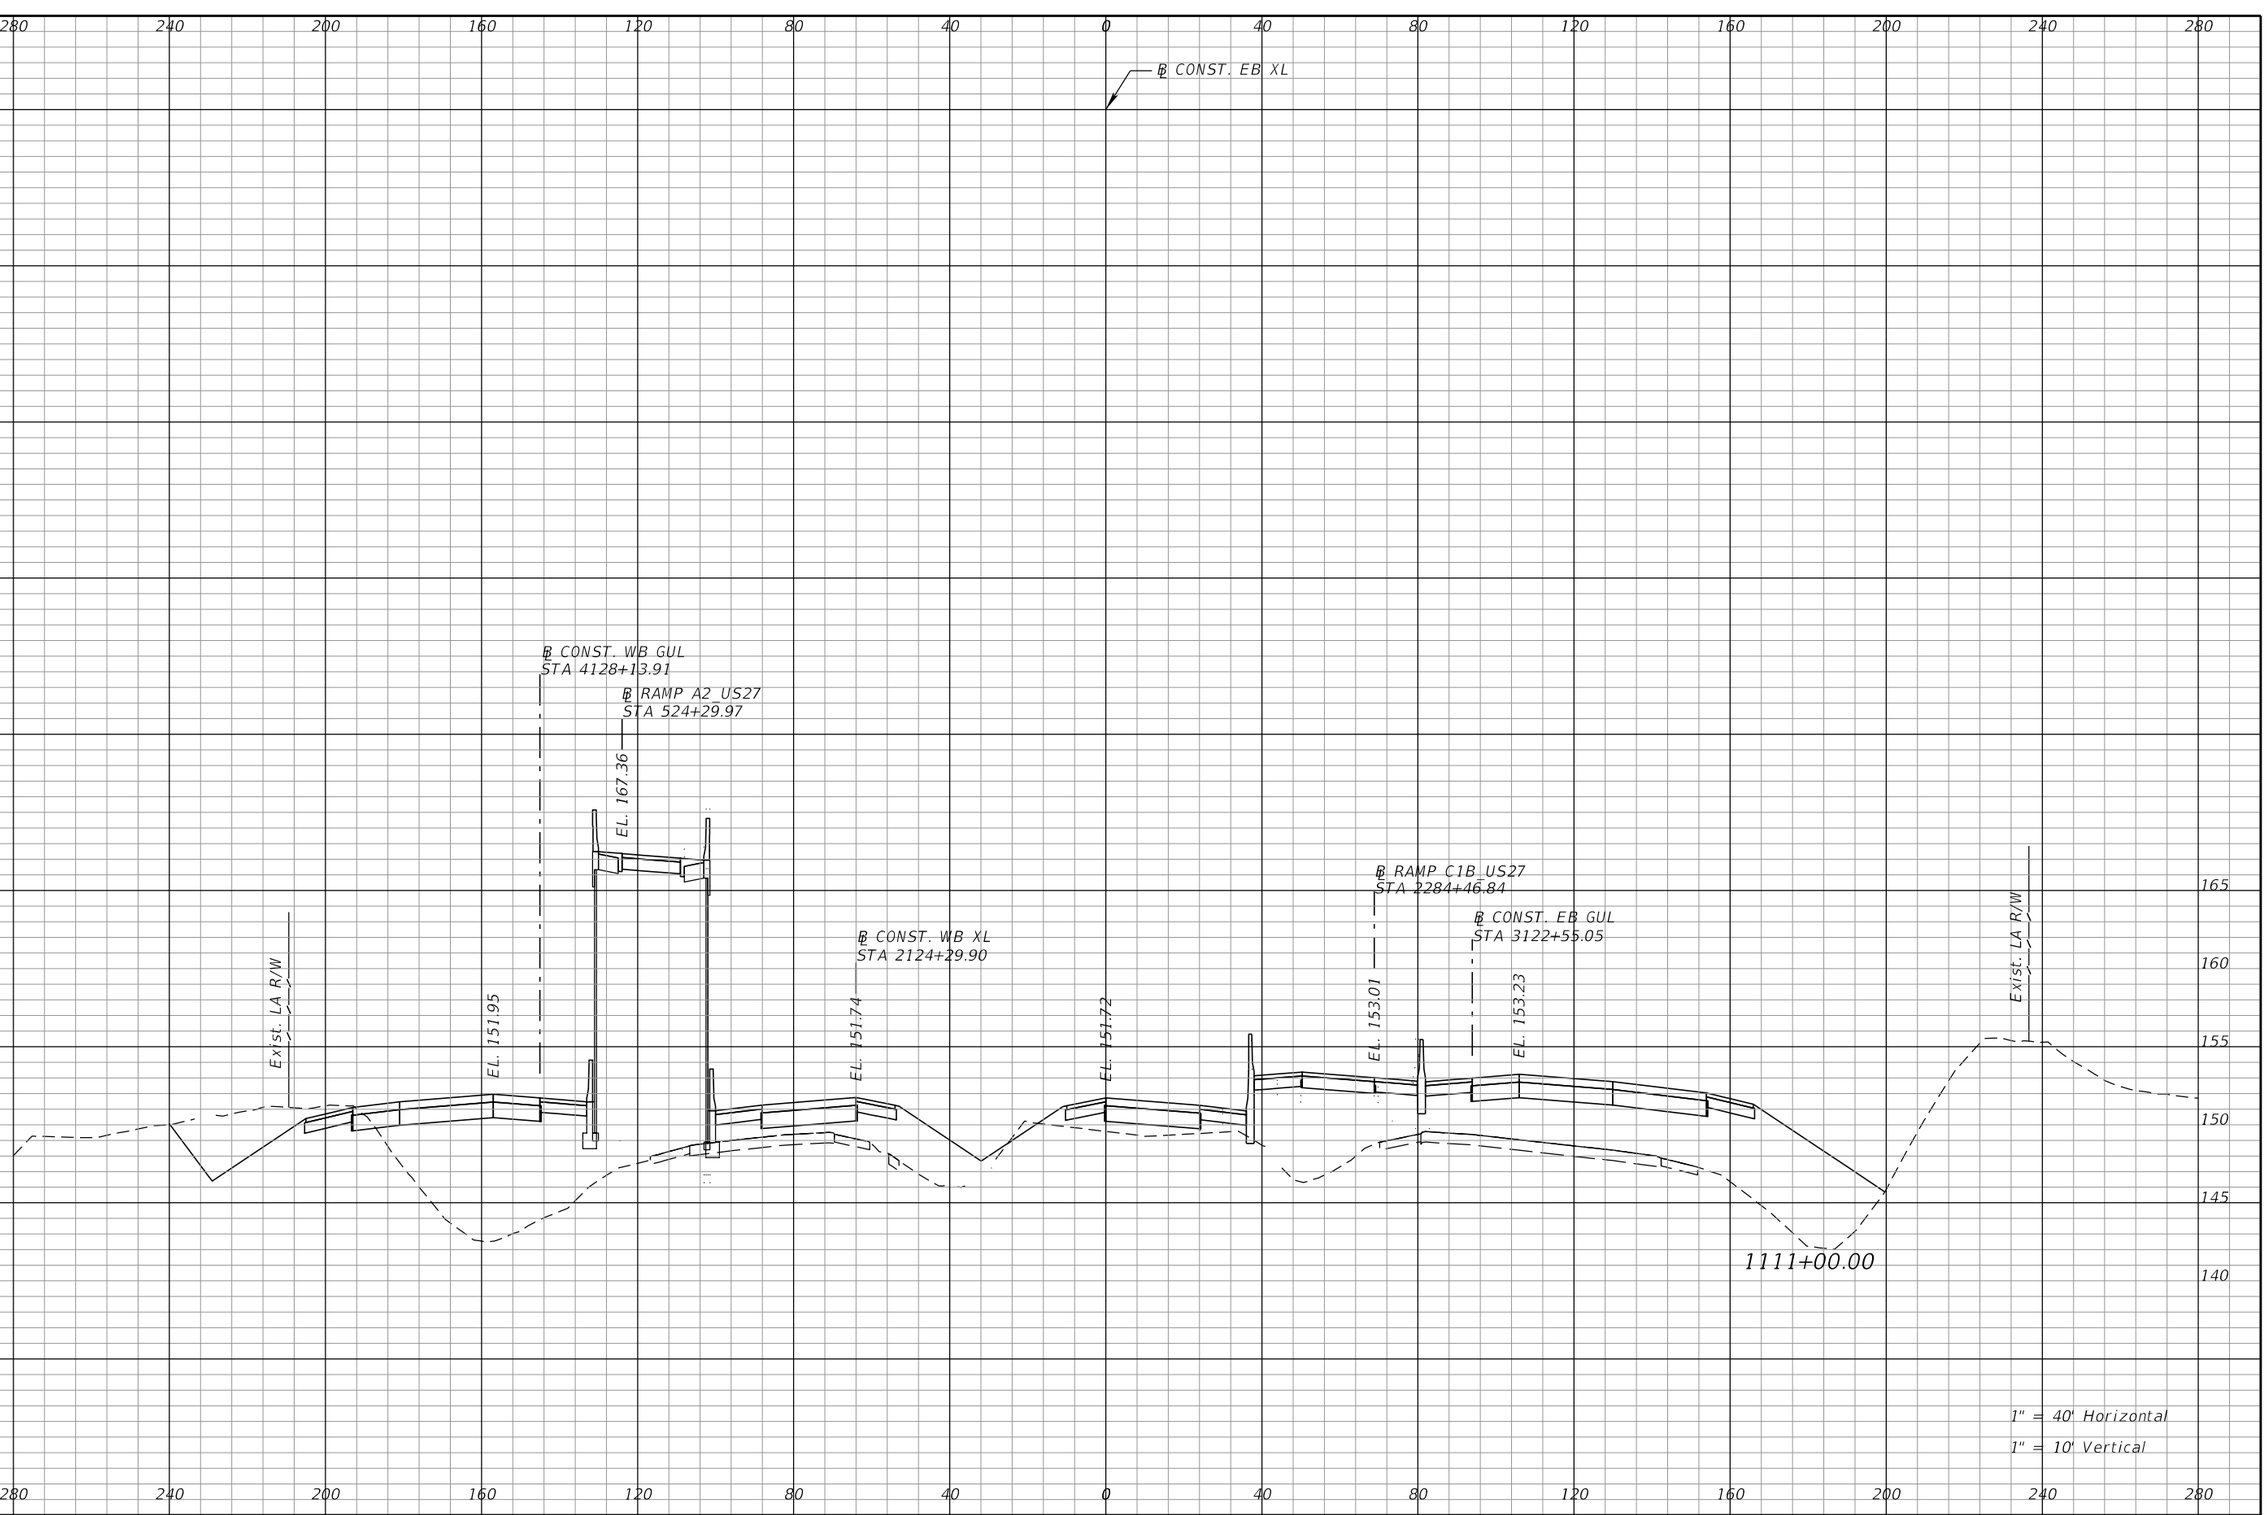

REVISIONS			
DATE	DESCRIPTION	DATE	DESCRIPTION

DEWBERRY ENGINEERS INC.
800 NORTH MAGNOLIA AVENUE, SUITE 1000
ORLANDO, FL 32803
CERTIFICATE OF AUTHORIZATION 8794

STATE OF FLORIDA
DEPARTMENT OF TRANSPORTATION


ROAD NO.	COUNTY	FINANCIAL PROJECT ID
SR 400	POLK	201210-3-52-1

SR 400 (I-4)
CROSS SECTIONS

SHEET NO. 291

PRELIMINARY: NOT FOR CONSTRUCTION

cfraser 3/10/2017 10:58:29 AM c:\pwworking\aecom_na\cfraser\dms28180\RDXSRD01_SEGA_XEBI4.DGN

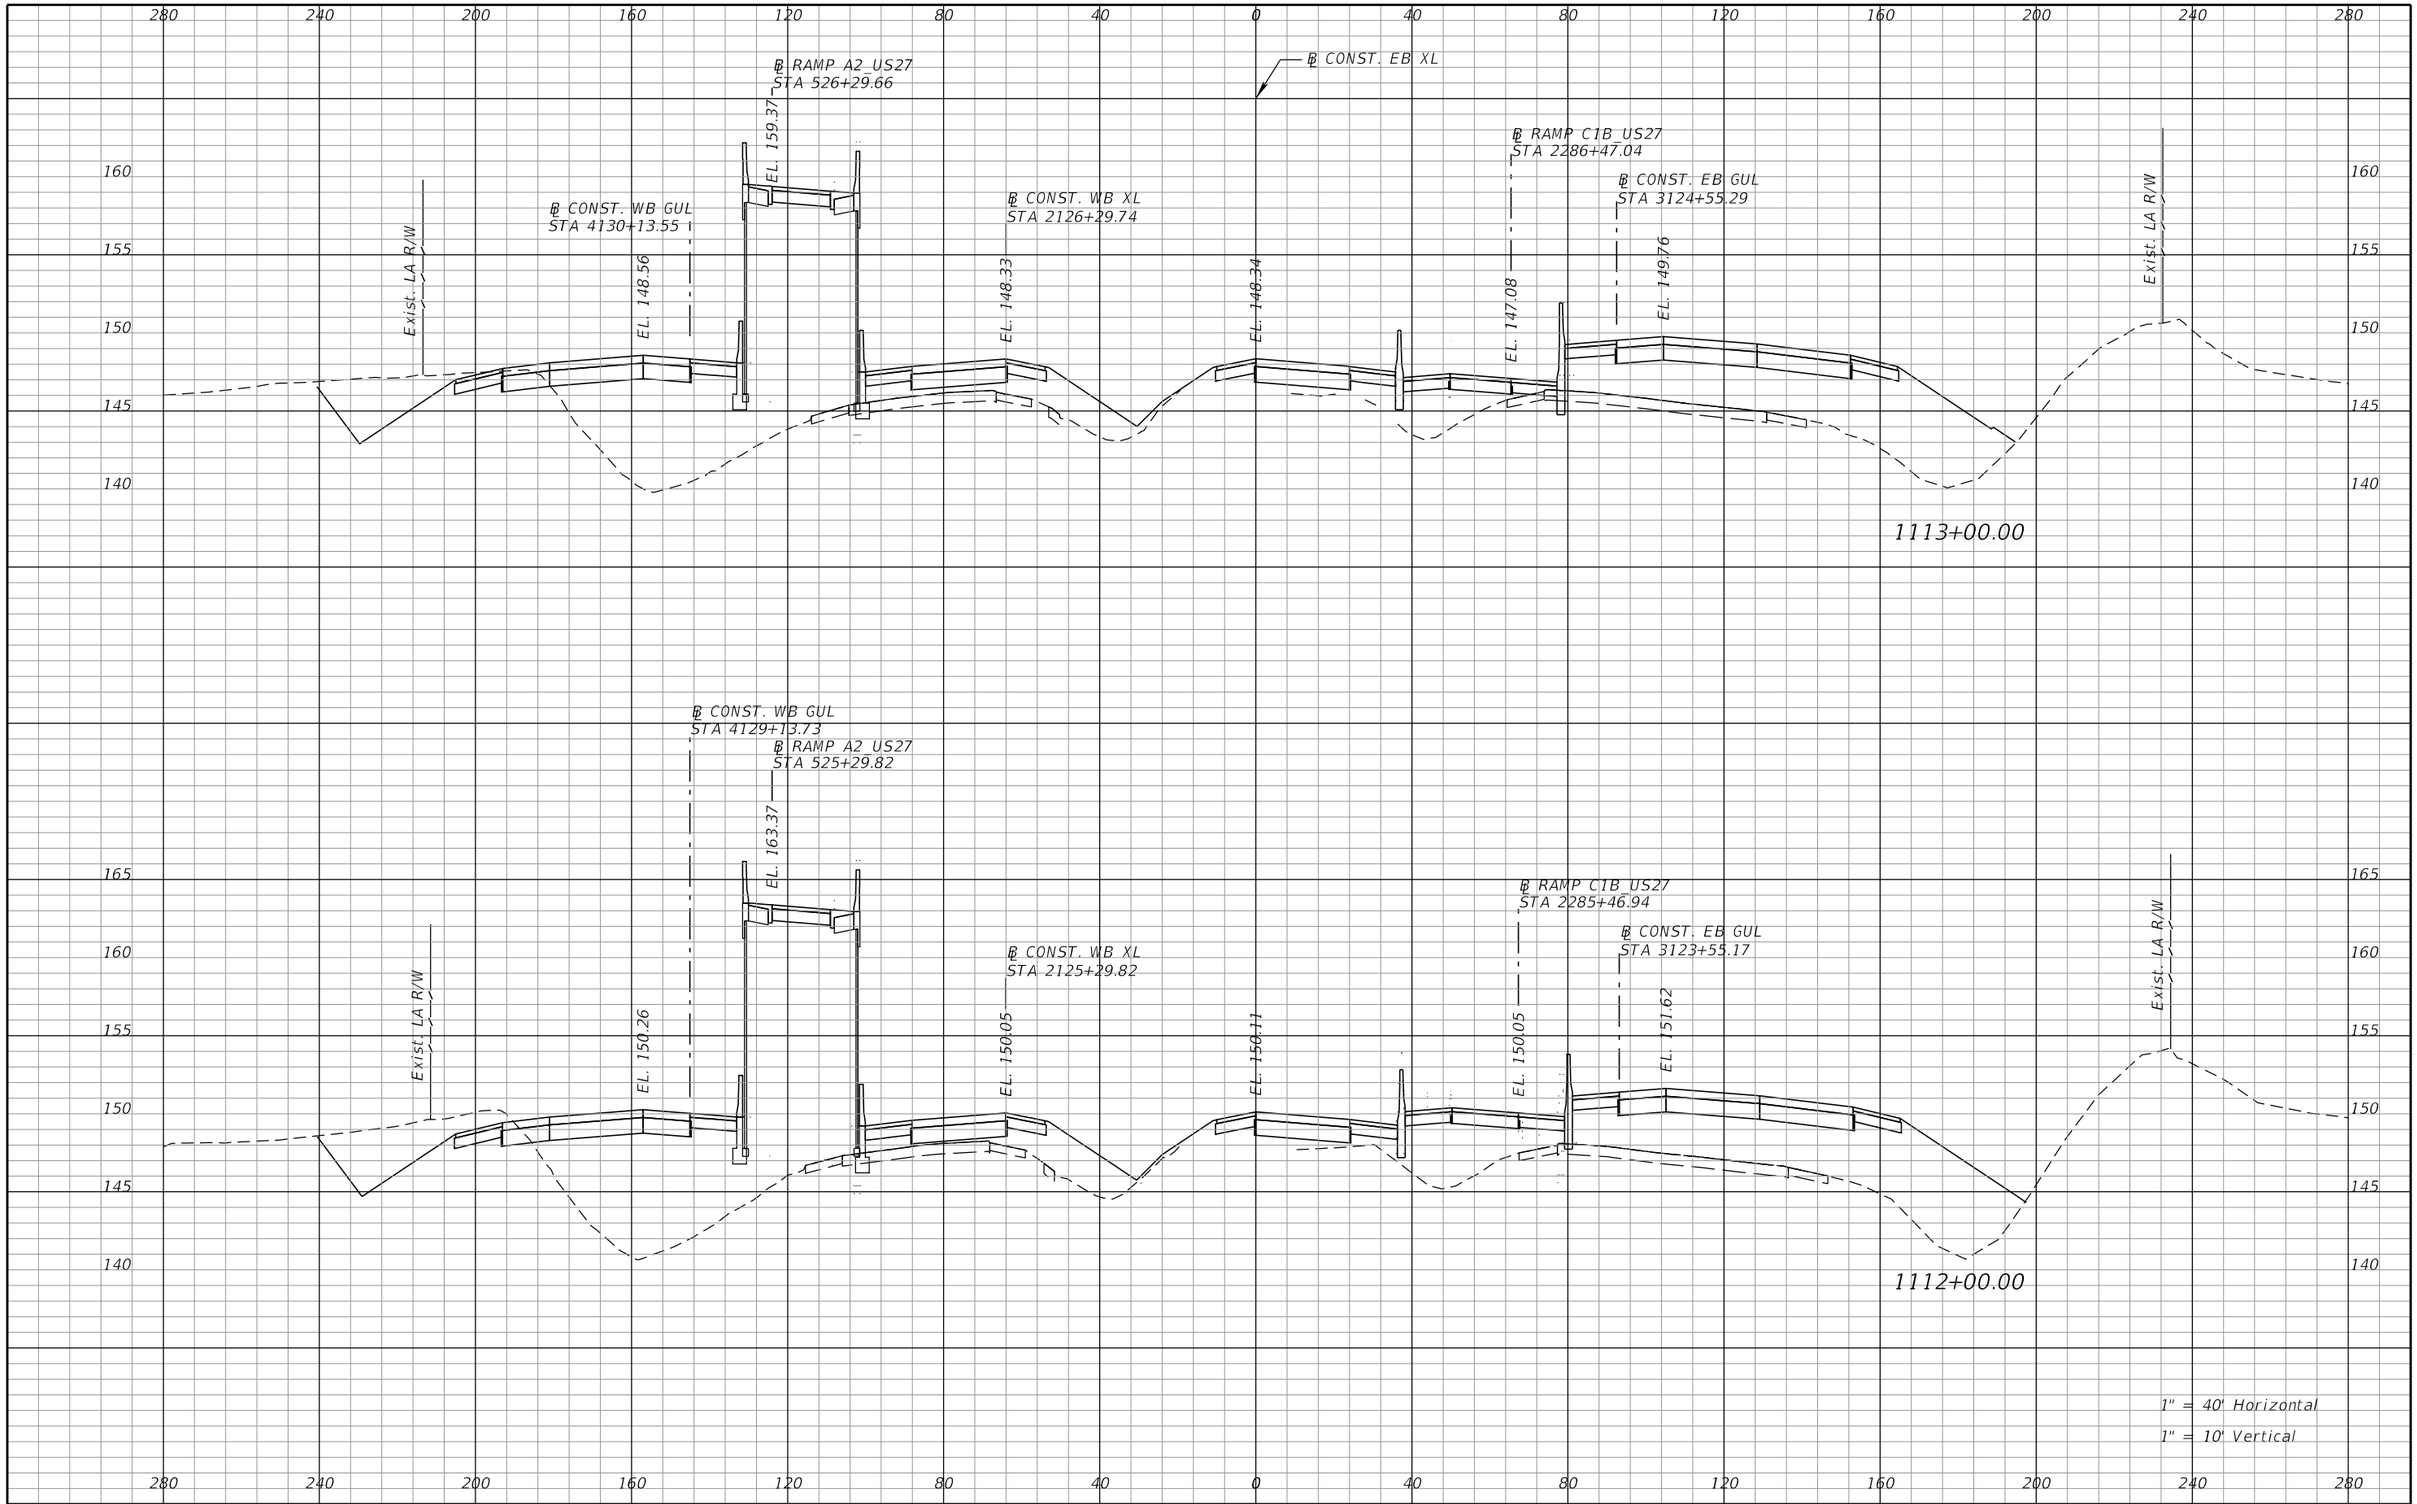

REVISIONS			
DATE	DESCRIPTION	DATE	DESCRIPTION

DEWBERRY ENGINEERS INC.
800 NORTH MAGNOLIA AVENUE, SUITE 1000
ORLANDO, FL 32803
CERTIFICATE OF AUTHORIZATION 8794

STATE OF FLORIDA
DEPARTMENT OF TRANSPORTATION


ROAD NO.	COUNTY	FINANCIAL PROJECT ID
SR 400	POLK	201210-3-52-1

SR 400 (I-4)
CROSS SECTIONS

SHEET NO. 292

PRELIMINARY: NOT FOR CONSTRUCTION

cfraser 3/10/2017 10:58:29 AM c:\pwworking\aecom_na\cfraser\dms28180\RDXSRD01_SEGA_XEBI4.DGN

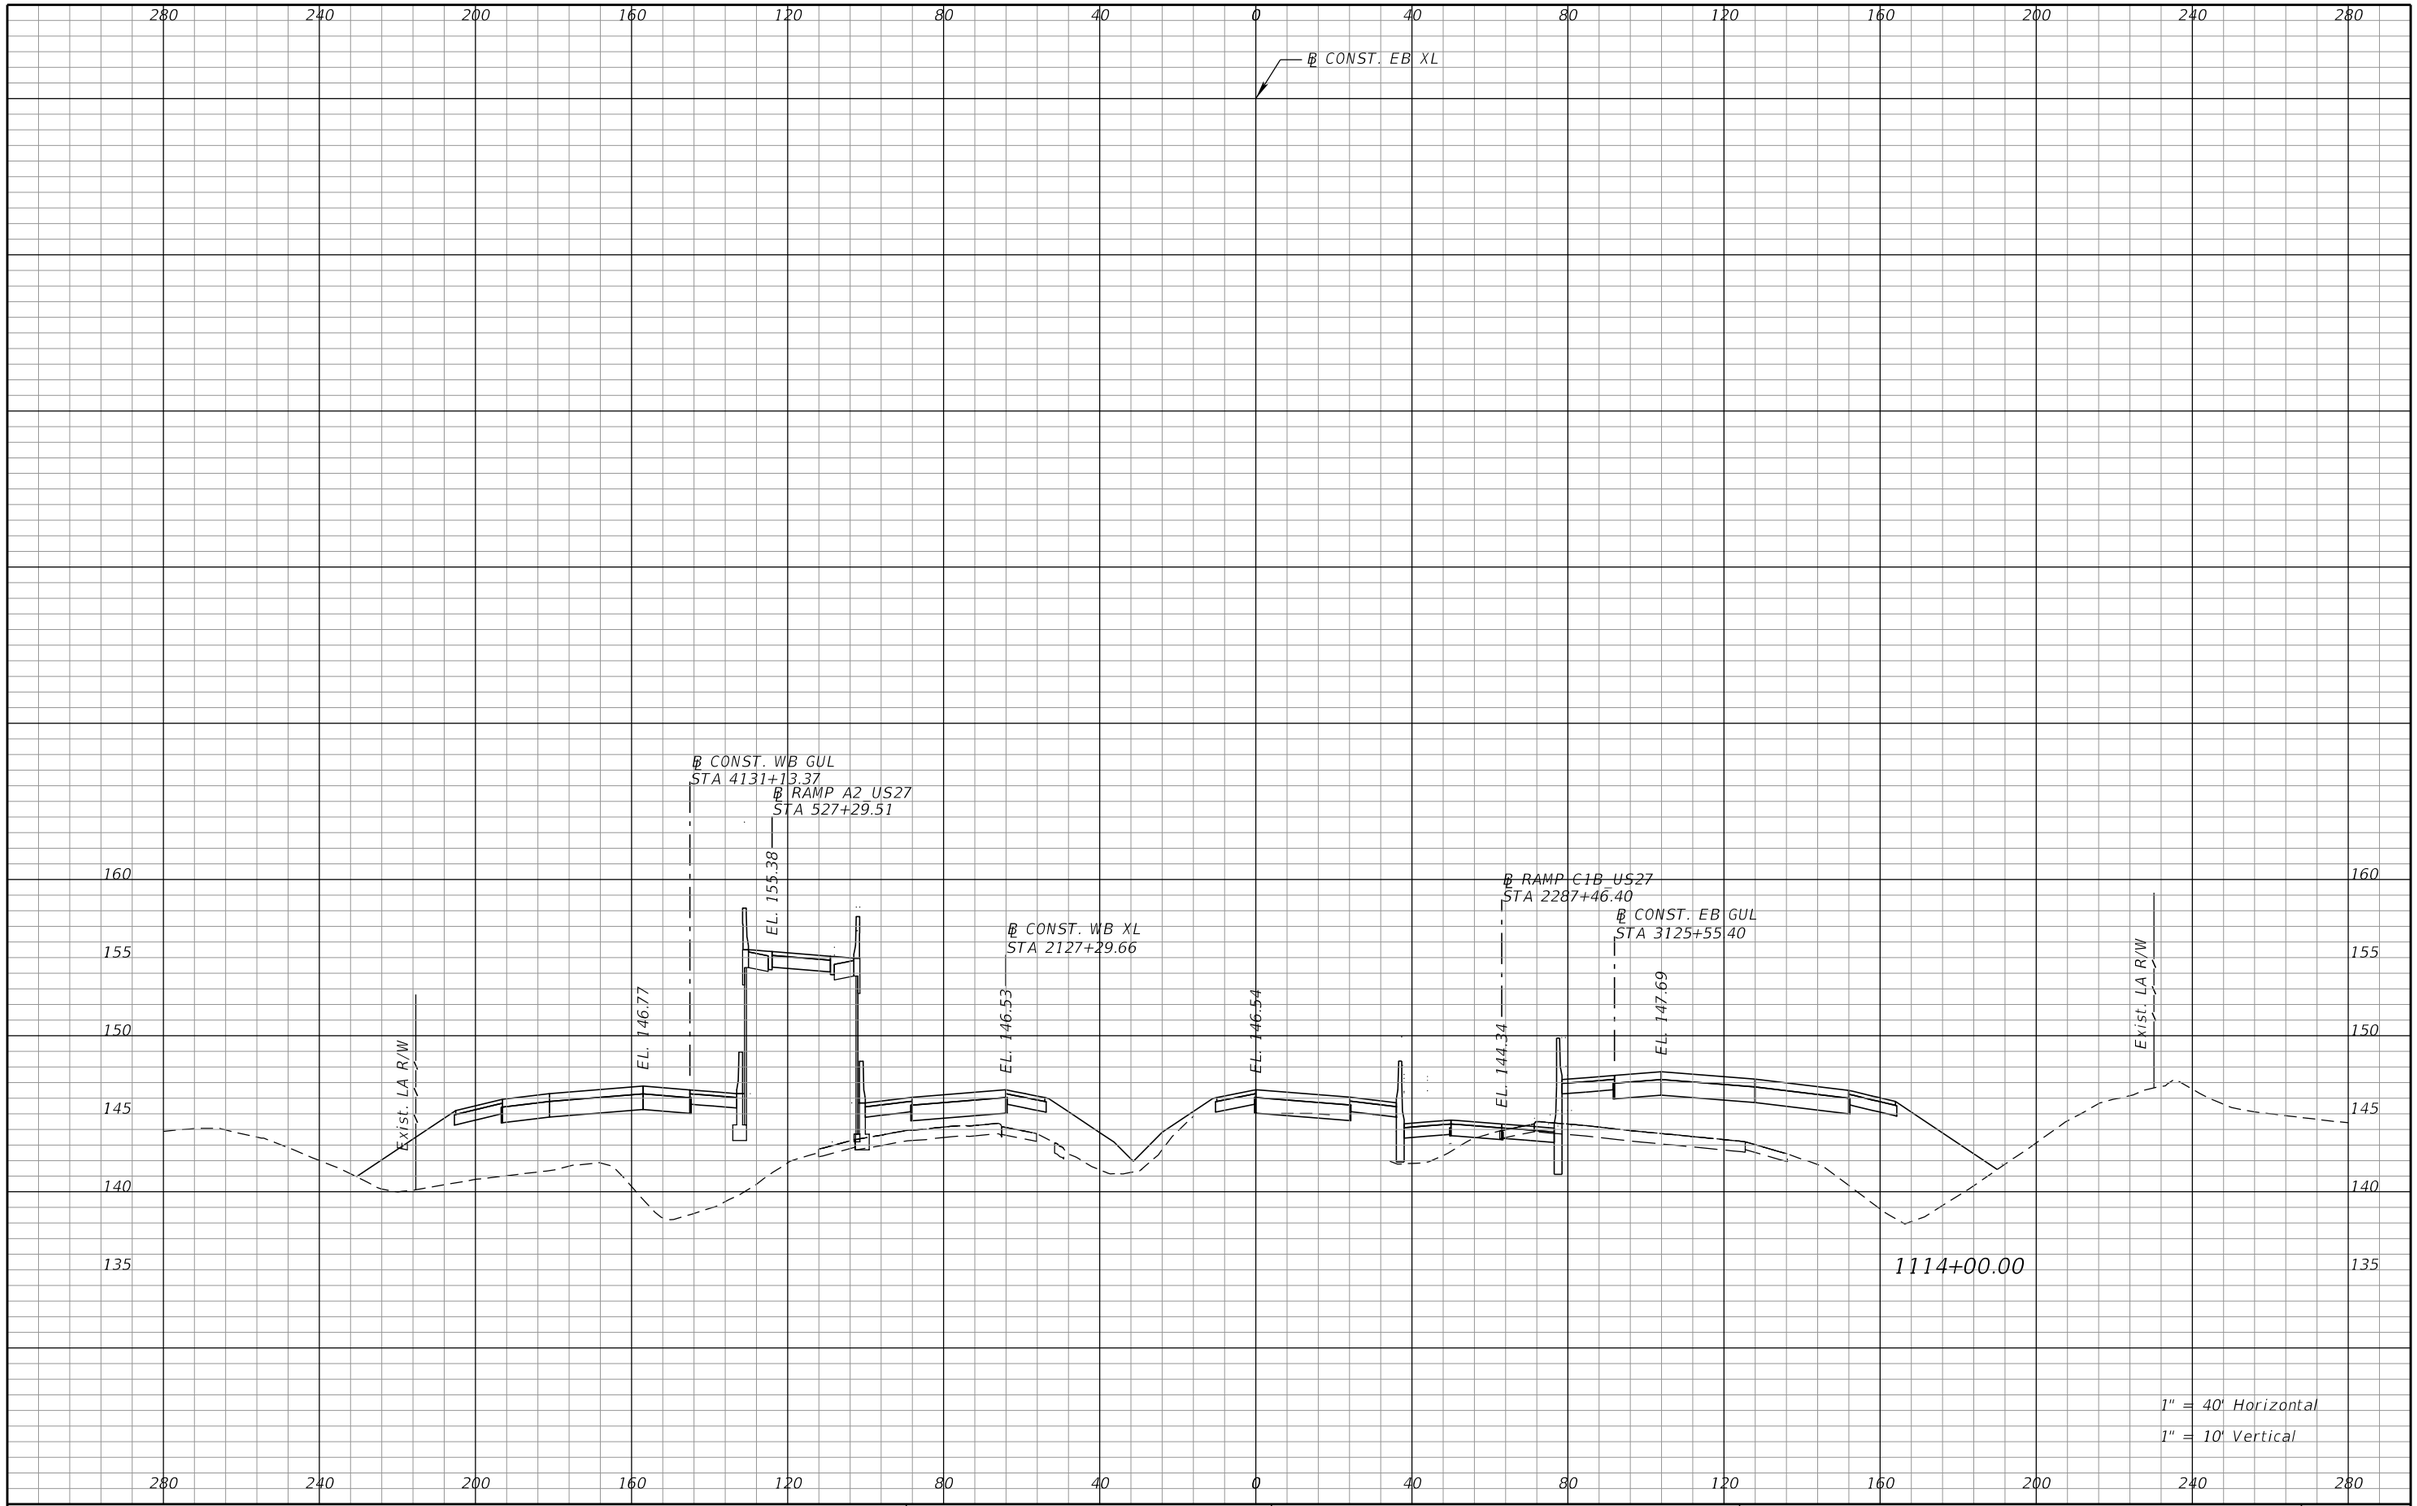

REVISIONS			
DATE	DESCRIPTION	DATE	DESCRIPTION

DEWBERRY ENGINEERS INC.
800 NORTH MAGNOLIA AVENUE, SUITE 1000
ORLANDO, FL 32803
CERTIFICATE OF AUTHORIZATION 8794


STATE OF FLORIDA
DEPARTMENT OF TRANSPORTATION

ROAD NO.	COUNTY	FINANCIAL PROJECT ID
SR 400	POLK	201210-3-52-1

SR 400 (I-4)
CROSS SECTIONS

SHEET NO. 293

PRELIMINARY: NOT FOR CONSTRUCTION

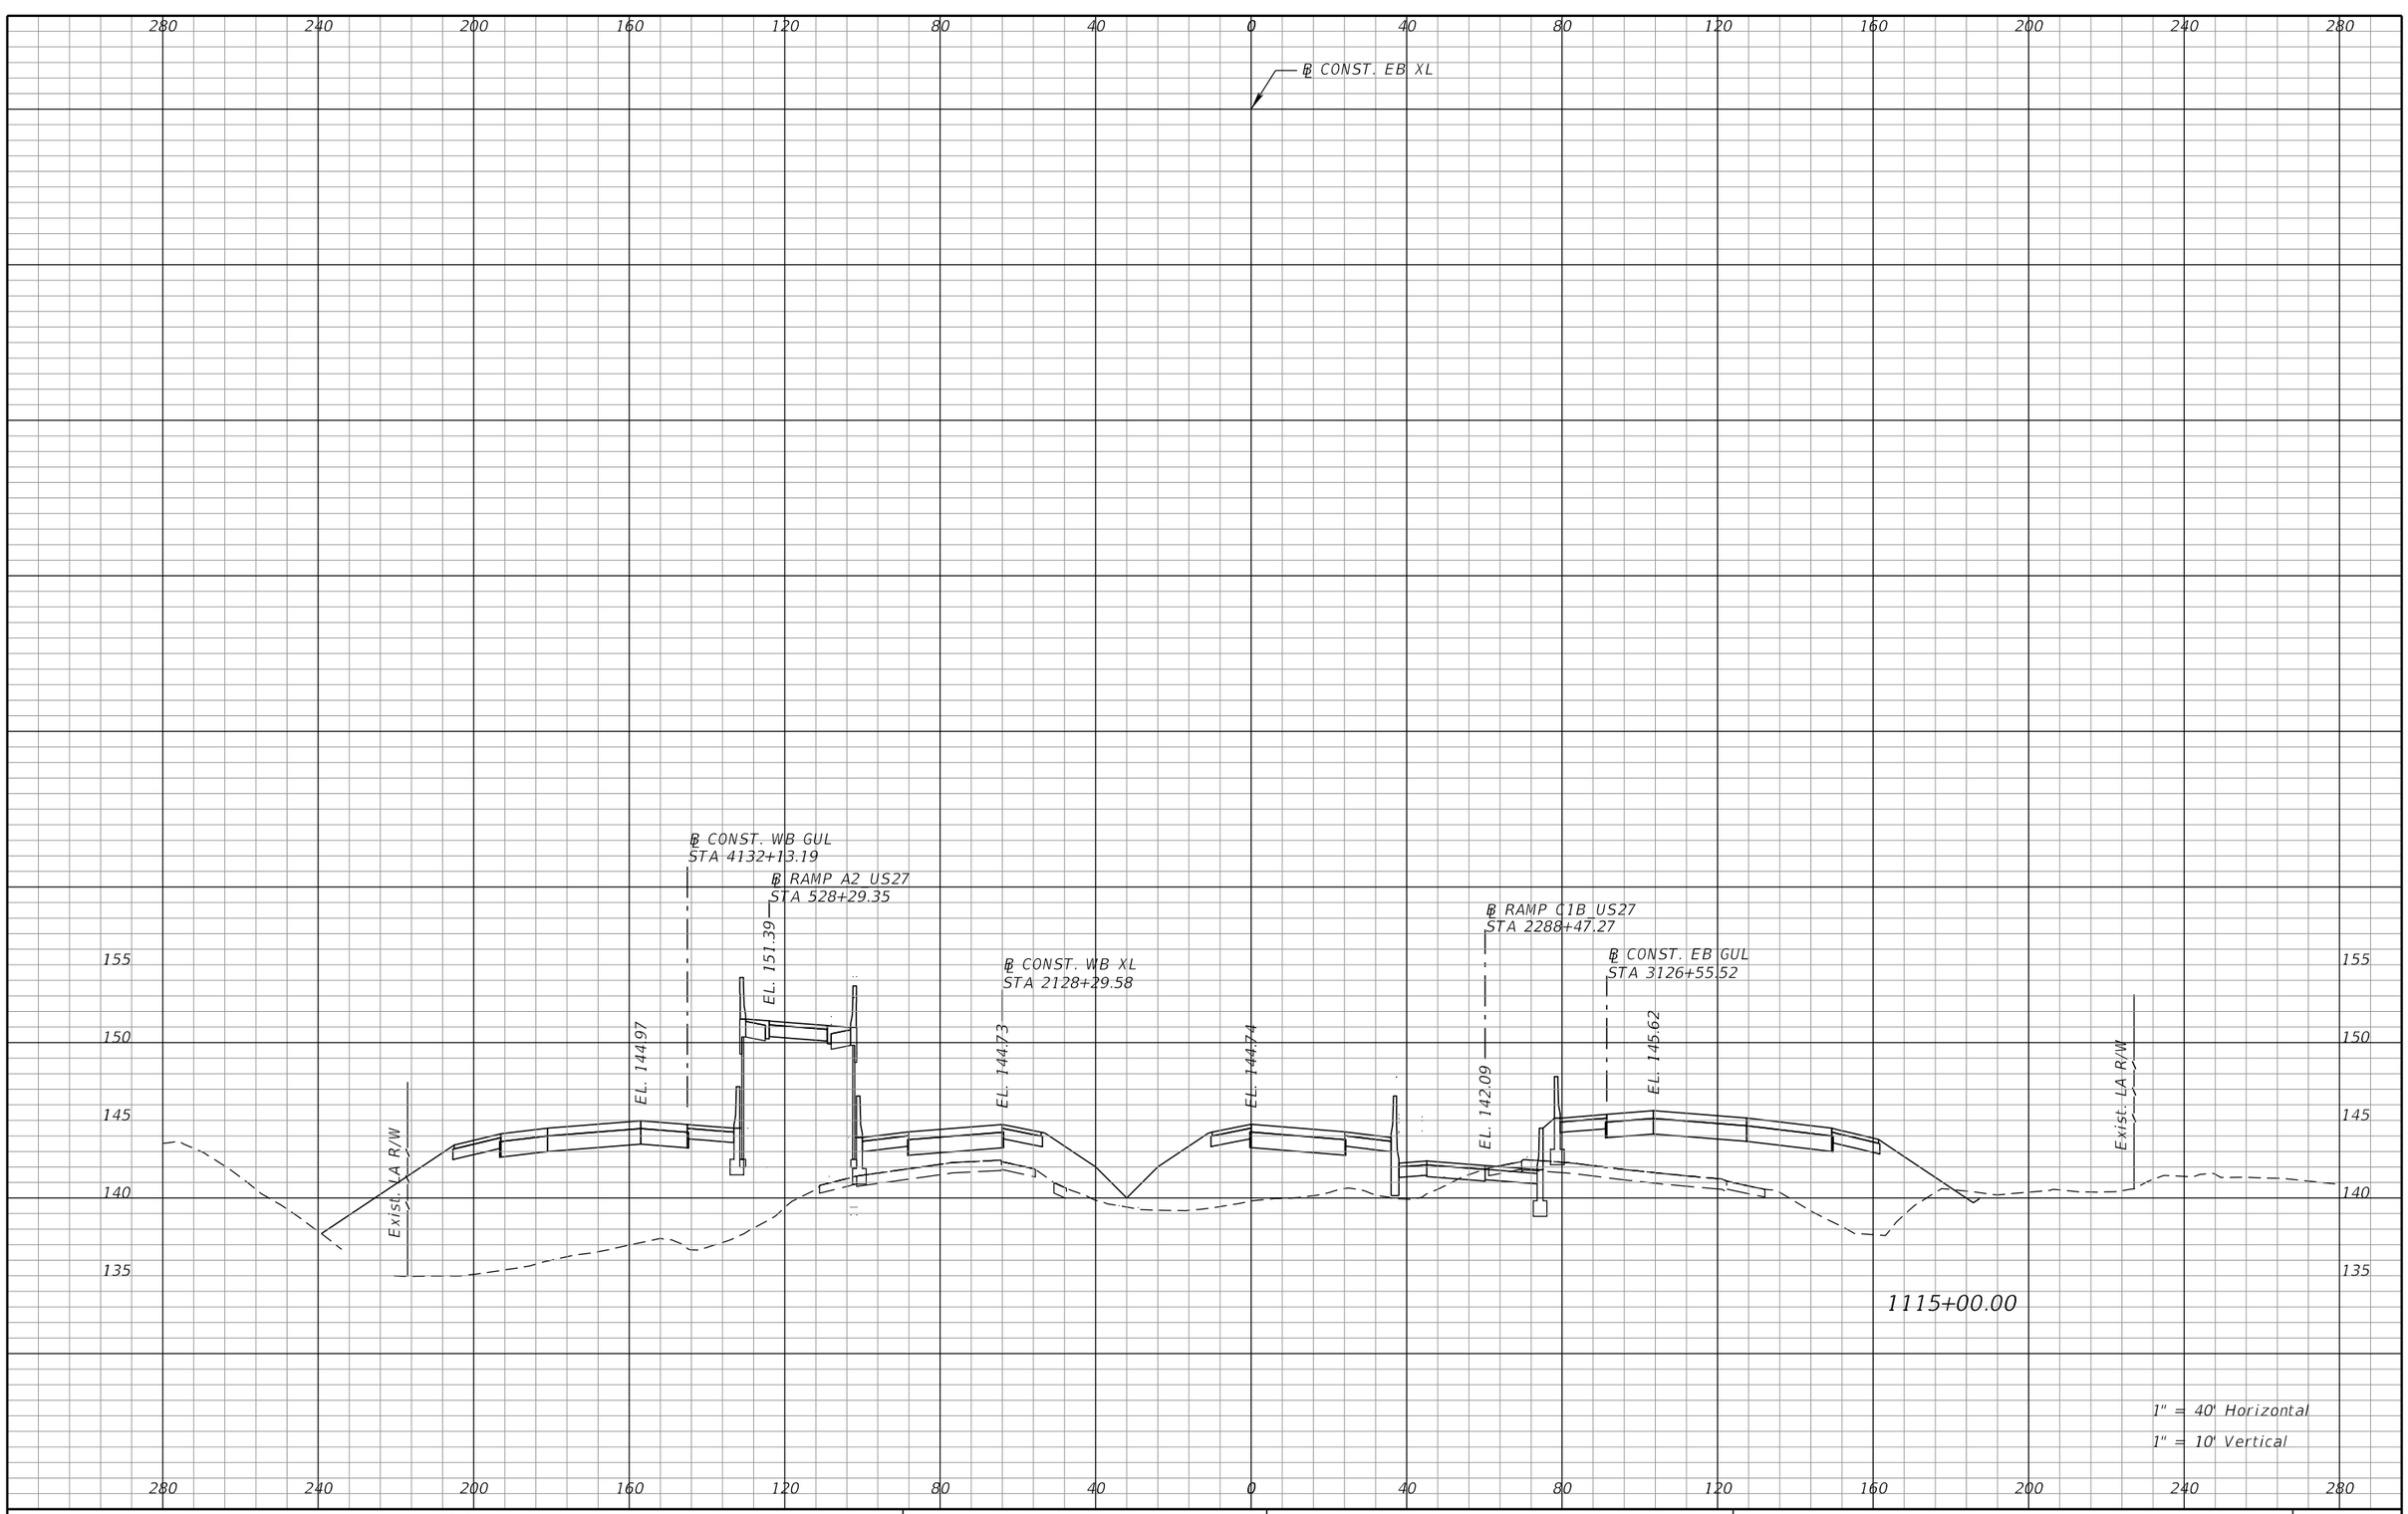

REVISIONS			
DATE	DESCRIPTION	DATE	DESCRIPTION

DEWBERRY ENGINEERS INC.
800 NORTH MAGNOLIA AVENUE, SUITE 1000
ORLANDO, FL 32803
CERTIFICATE OF AUTHORIZATION 8794


STATE OF FLORIDA
DEPARTMENT OF TRANSPORTATION

ROAD NO.	COUNTY	FINANCIAL PROJECT ID
SR 400	POLK	201210-3-52-1

SR 400 (I-4)
CROSS SECTIONS

SHEET NO. 294

PRELIMINARY: NOT FOR CONSTRUCTION

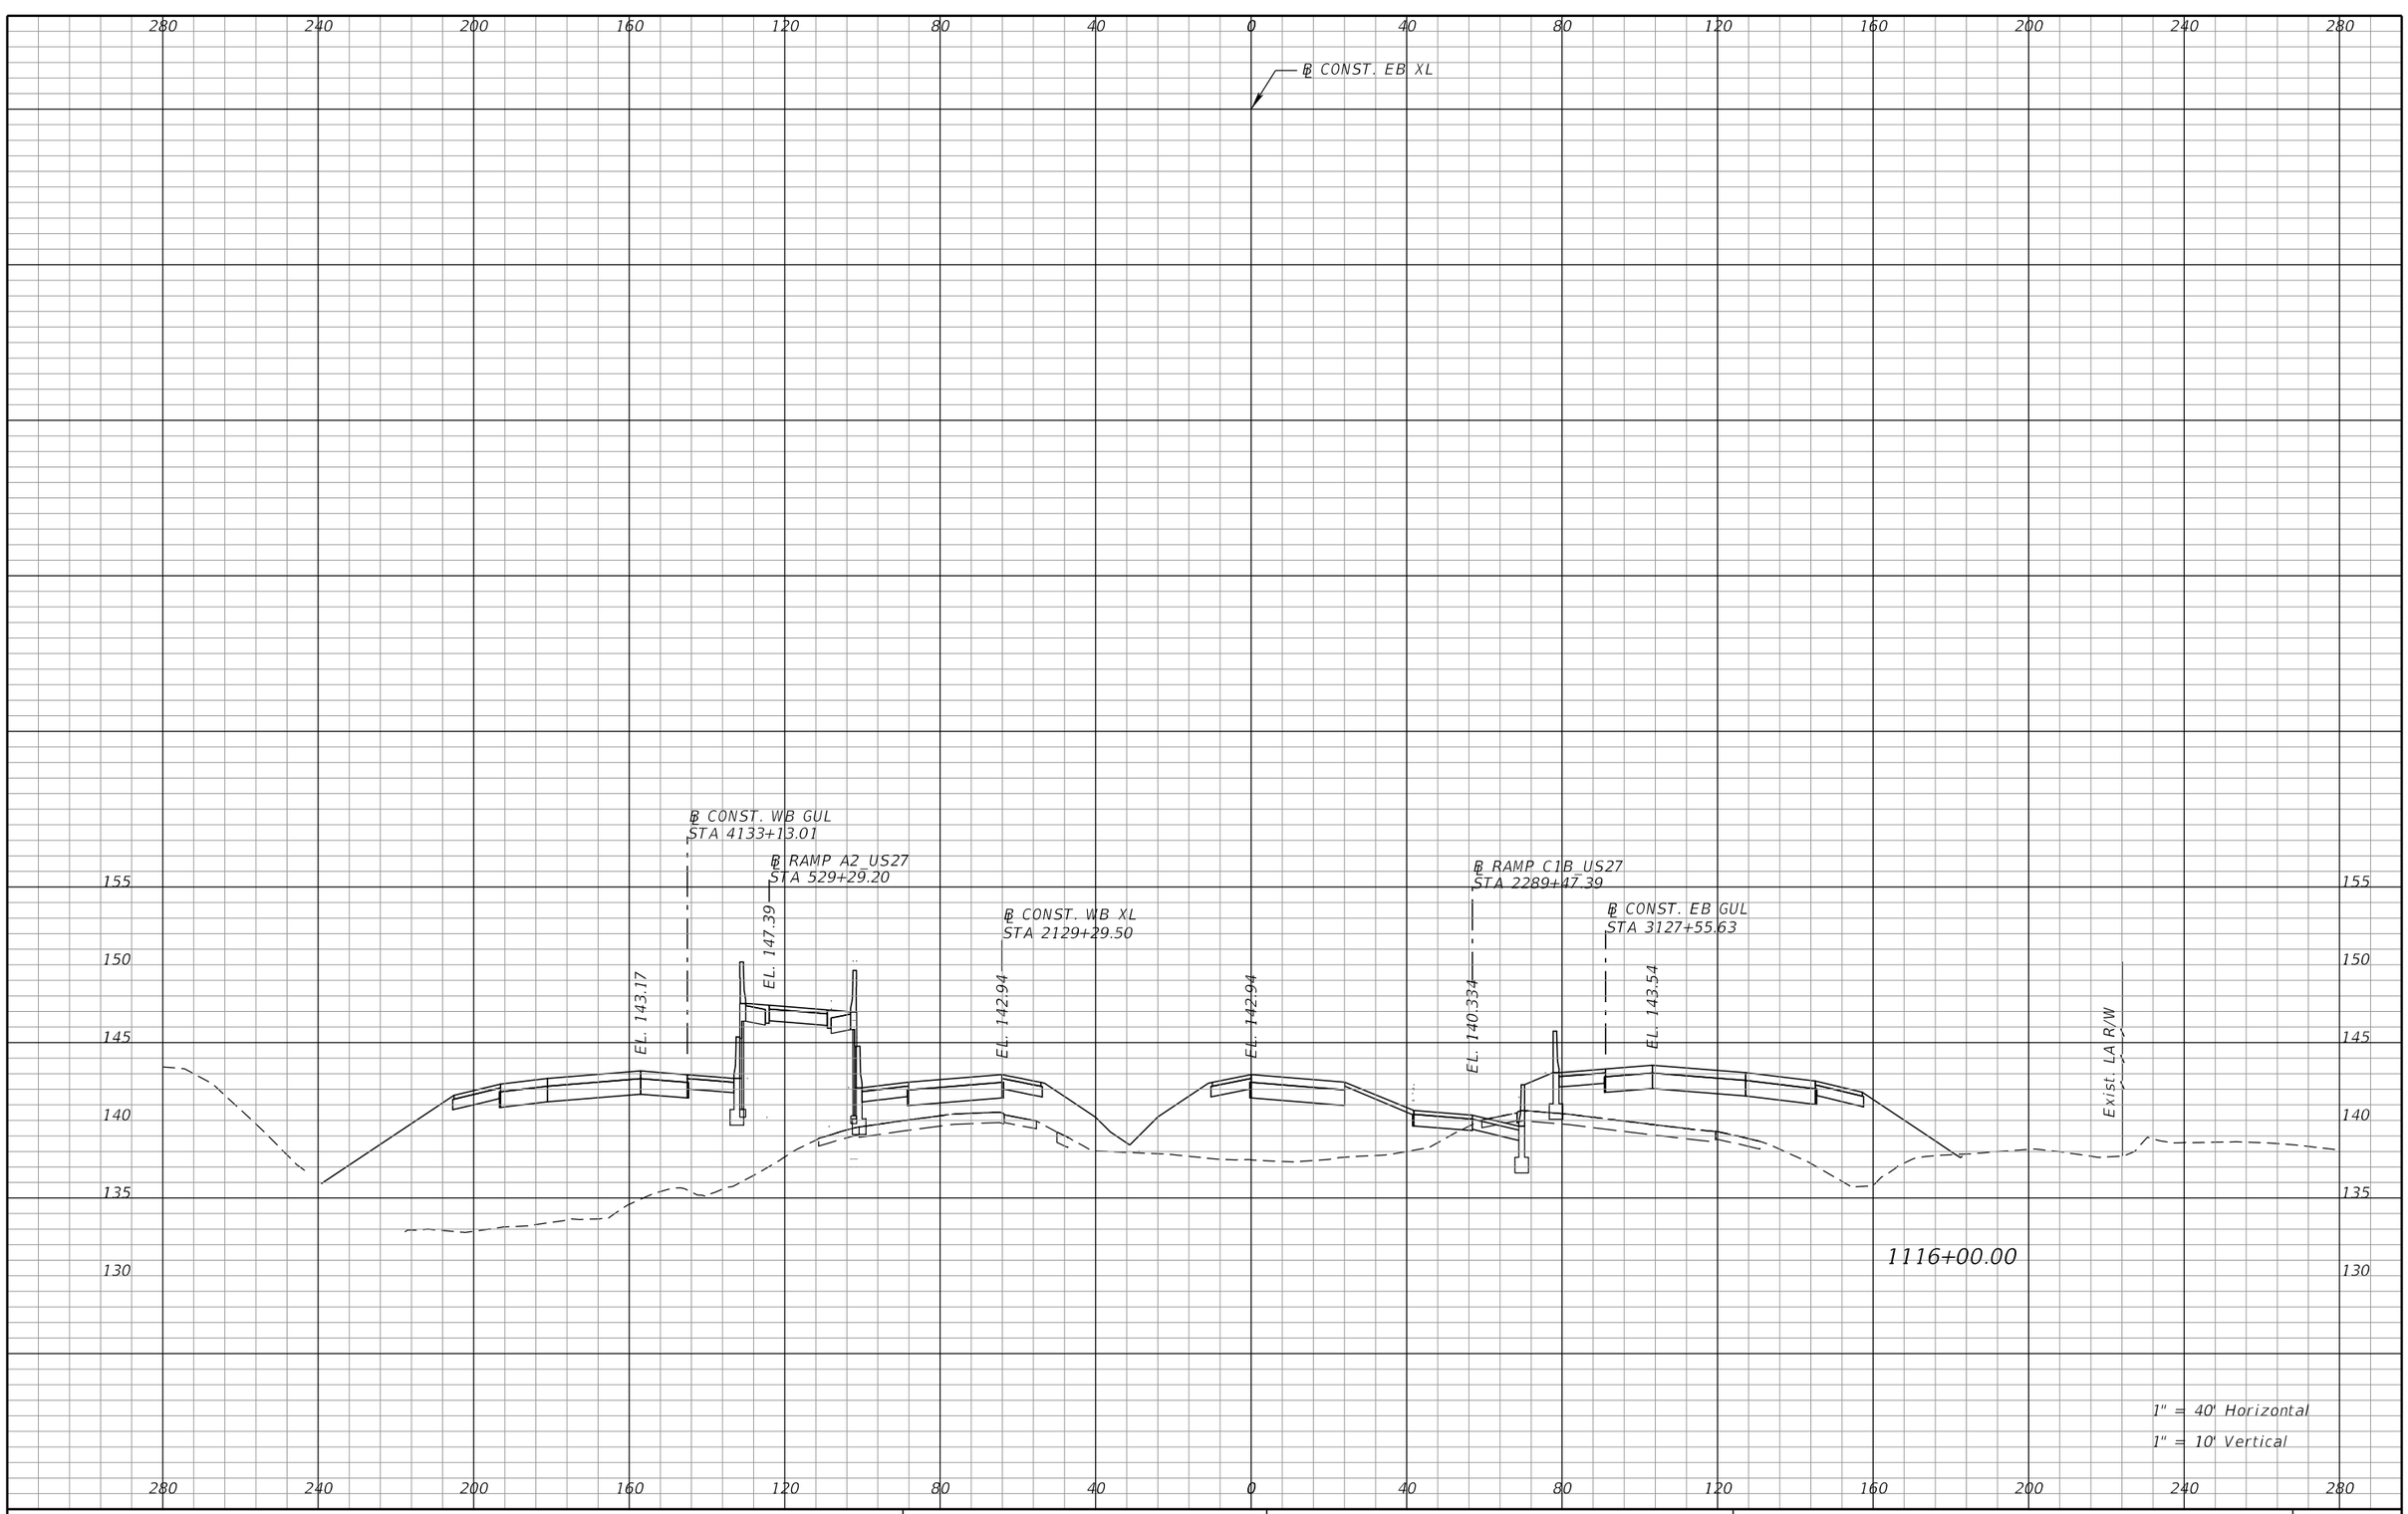

REVISIONS			
DATE	DESCRIPTION	DATE	DESCRIPTION

DEWBERRY ENGINEERS INC.
800 NORTH MAGNOLIA AVENUE, SUITE 1000
ORLANDO, FL 32803
CERTIFICATE OF AUTHORIZATION 8794

STATE OF FLORIDA
DEPARTMENT OF TRANSPORTATION


ROAD NO.	COUNTY	FINANCIAL PROJECT ID
SR 400	POLK	201210-3-52-1

SR 400 (I-4)
CROSS SECTIONS

SHEET NO. 295

PRELIMINARY: NOT FOR CONSTRUCTION

cfraser 3/10/2017 10:58:30 AM c:\pwworking\aecom_na\cfraser\dms28180\RDXSRD01_SEGA_XEBI4.DGN

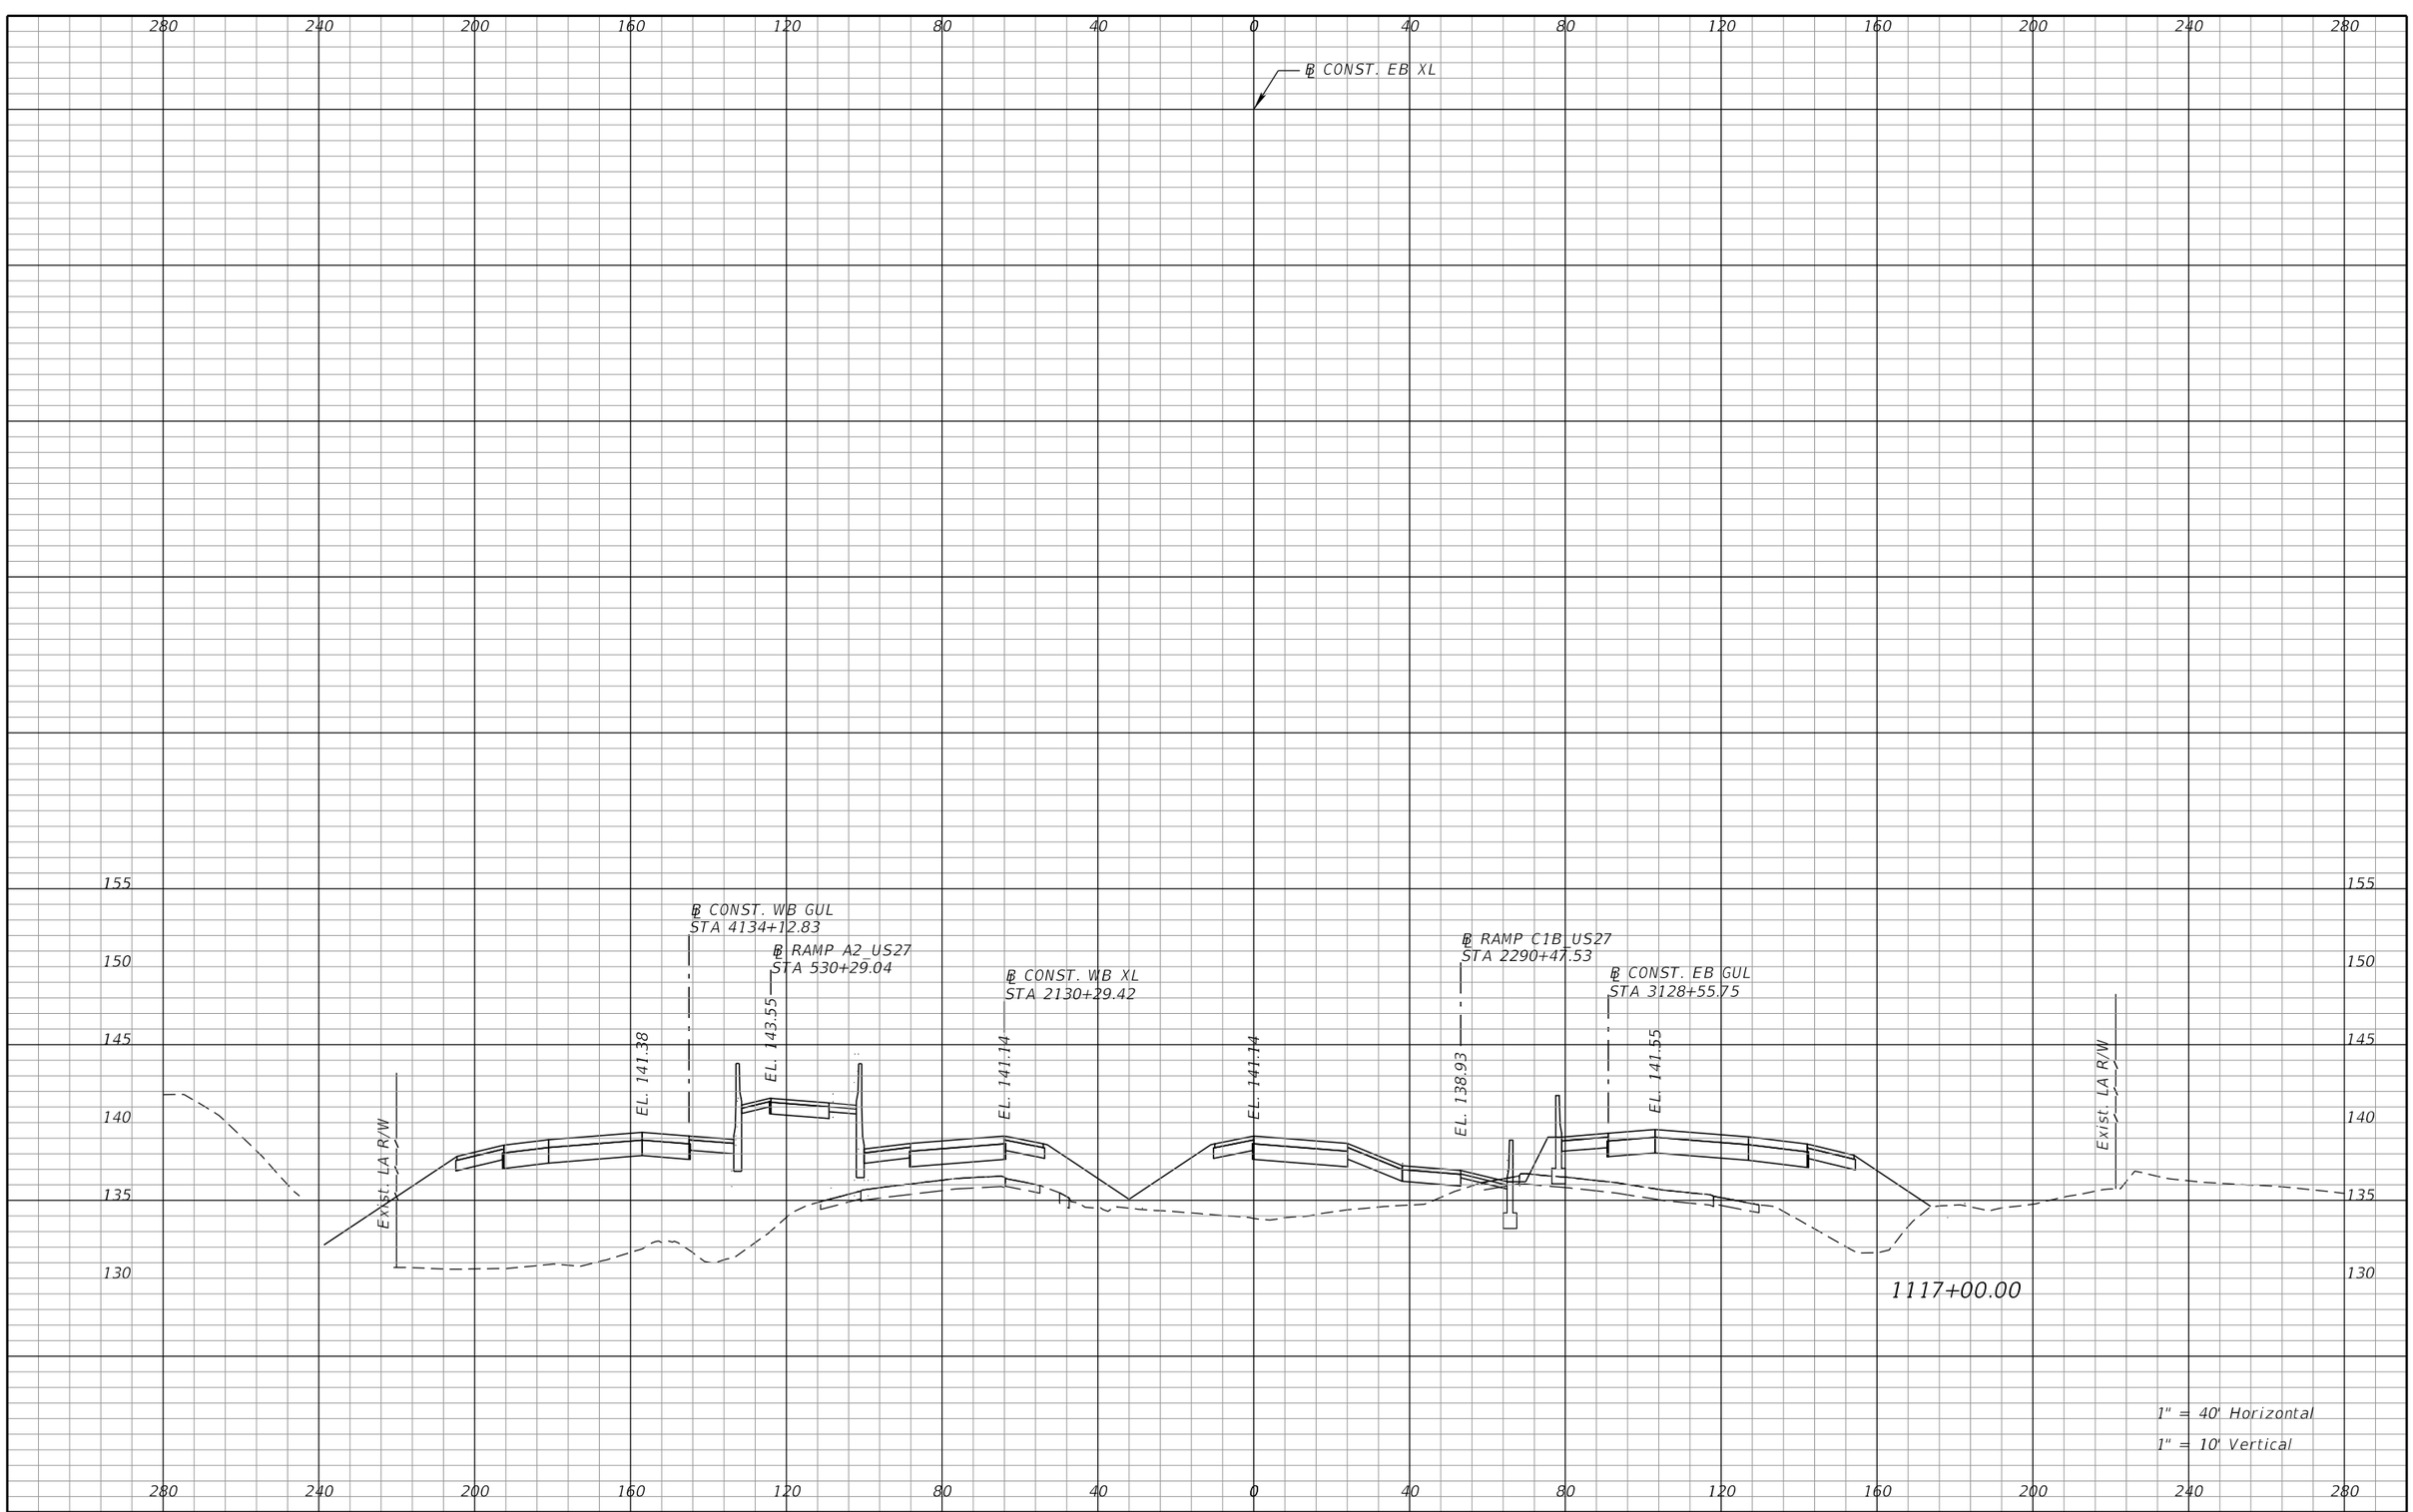

REVISIONS			
DATE	DESCRIPTION	DATE	DESCRIPTION

DEWBERRY ENGINEERS INC.
800 NORTH MAGNOLIA AVENUE, SUITE 1000
ORLANDO, FL 32803
CERTIFICATE OF AUTHORIZATION 8794

STATE OF FLORIDA
DEPARTMENT OF TRANSPORTATION


ROAD NO.	COUNTY	FINANCIAL PROJECT ID
SR 400	POLK	201210-3-52-1

SR 400 (I-4)
CROSS SECTIONS

SHEET NO. 296

PRELIMINARY: NOT FOR CONSTRUCTION

cfraser 3/10/2017 10:58:31 AM c:\pwworking\aecom_na\cfraser\dms28180\RDXSRD01_SEGA_XEBI4.DGN

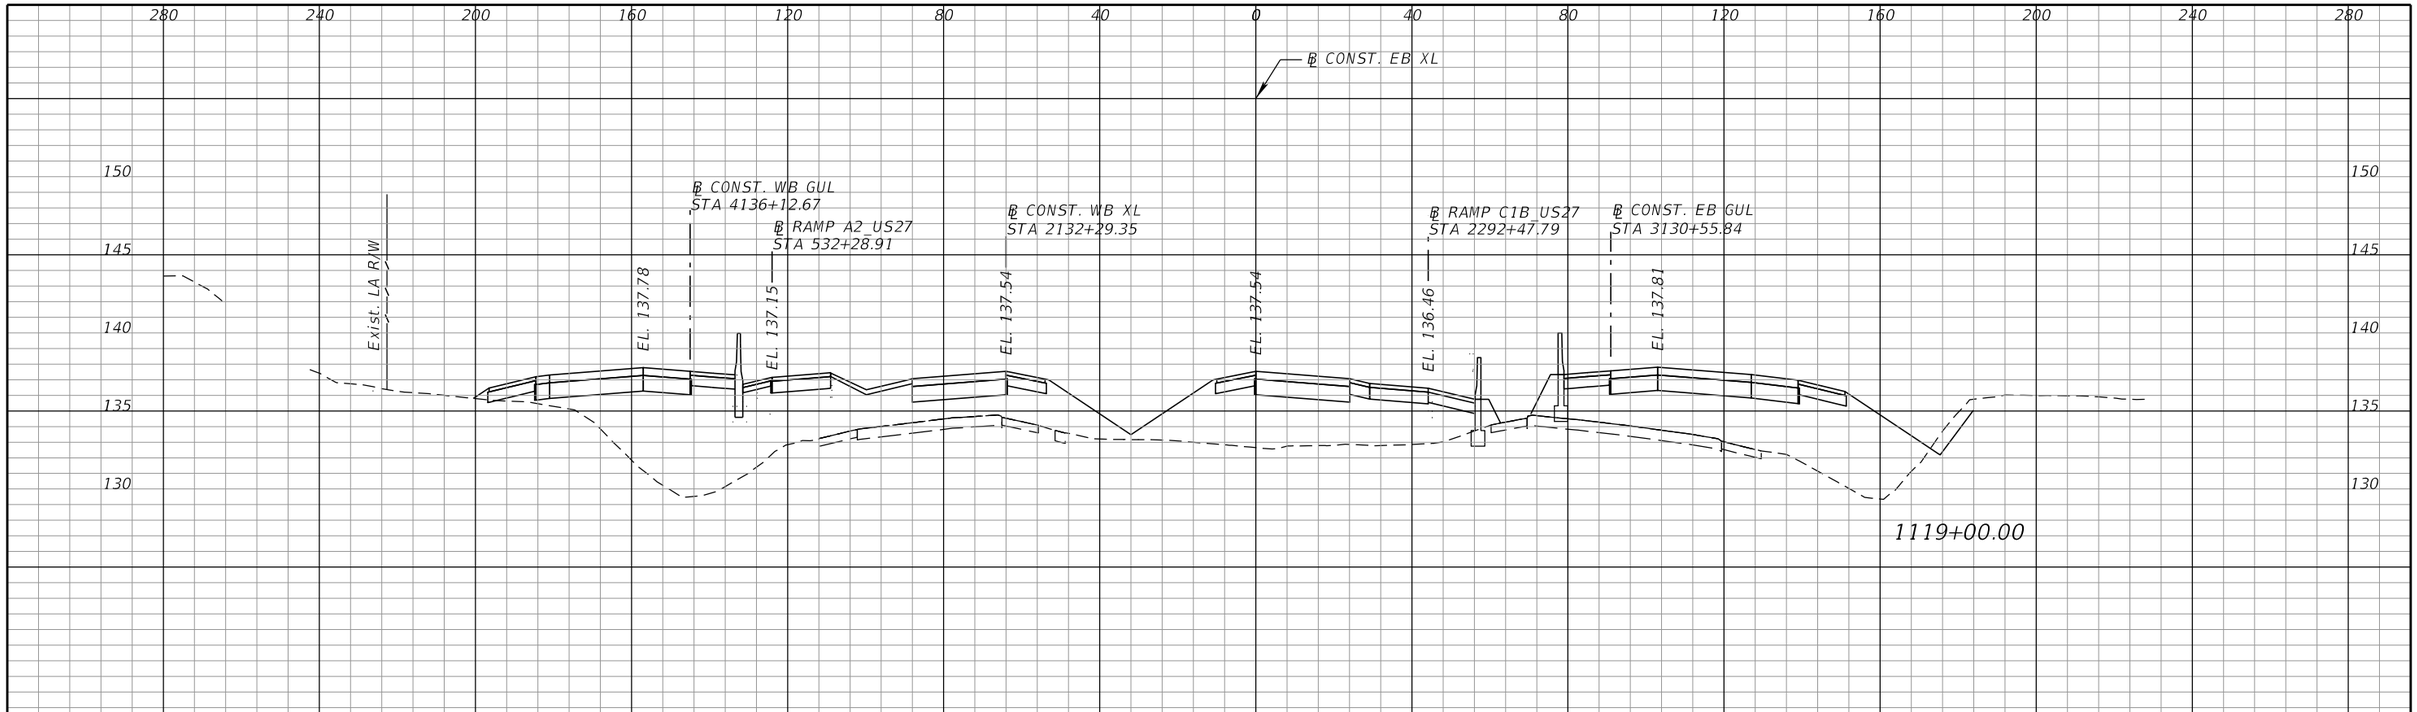

REVISIONS			
DATE	DESCRIPTION	DATE	DESCRIPTION

DEWBERRY ENGINEERS INC.
800 NORTH MAGNOLIA AVENUE, SUITE 1000
ORLANDO, FL 32803
CERTIFICATE OF AUTHORIZATION 8794

STATE OF FLORIDA
DEPARTMENT OF TRANSPORTATION


ROAD NO.	COUNTY	FINANCIAL PROJECT ID
SR 400	POLK	201210-3-52-1

SR 400 (I-4)
CROSS SECTIONS

SHEET NO. 297

PRELIMINARY: NOT FOR CONSTRUCTION

cfraser 3/10/2017 10:58:31 AM c:\pwworking\aecom_na\cfraser\dms28180\RDXSRD01_SEGA_XEBI4.DGN

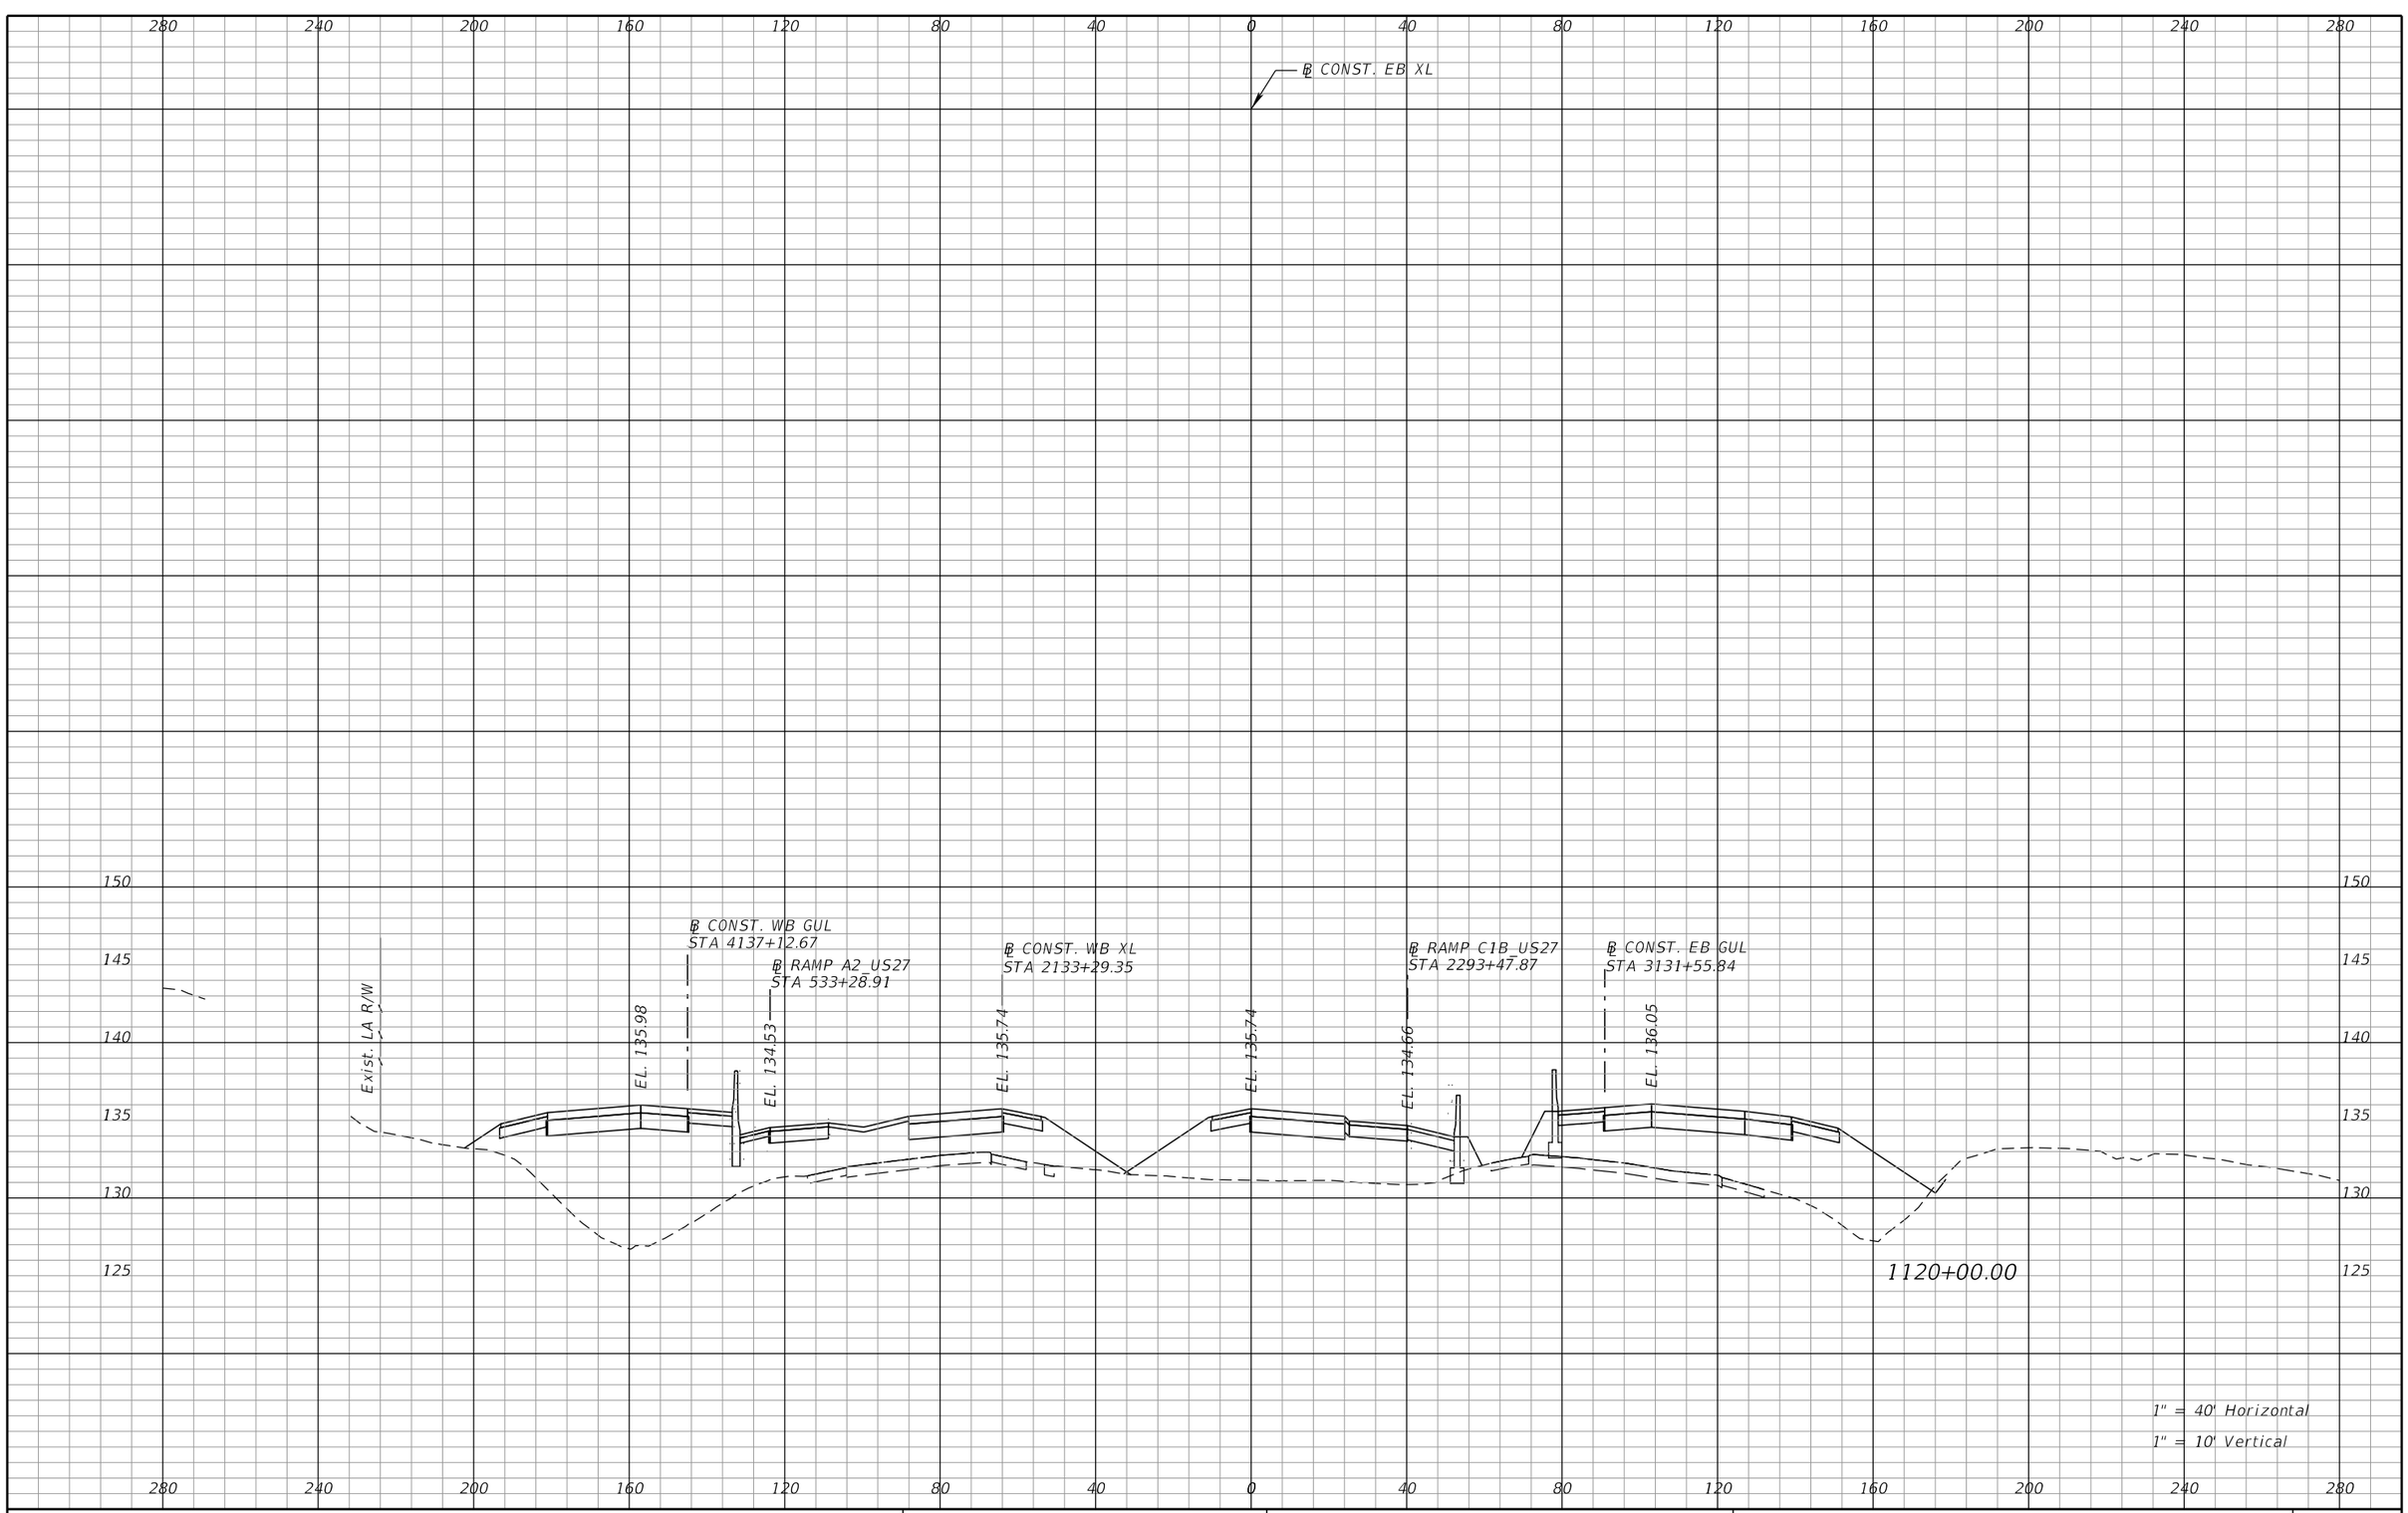

PRELIMINARY: NOT FOR CONSTRUCTION

REVISIONS			
DATE	DESCRIPTION	DATE	DESCRIPTION

DEWBERRY ENGINEERS INC.
800 NORTH MAGNOLIA AVENUE, SUITE 1000
ORLANDO, FL 32803
CERTIFICATE OF AUTHORIZATION 8794


STATE OF FLORIDA
DEPARTMENT OF TRANSPORTATION

ROAD NO.	COUNTY	FINANCIAL PROJECT ID
SR 400	POLK	201210-3-52-1

SR 400 (I-4)
CROSS SECTIONS

SHEET NO. 298

cfraser 3/10/2017 10:58:31 AM c:\pwworking\aecom_na\cfraser\dms28180\RDXSRD01_SEGA_XEBI4.DGN

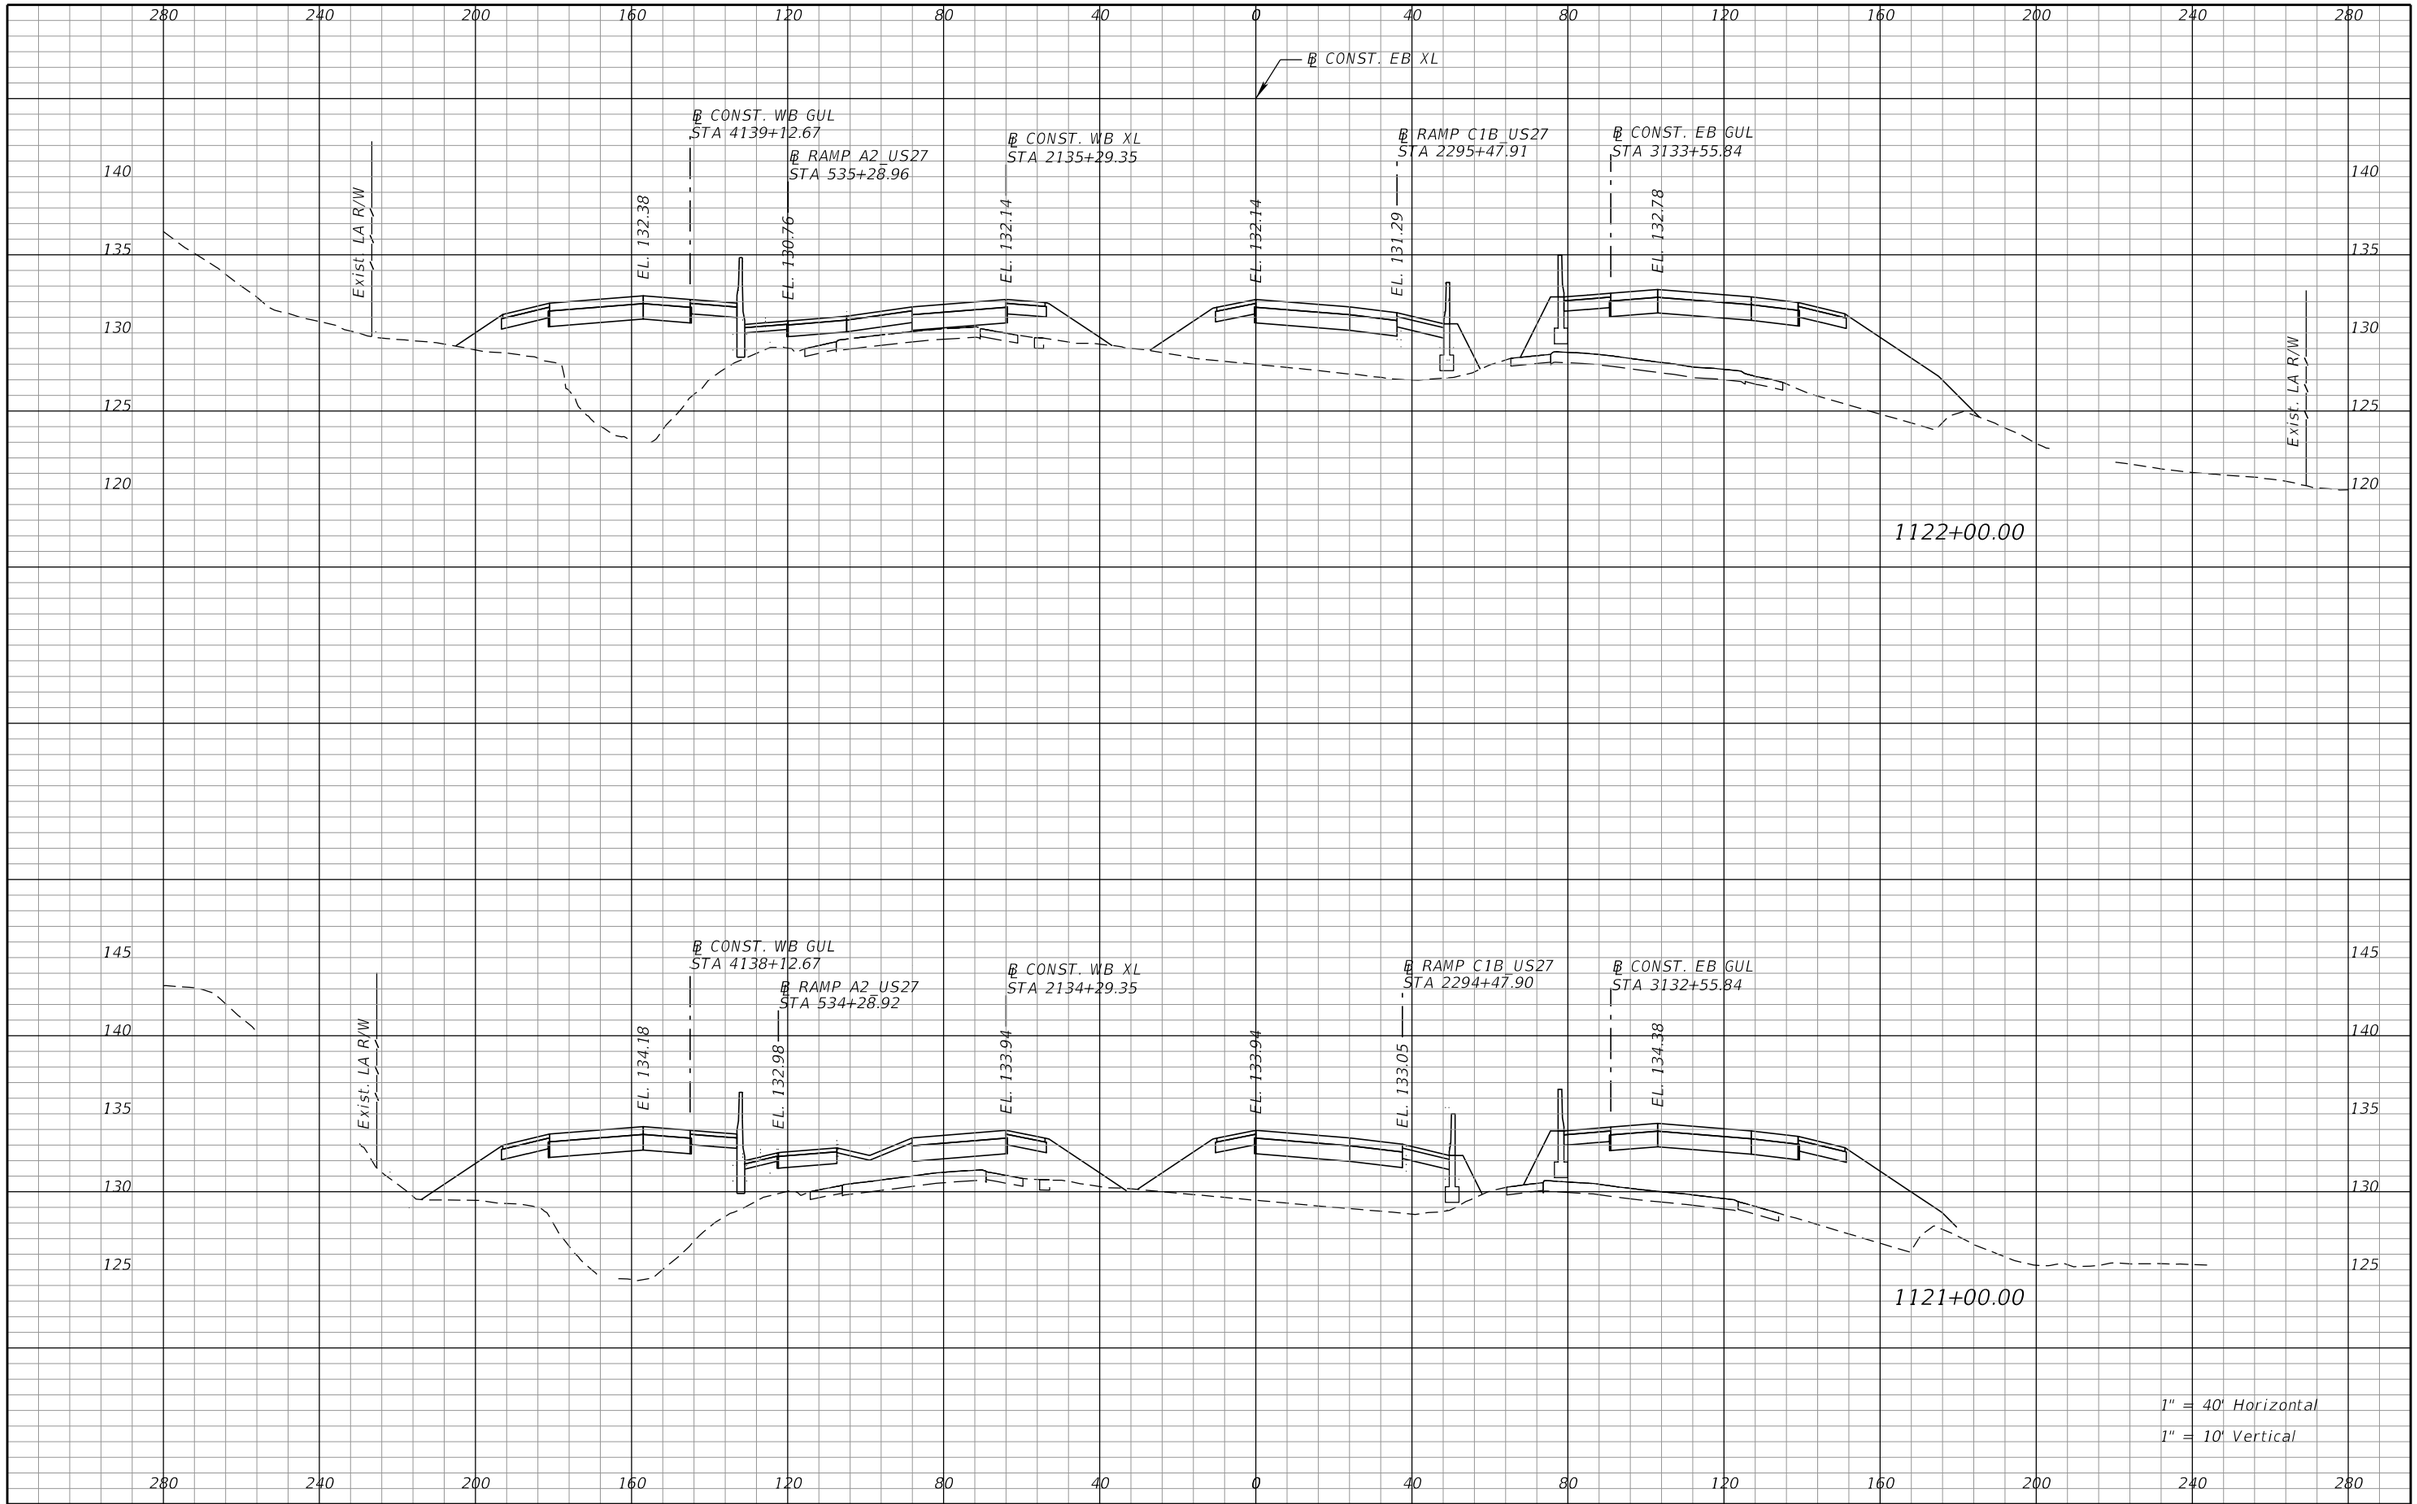

REVISIONS			
DATE	DESCRIPTION	DATE	DESCRIPTION

DEWBERRY ENGINEERS INC.
800 NORTH MAGNOLIA AVENUE, SUITE 1000
ORLANDO, FL 32803
CERTIFICATE OF AUTHORIZATION 8794

STATE OF FLORIDA
DEPARTMENT OF TRANSPORTATION


ROAD NO.	COUNTY	FINANCIAL PROJECT ID
SR 400	POLK	201210-3-52-1

SR 400 (I-4)
CROSS SECTIONS

SHEET NO. 299

PRELIMINARY: NOT FOR CONSTRUCTION

cfraser 3/10/2017 10:58:31 AM c:\pwworking\aecom_na\cfraser\dms28180\RDXSRD01_SEGA_XEBI4.DGN

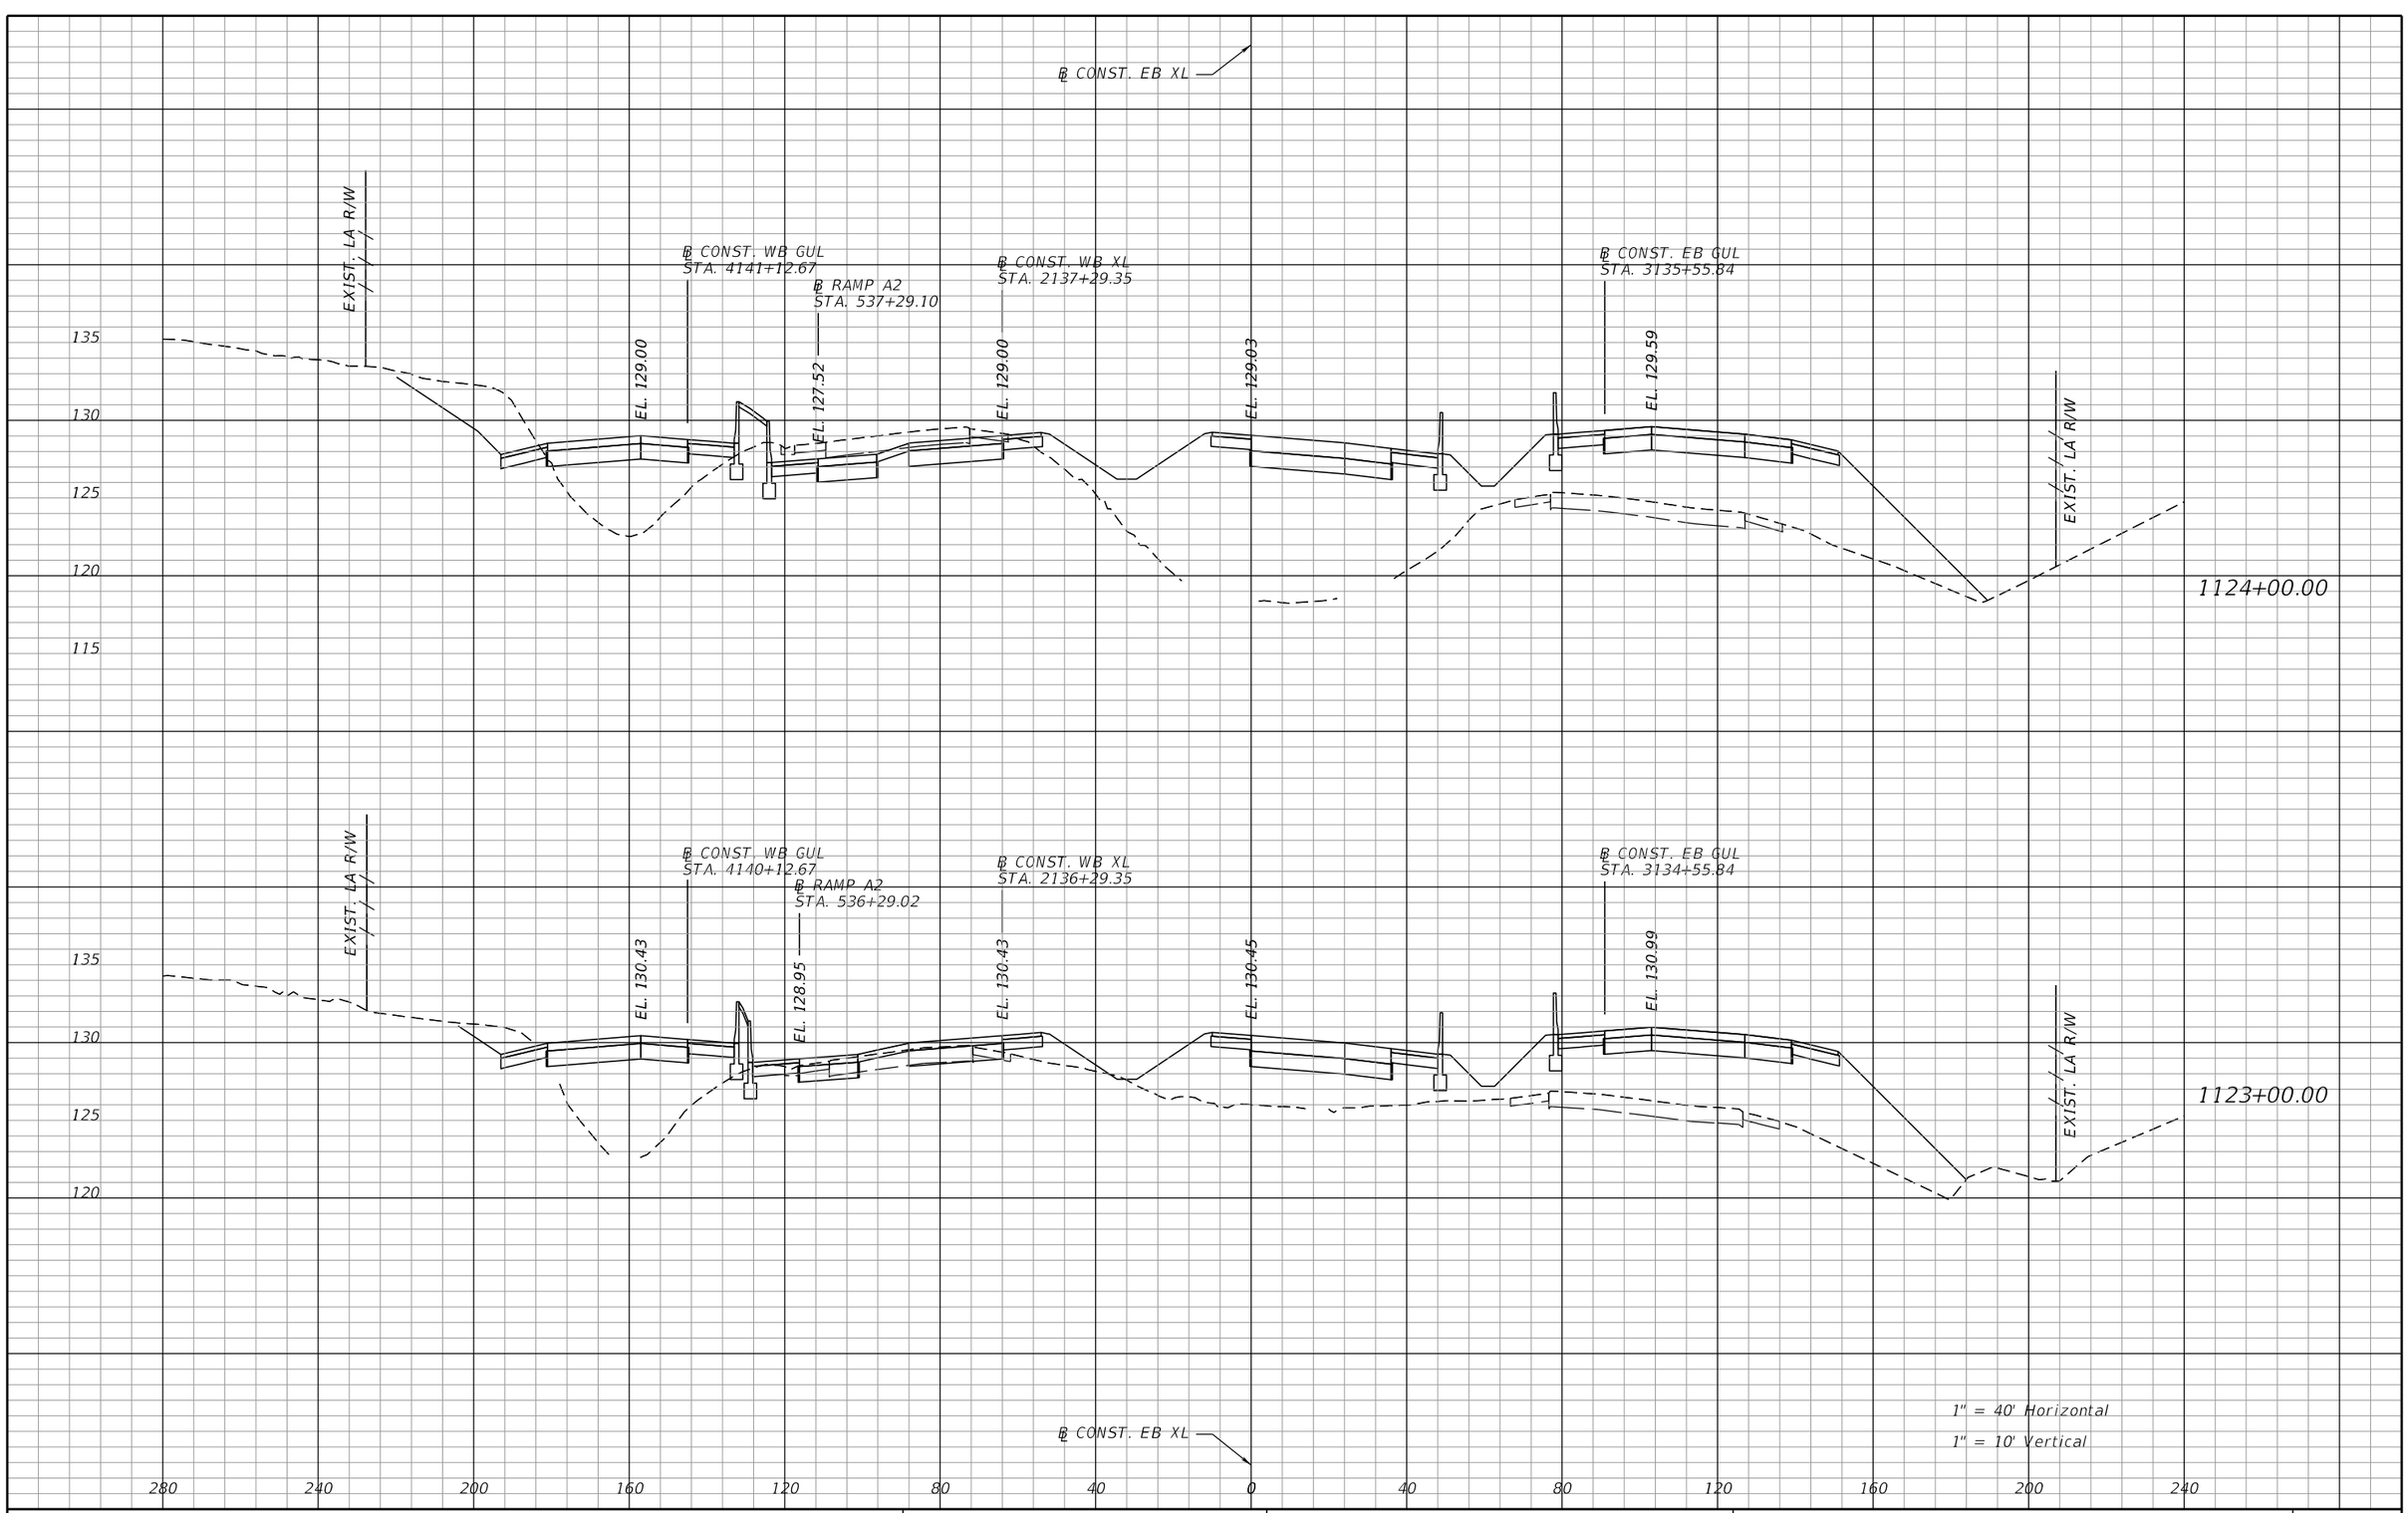

PRELIMINARY: NOT FOR CONSTRUCTION

REVISIONS			
DATE	DESCRIPTION	DATE	DESCRIPTION


AECOM TECHNICAL SERVICES, Inc.
315 East Robinson Street, Suite 245
Orlando, FL, 32801
T 407.422.0353 F 407.423.2695
Certificate of Authorization No. 8115
www.aecom.com

STATE OF FLORIDA
DEPARTMENT OF TRANSPORTATION

ROAD NO.	COUNTY	FINANCIAL PROJECT ID
400	POLK	201210-3-52-01

SR 400 (I-4)
CROSS SECTIONS

SHEET NO. 300

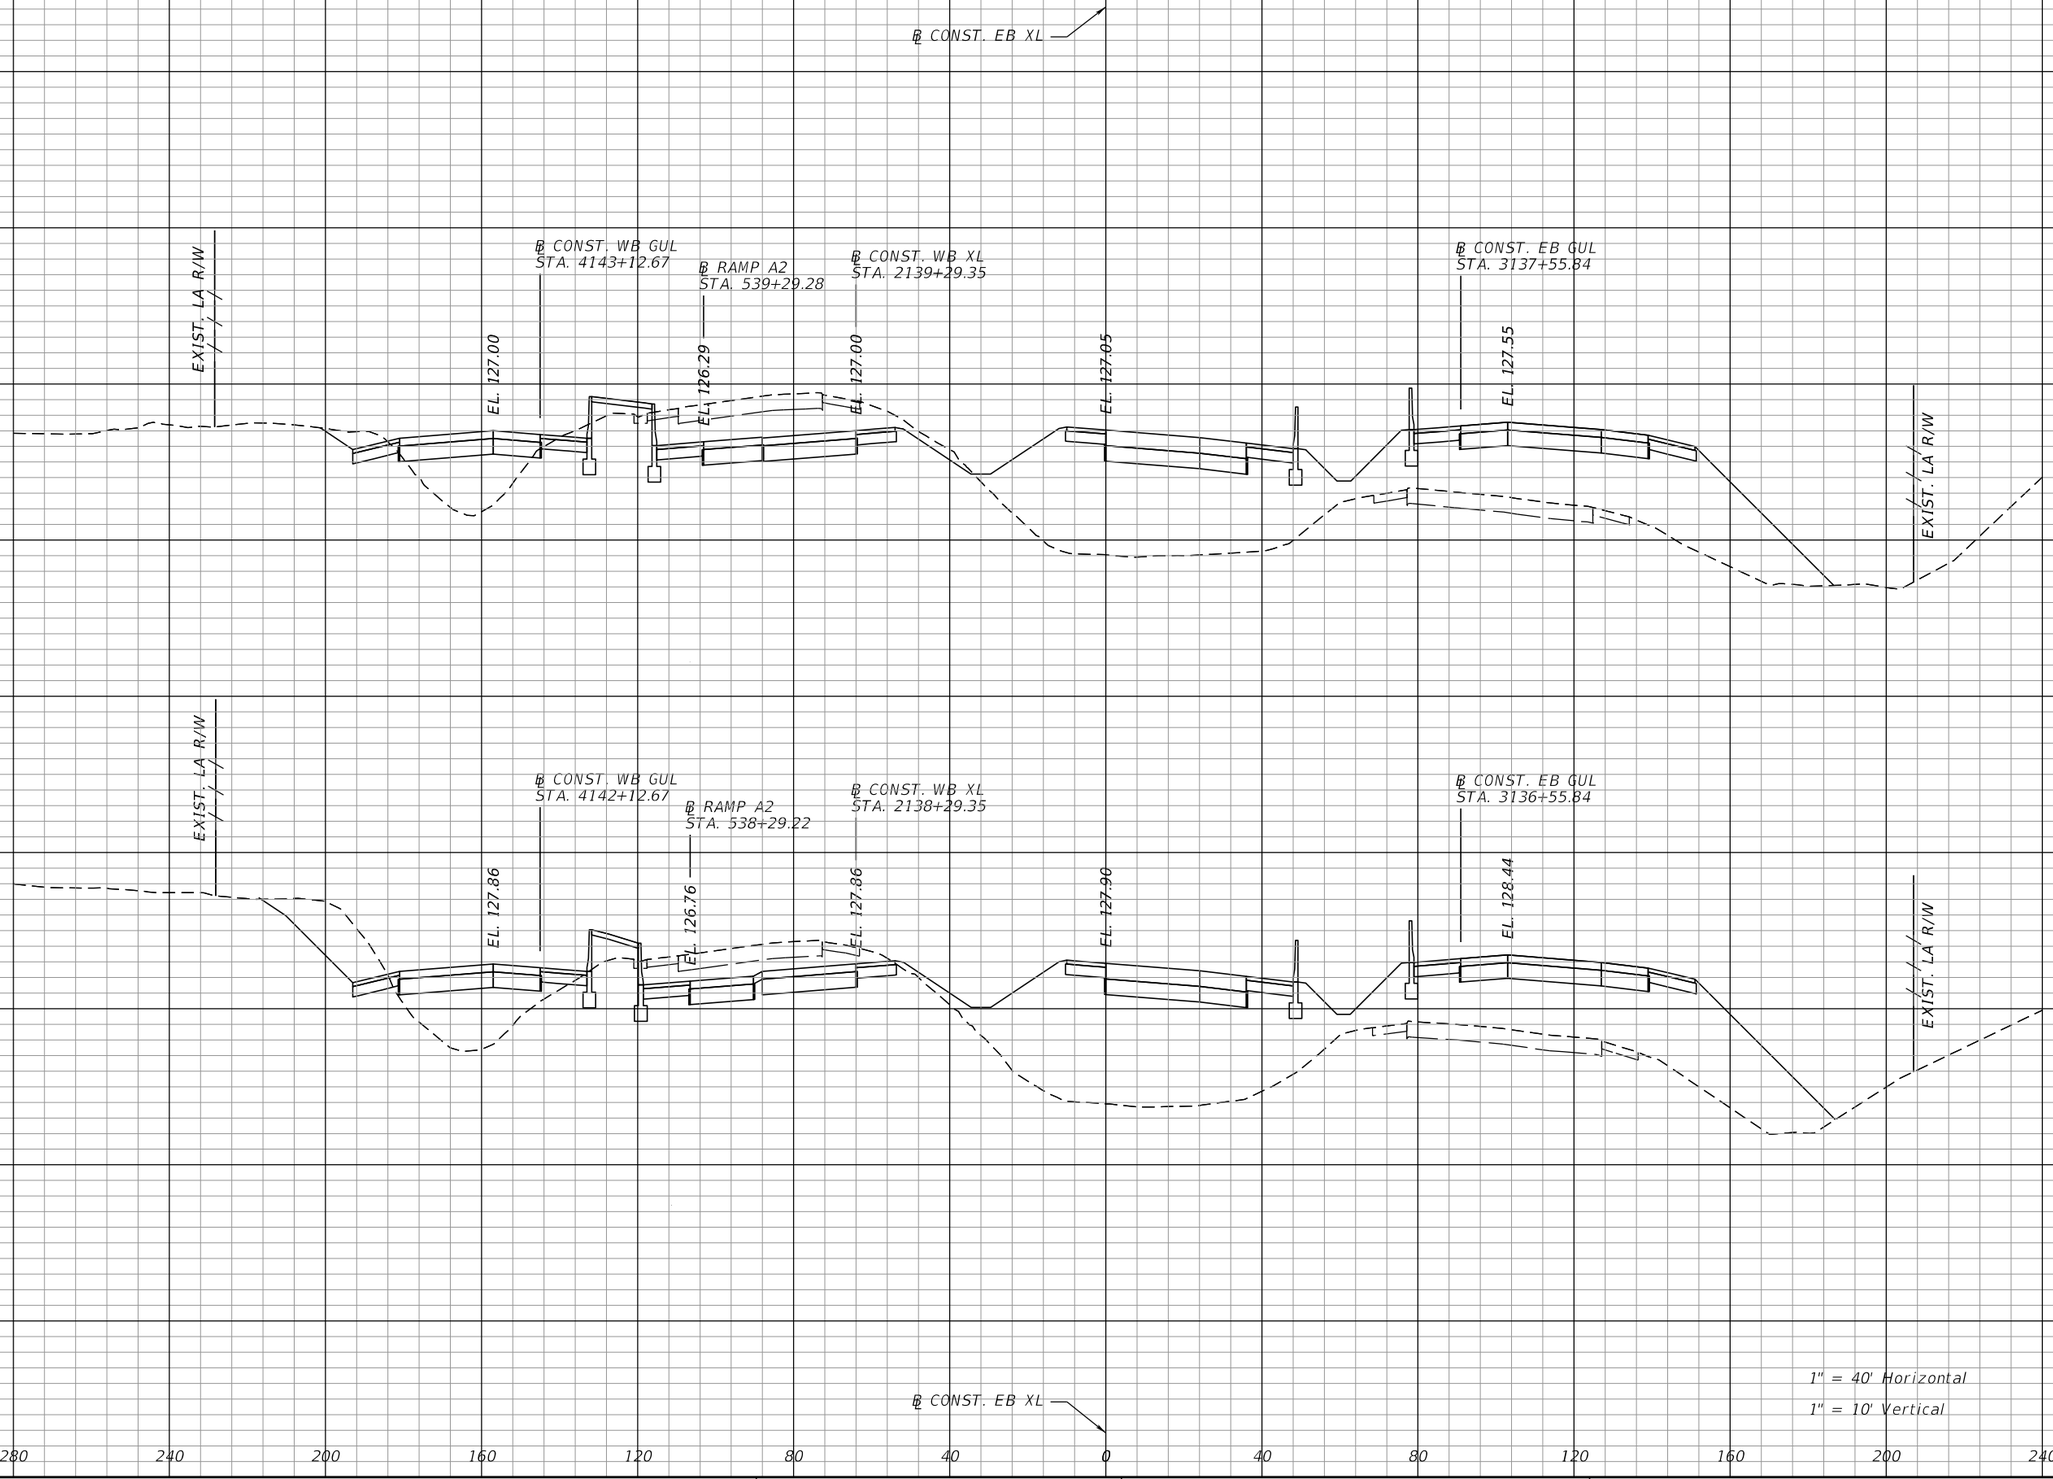

REVISIONS			
DATE	DESCRIPTION	DATE	DESCRIPTION

AECOM TECHNICAL SERVICES, Inc.
315 East Robinson Street, Suite 245
Orlando, FL, 32801
T 407.422.0353 F 407.423.2695
Certificate of Authorization No. 8115
www.aecom.com

STATE OF FLORIDA
DEPARTMENT OF TRANSPORTATION


ROAD NO.	COUNTY	FINANCIAL PROJECT ID
400	POLK	201210-3-52-01

SR 400 (I-4)
CROSS SECTIONS

SHEET NO. 301

PRELIMINARY: NOT FOR CONSTRUCTION

josue.diaz 3/7/2017 3:38:52 PM c:\pwworking\aecom_na\jdiaz\dms28180\RDXSRD01_SEGB1_EBI4.DGN

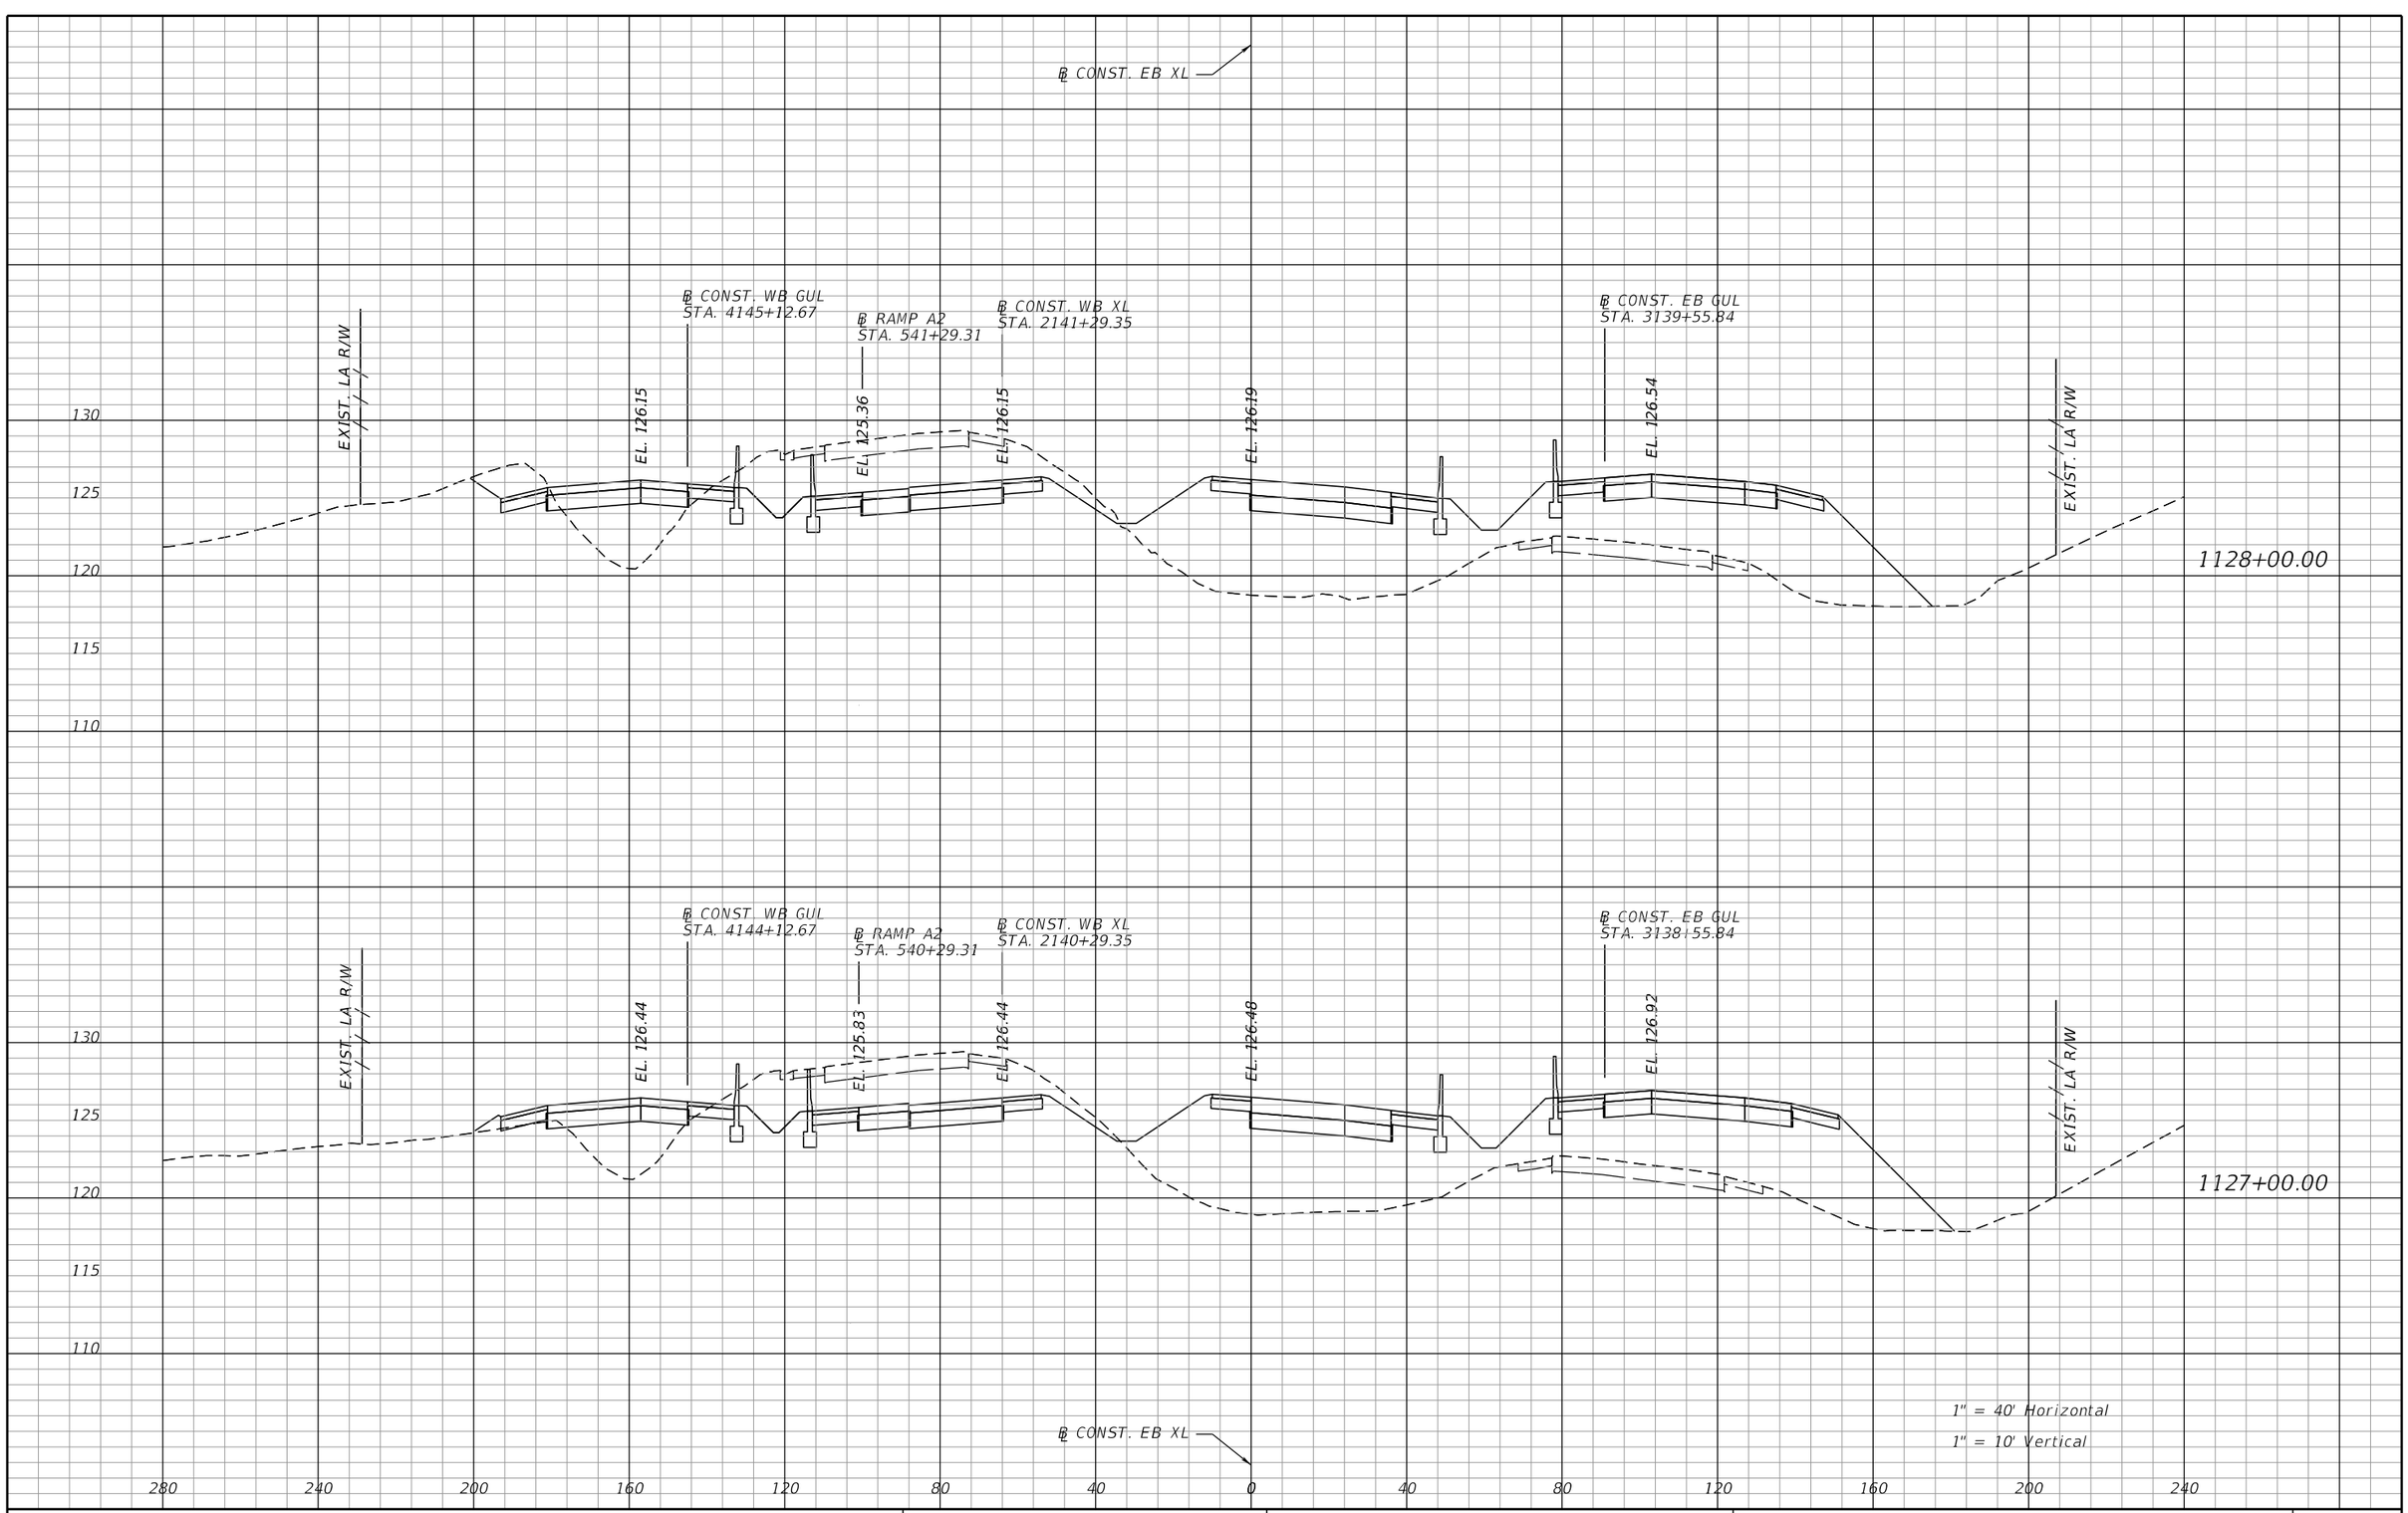

REVISIONS			
DATE	DESCRIPTION	DATE	DESCRIPTION

AECOM TECHNICAL SERVICES, Inc.
315 East Robinson Street, Suite 245
Orlando, FL, 32801
T 407.422.0353 F 407.423.2695
Certificate of Authorization No. 8115
www.aecom.com

STATE OF FLORIDA
DEPARTMENT OF TRANSPORTATION


ROAD NO.	COUNTY	FINANCIAL PROJECT ID
400	POLK	201210-3-52-01

SR 400 (I-4)
CROSS SECTIONS

SHEET NO. 302

PRELIMINARY: NOT FOR CONSTRUCTION

josue.diaz 3/7/2017 3:39:13 PM c:\pwworking\aecom_na\jdiaz\dms28180\RDXSRD01_SEGB1_EBI4.DGN

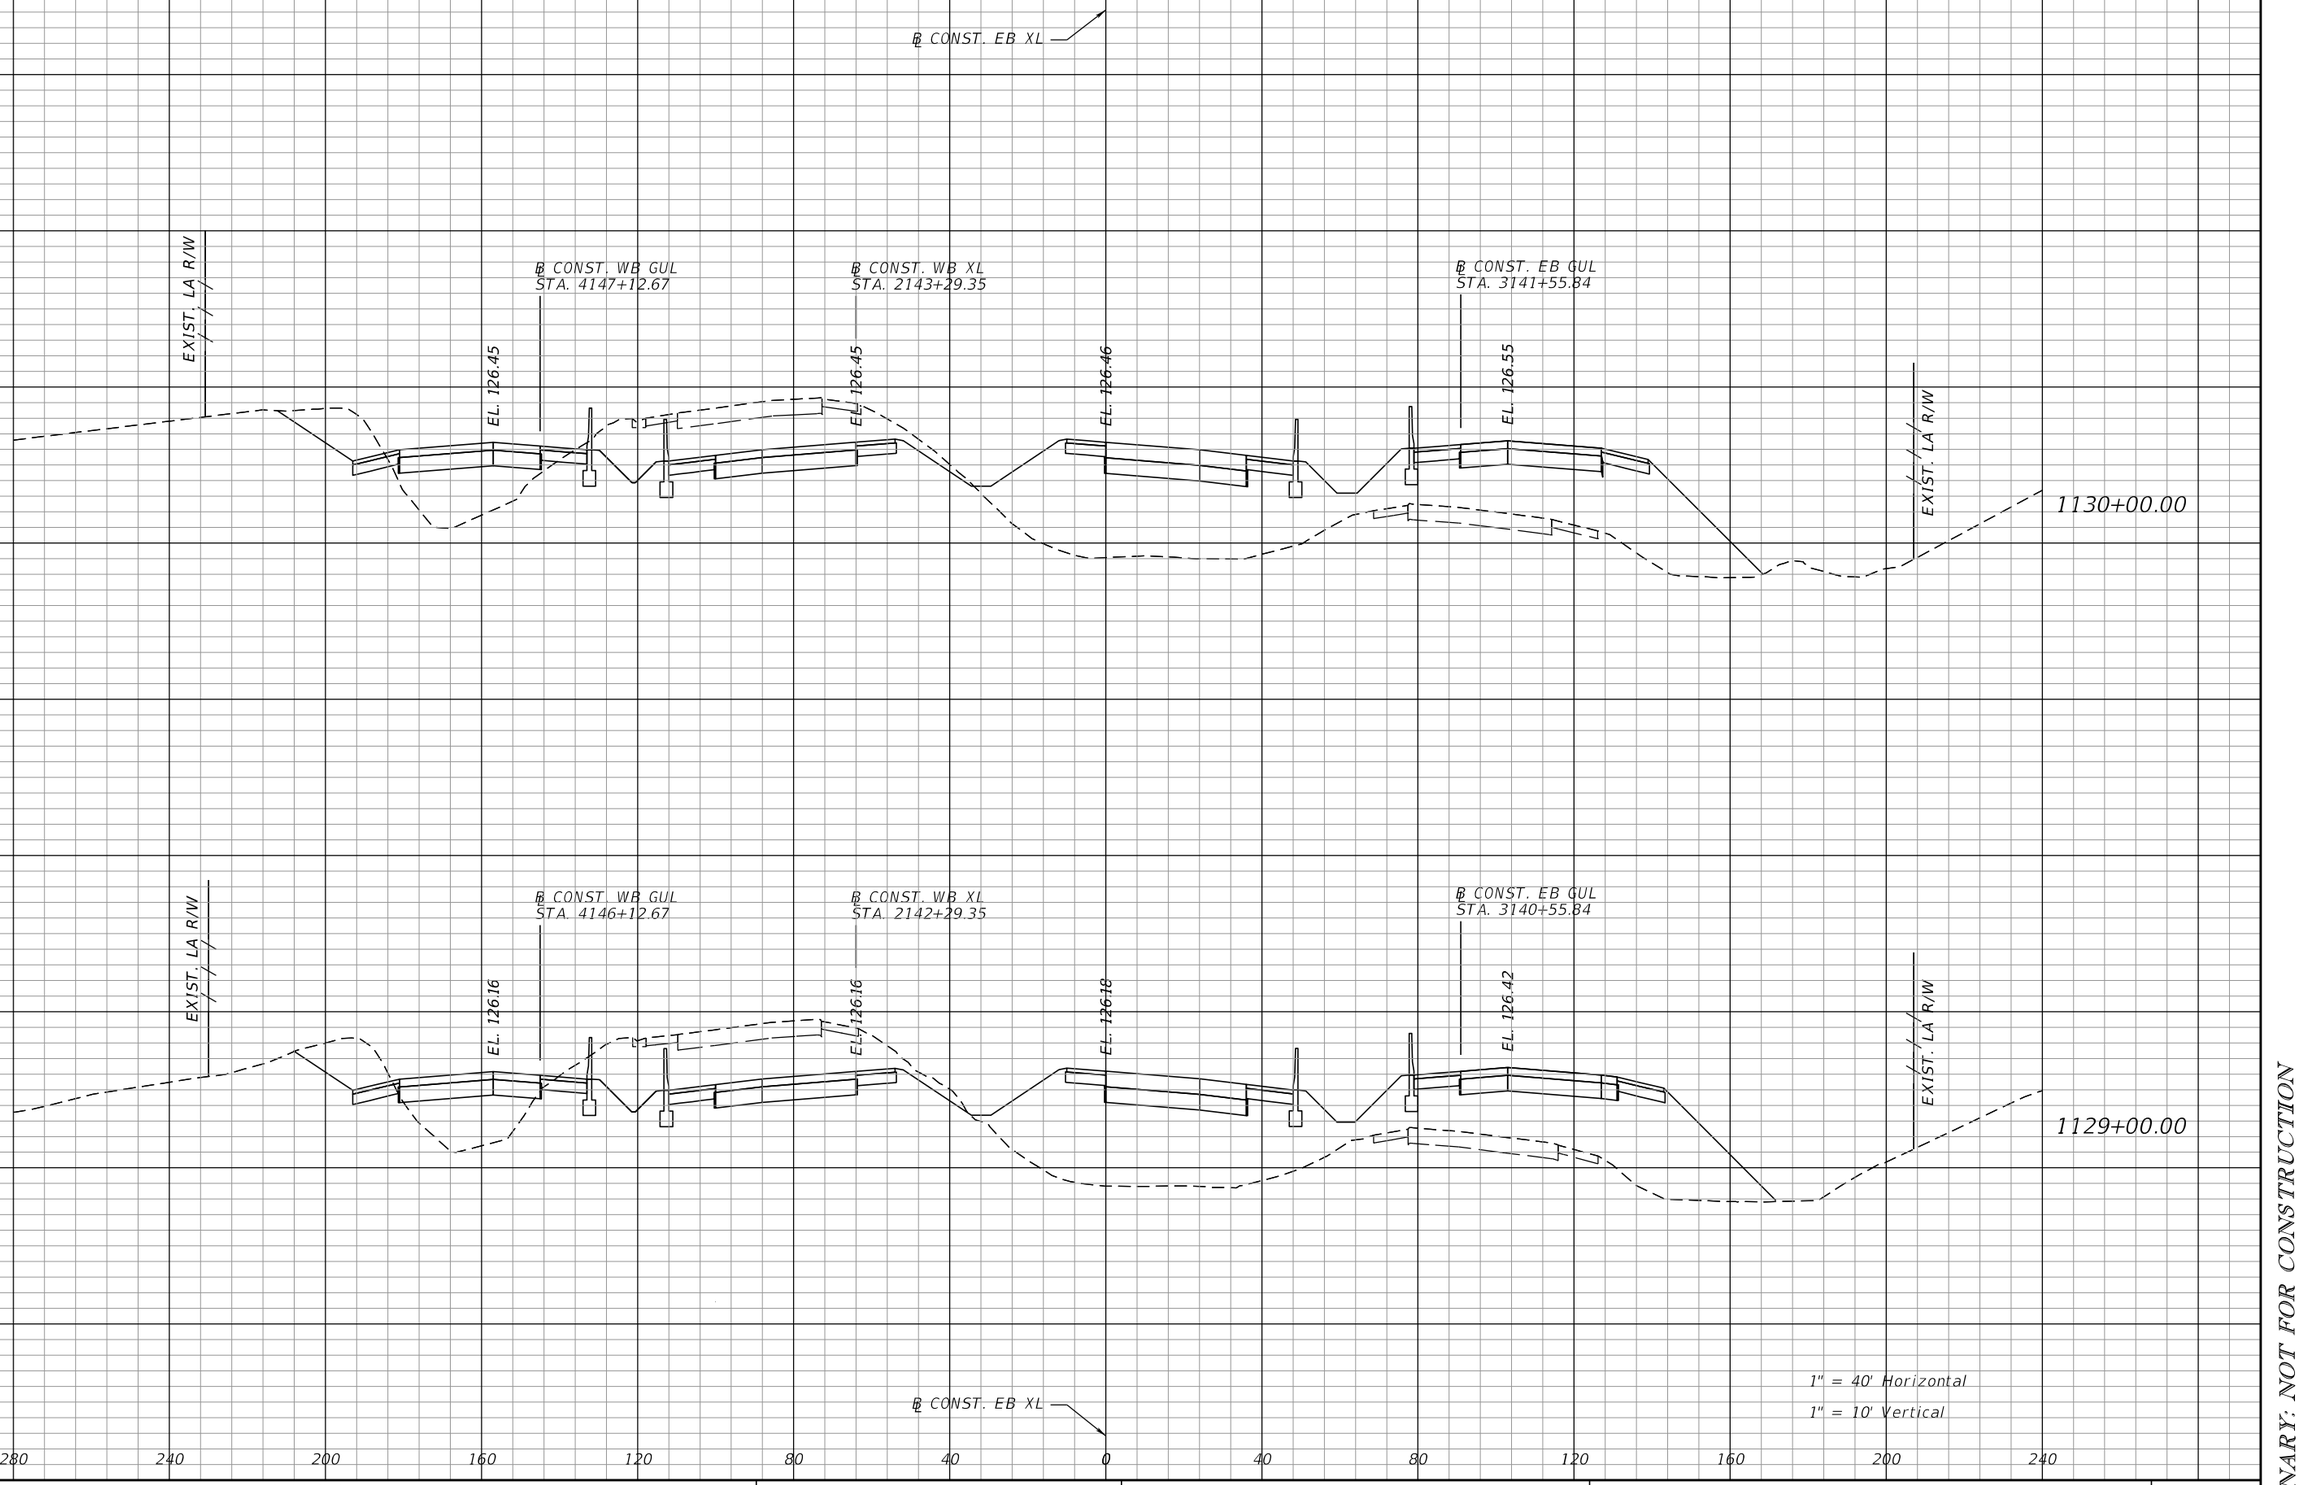

REVISIONS			
DATE	DESCRIPTION	DATE	DESCRIPTION

AECOM TECHNICAL SERVICES, Inc.
315 East Robinson Street, Suite 245
Orlando, FL, 32801
T 407.422.0353 F 407.423.2695
Certificate of Authorization No. 8115
www.aecom.com

STATE OF FLORIDA
DEPARTMENT OF TRANSPORTATION


ROAD NO.	COUNTY	FINANCIAL PROJECT ID
400	POLK	201210-3-52-01

SR 400 (I-4)
CROSS SECTIONS

SHEET NO. 303

PRELIMINARY: NOT FOR CONSTRUCTION

josue.diaz 3/7/2017 3:39:49 PM c:\pwworking\aecom_na\jdiaz\dms28180\RDXSRD01_SEGB1_EBI4.DGN

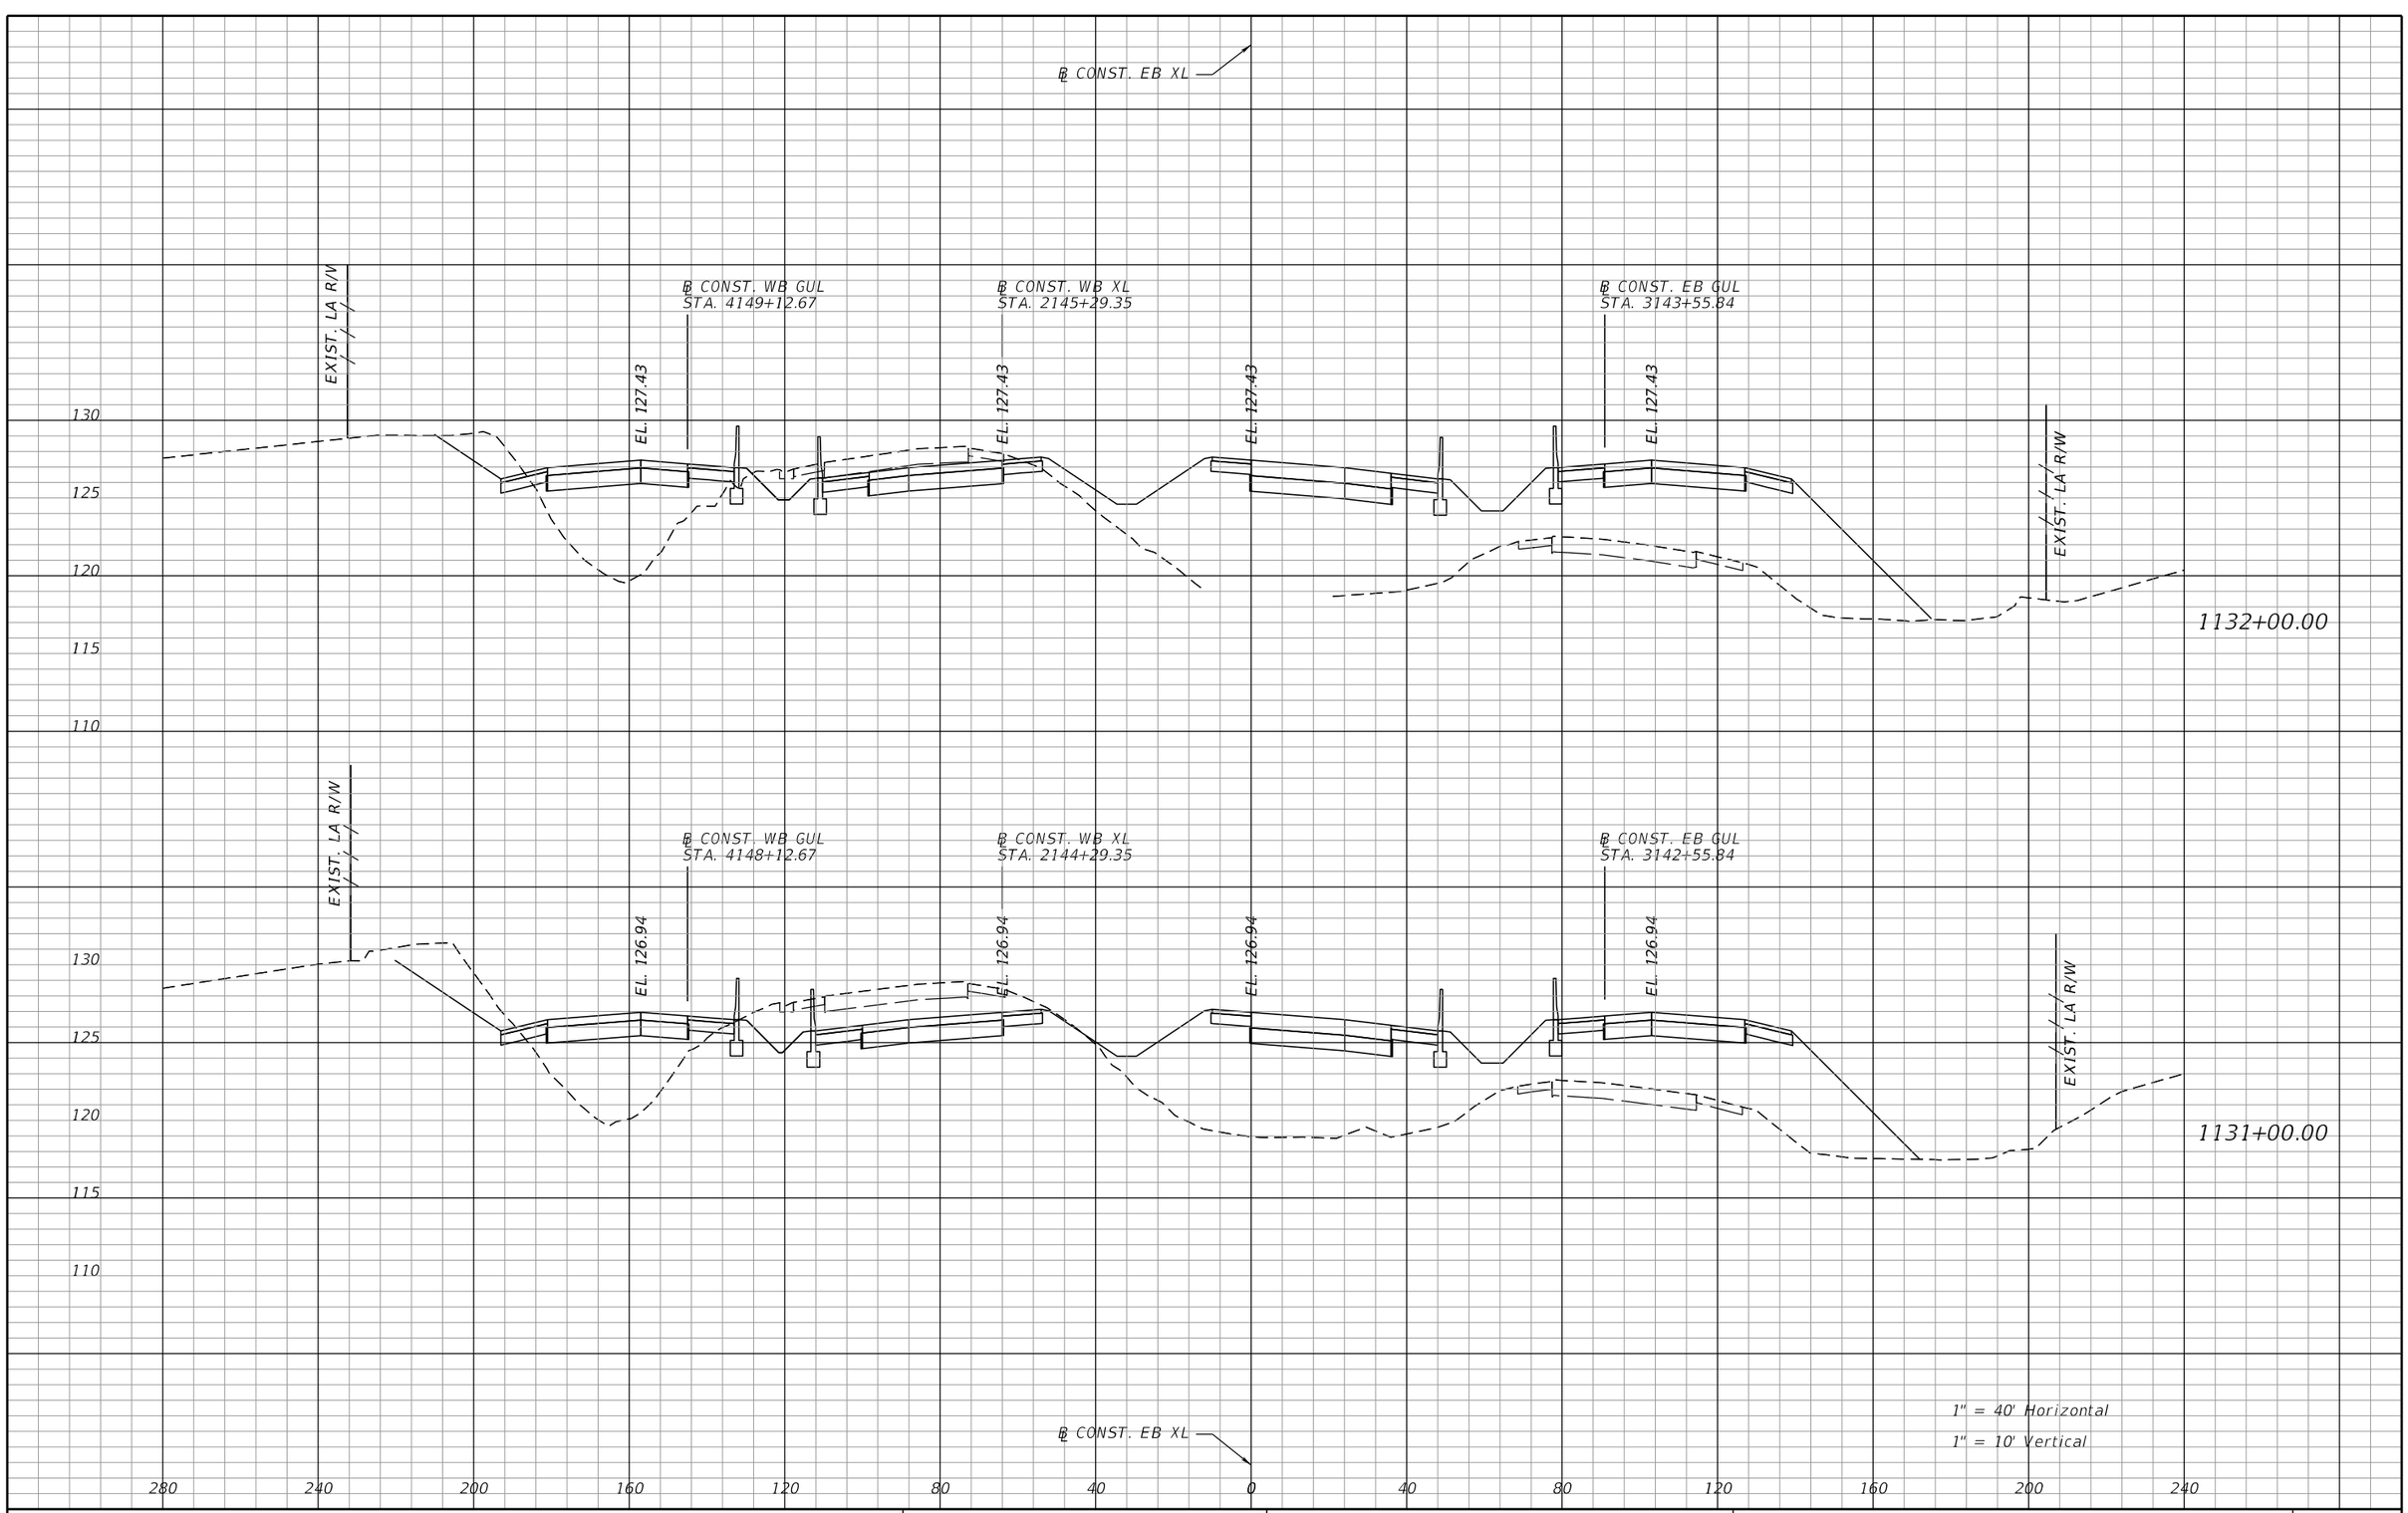

REVISIONS			
DATE	DESCRIPTION	DATE	DESCRIPTION

AECOM TECHNICAL SERVICES, Inc.
315 East Robinson Street, Suite 245
Orlando, FL, 32801
T 407.422.0353 F 407.423.2695
Certificate of Authorization No. 8115
www.aecom.com

STATE OF FLORIDA
DEPARTMENT OF TRANSPORTATION


ROAD NO.	COUNTY	FINANCIAL PROJECT ID
400	POLK	201210-3-52-01

SR 400 (I-4)
CROSS SECTIONS

SHEET NO. 304

PRELIMINARY: NOT FOR CONSTRUCTION

josue.diaz 3/7/2017 3:40:09 PM c:\pwworking\aecom_na\jdiaz\dms28180\RDXSRD01_SEGB1_EBI4.DGN

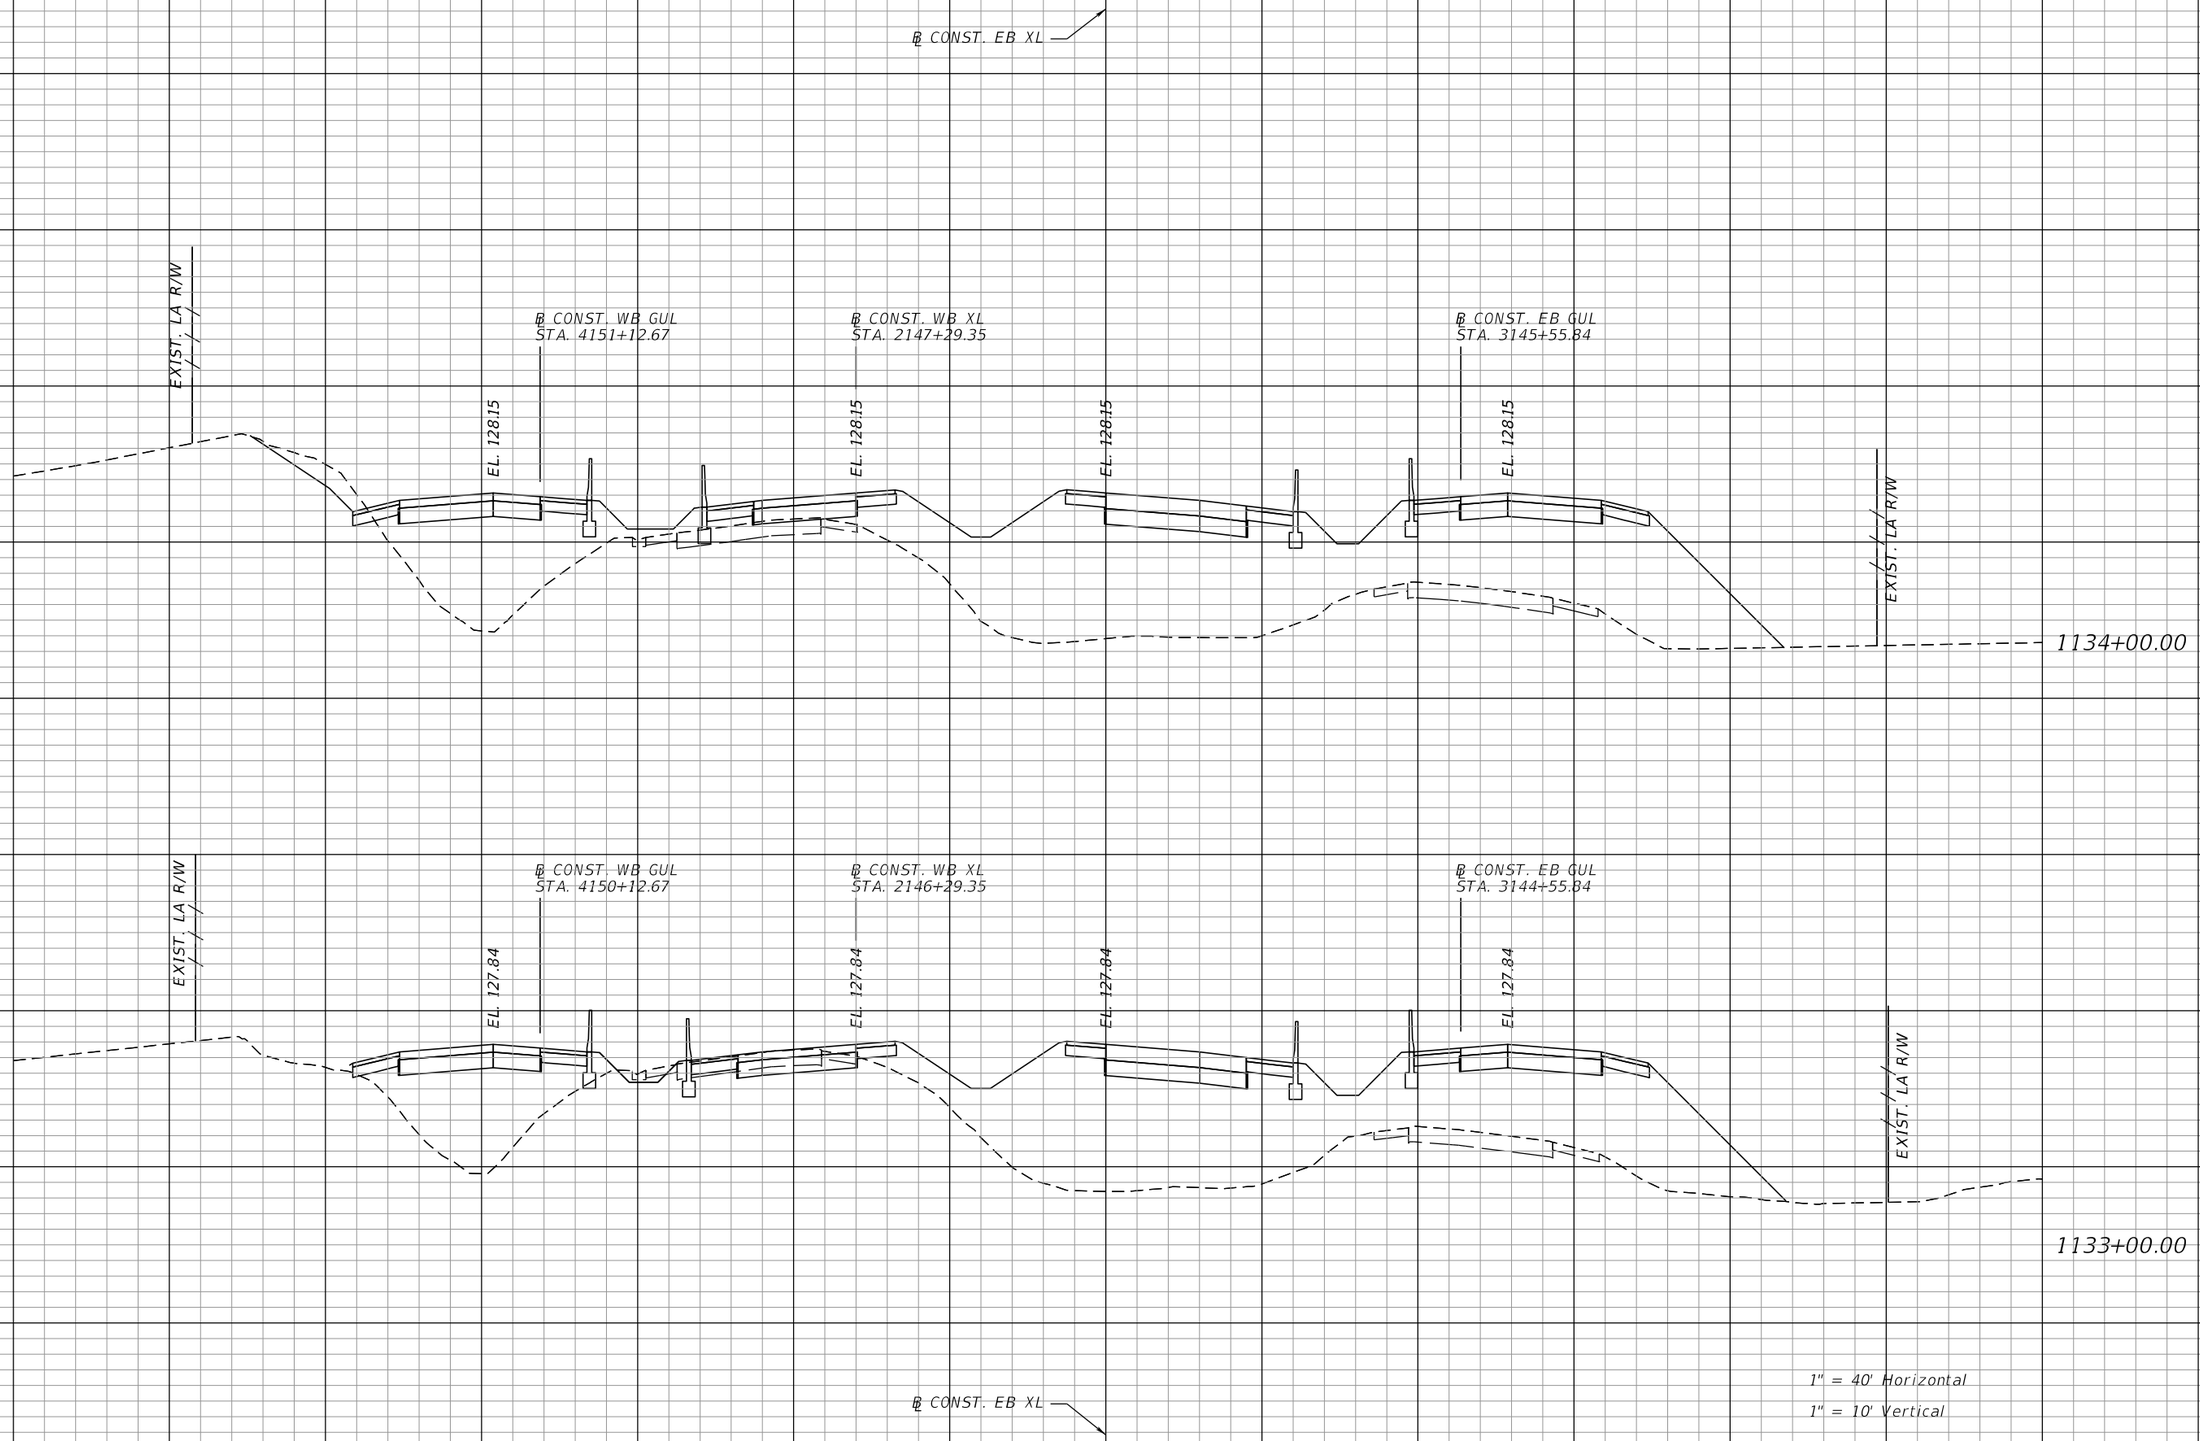

REVISIONS			
DATE	DESCRIPTION	DATE	DESCRIPTION

AECOM TECHNICAL SERVICES, Inc.
315 East Robinson Street, Suite 245
Orlando, FL, 32801
T 407.422.0353 F 407.423.2695
Certificate of Authorization No. 8115
www.aecom.com

STATE OF FLORIDA
DEPARTMENT OF TRANSPORTATION


ROAD NO.	COUNTY	FINANCIAL PROJECT ID
400	POLK	201210-3-52-01

SR 400 (I-4)
CROSS SECTIONS

SHEET NO. 305

PRELIMINARY: NOT FOR CONSTRUCTION

josue.diaz 3/7/2017 3:40:33 PM c:\pwworking\aecom_na\jdiaz\dms28180\RDXSRD01_SEGB1_EBI4.DGN

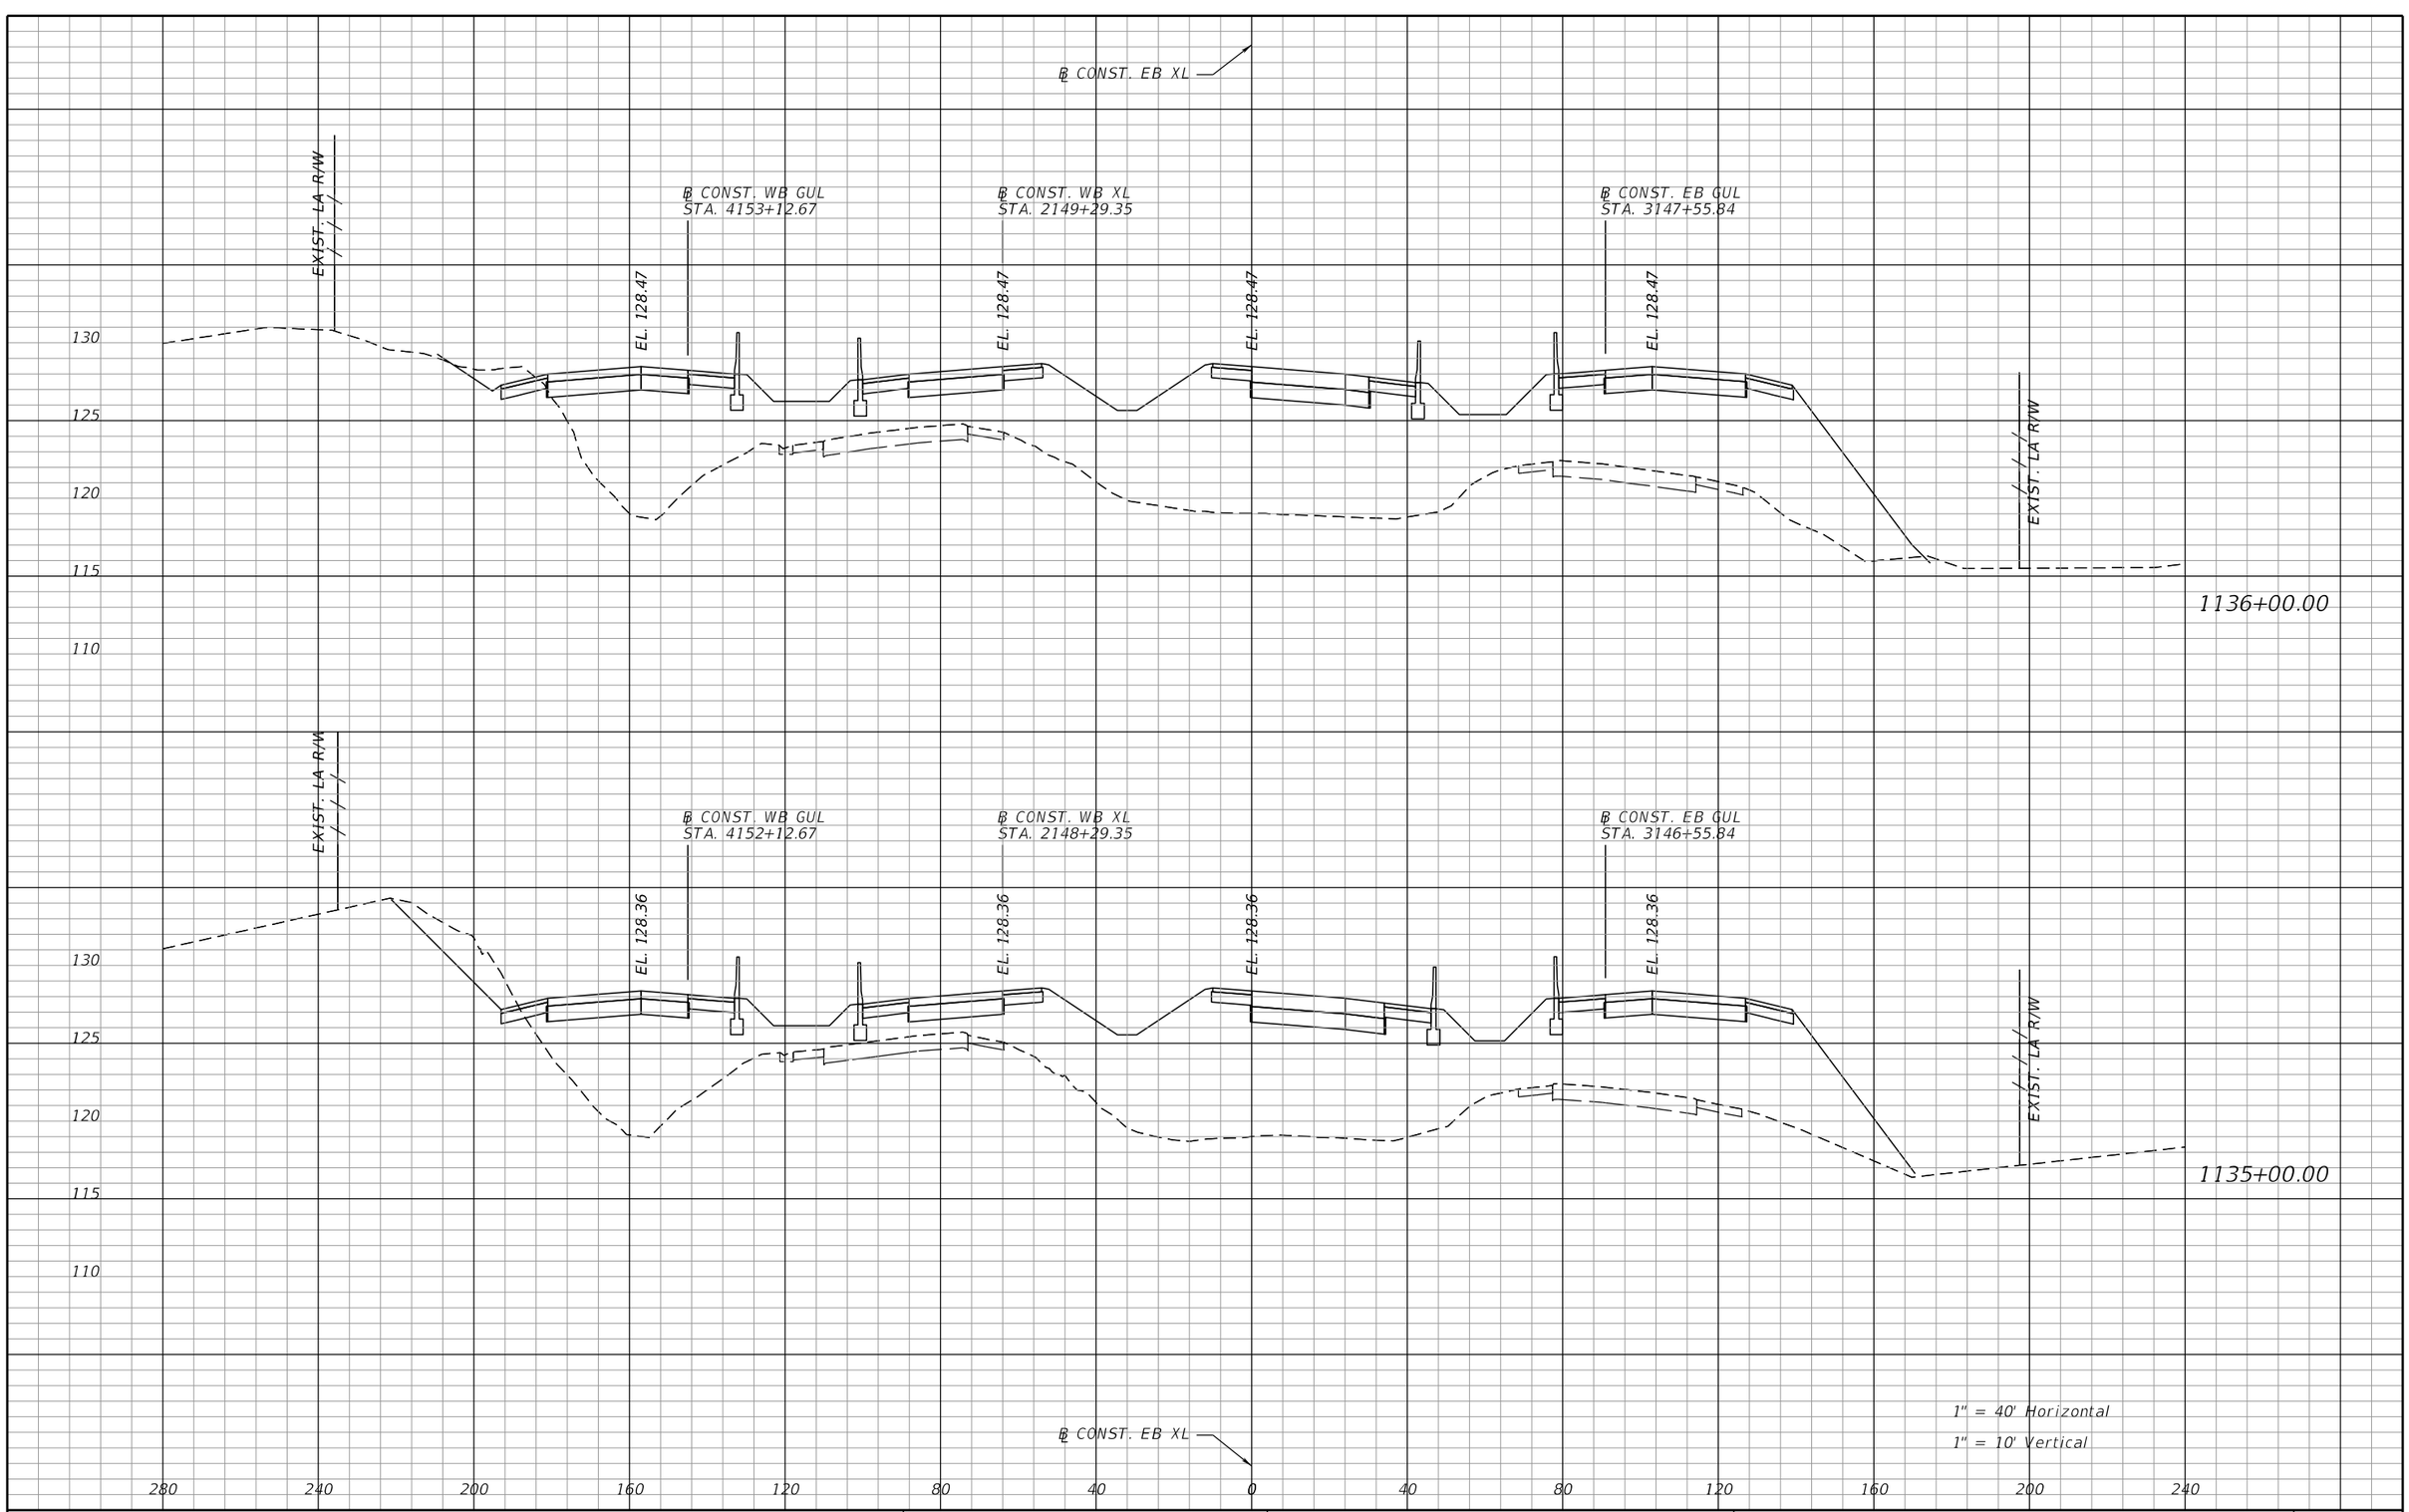

PRELIMINARY: NOT FOR CONSTRUCTION

REVISIONS			
DATE	DESCRIPTION	DATE	DESCRIPTION

AECOM TECHNICAL SERVICES, Inc.
315 East Robinson Street, Suite 245
Orlando, FL, 32801
T 407.422.0353 F 407.423.2695
Certificate of Authorization No. 8115
www.aecom.com


STATE OF FLORIDA
DEPARTMENT OF TRANSPORTATION

ROAD NO.	COUNTY	FINANCIAL PROJECT ID
400	POLK	201210-3-52-01

SR 400 (I-4)
CROSS SECTIONS

SHEET NO. 306

josue.diaz 3/7/2017 3:40:50 PM c:\pwworking\aecom_na\jdiaz\dms28180\RDXSRD01_SEGB1_EBI4.DGN

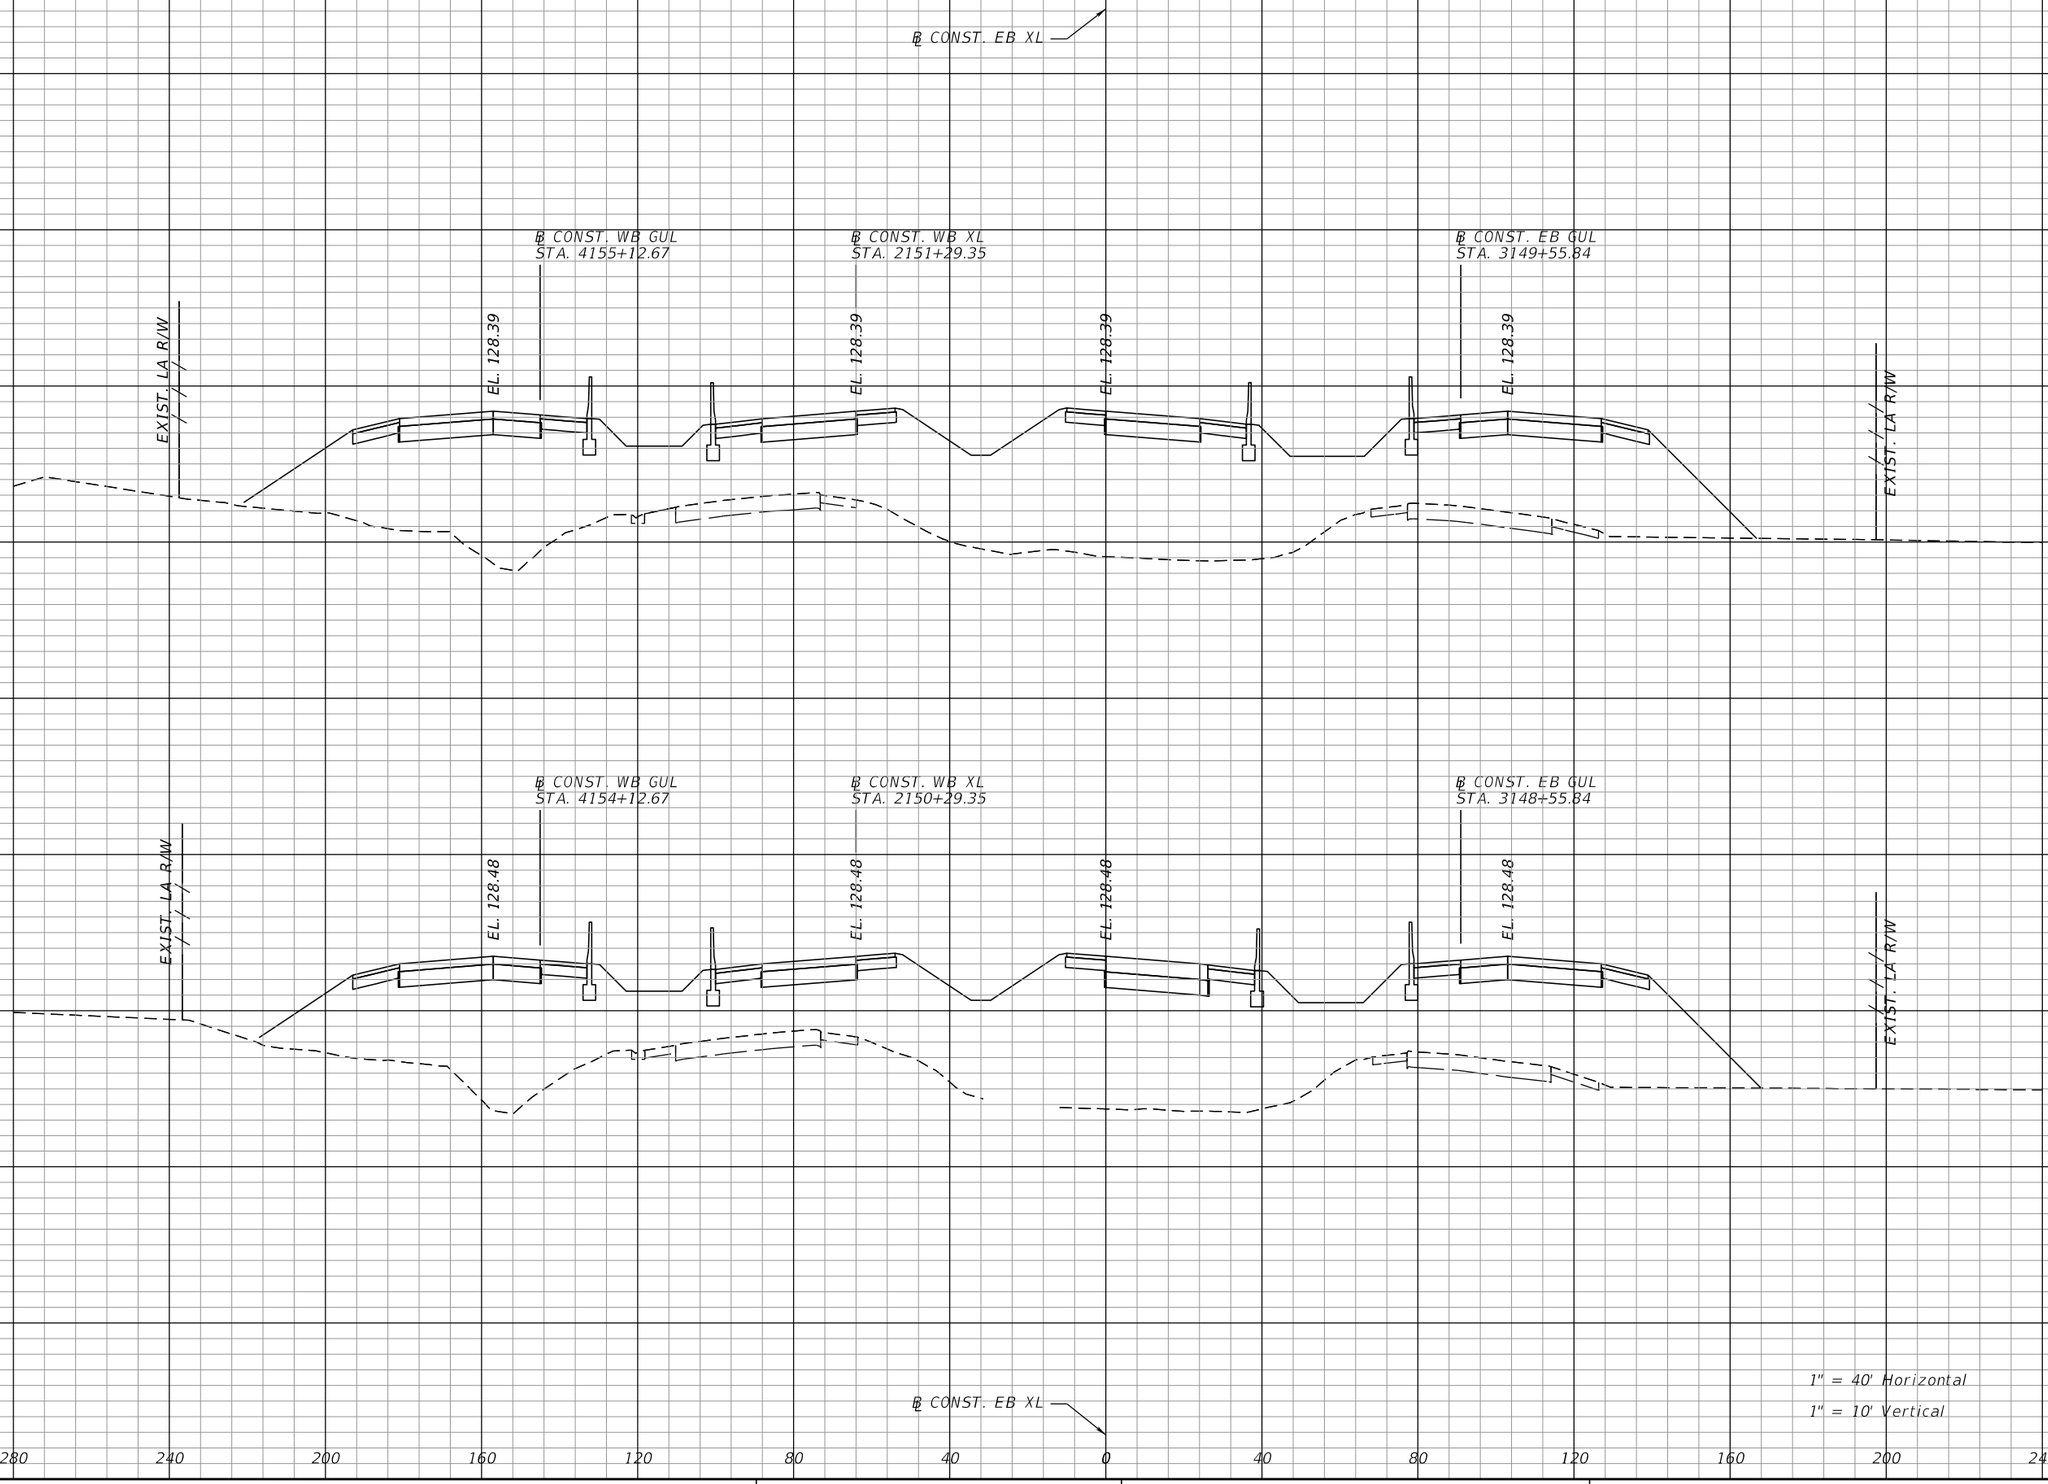

REVISIONS			
DATE	DESCRIPTION	DATE	DESCRIPTION

AECOM TECHNICAL SERVICES, Inc.
315 East Robinson Street, Suite 245
Orlando, FL, 32801
T 407.422.0353 F 407.423.2695
Certificate of Authorization No. 8115
www.aecom.com

STATE OF FLORIDA
DEPARTMENT OF TRANSPORTATION


ROAD NO.	COUNTY	FINANCIAL PROJECT ID
400	POLK	201210-3-52-01

SR 400 (I-4)
CROSS SECTIONS

SHEET NO. 307

PRELIMINARY: NOT FOR CONSTRUCTION

josue.diaz 3/7/2017 3:41:10 PM c:\pwworking\aecom_na\jdiaz\dms28180\RDXSRD01_SEGB1_EBI4.DGN

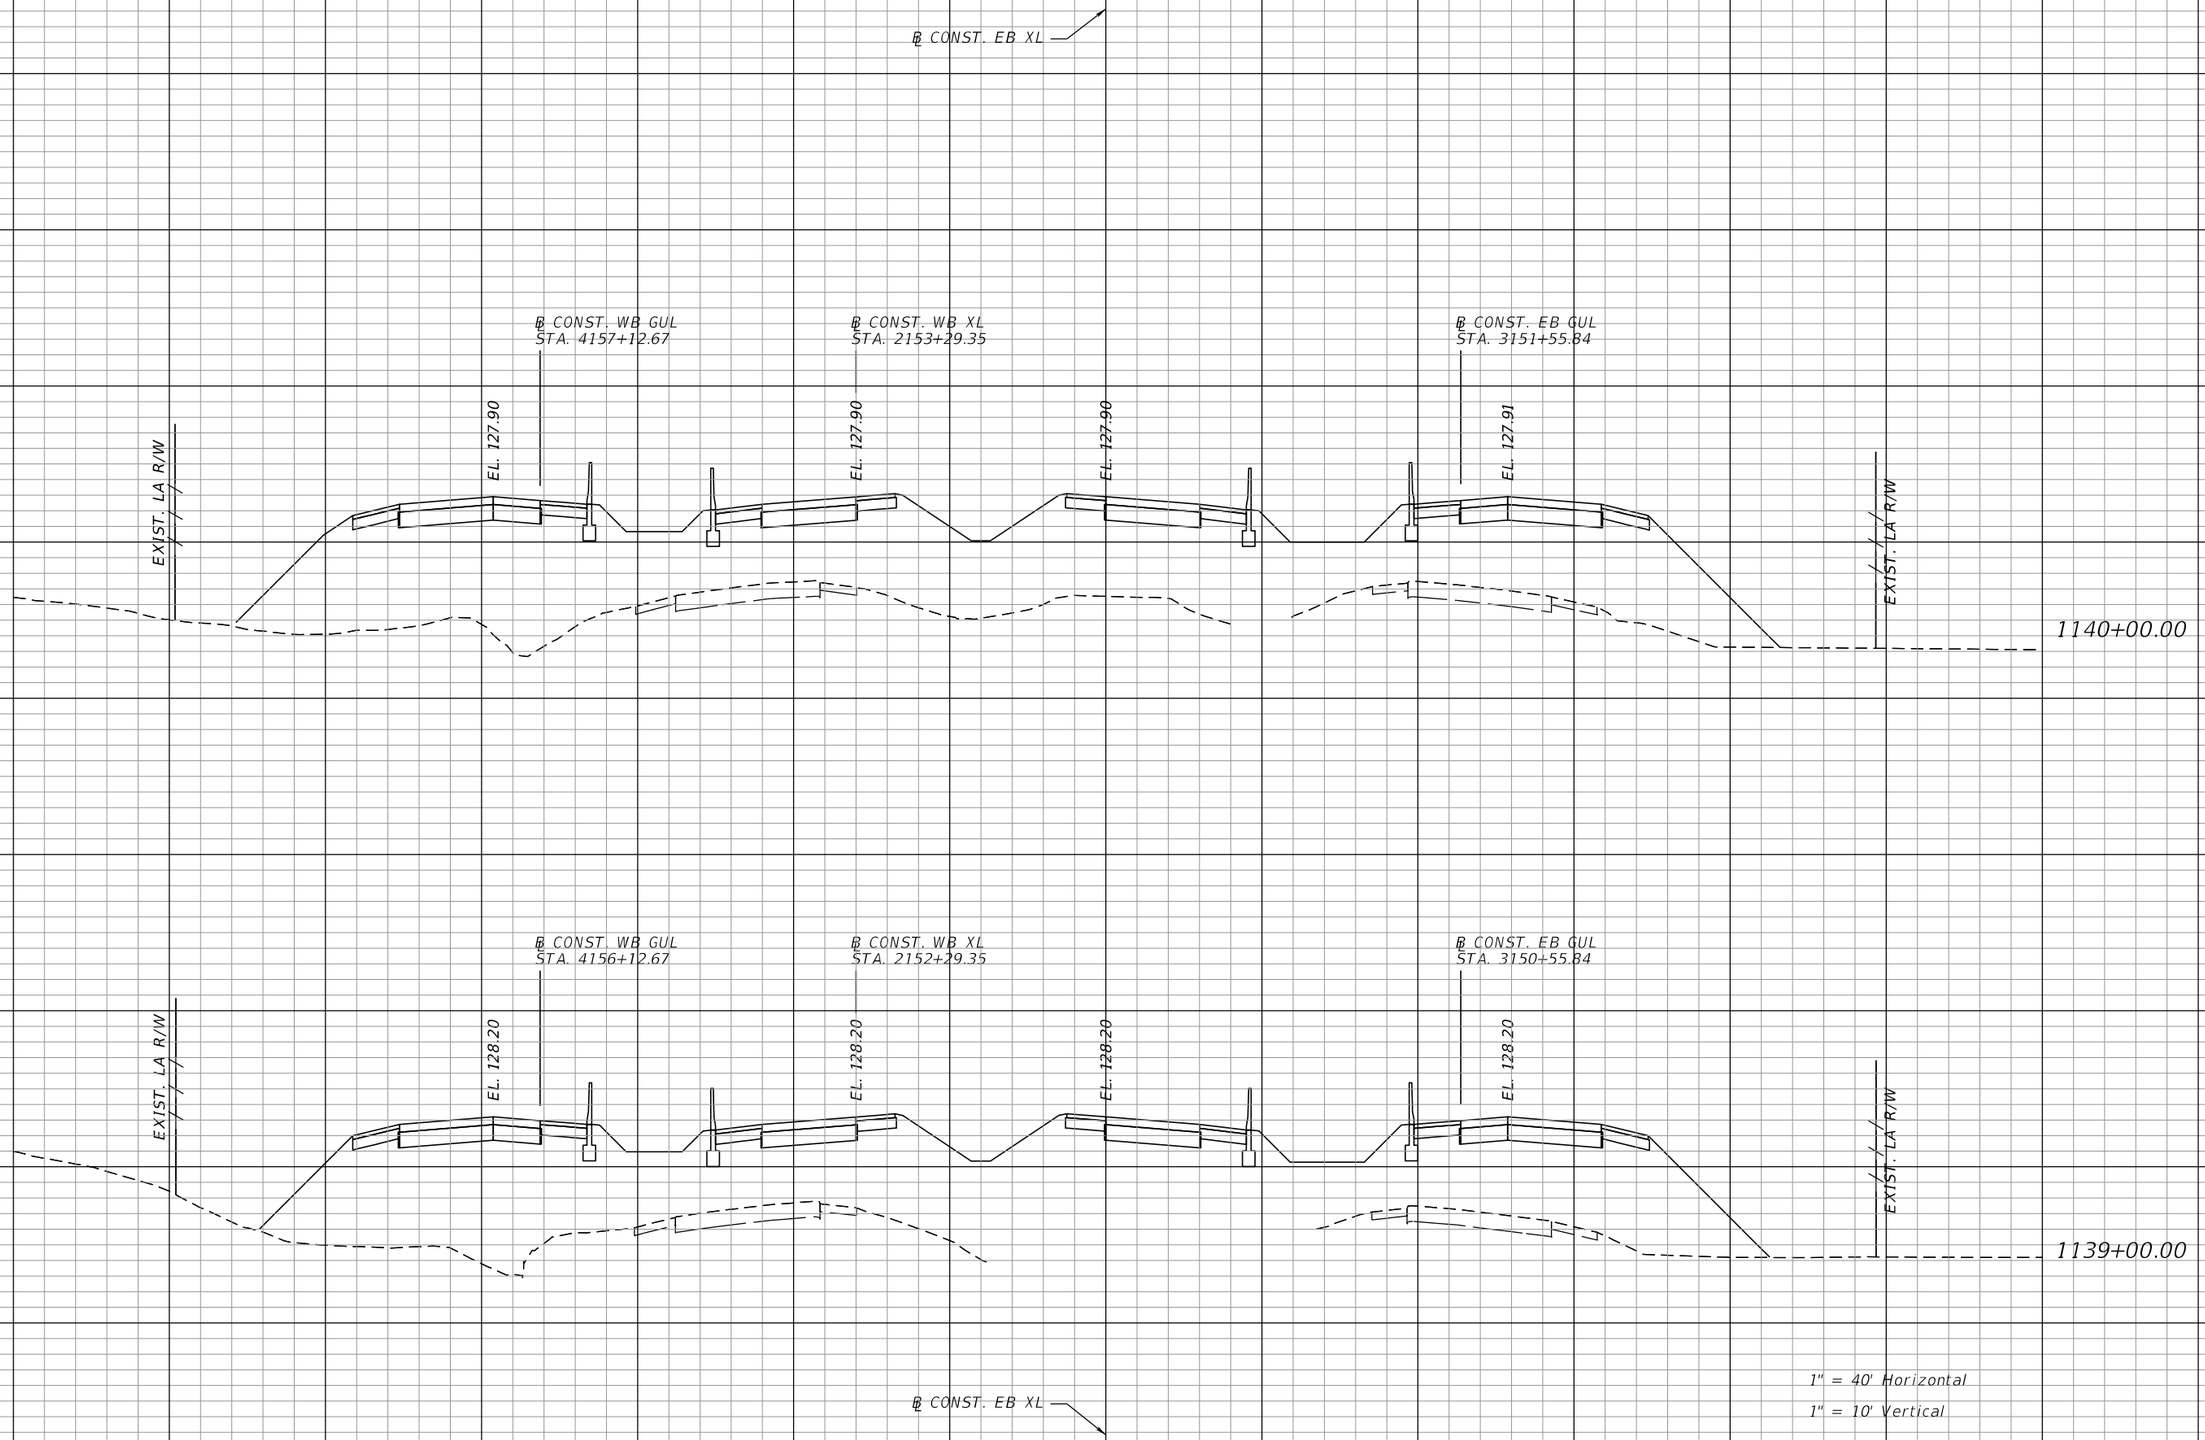

REVISIONS			
DATE	DESCRIPTION	DATE	DESCRIPTION

AECOM TECHNICAL SERVICES, Inc.
315 East Robinson Street, Suite 245
Orlando, FL, 32801
T 407.422.0353 F 407.423.2695
Certificate of Authorization No. 8115
www.aecom.com

STATE OF FLORIDA
DEPARTMENT OF TRANSPORTATION


ROAD NO.	COUNTY	FINANCIAL PROJECT ID
400	POLK	201210-3-52-01

SR 400 (I-4)
CROSS SECTIONS

SHEET NO. 308

PRELIMINARY: NOT FOR CONSTRUCTION

josue.diaz 3/7/2017 3:41:45 PM c:\pwworking\aecom_na\jdiaz\dms28180\RDXSRD01_SEGB1_EBI4.DGN

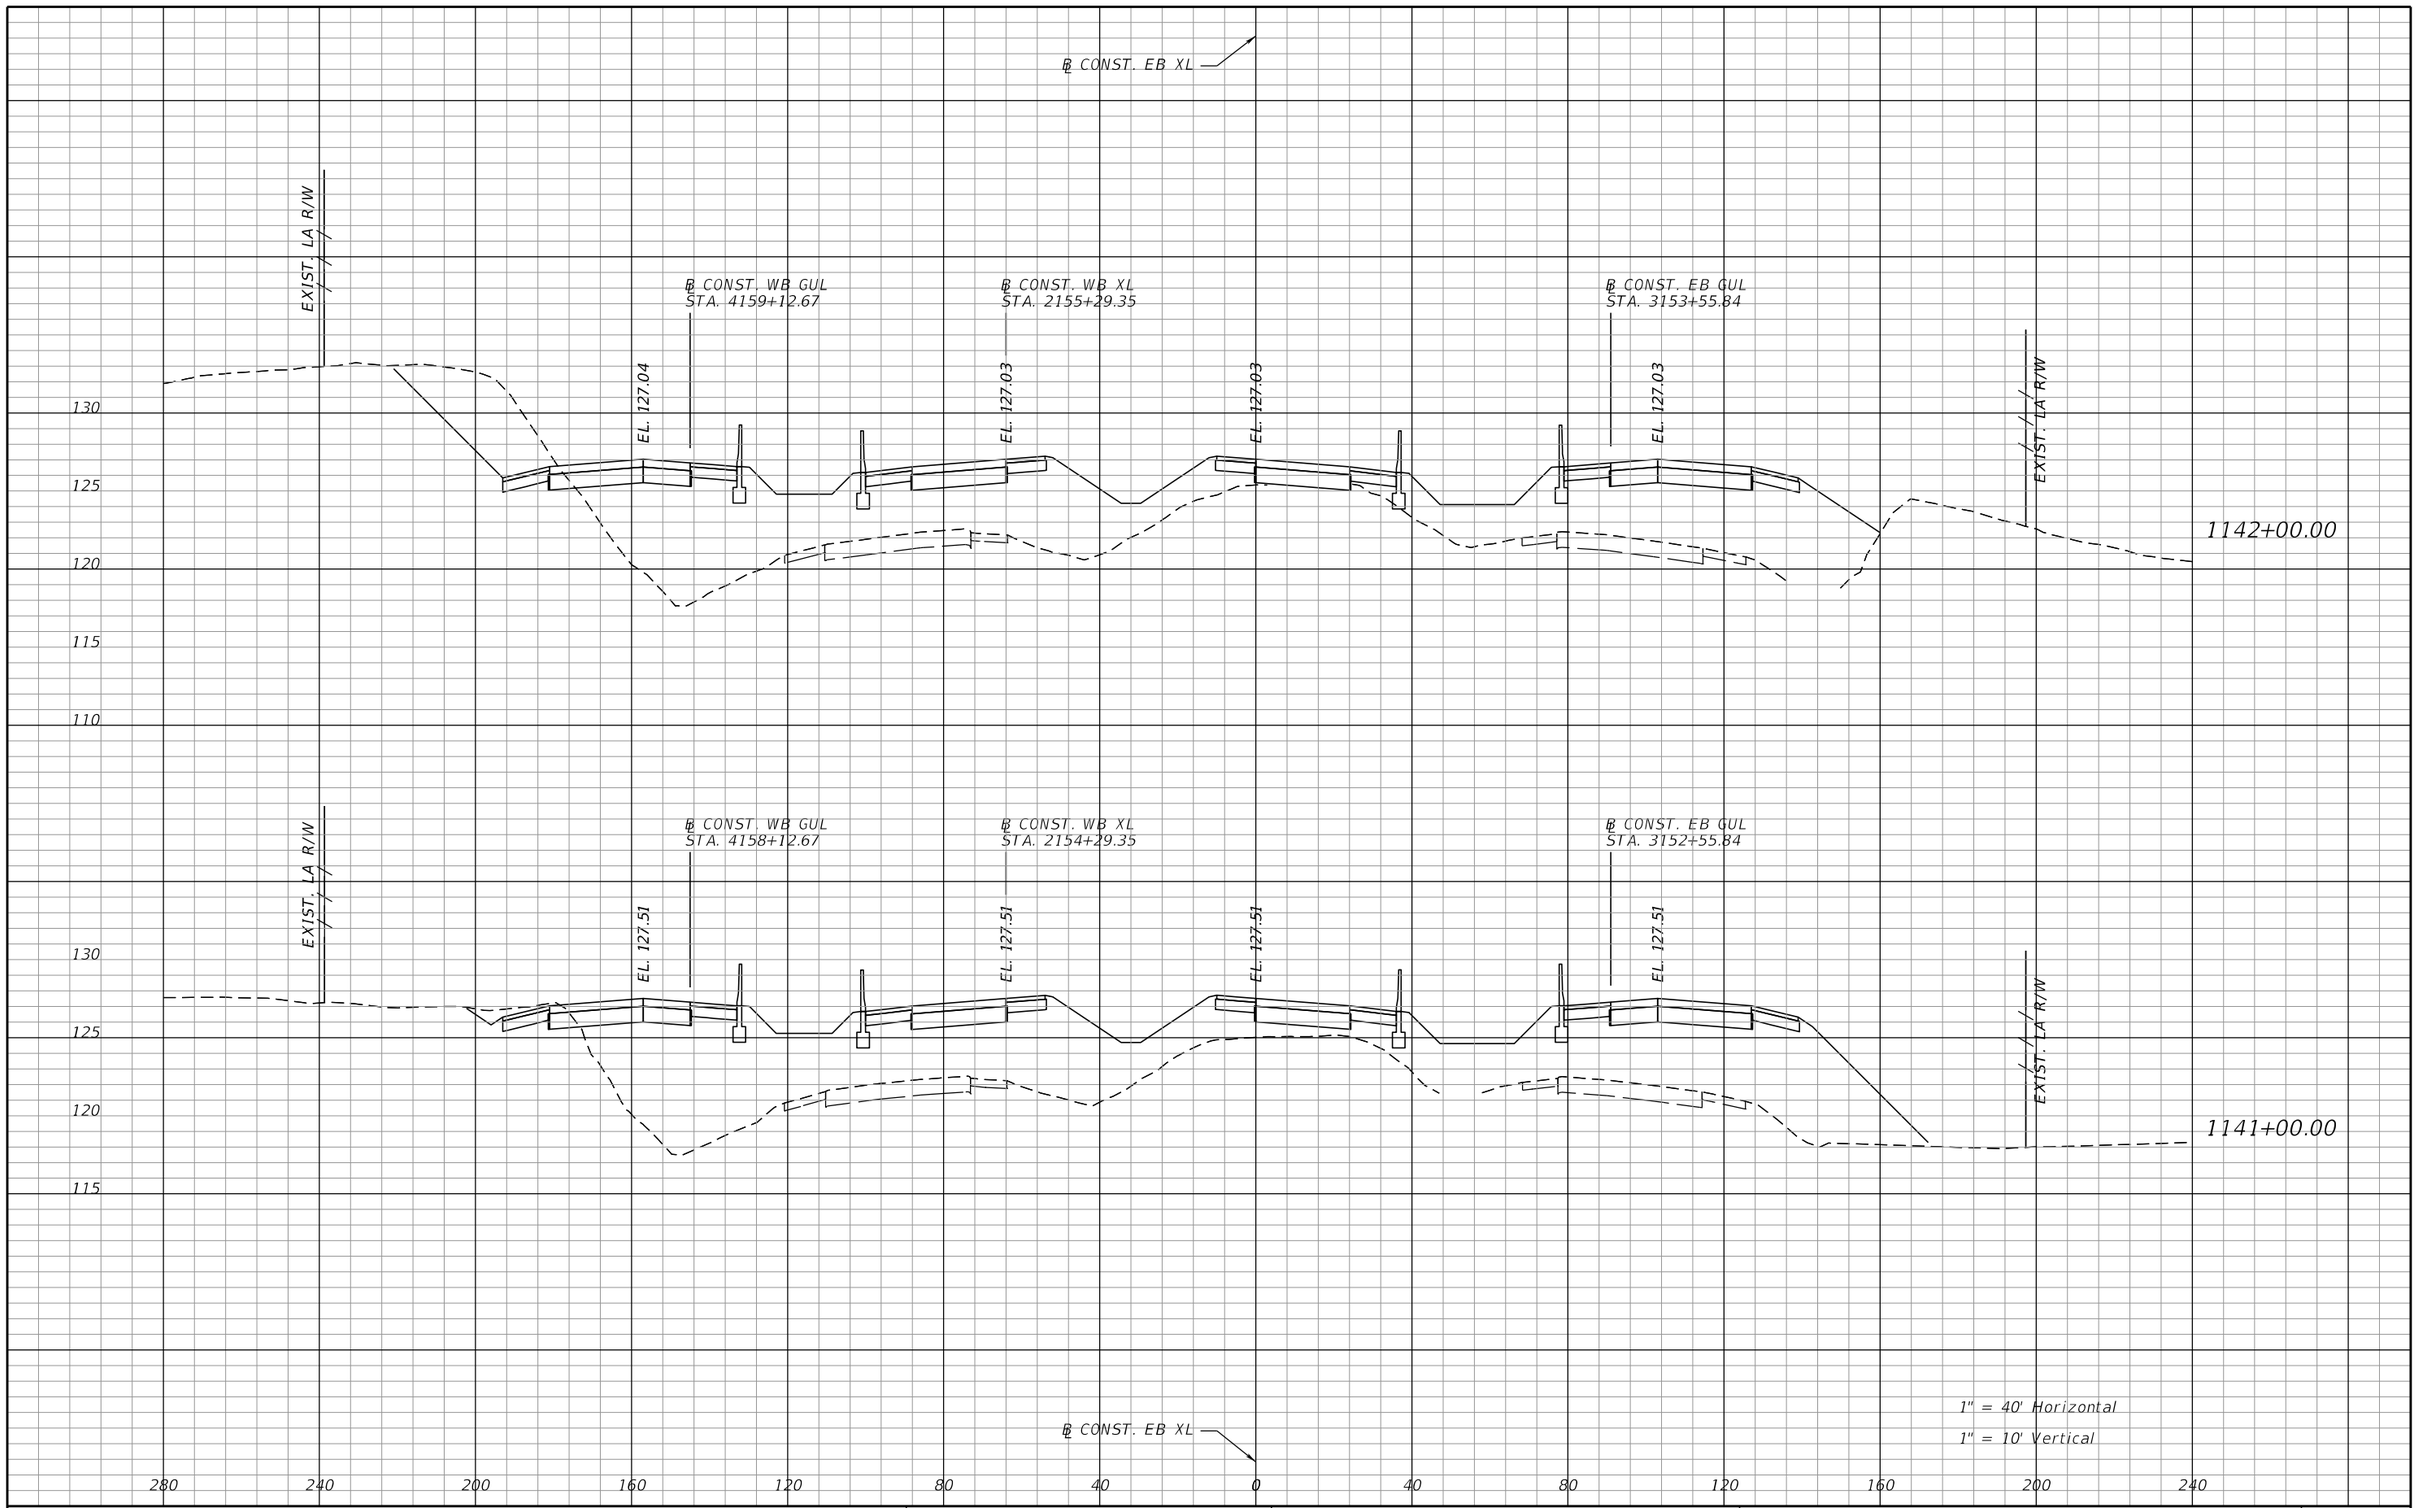

REVISIONS			
DATE	DESCRIPTION	DATE	DESCRIPTION

AECOM TECHNICAL SERVICES, Inc.
315 East Robinson Street, Suite 245
Orlando, FL, 32801
T 407.422.0353 F 407.423.2695
Certificate of Authorization No. 8115
www.aecom.com

STATE OF FLORIDA
DEPARTMENT OF TRANSPORTATION


ROAD NO.	COUNTY	FINANCIAL PROJECT ID
400	POLK	201210-3-52-01

SR 400 (I-4)
CROSS SECTIONS

SHEET NO. 309

PRELIMINARY: NOT FOR CONSTRUCTION

josue.diaz 3/7/2017 3:42:01 PM c:\pwworking\aecom_na\jdiaz\dms28180\RDXSRD01_SEGB1_EBI4.DGN

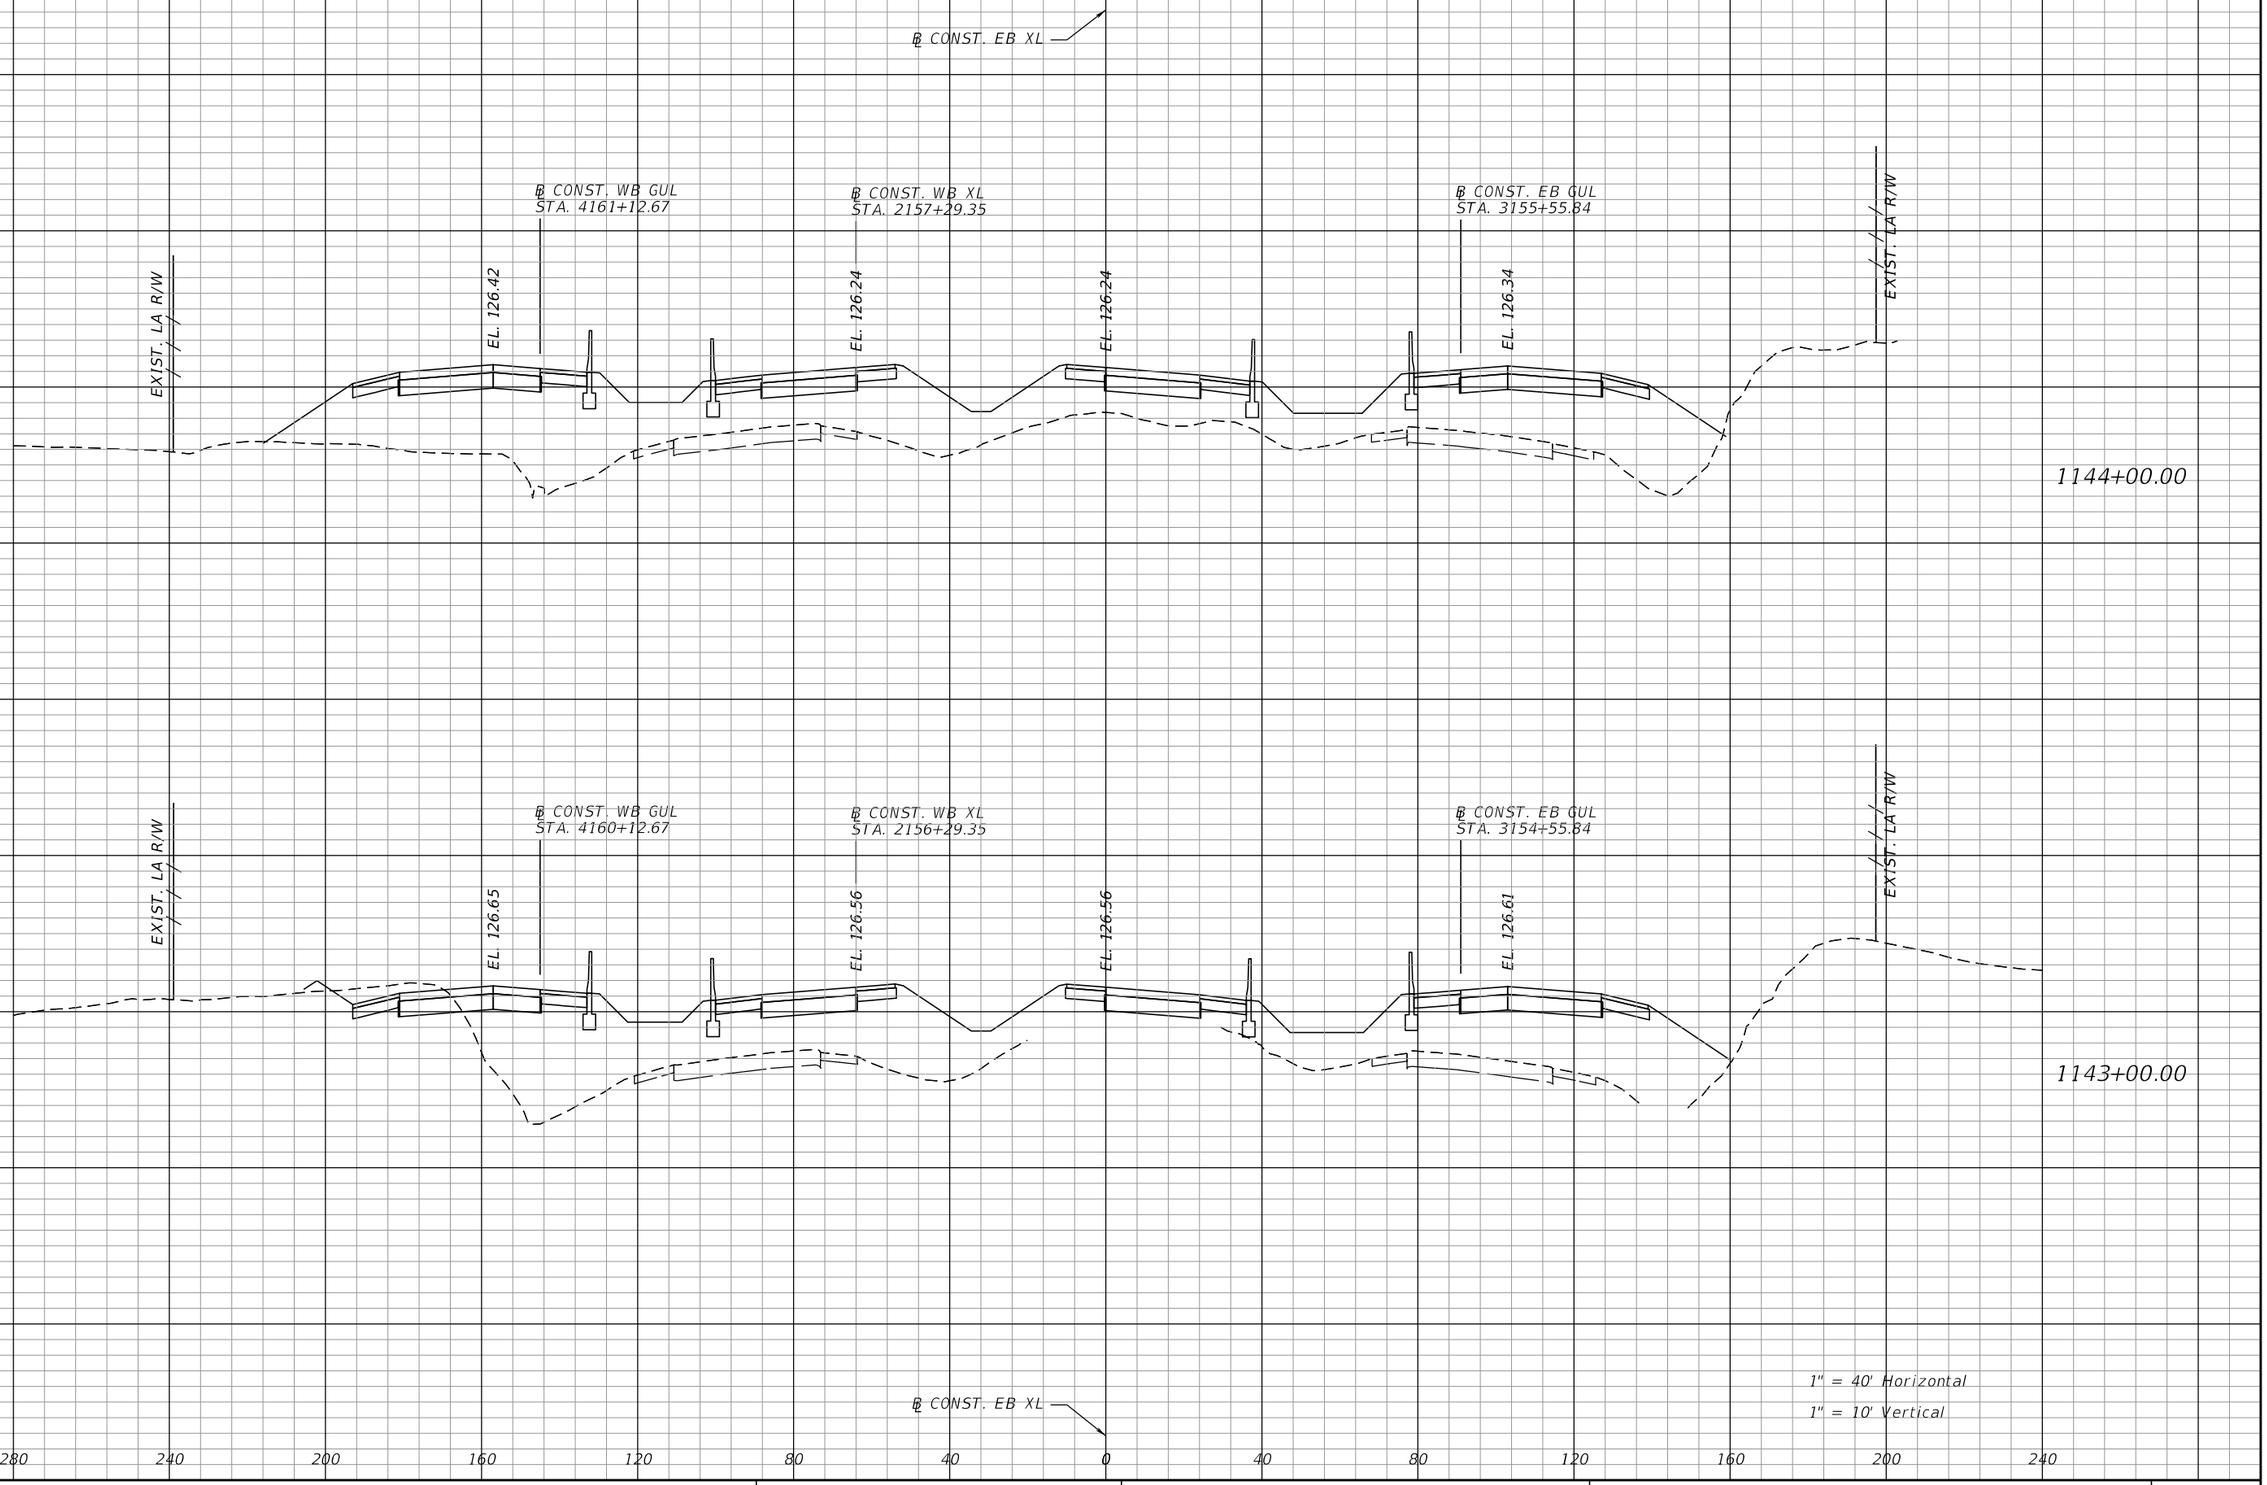

REVISIONS			
DATE	DESCRIPTION	DATE	DESCRIPTION

AECOM TECHNICAL SERVICES, Inc.
315 East Robinson Street, Suite 245
Orlando, FL, 32801
T 407.422.0353 F 407.423.2695
Certificate of Authorization No. 8115
www.aecom.com

STATE OF FLORIDA
DEPARTMENT OF TRANSPORTATION


ROAD NO.	COUNTY	FINANCIAL PROJECT ID
400	POLK	201210-3-52-01

SR 400 (I-4)
CROSS SECTIONS

SHEET NO. 310

PRELIMINARY: NOT FOR CONSTRUCTION

josue.diaz 3/7/2017 3:42:20 PM c:\pwworking\aecom_na\jdiaz\dms28180\RDXSRD01_SEGB1_EBI4.DGN

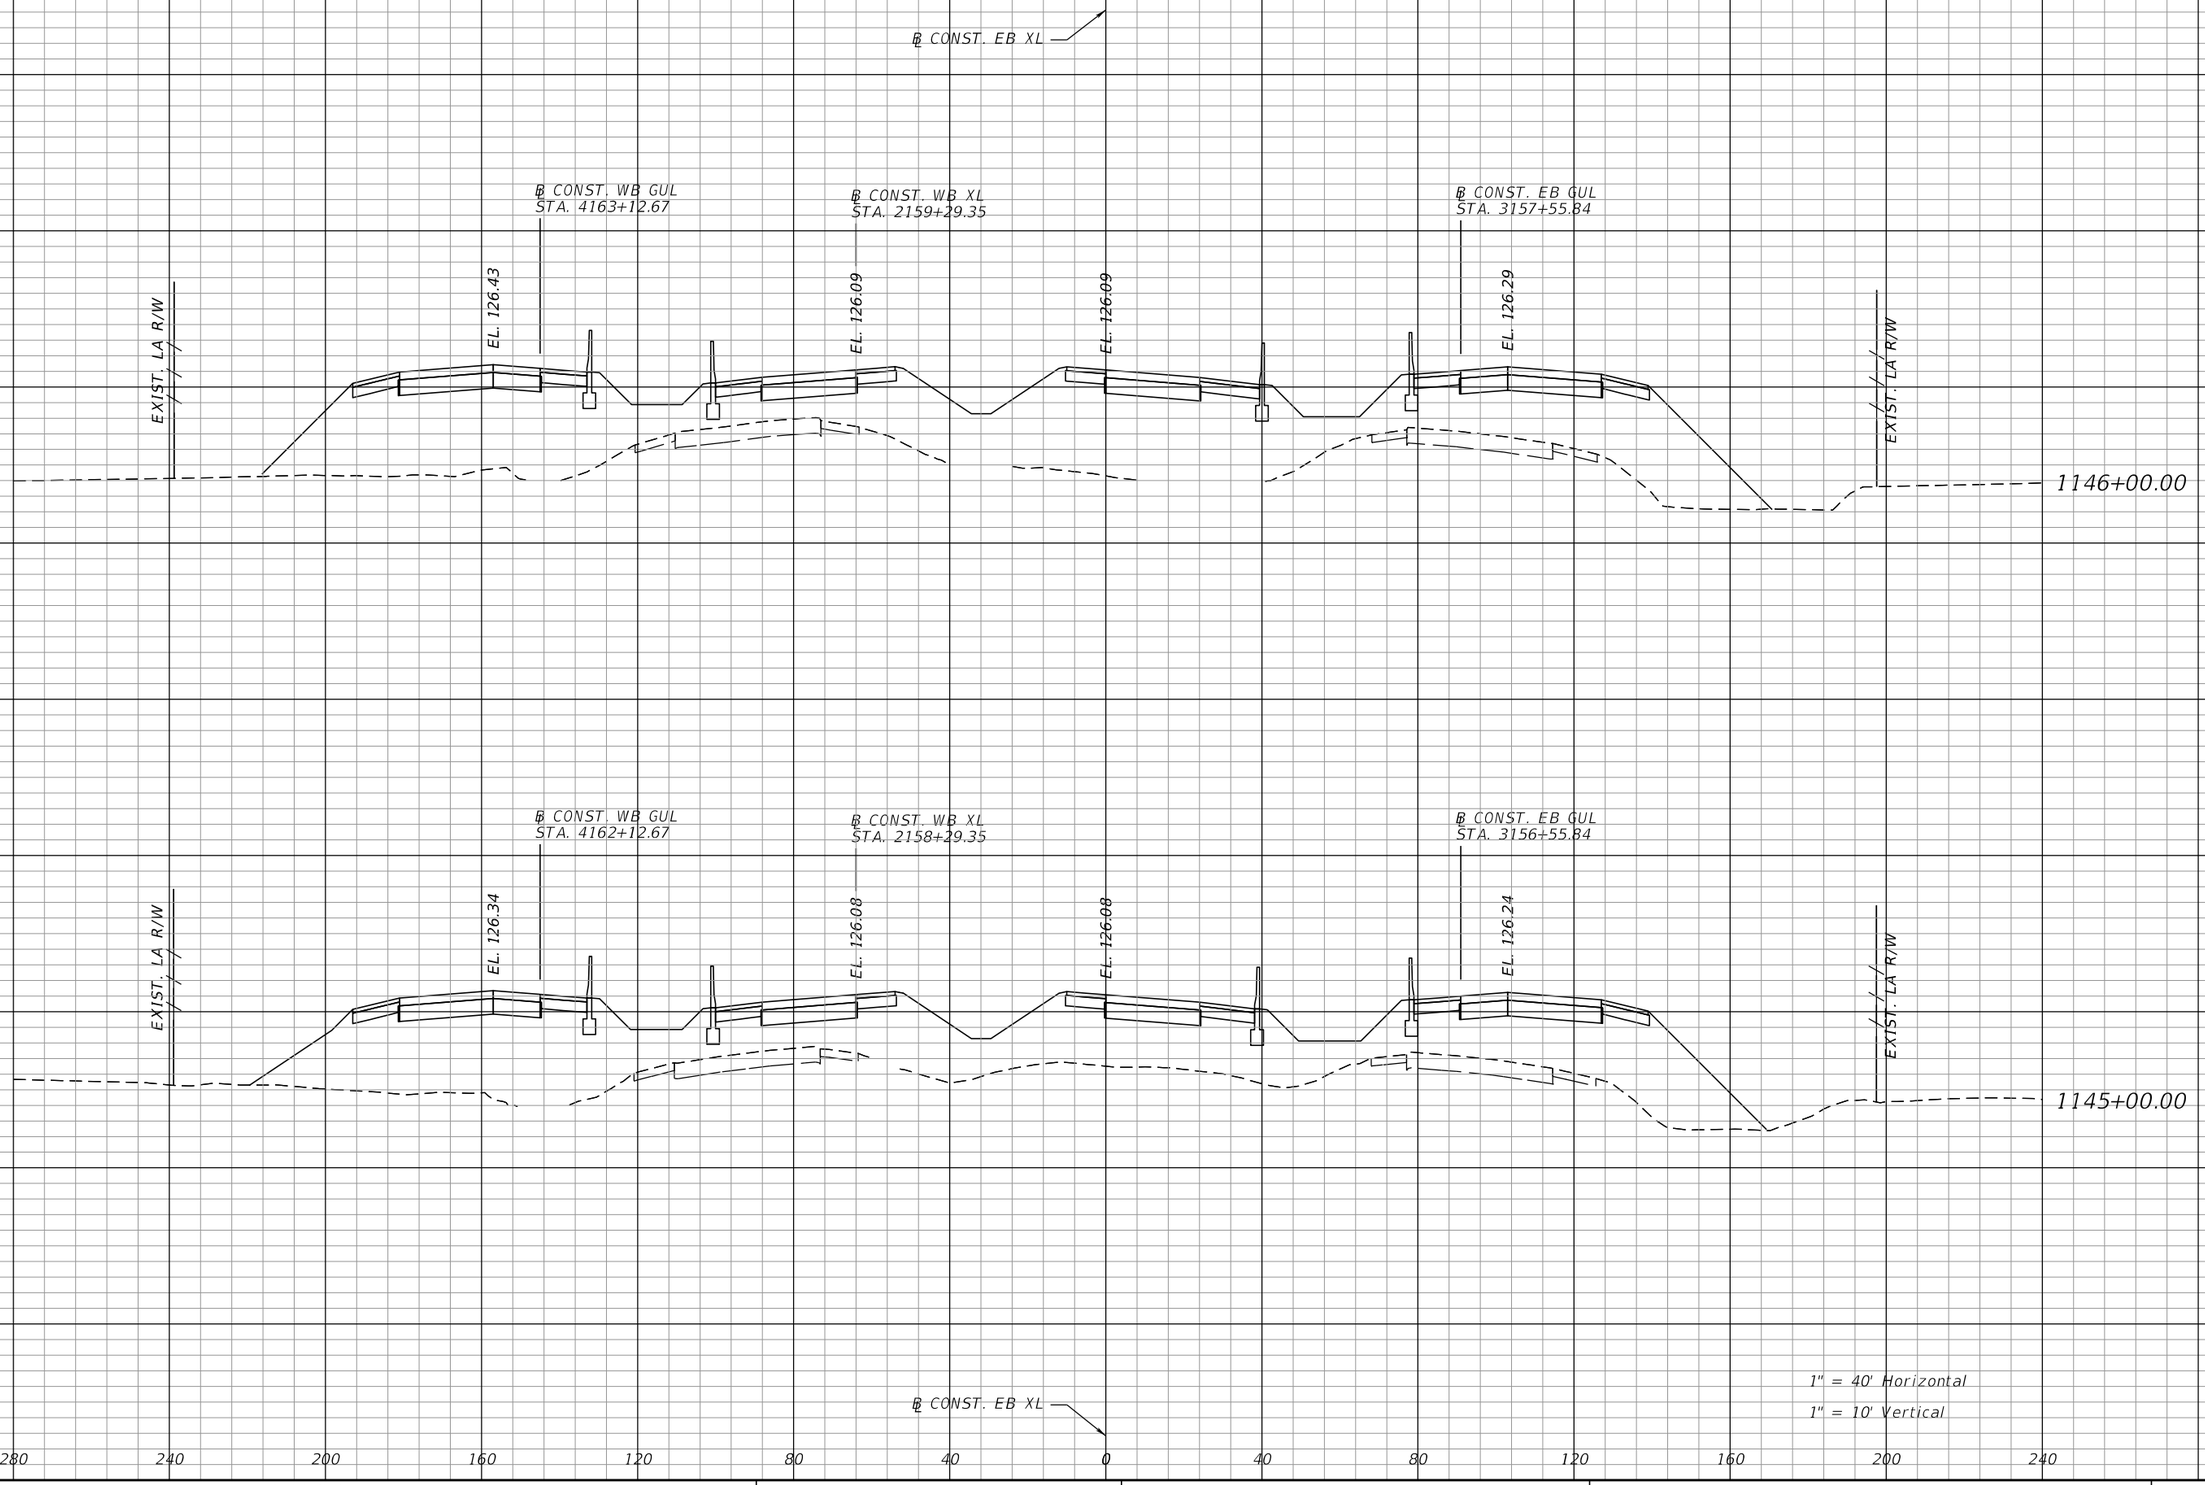

REVISIONS			
DATE	DESCRIPTION	DATE	DESCRIPTION

AECOM TECHNICAL SERVICES, Inc.
315 East Robinson Street, Suite 245
Orlando, FL, 32801
T 407.422.0353 F 407.423.2695
Certificate of Authorization No. 8115
www.aecom.com

STATE OF FLORIDA
DEPARTMENT OF TRANSPORTATION


ROAD NO.	COUNTY	FINANCIAL PROJECT ID
400	POLK	201210-3-52-01

SR 400 (I-4)
CROSS SECTIONS

SHEET NO. 311

PRELIMINARY: NOT FOR CONSTRUCTION

josue.diaz 3/7/2017 3:43:04 PM c:\pwworking\aecom_na\jdiaz\dms28180\RDXSRD01_SEGB1_EBI4.DGN

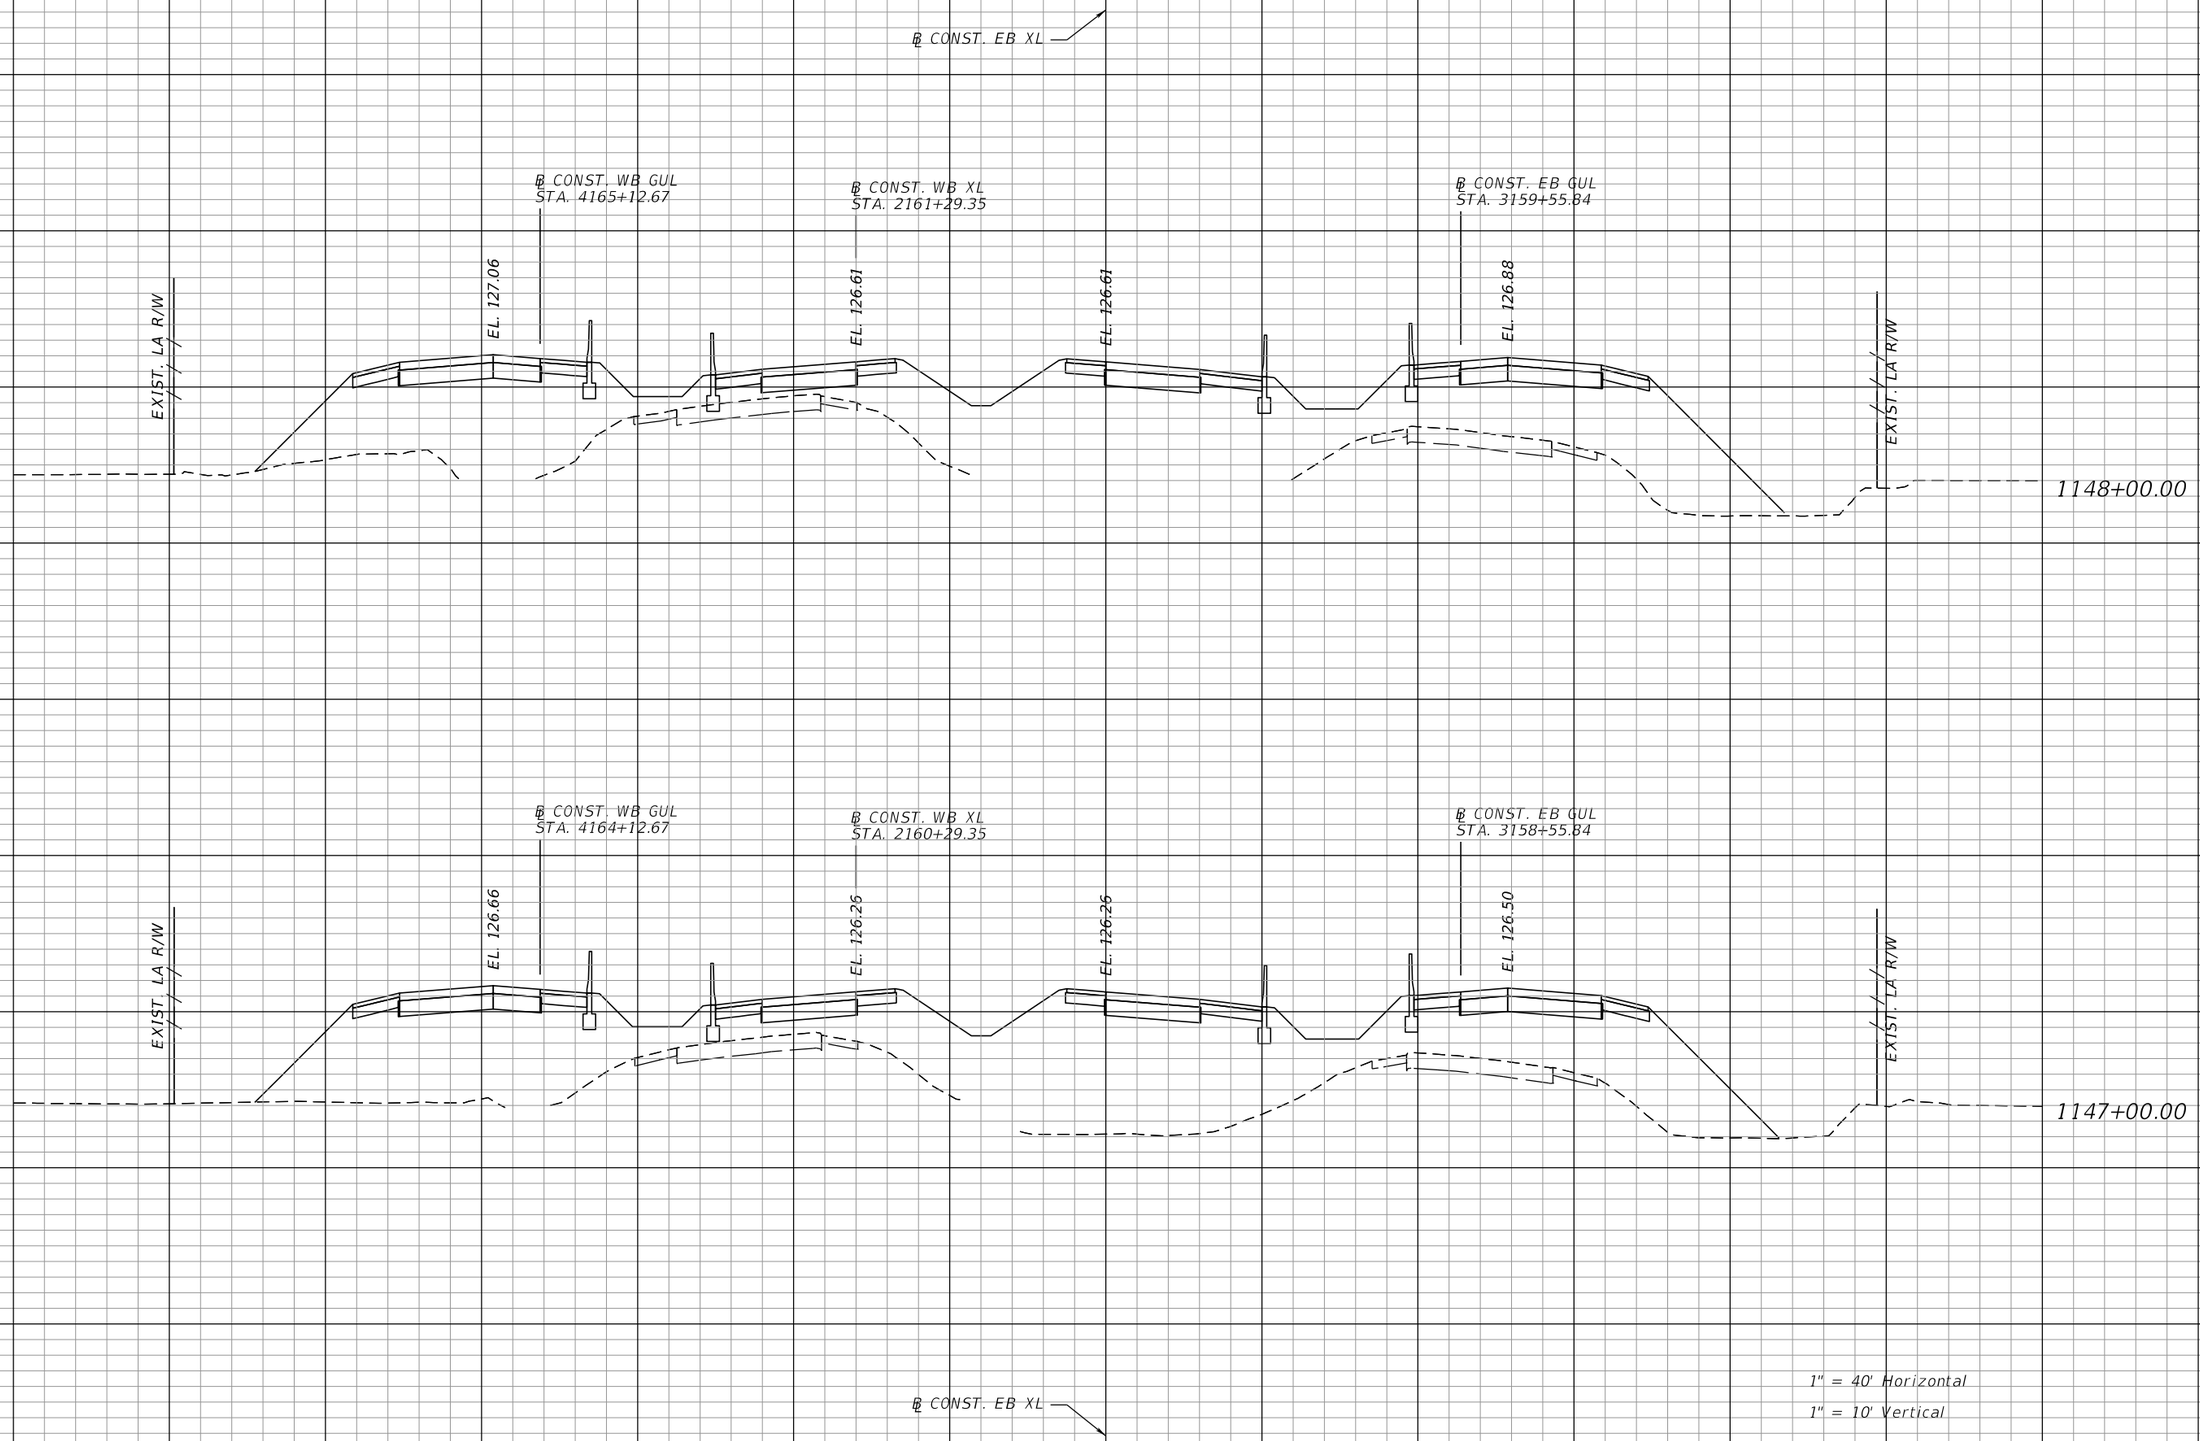

REVISIONS			
DATE	DESCRIPTION	DATE	DESCRIPTION

AECOM TECHNICAL SERVICES, Inc.
315 East Robinson Street, Suite 245
Orlando, FL, 32801
T 407.422.0353 F 407.423.2695
Certificate of Authorization No. 8115
www.aecom.com

STATE OF FLORIDA
DEPARTMENT OF TRANSPORTATION


ROAD NO.	COUNTY	FINANCIAL PROJECT ID
400	POLK	201210-3-52-01

SR 400 (I-4)
CROSS SECTIONS

SHEET NO. 312

PRELIMINARY: NOT FOR CONSTRUCTION

josue.diaz 3/7/2017 3:43:27 PM c:\pwworking\aecom_na\jdiaz\dms28180\RDXSRD01_SEGB1_EBI4.DGN

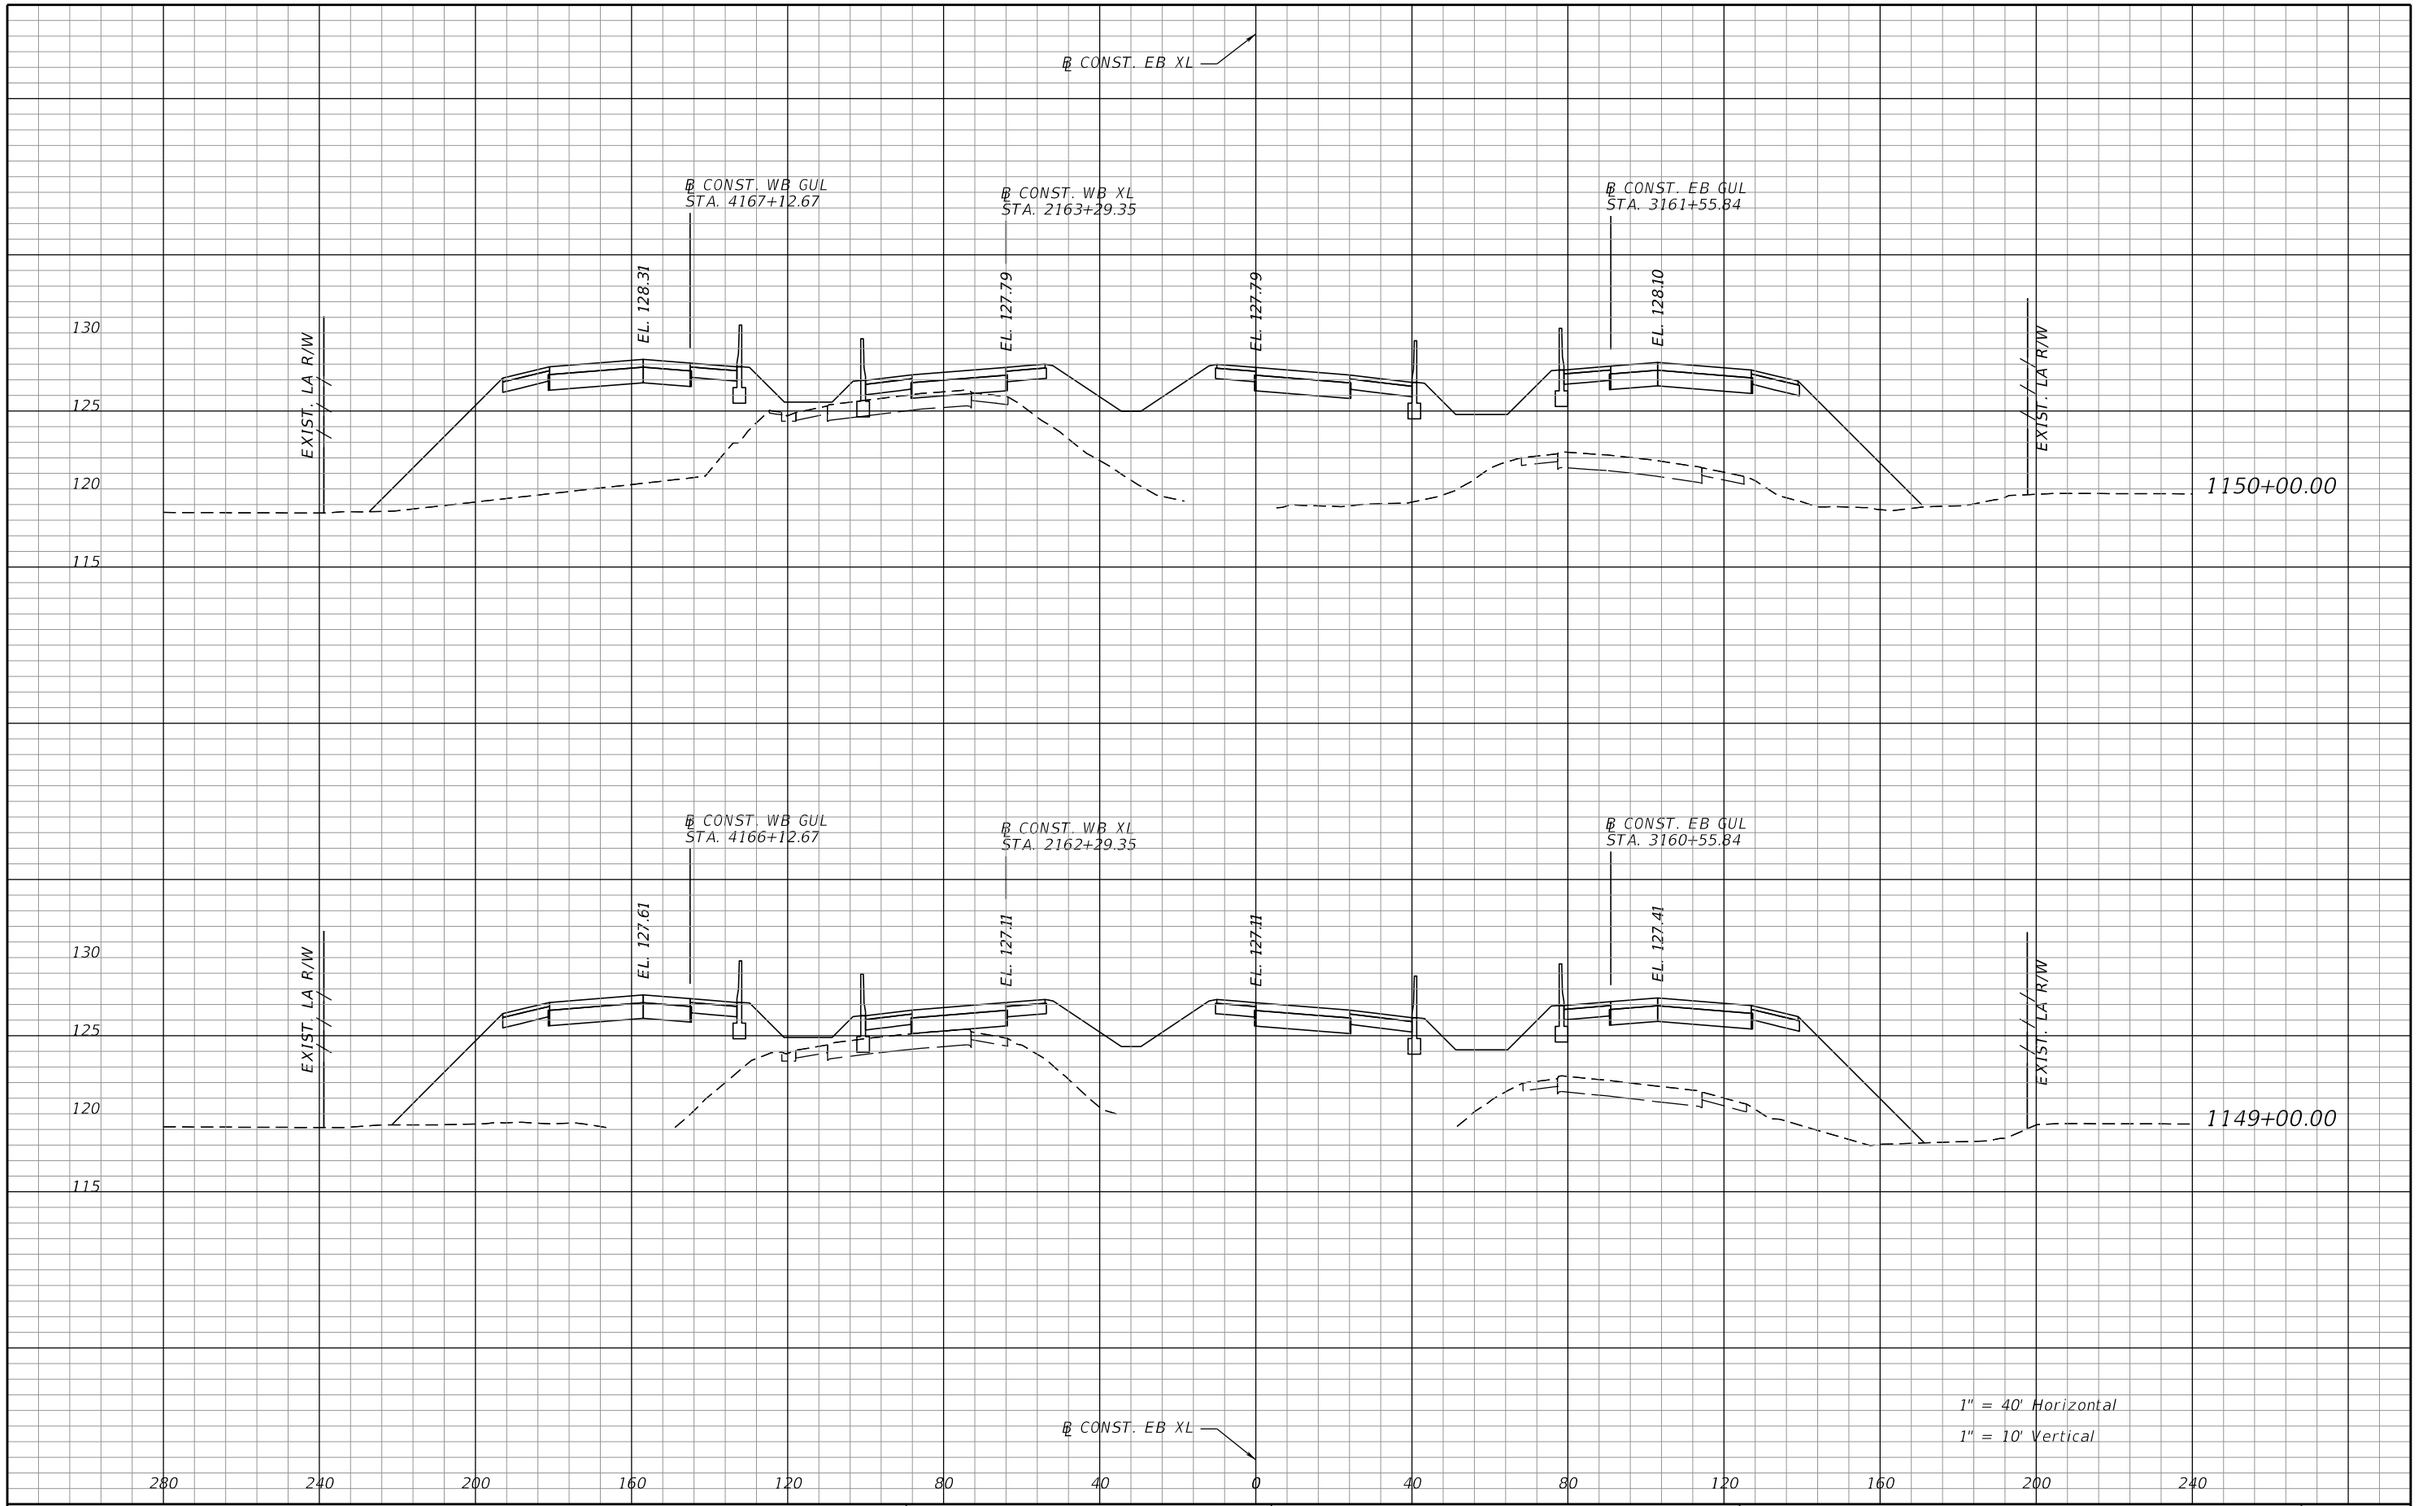

PRELIMINARY: NOT FOR CONSTRUCTION

REVISIONS			
DATE	DESCRIPTION	DATE	DESCRIPTION

AECOM TECHNICAL SERVICES, Inc.
315 East Robinson Street, Suite 245
Orlando, FL, 32801
T 407.422.0353 F 407.423.2695
Certificate of Authorization No. 8115
www.aecom.com


STATE OF FLORIDA
DEPARTMENT OF TRANSPORTATION

ROAD NO.	COUNTY	FINANCIAL PROJECT ID
400	POLK	201210-3-52-01

SR 400 (I-4)
CROSS SECTIONS

SHEET NO. 313

josue.diaz 3/7/2017 3:43:53 PM c:\pwworking\aecom_na\jdiaz\dms28180\RDXSRD01_SEGB1_EBI4.DGN

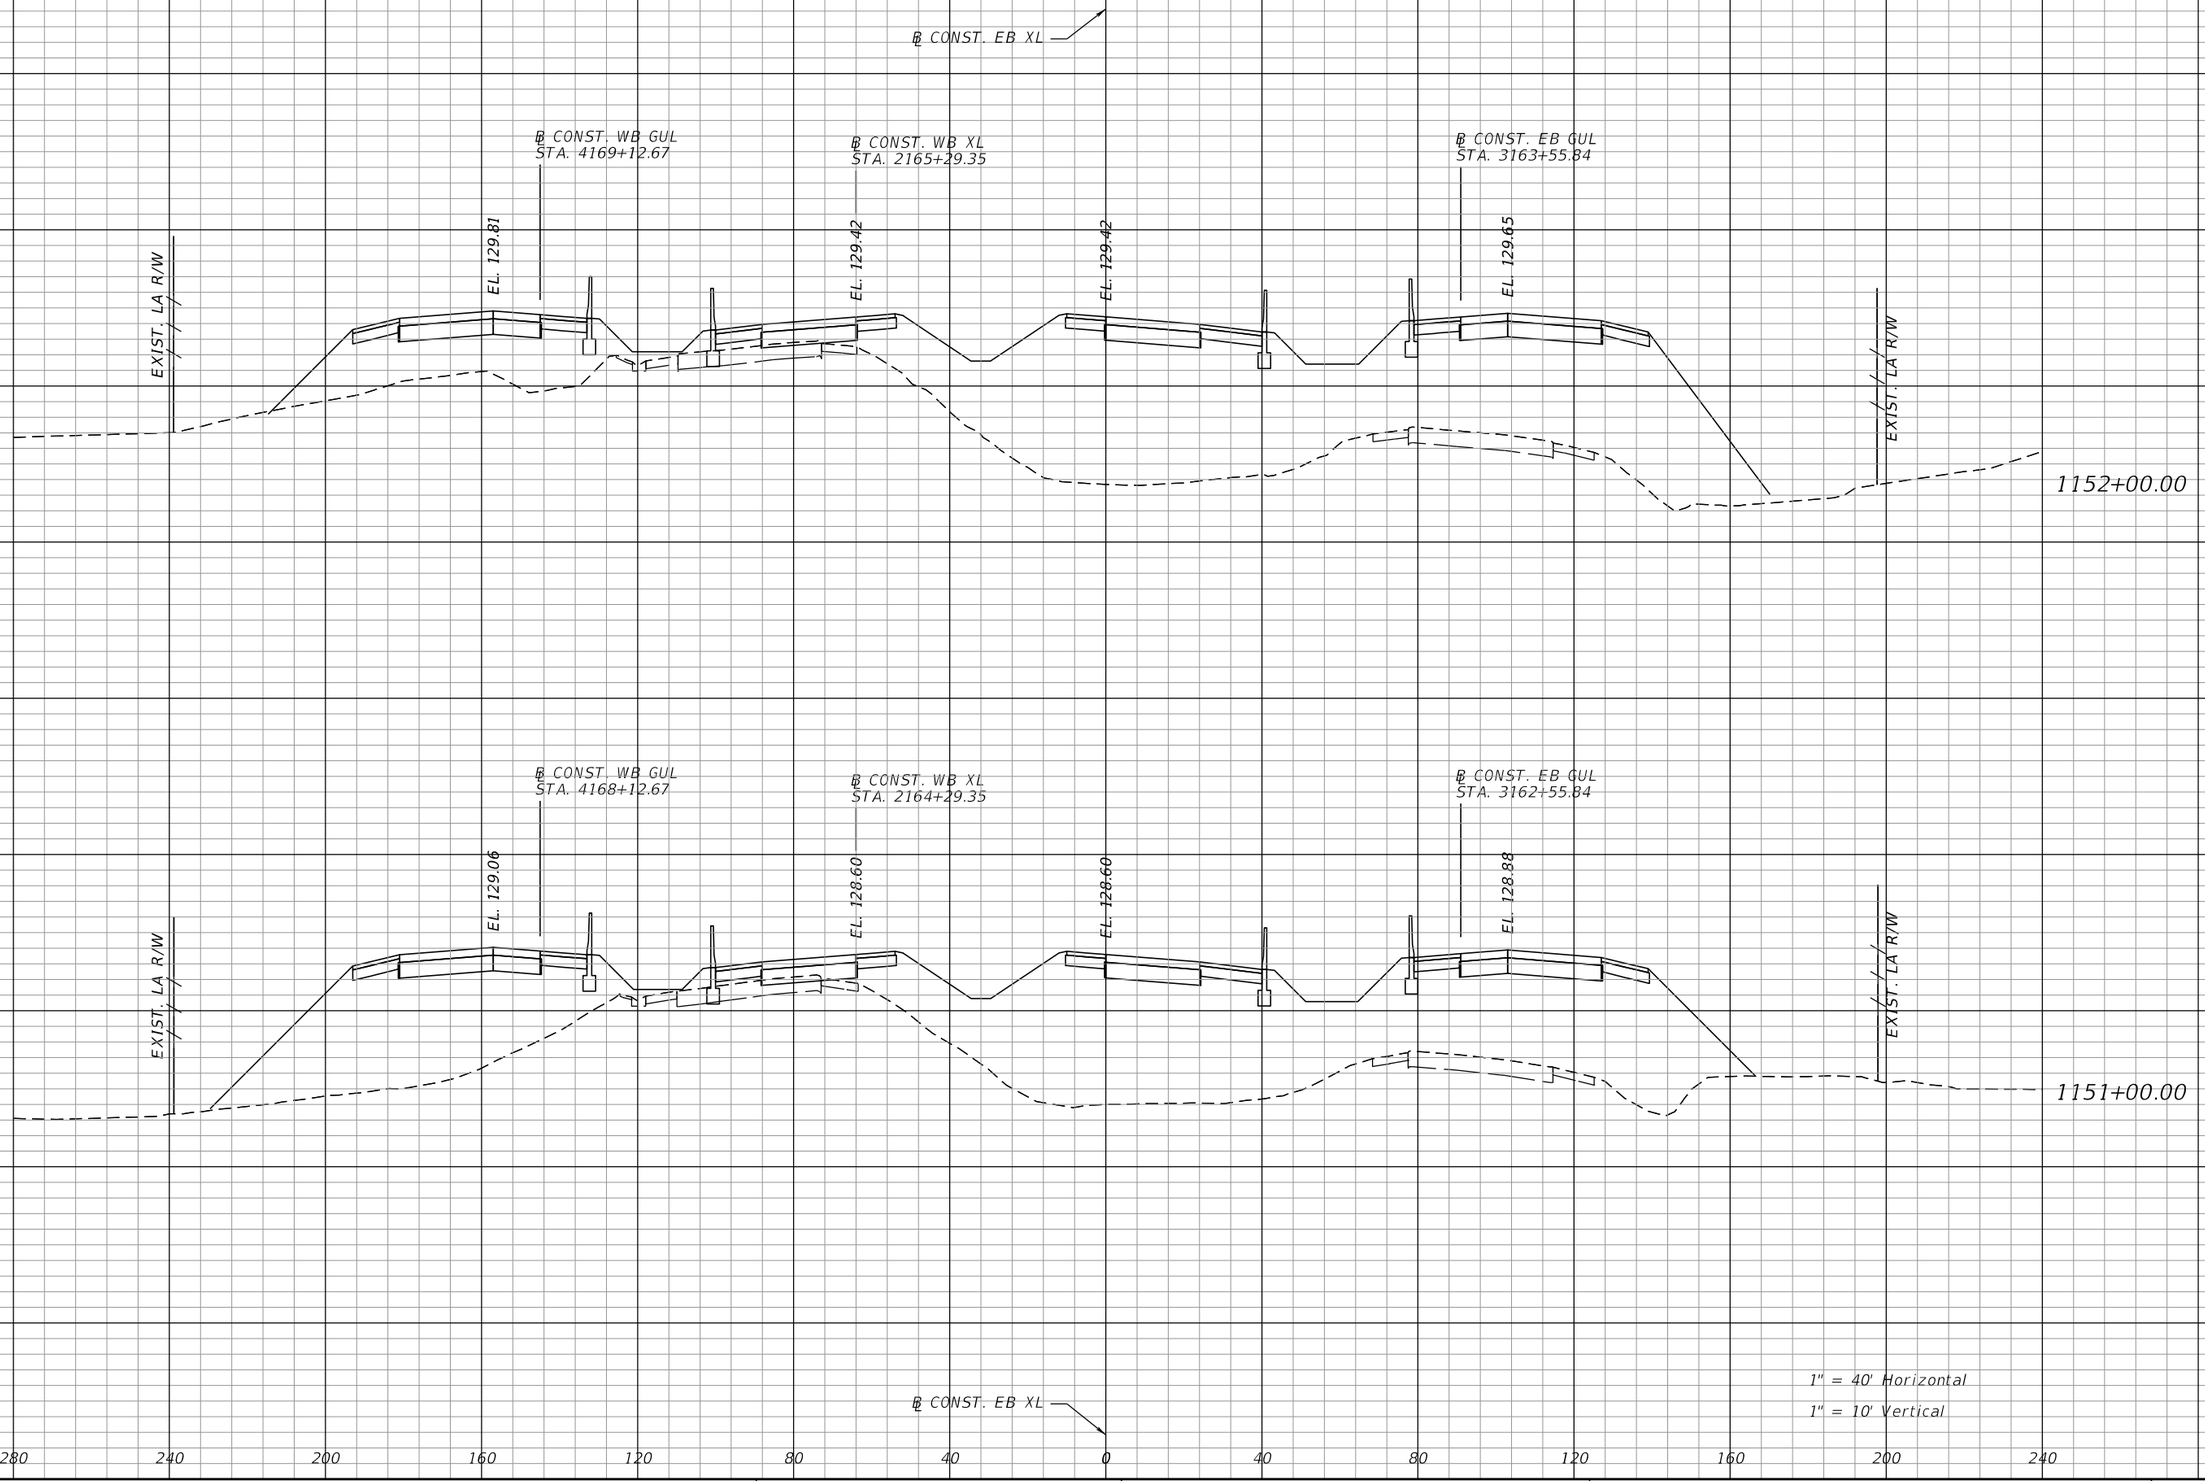

REVISIONS			
DATE	DESCRIPTION	DATE	DESCRIPTION

AECOM TECHNICAL SERVICES, Inc.
315 East Robinson Street, Suite 245
Orlando, FL, 32801
T 407.422.0353 F 407.423.2695
Certificate of Authorization No. 8115
www.aecom.com

STATE OF FLORIDA
DEPARTMENT OF TRANSPORTATION


ROAD NO.	COUNTY	FINANCIAL PROJECT ID
400	POLK	201210-3-52-01

SR 400 (I-4)
CROSS SECTIONS

SHEET NO. 314

PRELIMINARY: NOT FOR CONSTRUCTION

josue.diaz 3/7/2017 3:44:38 PM c:\pwworking\aecom_na\jdiaz\dms28180\RDXSRD01_SEGB1_EBI4.DGN

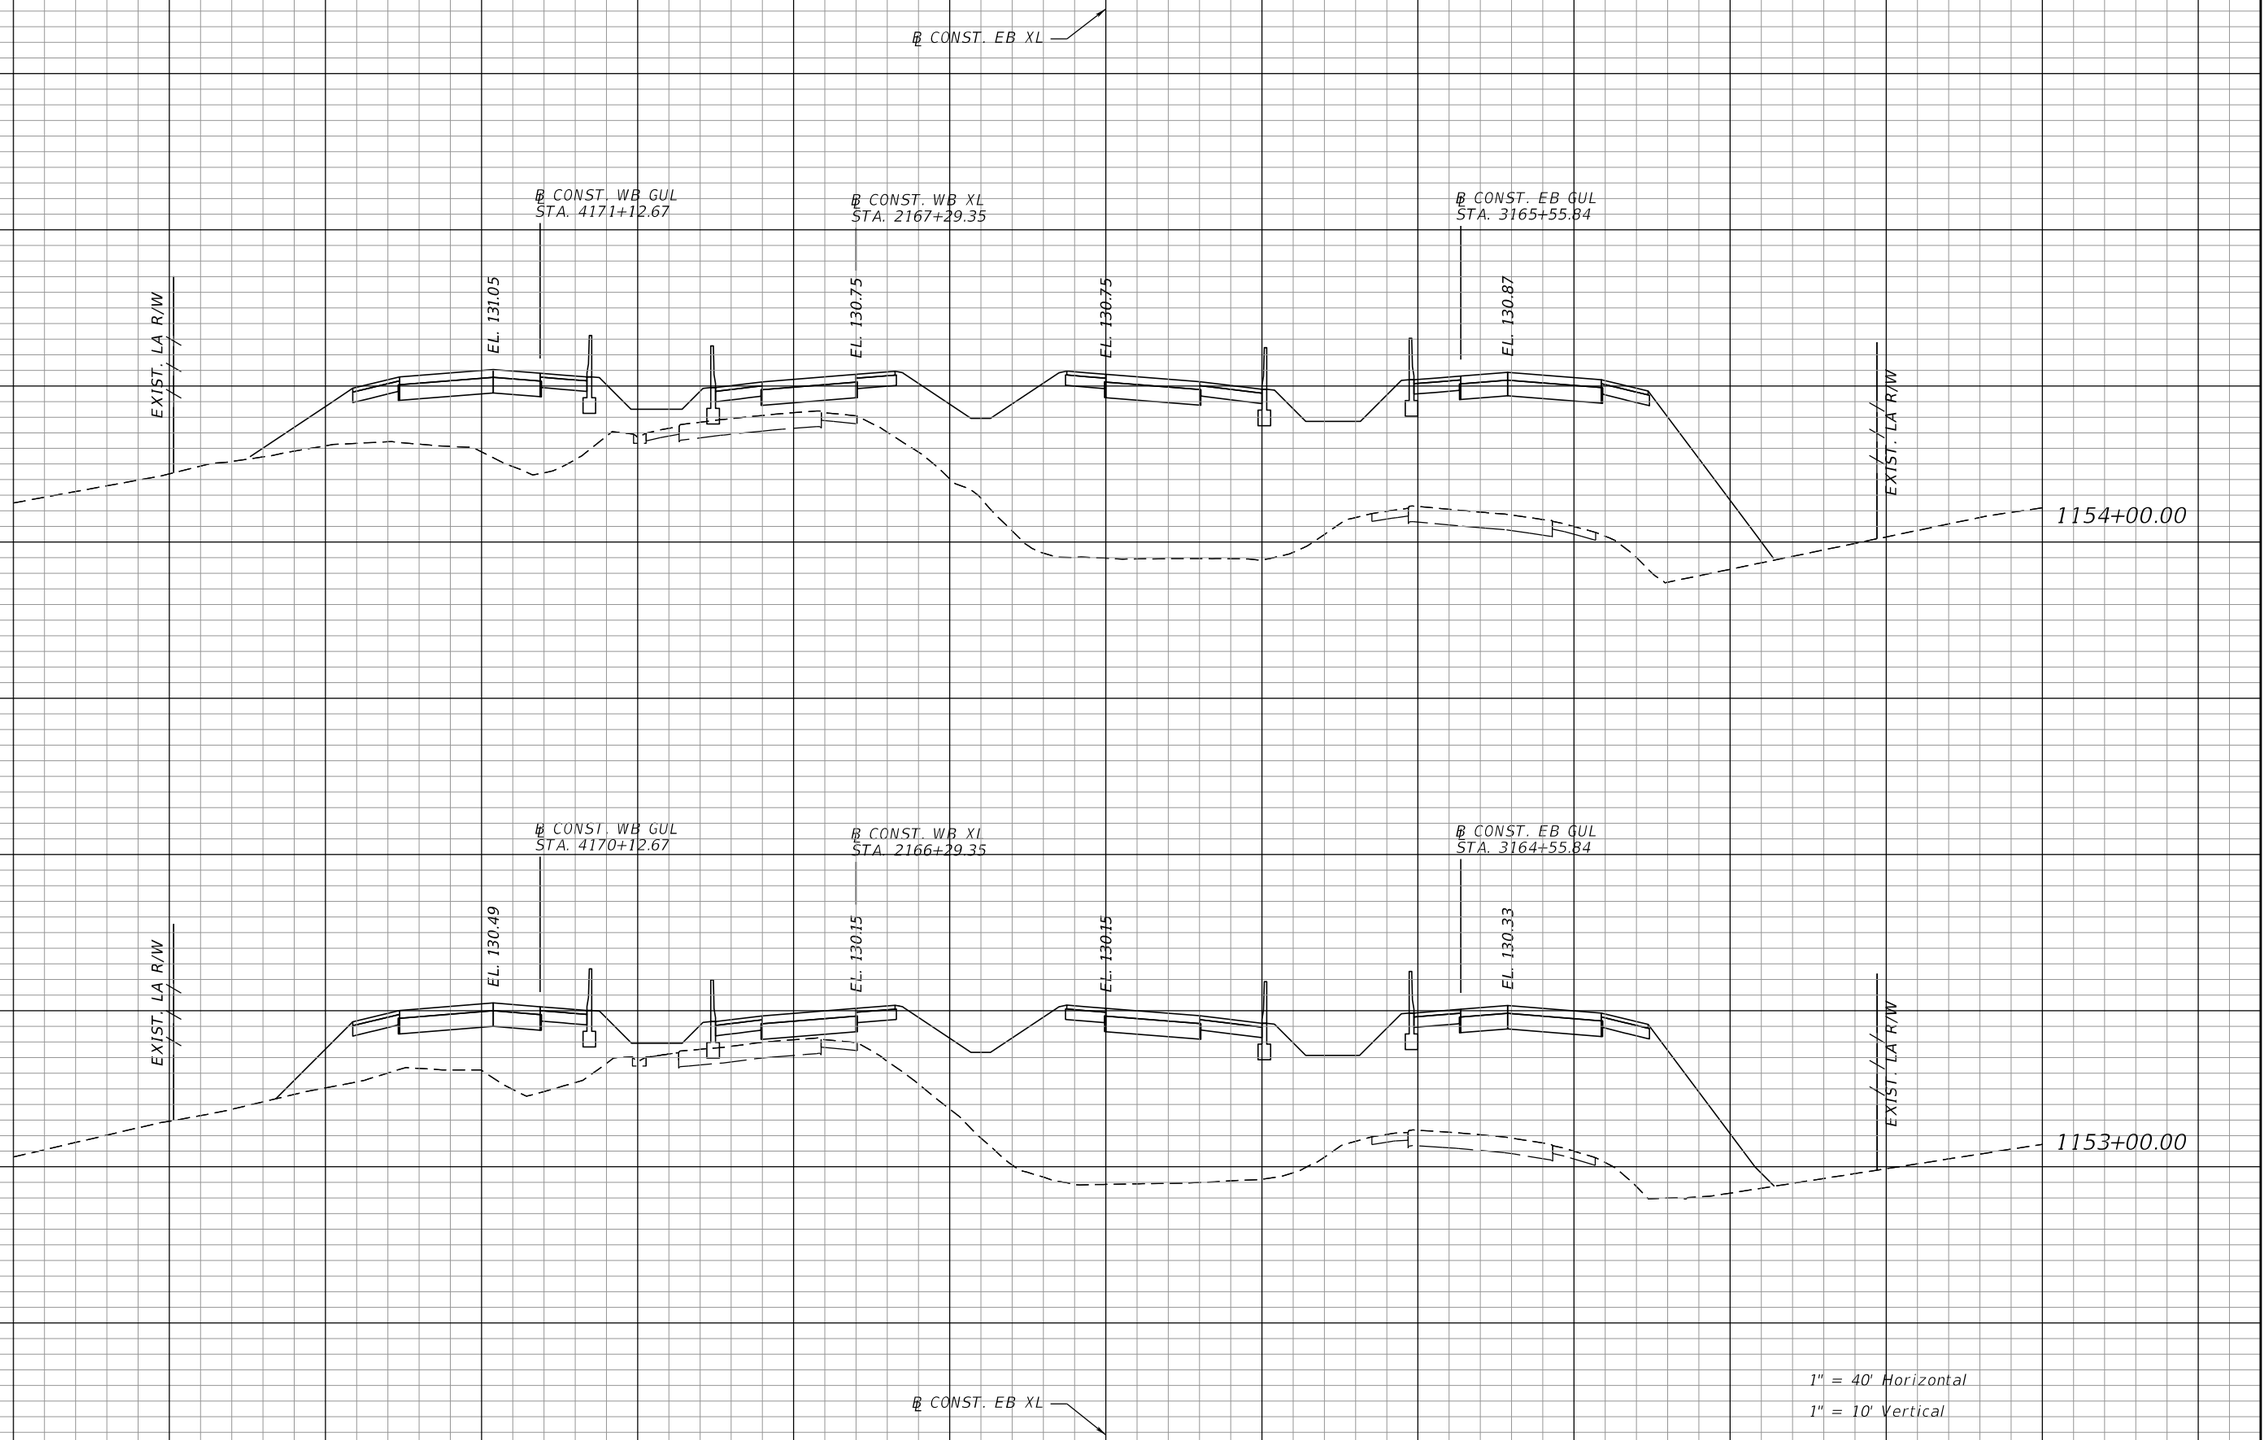

PRELIMINARY: NOT FOR CONSTRUCTION

REVISIONS			
DATE	DESCRIPTION	DATE	DESCRIPTION

AECOM TECHNICAL SERVICES, Inc.
315 East Robinson Street, Suite 245
Orlando, FL, 32801
T 407.422.0353 F 407.423.2695
Certificate of Authorization No. 8115
www.aecom.com


STATE OF FLORIDA
DEPARTMENT OF TRANSPORTATION

ROAD NO.	COUNTY	FINANCIAL PROJECT ID
400	POLK	201210-3-52-01

SR 400 (I-4)
CROSS SECTIONS

SHEET NO. 315

josue.diaz 3/7/2017 3:44:57 PM c:\pwworking\aecom_na\jdiaz\dms28180\RDXSRD01_SEGB1_EBI4.DGN

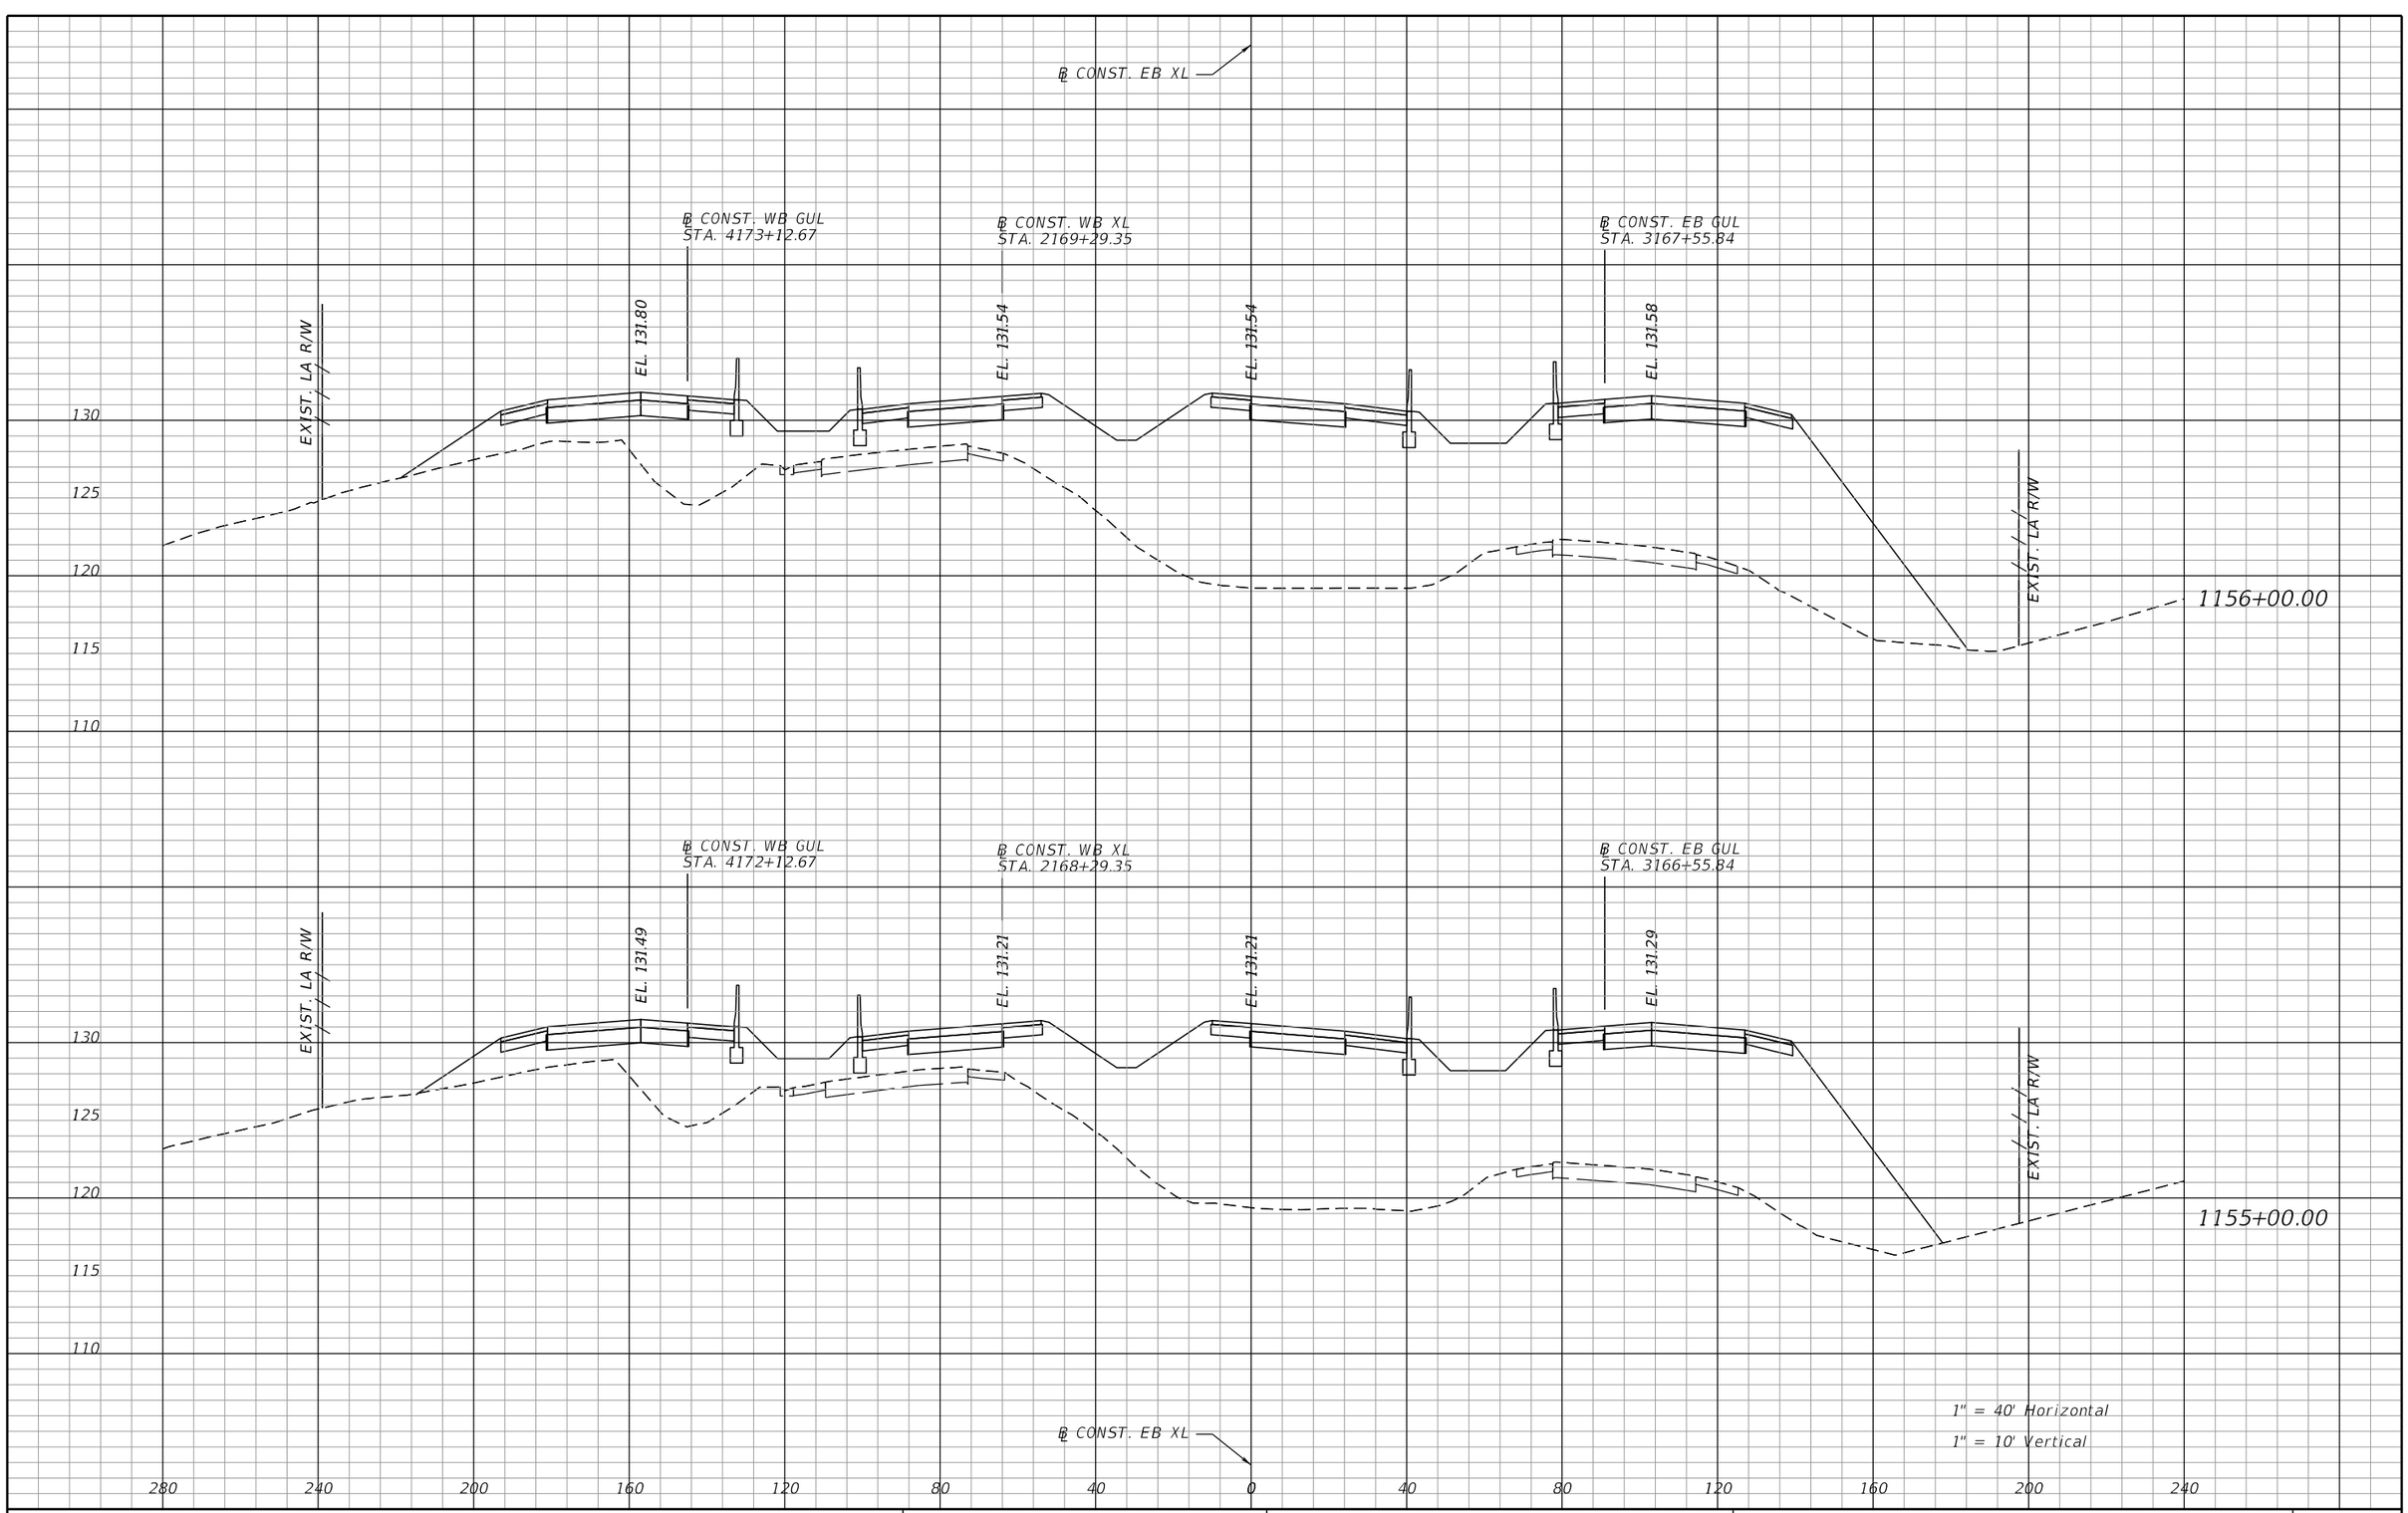

REVISIONS			
DATE	DESCRIPTION	DATE	DESCRIPTION

AECOM TECHNICAL SERVICES, Inc.
315 East Robinson Street, Suite 245
Orlando, FL, 32801
T 407.422.0353 F 407.423.2695
Certificate of Authorization No. 8115
www.aecom.com

STATE OF FLORIDA
DEPARTMENT OF TRANSPORTATION


ROAD NO.	COUNTY	FINANCIAL PROJECT ID
400	POLK	201210-3-52-01

SR 400 (I-4)
CROSS SECTIONS

SHEET NO. 316

PRELIMINARY: NOT FOR CONSTRUCTION

josue.diaz 3/7/2017 3:45:12 PM c:\pwworking\aecom_na\jdiaz\dms28180\RDXSRD01_SEGB1_EBI4.DGN

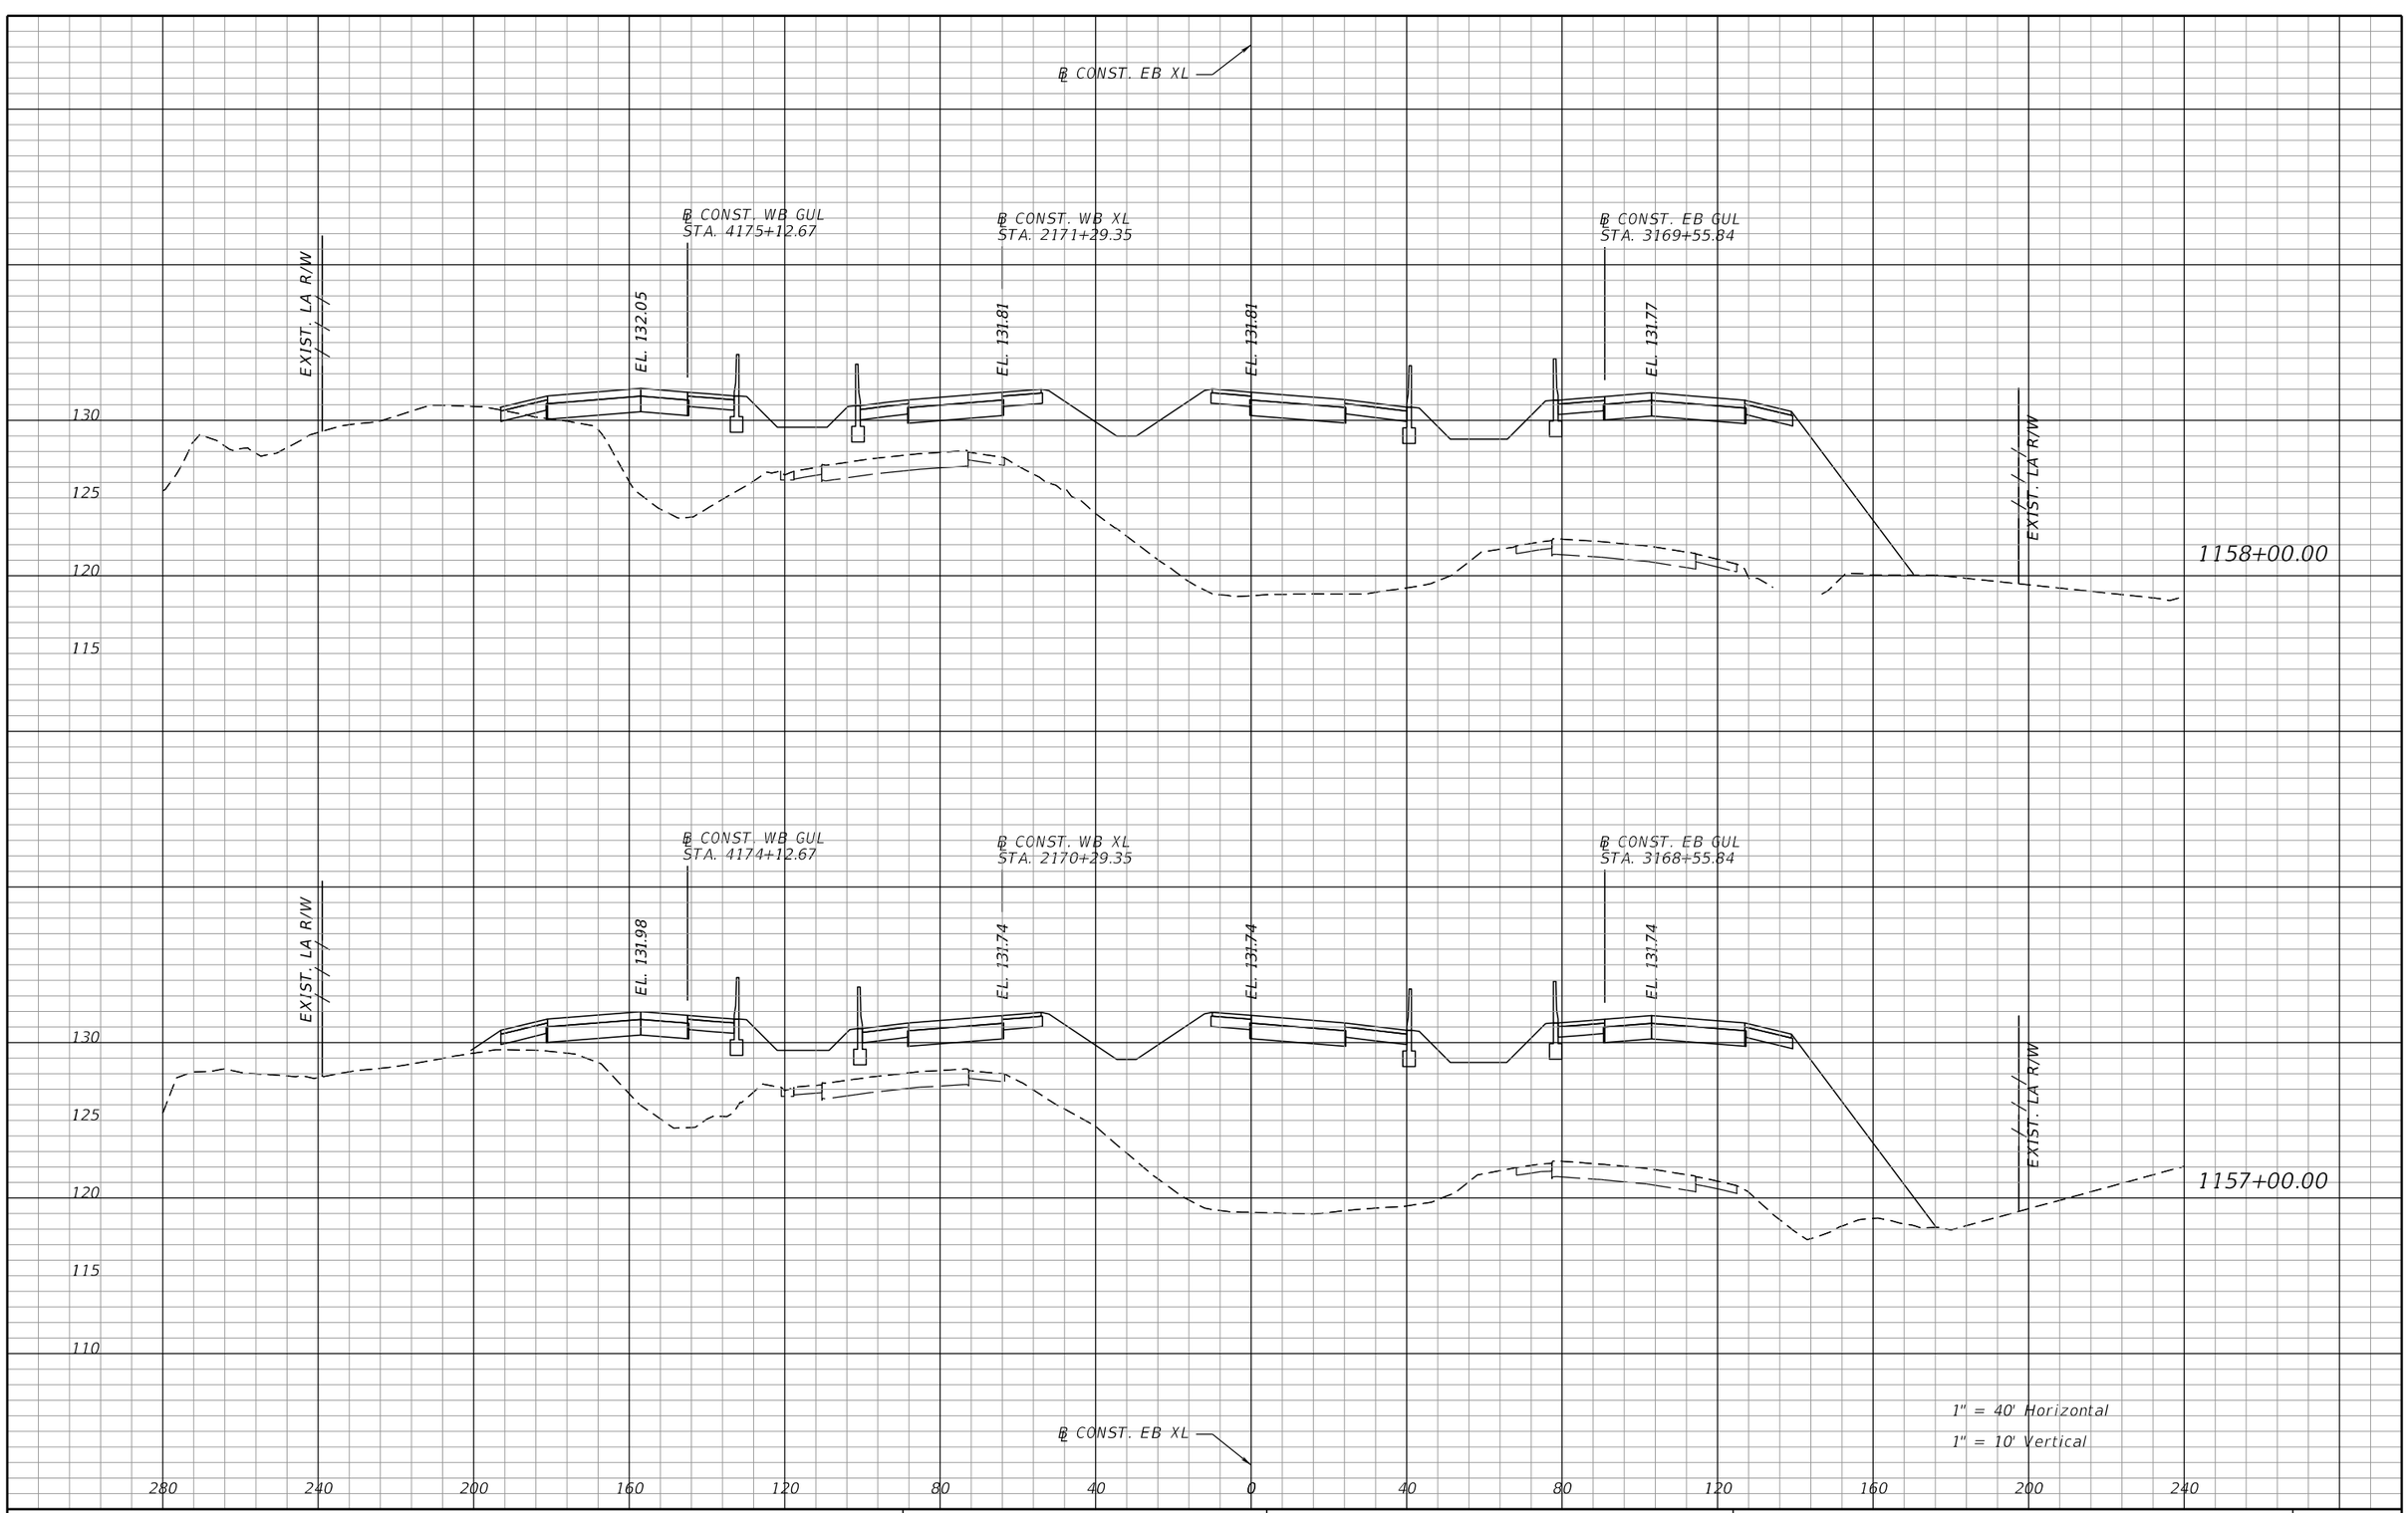

REVISIONS			
DATE	DESCRIPTION	DATE	DESCRIPTION

AECOM TECHNICAL SERVICES, Inc.
315 East Robinson Street, Suite 245
Orlando, FL, 32801
T 407.422.0353 F 407.423.2695
Certificate of Authorization No. 8115
www.aecom.com

STATE OF FLORIDA
DEPARTMENT OF TRANSPORTATION


ROAD NO.	COUNTY	FINANCIAL PROJECT ID
400	POLK	201210-3-52-01

SR 400 (I-4)
CROSS SECTIONS

SHEET NO. 317

PRELIMINARY: NOT FOR CONSTRUCTION

josue.diaz 3/7/2017 3:45:45 PM c:\pwworking\aecom_na\jdiaz\dms28180\RDXSRD01_SEGB1_EBI4.DGN

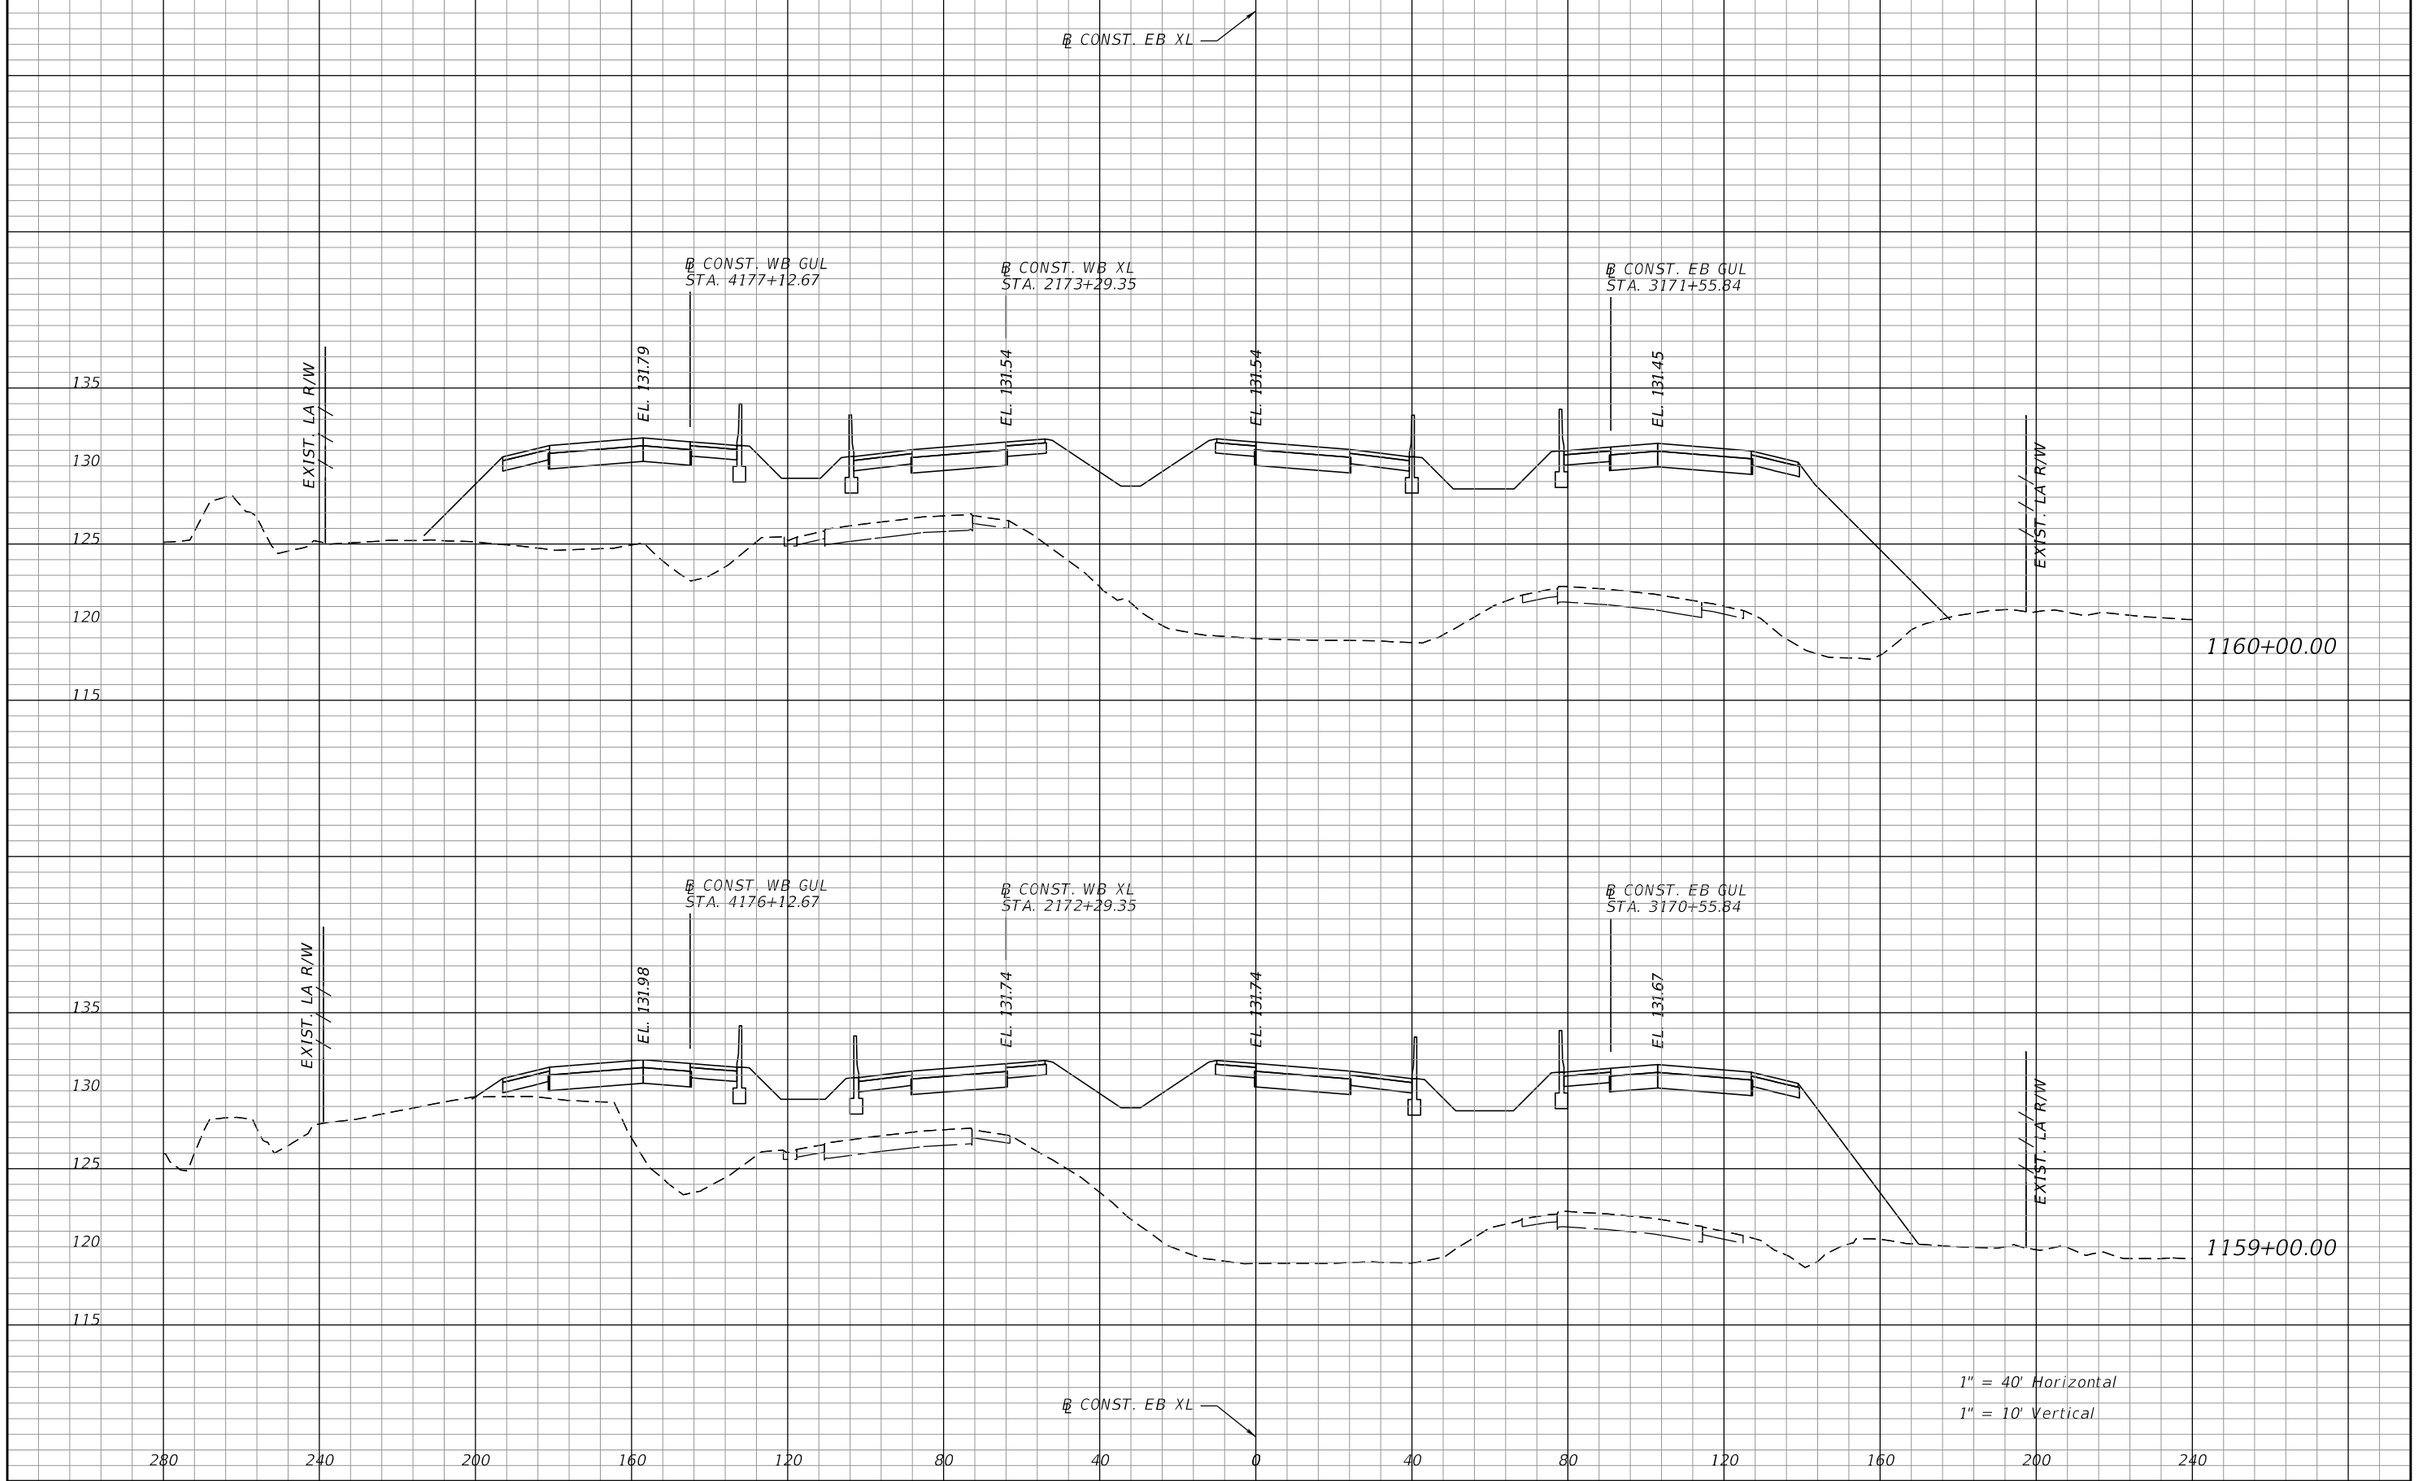

REVISIONS			
DATE	DESCRIPTION	DATE	DESCRIPTION

AECOM TECHNICAL SERVICES, Inc.
315 East Robinson Street, Suite 245
Orlando, FL, 32801
T 407.422.0353 F 407.423.2695
Certificate of Authorization No. 8115
www.aecom.com

STATE OF FLORIDA
DEPARTMENT OF TRANSPORTATION


ROAD NO.	COUNTY	FINANCIAL PROJECT ID
400	POLK	201210-3-52-01

SR 400 (I-4)
CROSS SECTIONS

SHEET NO. 318

josue.diaz 3/7/2017 3:46:03 PM c:\pwworking\aecom_na\jdiaz\dms28180\RDXSRD01_SEGB1_EBI4.DGN

PRELIMINARY: NOT FOR CONSTRUCTION

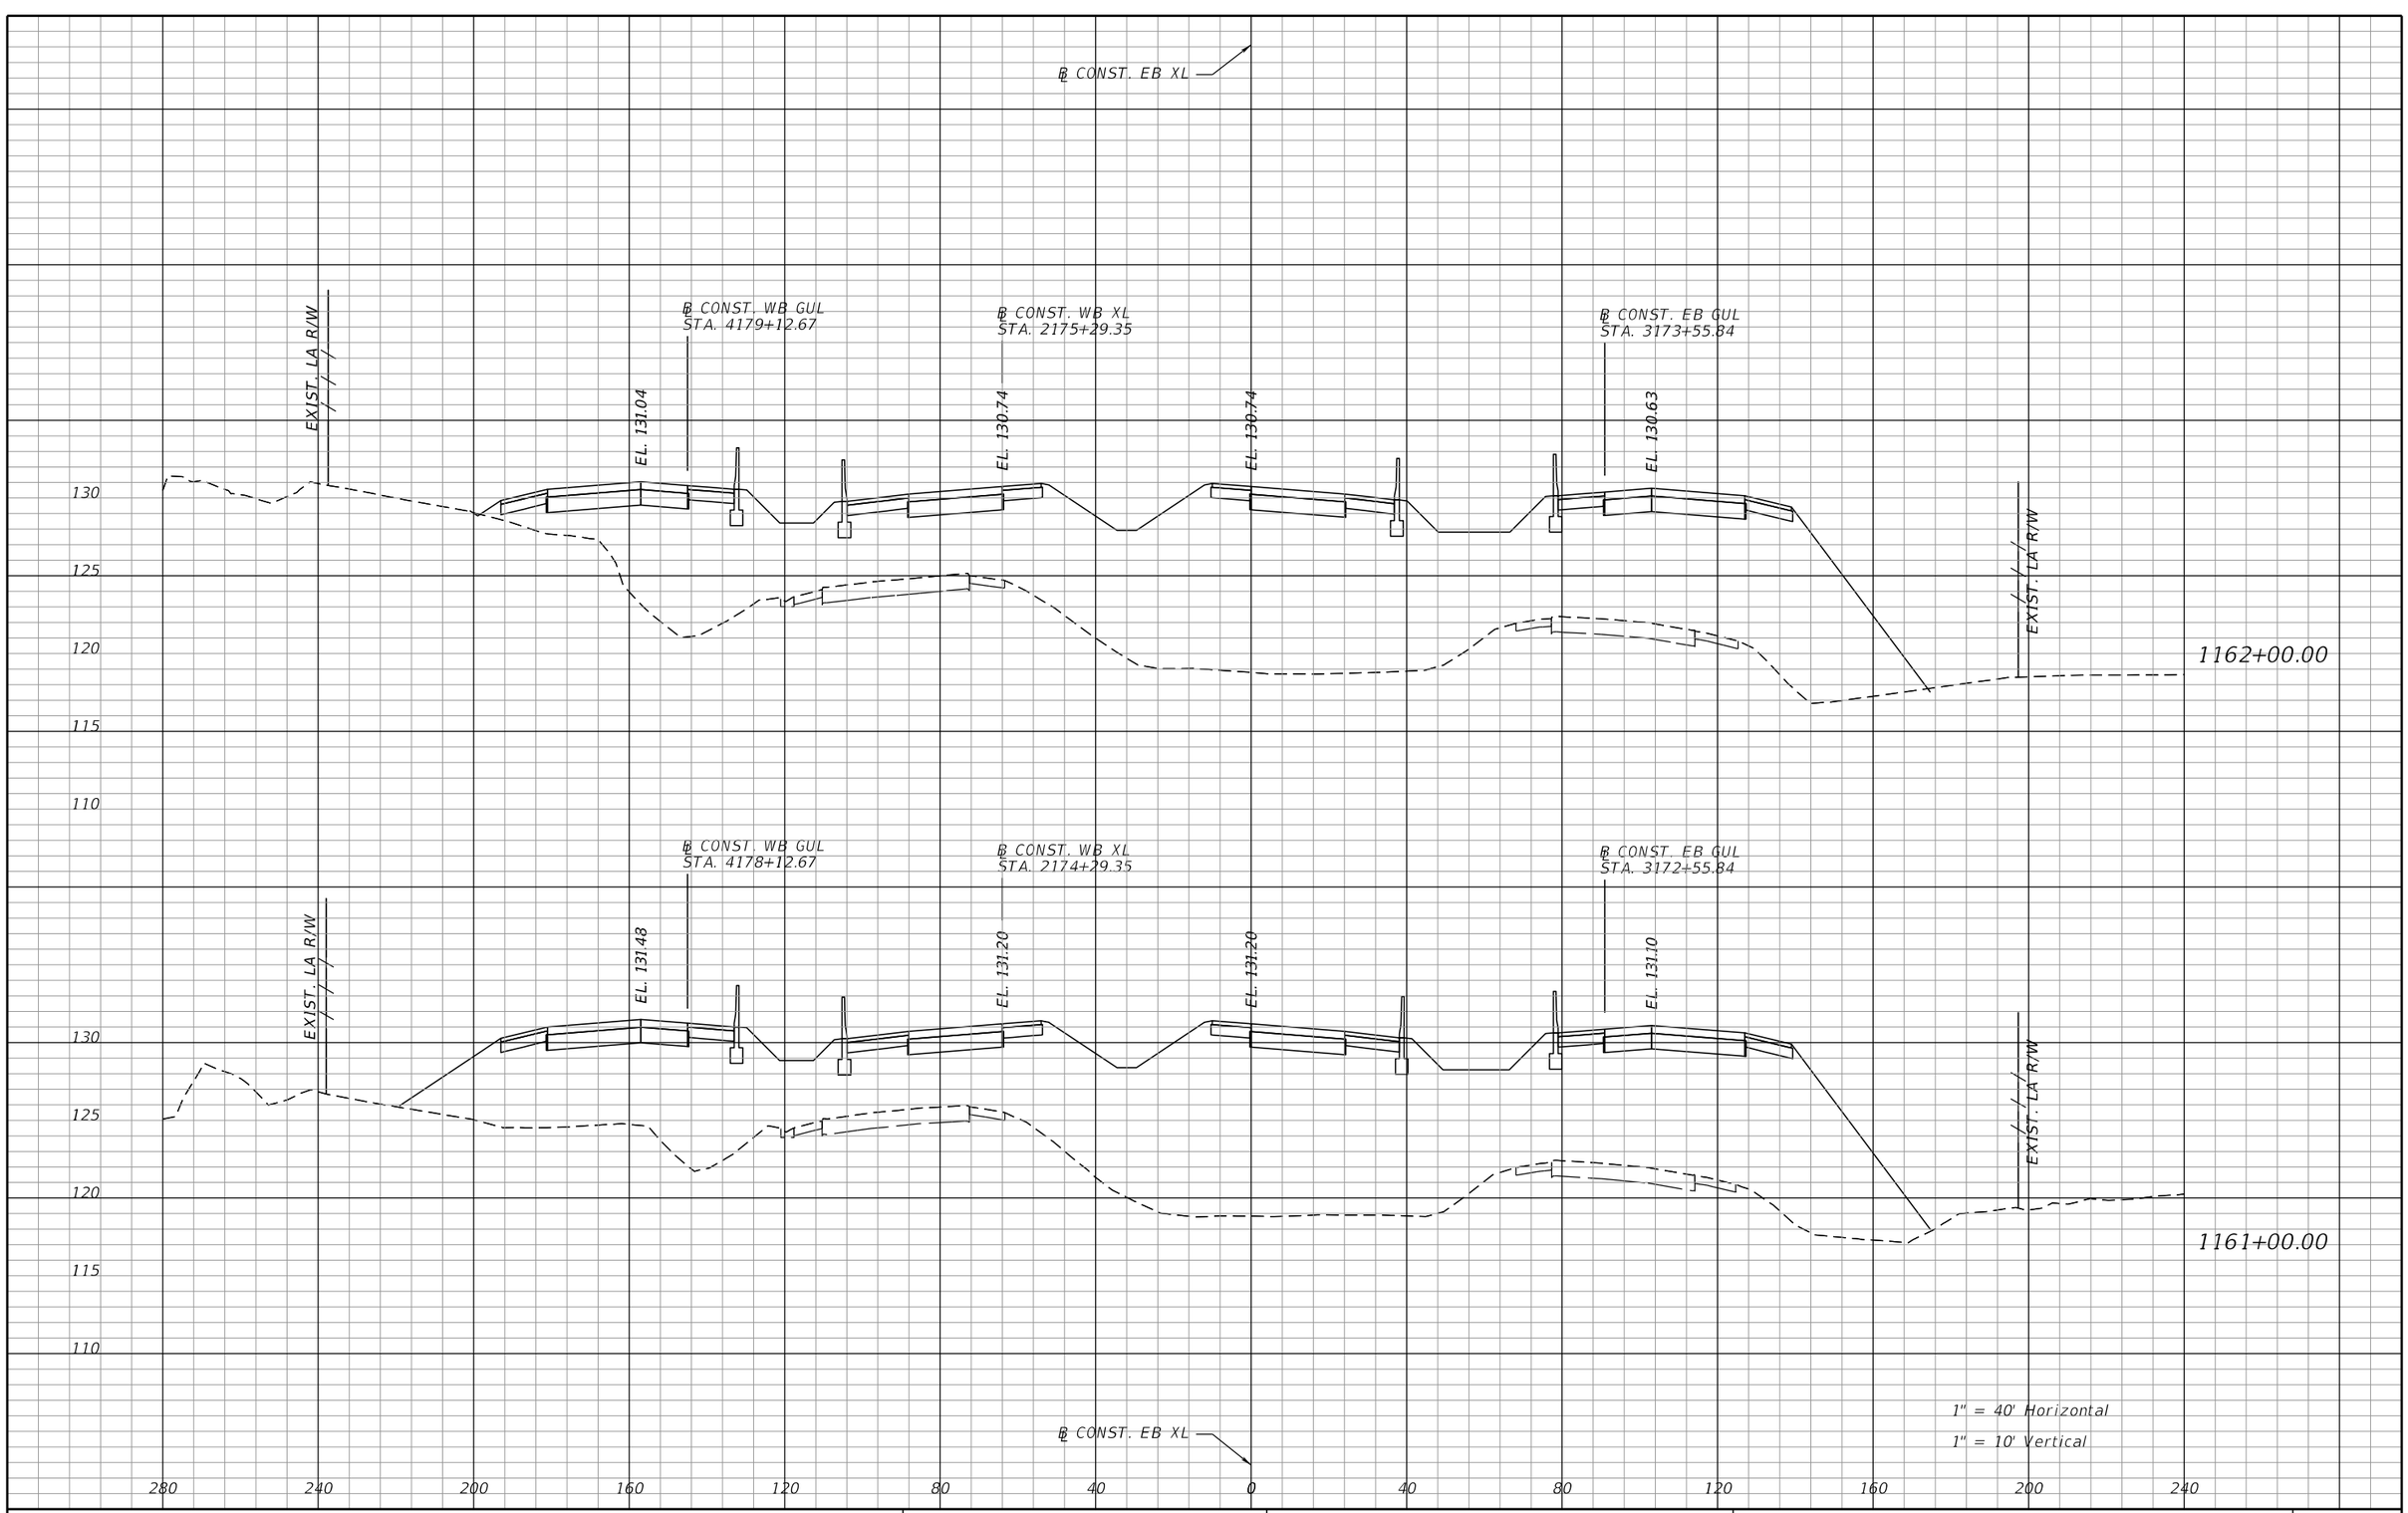

REVISIONS			
DATE	DESCRIPTION	DATE	DESCRIPTION

AECOM TECHNICAL SERVICES, Inc.
315 East Robinson Street, Suite 245
Orlando, FL, 32801
T 407.422.0353 F 407.423.2695
Certificate of Authorization No. 8115
www.aecom.com

STATE OF FLORIDA
DEPARTMENT OF TRANSPORTATION

ROAD NO.	COUNTY	FINANCIAL PROJECT ID
400	POLK	201210-3-52-01

SR 400 (I-4)
CROSS SECTIONS

SHEET NO. 319

PRELIMINARY: NOT FOR CONSTRUCTION

josue.diaz 3/7/2017 3:46:19 PM c:\pwworking\aecom_na\jdiaz\dms28180\RDXSRD01_SEGB1_EBI4.DGN



REVISIONS			
DATE	DESCRIPTION	DATE	DESCRIPTION

AECOM TECHNICAL SERVICES, Inc.
315 East Robinson Street, Suite 245
Orlando, FL, 32801
T 407.422.0353 F 407.423.2695
Certificate of Authorization No. 8115
www.aecom.com

STATE OF FLORIDA
DEPARTMENT OF TRANSPORTATION


ROAD NO.	COUNTY	FINANCIAL PROJECT ID
400	POLK	201210-3-52-01

SR 400 (I-4)
CROSS SECTIONS

SHEET NO. 320

PRELIMINARY: NOT FOR CONSTRUCTION

josue.diaz 3/7/2017 3:46:57 PM c:\pwworking\aecom_na\jdiaz\dms28180\RDXSRD01_SEGB1_EBI4.DGN

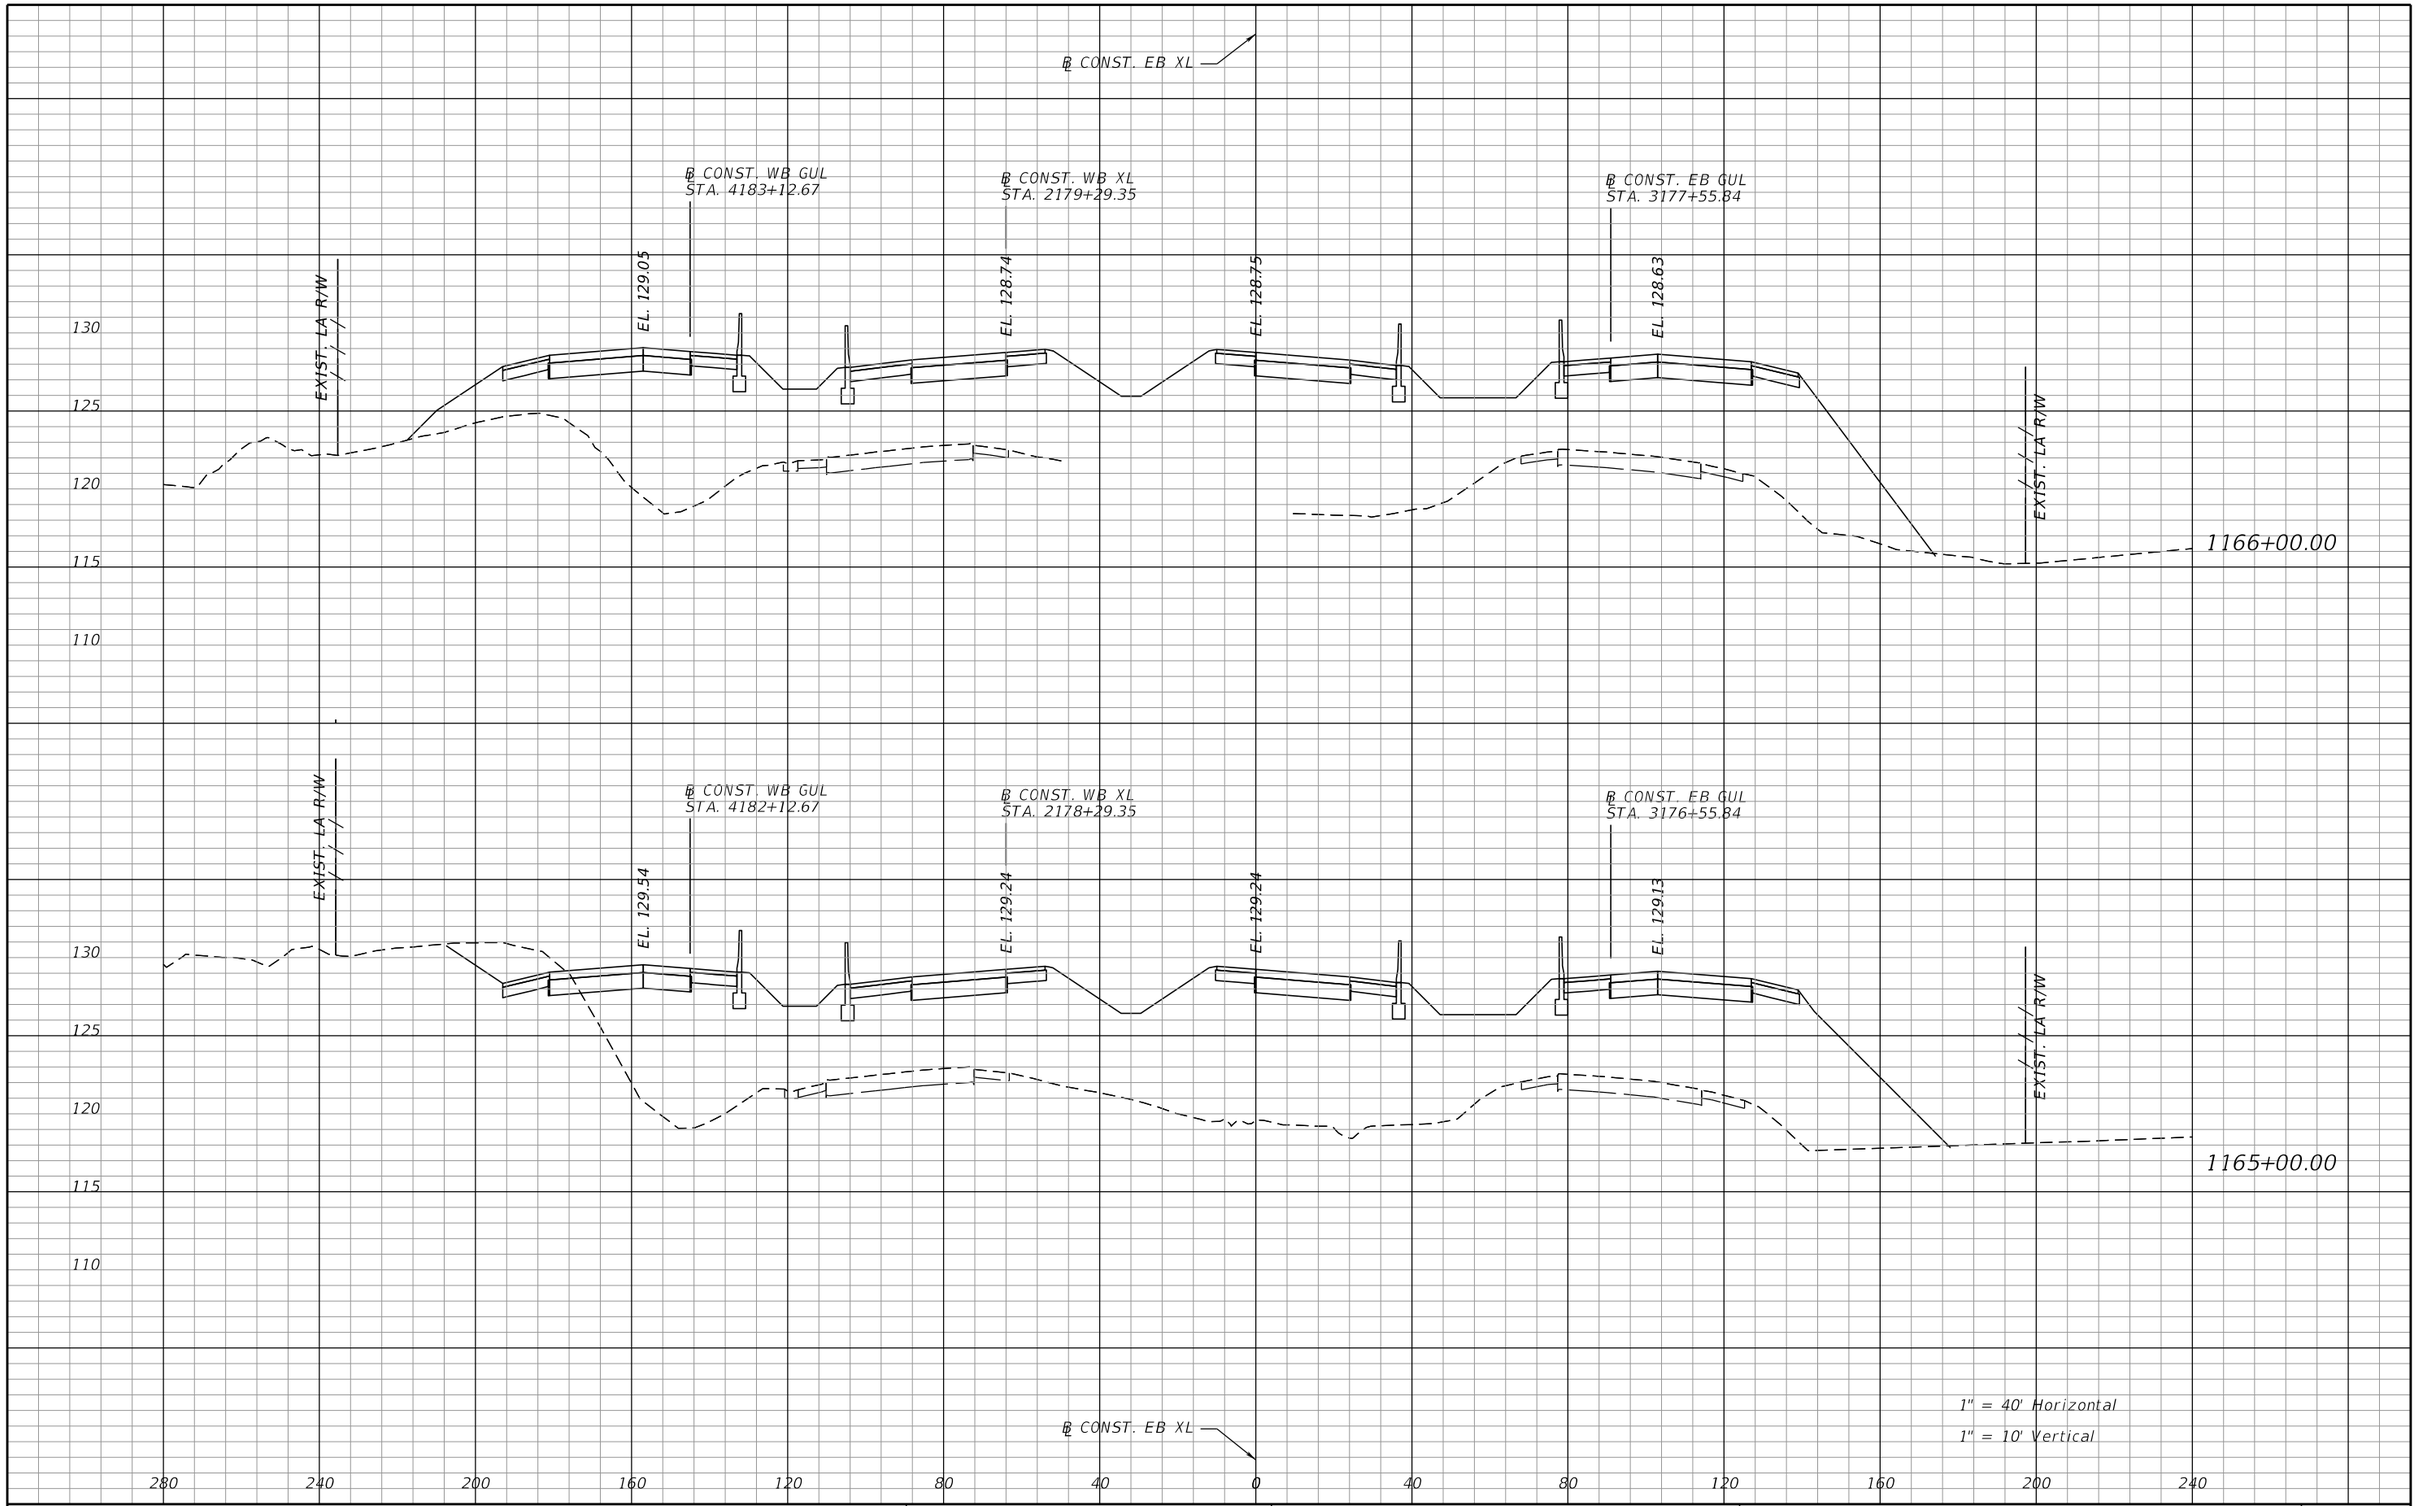

PRELIMINARY: NOT FOR CONSTRUCTION

REVISIONS			
DATE	DESCRIPTION	DATE	DESCRIPTION

AECOM TECHNICAL SERVICES, Inc.
315 East Robinson Street, Suite 245
Orlando, FL, 32801
T 407.422.0353 F 407.423.2695
Certificate of Authorization No. 8115
www.aecom.com

STATE OF FLORIDA
DEPARTMENT OF TRANSPORTATION

ROAD NO.	COUNTY	FINANCIAL PROJECT ID
400	POLK	201210-3-52-10

SR 400 (I-4)
CROSS SECTIONS

SHEET NO. 321

josue.diaz 3/7/2017 3:48:18 PM c:\pwworking\aecom_na\jdiaz\dms28180\RDXSRD01_SEGB1_EBI4.DGN



REVISIONS			
DATE	DESCRIPTION	DATE	DESCRIPTION

AECOM TECHNICAL SERVICES, Inc.
315 East Robinson Street, Suite 245
Orlando, FL, 32801
T 407.422.0353 F 407.423.2695
Certificate of Authorization No. 8115
www.aecom.com

STATE OF FLORIDA
DEPARTMENT OF TRANSPORTATION


ROAD NO.	COUNTY	FINANCIAL PROJECT ID
400	POLK	201210-3-52-01

SR 400 (I-4)
CROSS SECTIONS

SHEET NO. 322

PRELIMINARY: NOT FOR CONSTRUCTION

josue.diaz 3/7/2017 3:48:35 PM c:\pwworking\aecom_na\jdiaz\dms28180\RDXSRD01_SEGB1_EBI4.DGN

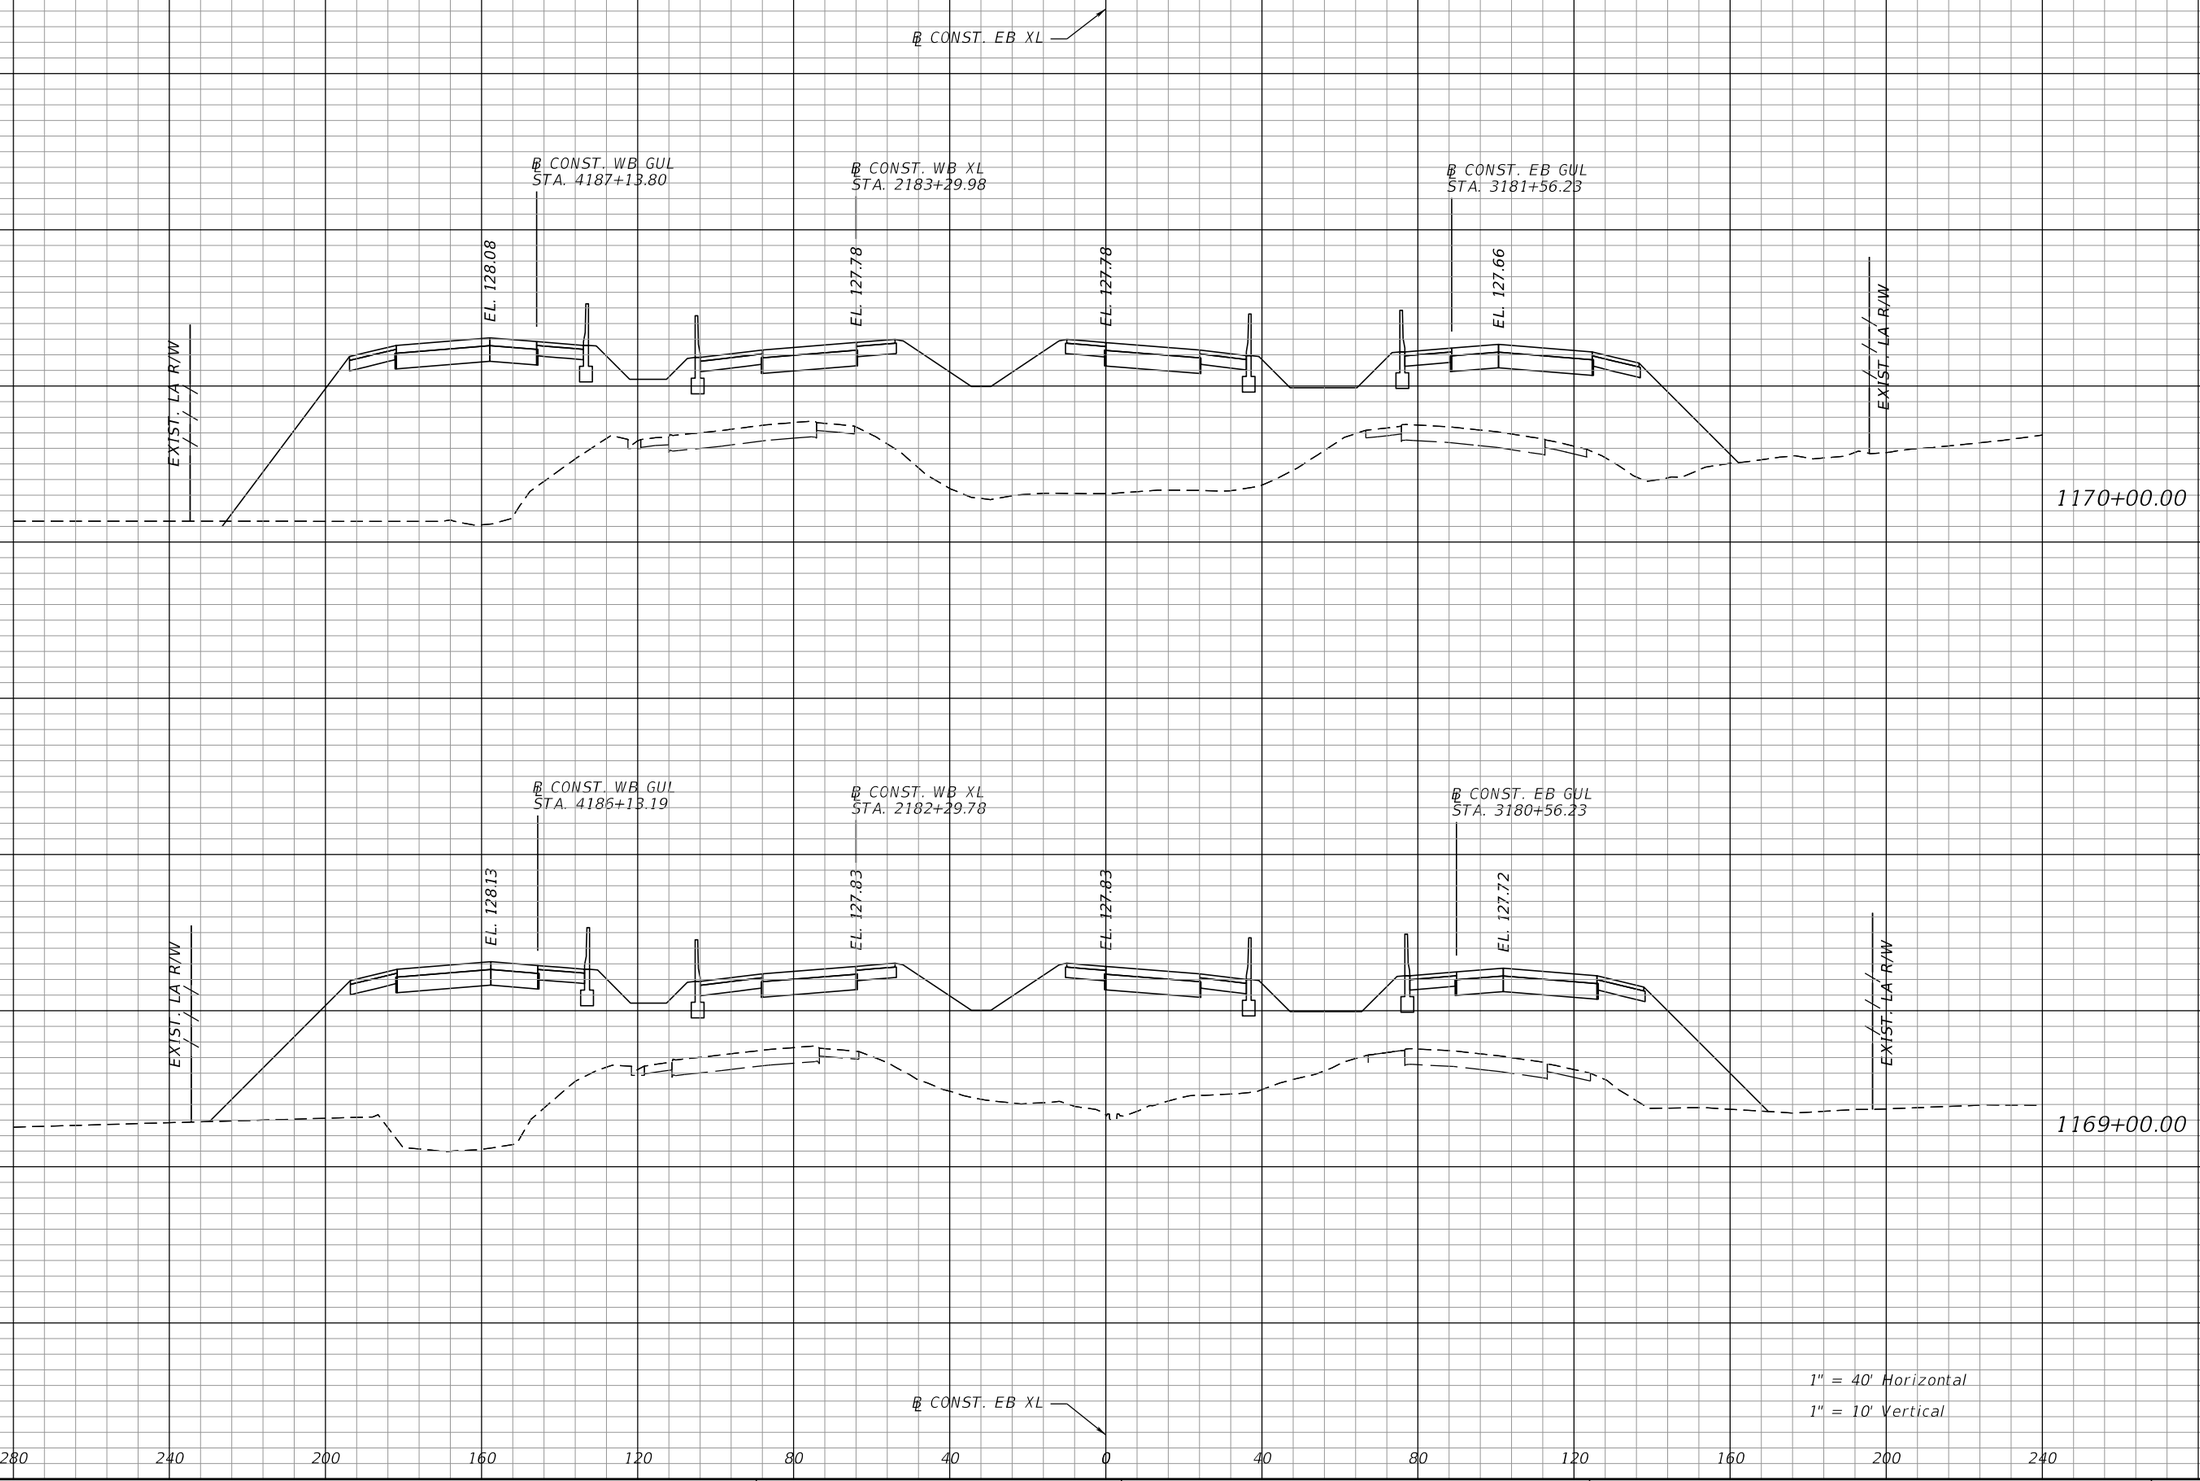

REVISIONS			
DATE	DESCRIPTION	DATE	DESCRIPTION

AECOM TECHNICAL SERVICES, Inc.
315 East Robinson Street, Suite 245
Orlando, FL, 32801
T 407.422.0353 F 407.423.2695
Certificate of Authorization No. 8115
www.aecom.com

STATE OF FLORIDA
DEPARTMENT OF TRANSPORTATION


ROAD NO.	COUNTY	FINANCIAL PROJECT ID
400	POLK	201210-3-52-01


SR 400 (I-4)
CROSS SECTIONS

SHEET NO. 323

PRELIMINARY: NOT FOR CONSTRUCTION

josue.diaz 3/7/2017 3:49:09 PM c:\pwworking\aecom_na\jdiaz\dms28180\RDXSRD01_SEGB1_EBI4.DGN

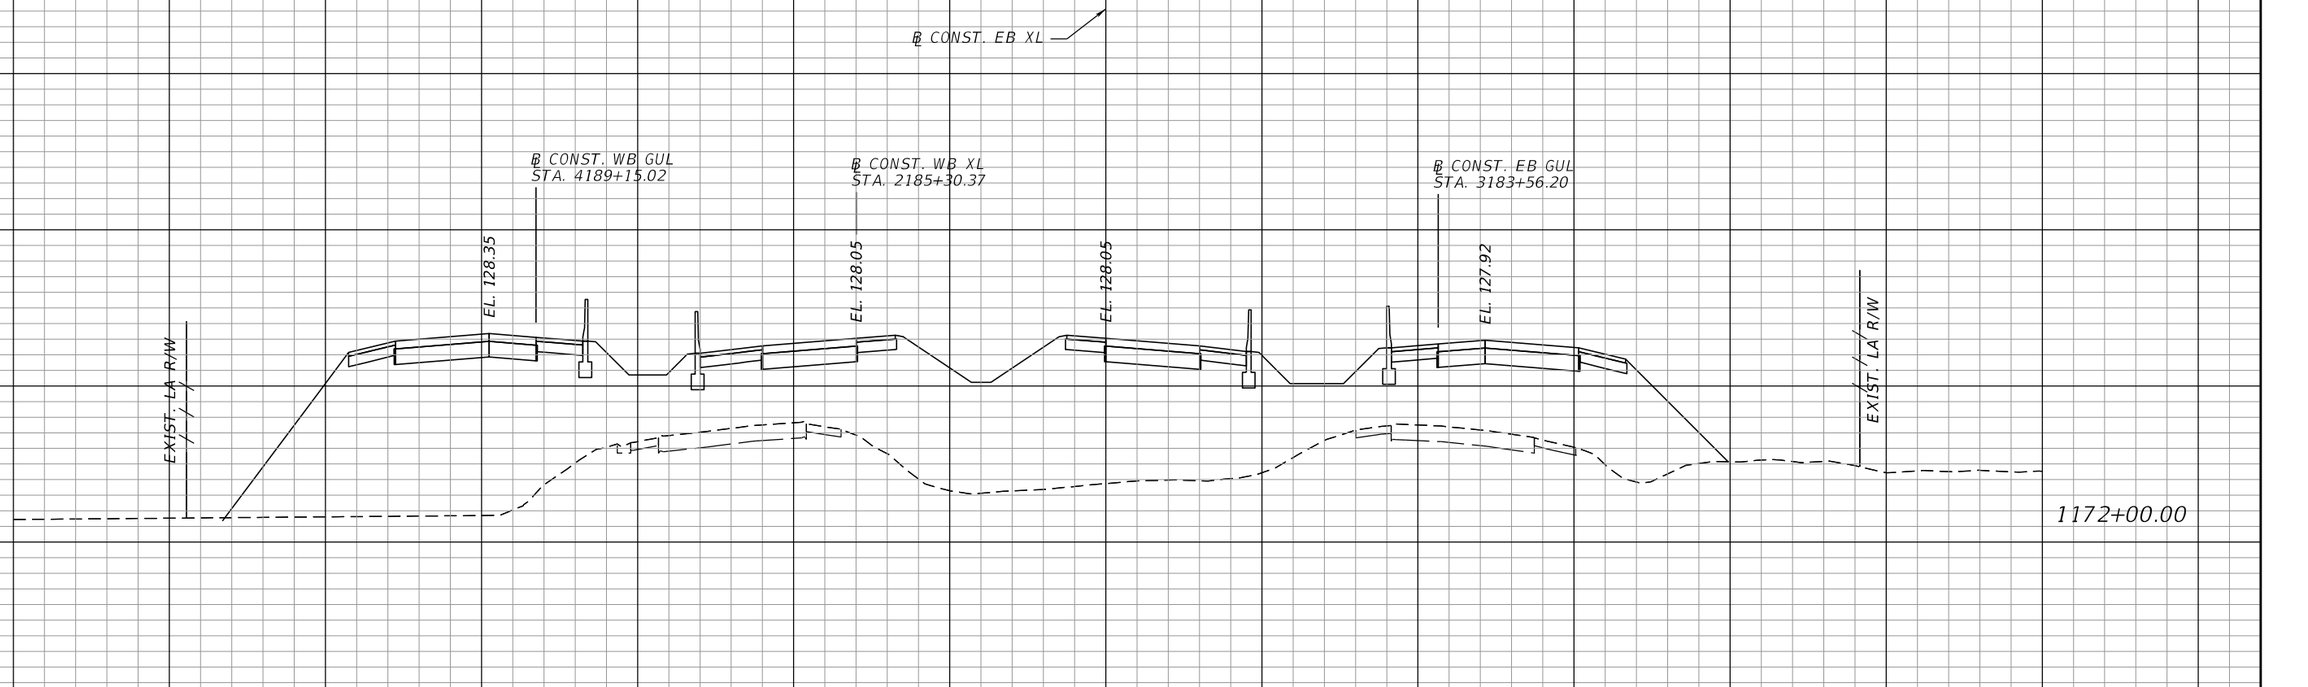

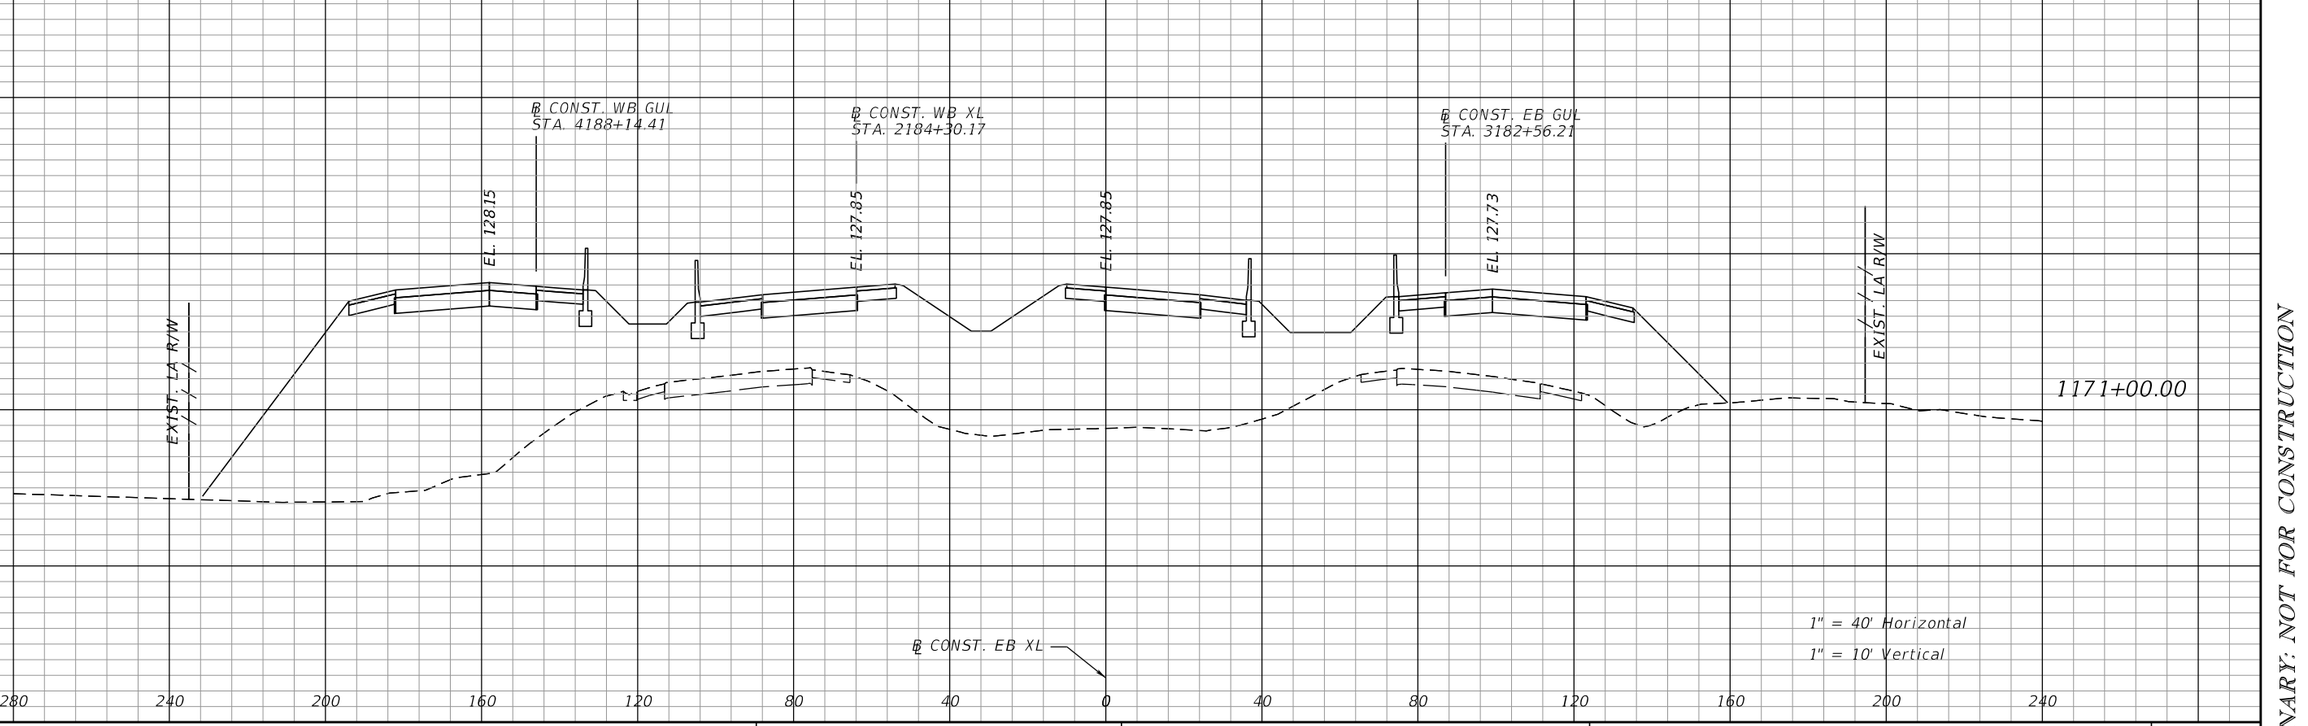

REVISIONS			
DATE	DESCRIPTION	DATE	DESCRIPTION

AECOM TECHNICAL SERVICES, Inc.
315 East Robinson Street, Suite 245
Orlando, FL, 32801
T 407.422.0353 F 407.423.2695
Certificate of Authorization No. 8115
www.aecom.com

STATE OF FLORIDA
DEPARTMENT OF TRANSPORTATION


ROAD NO.	COUNTY	FINANCIAL PROJECT ID
400	POLK	201210-3-52-01

SR 400 (I-4)
CROSS SECTIONS

SHEET NO. 324

PRELIMINARY: NOT FOR CONSTRUCTION

josue.diaz 3/7/2017 3:49:30 PM c:\pwworking\aecom_na\jdiaz\dms28180\RDXSRD01_SEGB1_EBI4.DGN

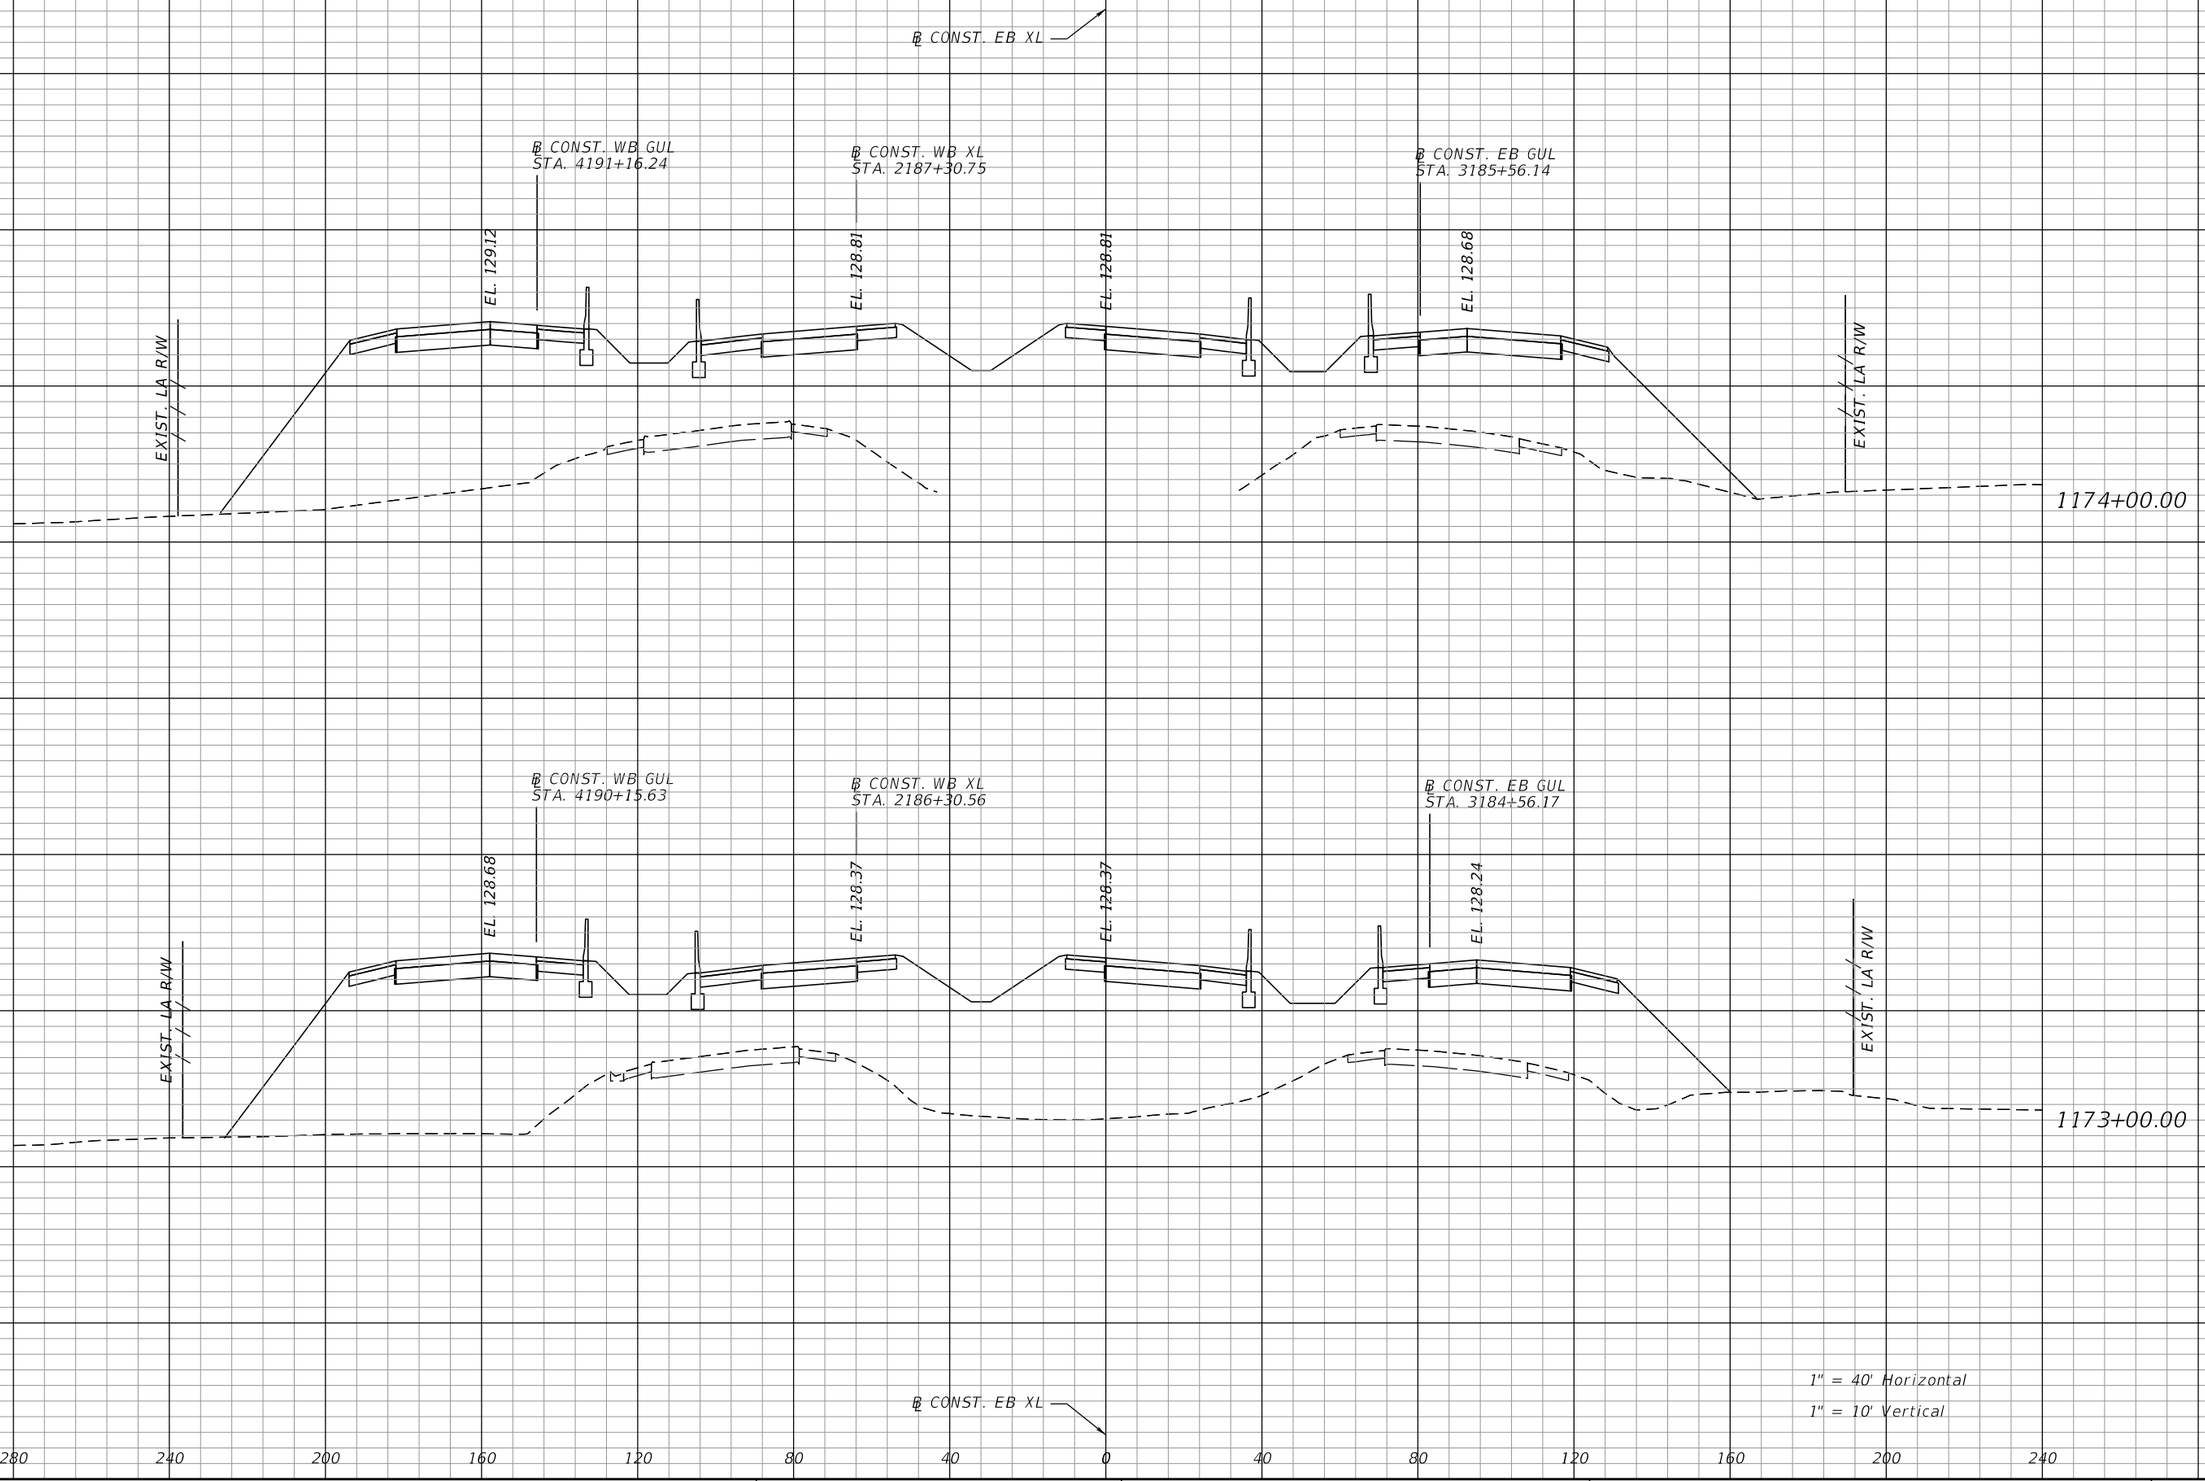

PRELIMINARY: NOT FOR CONSTRUCTION

REVISIONS			
DATE	DESCRIPTION	DATE	DESCRIPTION

AECOM TECHNICAL SERVICES, Inc.
315 East Robinson Street, Suite 245
Orlando, FL, 32801
T 407.422.0353 F 407.423.2695
Certificate of Authorization No. 8115
www.aecom.com


STATE OF FLORIDA
DEPARTMENT OF TRANSPORTATION

ROAD NO.	COUNTY	FINANCIAL PROJECT ID
400	POLK	201210-3-52-01

SR 400 (I-4)
CROSS SECTIONS

SHEET NO. 325

josue.diaz 3/7/2017 3:49:48 PM c:\pwworking\aecom_na\jdiaz\dms28180\RDXSRD01_SEGB1_EBI4.DGN

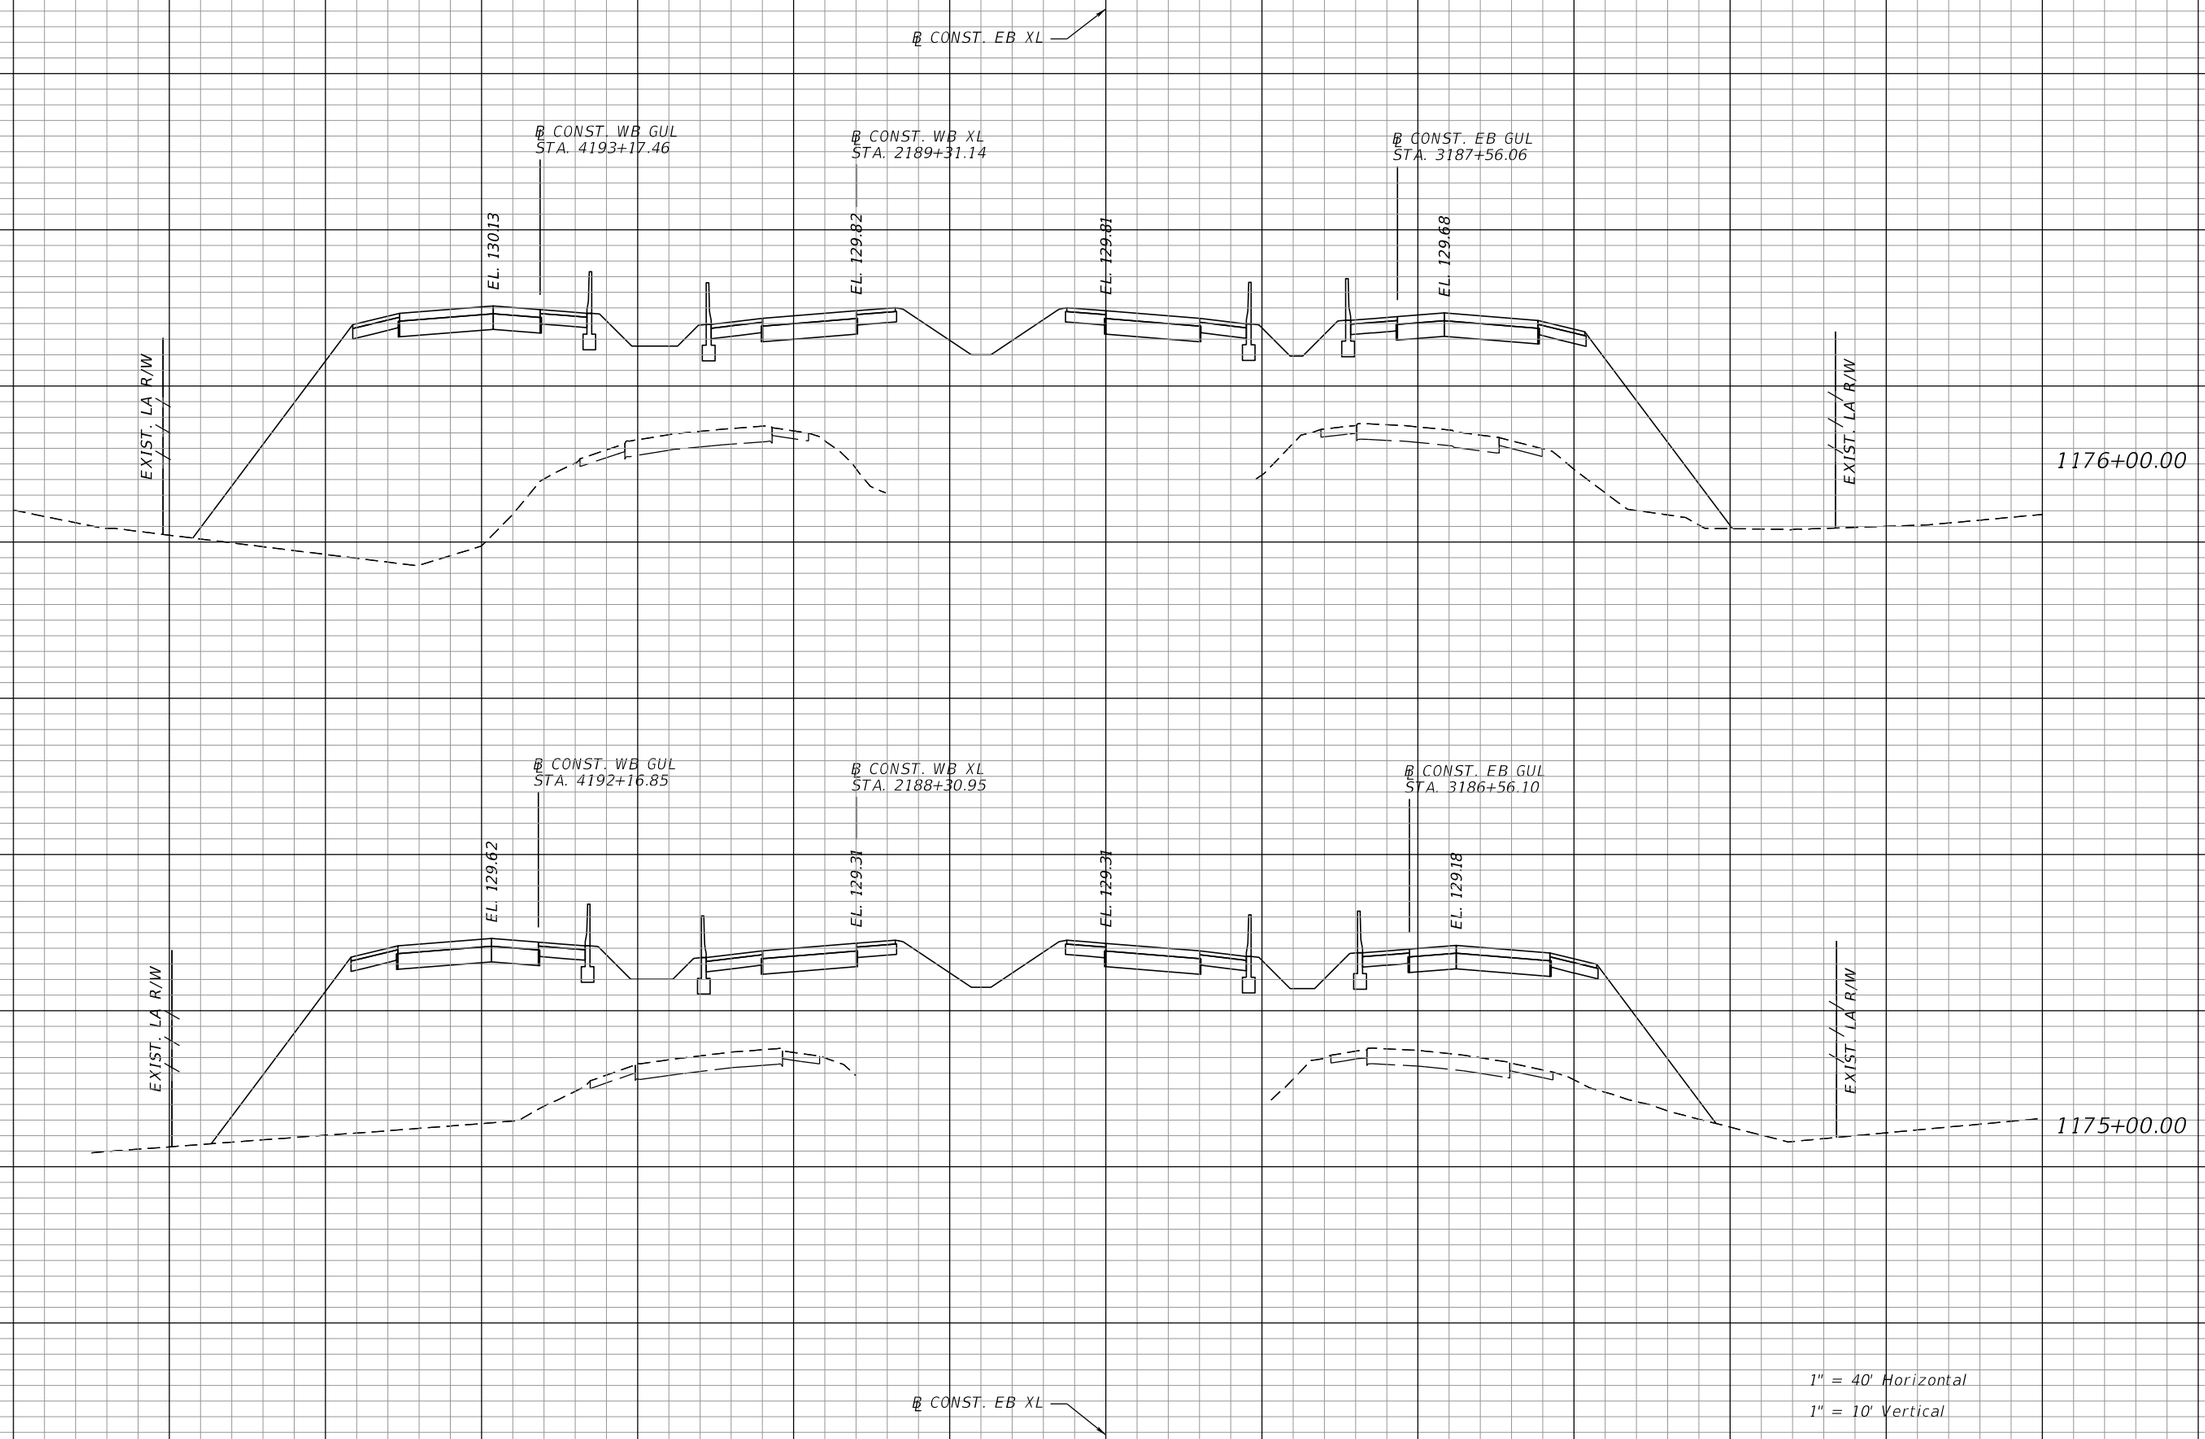

PRELIMINARY: NOT FOR CONSTRUCTION

REVISIONS			
DATE	DESCRIPTION	DATE	DESCRIPTION

AECOM TECHNICAL SERVICES, Inc.
315 East Robinson Street, Suite 245
Orlando, FL, 32801
T 407.422.0353 F 407.423.2695
Certificate of Authorization No. 8115
www.aecom.com


STATE OF FLORIDA
DEPARTMENT OF TRANSPORTATION

ROAD NO.	COUNTY	FINANCIAL PROJECT ID
400	POLK	201210-3-52-01

SR 400 (I-4)
CROSS SECTIONS

SHEET NO. 326

josue.diaz 3/7/2017 3:50:11 PM c:\pwworking\aecom_na\jdiaz\dms28180\RDXSRD01_SEGB1_EBI4.DGN

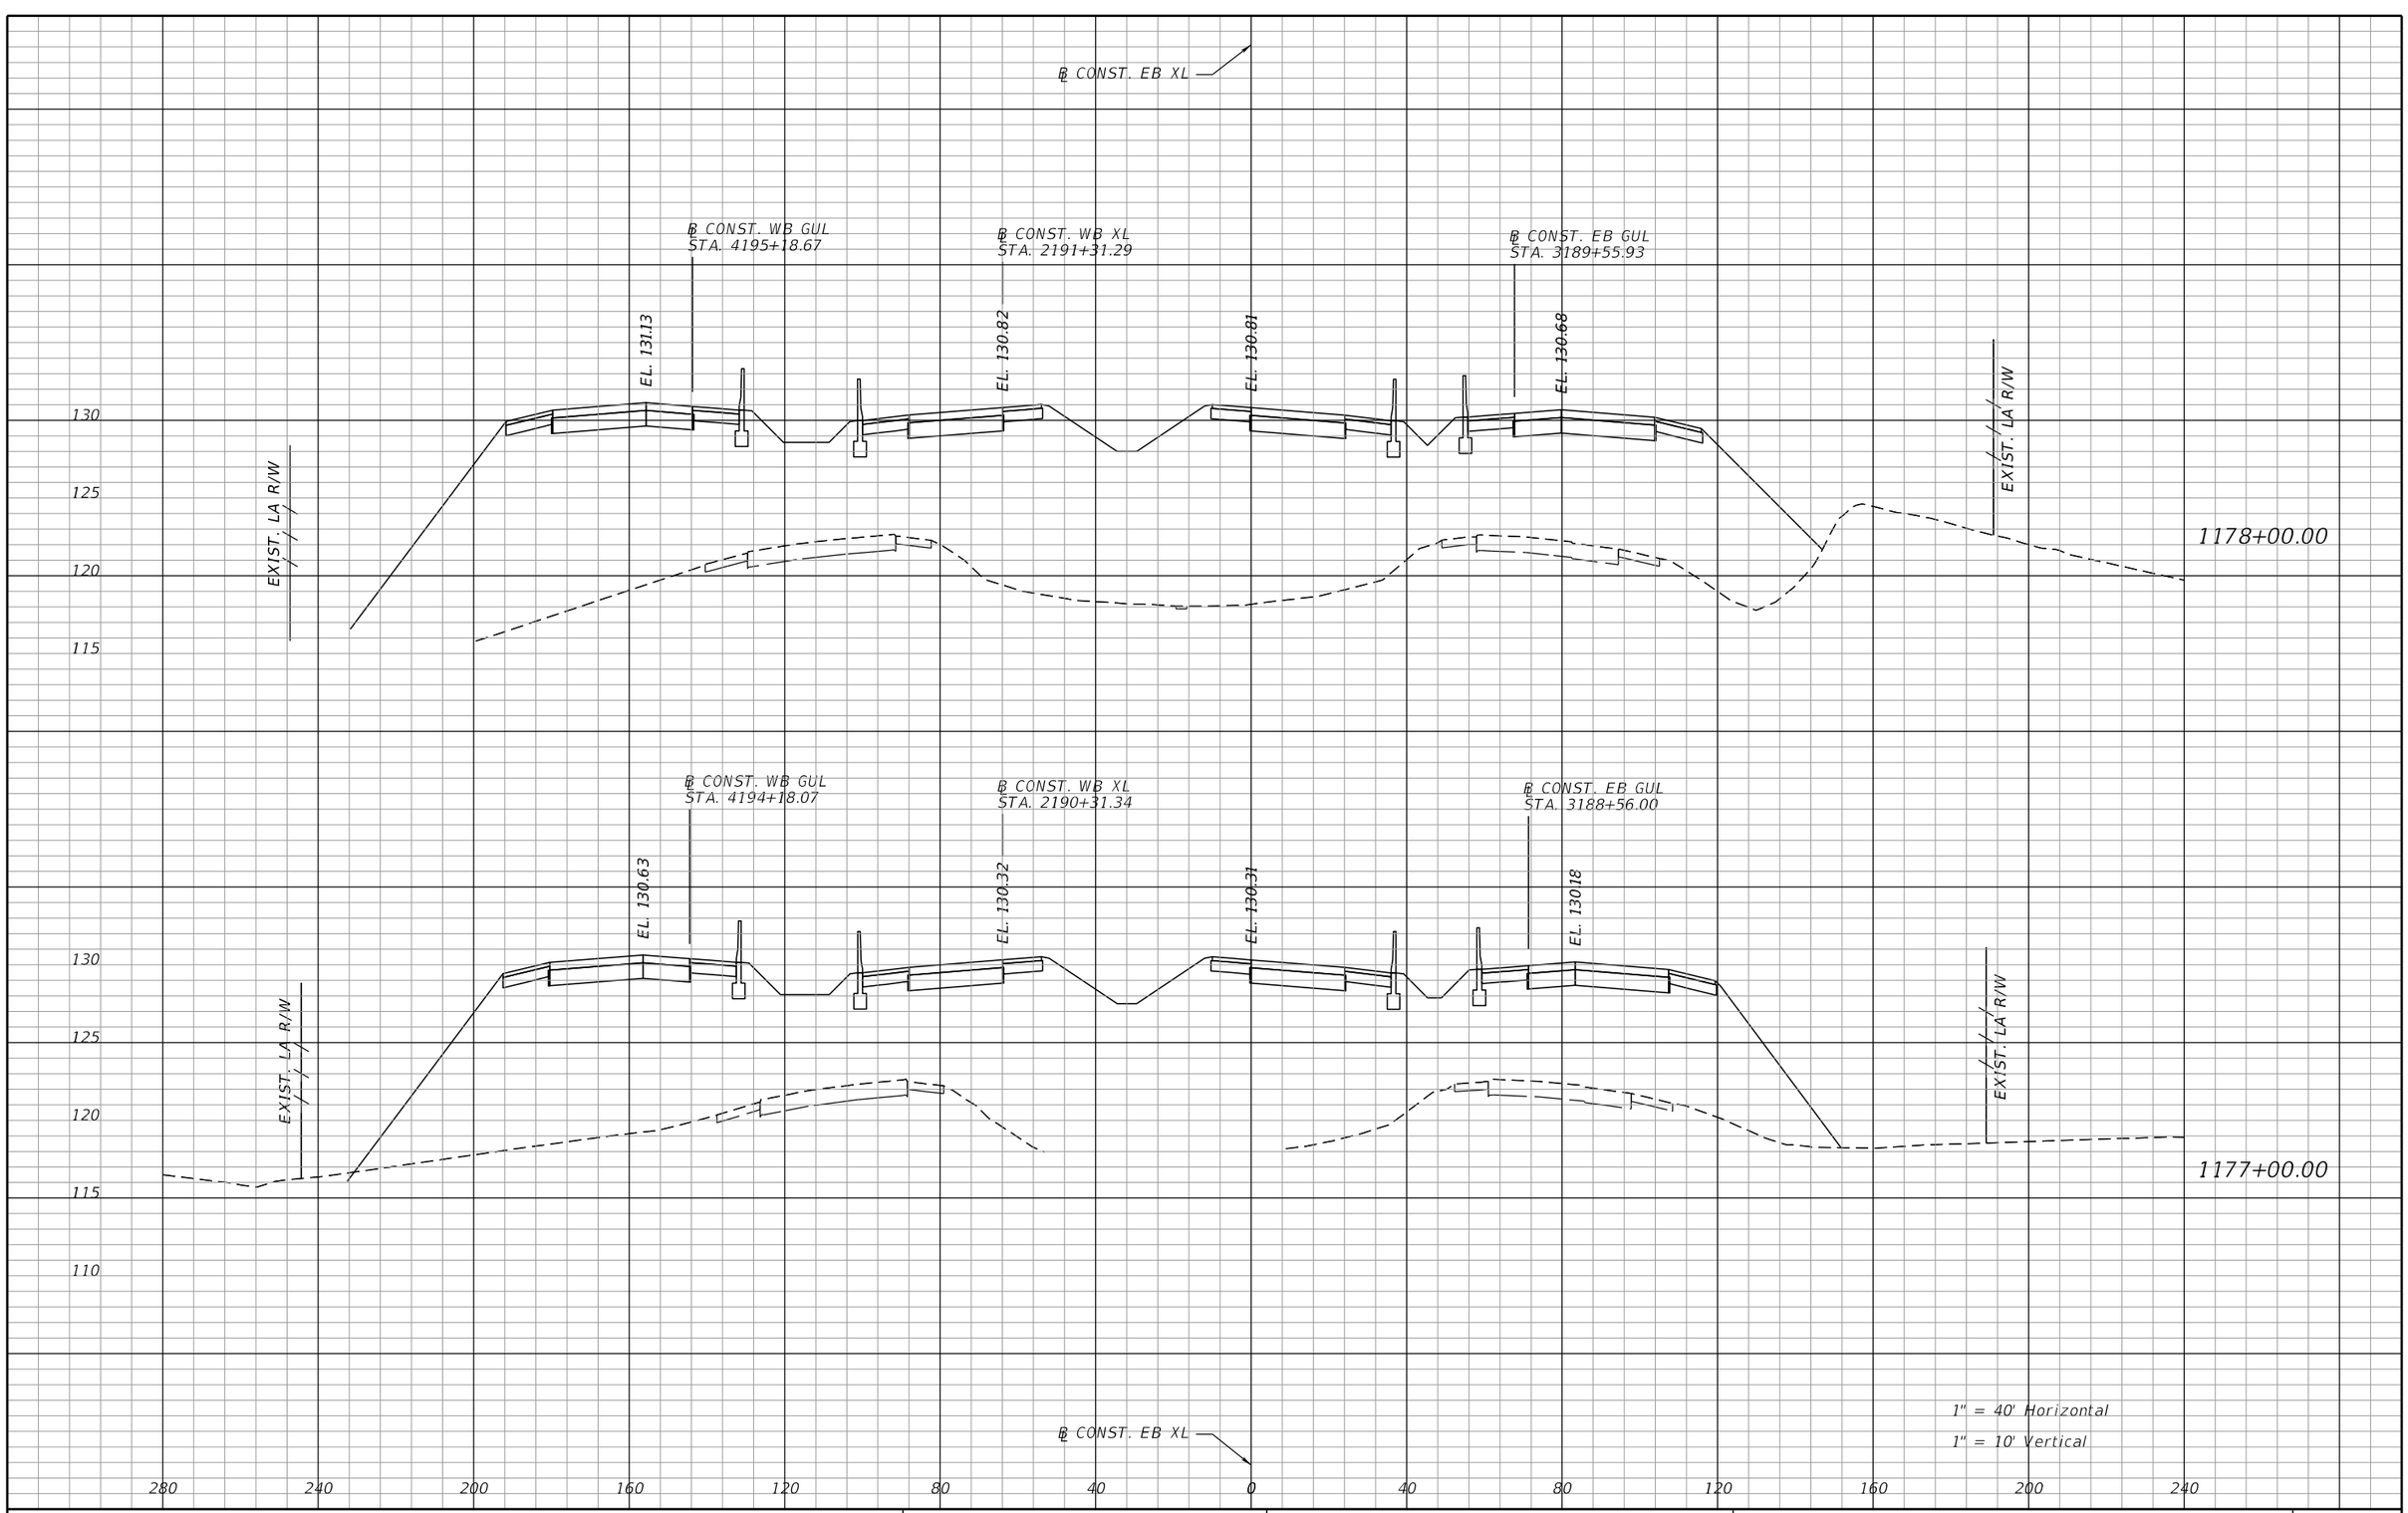

REVISIONS			
DATE	DESCRIPTION	DATE	DESCRIPTION

AECOM TECHNICAL SERVICES, Inc.
315 East Robinson Street, Suite 245
Orlando, FL, 32801
T 407.422.0353 F 407.423.2695
Certificate of Authorization No. 8115
www.aecom.com

STATE OF FLORIDA
DEPARTMENT OF TRANSPORTATION


ROAD NO.	COUNTY	FINANCIAL PROJECT ID
400	POLK	201210-3-52-01

SR 400 (I-4)
CROSS SECTIONS

SHEET NO. 327

PRELIMINARY: NOT FOR CONSTRUCTION

josue.diaz 3/7/2017 3:50:31 PM c:\pwworking\aecom_na\jdiaz\dms28180\RDXSRD01_SEGB1_EBI4.DGN

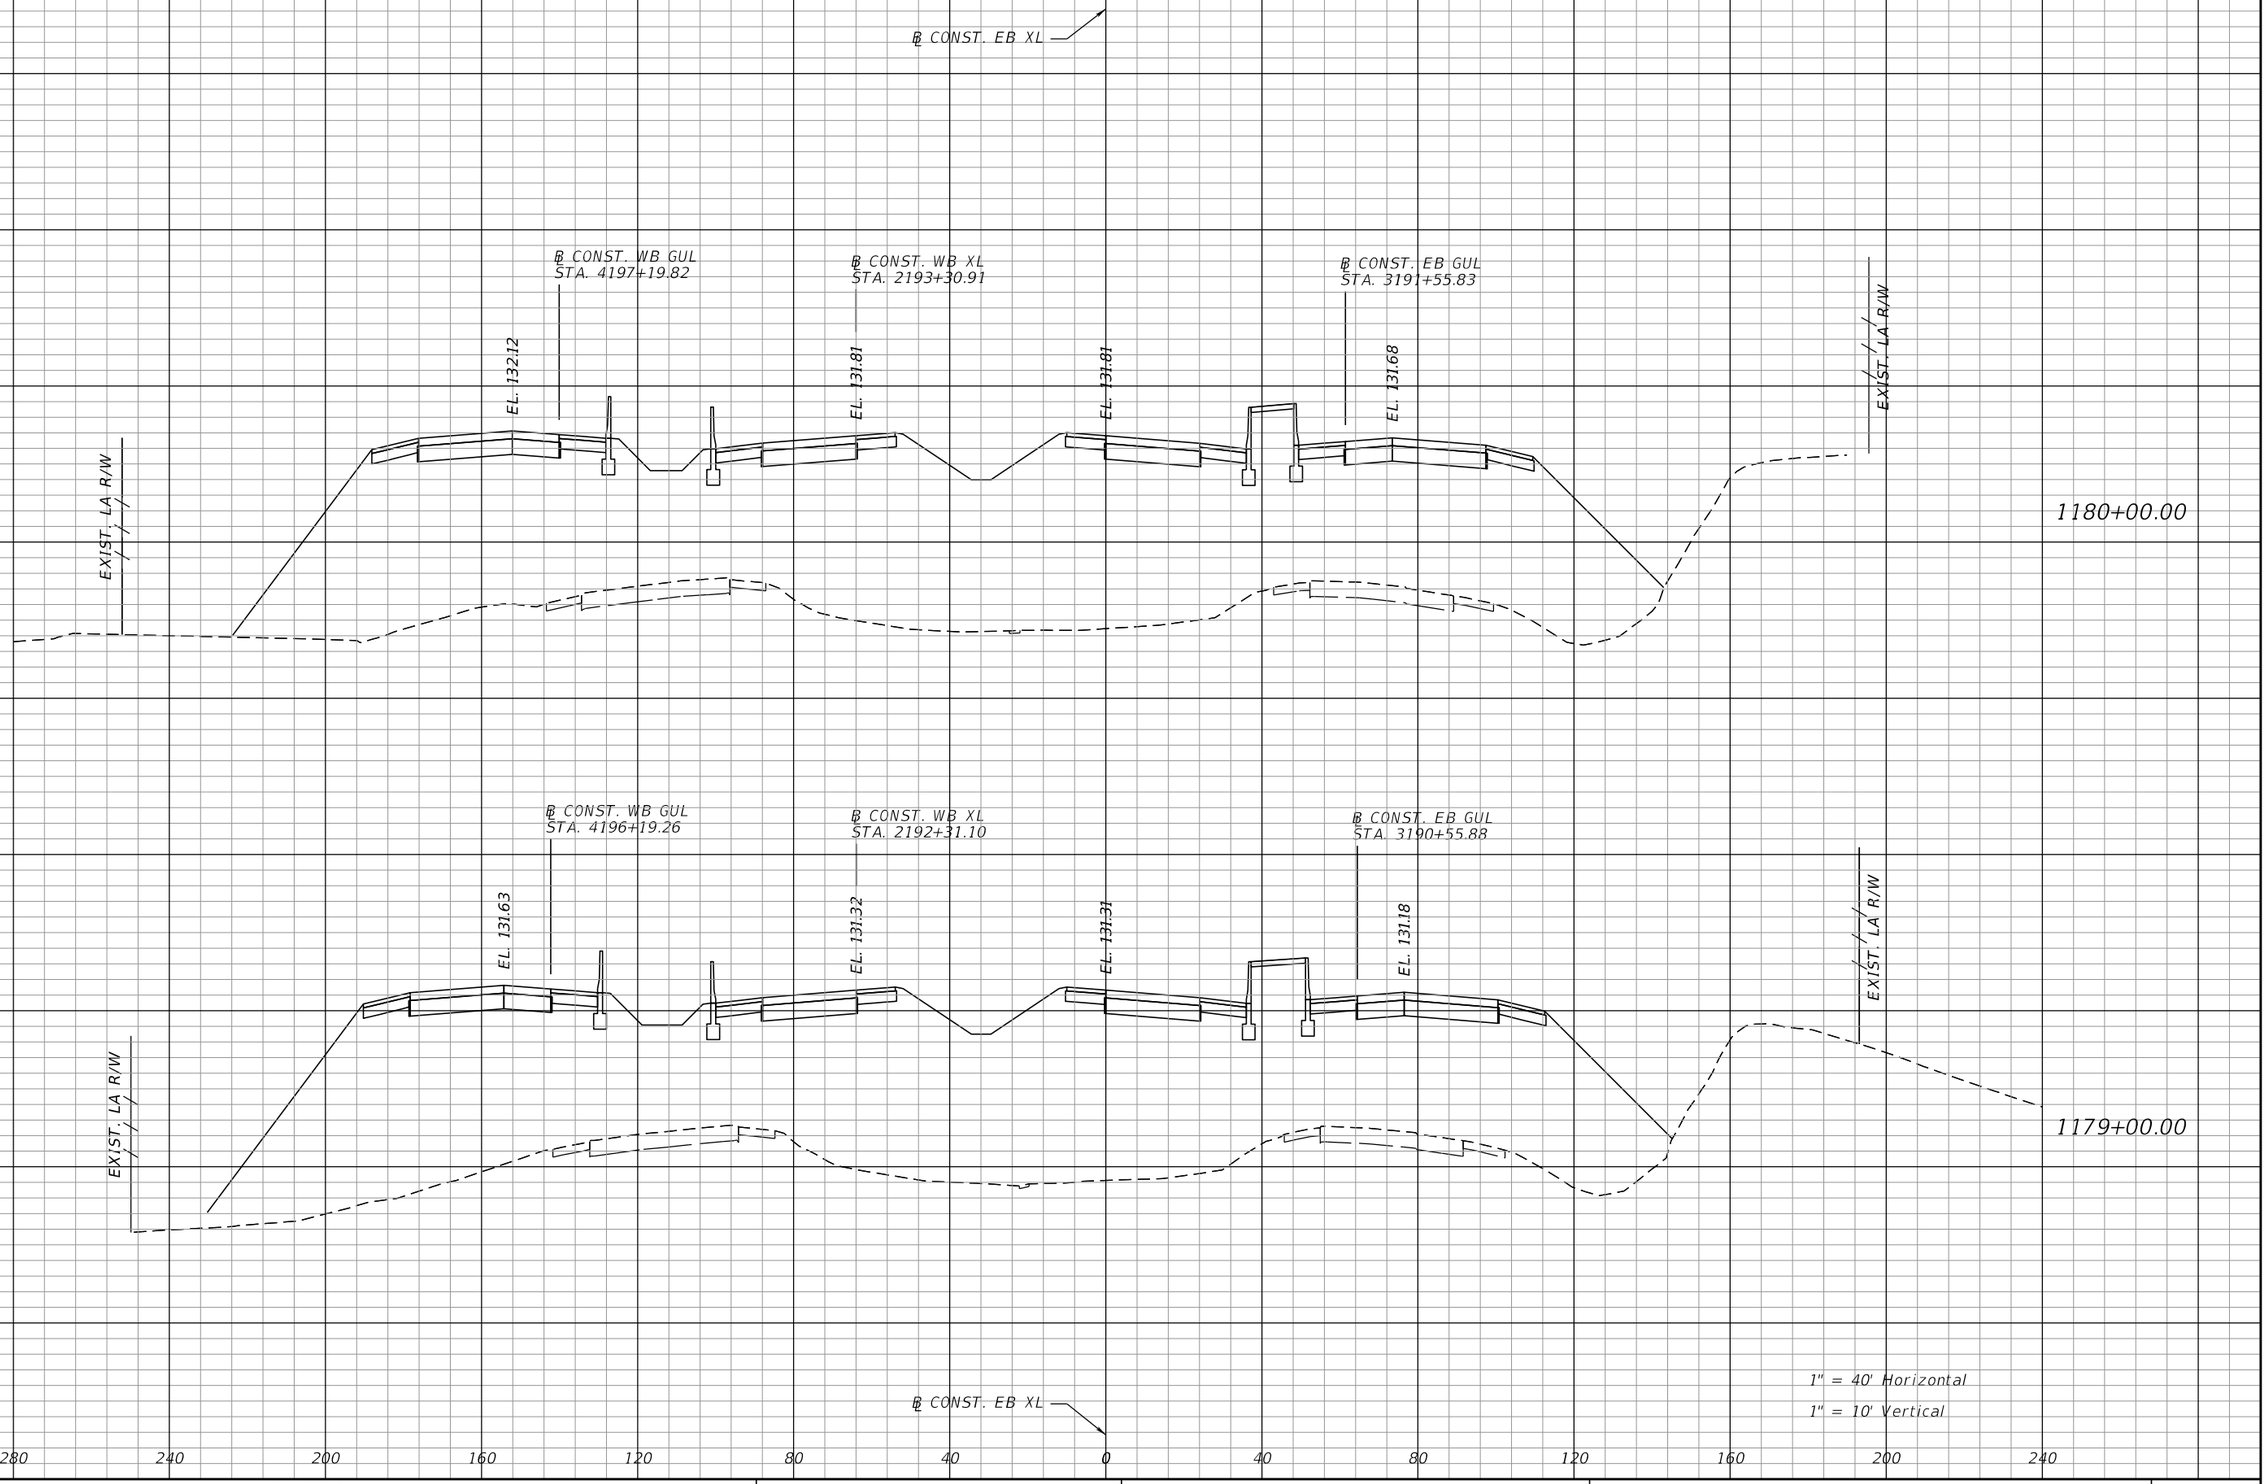

REVISIONS			
DATE	DESCRIPTION	DATE	DESCRIPTION

AECOM TECHNICAL SERVICES, Inc.
315 East Robinson Street, Suite 245
Orlando, FL, 32801
T 407.422.0353 F 407.423.2695
Certificate of Authorization No. 8115
www.aecom.com

STATE OF FLORIDA
DEPARTMENT OF TRANSPORTATION


ROAD NO.	COUNTY	FINANCIAL PROJECT ID
400	POLK	201210-3-52-01

SR 400 (I-4)
CROSS SECTIONS

SHEET NO. 328

josue.diaz 3/7/2017 3:50:51 PM c:\pwworking\aecom_na\jdiaz\dms28180\RDXSRD01_SEGB1_EBI4.DGN

PRELIMINARY: NOT FOR CONSTRUCTION

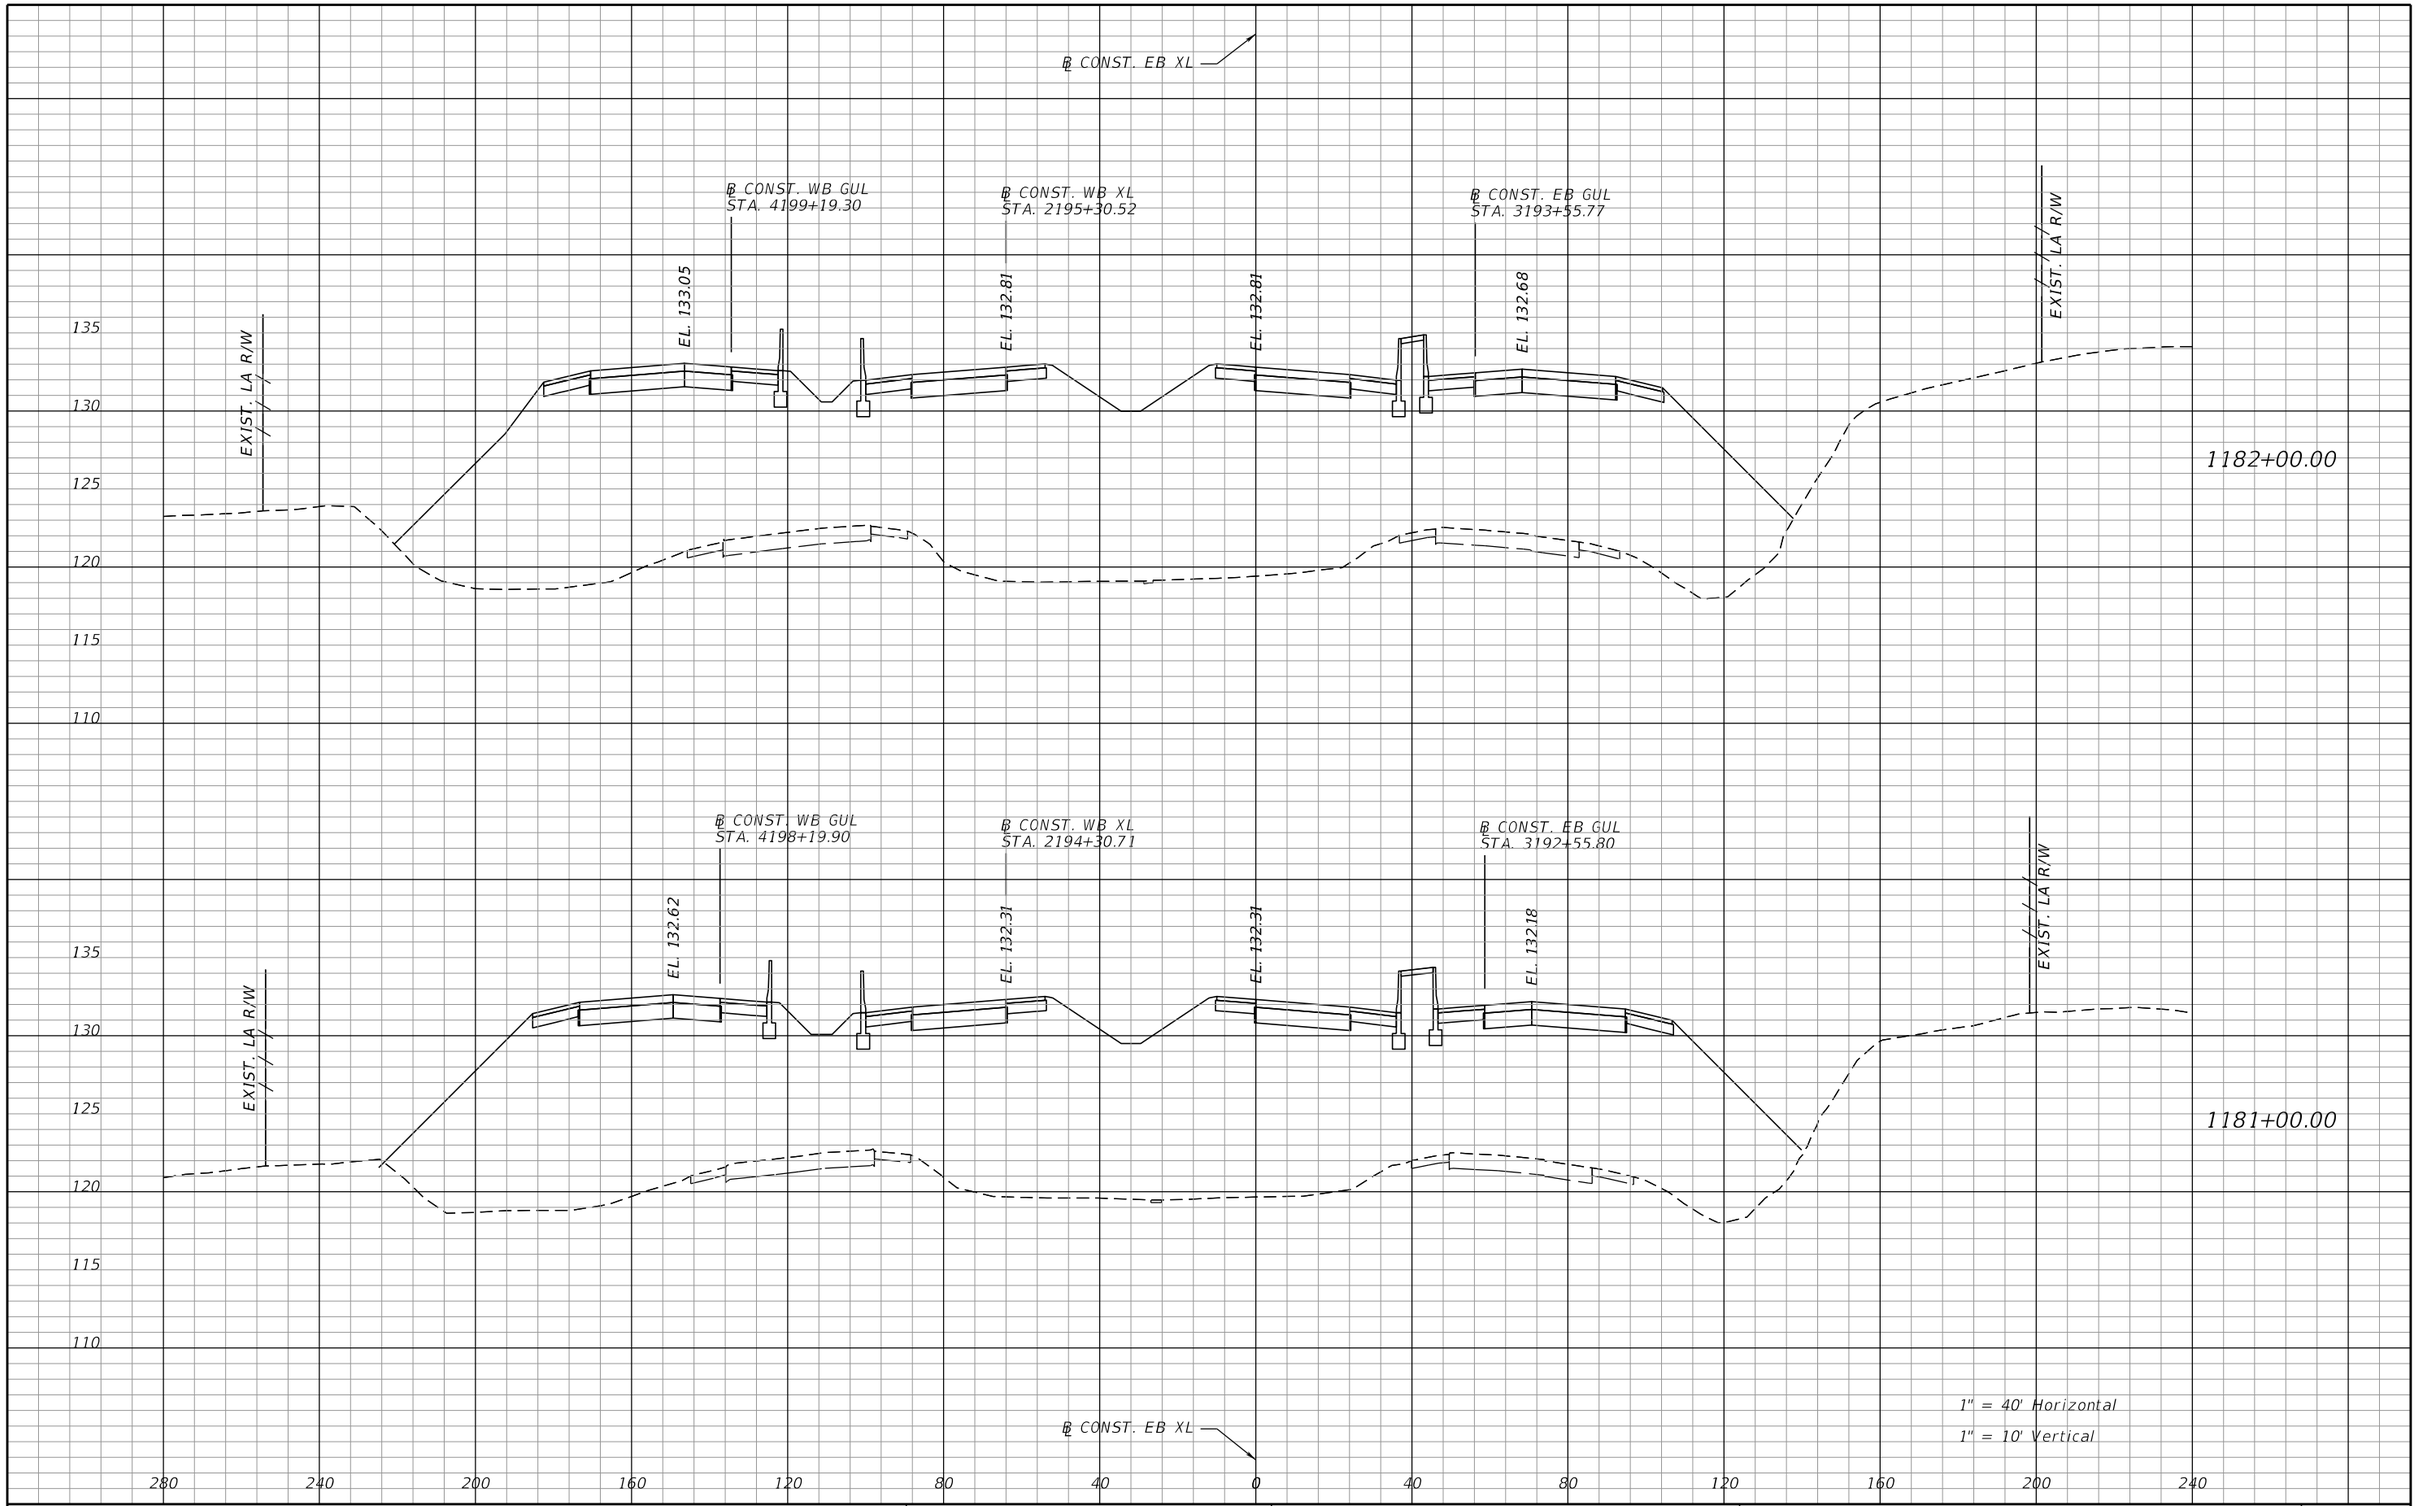

REVISIONS			
DATE	DESCRIPTION	DATE	DESCRIPTION

AECOM TECHNICAL SERVICES, Inc.
315 East Robinson Street, Suite 245
Orlando, FL, 32801
T 407.422.0353 F 407.423.2695
Certificate of Authorization No. 8115
www.aecom.com

STATE OF FLORIDA
DEPARTMENT OF TRANSPORTATION


ROAD NO.	COUNTY	FINANCIAL PROJECT ID
400	POLK	201210-3-52-01

SR 400 (I-4)
CROSS SECTIONS

SHEET NO. 329

PRELIMINARY: NOT FOR CONSTRUCTION

josue.diaz 3/7/2017 3:51:13 PM c:\pwworking\aecom_na\jdiaz\dms28180\RDXSRD01_SEGB1_EBI4.DGN

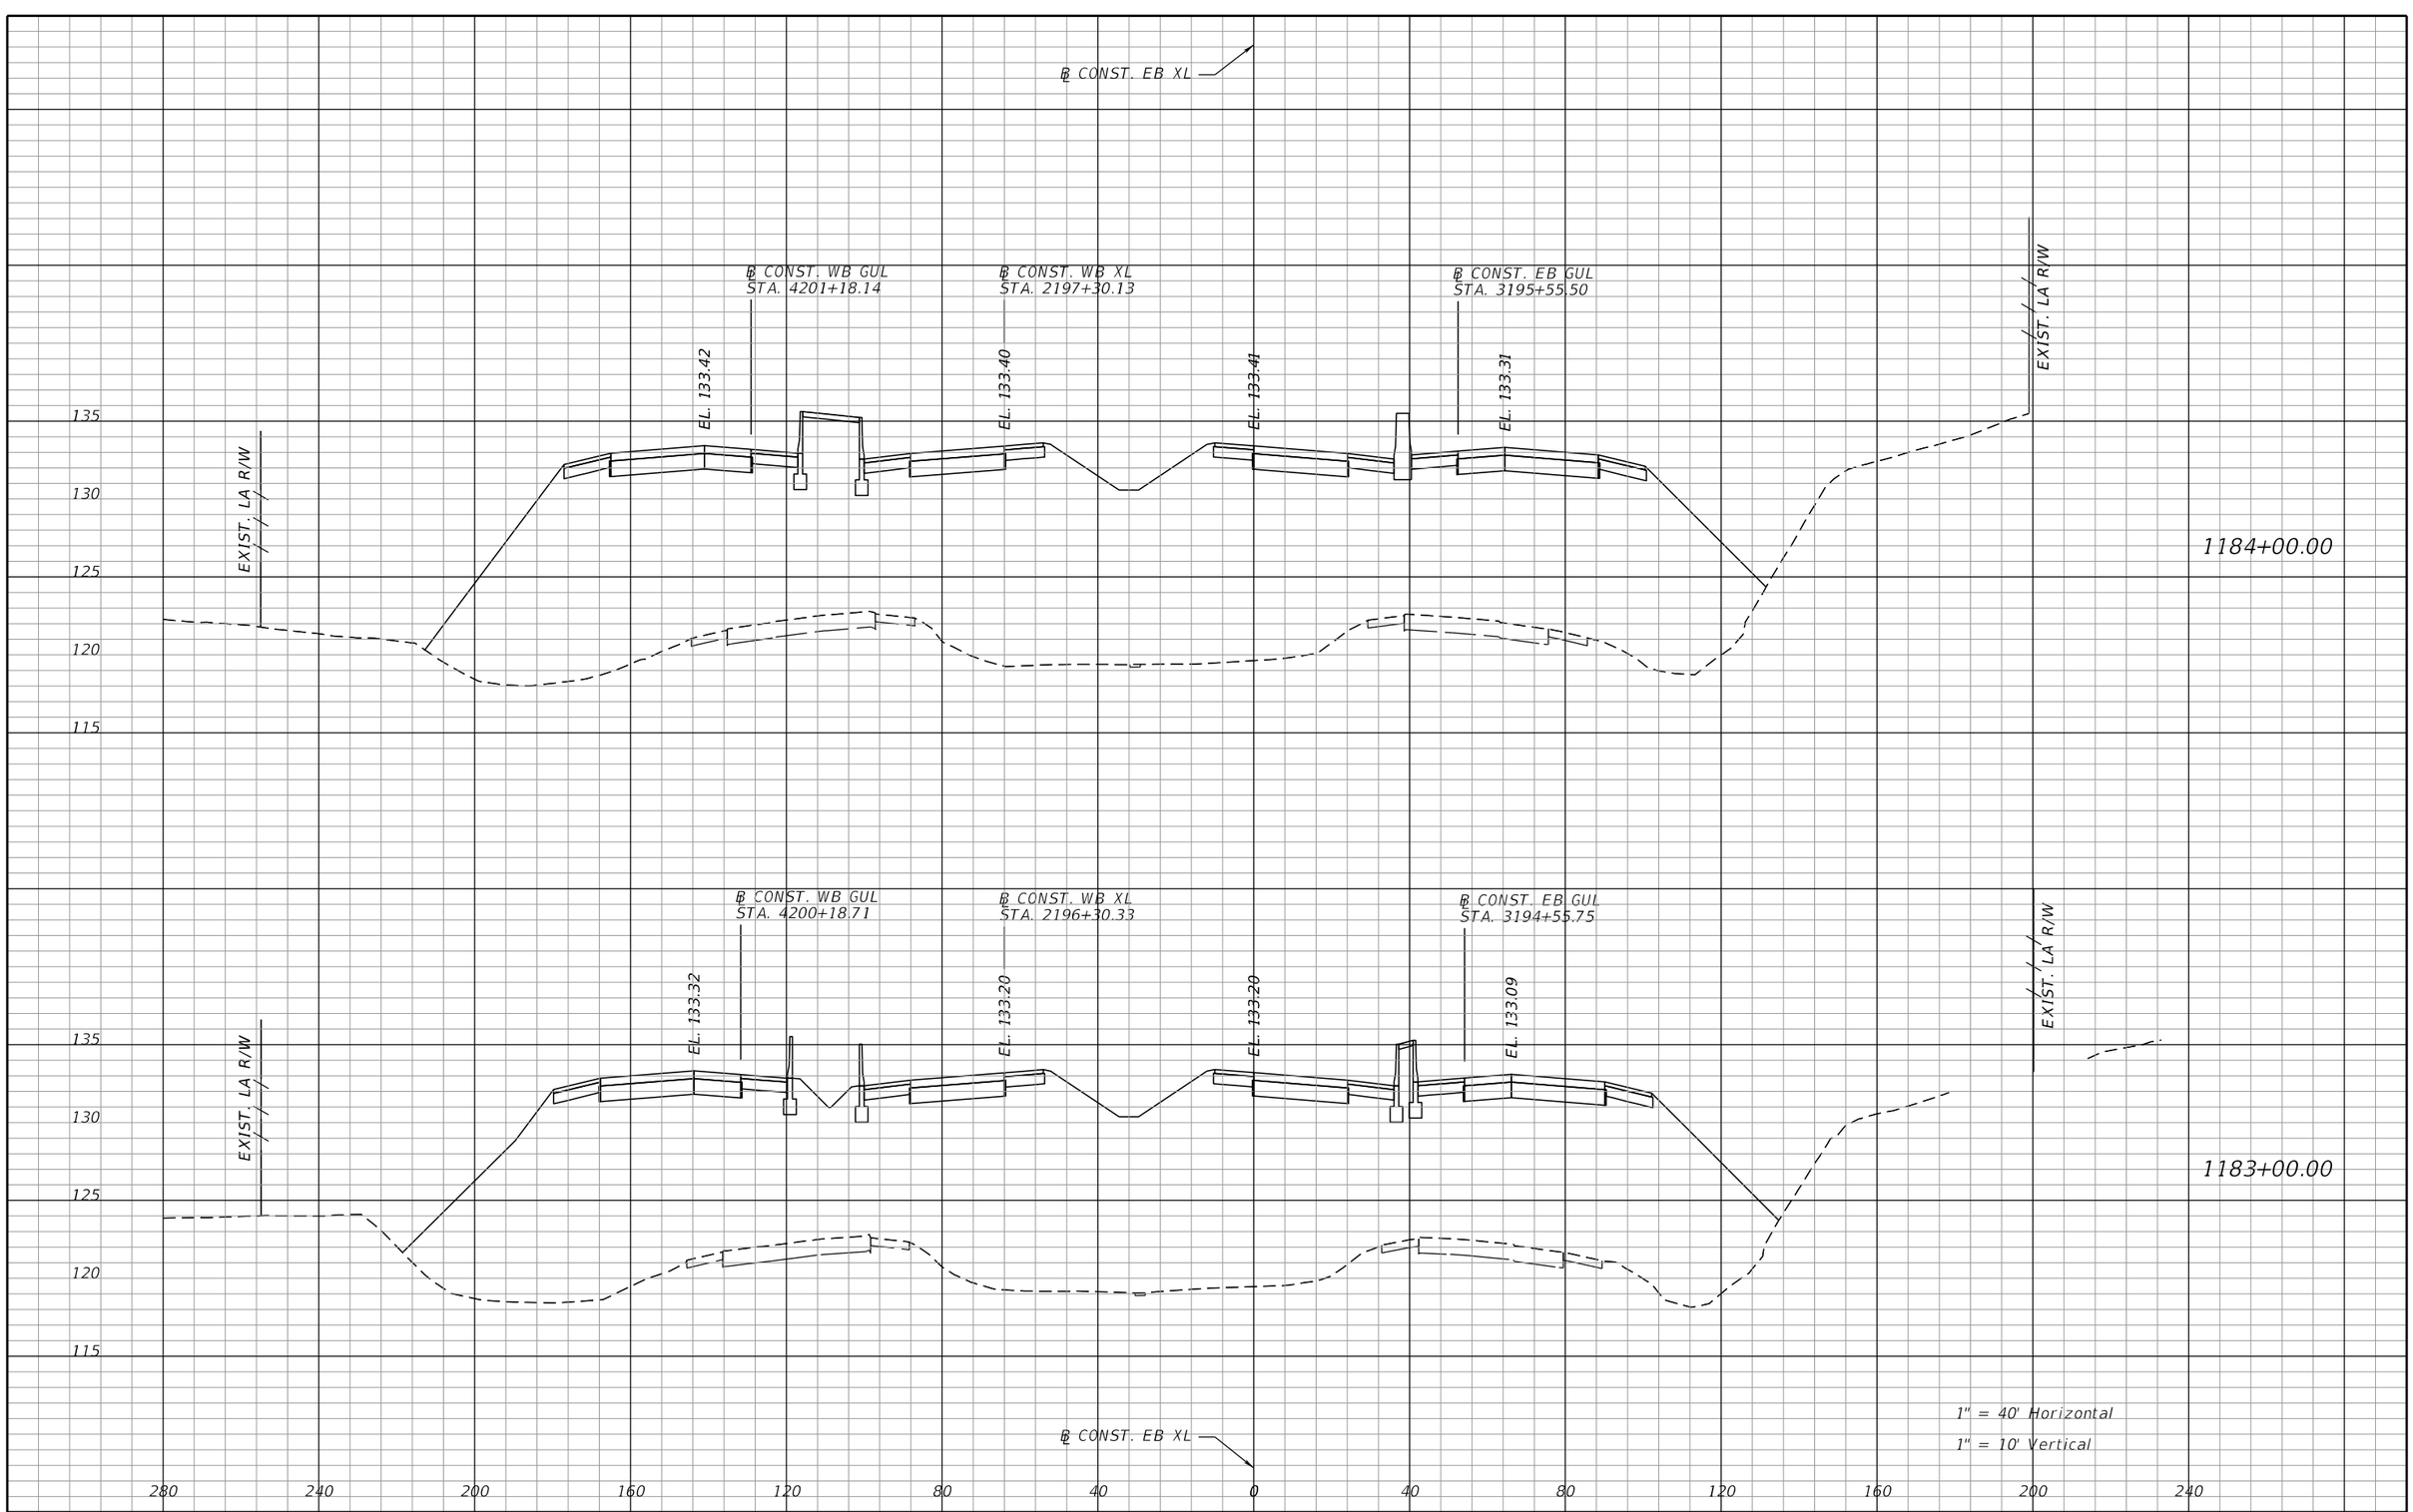

REVISIONS			
DATE	DESCRIPTION	DATE	DESCRIPTION

AECOM TECHNICAL SERVICES, Inc.
315 East Robinson Street, Suite 245
Orlando, FL, 32801
T 407.422.0353 F 407.423.2695
Certificate of Authorization No. 8115
www.aecom.com

STATE OF FLORIDA
DEPARTMENT OF TRANSPORTATION


ROAD NO.	COUNTY	FINANCIAL PROJECT ID
400	POLK	201210-3-52-01

SR 400 (I-4)
CROSS SECTIONS

SHEET NO. 330

PRELIMINARY: NOT FOR CONSTRUCTION

josue.diaz 3/7/2017 3:51:30 PM c:\pwworking\aecom_na\jdiaz\dms28180\RDXSRD01_SEGB1_EBI4.DGN

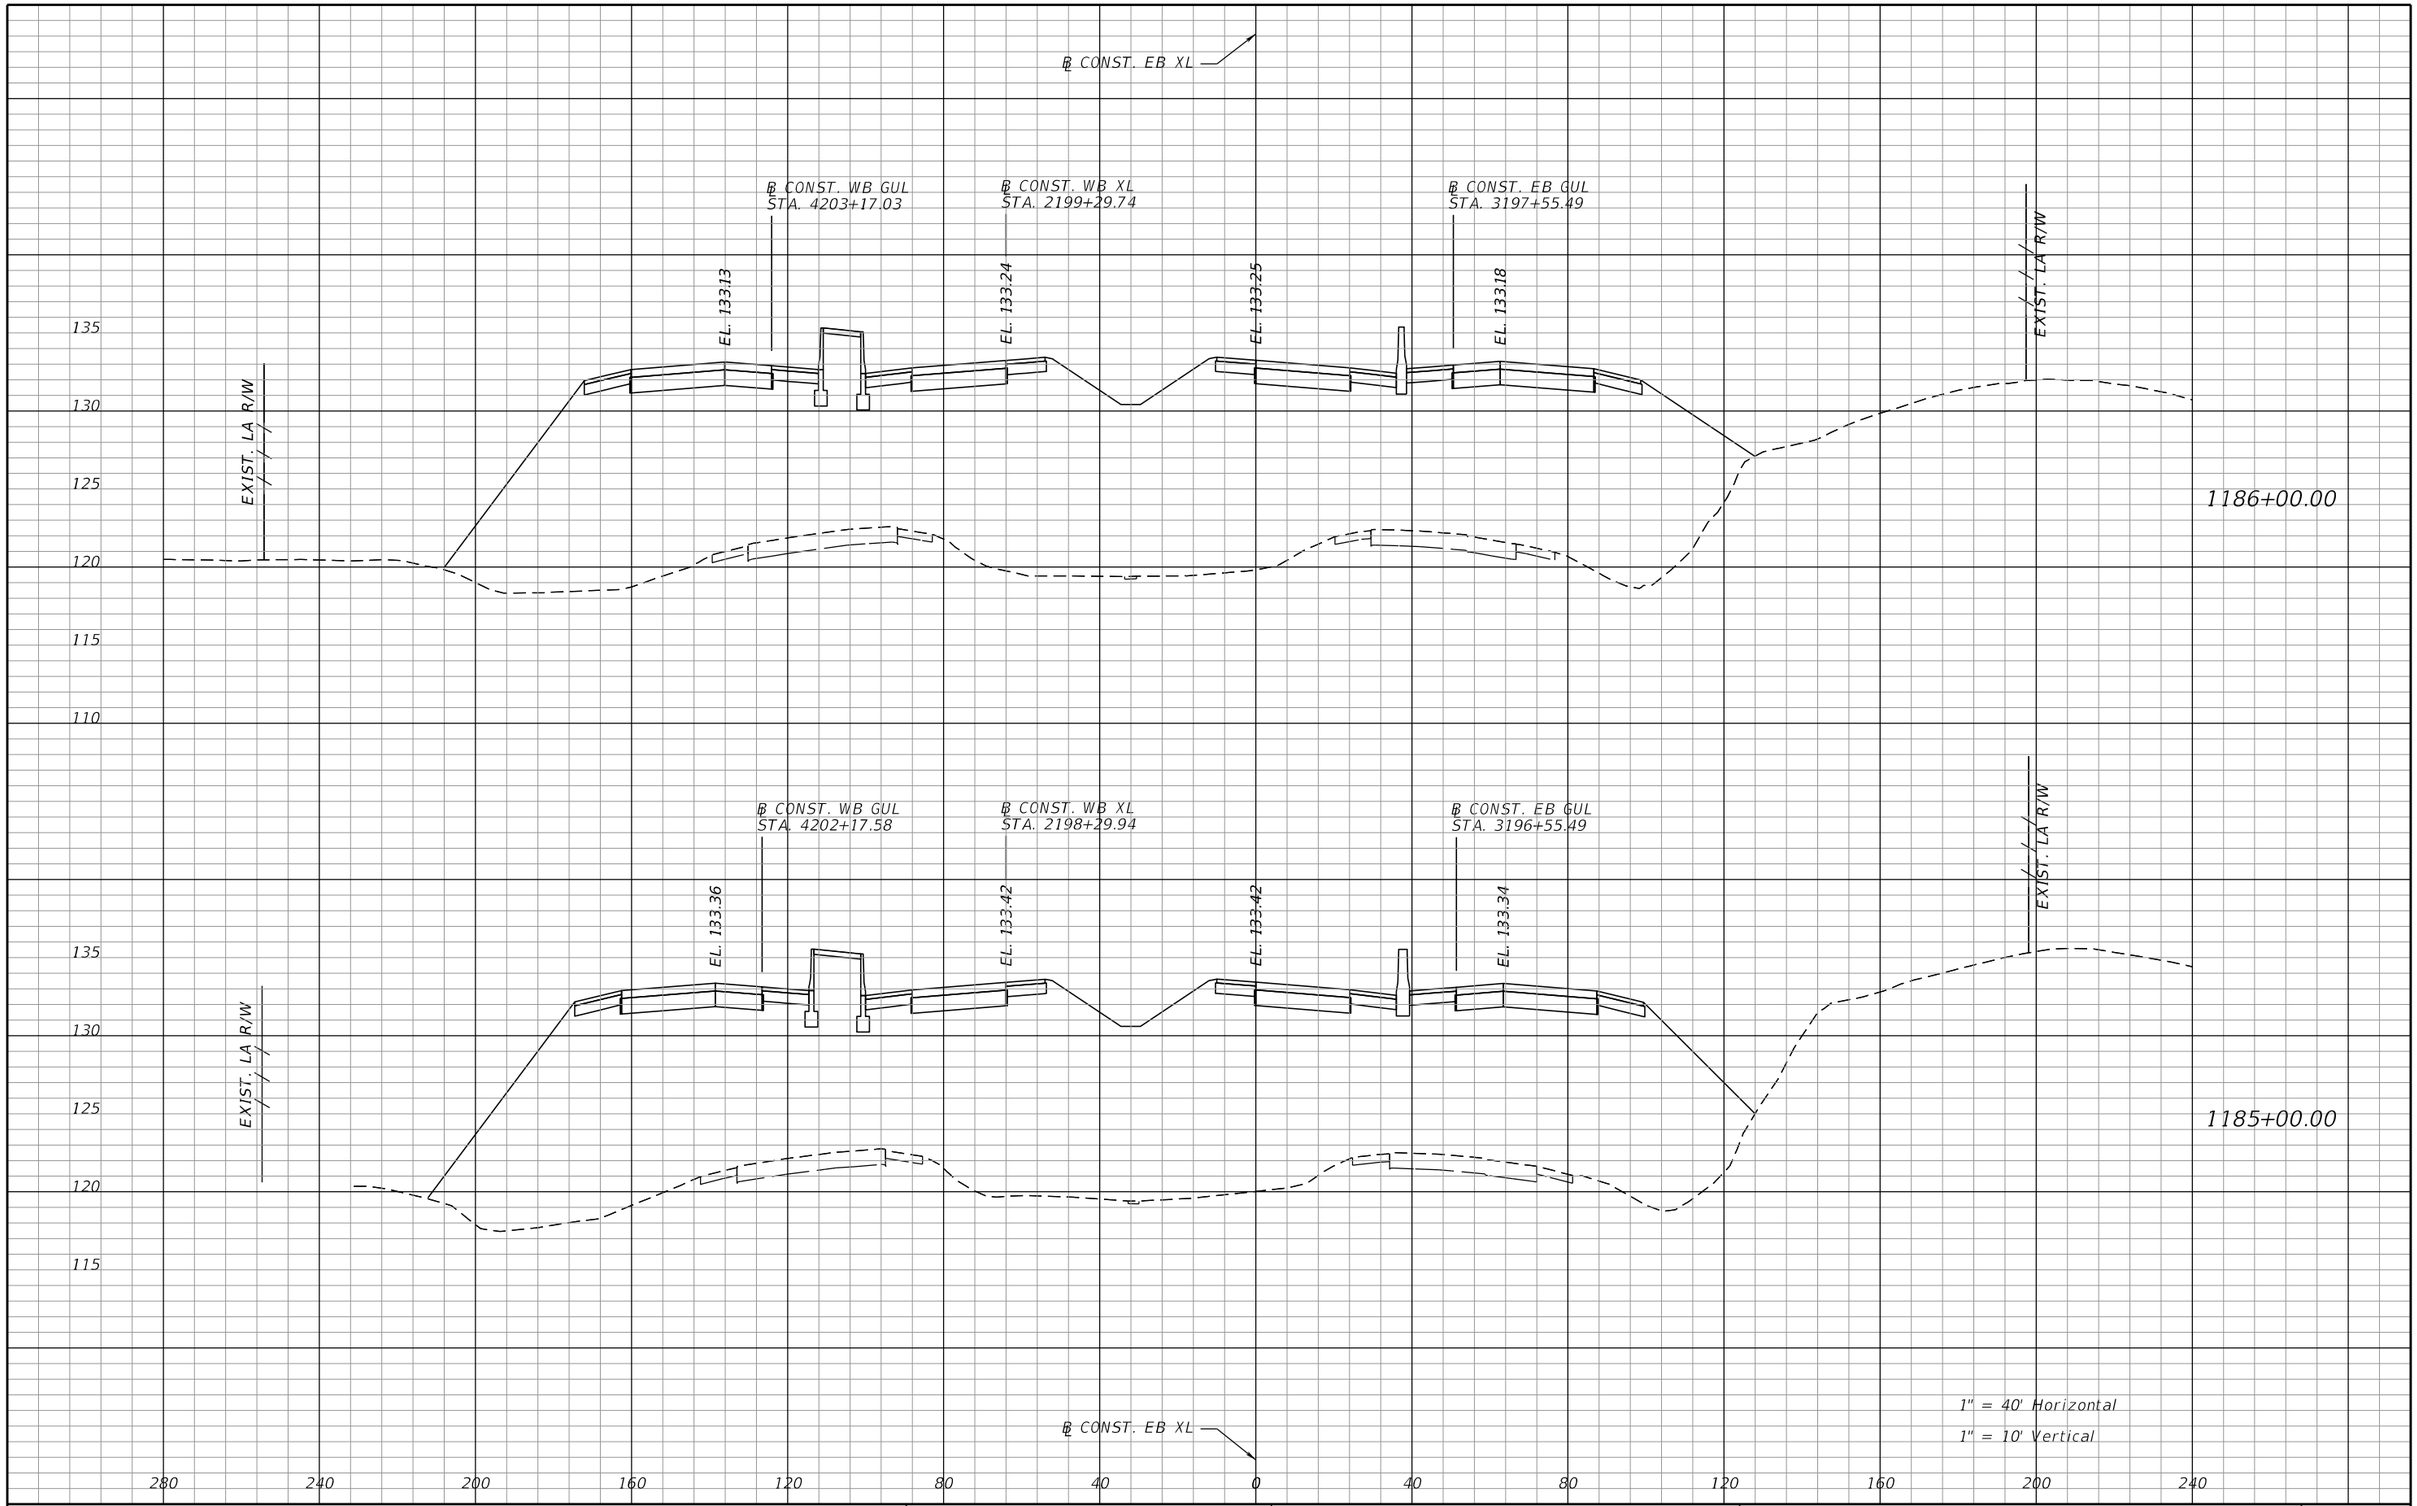

REVISIONS			
DATE	DESCRIPTION	DATE	DESCRIPTION

AECOM TECHNICAL SERVICES, Inc.
315 East Robinson Street, Suite 245
Orlando, FL, 32801
T 407.422.0353 F 407.423.2695
Certificate of Authorization No. 8115
www.aecom.com

STATE OF FLORIDA
DEPARTMENT OF TRANSPORTATION


ROAD NO.	COUNTY	FINANCIAL PROJECT ID
400	POLK	201210-3-52-01

SR 400 (I-4)
CROSS SECTIONS

SHEET NO. 331

PRELIMINARY: NOT FOR CONSTRUCTION

josue.diaz 3/7/2017 3:51:47 PM c:\pwworking\aecom_na\jdiaz\dms28180\RDXSRD01_SEGB1_EBI4.DGN

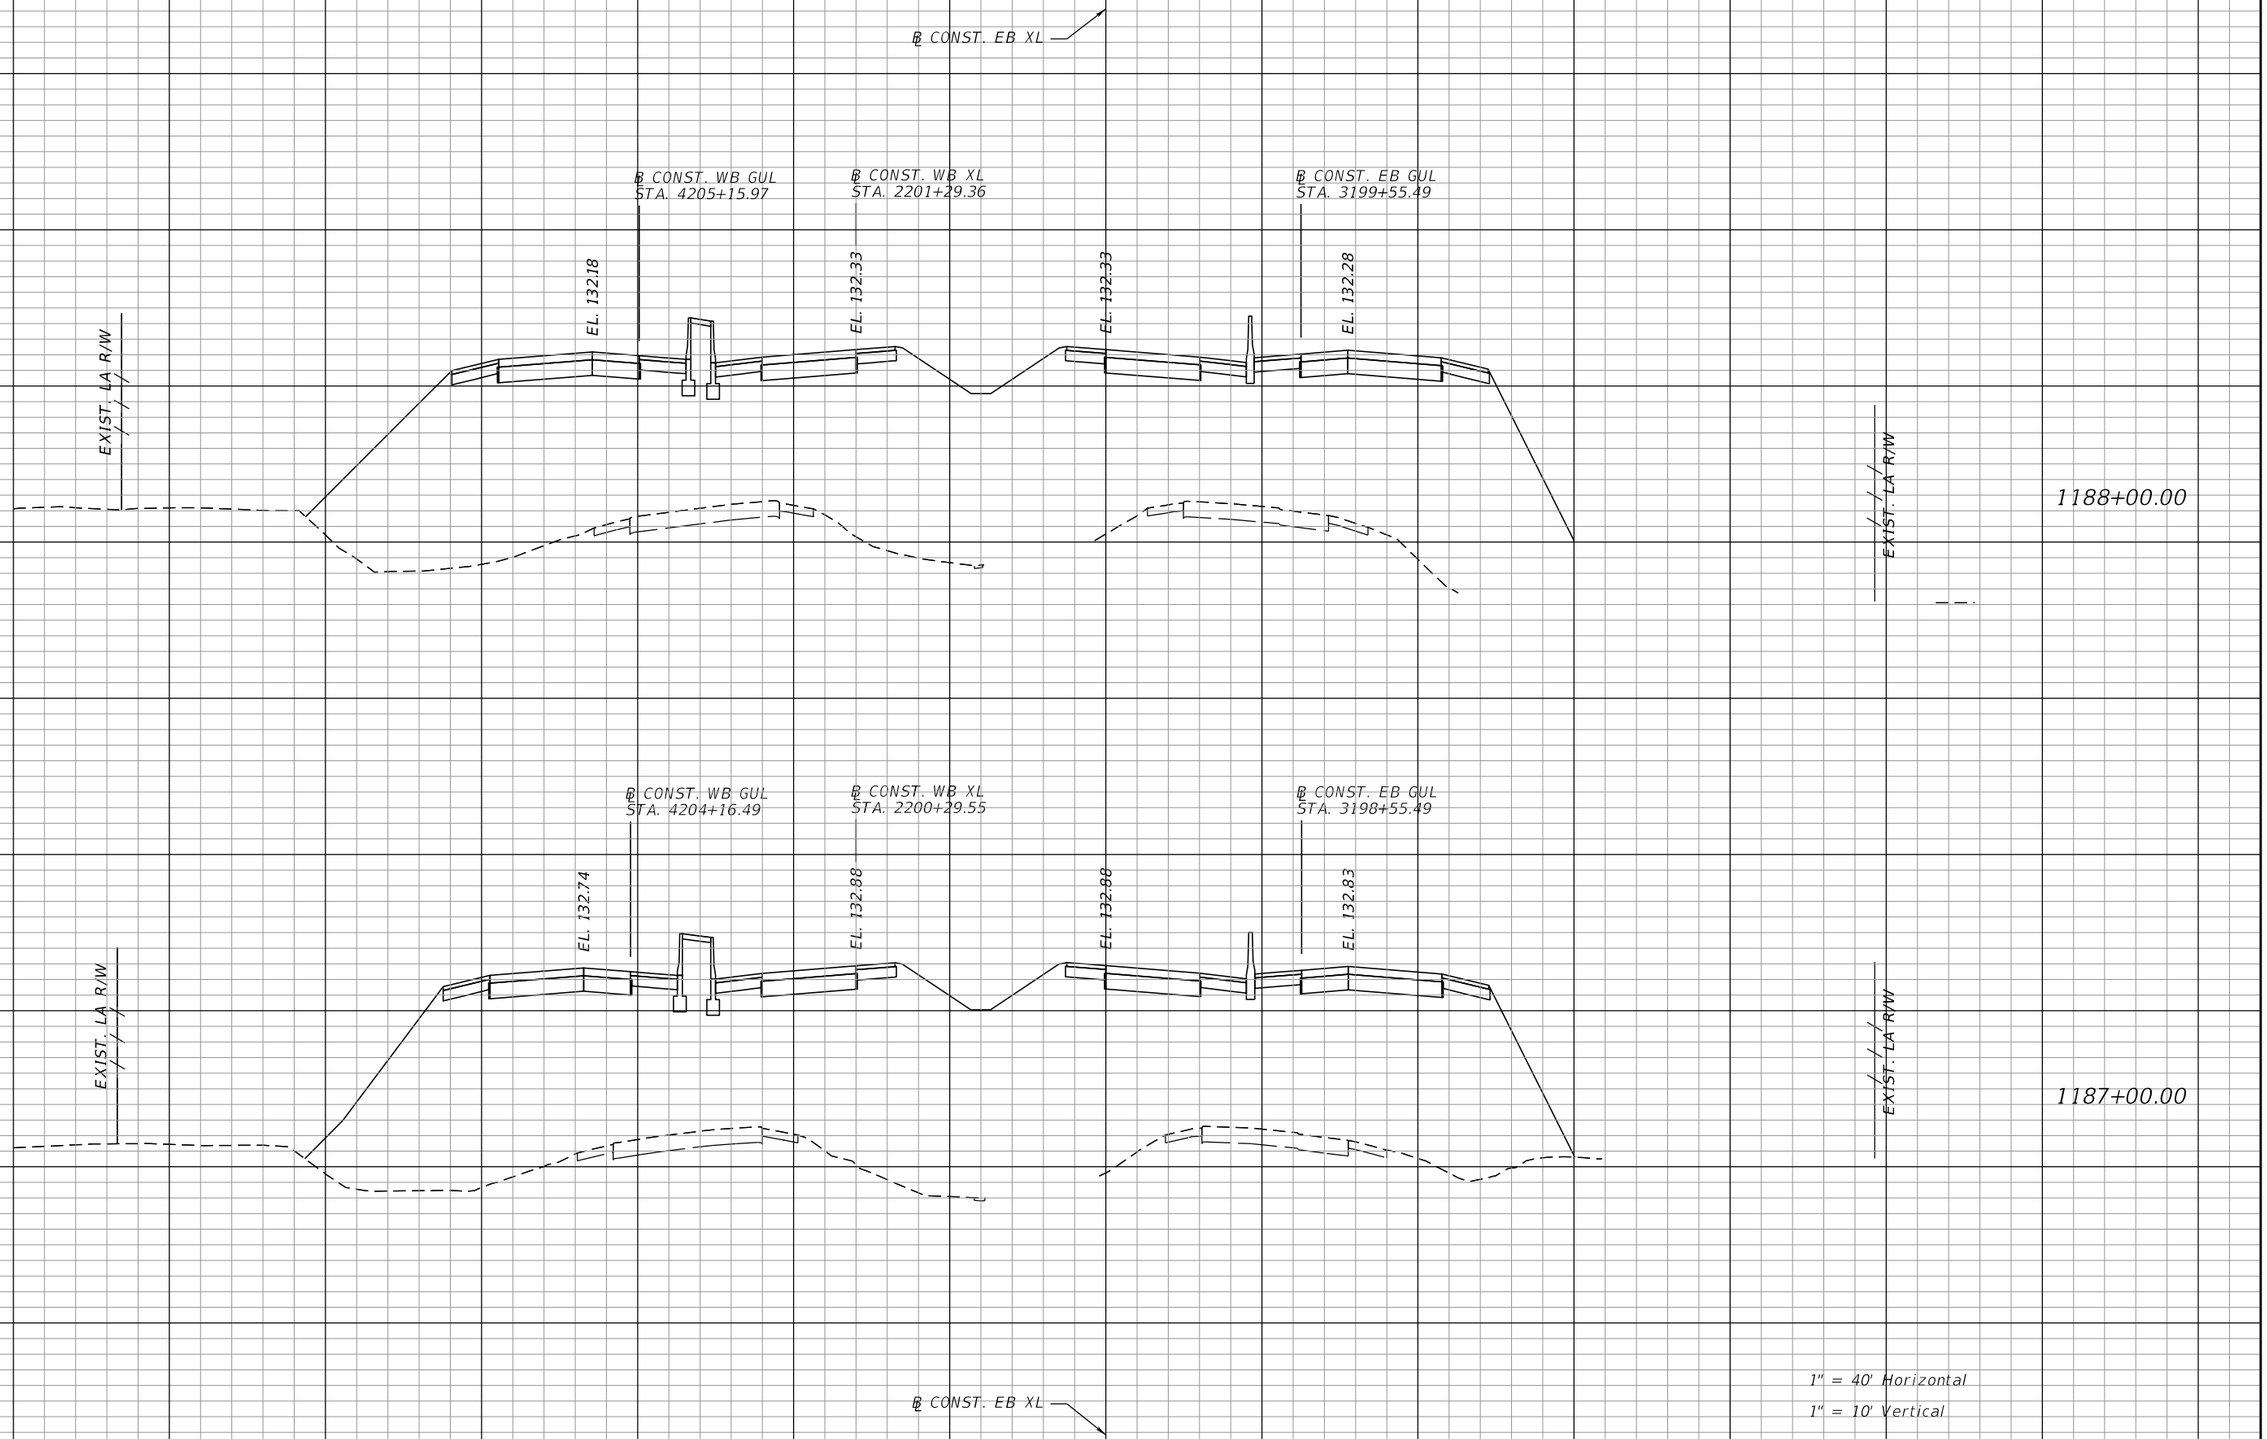

REVISIONS			
DATE	DESCRIPTION	DATE	DESCRIPTION

AECOM TECHNICAL SERVICES, Inc.
315 East Robinson Street, Suite 245
Orlando, FL, 32801
T 407.422.0353 F 407.423.2695
Certificate of Authorization No. 8115
www.aecom.com

STATE OF FLORIDA
DEPARTMENT OF TRANSPORTATION


ROAD NO.	COUNTY	FINANCIAL PROJECT ID
400	POLK	201210-3-52-01

SR 400 (I-4)
CROSS SECTIONS

SHEET NO. 332

PRELIMINARY: NOT FOR CONSTRUCTION

josue.diaz 3/7/2017 3:52:12 PM c:\pwworking\aecom_na\jdiaz\dms28180\RDXSRD01_SEGB1_EBI4.DGN

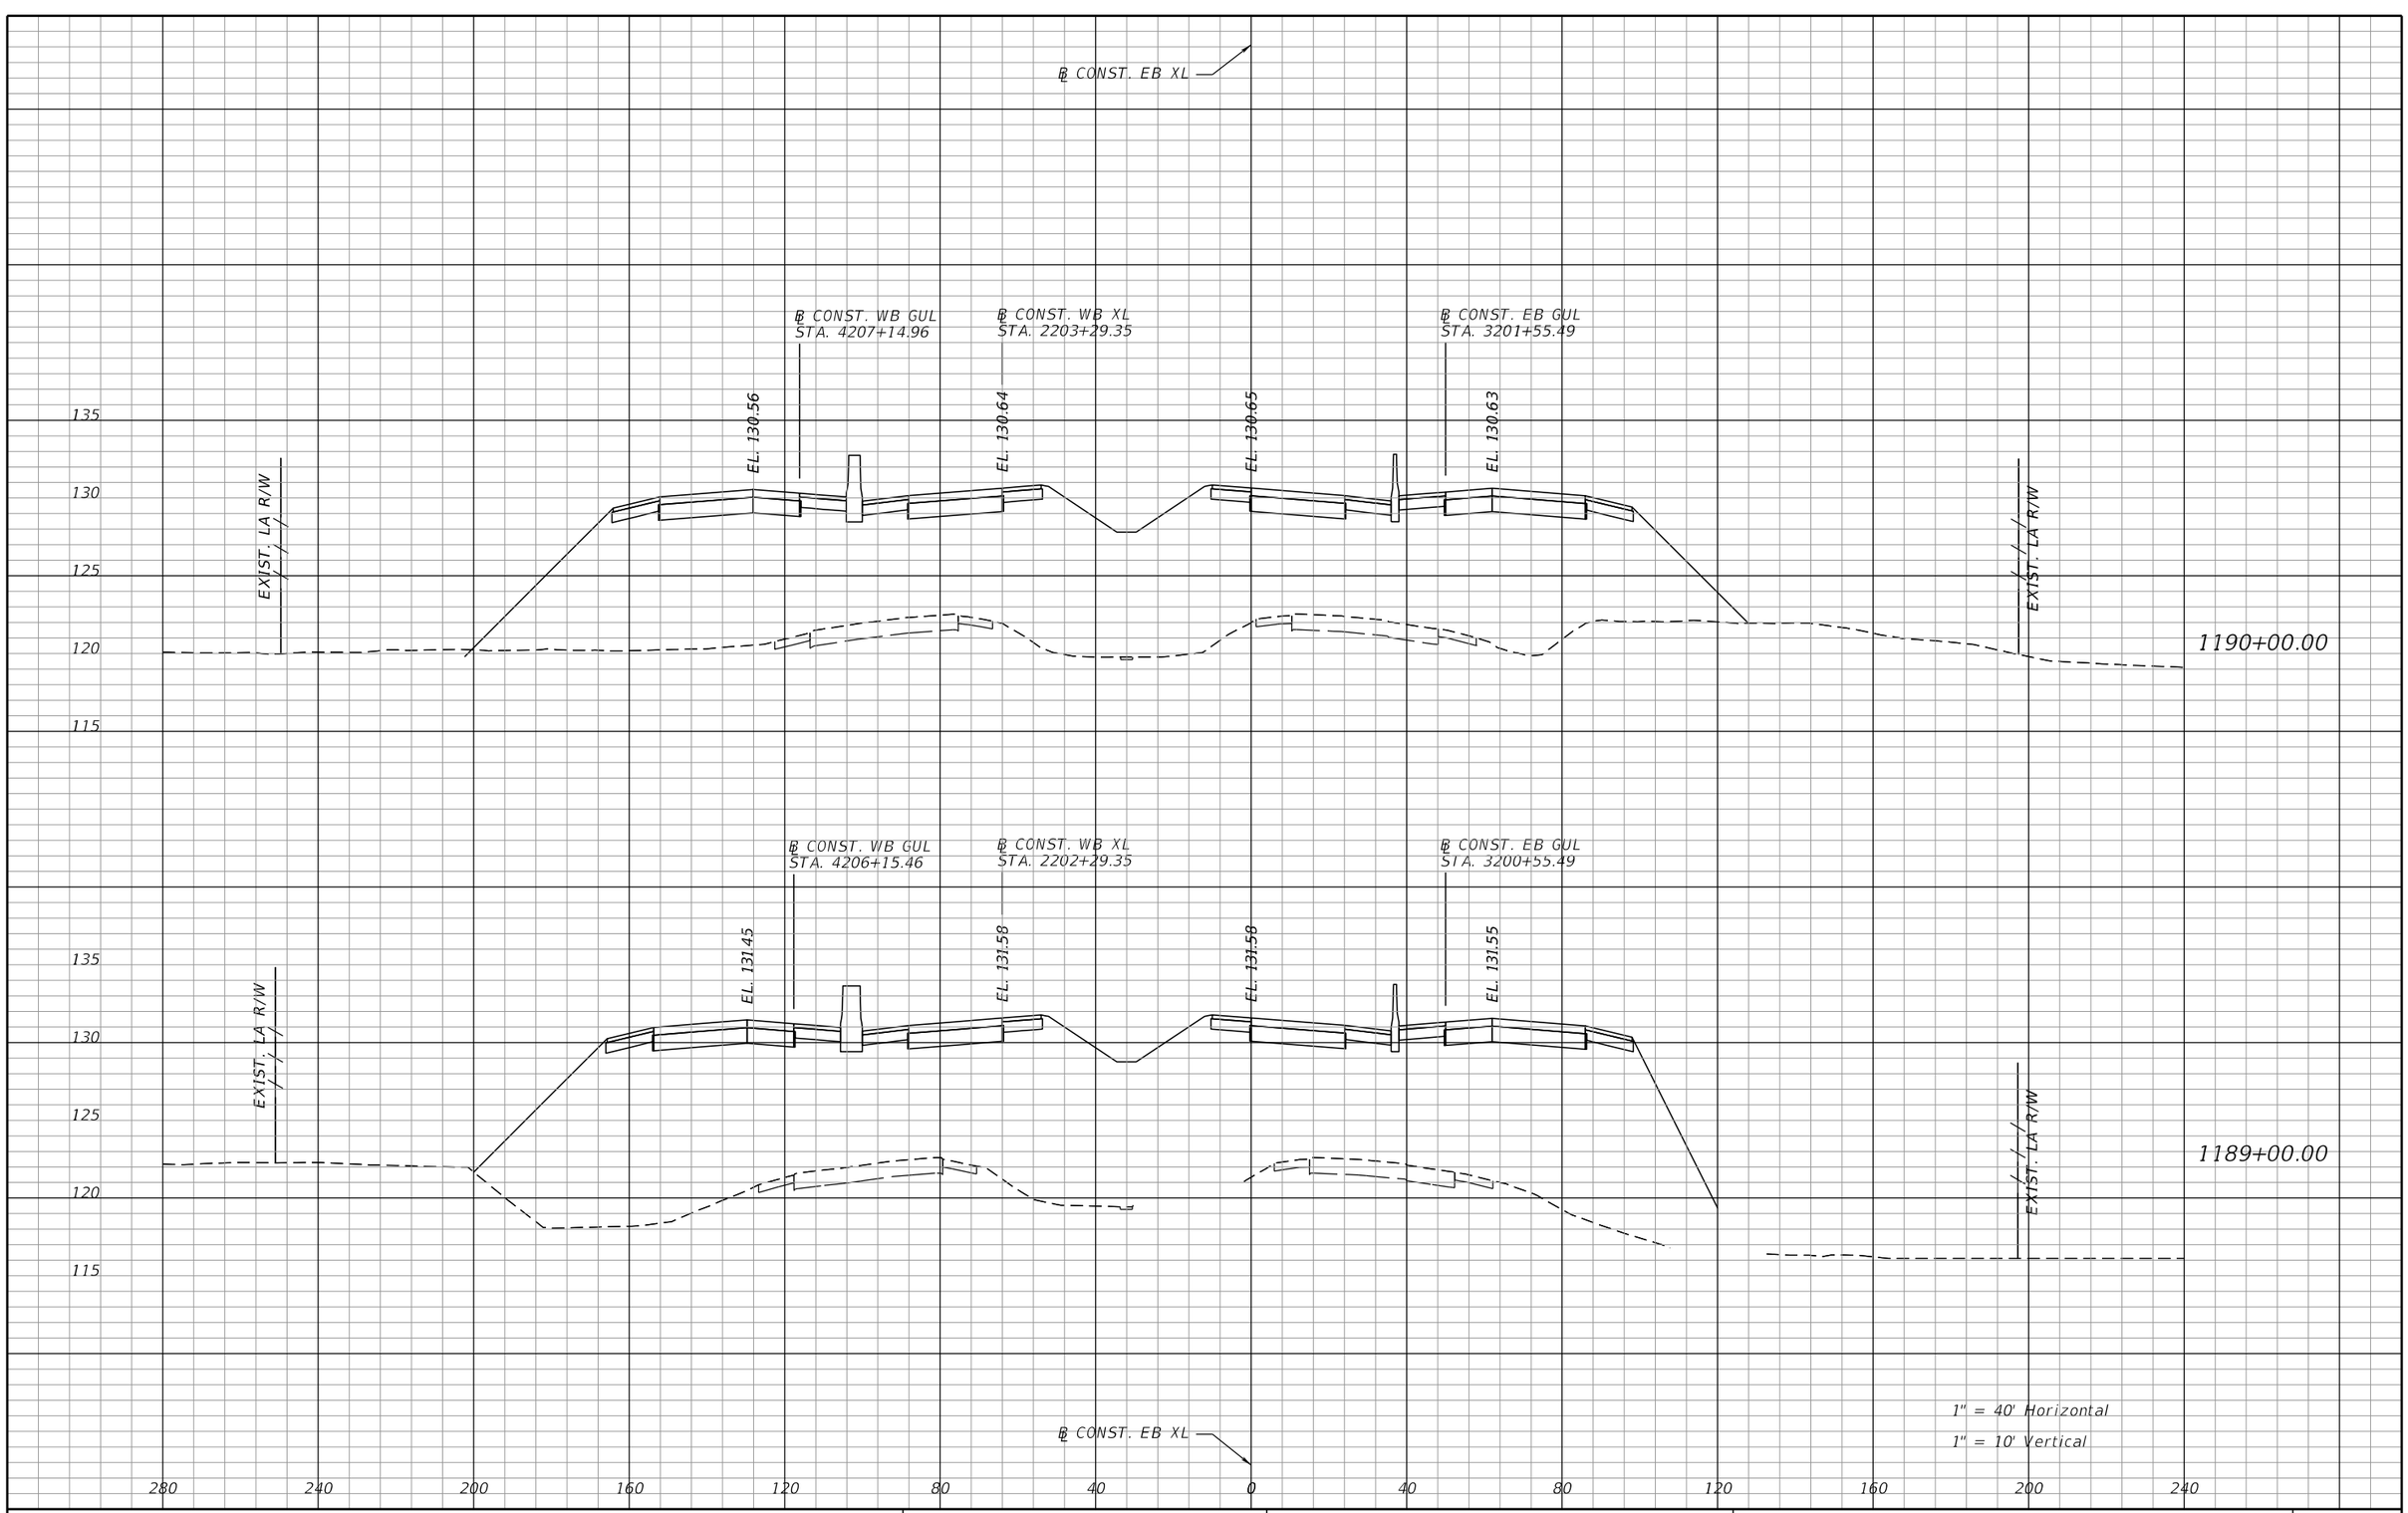

REVISIONS			
DATE	DESCRIPTION	DATE	DESCRIPTION

AECOM TECHNICAL SERVICES, Inc.
315 East Robinson Street, Suite 245
Orlando, FL, 32801
T 407.422.0353 F 407.423.2695
Certificate of Authorization No. 8115
www.aecom.com

STATE OF FLORIDA
DEPARTMENT OF TRANSPORTATION


ROAD NO.	COUNTY	FINANCIAL PROJECT ID
400	POLK	201210-3-52-01

SR 400 (I-4)
CROSS SECTIONS

SHEET NO. 333

PRELIMINARY: NOT FOR CONSTRUCTION

josue.diaz 3/7/2017 3:52:30 PM c:\pwworking\aecom_na\jdiaz\dms28180\RDXSRD01_SEGB1_EBI4.DGN

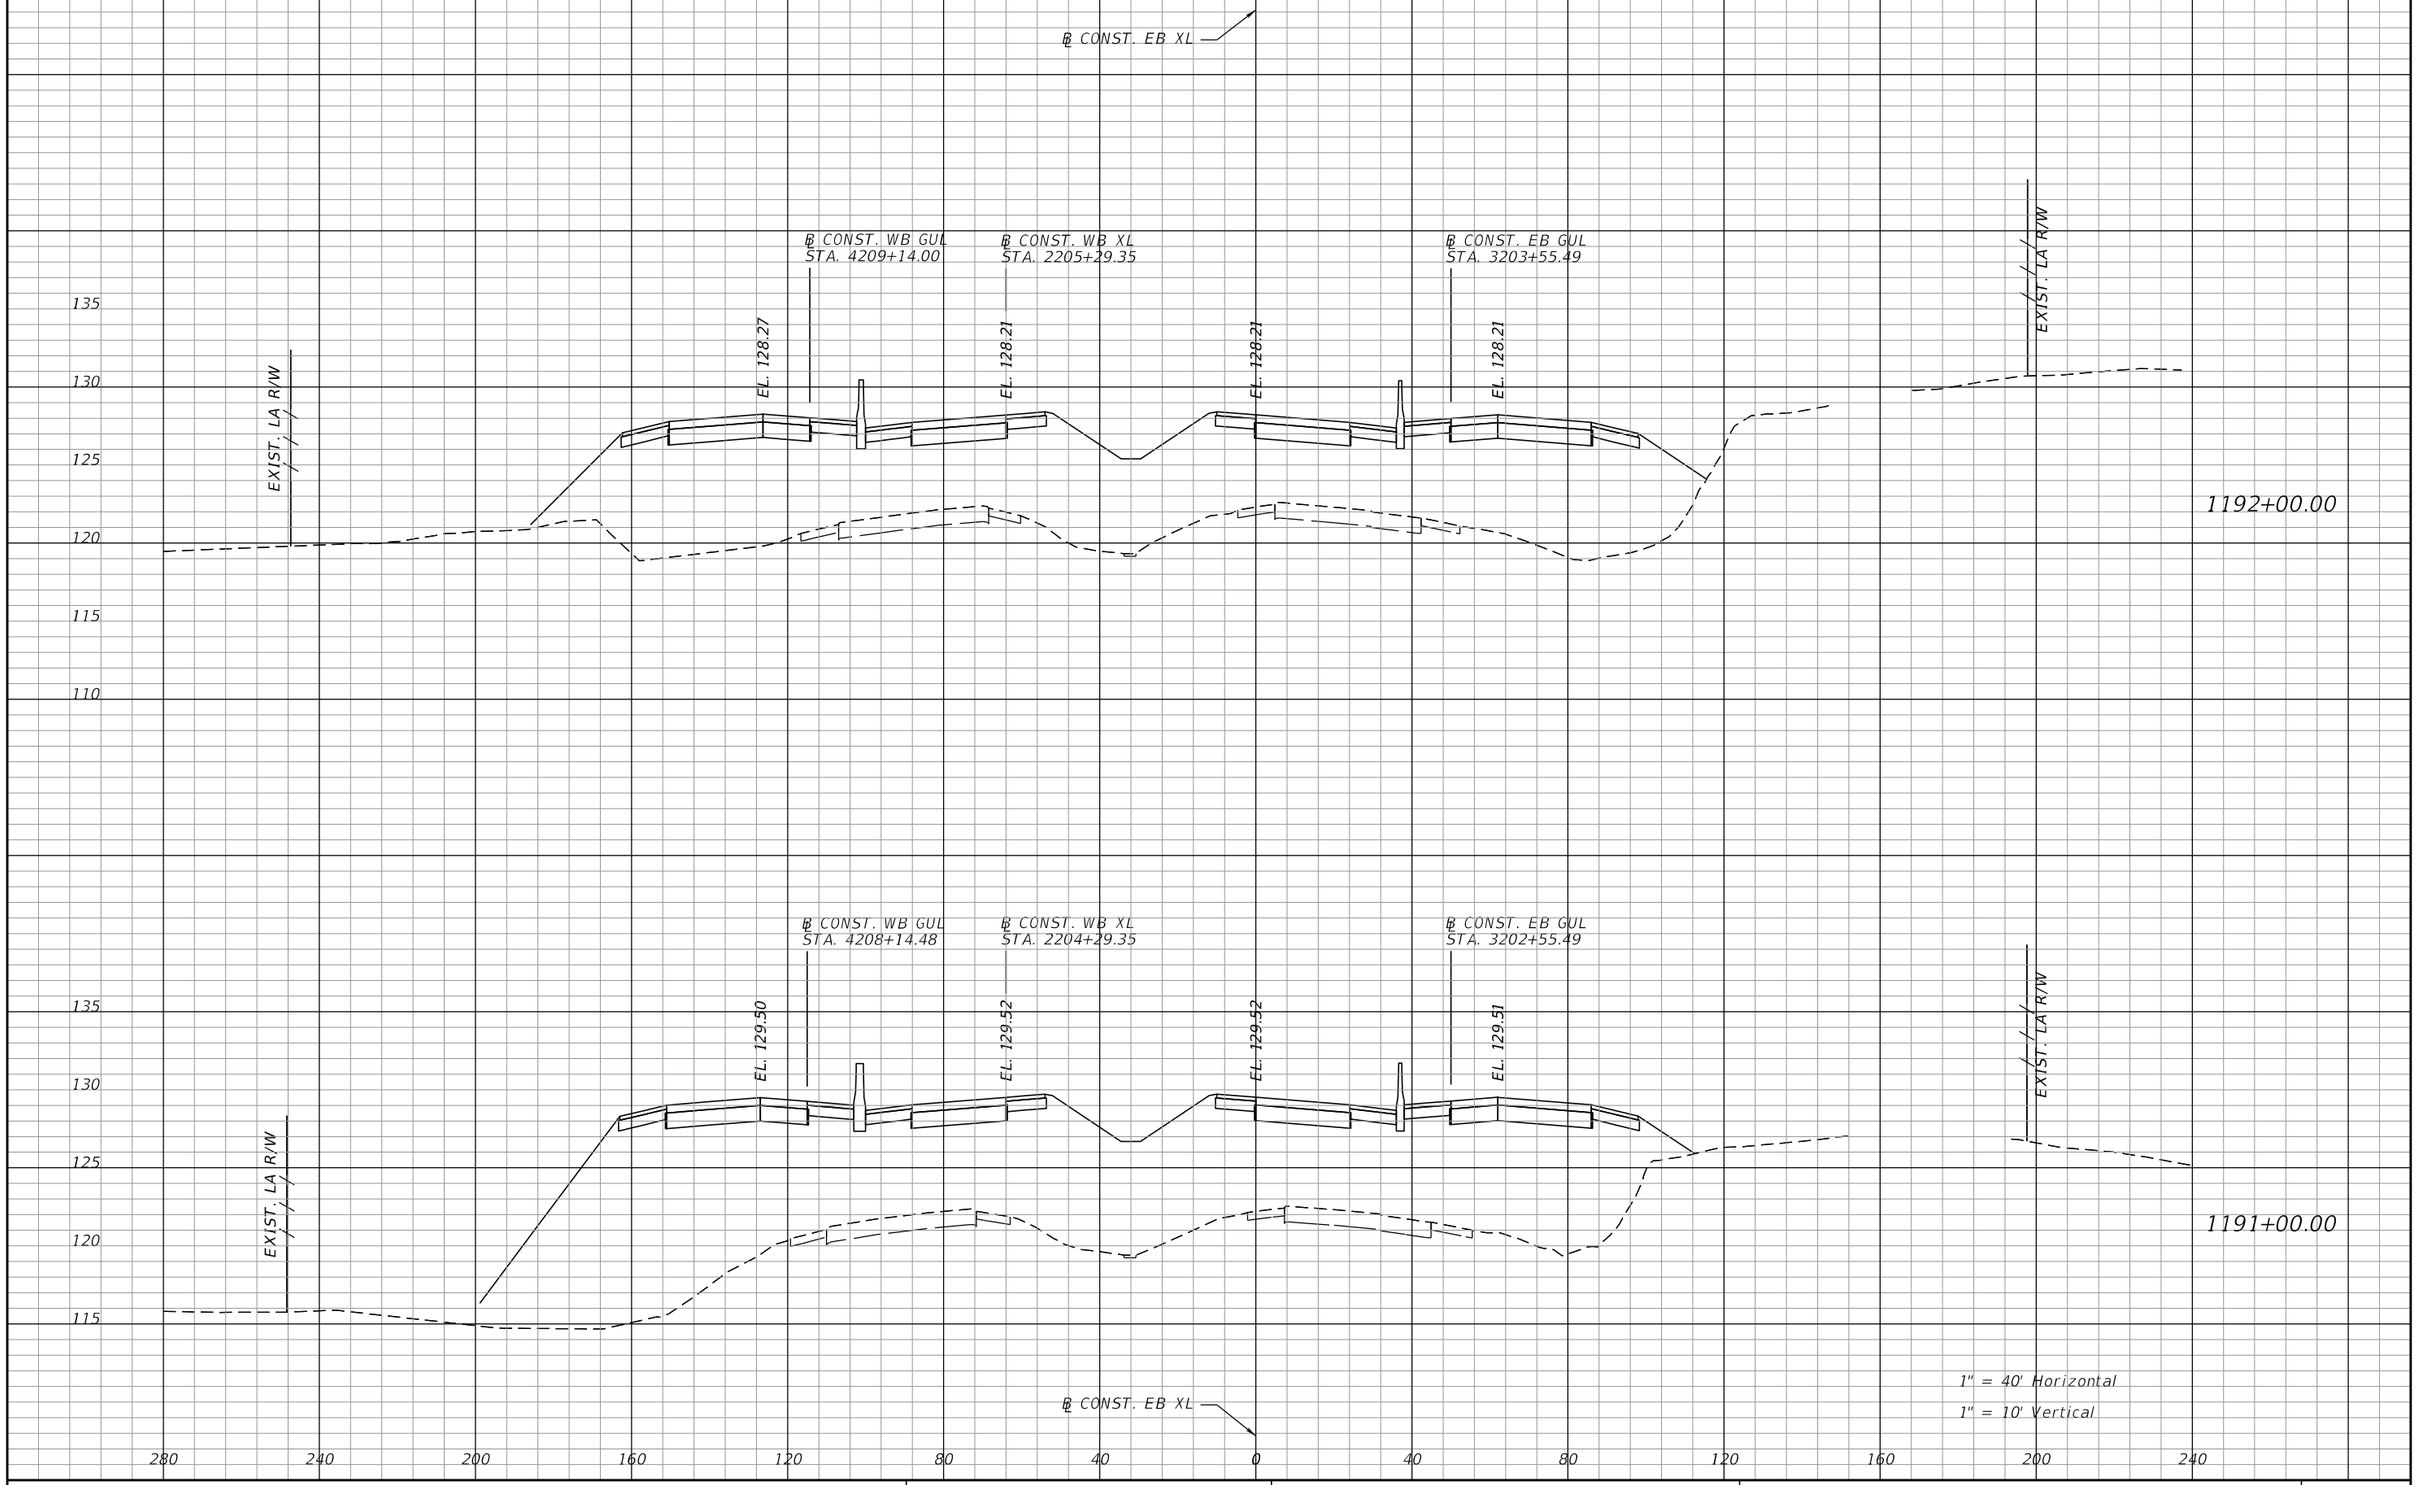

REVISIONS			
DATE	DESCRIPTION	DATE	DESCRIPTION

AECOM TECHNICAL SERVICES, Inc.
315 East Robinson Street, Suite 245
Orlando, FL, 32801
T 407.422.0353 F 407.423.2695
Certificate of Authorization No. 8115
www.aecom.com

STATE OF FLORIDA
DEPARTMENT OF TRANSPORTATION


ROAD NO.	COUNTY	FINANCIAL PROJECT ID
400	POLK	201210-3-52-01

SR 400 (I-4)
CROSS SECTIONS

SHEET NO. 334

josue.diaz 3/7/2017 3:52:46 PM c:\pwworking\aecom_na\jdiaz\dms28180\RDXSRD01_SEGB1_EBI4.DGN

PRELIMINARY: NOT FOR CONSTRUCTION

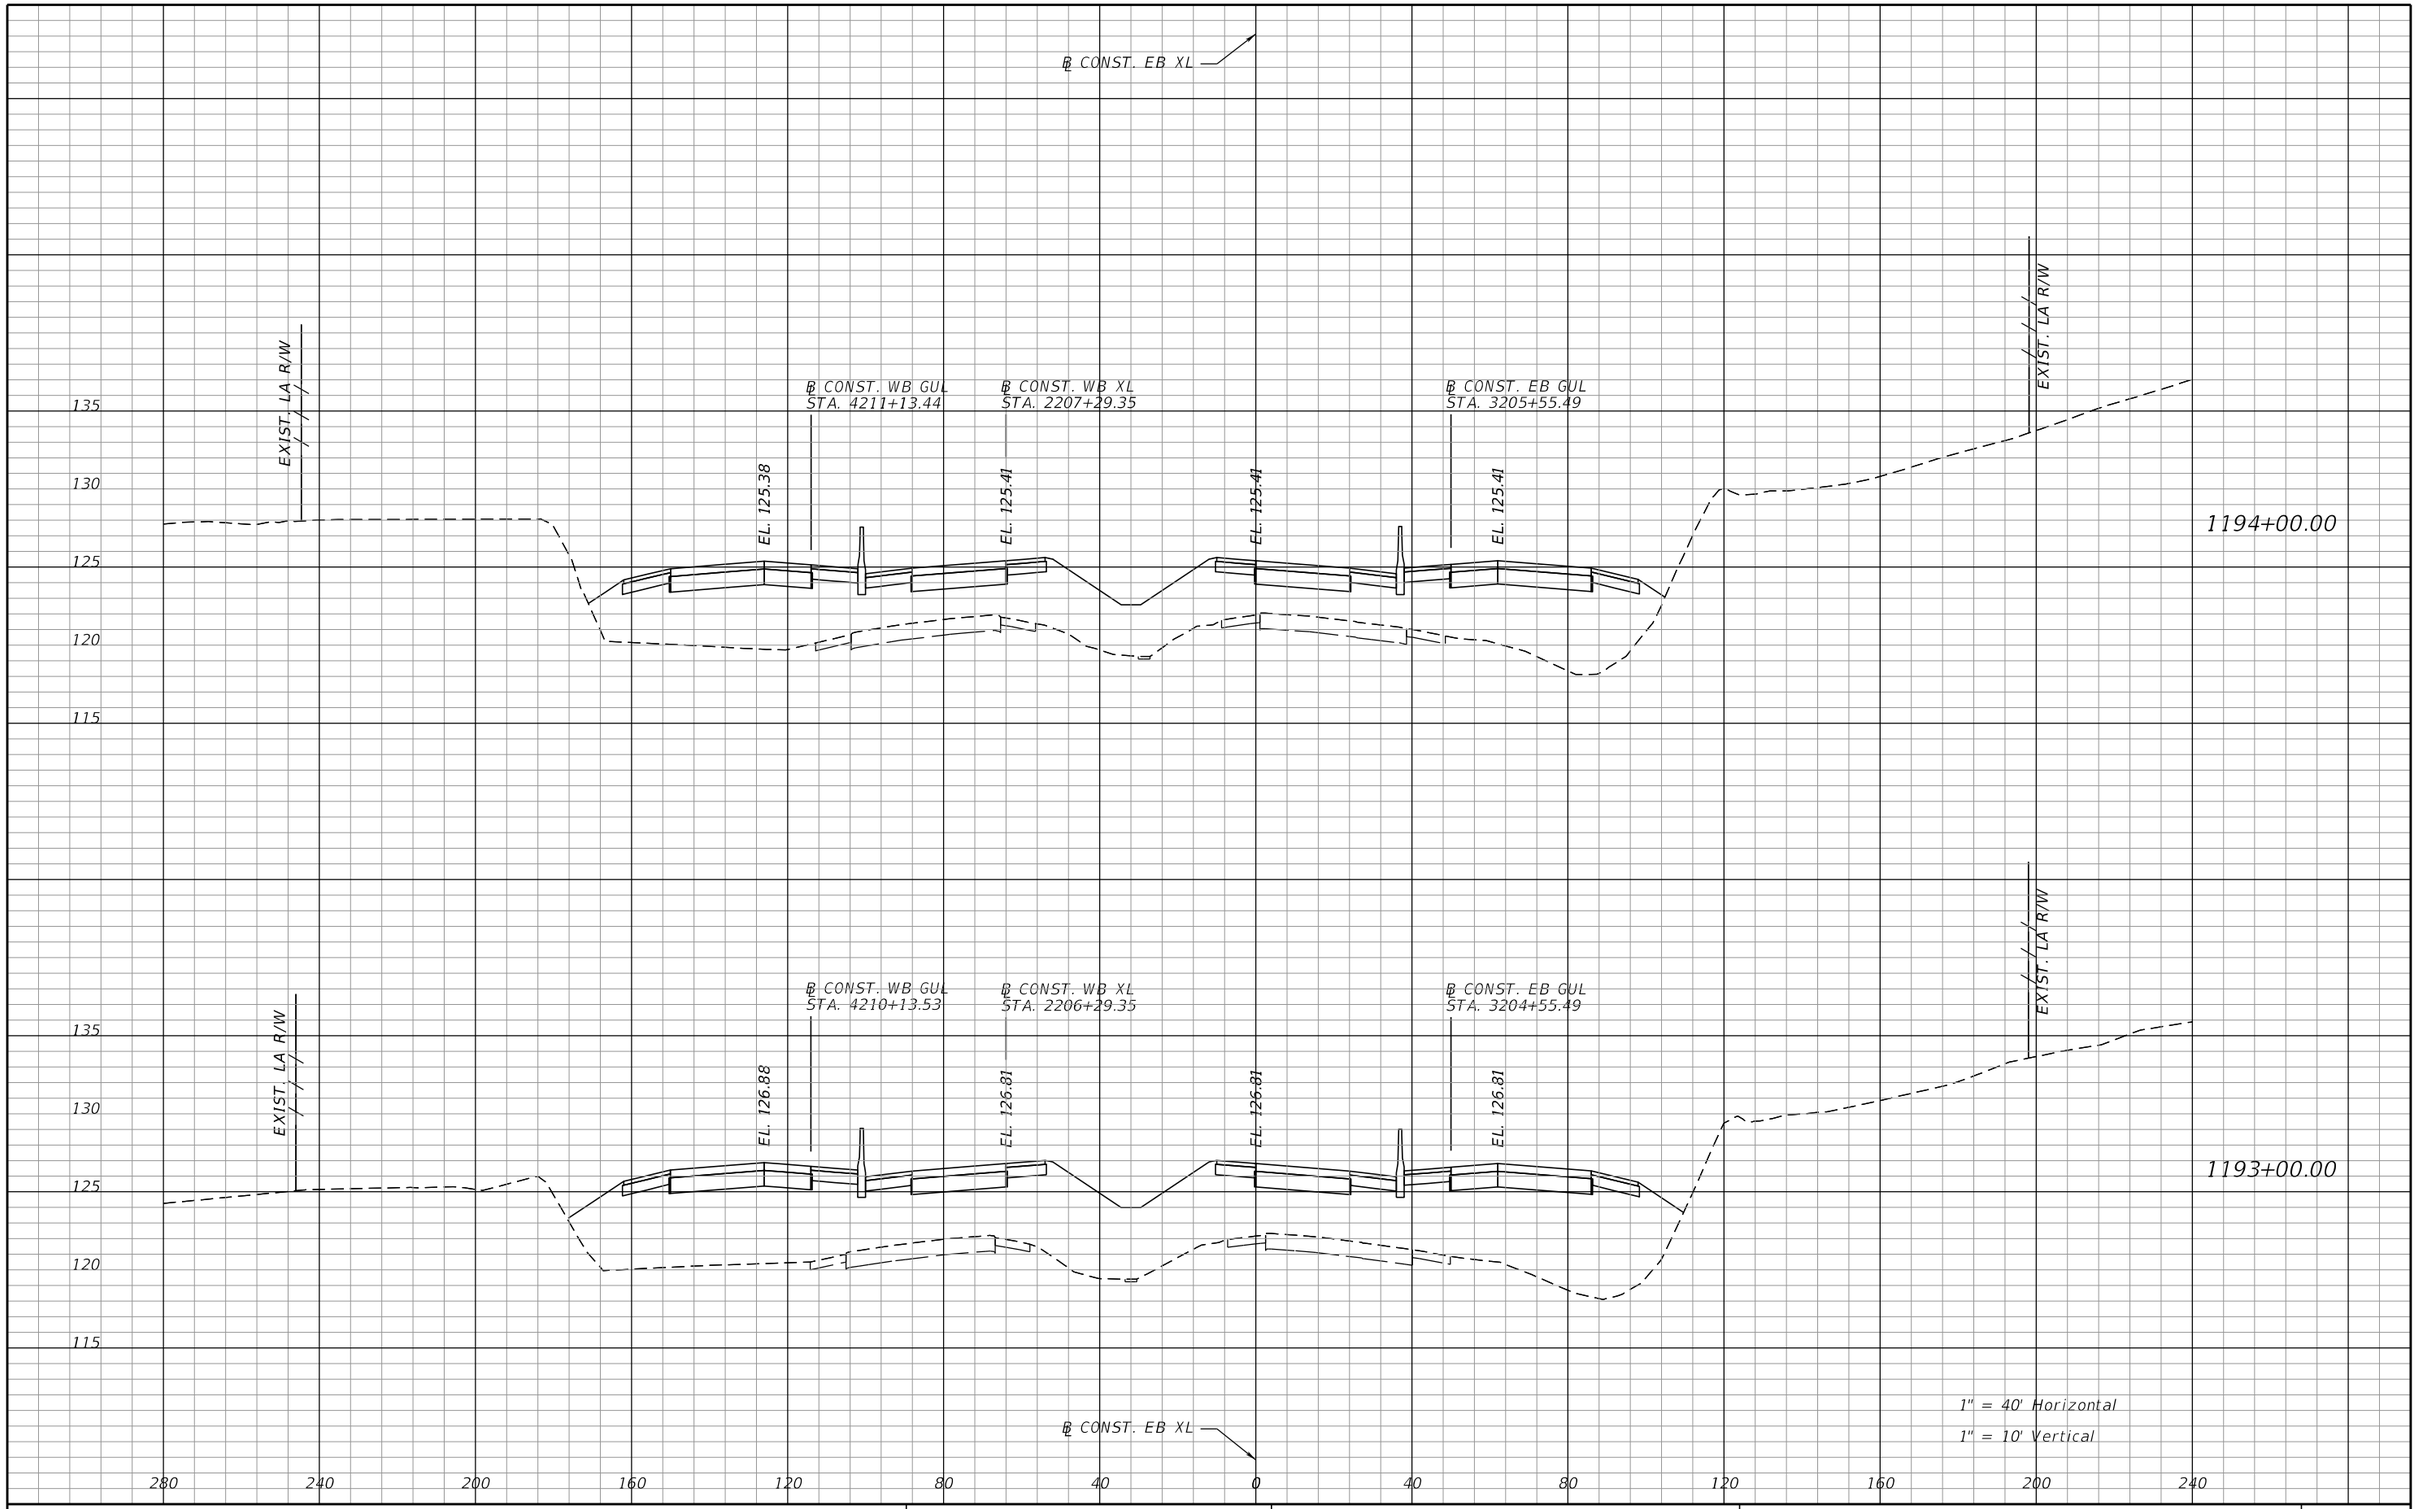

REVISIONS			
DATE	DESCRIPTION	DATE	DESCRIPTION

AECOM TECHNICAL SERVICES, Inc.
315 East Robinson Street, Suite 245
Orlando, FL, 32801
T 407.422.0353 F 407.423.2695
Certificate of Authorization No. 8115
www.aecom.com

STATE OF FLORIDA
DEPARTMENT OF TRANSPORTATION


ROAD NO.	COUNTY	FINANCIAL PROJECT ID
400	POLK	201210-3-52-01

SR 400 (I-4)
CROSS SECTIONS

SHEET NO. 335

PRELIMINARY: NOT FOR CONSTRUCTION

josue.diaz 3/7/2017 3:53:13 PM c:\pwworking\aecom_na\jdiaz\dms28180\RDXSRD01_SEGB1_EBI4.DGN

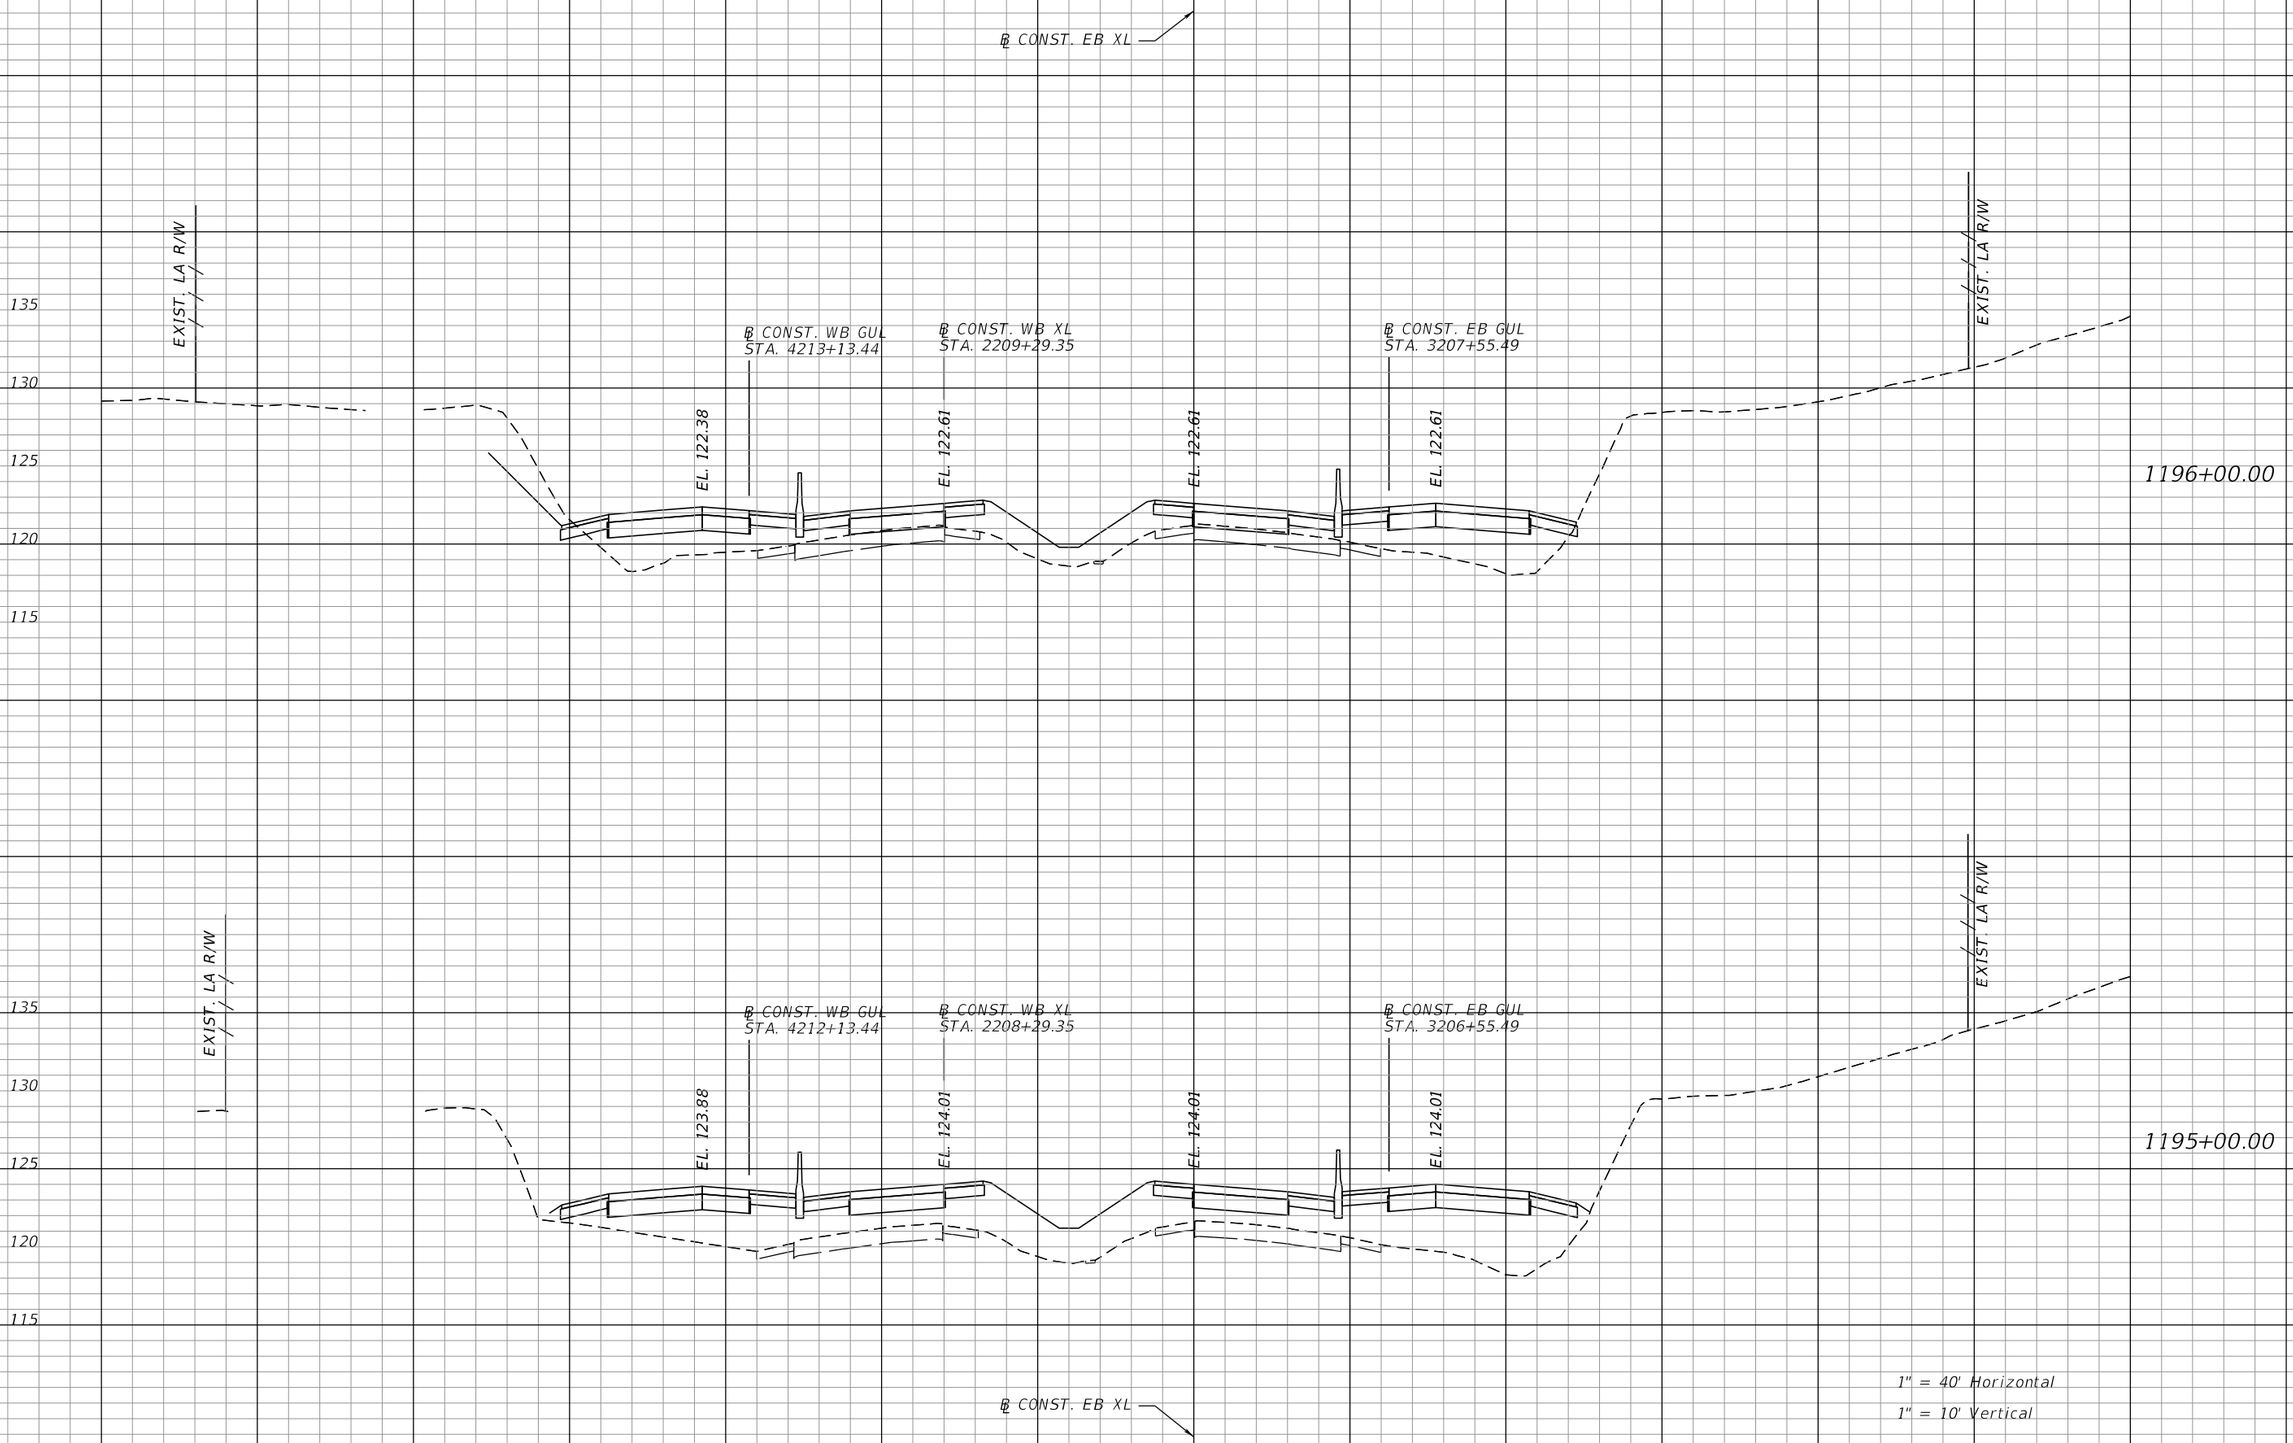

REVISIONS			
DATE	DESCRIPTION	DATE	DESCRIPTION

AECOM TECHNICAL SERVICES, Inc.
315 East Robinson Street, Suite 245
Orlando, FL, 32801
T 407.422.0353 F 407.423.2695
Certificate of Authorization No. 8115
www.aecom.com

STATE OF FLORIDA
DEPARTMENT OF TRANSPORTATION


ROAD NO.	COUNTY	FINANCIAL PROJECT ID
400	POLK	201210-3-52-01

SR 400 (I-4)
CROSS SECTIONS

SHEET NO. 336

PRELIMINARY: NOT FOR CONSTRUCTION

josue.diaz 3/7/2017 3:53:43 PM c:\pwworking\aecom_na\jdiaz\dms28180\RDXSRD01_SEGB1_EBI4.DGN

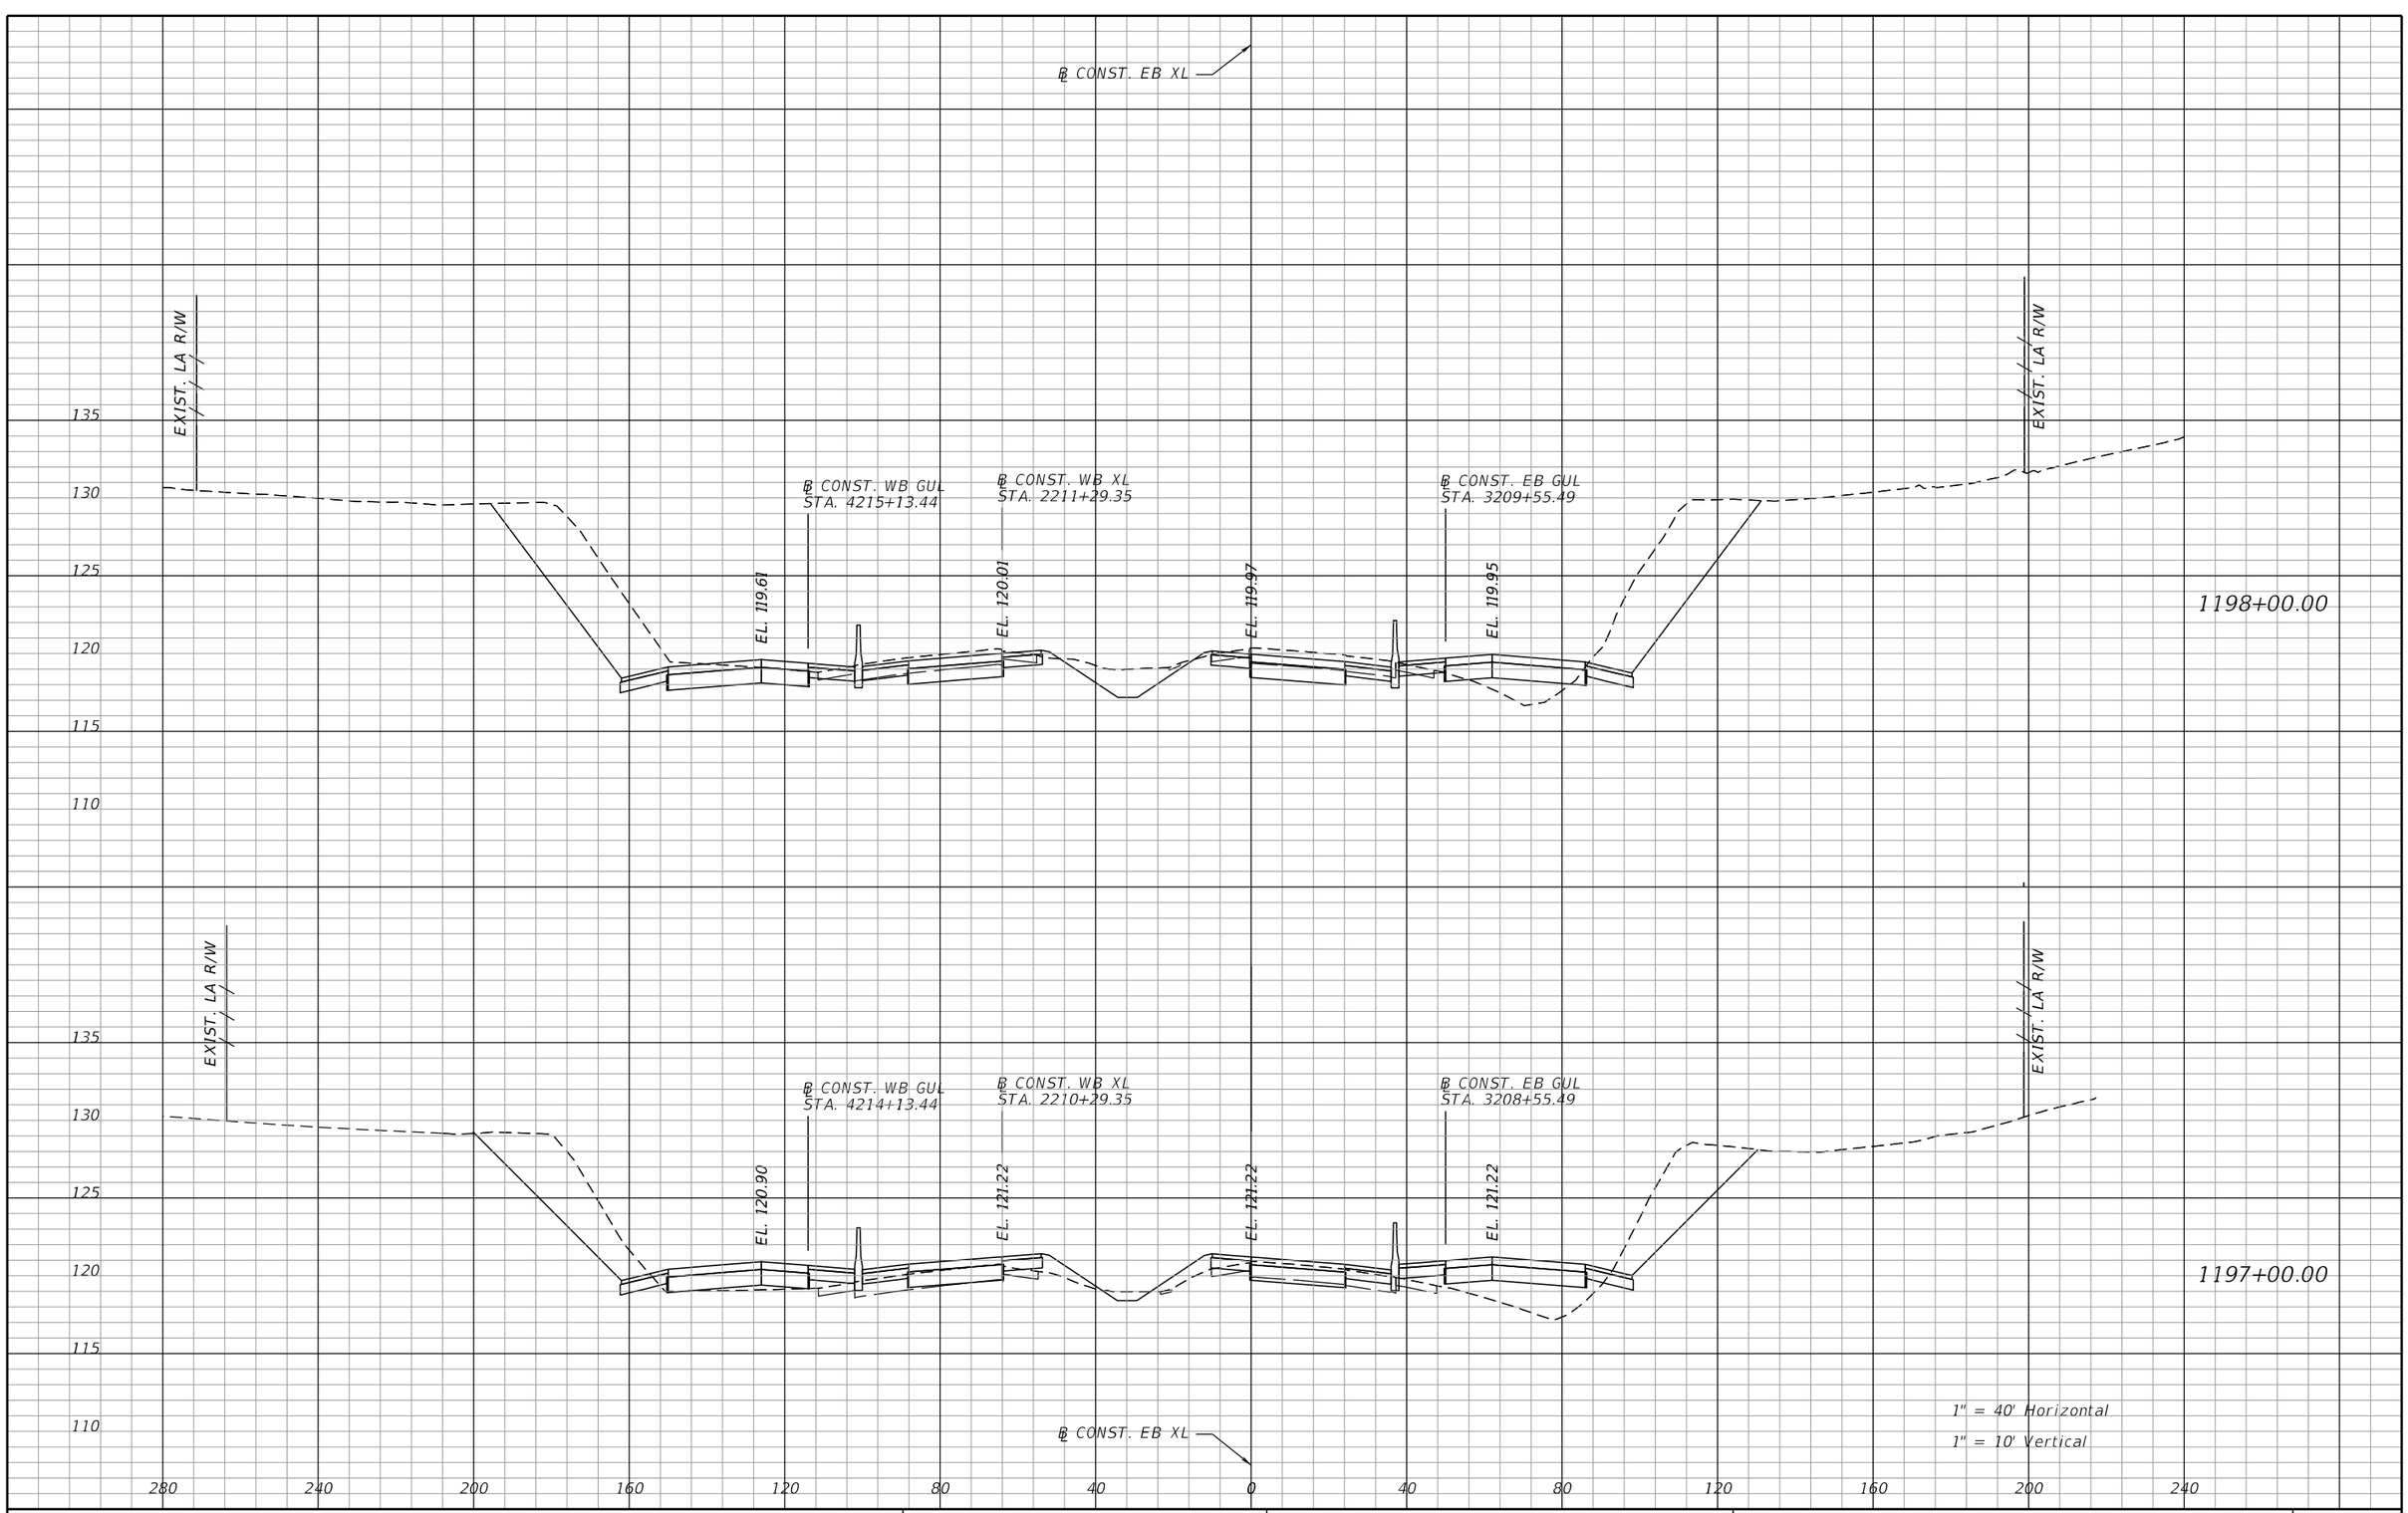

REVISIONS			
DATE	DESCRIPTION	DATE	DESCRIPTION

AECOM TECHNICAL SERVICES, Inc.
315 East Robinson Street, Suite 245
Orlando, FL, 32801
T 407.422.0353 F 407.423.2695
Certificate of Authorization No. 8115
www.aecom.com

STATE OF FLORIDA
DEPARTMENT OF TRANSPORTATION


ROAD NO.	COUNTY	FINANCIAL PROJECT ID
400	POLK	201210-3-52-01

SR 400 (I-4)
CROSS SECTIONS

SHEET NO. 337

PRELIMINARY: NOT FOR CONSTRUCTION

josue.diaz 3/7/2017 3:54:00 PM c:\pwworking\aecom_na\jdiaz\dms28180\RDXSRD01_SEGB1_EBI4.DGN

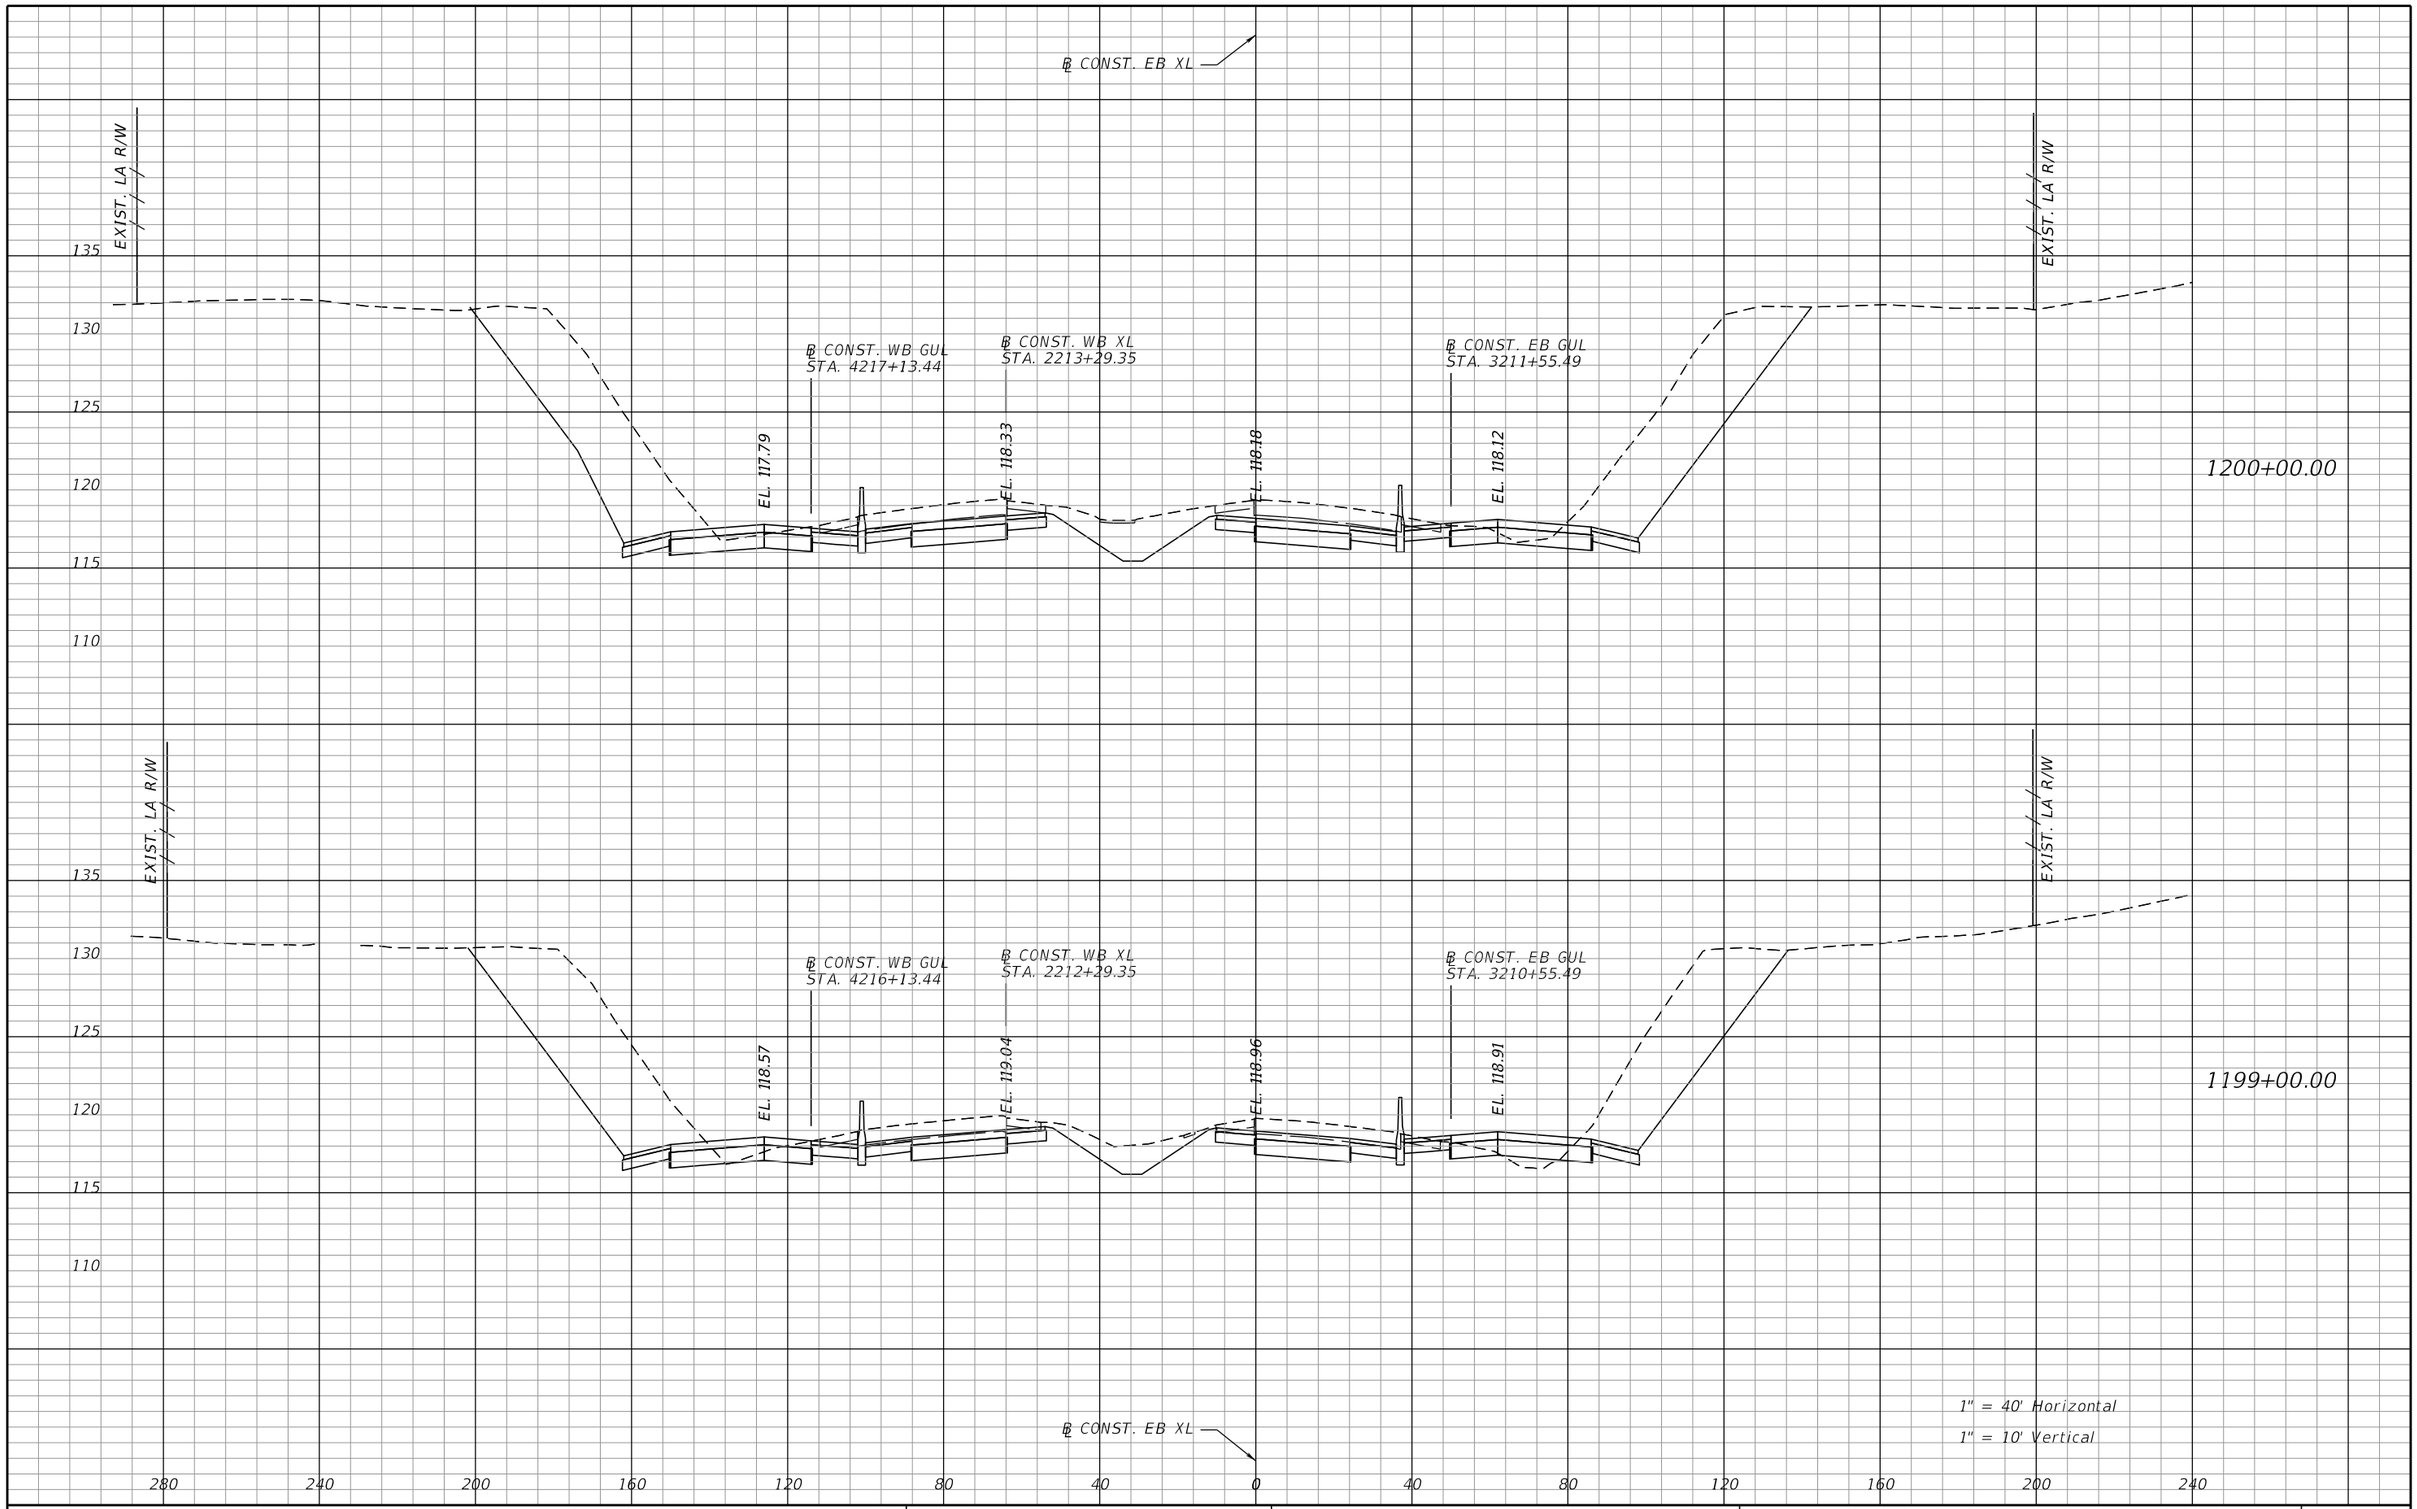

REVISIONS			
DATE	DESCRIPTION	DATE	DESCRIPTION

AECOM TECHNICAL SERVICES, Inc.
315 East Robinson Street, Suite 245
Orlando, FL, 32801
T 407.422.0353 F 407.423.2695
Certificate of Authorization No. 8115
www.aecom.com

STATE OF FLORIDA
DEPARTMENT OF TRANSPORTATION


ROAD NO.	COUNTY	FINANCIAL PROJECT ID
400	POLK	201210-3-52-01

SR 400 (I-4)
CROSS SECTIONS

SHEET NO. 338

josue.diaz 3/7/2017 3:54:23 PM c:\pwworking\aecom_na\jdiaz\dms28180\RDXSRD01_SEGB1_EBI4.DGN

PRELIMINARY: NOT FOR CONSTRUCTION

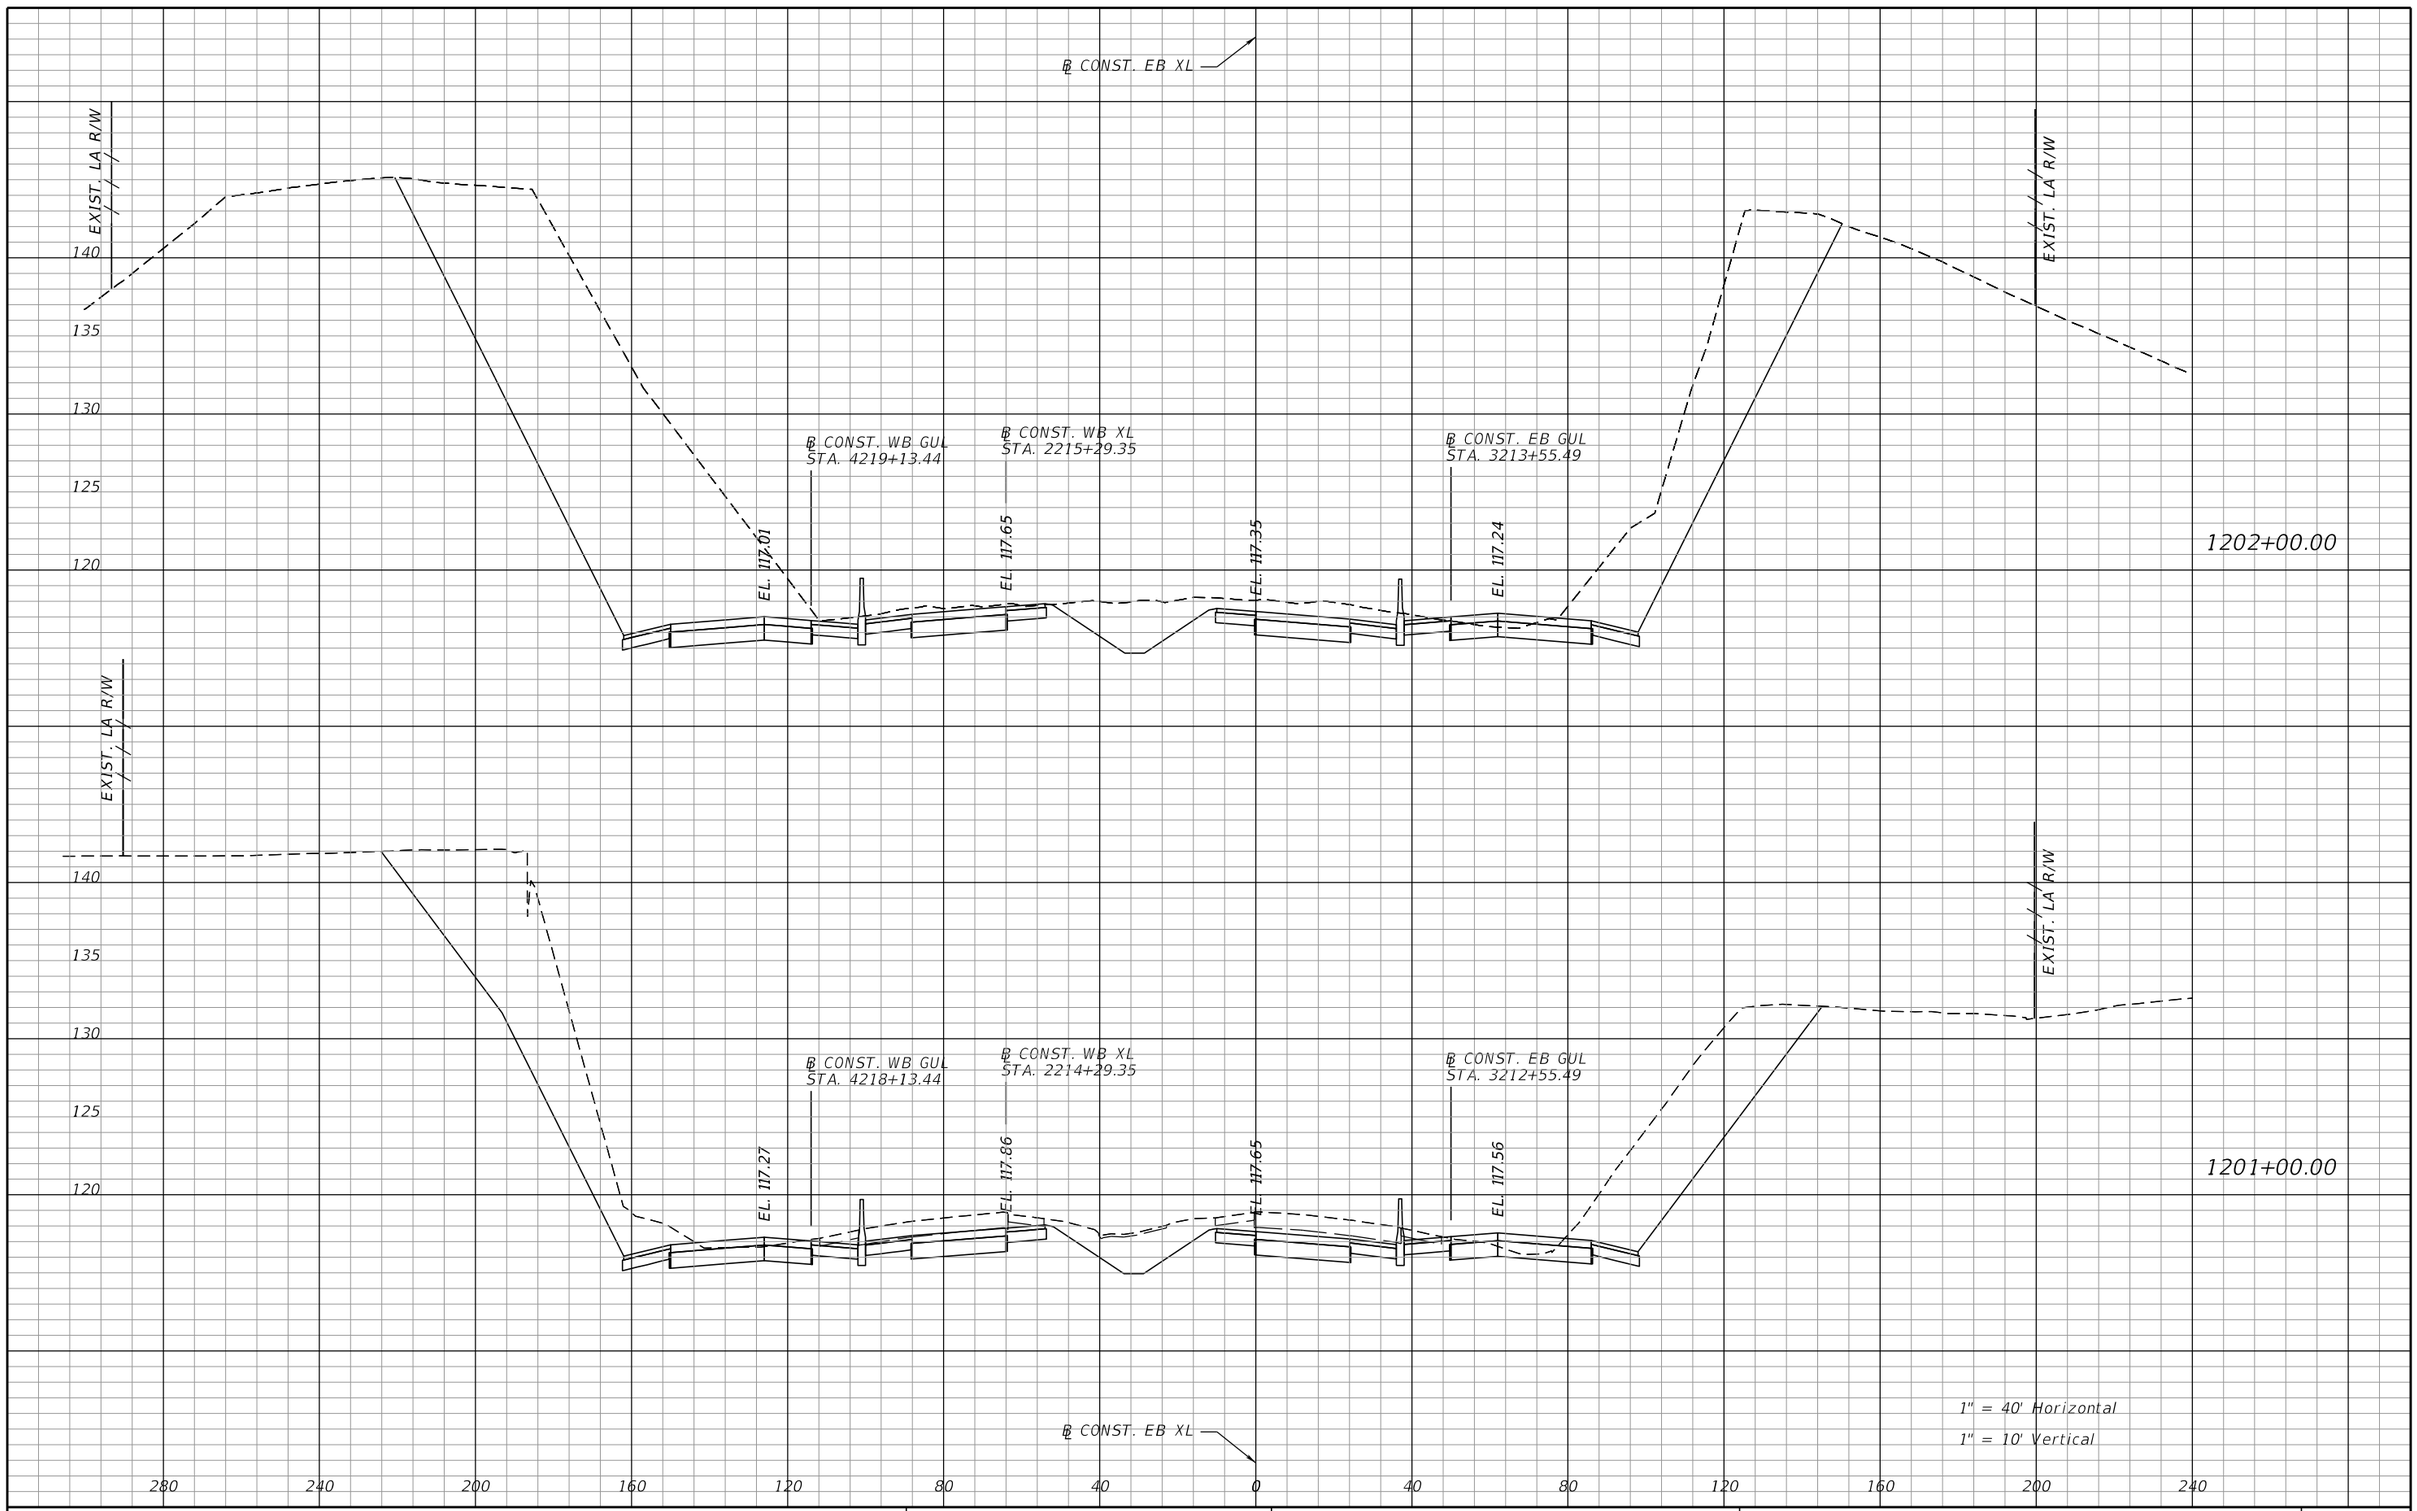

REVISIONS			
DATE	DESCRIPTION	DATE	DESCRIPTION

AECOM TECHNICAL SERVICES, Inc.
315 East Robinson Street, Suite 245
Orlando, FL, 32801
T 407.422.0353 F 407.423.2695
Certificate of Authorization No. 8115
www.aecom.com

STATE OF FLORIDA
DEPARTMENT OF TRANSPORTATION


ROAD NO.	COUNTY	FINANCIAL PROJECT ID
400	POLK	201210-3-52-01

SR 400 (I-4)
CROSS SECTIONS

SHEET NO. 339

PRELIMINARY: NOT FOR CONSTRUCTION

josue.diaz 3/7/2017 3:54:37 PM c:\pwworking\aecom_na\jdiaz\dms28180\RDXSRD01_SEGB1_EBI4.DGN

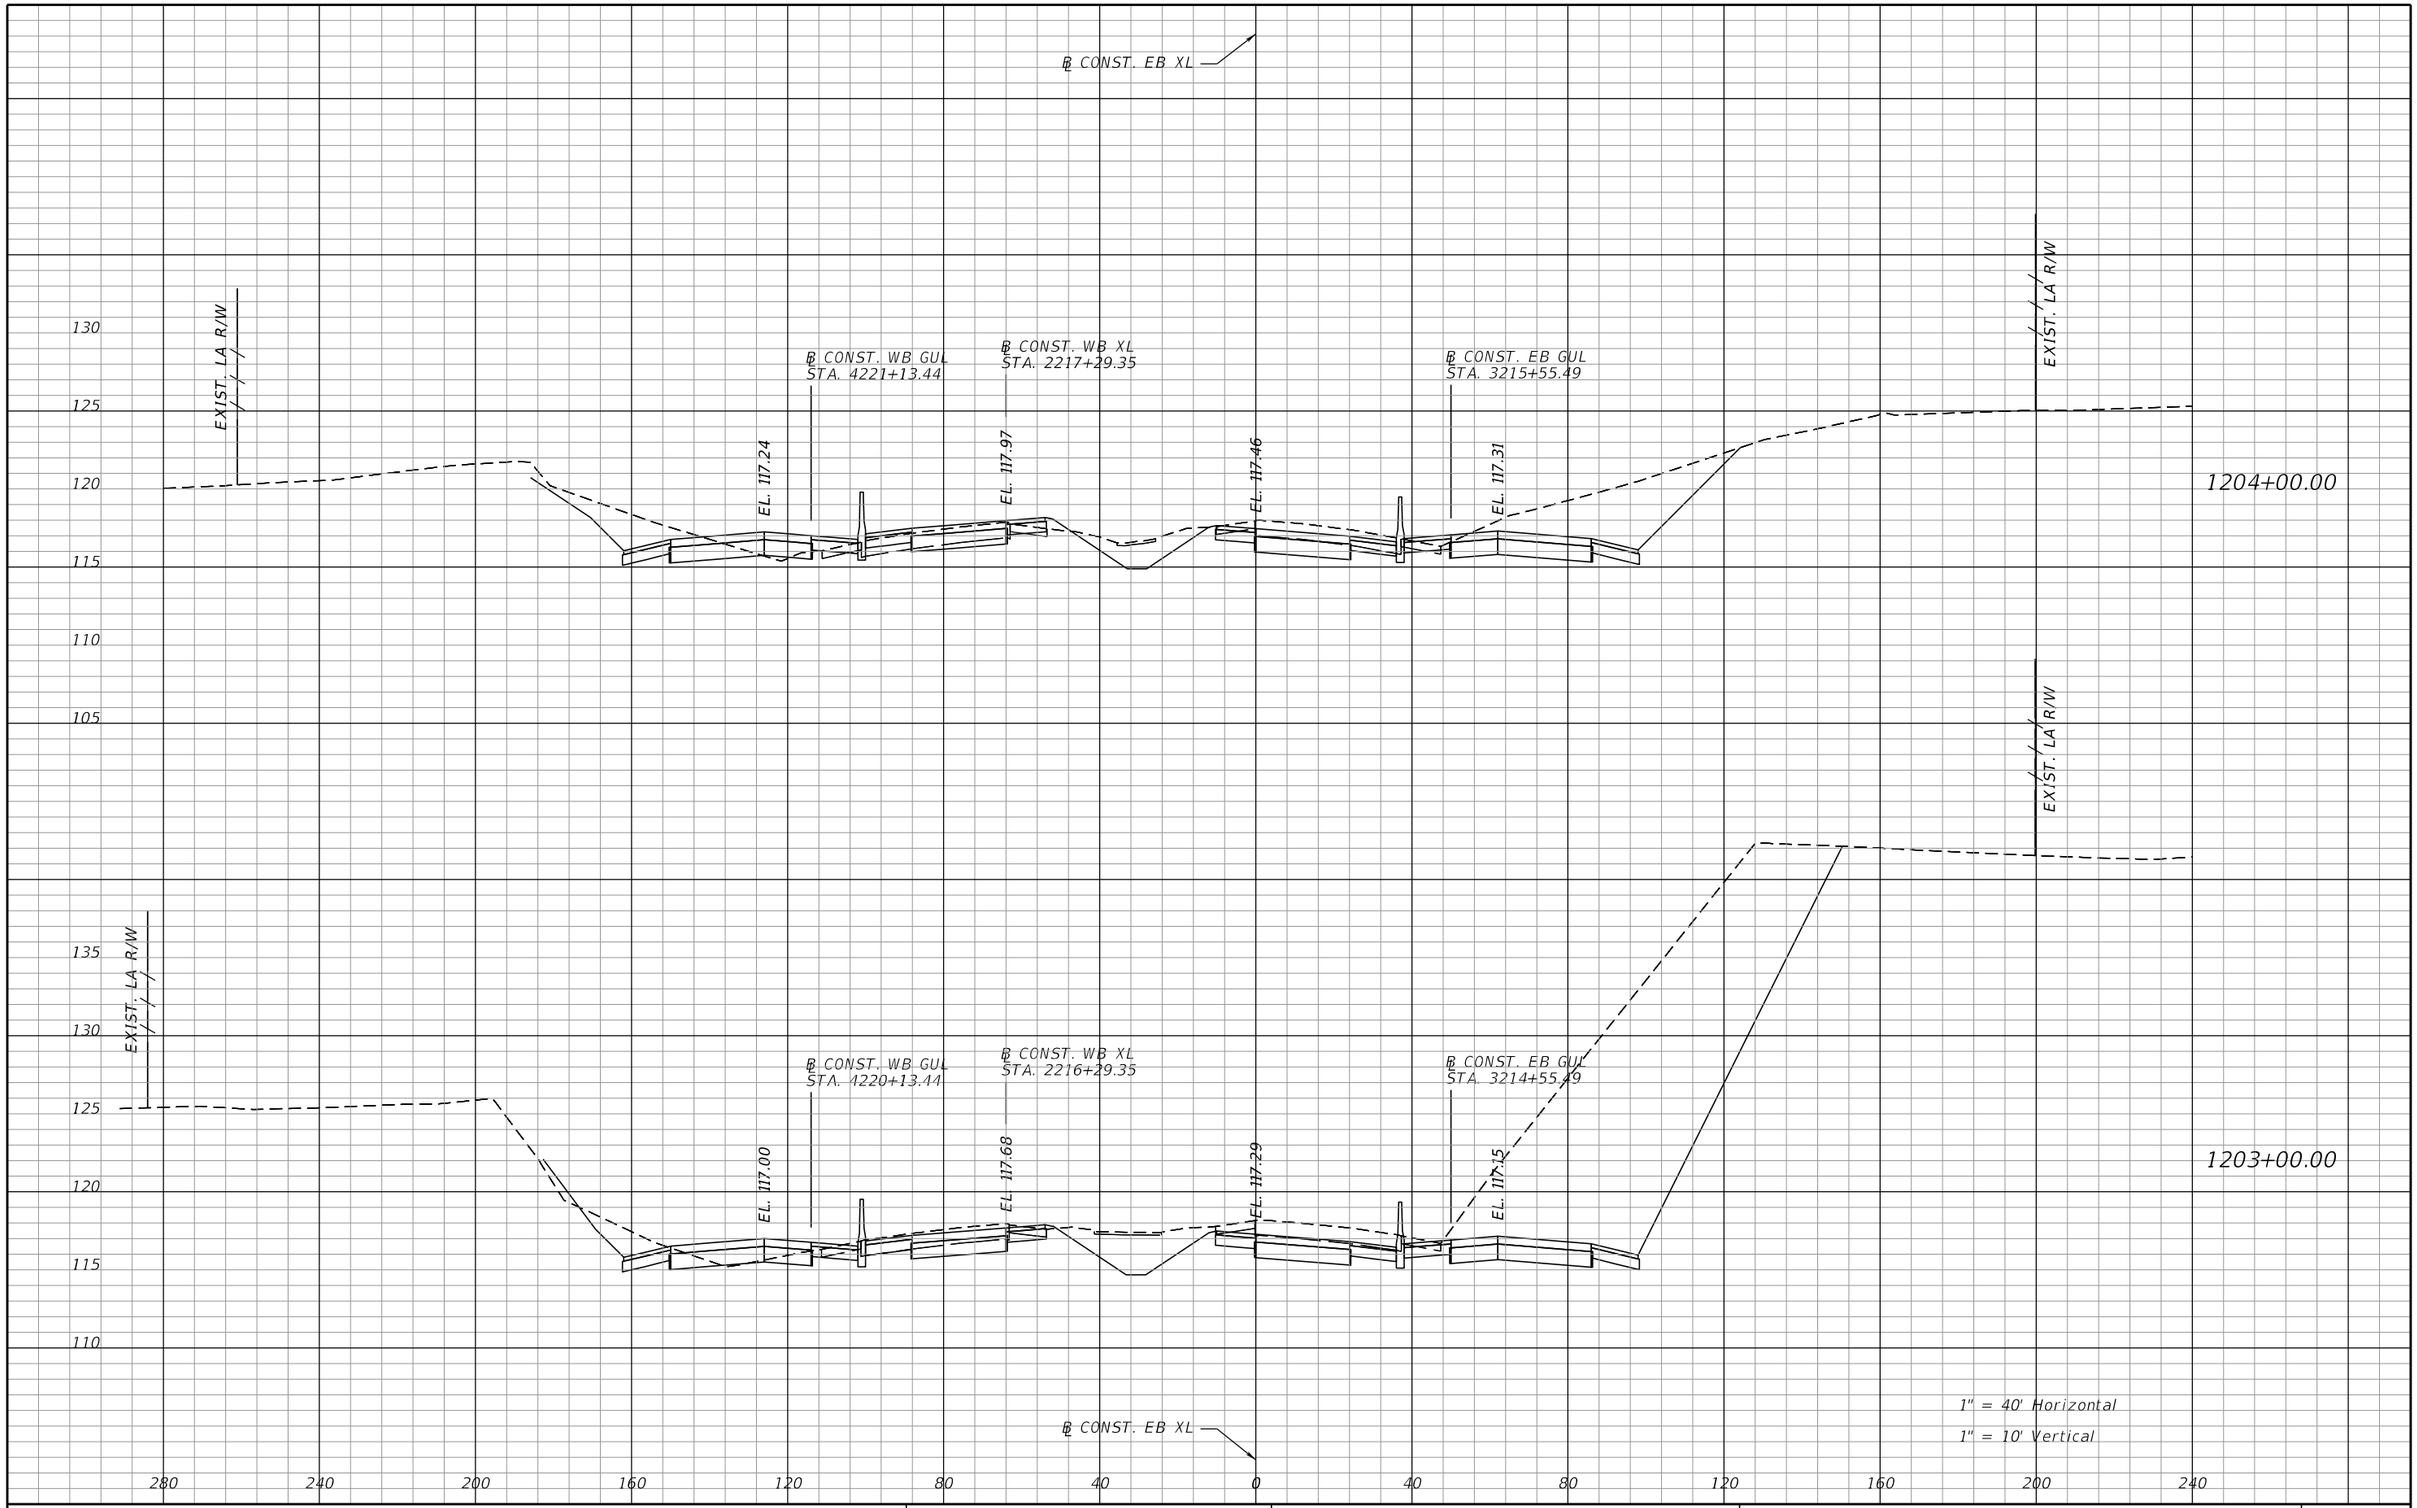

REVISIONS			
DATE	DESCRIPTION	DATE	DESCRIPTION

AECOM TECHNICAL SERVICES, Inc.
315 East Robinson Street, Suite 245
Orlando, FL, 32801
T 407.422.0353 F 407.423.2695
Certificate of Authorization No. 8115
www.aecom.com

STATE OF FLORIDA
DEPARTMENT OF TRANSPORTATION


ROAD NO.	COUNTY	FINANCIAL PROJECT ID
400	POLK	201210-3-52-01


SR 400 (I-4)
CROSS SECTIONS

SHEET NO. 340

PRELIMINARY: NOT FOR CONSTRUCTION

josue.diaz 3/7/2017 3:54:53 PM c:\pwworking\aecom_na\jdiaz\dms28180\RDXSRD01_SEGB1_EBI4.DGN

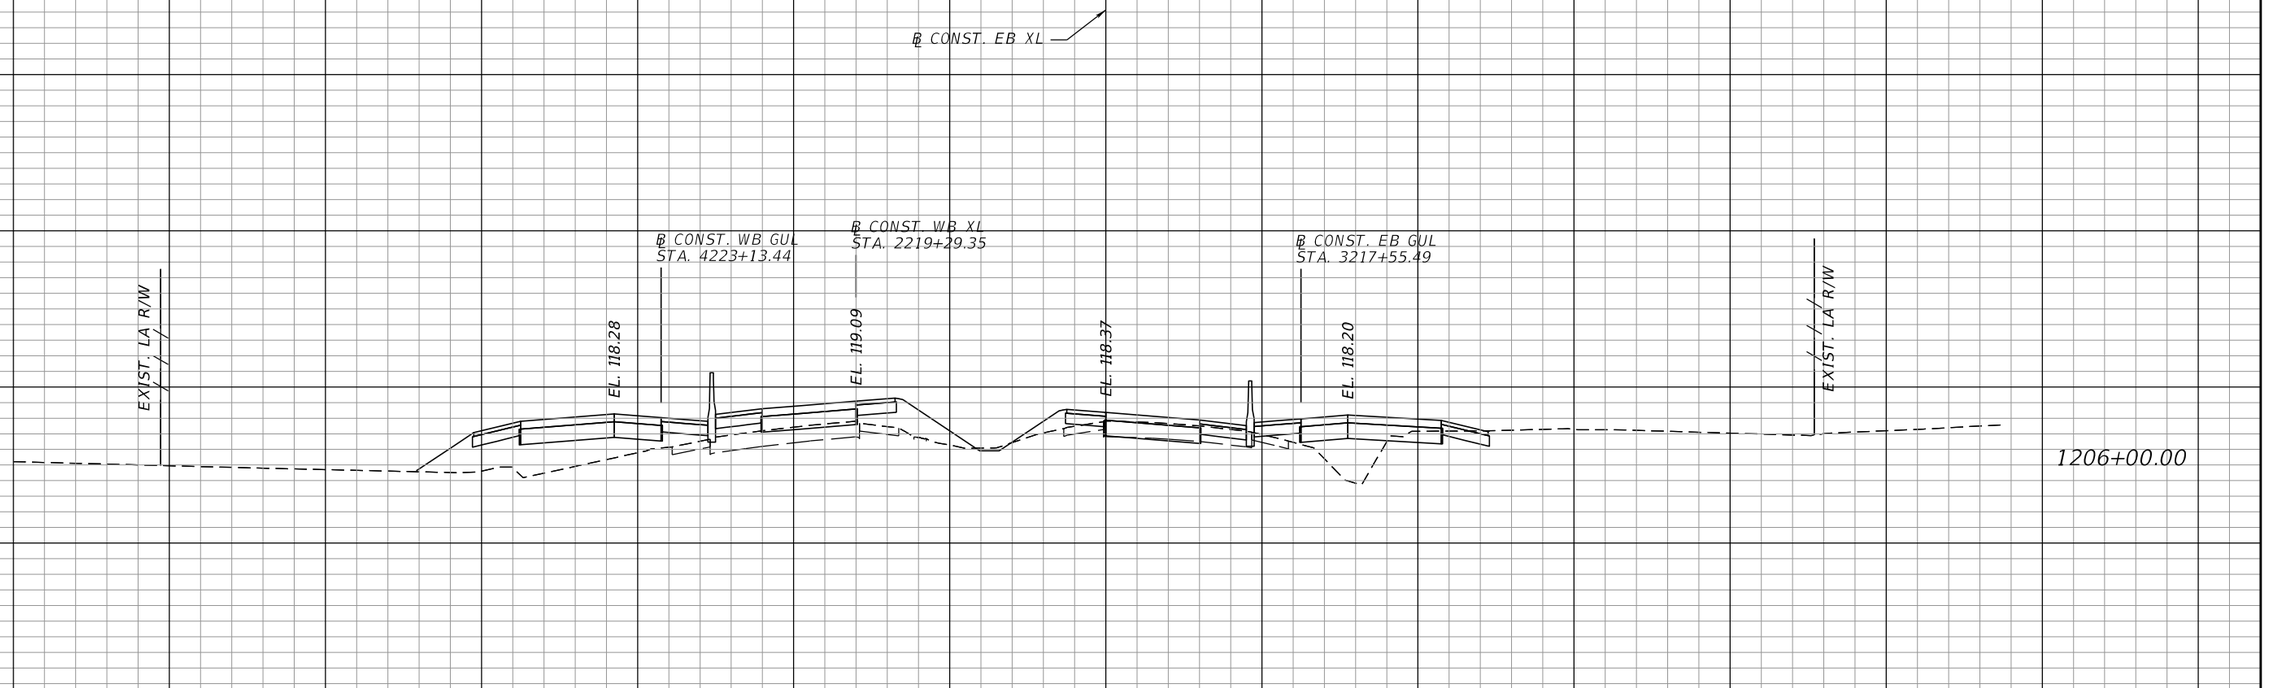

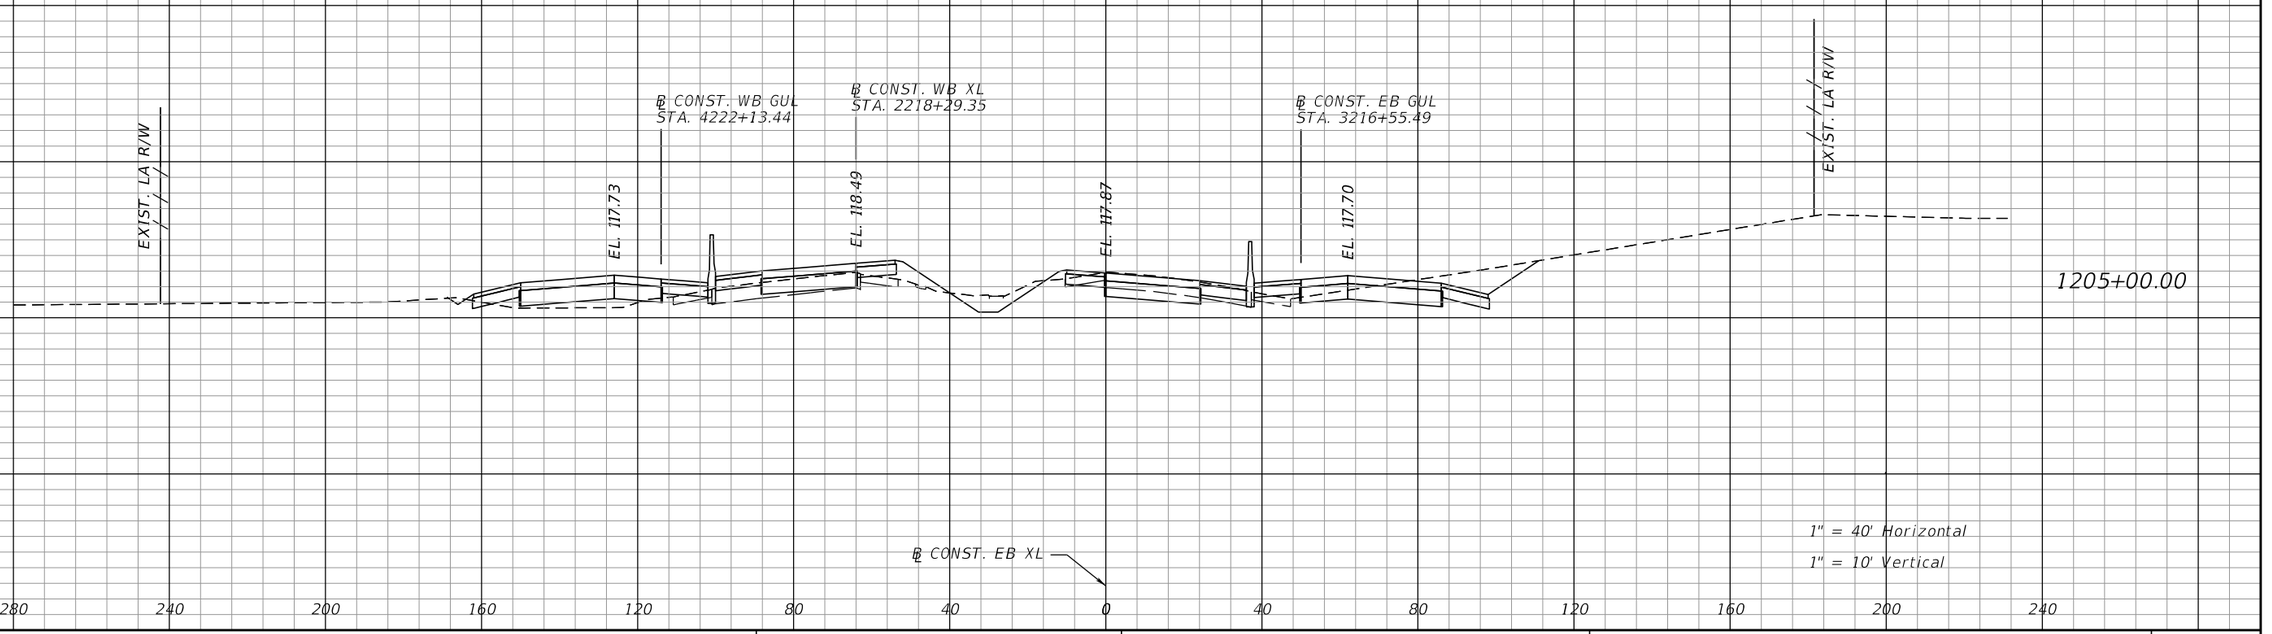

REVISIONS			
DATE	DESCRIPTION	DATE	DESCRIPTION

AECOM TECHNICAL SERVICES, Inc.
315 East Robinson Street, Suite 245
Orlando, FL, 32801
T 407.422.0353 F 407.423.2695
Certificate of Authorization No. 8115
www.aecom.com

STATE OF FLORIDA
DEPARTMENT OF TRANSPORTATION


ROAD NO.	COUNTY	FINANCIAL PROJECT ID
400	POLK	201210-3-52-01

SR 400 (I-4)
CROSS SECTIONS

SHEET NO. 341

PRELIMINARY: NOT FOR CONSTRUCTION

josue.diaz 3/7/2017 3:55:15 PM c:\pwworking\aecom_na\jdiaz\dms28180\RDXSRD01_SEGB1_EBI4.DGN

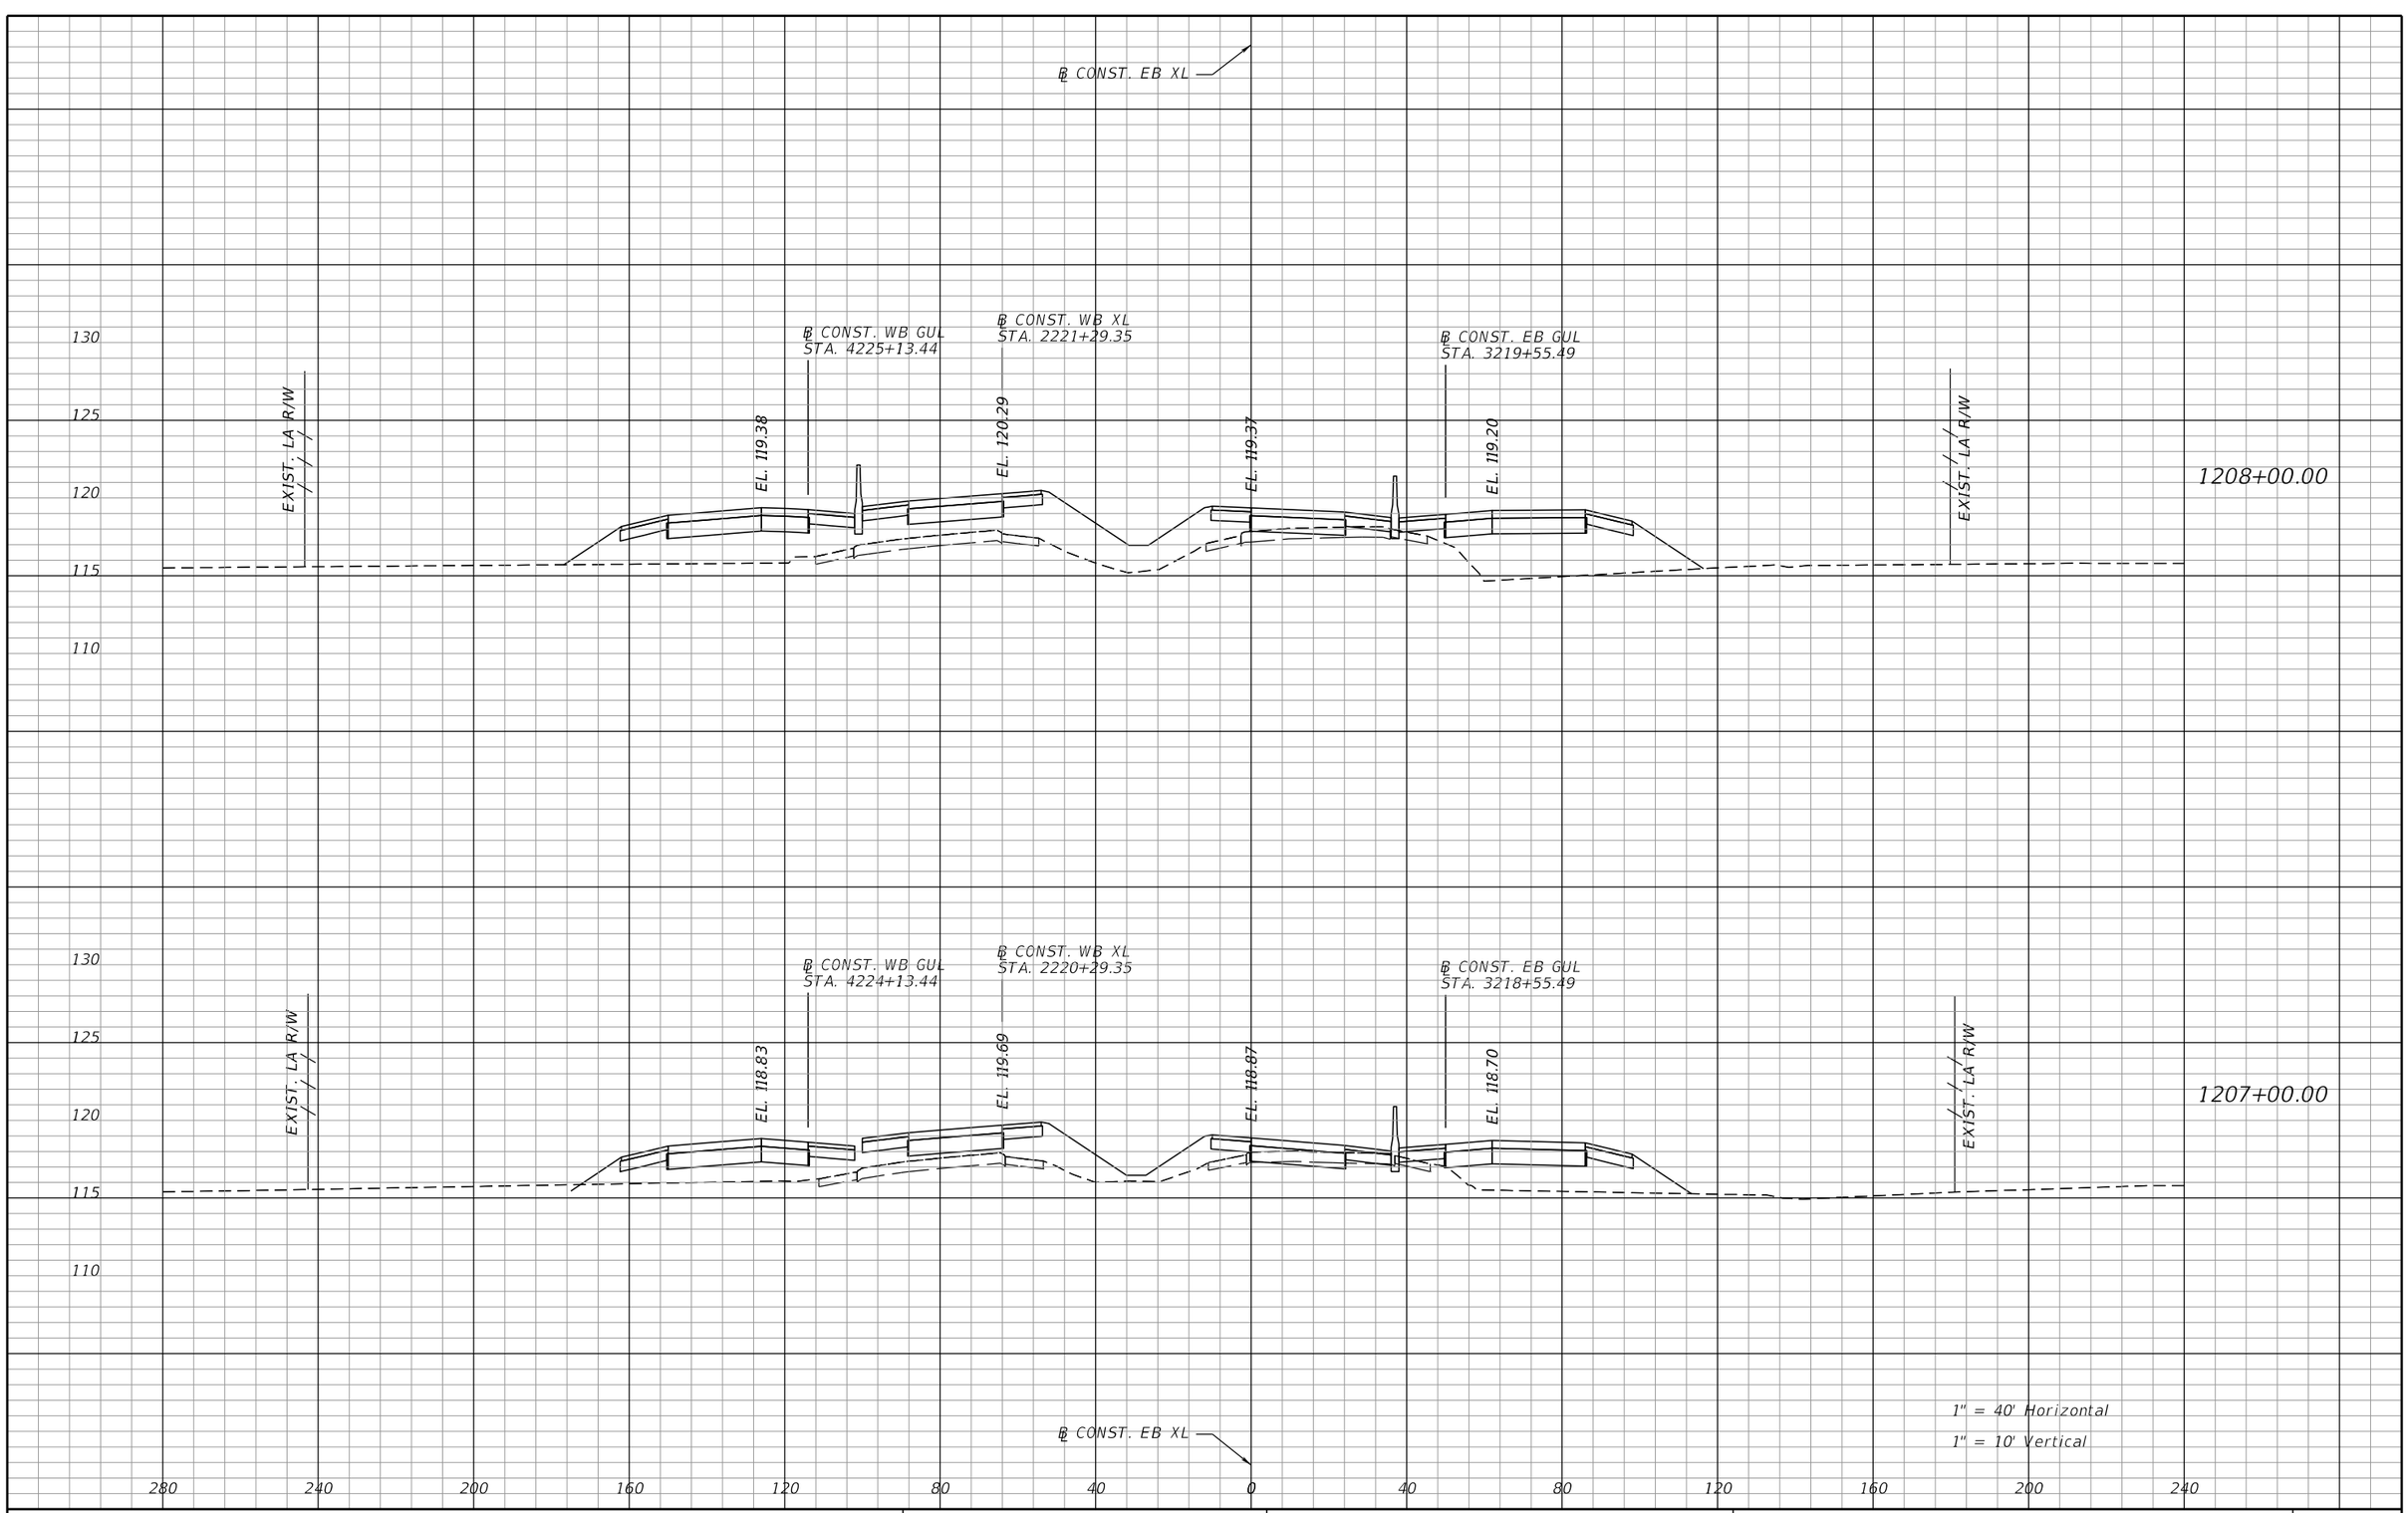

REVISIONS			
DATE	DESCRIPTION	DATE	DESCRIPTION

AECOM TECHNICAL SERVICES, Inc.
315 East Robinson Street, Suite 245
Orlando, FL, 32801
T 407.422.0353 F 407.423.2695
Certificate of Authorization No. 8115
www.aecom.com

STATE OF FLORIDA
DEPARTMENT OF TRANSPORTATION


ROAD NO.	COUNTY	FINANCIAL PROJECT ID
400	POLK	201210-3-52-01

SR 400 (I-4)
CROSS SECTIONS

SHEET NO. 342

josue.diaz 3/7/2017 3:55:33 PM c:\pwworking\aecom_na\jdiaz\dms28180\RDXSRD01_SEGB1_EBI4.DGN

PRELIMINARY: NOT FOR CONSTRUCTION

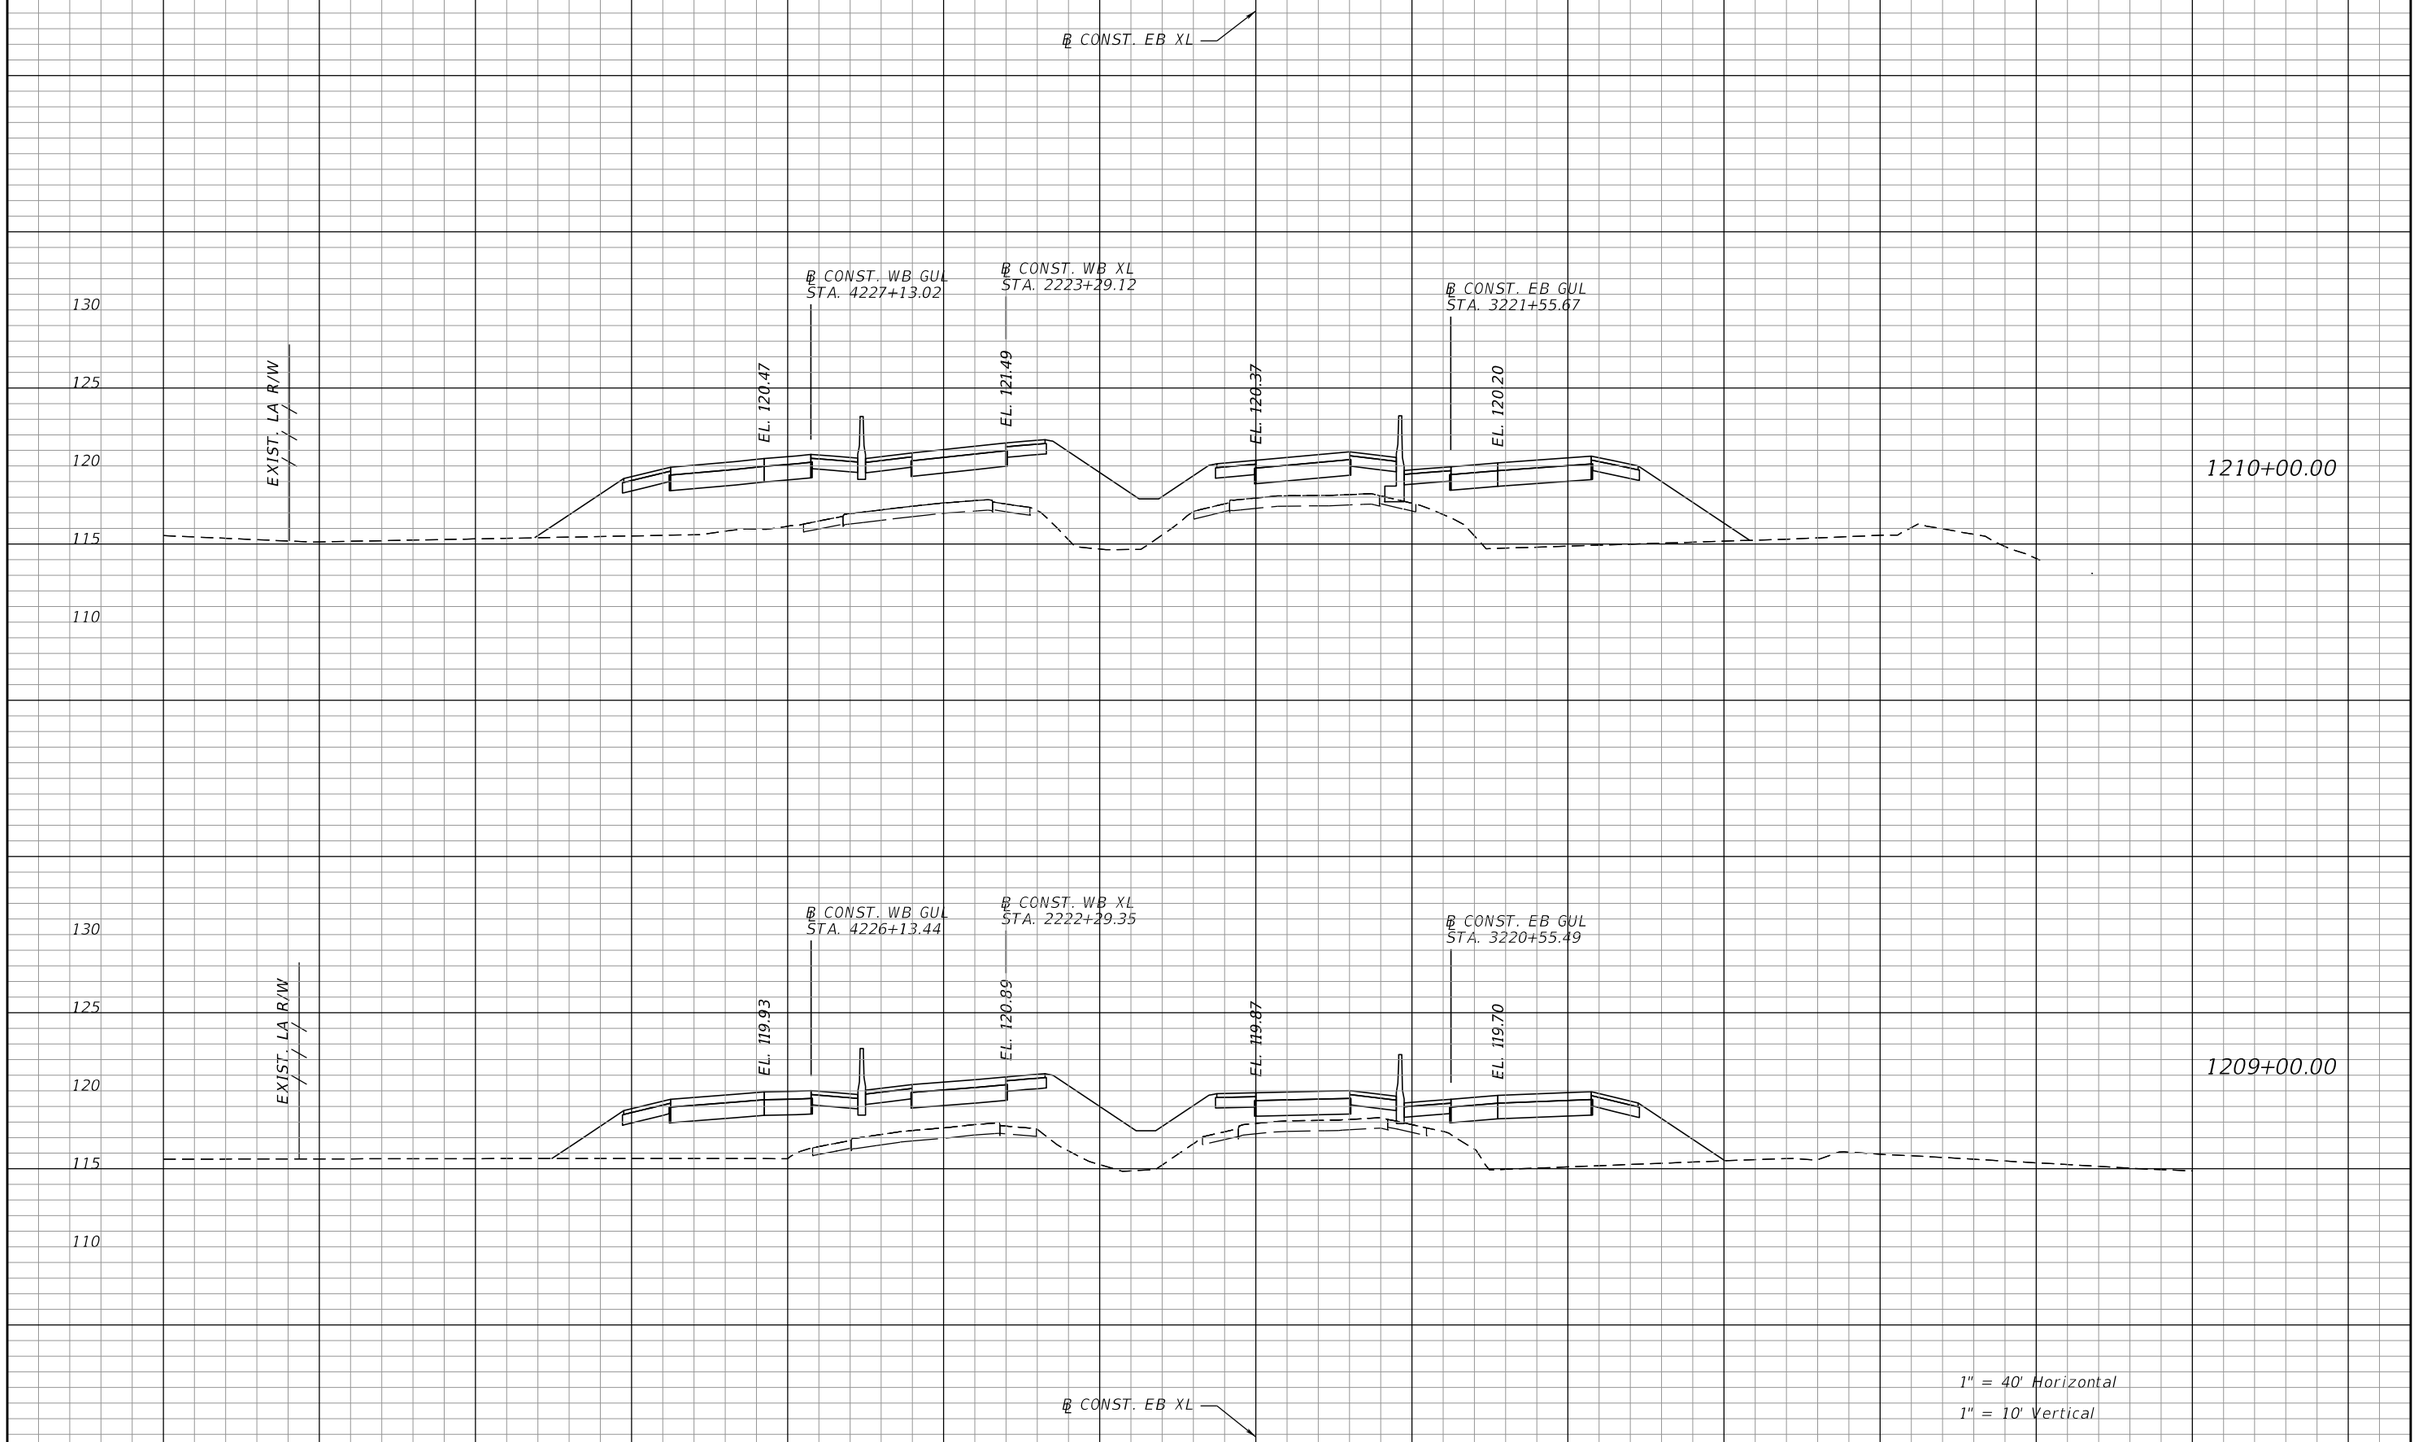

REVISIONS			
DATE	DESCRIPTION	DATE	DESCRIPTION

AECOM TECHNICAL SERVICES, Inc.
315 East Robinson Street, Suite 245
Orlando, FL, 32801
T 407.422.0353 F 407.423.2695
Certificate of Authorization No. 8115
www.aecom.com

STATE OF FLORIDA
DEPARTMENT OF TRANSPORTATION


ROAD NO.	COUNTY	FINANCIAL PROJECT ID
400	POLK	201210-3-52-01

SR 400 (I-4)
CROSS SECTIONS

SHEET NO. 343

PRELIMINARY: NOT FOR CONSTRUCTION

josue.diaz 3/7/2017 3:55:54 PM c:\pwworking\aecom_na\jdiaz\dms28180\RDXSRD01_SEGB1_EBI4.DGN

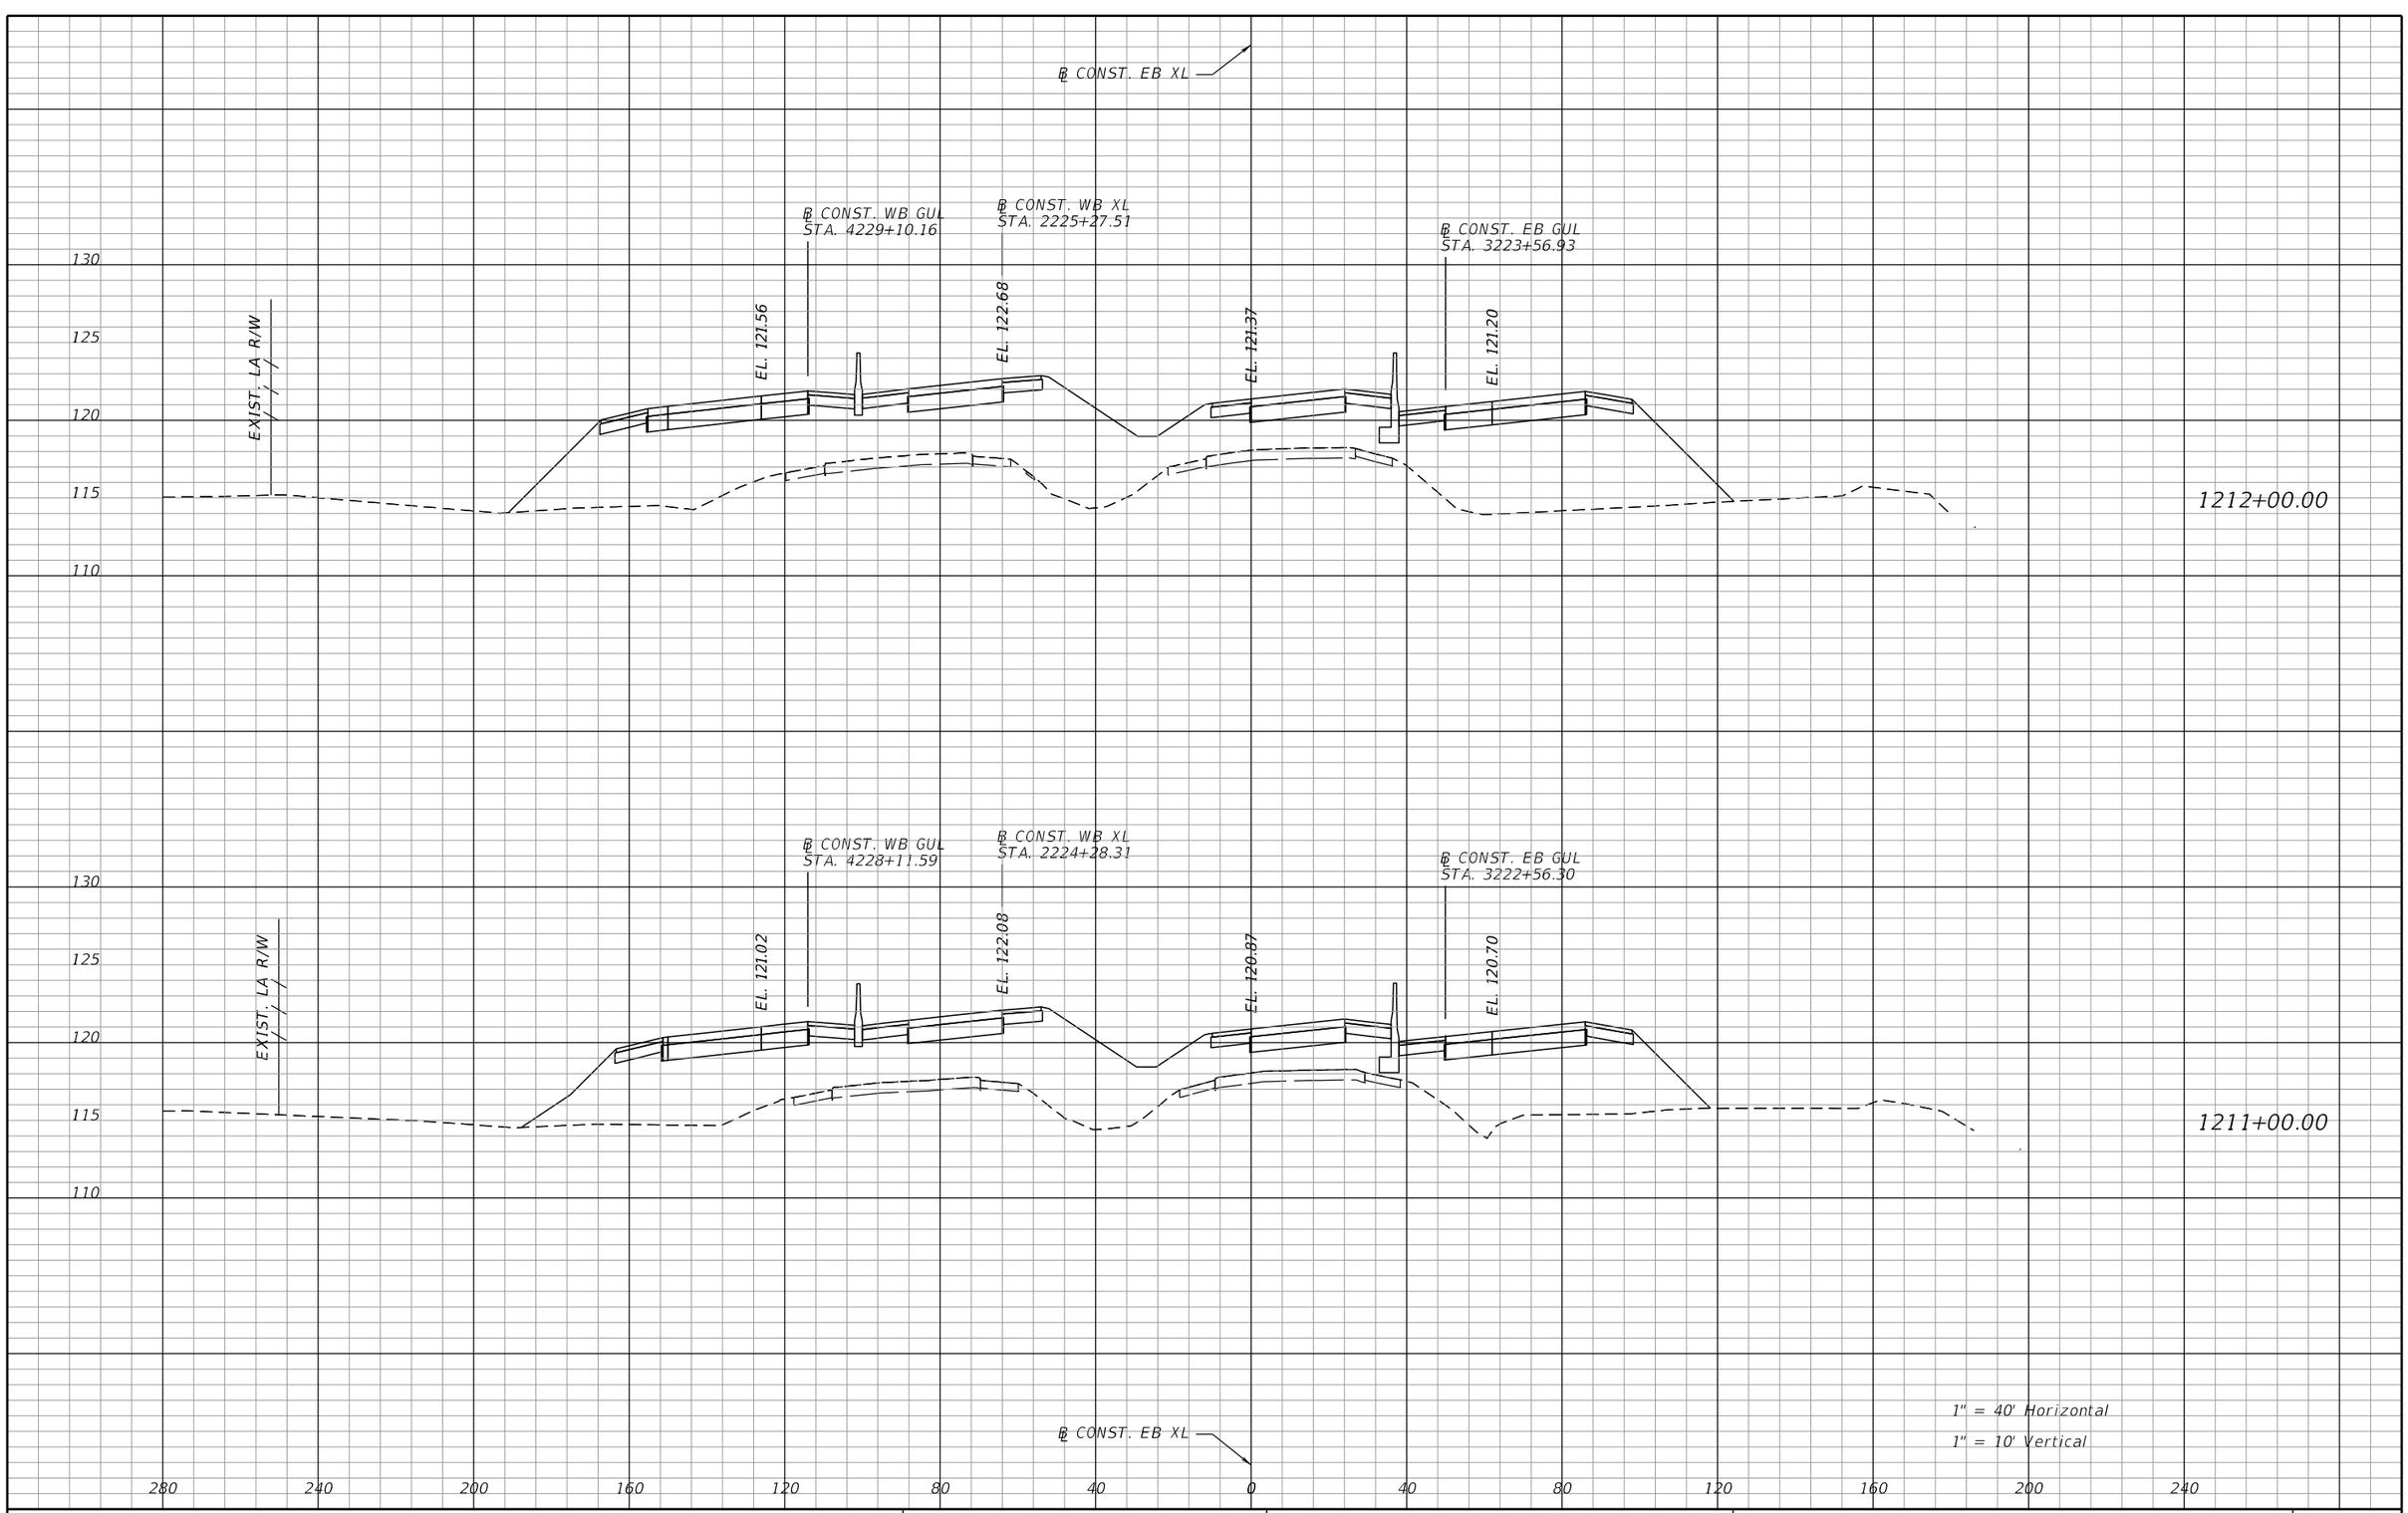

PRELIMINARY: NOT FOR CONSTRUCTION

REVISIONS			
DATE	DESCRIPTION	DATE	DESCRIPTION

AECOM TECHNICAL SERVICES, Inc.
315 East Robinson Street, Suite 245
Orlando, FL, 32801
T 407.422.0353 F 407.423.2695
Certificate of Authorization No. 8115
www.aecom.com


STATE OF FLORIDA
DEPARTMENT OF TRANSPORTATION

ROAD NO.	COUNTY	FINANCIAL PROJECT ID
400	POLK	201210-3-52-01

SR 400 (I-4)
CROSS SECTIONS

SHEET NO. 344

josue.diaz 3/7/2017 3:56:15 PM c:\pwworking\aecom_na\jdiaz\dms28180\RDXSRD01_SEGB1_EBI4.DGN

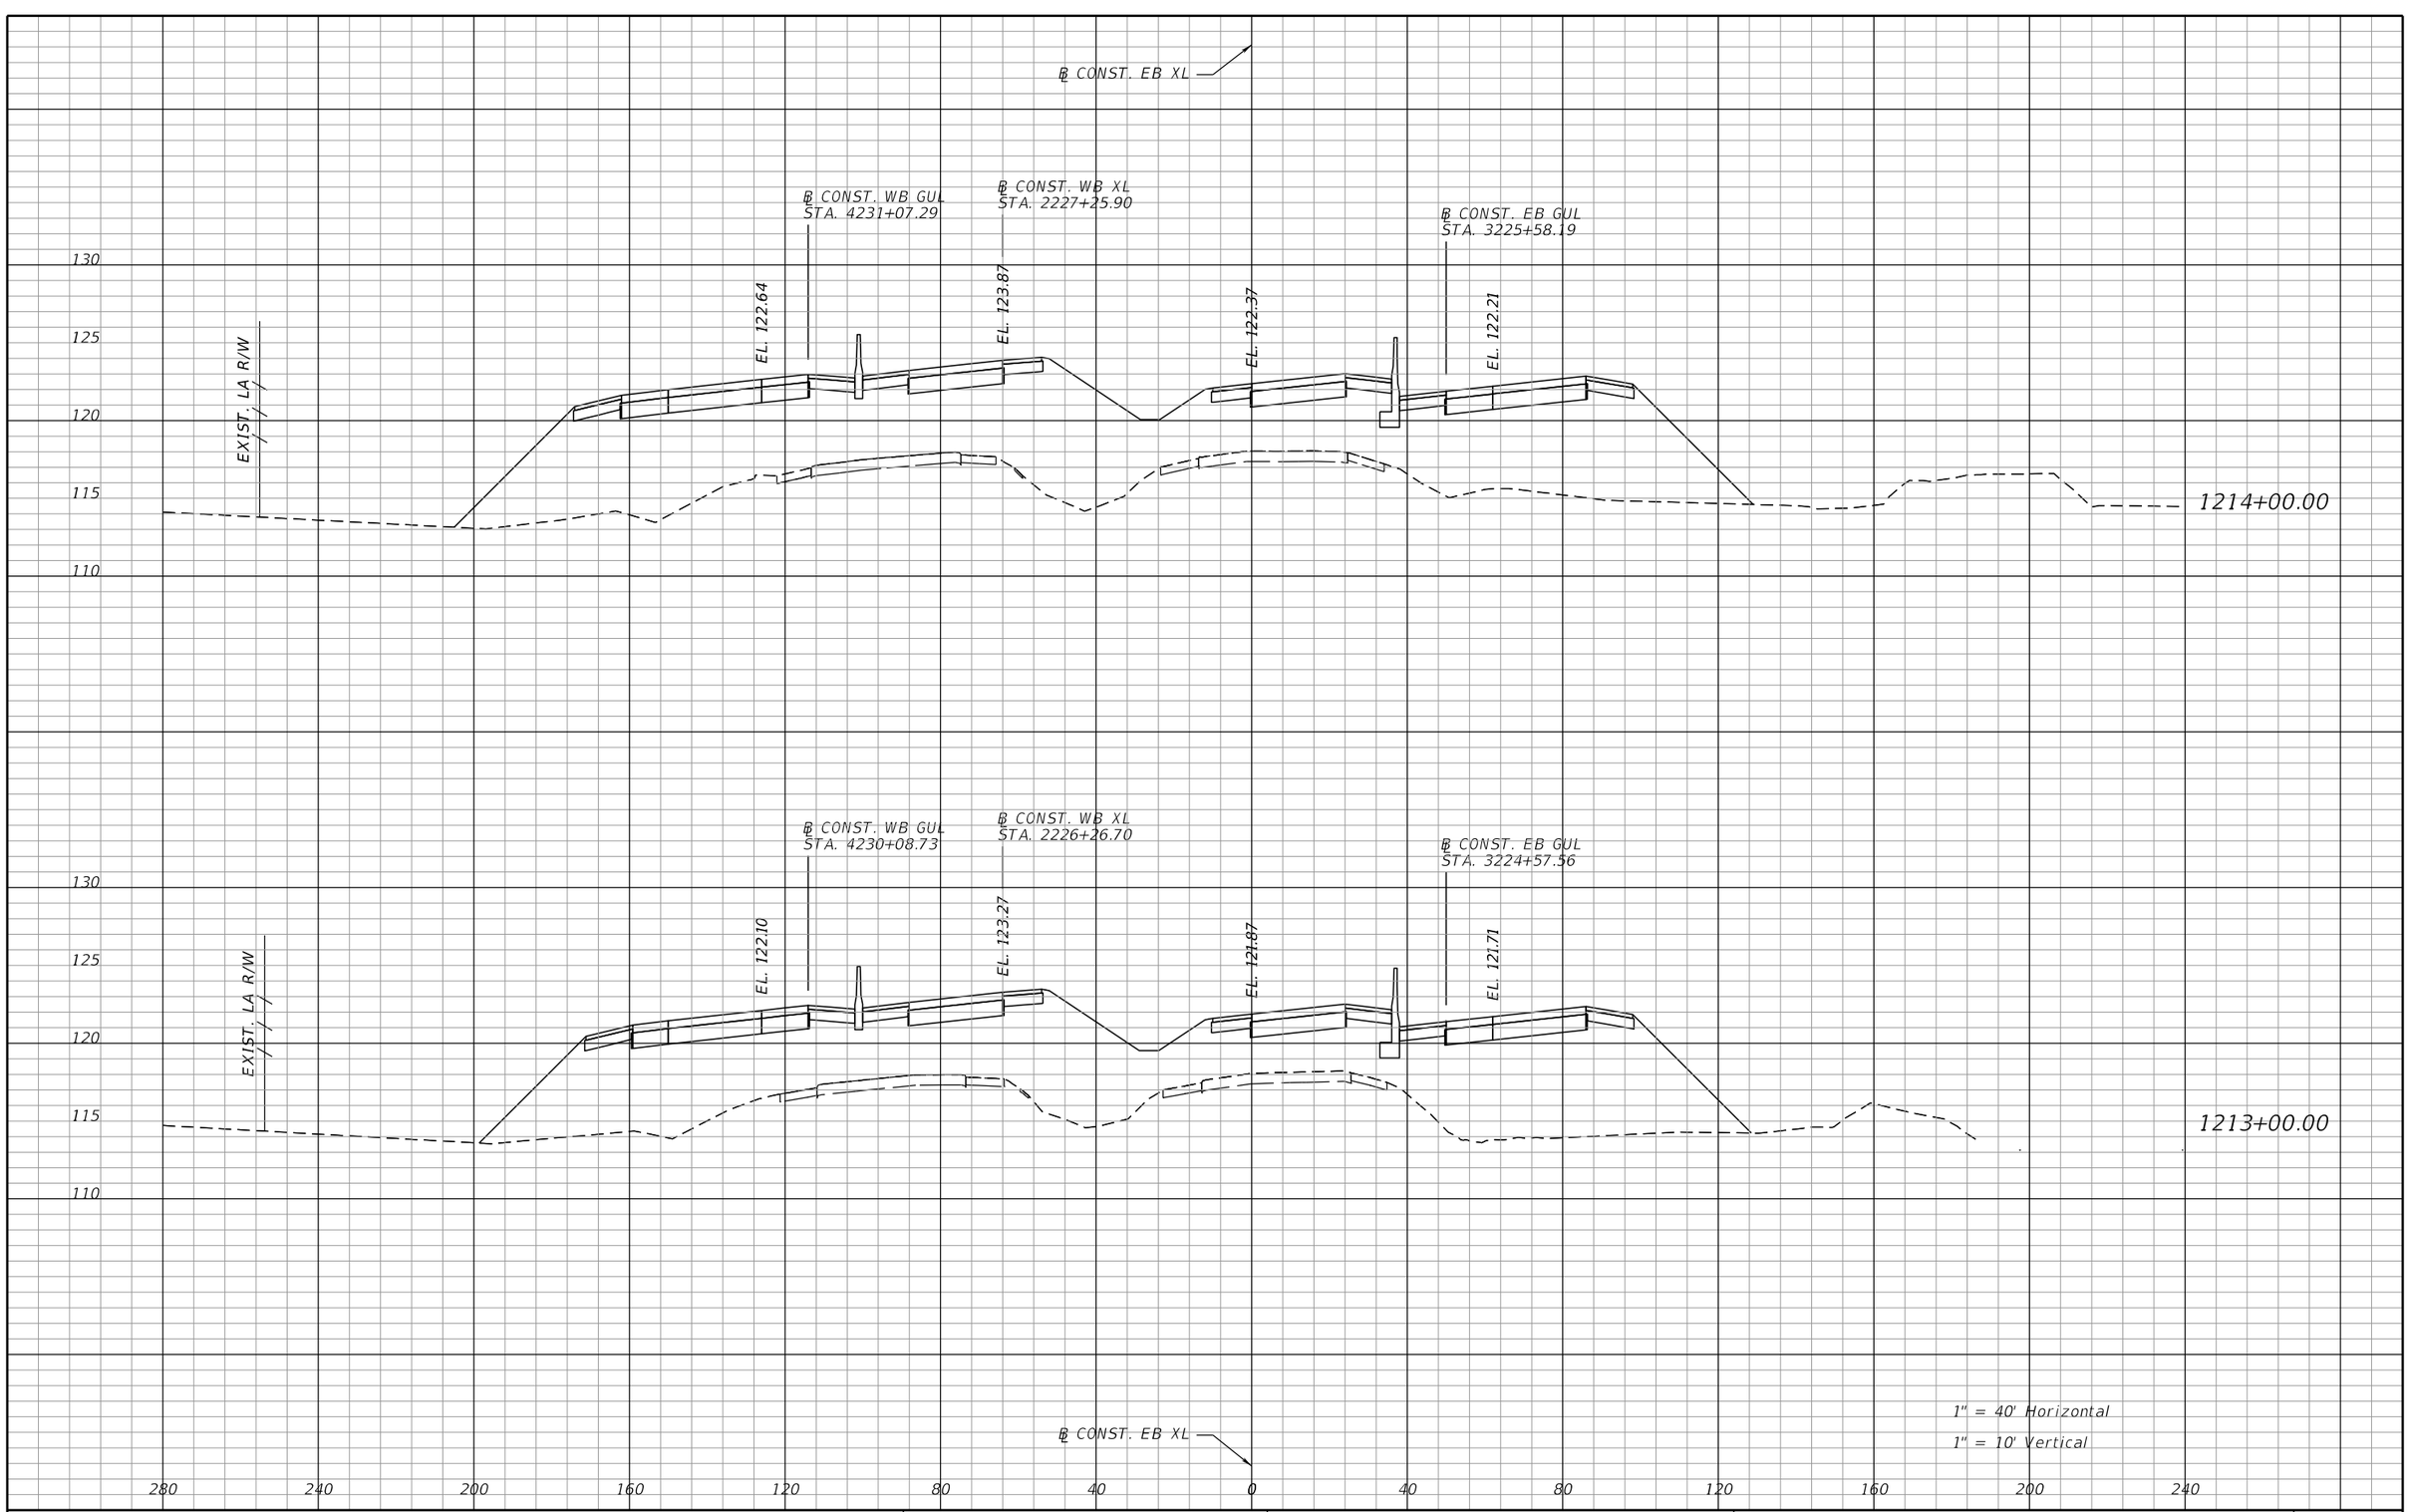

REVISIONS			
DATE	DESCRIPTION	DATE	DESCRIPTION

AECOM TECHNICAL SERVICES, Inc.
315 East Robinson Street, Suite 245
Orlando, FL, 32801
T 407.422.0353 F 407.423.2695
Certificate of Authorization No. 8115
www.aecom.com

STATE OF FLORIDA
DEPARTMENT OF TRANSPORTATION


ROAD NO.	COUNTY	FINANCIAL PROJECT ID
400	POLK	201210-3-52-01

SR 400 (I-4)
CROSS SECTIONS

SHEET NO. 345

PRELIMINARY: NOT FOR CONSTRUCTION

josue.diaz 3/7/2017 3:56:29 PM c:\pwworking\aecom_na\jdiaz\dms28180\RDXSRD01_SEGB1_EBI4.DGN

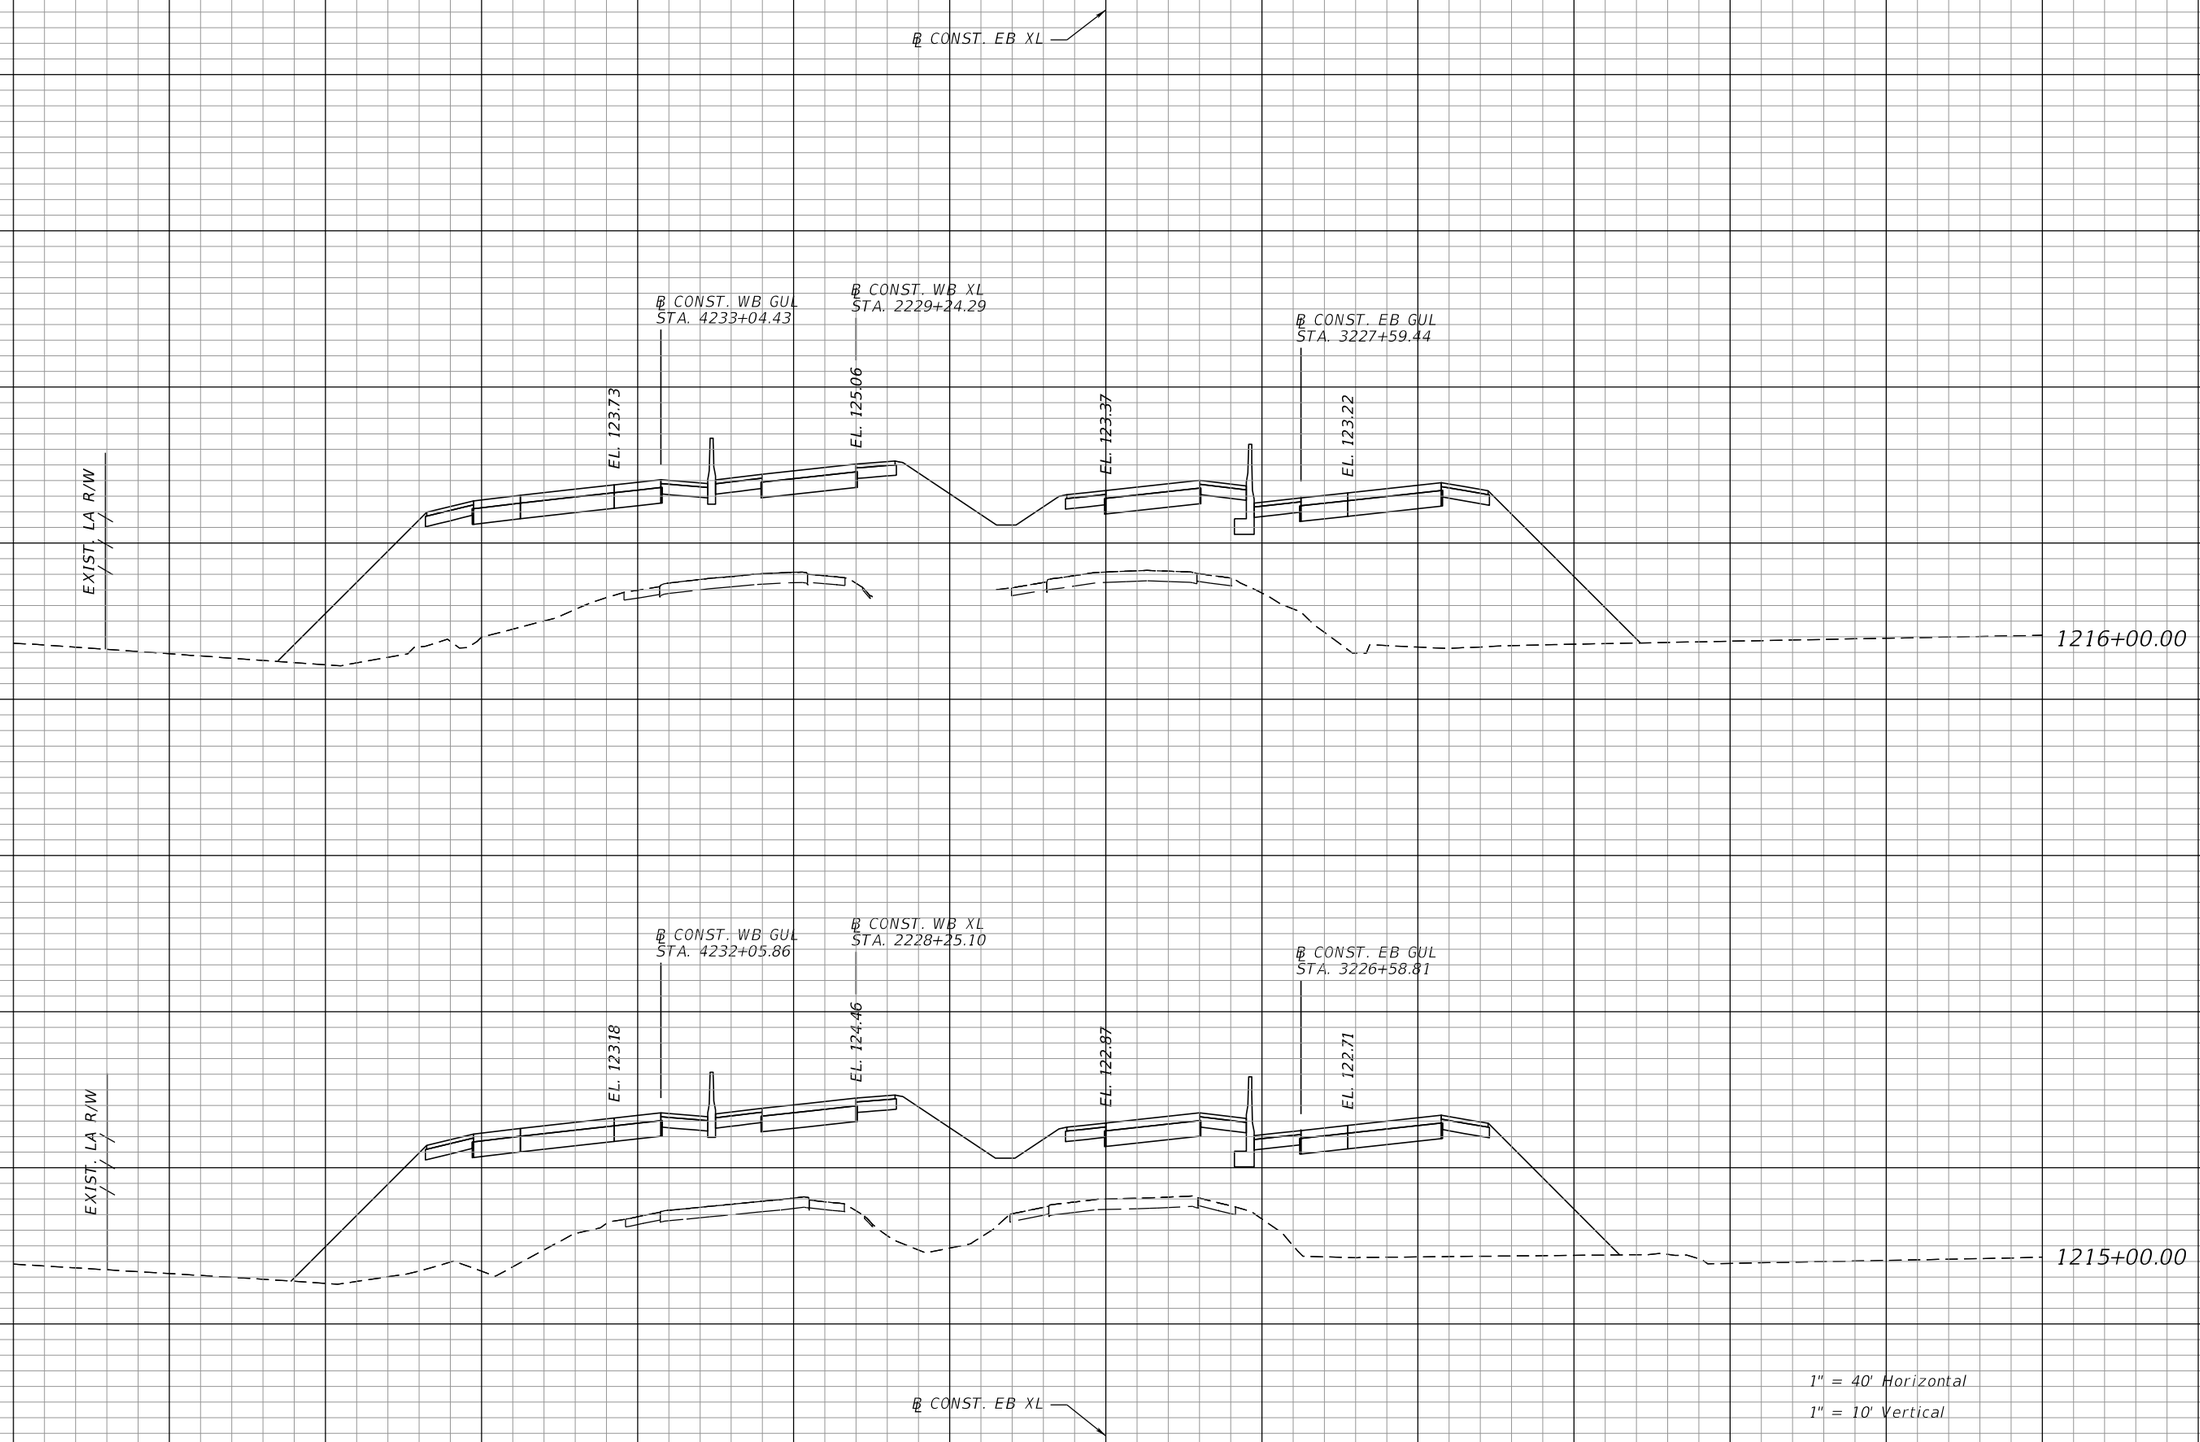

REVISIONS			
DATE	DESCRIPTION	DATE	DESCRIPTION

AECOM TECHNICAL SERVICES, Inc.
315 East Robinson Street, Suite 245
Orlando, FL, 32801
T 407.422.0353 F 407.423.2695
Certificate of Authorization No. 8115
www.aecom.com

STATE OF FLORIDA
DEPARTMENT OF TRANSPORTATION

ROAD NO.	COUNTY	FINANCIAL PROJECT ID
400	POLK	201210-3-52-01

SR 400 (I-4)
CROSS SECTIONS

SHEET NO. 346

PRELIMINARY: NOT FOR CONSTRUCTION

josue.diaz 3/7/2017 3:56:47 PM c:\pwworking\aecom_na\jdiaz\dms28180\RDXSRD01_SEGB1_EBI4.DGN

℄ CONST. EB XL

℄ CONST. WB GUL
STA. 4234+03.00

℄ CONST. WB XL
STA. 2230+23.49

℄ CONST. EB GUL
STA. 3228+60.07

EL. 124.27

EL. 125.65

EL. 123.87

EL. 123.72

EXIST. LA R/W

130

125

120

115

110

1217+00.00

℄ CONST. EB XL

280 240 200 160 120 80 40 0 40 80 120 160 200 240

1" = 40' Horizontal
1" = 10' Vertical

PRELIMINARY: NOT FOR CONSTRUCTION

REVISIONS			
DATE	DESCRIPTION	DATE	DESCRIPTION

AECOM TECHNICAL SERVICES, Inc.
315 East Robinson Street, Suite 245
Orlando, FL, 32801
T 407.422.0353 F 407.423.2695
Certificate of Authorization No. 8115
www.aecom.com

STATE OF FLORIDA
DEPARTMENT OF TRANSPORTATION

ROAD NO.	COUNTY	FINANCIAL PROJECT ID
400	POLK	201210-3-52-01

SR 400 (I-4)
CROSS SECTIONS

SHEET NO. 347

josue.diaz 3/7/2017 3:57:06 PM c:\pwworking\aecom_na\jdiaz\dms28180\RDXSRD01_SEGB1_EBI4.DGN

280 240 200 160 120 80 40 0 40 80 120 160 200 240 280

℄ CONST. US27 SB

180
175
170
165
160

Exist. R/W

Exist. R/W

200+00.00

1" = 40' Horizontal
1" = 10' Vertical

280 240 200 160 120 80 40 0 40 80 120 160 200 240 280

REVISIONS			
DATE	DESCRIPTION	DATE	DESCRIPTION

DEWBERRY ENGINEERS INC.
800 NORTH MAGNOLIA AVENUE, SUITE 1000
ORLANDO, FL 32803
CERTIFICATE OF AUTHORIZATION 8794

STATE OF FLORIDA
DEPARTMENT OF TRANSPORTATION

ROAD NO.	COUNTY	FINANCIAL PROJECT ID
SR 400	POLK	201210-3-52-1

US 27
CROSS SECTIONS

SHEET NO. 348

PRELIMINARY: NOT FOR CONSTRUCTION

cfraser 3/10/2017 10:58:37 AM c:\pwworking\aecom_na\cfraser\dms28180\RDXSRD01_SEGA_US27SB.DGN

280 240 200 160 120 80 40 0 40 80 120 160 200 240 280

℄ CONST. US27 SB

180 175 170 165 160

EXIST. R/W

EXIST. R/W

201+00.00

1" = 40' Horizontal
1" = 10' Vertical

280 240 200 160 120 80 40 0 40 80 120 160 200 240 280

PRELIMINARY: NOT FOR CONSTRUCTION

REVISIONS			
DATE	DESCRIPTION	DATE	DESCRIPTION

DEWBERRY ENGINEERS INC.
800 NORTH MAGNOLIA AVENUE, SUITE 1000
ORLANDO, FL 32803
CERTIFICATE OF AUTHORIZATION 8794

STATE OF FLORIDA
DEPARTMENT OF TRANSPORTATION

ROAD NO.	COUNTY	FINANCIAL PROJECT ID
SR 400	POLK	201210-3-52-1

US 27
CROSS SECTIONS

SHEET NO. 349

280 240 200 160 120 80 40 0 40 80 120 160 200 240 280

℄ CONST. US27 SB

185 180 175 170 165

Exist. R/W

Exist. R/W

202+00.00

1" = 40' Horizontal
1" = 10' Vertical

280 240 200 160 120 80 40 0 40 80 120 160 200 240 280

PRELIMINARY: NOT FOR CONSTRUCTION

REVISIONS			
DATE	DESCRIPTION	DATE	DESCRIPTION

DEWBERRY ENGINEERS INC.
800 NORTH MAGNOLIA AVENUE, SUITE 1000
ORLANDO, FL 32803
CERTIFICATE OF AUTHORIZATION 8794


STATE OF FLORIDA
DEPARTMENT OF TRANSPORTATION

ROAD NO.	COUNTY	FINANCIAL PROJECT ID
SR 400	POLK	201210-3-52-1

US 27
CROSS SECTIONS

SHEET NO. 350

cfraser 3/10/2017 10:58:38 AM c:\pwworking\aecom_na\cfraser\dms28180\RDXSRD01_SEGA_US27SB.DGN

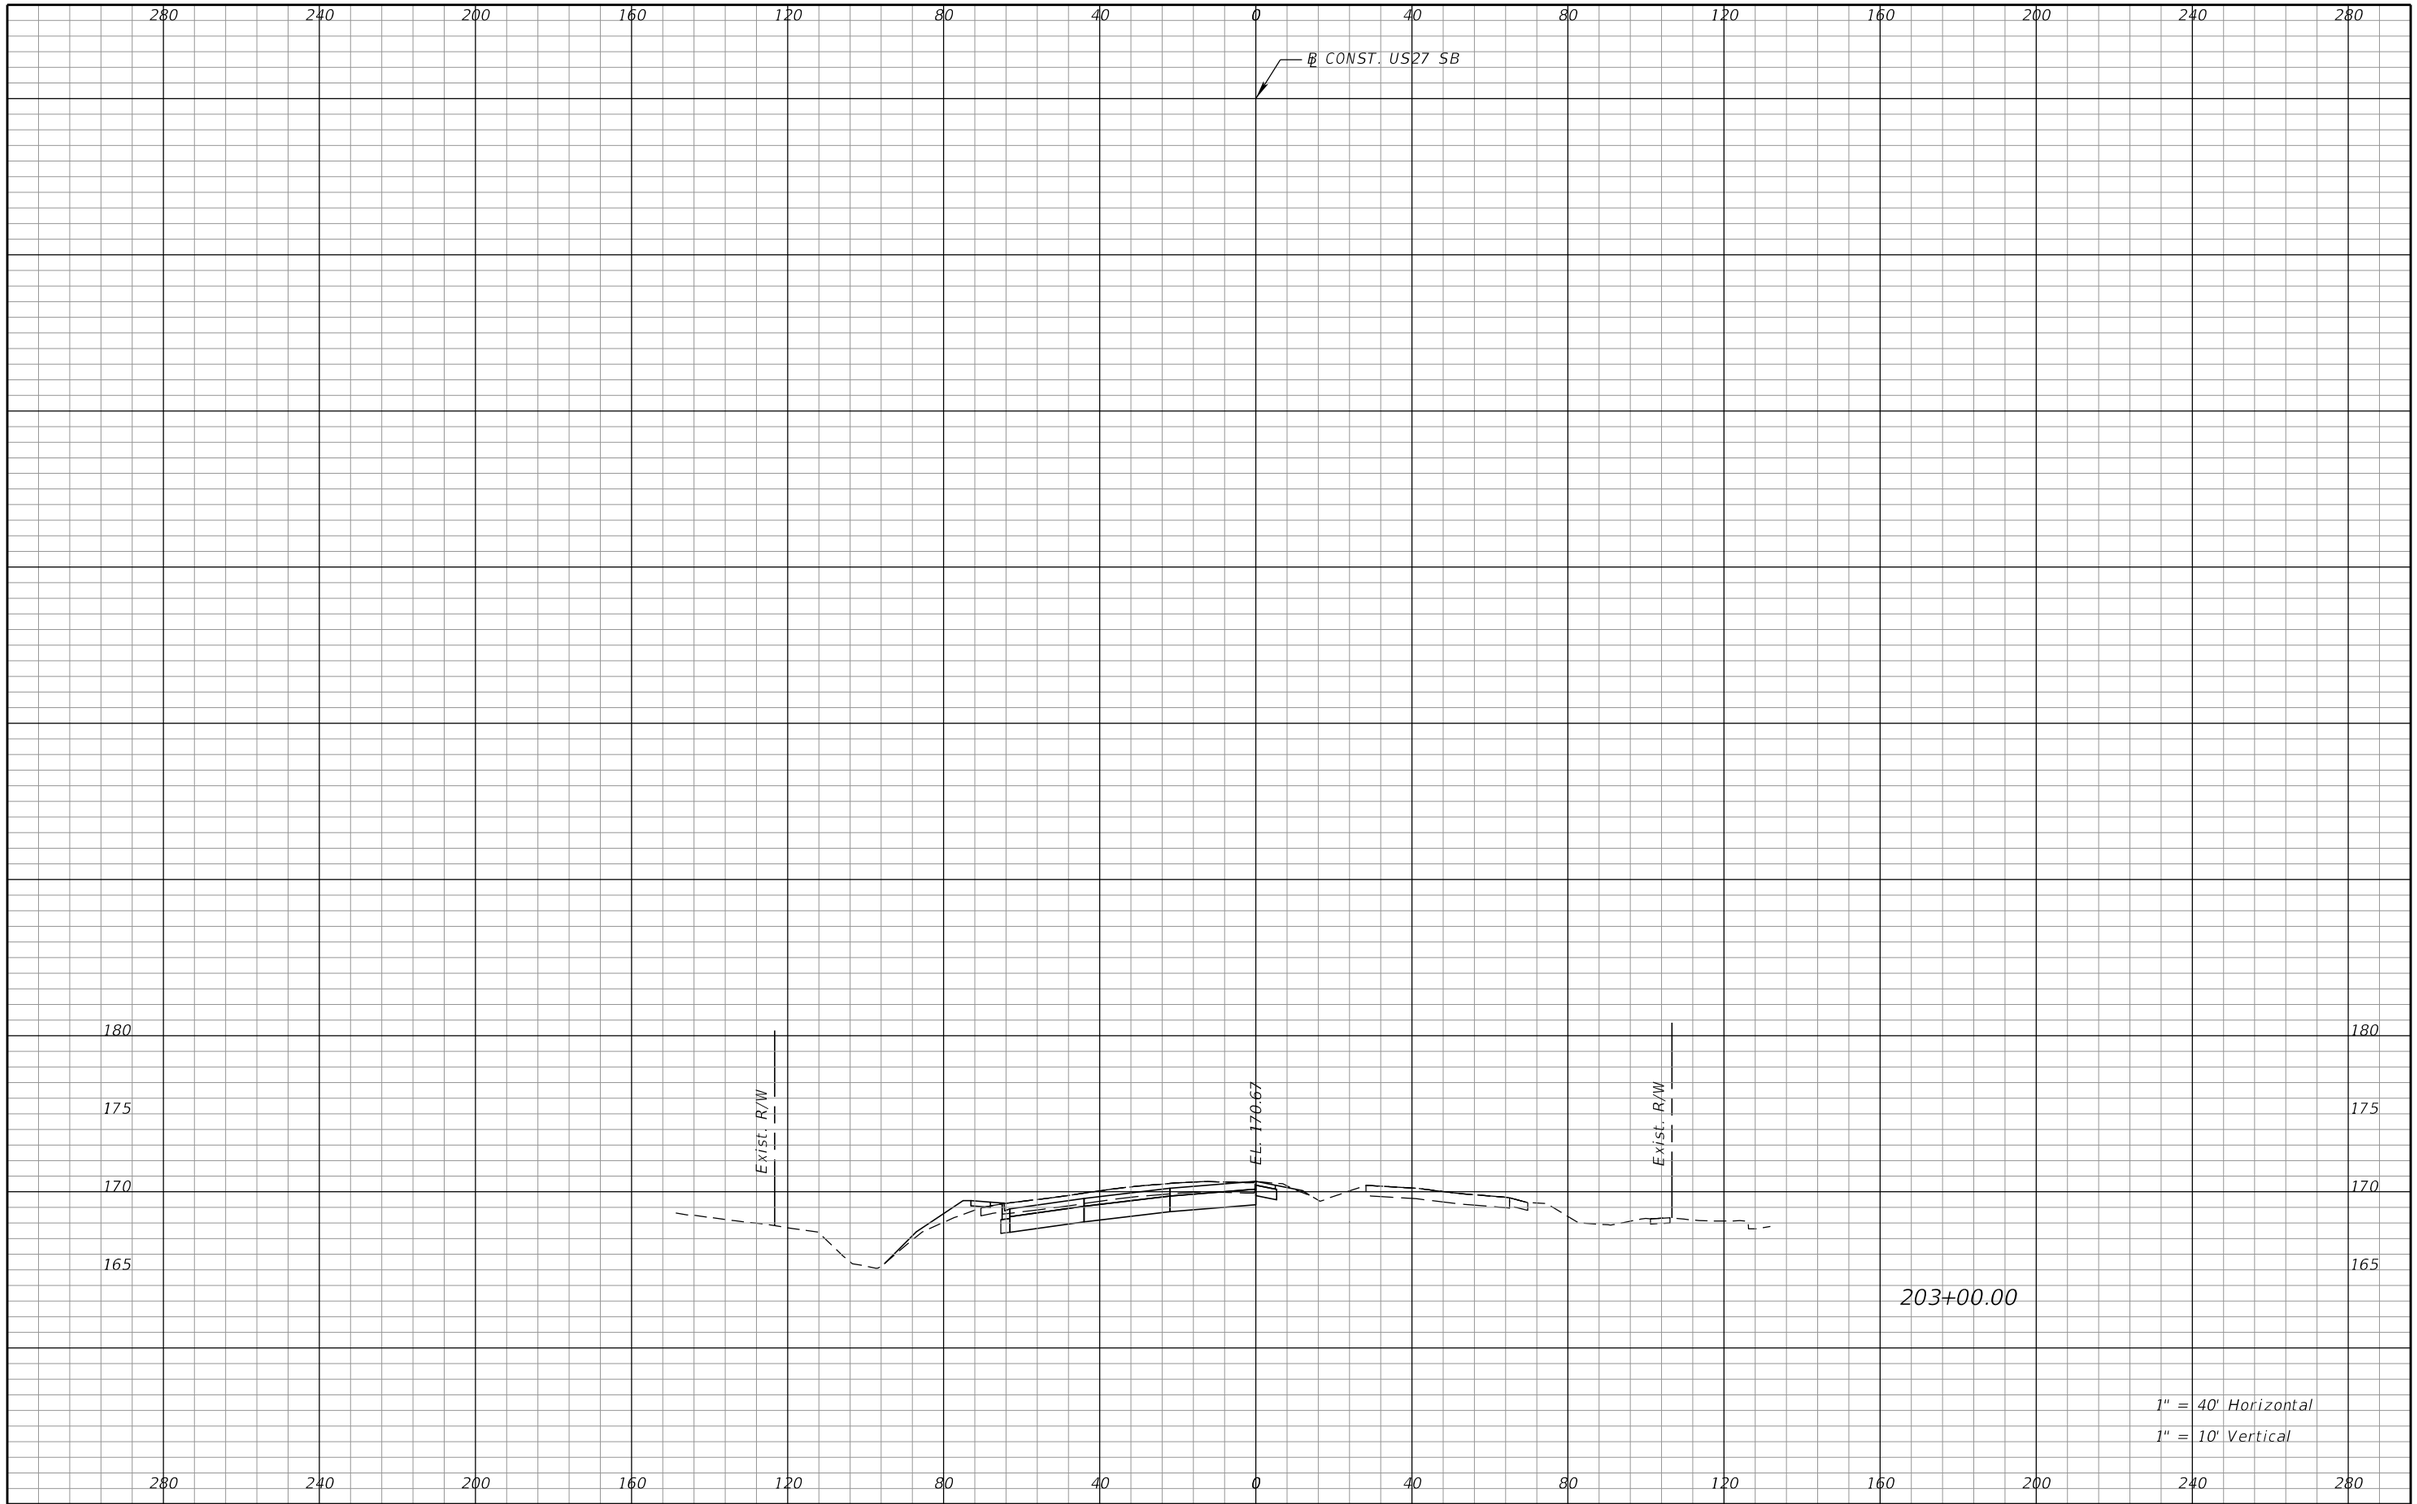

REVISIONS			
DATE	DESCRIPTION	DATE	DESCRIPTION

DEWBERRY ENGINEERS INC.
800 NORTH MAGNOLIA AVENUE, SUITE 1000
ORLANDO, FL 32803
CERTIFICATE OF AUTHORIZATION 8794

STATE OF FLORIDA
DEPARTMENT OF TRANSPORTATION


ROAD NO.	COUNTY	FINANCIAL PROJECT ID
SR 400	POLK	201210-3-52-1

US 27
CROSS SECTIONS

SHEET NO. 351

PRELIMINARY: NOT FOR CONSTRUCTION

cfraser 3/10/2017 10:58:38 AM c:\pwworking\aecom_na\cfraser\dms28180\RDXSRD01_SEGA_US27SB.DGN

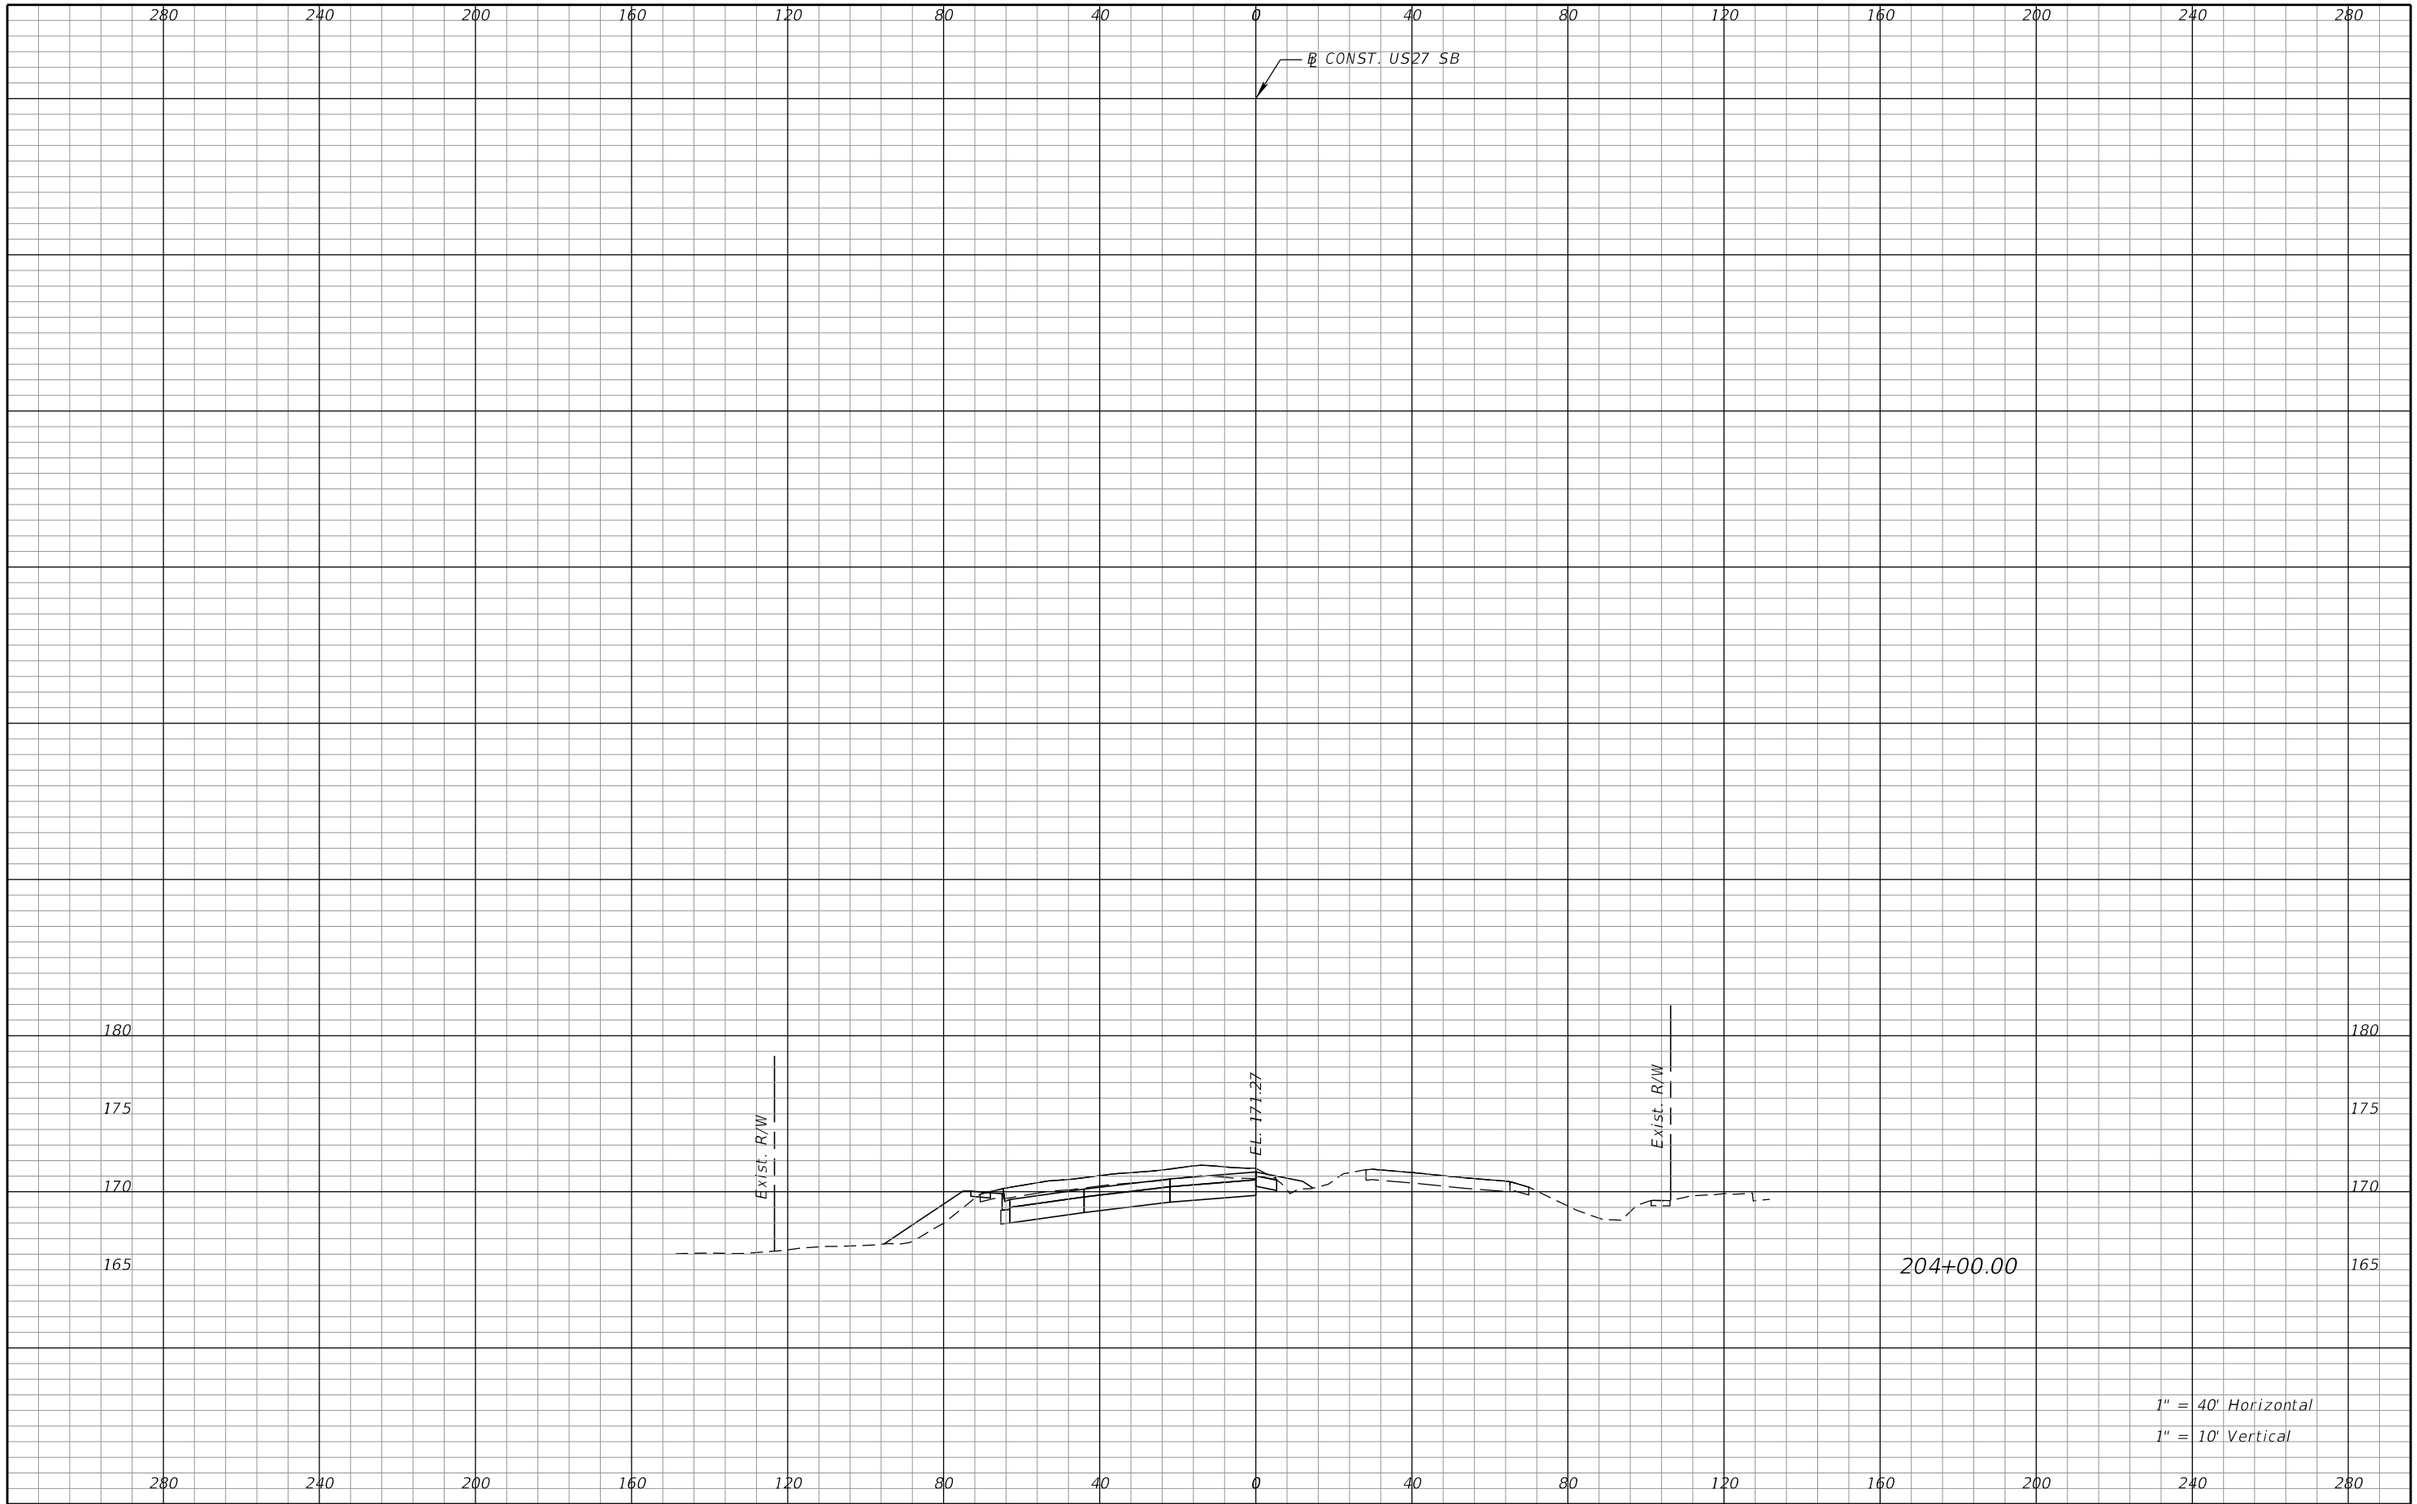

REVISIONS			
DATE	DESCRIPTION	DATE	DESCRIPTION

DEWBERRY ENGINEERS INC.
800 NORTH MAGNOLIA AVENUE, SUITE 1000
ORLANDO, FL 32803
CERTIFICATE OF AUTHORIZATION 8794

STATE OF FLORIDA
DEPARTMENT OF TRANSPORTATION


ROAD NO.	COUNTY	FINANCIAL PROJECT ID
SR 400	POLK	201210-3-52-1

US 27
CROSS SECTIONS

SHEET NO. 352

PRELIMINARY: NOT FOR CONSTRUCTION

cfraser 3/10/2017 10:58:38 AM c:\pwworking\aecom_na\cfraser\dms28180\RDXSRD01_SEGA_US27SB.DGN

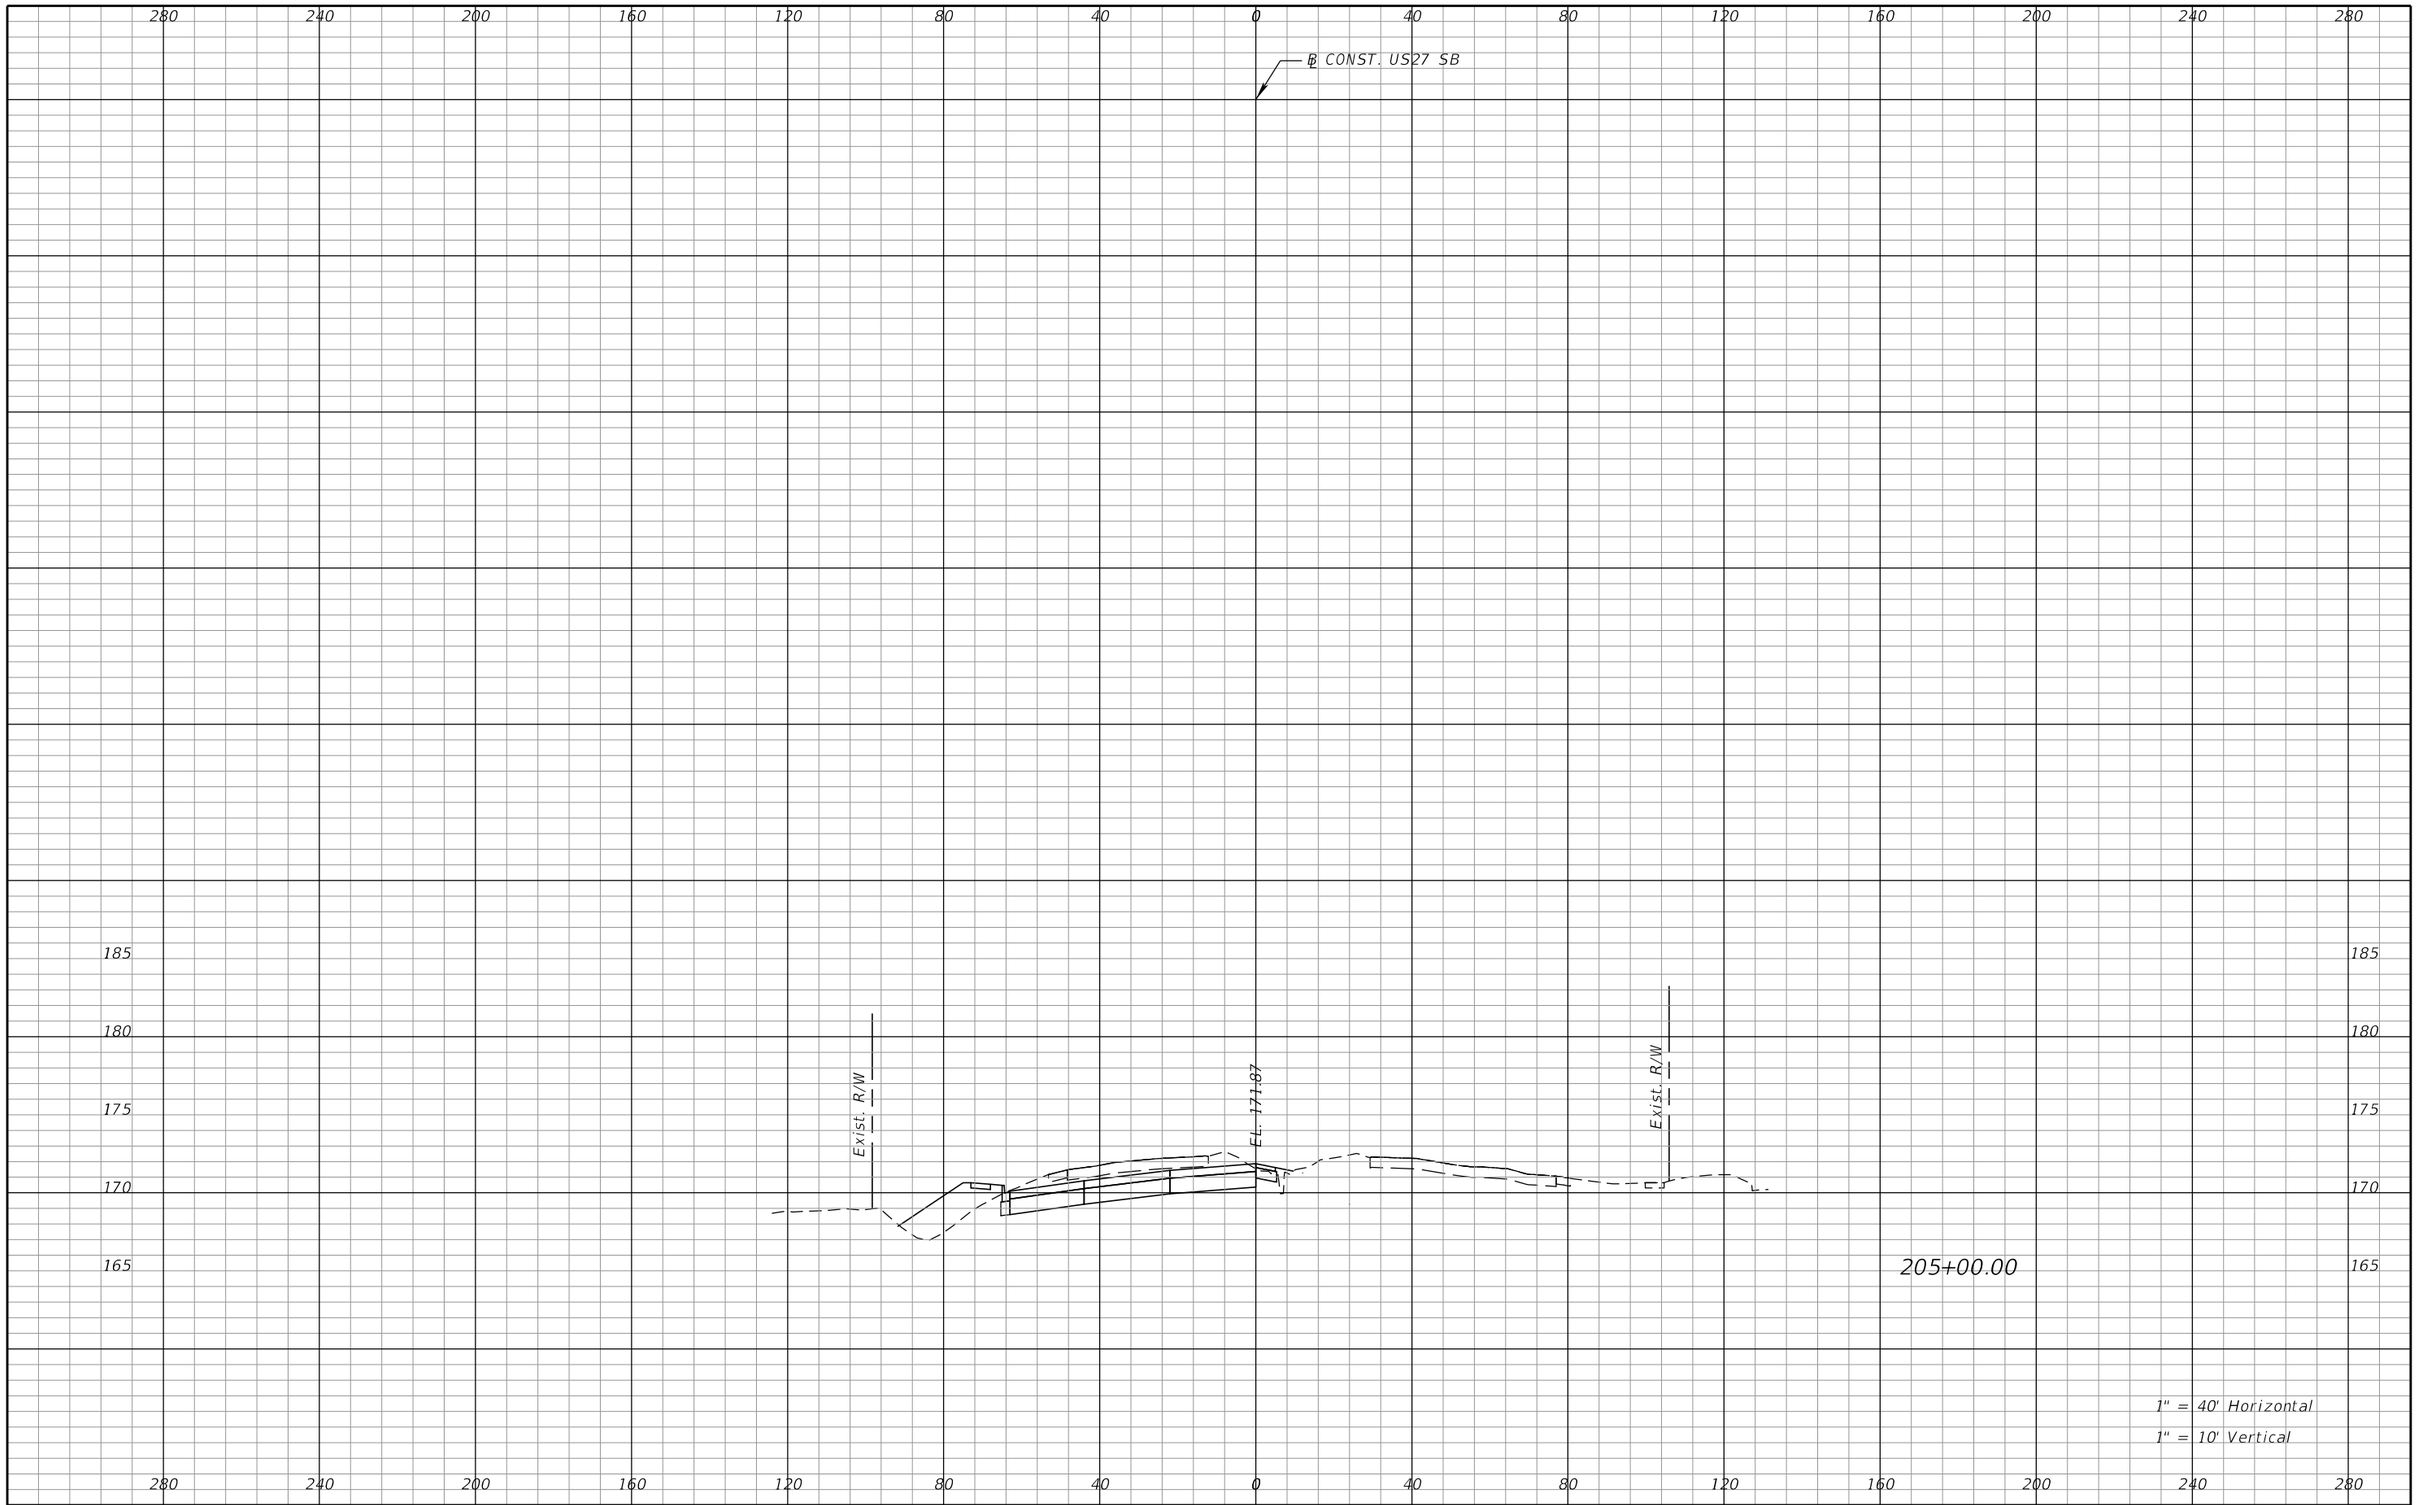

REVISIONS			
DATE	DESCRIPTION	DATE	DESCRIPTION

DEWBERRY ENGINEERS INC.
800 NORTH MAGNOLIA AVENUE, SUITE 1000
ORLANDO, FL 32803
CERTIFICATE OF AUTHORIZATION 8794

STATE OF FLORIDA
DEPARTMENT OF TRANSPORTATION


ROAD NO.	COUNTY	FINANCIAL PROJECT ID
SR 400	POLK	201210-3-52-1

US 27
CROSS SECTIONS

SHEET NO. 353

PRELIMINARY: NOT FOR CONSTRUCTION

cfraser 3/10/2017 10:58:38 AM c:\pwworking\aecom_na\cfraser\dms28180\RDXSRD01_SEGA_US27SB.DGN

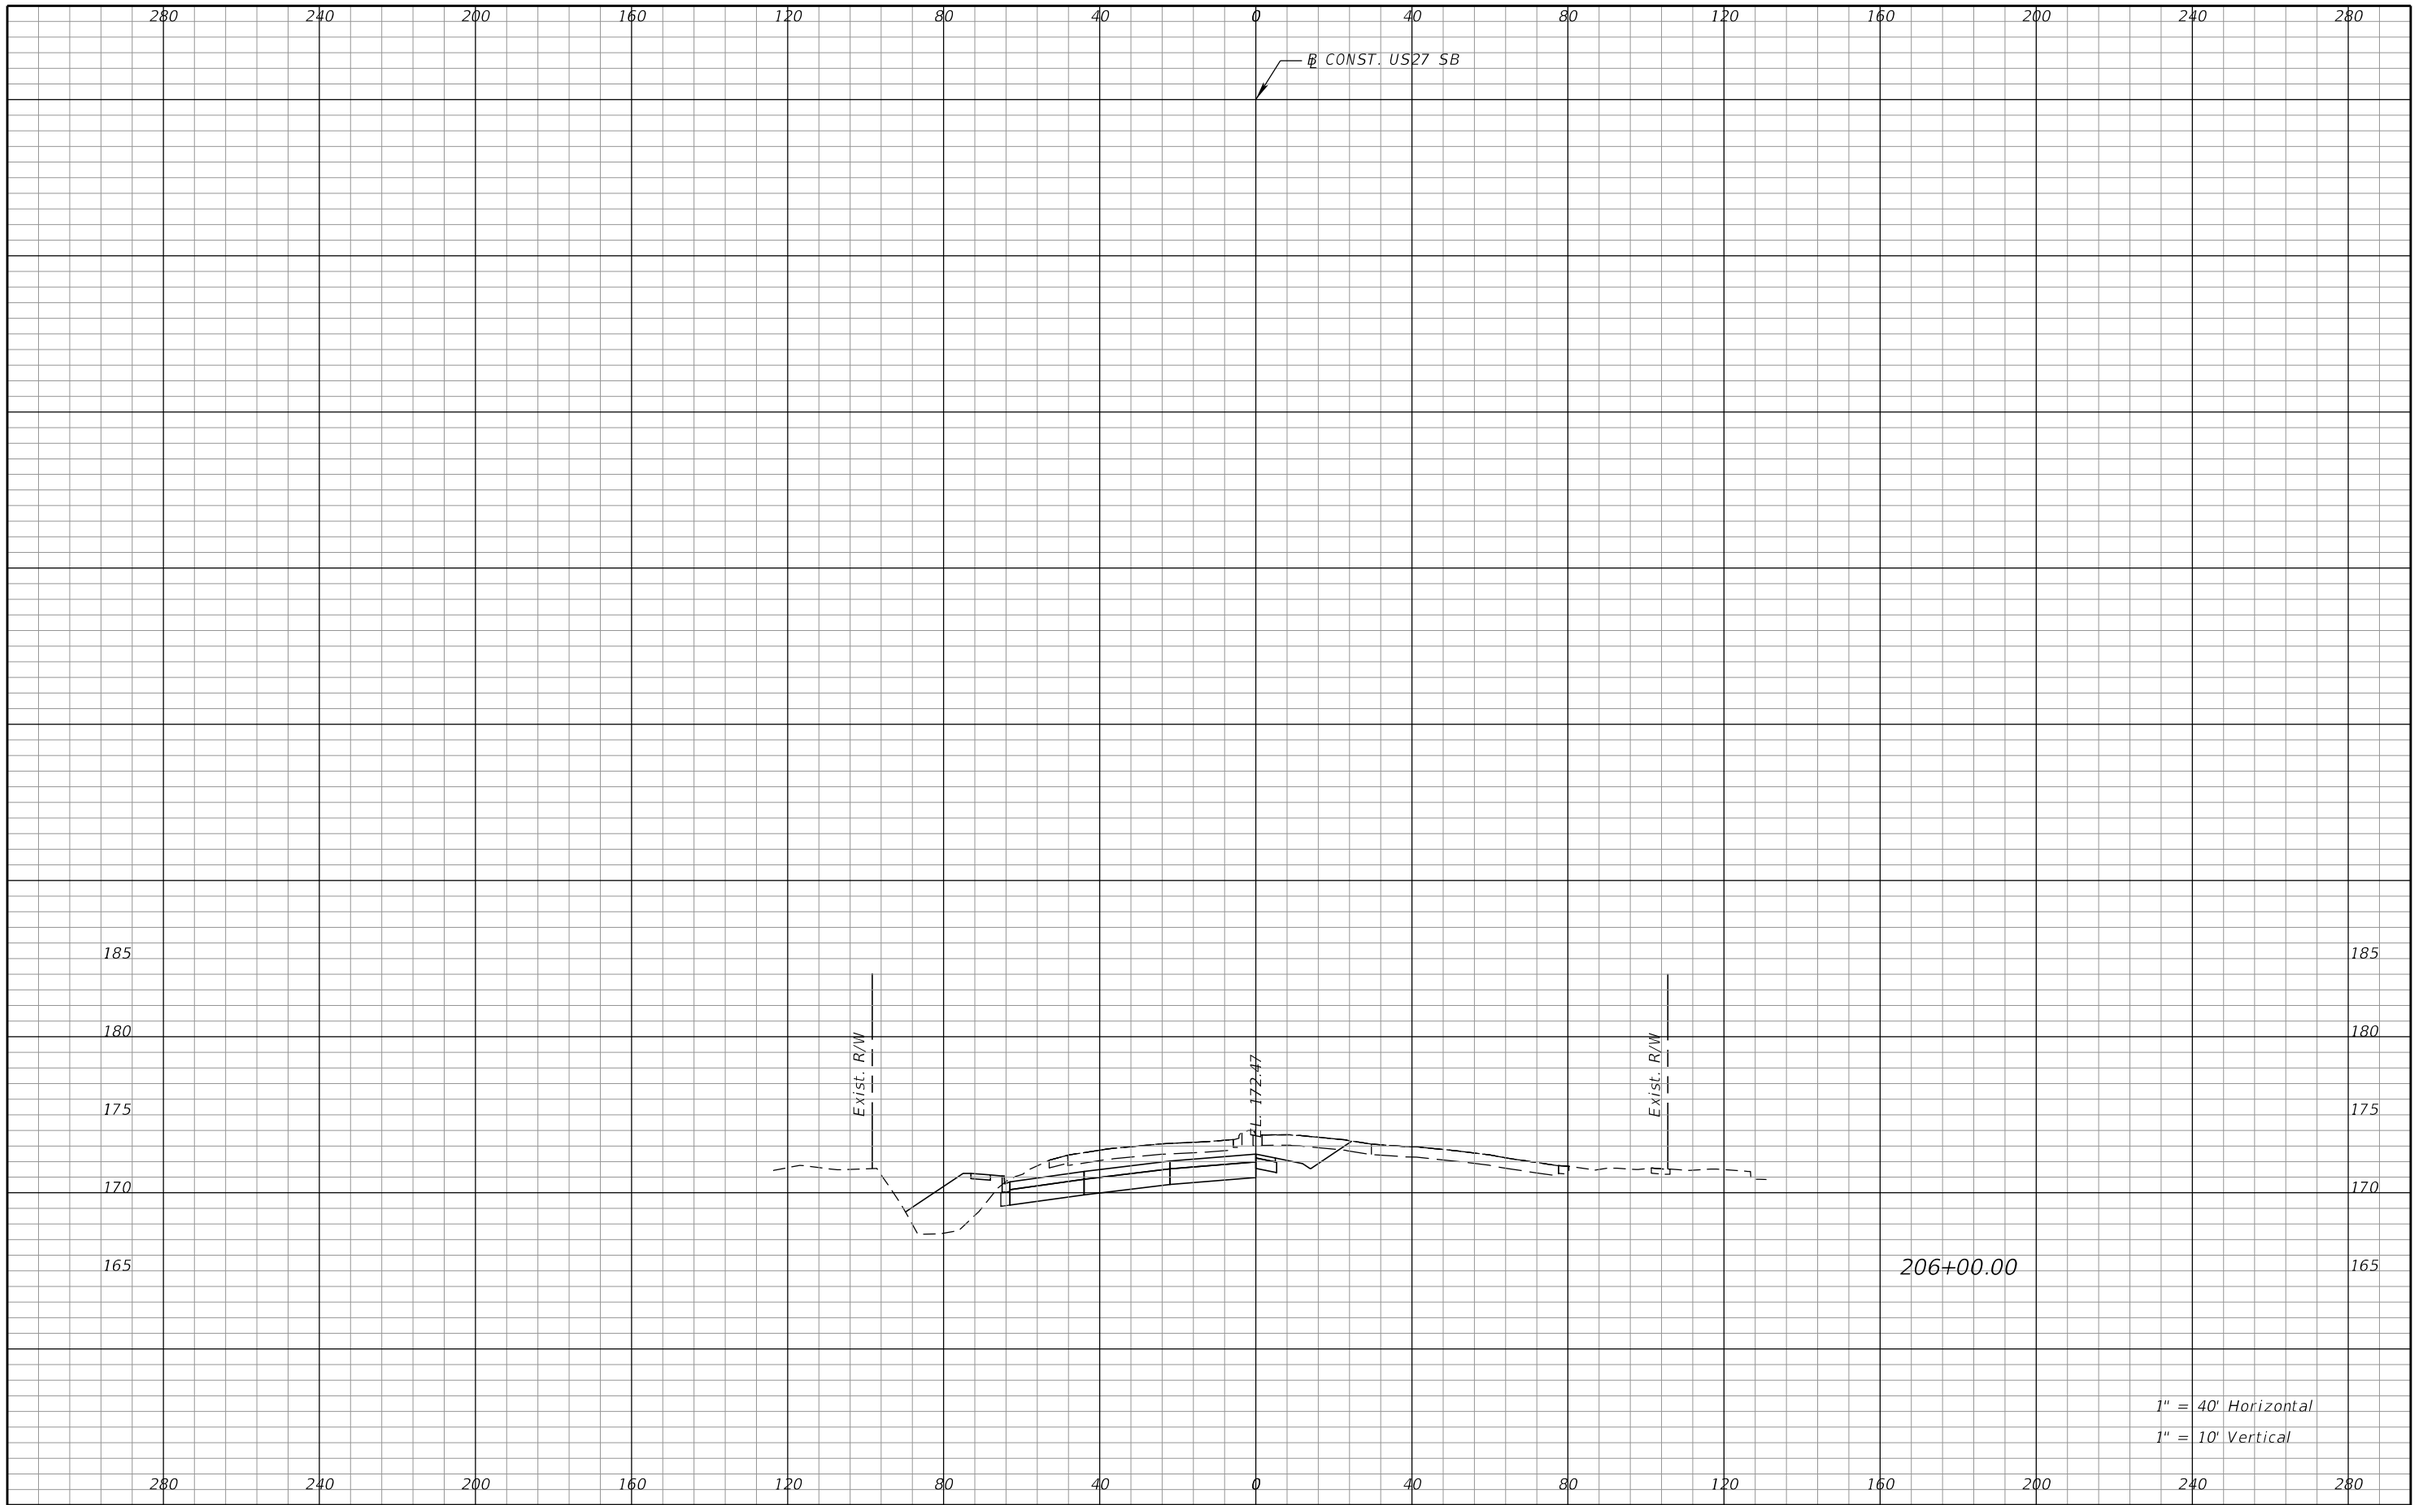

REVISIONS			
DATE	DESCRIPTION	DATE	DESCRIPTION

DEWBERRY ENGINEERS INC.
800 NORTH MAGNOLIA AVENUE, SUITE 1000
ORLANDO, FL 32803
CERTIFICATE OF AUTHORIZATION 8794

STATE OF FLORIDA
DEPARTMENT OF TRANSPORTATION


ROAD NO.	COUNTY	FINANCIAL PROJECT ID
SR 400	POLK	201210-3-52-1

US 27
CROSS SECTIONS

SHEET NO. 354

PRELIMINARY: NOT FOR CONSTRUCTION

cfraser 3/10/2017 10:58:38 AM c:\pwworking\aecom_na\cfraser\dms28180\RDXSRD01_SEGA_US27SB.DGN

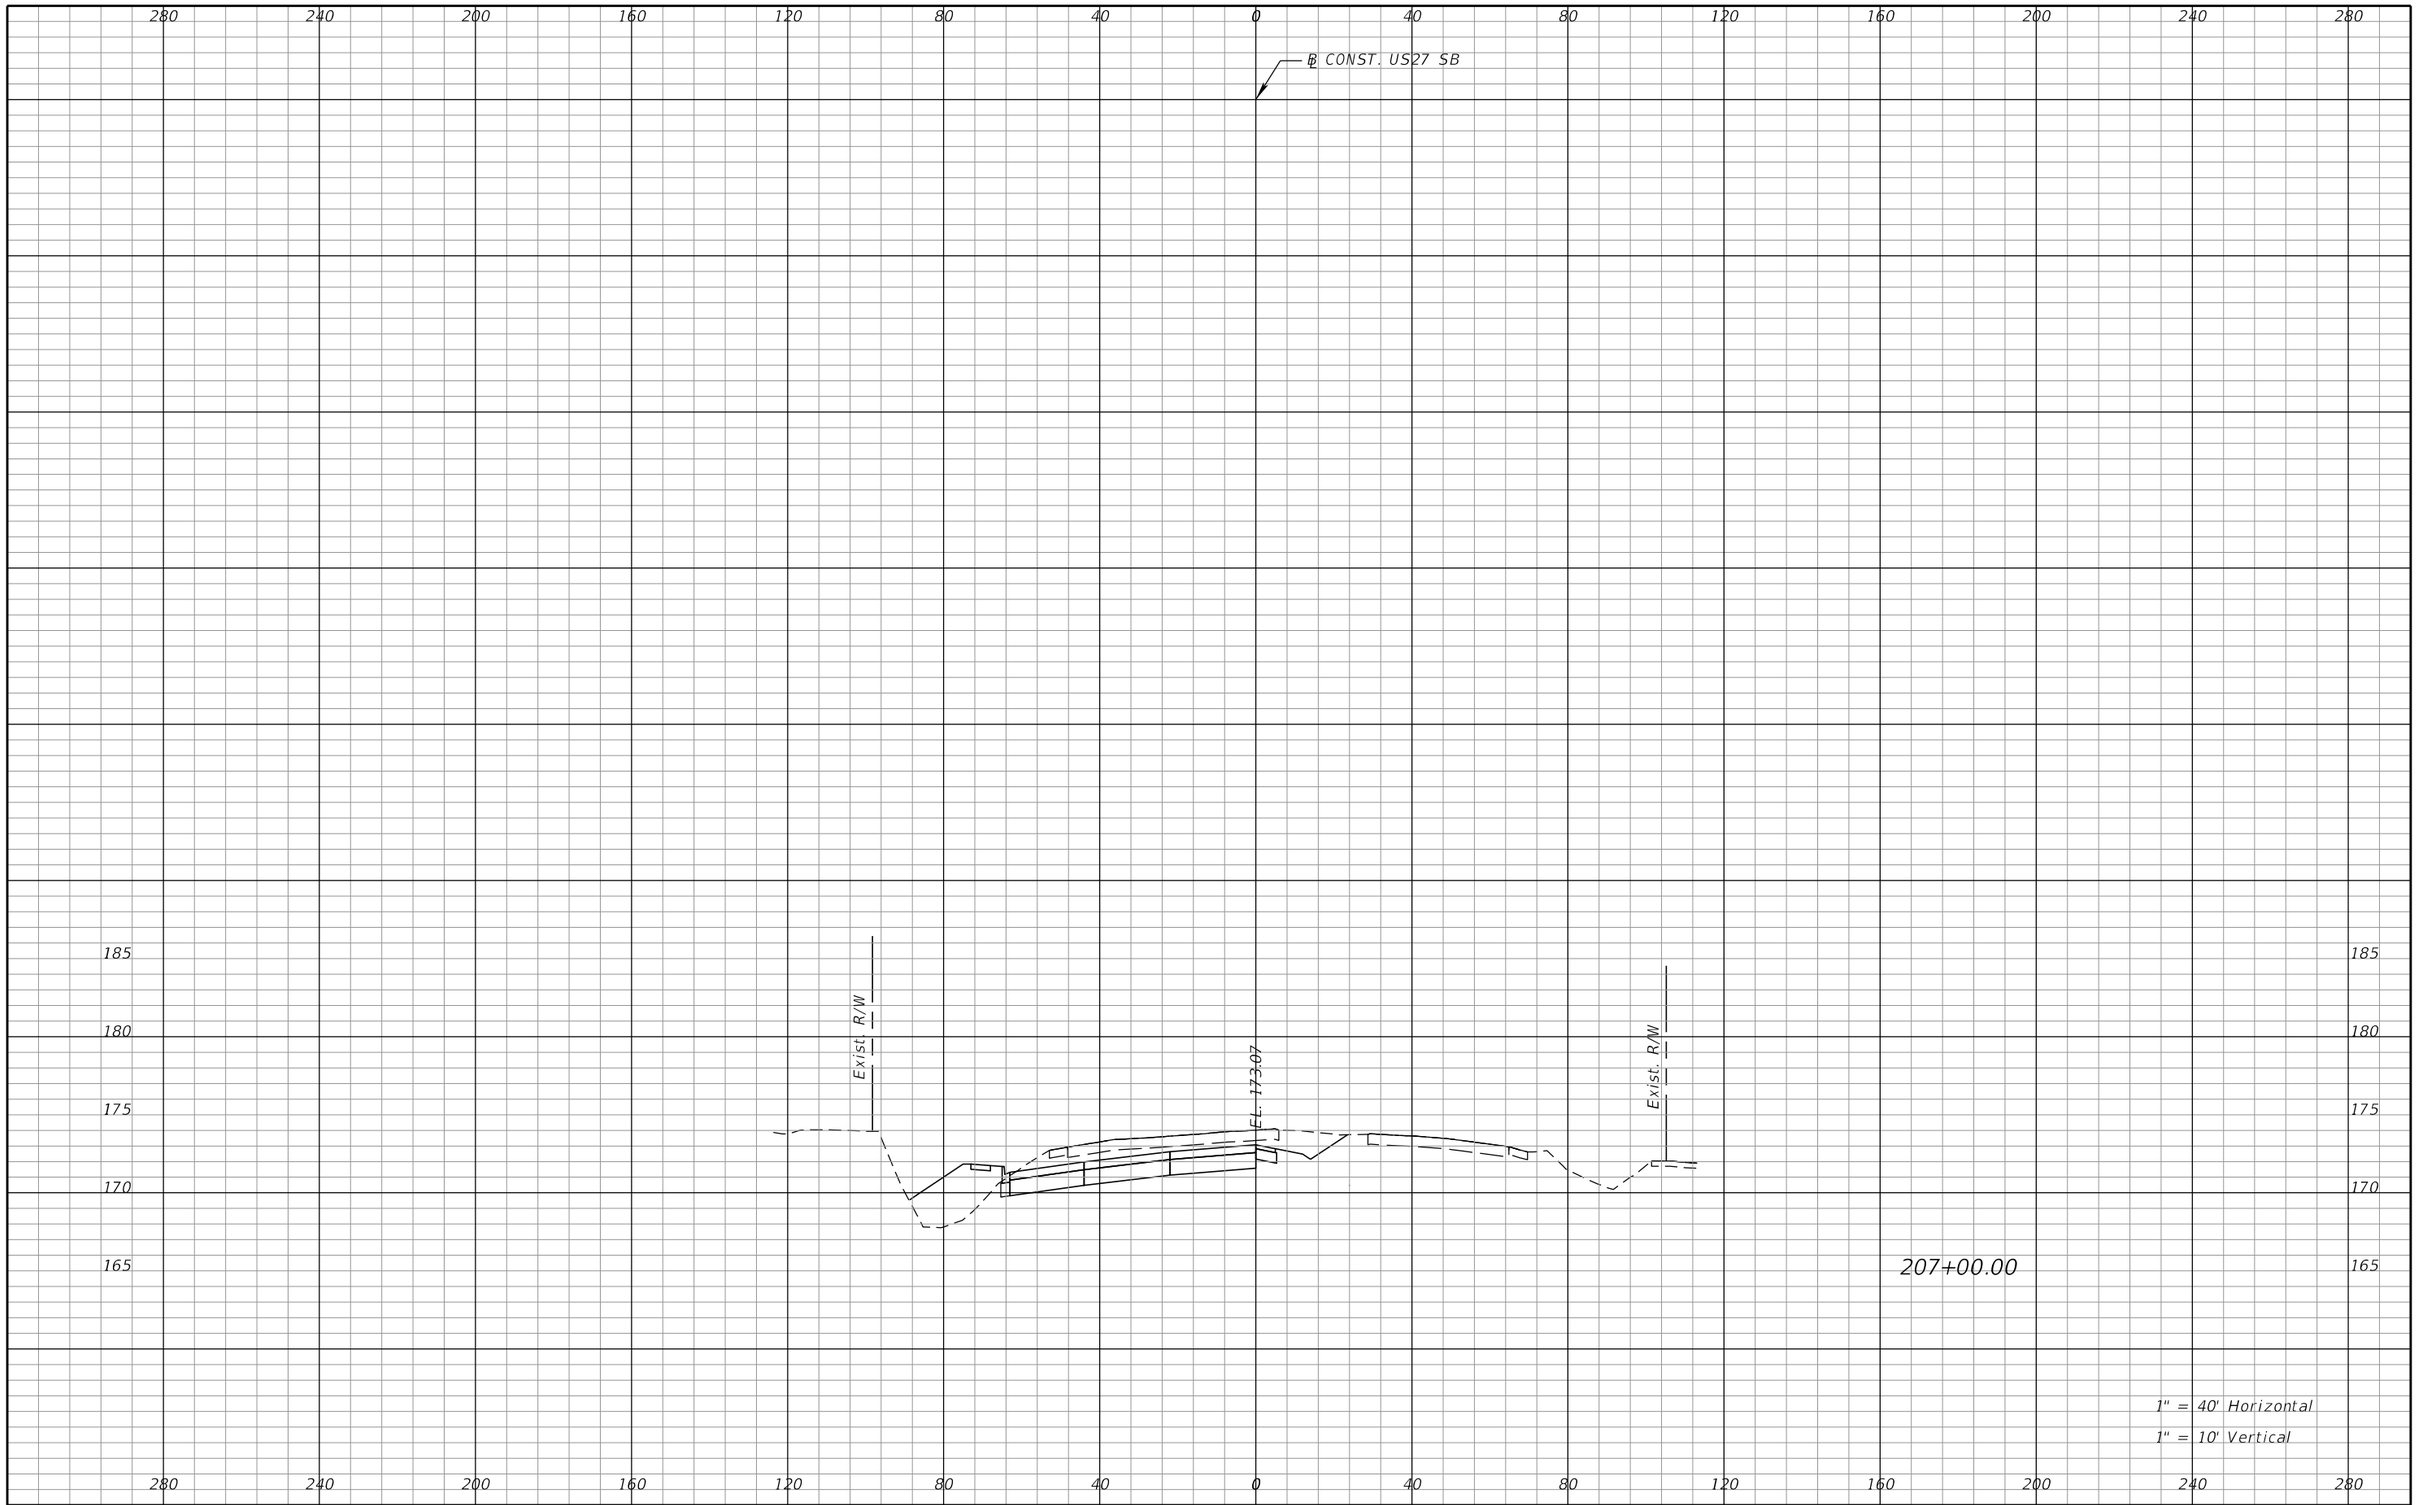

REVISIONS			
DATE	DESCRIPTION	DATE	DESCRIPTION

DEWBERRY ENGINEERS INC.
800 NORTH MAGNOLIA AVENUE, SUITE 1000
ORLANDO, FL 32803
CERTIFICATE OF AUTHORIZATION 8794

STATE OF FLORIDA
DEPARTMENT OF TRANSPORTATION


ROAD NO.	COUNTY	FINANCIAL PROJECT ID
SR 400	POLK	201210-3-52-1

US 27
CROSS SECTIONS

SHEET NO. 355

PRELIMINARY: NOT FOR CONSTRUCTION

cfraser 3/10/2017 10:58:38 AM c:\pwworking\aecom_na\cfraser\dms28180\RDXSRD01_SEGA_US27SB.DGN

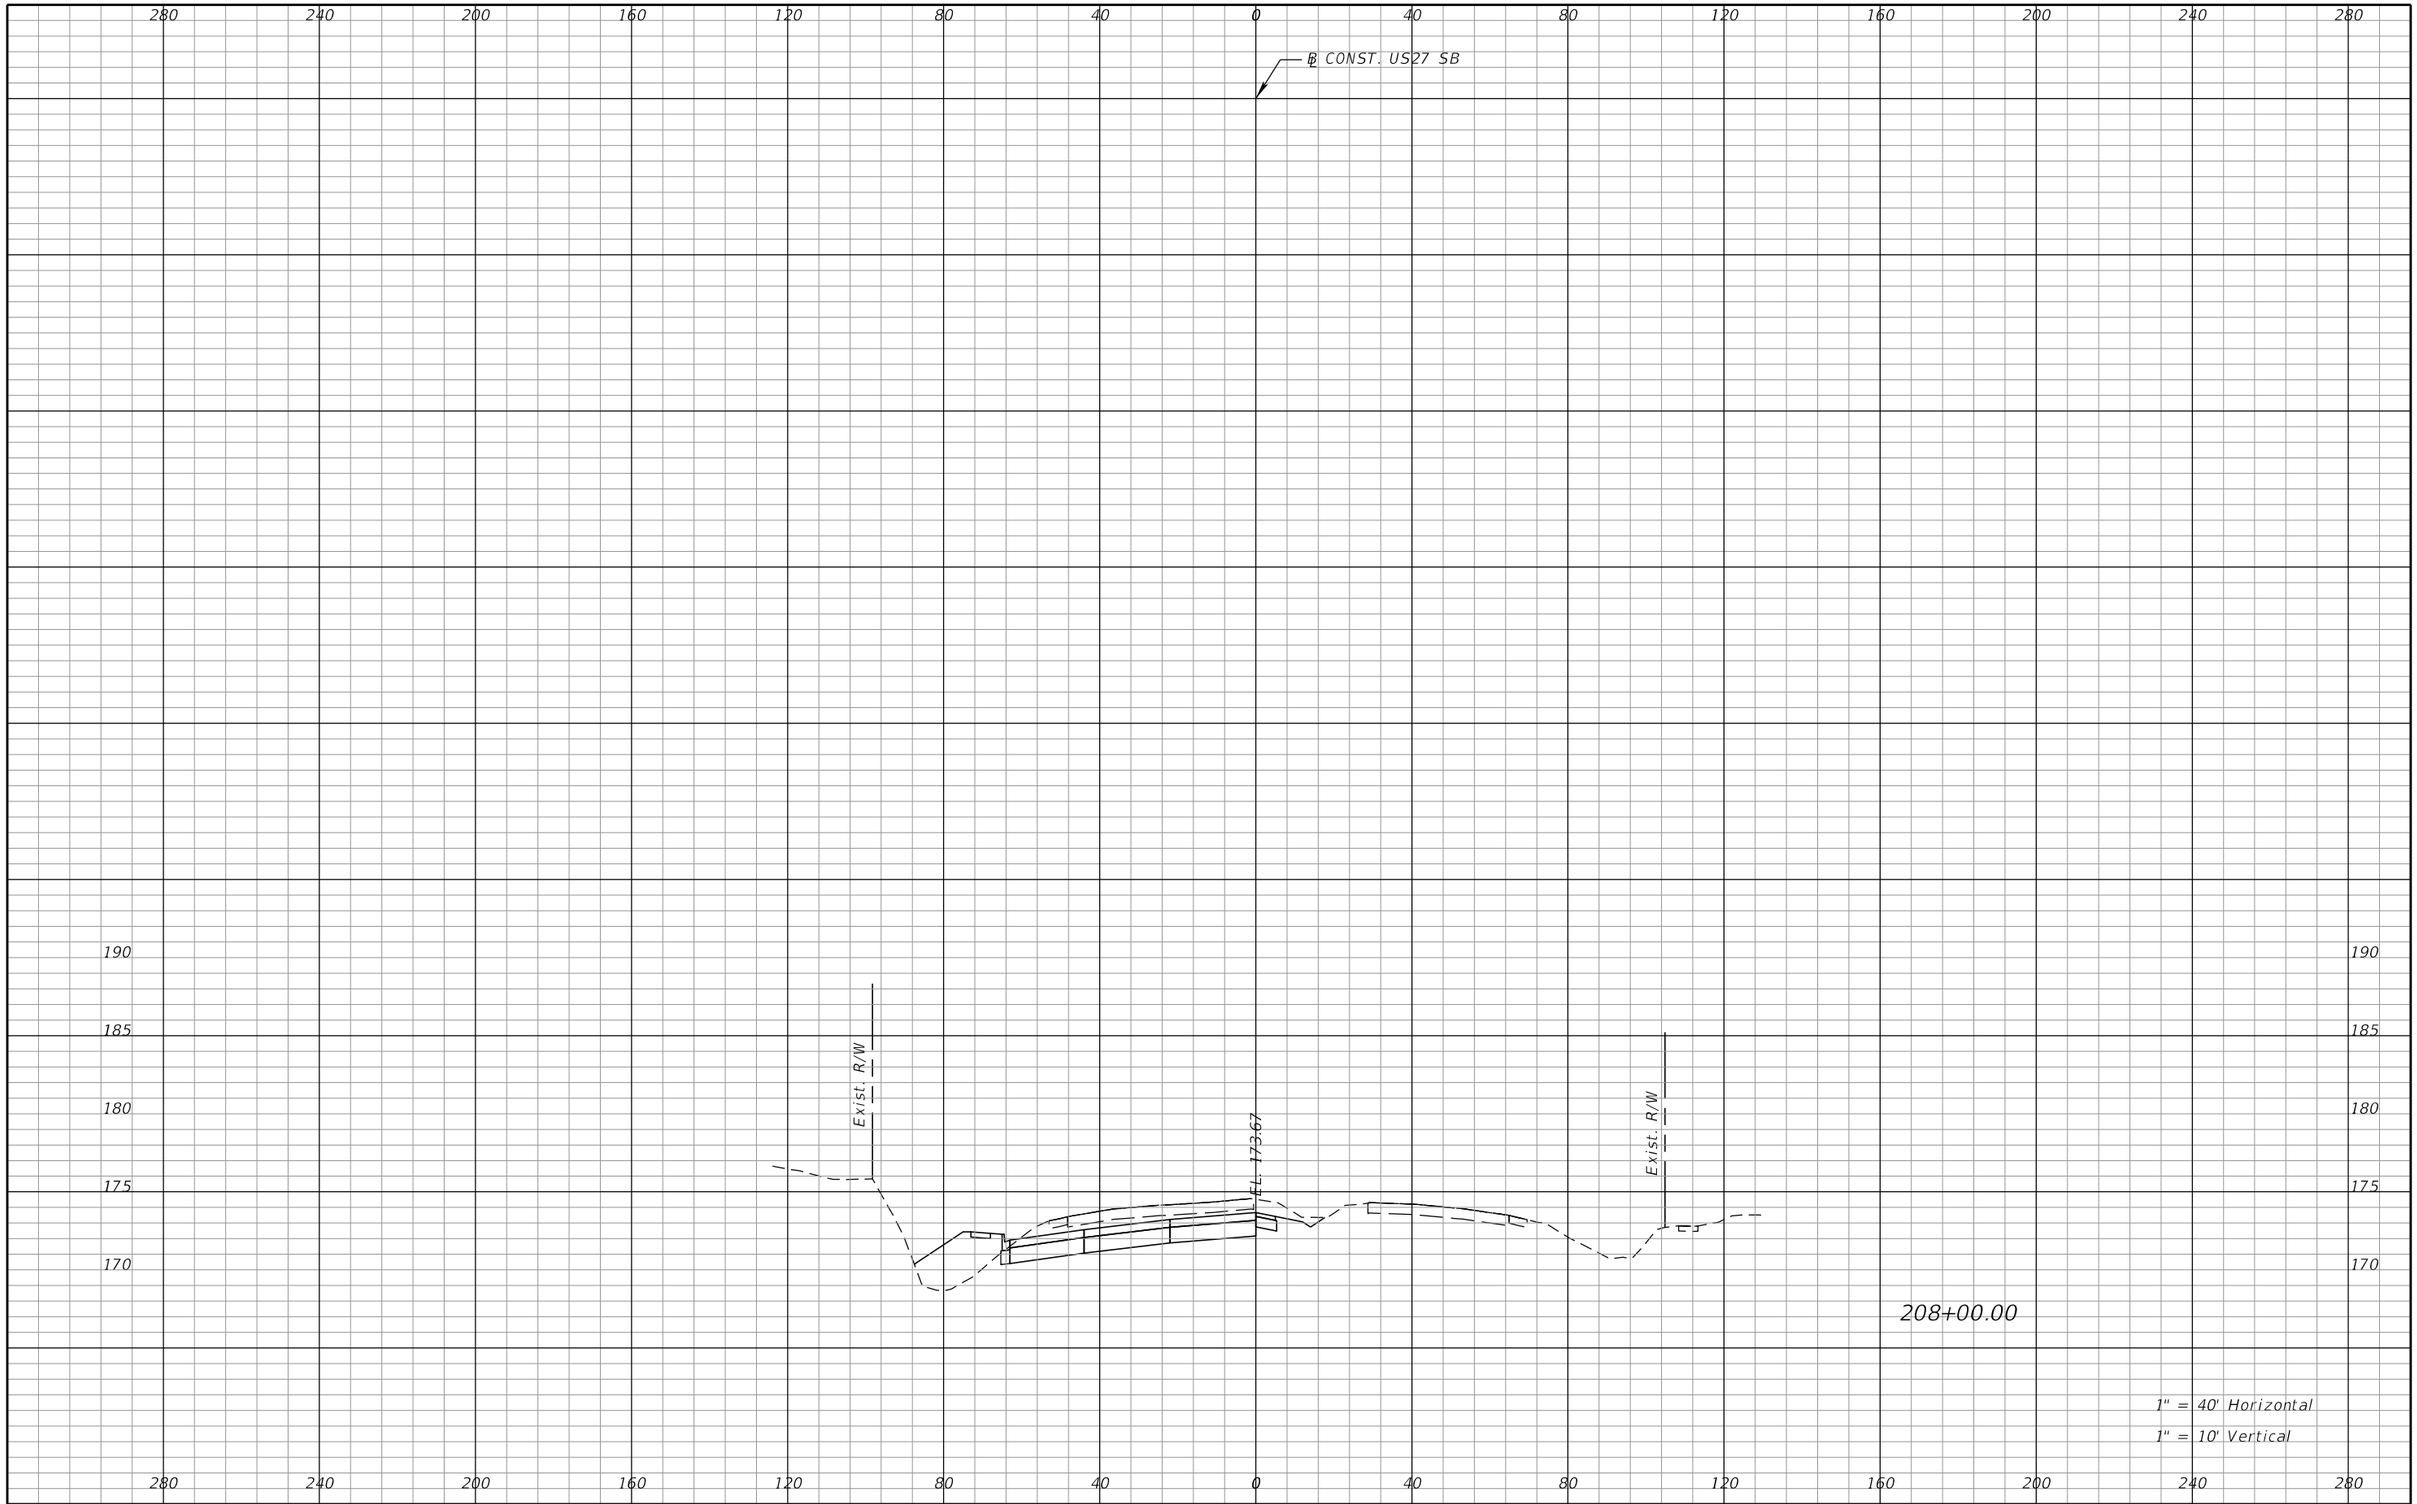

REVISIONS			
DATE	DESCRIPTION	DATE	DESCRIPTION

DEWBERRY ENGINEERS INC.
800 NORTH MAGNOLIA AVENUE, SUITE 1000
ORLANDO, FL 32803
CERTIFICATE OF AUTHORIZATION 8794

STATE OF FLORIDA
DEPARTMENT OF TRANSPORTATION


ROAD NO.	COUNTY	FINANCIAL PROJECT ID
SR 400	POLK	201210-3-52-1

US 27
CROSS SECTIONS

SHEET NO. 356

PRELIMINARY: NOT FOR CONSTRUCTION

cfraser 3/10/2017 10:58:38 AM c:\pwworking\aecom_na\cfraser\dms28180\RDXSRD01_SEGA_US27SB.DGN

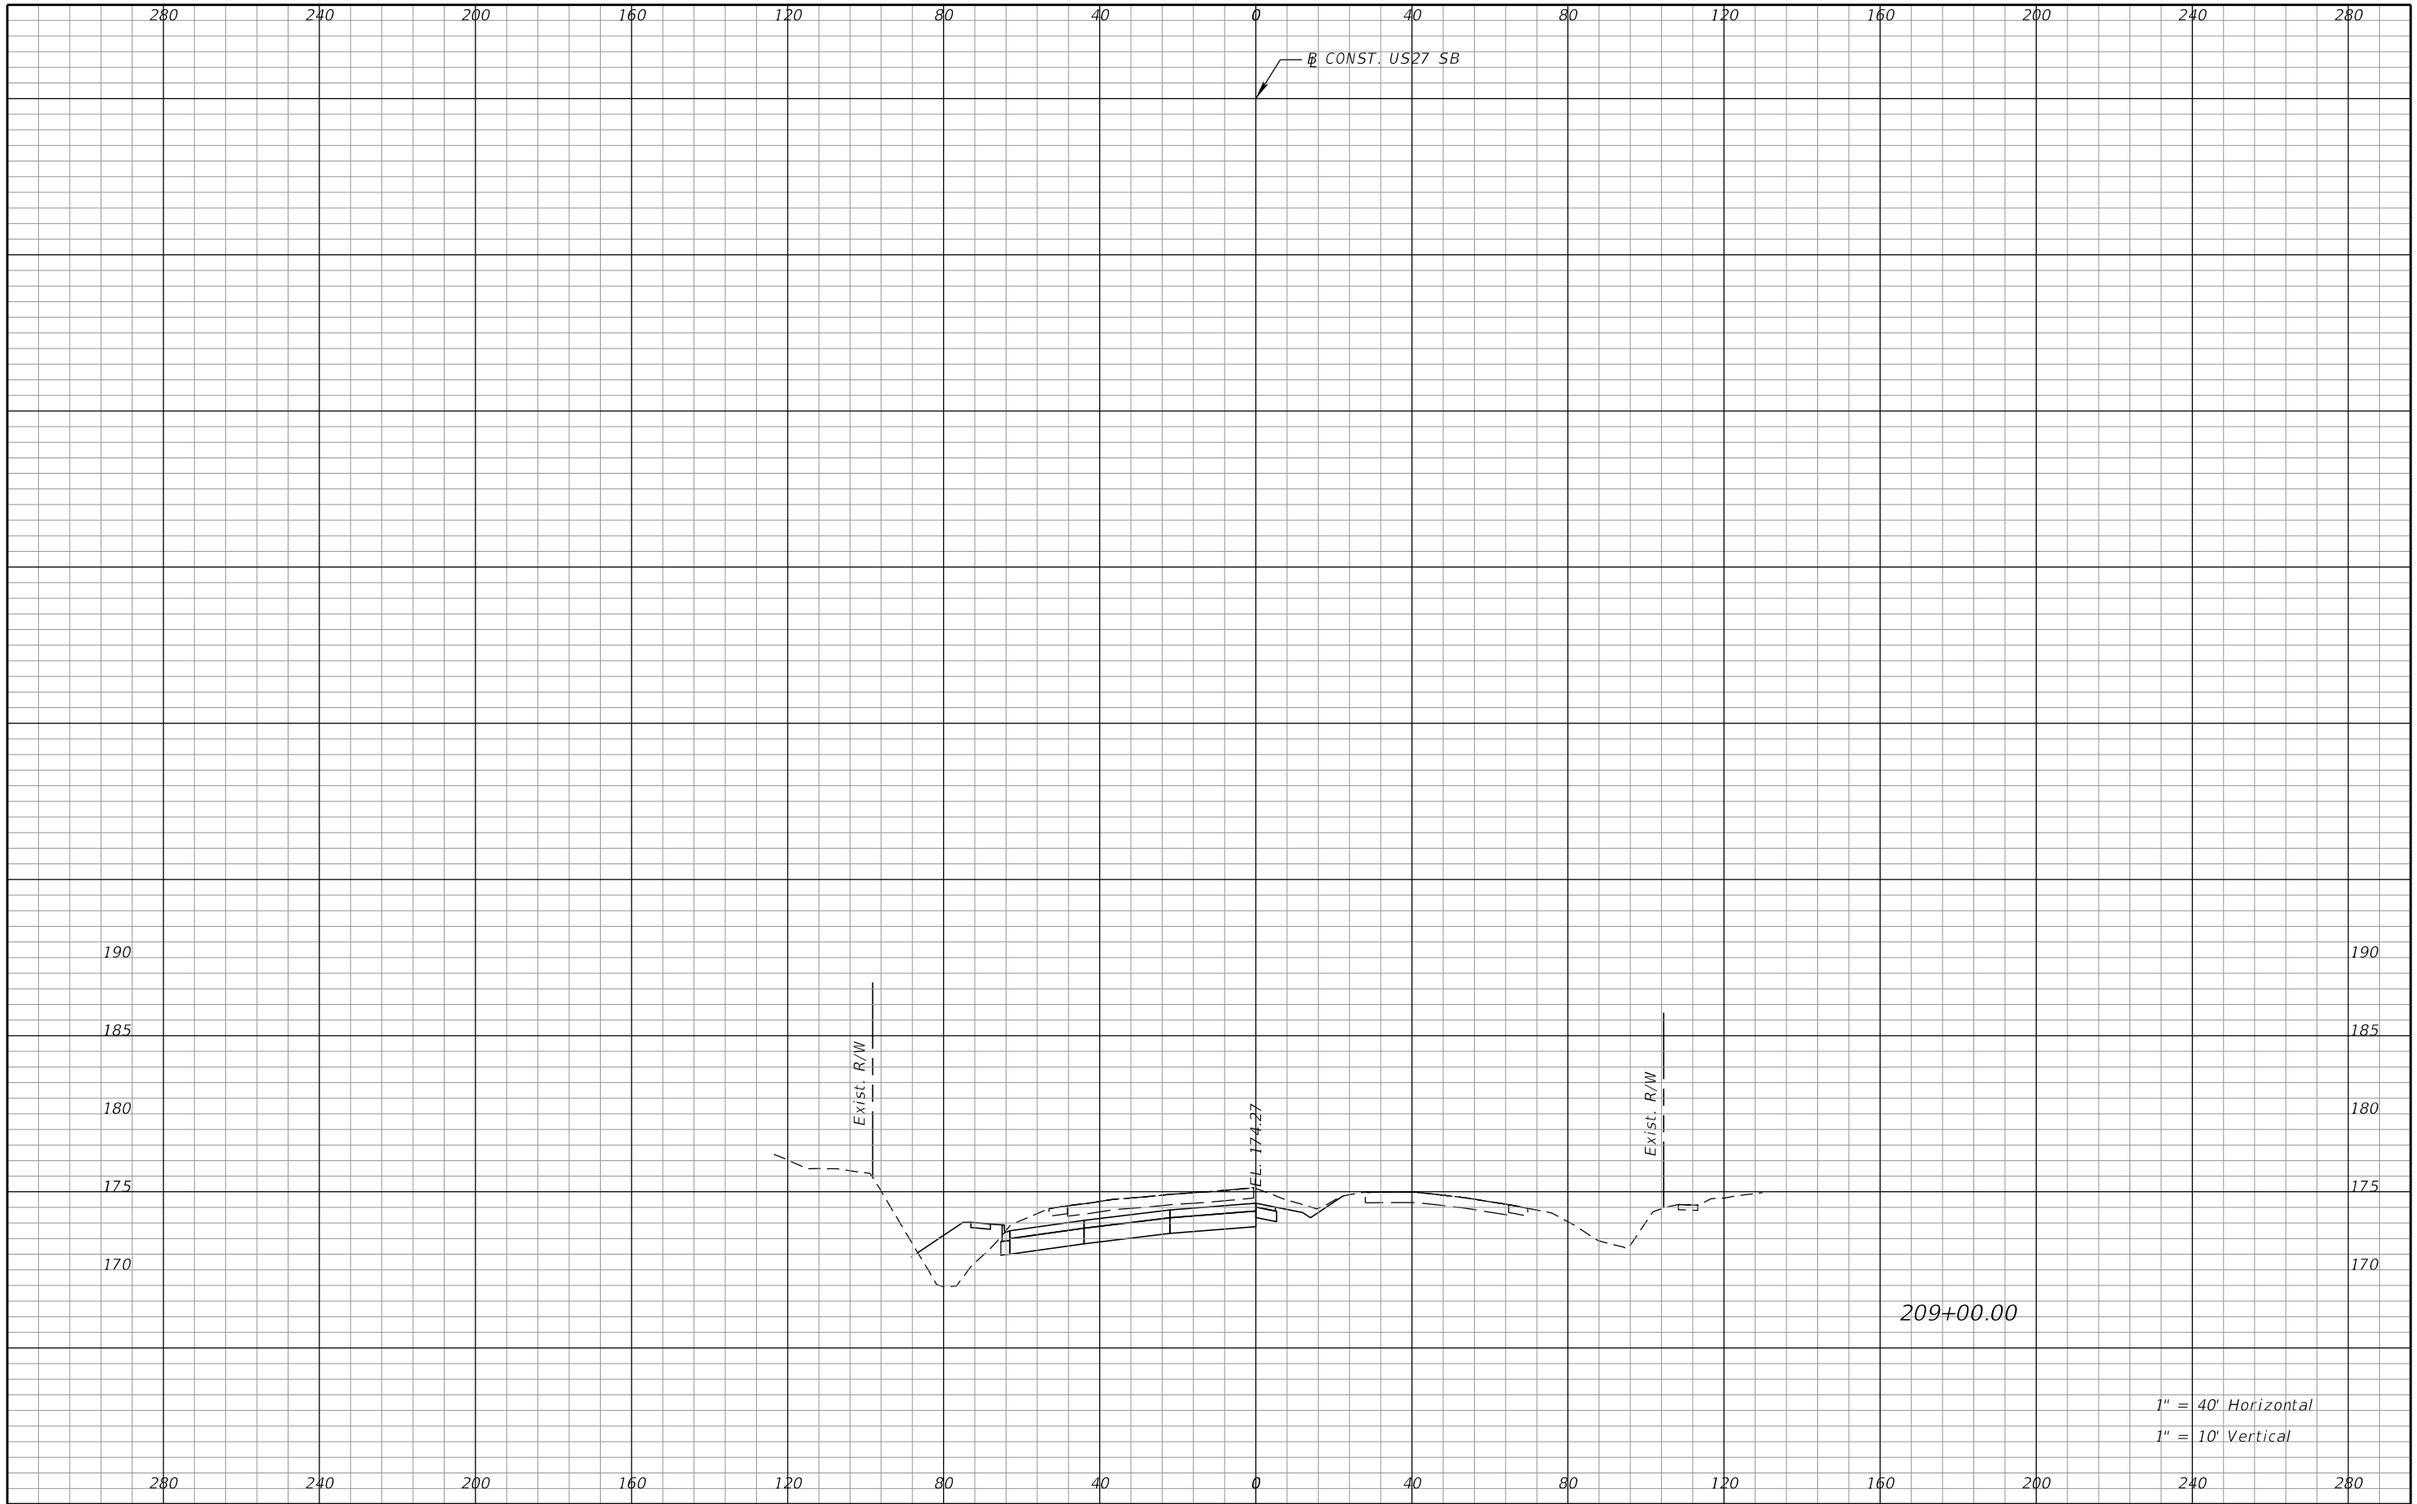

REVISIONS			
DATE	DESCRIPTION	DATE	DESCRIPTION

DEWBERRY ENGINEERS INC.
800 NORTH MAGNOLIA AVENUE, SUITE 1000
ORLANDO, FL 32803
CERTIFICATE OF AUTHORIZATION 8794

STATE OF FLORIDA
DEPARTMENT OF TRANSPORTATION


ROAD NO.	COUNTY	FINANCIAL PROJECT ID
SR 400	POLK	201210-3-52-1

US 27
CROSS SECTIONS

SHEET NO. 357

PRELIMINARY: NOT FOR CONSTRUCTION

cfraser 3/10/2017 10:58:39 AM c:\pwworking\aecom_na\cfraser\dms28180\RDXSRD01_SEGA_US27SB.DGN

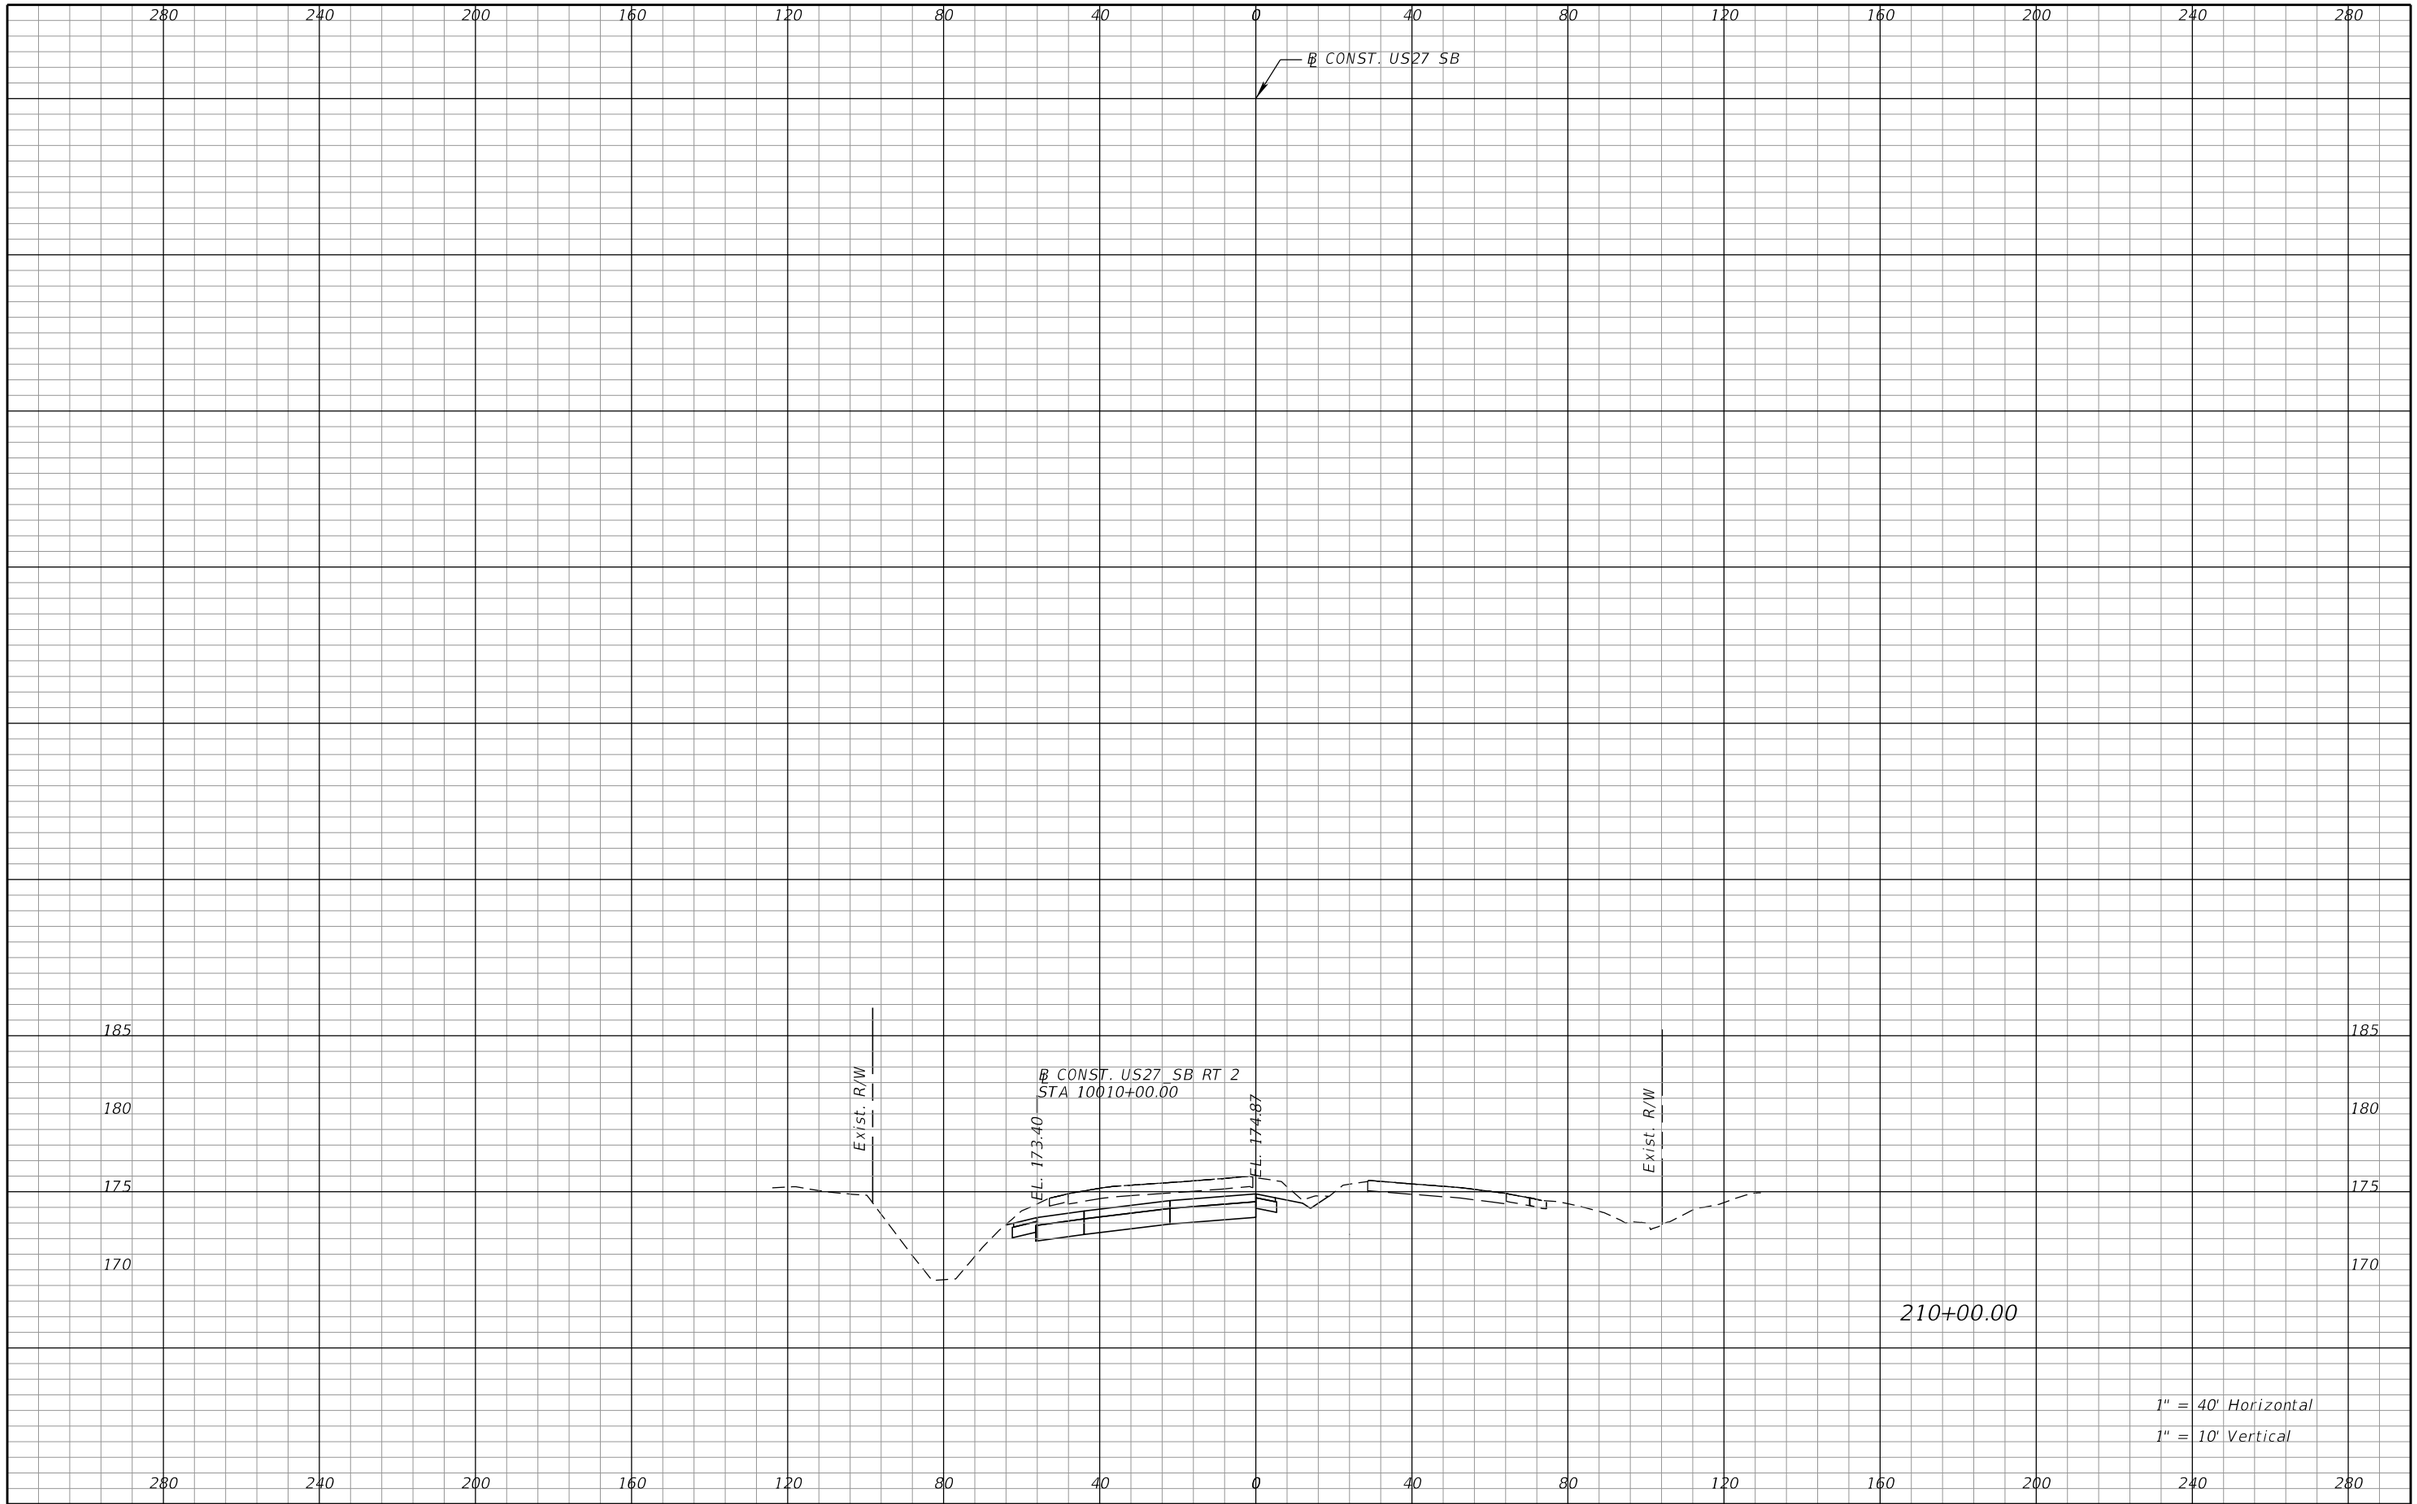

REVISIONS			
DATE	DESCRIPTION	DATE	DESCRIPTION

DEWBERRY ENGINEERS INC.
800 NORTH MAGNOLIA AVENUE, SUITE 1000
ORLANDO, FL 32803
CERTIFICATE OF AUTHORIZATION 8794

STATE OF FLORIDA
DEPARTMENT OF TRANSPORTATION


ROAD NO.	COUNTY	FINANCIAL PROJECT ID
SR 400	POLK	201210-3-52-1

US 27
CROSS SECTIONS

SHEET NO. 358

PRELIMINARY: NOT FOR CONSTRUCTION

cfraser 3/10/2017 10:58:39 AM c:\pwworking\aecom_na\cfraser\dms28180\RDXSRD01_SEGA_US27SB.DGN

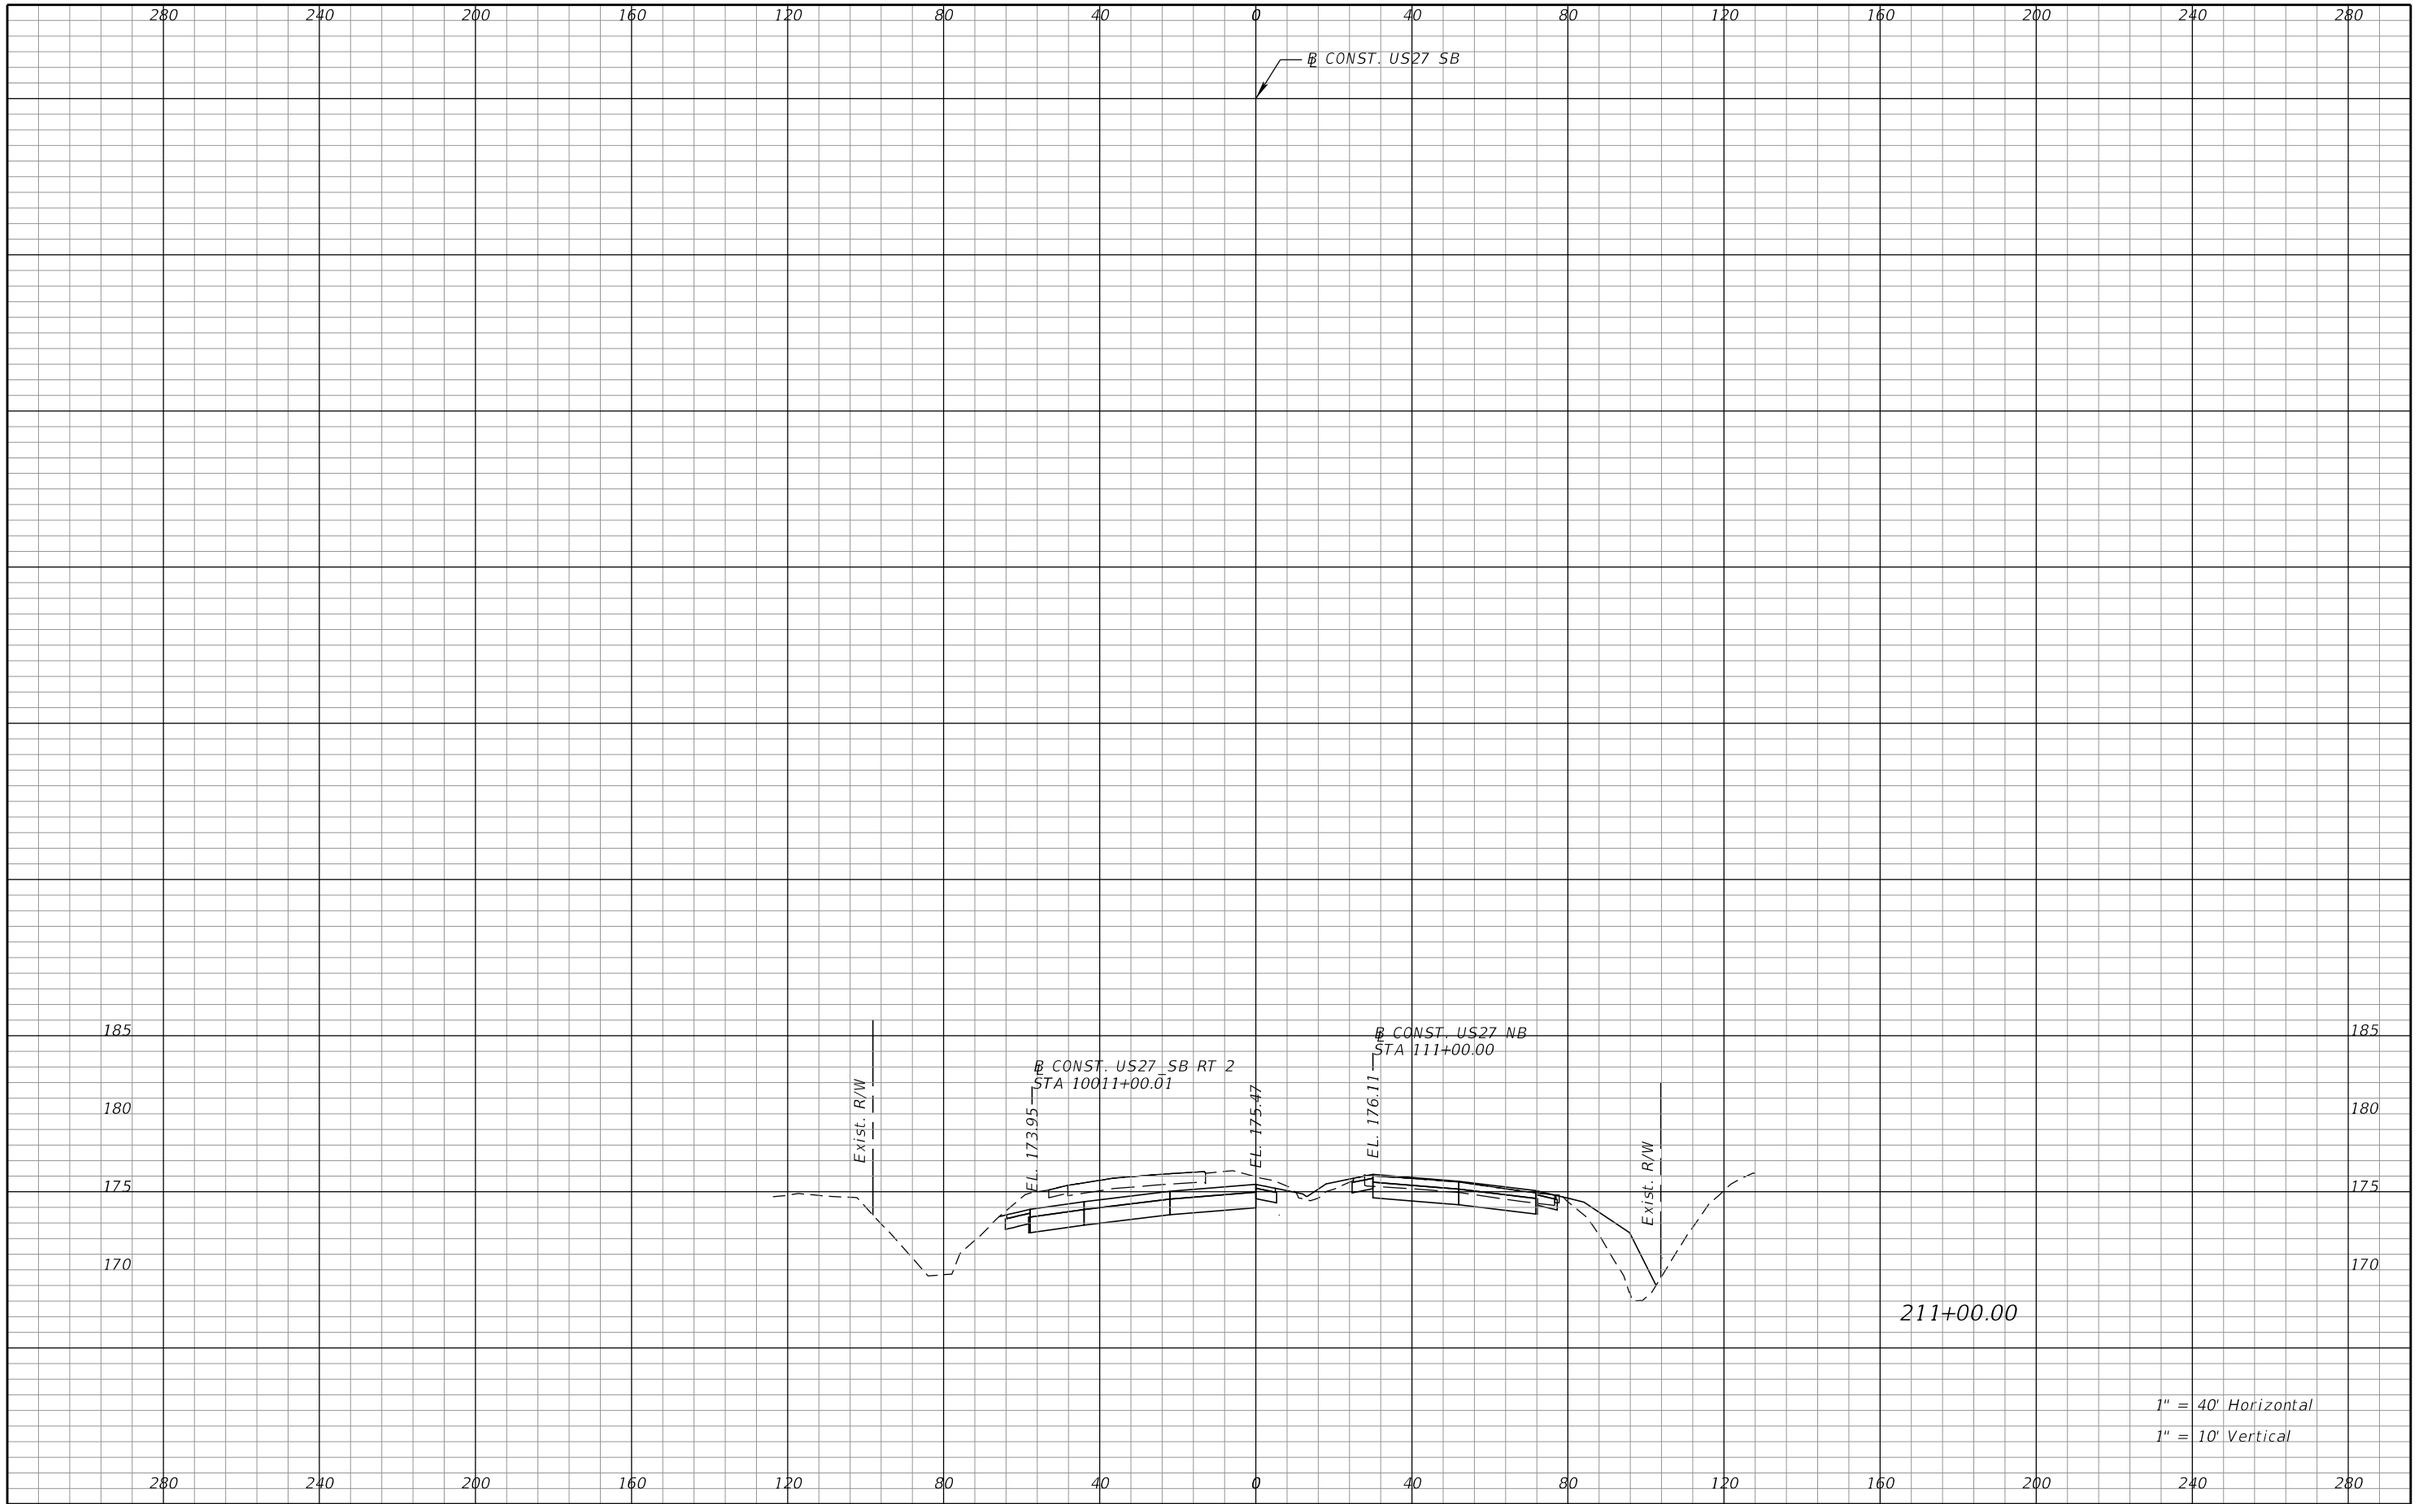

REVISIONS			
DATE	DESCRIPTION	DATE	DESCRIPTION

DEWBERRY ENGINEERS INC.
800 NORTH MAGNOLIA AVENUE, SUITE 1000
ORLANDO, FL 32803
CERTIFICATE OF AUTHORIZATION 8794

STATE OF FLORIDA
DEPARTMENT OF TRANSPORTATION


ROAD NO.	COUNTY	FINANCIAL PROJECT ID
SR 400	POLK	201210-3-52-1

US27
CROSS SECTIONS

SHEET NO. 359

PRELIMINARY: NOT FOR CONSTRUCTION

cfraser 3/10/2017 10:58:39 AM c:\pwworking\aecom_na\cfraser\dms28180\RDXSRD01_SEGA_US27SB.DGN

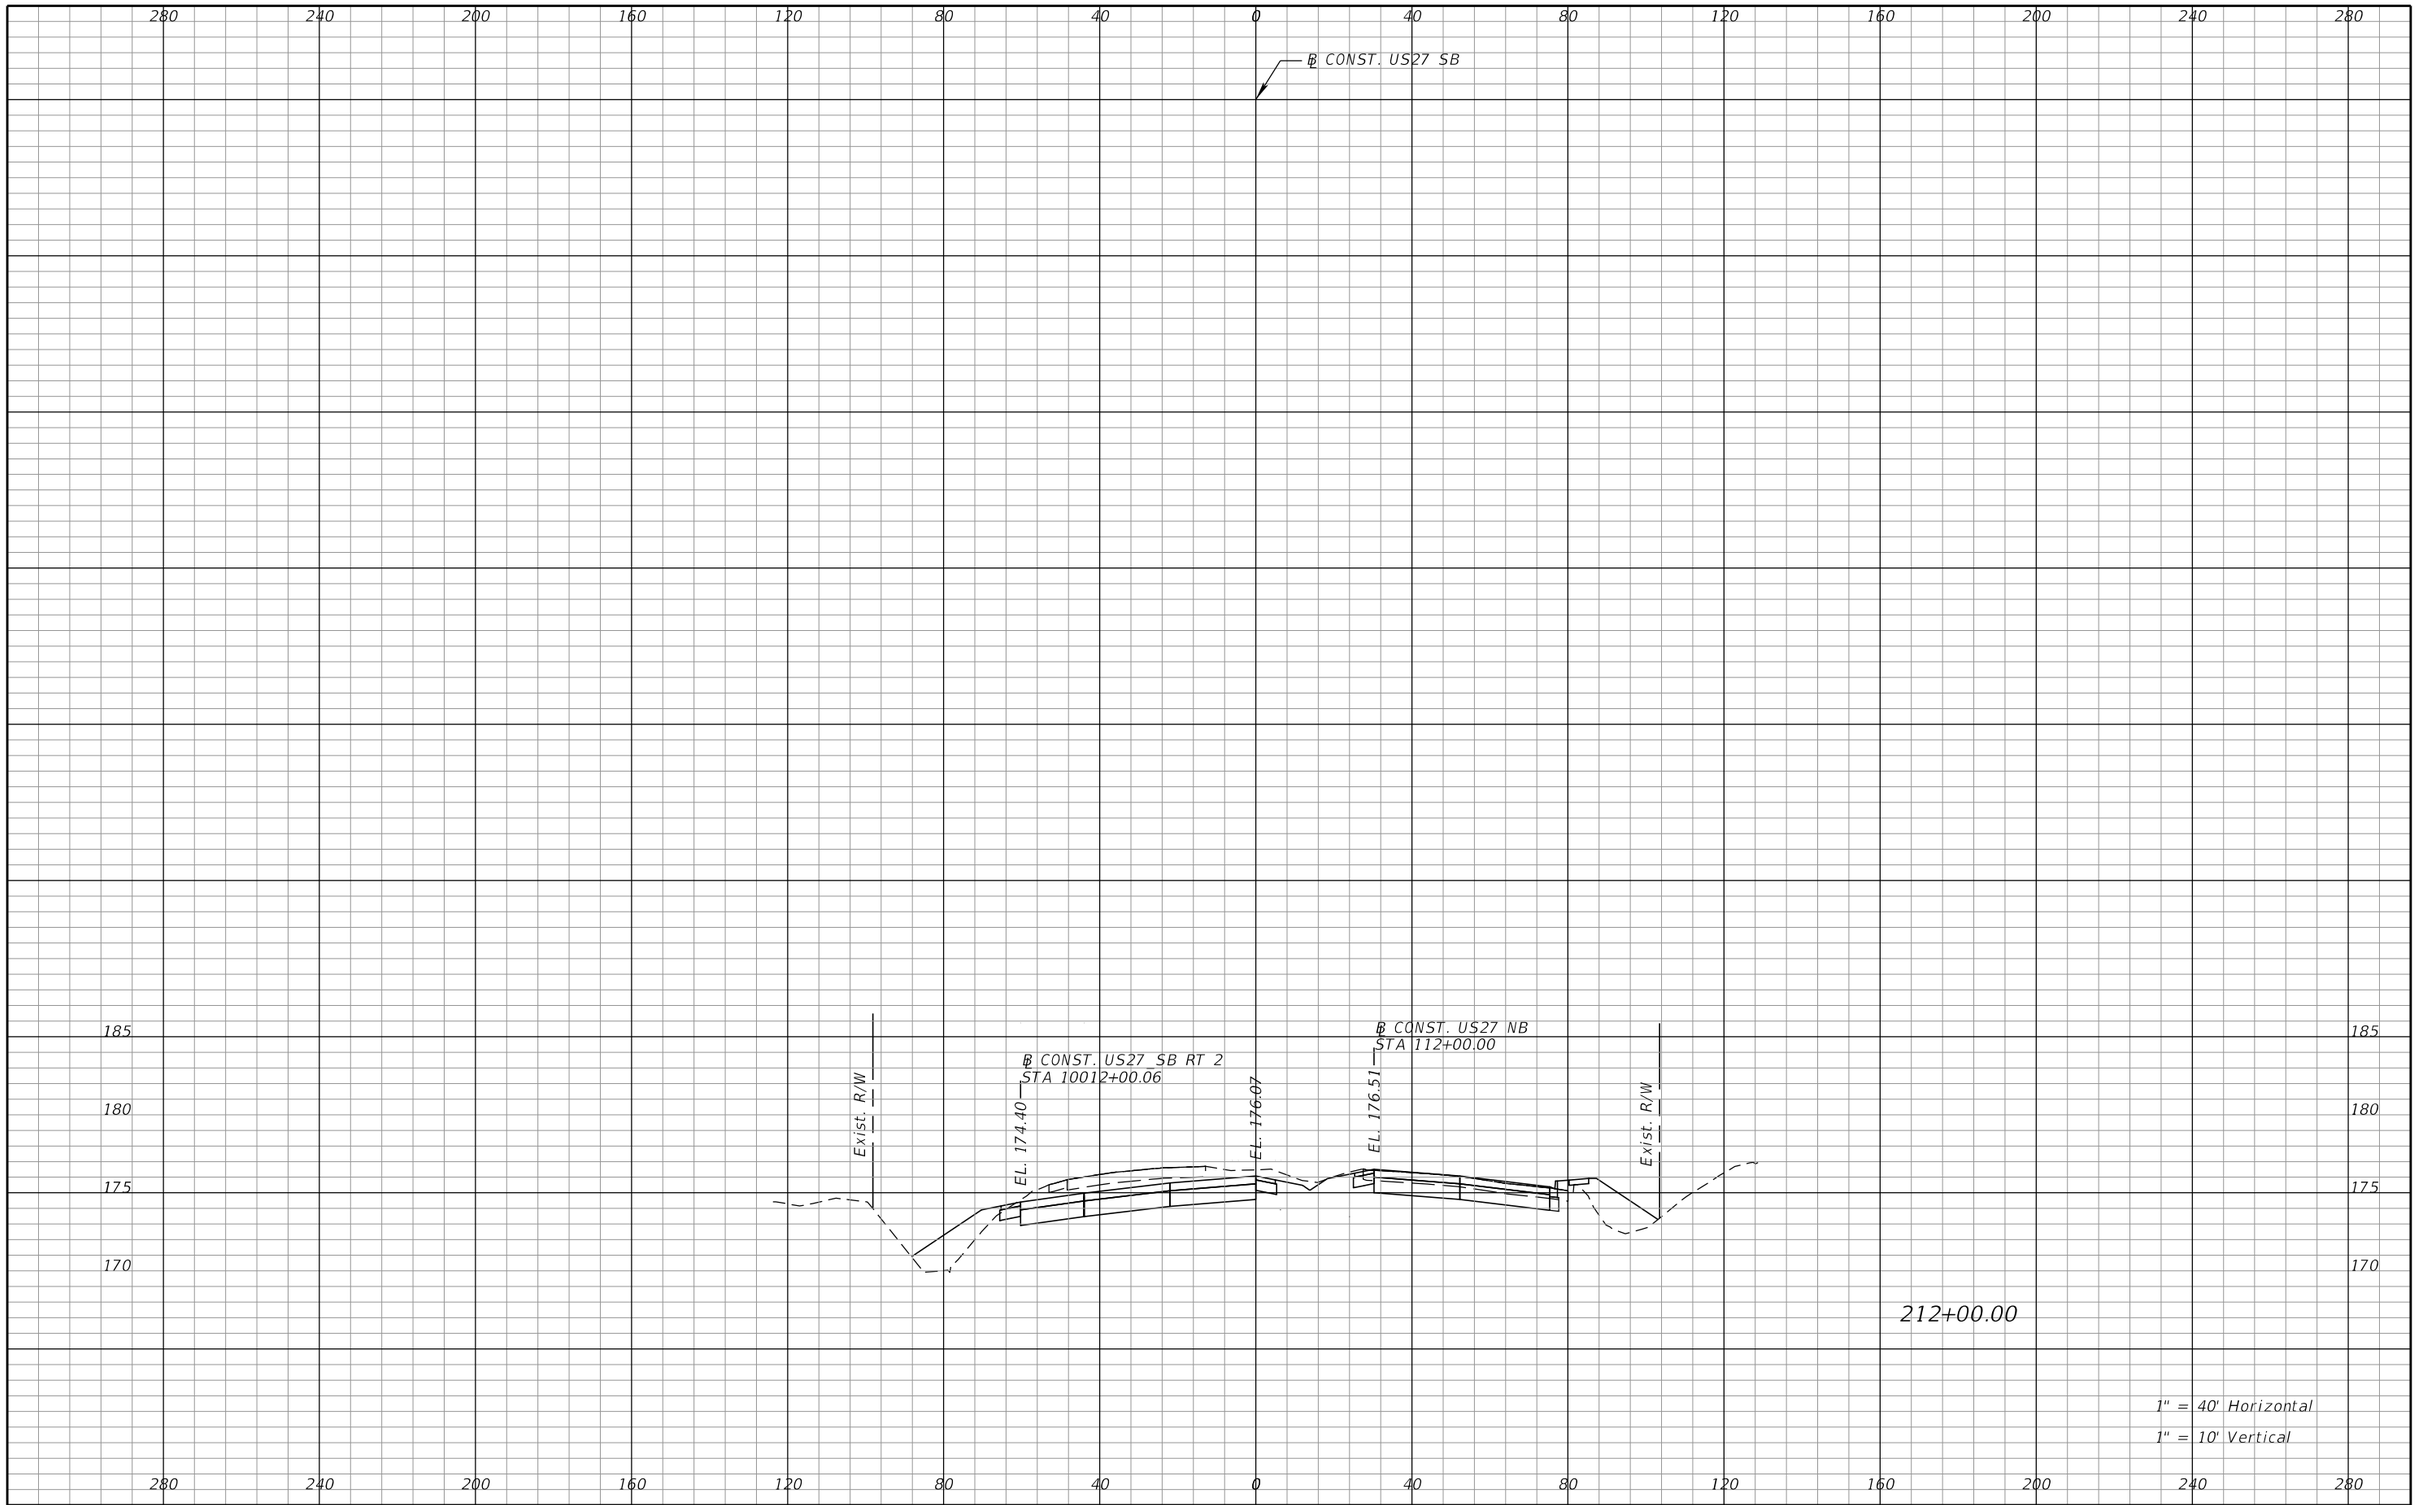

REVISIONS			
DATE	DESCRIPTION	DATE	DESCRIPTION

DEWBERRY ENGINEERS INC.
800 NORTH MAGNOLIA AVENUE, SUITE 1000
ORLANDO, FL 32803
CERTIFICATE OF AUTHORIZATION 8794

STATE OF FLORIDA
DEPARTMENT OF TRANSPORTATION


ROAD NO.	COUNTY	FINANCIAL PROJECT ID
SR 400	POLK	201210-3-52-1

US 27
CROSS SECTIONS

SHEET NO. 360

PRELIMINARY: NOT FOR CONSTRUCTION

cfraser 3/10/2017 10:58:39 AM c:\pwworking\aecom_na\cfraser\dms28180\RDXSRD01_SEGA_US27SB.DGN

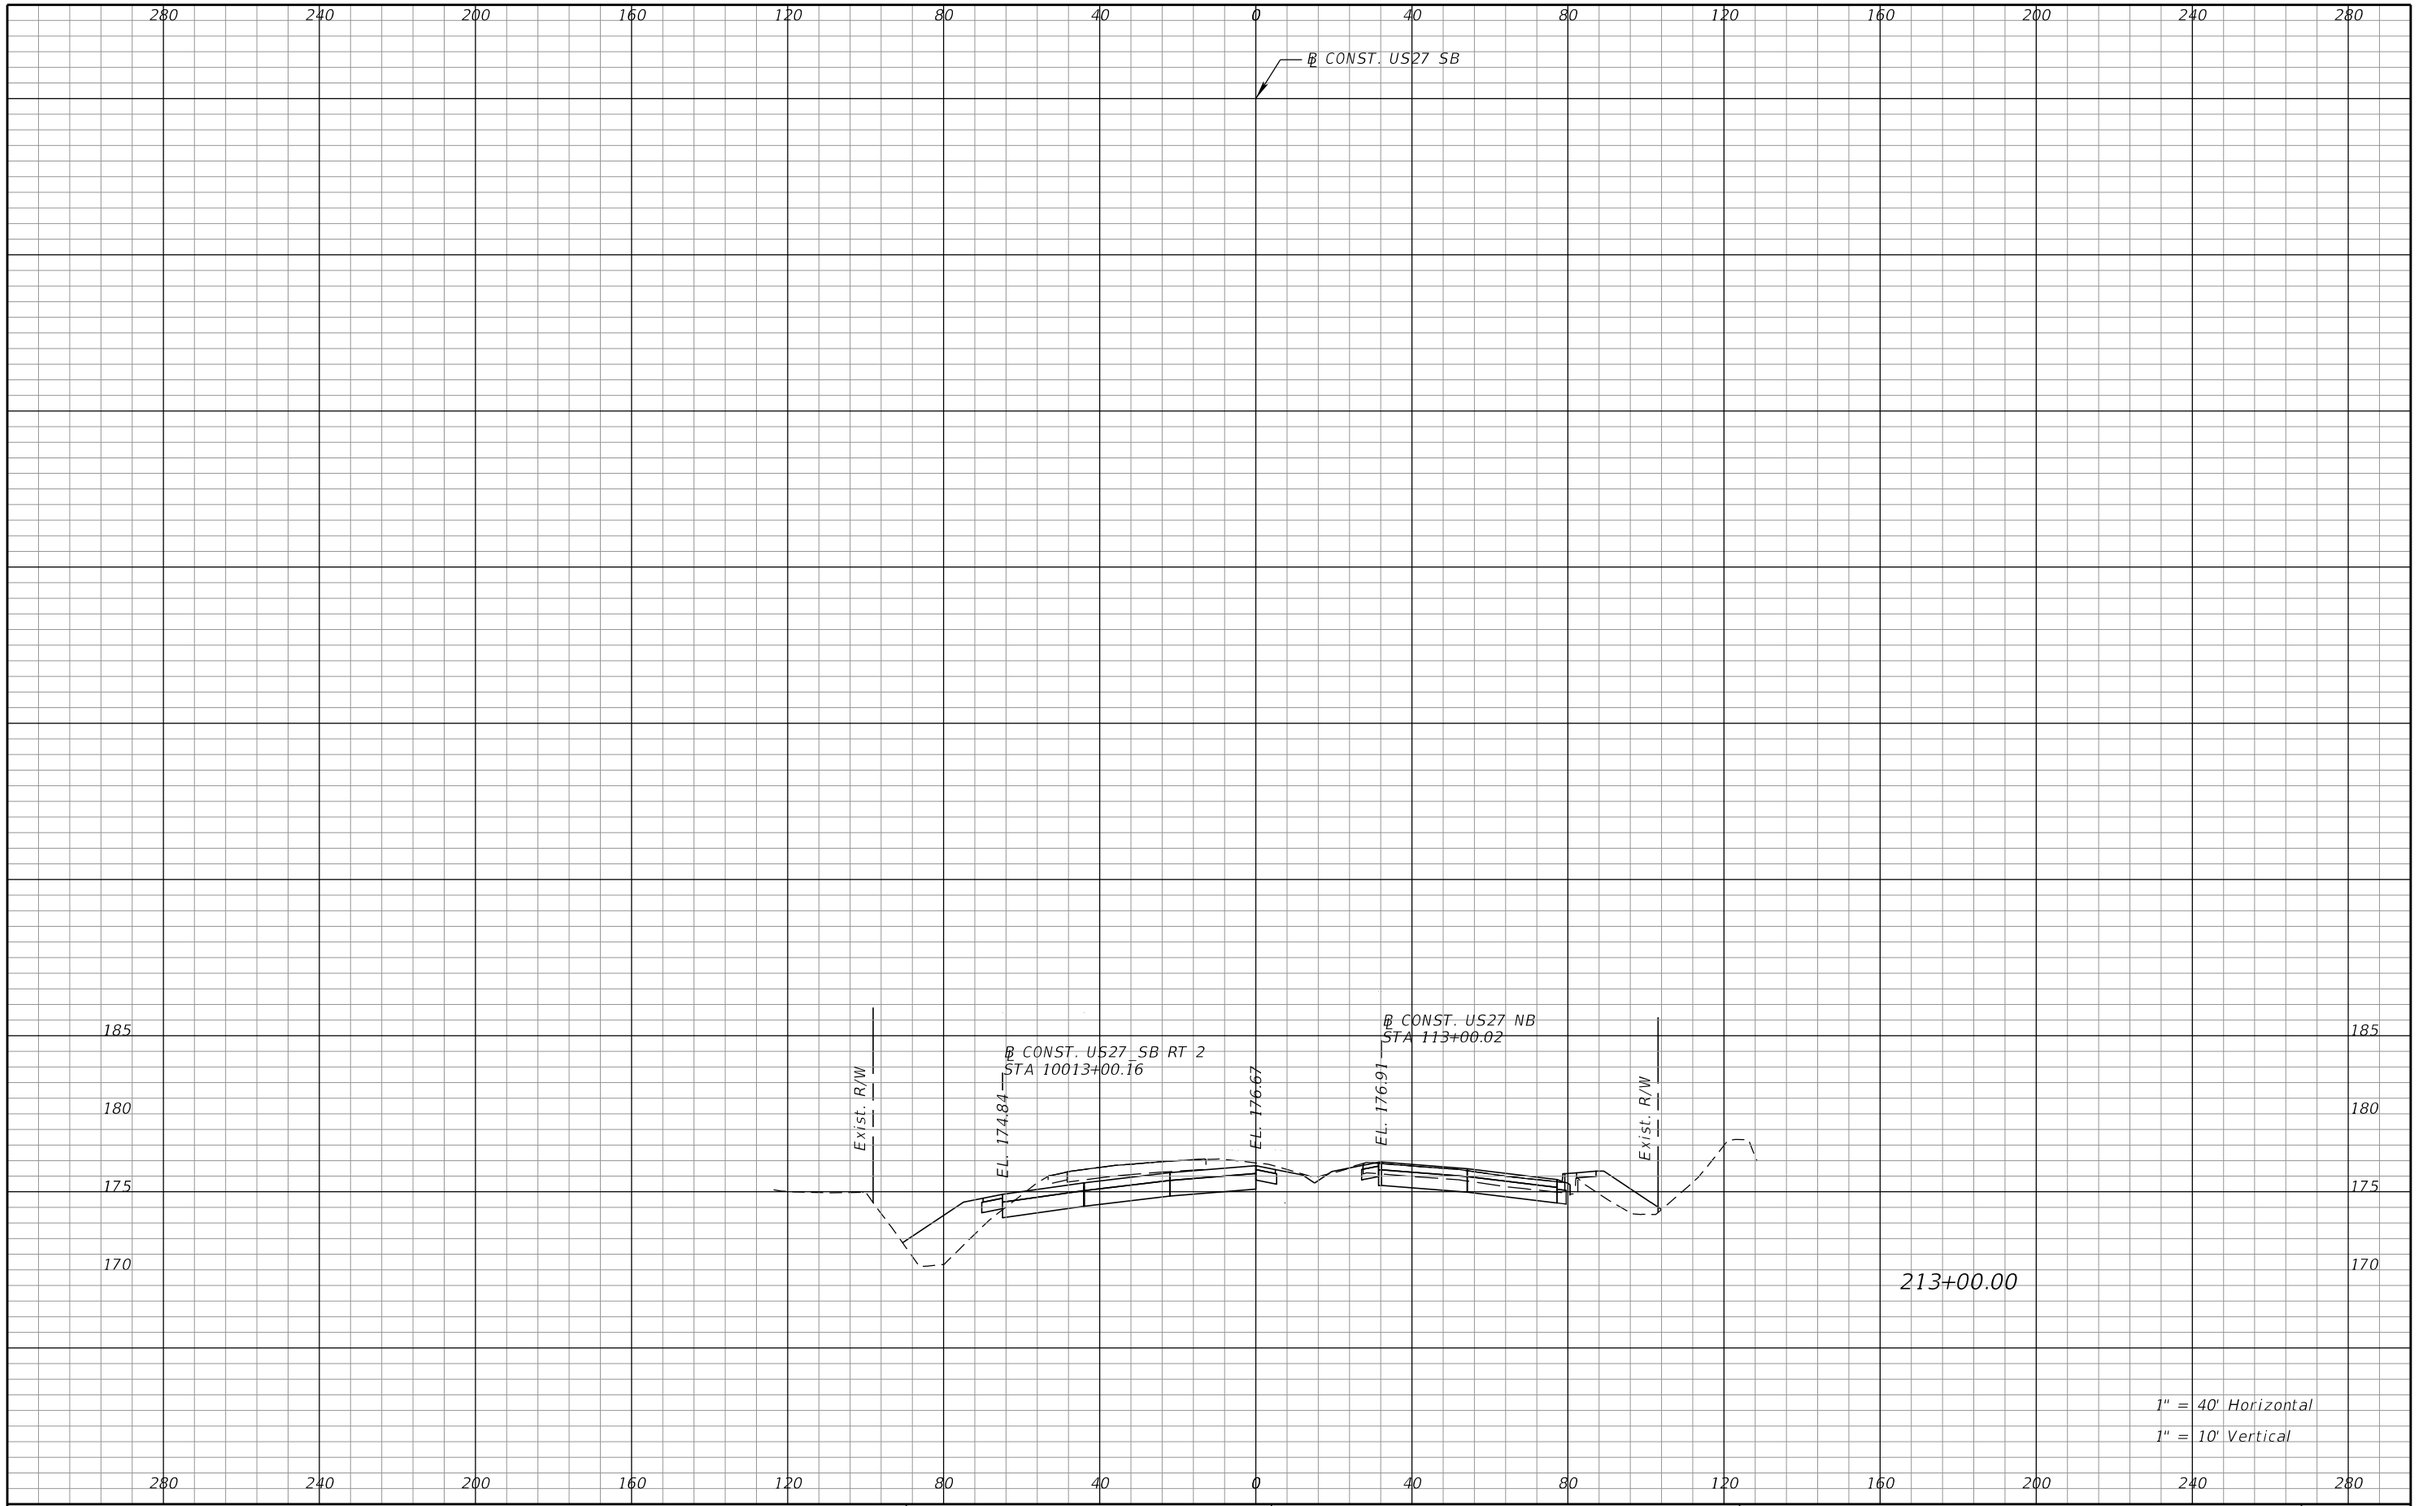

REVISIONS			
DATE	DESCRIPTION	DATE	DESCRIPTION

DEWBERRY ENGINEERS INC.
800 NORTH MAGNOLIA AVENUE, SUITE 1000
ORLANDO, FL 32803
CERTIFICATE OF AUTHORIZATION 8794

STATE OF FLORIDA
DEPARTMENT OF TRANSPORTATION


ROAD NO.	COUNTY	FINANCIAL PROJECT ID
SR 400	POLK	201210-3-52-1

US 27
CROSS SECTIONS

SHEET NO. 361

PRELIMINARY: NOT FOR CONSTRUCTION

cfraser 3/10/2017 10:58:39 AM c:\pwworking\aecom_na\cfraser\dms28180\RDXSRD01_SEGA_US27SB.DGN

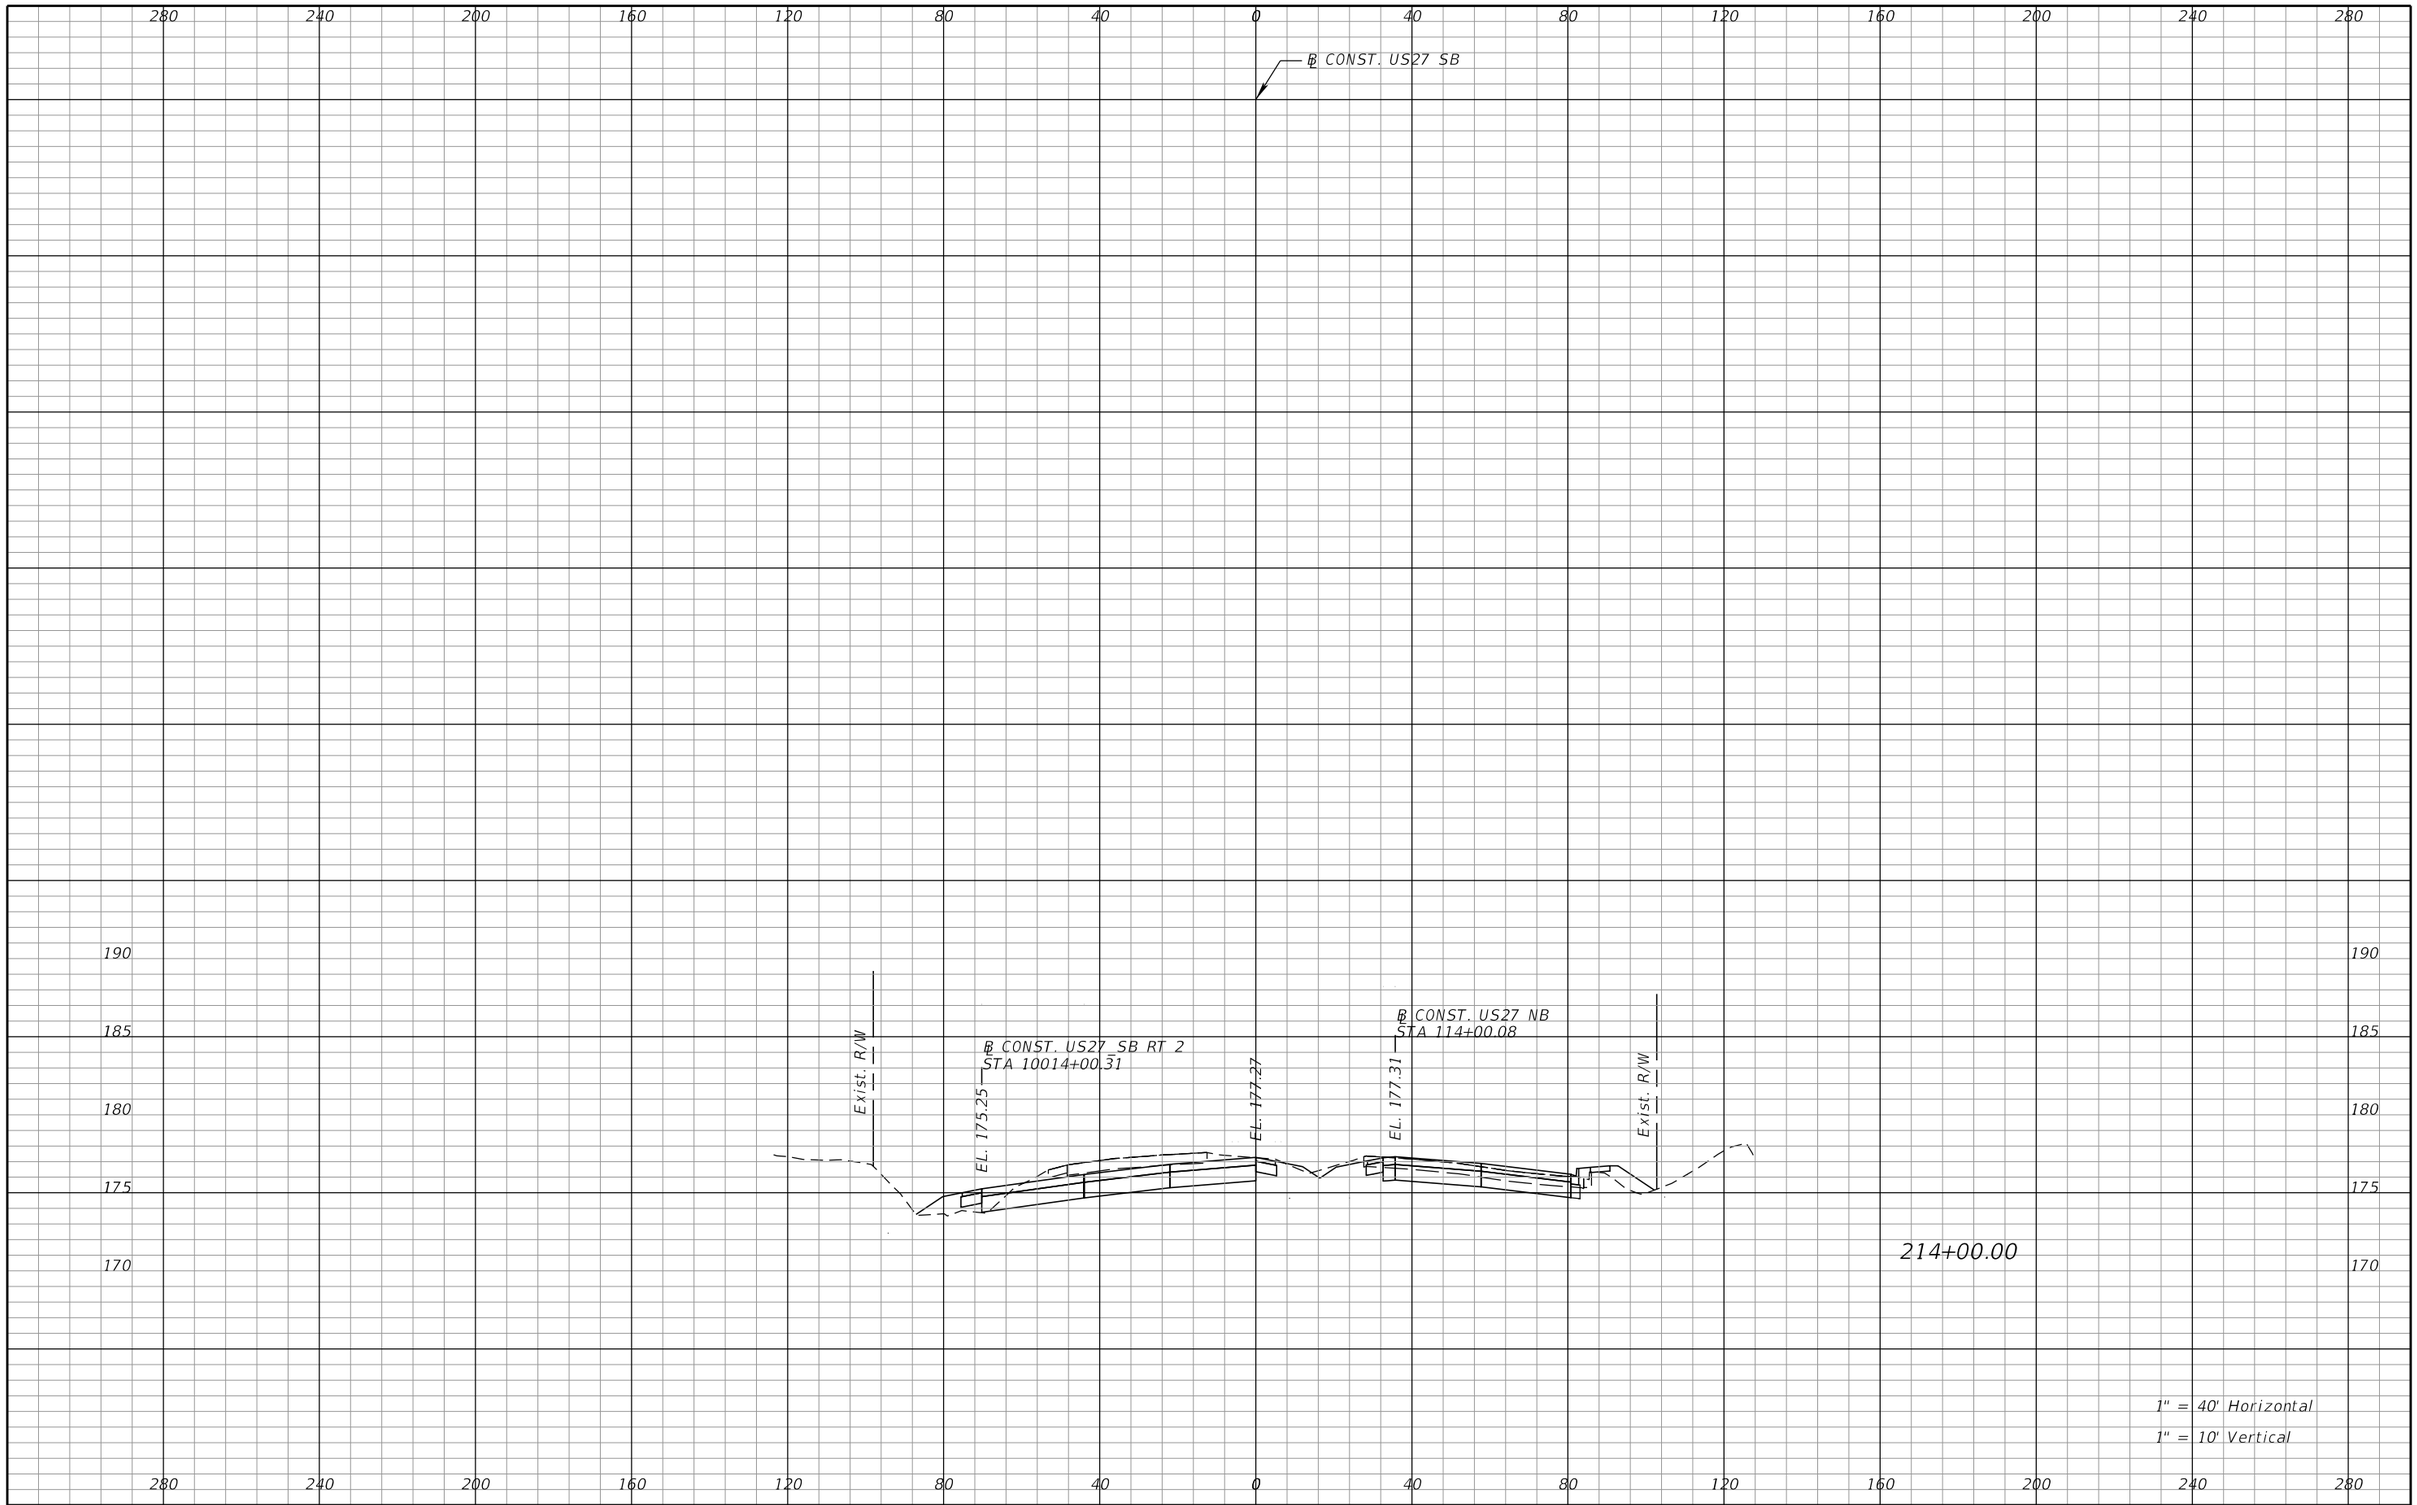

REVISIONS			
DATE	DESCRIPTION	DATE	DESCRIPTION

DEWBERRY ENGINEERS INC.
800 NORTH MAGNOLIA AVENUE, SUITE 1000
ORLANDO, FL 32803
CERTIFICATE OF AUTHORIZATION 8794

STATE OF FLORIDA
DEPARTMENT OF TRANSPORTATION


ROAD NO.	COUNTY	FINANCIAL PROJECT ID
SR 400	POLK	201210-3-52-1

US27
CROSS SECTIONS

SHEET NO. 362

PRELIMINARY: NOT FOR CONSTRUCTION

cfraser 3/10/2017 10:58:41 AM c:\pwworking\aecom_na\cfraser\dms28180\RDXSRD01_SEGA_US27SB.DGN

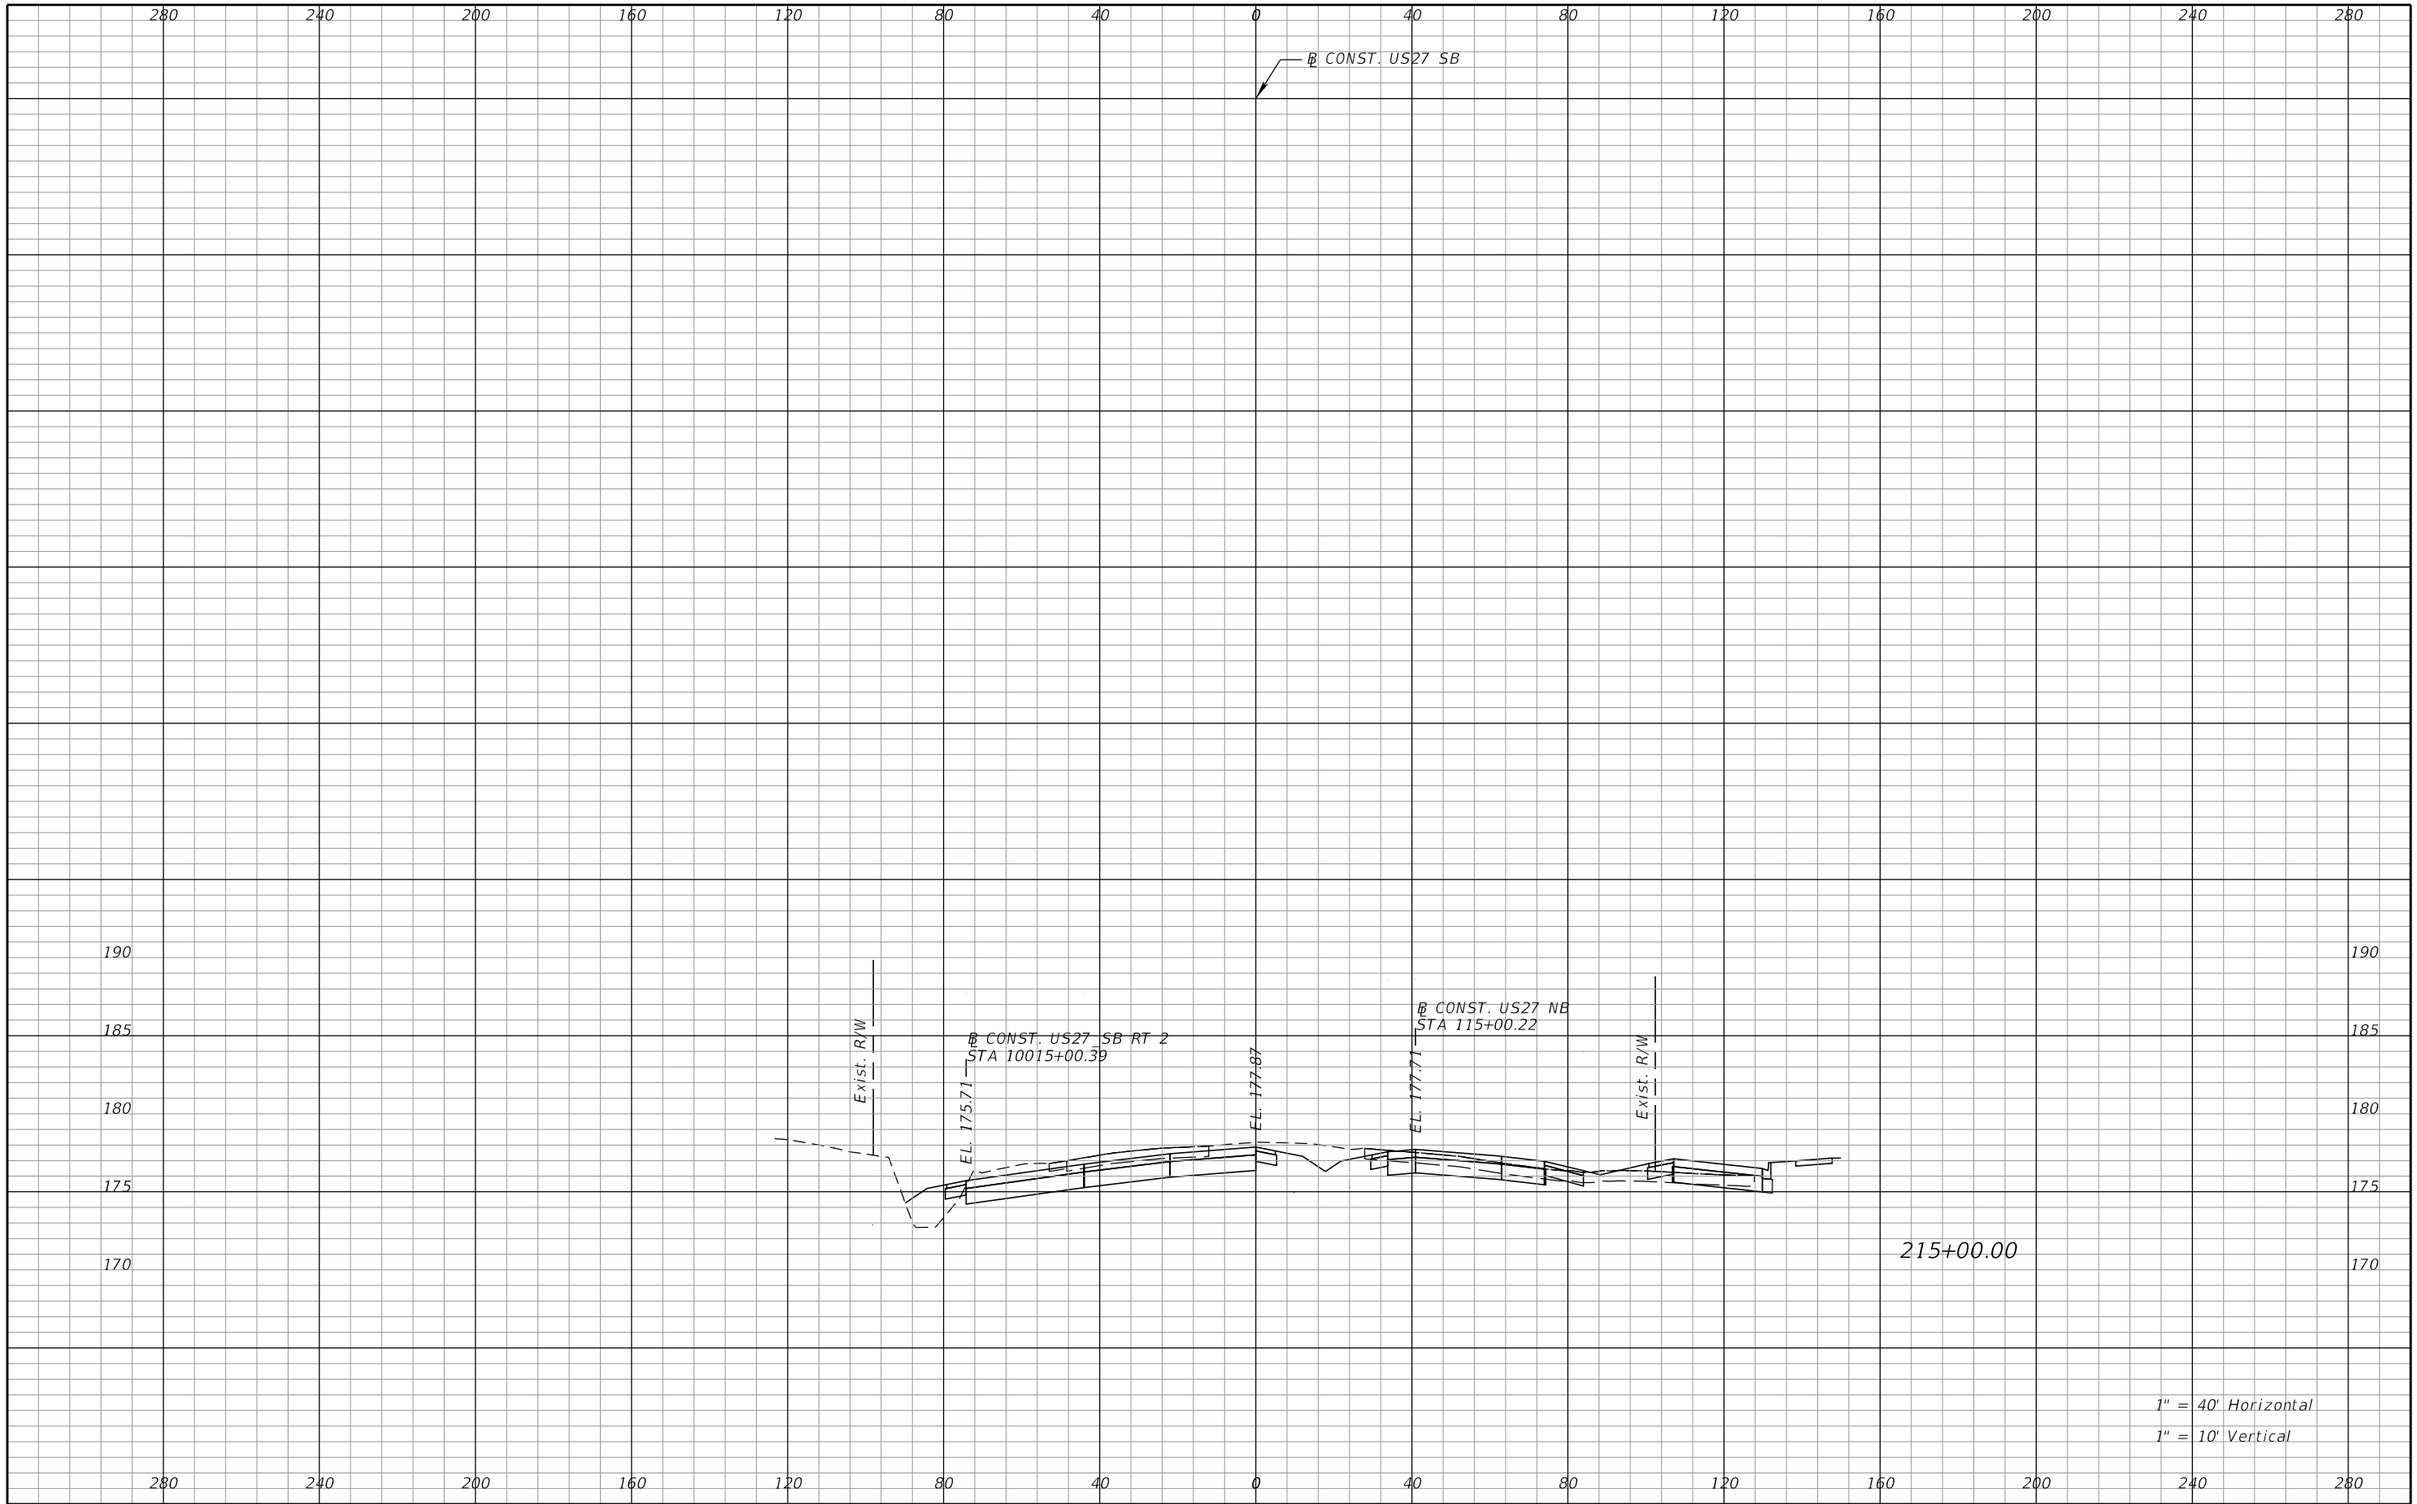

REVISIONS			
DATE	DESCRIPTION	DATE	DESCRIPTION

DEWBERRY ENGINEERS INC.
800 NORTH MAGNOLIA AVENUE, SUITE 1000
ORLANDO, FL 32803
CERTIFICATE OF AUTHORIZATION 8794

STATE OF FLORIDA
DEPARTMENT OF TRANSPORTATION

ROAD NO.	COUNTY	FINANCIAL PROJECT ID
SR 400	POLK	201210-3-52-1

US 27
CROSS SECTIONS

SHEET NO. 363

PRELIMINARY: NOT FOR CONSTRUCTION

cfraser 3/10/2017 10:58:41 AM c:\pwworking\aecom_na\cfraser\dms28180\RDXSRD01_SEGA_US27SB.DGN

280 240 200 160 120 80 40 0 40 80 120 160 200 240 280

℄ CONST. US27 SB

℄ CONST. US27_SB RT 2
STA 10016+00.42

℄ CONST. US27 NB
STA 116+00.43

EL. 176.68

EL. 178.47

EL. 178.11

195 190 185 180 175 170

216+00.00

1" = 40' Horizontal
1" = 10' Vertical

280 240 200 160 120 80 40 0 40 80 120 160 200 240 280

REVISIONS			
DATE	DESCRIPTION	DATE	DESCRIPTION

DEWBERRY ENGINEERS INC.
800 NORTH MAGNOLIA AVENUE, SUITE 1000
ORLANDO, FL 32803
CERTIFICATE OF AUTHORIZATION 8794

STATE OF FLORIDA
DEPARTMENT OF TRANSPORTATION


ROAD NO.	COUNTY	FINANCIAL PROJECT ID
SR 400	POLK	201210-3-52-1

US27
CROSS SECTIONS

SHEET NO. 364

PRELIMINARY: NOT FOR CONSTRUCTION

cfraser 3/10/2017 10:58:41 AM c:\pwworking\aecom_na\cfraser\dms28180\RDXSRD01_SEGA_US27SB.DGN

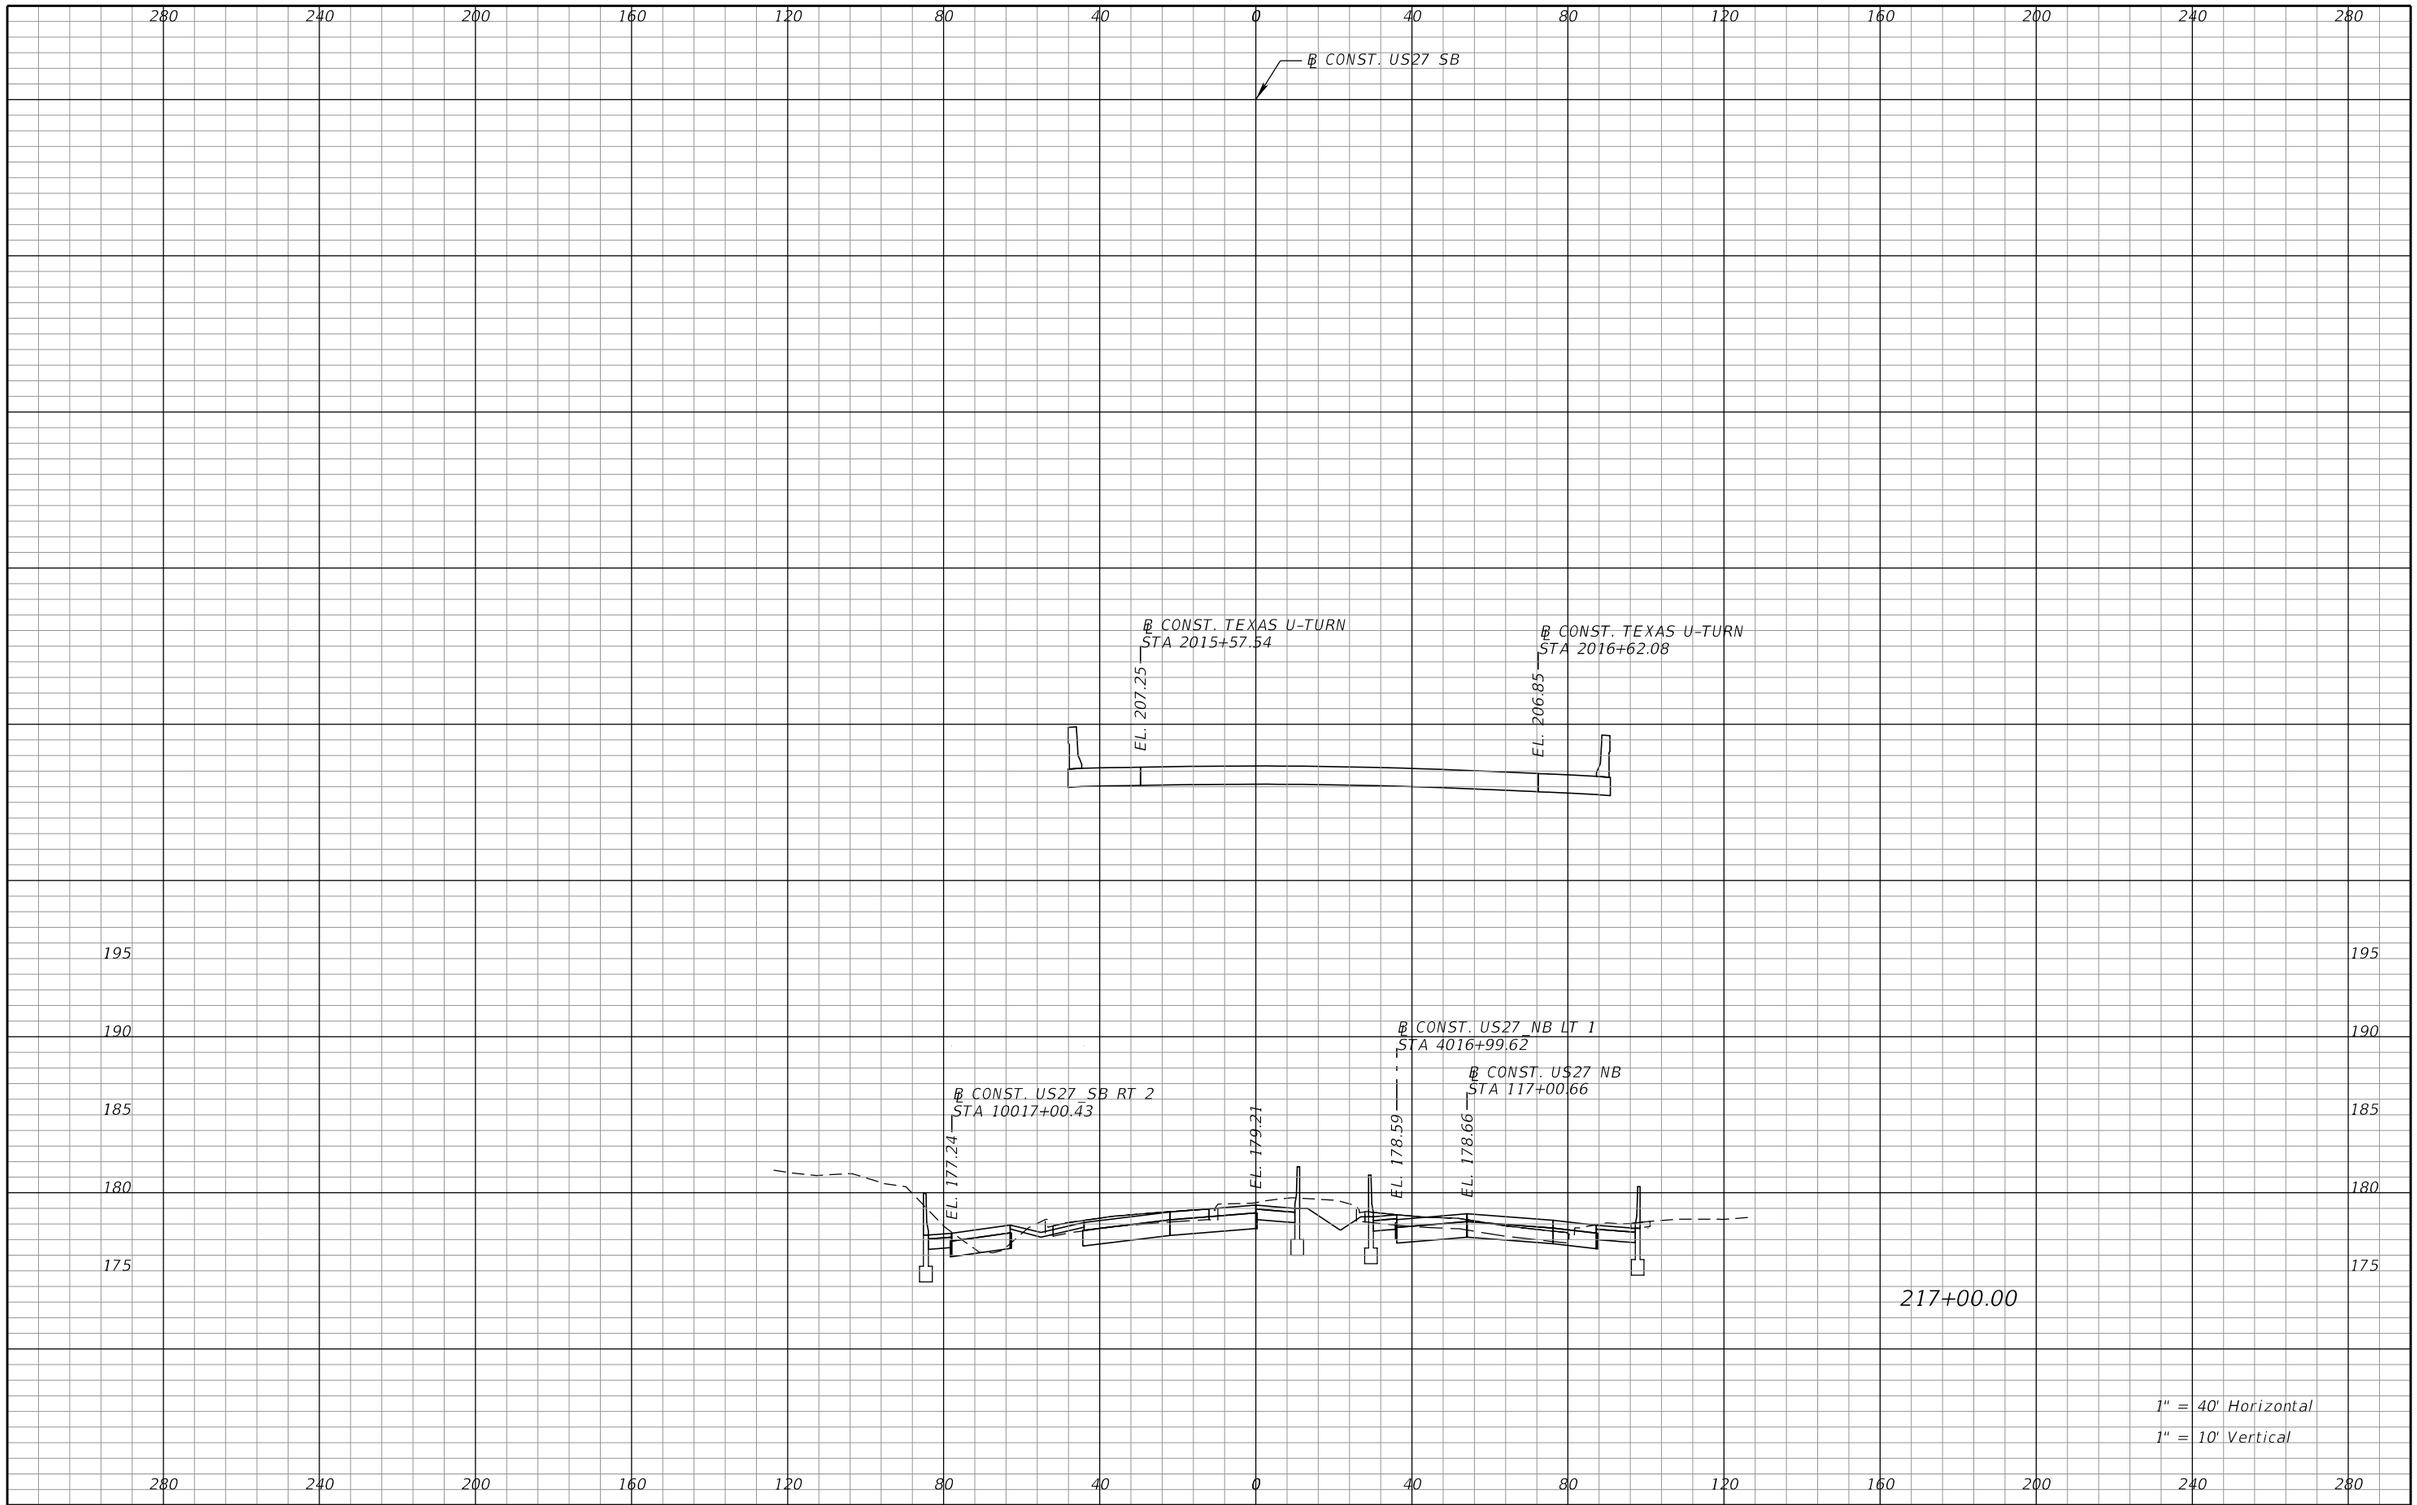

REVISIONS			
DATE	DESCRIPTION	DATE	DESCRIPTION

DEWBERRY ENGINEERS INC.
800 NORTH MAGNOLIA AVENUE, SUITE 1000
ORLANDO, FL 32803
CERTIFICATE OF AUTHORIZATION 8794

STATE OF FLORIDA
DEPARTMENT OF TRANSPORTATION


ROAD NO.	COUNTY	FINANCIAL PROJECT ID
SR 400	POLK	201210-3-52-1

US 27
CROSS SECTIONS

SHEET NO. 365

PRELIMINARY: NOT FOR CONSTRUCTION

cfraser 3/10/2017 10:58:41 AM c:\pwworking\aecom_na\cfraser\dms28180\RDXSRD01_SEGA_US27SB.DGN

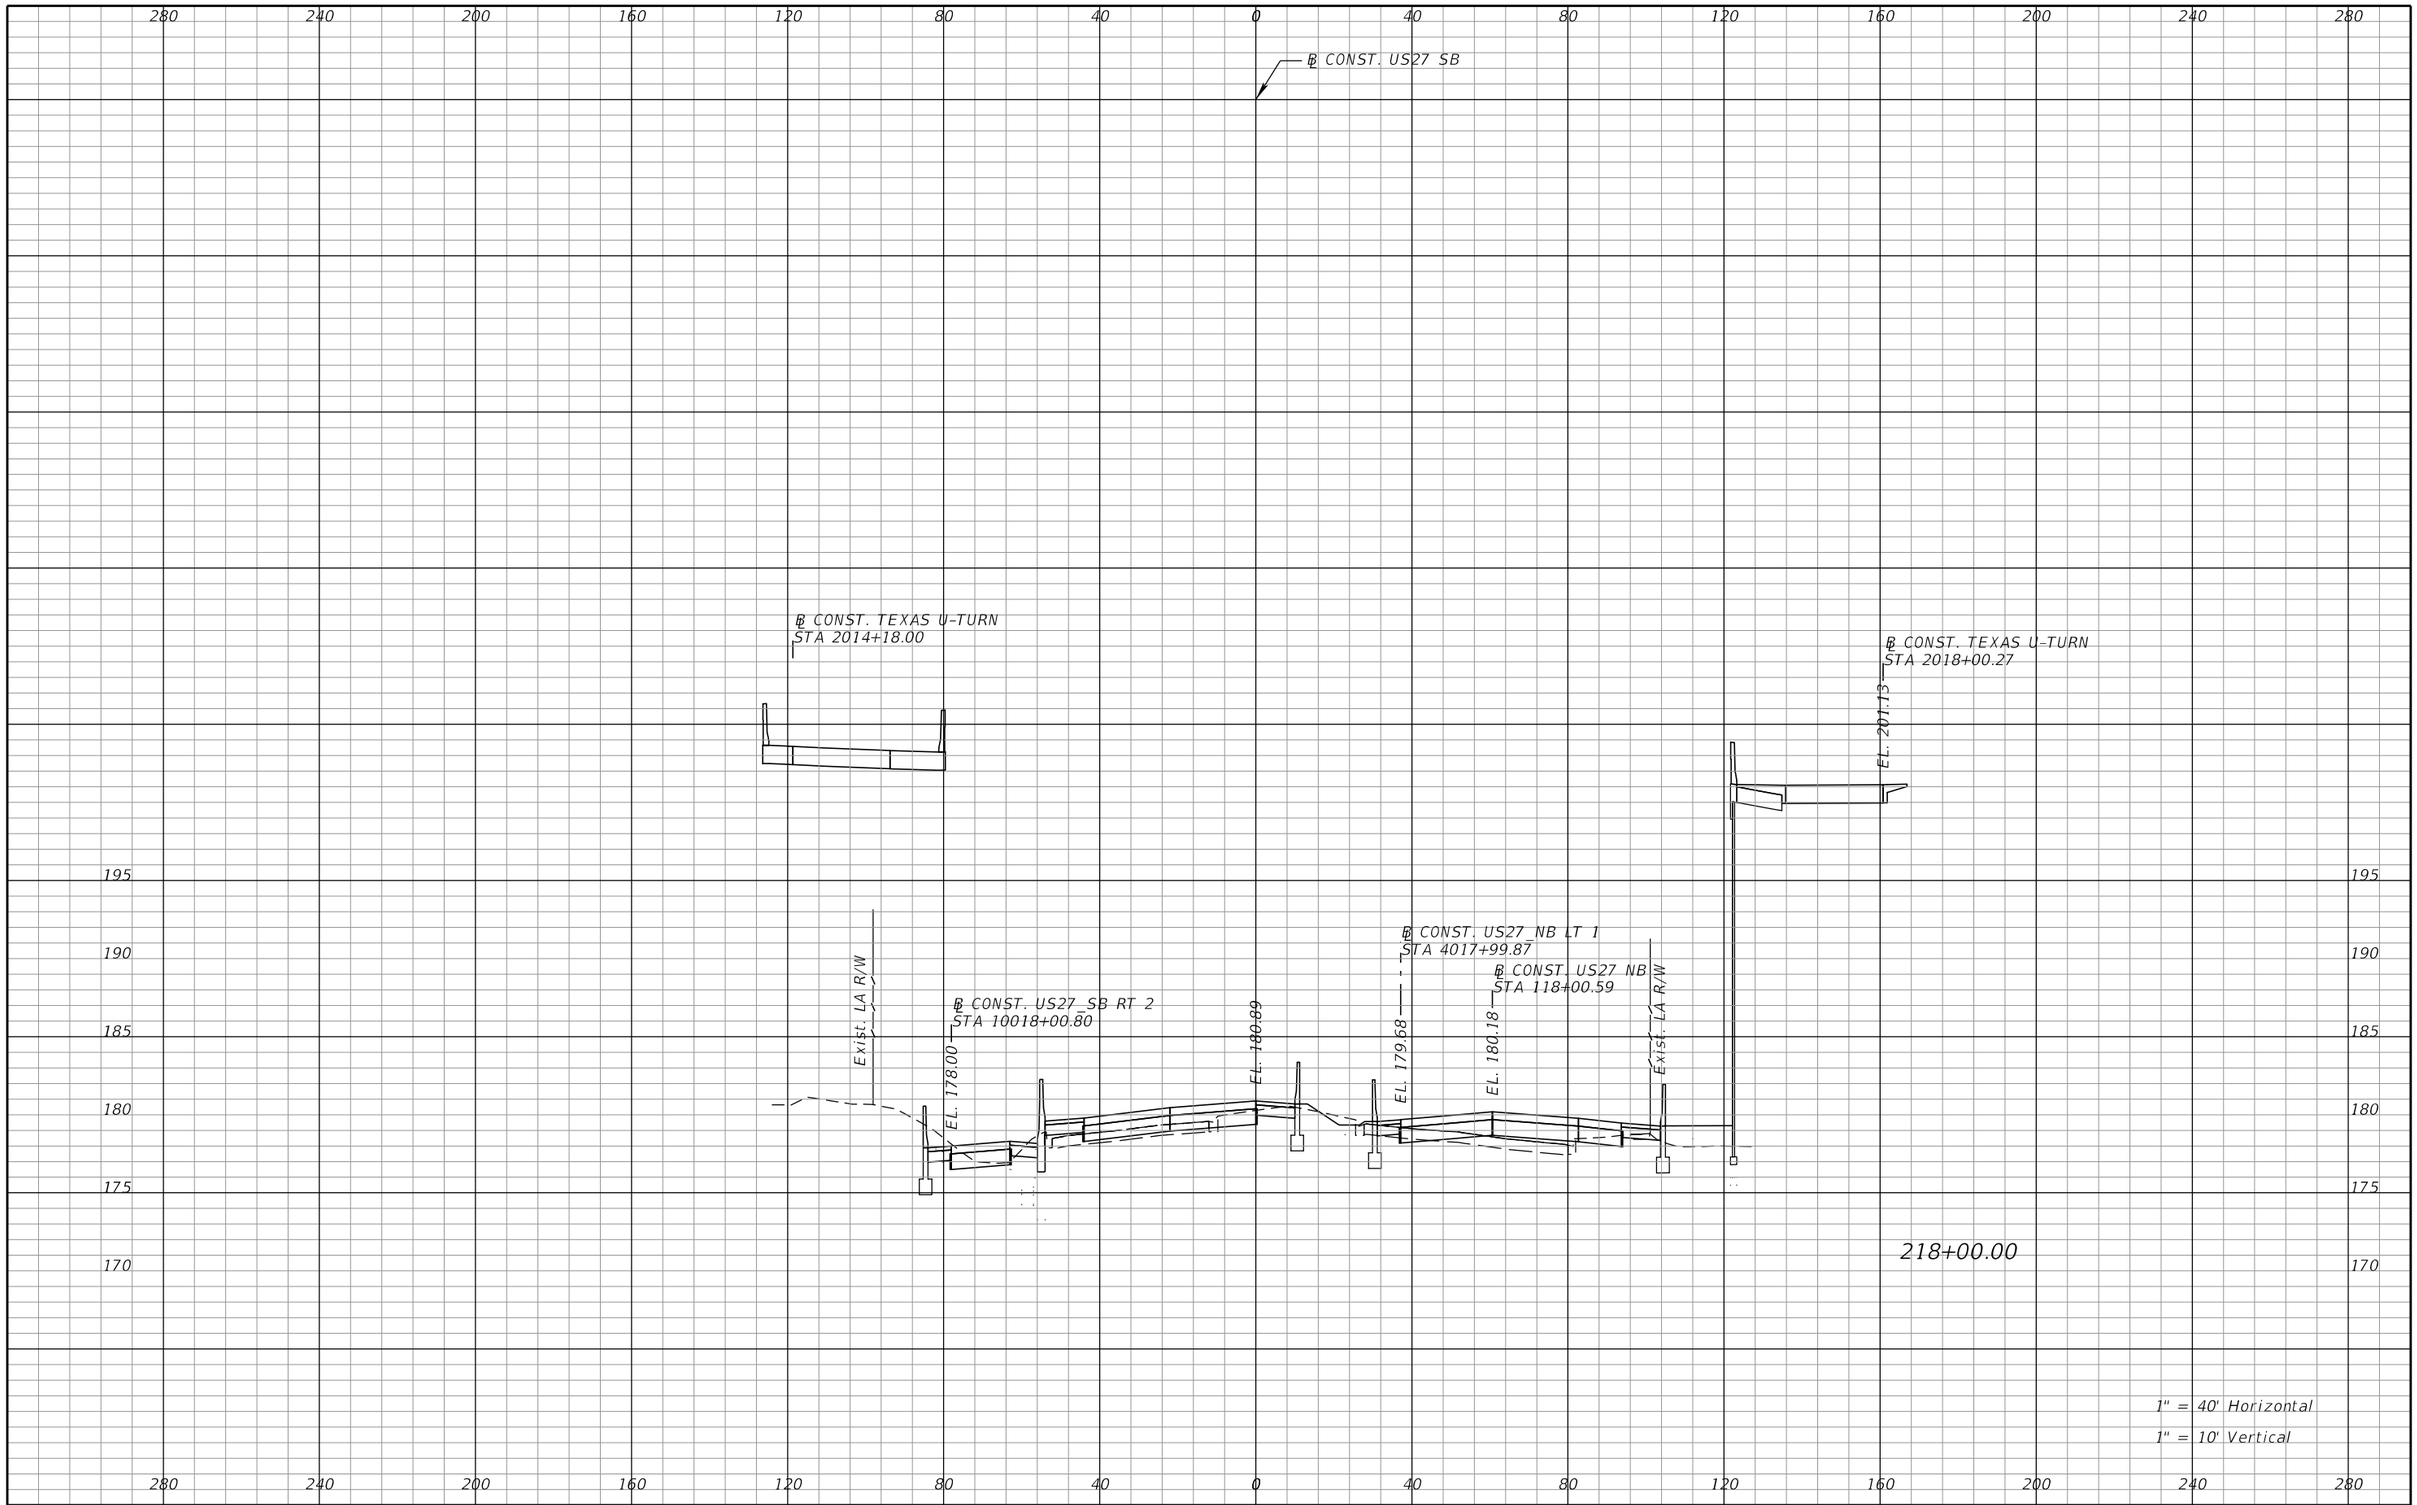

PRELIMINARY: NOT FOR CONSTRUCTION

REVISIONS			
DATE	DESCRIPTION	DATE	DESCRIPTION

DEWBERRY ENGINEERS INC.
800 NORTH MAGNOLIA AVENUE, SUITE 1000
ORLANDO, FL 32803
CERTIFICATE OF AUTHORIZATION 8794


STATE OF FLORIDA
DEPARTMENT OF TRANSPORTATION

ROAD NO.	COUNTY	FINANCIAL PROJECT ID
SR 400	POLK	201210-3-52-1

US 27
CROSS SECTIONS

SHEET NO. 366

cfraser 3/10/2017 10:58:41 AM c:\pwworking\aecom_na\cfraser\dms28180\RDXSRD01_SEGA_US27SB.DGN

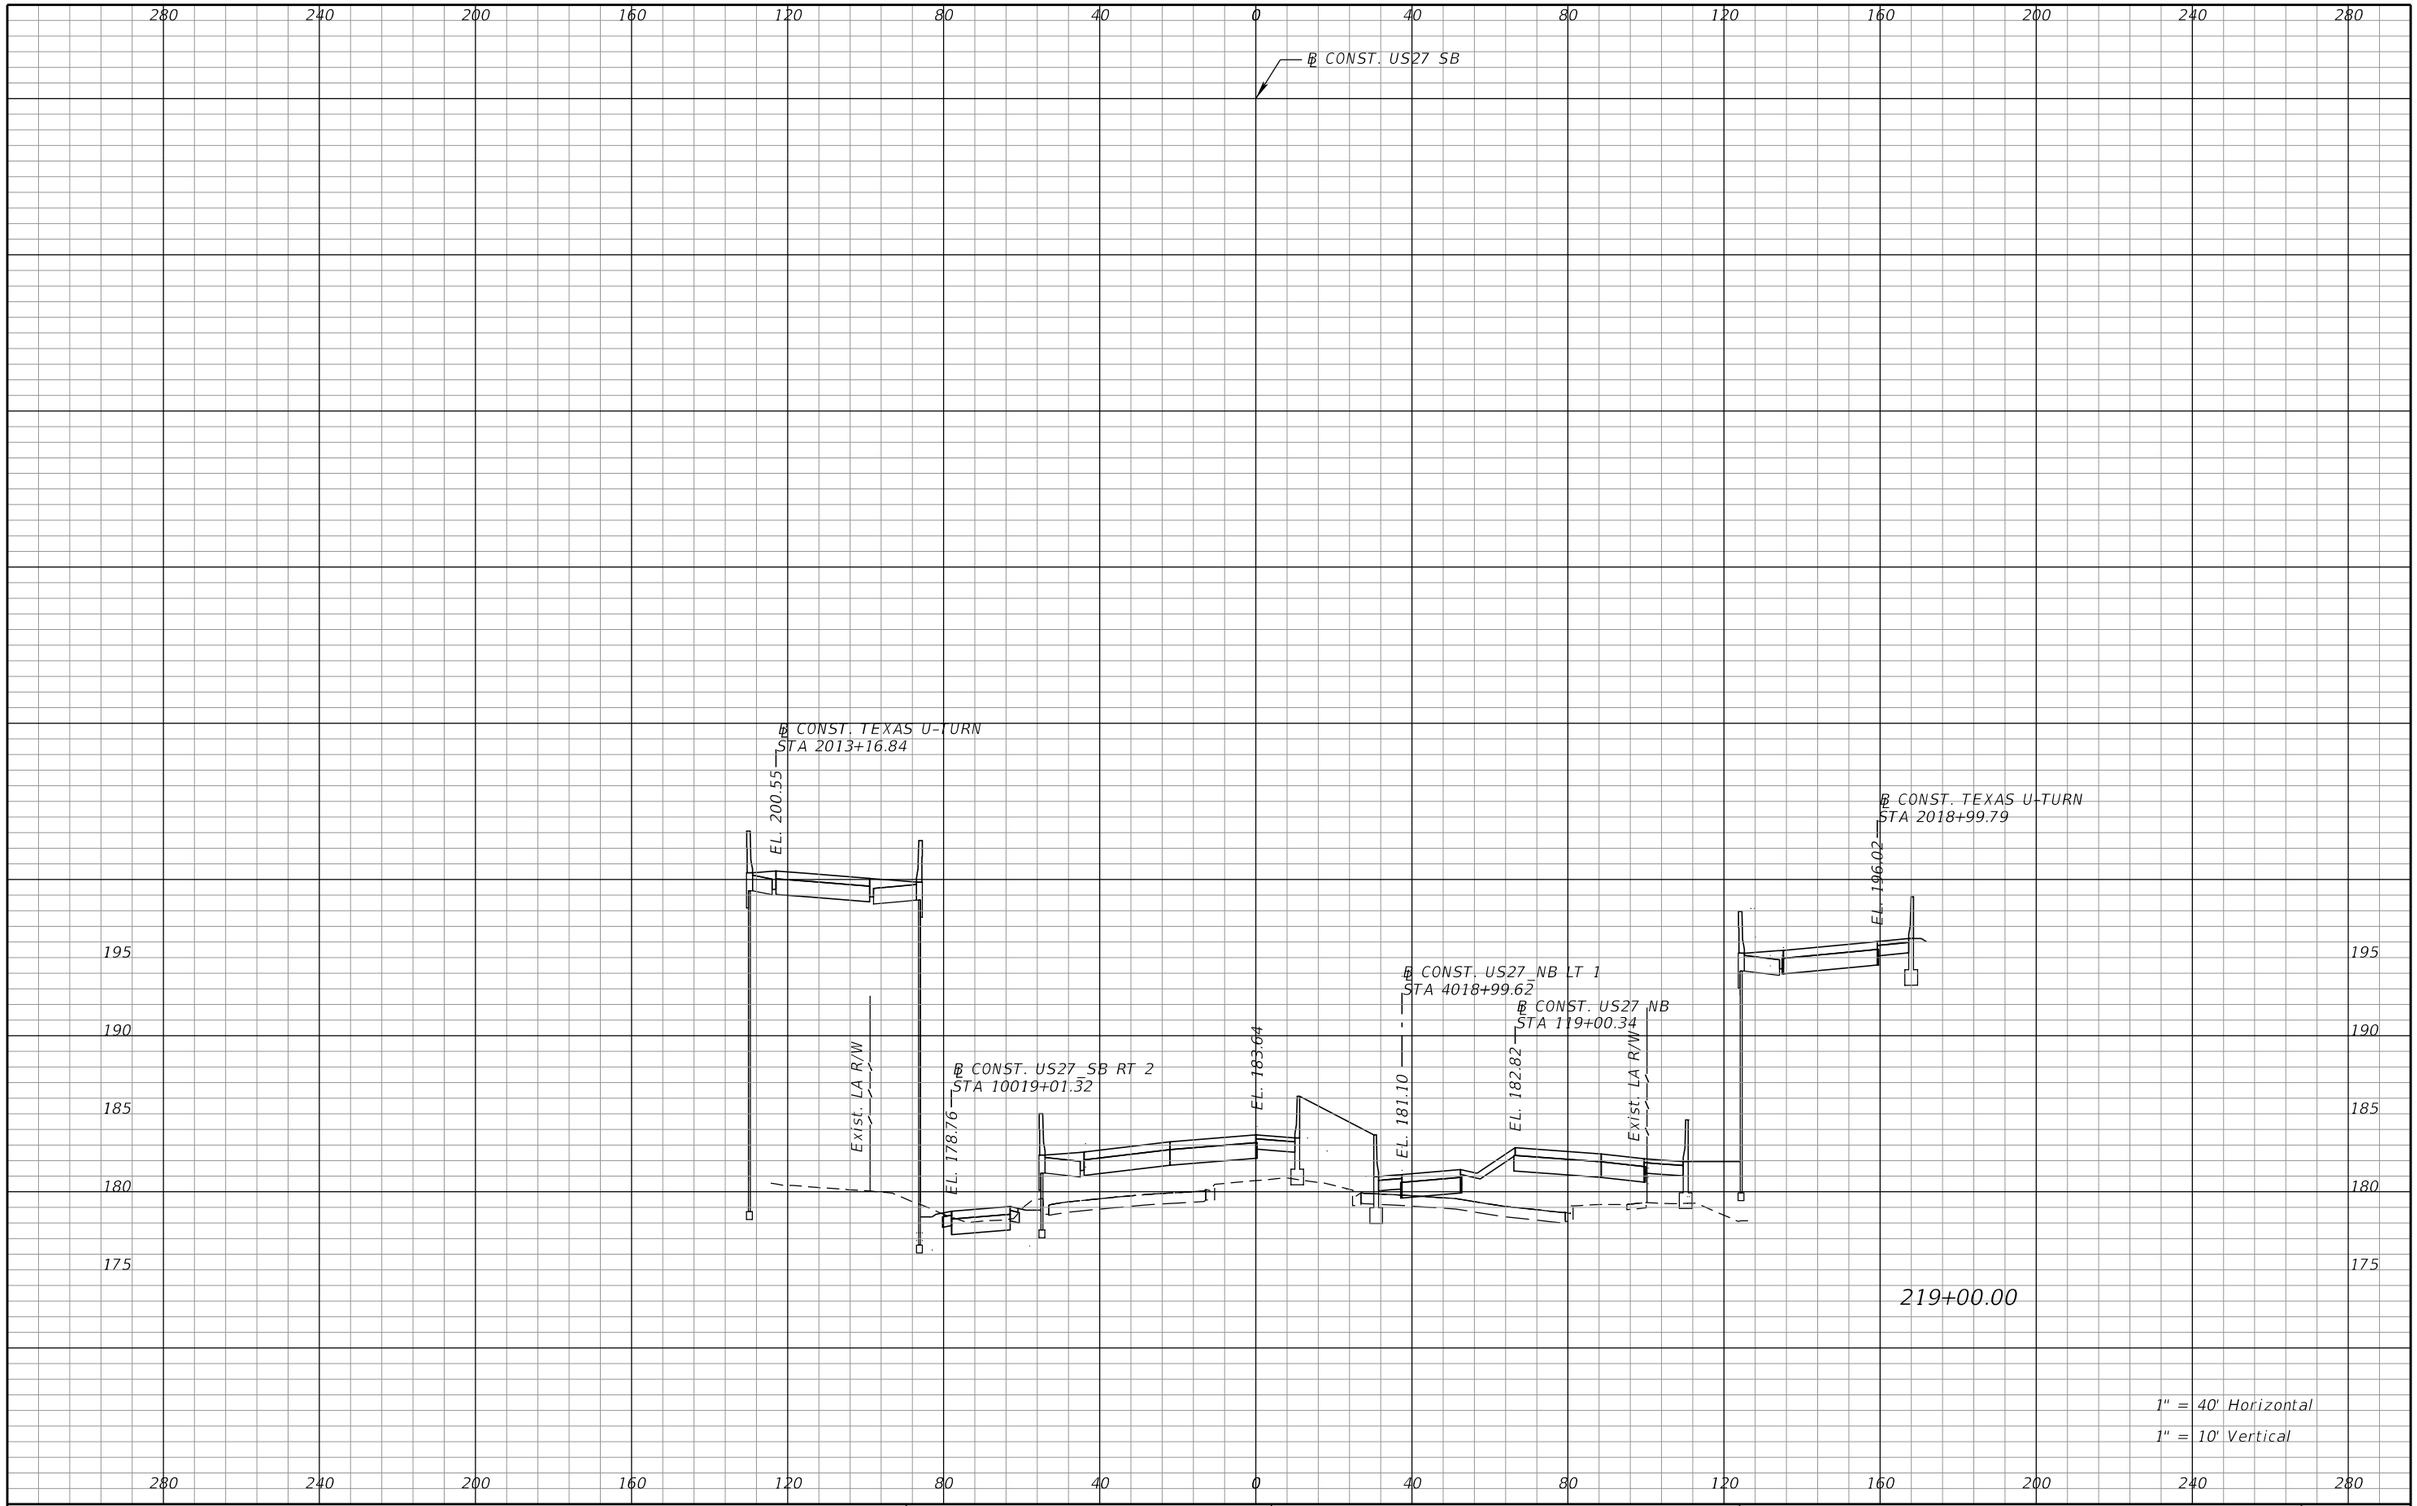

REVISIONS			
DATE	DESCRIPTION	DATE	DESCRIPTION

DEWBERRY ENGINEERS INC.
800 NORTH MAGNOLIA AVENUE, SUITE 1000
ORLANDO, FL 32803
CERTIFICATE OF AUTHORIZATION 8794

STATE OF FLORIDA
DEPARTMENT OF TRANSPORTATION


ROAD NO.	COUNTY	FINANCIAL PROJECT ID
SR 400	POLK	201210-3-52-1

US27
CROSS SECTIONS

SHEET NO. 367

PRELIMINARY: NOT FOR CONSTRUCTION

cfraser 3/10/2017 10:58:42 AM c:\pwworking\aecom_na\cfraser\dms28180\RDXSRD01_SEGA_US27SB.DGN

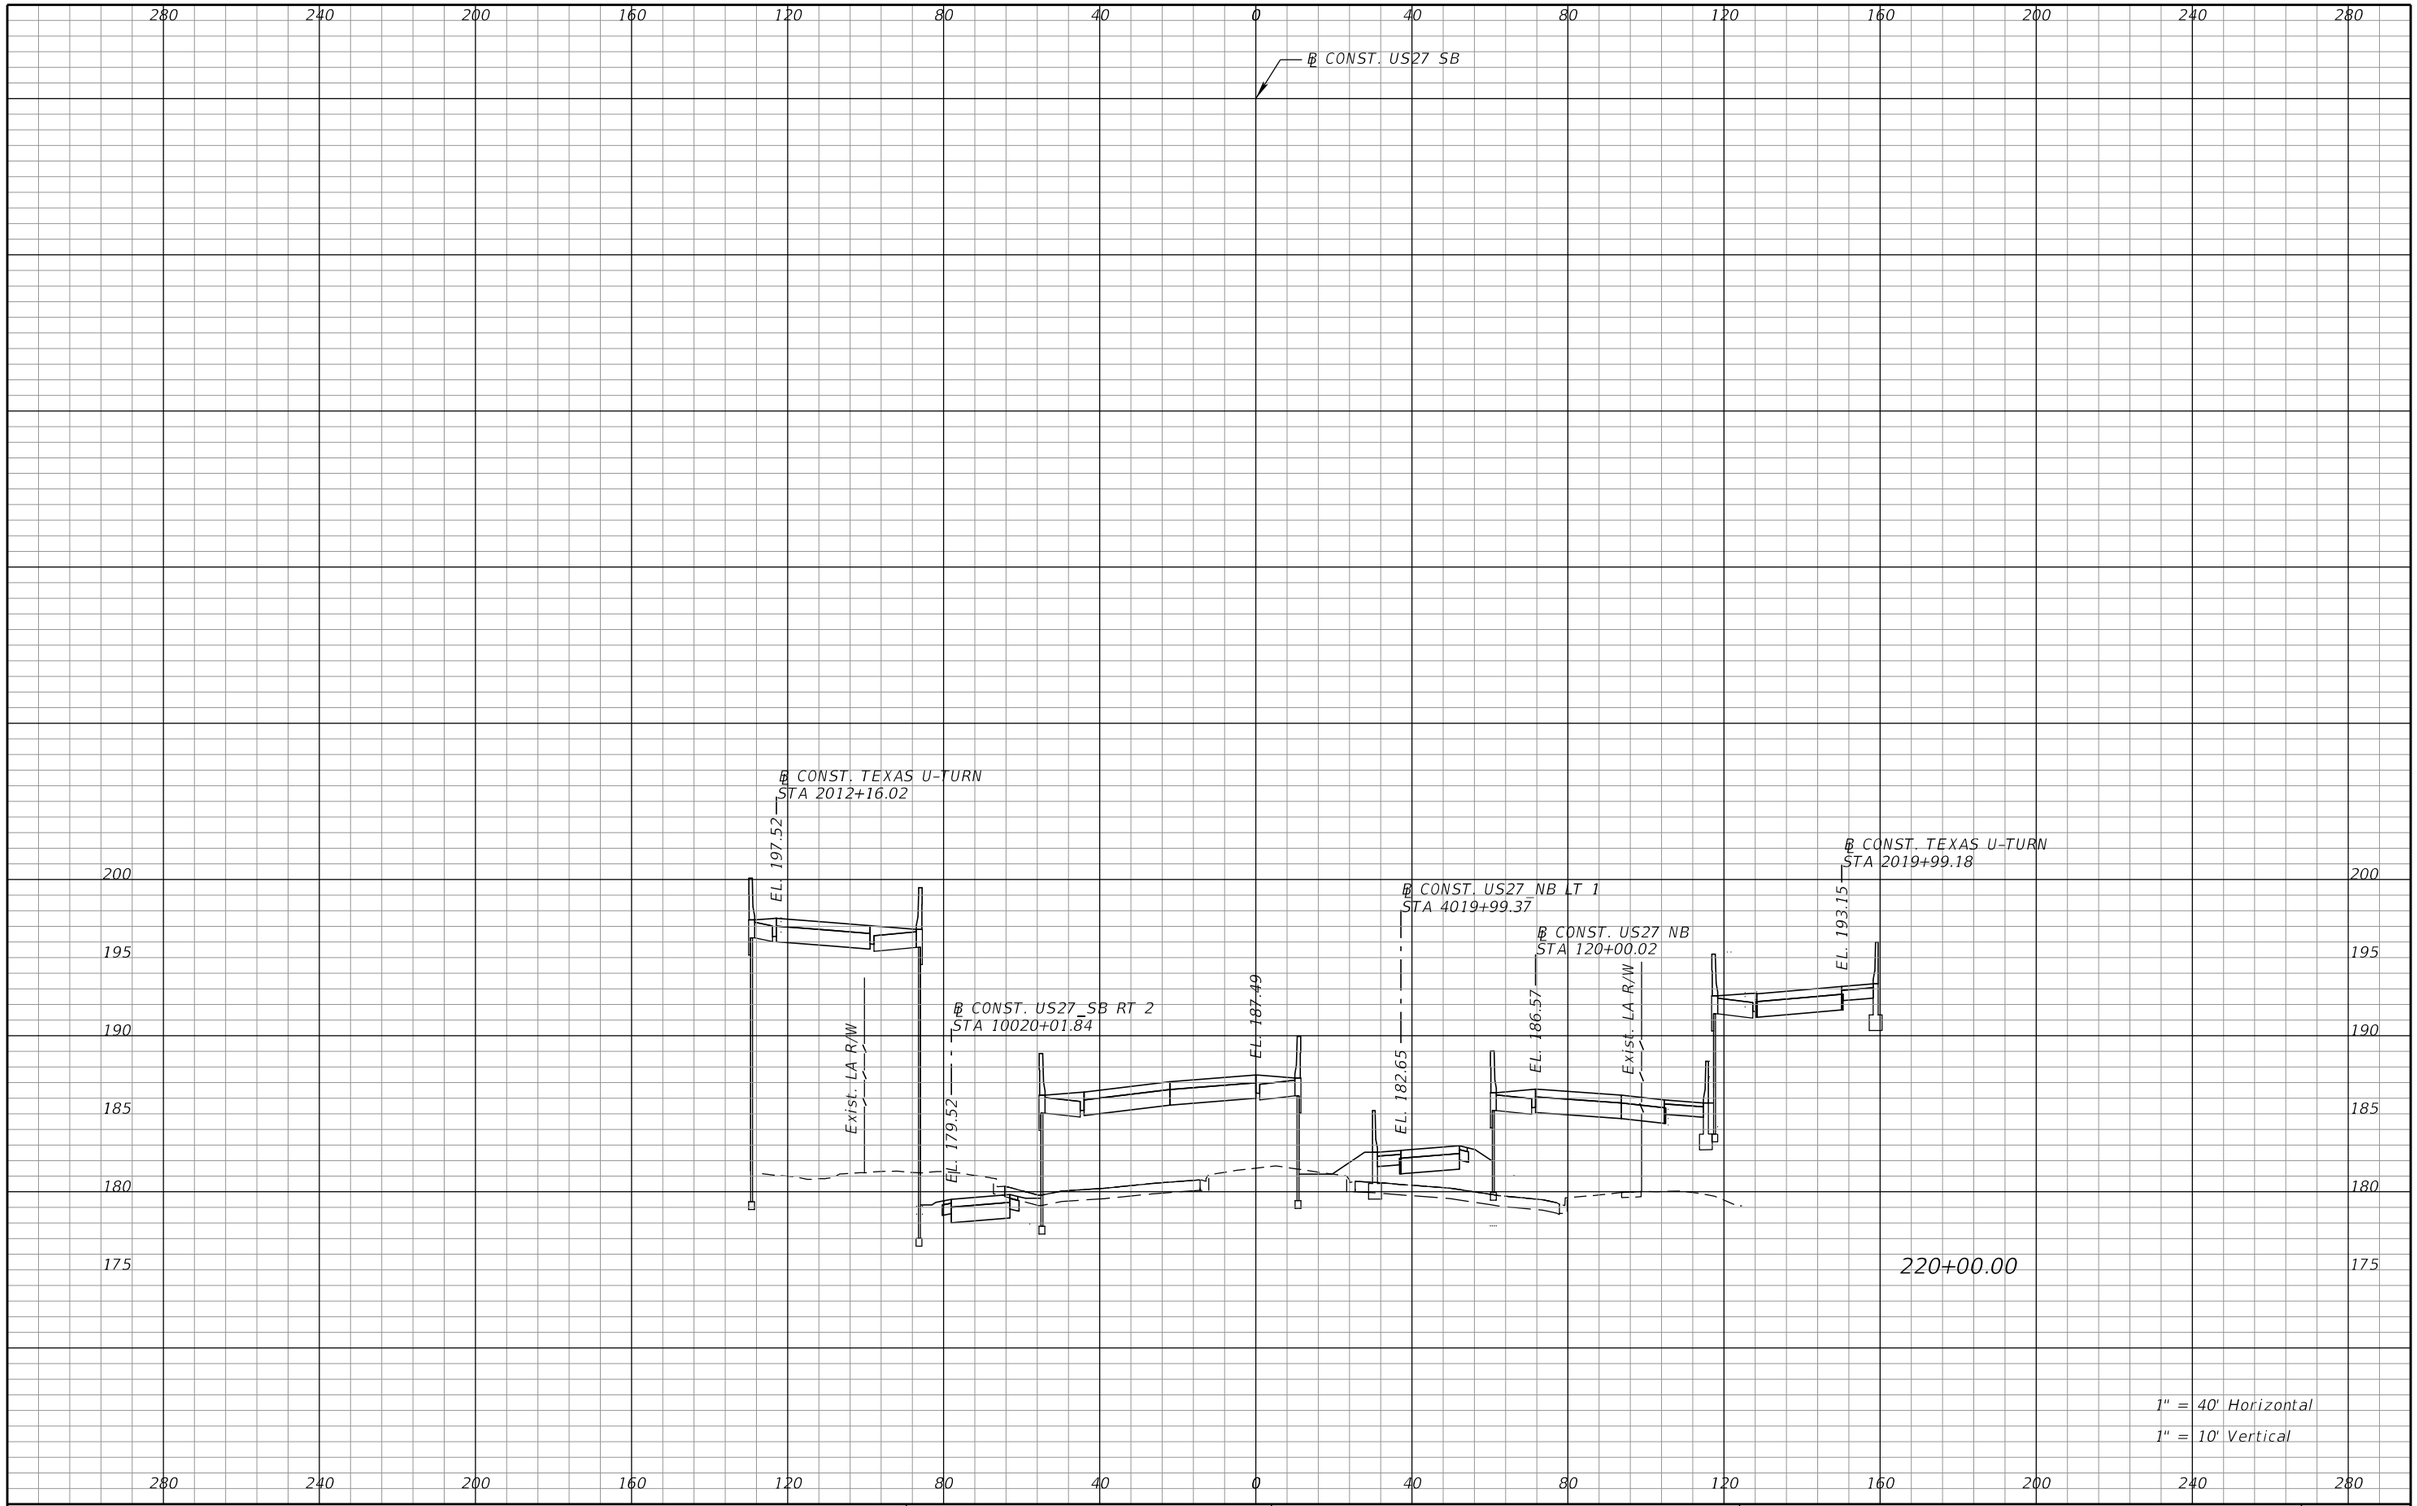

REVISIONS			
DATE	DESCRIPTION	DATE	DESCRIPTION

DEWBERRY ENGINEERS INC.
800 NORTH MAGNOLIA AVENUE, SUITE 1000
ORLANDO, FL 32803
CERTIFICATE OF AUTHORIZATION 8794

STATE OF FLORIDA
DEPARTMENT OF TRANSPORTATION


ROAD NO.	COUNTY	FINANCIAL PROJECT ID
SR 400	POLK	201210-3-52-1

US 27
CROSS SECTIONS

SHEET NO. 368

PRELIMINARY: NOT FOR CONSTRUCTION

cfraser 3/10/2017 10:58:42 AM c:\pwworking\aecom_na\cfraser\dms28180\RDXSRD01_SEGA_US27SB.DGN

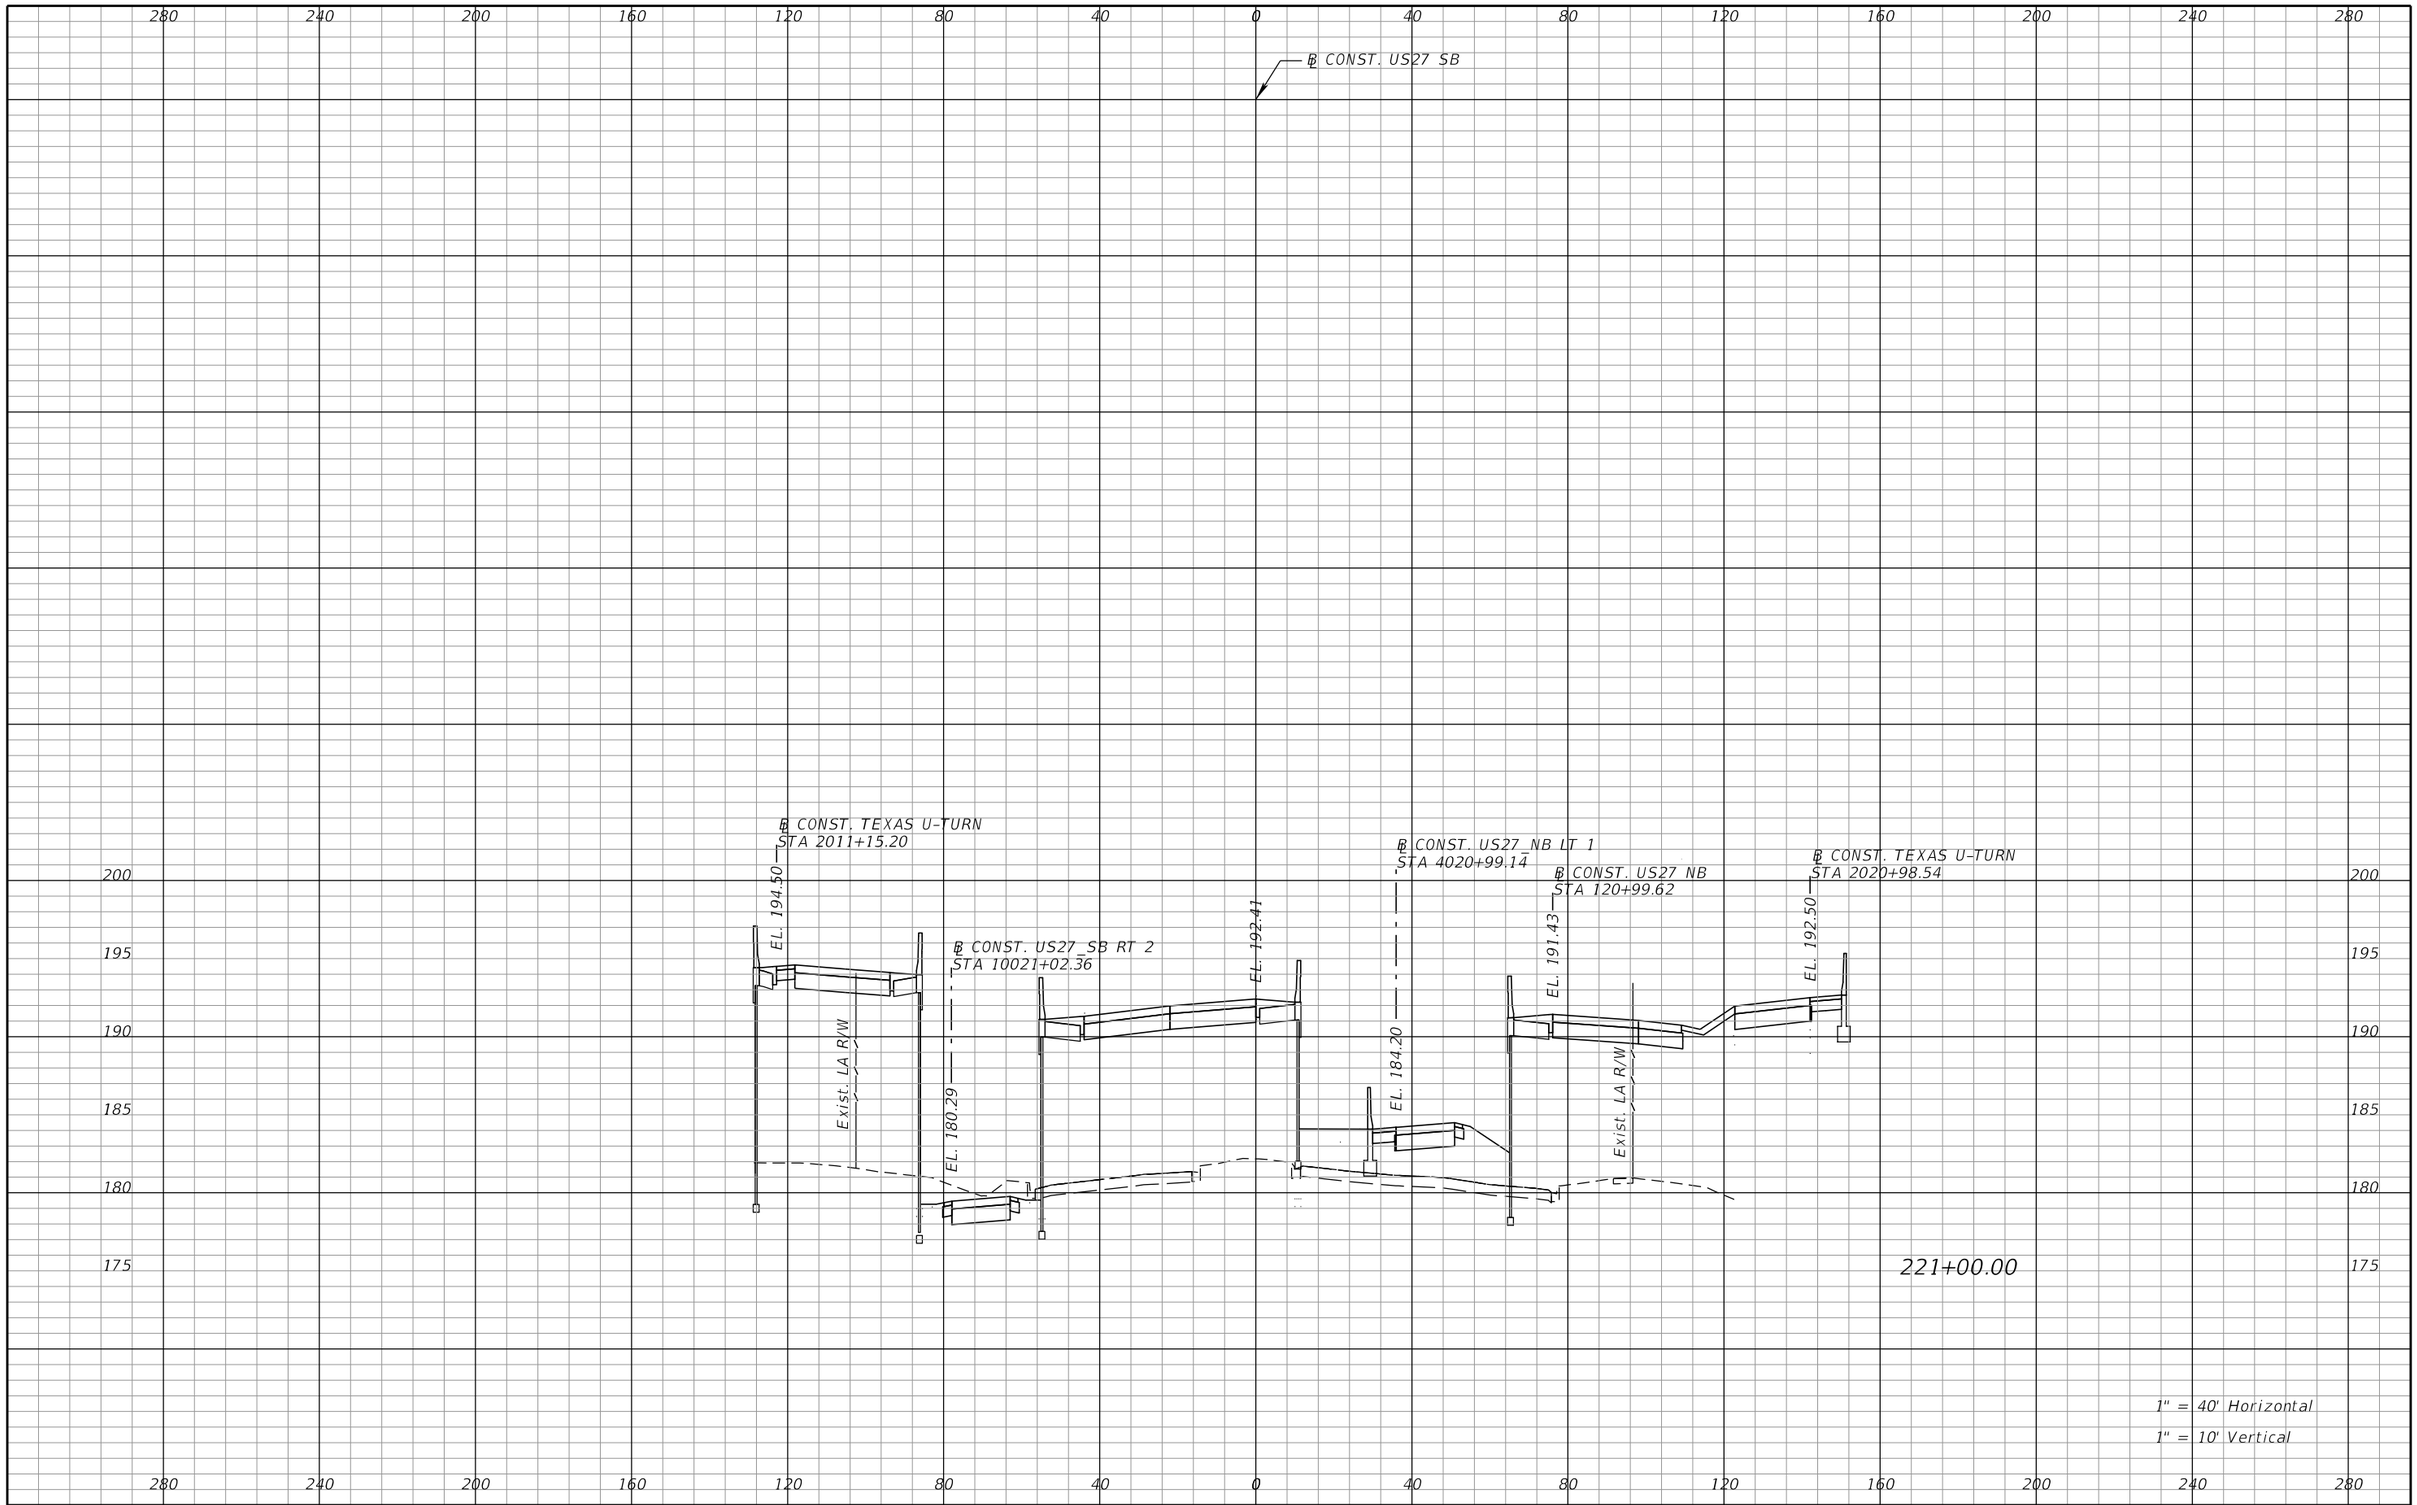

REVISIONS			
DATE	DESCRIPTION	DATE	DESCRIPTION

DEWBERRY ENGINEERS INC.
800 NORTH MAGNOLIA AVENUE, SUITE 1000
ORLANDO, FL 32803
CERTIFICATE OF AUTHORIZATION 8794

STATE OF FLORIDA
DEPARTMENT OF TRANSPORTATION


ROAD NO.	COUNTY	FINANCIAL PROJECT ID
SR 400	POLK	201210-3-52-1

US27
CROSS SECTIONS

SHEET NO. 369

PRELIMINARY: NOT FOR CONSTRUCTION

cfraser 3/10/2017 10:58:42 AM c:\pwworking\aecom_na\cfraser\dms28180\RDXSRD01_SEGA_US27SB.DGN

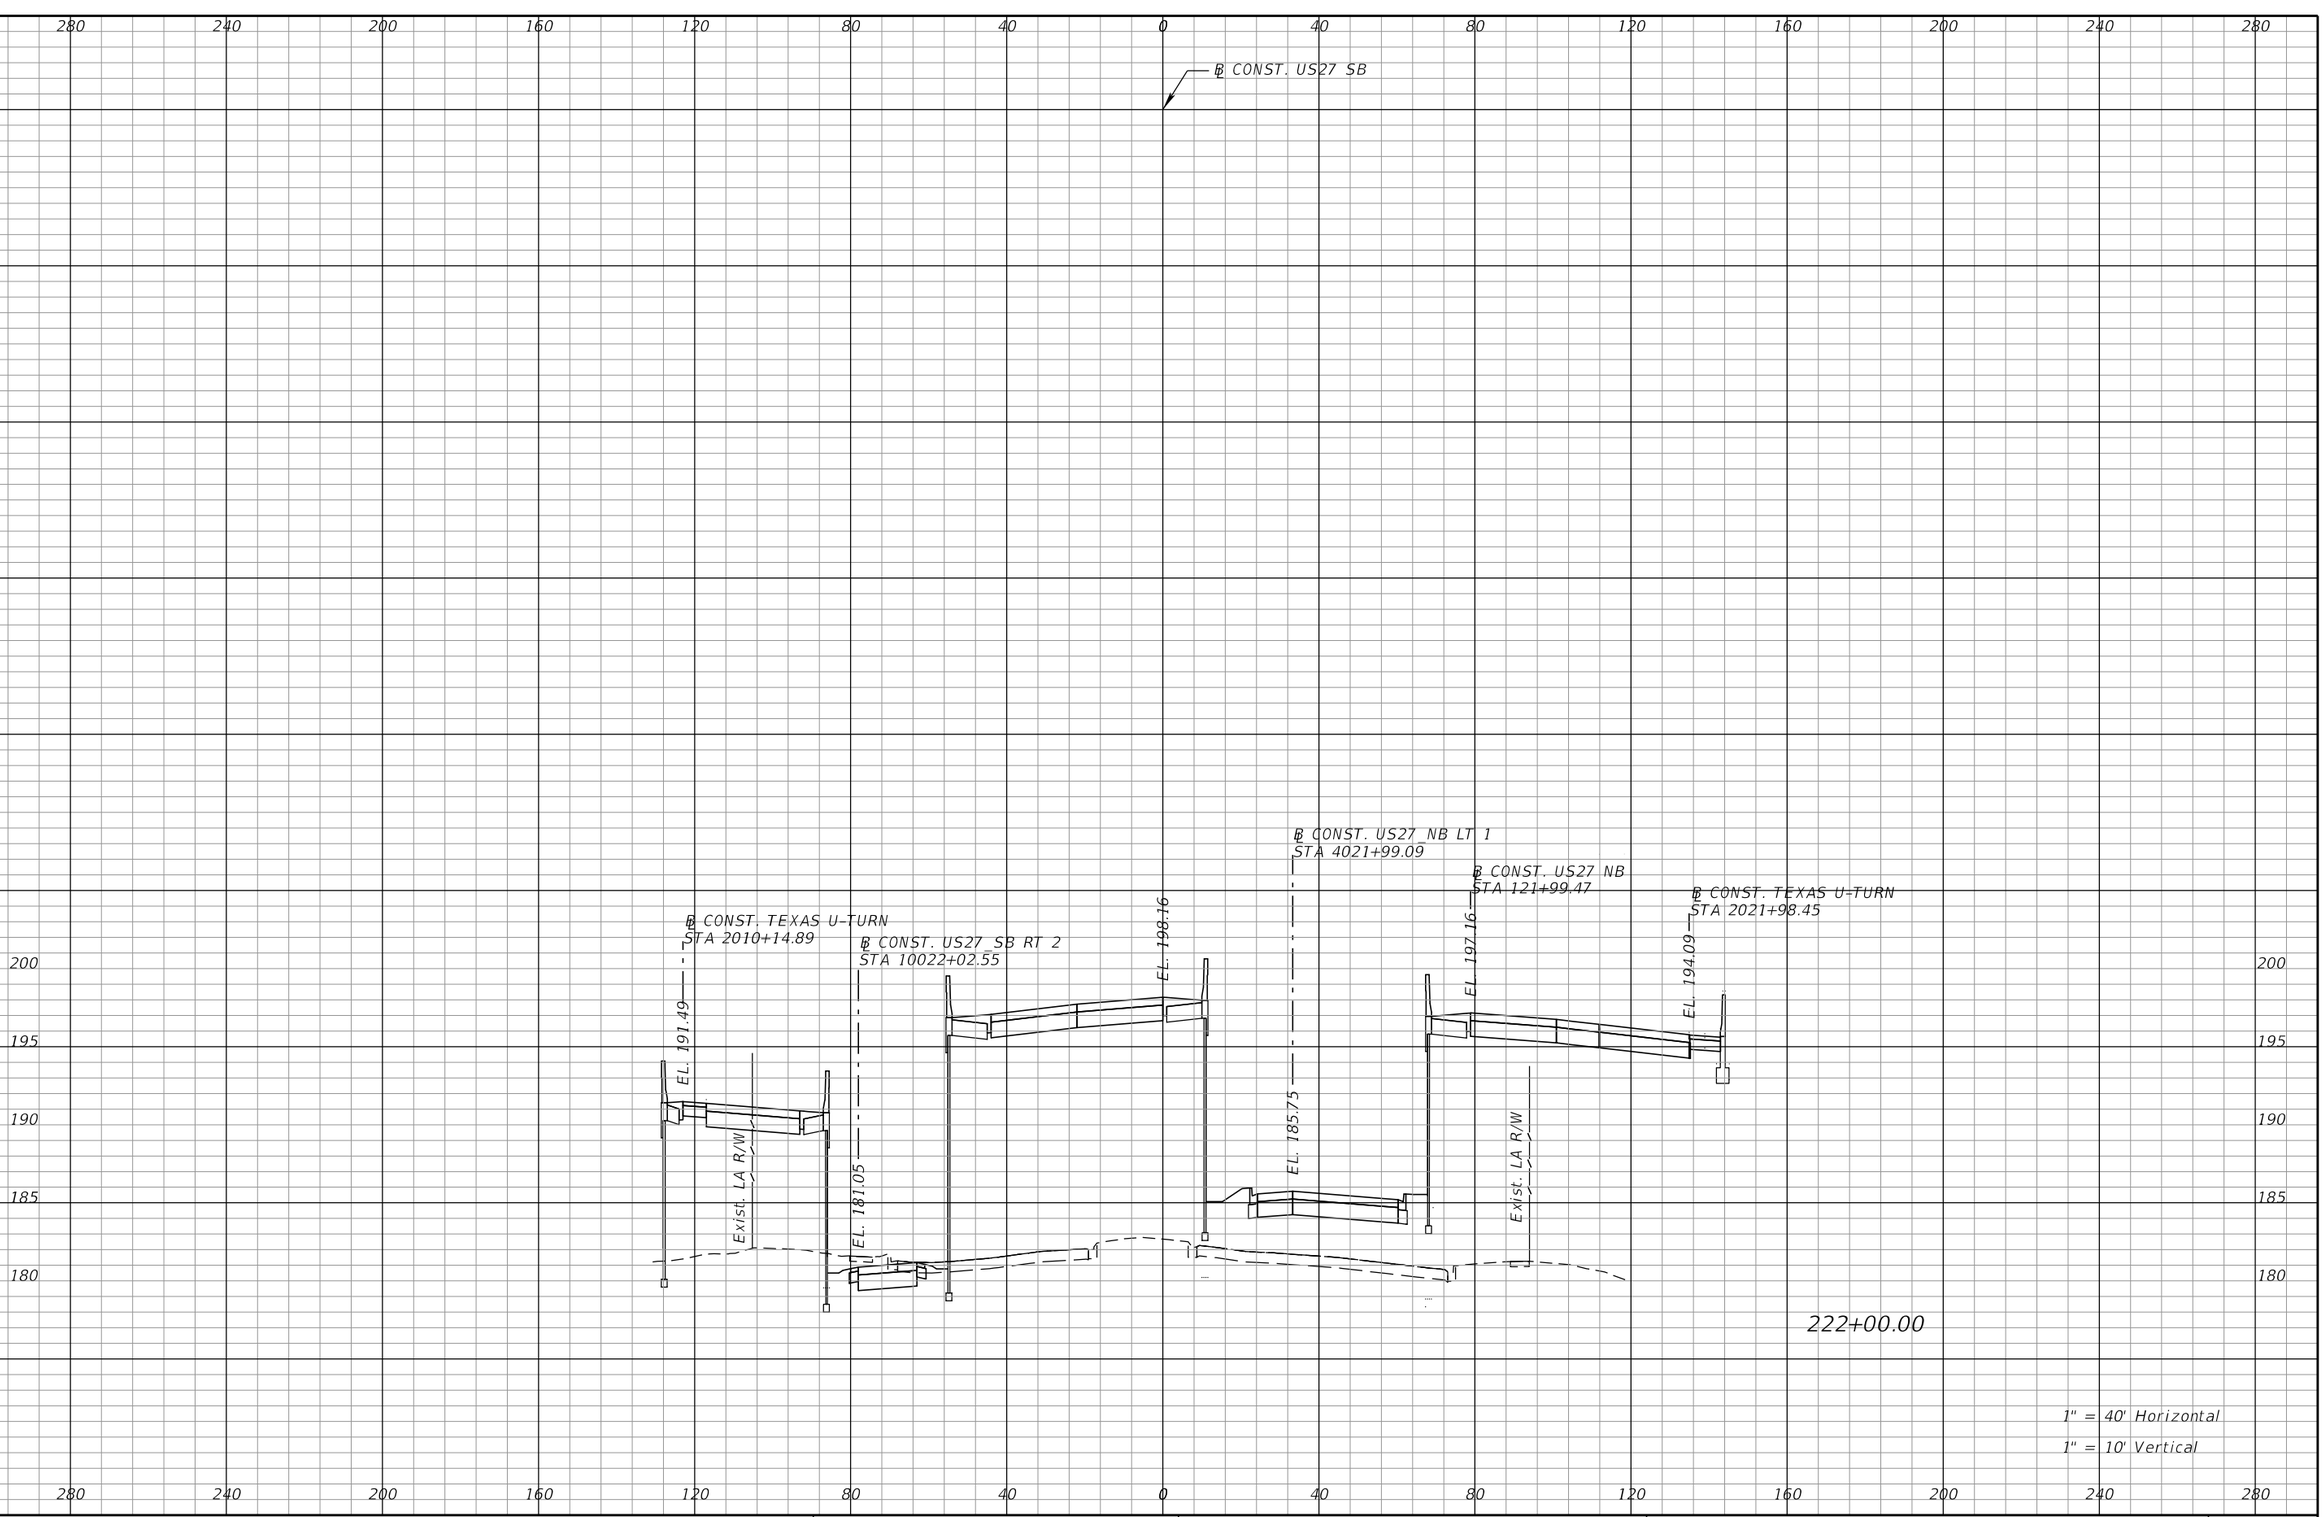

REVISIONS			
DATE	DESCRIPTION	DATE	DESCRIPTION

DEWBERRY ENGINEERS INC.
800 NORTH MAGNOLIA AVENUE, SUITE 1000
ORLANDO, FL 32803
CERTIFICATE OF AUTHORIZATION 8794

STATE OF FLORIDA
DEPARTMENT OF TRANSPORTATION


ROAD NO.	COUNTY	FINANCIAL PROJECT ID
SR 400	POLK	201210-3-52-1

US 27
CROSS SECTIONS

SHEET NO. 370

PRELIMINARY: NOT FOR CONSTRUCTION

cfraser 3/10/2017 10:58:42 AM c:\pwworking\aecom_na\cfraser\dms28180\RDXSRD01_SEGA_US27SB.DGN

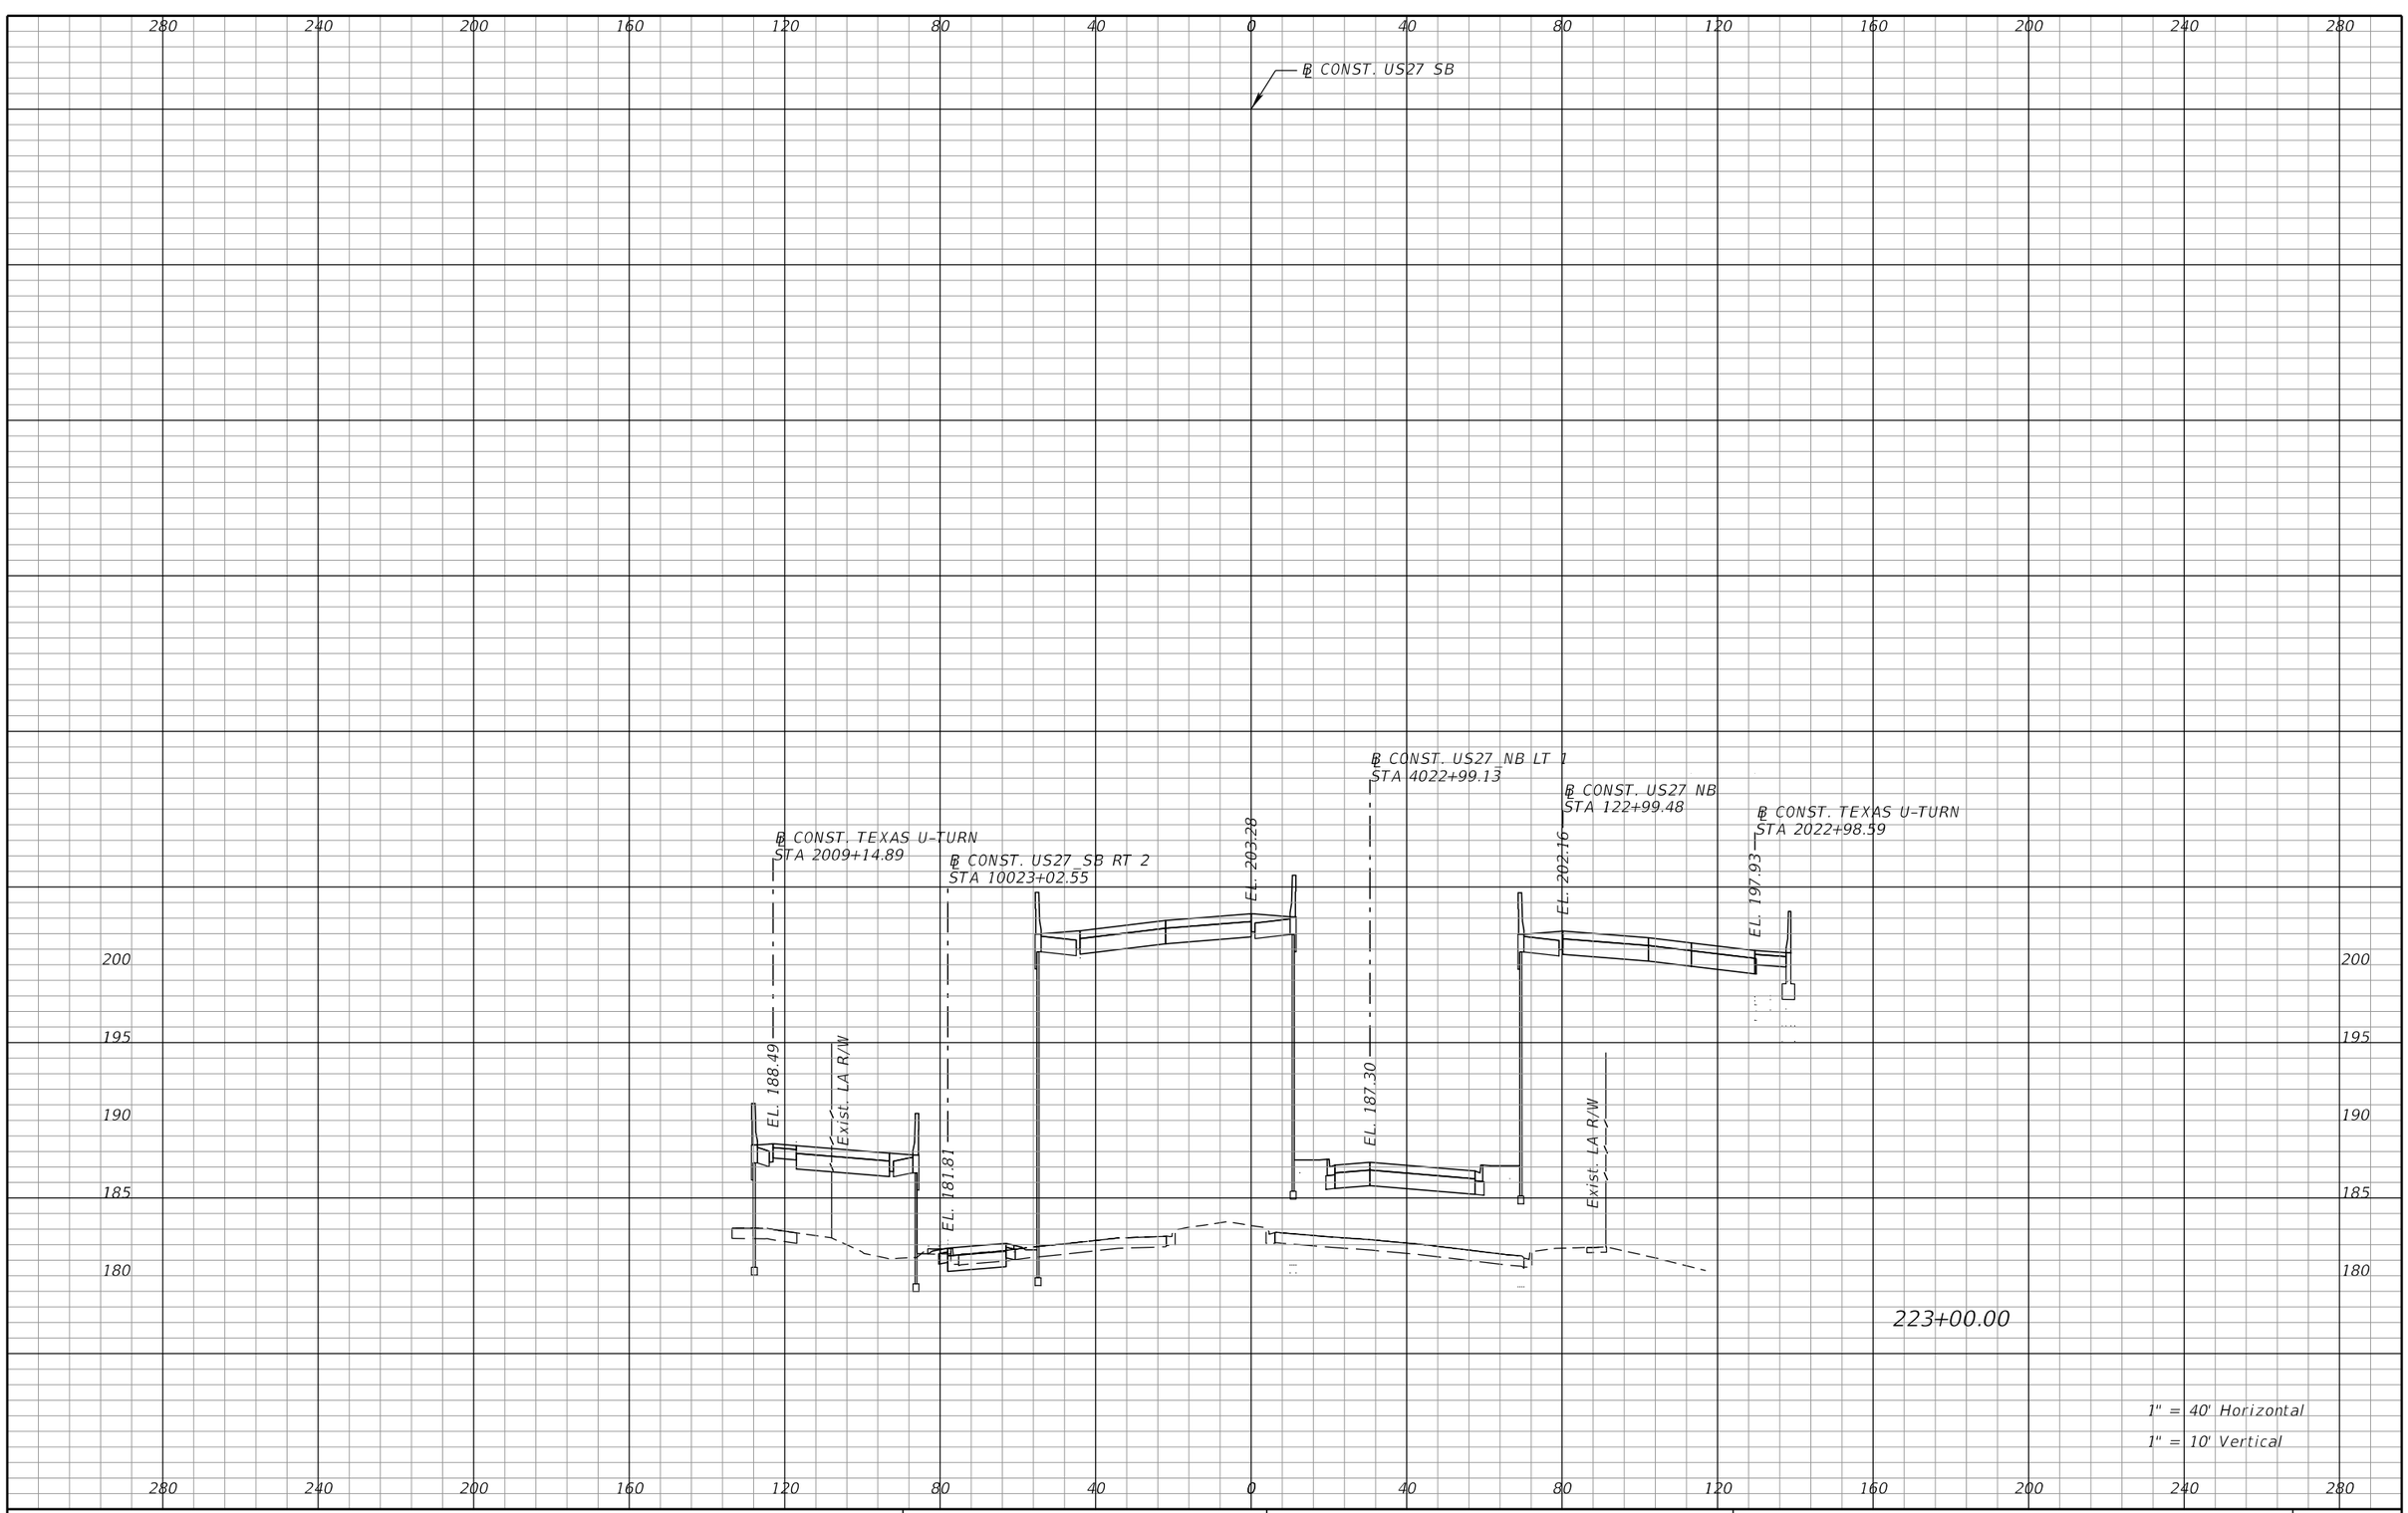

REVISIONS			
DATE	DESCRIPTION	DATE	DESCRIPTION

DEWBERRY ENGINEERS INC.
800 NORTH MAGNOLIA AVENUE, SUITE 1000
ORLANDO, FL 32803
CERTIFICATE OF AUTHORIZATION 8794

STATE OF FLORIDA
DEPARTMENT OF TRANSPORTATION


ROAD NO.	COUNTY	FINANCIAL PROJECT ID
SR 400	POLK	201210-3-52-1

US27
CROSS SECTIONS

SHEET NO. 371

PRELIMINARY: NOT FOR CONSTRUCTION

cfraser 3/10/2017 10:58:42 AM c:\pwworking\aecom_na\cfraser\dms28180\RDXSRD01_SEGA_US27SB.DGN

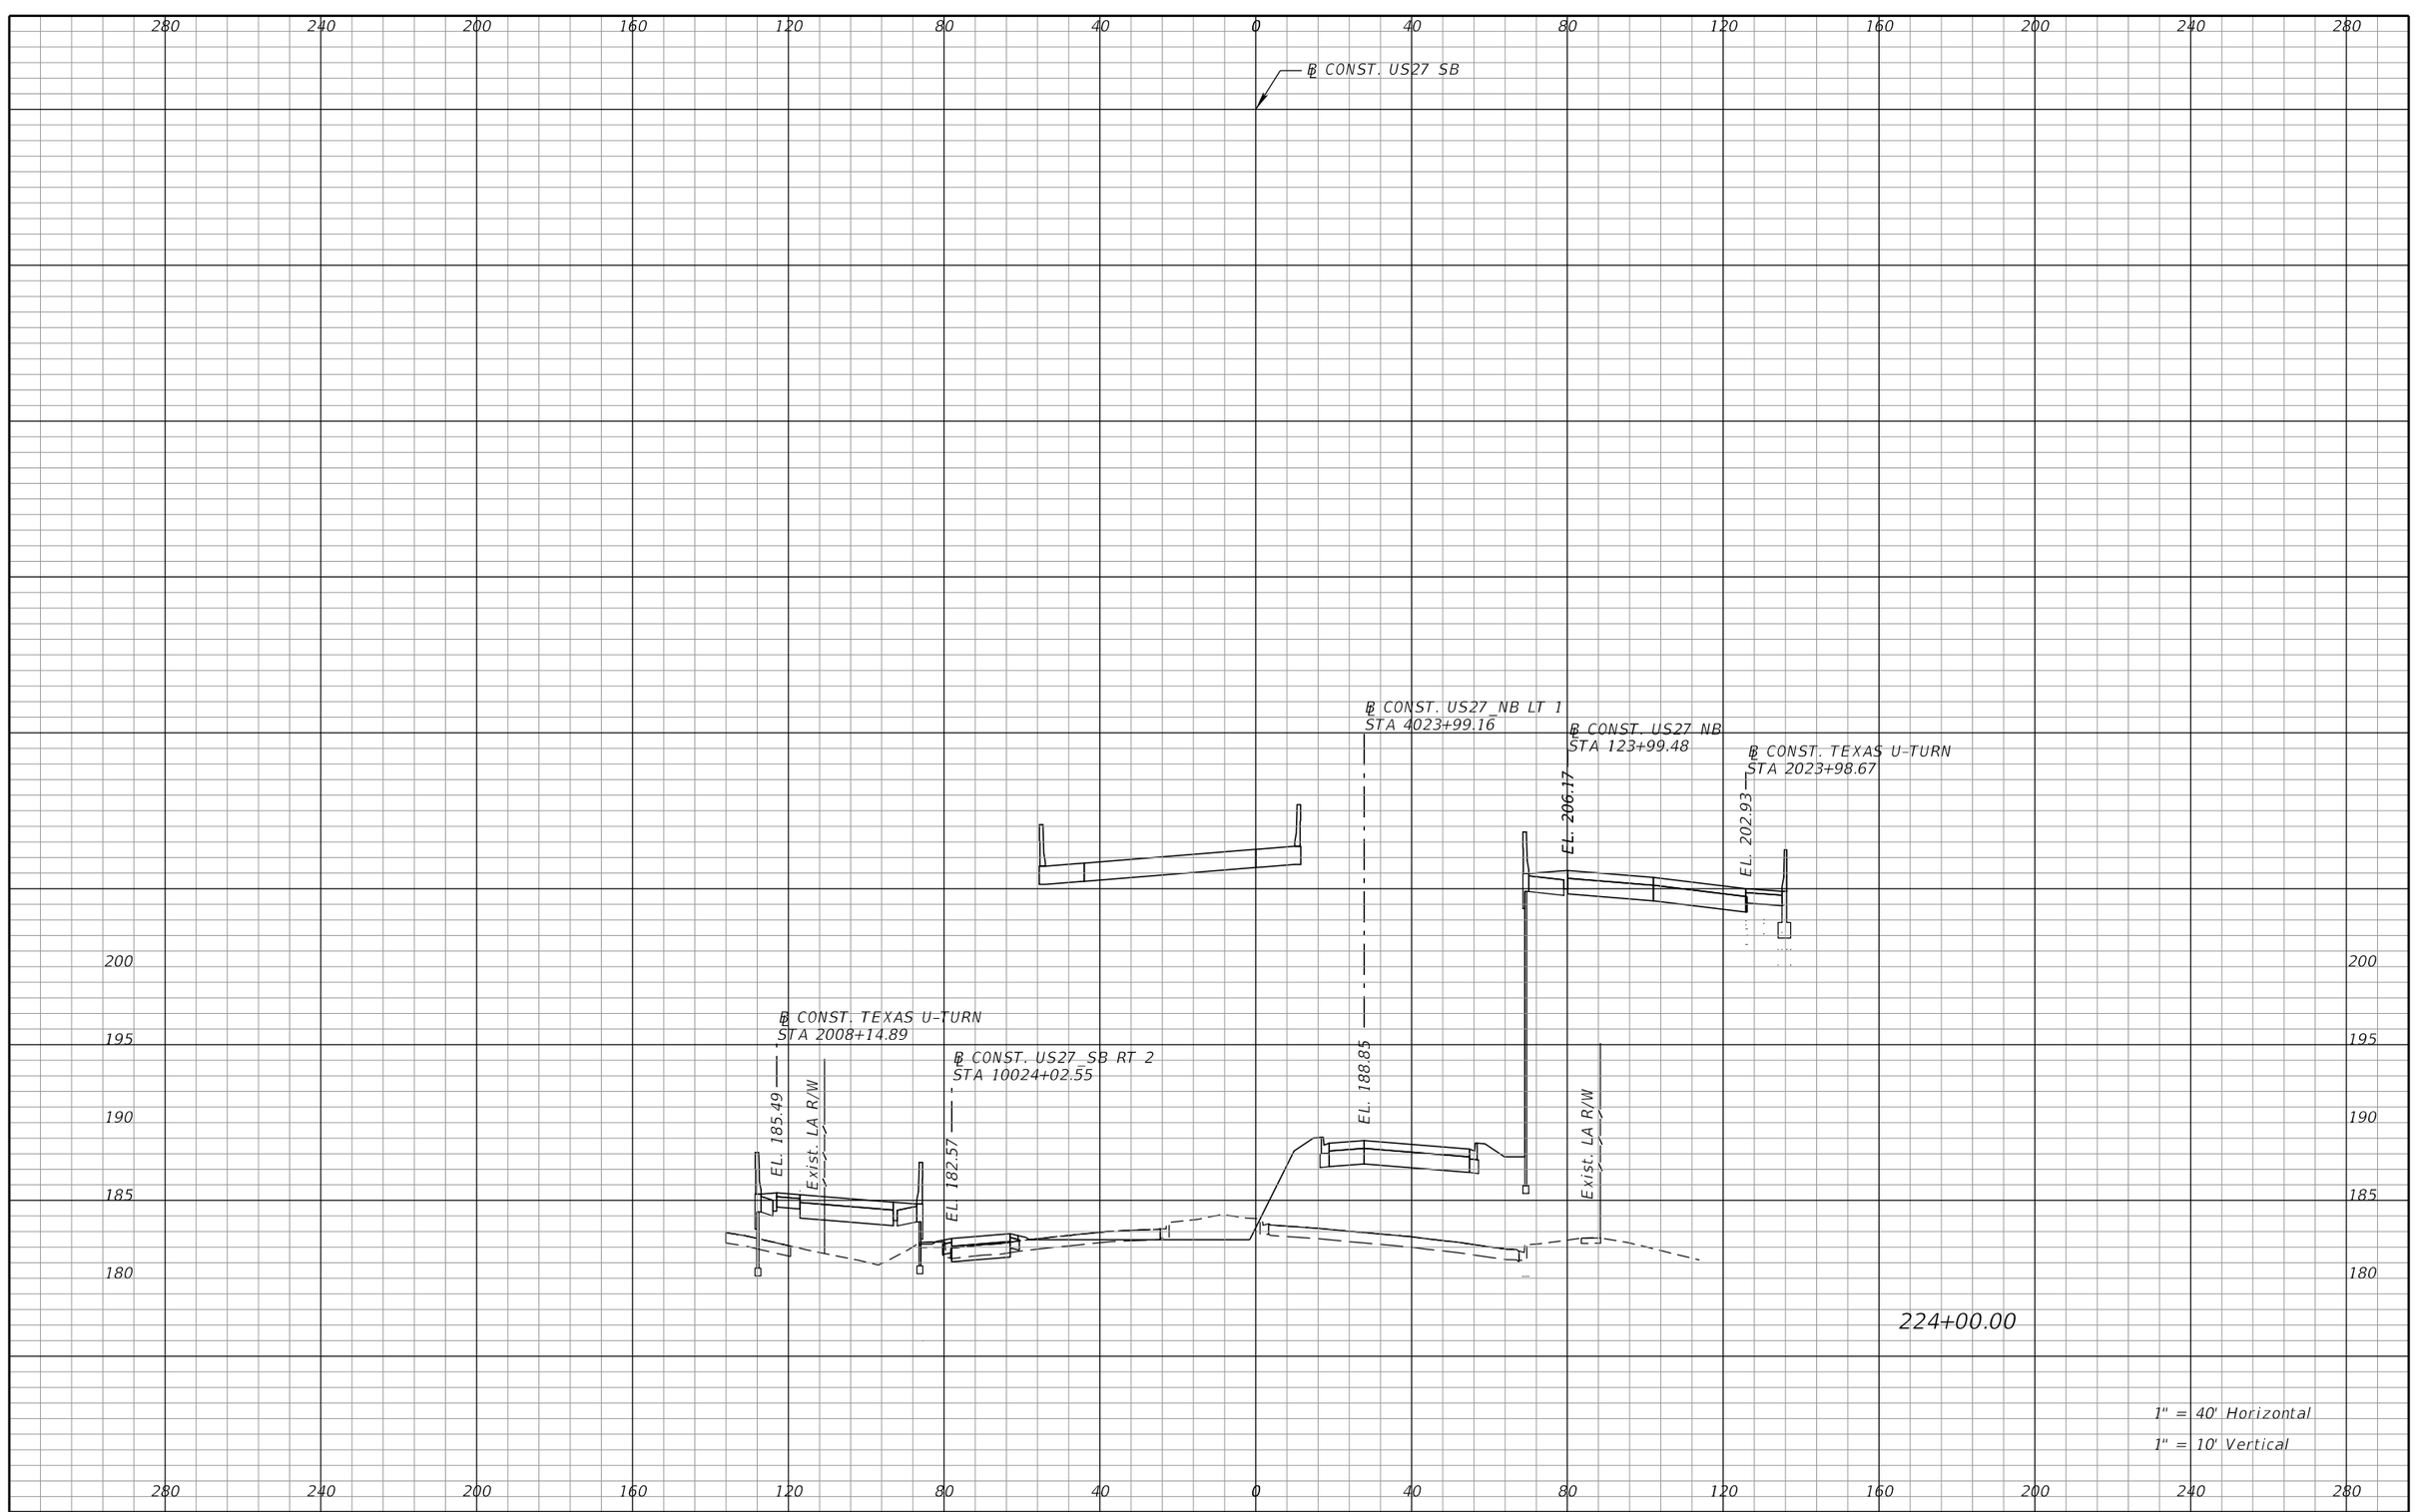

REVISIONS			
DATE	DESCRIPTION	DATE	DESCRIPTION

DEWBERRY ENGINEERS INC.
800 NORTH MAGNOLIA AVENUE, SUITE 1000
ORLANDO, FL 32803
CERTIFICATE OF AUTHORIZATION 8794

STATE OF FLORIDA
DEPARTMENT OF TRANSPORTATION


ROAD NO.	COUNTY	FINANCIAL PROJECT ID
SR 400	POLK	201210-3-52-1

US 27
CROSS SECTIONS

SHEET NO. 372

PRELIMINARY: NOT FOR CONSTRUCTION

cfraser 3/10/2017 10:58:43 AM c:\pwworking\aecom_na\cfraser\dms28180\RDXSRD01_SEGA_US27SB.DGN

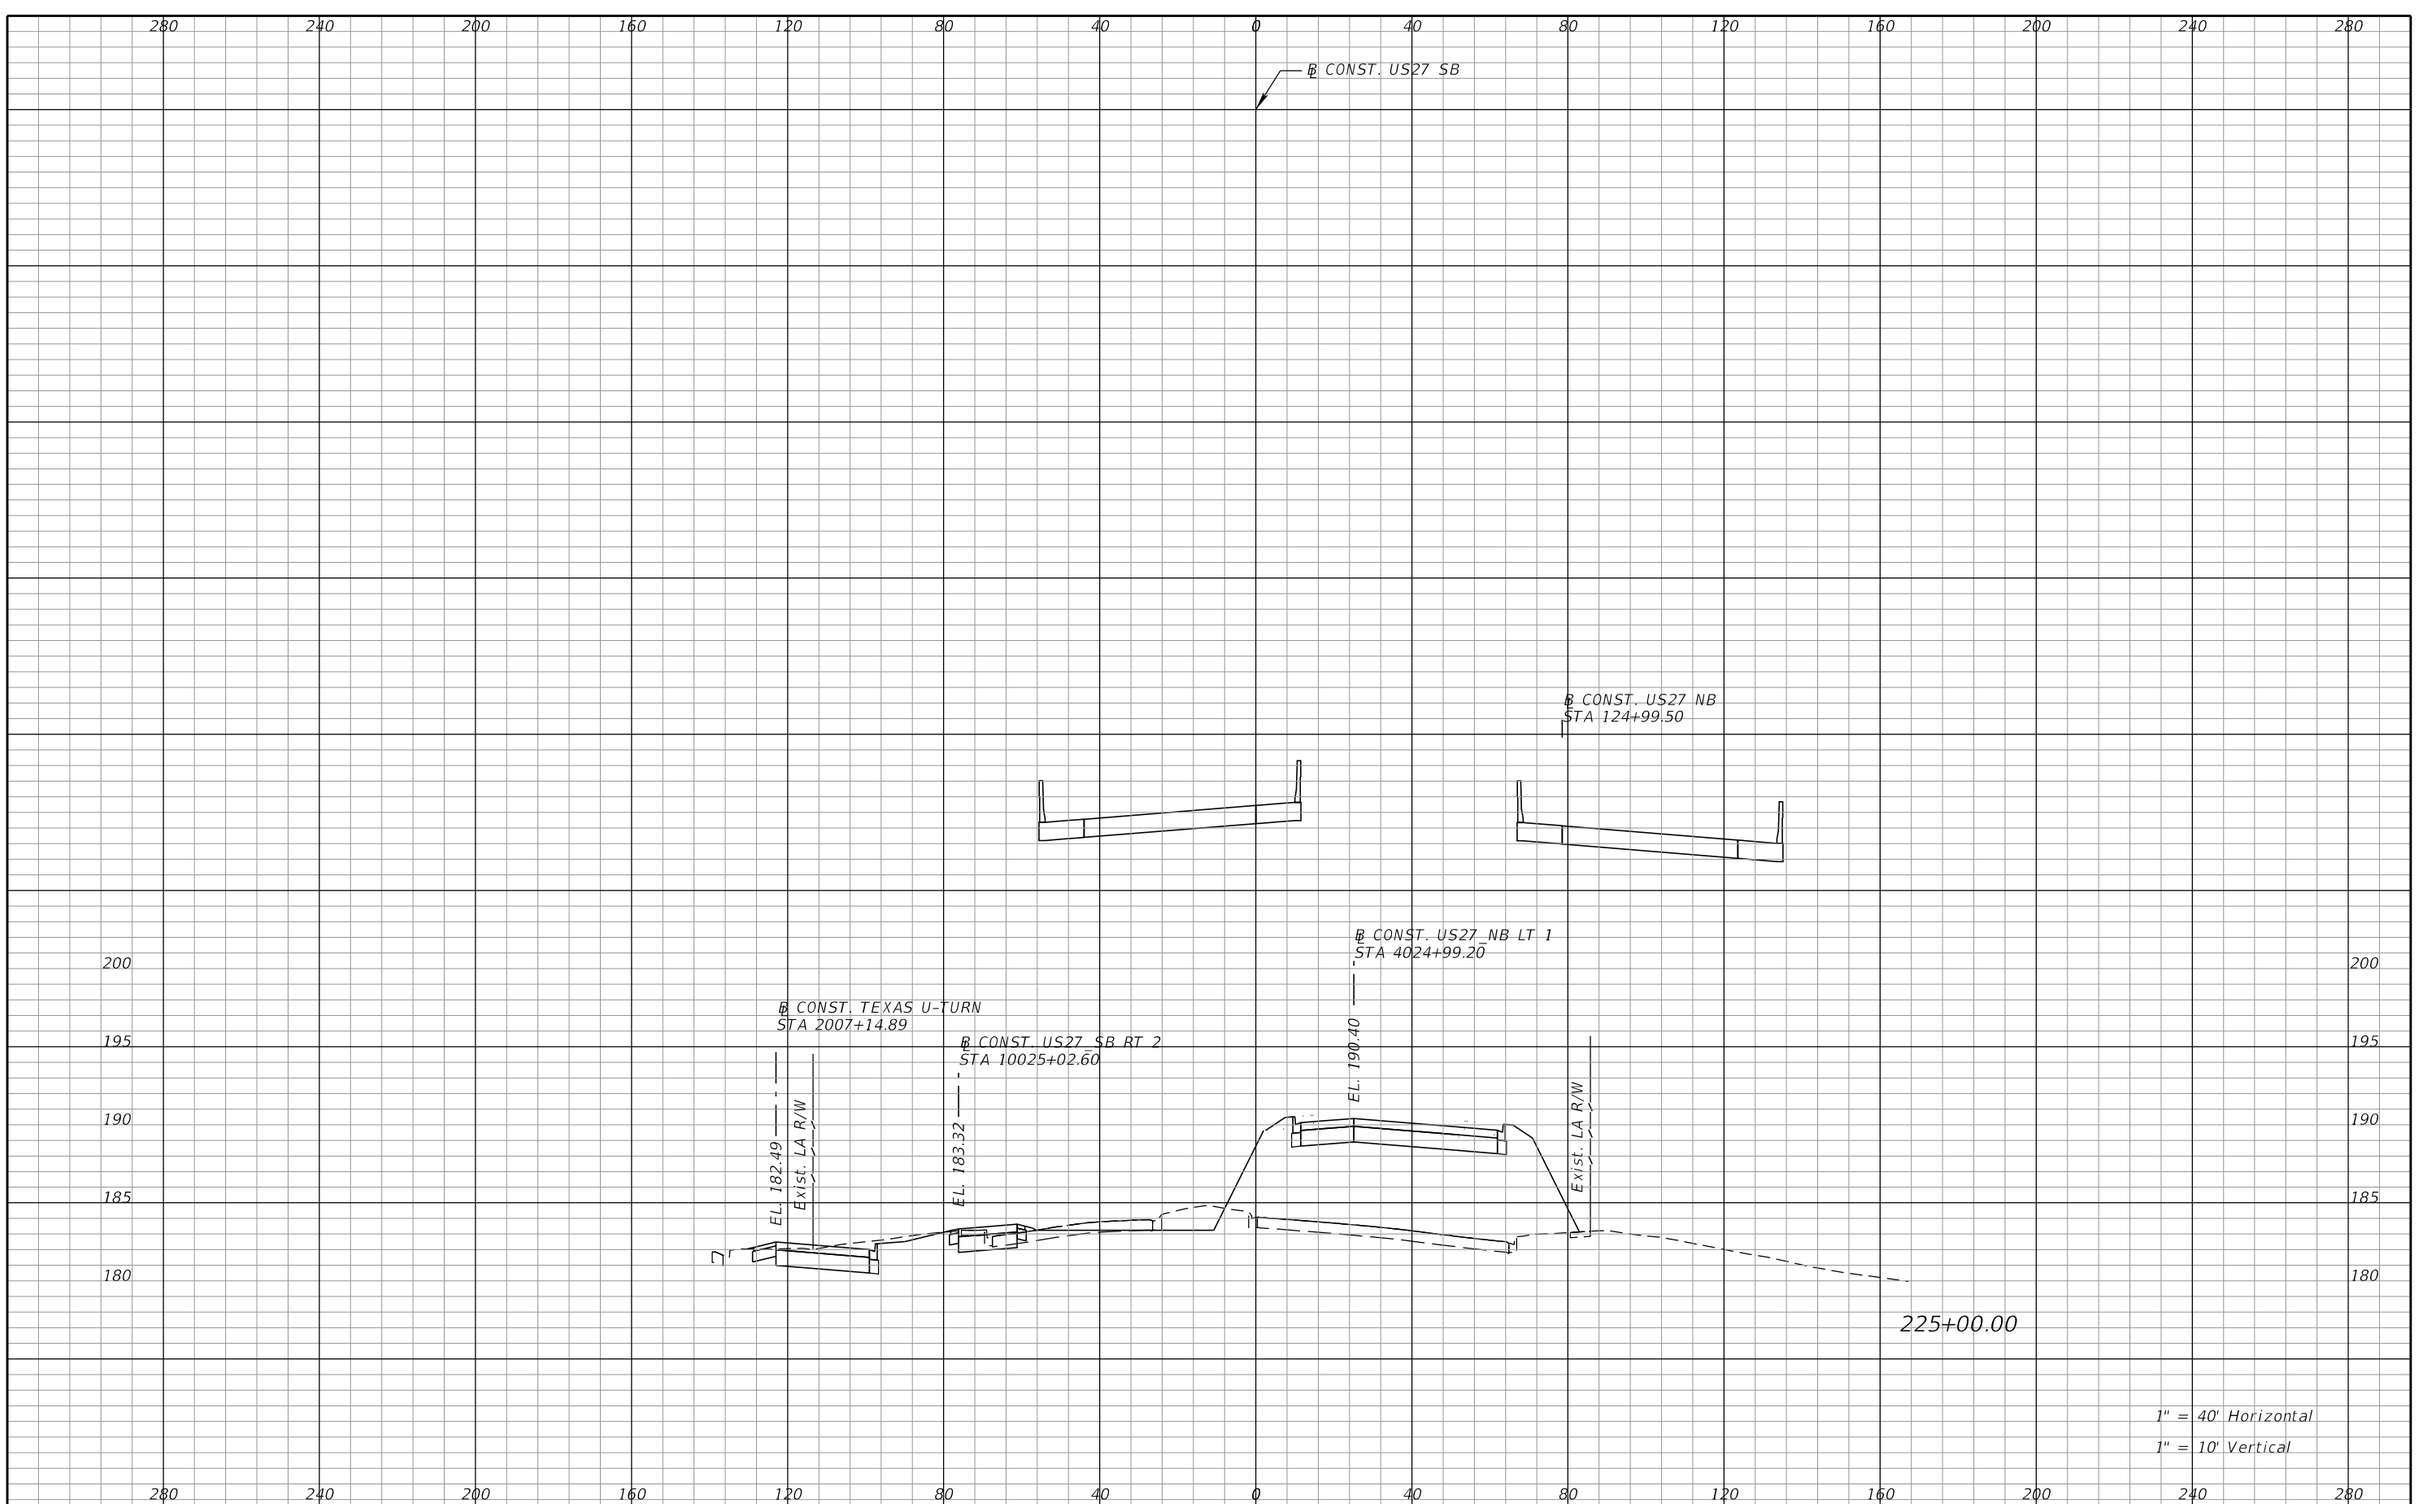

REVISIONS			
DATE	DESCRIPTION	DATE	DESCRIPTION

DEWBERRY ENGINEERS INC.
800 NORTH MAGNOLIA AVENUE, SUITE 1000
ORLANDO, FL 32803
CERTIFICATE OF AUTHORIZATION 8794

STATE OF FLORIDA
DEPARTMENT OF TRANSPORTATION

ROAD NO.	COUNTY	FINANCIAL PROJECT ID
SR 400	POLK	201210-3-52-1

US27
CROSS SECTIONS


SHEET NO. 373

cfraser 3/10/2017 10:58:43 AM c:\pwworking\aecom_na\cfraser\dms28180\RDXSRD01_SEGA_US27SB.DGN

PRELIMINARY: NOT FOR CONSTRUCTION

280 240 200 160 120 80 40 0 40 80 120 160 200 240 280

℄ CONST. US27 SB

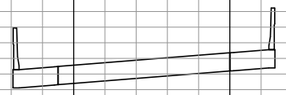



Exist. LA R/W

195 190 185 180 175

226+00.00

1" = 40' Horizontal
1" = 10' Vertical

280 240 200 160 120 80 40 0 40 80 120 160 200 240 280

REVISIONS			
DATE	DESCRIPTION	DATE	DESCRIPTION

DEWBERRY ENGINEERS INC.
800 NORTH MAGNOLIA AVENUE, SUITE 1000
ORLANDO, FL 32803
CERTIFICATE OF AUTHORIZATION 8794

STATE OF FLORIDA
DEPARTMENT OF TRANSPORTATION

ROAD NO.	COUNTY	FINANCIAL PROJECT ID
SR 400	POLK	201210-3-52-1

US 27
CROSS SECTIONS


SHEET NO. 374


PRELIMINARY: NOT FOR CONSTRUCTION

cfraser 3/10/2017 10:58:45 AM c:\pwworking\aecom_na\cfraser\dms28180\RDXSRD01_SEGA_US27SB.DGN

280 240 200 160 120 80 40 0 40 80 120 160 200 240 280

℄ CONST. US27 SB

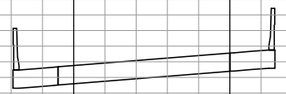

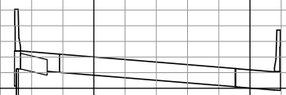

℄ CONST. US27_SB RT 1
STA 9027+06.38

Exist. LA R/W

EL. 184.059

195 190 185 180 175

227+00.00

1" = 40' Horizontal
1" = 10' Vertical

280 240 200 160 120 80 40 0 40 80 120 160 200 240 280

REVISIONS			
DATE	DESCRIPTION	DATE	DESCRIPTION

DEWBERRY ENGINEERS INC.
800 NORTH MAGNOLIA AVENUE, SUITE 1000
ORLANDO, FL 32803
CERTIFICATE OF AUTHORIZATION 8794

STATE OF FLORIDA
DEPARTMENT OF TRANSPORTATION


ROAD NO.	COUNTY	FINANCIAL PROJECT ID
SR 400	POLK	201210-3-52-1

US 27
CROSS SECTIONS

SHEET NO. 375

PRELIMINARY: NOT FOR CONSTRUCTION

cfraser 3/10/2017 10:58:45 AM c:\pwworking\aecom_na\cfraser\dms28180\RDXSRD01_SEGA_US27SB.DGN

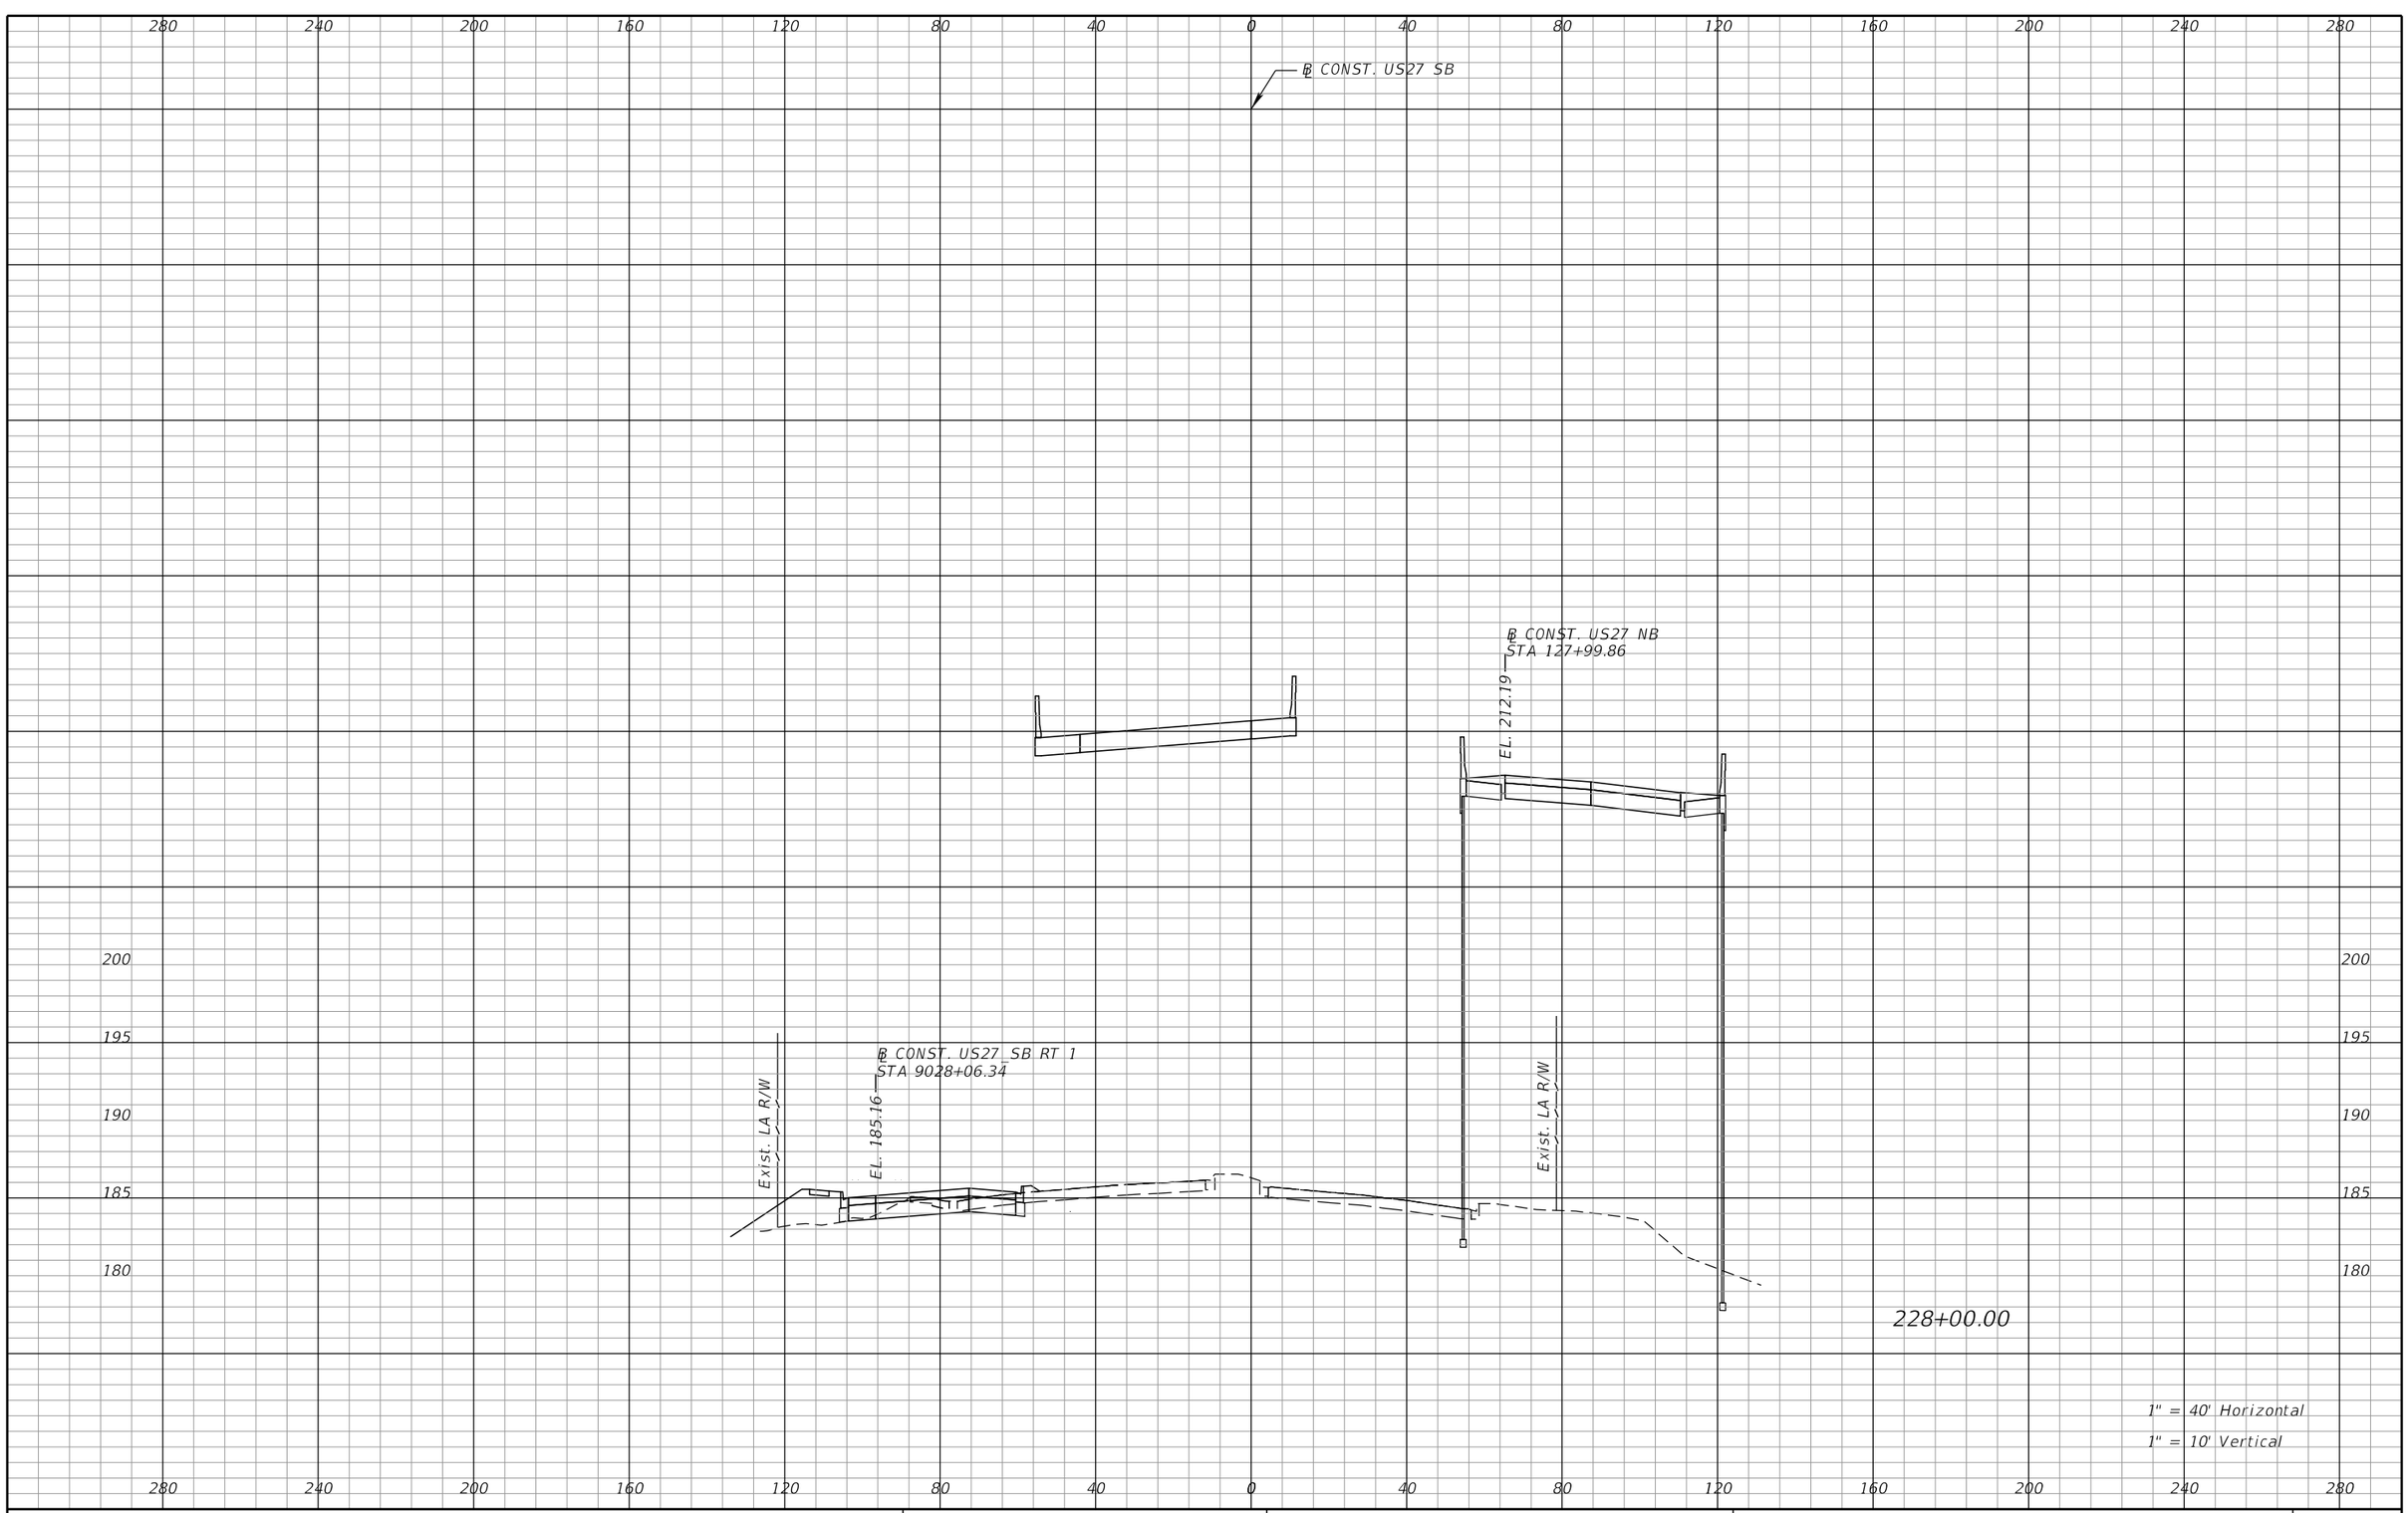

REVISIONS			
DATE	DESCRIPTION	DATE	DESCRIPTION

DEWBERRY ENGINEERS INC.
800 NORTH MAGNOLIA AVENUE, SUITE 1000
ORLANDO, FL 32803
CERTIFICATE OF AUTHORIZATION 8794

STATE OF FLORIDA
DEPARTMENT OF TRANSPORTATION


ROAD NO.	COUNTY	FINANCIAL PROJECT ID
SR 400	POLK	201210-3-52-1

US 27
CROSS SECTIONS

SHEET NO. 376

PRELIMINARY: NOT FOR CONSTRUCTION

cfraser 3/10/2017 10:58:45 AM c:\pwworking\aecom_na\cfraser\dms28180\RDXSRD01_SEGA_US27SB.DGN

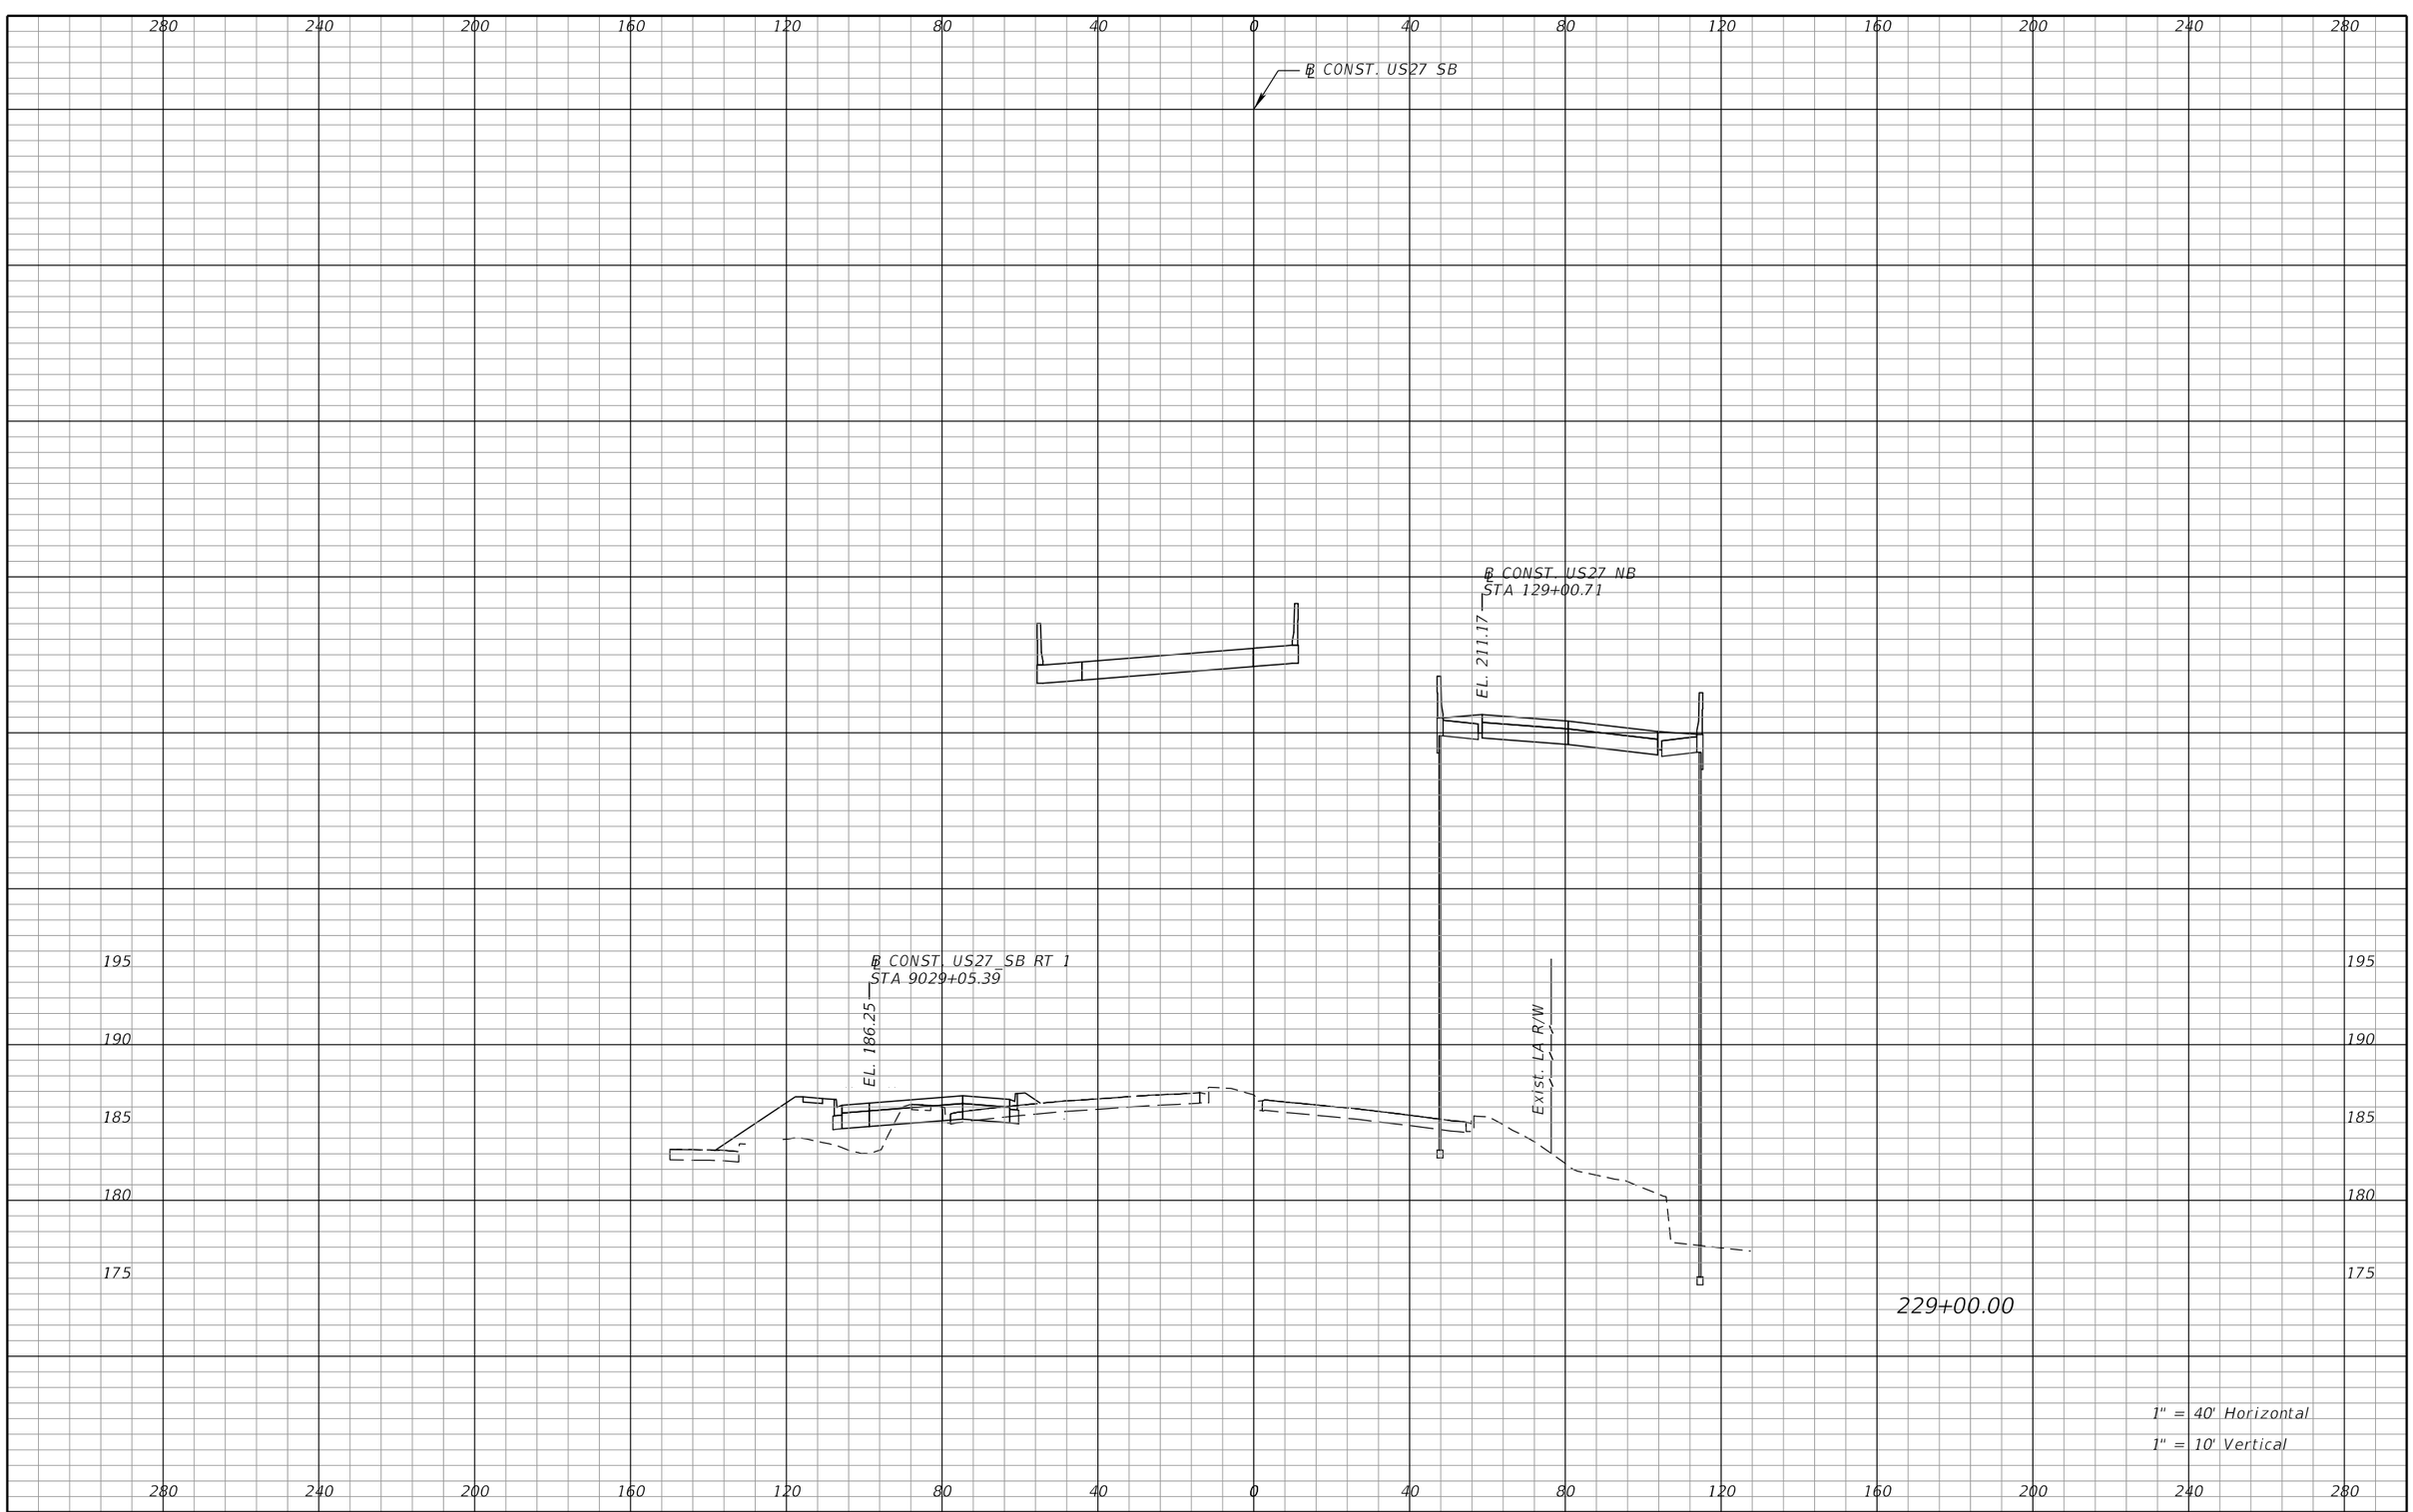

REVISIONS			
DATE	DESCRIPTION	DATE	DESCRIPTION

DEWBERRY ENGINEERS INC.
800 NORTH MAGNOLIA AVENUE, SUITE 1000
ORLANDO, FL 32803
CERTIFICATE OF AUTHORIZATION 8794

STATE OF FLORIDA
DEPARTMENT OF TRANSPORTATION


ROAD NO.	COUNTY	FINANCIAL PROJECT ID
SR 400	POLK	201210-3-52-1

US 27
CROSS SECTIONS

SHEET NO. 377

PRELIMINARY: NOT FOR CONSTRUCTION

cfraser 3/10/2017 10:58:46 AM c:\pwworking\aecom_na\cfraser\dms28180\RDXSRD01_SEGA_US27SB.DGN

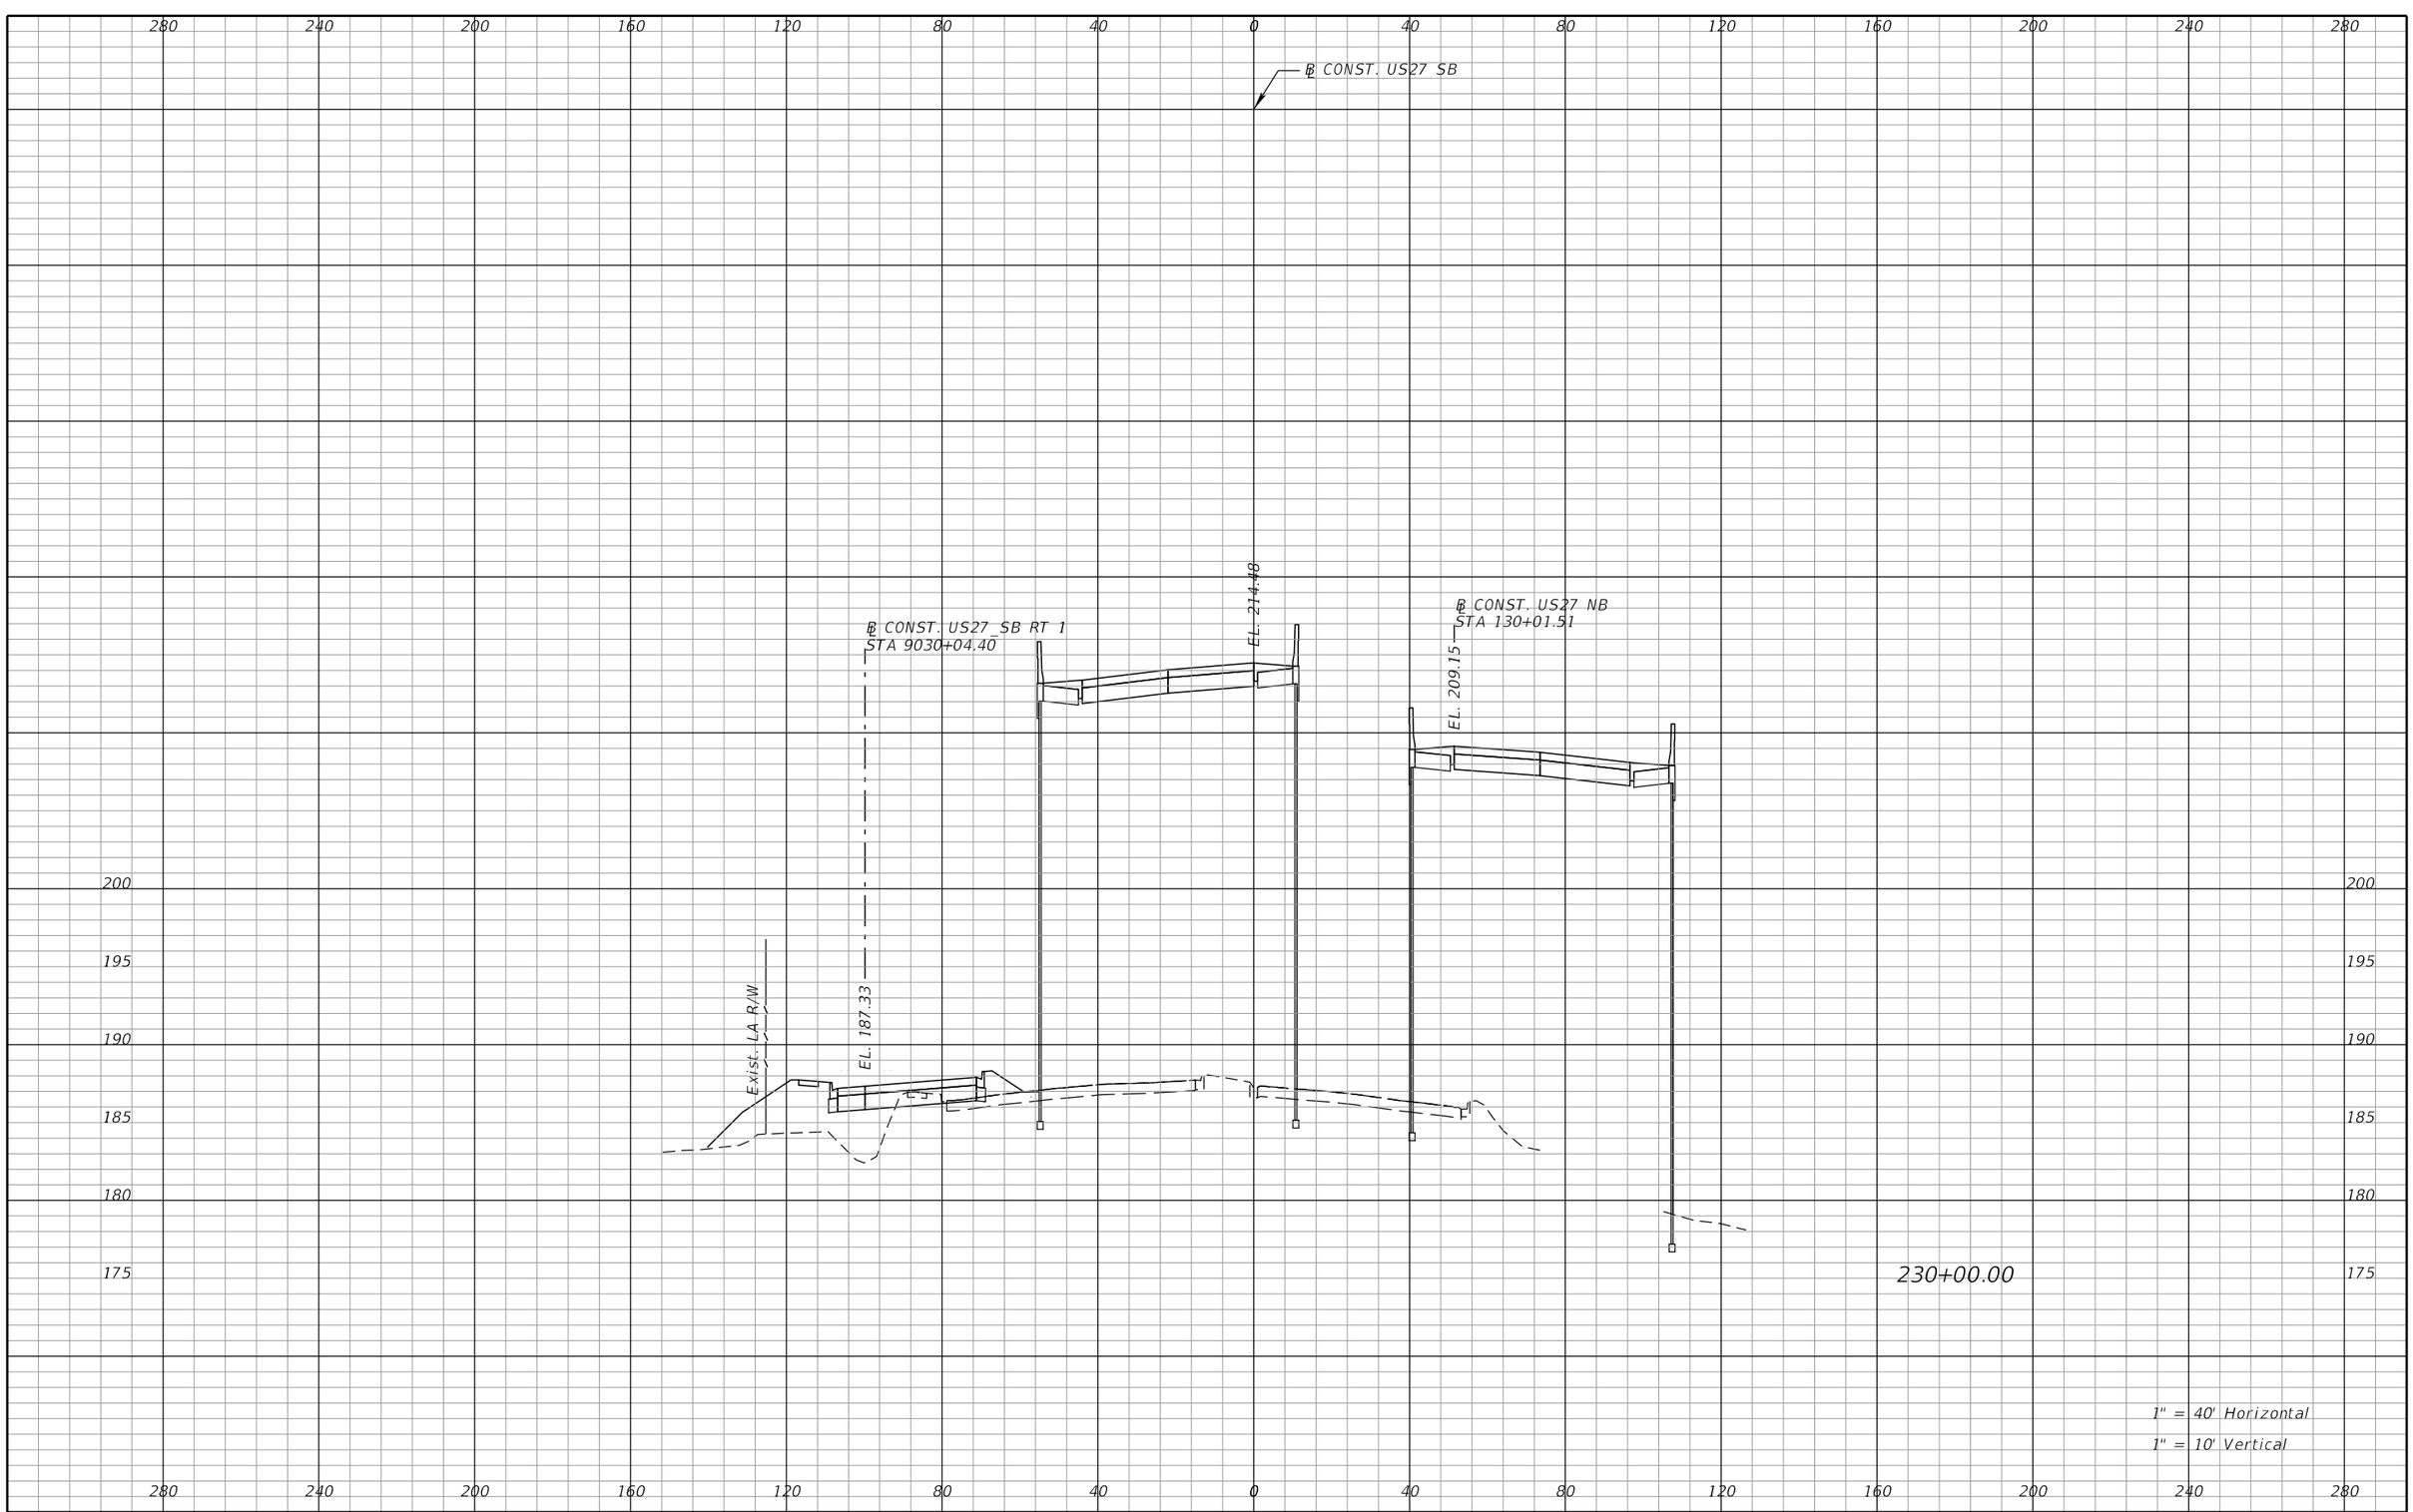

REVISIONS			
DATE	DESCRIPTION	DATE	DESCRIPTION

DEWBERRY ENGINEERS INC.
800 NORTH MAGNOLIA AVENUE, SUITE 1000
ORLANDO, FL 32803
CERTIFICATE OF AUTHORIZATION 8794

STATE OF FLORIDA
DEPARTMENT OF TRANSPORTATION


ROAD NO.	COUNTY	FINANCIAL PROJECT ID
SR 400	POLK	201210-3-52-1

US 27
CROSS SECTIONS

SHEET NO. 378

PRELIMINARY: NOT FOR CONSTRUCTION

cfraser 3/10/2017 10:58:46 AM c:\pwworking\aecom_na\cfraser\dms28180\RDXSRD01_SEGA_US27SB.DGN

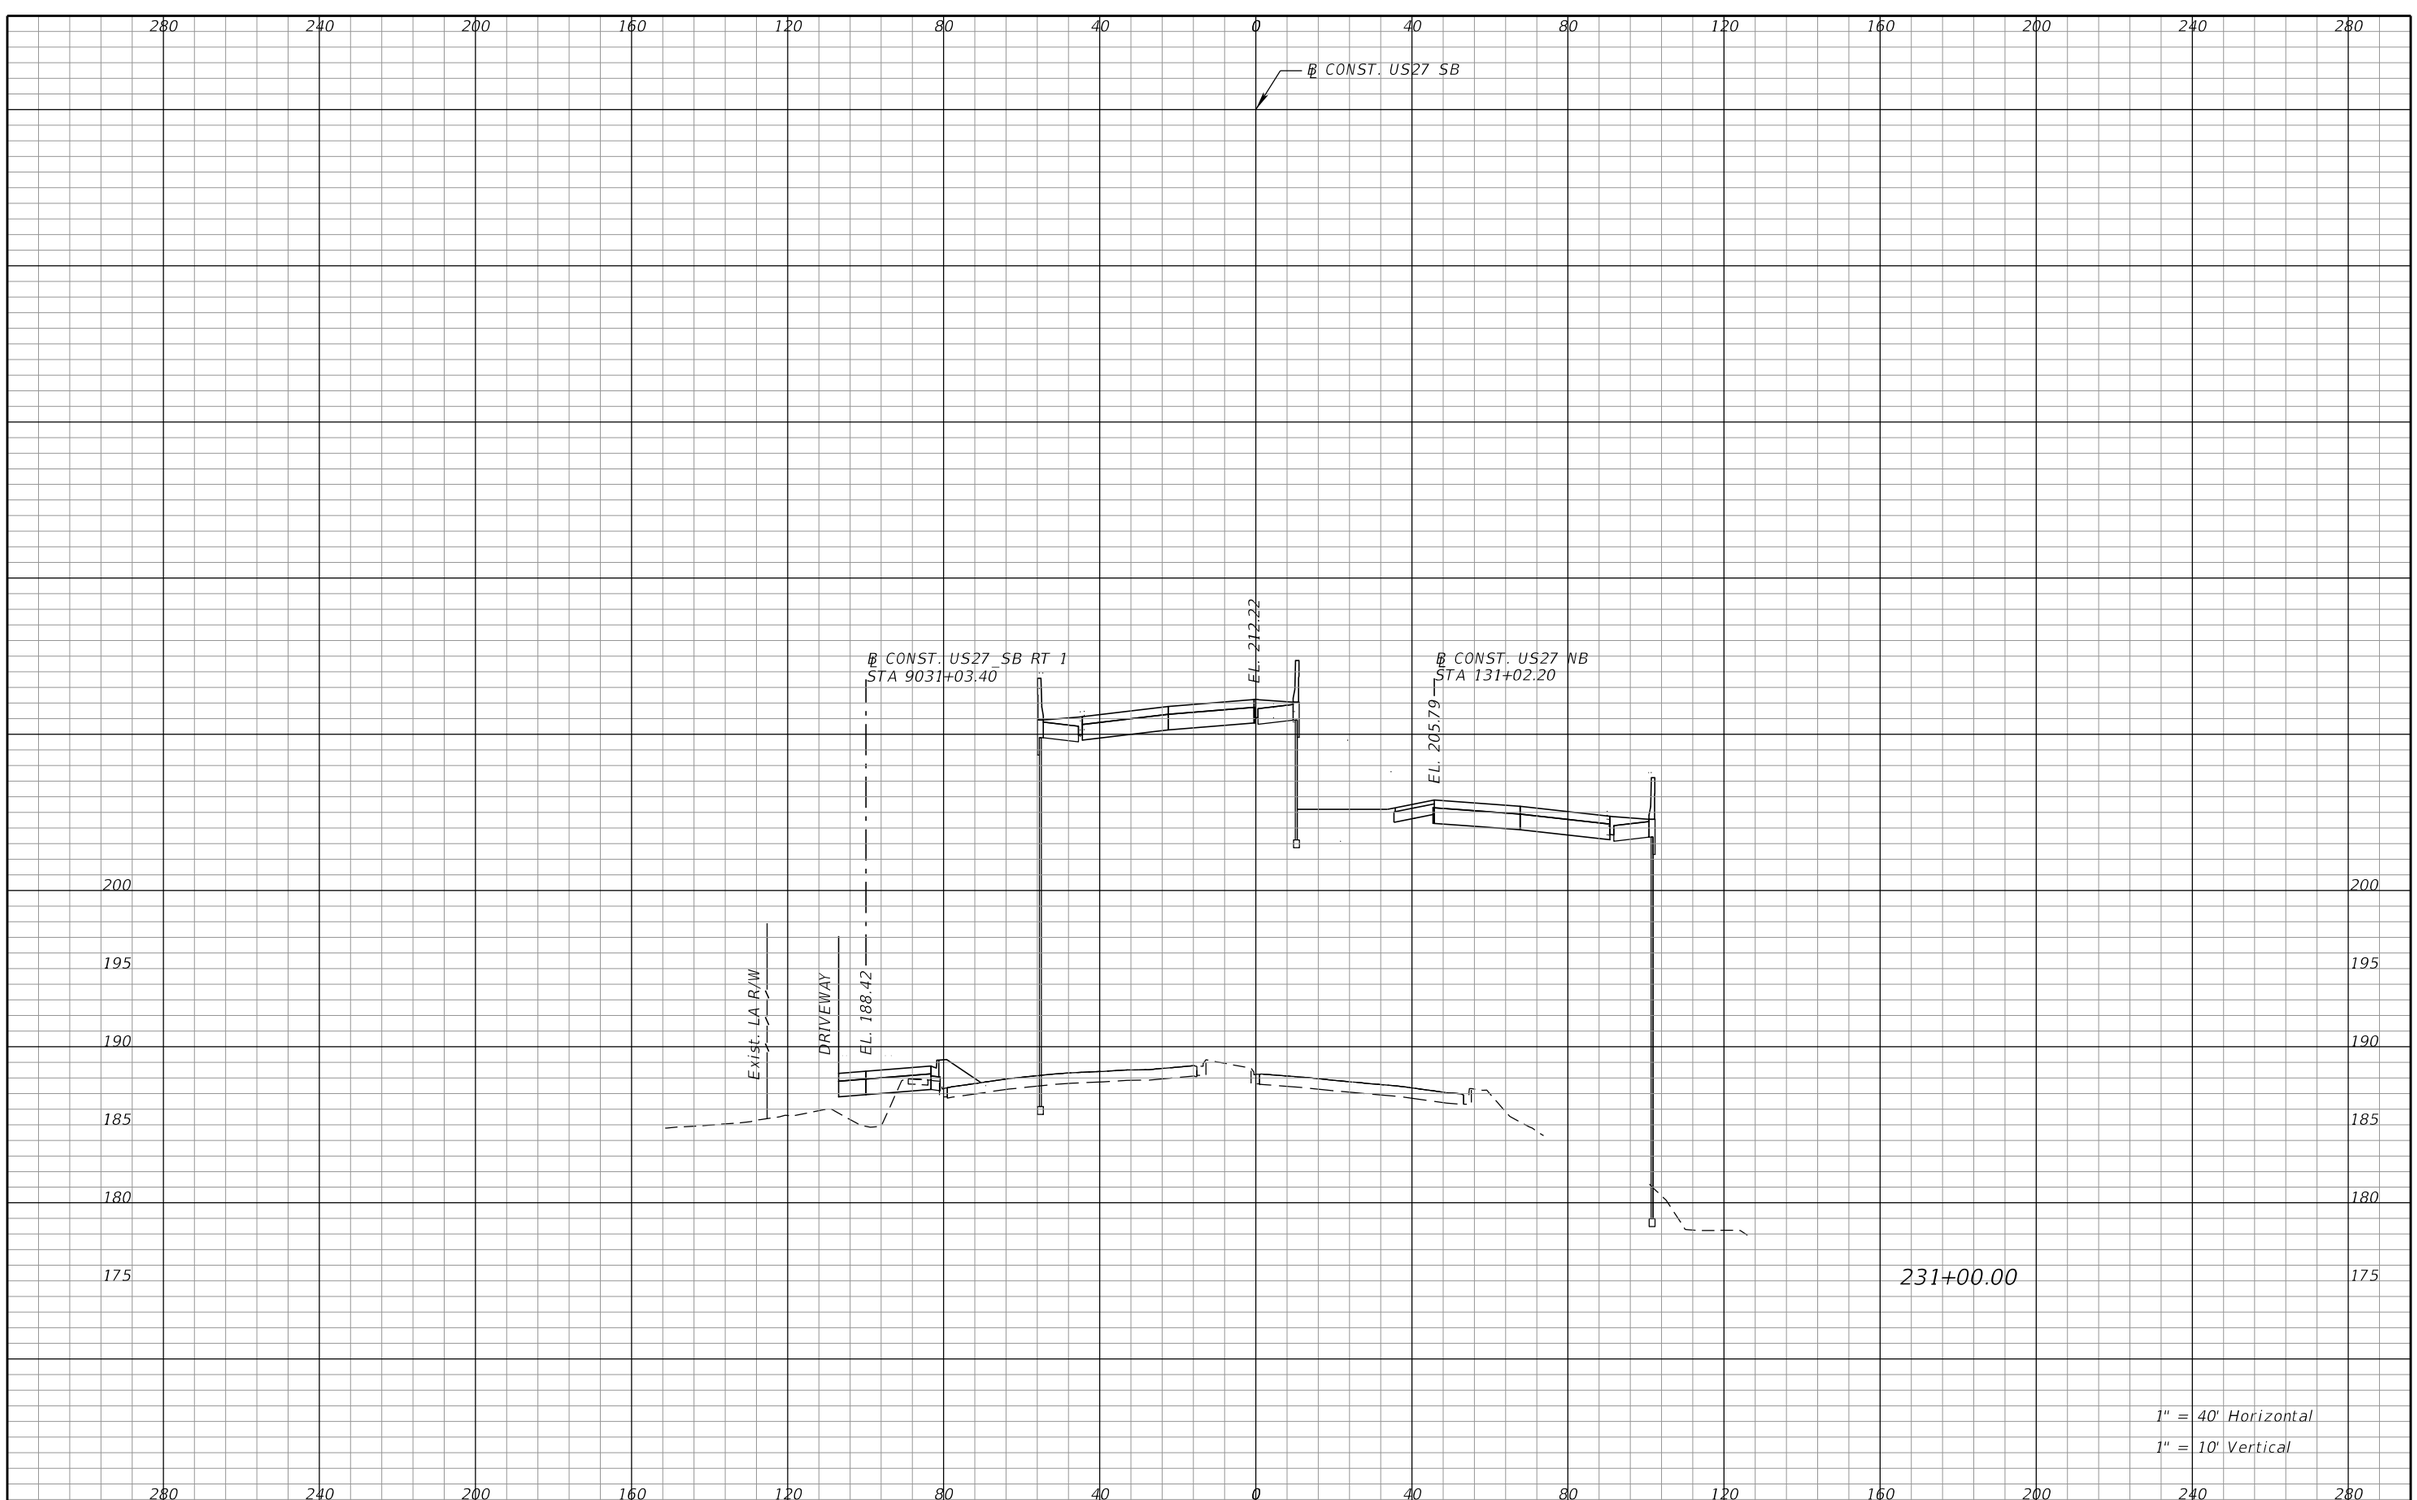

REVISIONS			
DATE	DESCRIPTION	DATE	DESCRIPTION

DEWBERRY ENGINEERS INC.
800 NORTH MAGNOLIA AVENUE, SUITE 1000
ORLANDO, FL 32803
CERTIFICATE OF AUTHORIZATION 8794

STATE OF FLORIDA
DEPARTMENT OF TRANSPORTATION


ROAD NO.	COUNTY	FINANCIAL PROJECT ID
SR 400	POLK	201210-3-52-1

US27
CROSS SECTIONS

SHEET NO. 379

cfraser 3/10/2017 10:58:46 AM c:\pwworking\aecom_na\cfraser\dms28180\RDXSRD01_SEGA_US27SB.DGN

PRELIMINARY: NOT FOR CONSTRUCTION

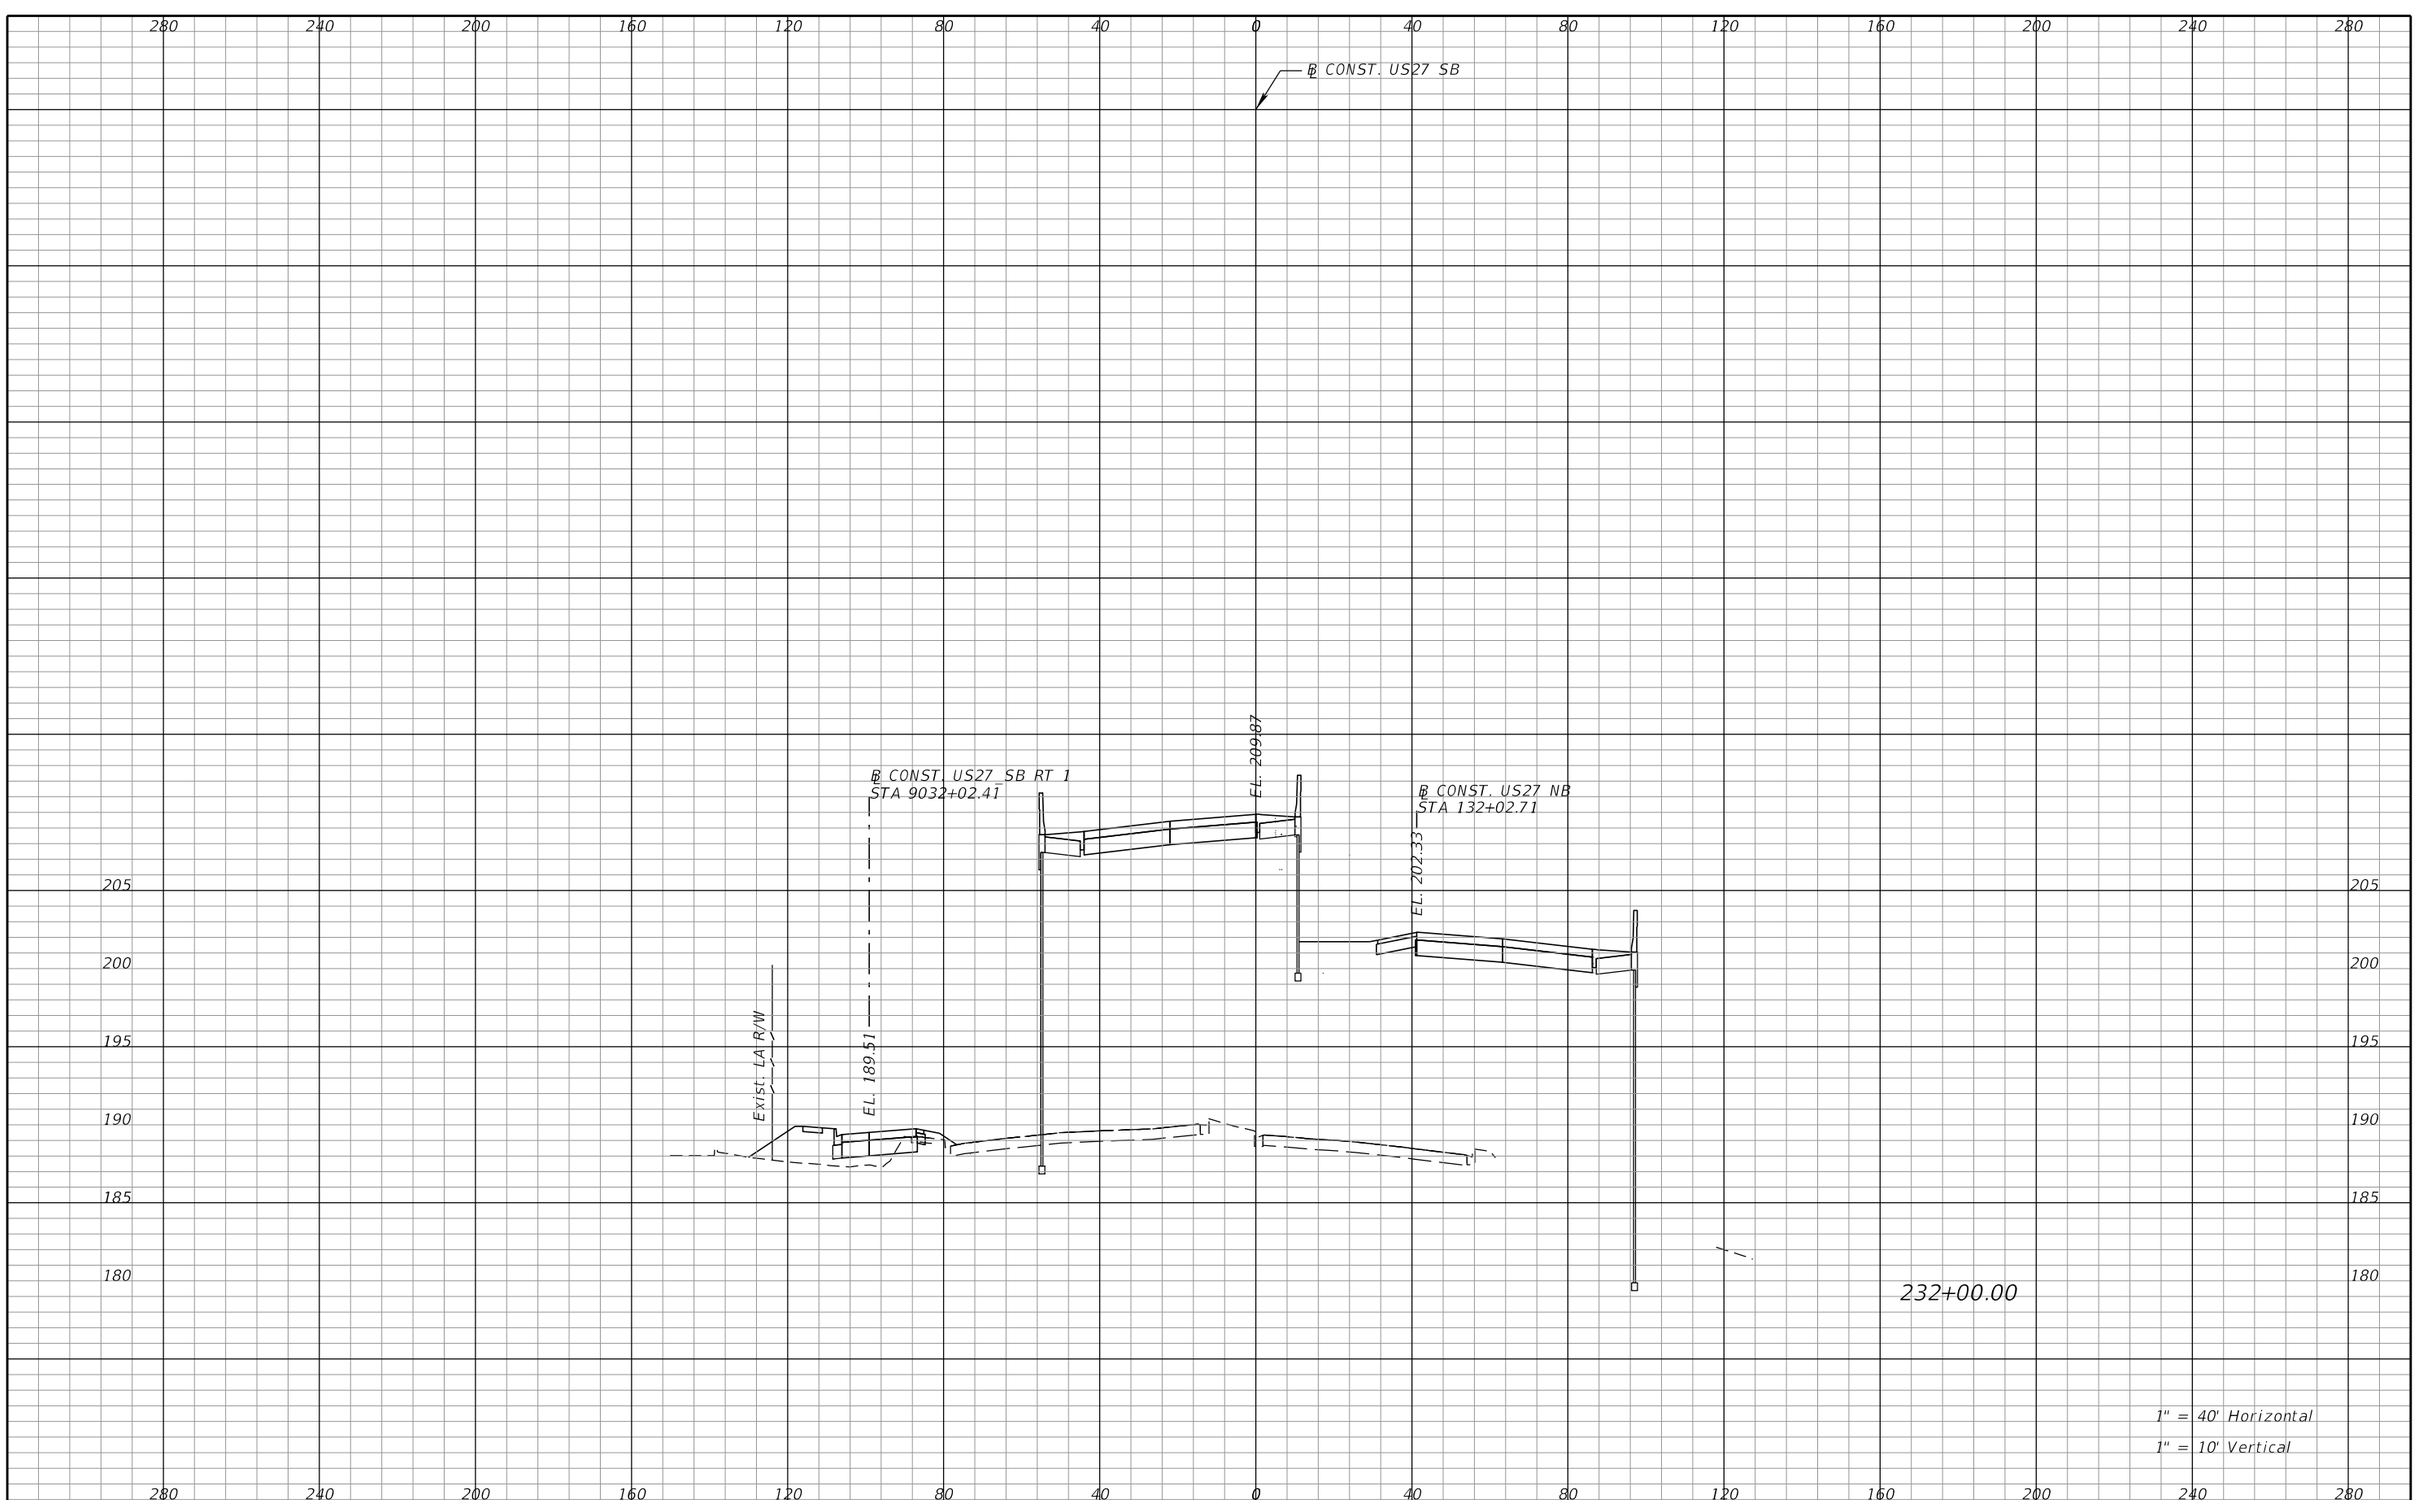

REVISIONS			
DATE	DESCRIPTION	DATE	DESCRIPTION

DEWBERRY ENGINEERS INC.
800 NORTH MAGNOLIA AVENUE, SUITE 1000
ORLANDO, FL 32803
CERTIFICATE OF AUTHORIZATION 8794

STATE OF FLORIDA
DEPARTMENT OF TRANSPORTATION


ROAD NO.	COUNTY	FINANCIAL PROJECT ID
SR 400	POLK	201210-3-52-1

US27
CROSS SECTIONS

SHEET NO. 380

cfraser 3/10/2017 10:58:46 AM c:\pwworking\aecom_na\cfraser\dms28180\RDXSRD01_SEGA_US27SB.DGN

PRELIMINARY: NOT FOR CONSTRUCTION

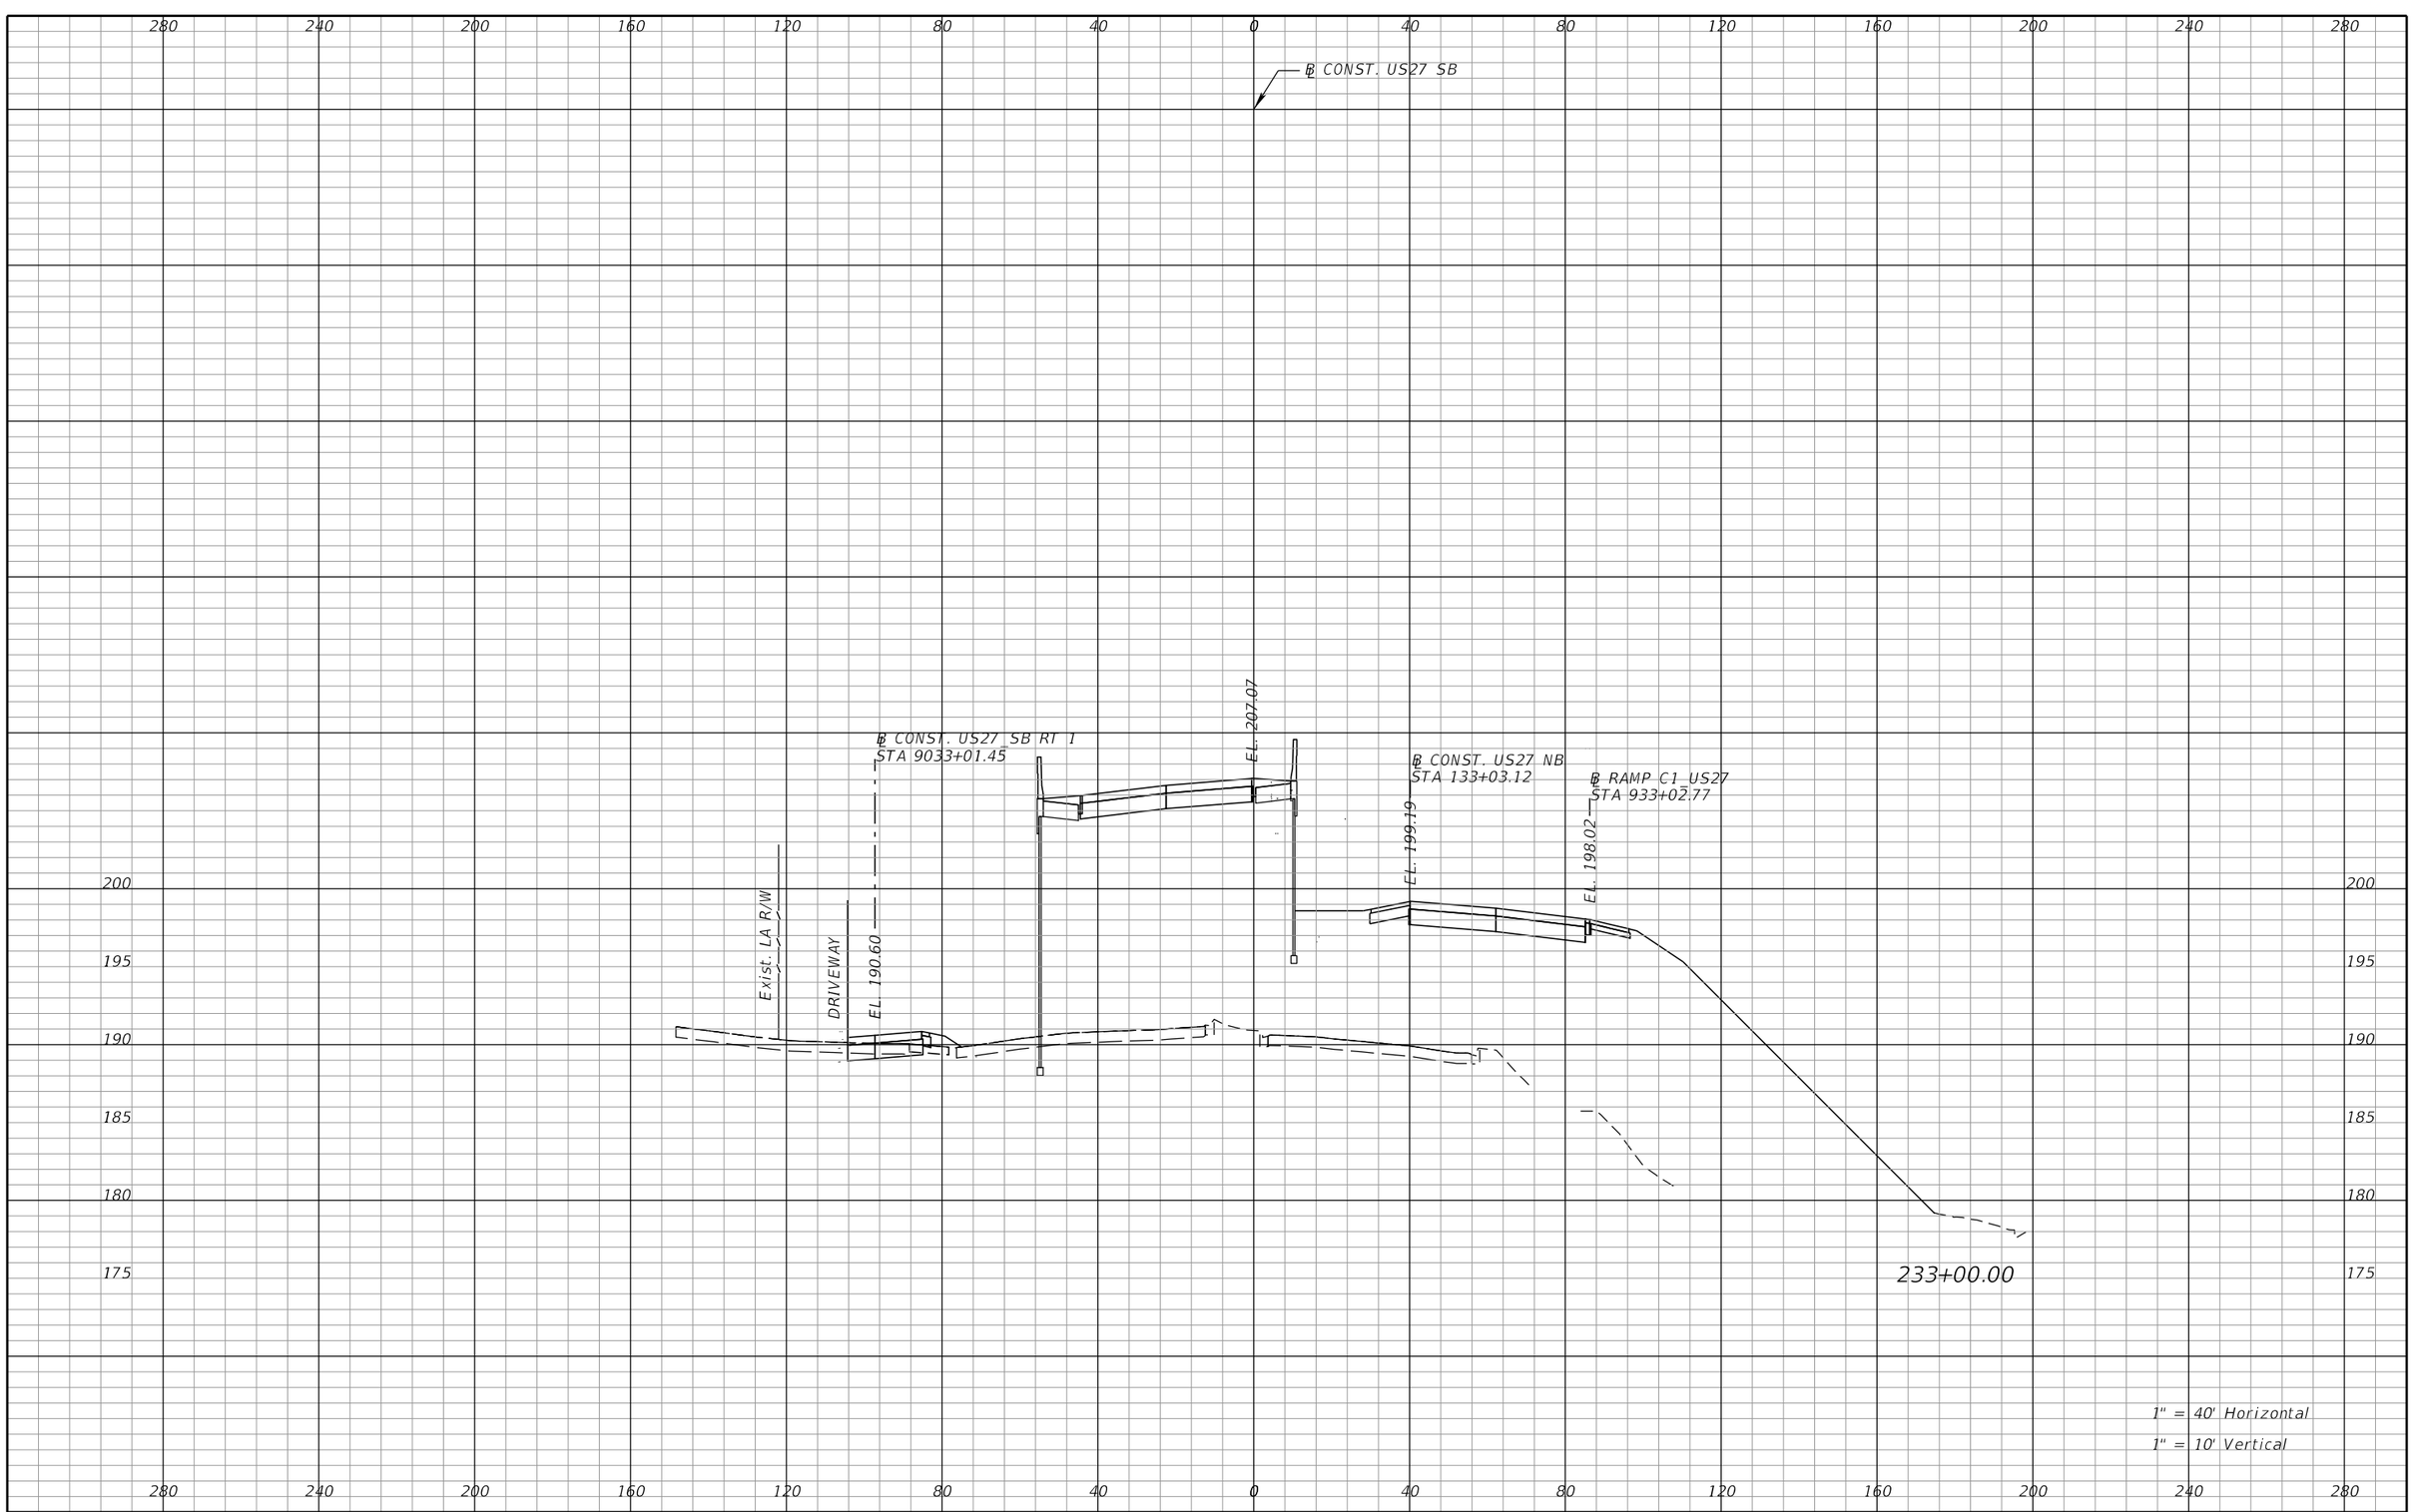

REVISIONS			
DATE	DESCRIPTION	DATE	DESCRIPTION

DEWBERRY ENGINEERS INC.
800 NORTH MAGNOLIA AVENUE, SUITE 1000
ORLANDO, FL 32803
CERTIFICATE OF AUTHORIZATION 8794


STATE OF FLORIDA
DEPARTMENT OF TRANSPORTATION

ROAD NO.	COUNTY	FINANCIAL PROJECT ID
SR 400	POLK	201210-3-52-1

US 27
CROSS SECTIONS

SHEET NO. 381

PRELIMINARY: NOT FOR CONSTRUCTION

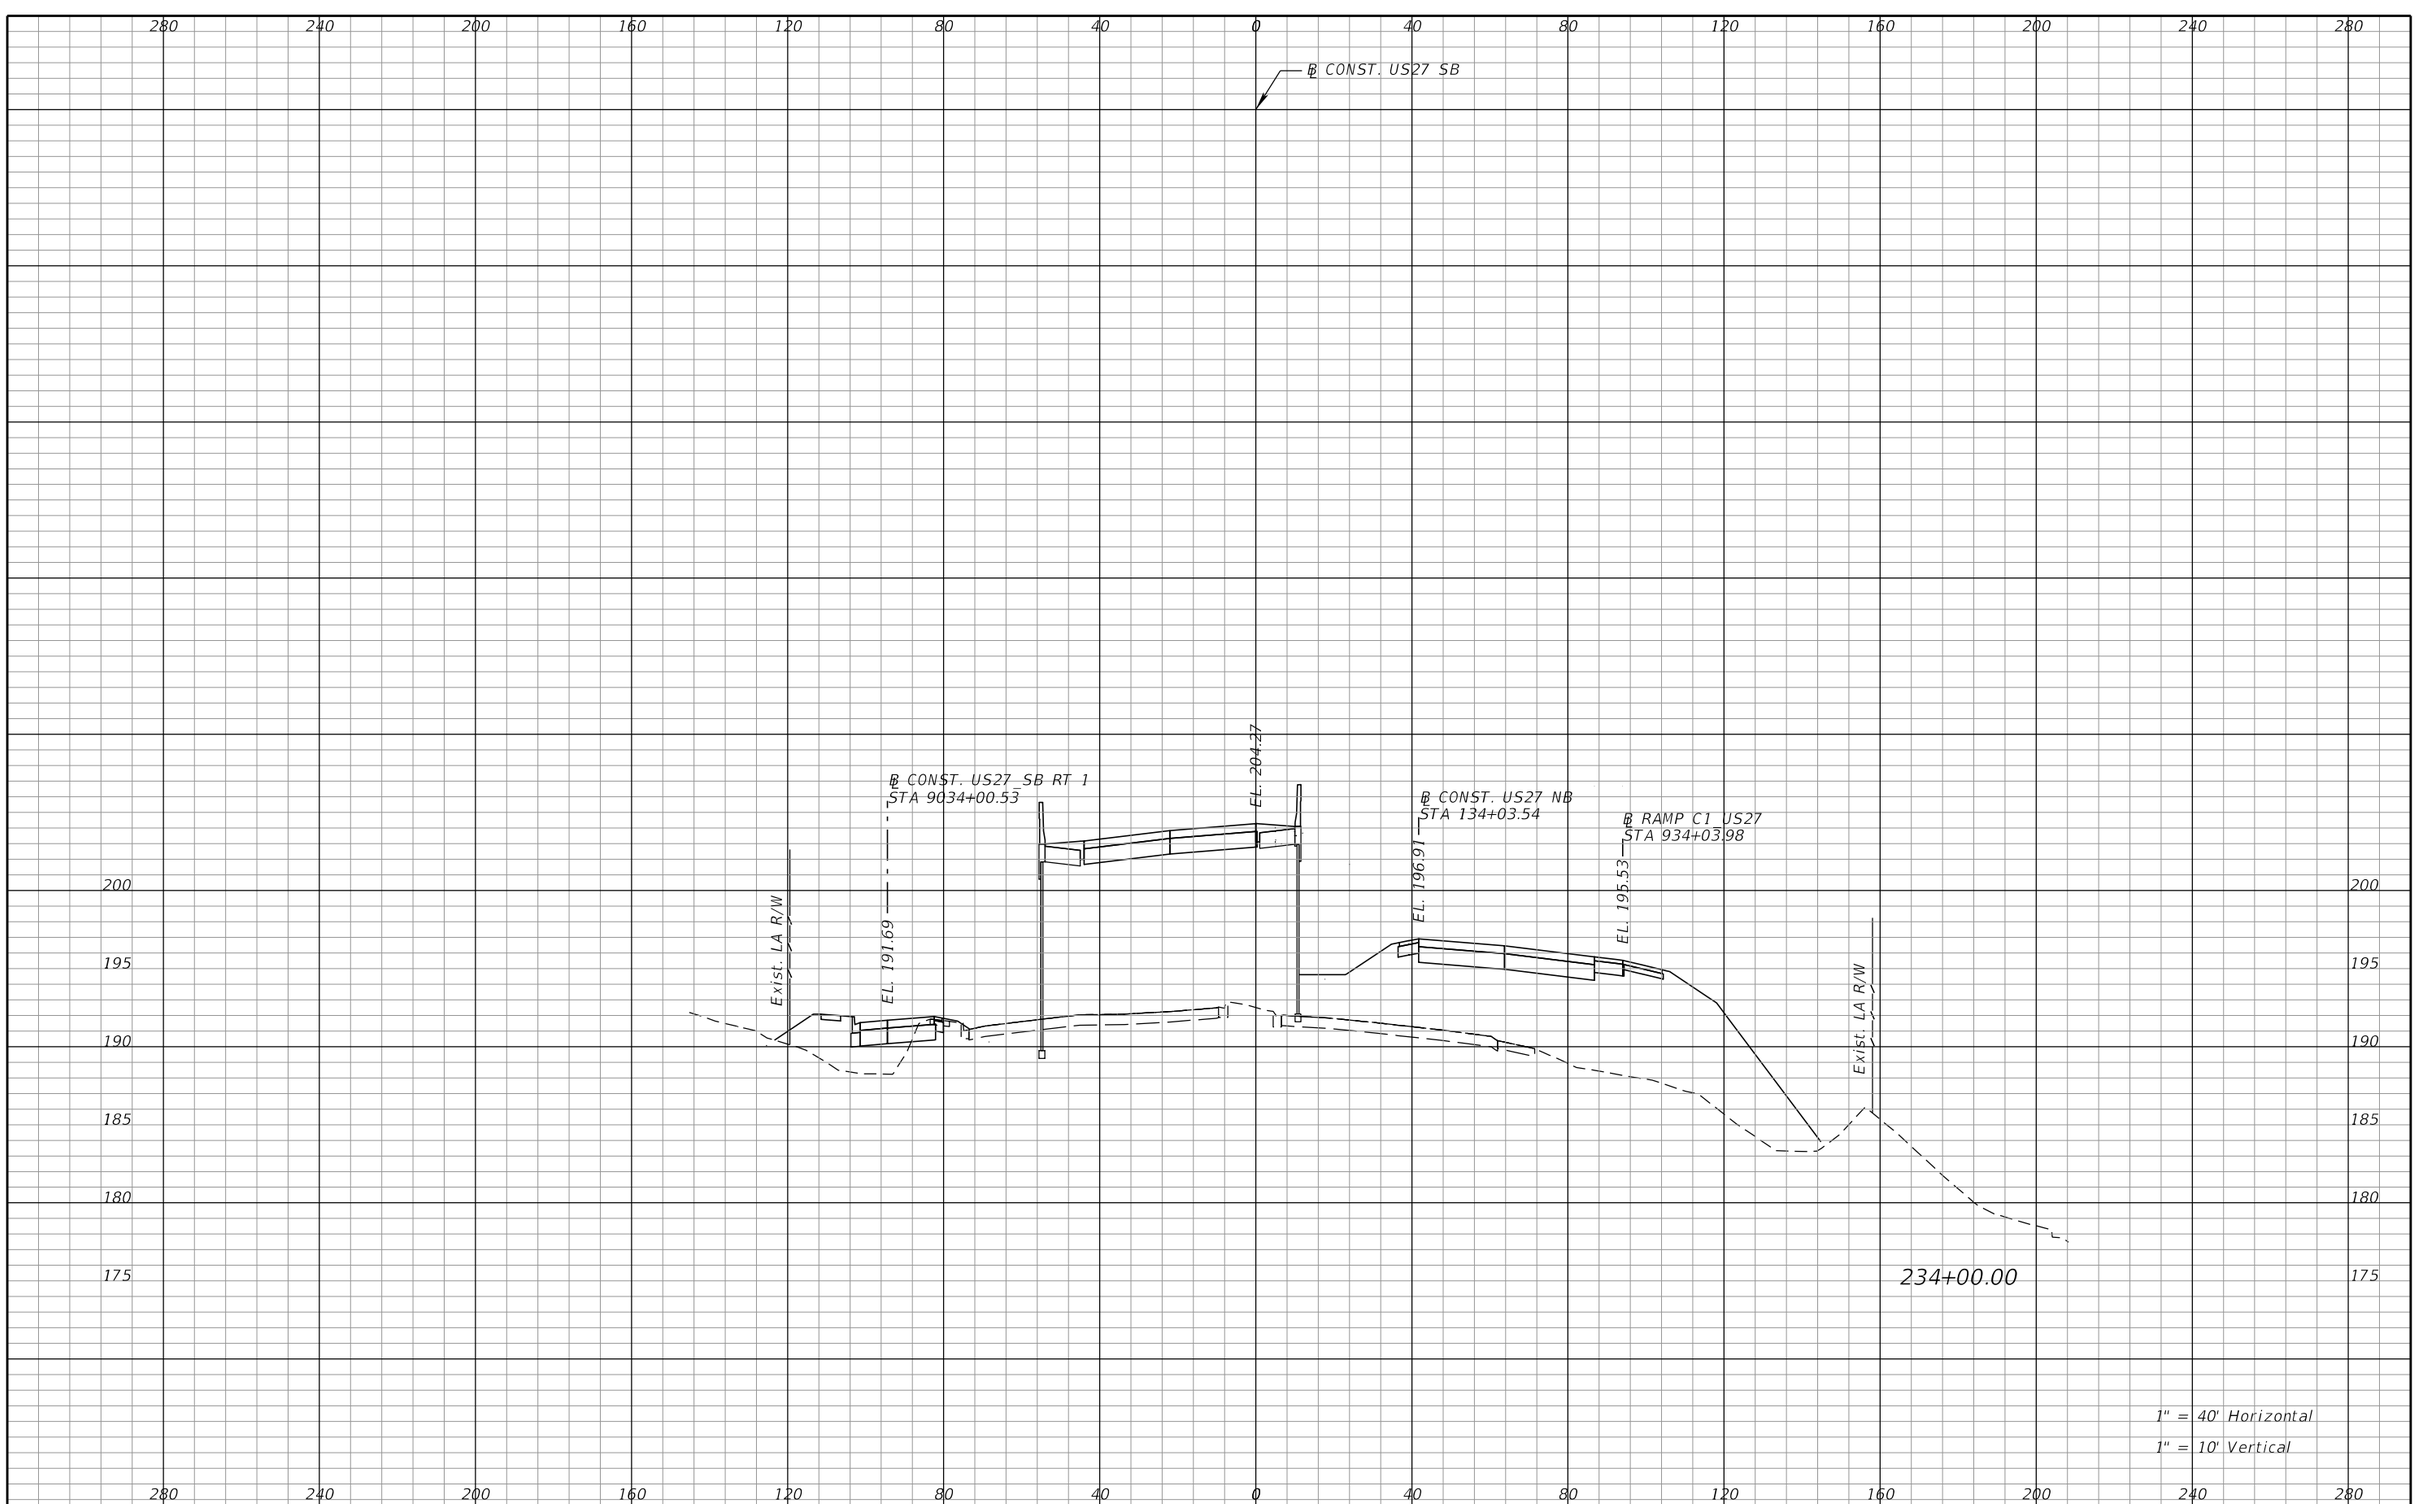

REVISIONS			
DATE	DESCRIPTION	DATE	DESCRIPTION

DEWBERRY ENGINEERS INC.
800 NORTH MAGNOLIA AVENUE, SUITE 1000
ORLANDO, FL 32803
CERTIFICATE OF AUTHORIZATION 8794

STATE OF FLORIDA
DEPARTMENT OF TRANSPORTATION


ROAD NO.	COUNTY	FINANCIAL PROJECT ID
SR 400	POLK	201210-3-52-1

US27
CROSS SECTIONS

SHEET NO. 382

cfraser 3/10/2017 10:58:46 AM c:\pwworking\aecom_na\cfraser\dms28180\RDXSRD01_SEGA_US27SB.DGN

PRELIMINARY: NOT FOR CONSTRUCTION

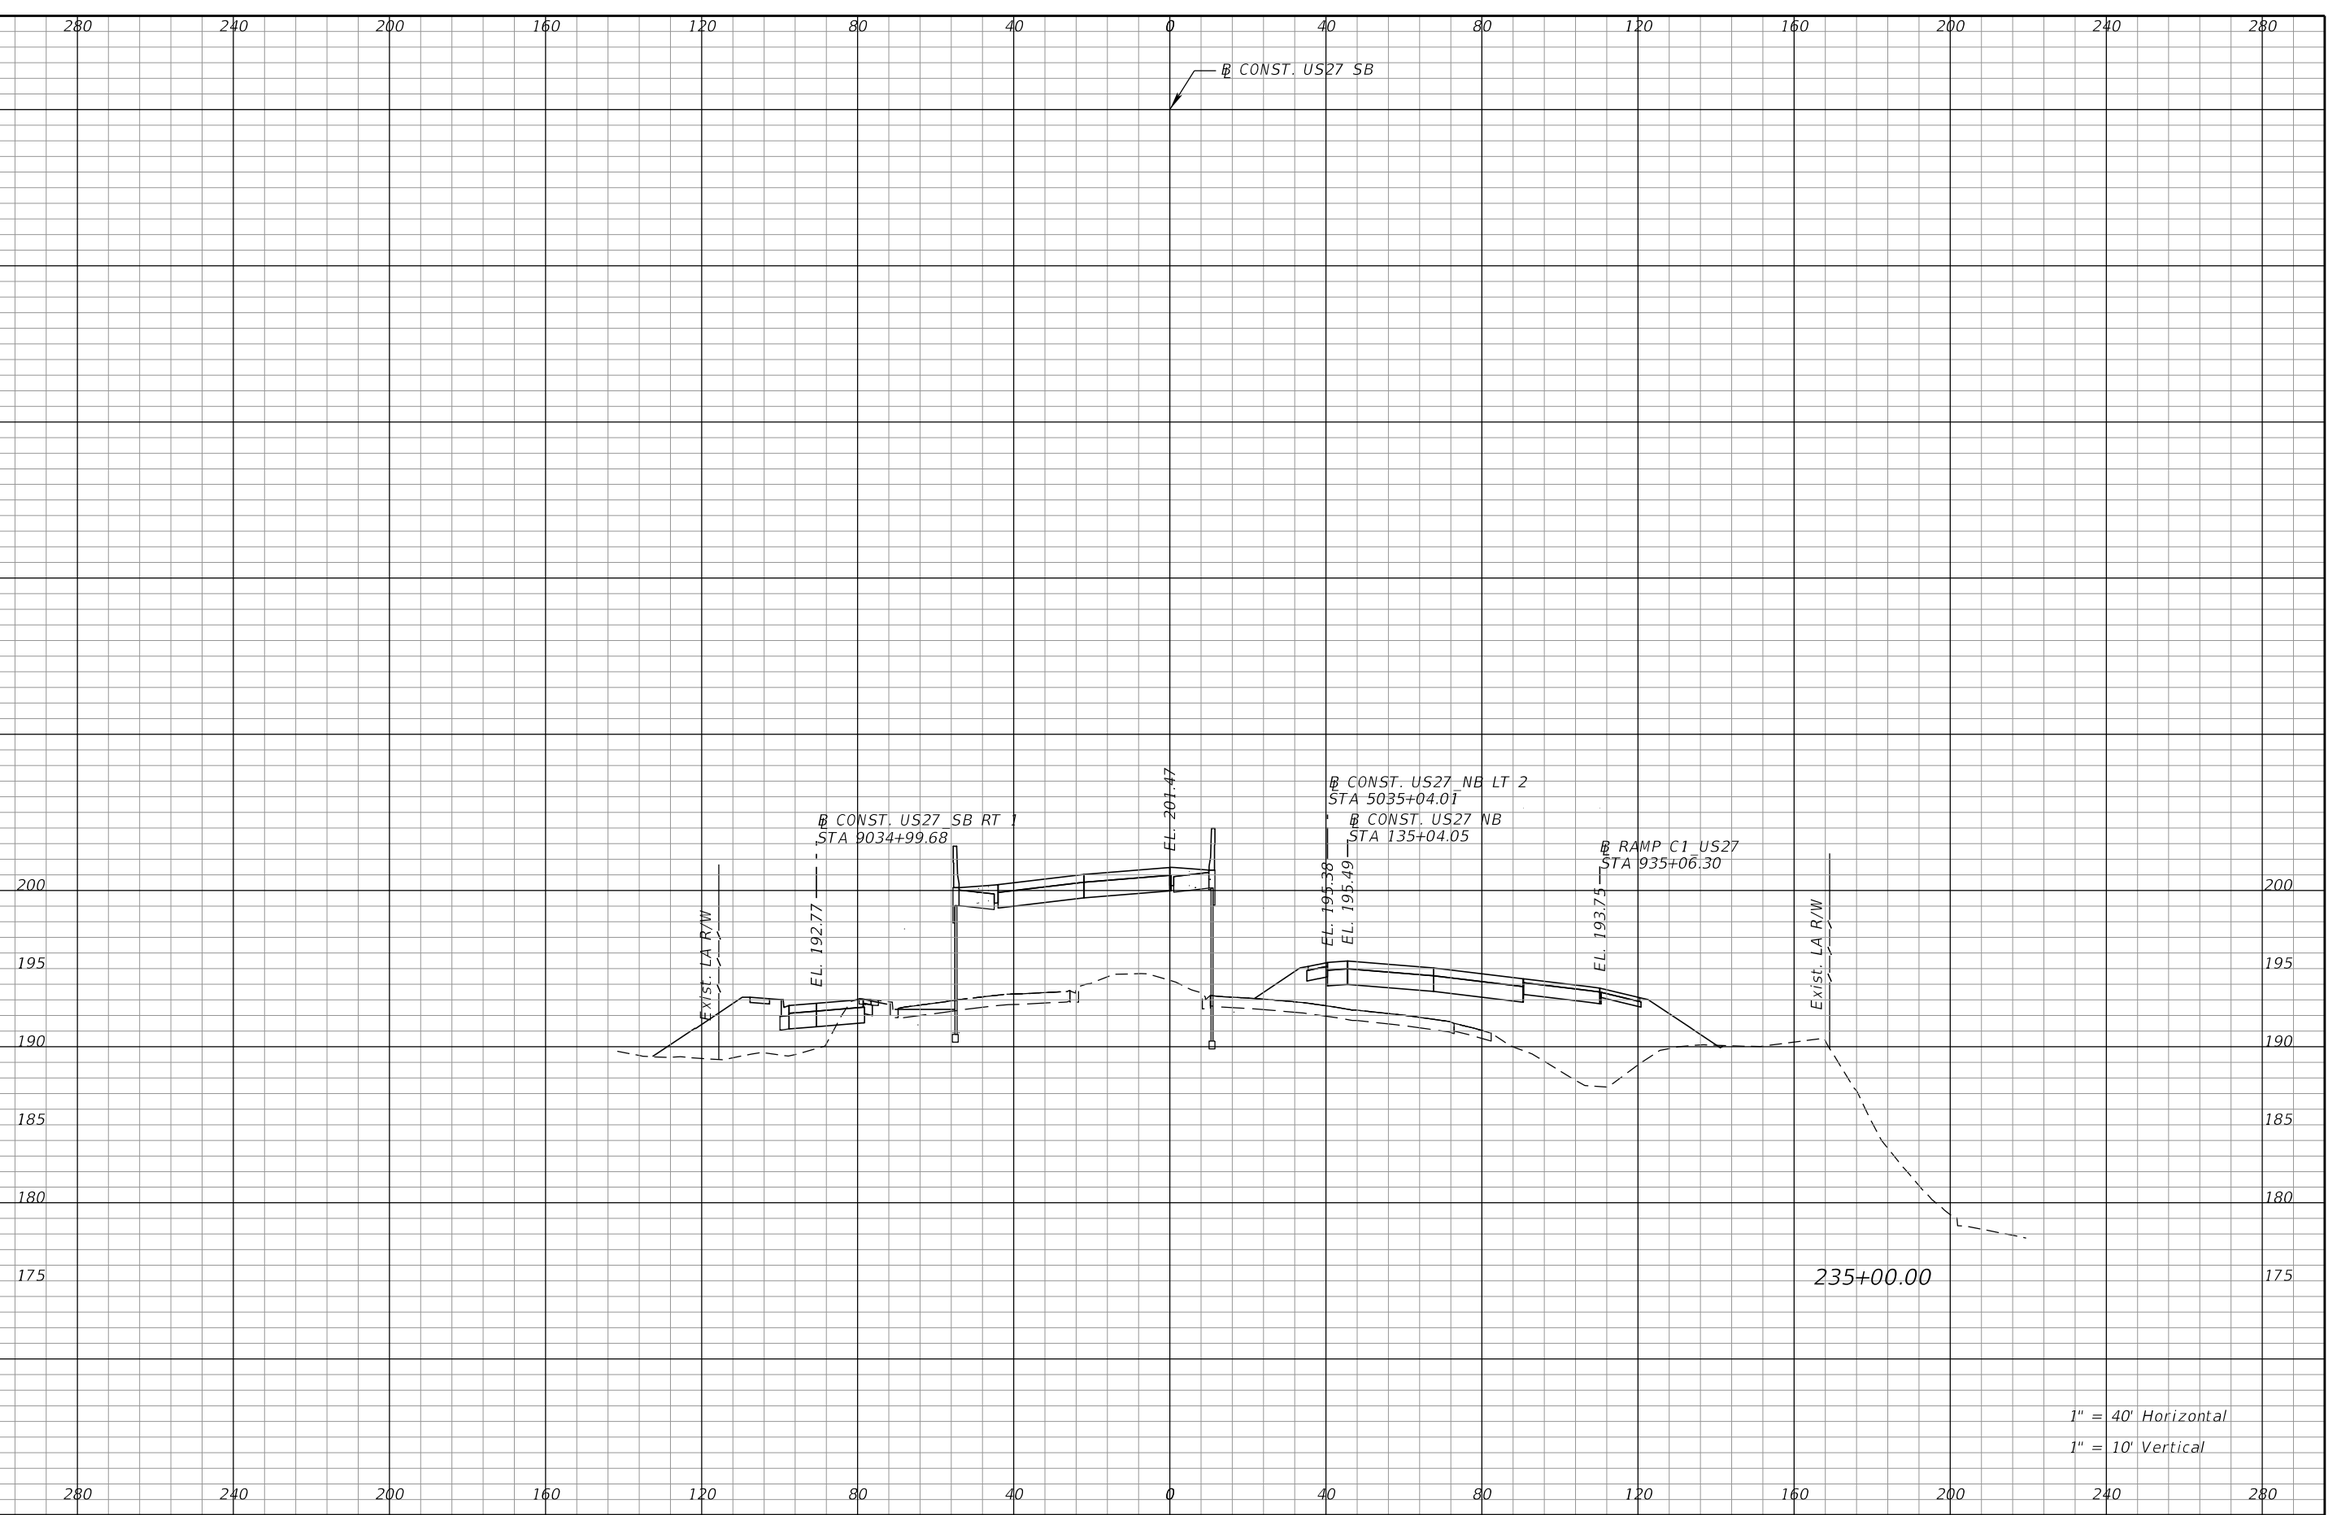

REVISIONS			
DATE	DESCRIPTION	DATE	DESCRIPTION

DEWBERRY ENGINEERS INC.
800 NORTH MAGNOLIA AVENUE, SUITE 1000
ORLANDO, FL 32803
CERTIFICATE OF AUTHORIZATION 8794

STATE OF FLORIDA
DEPARTMENT OF TRANSPORTATION


ROAD NO.	COUNTY	FINANCIAL PROJECT ID
SR 400	POLK	201210-3-52-1

US27
CROSS SECTIONS

SHEET NO. 383

PRELIMINARY: NOT FOR CONSTRUCTION

cfraser 3/10/2017 10:58:47 AM c:\pwworking\aecom_na\cfraser\dms28180\RDXSRD01_SEGA_US27SB.DGN

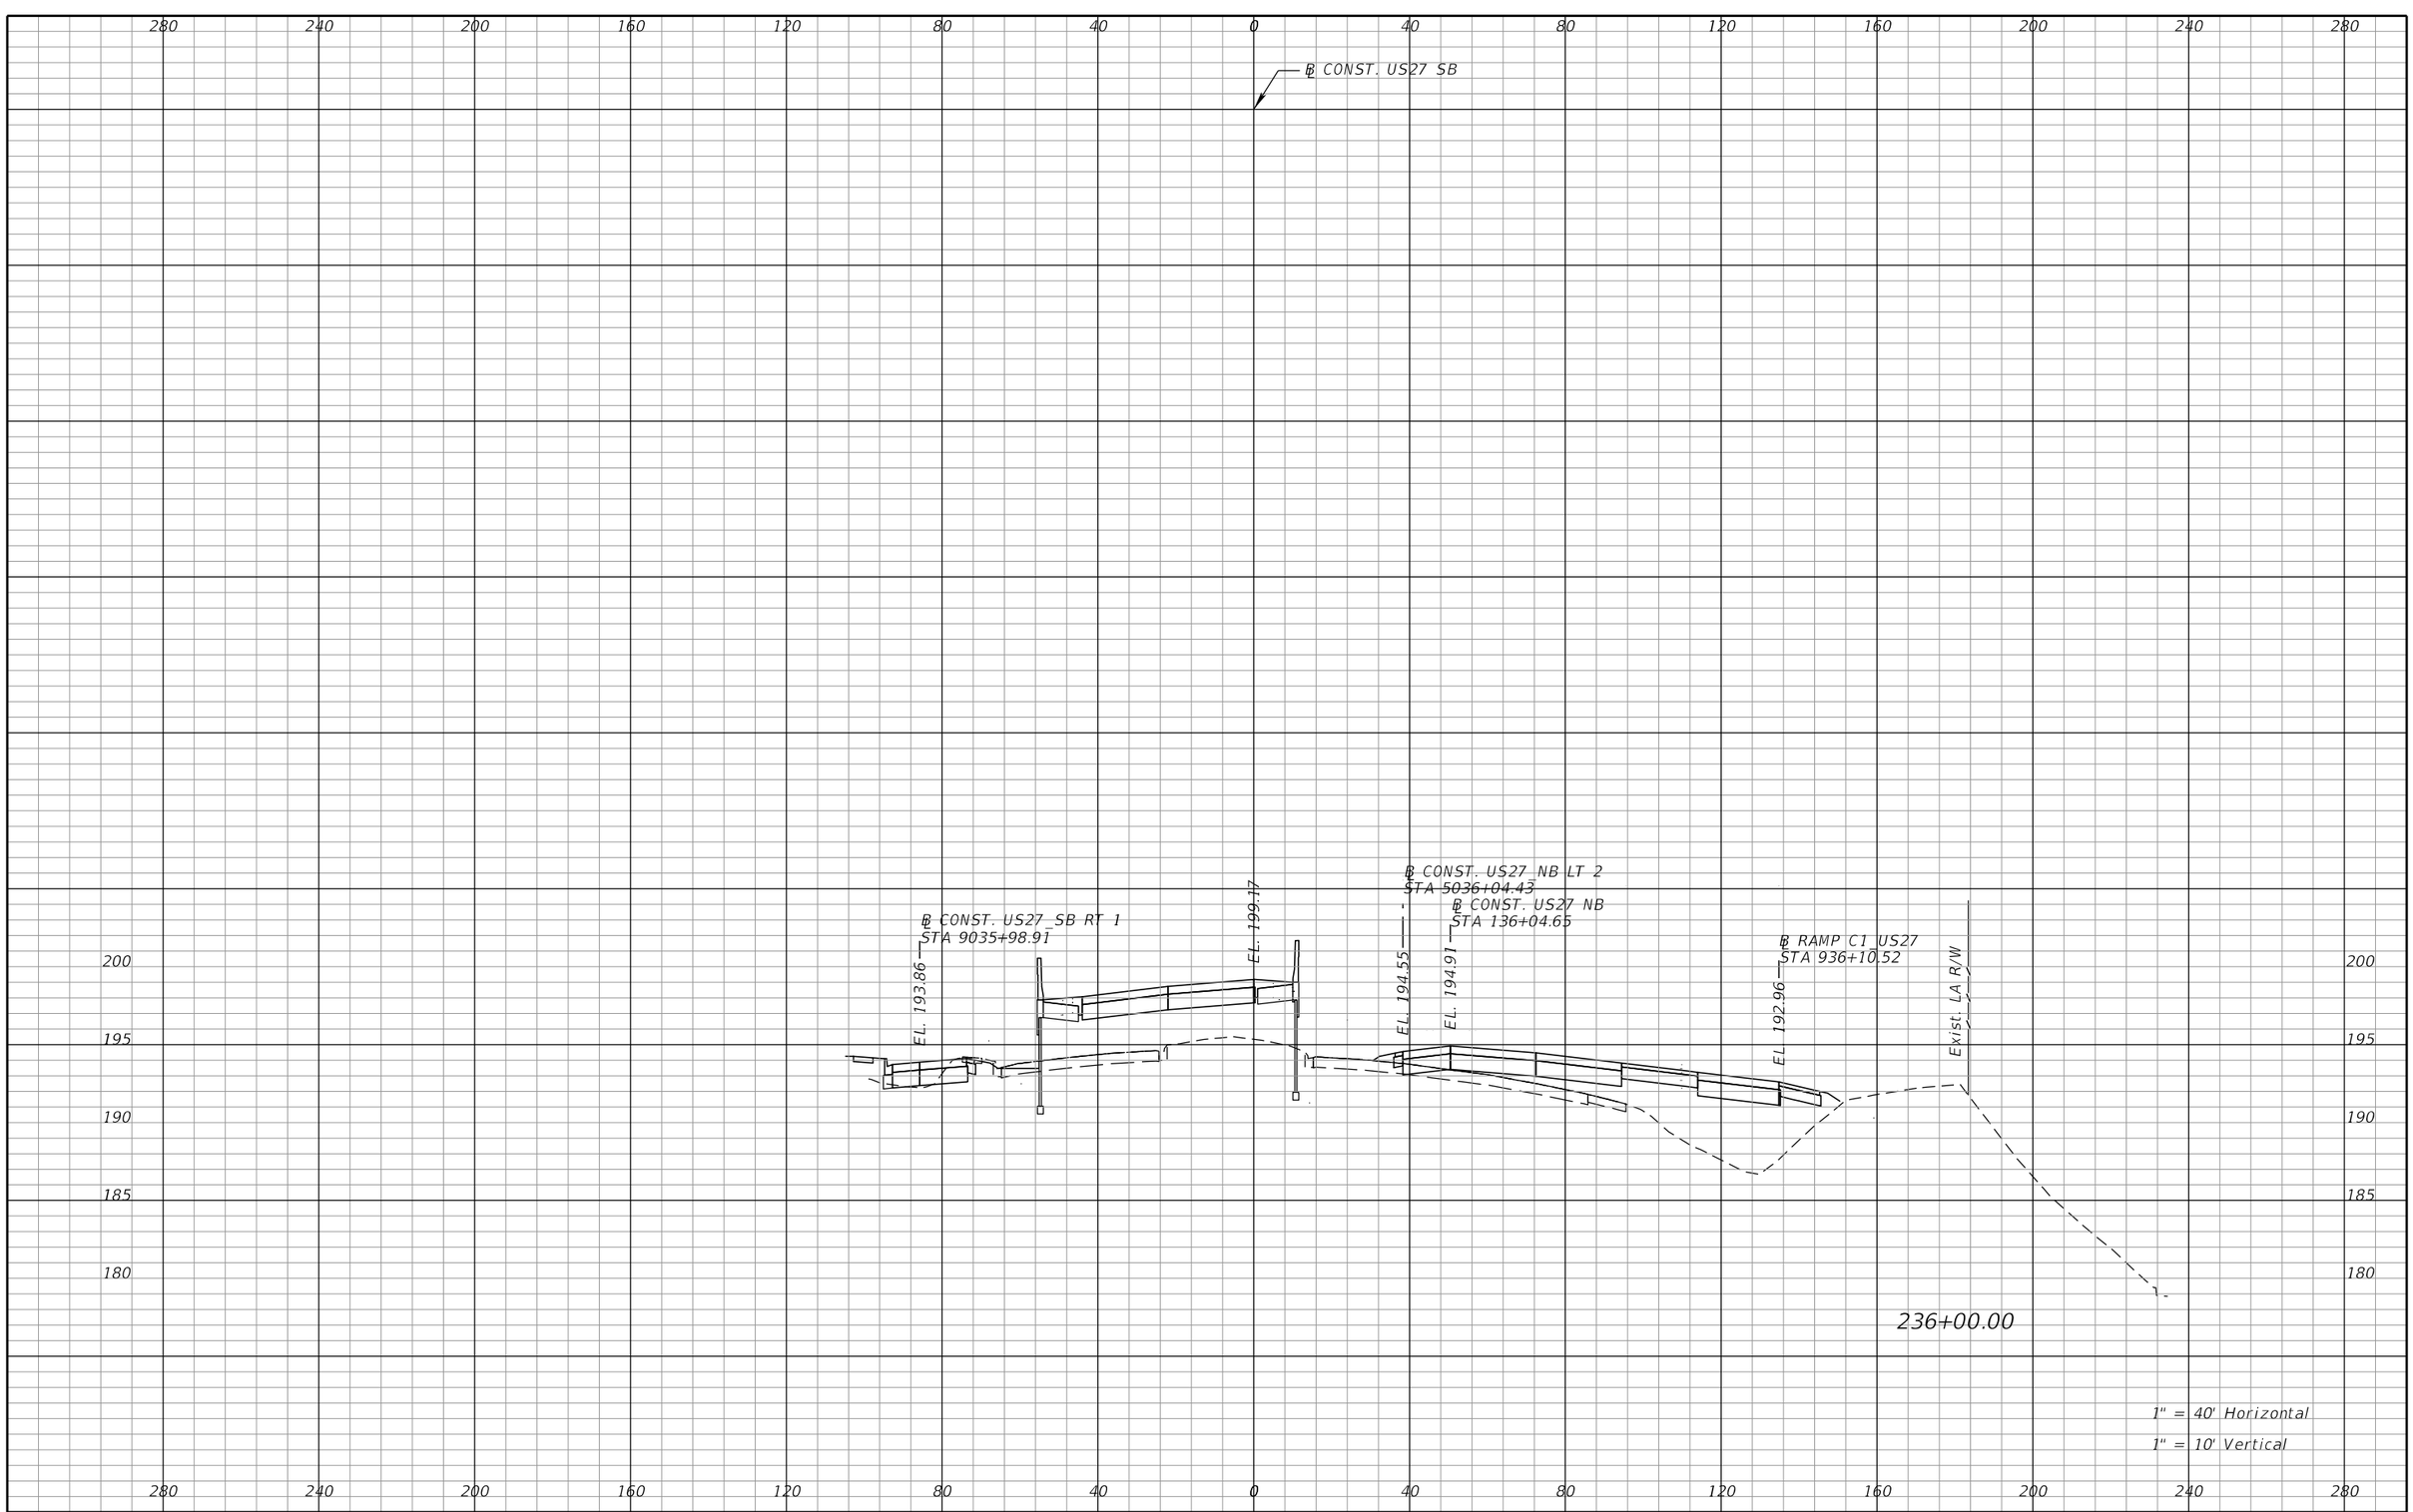

REVISIONS			
DATE	DESCRIPTION	DATE	DESCRIPTION

DEWBERRY ENGINEERS INC.
800 NORTH MAGNOLIA AVENUE, SUITE 1000
ORLANDO, FL 32803
CERTIFICATE OF AUTHORIZATION 8794

STATE OF FLORIDA
DEPARTMENT OF TRANSPORTATION


ROAD NO.	COUNTY	FINANCIAL PROJECT ID
SR 400	POLK	201210-3-52-1

US27
CROSS SECTIONS

SHEET NO. 384

PRELIMINARY: NOT FOR CONSTRUCTION

cfraser 3/10/2017 10:58:47 AM c:\pwworking\aecom_na\cfraser\dms28180\RDXSRD01_SEGA_US27SB.DGN

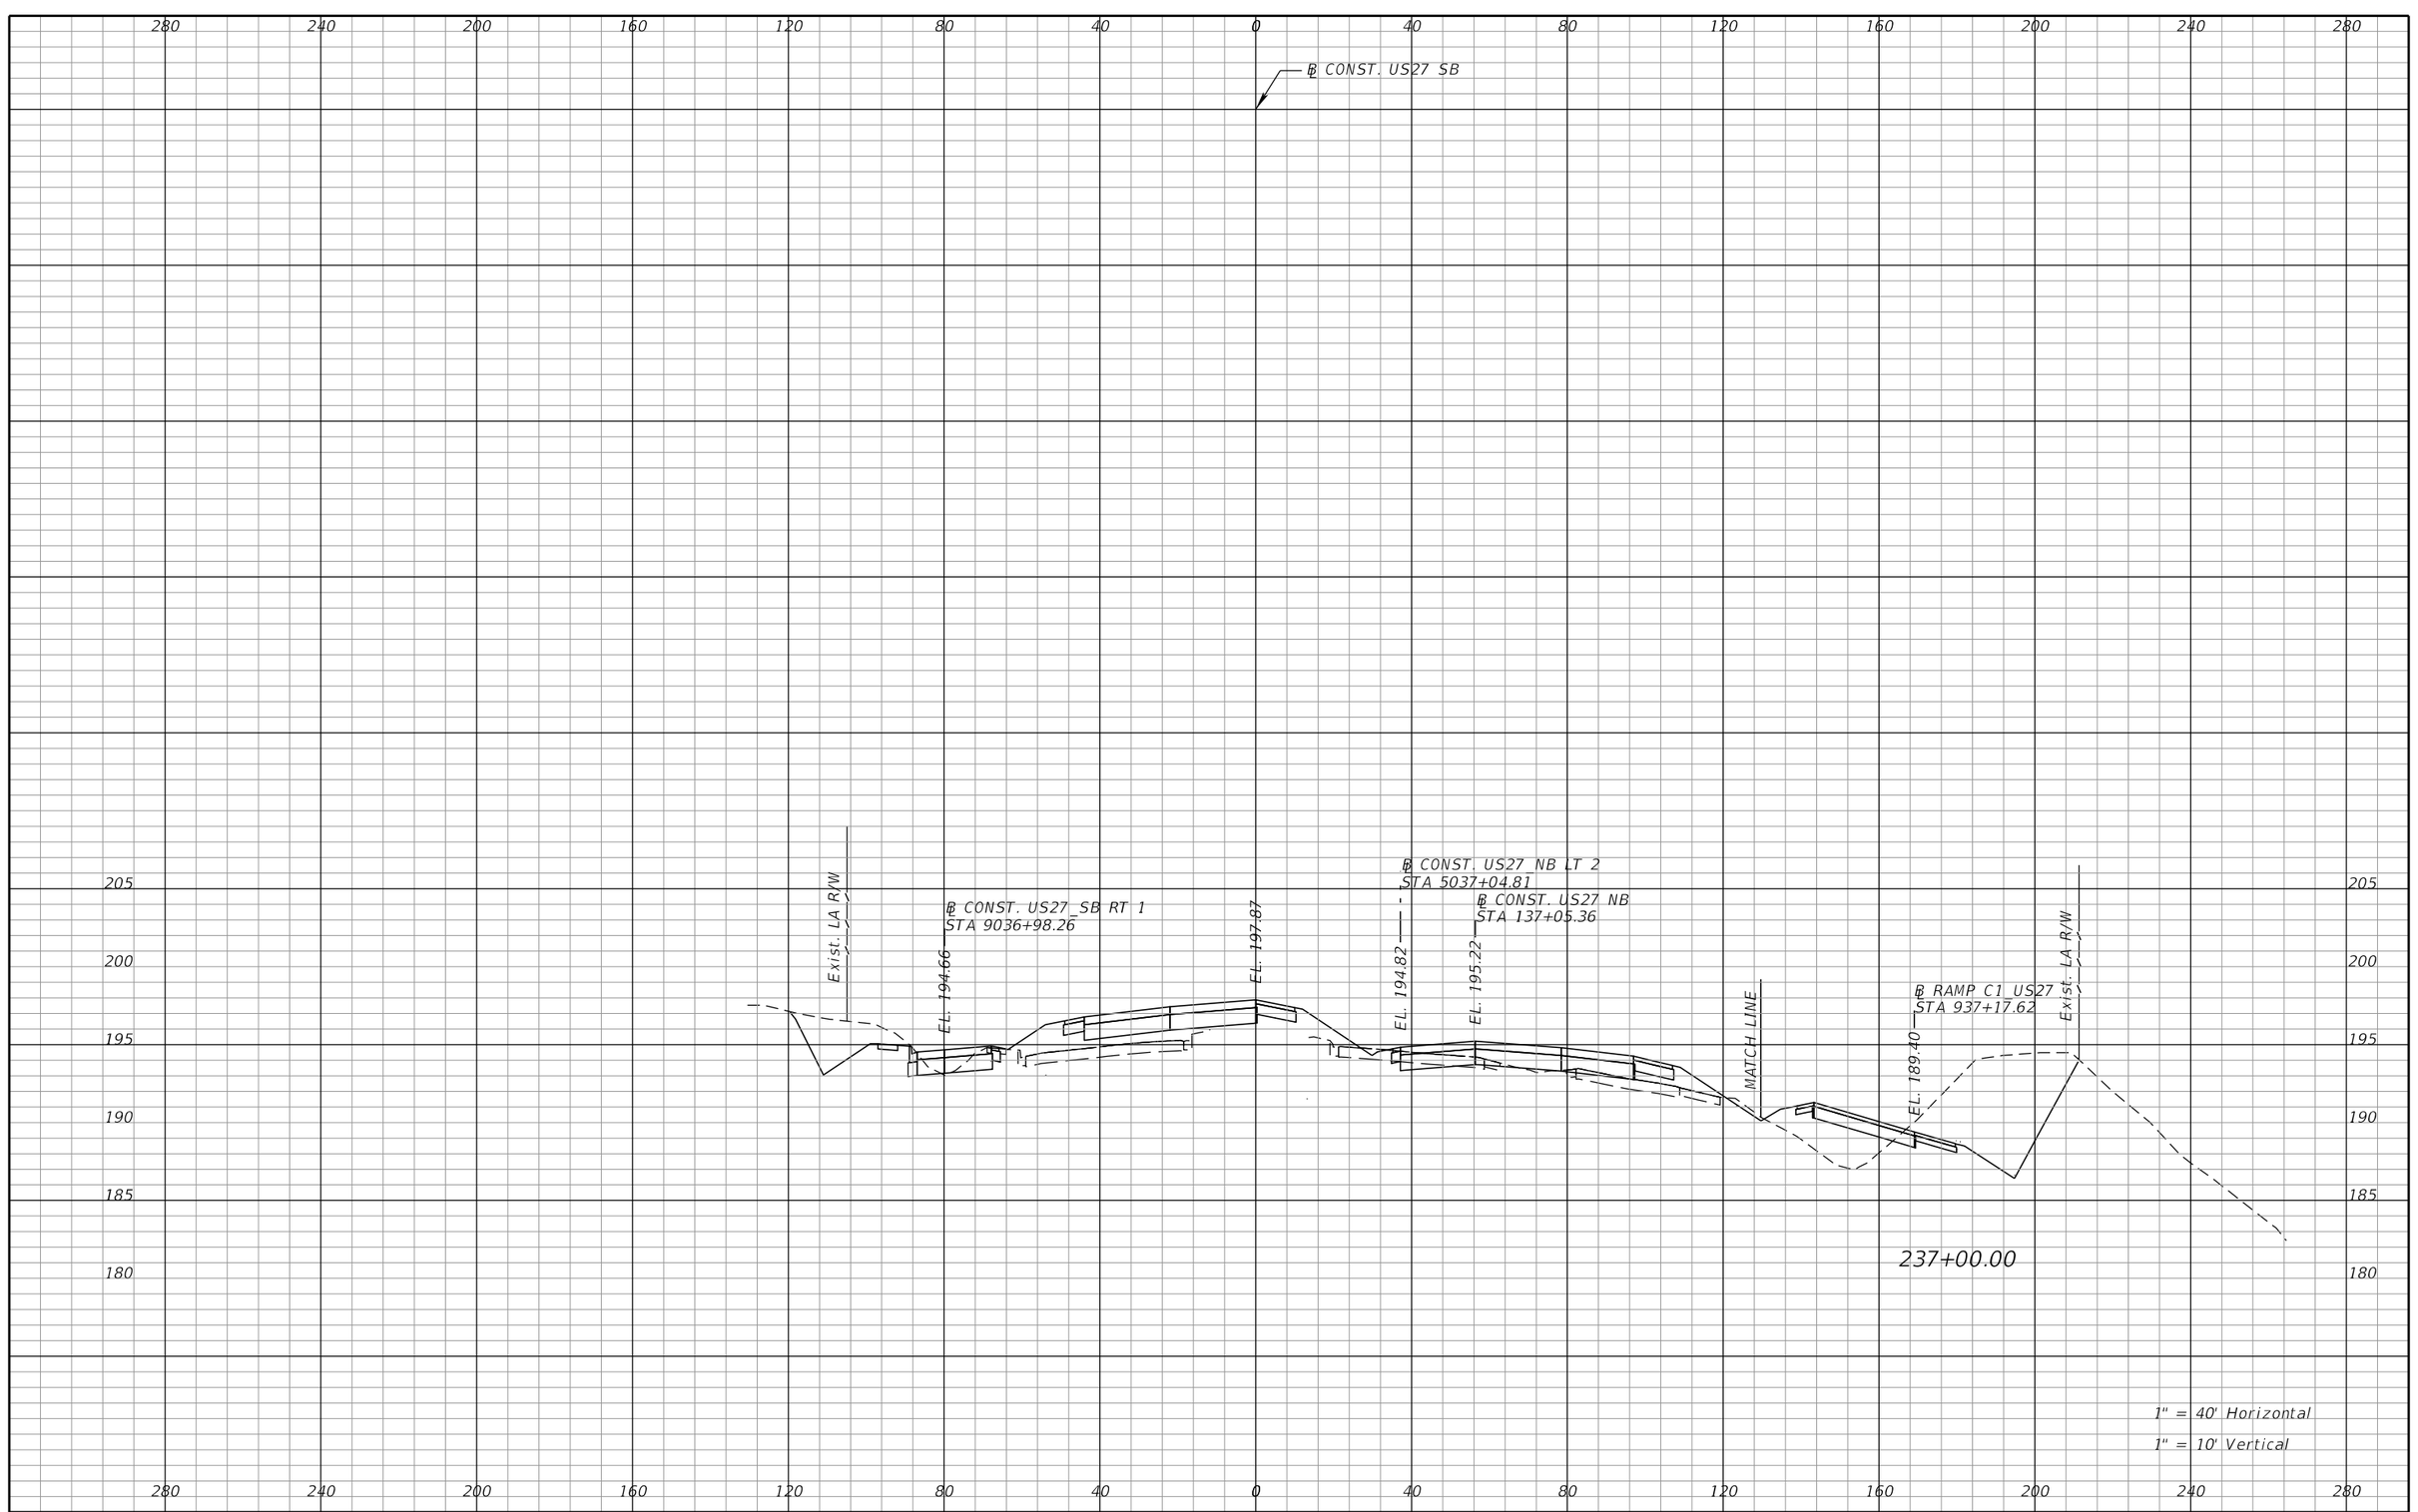

REVISIONS			
DATE	DESCRIPTION	DATE	DESCRIPTION

DEWBERRY ENGINEERS INC.
800 NORTH MAGNOLIA AVENUE, SUITE 1000
ORLANDO, FL 32803
CERTIFICATE OF AUTHORIZATION 8794

STATE OF FLORIDA
DEPARTMENT OF TRANSPORTATION


ROAD NO.	COUNTY	FINANCIAL PROJECT ID
SR 400	POLK	201210-3-52-1

US27
CROSS SECTIONS

SHEET NO. 385

PRELIMINARY: NOT FOR CONSTRUCTION

cfraser 3/10/2017 10:58:47 AM c:\pwworking\aecom_na\cfraser\dms28180\RDXSRD01_SEGA_US27SB.DGN

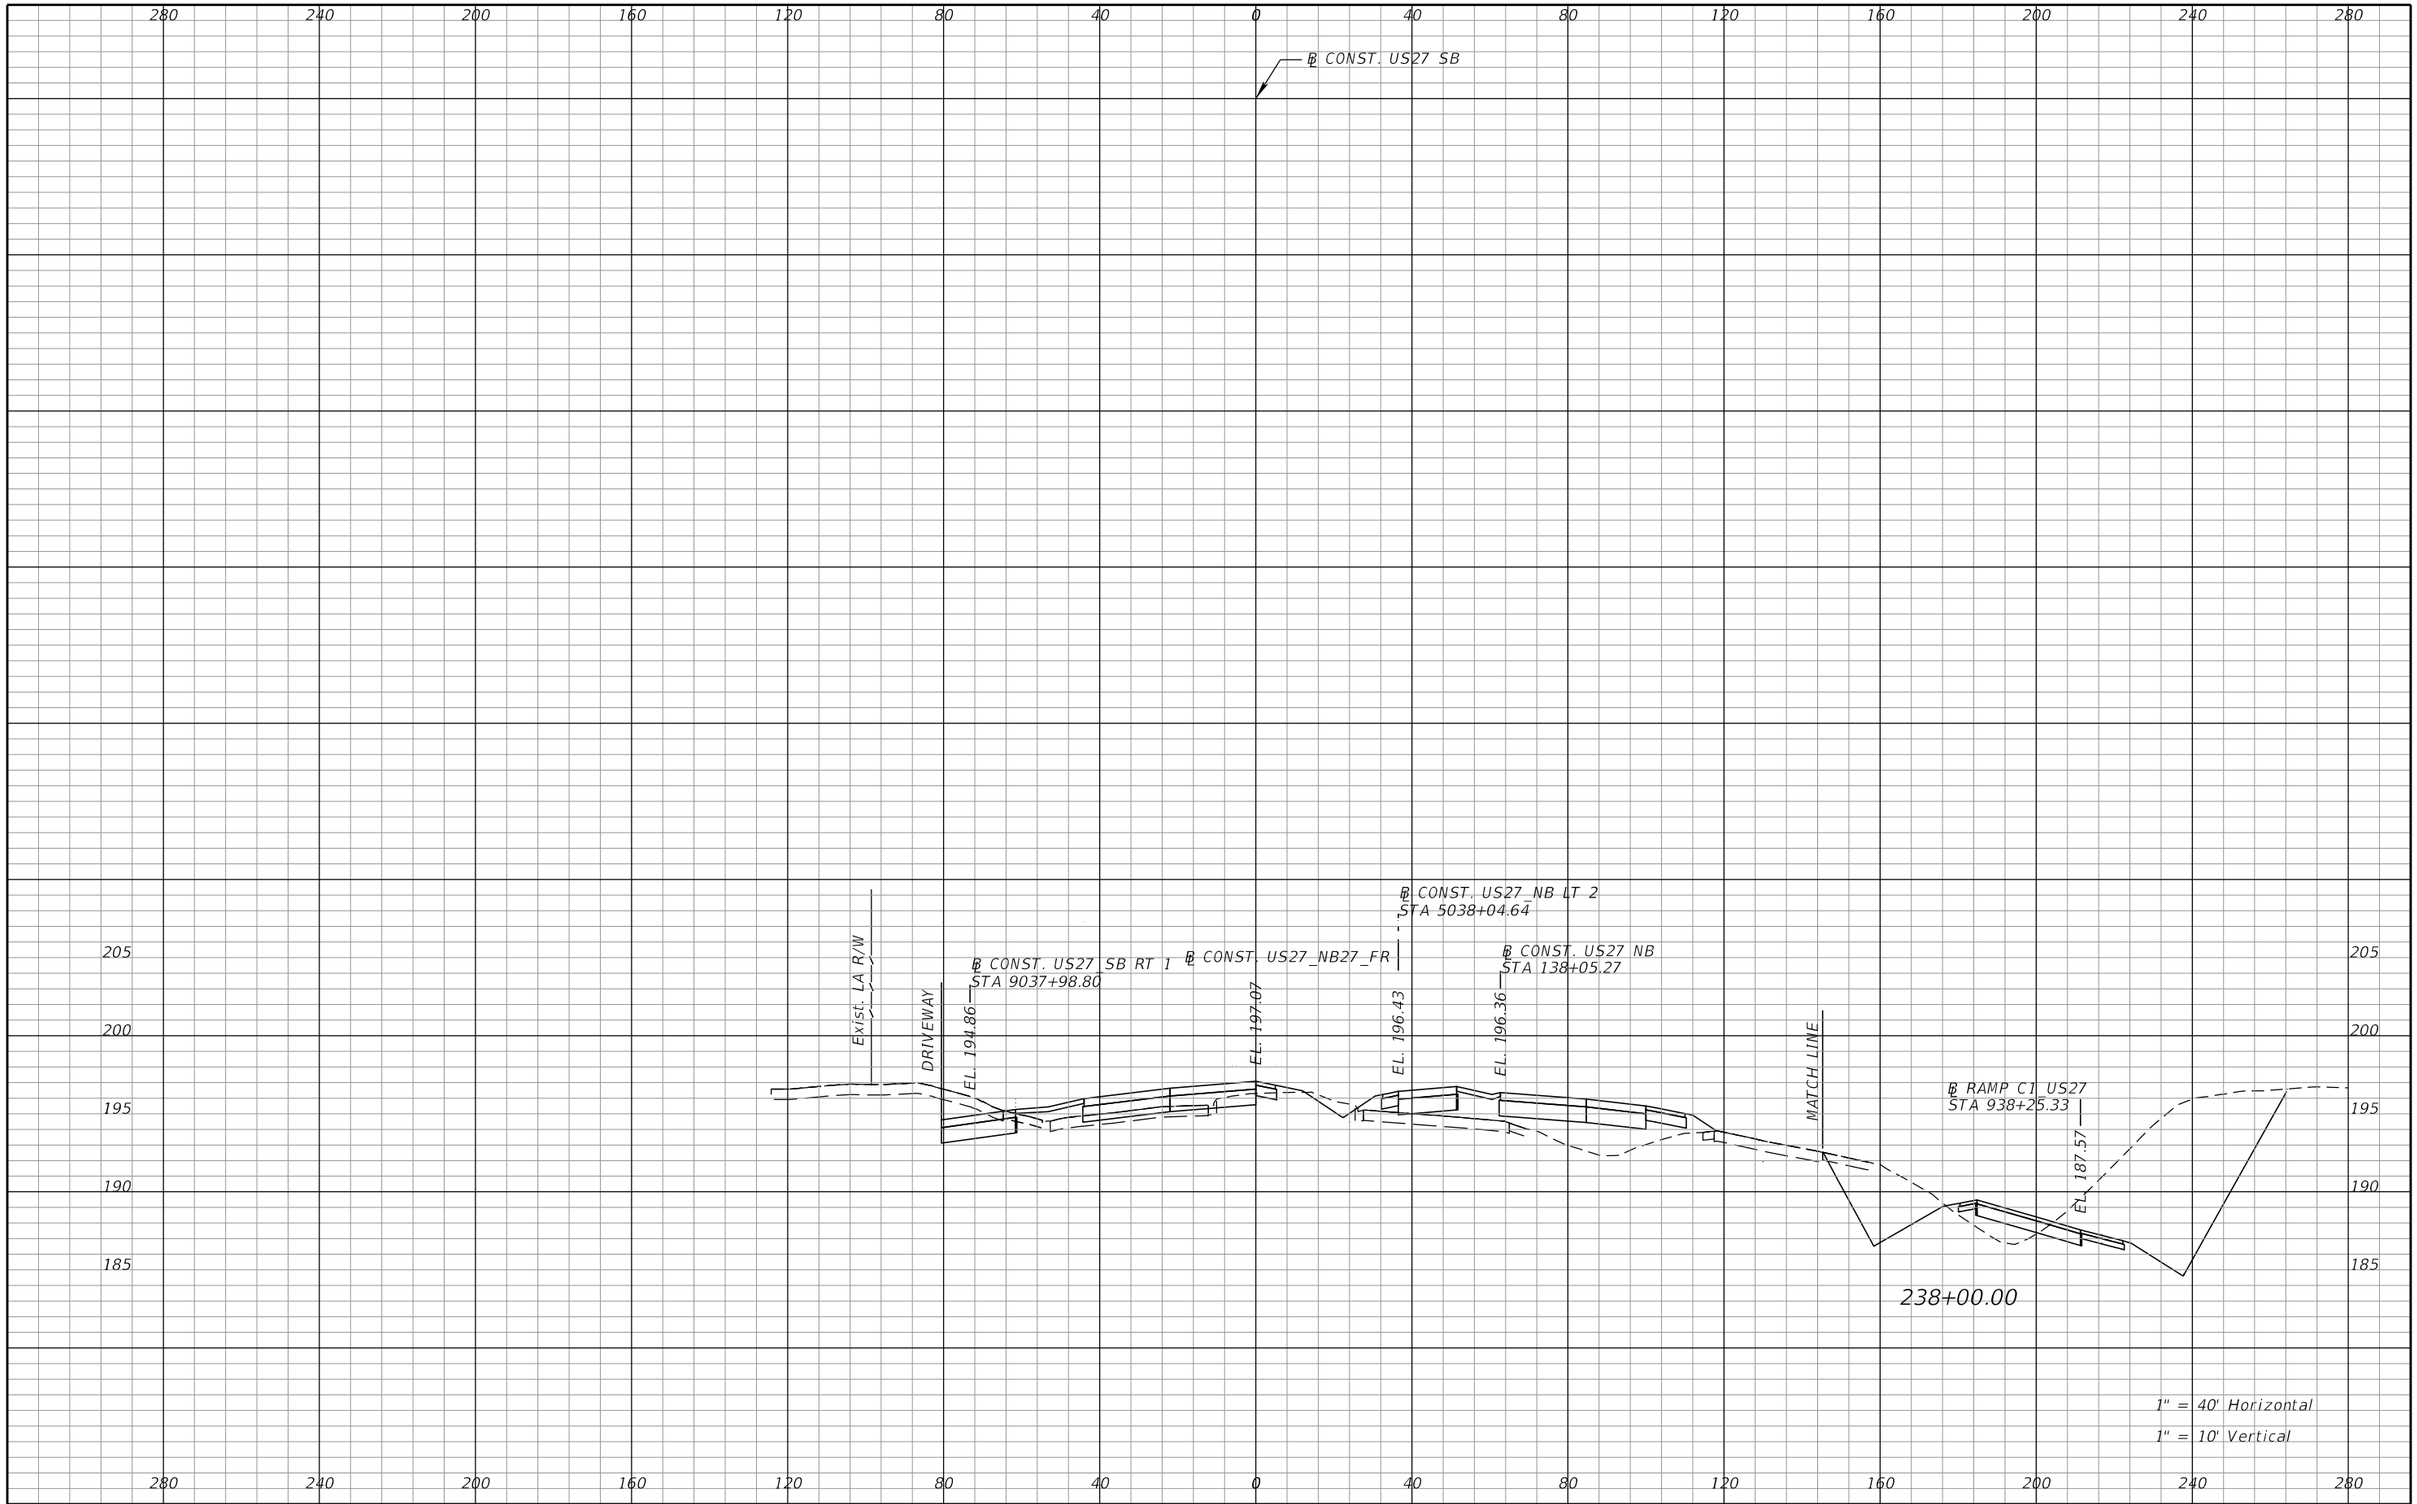

REVISIONS			
DATE	DESCRIPTION	DATE	DESCRIPTION

DEWBERRY ENGINEERS INC.
800 NORTH MAGNOLIA AVENUE, SUITE 1000
ORLANDO, FL 32803
CERTIFICATE OF AUTHORIZATION 8794


STATE OF FLORIDA
DEPARTMENT OF TRANSPORTATION

ROAD NO.	COUNTY	FINANCIAL PROJECT ID
SR 400	POLK	201210-3-52-1

US27
CROSS SECTIONS

SHEET NO. 386

PRELIMINARY: NOT FOR CONSTRUCTION

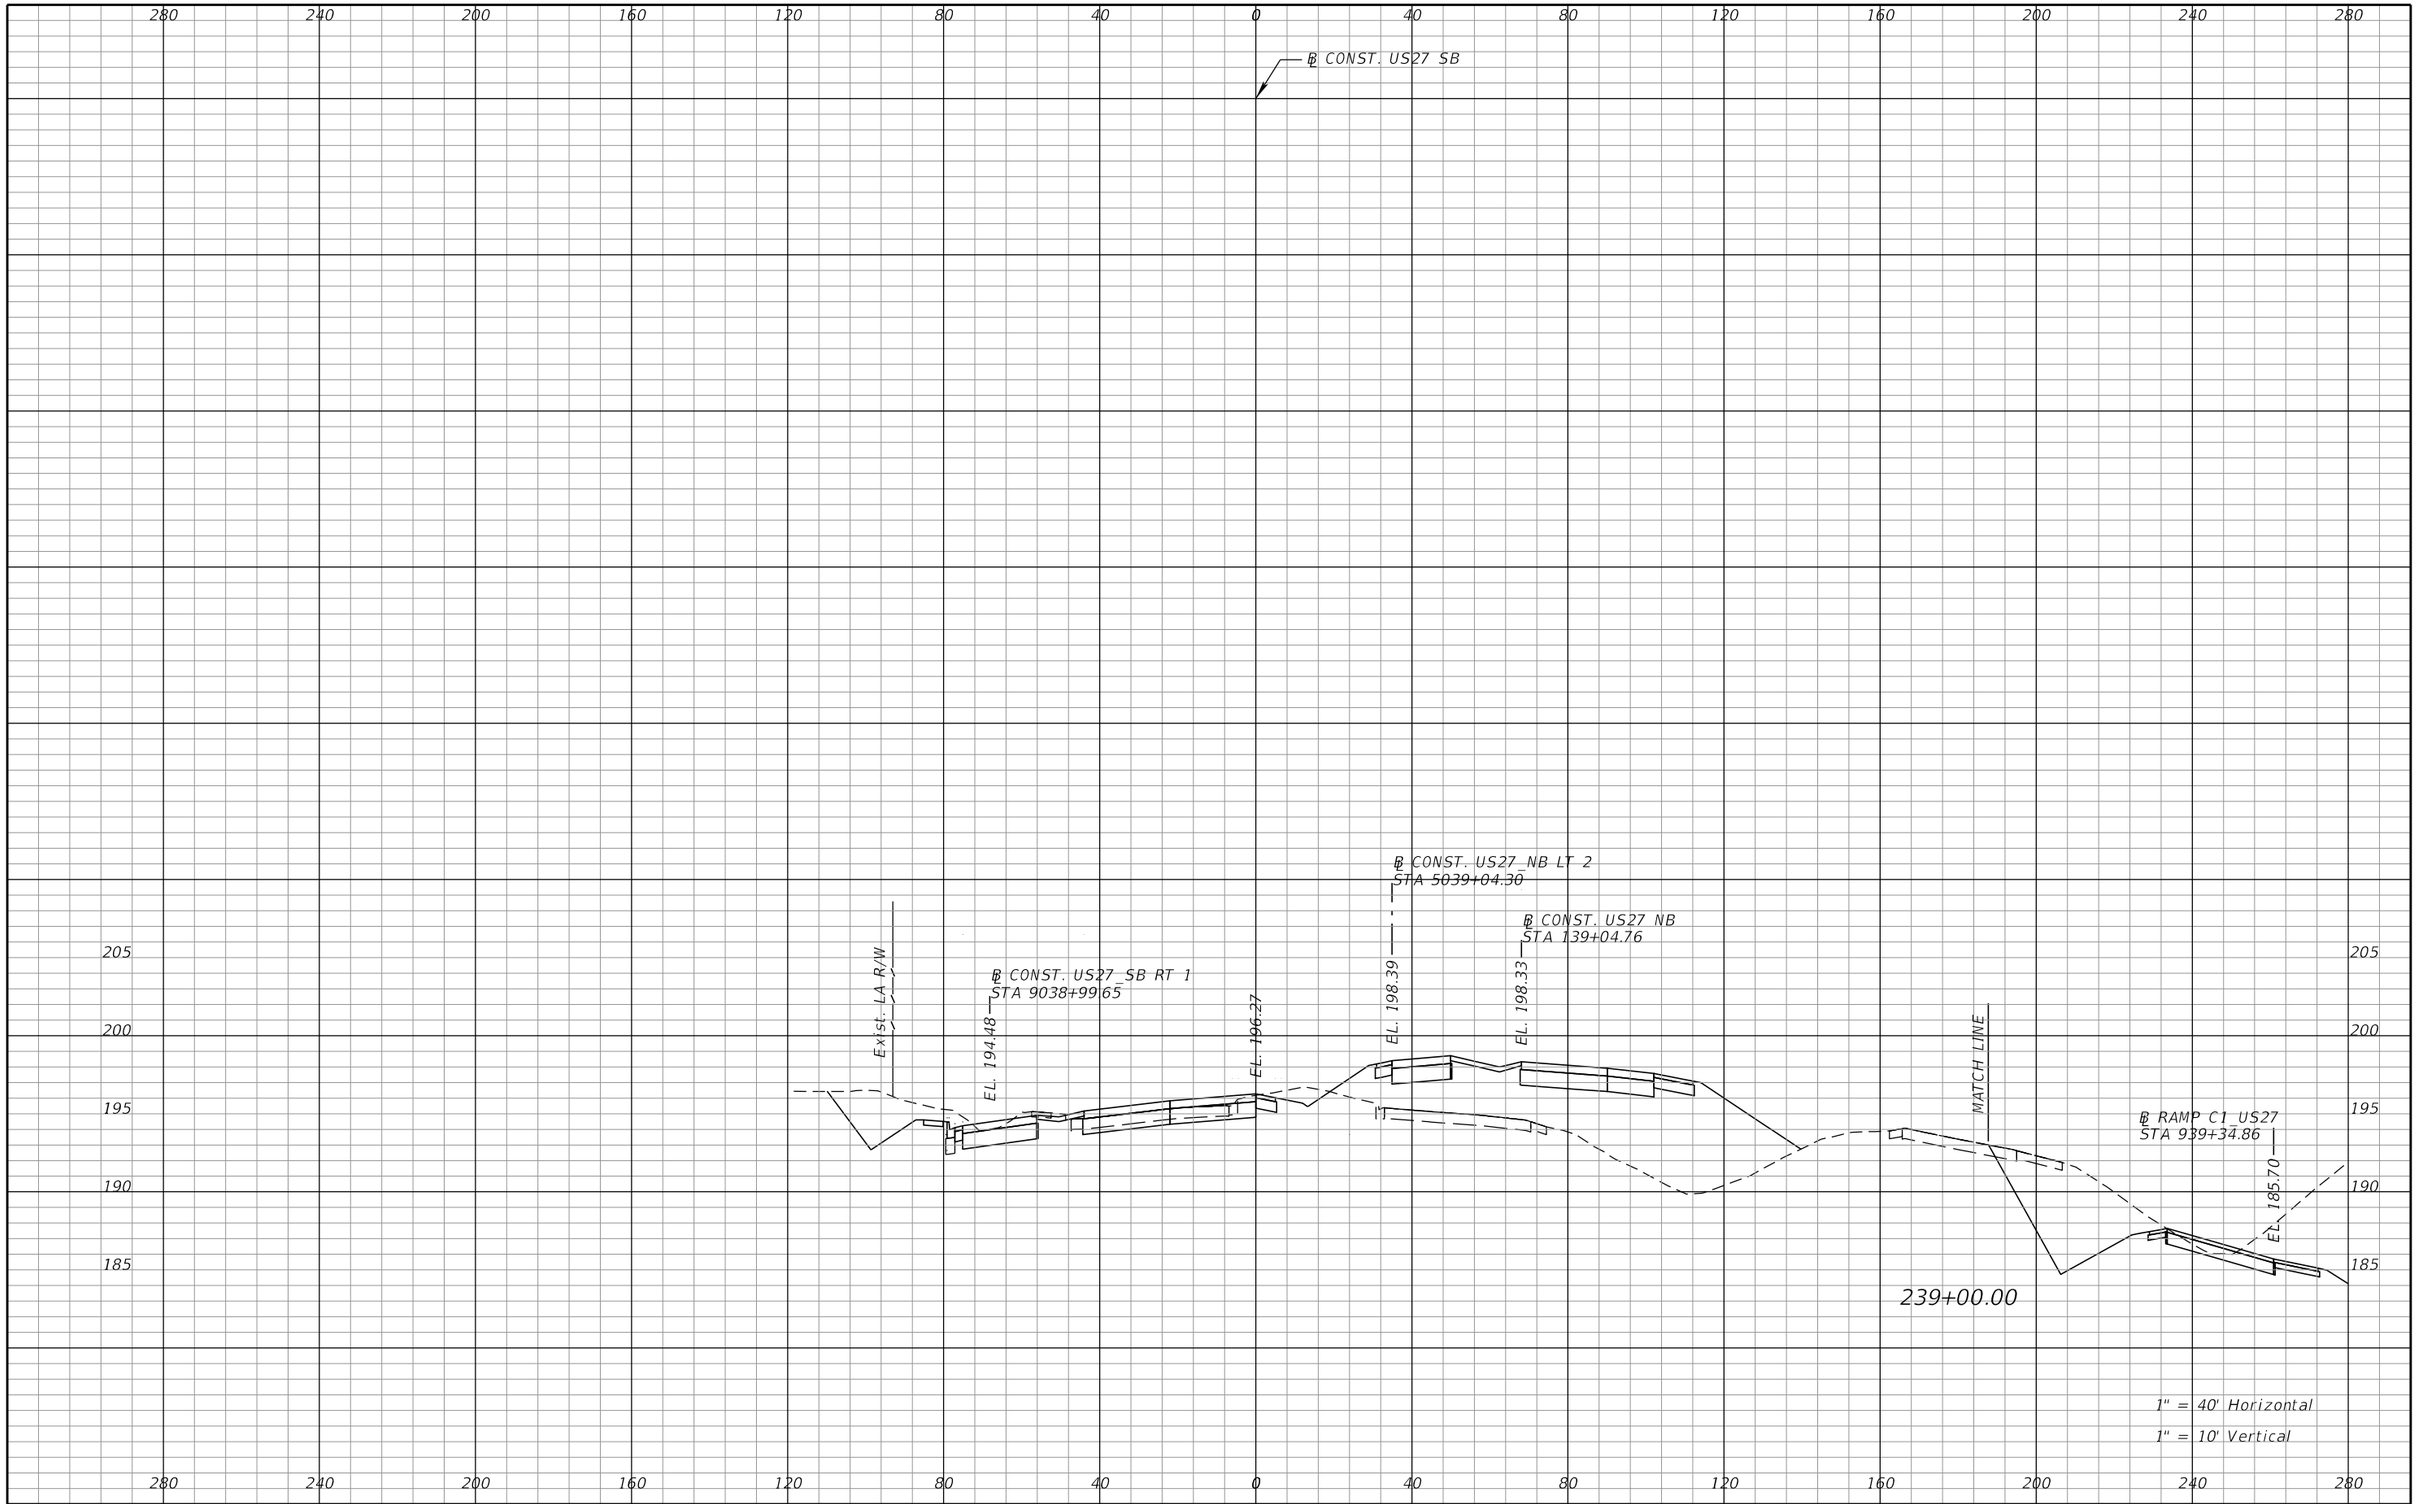

REVISIONS			
DATE	DESCRIPTION	DATE	DESCRIPTION

DEWBERRY ENGINEERS INC.
800 NORTH MAGNOLIA AVENUE, SUITE 1000
ORLANDO, FL 32803
CERTIFICATE OF AUTHORIZATION 8794

STATE OF FLORIDA
DEPARTMENT OF TRANSPORTATION


ROAD NO.	COUNTY	FINANCIAL PROJECT ID
SR 400	POLK	201210-3-52-1

US27
CROSS SECTIONS

SHEET NO. 387

PRELIMINARY: NOT FOR CONSTRUCTION

cfraser 3/10/2017 10:58:47 AM c:\pwworking\aecom_na\cfraser\dms28180\RDXSRD01_SEGA_US27SB.DGN

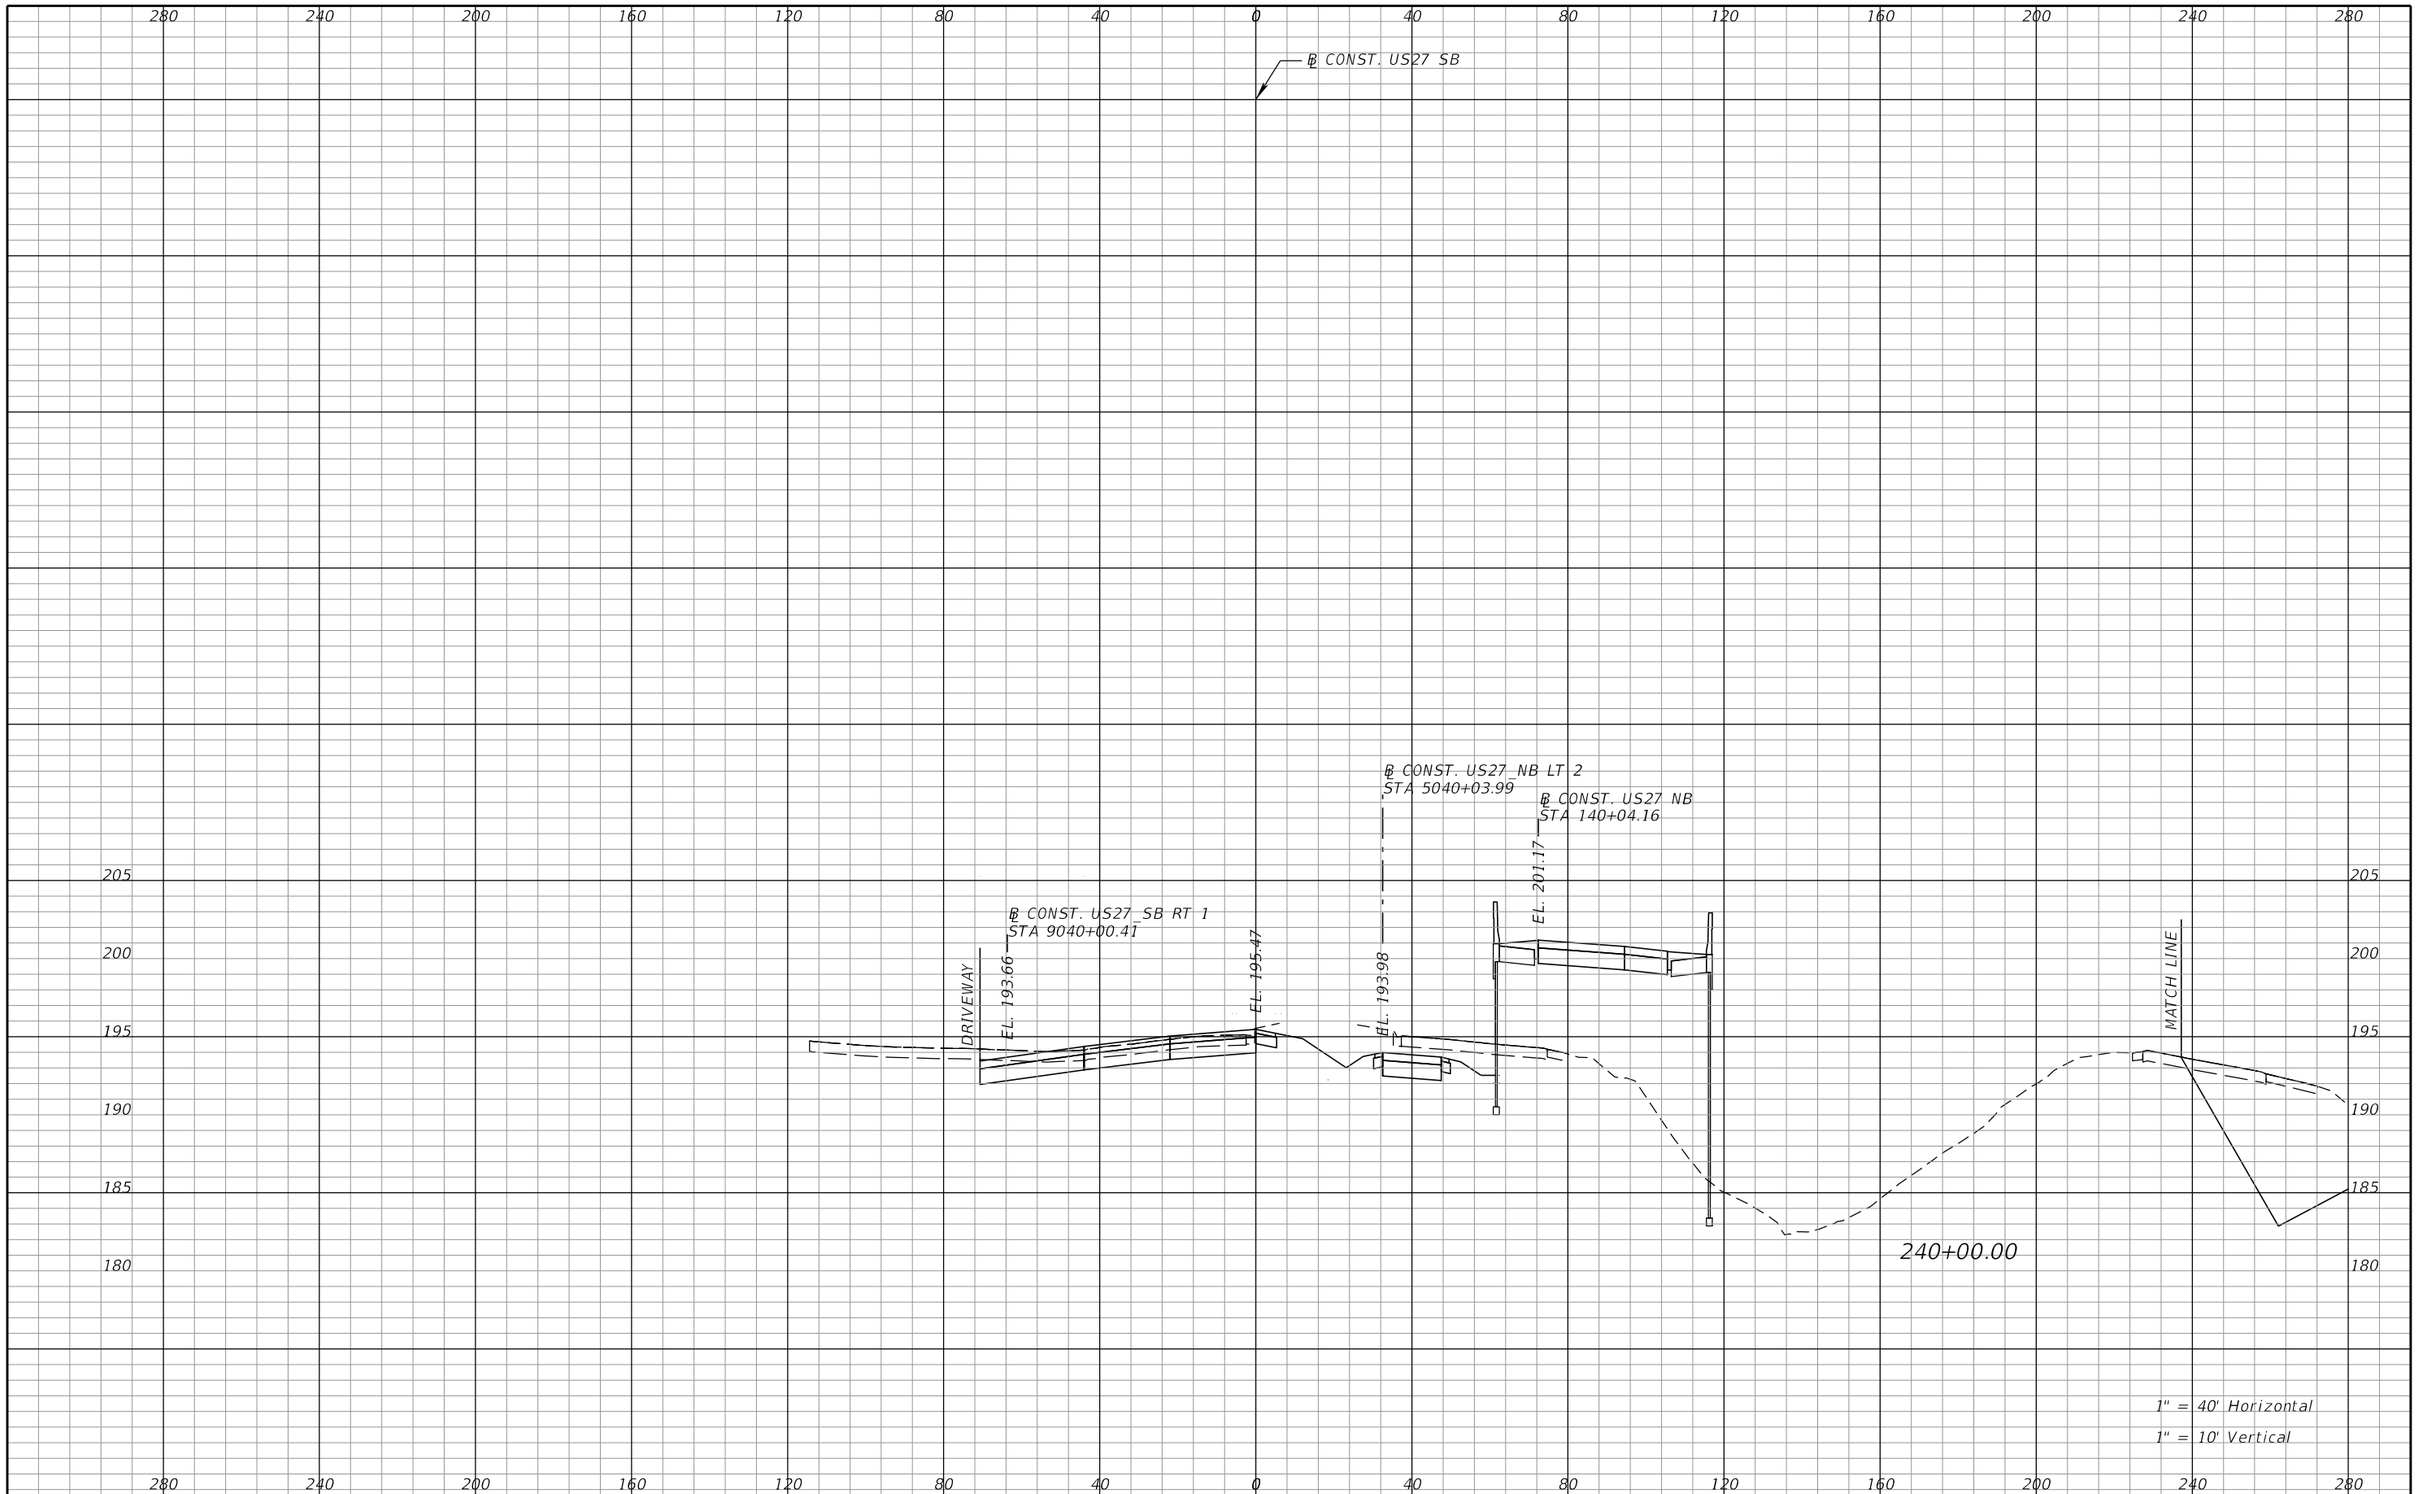

REVISIONS			
DATE	DESCRIPTION	DATE	DESCRIPTION

DEWBERRY ENGINEERS INC.
800 NORTH MAGNOLIA AVENUE, SUITE 1000
ORLANDO, FL 32803
CERTIFICATE OF AUTHORIZATION 8794

STATE OF FLORIDA
DEPARTMENT OF TRANSPORTATION


ROAD NO.	COUNTY	FINANCIAL PROJECT ID
SR 400	POLK	201210-3-52-1

US27
CROSS SECTIONS

SHEET NO. 388

cfraser 3/10/2017 10:58:47 AM c:\pwworking\aecom_na\cfraser\dms28180\RDXSRD01_SEGA_US27SB.DGN

PRELIMINARY: NOT FOR CONSTRUCTION

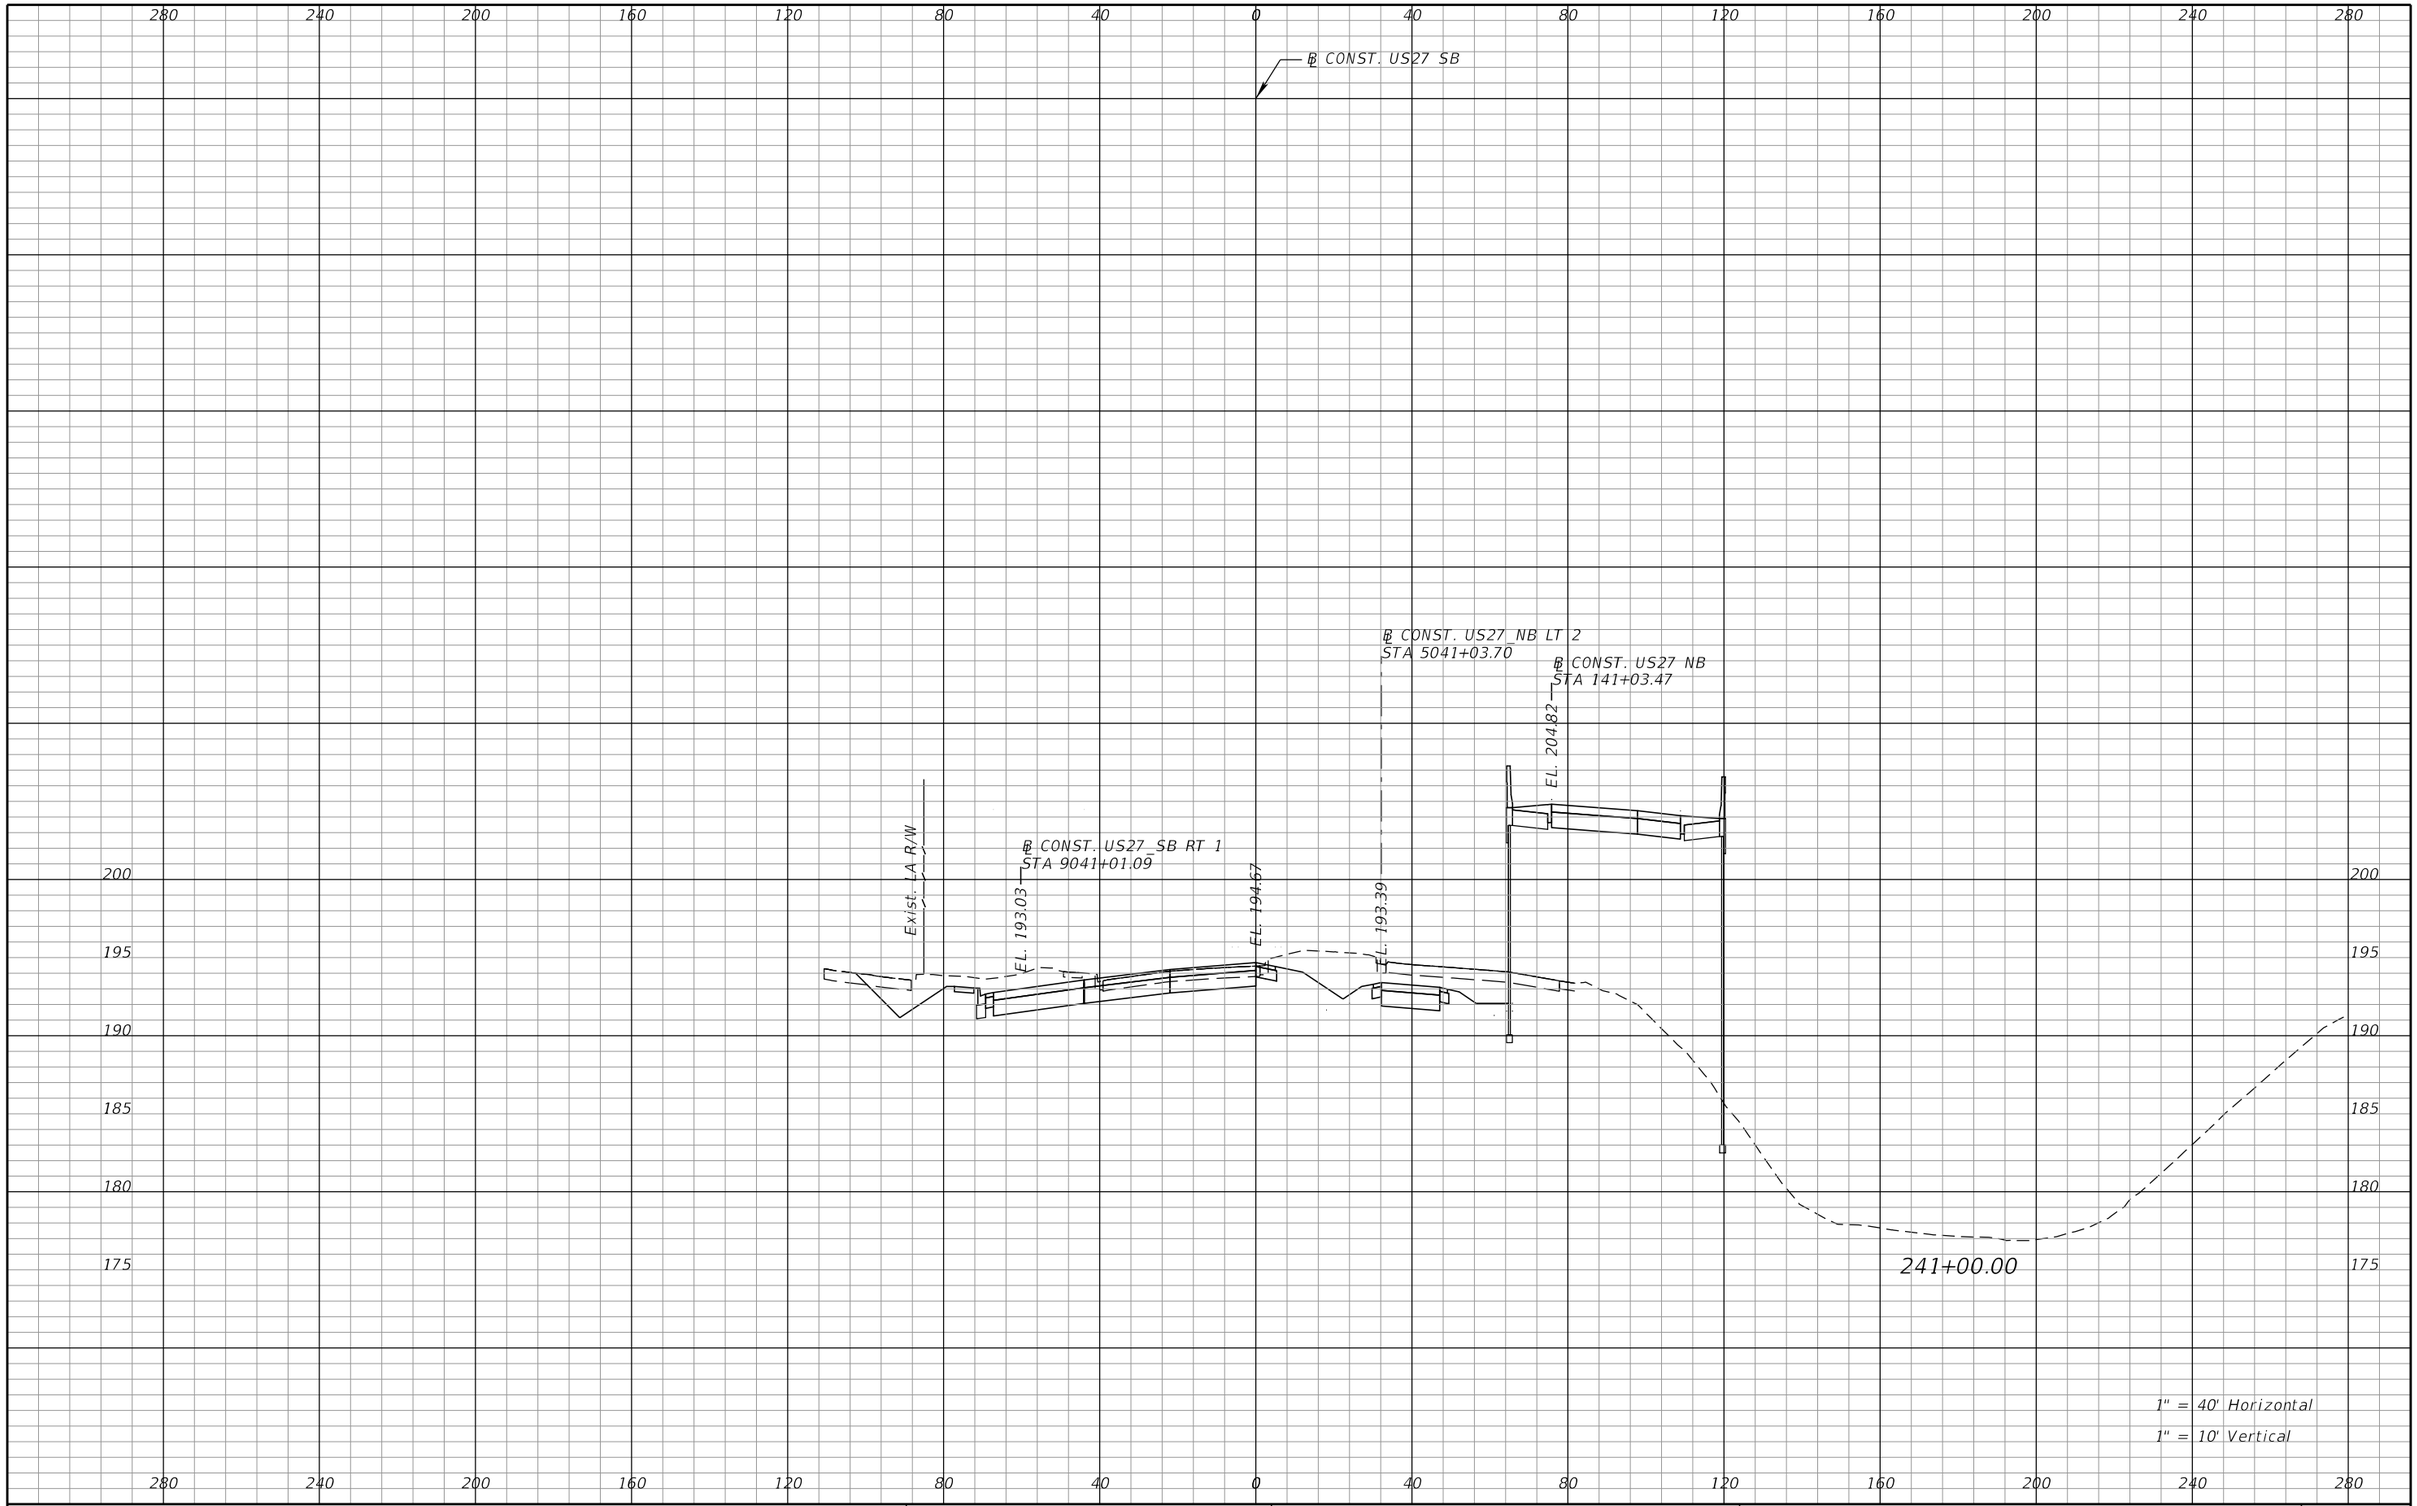

REVISIONS			
DATE	DESCRIPTION	DATE	DESCRIPTION

DEWBERRY ENGINEERS INC.
800 NORTH MAGNOLIA AVENUE, SUITE 1000
ORLANDO, FL 32803
CERTIFICATE OF AUTHORIZATION 8794

STATE OF FLORIDA
DEPARTMENT OF TRANSPORTATION


ROAD NO.	COUNTY	FINANCIAL PROJECT ID
SR 400	POLK	201210-3-52-1

US27
CROSS SECTIONS

SHEET NO. 389

PRELIMINARY: NOT FOR CONSTRUCTION

cfraser 3/10/2017 10:58:48 AM c:\pwworking\aecom_na\cfraser\dms28180\RDXSRD01_SEGA_US27SB.DGN

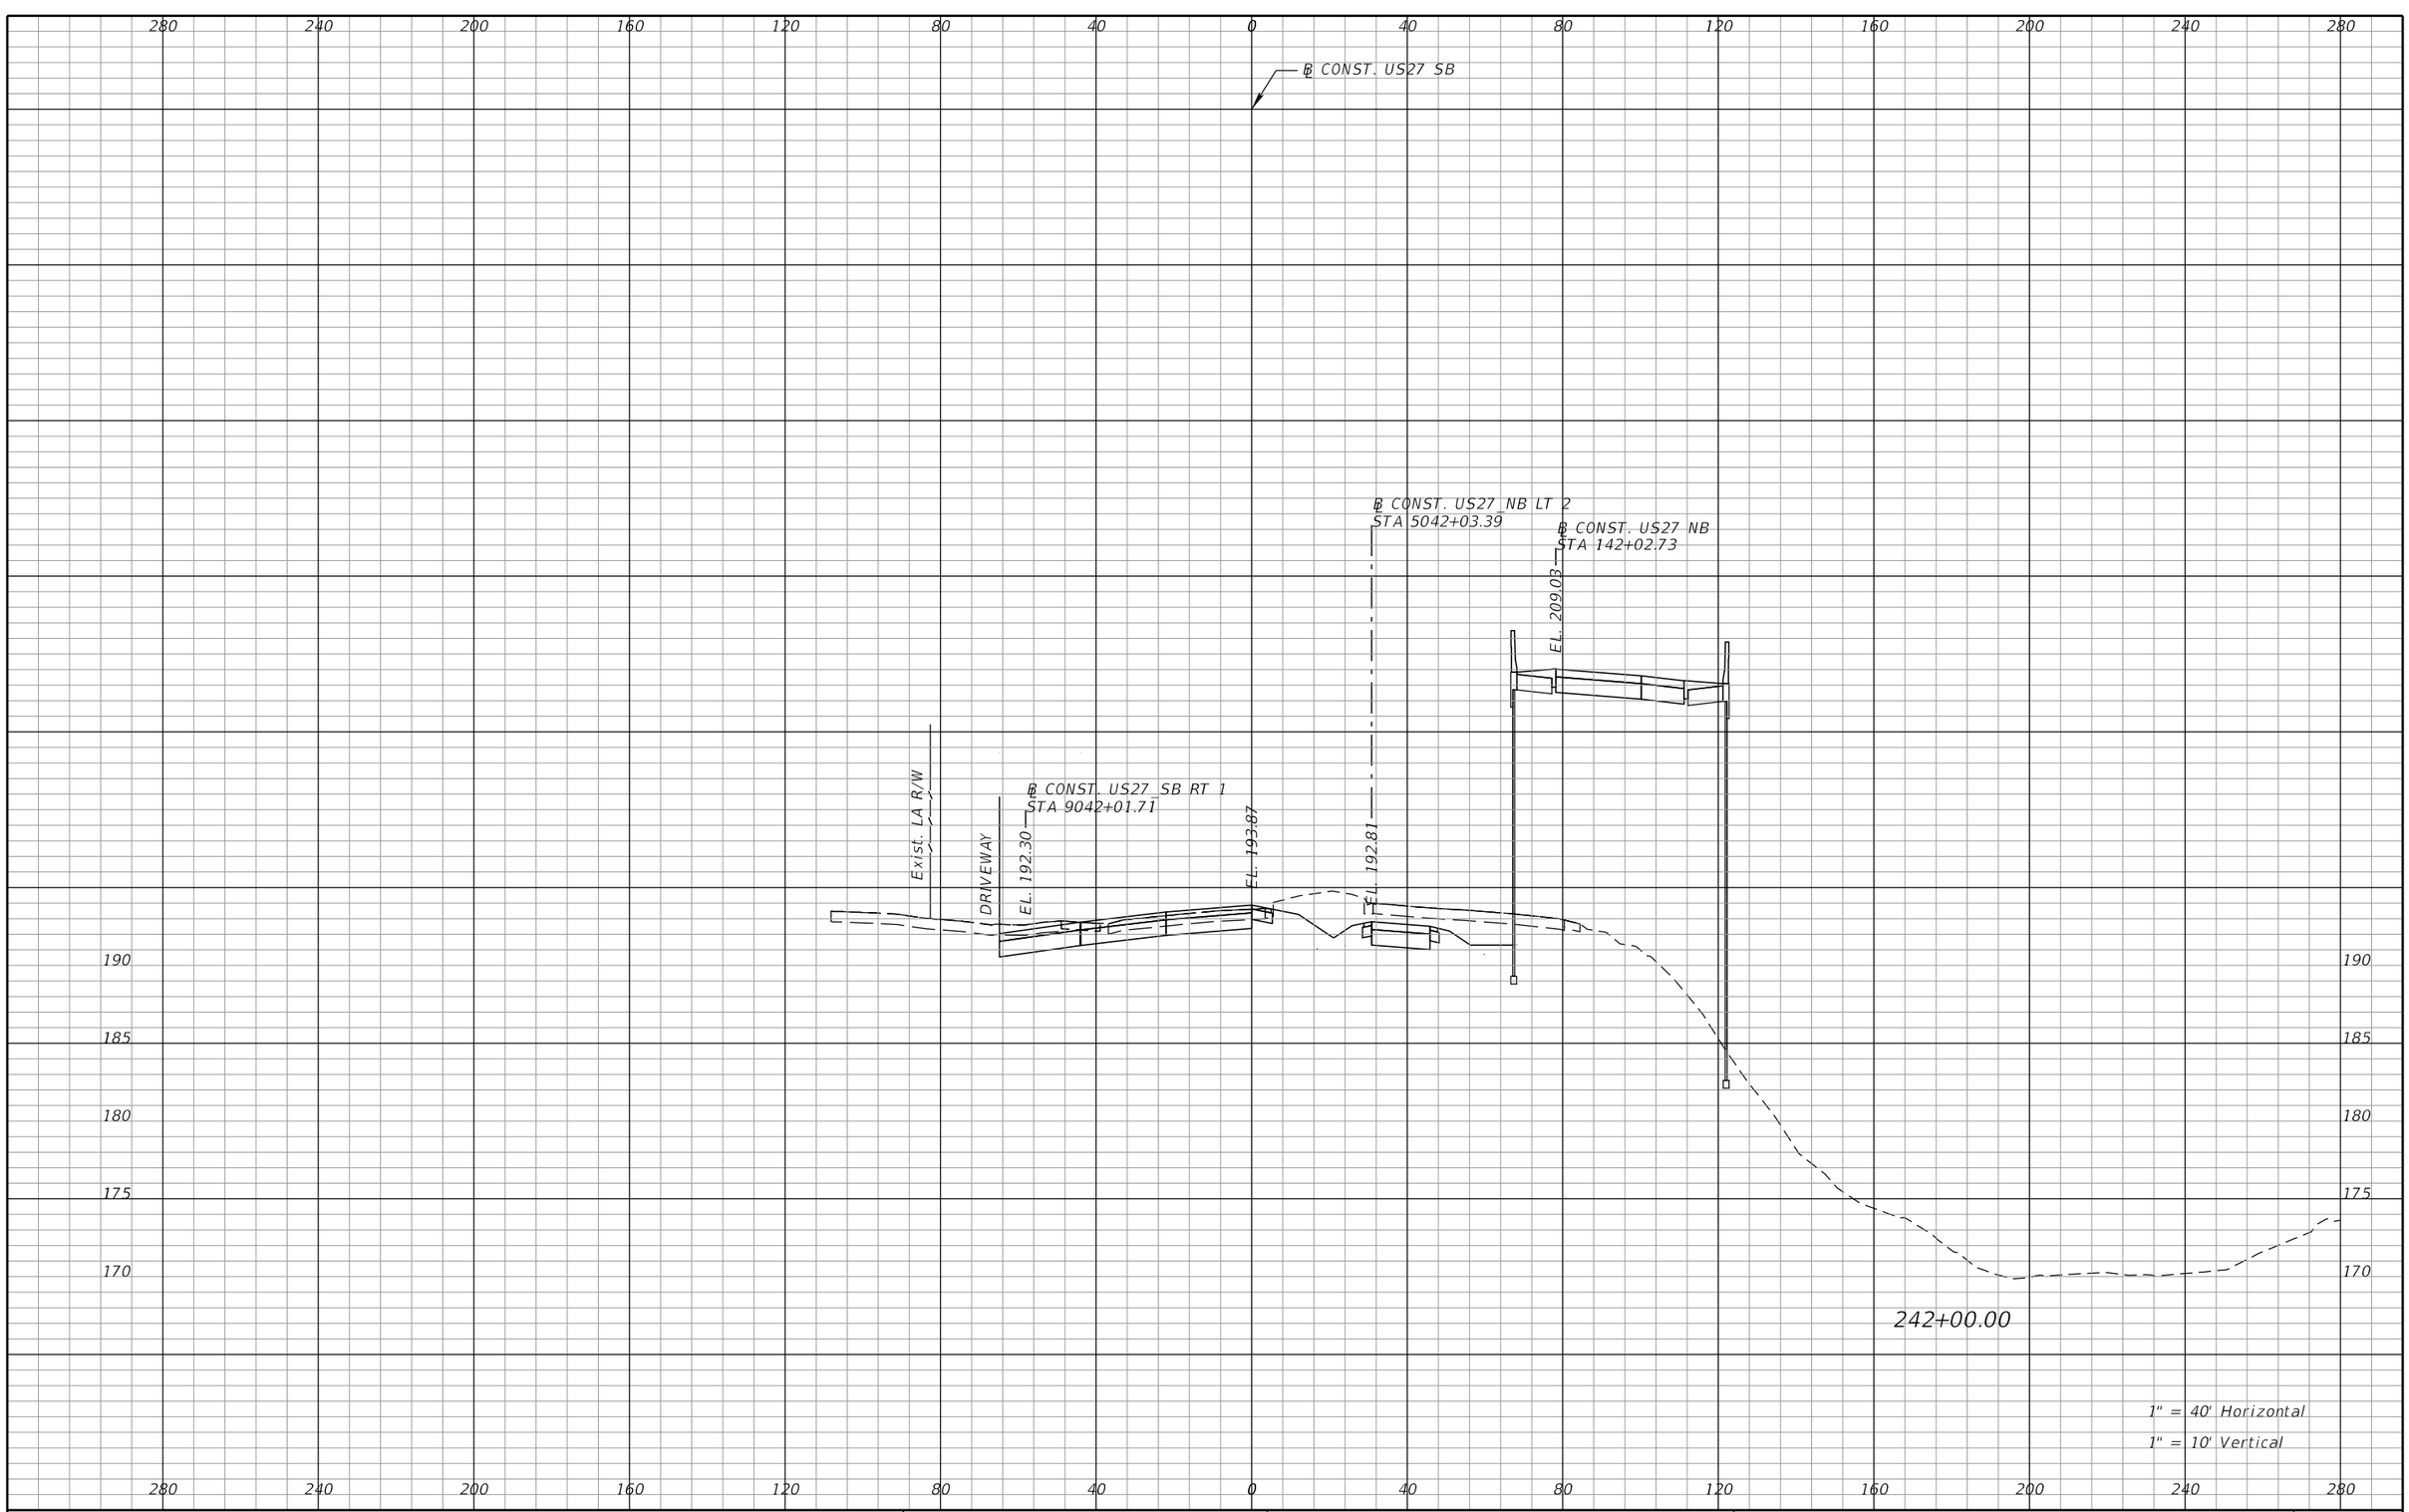

REVISIONS			
DATE	DESCRIPTION	DATE	DESCRIPTION

DEWBERRY ENGINEERS INC.
800 NORTH MAGNOLIA AVENUE, SUITE 1000
ORLANDO, FL 32803
CERTIFICATE OF AUTHORIZATION 8794

STATE OF FLORIDA
DEPARTMENT OF TRANSPORTATION


ROAD NO.	COUNTY	FINANCIAL PROJECT ID
SR 400	POLK	201210-3-52-1

US27
CROSS SECTIONS

SHEET NO. 390

PRELIMINARY: NOT FOR CONSTRUCTION

cfraser 3/10/2017 10:58:48 AM c:\pwworking\aecom_na\cfraser\dms28180\RDXSRD01_SEGA_US27SB.DGN

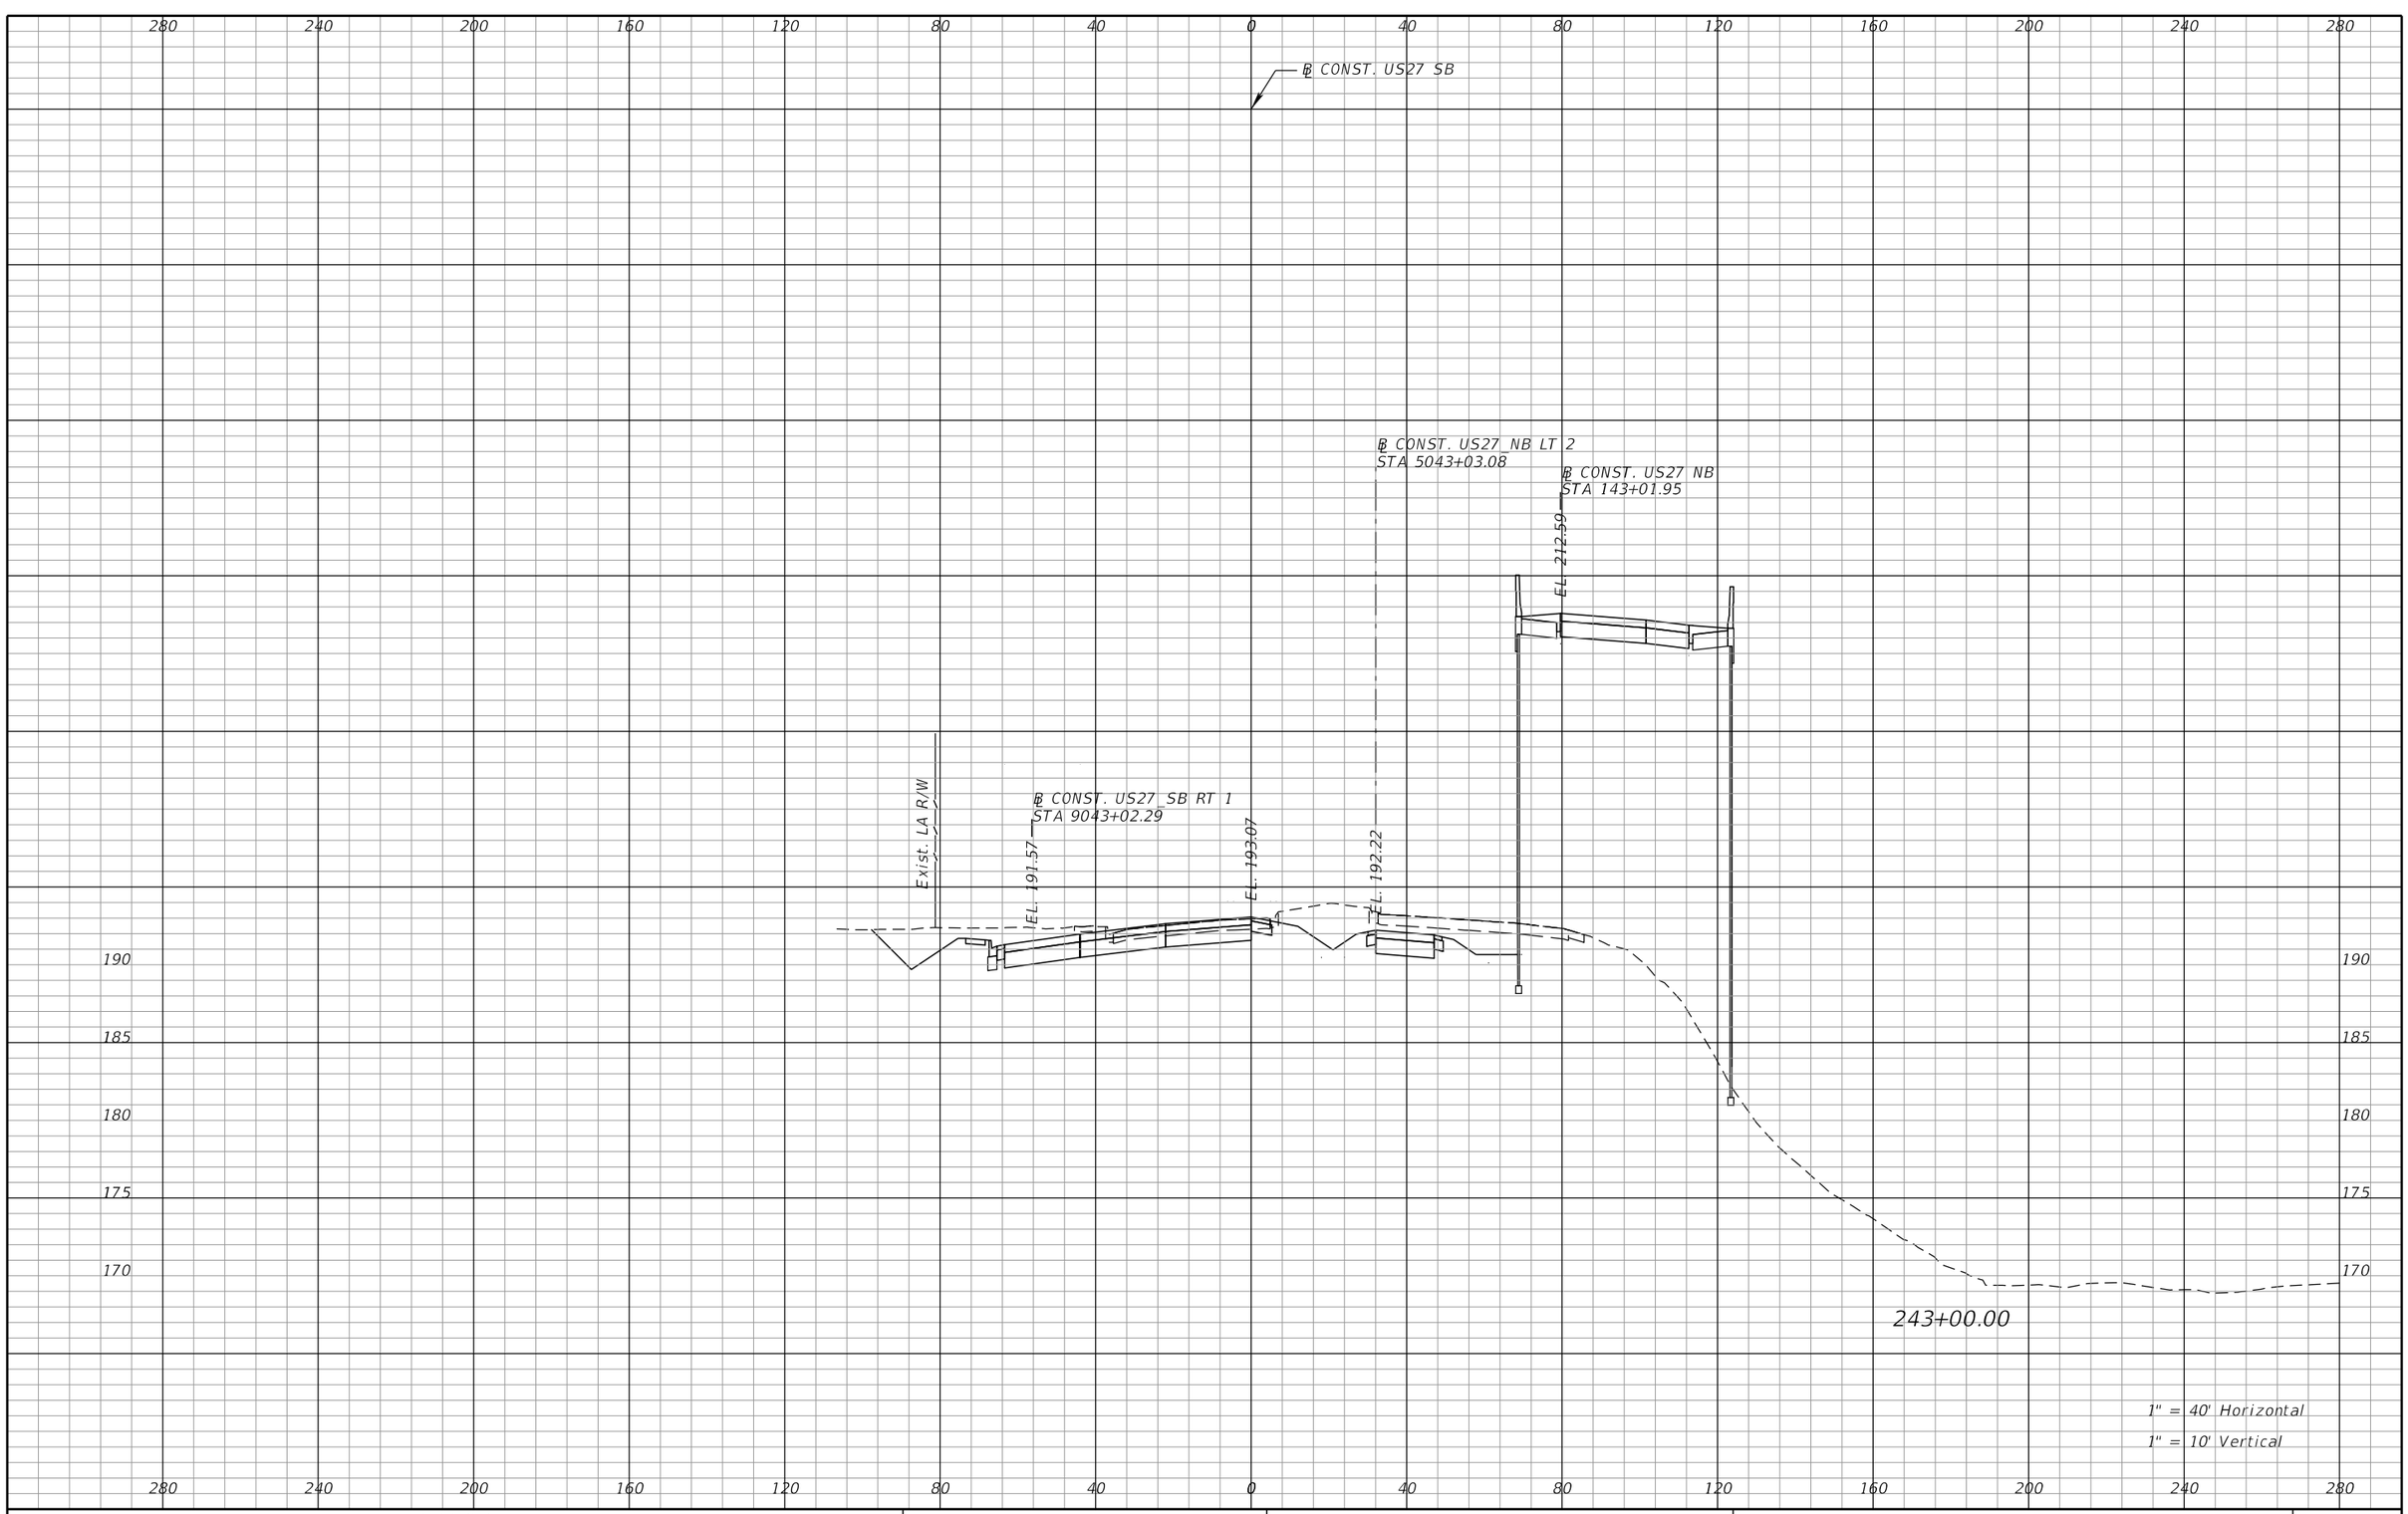

REVISIONS			
DATE	DESCRIPTION	DATE	DESCRIPTION

DEWBERRY ENGINEERS INC.
800 NORTH MAGNOLIA AVENUE, SUITE 1000
ORLANDO, FL 32803
CERTIFICATE OF AUTHORIZATION 8794

STATE OF FLORIDA
DEPARTMENT OF TRANSPORTATION


ROAD NO.	COUNTY	FINANCIAL PROJECT ID
SR 400	POLK	201210-3-52-1

US 27
CROSS SECTIONS

SHEET NO. 391

PRELIMINARY: NOT FOR CONSTRUCTION

cfraser 3/10/2017 10:58:49 AM c:\pwworking\aecom_na\cfraser\dms28180\RDXSRD01_SEGA_US27SB.DGN

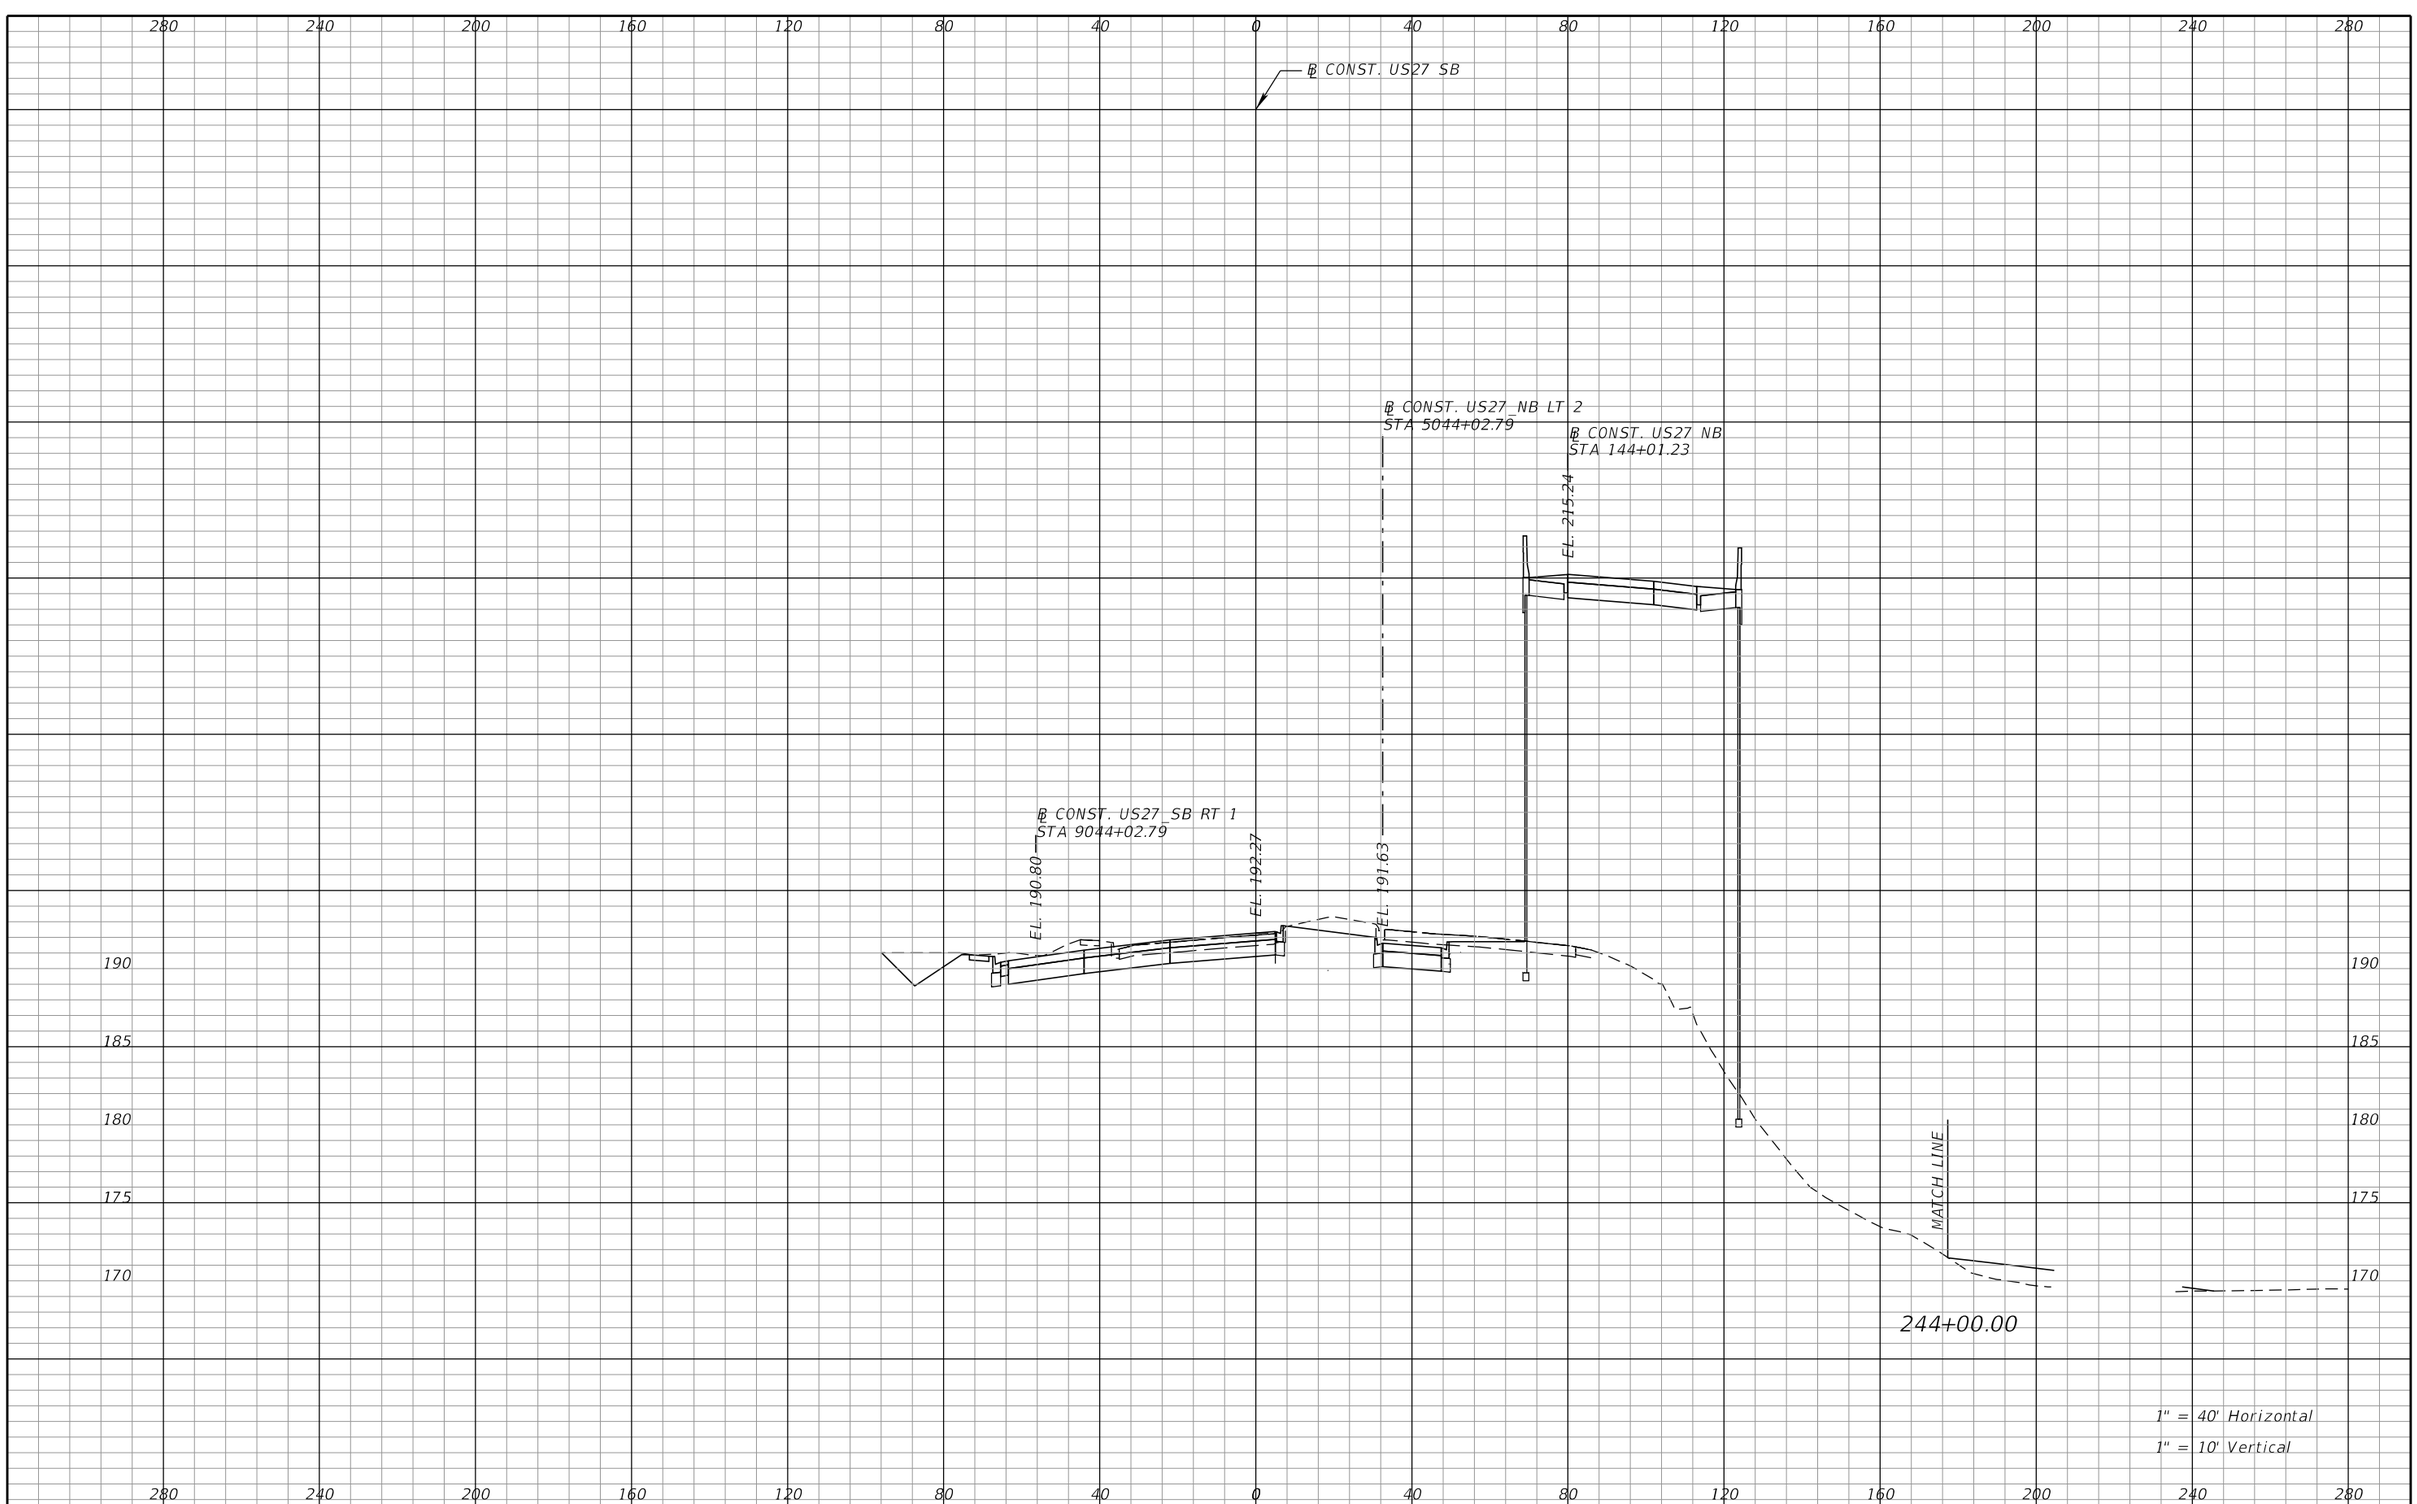

REVISIONS			
DATE	DESCRIPTION	DATE	DESCRIPTION

DEWBERRY ENGINEERS INC.
800 NORTH MAGNOLIA AVENUE, SUITE 1000
ORLANDO, FL 32803
CERTIFICATE OF AUTHORIZATION 8794

STATE OF FLORIDA
DEPARTMENT OF TRANSPORTATION

ROAD NO.	COUNTY	FINANCIAL PROJECT ID
SR 400	POLK	201210-3-52-1

US27
CROSS SECTIONS


SHEET NO. 392

cfraser 3/10/2017 10:58:53 AM c:\pwworking\aecom_na\cfraser\dms28180\RDXSRD01_SEGA_US27SB.DGN

PRELIMINARY: NOT FOR CONSTRUCTION

280 240 200 160 120 80 40 0 40 80 120 160 200 240 280

℄ CONST. US27 SB

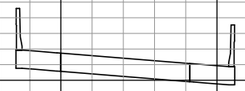

205 200 195 190 185 180

Exist. LA R/W

MATCH LINE

245+00.00

1" = 40' Horizontal
1" = 10' Vertical

280 240 200 160 120 80 40 0 40 80 120 160 200 240 280

REVISIONS			
DATE	DESCRIPTION	DATE	DESCRIPTION

DEWBERRY ENGINEERS INC.
800 NORTH MAGNOLIA AVENUE, SUITE 1000
ORLANDO, FL 32803
CERTIFICATE OF AUTHORIZATION 8794

STATE OF FLORIDA
DEPARTMENT OF TRANSPORTATION

ROAD NO.	COUNTY	FINANCIAL PROJECT ID
SR 400	POLK	201210-3-52-1

US 27
CROSS SECTIONS

SHEET NO. 393

PRELIMINARY: NOT FOR CONSTRUCTION

cfraser 3/10/2017 10:58:54 AM c:\pwworking\aecom_na\cfraser\dms28180\RDXSRD01_SEGA_US27SB.DGN

280 240 200 160 120 80 40 0 40 80 120 160 200 240 280

℄ CONST. US27 SB



205 200 195 190 185 180

MATCH LINE

246+00.00

1" = 40' Horizontal
1" = 10' Vertical

280 240 200 160 120 80 40 0 40 80 120 160 200 240 280

REVISIONS			
DATE	DESCRIPTION	DATE	DESCRIPTION

DEWBERRY ENGINEERS INC.
800 NORTH MAGNOLIA AVENUE, SUITE 1000
ORLANDO, FL 32803
CERTIFICATE OF AUTHORIZATION 8794

STATE OF FLORIDA
DEPARTMENT OF TRANSPORTATION


ROAD NO.	COUNTY	FINANCIAL PROJECT ID
SR 400	POLK	201210-3-52-1

US 27
CROSS SECTIONS

SHEET NO. 394

PRELIMINARY: NOT FOR CONSTRUCTION

cfraser 3/10/2017 10:58:54 AM c:\pwworking\aecom_na\cfraser\dms28180\RDXSRD01_SEGA_US27SB.DGN

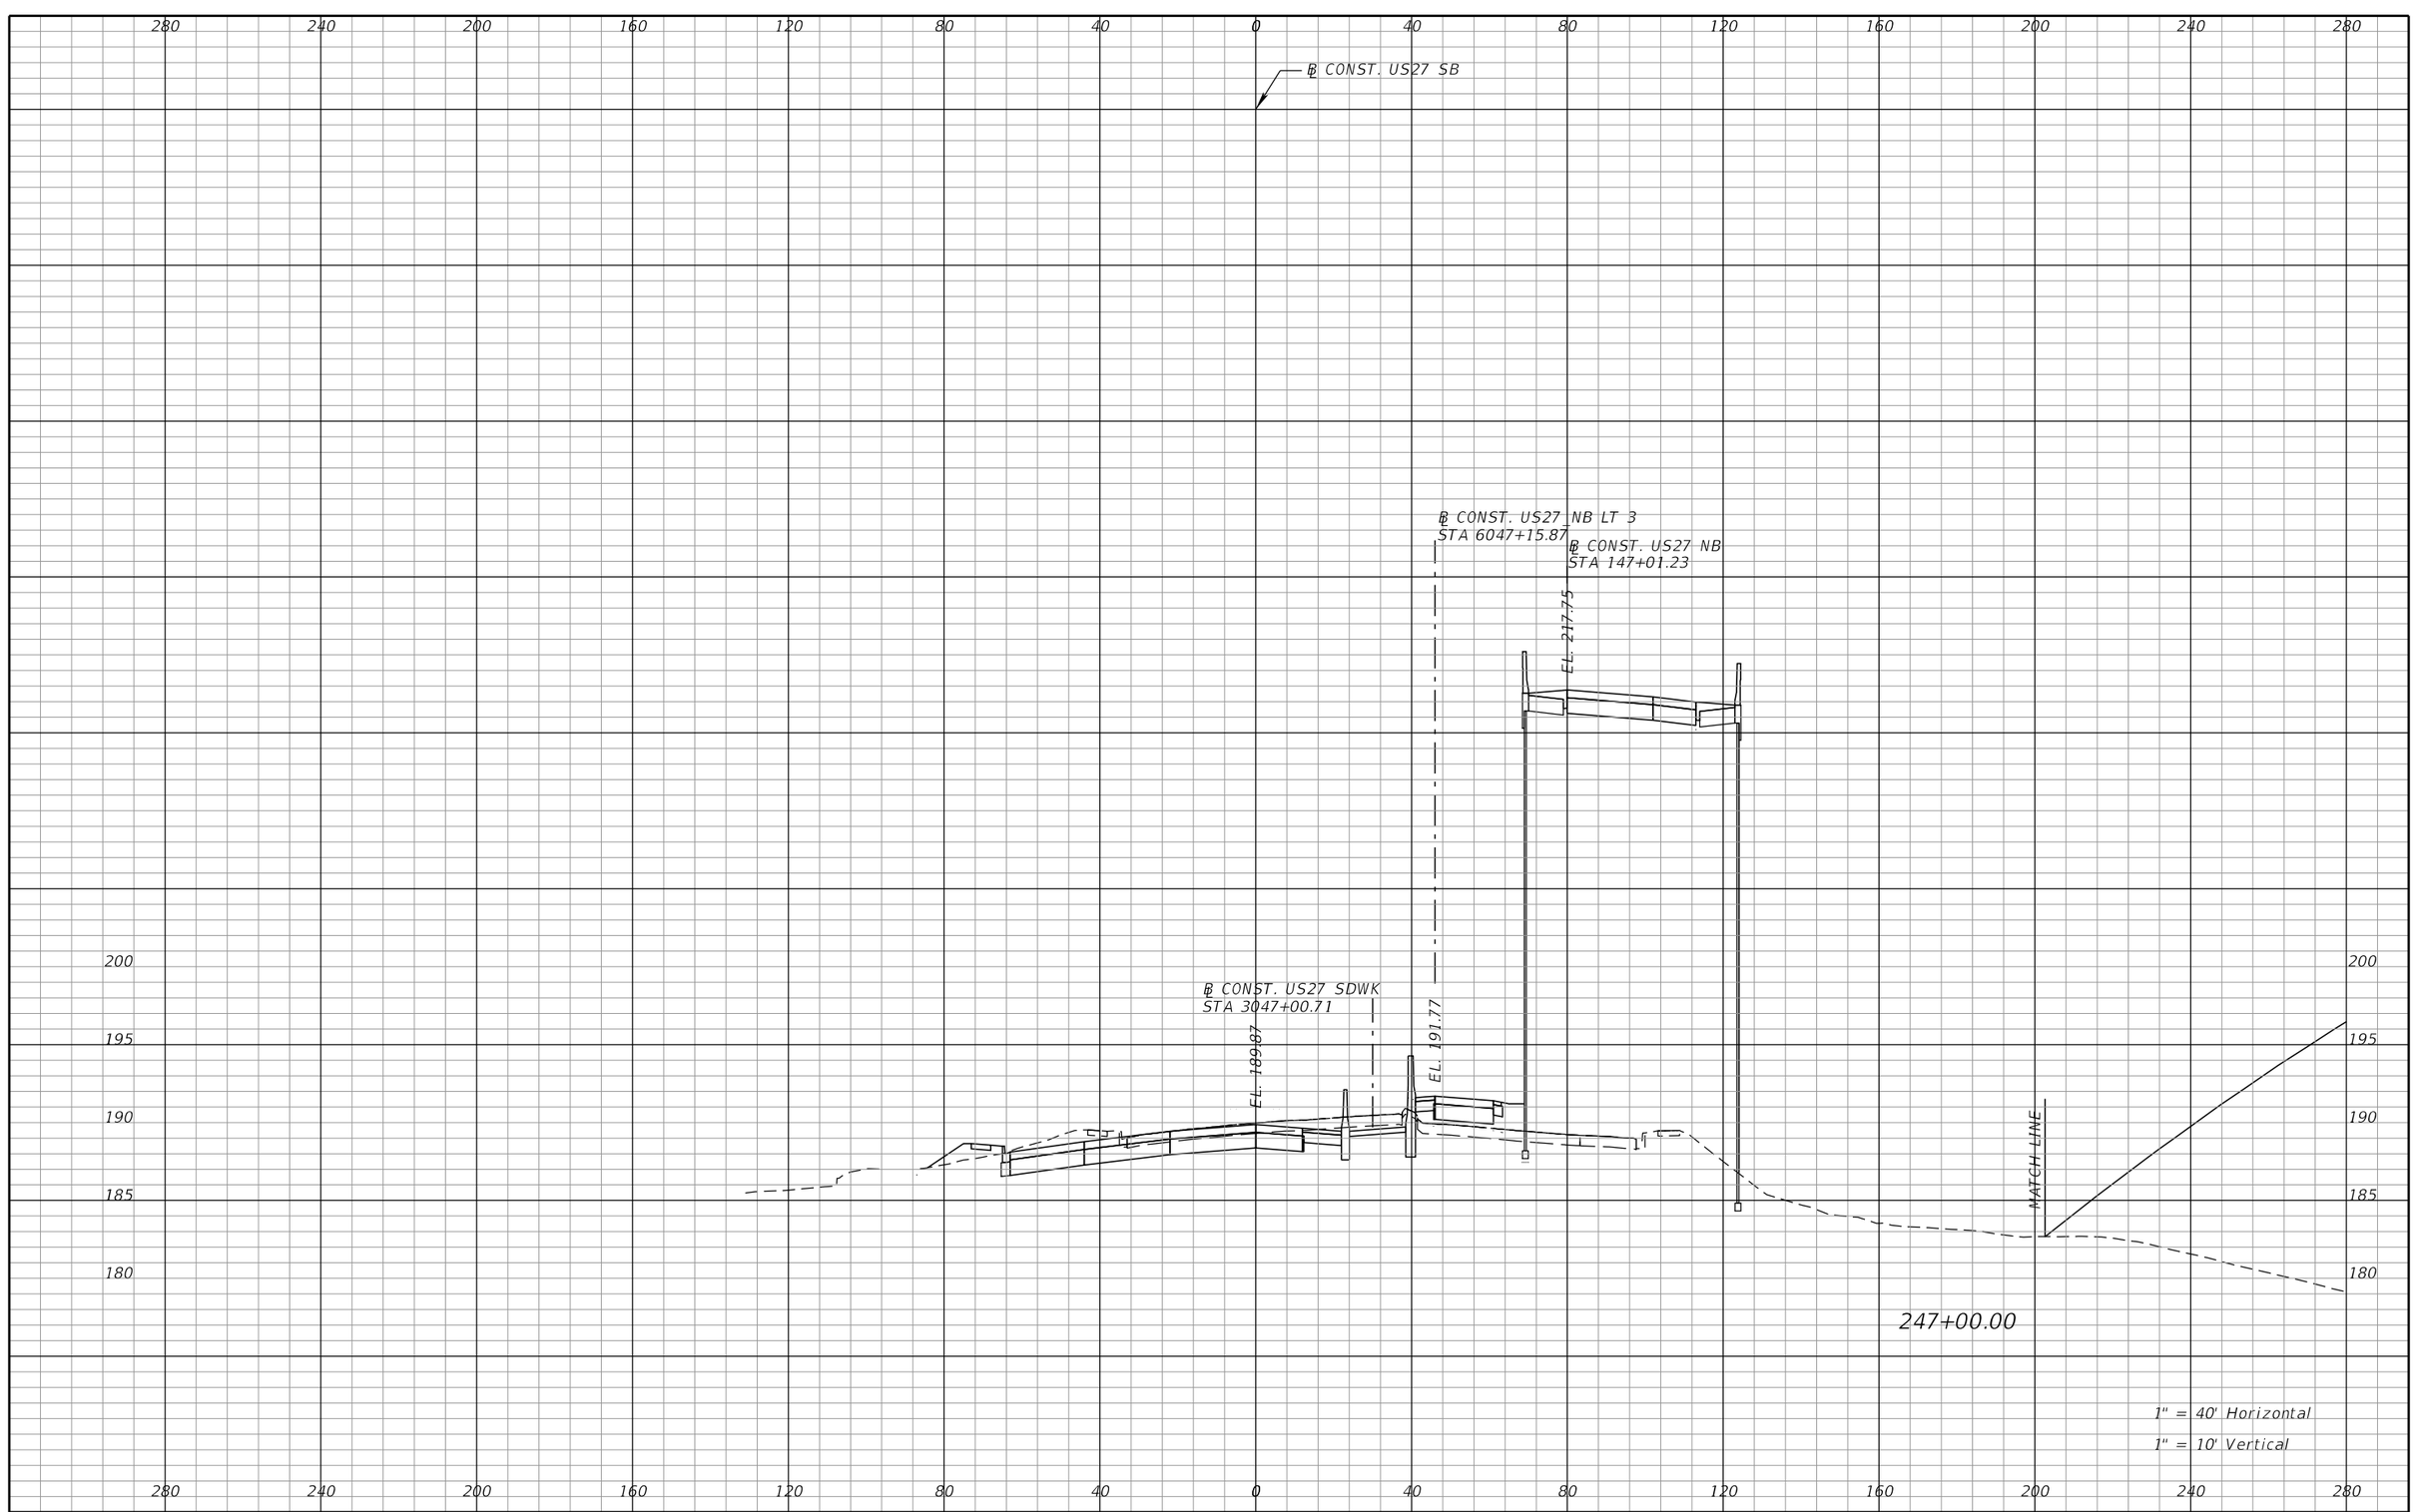

REVISIONS			
DATE	DESCRIPTION	DATE	DESCRIPTION

DEWBERRY ENGINEERS INC.
800 NORTH MAGNOLIA AVENUE, SUITE 1000
ORLANDO, FL 32803
CERTIFICATE OF AUTHORIZATION 8794

STATE OF FLORIDA
DEPARTMENT OF TRANSPORTATION


ROAD NO.	COUNTY	FINANCIAL PROJECT ID
SR 400	POLK	201210-3-52-1

US 27
CROSS SECTIONS

SHEET NO. 395

PRELIMINARY: NOT FOR CONSTRUCTION

cfraser 3/10/2017 10:58:54 AM c:\pwworking\aecom_na\cfraser\dms28180\RDXSRD01_SEGA_US27SB.DGN

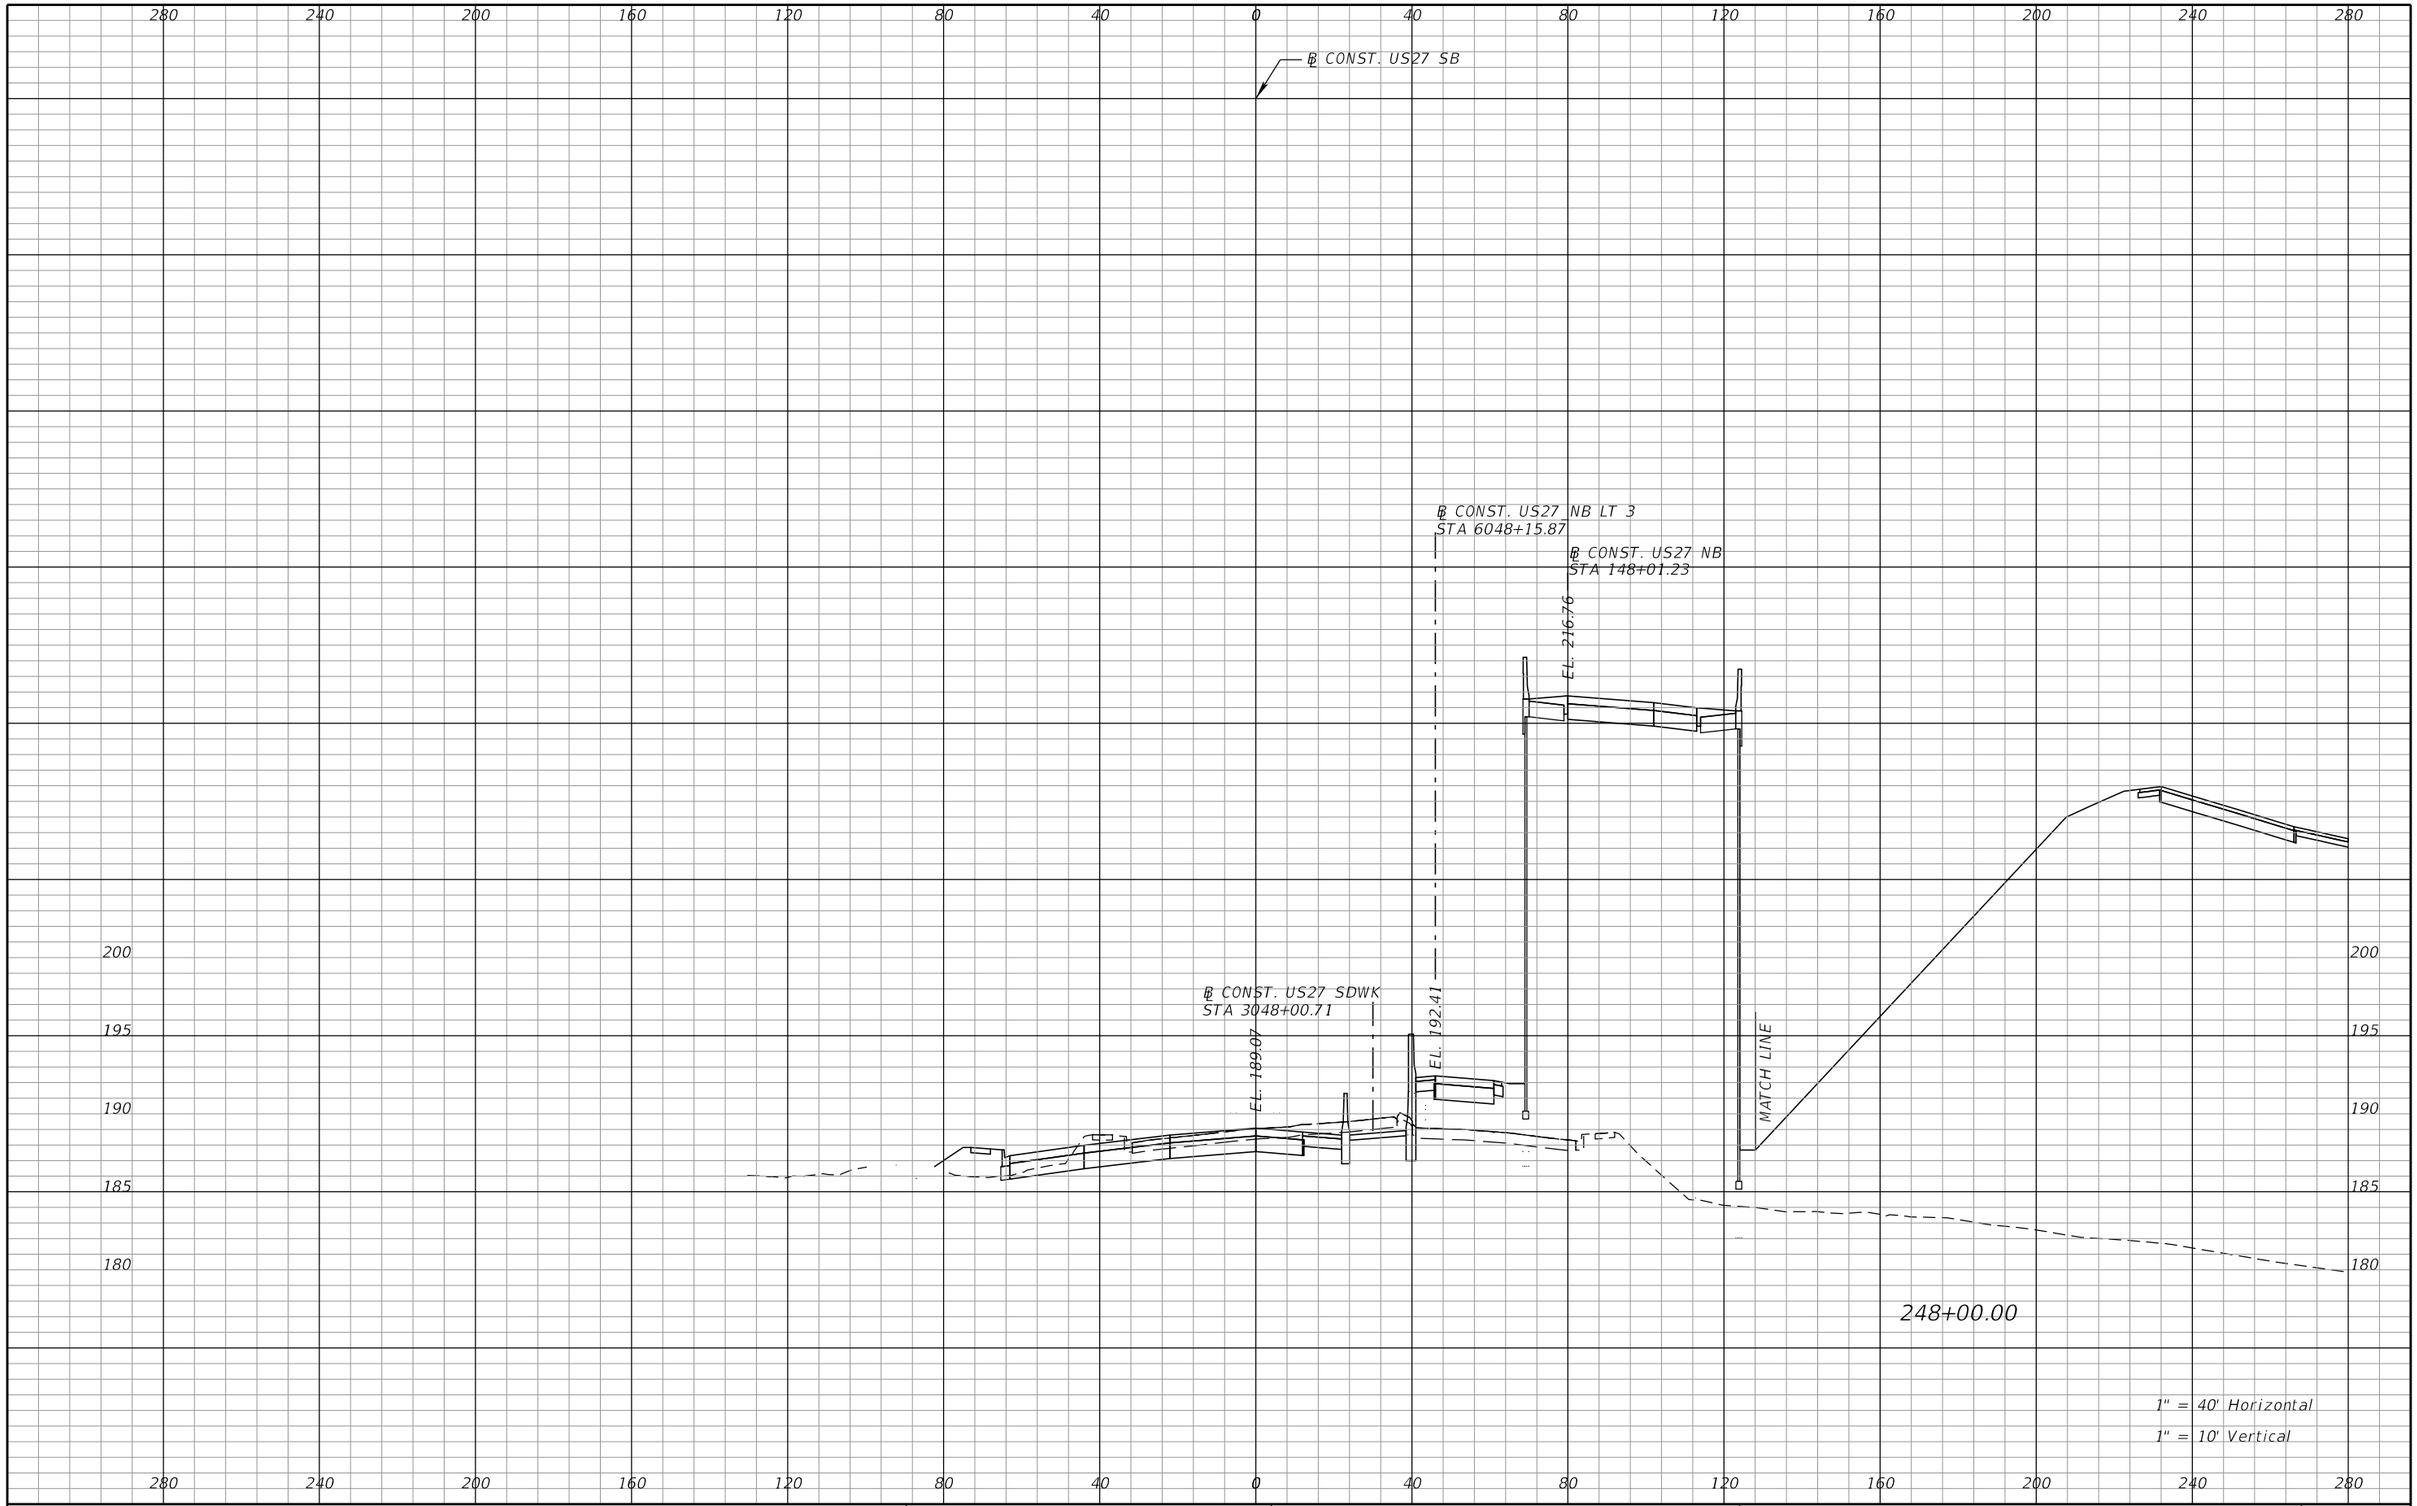

REVISIONS			
DATE	DESCRIPTION	DATE	DESCRIPTION

DEWBERRY ENGINEERS INC.
800 NORTH MAGNOLIA AVENUE, SUITE 1000
ORLANDO, FL 32803
CERTIFICATE OF AUTHORIZATION 8794

STATE OF FLORIDA
DEPARTMENT OF TRANSPORTATION


ROAD NO.	COUNTY	FINANCIAL PROJECT ID
SR 400	POLK	201210-3-52-1

US27
CROSS SECTIONS

SHEET NO. 396

PRELIMINARY: NOT FOR CONSTRUCTION

cfraser 3/10/2017 10:58:54 AM c:\pwworking\aecom_na\cfraser\dms28180\RDXSRD01_SEGA_US27SB.DGN

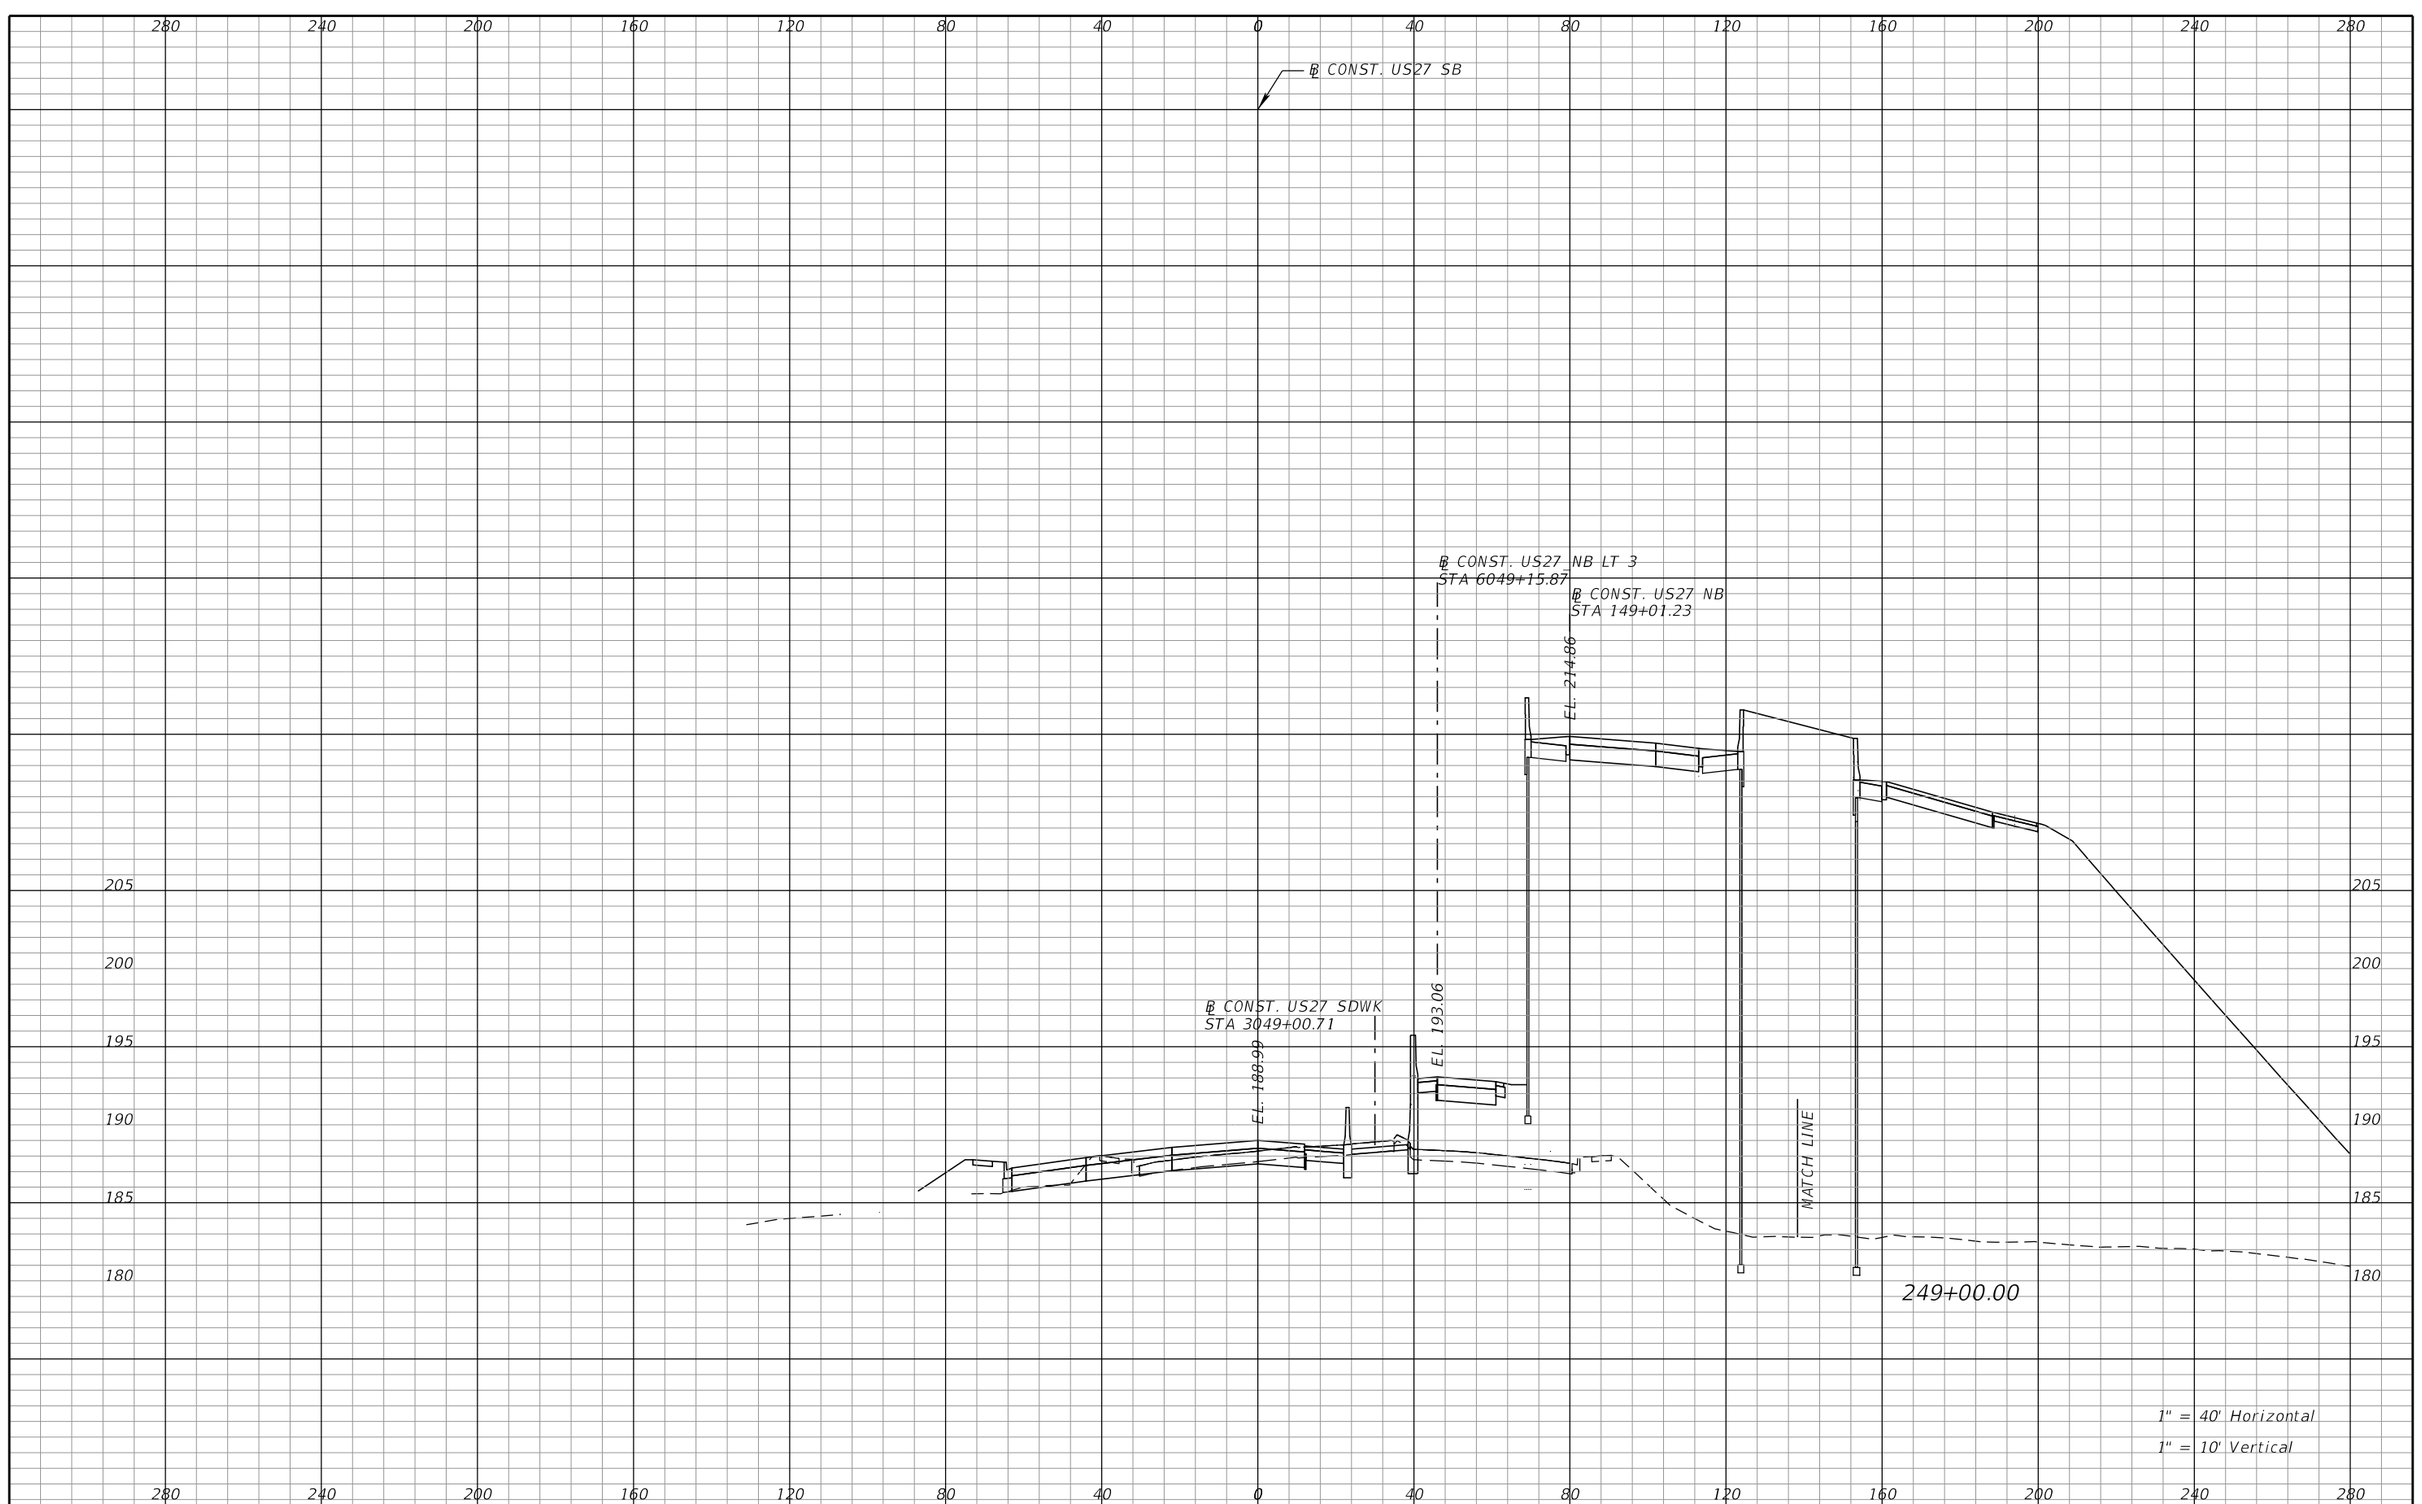

REVISIONS			
DATE	DESCRIPTION	DATE	DESCRIPTION

DEWBERRY ENGINEERS INC.
800 NORTH MAGNOLIA AVENUE, SUITE 1000
ORLANDO, FL 32803
CERTIFICATE OF AUTHORIZATION 8794

STATE OF FLORIDA
DEPARTMENT OF TRANSPORTATION


ROAD NO.	COUNTY	FINANCIAL PROJECT ID
SR 400	POLK	201210-3-52-1

US27
CROSS SECTIONS

SHEET NO. 397

cfraser 3/10/2017 10:58:54 AM c:\pwworking\aecom_na\cfraser\dms28180\RDXSRD01_SEGA_US27SB.DGN

PRELIMINARY: NOT FOR CONSTRUCTION

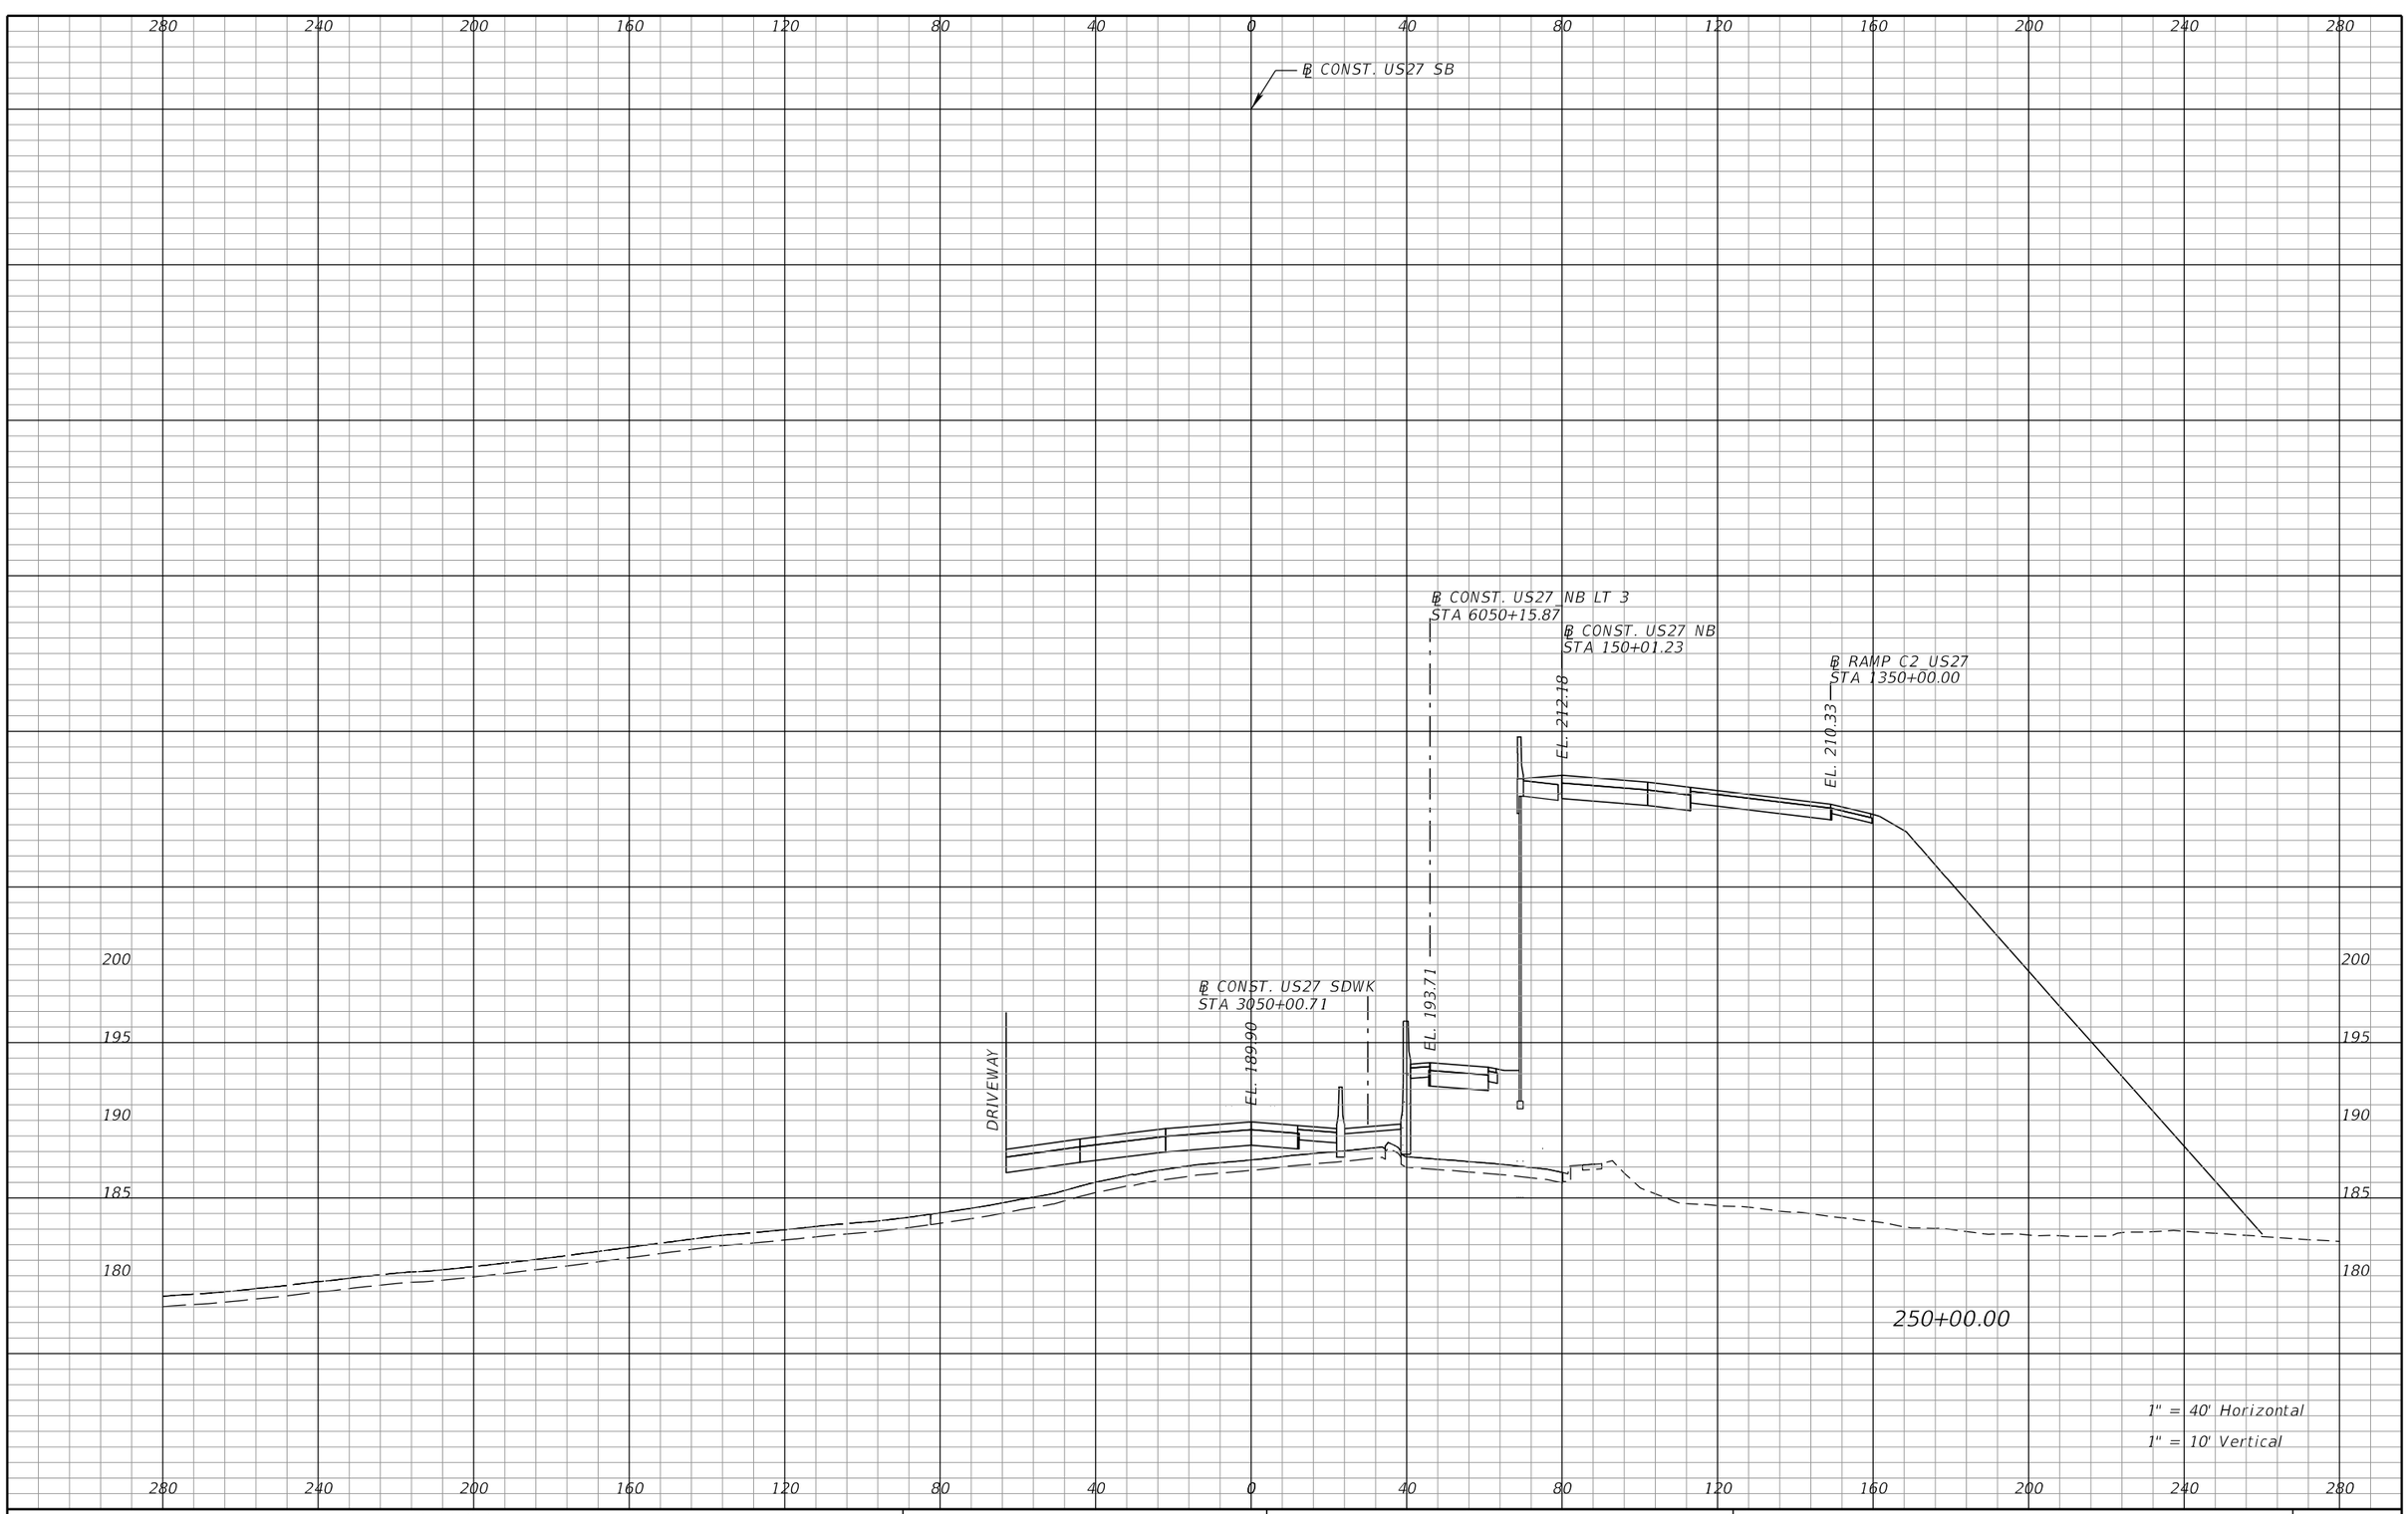

PRELIMINARY: NOT FOR CONSTRUCTION

REVISIONS			
DATE	DESCRIPTION	DATE	DESCRIPTION

DEWBERRY ENGINEERS INC.
800 NORTH MAGNOLIA AVENUE, SUITE 1000
ORLANDO, FL 32803
CERTIFICATE OF AUTHORIZATION 8794


STATE OF FLORIDA
DEPARTMENT OF TRANSPORTATION

ROAD NO.	COUNTY	FINANCIAL PROJECT ID
SR 400	POLK	201210-3-52-1

US 27
CROSS SECTIONS

SHEET NO. 398

cfraser 3/10/2017 10:58:55 AM c:\pwworking\aecom_na\cfraser\dms28180\RDXSRD01_SEGA_US27SB.DGN

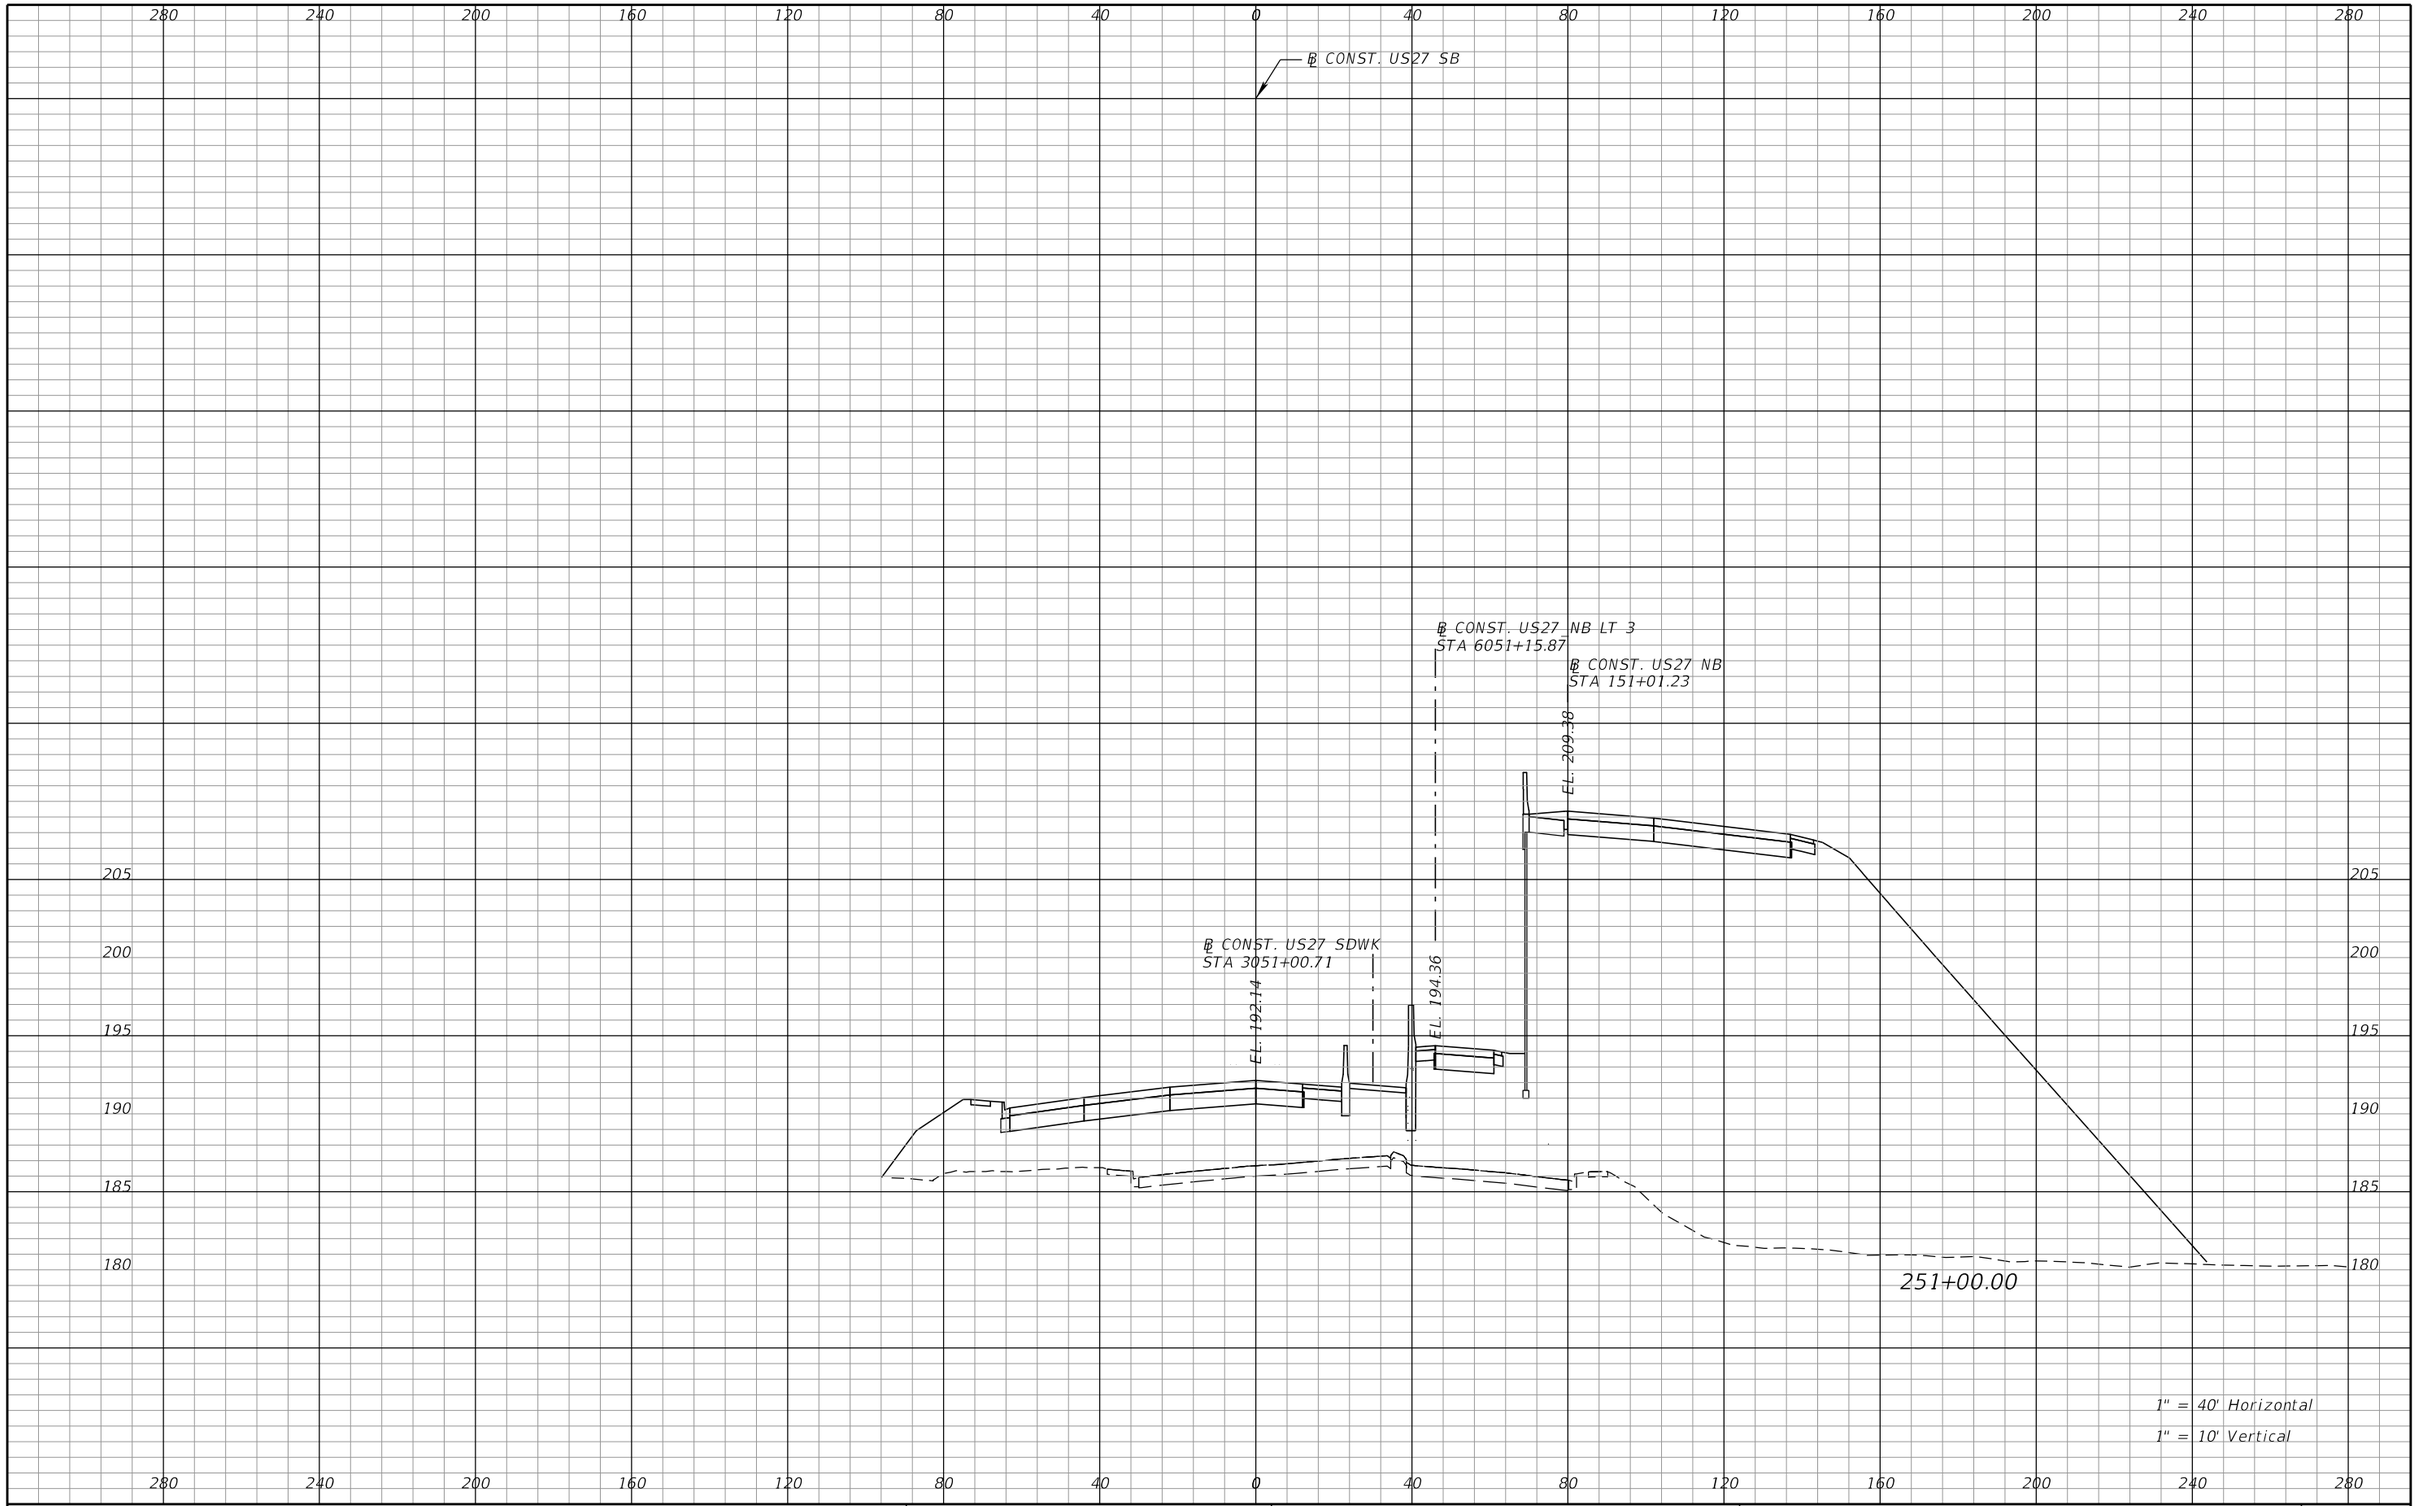

REVISIONS			
DATE	DESCRIPTION	DATE	DESCRIPTION

DEWBERRY ENGINEERS INC.
800 NORTH MAGNOLIA AVENUE, SUITE 1000
ORLANDO, FL 32803
CERTIFICATE OF AUTHORIZATION 8794

STATE OF FLORIDA
DEPARTMENT OF TRANSPORTATION


ROAD NO.	COUNTY	FINANCIAL PROJECT ID
SR 400	POLK	201210-3-52-1

US27
CROSS SECTIONS

SHEET NO. 399

PRELIMINARY: NOT FOR CONSTRUCTION

cfraser 3/10/2017 10:58:55 AM c:\pwworking\aecom_na\cfraser\dms28180\RDXSRD01_SEGA_US27SB.DGN

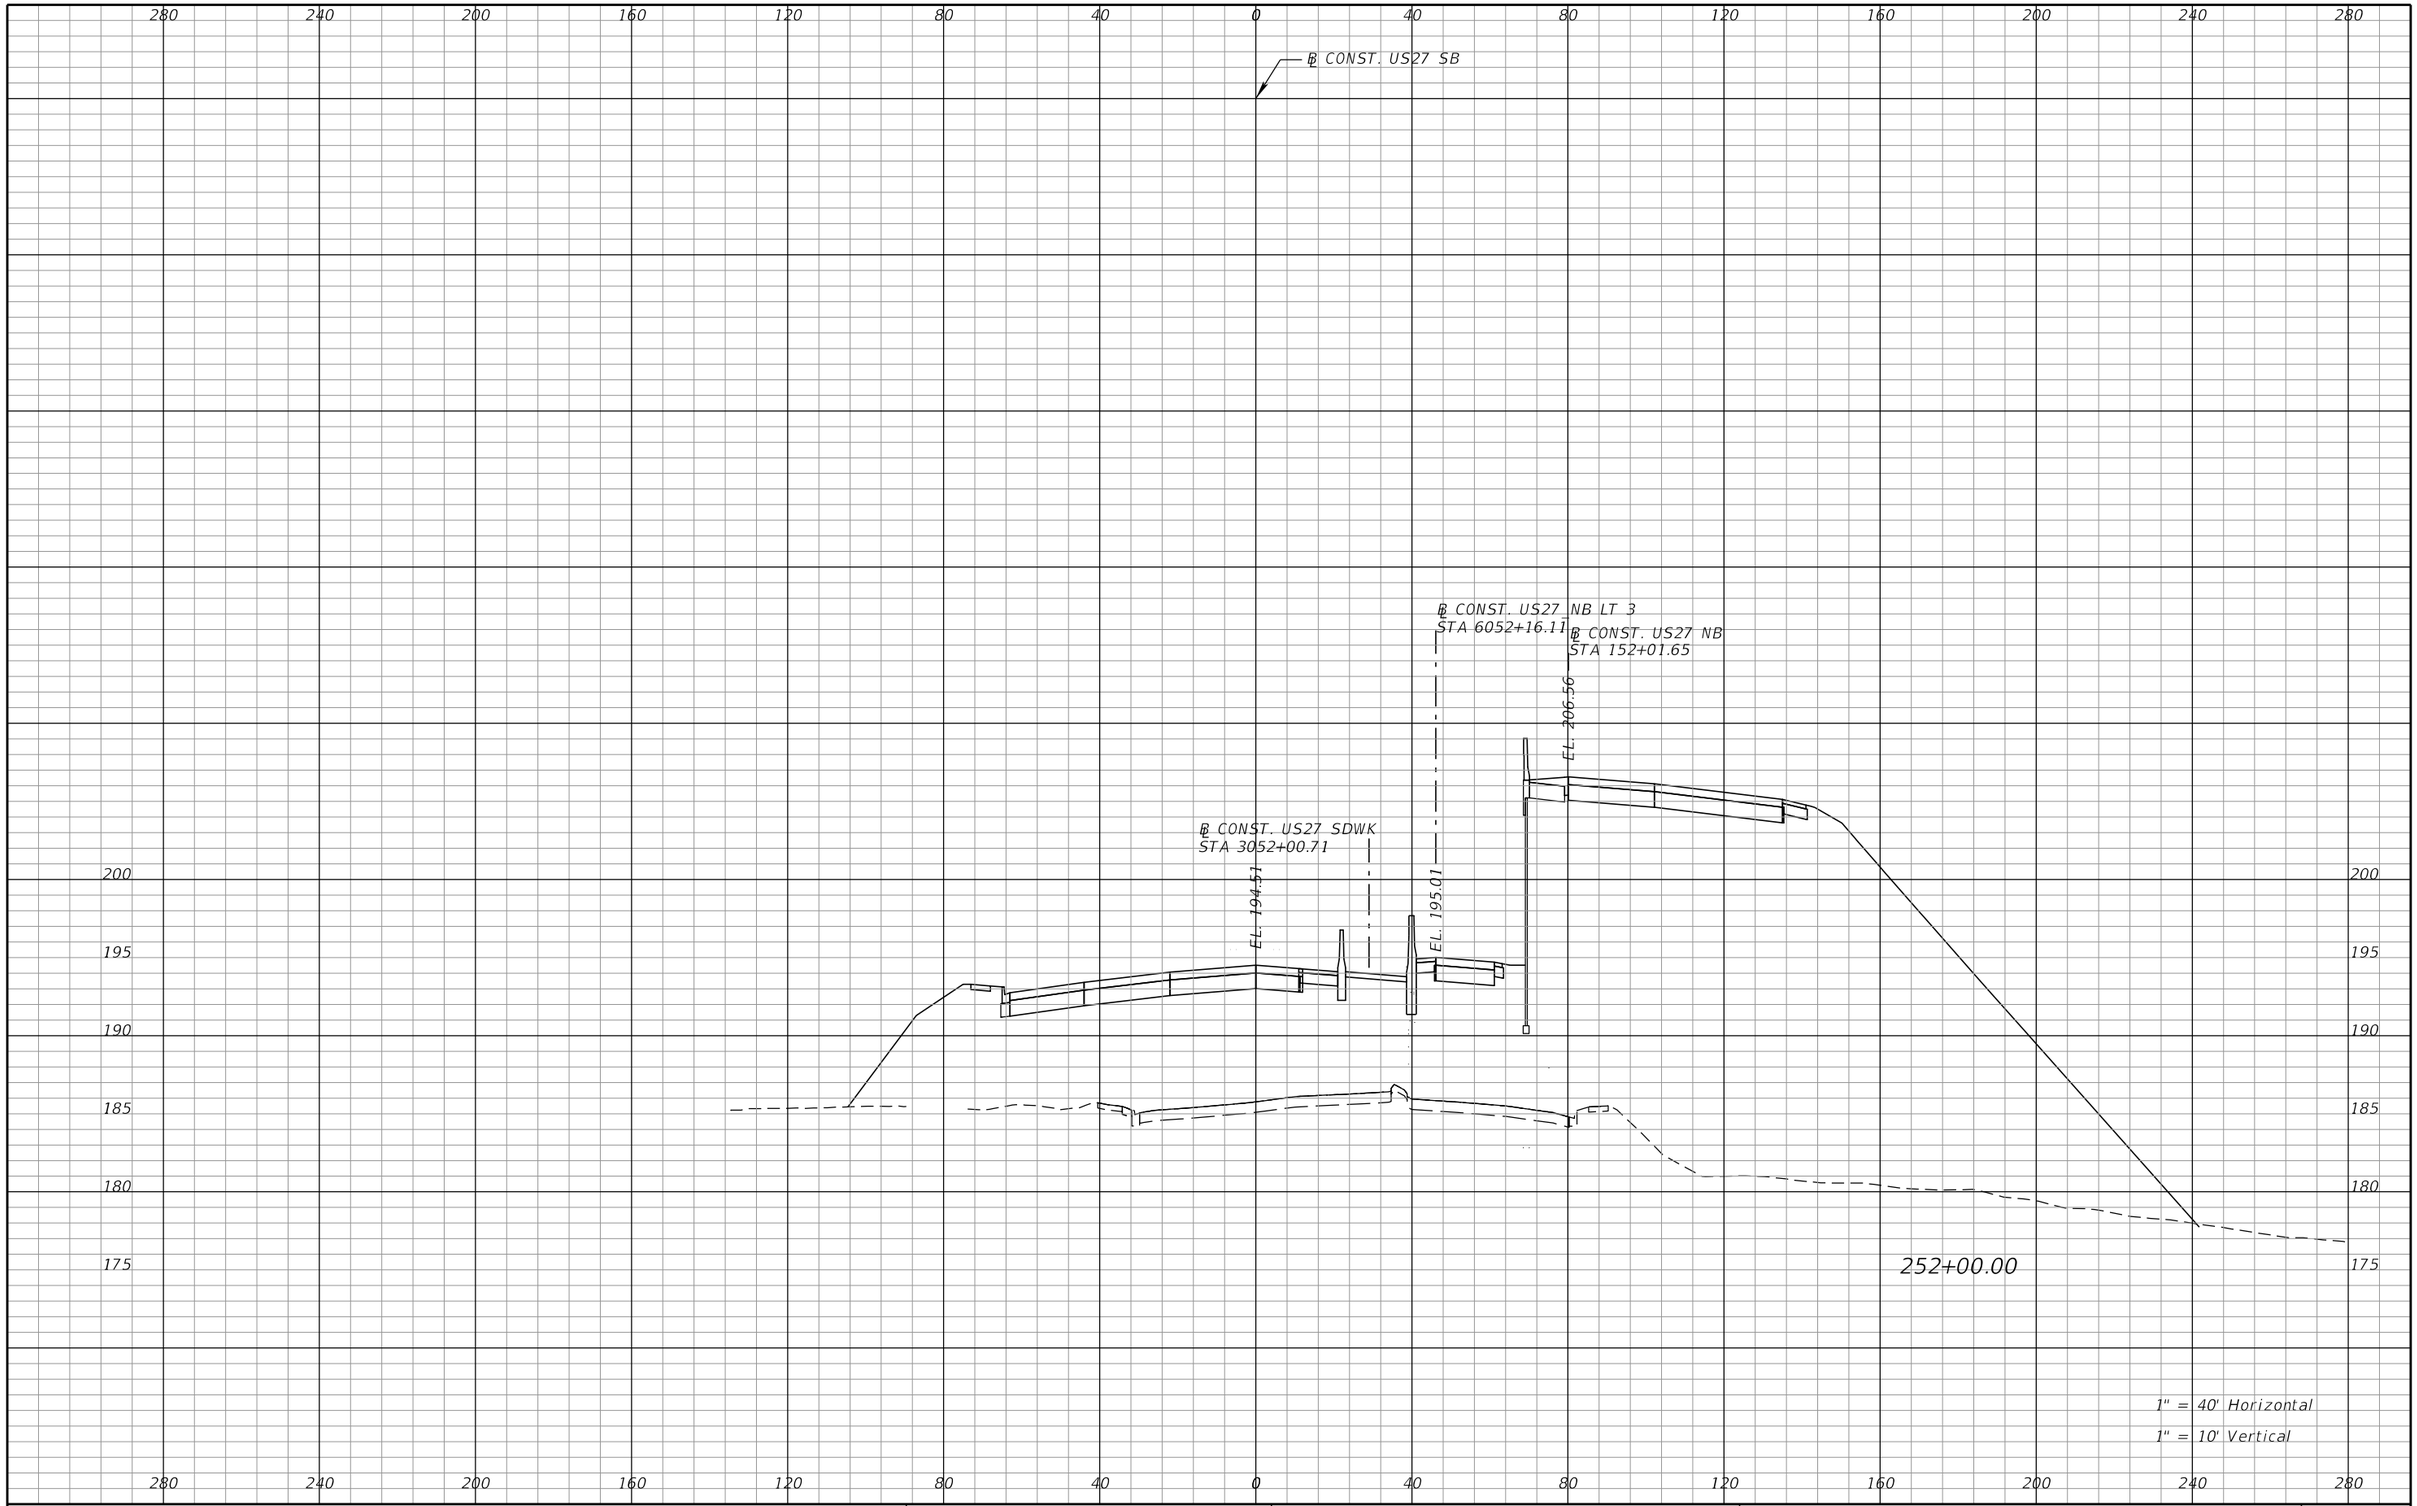

REVISIONS			
DATE	DESCRIPTION	DATE	DESCRIPTION

DEWBERRY ENGINEERS INC.
800 NORTH MAGNOLIA AVENUE, SUITE 1000
ORLANDO, FL 32803
CERTIFICATE OF AUTHORIZATION 8794

STATE OF FLORIDA
DEPARTMENT OF TRANSPORTATION


ROAD NO.	COUNTY	FINANCIAL PROJECT ID
SR 400	POLK	201210-3-52-1

US27
CROSS SECTIONS

SHEET NO. 400

PRELIMINARY: NOT FOR CONSTRUCTION

cfraser 3/10/2017 10:58:57 AM c:\pwworking\aecom_na\cfraser\dms28180\RDXSRD01_SEGA_US27SB.DGN

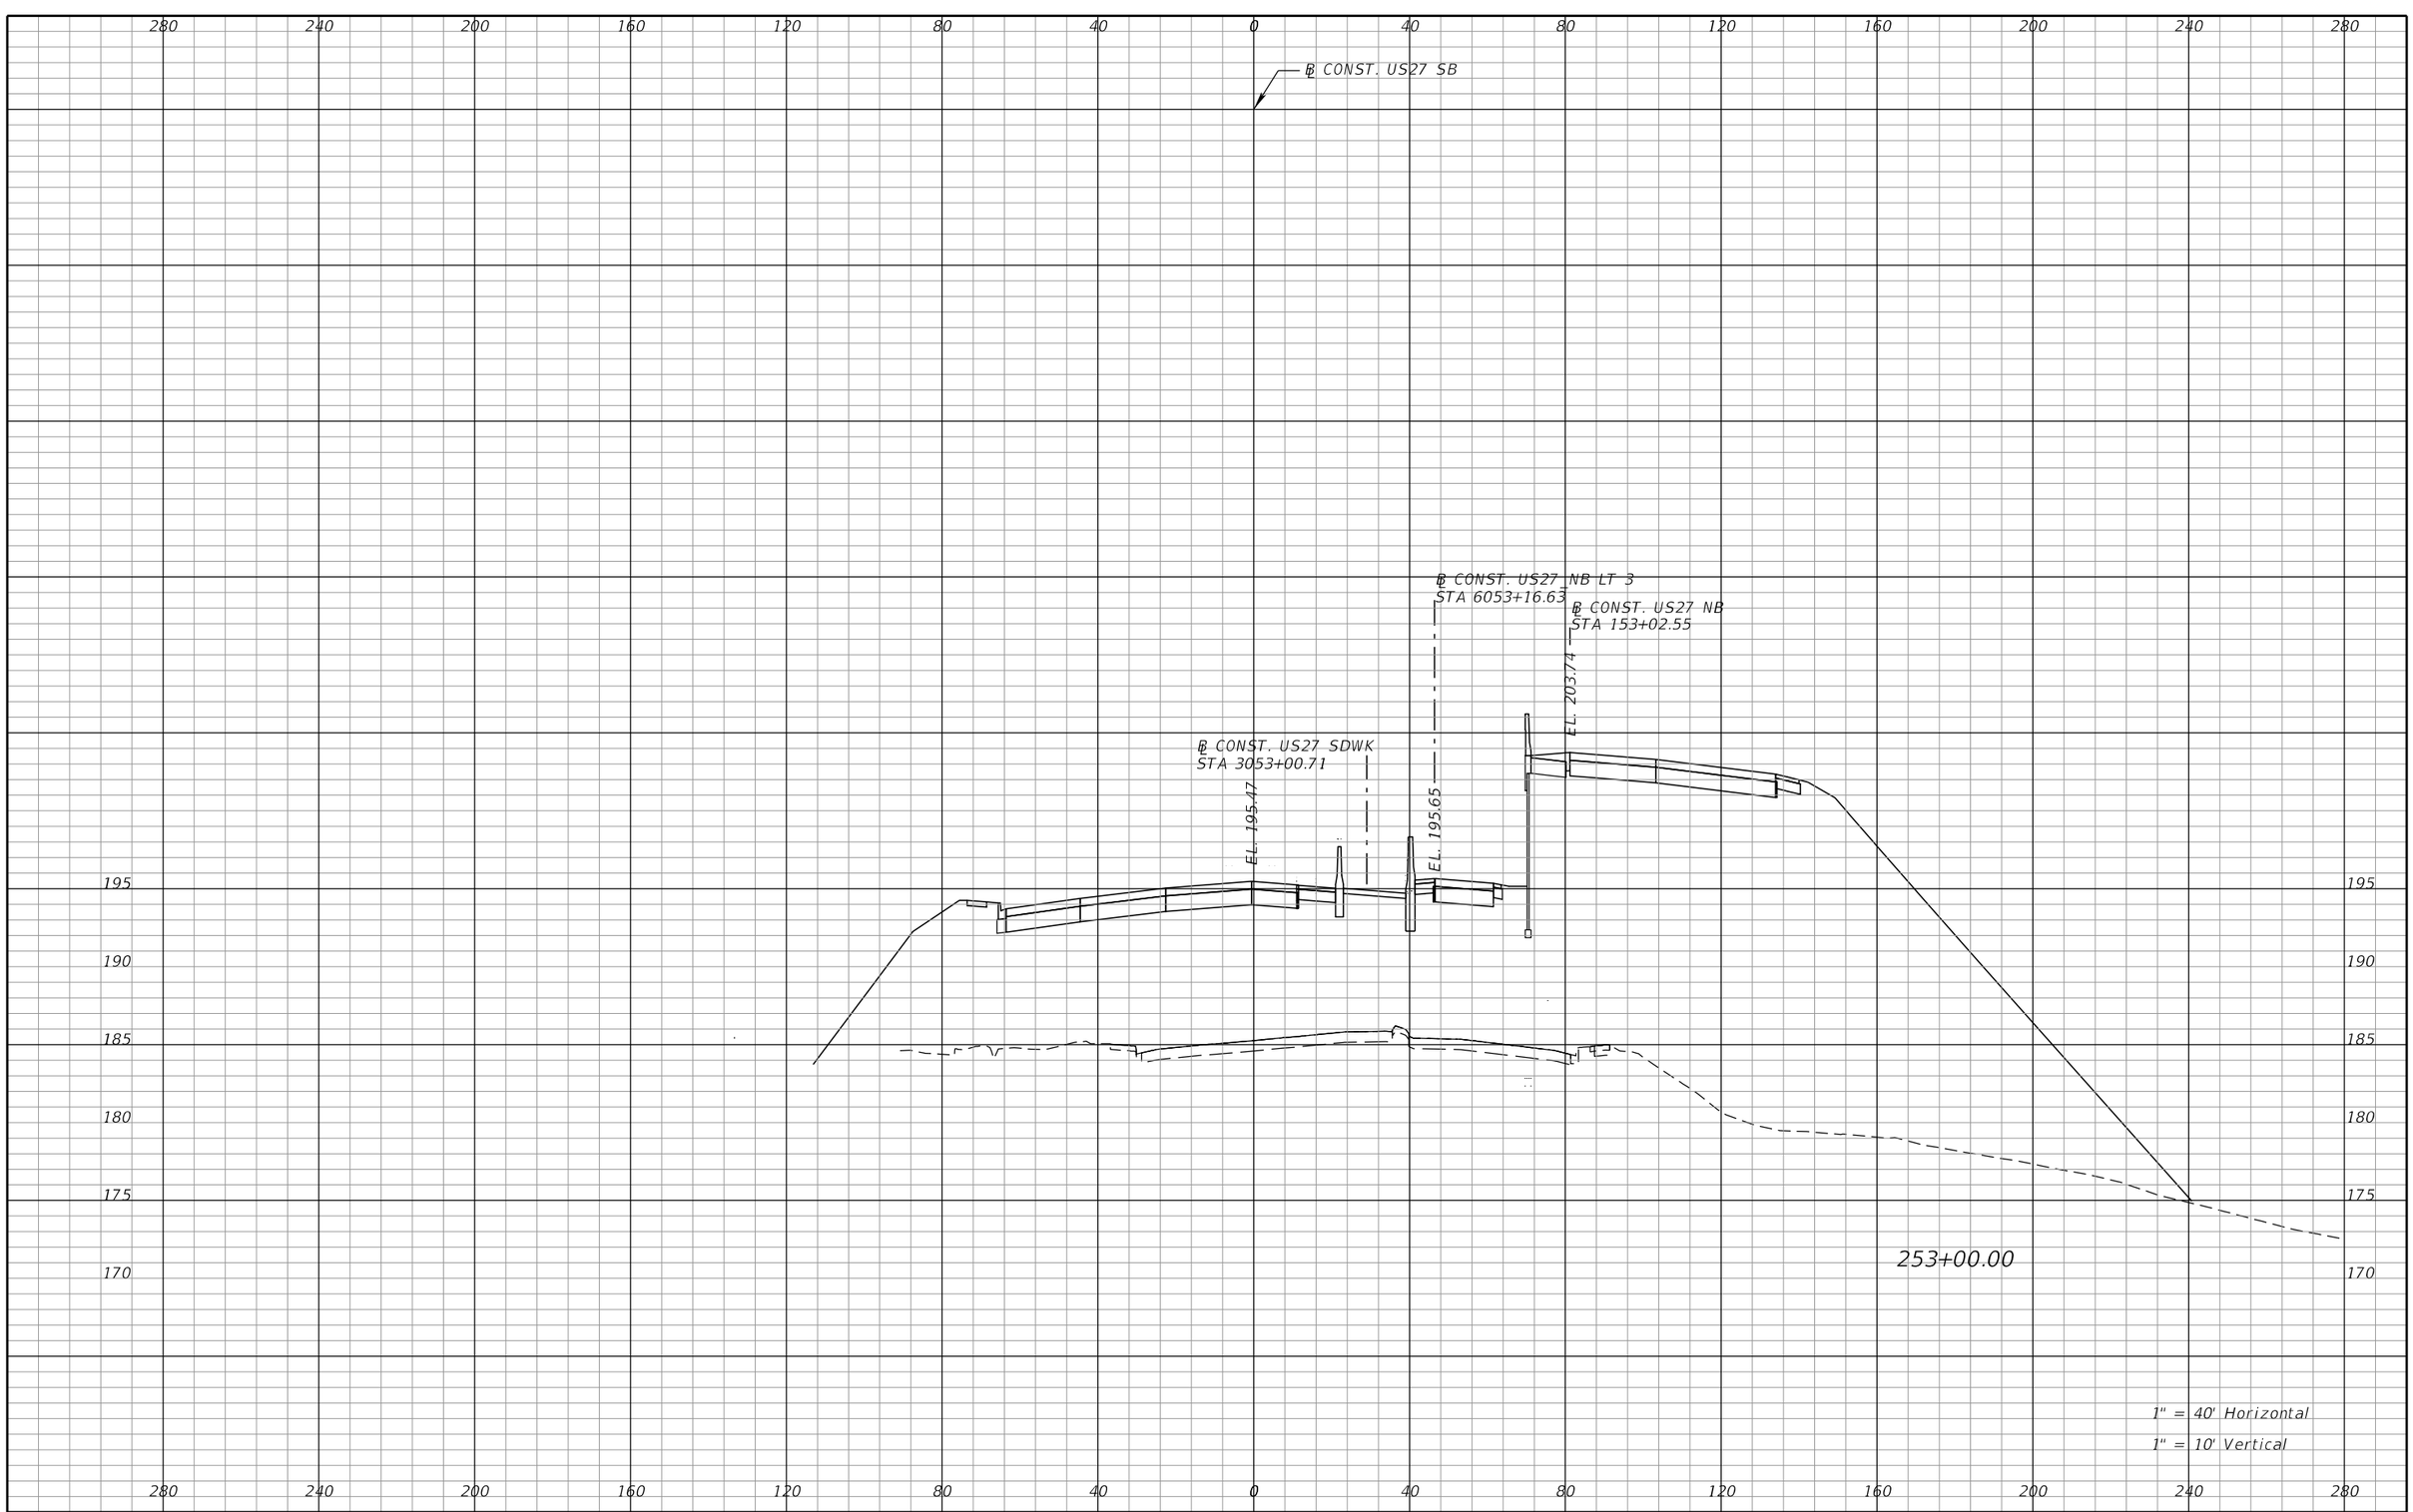

REVISIONS			
DATE	DESCRIPTION	DATE	DESCRIPTION

DEWBERRY ENGINEERS INC.
800 NORTH MAGNOLIA AVENUE, SUITE 1000
ORLANDO, FL 32803
CERTIFICATE OF AUTHORIZATION 8794


STATE OF FLORIDA
DEPARTMENT OF TRANSPORTATION

ROAD NO.	COUNTY	FINANCIAL PROJECT ID
SR 400	POLK	201210-3-52-1

US 27
CROSS SECTIONS

SHEET NO. 401

PRELIMINARY: NOT FOR CONSTRUCTION

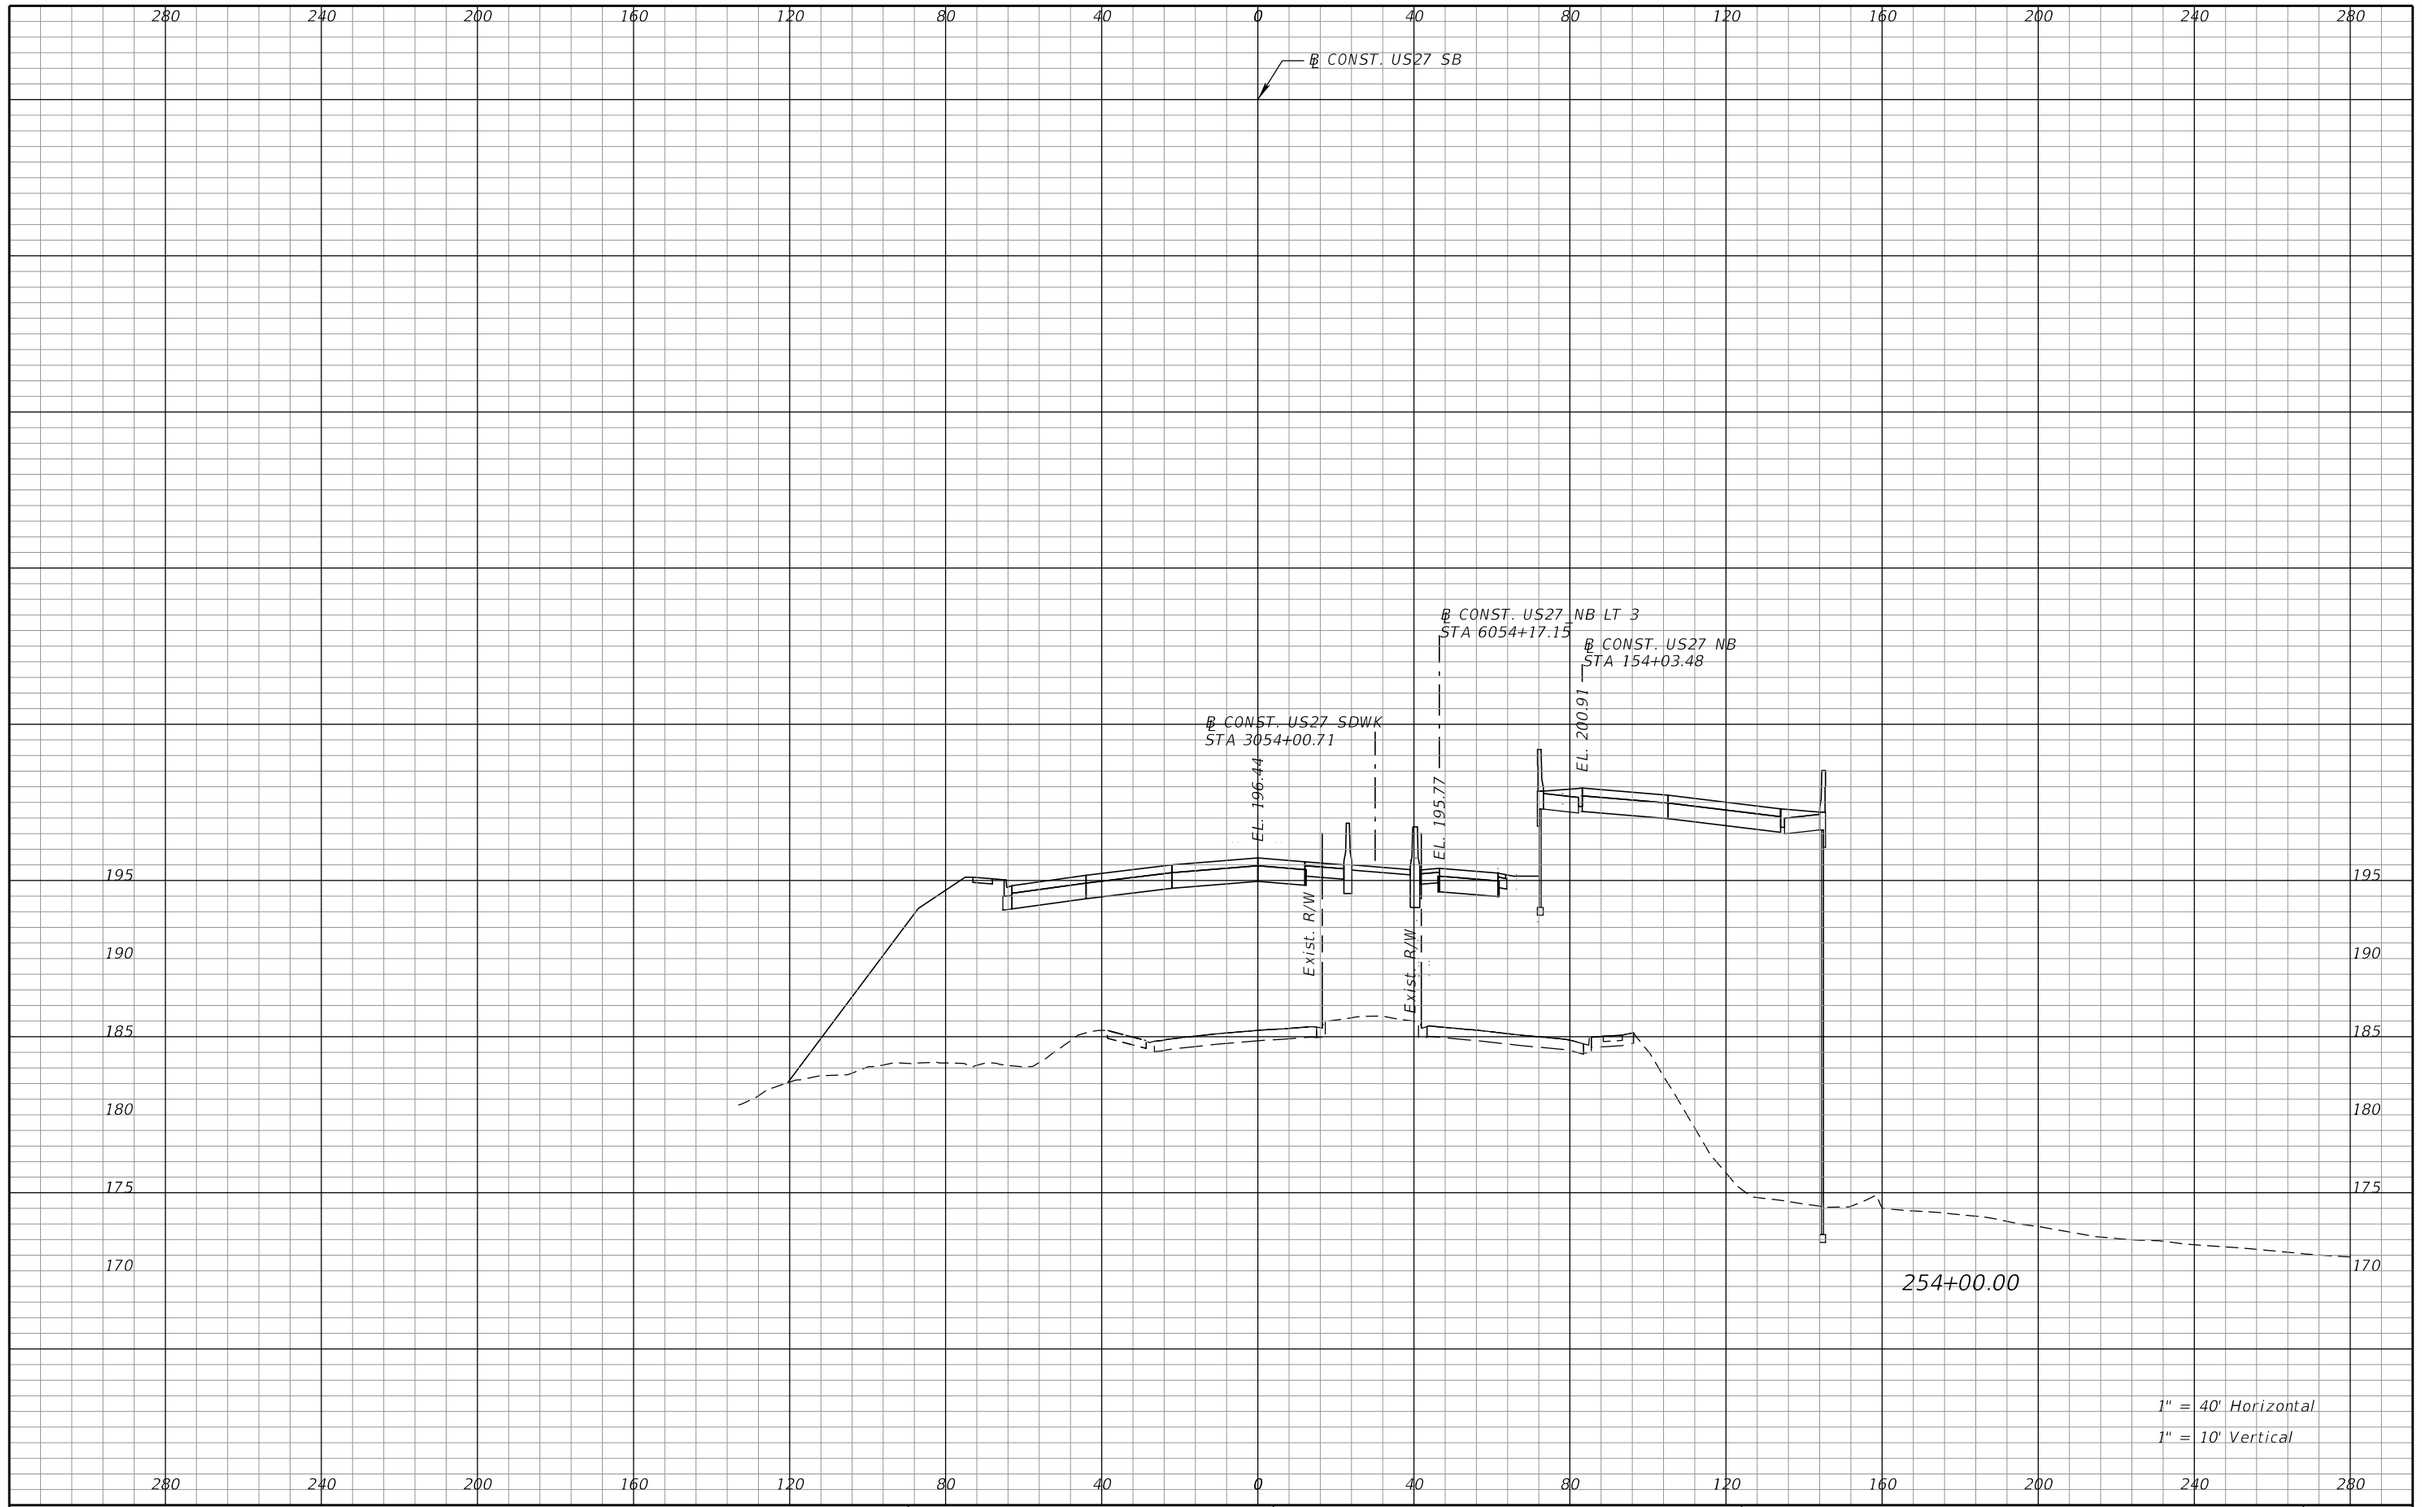

REVISIONS			
DATE	DESCRIPTION	DATE	DESCRIPTION

DEWBERRY ENGINEERS INC.
800 NORTH MAGNOLIA AVENUE, SUITE 1000
ORLANDO, FL 32803
CERTIFICATE OF AUTHORIZATION 8794

STATE OF FLORIDA
DEPARTMENT OF TRANSPORTATION


ROAD NO.	COUNTY	FINANCIAL PROJECT ID
SR 400	POLK	201210-3-52-1

US27
CROSS SECTIONS

SHEET NO. 402

PRELIMINARY: NOT FOR CONSTRUCTION

cfraser 3/10/2017 10:58:58 AM c:\pwworking\aecom_na\cfraser\dms28180\RDXSRD01_SEGA_US27SB.DGN

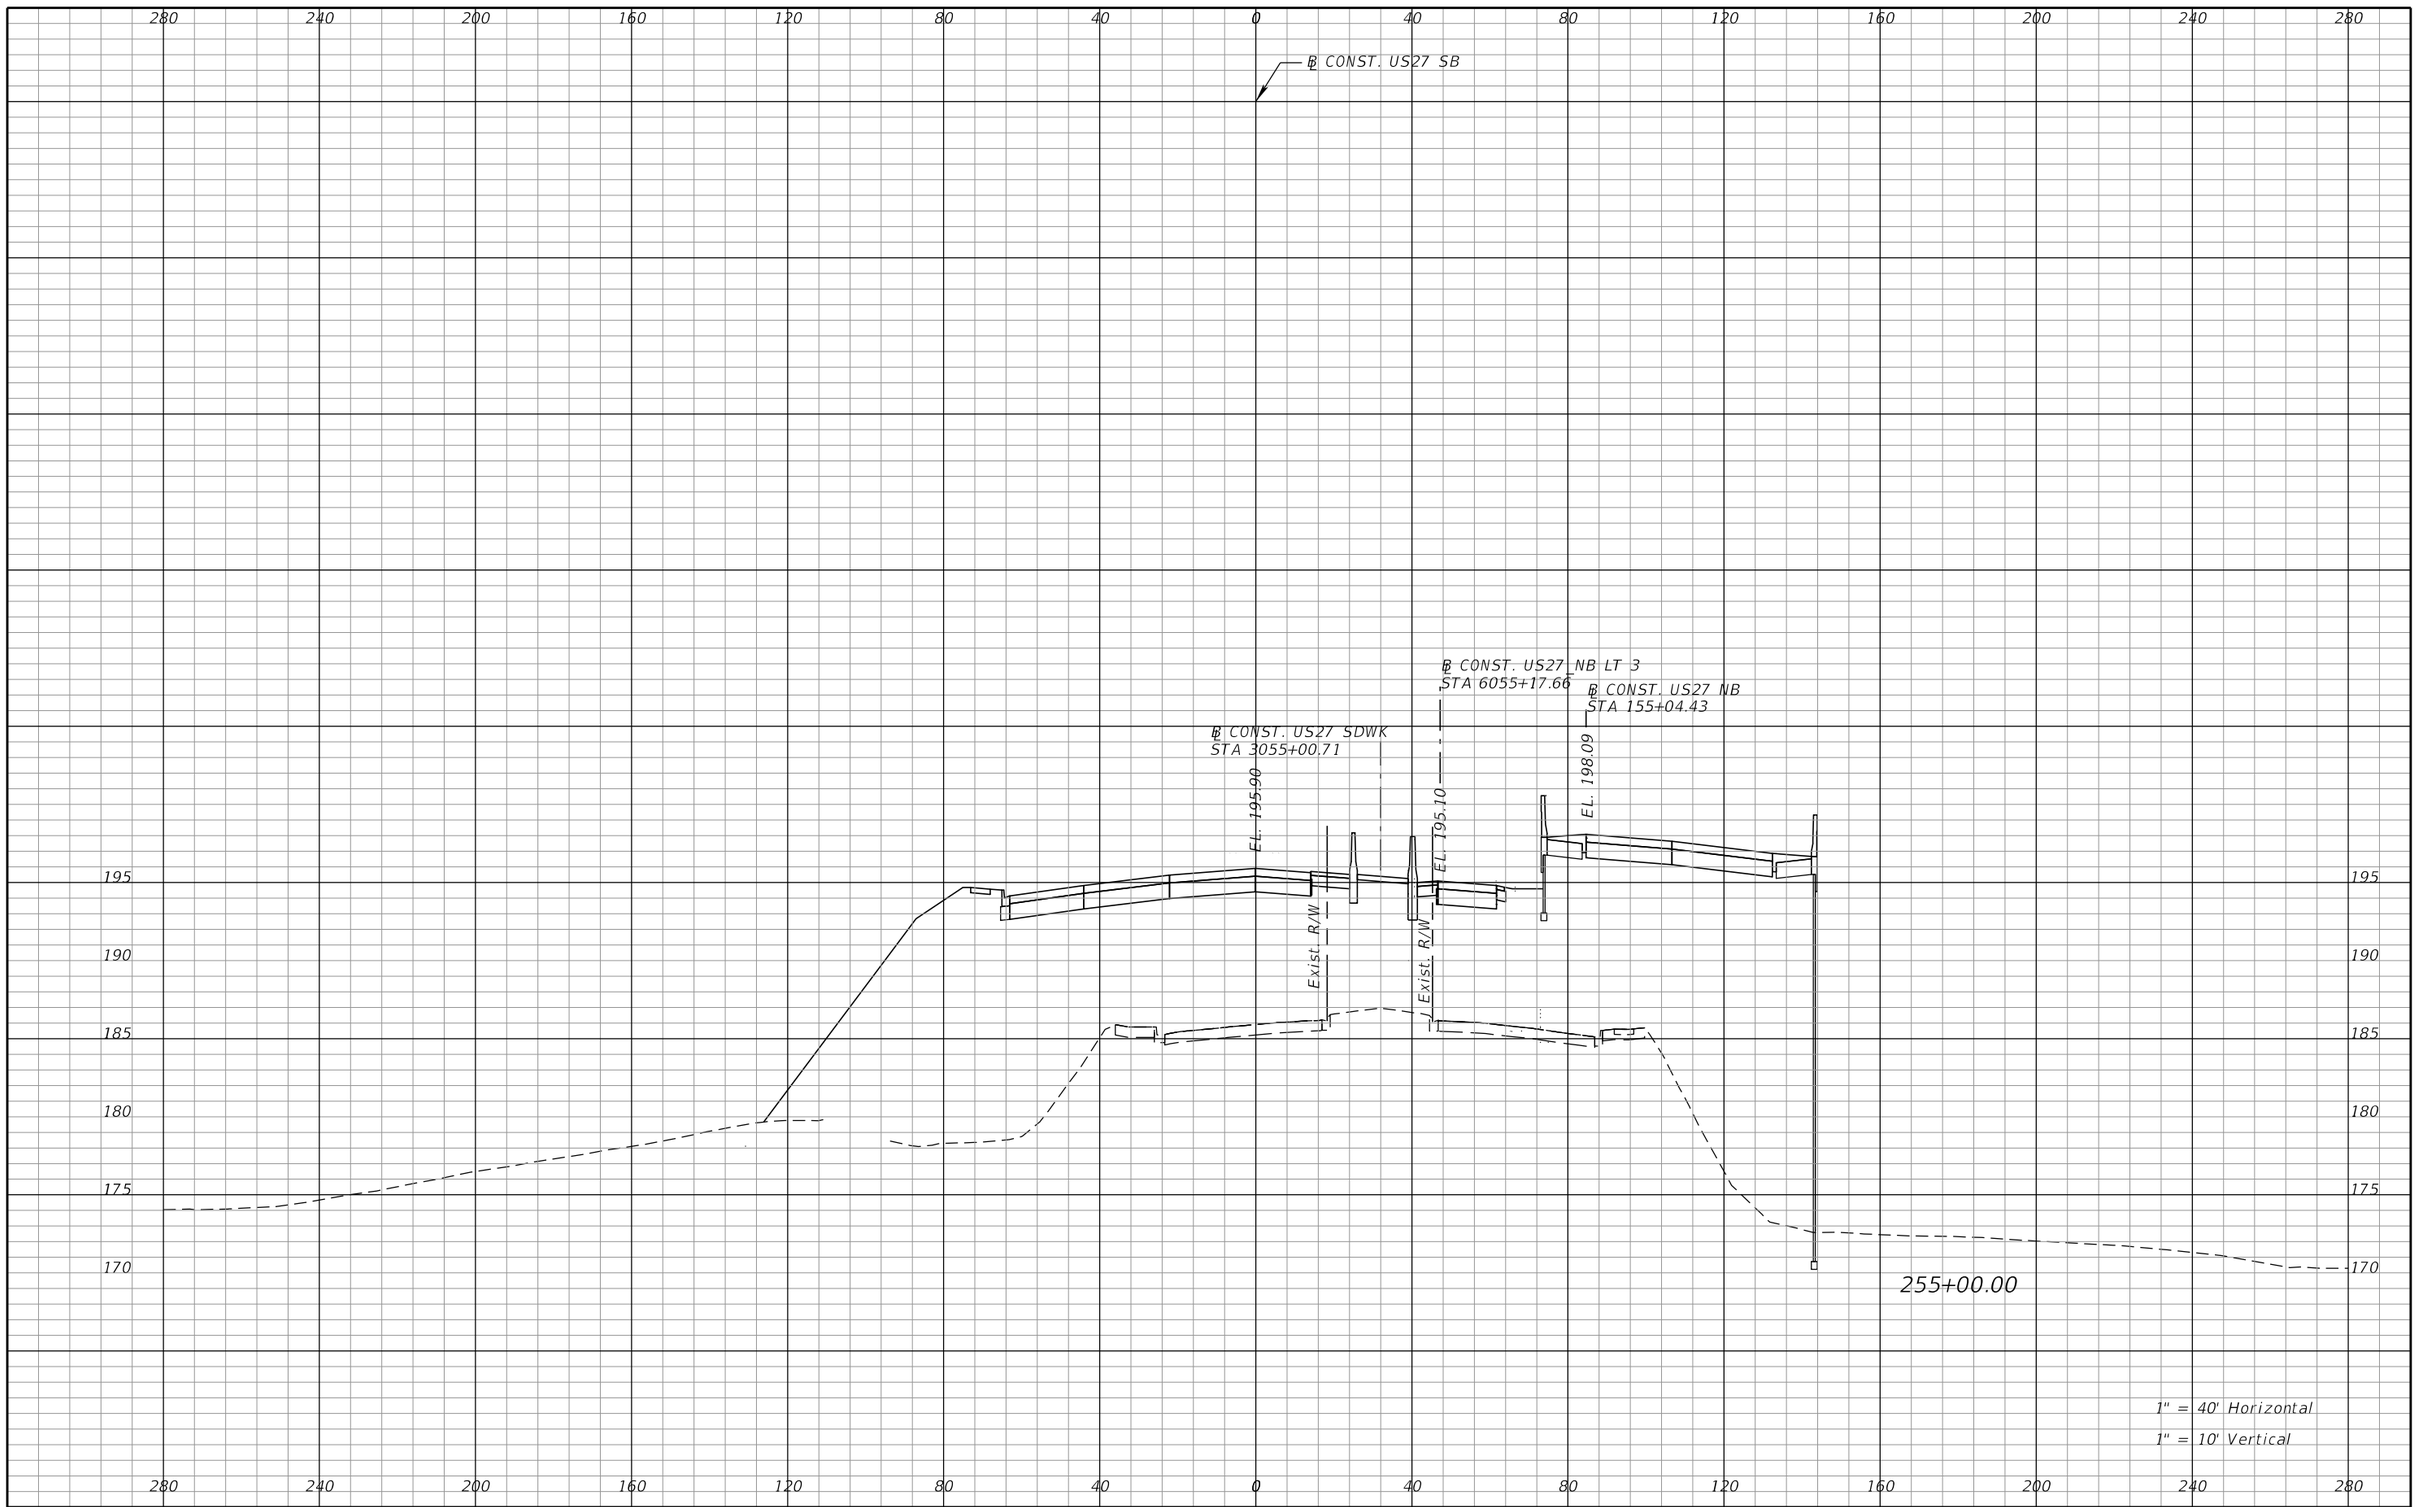

REVISIONS			
DATE	DESCRIPTION	DATE	DESCRIPTION

DEWBERRY ENGINEERS INC.
800 NORTH MAGNOLIA AVENUE, SUITE 1000
ORLANDO, FL 32803
CERTIFICATE OF AUTHORIZATION 8794

STATE OF FLORIDA
DEPARTMENT OF TRANSPORTATION


ROAD NO.	COUNTY	FINANCIAL PROJECT ID
SR 400	POLK	201210-3-52-1

US 27
CROSS SECTIONS

SHEET NO. 403

PRELIMINARY: NOT FOR CONSTRUCTION

cfraser 3/10/2017 10:58:59 AM c:\pwworking\aecom_na\cfraser\dms28180\RDXSRD01_SEGA_US27SB.DGN

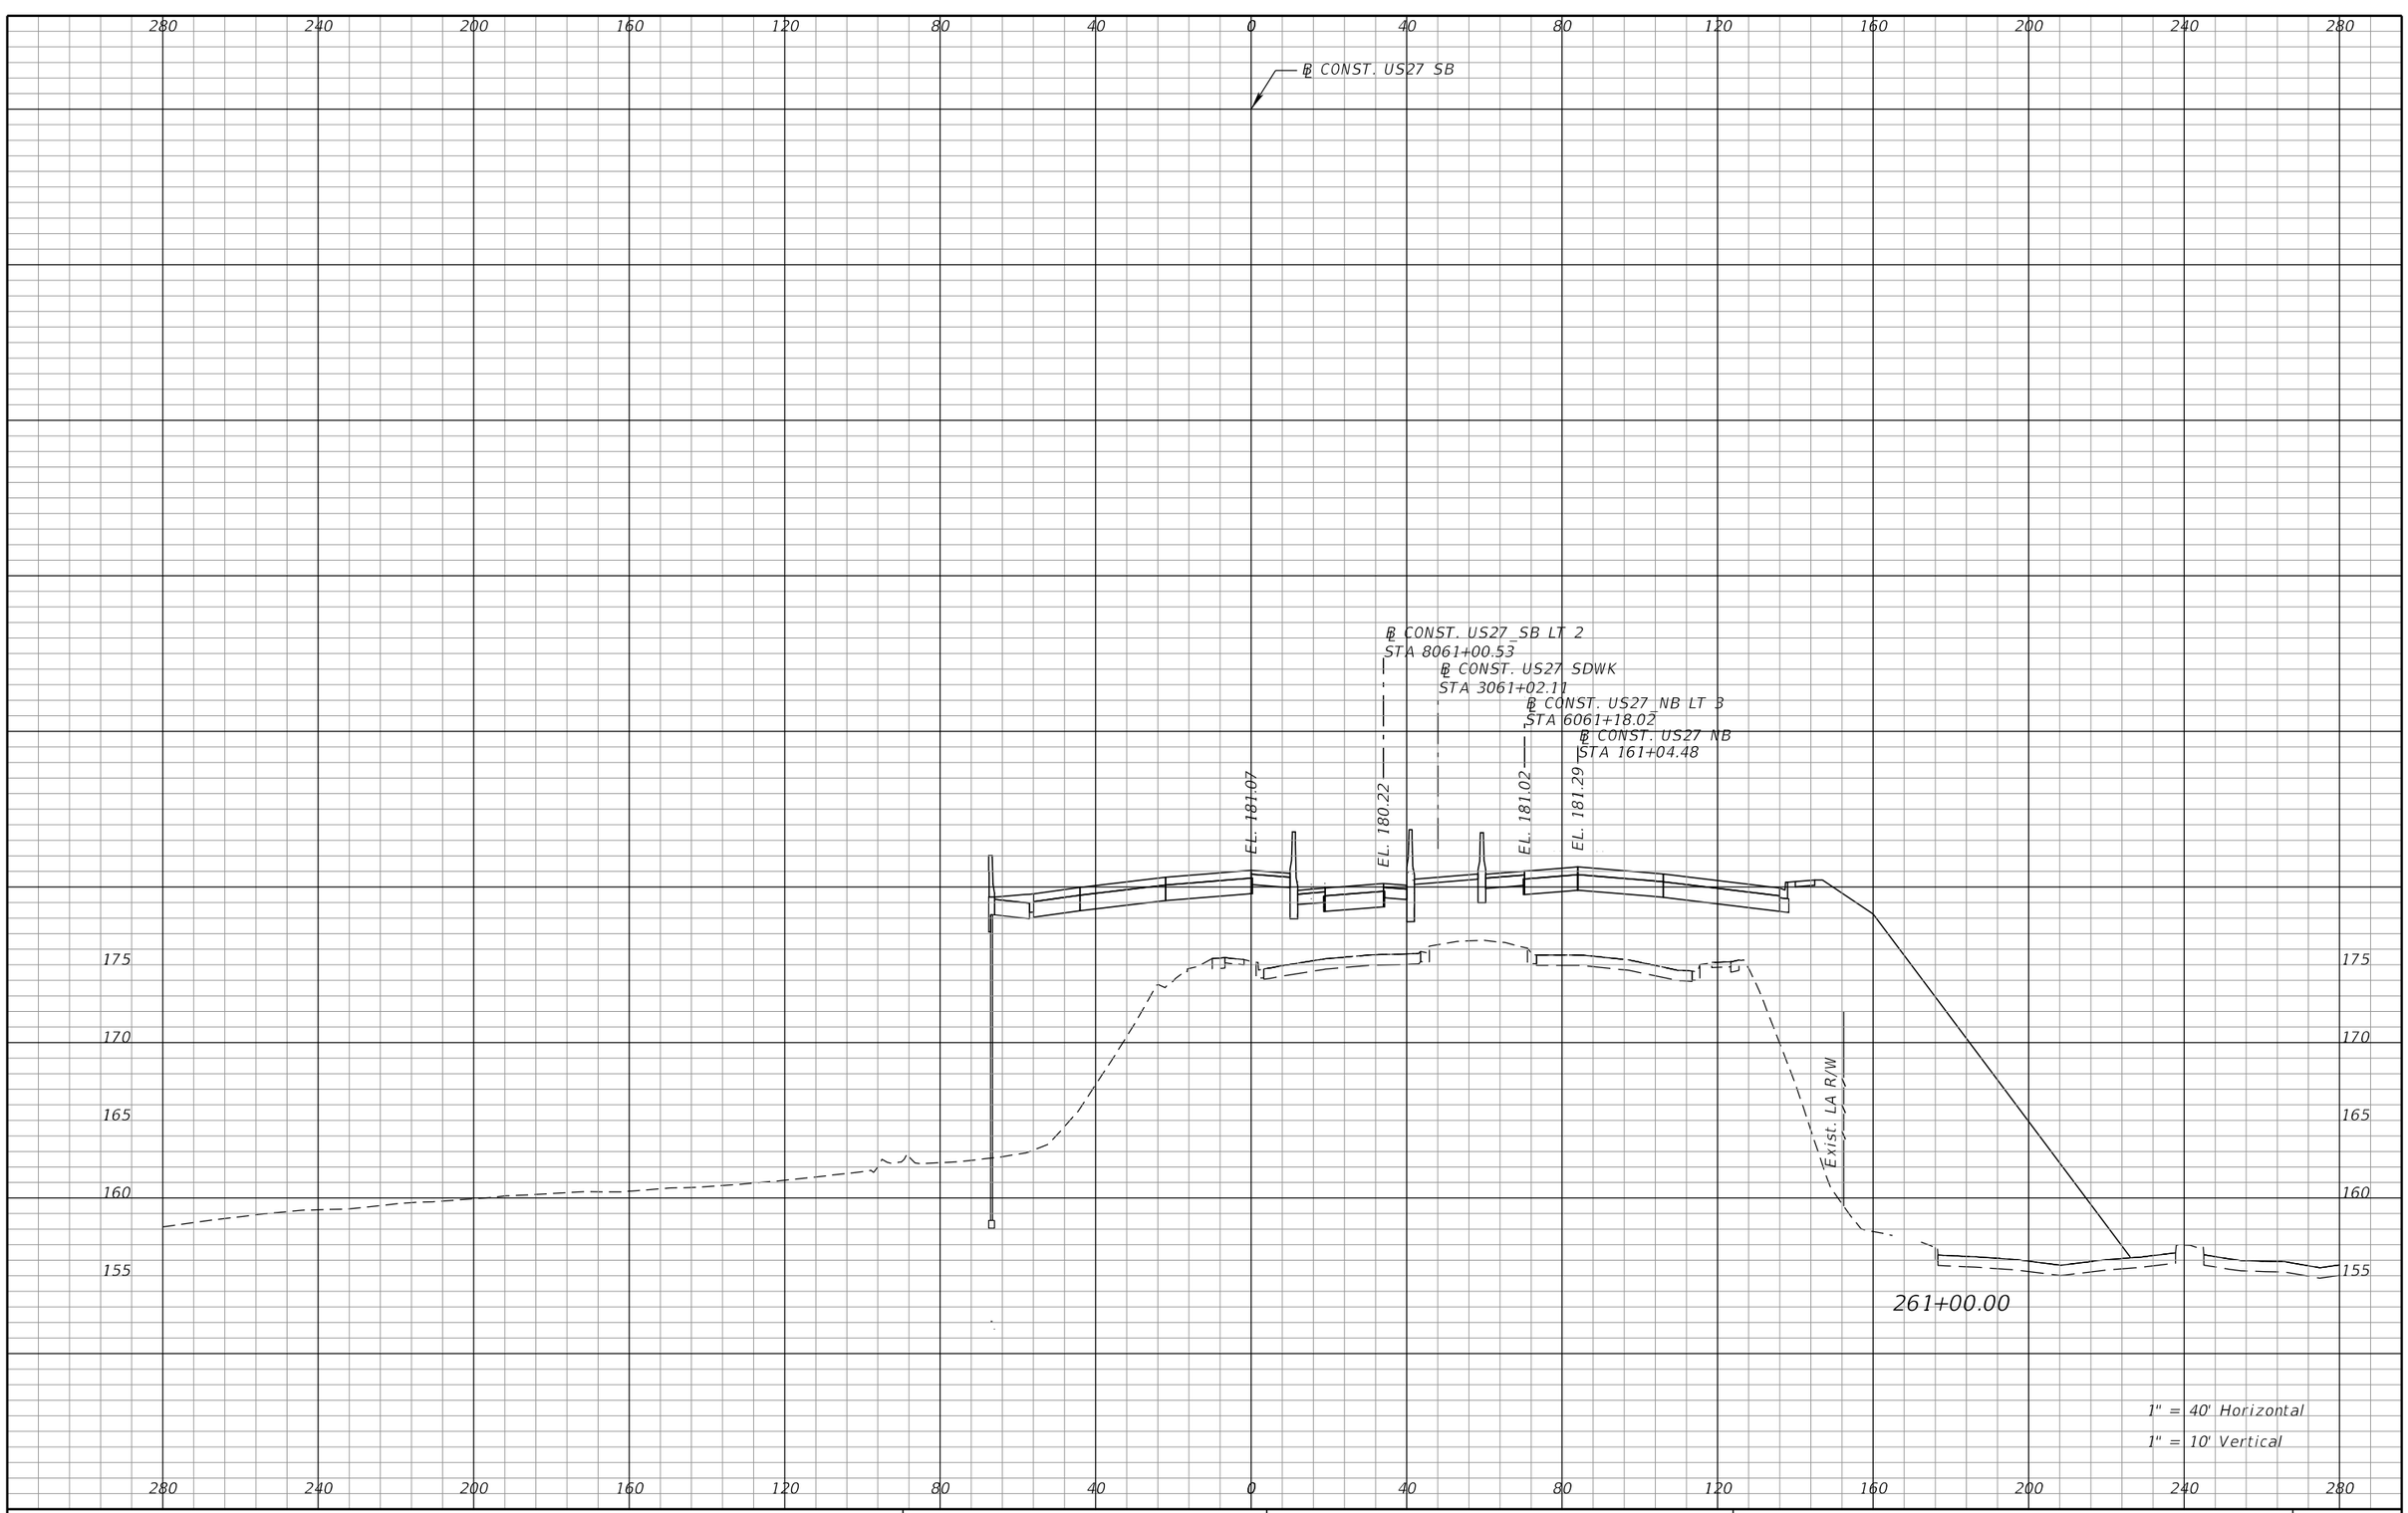

REVISIONS			
DATE	DESCRIPTION	DATE	DESCRIPTION

DEWBERRY ENGINEERS INC.
800 NORTH MAGNOLIA AVENUE, SUITE 1000
ORLANDO, FL 32803
CERTIFICATE OF AUTHORIZATION 8794

STATE OF FLORIDA
DEPARTMENT OF TRANSPORTATION


ROAD NO.	COUNTY	FINANCIAL PROJECT ID
SR 400	POLK	201210-3-52-1

US 27
CROSS SECTIONS

SHEET NO. 404

PRELIMINARY: NOT FOR CONSTRUCTION

cfraser 3/10/2017 10:59:01 AM c:\pwworking\aecom_na\cfraser\dms28180\RDXSRD01_SEGA_US27SB.DGN

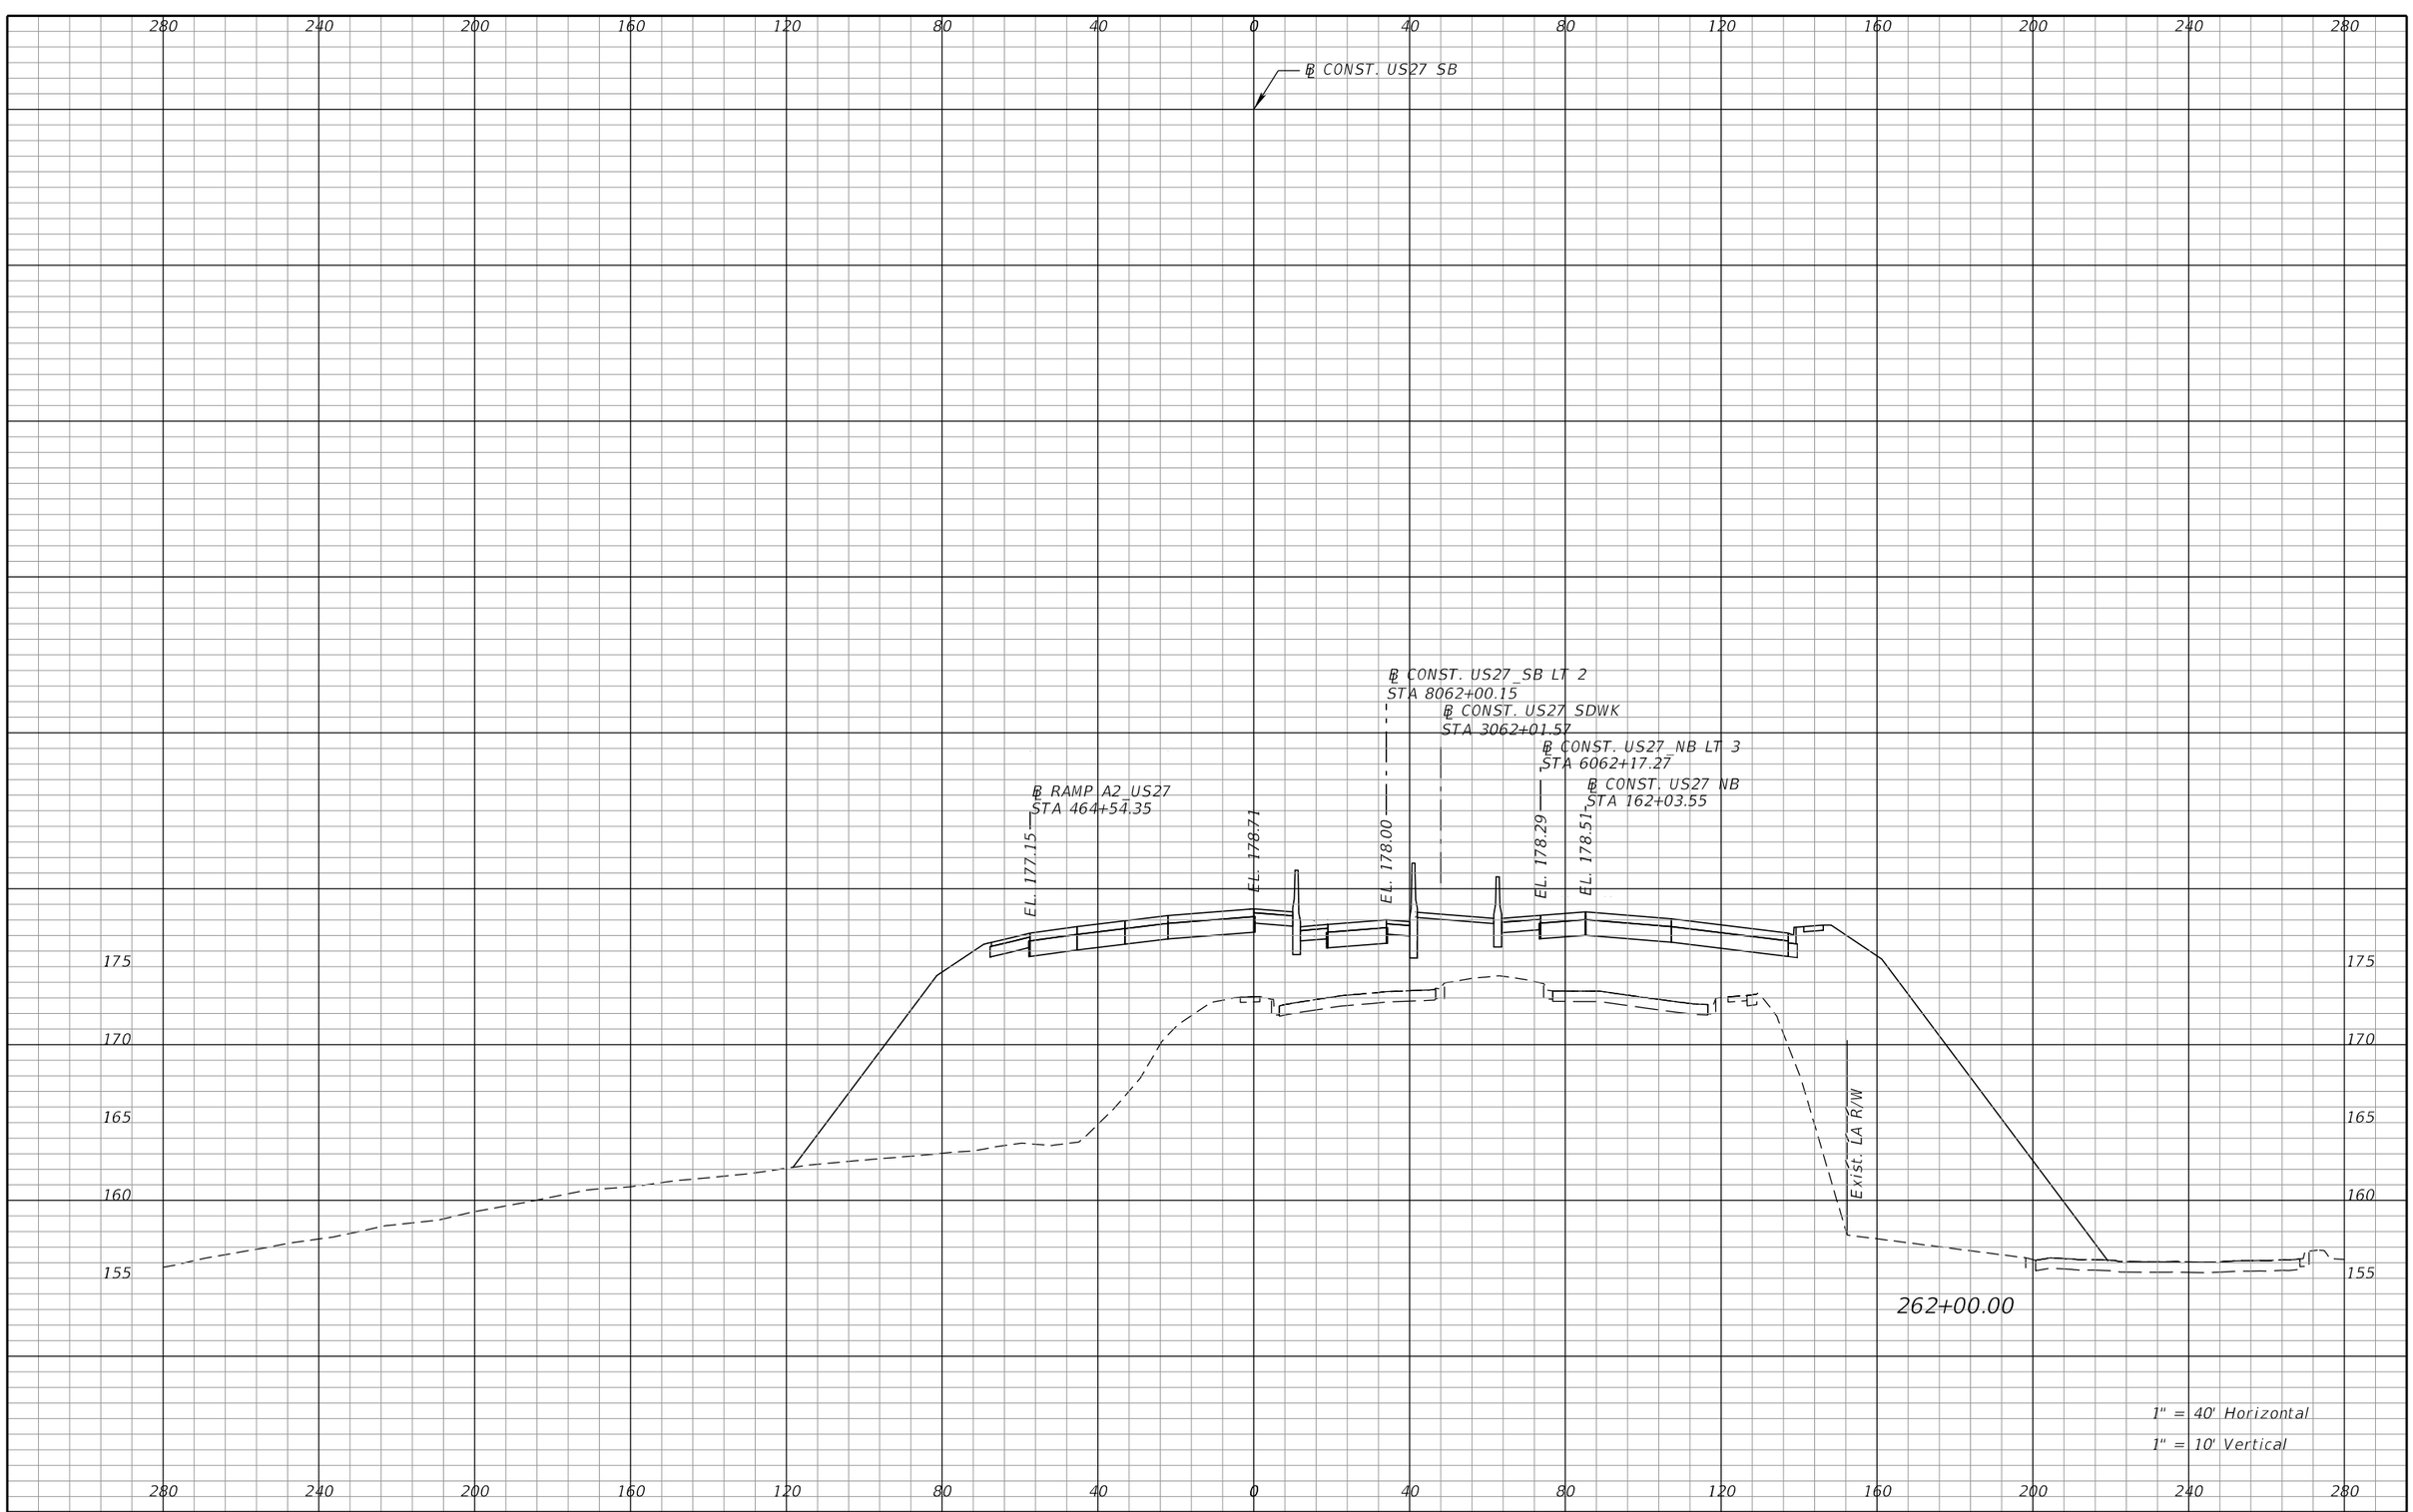

REVISIONS			
DATE	DESCRIPTION	DATE	DESCRIPTION

DEWBERRY ENGINEERS INC.
800 NORTH MAGNOLIA AVENUE, SUITE 1000
ORLANDO, FL 32803
CERTIFICATE OF AUTHORIZATION 8794

STATE OF FLORIDA
DEPARTMENT OF TRANSPORTATION


ROAD NO.	COUNTY	FINANCIAL PROJECT ID
SR 400	POLK	201210-3-52-1

US 27
CROSS SECTIONS

SHEET NO. 405

PRELIMINARY: NOT FOR CONSTRUCTION

cfraser 3/10/2017 10:59:01 AM c:\pwworking\aecom_na\cfraser\dms28180\RDXSRD01_SEGA_US27SB.DGN

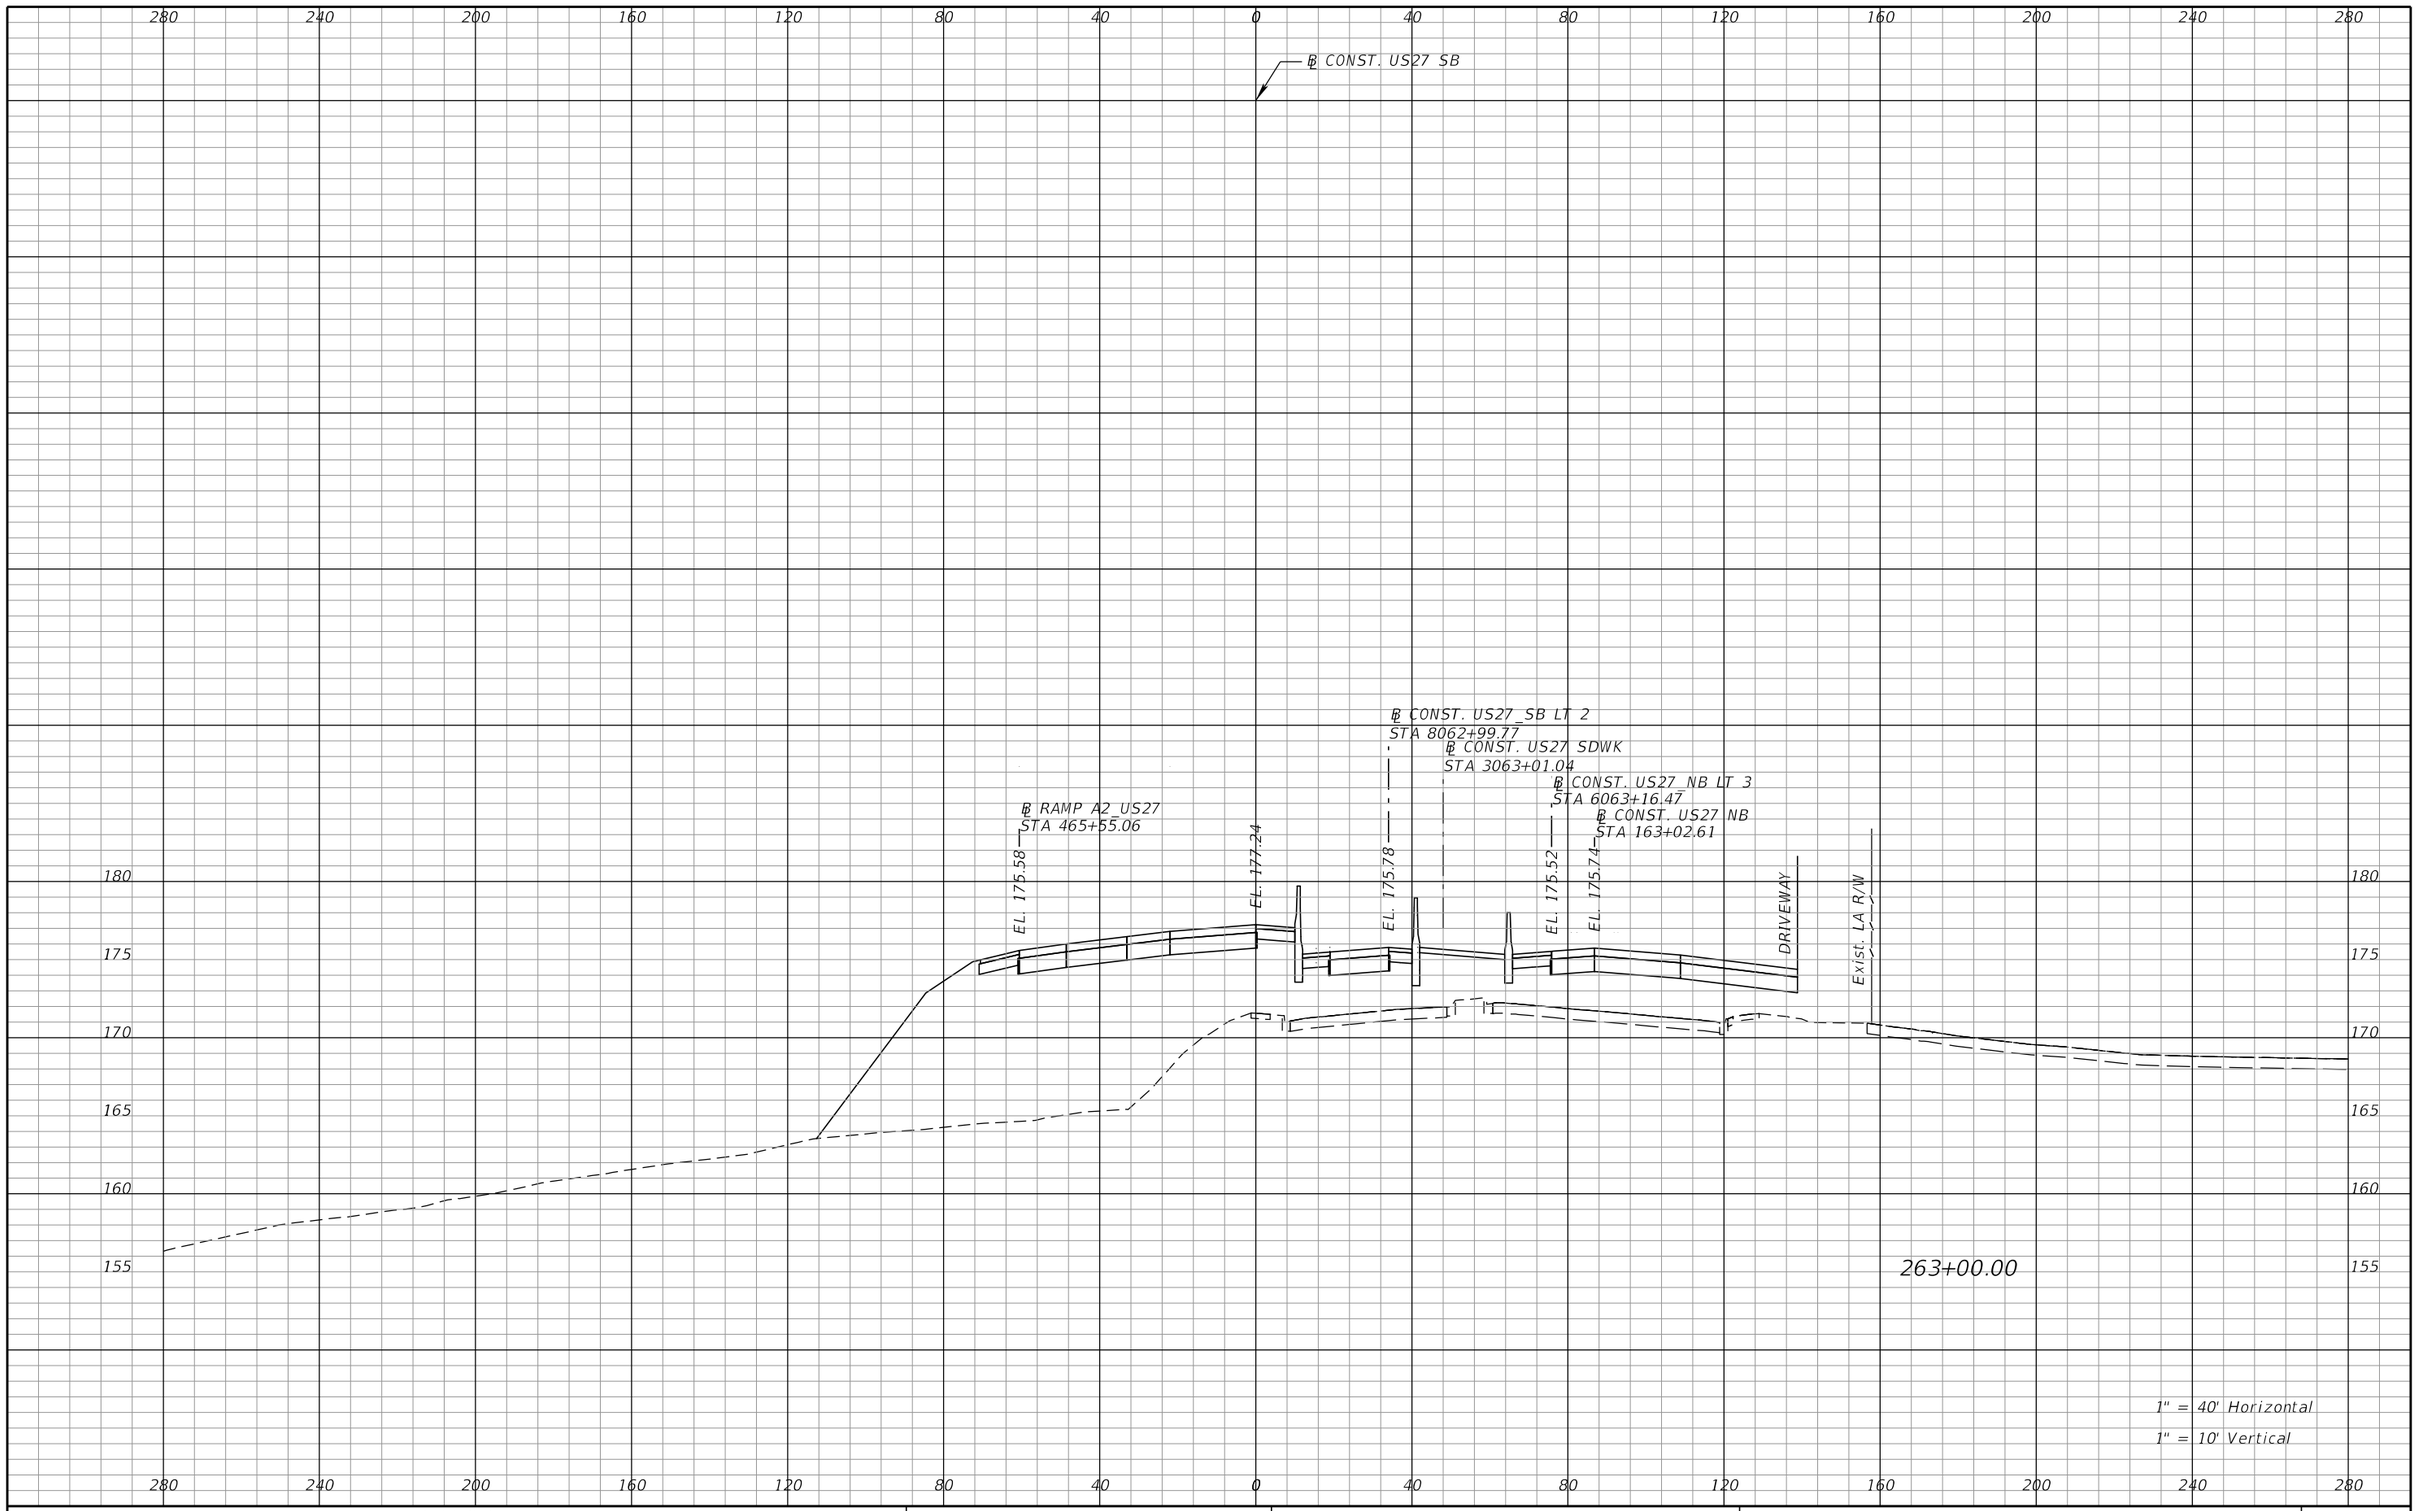

REVISIONS			
DATE	DESCRIPTION	DATE	DESCRIPTION

DEWBERRY ENGINEERS INC.
800 NORTH MAGNOLIA AVENUE, SUITE 1000
ORLANDO, FL 32803
CERTIFICATE OF AUTHORIZATION 8794


STATE OF FLORIDA
DEPARTMENT OF TRANSPORTATION

ROAD NO.	COUNTY	FINANCIAL PROJECT ID
SR 400	POLK	201210-3-52-1

US 27
CROSS SECTIONS

SHEET NO. 406

PRELIMINARY; NOT FOR CONSTRUCTION

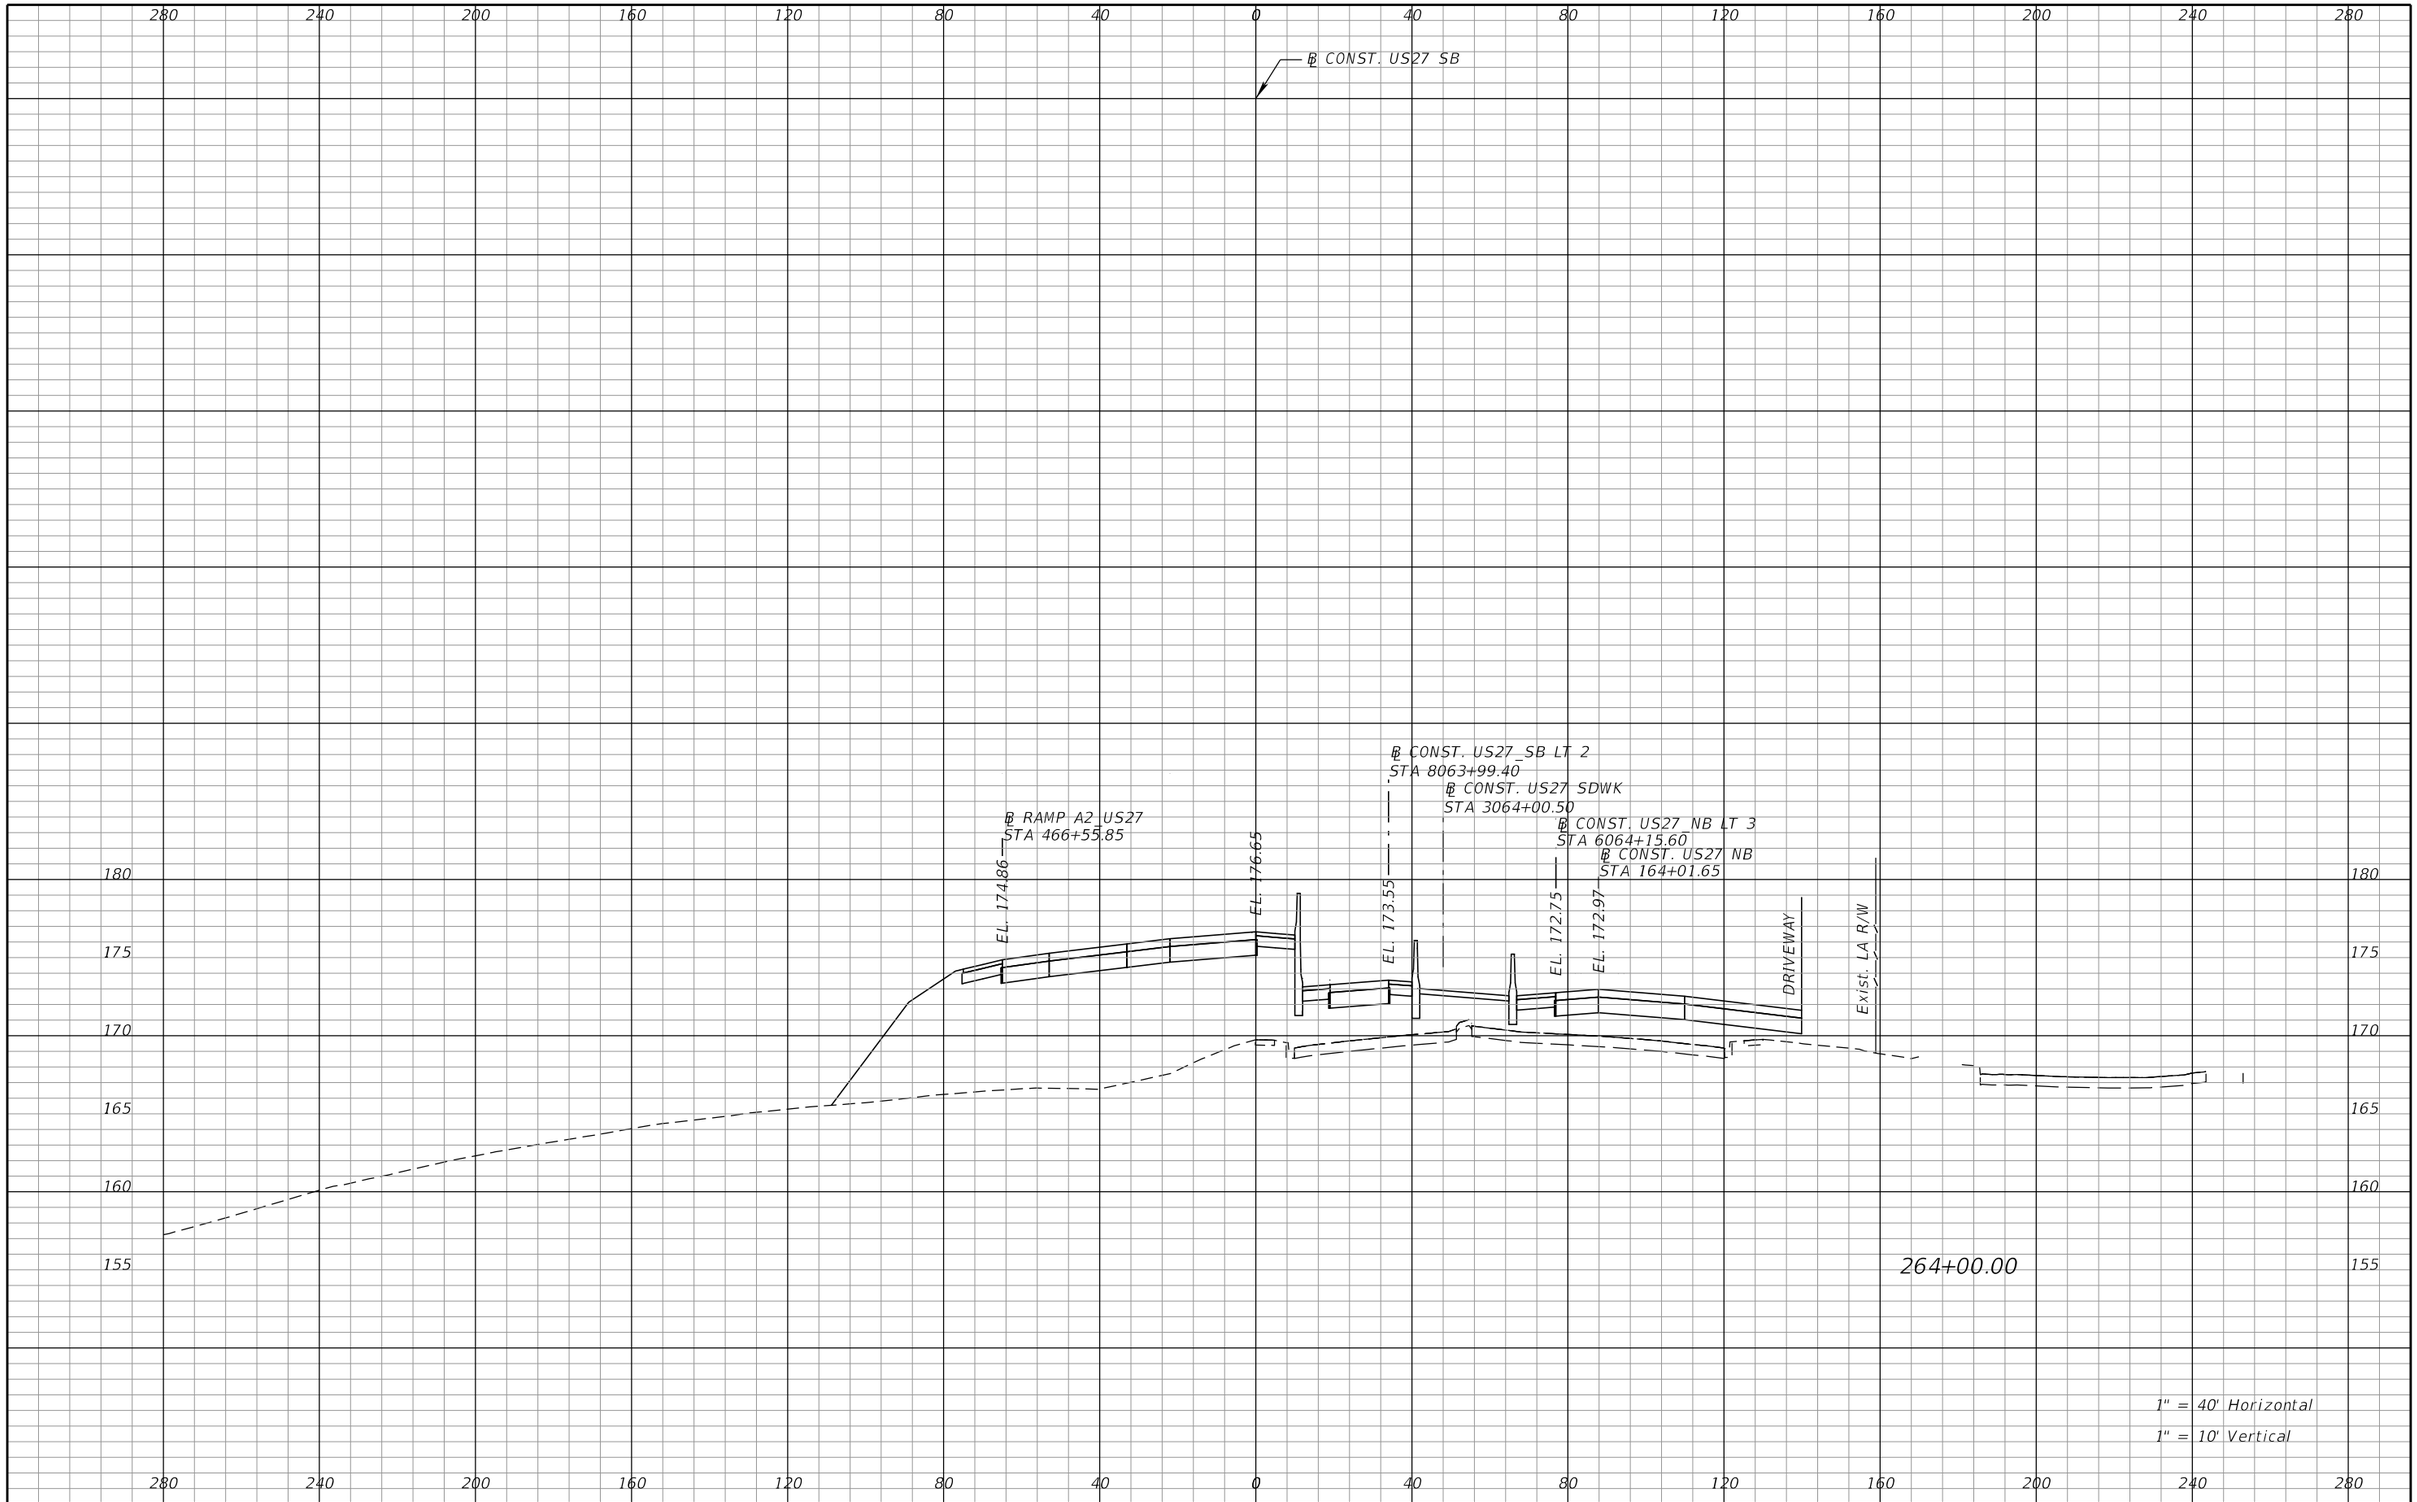

REVISIONS			
DATE	DESCRIPTION	DATE	DESCRIPTION

DEWBERRY ENGINEERS INC.
800 NORTH MAGNOLIA AVENUE, SUITE 1000
ORLANDO, FL 32803
CERTIFICATE OF AUTHORIZATION 8794

STATE OF FLORIDA
DEPARTMENT OF TRANSPORTATION


ROAD NO.	COUNTY	FINANCIAL PROJECT ID
SR 400	POLK	201210-3-52-1

US 27
CROSS SECTIONS

SHEET NO. 407

PRELIMINARY; NOT FOR CONSTRUCTION

cfraser 3/10/2017 10:59:01 AM c:\pwworking\aecom_na\cfraser\dms28180\RDXSRD01_SEGA_US27SB.DGN

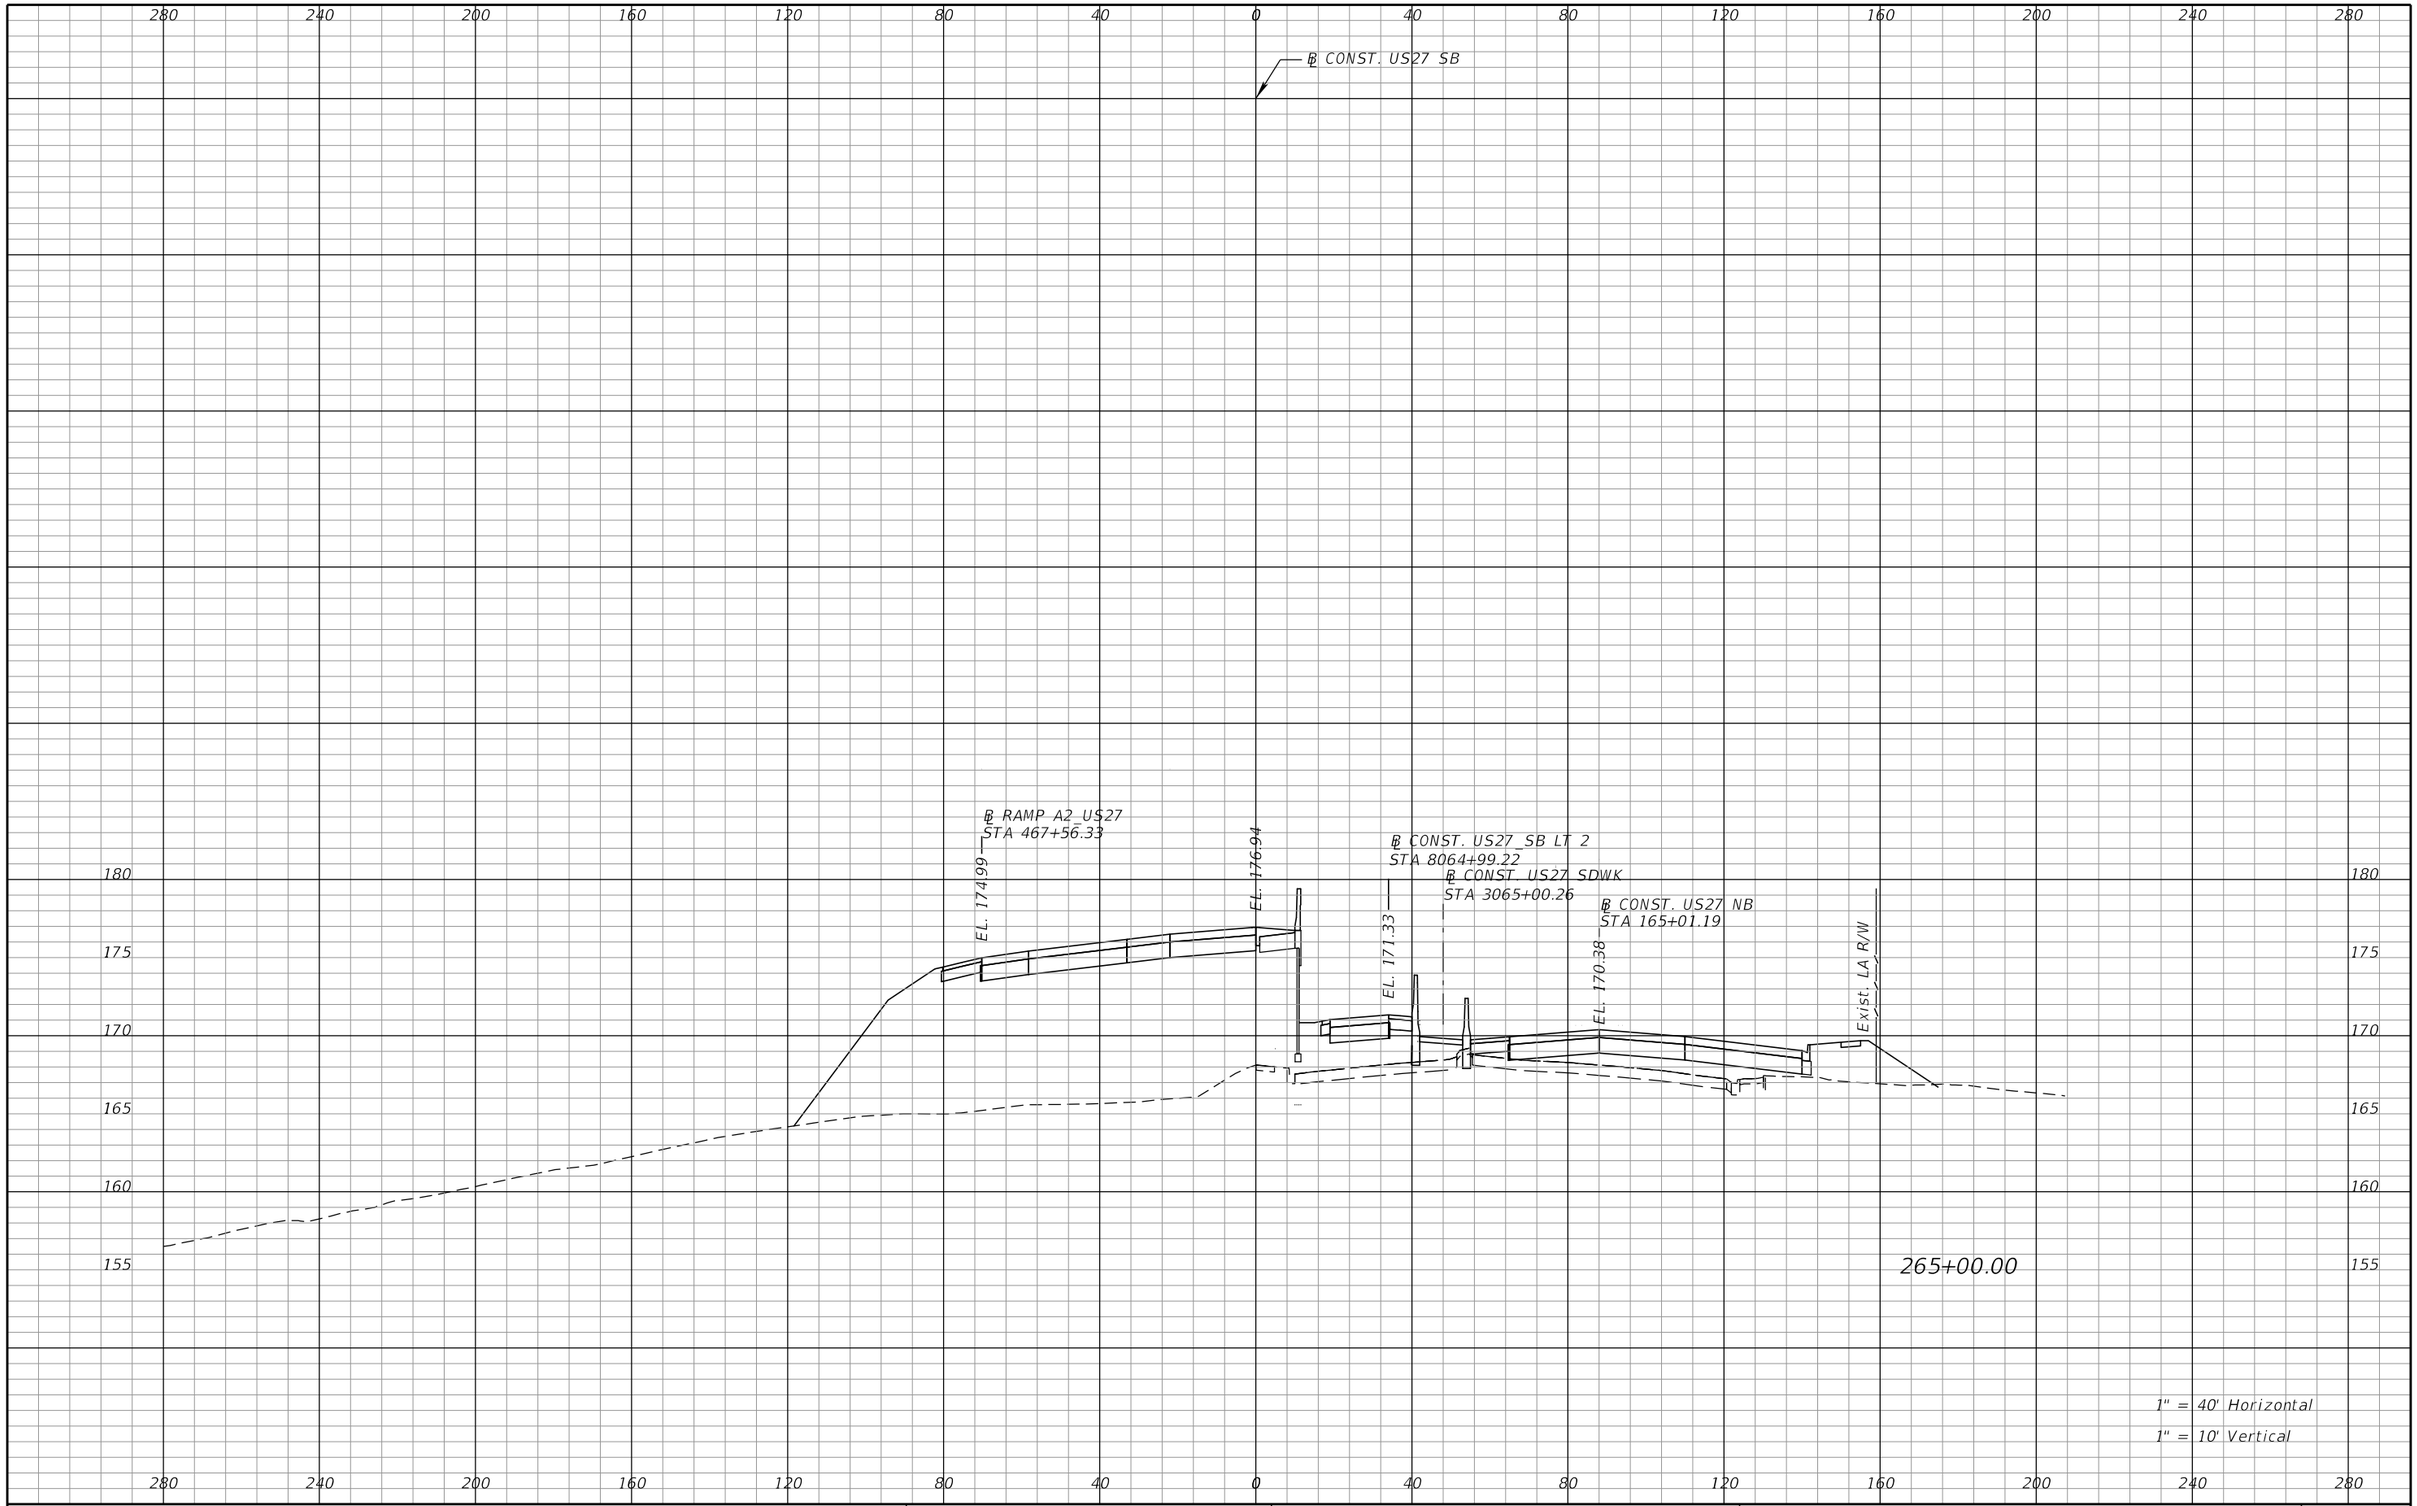

REVISIONS			
DATE	DESCRIPTION	DATE	DESCRIPTION

DEWBERRY ENGINEERS INC.
800 NORTH MAGNOLIA AVENUE, SUITE 1000
ORLANDO, FL 32803
CERTIFICATE OF AUTHORIZATION 8794

STATE OF FLORIDA
DEPARTMENT OF TRANSPORTATION


ROAD NO.	COUNTY	FINANCIAL PROJECT ID
SR 400	POLK	201210-3-52-1

US27
CROSS SECTIONS

SHEET NO. 408

PRELIMINARY: NOT FOR CONSTRUCTION

cfraser 3/10/2017 10:59:02 AM c:\pwworking\aecom_na\cfraser\dms28180\RDXSRD01_SEGA_US27SB.DGN

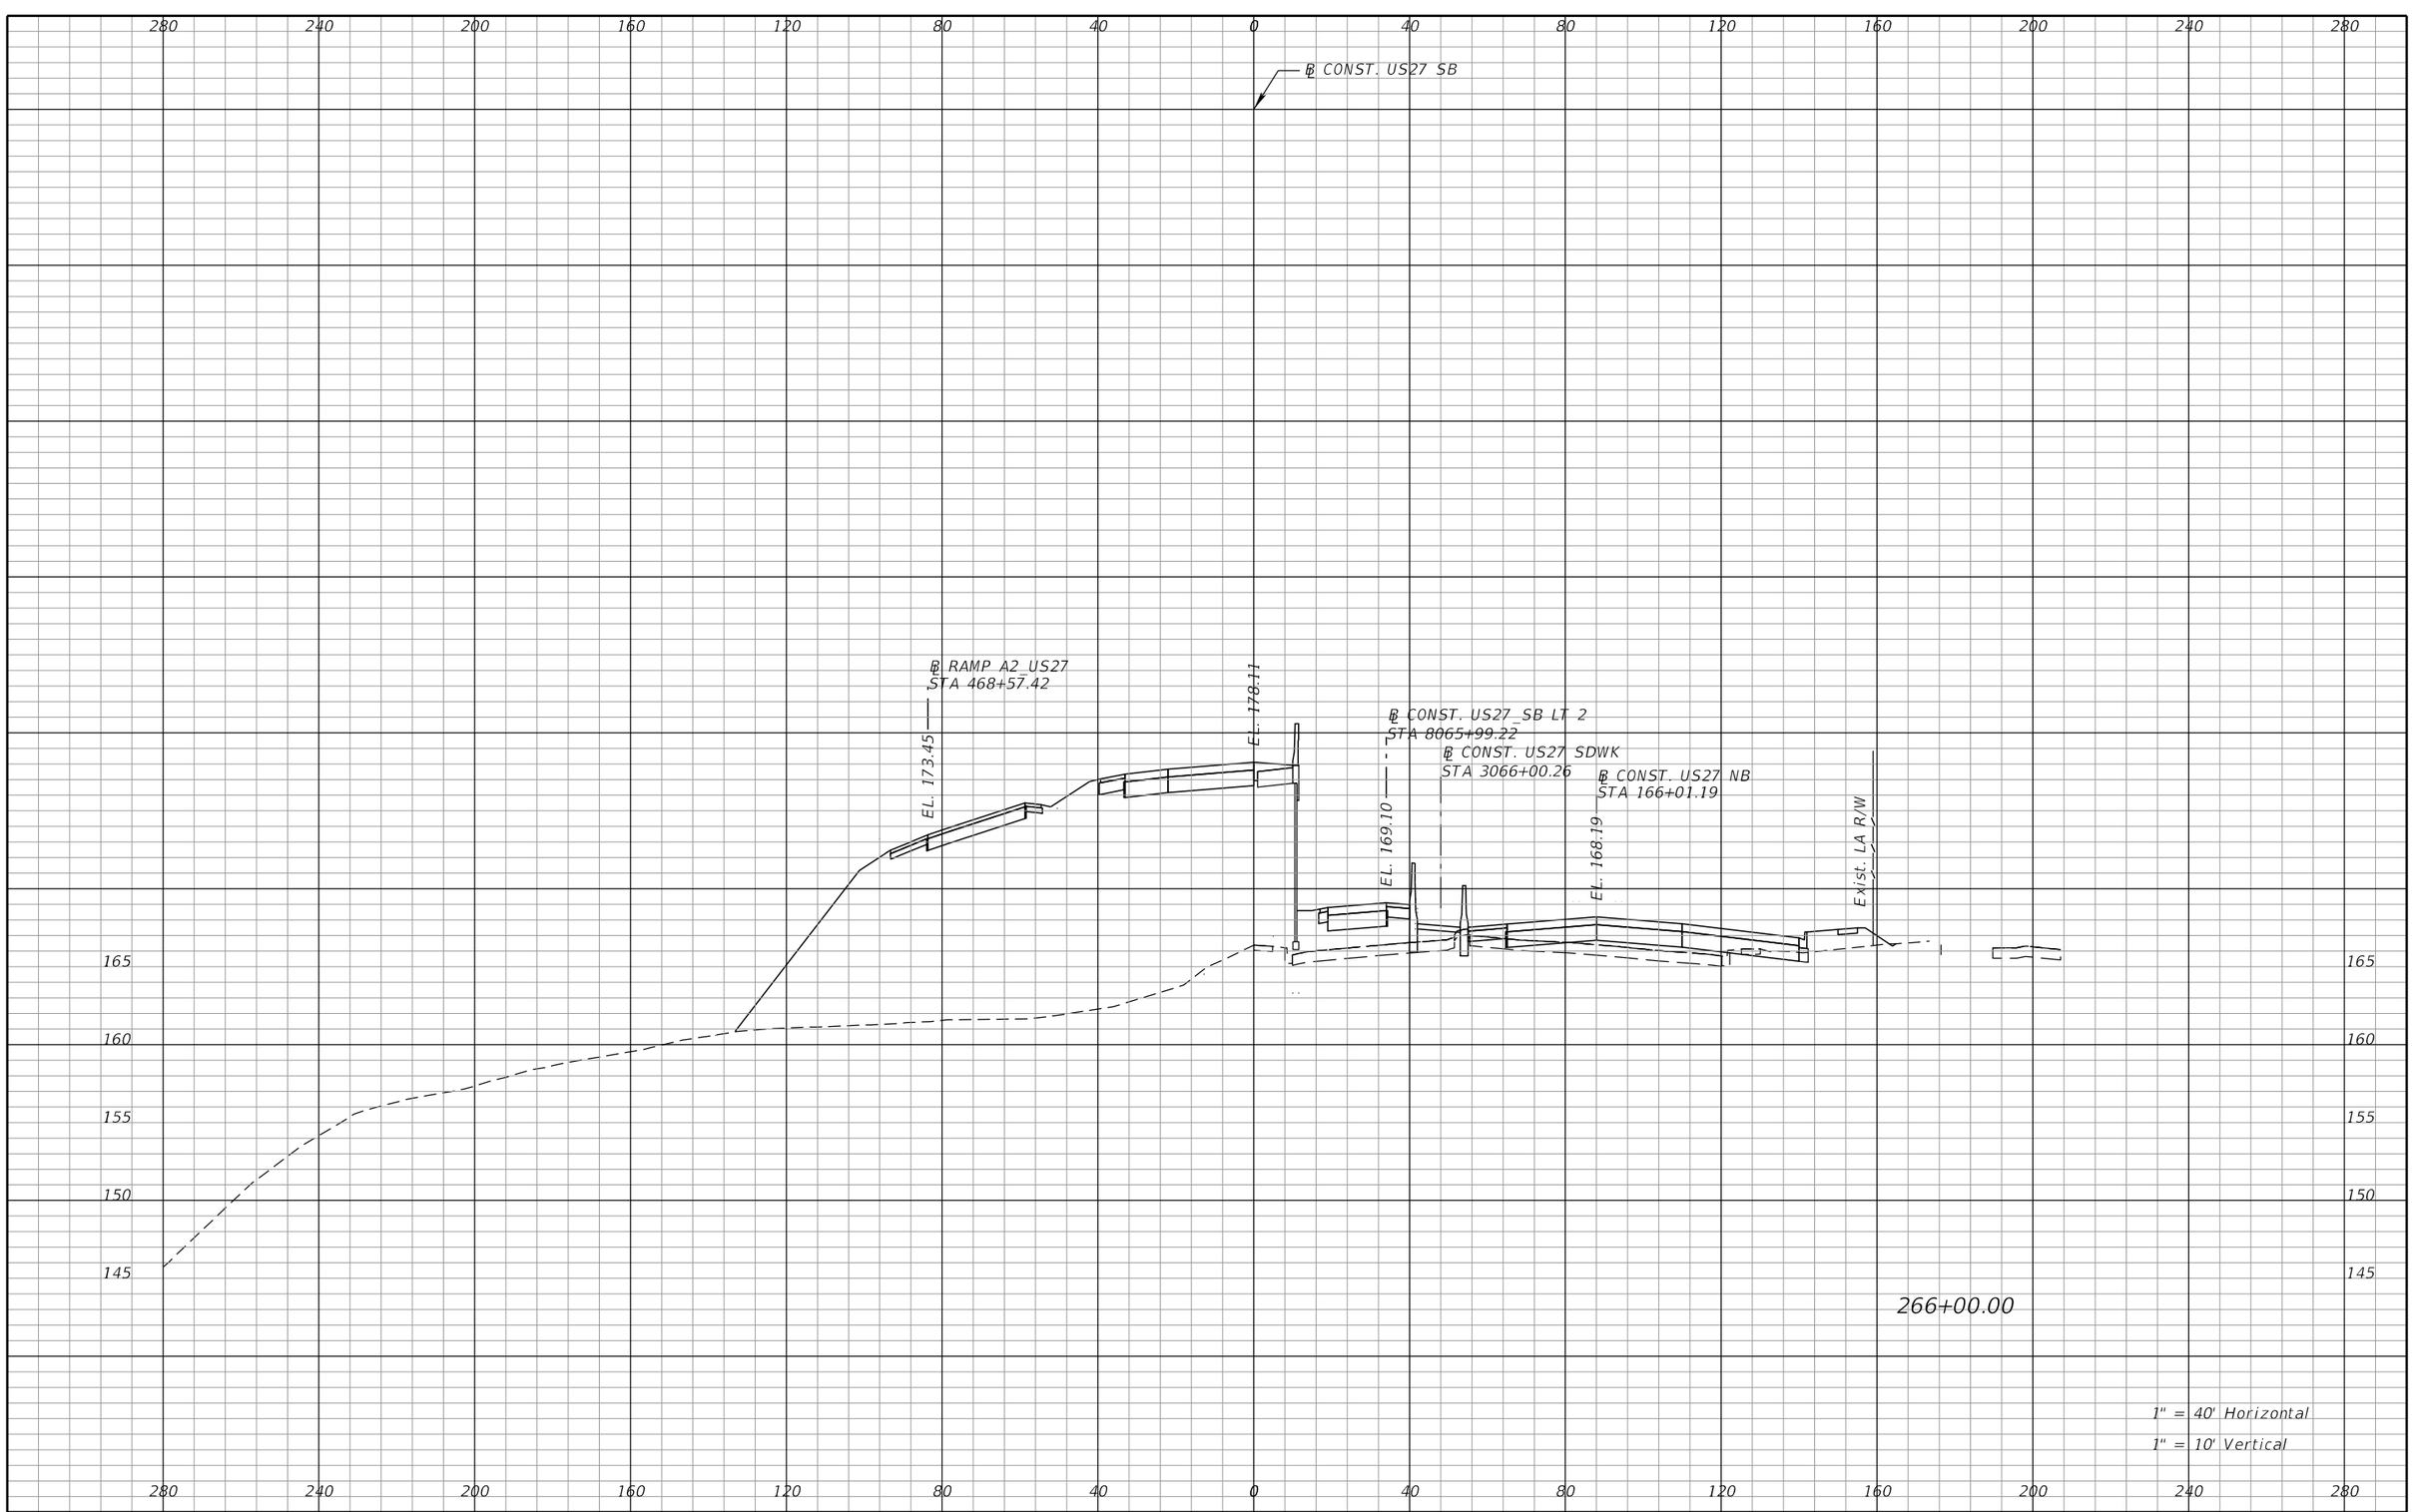

REVISIONS			
DATE	DESCRIPTION	DATE	DESCRIPTION

DEWBERRY ENGINEERS INC.
800 NORTH MAGNOLIA AVENUE, SUITE 1000
ORLANDO, FL 32803
CERTIFICATE OF AUTHORIZATION 8794


STATE OF FLORIDA
DEPARTMENT OF TRANSPORTATION

ROAD NO.	COUNTY	FINANCIAL PROJECT ID
SR 400	POLK	201210-3-52-1

US 27
CROSS SECTIONS

SHEET NO. 409

PRELIMINARY: NOT FOR CONSTRUCTION

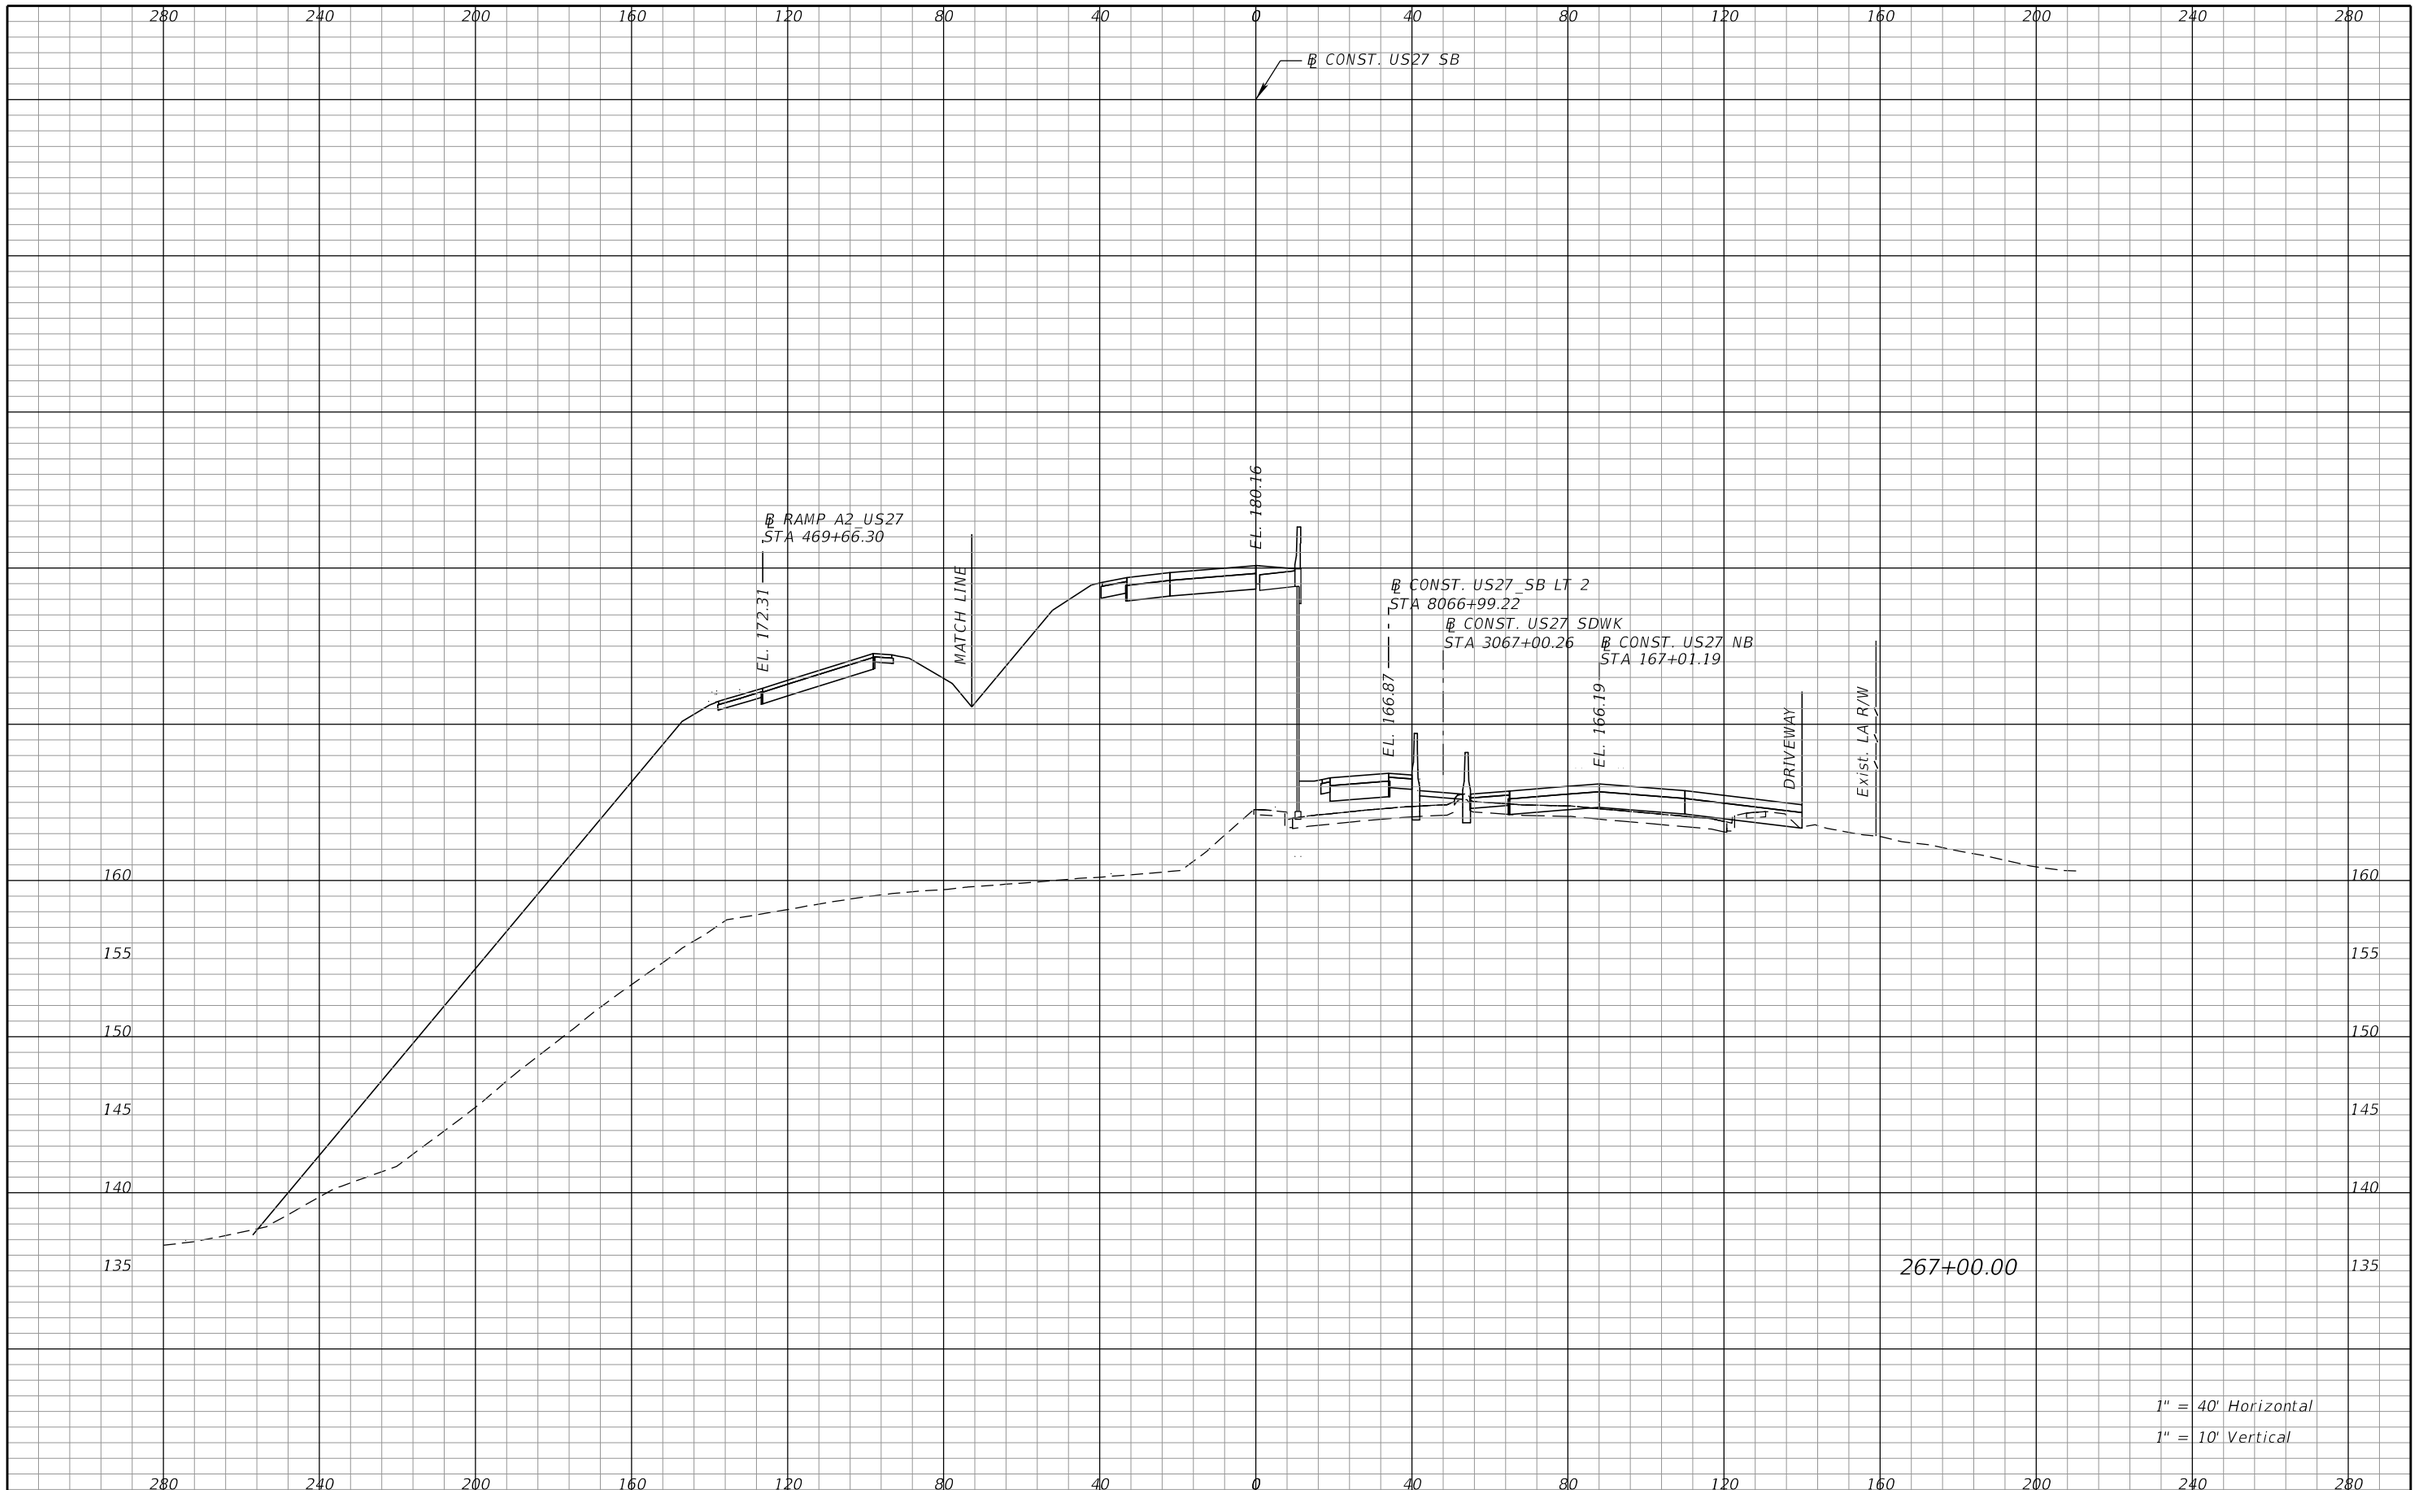

REVISIONS			
DATE	DESCRIPTION	DATE	DESCRIPTION

DEWBERRY ENGINEERS INC.
800 NORTH MAGNOLIA AVENUE, SUITE 1000
ORLANDO, FL 32803
CERTIFICATE OF AUTHORIZATION 8794

STATE OF FLORIDA
DEPARTMENT OF TRANSPORTATION


ROAD NO.	COUNTY	FINANCIAL PROJECT ID
SR 400	POLK	201210-3-52-1

US27
CROSS SECTIONS

SHEET NO. 410

PRELIMINARY: NOT FOR CONSTRUCTION

cfraser 3/10/2017 10:59:03 AM c:\pwworking\aecom_na\cfraser\dms28180\RDXSRD01_SEGA_US27SB.DGN

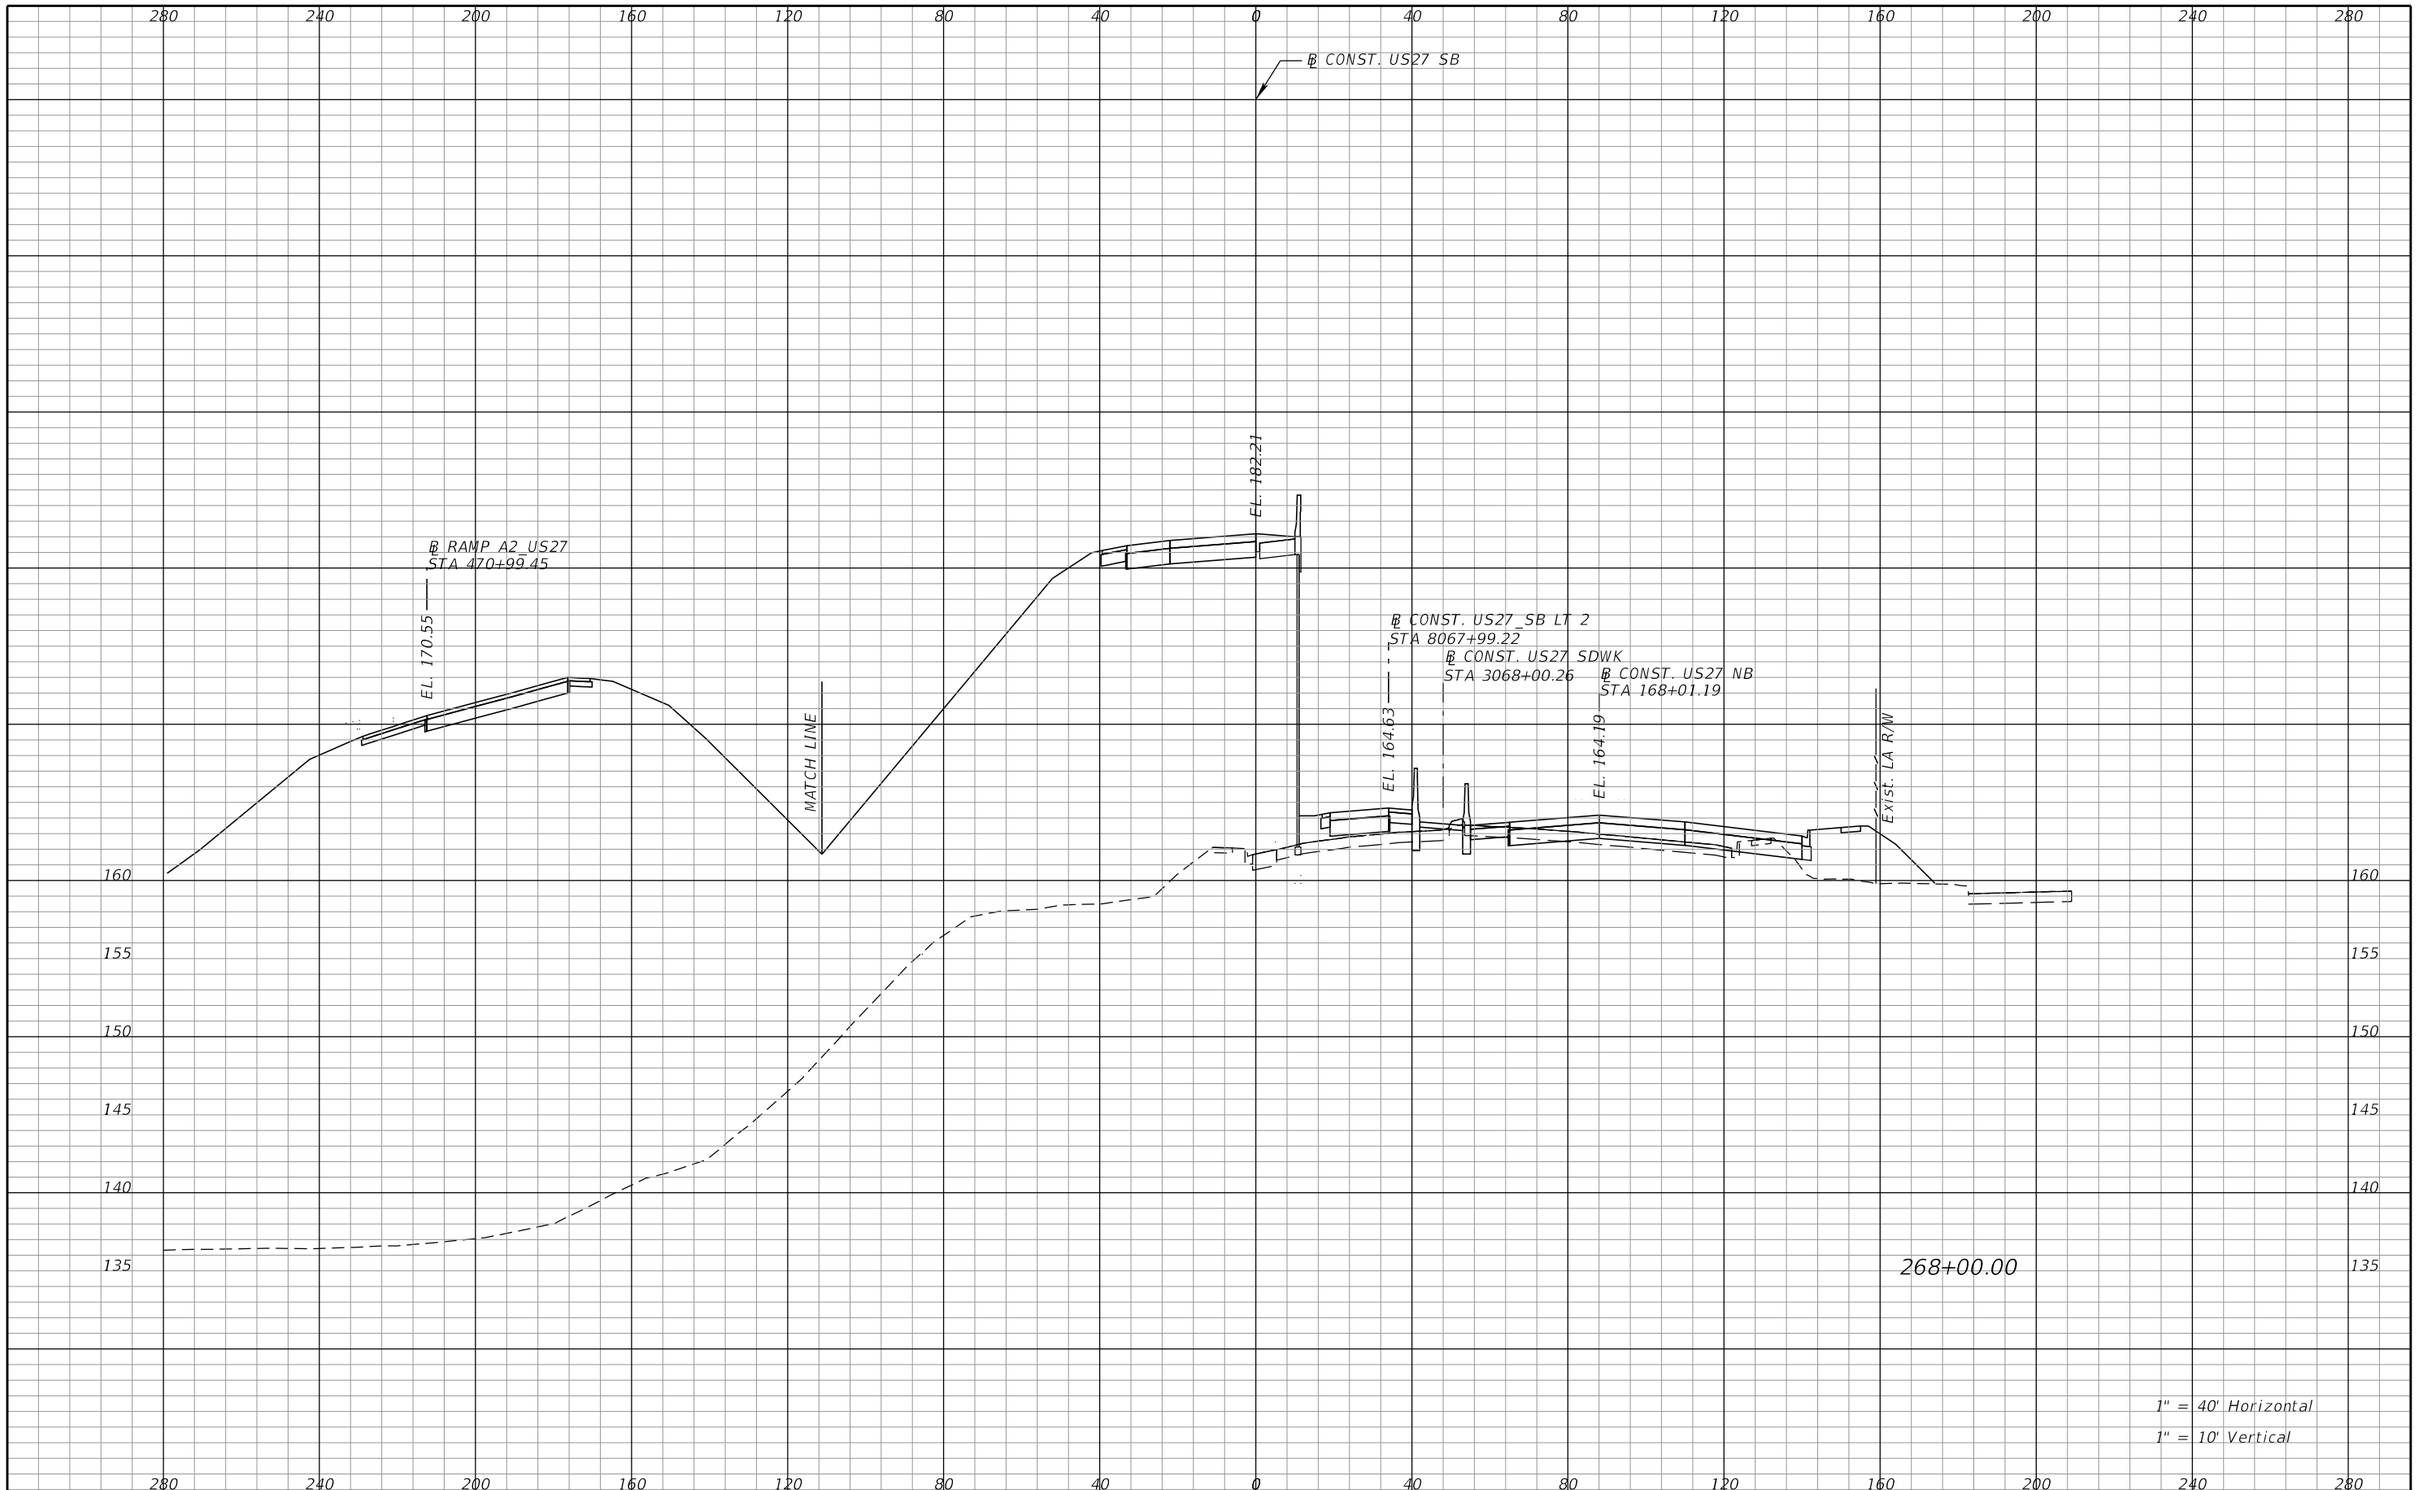

REVISIONS			
DATE	DESCRIPTION	DATE	DESCRIPTION

DEWBERRY ENGINEERS INC.
800 NORTH MAGNOLIA AVENUE, SUITE 1000
ORLANDO, FL 32803
CERTIFICATE OF AUTHORIZATION 8794

STATE OF FLORIDA
DEPARTMENT OF TRANSPORTATION


ROAD NO.	COUNTY	FINANCIAL PROJECT ID
SR 400	POLK	201210-3-52-1

US27
CROSS SECTIONS

SHEET NO. 411

PRELIMINARY: NOT FOR CONSTRUCTION

cfraser 3/10/2017 10:59:03 AM c:\pwworking\aecom_na\cfraser\dms28180\RDXSRD01_SEGA_US27SB.DGN

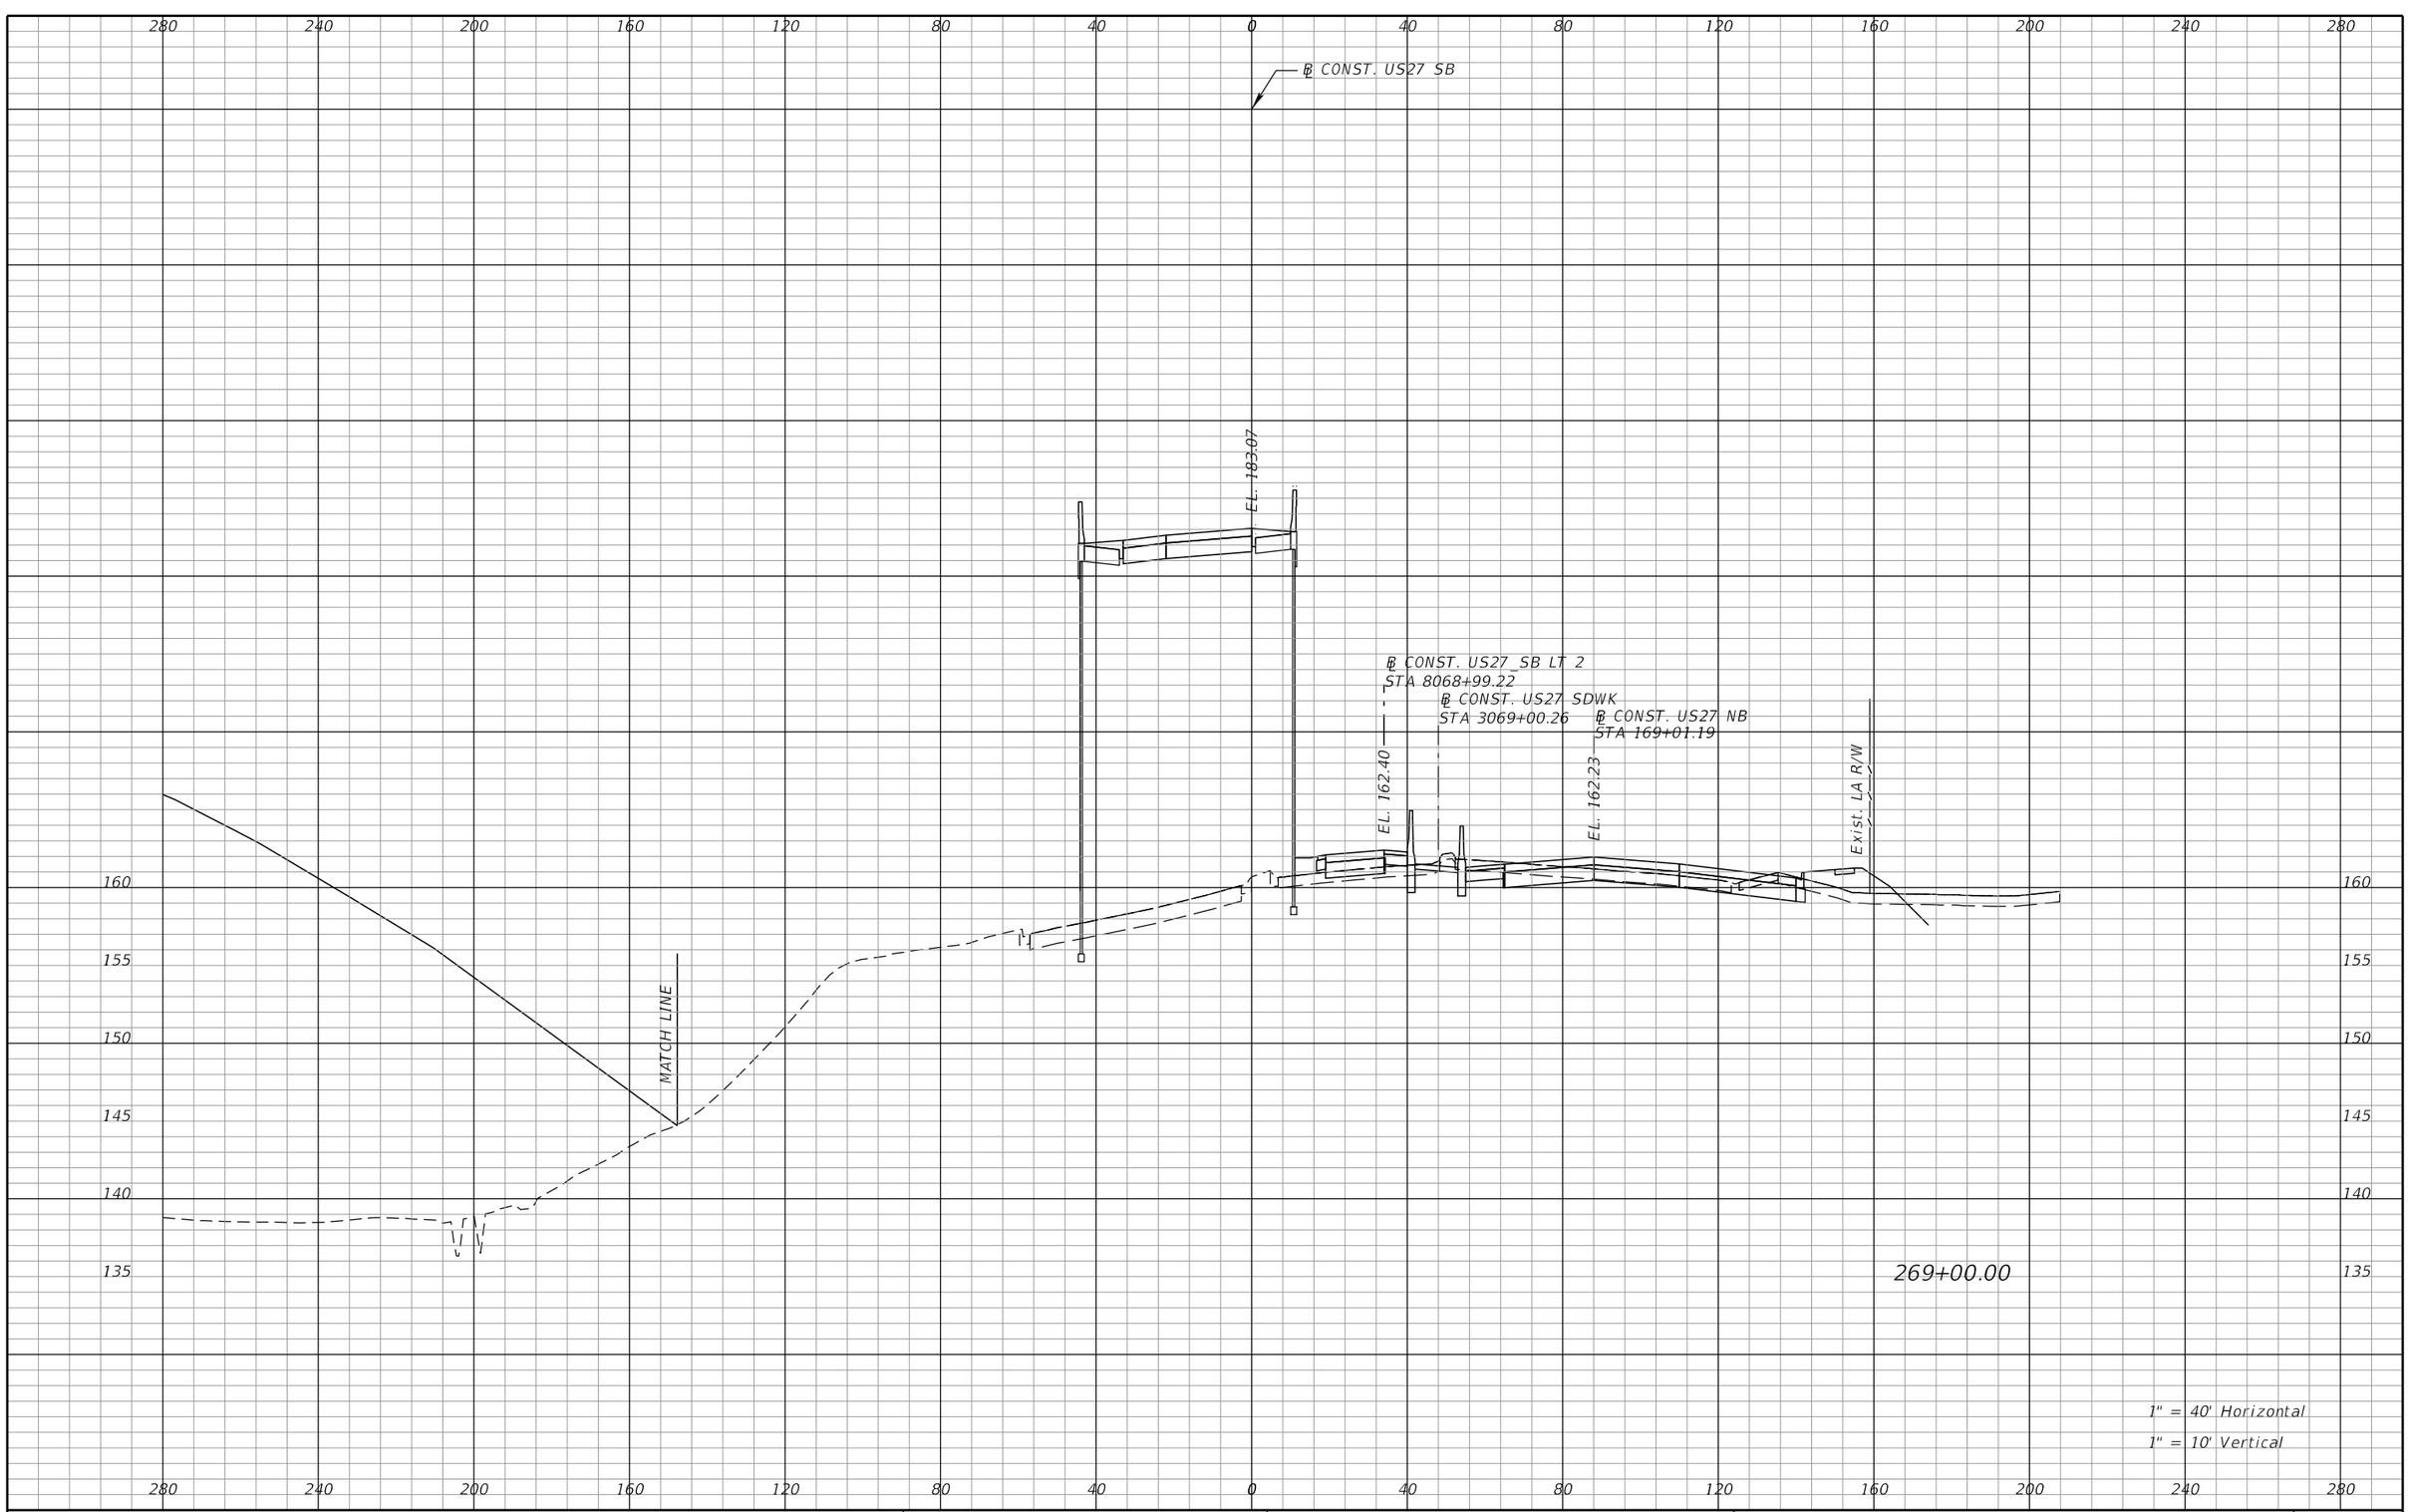

REVISIONS			
DATE	DESCRIPTION	DATE	DESCRIPTION

DEWBERRY ENGINEERS INC.
800 NORTH MAGNOLIA AVENUE, SUITE 1000
ORLANDO, FL 32803
CERTIFICATE OF AUTHORIZATION 8794

STATE OF FLORIDA
DEPARTMENT OF TRANSPORTATION


ROAD NO.	COUNTY	FINANCIAL PROJECT ID
SR 400	POLK	201210-3-52-1

US27
CROSS SECTIONS

SHEET NO. 412

PRELIMINARY: NOT FOR CONSTRUCTION

cfraser 3/10/2017 10:59:04 AM c:\pwworking\aecom_na\cfraser\dms28180\RDXSRD01_SEGA_US27SB.DGN

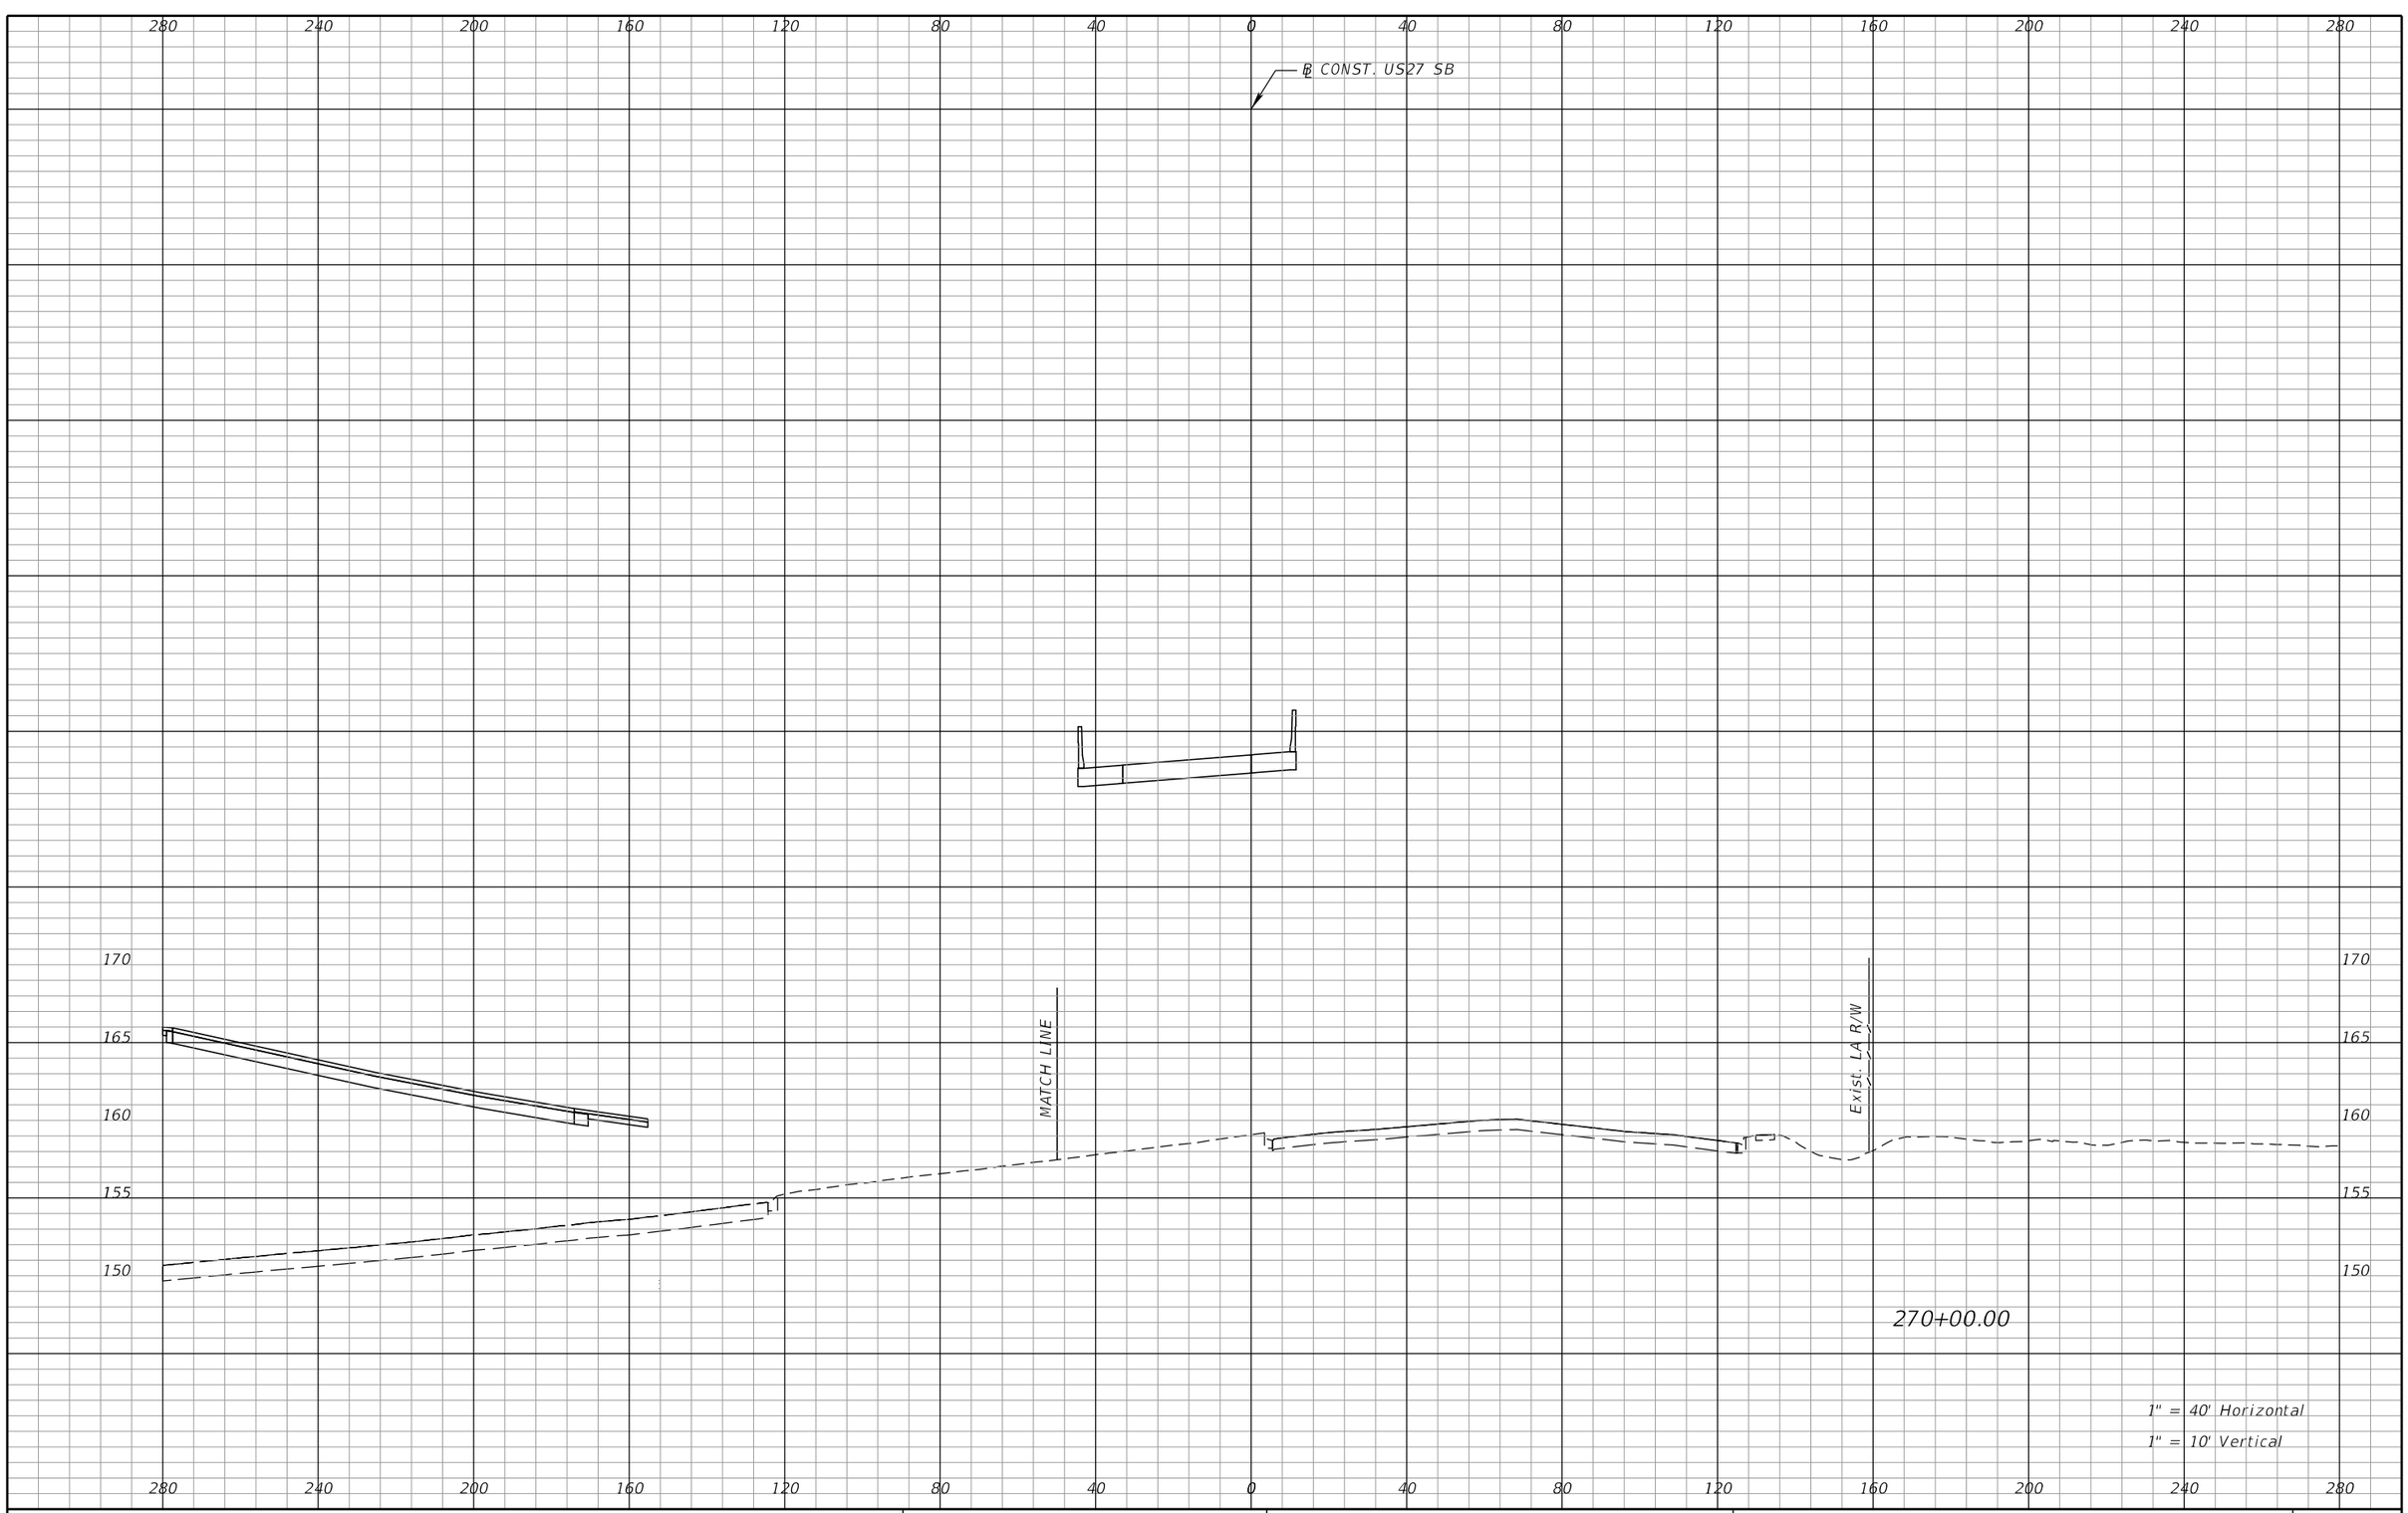

REVISIONS			
DATE	DESCRIPTION	DATE	DESCRIPTION

DEWBERRY ENGINEERS INC.
800 NORTH MAGNOLIA AVENUE, SUITE 1000
ORLANDO, FL 32803
CERTIFICATE OF AUTHORIZATION 8794

STATE OF FLORIDA
DEPARTMENT OF TRANSPORTATION

ROAD NO.	COUNTY	FINANCIAL PROJECT ID
SR 400	POLK	201210-3-52-1

US 27
CROSS SECTIONS

SHEET NO. 413

PRELIMINARY: NOT FOR CONSTRUCTION

cfraser 3/10/2017 10:59:04 AM c:\pwworking\aecom_na\cfraser\dms28180\RDXSRD01_SEGA_US27SB.DGN

280 240 200 160 120 80 40 0 40 80 120 160 200 240 280

℄ CONST. US27 SB



170 165 160 155 150

MATCH LINE

EXIST. LA R/W

271+00.00

1" = 40' Horizontal
1" = 10' Vertical

280 240 200 160 120 80 40 0 40 80 120 160 200 240 280

REVISIONS			
DATE	DESCRIPTION	DATE	DESCRIPTION

DEWBERRY ENGINEERS INC.
800 NORTH MAGNOLIA AVENUE, SUITE 1000
ORLANDO, FL 32803
CERTIFICATE OF AUTHORIZATION 8794

STATE OF FLORIDA
DEPARTMENT OF TRANSPORTATION


ROAD NO.	COUNTY	FINANCIAL PROJECT ID
SR 400	POLK	201210-3-52-1

US 27
CROSS SECTIONS

SHEET NO. 414

PRELIMINARY: NOT FOR CONSTRUCTION

cfraser 3/10/2017 10:59:06 AM c:\pwworking\aecom_na\cfraser\dms28180\RDXSRD01_SEGA_US27SB.DGN

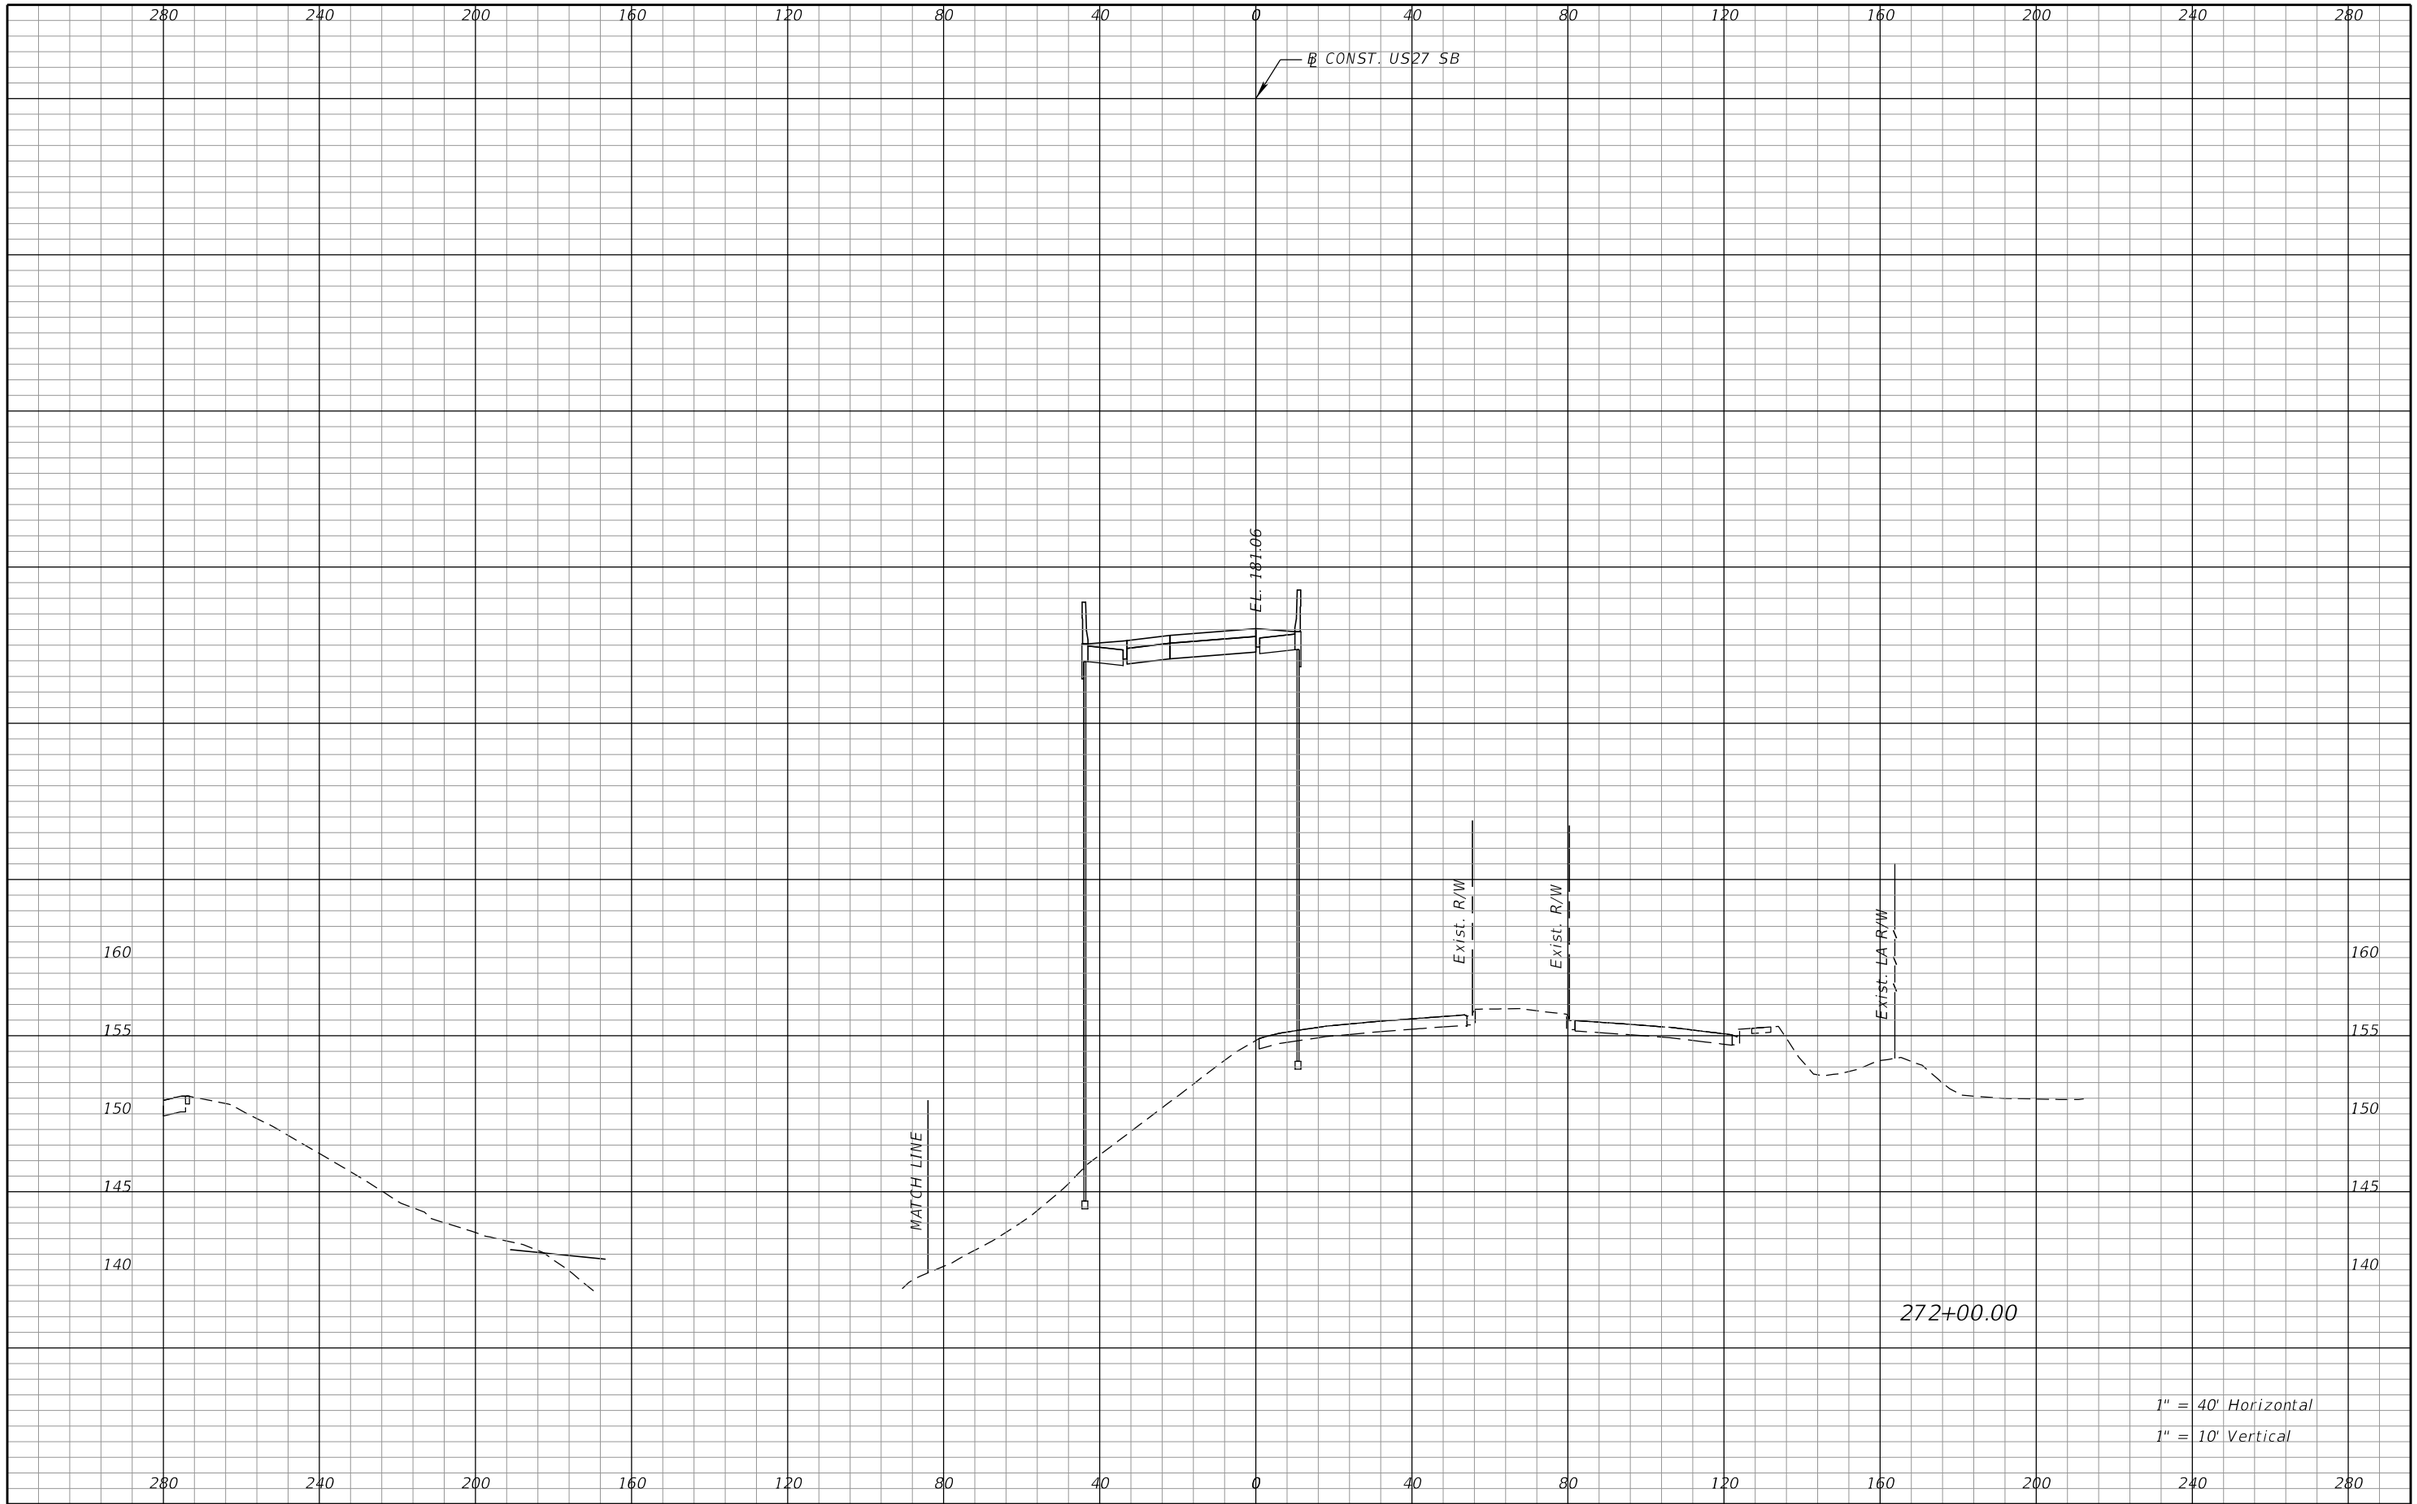

REVISIONS			
DATE	DESCRIPTION	DATE	DESCRIPTION

DEWBERRY ENGINEERS INC.
800 NORTH MAGNOLIA AVENUE, SUITE 1000
ORLANDO, FL 32803
CERTIFICATE OF AUTHORIZATION 8794

STATE OF FLORIDA
DEPARTMENT OF TRANSPORTATION


ROAD NO.	COUNTY	FINANCIAL PROJECT ID
SR 400	POLK	201210-3-52-1

US 27
CROSS SECTIONS

SHEET NO. 415

PRELIMINARY: NOT FOR CONSTRUCTION

cfraser 3/10/2017 10:59:06 AM c:\pwworking\aecom_na\cfraser\dms28180\RDXSRD01_SEGA_US27SB.DGN

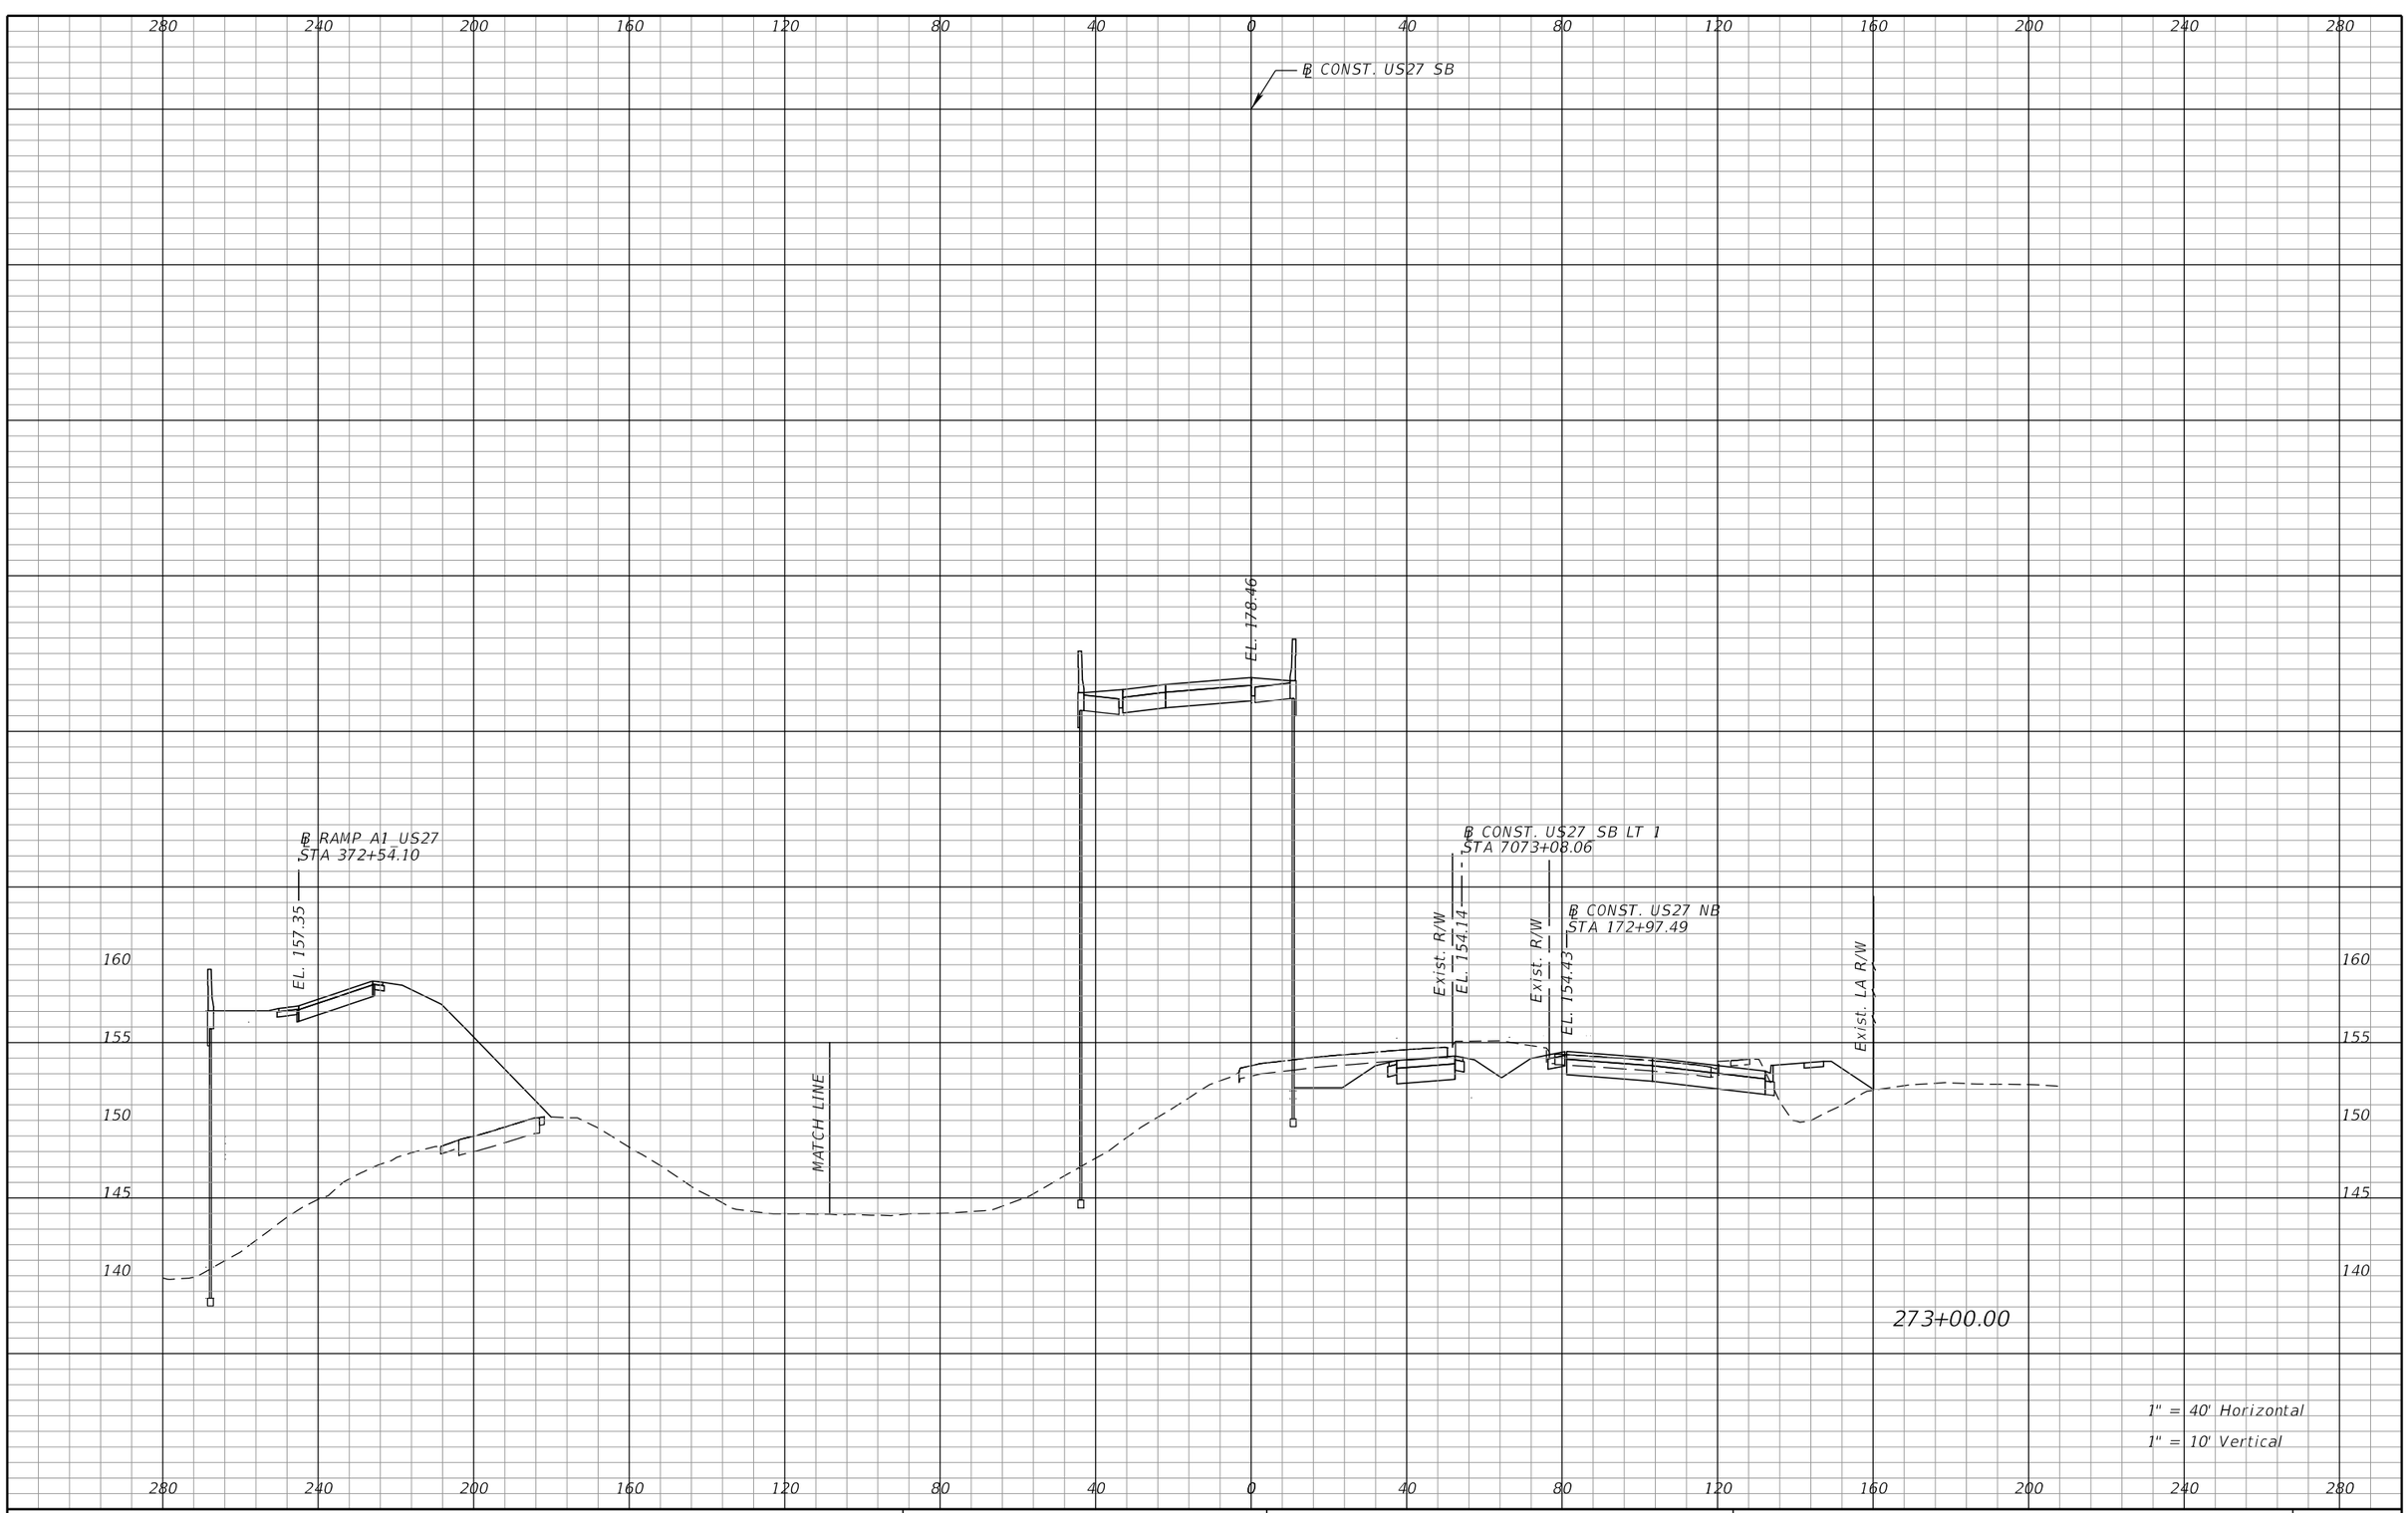

REVISIONS			
DATE	DESCRIPTION	DATE	DESCRIPTION

DEWBERRY ENGINEERS INC.
800 NORTH MAGNOLIA AVENUE, SUITE 1000
ORLANDO, FL 32803
CERTIFICATE OF AUTHORIZATION 8794

STATE OF FLORIDA
DEPARTMENT OF TRANSPORTATION


ROAD NO.	COUNTY	FINANCIAL PROJECT ID
SR 400	POLK	201210-3-52-1

US 27
CROSS SECTIONS

SHEET NO. 416

PRELIMINARY: NOT FOR CONSTRUCTION

cfraser 3/10/2017 10:59:08 AM c:\pwworking\aecom_na\cfraser\dms28180\RDXSRD01_SEGA_US27SB.DGN

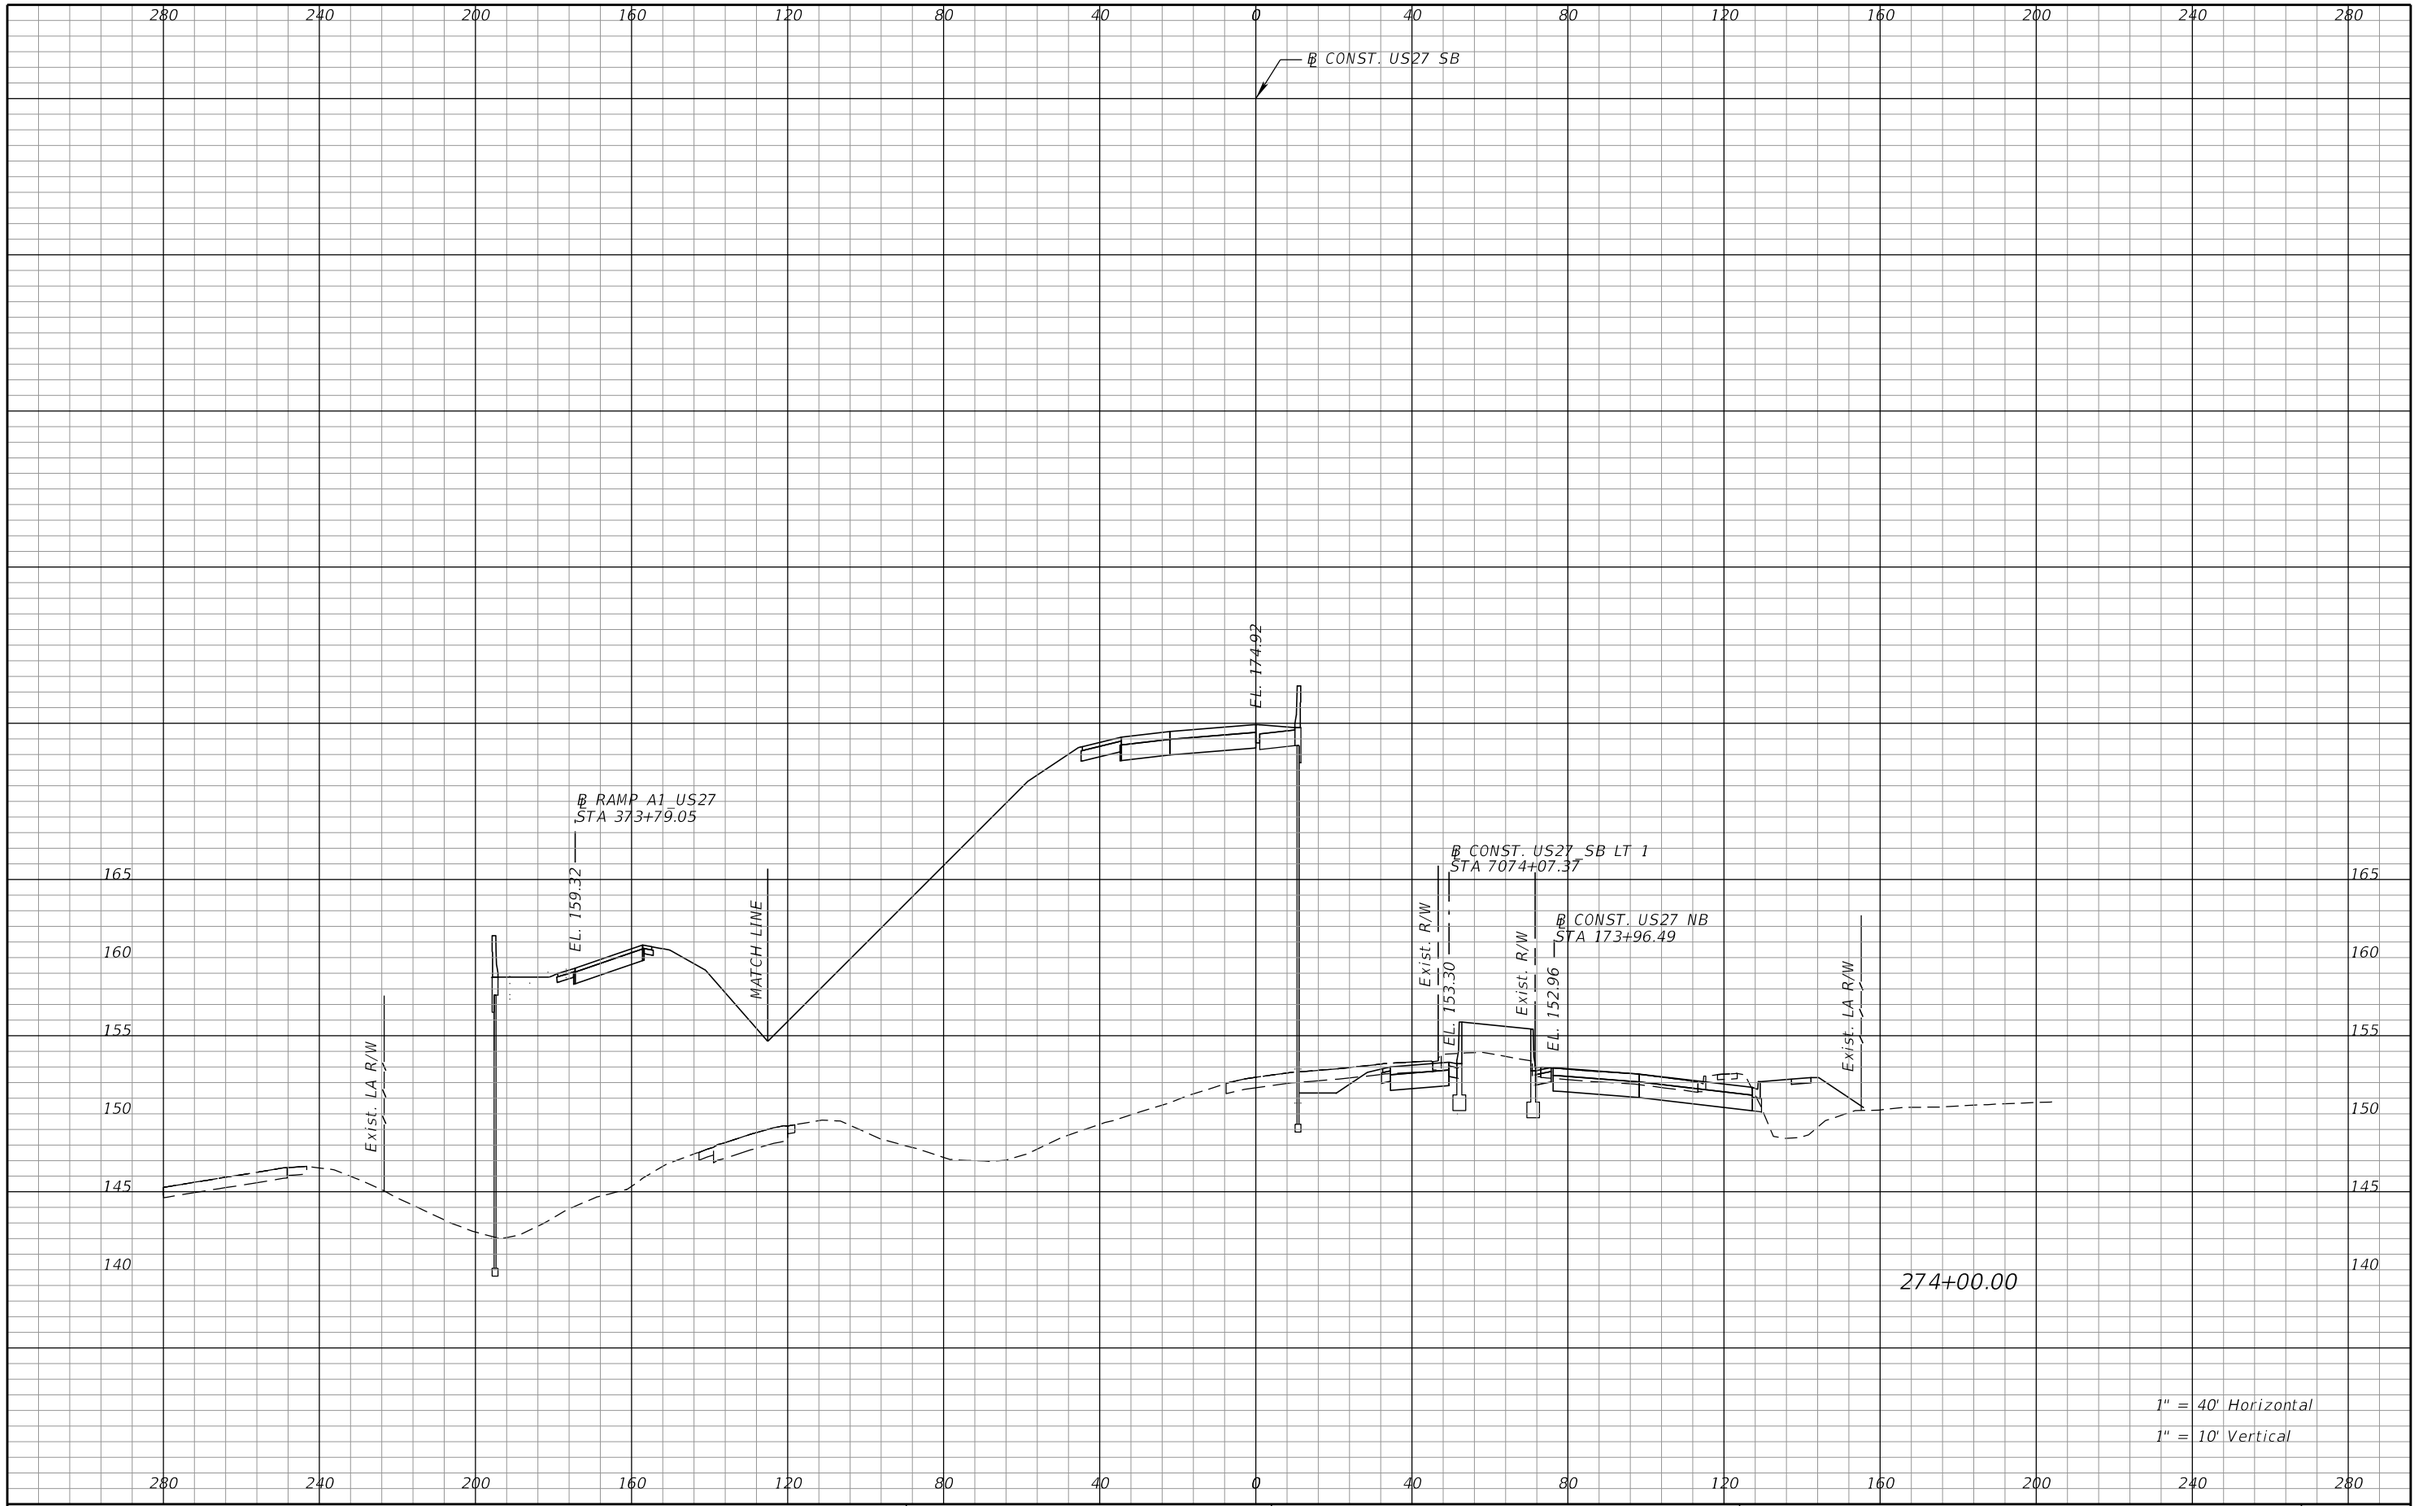

PRELIMINARY: NOT FOR CONSTRUCTION

REVISIONS			
DATE	DESCRIPTION	DATE	DESCRIPTION

DEWBERRY ENGINEERS INC.
800 NORTH MAGNOLIA AVENUE, SUITE 1000
ORLANDO, FL 32803
CERTIFICATE OF AUTHORIZATION 8794


STATE OF FLORIDA
DEPARTMENT OF TRANSPORTATION

ROAD NO.	COUNTY	FINANCIAL PROJECT ID
SR 400	POLK	201210-3-52-1

US27
CROSS SECTIONS

SHEET NO. 417

cfraser 3/10/2017 10:59:08 AM c:\pwworking\aecom_na\cfraser\dms28180\RDXSRD01_SEGA_US27SB.DGN

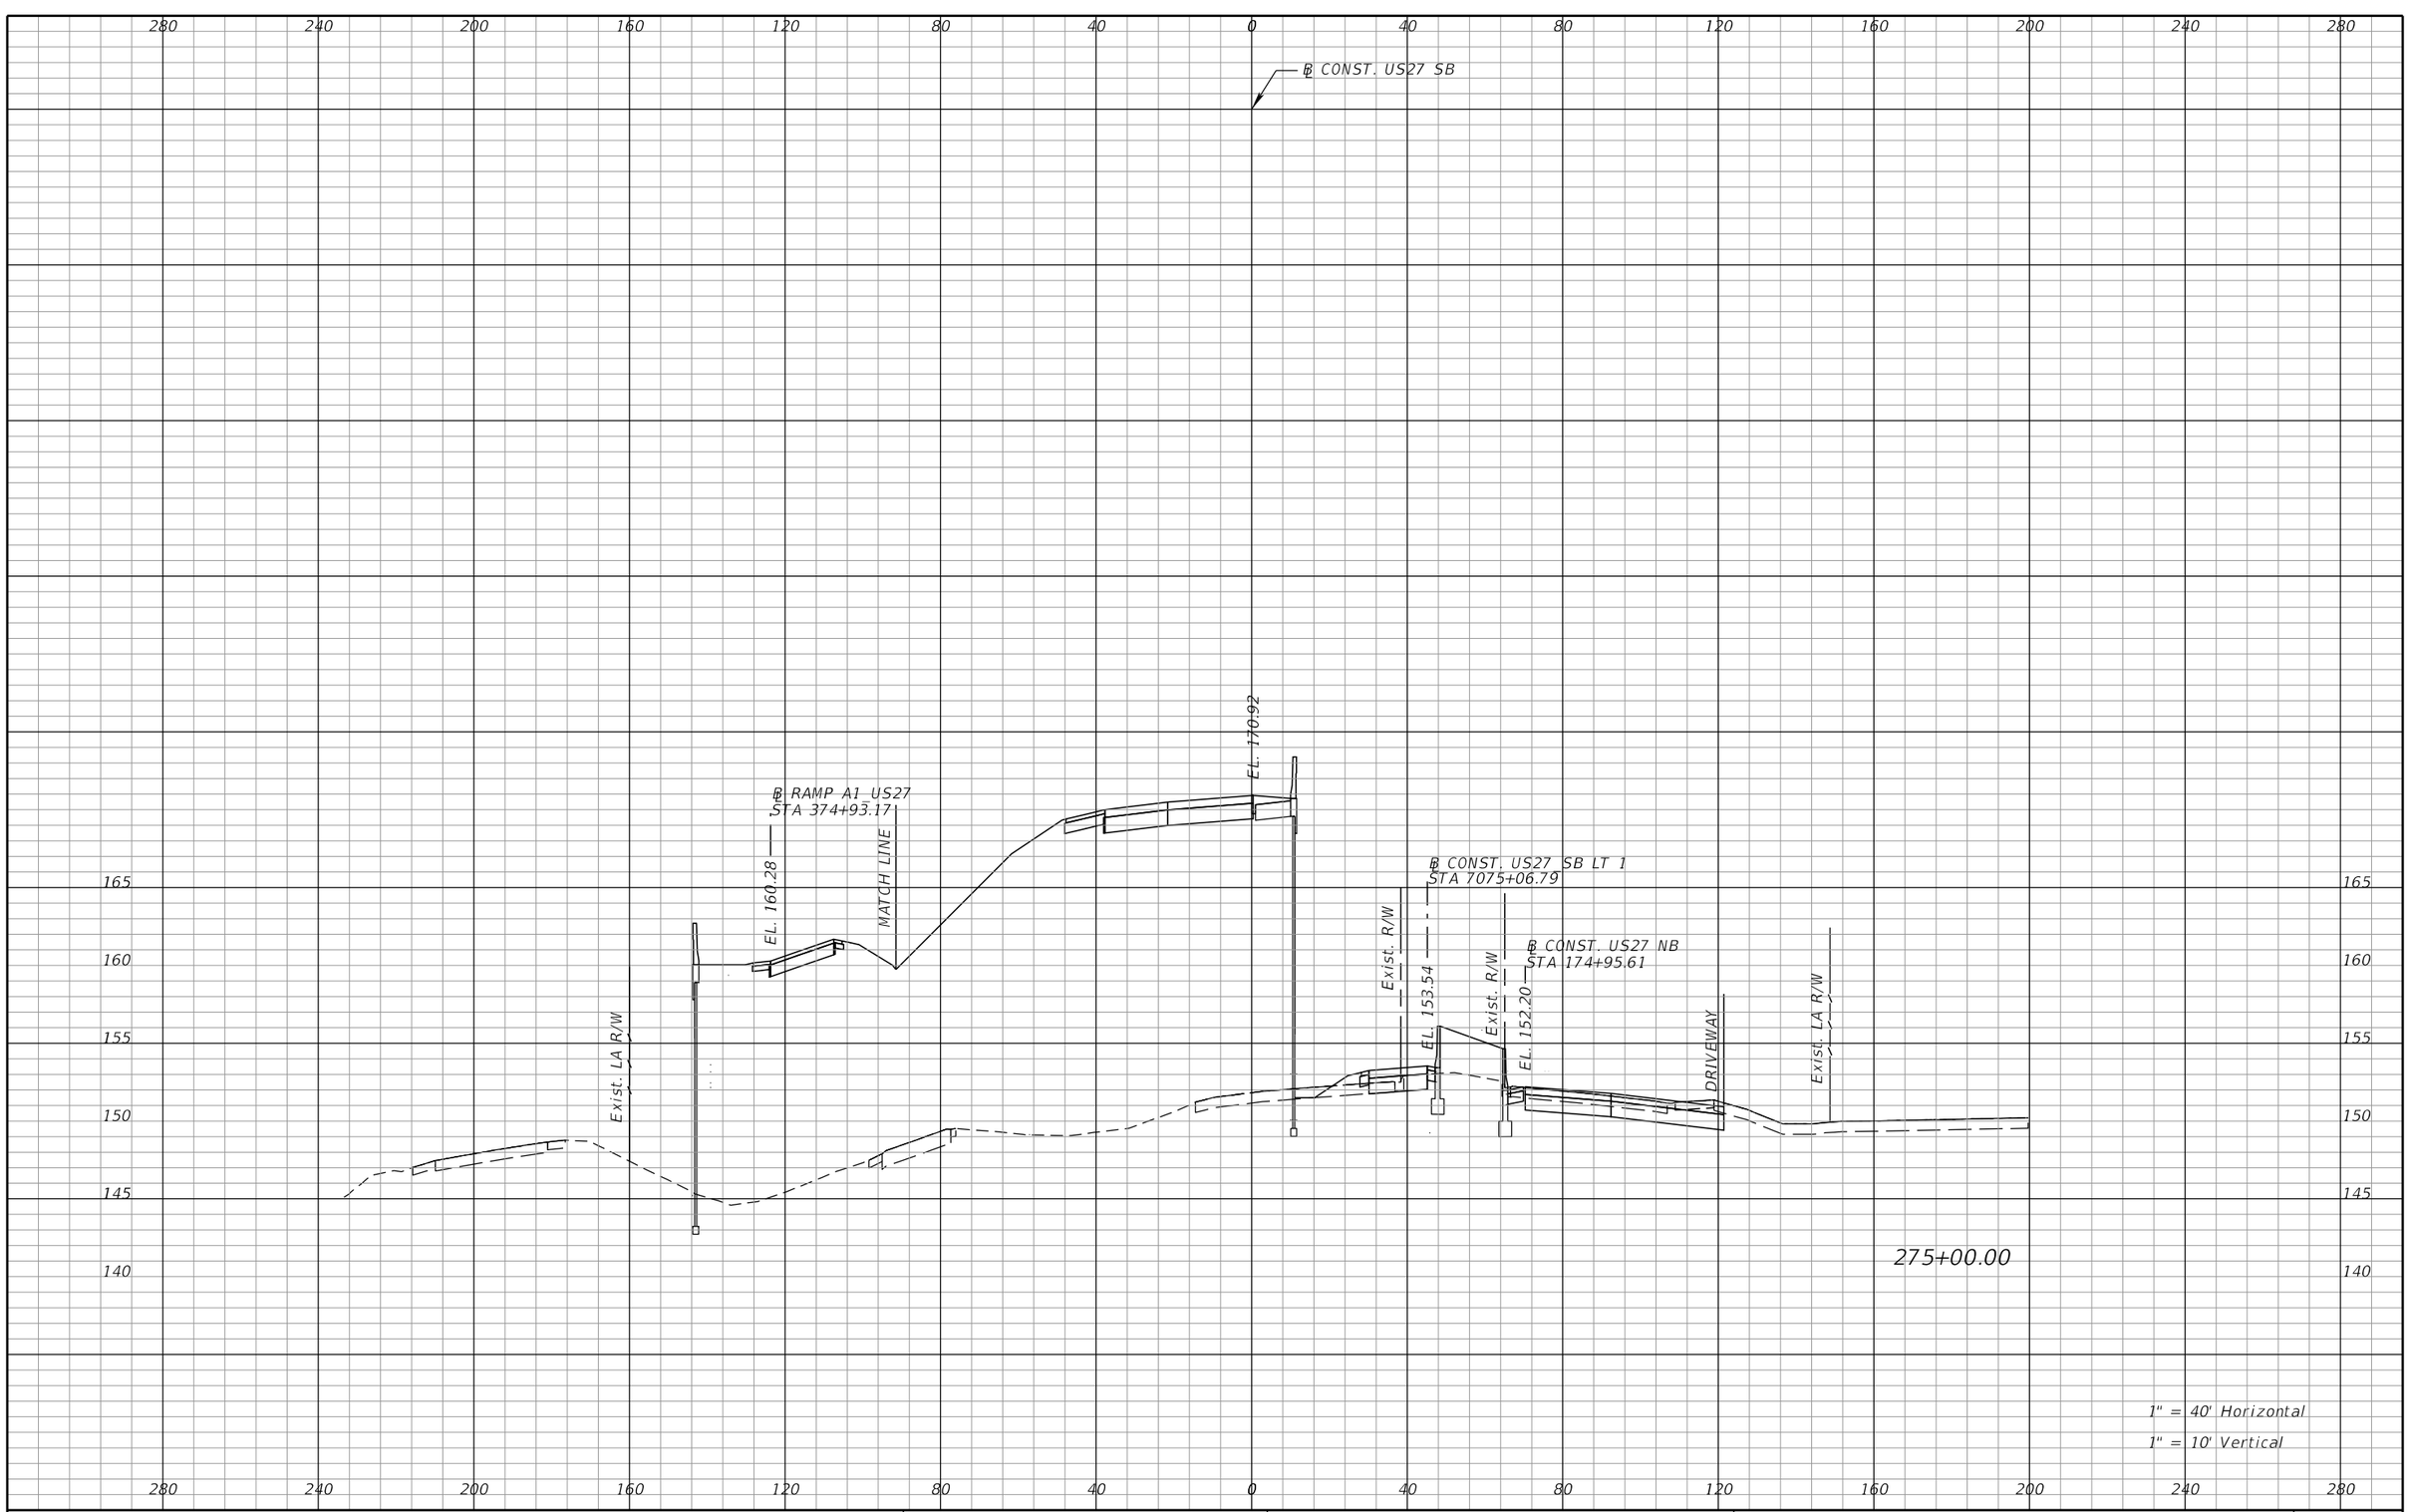

REVISIONS			
DATE	DESCRIPTION	DATE	DESCRIPTION

DEWBERRY ENGINEERS INC.
800 NORTH MAGNOLIA AVENUE, SUITE 1000
ORLANDO, FL 32803
CERTIFICATE OF AUTHORIZATION 8794

STATE OF FLORIDA
DEPARTMENT OF TRANSPORTATION


ROAD NO.	COUNTY	FINANCIAL PROJECT ID
SR 400	POLK	201210-3-52-1

US27
CROSS SECTIONS

SHEET NO. 418

PRELIMINARY: NOT FOR CONSTRUCTION

cfraser 3/10/2017 10:59:08 AM c:\pwworking\aecom_na\cfraser\dms28180\RDXSRD01_SEGA_US27SB.DGN

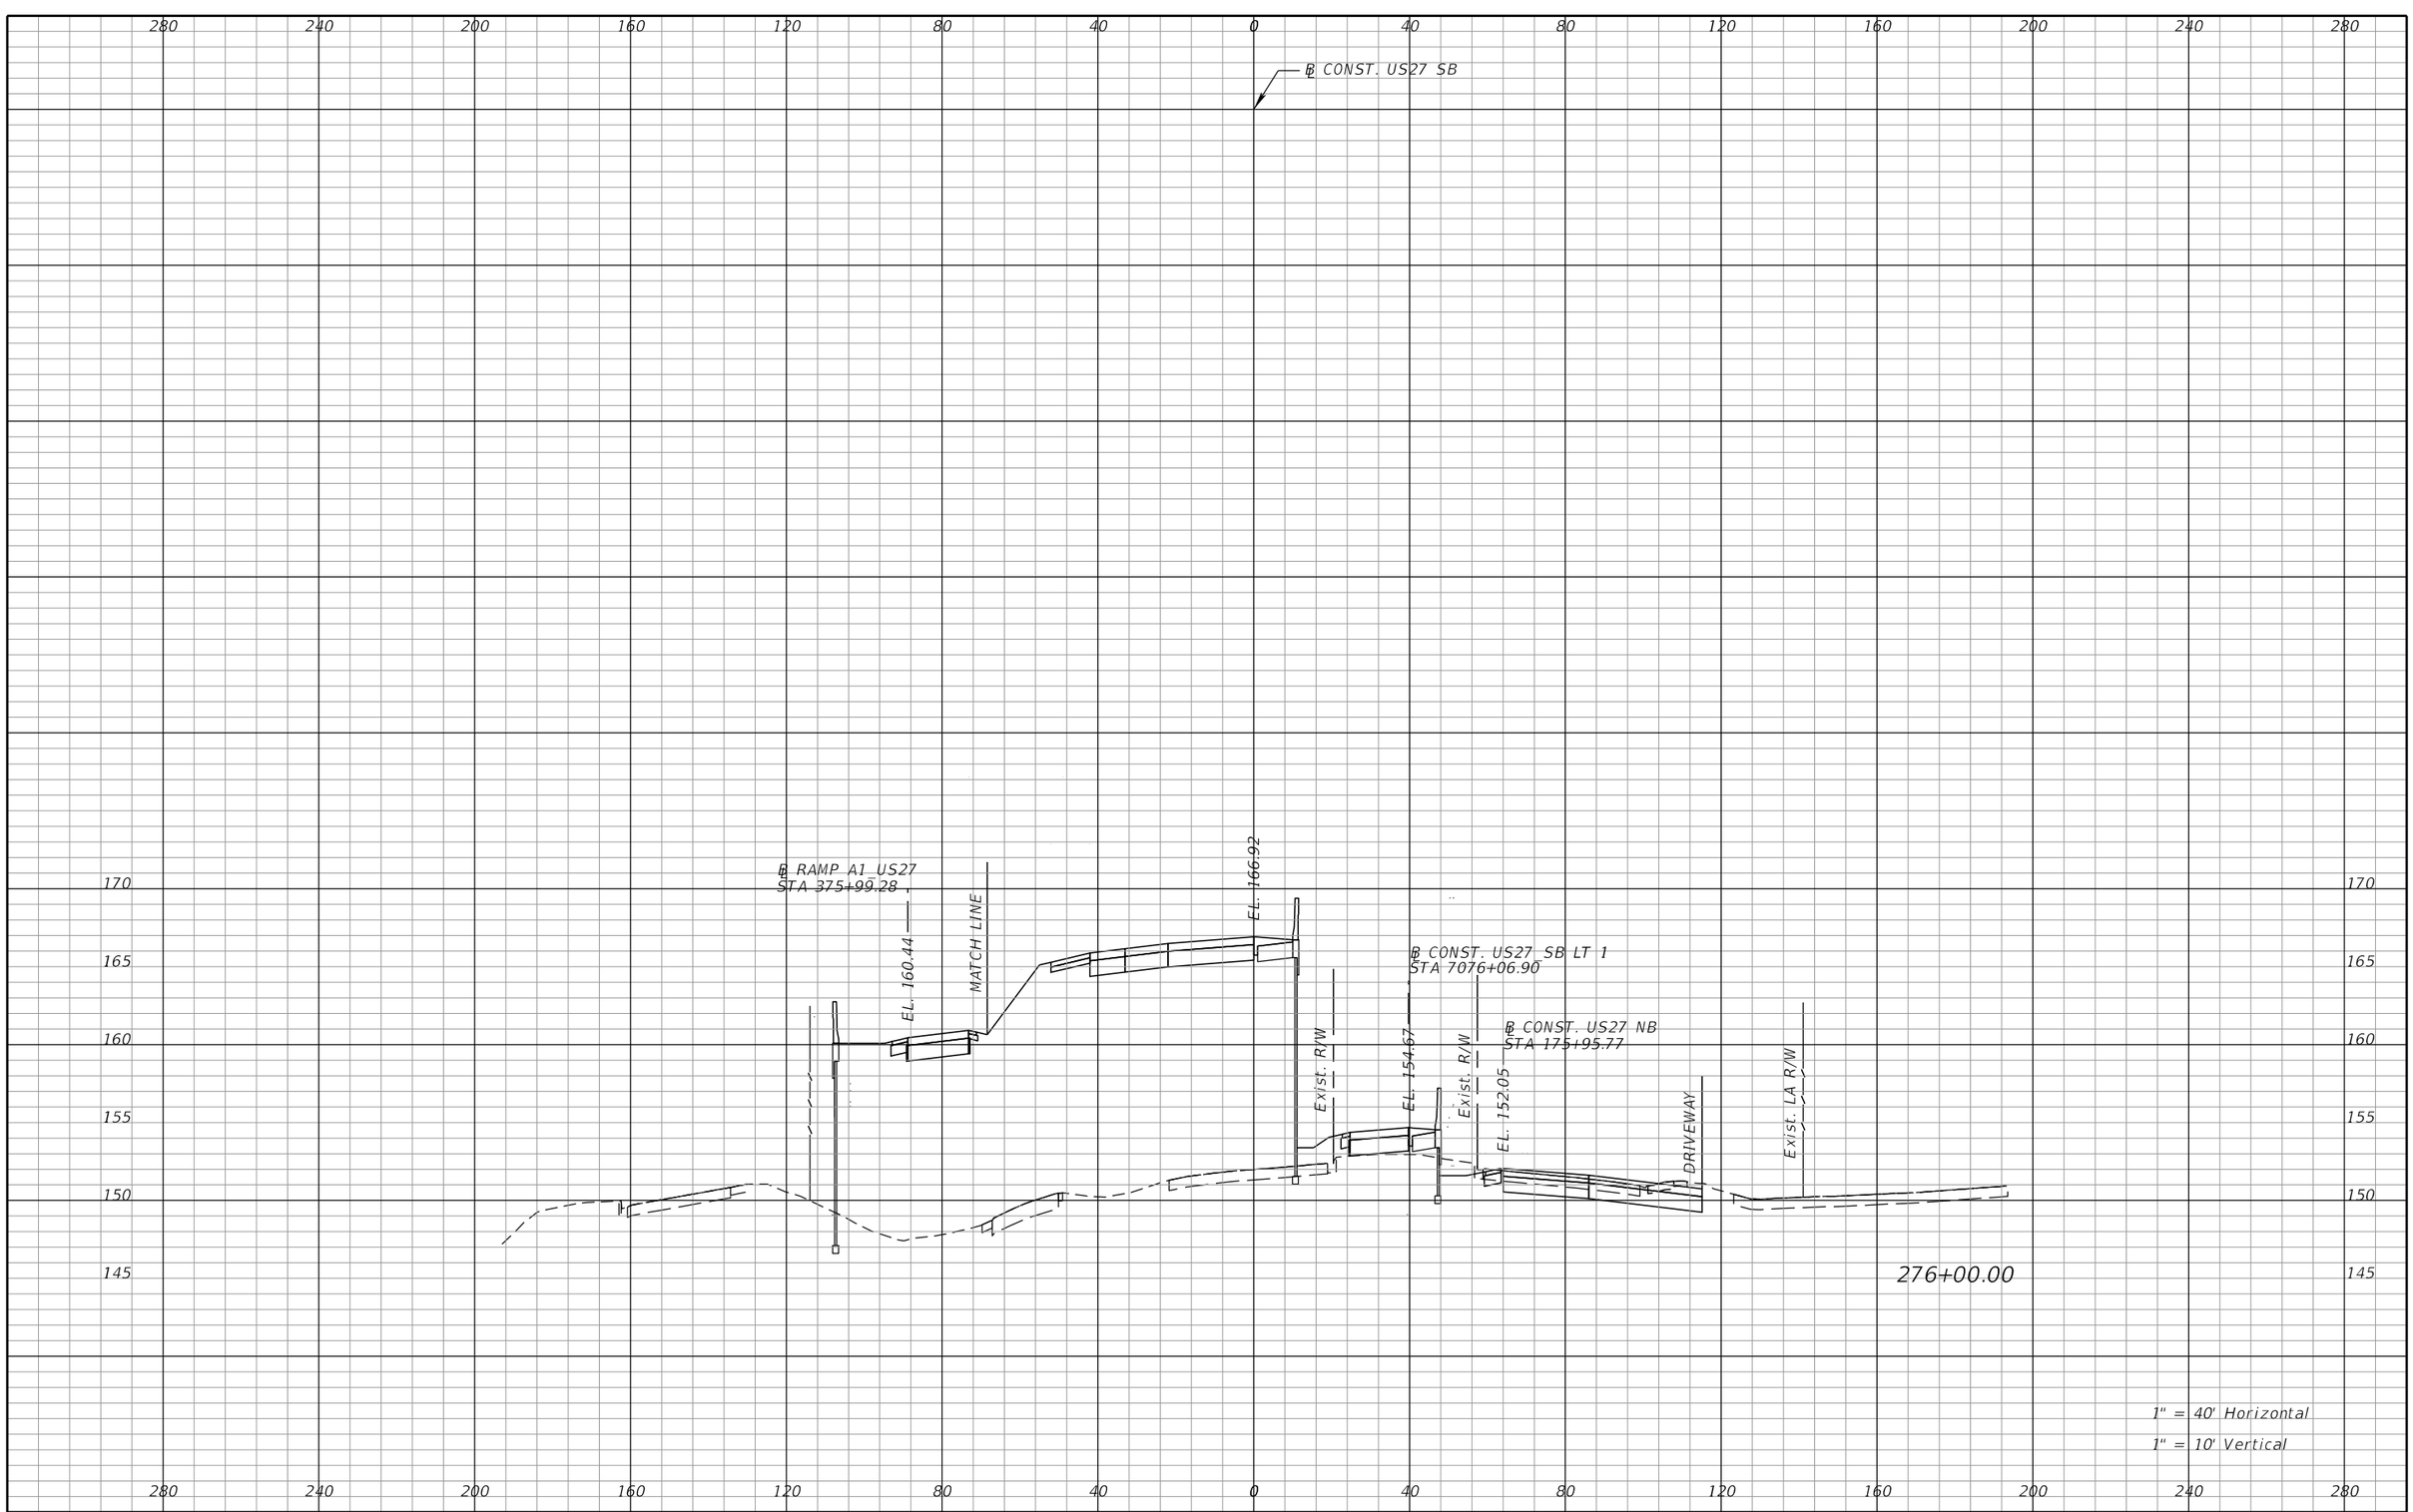

REVISIONS			
DATE	DESCRIPTION	DATE	DESCRIPTION

DEWBERRY ENGINEERS INC.
800 NORTH MAGNOLIA AVENUE, SUITE 1000
ORLANDO, FL 32803
CERTIFICATE OF AUTHORIZATION 8794


STATE OF FLORIDA
DEPARTMENT OF TRANSPORTATION

ROAD NO.	COUNTY	FINANCIAL PROJECT ID
SR 400	POLK	201210-3-52-1

US27
CROSS SECTIONS

SHEET NO. 419

PRELIMINARY: NOT FOR CONSTRUCTION

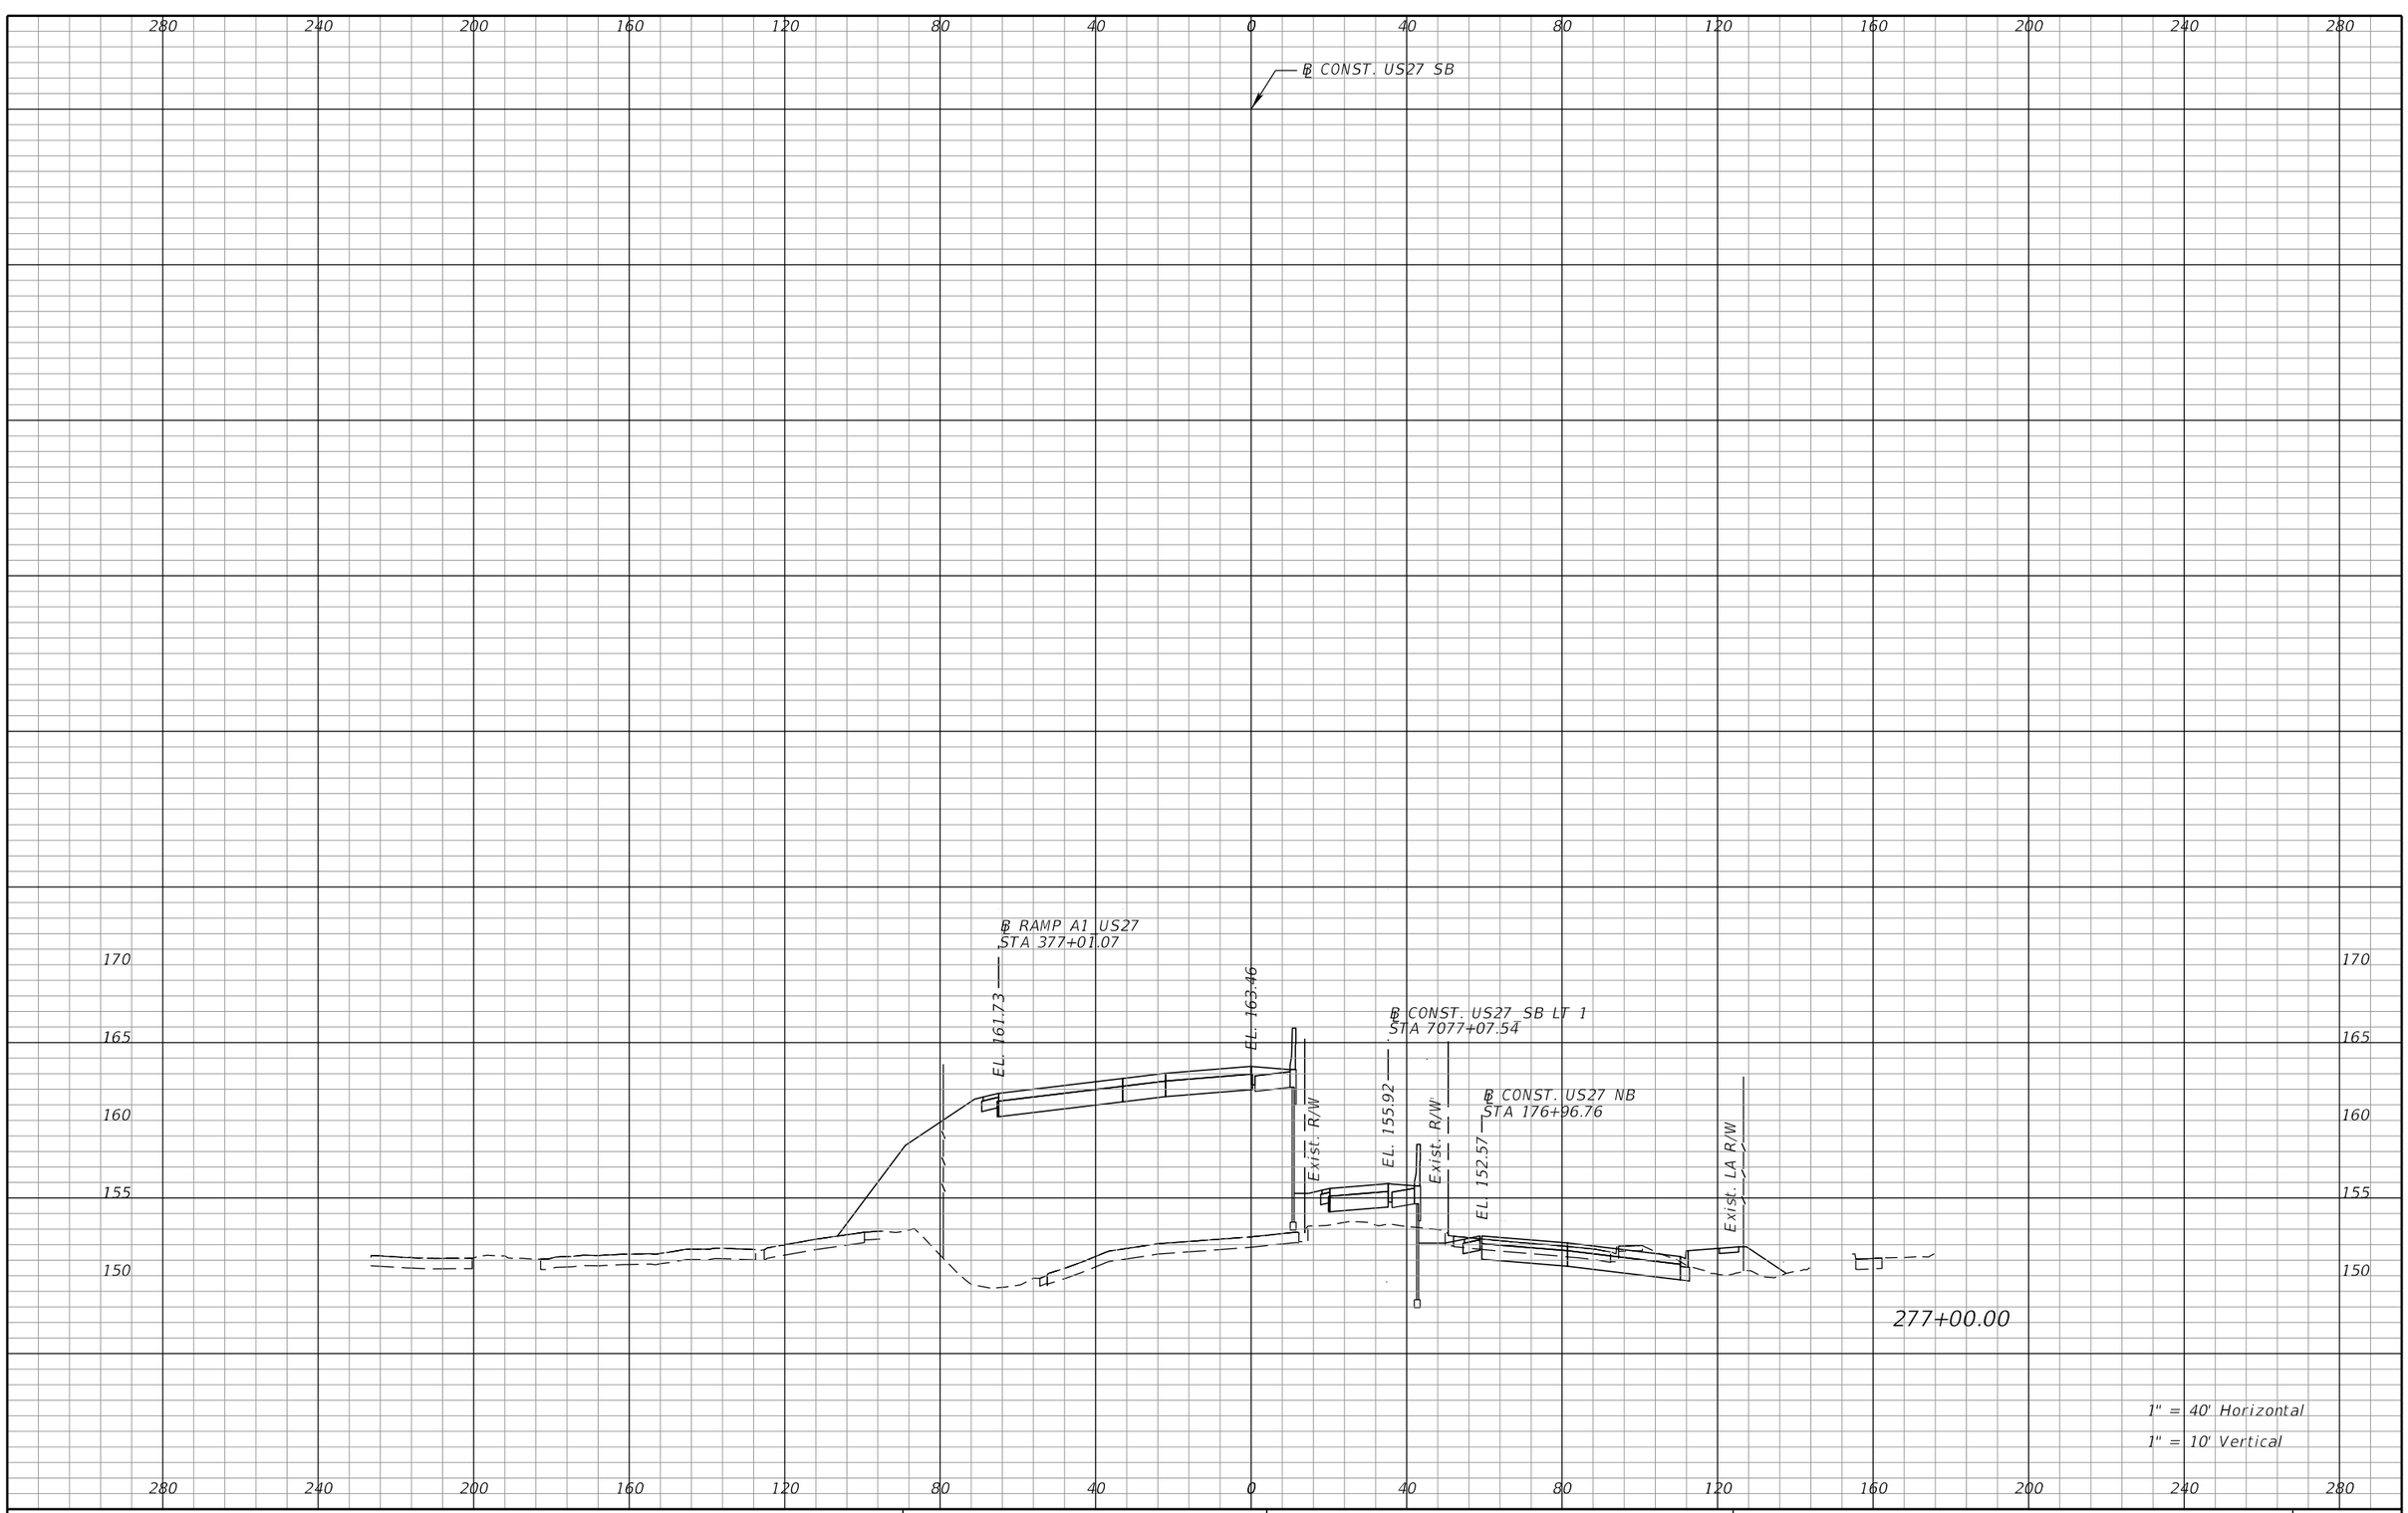

REVISIONS			
DATE	DESCRIPTION	DATE	DESCRIPTION

DEWBERRY ENGINEERS INC.
800 NORTH MAGNOLIA AVENUE, SUITE 1000
ORLANDO, FL 32803
CERTIFICATE OF AUTHORIZATION 8794

STATE OF FLORIDA
DEPARTMENT OF TRANSPORTATION


ROAD NO.	COUNTY	FINANCIAL PROJECT ID
SR 400	POLK	201210-3-52-1

US27
CROSS SECTIONS

SHEET NO. 420

PRELIMINARY: NOT FOR CONSTRUCTION

cfraser 3/10/2017 10:59:09 AM c:\pwworking\aecom_na\cfraser\dms28180\RDXSRD01_SEGA_US27SB.DGN

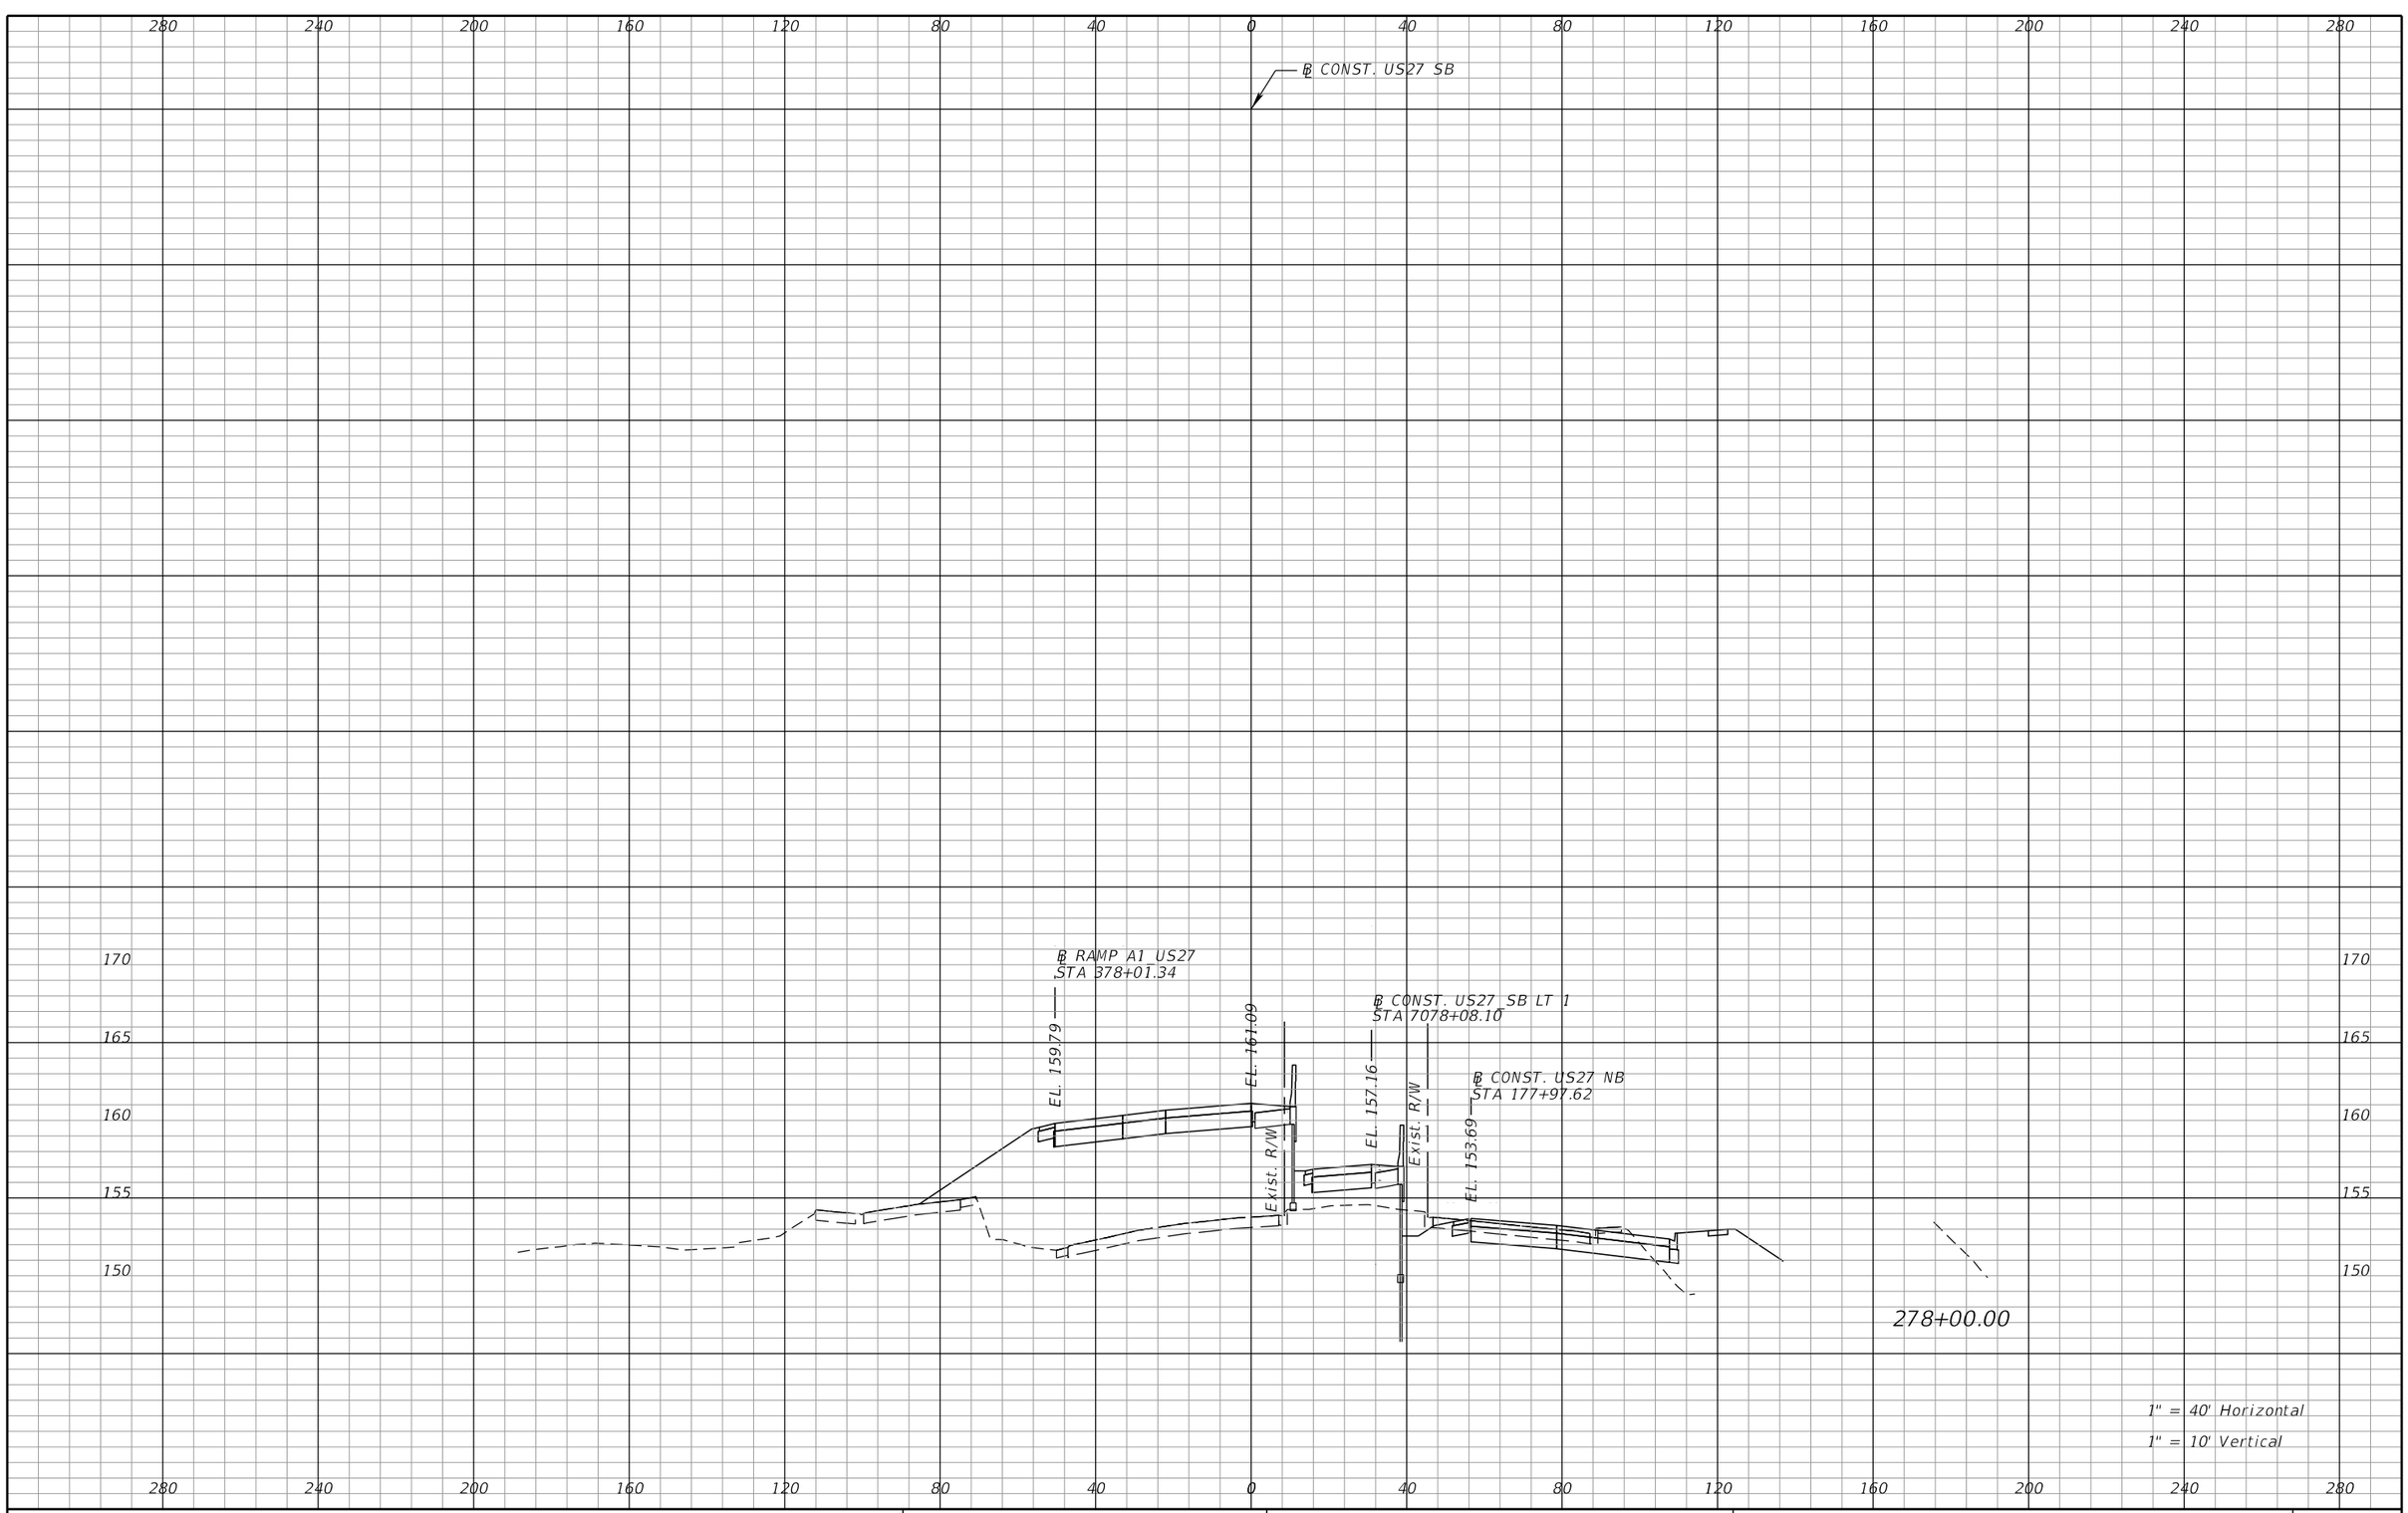

REVISIONS			
DATE	DESCRIPTION	DATE	DESCRIPTION

DEWBERRY ENGINEERS INC.
800 NORTH MAGNOLIA AVENUE, SUITE 1000
ORLANDO, FL 32803
CERTIFICATE OF AUTHORIZATION 8794

STATE OF FLORIDA
DEPARTMENT OF TRANSPORTATION


ROAD NO.	COUNTY	FINANCIAL PROJECT ID
SR 400	POLK	201210-3-52-1

US27
CROSS SECTIONS

SHEET NO. 421

PRELIMINARY: NOT FOR CONSTRUCTION

cfraser 3/10/2017 10:59:09 AM c:\pwworking\aecom_na\cfraser\dms28180\RDXSRD01_SEGA_US27SB.DGN

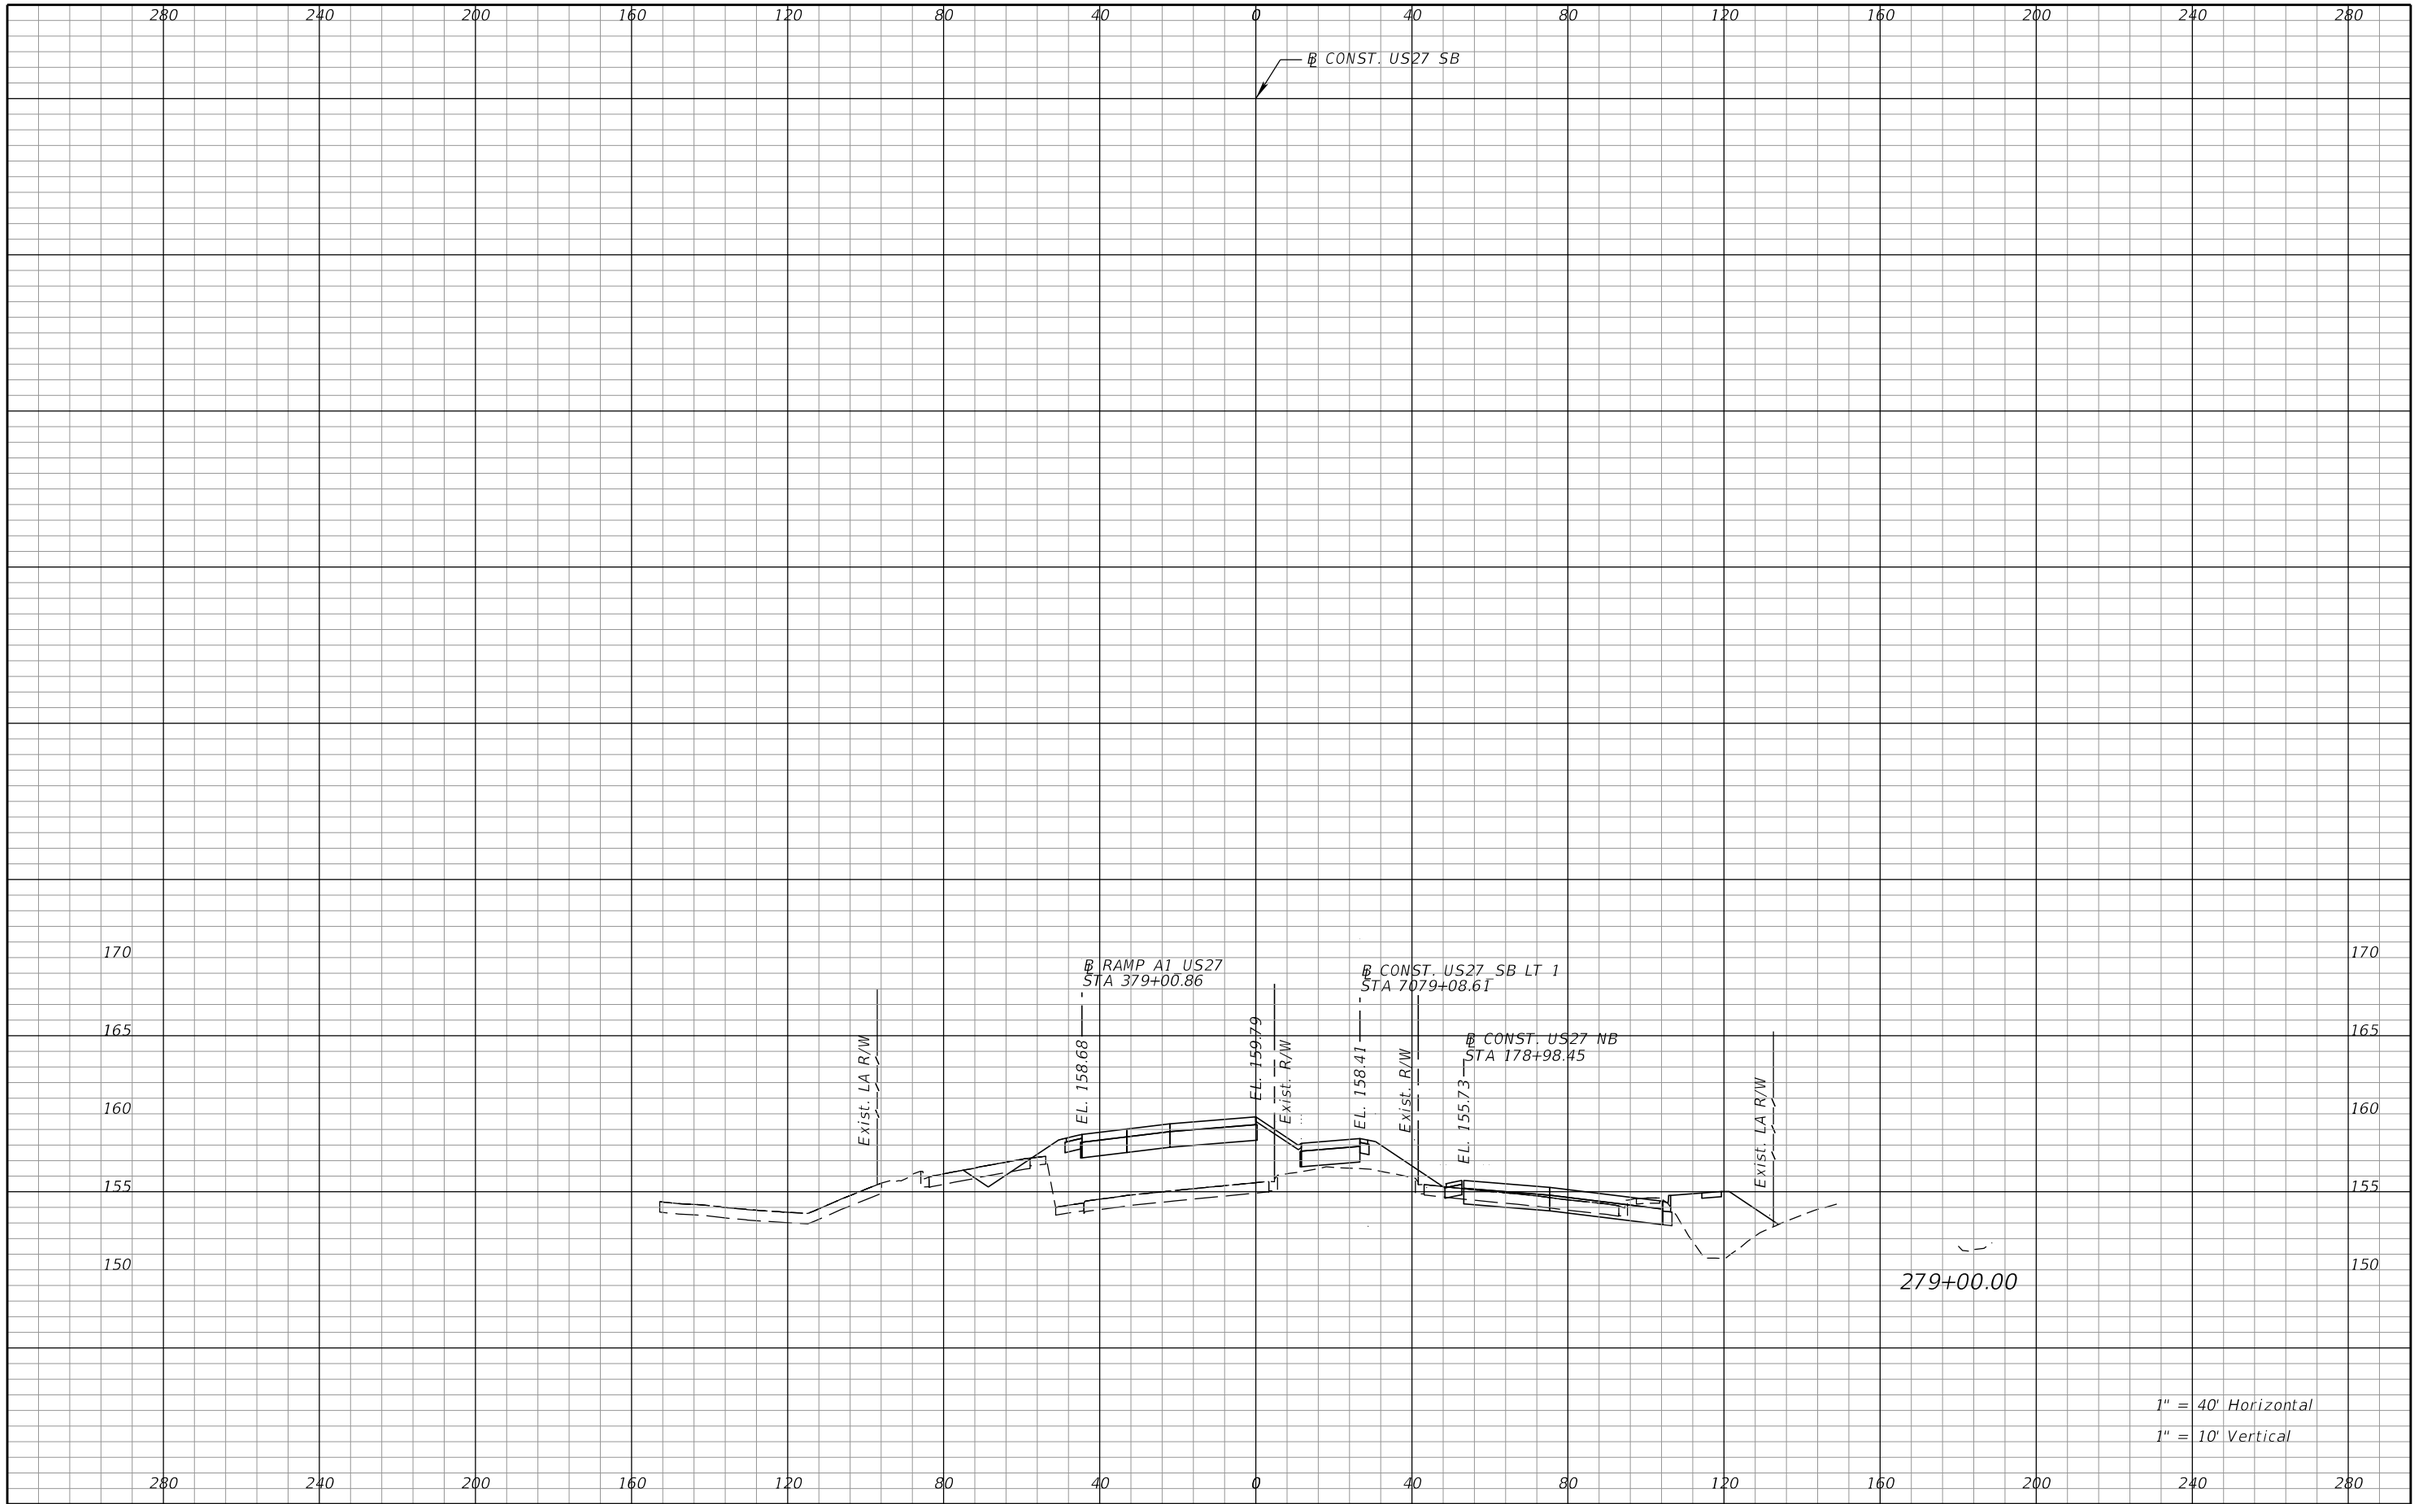

REVISIONS			
DATE	DESCRIPTION	DATE	DESCRIPTION

DEWBERRY ENGINEERS INC.
800 NORTH MAGNOLIA AVENUE, SUITE 1000
ORLANDO, FL 32803
CERTIFICATE OF AUTHORIZATION 8794

STATE OF FLORIDA
DEPARTMENT OF TRANSPORTATION


ROAD NO.	COUNTY	FINANCIAL PROJECT ID
SR 400	POLK	201210-3-52-1

US27
CROSS SECTIONS

SHEET NO. 422

PRELIMINARY: NOT FOR CONSTRUCTION

cfraser 3/10/2017 10:59:09 AM c:\pwworking\aecom_na\cfraser\dms28180\RDXSRD01_SEGA_US27SB.DGN

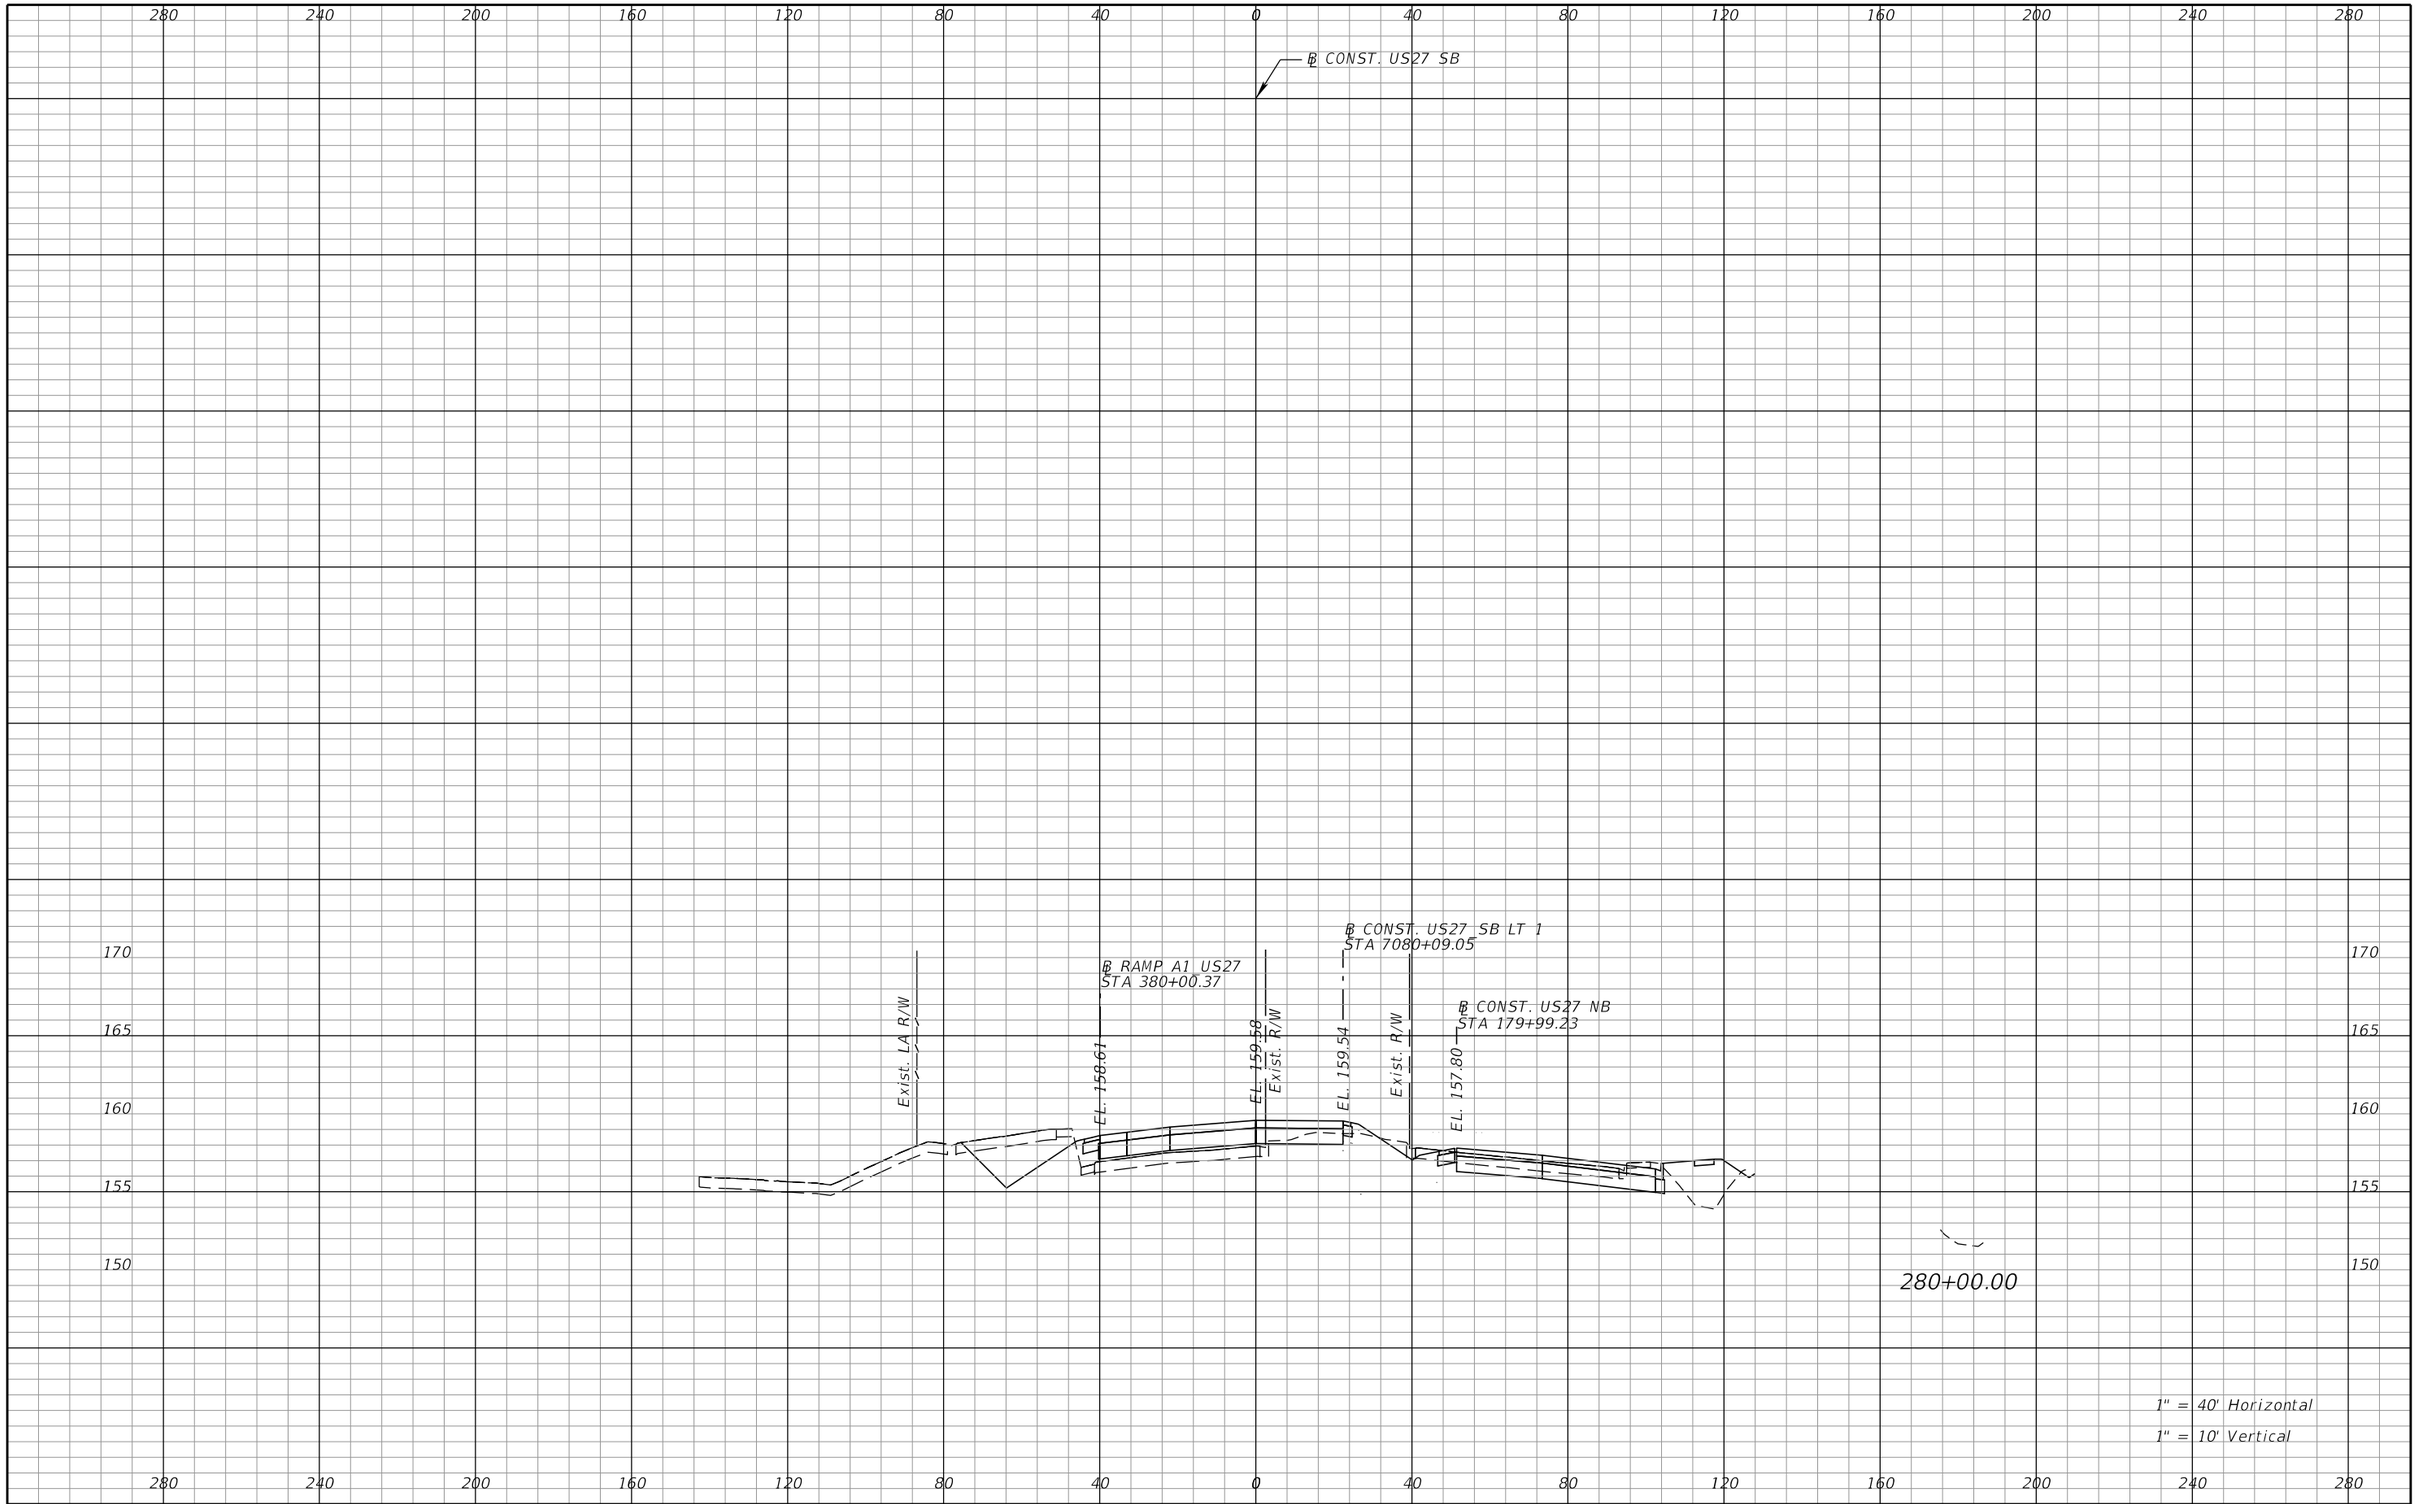

REVISIONS			
DATE	DESCRIPTION	DATE	DESCRIPTION

DEWBERRY ENGINEERS INC.
800 NORTH MAGNOLIA AVENUE, SUITE 1000
ORLANDO, FL 32803
CERTIFICATE OF AUTHORIZATION 8794

STATE OF FLORIDA
DEPARTMENT OF TRANSPORTATION


ROAD NO.	COUNTY	FINANCIAL PROJECT ID
SR 400	POLK	201210-3-52-1

US27
CROSS SECTIONS

SHEET NO. 423

PRELIMINARY: NOT FOR CONSTRUCTION

cfraser 3/10/2017 10:59:09 AM c:\pwworking\aecom_na\cfraser\dms28180\RDXSRD01_SEGA_US27SB.DGN

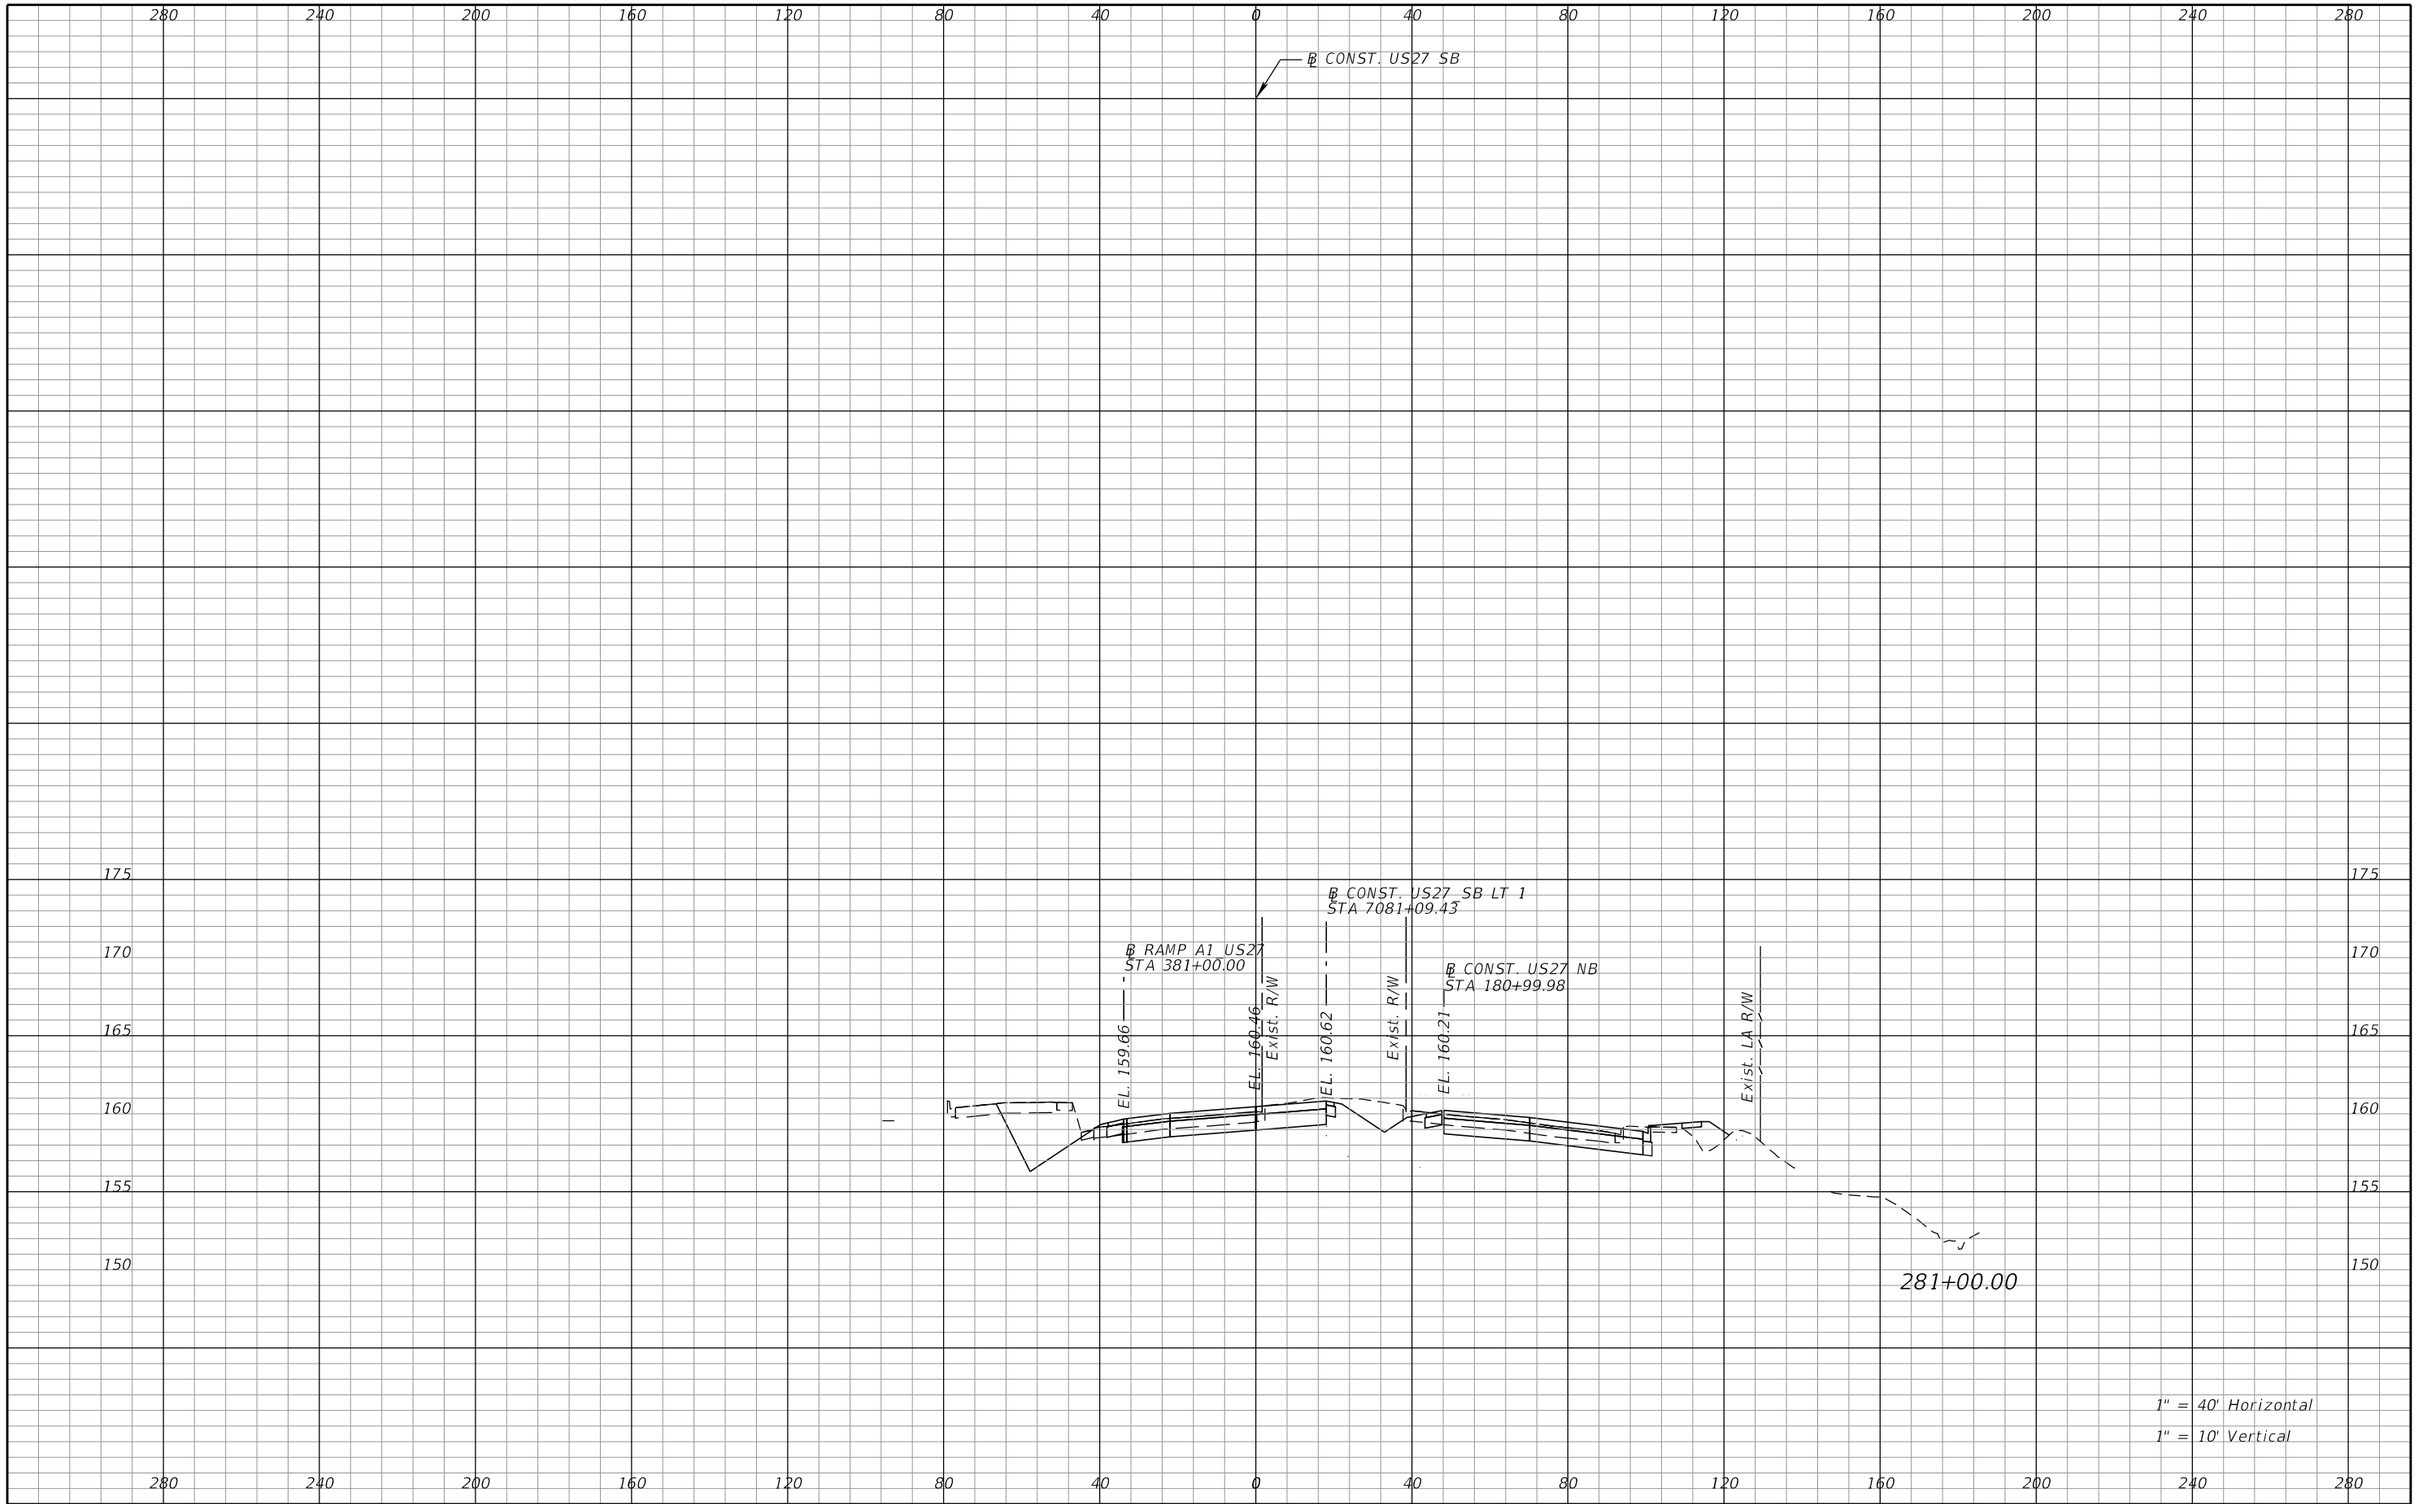

REVISIONS			
DATE	DESCRIPTION	DATE	DESCRIPTION

DEWBERRY ENGINEERS INC.
800 NORTH MAGNOLIA AVENUE, SUITE 1000
ORLANDO, FL 32803
CERTIFICATE OF AUTHORIZATION 8794

STATE OF FLORIDA
DEPARTMENT OF TRANSPORTATION


ROAD NO.	COUNTY	FINANCIAL PROJECT ID
SR 400	POLK	201210-3-52-1

US27
CROSS SECTIONS

SHEET NO. 424

PRELIMINARY: NOT FOR CONSTRUCTION

cfraser 3/10/2017 10:59:10 AM c:\pwworking\aecom_na\cfraser\dms28180\RDXSRD01_SEGA_US27SB.DGN

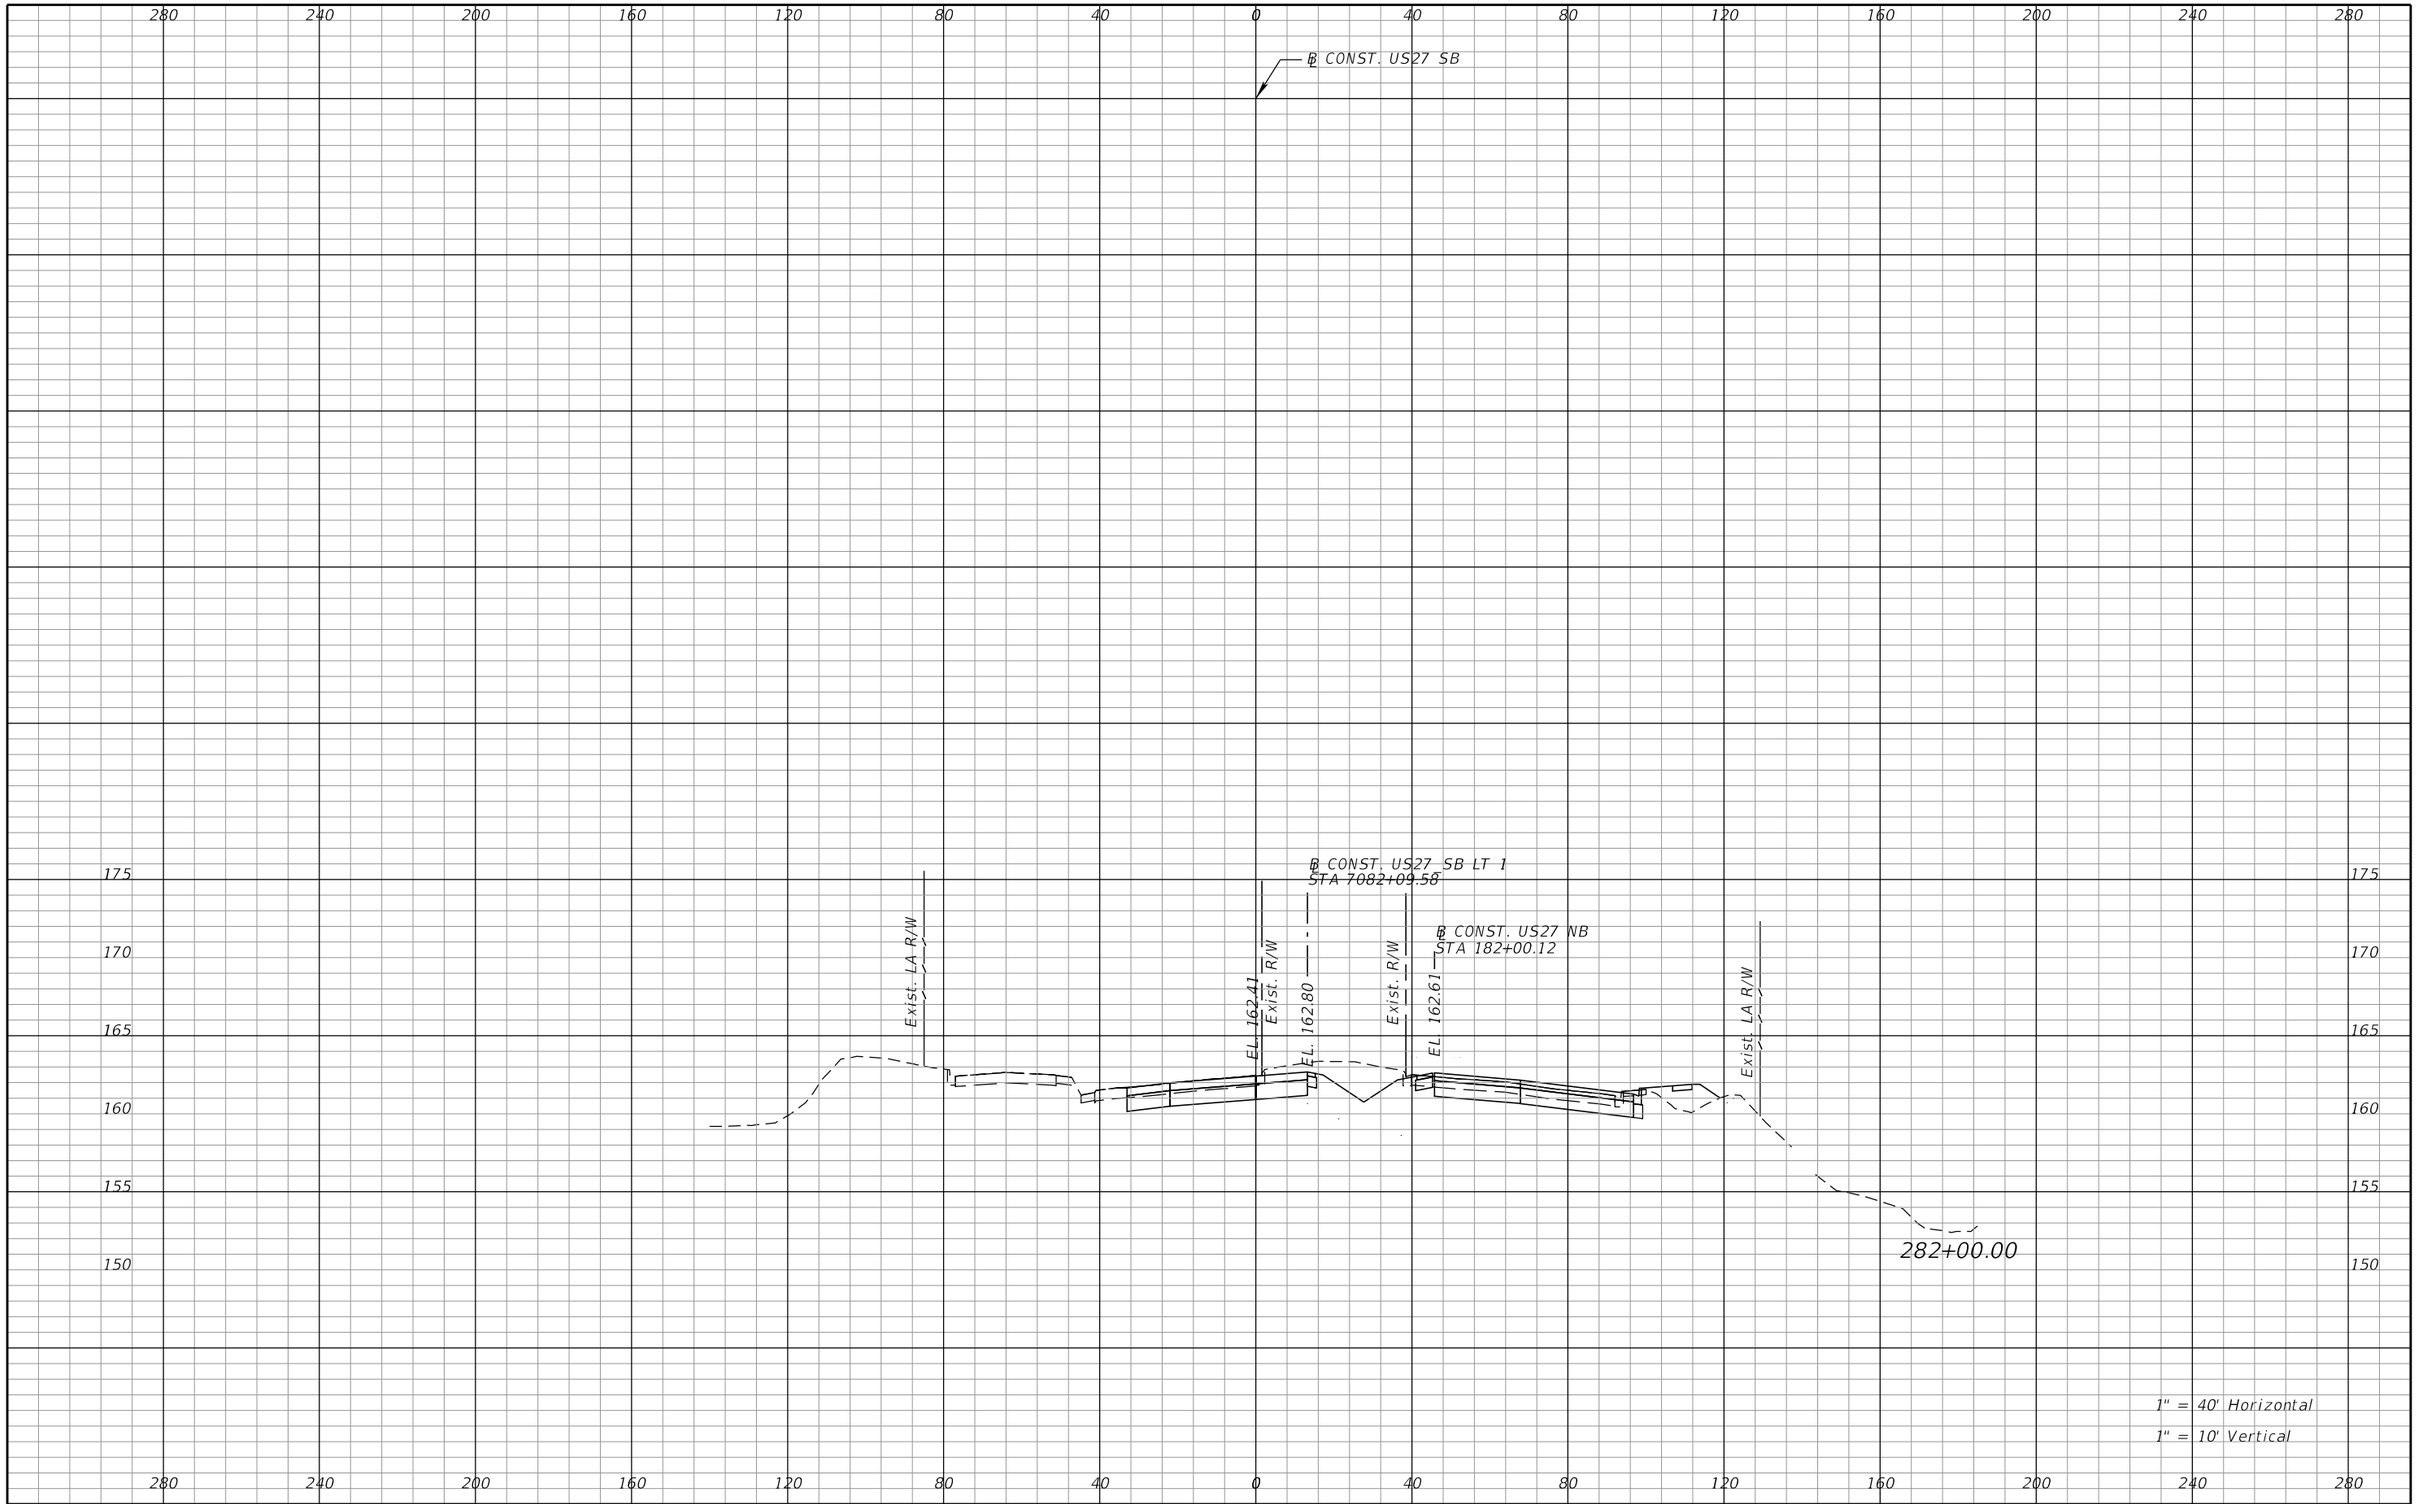

REVISIONS			
DATE	DESCRIPTION	DATE	DESCRIPTION

DEWBERRY ENGINEERS INC.
800 NORTH MAGNOLIA AVENUE, SUITE 1000
ORLANDO, FL 32803
CERTIFICATE OF AUTHORIZATION 8794

STATE OF FLORIDA
DEPARTMENT OF TRANSPORTATION


ROAD NO.	COUNTY	FINANCIAL PROJECT ID
SR 400	POLK	201210-3-52-1

US27
CROSS SECTIONS

SHEET NO. 425

PRELIMINARY: NOT FOR CONSTRUCTION

cfraser 3/10/2017 10:59:10 AM c:\pwworking\aecom_na\cfraser\dms28180\RDXSRD01_SEGA_US27SB.DGN

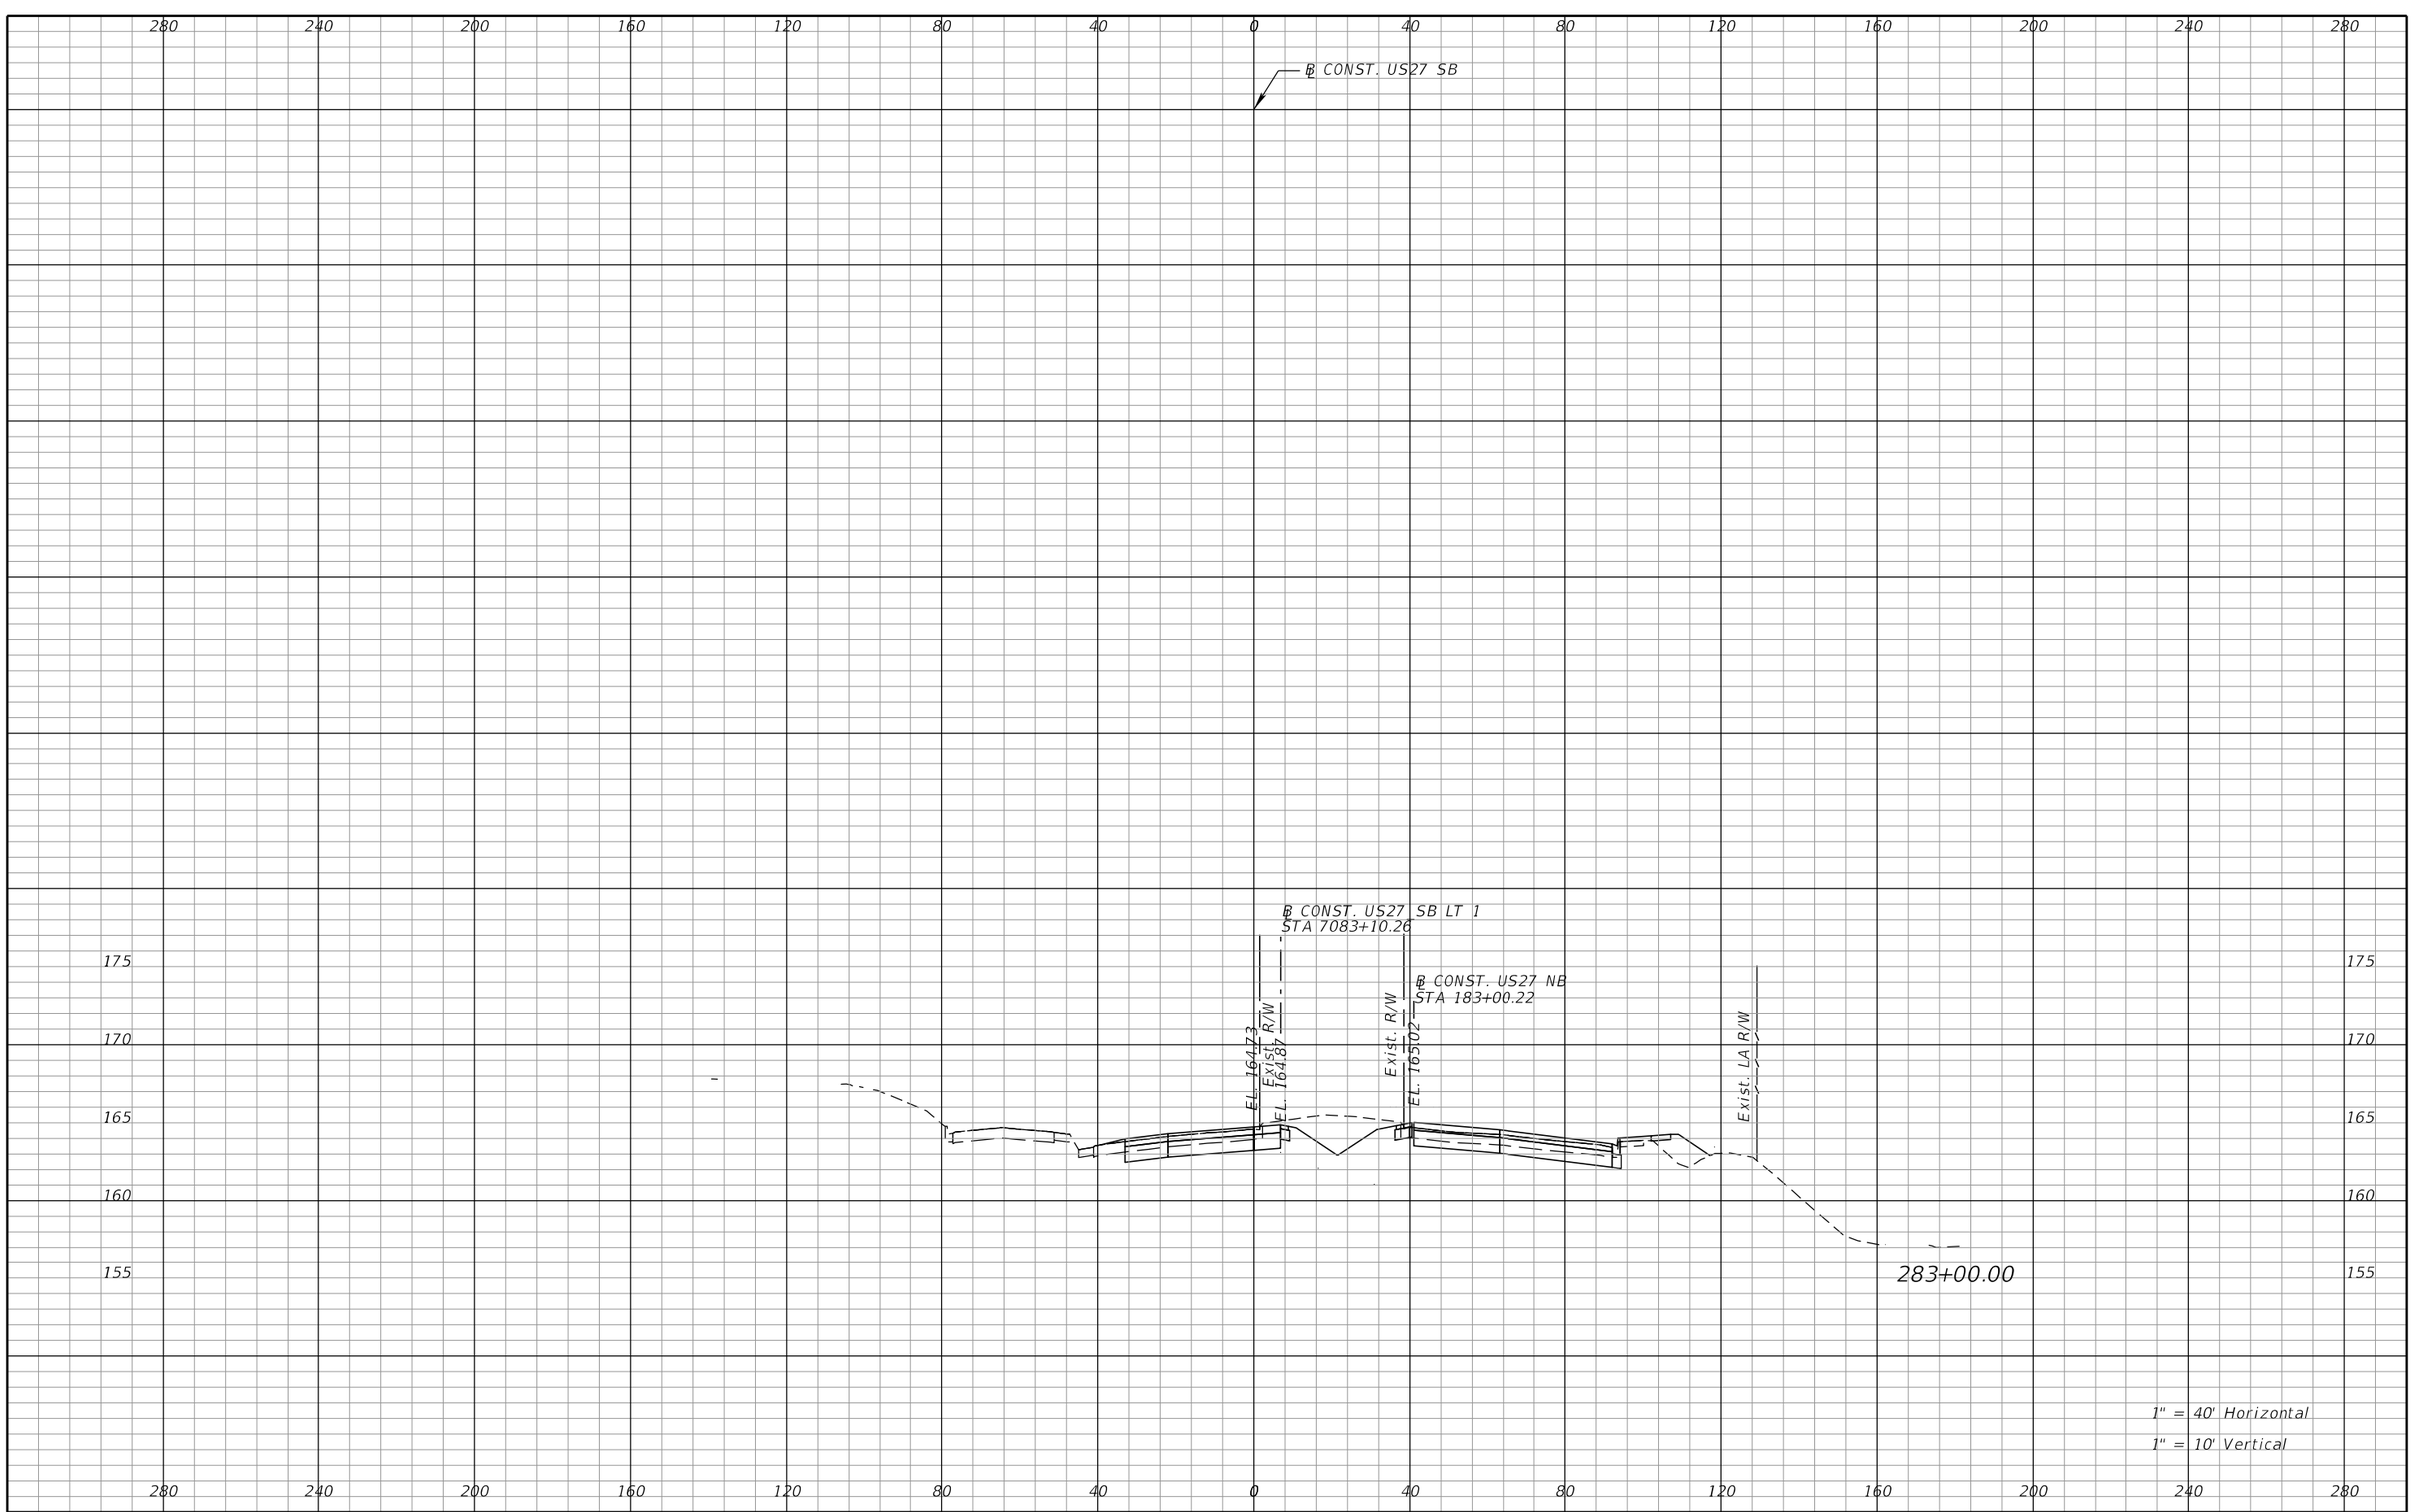

REVISIONS			
DATE	DESCRIPTION	DATE	DESCRIPTION

DEWBERRY ENGINEERS INC.
800 NORTH MAGNOLIA AVENUE, SUITE 1000
ORLANDO, FL 32803
CERTIFICATE OF AUTHORIZATION 8794

STATE OF FLORIDA
DEPARTMENT OF TRANSPORTATION


ROAD NO.	COUNTY	FINANCIAL PROJECT ID
SR 400	POLK	201210-3-52-1

US27
CROSS SECTIONS

SHEET NO. 426

PRELIMINARY: NOT FOR CONSTRUCTION

cfraser 3/10/2017 10:59:11 AM c:\pwworking\aecom_na\cfraser\dms28180\RDXSRD01_SEGA_US27SB.DGN

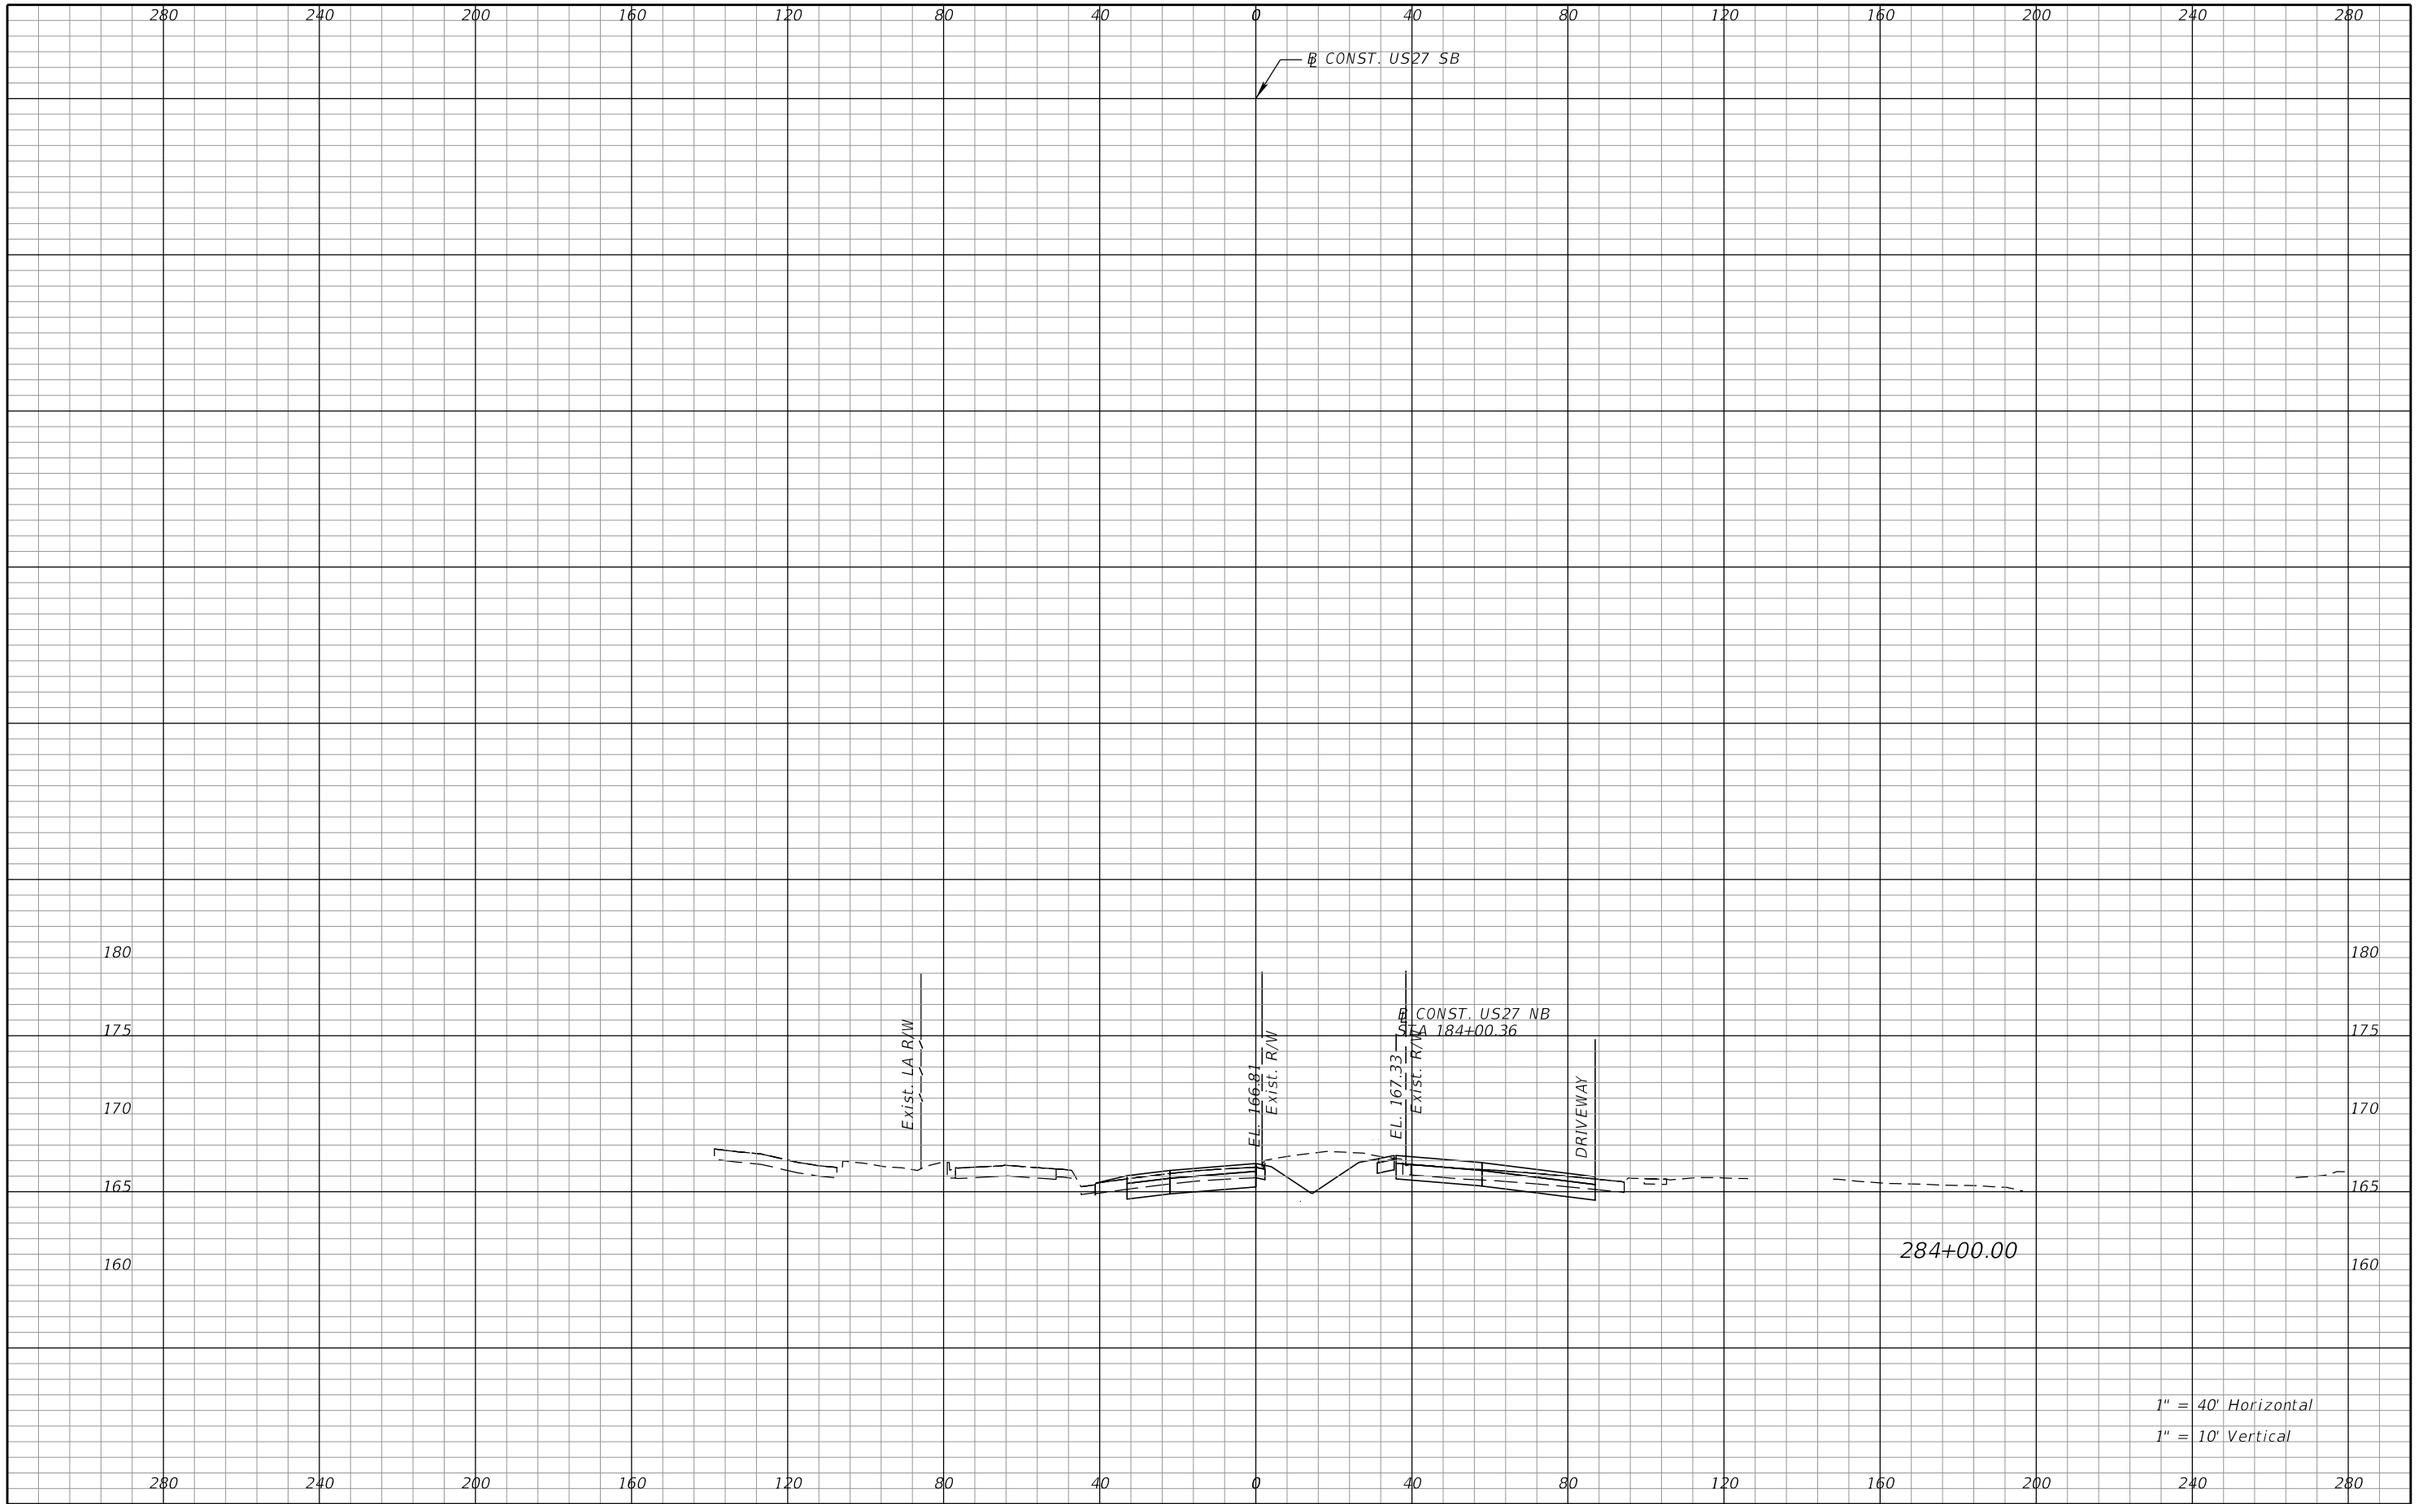

REVISIONS			
DATE	DESCRIPTION	DATE	DESCRIPTION

DEWBERRY ENGINEERS INC.
800 NORTH MAGNOLIA AVENUE, SUITE 1000
ORLANDO, FL 32803
CERTIFICATE OF AUTHORIZATION 8794

STATE OF FLORIDA
DEPARTMENT OF TRANSPORTATION


ROAD NO.	COUNTY	FINANCIAL PROJECT ID
SR 400	POLK	201210-3-52-1

US 27
CROSS SECTIONS

SHEET NO. 427

PRELIMINARY: NOT FOR CONSTRUCTION

cfraser 3/10/2017 10:59:11 AM c:\pwworking\aecom_na\cfraser\dms28180\RDXSRD01_SEGA_US27SB.DGN

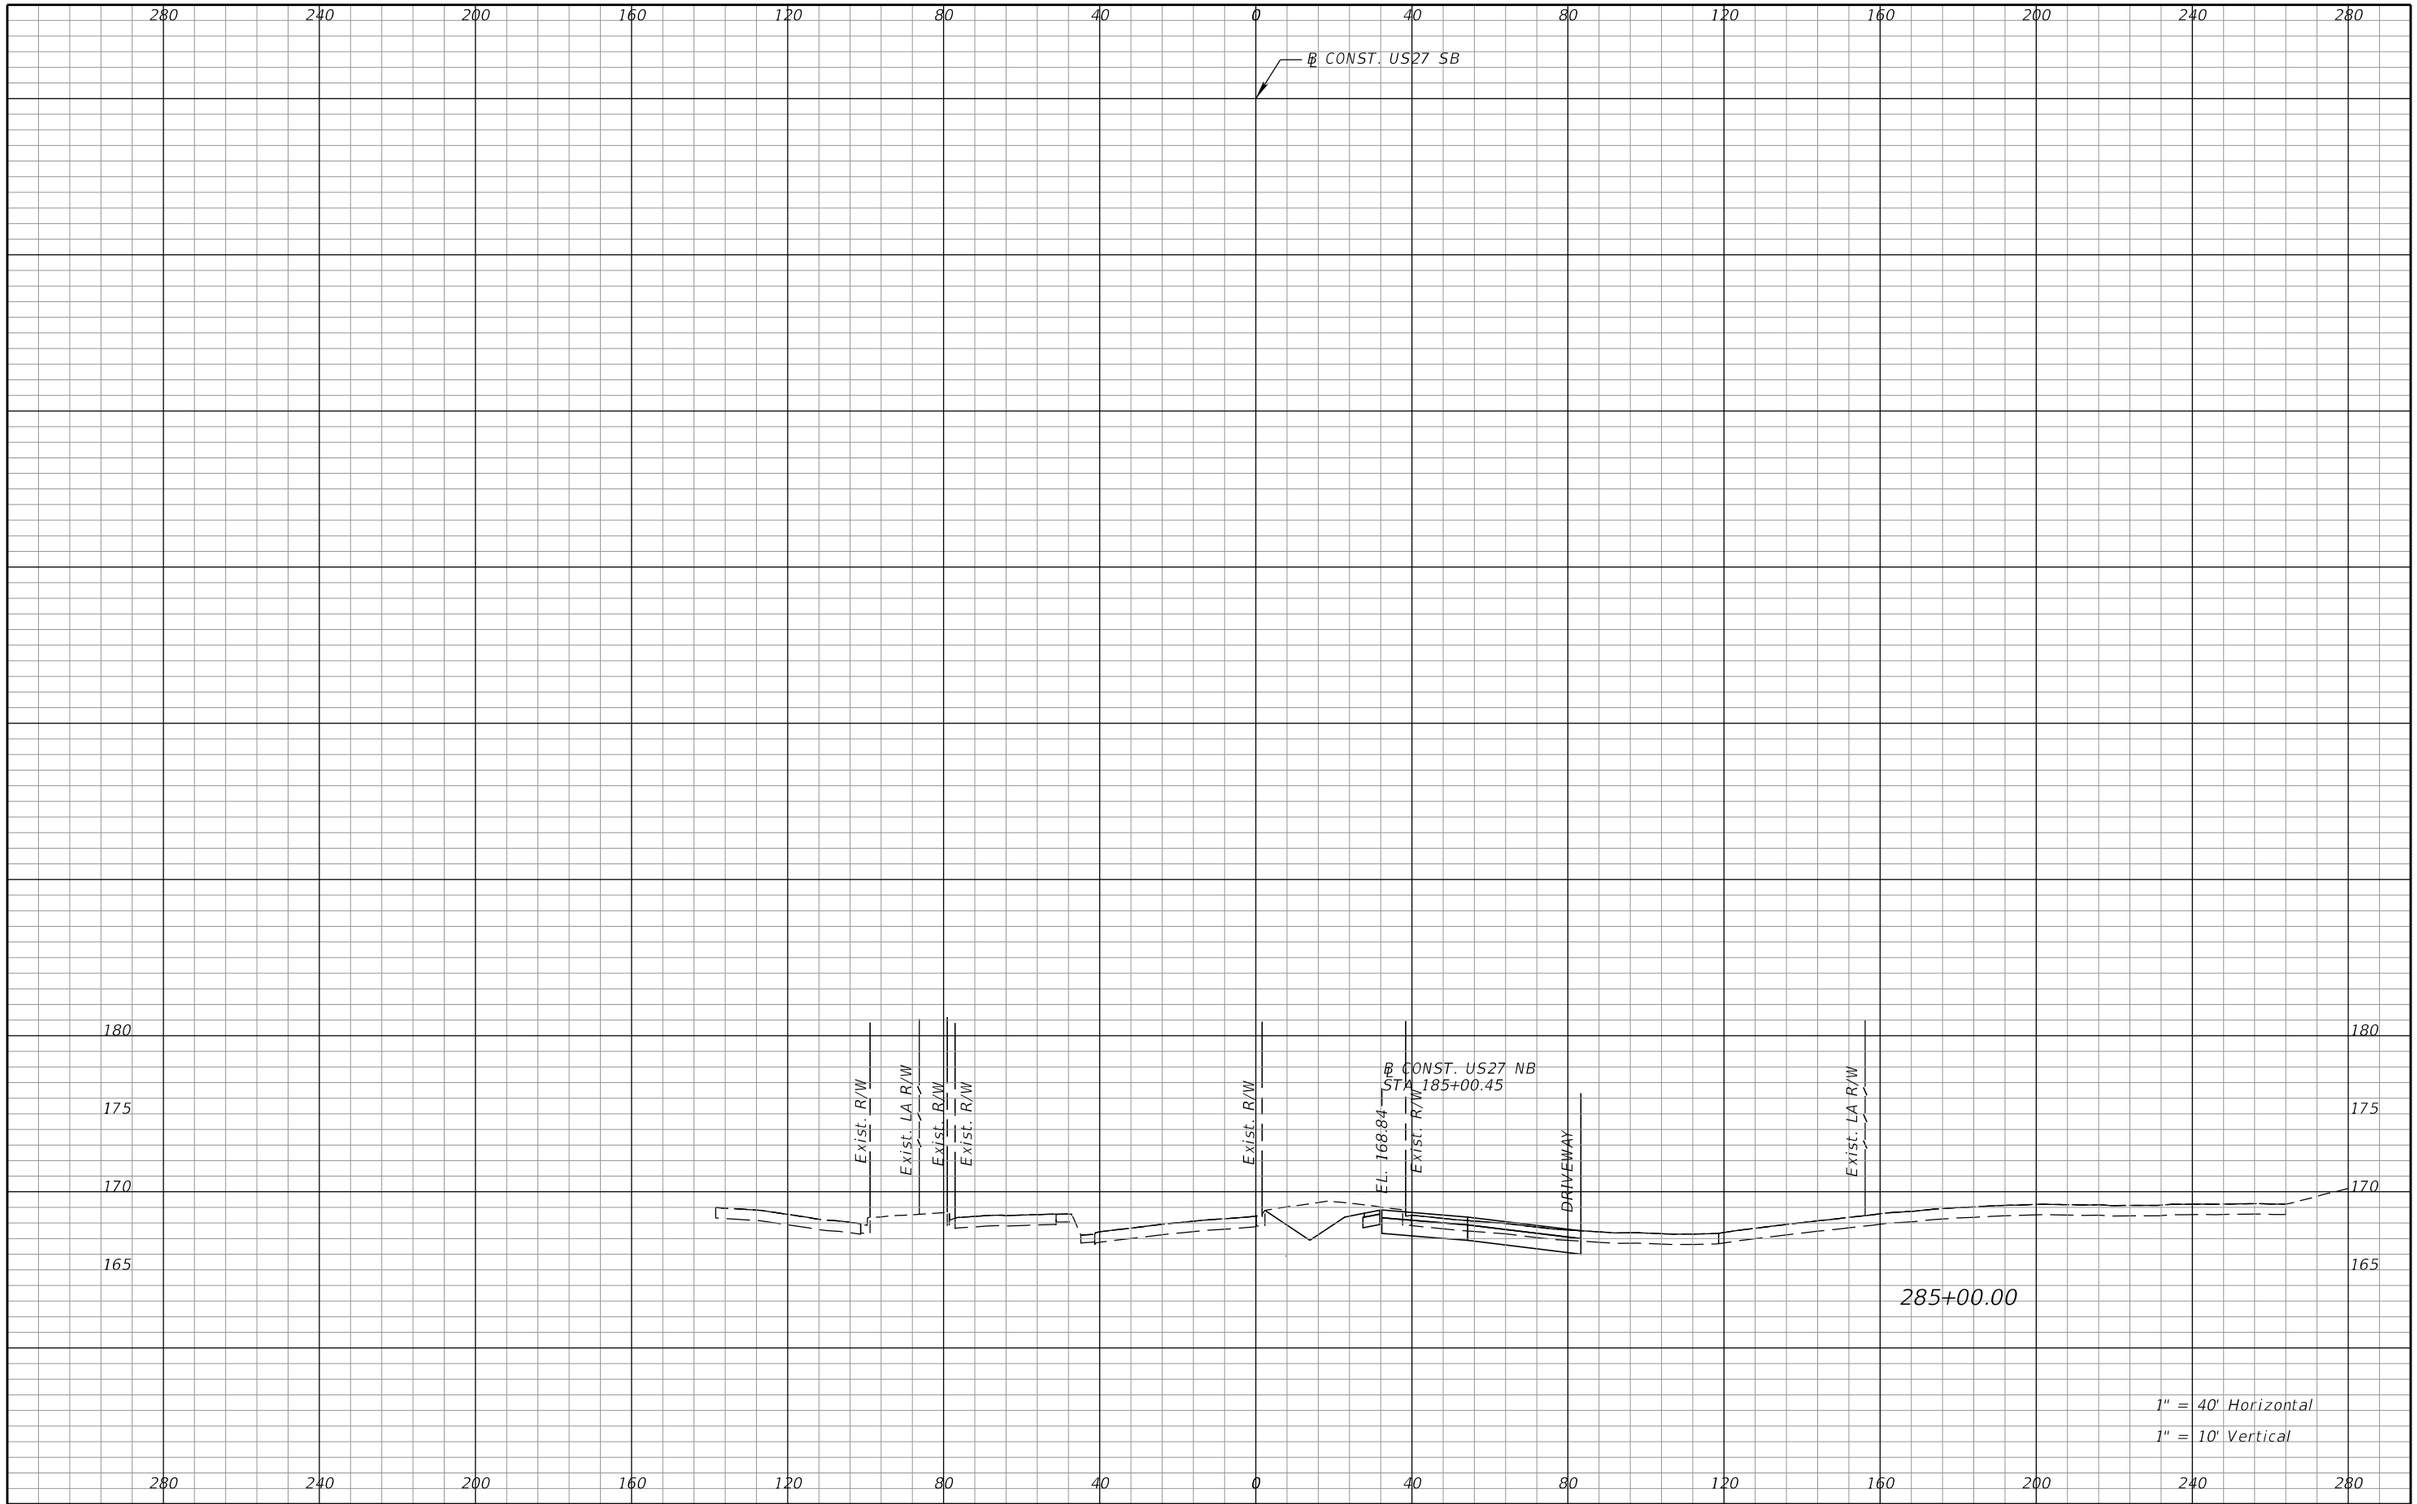

REVISIONS			
DATE	DESCRIPTION	DATE	DESCRIPTION

DEWBERRY ENGINEERS INC.
800 NORTH MAGNOLIA AVENUE, SUITE 1000
ORLANDO, FL 32803
CERTIFICATE OF AUTHORIZATION 8794

STATE OF FLORIDA
DEPARTMENT OF TRANSPORTATION


ROAD NO.	COUNTY	FINANCIAL PROJECT ID
SR 400	POLK	201210-3-52-1

US 27
CROSS SECTIONS

SHEET NO. 428

PRELIMINARY: NOT FOR CONSTRUCTION

cfraser 3/10/2017 10:59:12 AM c:\pwworking\aecom_na\cfraser\dms28180\RDXSRD01_SEGA_US27SB.DGN

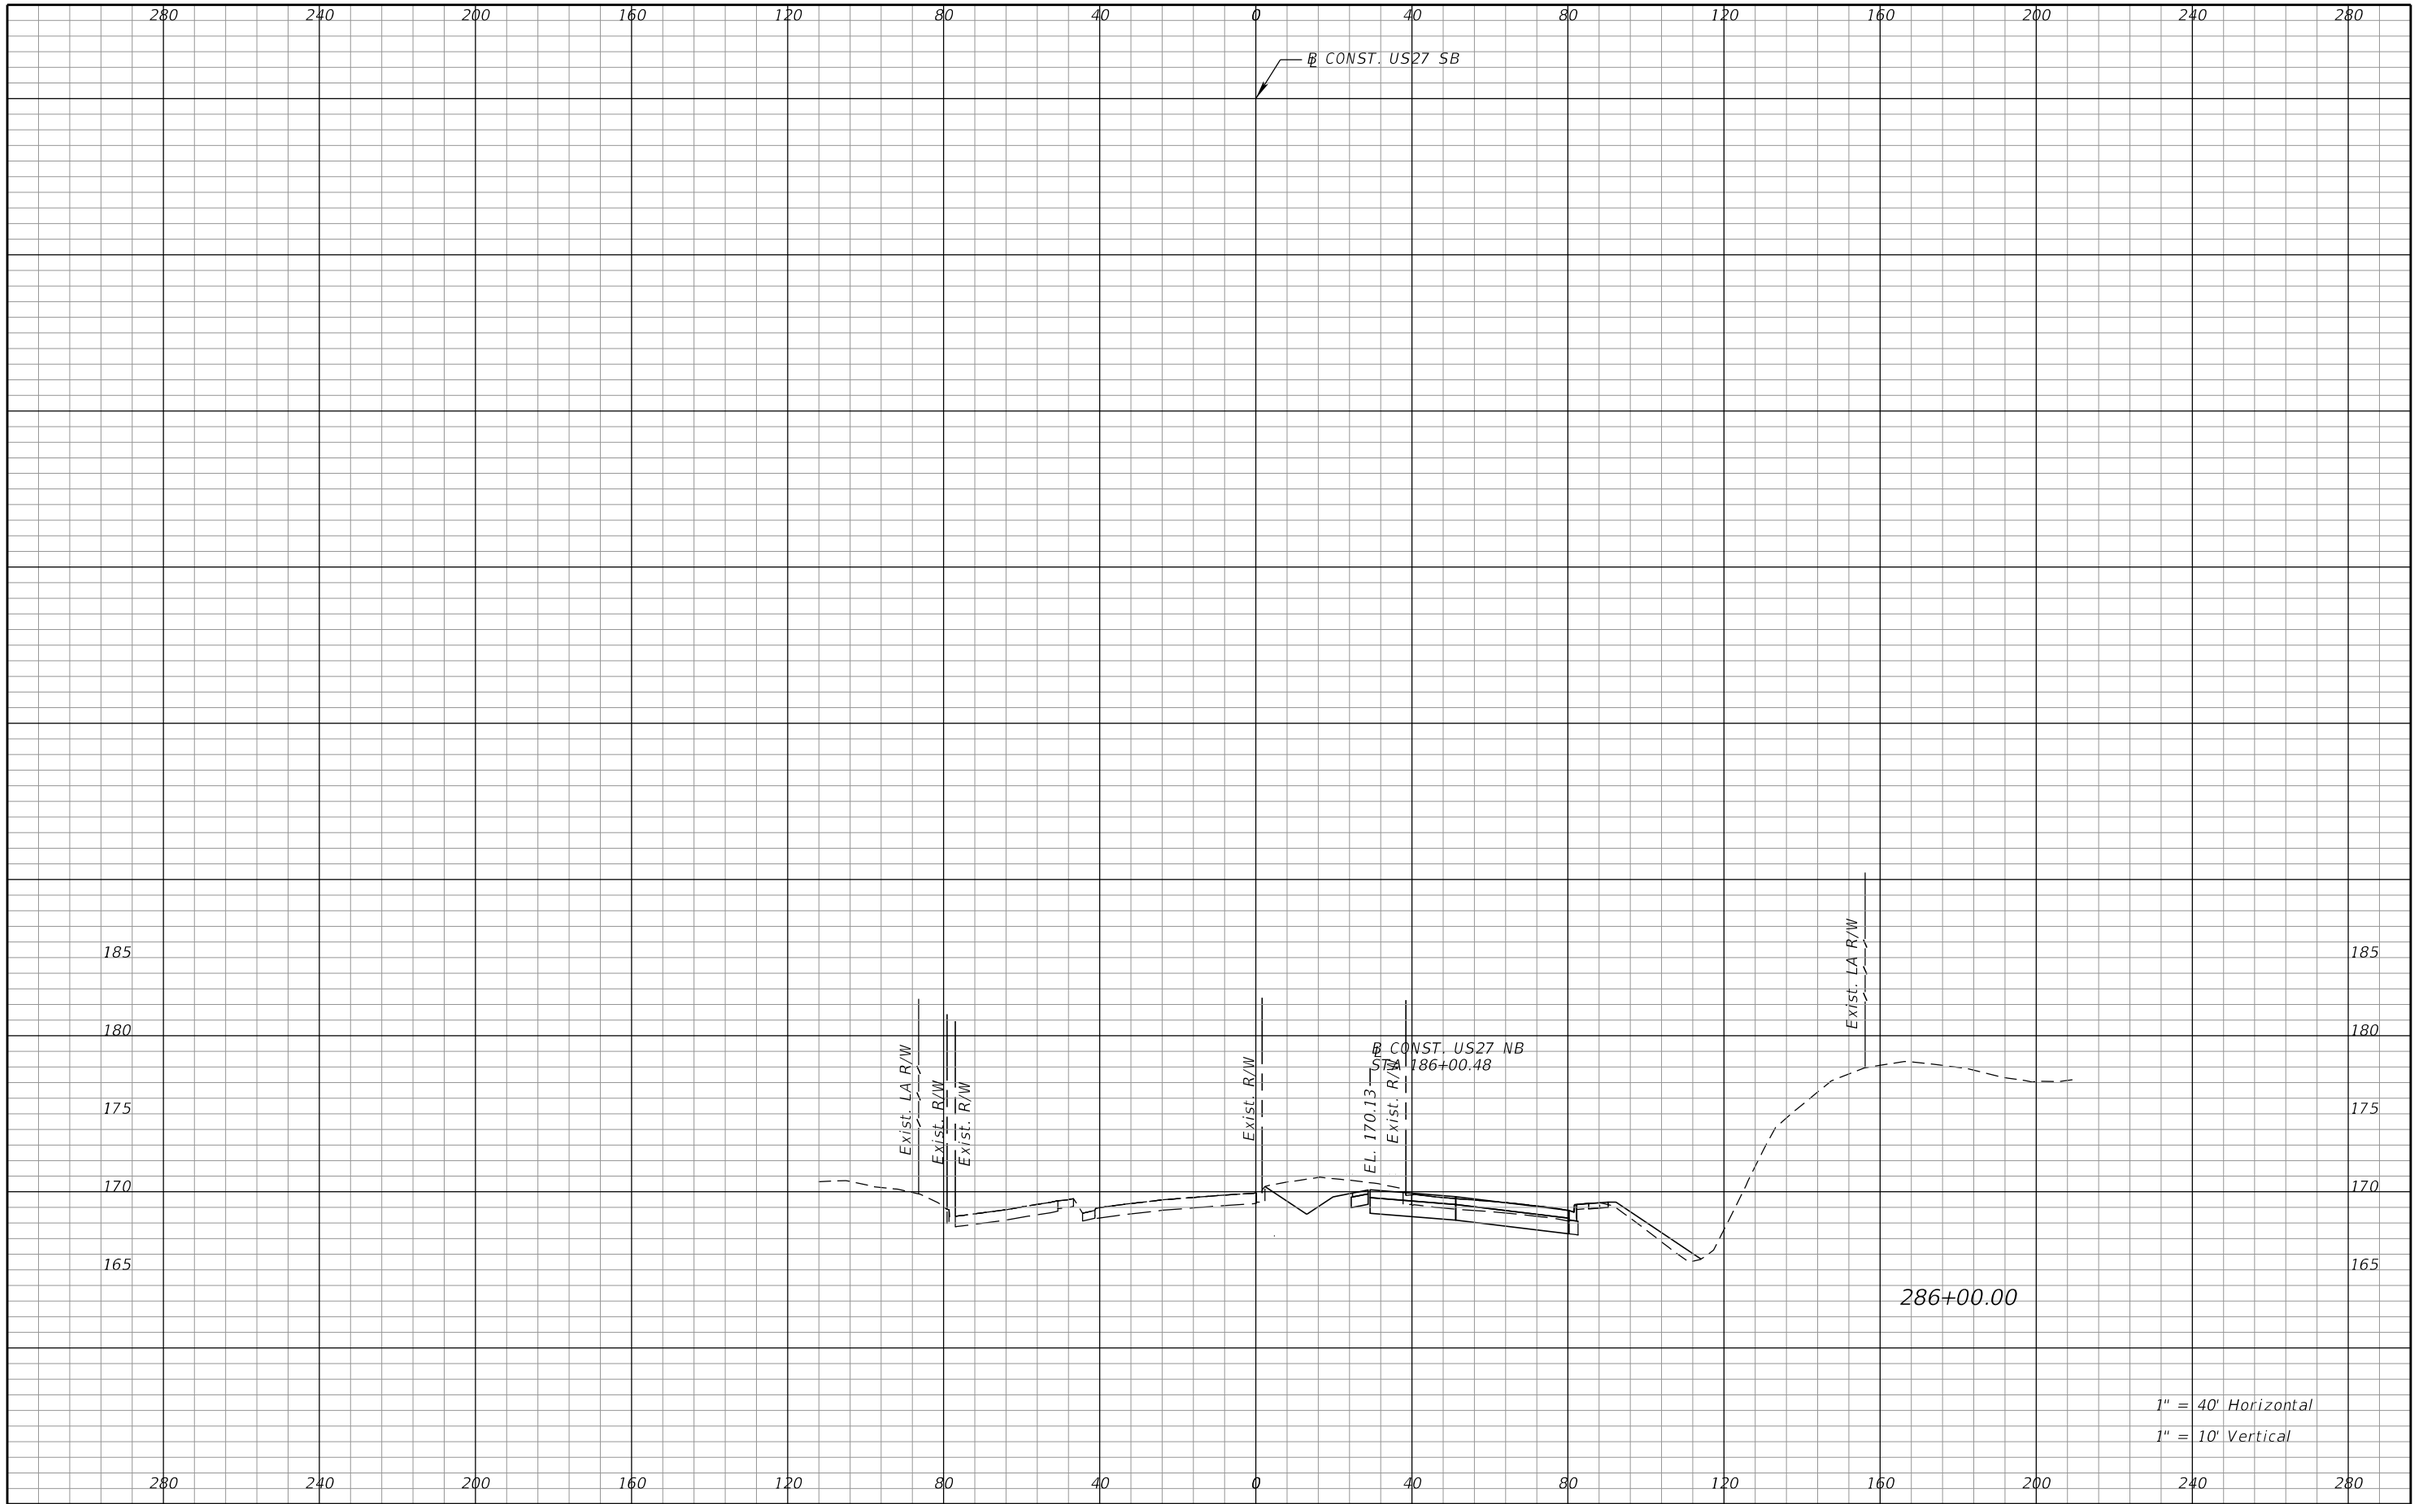

REVISIONS			
DATE	DESCRIPTION	DATE	DESCRIPTION

DEWBERRY ENGINEERS INC.
800 NORTH MAGNOLIA AVENUE, SUITE 1000
ORLANDO, FL 32803
CERTIFICATE OF AUTHORIZATION 8794

STATE OF FLORIDA
DEPARTMENT OF TRANSPORTATION


ROAD NO.	COUNTY	FINANCIAL PROJECT ID
SR 400	POLK	201210-3-52-1

US 27
CROSS SECTIONS

SHEET NO. 429

PRELIMINARY: NOT FOR CONSTRUCTION

cfraser 3/10/2017 10:59:12 AM c:\pwworking\aecom_na\cfraser\dms28180\RDXSRD01_SEGA_US27SB.DGN

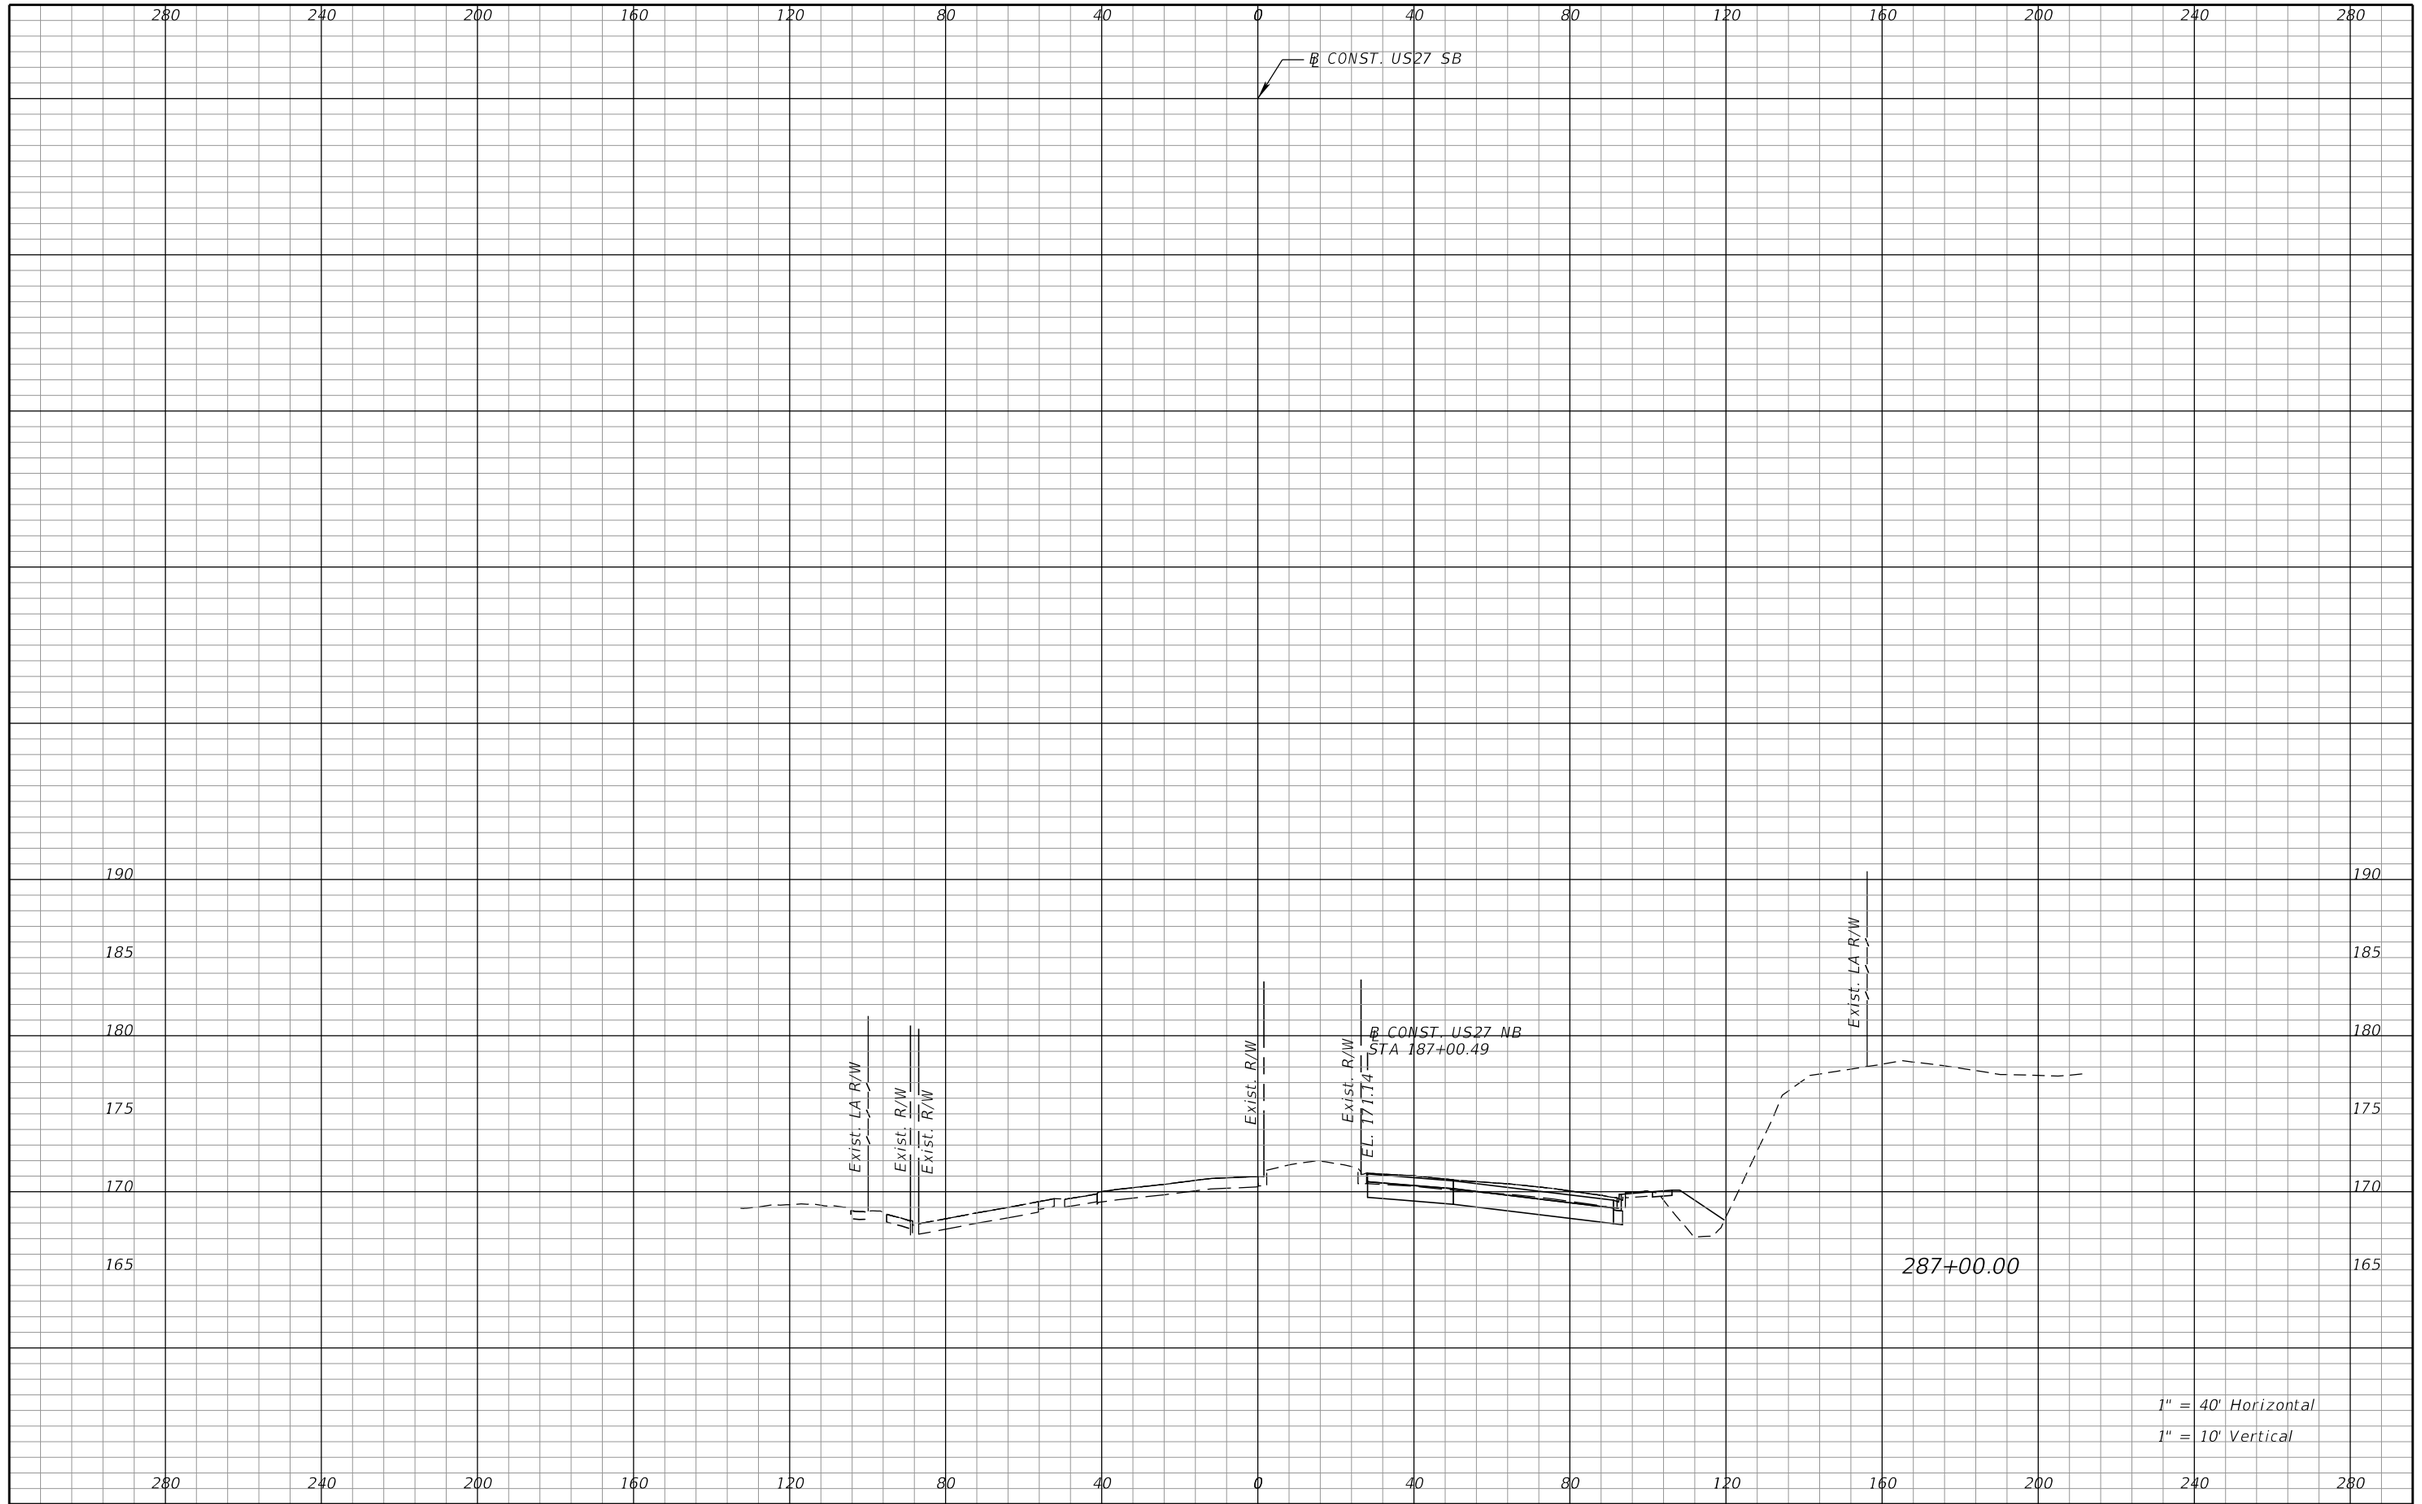

REVISIONS			
DATE	DESCRIPTION	DATE	DESCRIPTION

DEWBERRY ENGINEERS INC.
800 NORTH MAGNOLIA AVENUE, SUITE 1000
ORLANDO, FL 32803
CERTIFICATE OF AUTHORIZATION 8794

STATE OF FLORIDA
DEPARTMENT OF TRANSPORTATION


ROAD NO.	COUNTY	FINANCIAL PROJECT ID
SR 400	POLK	201210-3-52-1

US27
CROSS SECTIONS

SHEET NO. 430

PRELIMINARY: NOT FOR CONSTRUCTION

cfraser 3/10/2017 10:59:15 AM c:\pwworking\aecom_na\cfraser\dms28180\RDXSRD01_SEGA_US27SB.DGN

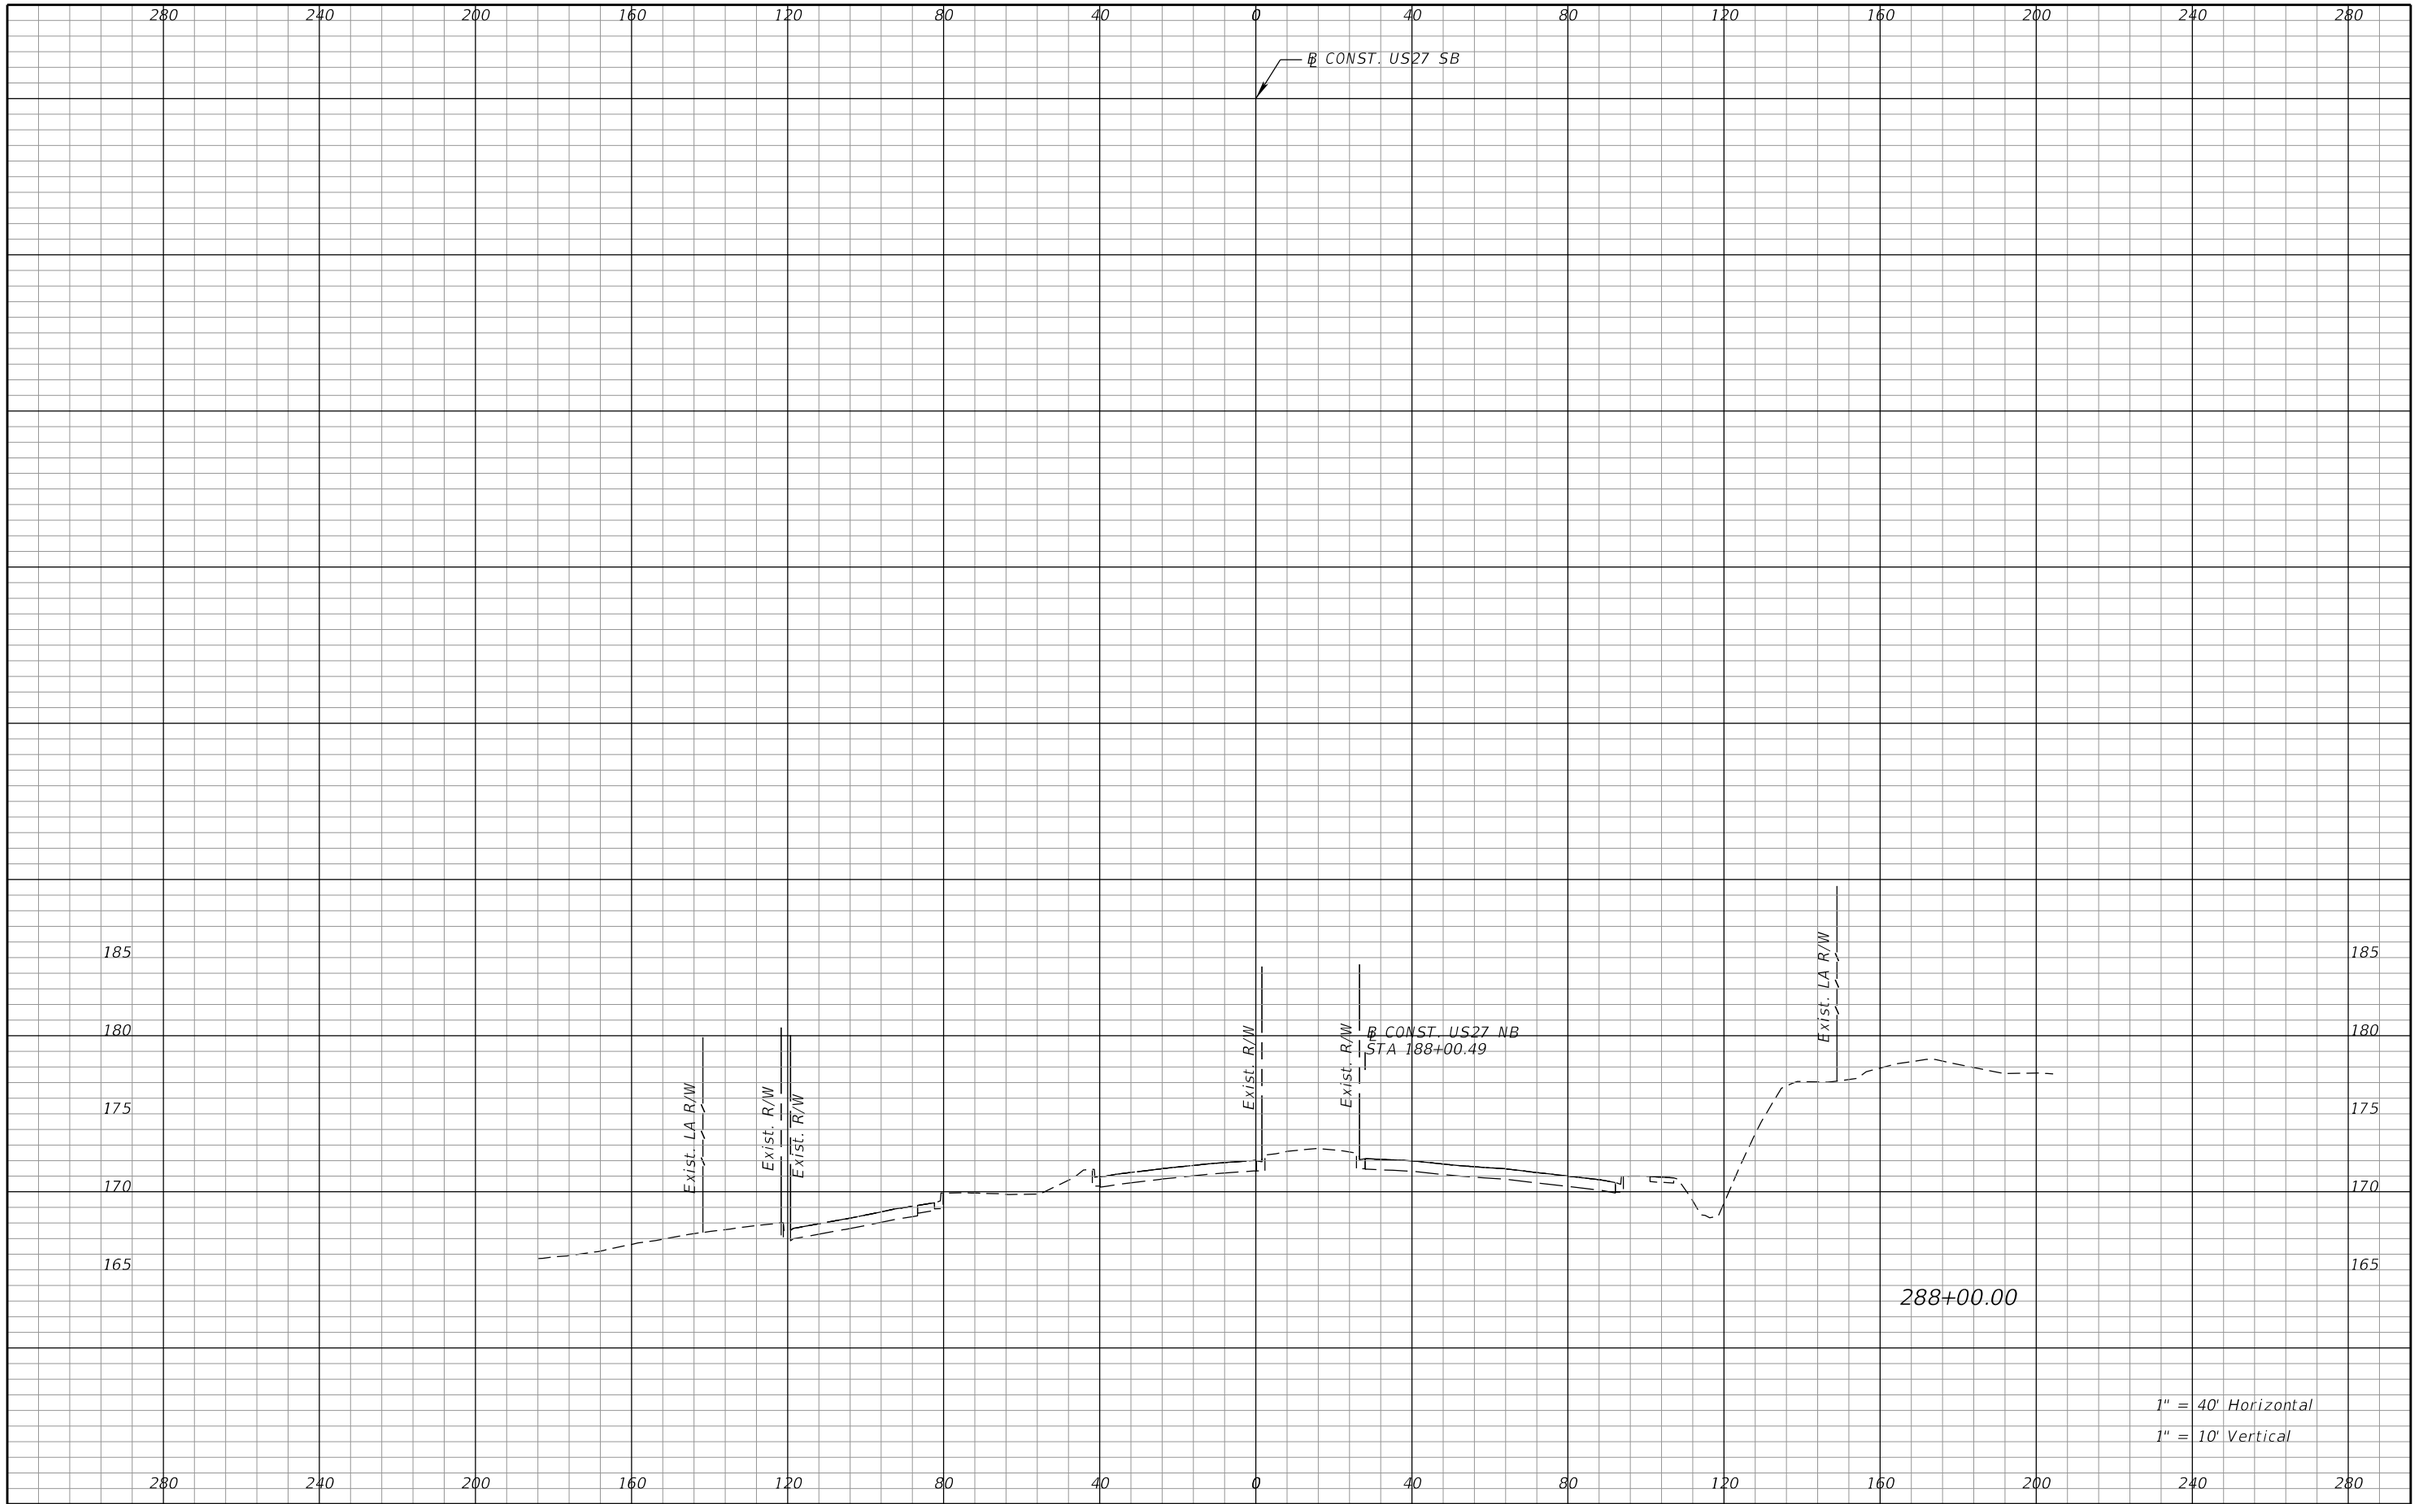

REVISIONS			
DATE	DESCRIPTION	DATE	DESCRIPTION

DEWBERRY ENGINEERS INC.
800 NORTH MAGNOLIA AVENUE, SUITE 1000
ORLANDO, FL 32803
CERTIFICATE OF AUTHORIZATION 8794

STATE OF FLORIDA
DEPARTMENT OF TRANSPORTATION


ROAD NO.	COUNTY	FINANCIAL PROJECT ID
SR 400	POLK	201210-3-52-1

US 27
CROSS SECTIONS

SHEET NO. 431

PRELIMINARY: NOT FOR CONSTRUCTION

cfraser 3/10/2017 10:59:15 AM c:\pwworking\aecom_na\cfraser\dms28180\RDXSRD01_SEGA_US27SB.DGN

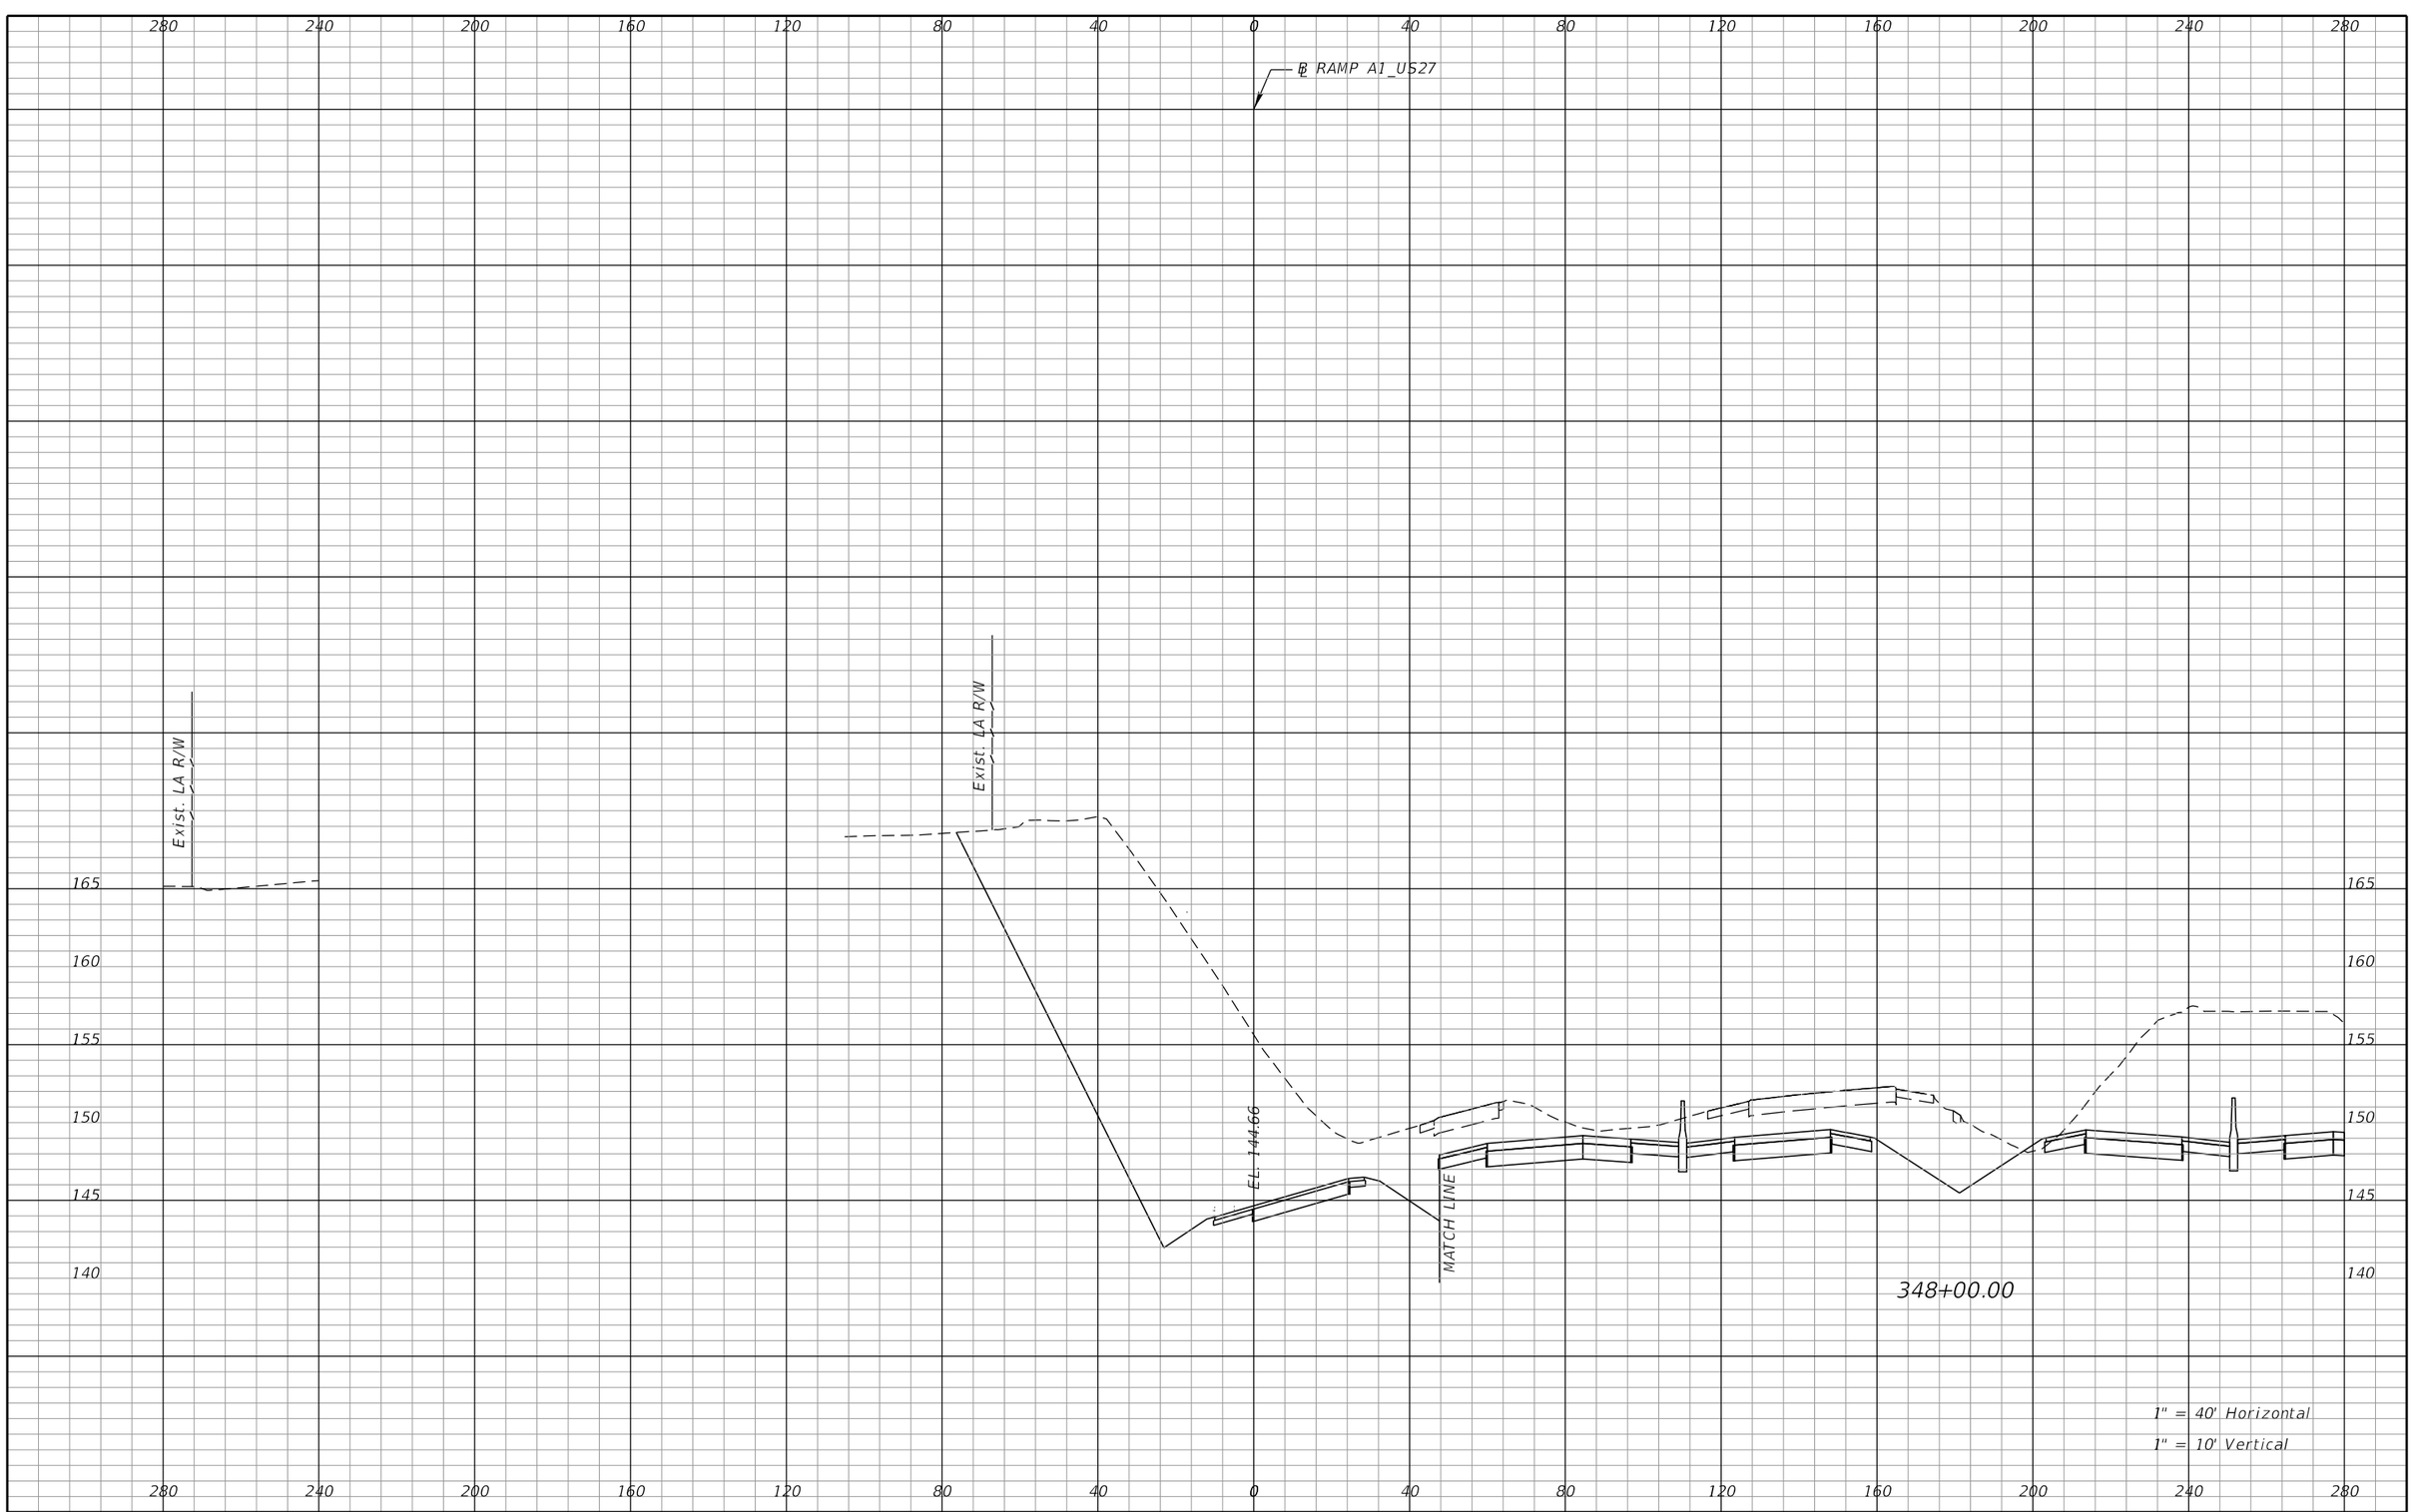

REVISIONS			
DATE	DESCRIPTION	DATE	DESCRIPTION

DEWBERRY ENGINEERS INC.
800 NORTH MAGNOLIA AVENUE, SUITE 1000
ORLANDO, FL 32803
CERTIFICATE OF AUTHORIZATION 8794

STATE OF FLORIDA
DEPARTMENT OF TRANSPORTATION


ROAD NO.	COUNTY	FINANCIAL PROJECT ID
SR 400	POLK	201210-3-52-1

RAMP A1
CROSS SECTIONS

SHEET NO. 432

PRELIMINARY: NOT FOR CONSTRUCTION

cfraser 3/10/2017 10:59:23 AM c:\pwworking\aecom_na\cfraser\dms28180\RDXSRD01_SEGA_RAMPA1.DGN

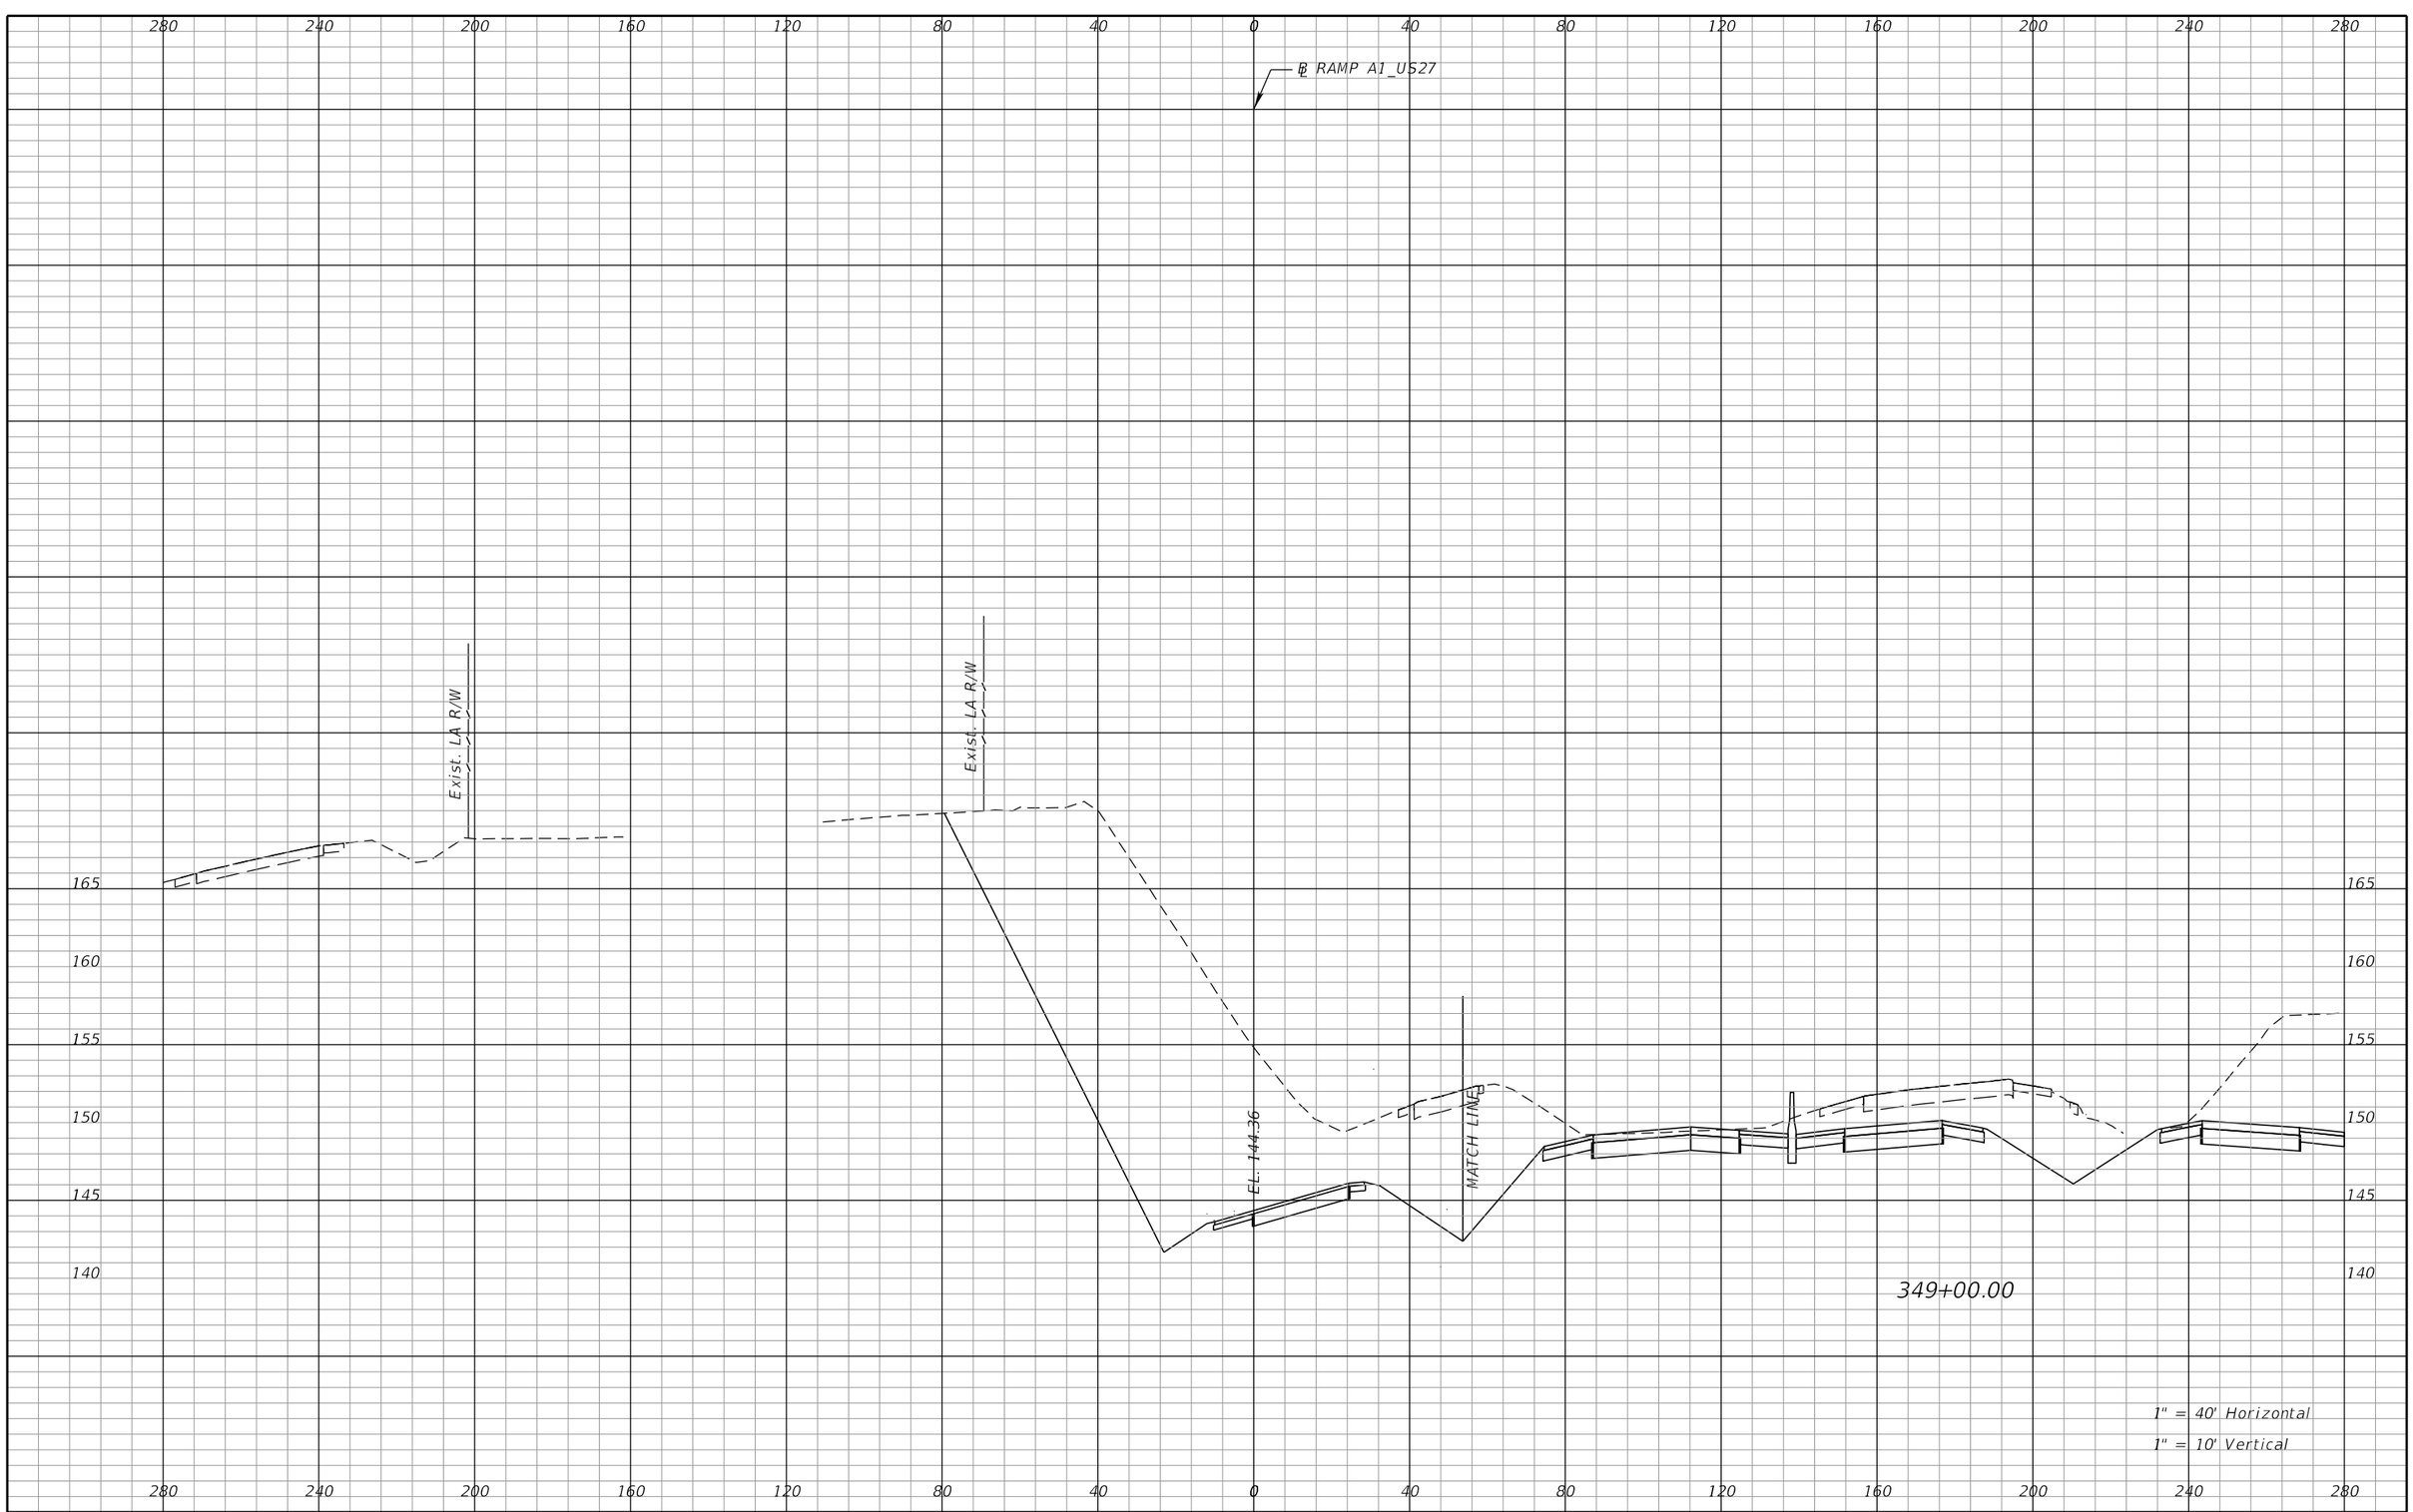

REVISIONS			
DATE	DESCRIPTION	DATE	DESCRIPTION

DEWBERRY ENGINEERS INC.
800 NORTH MAGNOLIA AVENUE, SUITE 1000
ORLANDO, FL 32803
CERTIFICATE OF AUTHORIZATION 8794

STATE OF FLORIDA
DEPARTMENT OF TRANSPORTATION


ROAD NO.	COUNTY	FINANCIAL PROJECT ID
SR 400	POLK	201210-3-52-1

RAMP A1
CROSS SECTIONS

SHEET NO. 433

PRELIMINARY: NOT FOR CONSTRUCTION

cfraser 3/10/2017 10:59:24 AM c:\pwworking\aecom_na\cfraser\dms28180\RDXSRD01_SEGA_RAMPA1.DGN

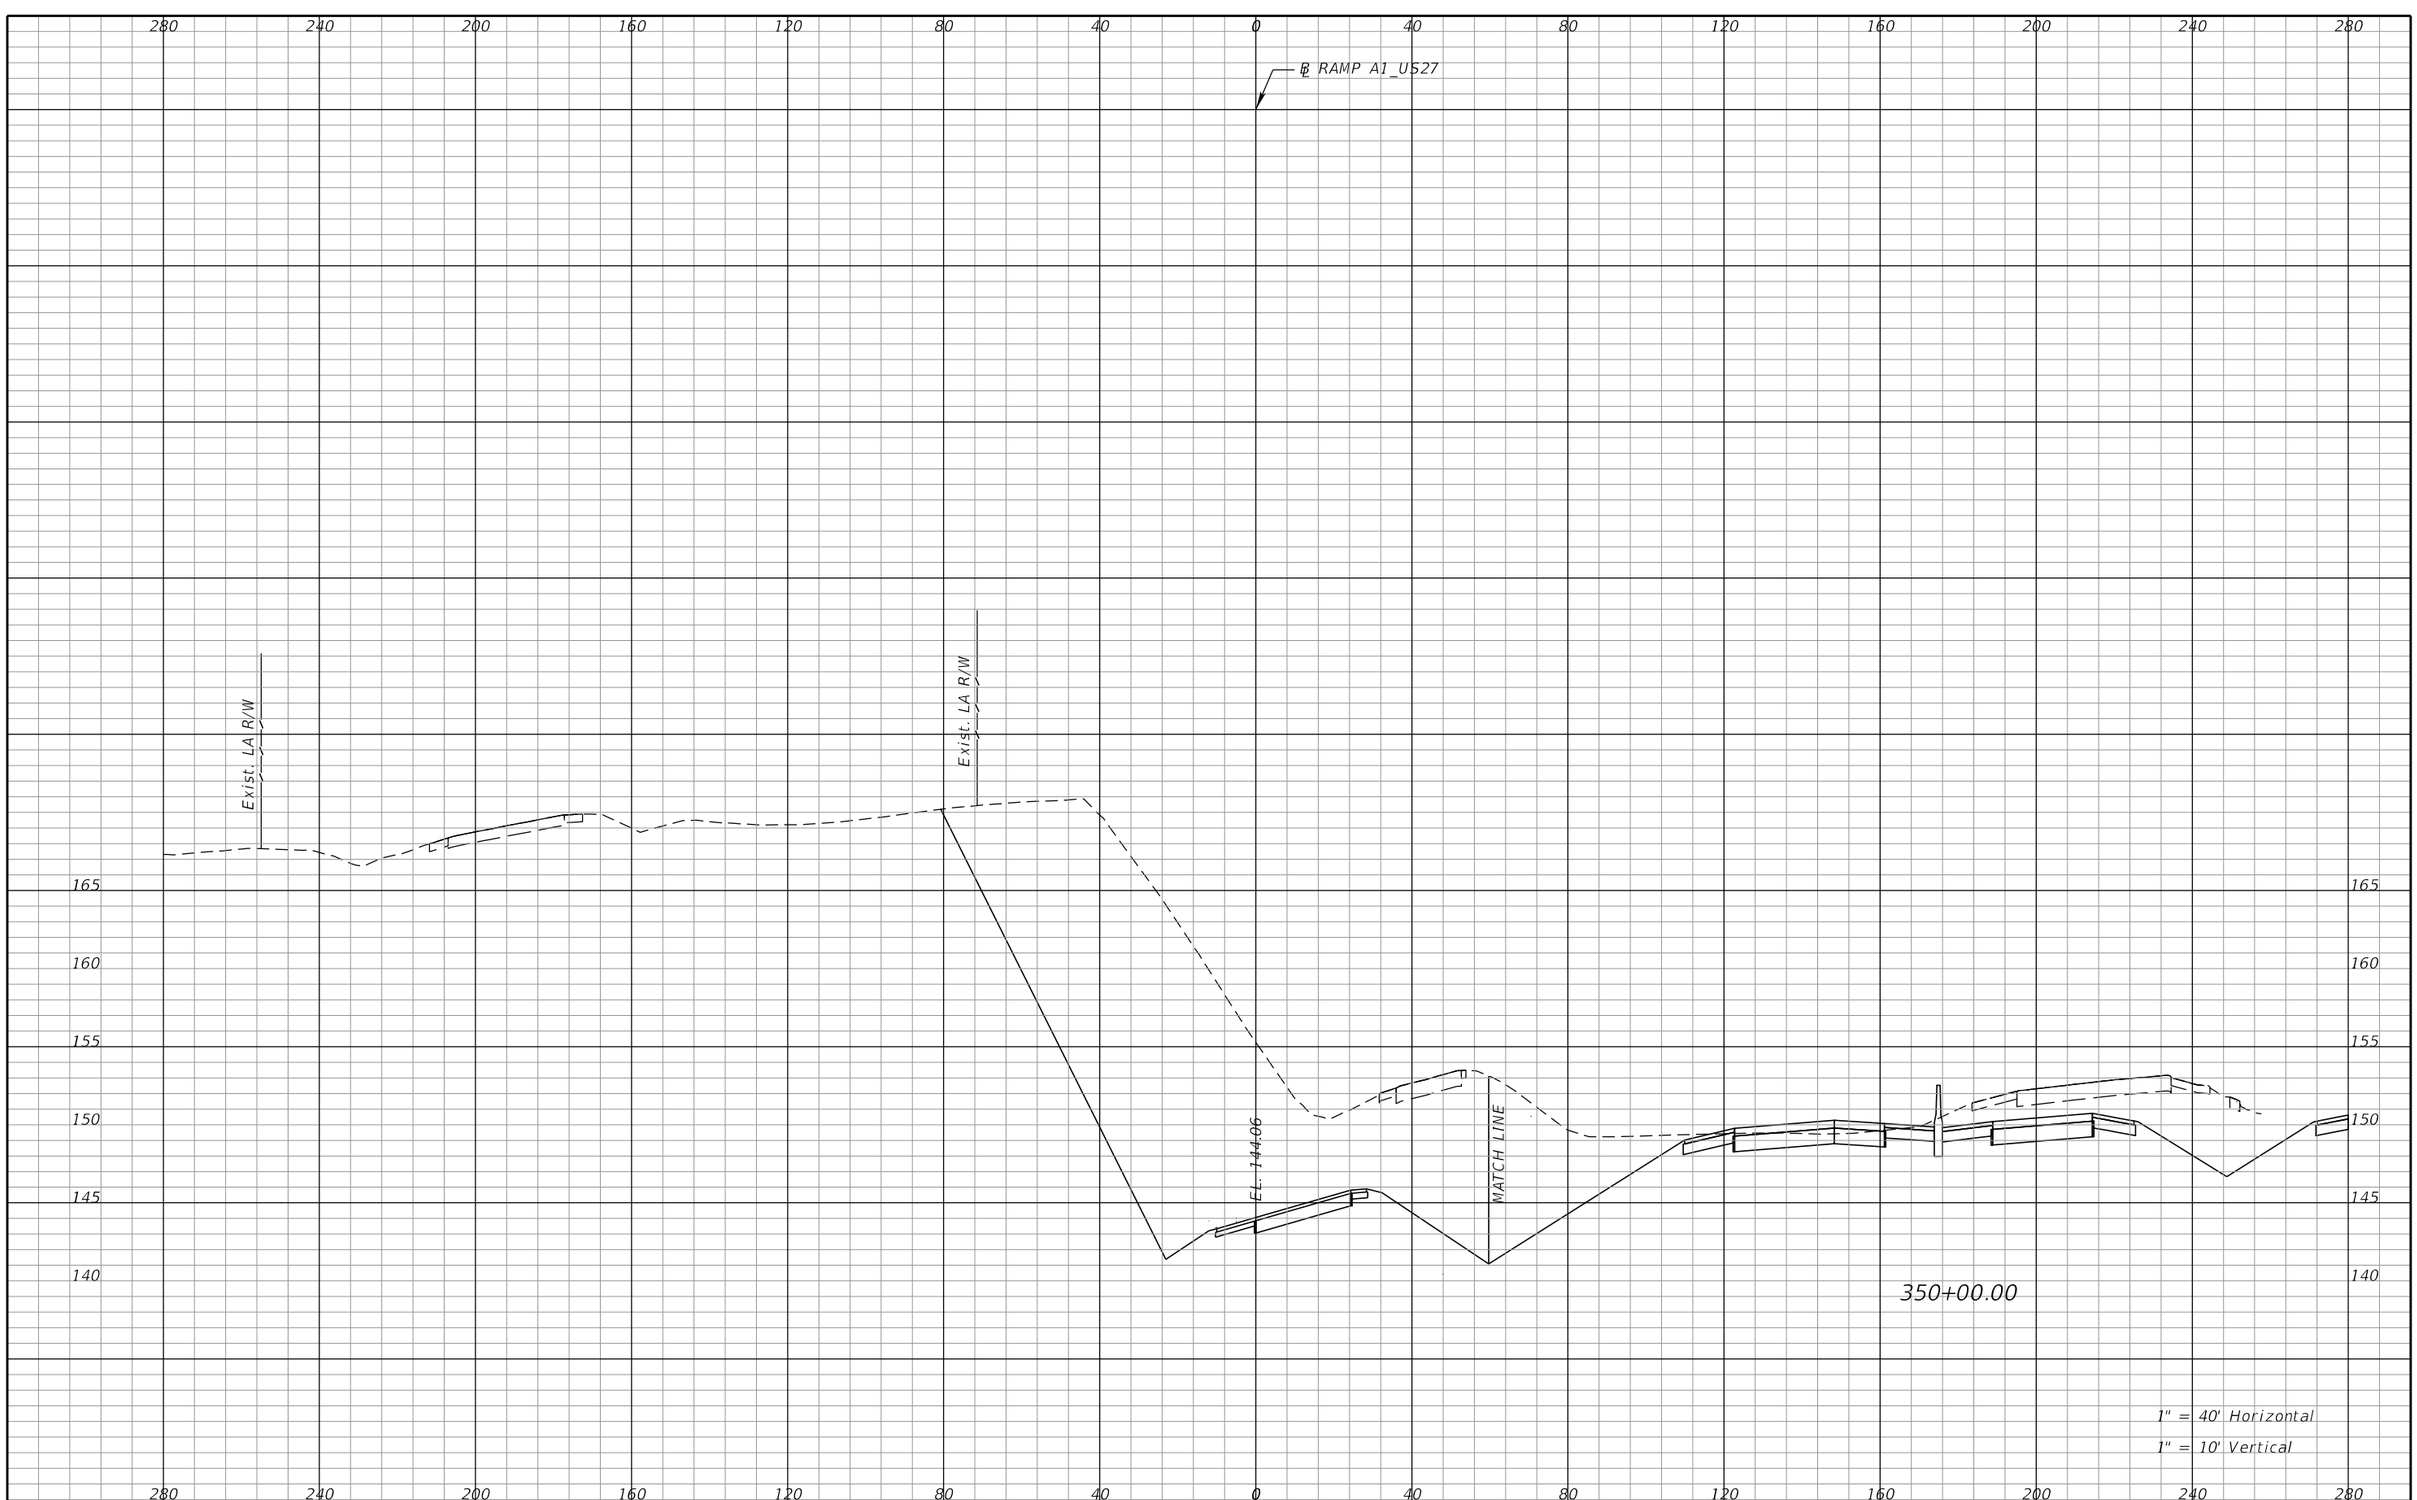

REVISIONS			
DATE	DESCRIPTION	DATE	DESCRIPTION

DEWBERRY ENGINEERS INC.
800 NORTH MAGNOLIA AVENUE, SUITE 1000
ORLANDO, FL 32803
CERTIFICATE OF AUTHORIZATION 8794

STATE OF FLORIDA
DEPARTMENT OF TRANSPORTATION


ROAD NO.	COUNTY	FINANCIAL PROJECT ID
SR 400	POLK	201210-3-52-1

RAMP A1
CROSS SECTIONS

SHEET NO. 434

cfraser 3/10/2017 10:59:24 AM c:\pwworking\aecom_na\cfraser\dms28180\RDXSRD01_SEGA_RAMPA1.DGN

PRELIMINARY: NOT FOR CONSTRUCTION

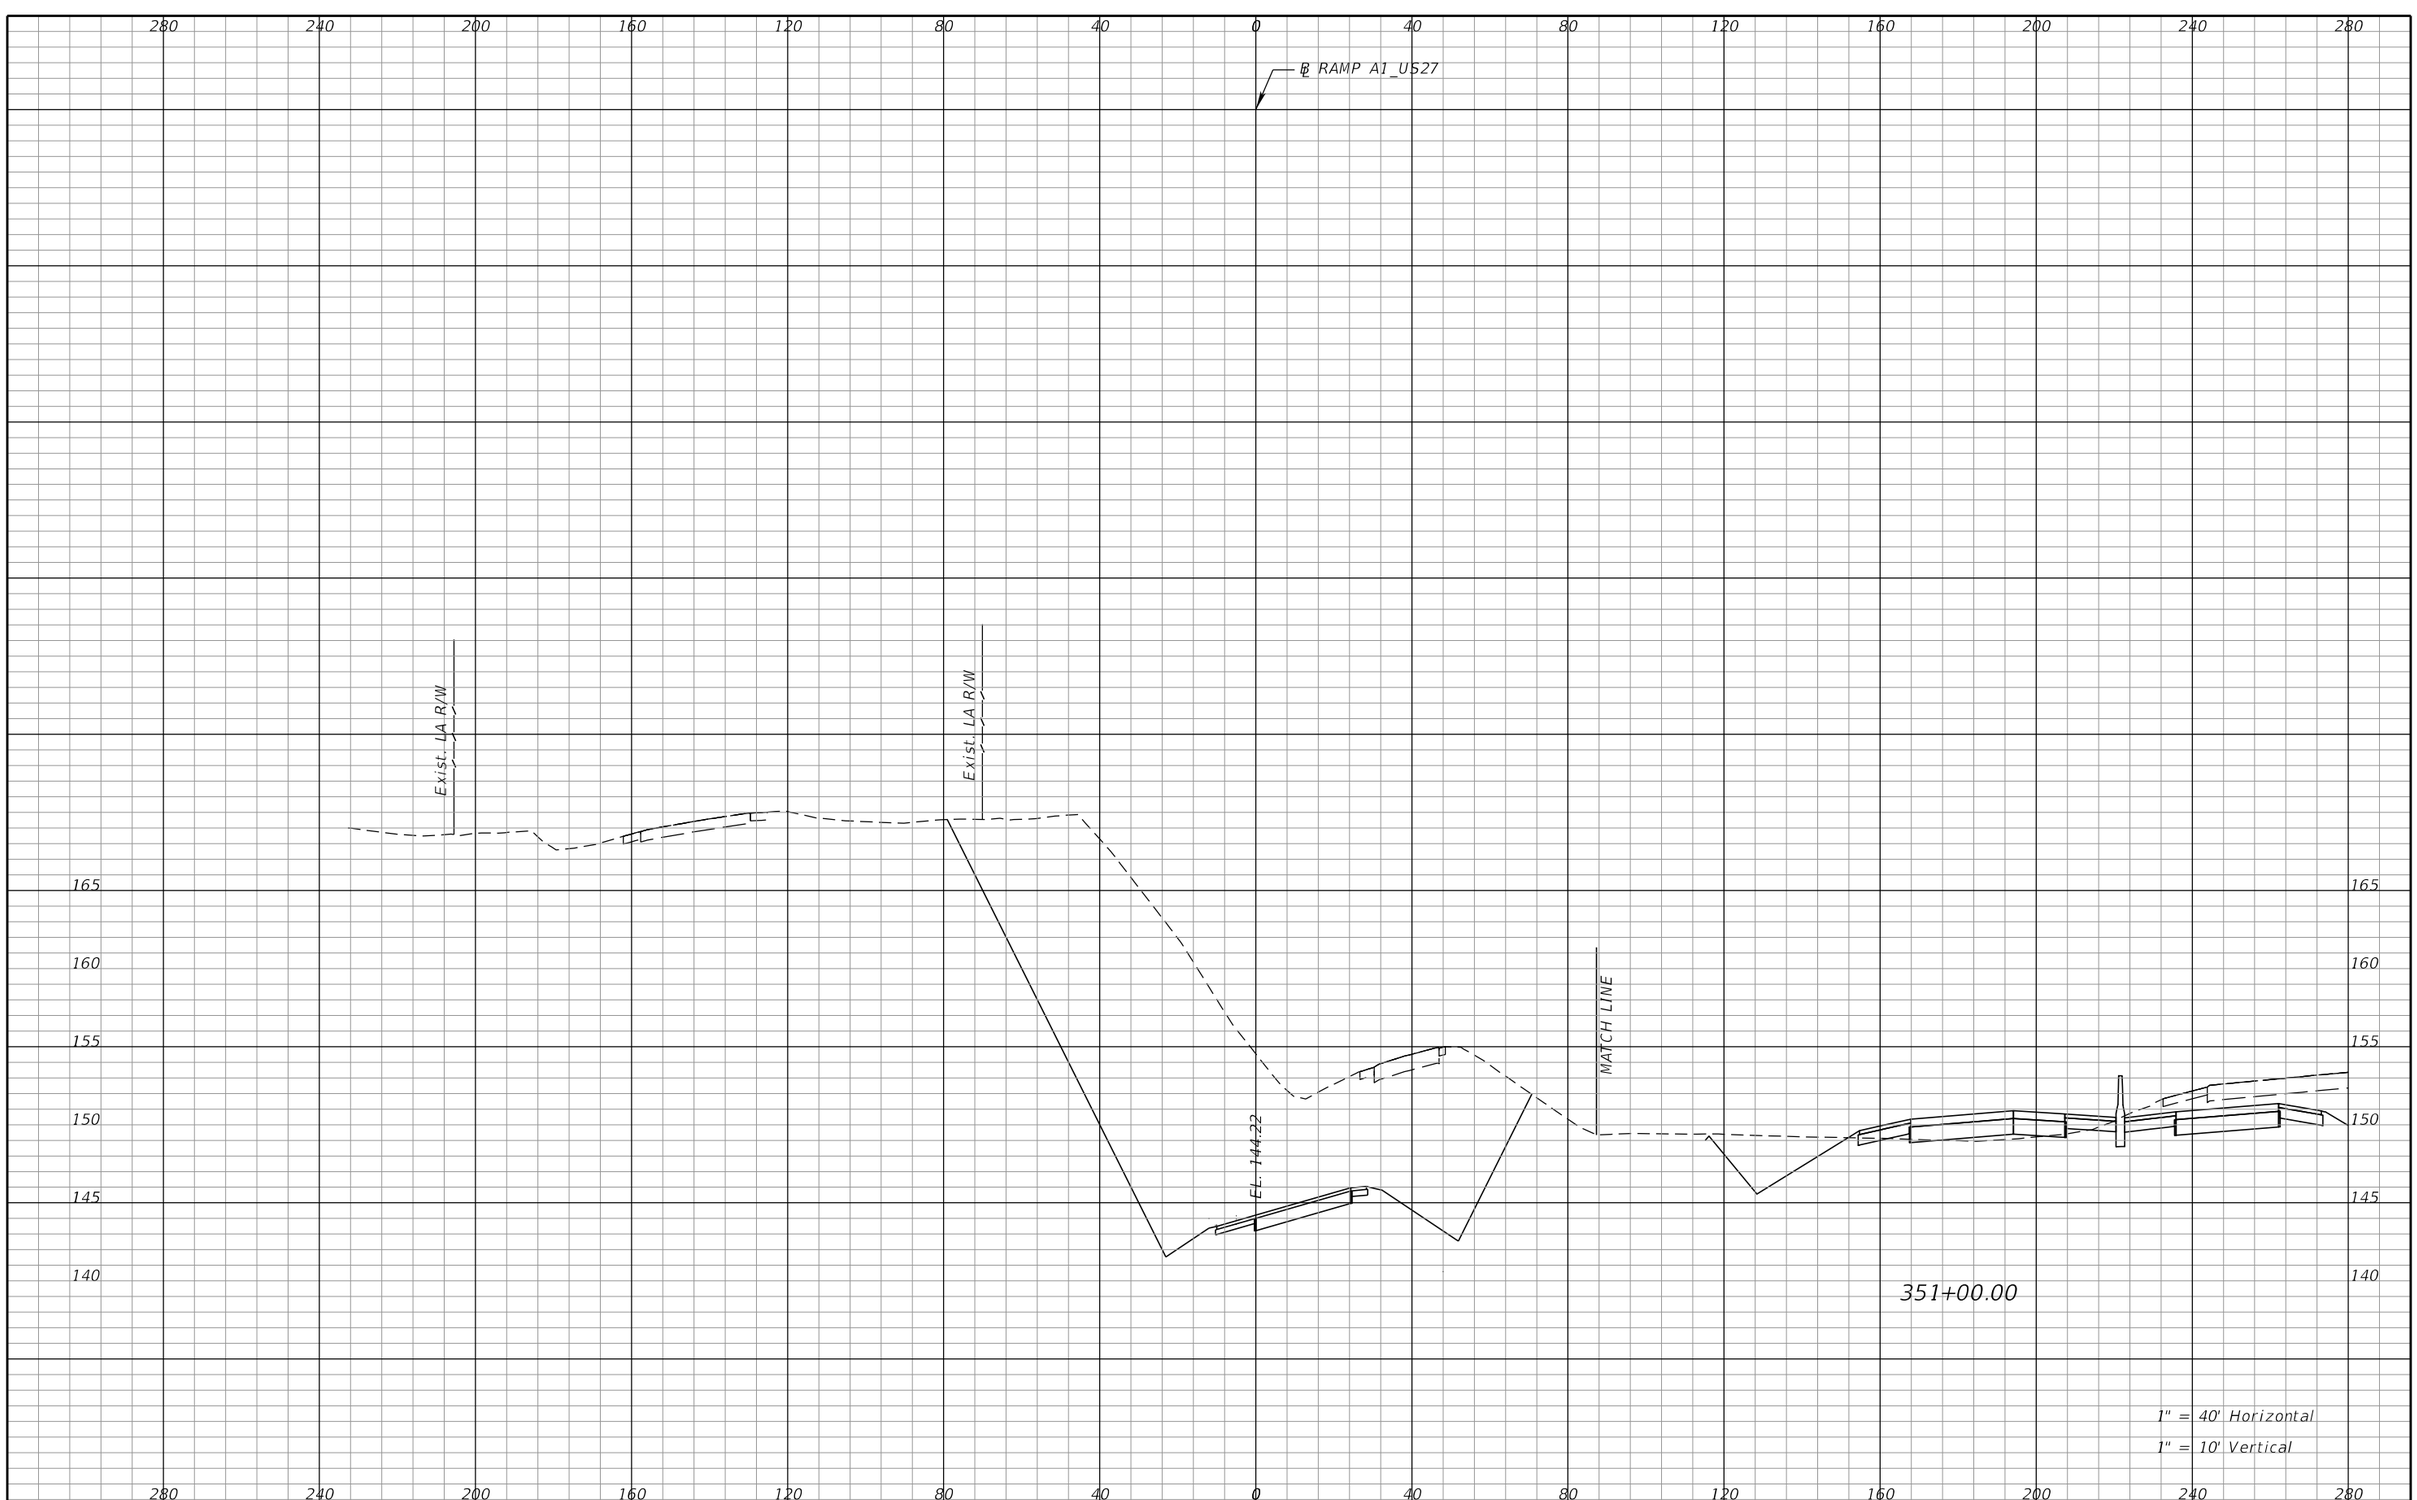

REVISIONS			
DATE	DESCRIPTION	DATE	DESCRIPTION

DEWBERRY ENGINEERS INC.
800 NORTH MAGNOLIA AVENUE, SUITE 1000
ORLANDO, FL 32803
CERTIFICATE OF AUTHORIZATION 8794

STATE OF FLORIDA
DEPARTMENT OF TRANSPORTATION

ROAD NO.	COUNTY	FINANCIAL PROJECT ID
SR 400	POLK	201210-3-52-1

RAMP A1
CROSS SECTIONS

SHEET NO. 435

PRELIMINARY: NOT FOR CONSTRUCTION

cfraser 3/10/2017 10:59:24 AM c:\pwworking\aecom_na\cfraser\dms28180\RDXSRD01_SEGA_RAMPA1.DGN

280 240 200 160 120 80 40 0 40 80 120 160 200 240 280

℄ RAMP A1_US27

Exist. LA R/W

Exist. LA R/W

MATCH LINE

EL. 145.14

160 155 150 145 140

352+00.00

1" = 40' Horizontal

1" = 10' Vertical

REVISIONS			
DATE	DESCRIPTION	DATE	DESCRIPTION

DEWBERRY ENGINEERS INC.
800 NORTH MAGNOLIA AVENUE, SUITE 1000
ORLANDO, FL 32803
CERTIFICATE OF AUTHORIZATION 8794

STATE OF FLORIDA
DEPARTMENT OF TRANSPORTATION


ROAD NO.	COUNTY	FINANCIAL PROJECT ID
SR 400	POLK	201210-3-52-1

RAMP A1
CROSS SECTIONS

SHEET NO. 436

cfraser 3/10/2017 10:59:24 AM c:\pwworking\aecom_na\cfraser\dms28180\RDXSRD01_SEGA_RAMPA1.DGN

PRELIMINARY: NOT FOR CONSTRUCTION

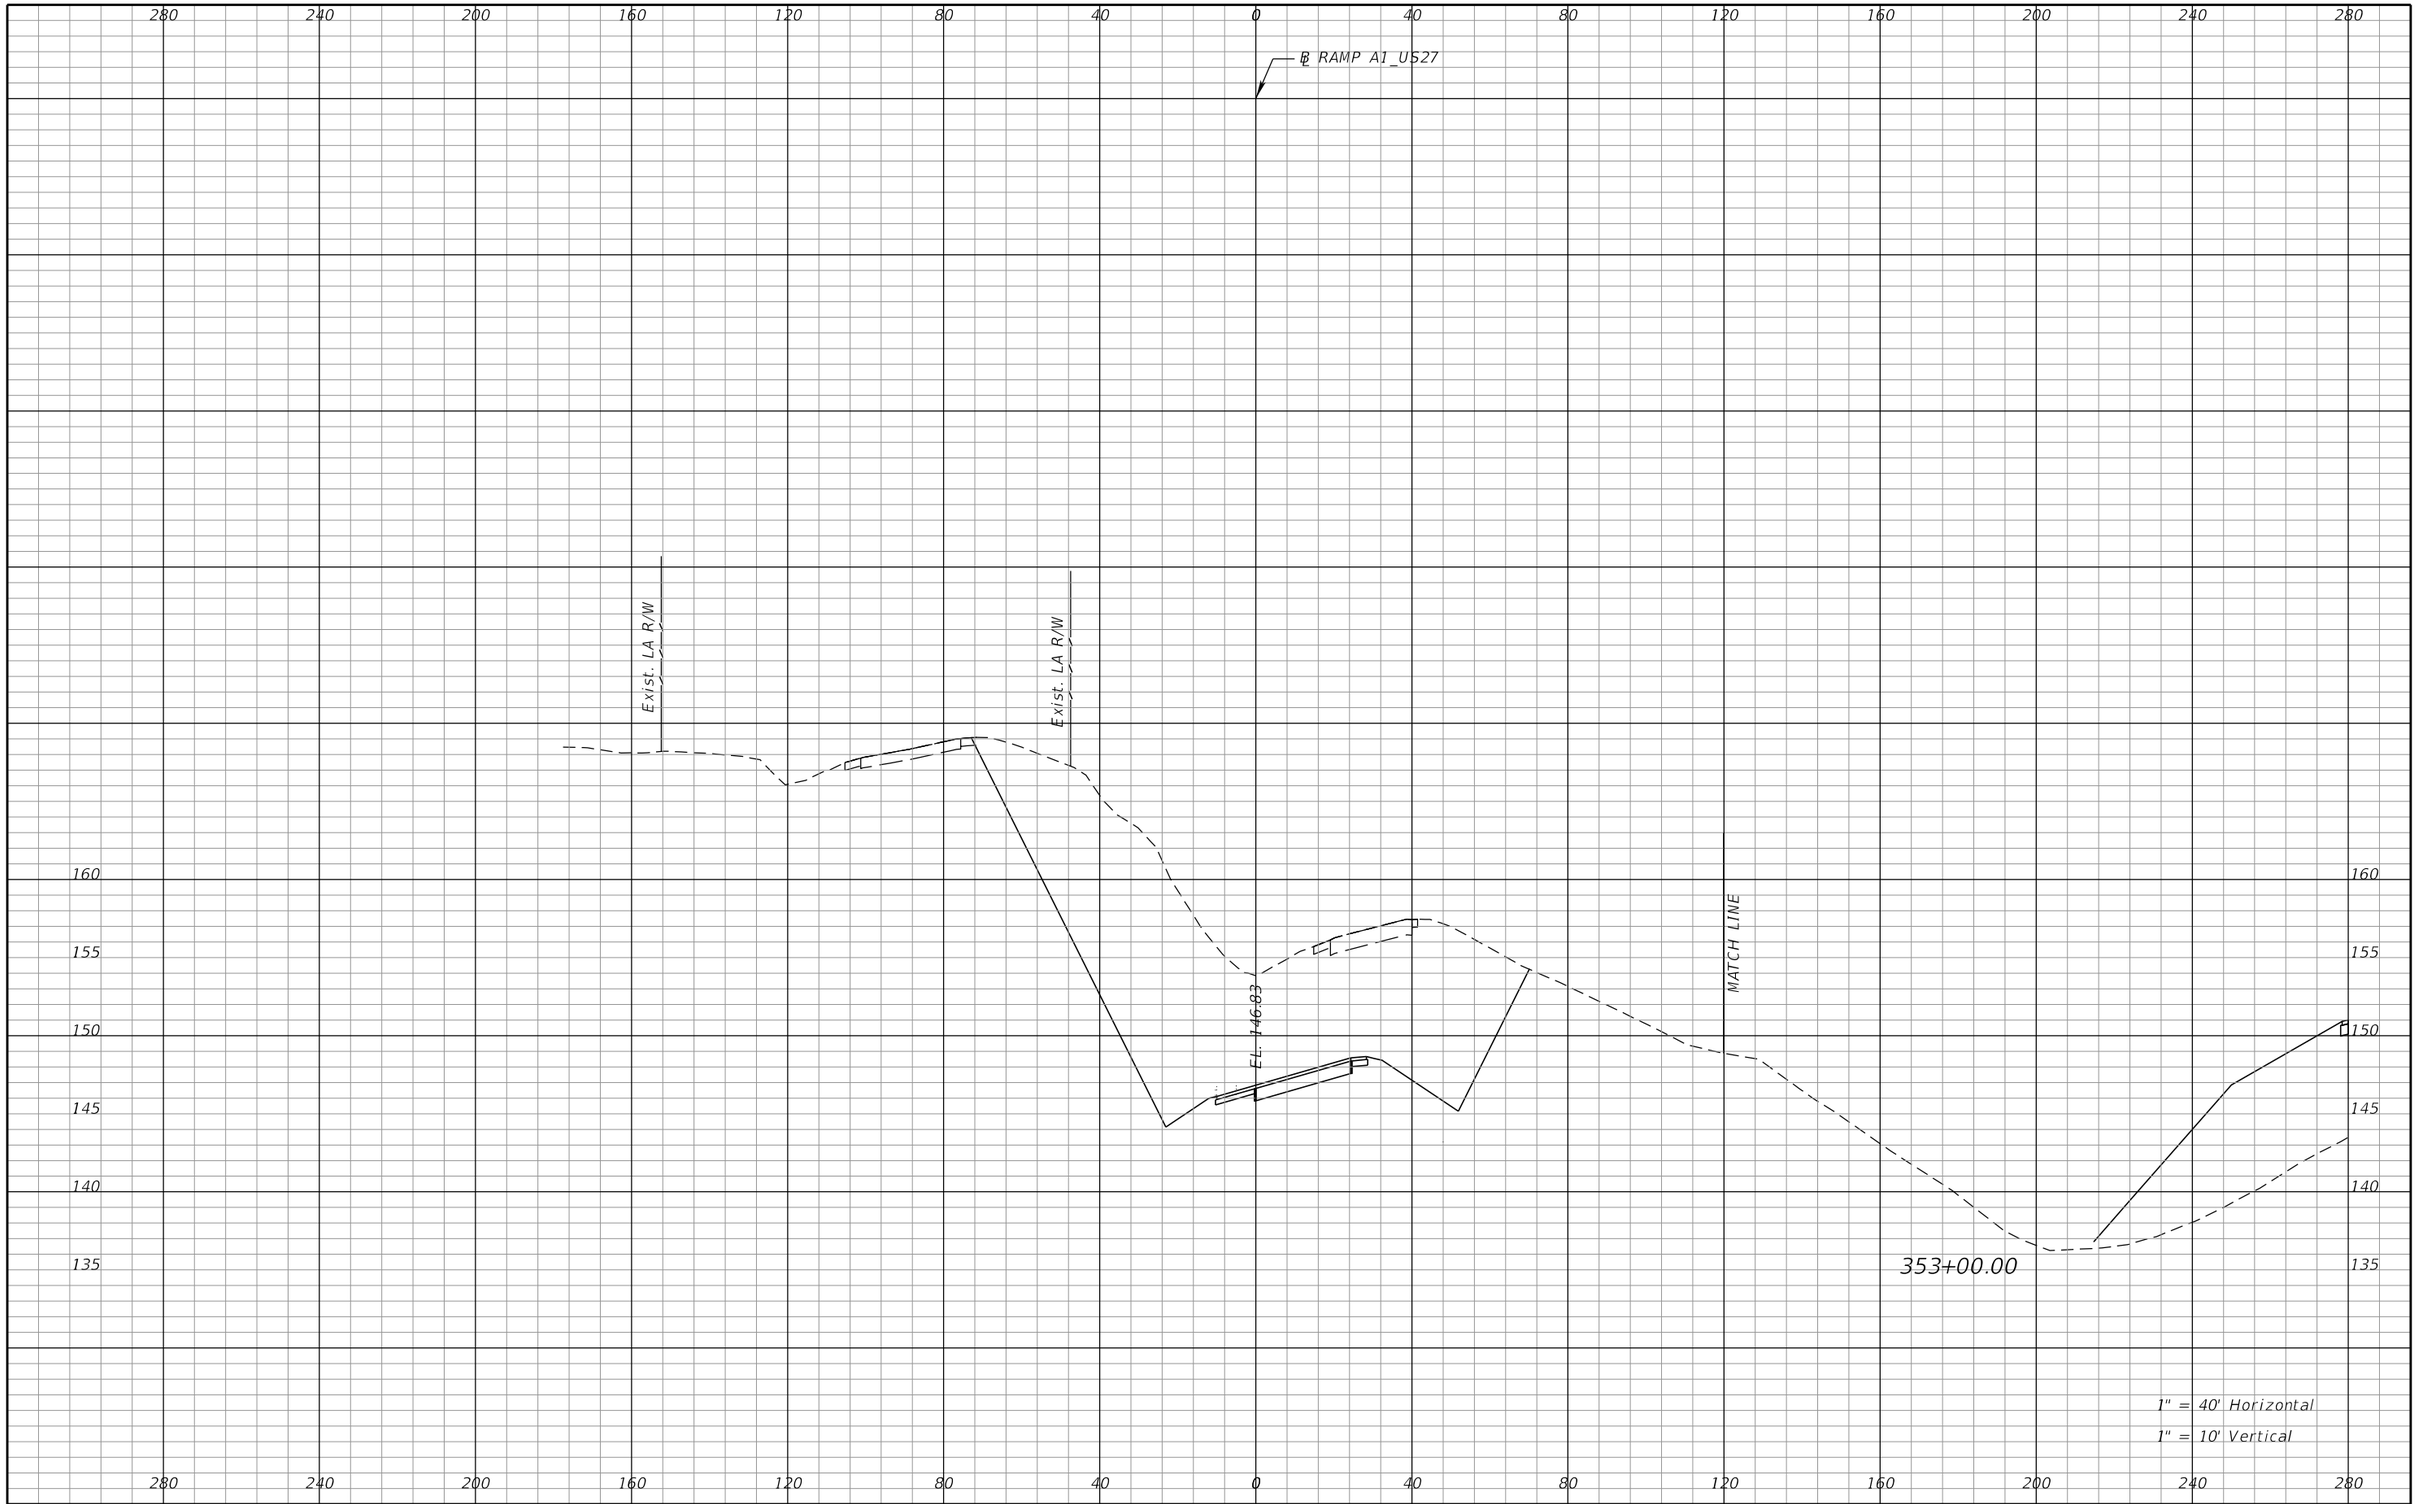

REVISIONS			
DATE	DESCRIPTION	DATE	DESCRIPTION

DEWBERRY ENGINEERS INC.
800 NORTH MAGNOLIA AVENUE, SUITE 1000
ORLANDO, FL 32803
CERTIFICATE OF AUTHORIZATION 8794

STATE OF FLORIDA
DEPARTMENT OF TRANSPORTATION


ROAD NO.	COUNTY	FINANCIAL PROJECT ID
SR 400	POLK	201210-3-52-1

RAMP A1
CROSS SECTIONS

SHEET NO. 437

PRELIMINARY: NOT FOR CONSTRUCTION

cfraser 3/10/2017 10:59:24 AM c:\pwworking\aecom_na\cfraser\dms28180\RDXSRD01_SEGA_RAMPA1.DGN

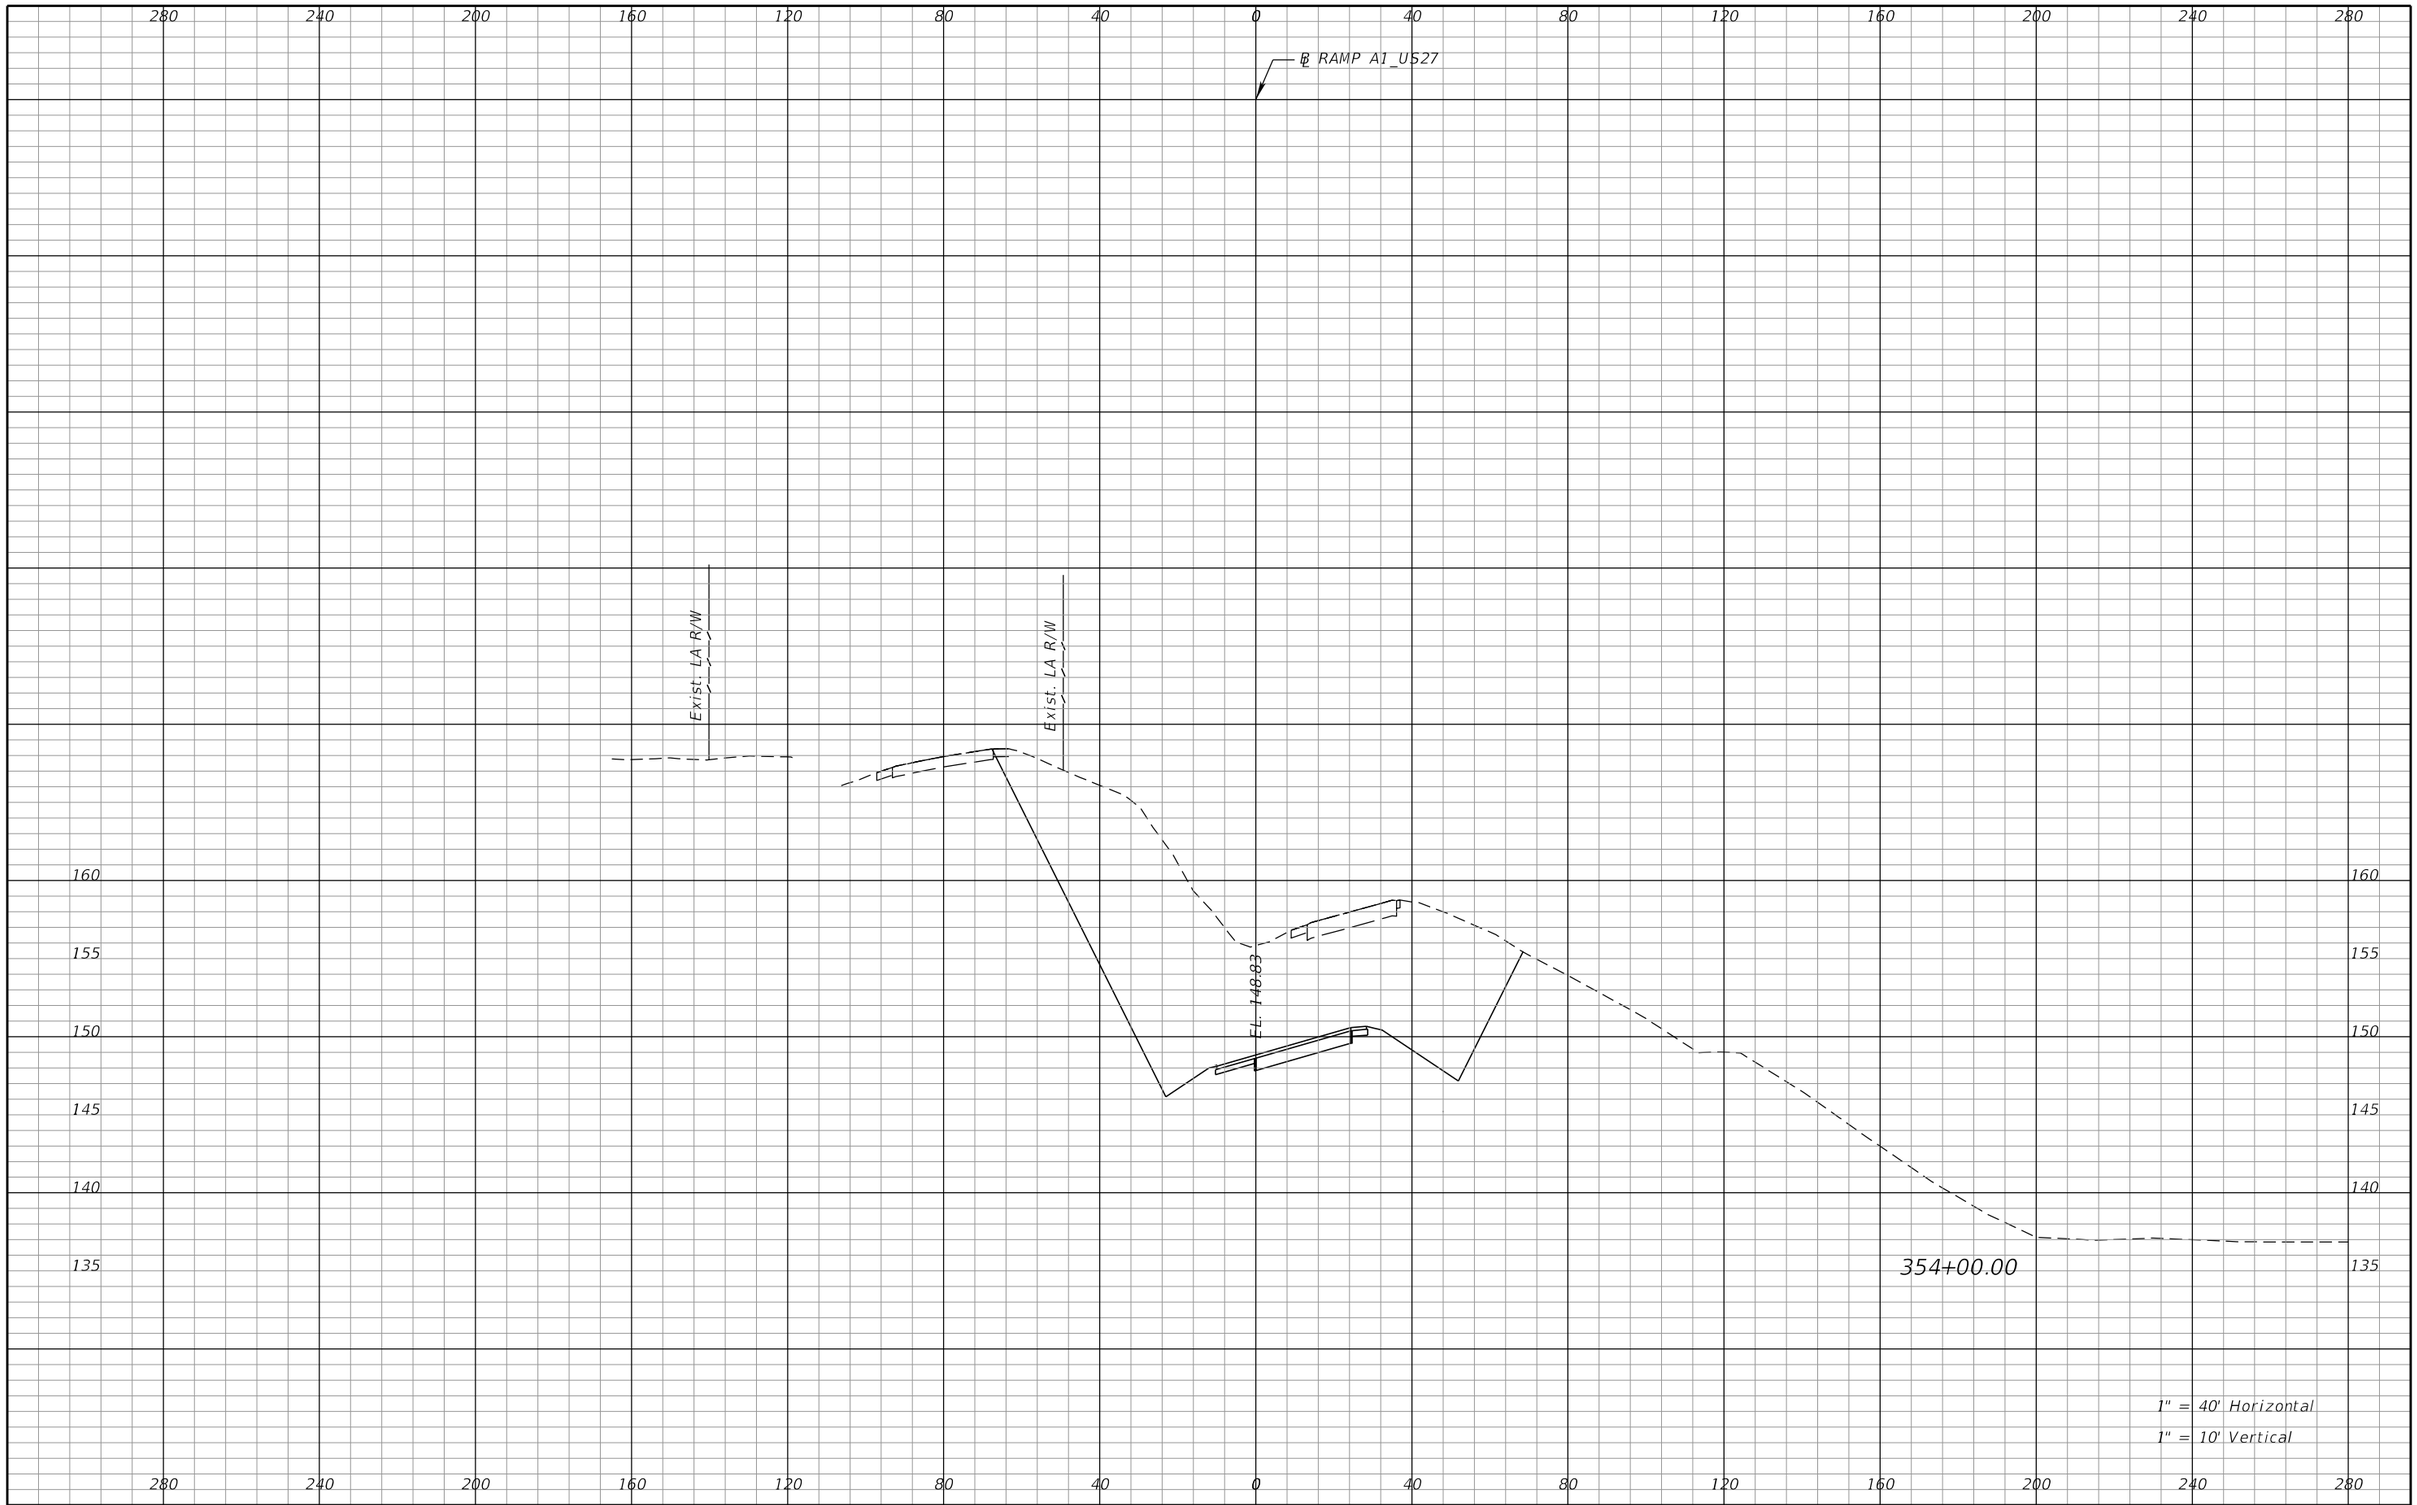

REVISIONS			
DATE	DESCRIPTION	DATE	DESCRIPTION

DEWBERRY ENGINEERS INC.
800 NORTH MAGNOLIA AVENUE, SUITE 1000
ORLANDO, FL 32803
CERTIFICATE OF AUTHORIZATION 8794

STATE OF FLORIDA
DEPARTMENT OF TRANSPORTATION


ROAD NO.	COUNTY	FINANCIAL PROJECT ID
SR 400	POLK	201210-3-52-1

RAMP A1
CROSS SECTIONS

SHEET NO. 438

PRELIMINARY: NOT FOR CONSTRUCTION

cfraser 3/10/2017 10:59:47 AM c:\pwworking\aecom_na\cfraser\dms28180\RDXSRD01_SEGA_RAMPA1.DGN

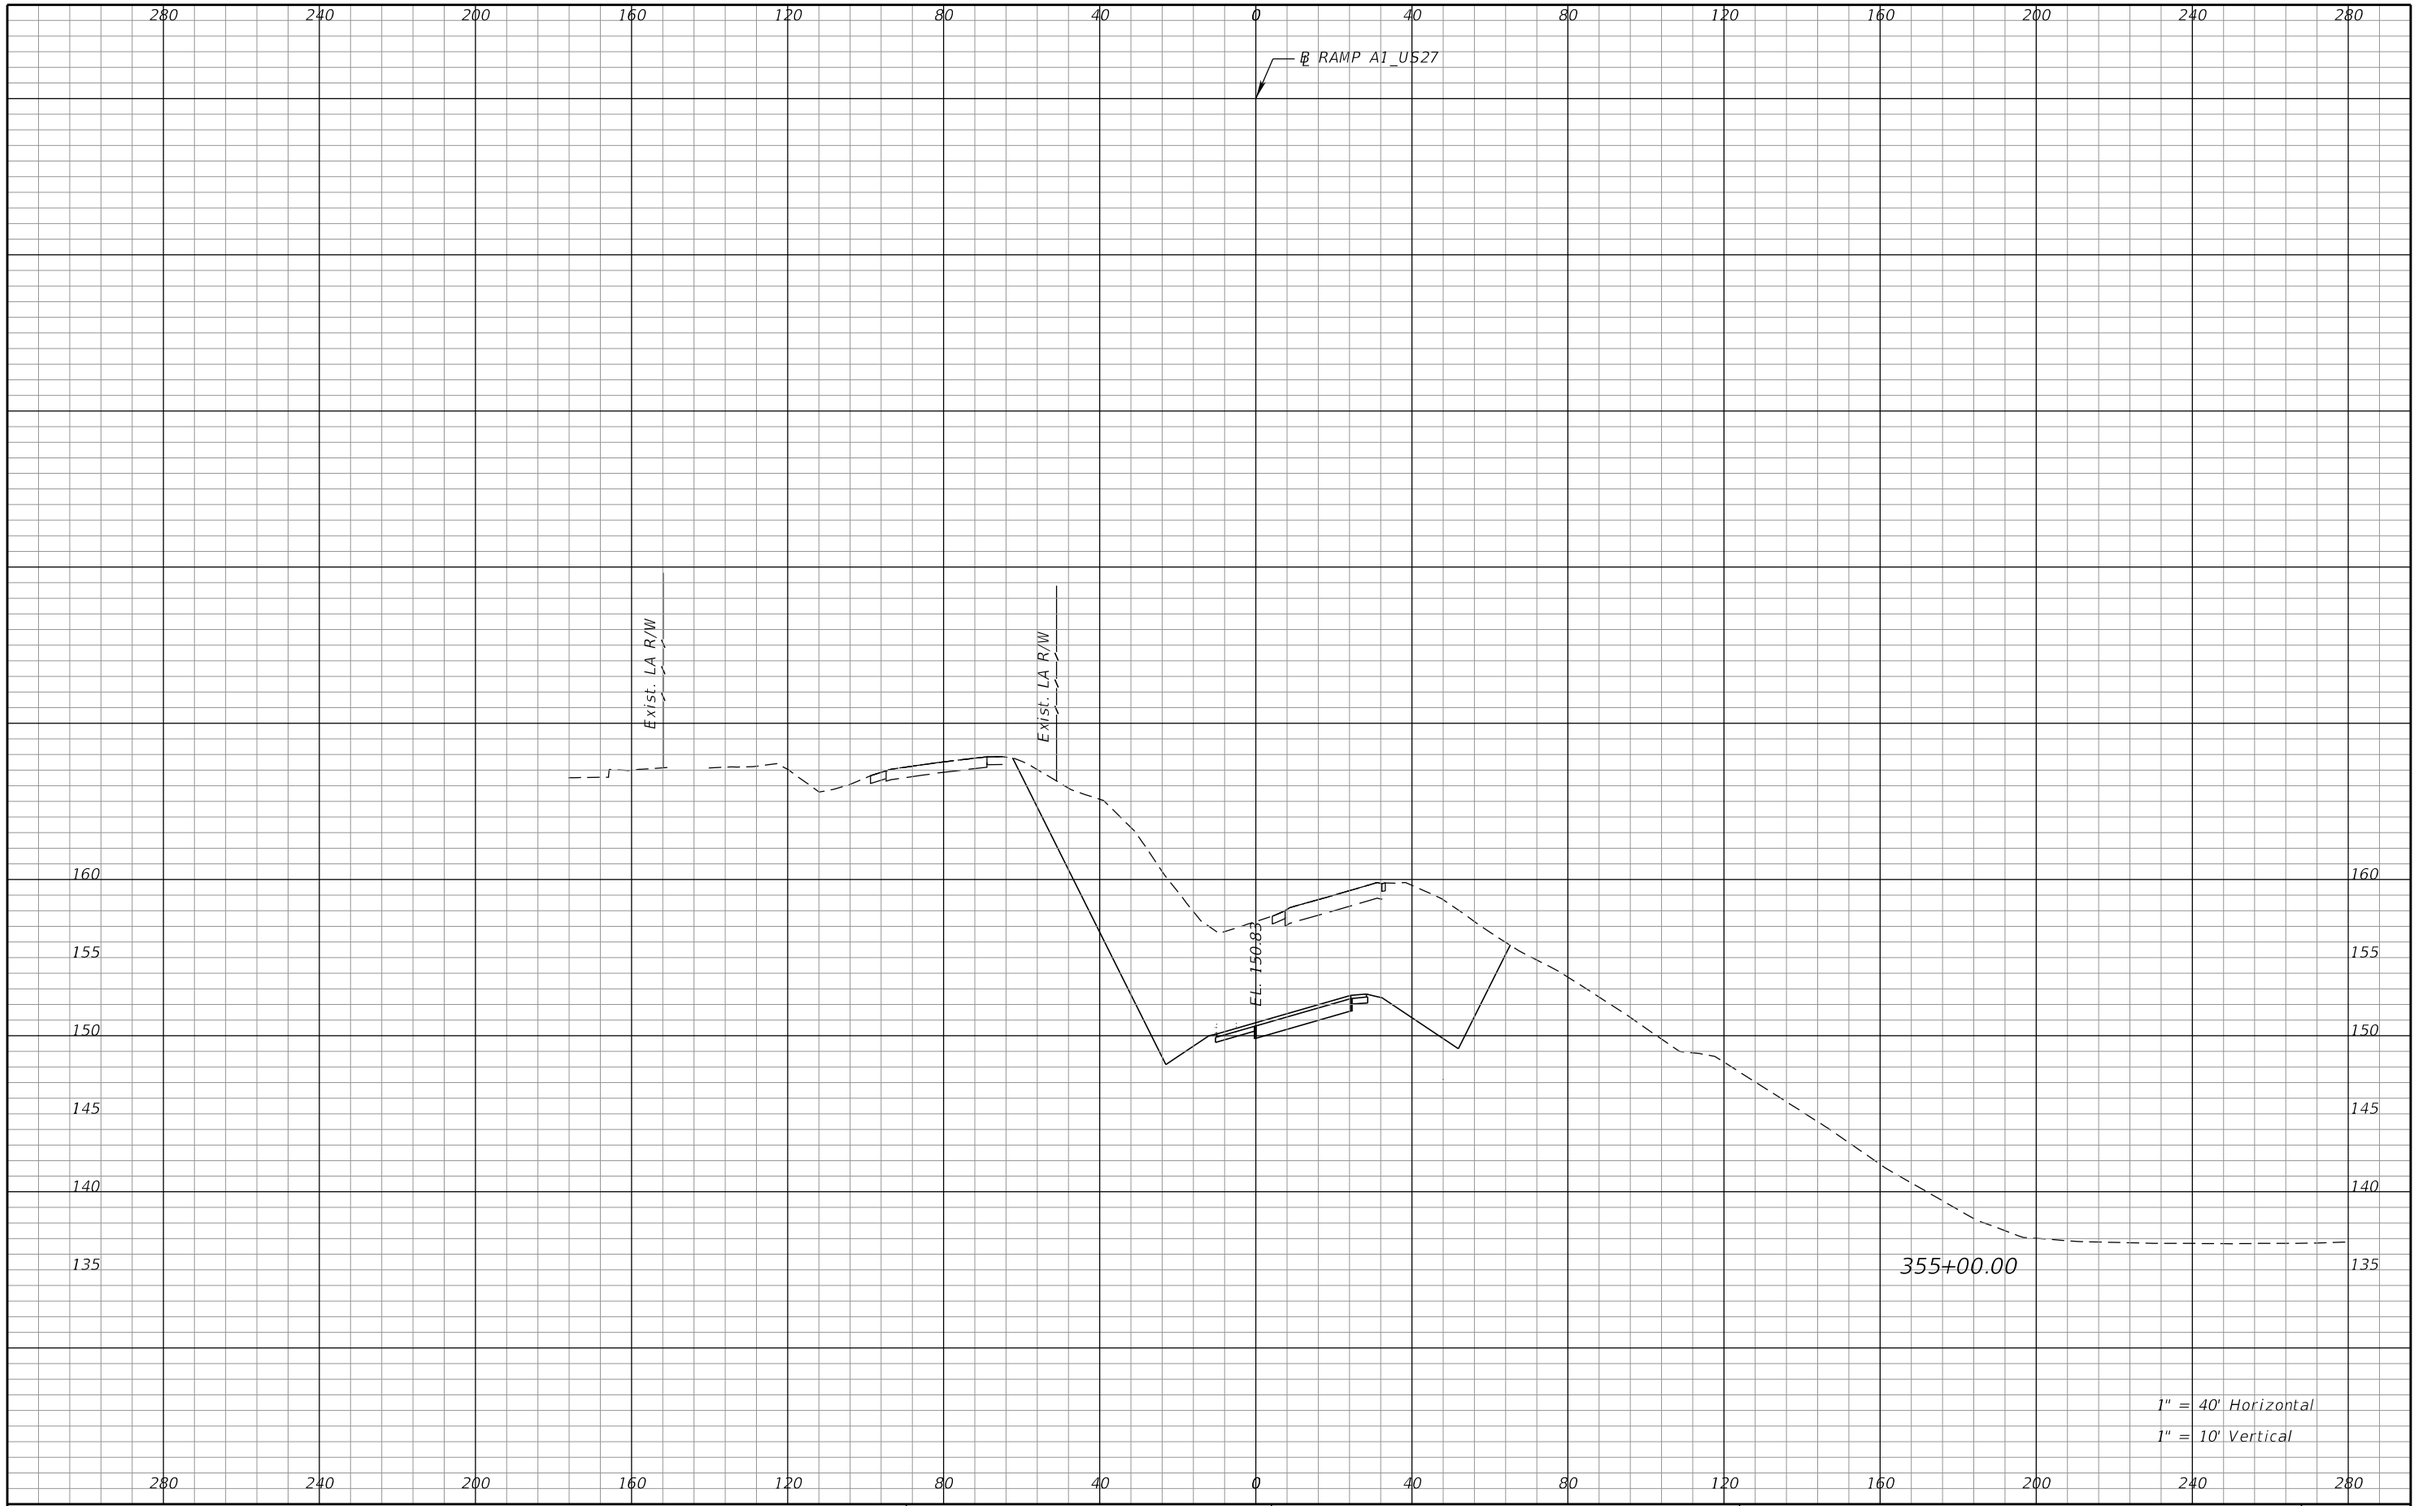

REVISIONS			
DATE	DESCRIPTION	DATE	DESCRIPTION

DEWBERRY ENGINEERS INC.
800 NORTH MAGNOLIA AVENUE, SUITE 1000
ORLANDO, FL 32803
CERTIFICATE OF AUTHORIZATION 8794

STATE OF FLORIDA
DEPARTMENT OF TRANSPORTATION


ROAD NO.	COUNTY	FINANCIAL PROJECT ID
SR 400	POLK	201210-3-52-1

RAMP A1
CROSS SECTIONS

SHEET NO. 439

PRELIMINARY: NOT FOR CONSTRUCTION

cfraser 3/10/2017 10:59:47 AM c:\pwworking\aecom_na\cfraser\dms28180\RDXSRD01_SEGA_RAMPA1.DGN

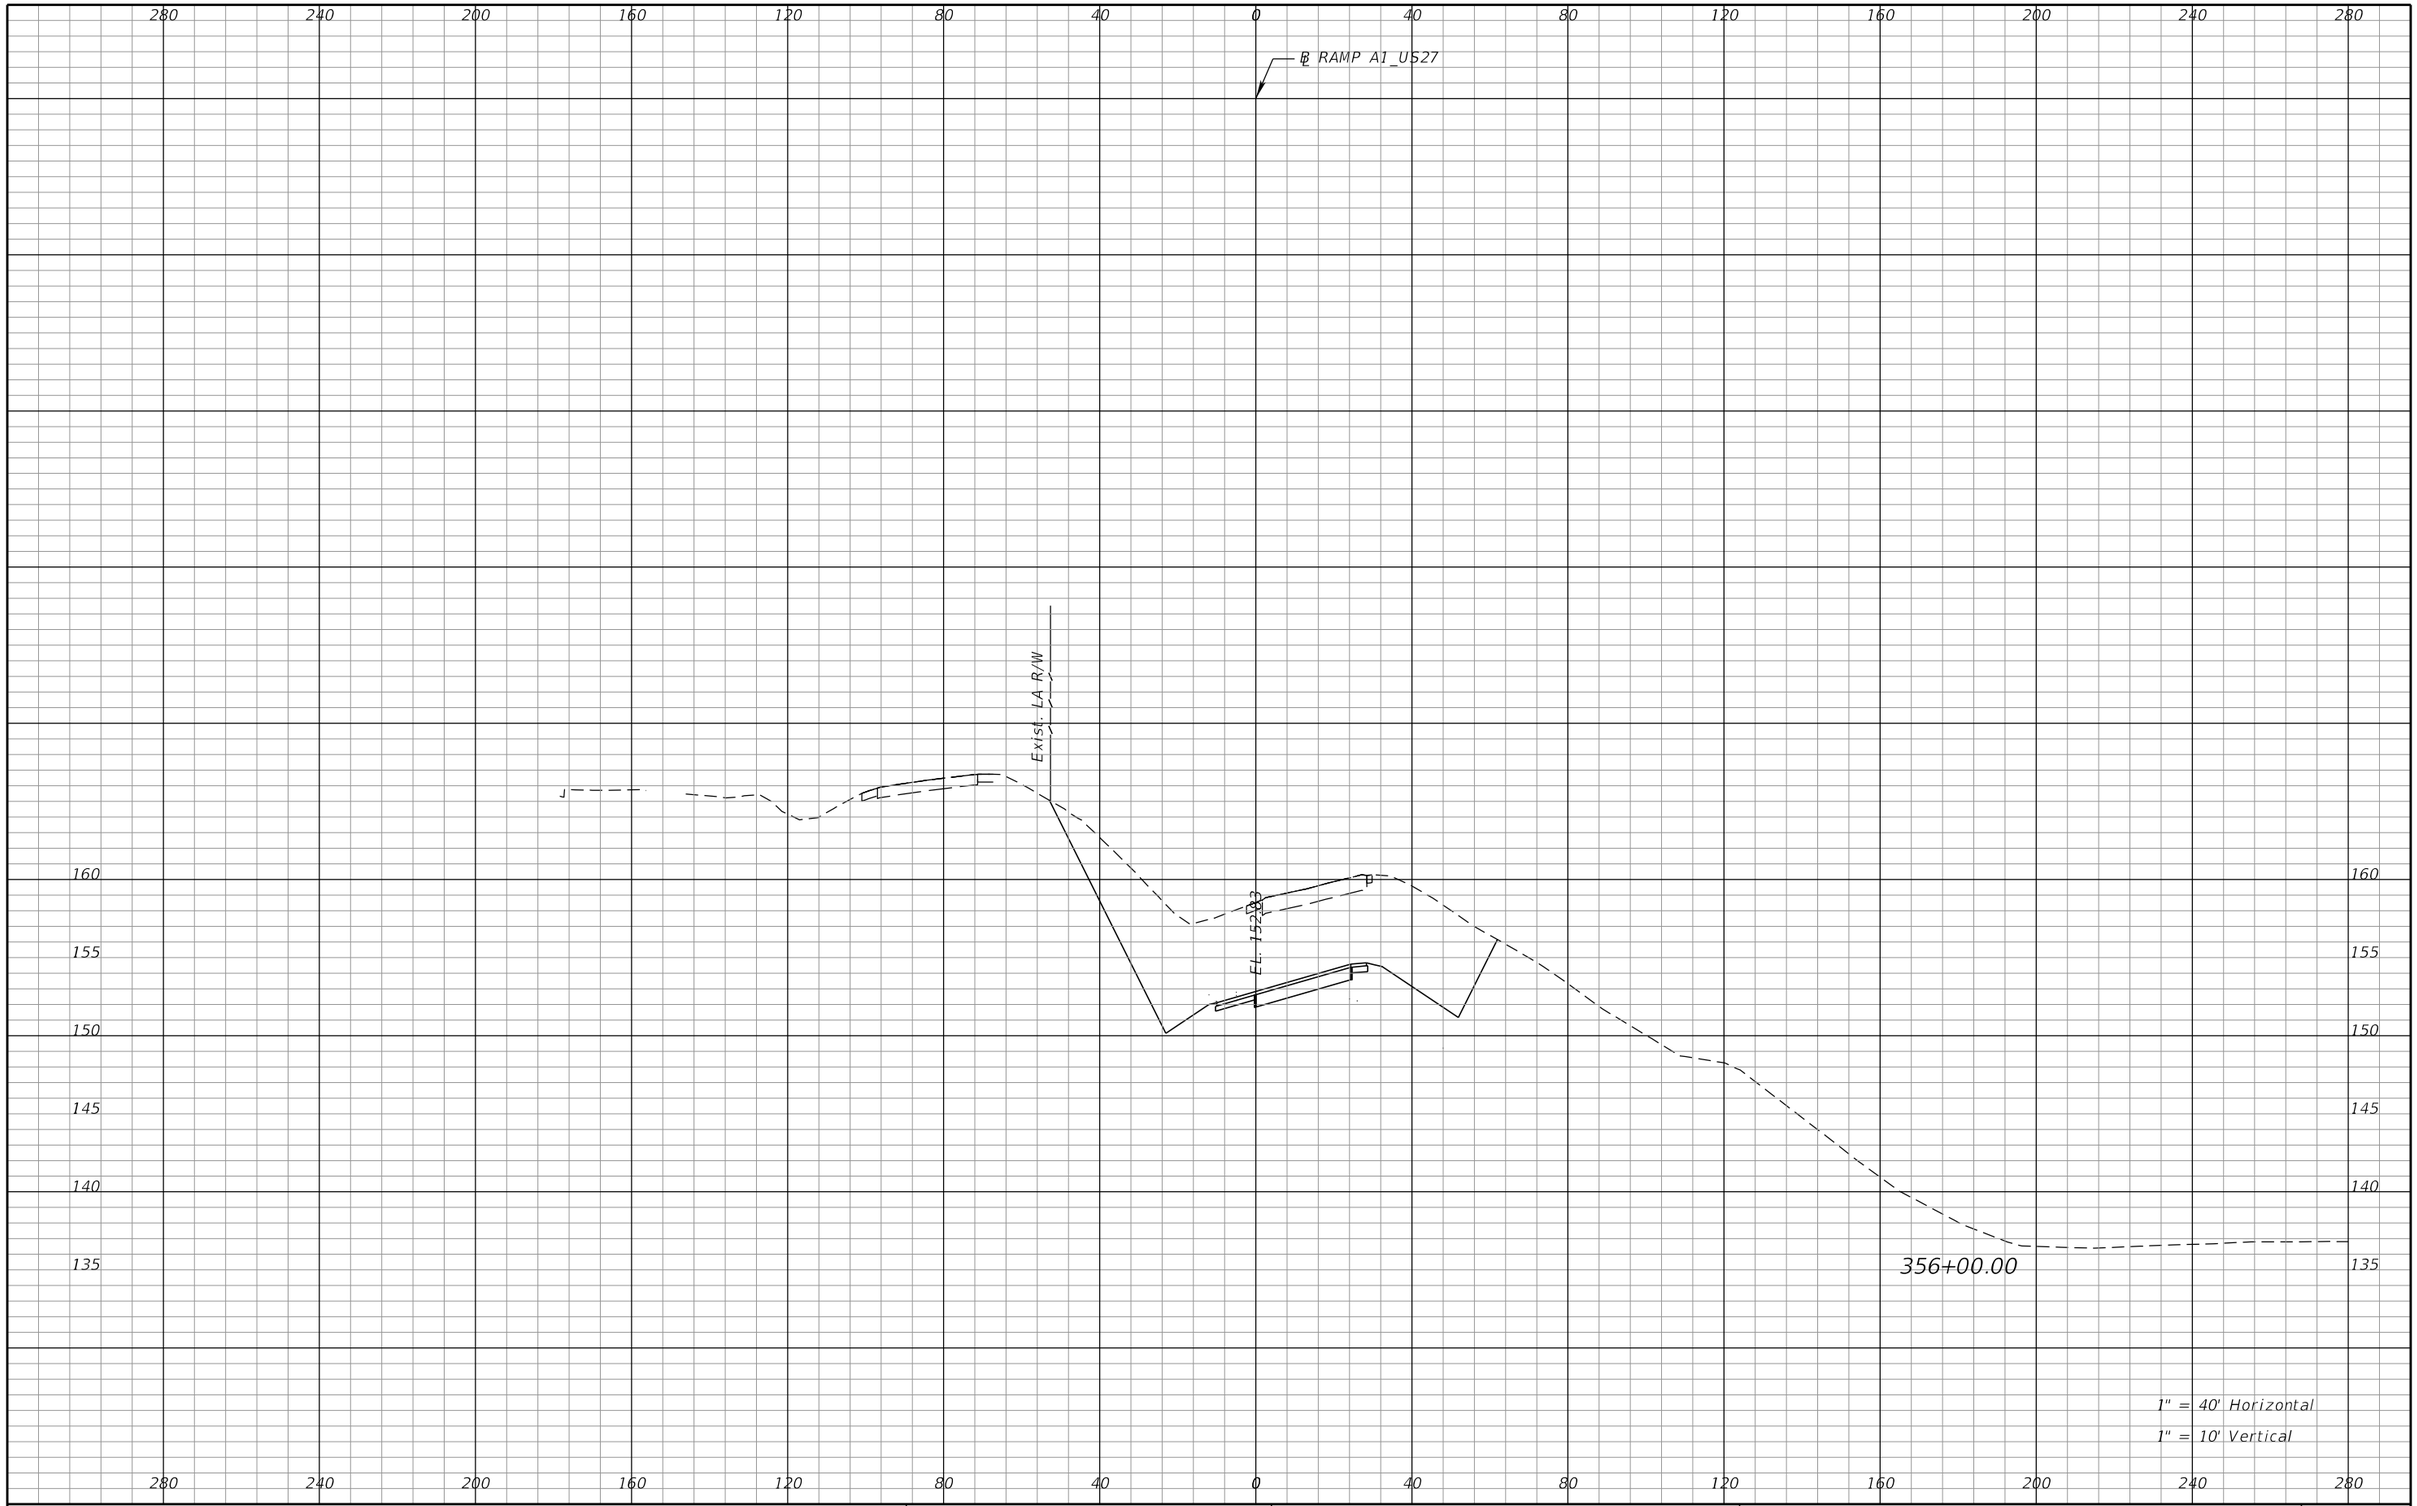

REVISIONS			
DATE	DESCRIPTION	DATE	DESCRIPTION

DEWBERRY ENGINEERS INC.
800 NORTH MAGNOLIA AVENUE, SUITE 1000
ORLANDO, FL 32803
CERTIFICATE OF AUTHORIZATION 8794

STATE OF FLORIDA
DEPARTMENT OF TRANSPORTATION


ROAD NO.	COUNTY	FINANCIAL PROJECT ID
SR 400	POLK	201210-3-52-1

RAMP A1
CROSS SECTIONS

SHEET NO. 440

PRELIMINARY: NOT FOR CONSTRUCTION

cfraser 3/10/2017 10:59:49 AM c:\pwworking\aecom_na\cfraser\dms28180\RDXSRD01_SEGA_RAMPA1.DGN

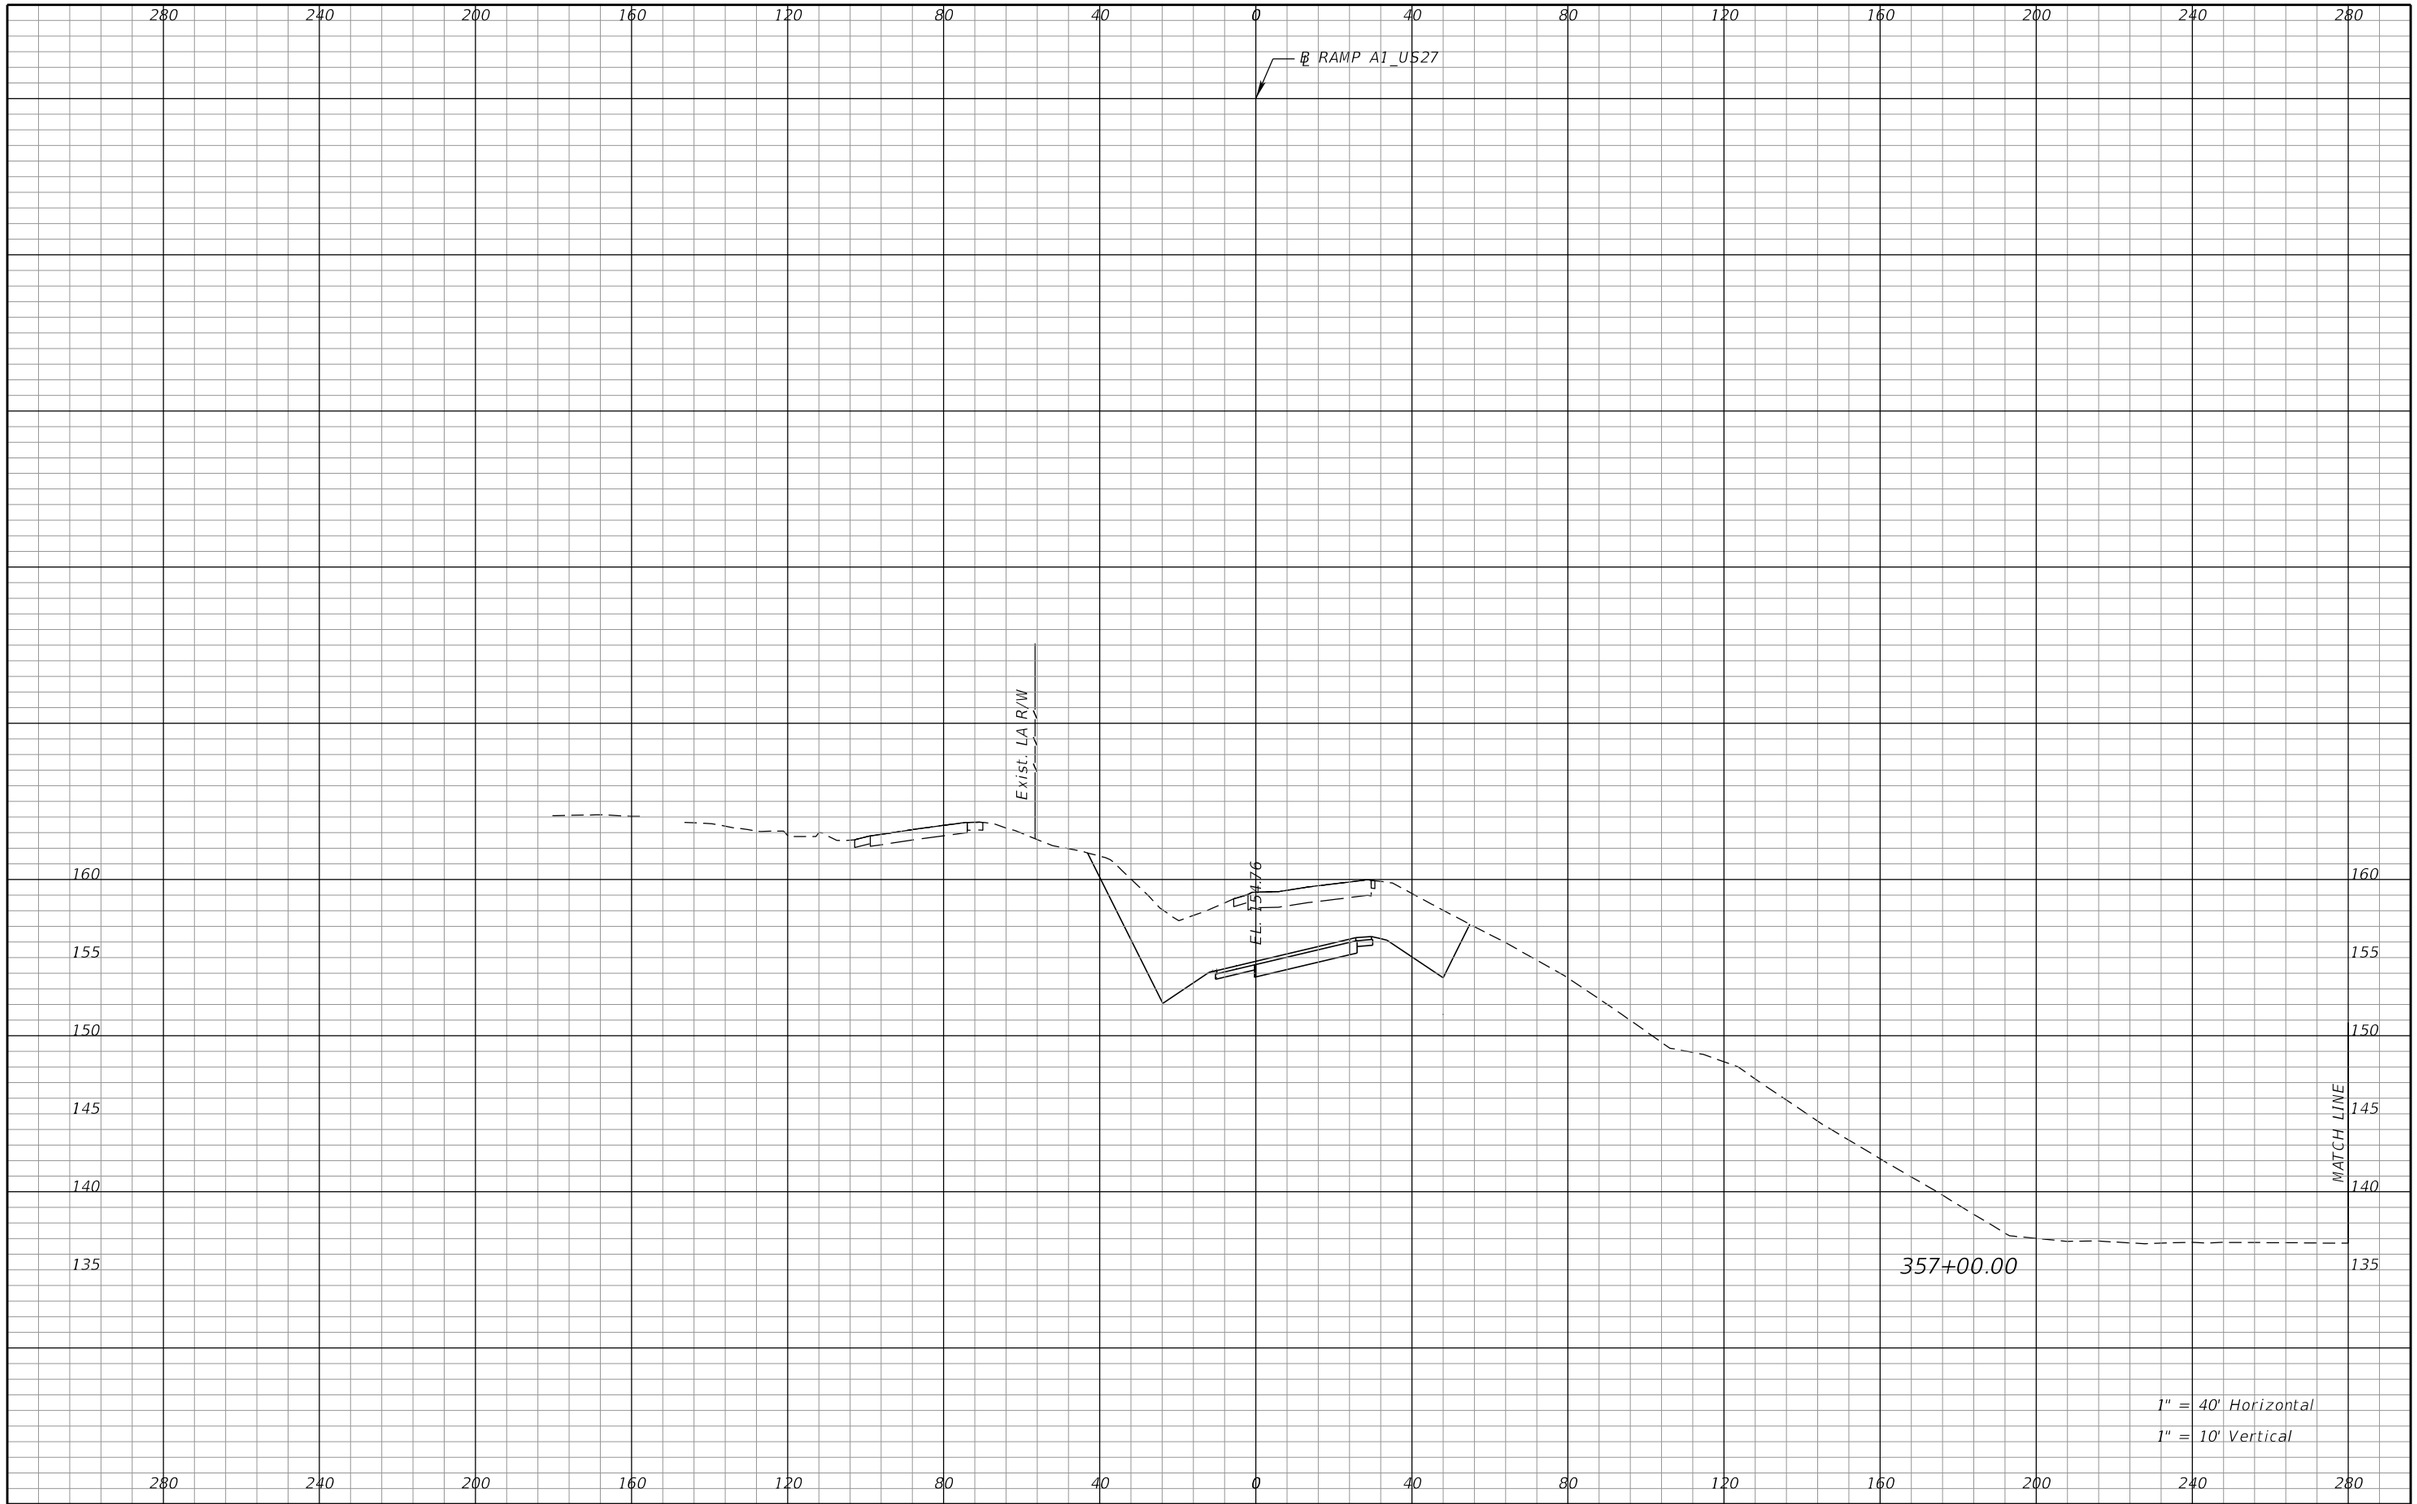

REVISIONS			
DATE	DESCRIPTION	DATE	DESCRIPTION

DEWBERRY ENGINEERS INC.
800 NORTH MAGNOLIA AVENUE, SUITE 1000
ORLANDO, FL 32803
CERTIFICATE OF AUTHORIZATION 8794

STATE OF FLORIDA
DEPARTMENT OF TRANSPORTATION


ROAD NO.	COUNTY	FINANCIAL PROJECT ID
SR 400	POLK	201210-3-52-1

RAMP A1
CROSS SECTIONS

SHEET NO. 441

PRELIMINARY: NOT FOR CONSTRUCTION

cfraser 3/10/2017 10:59:49 AM c:\pwworking\aecom_na\cfraser\dms28180\RDXSRD01_SEGA_RAMPA1.DGN

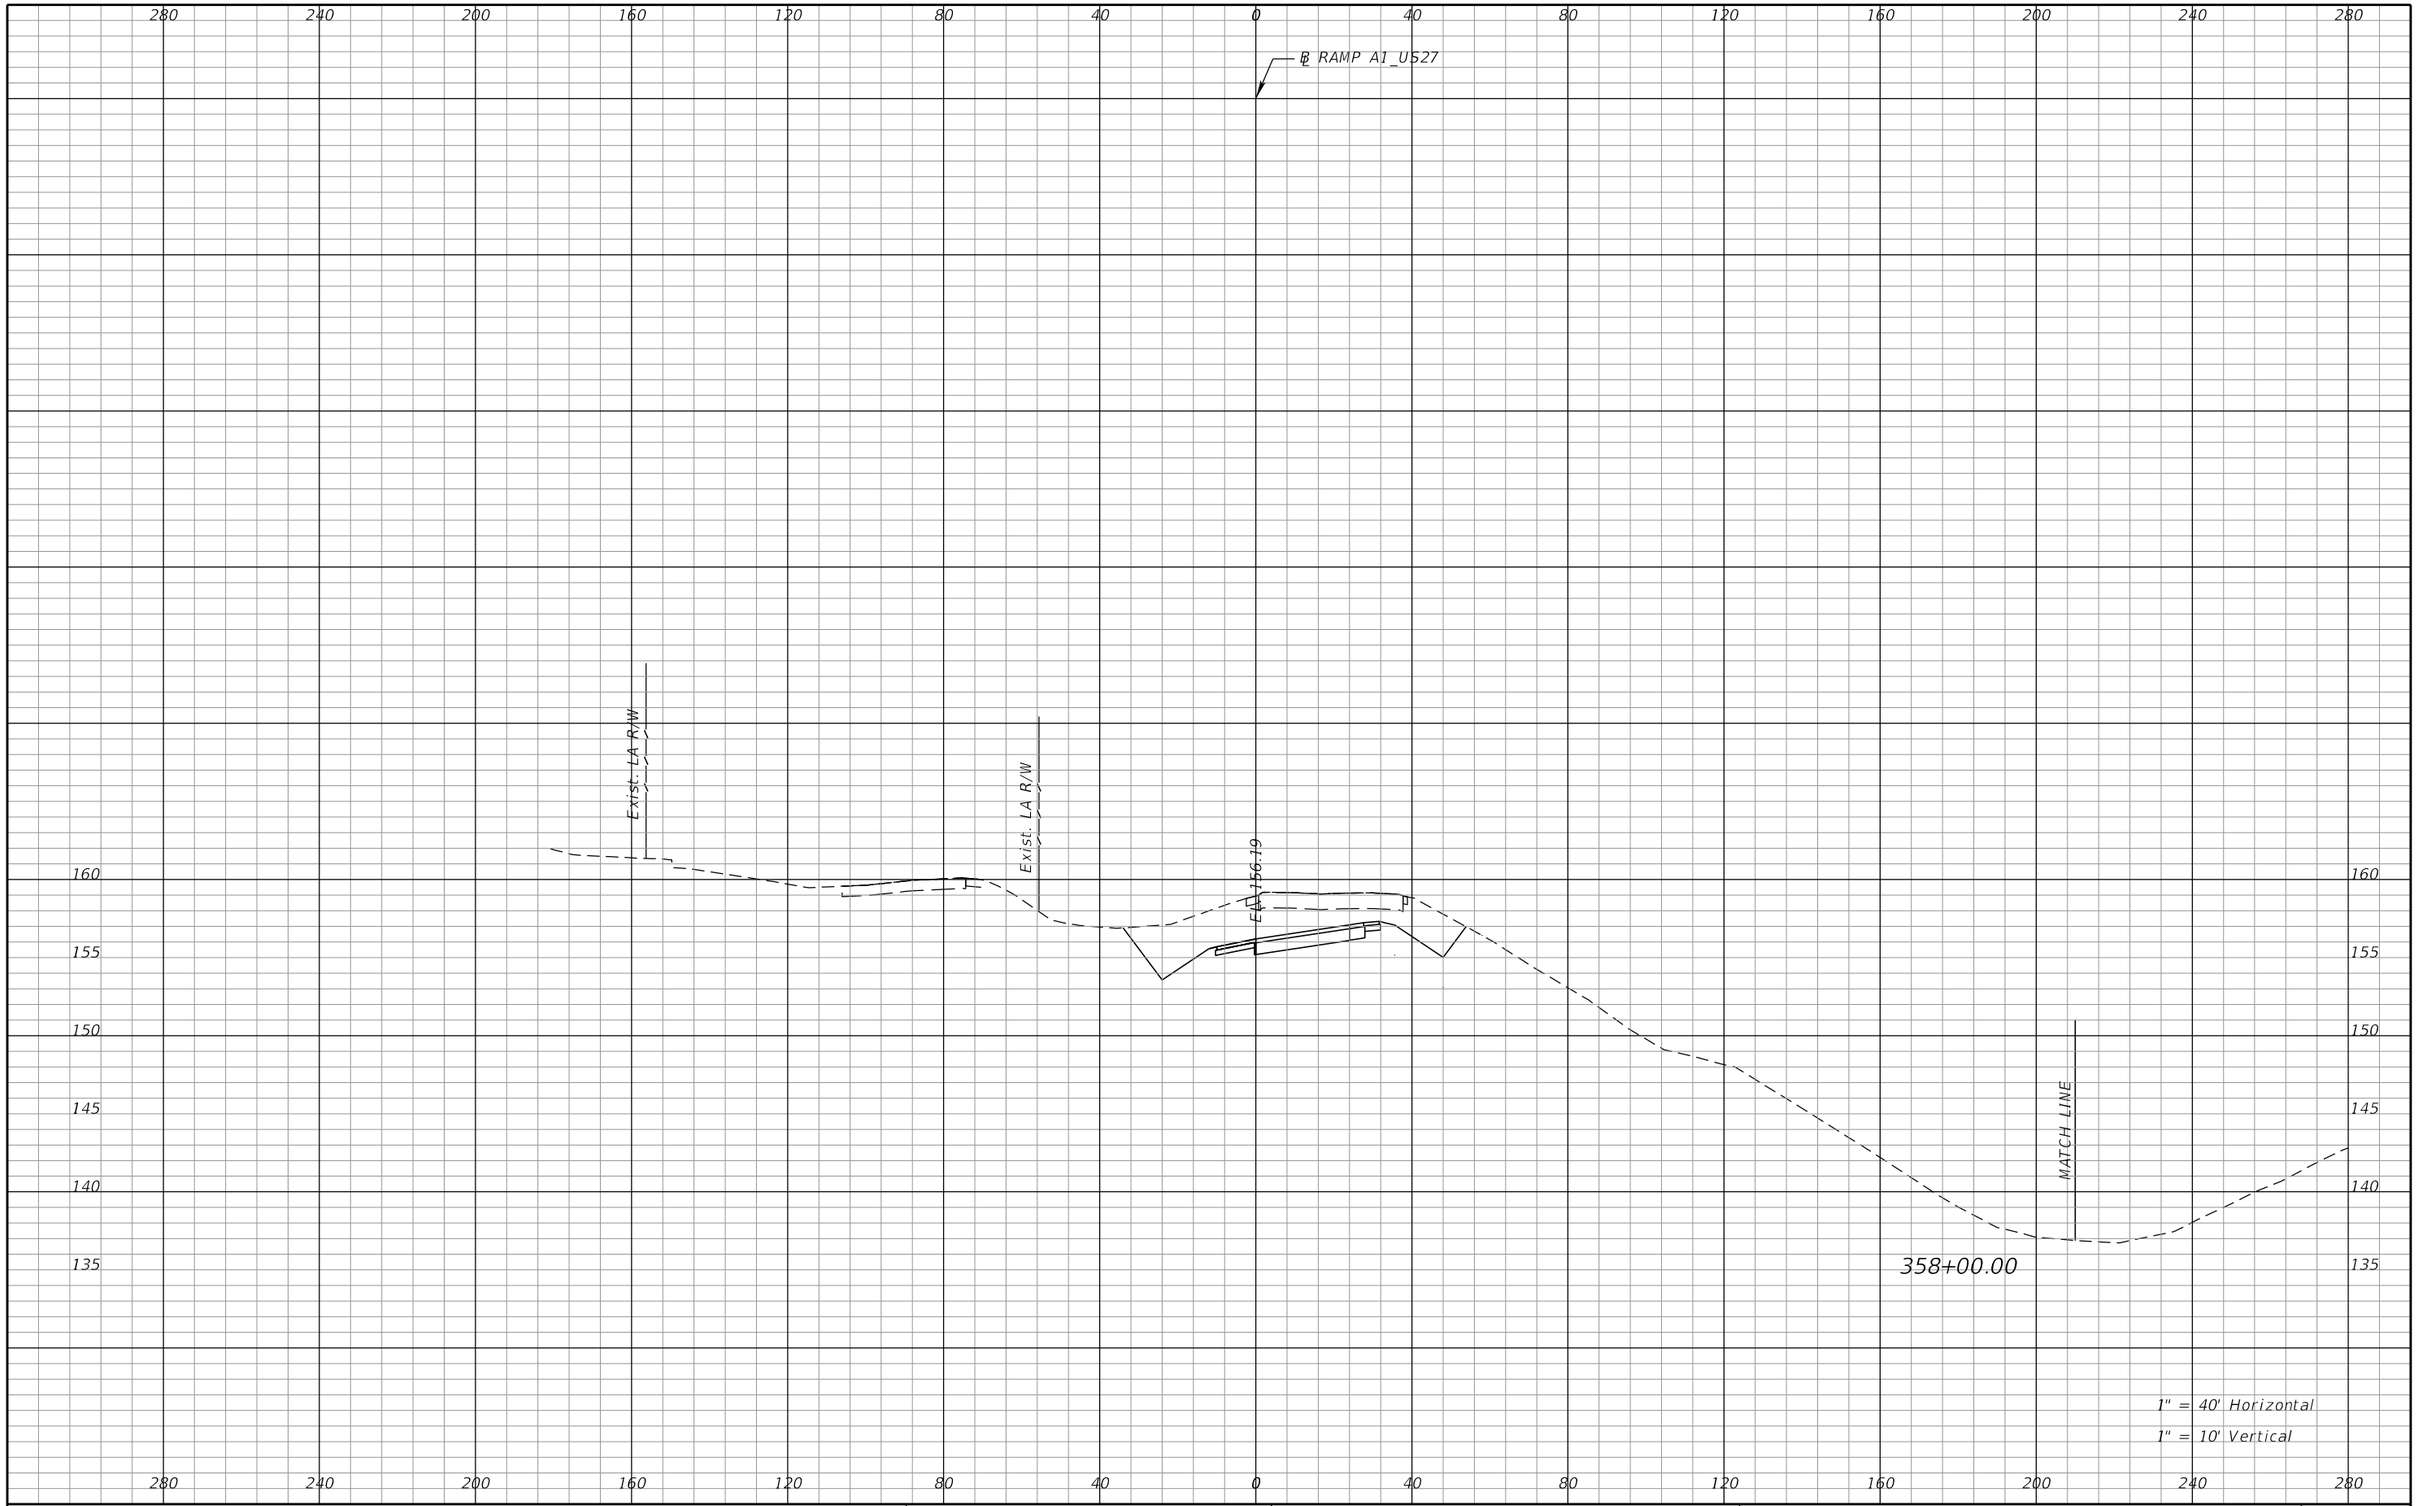

REVISIONS			
DATE	DESCRIPTION	DATE	DESCRIPTION

DEWBERRY ENGINEERS INC.
800 NORTH MAGNOLIA AVENUE, SUITE 1000
ORLANDO, FL 32803
CERTIFICATE OF AUTHORIZATION 8794

STATE OF FLORIDA
DEPARTMENT OF TRANSPORTATION


ROAD NO.	COUNTY	FINANCIAL PROJECT ID
SR 400	POLK	201210-3-52-1

RAMP A1
CROSS SECTIONS

SHEET NO. 442

PRELIMINARY: NOT FOR CONSTRUCTION

cfraser 3/10/2017 10:59:49 AM c:\pwworking\aecom_na\cfraser\dms28180\RDXSRD01_SEGA_RAMPA1.DGN

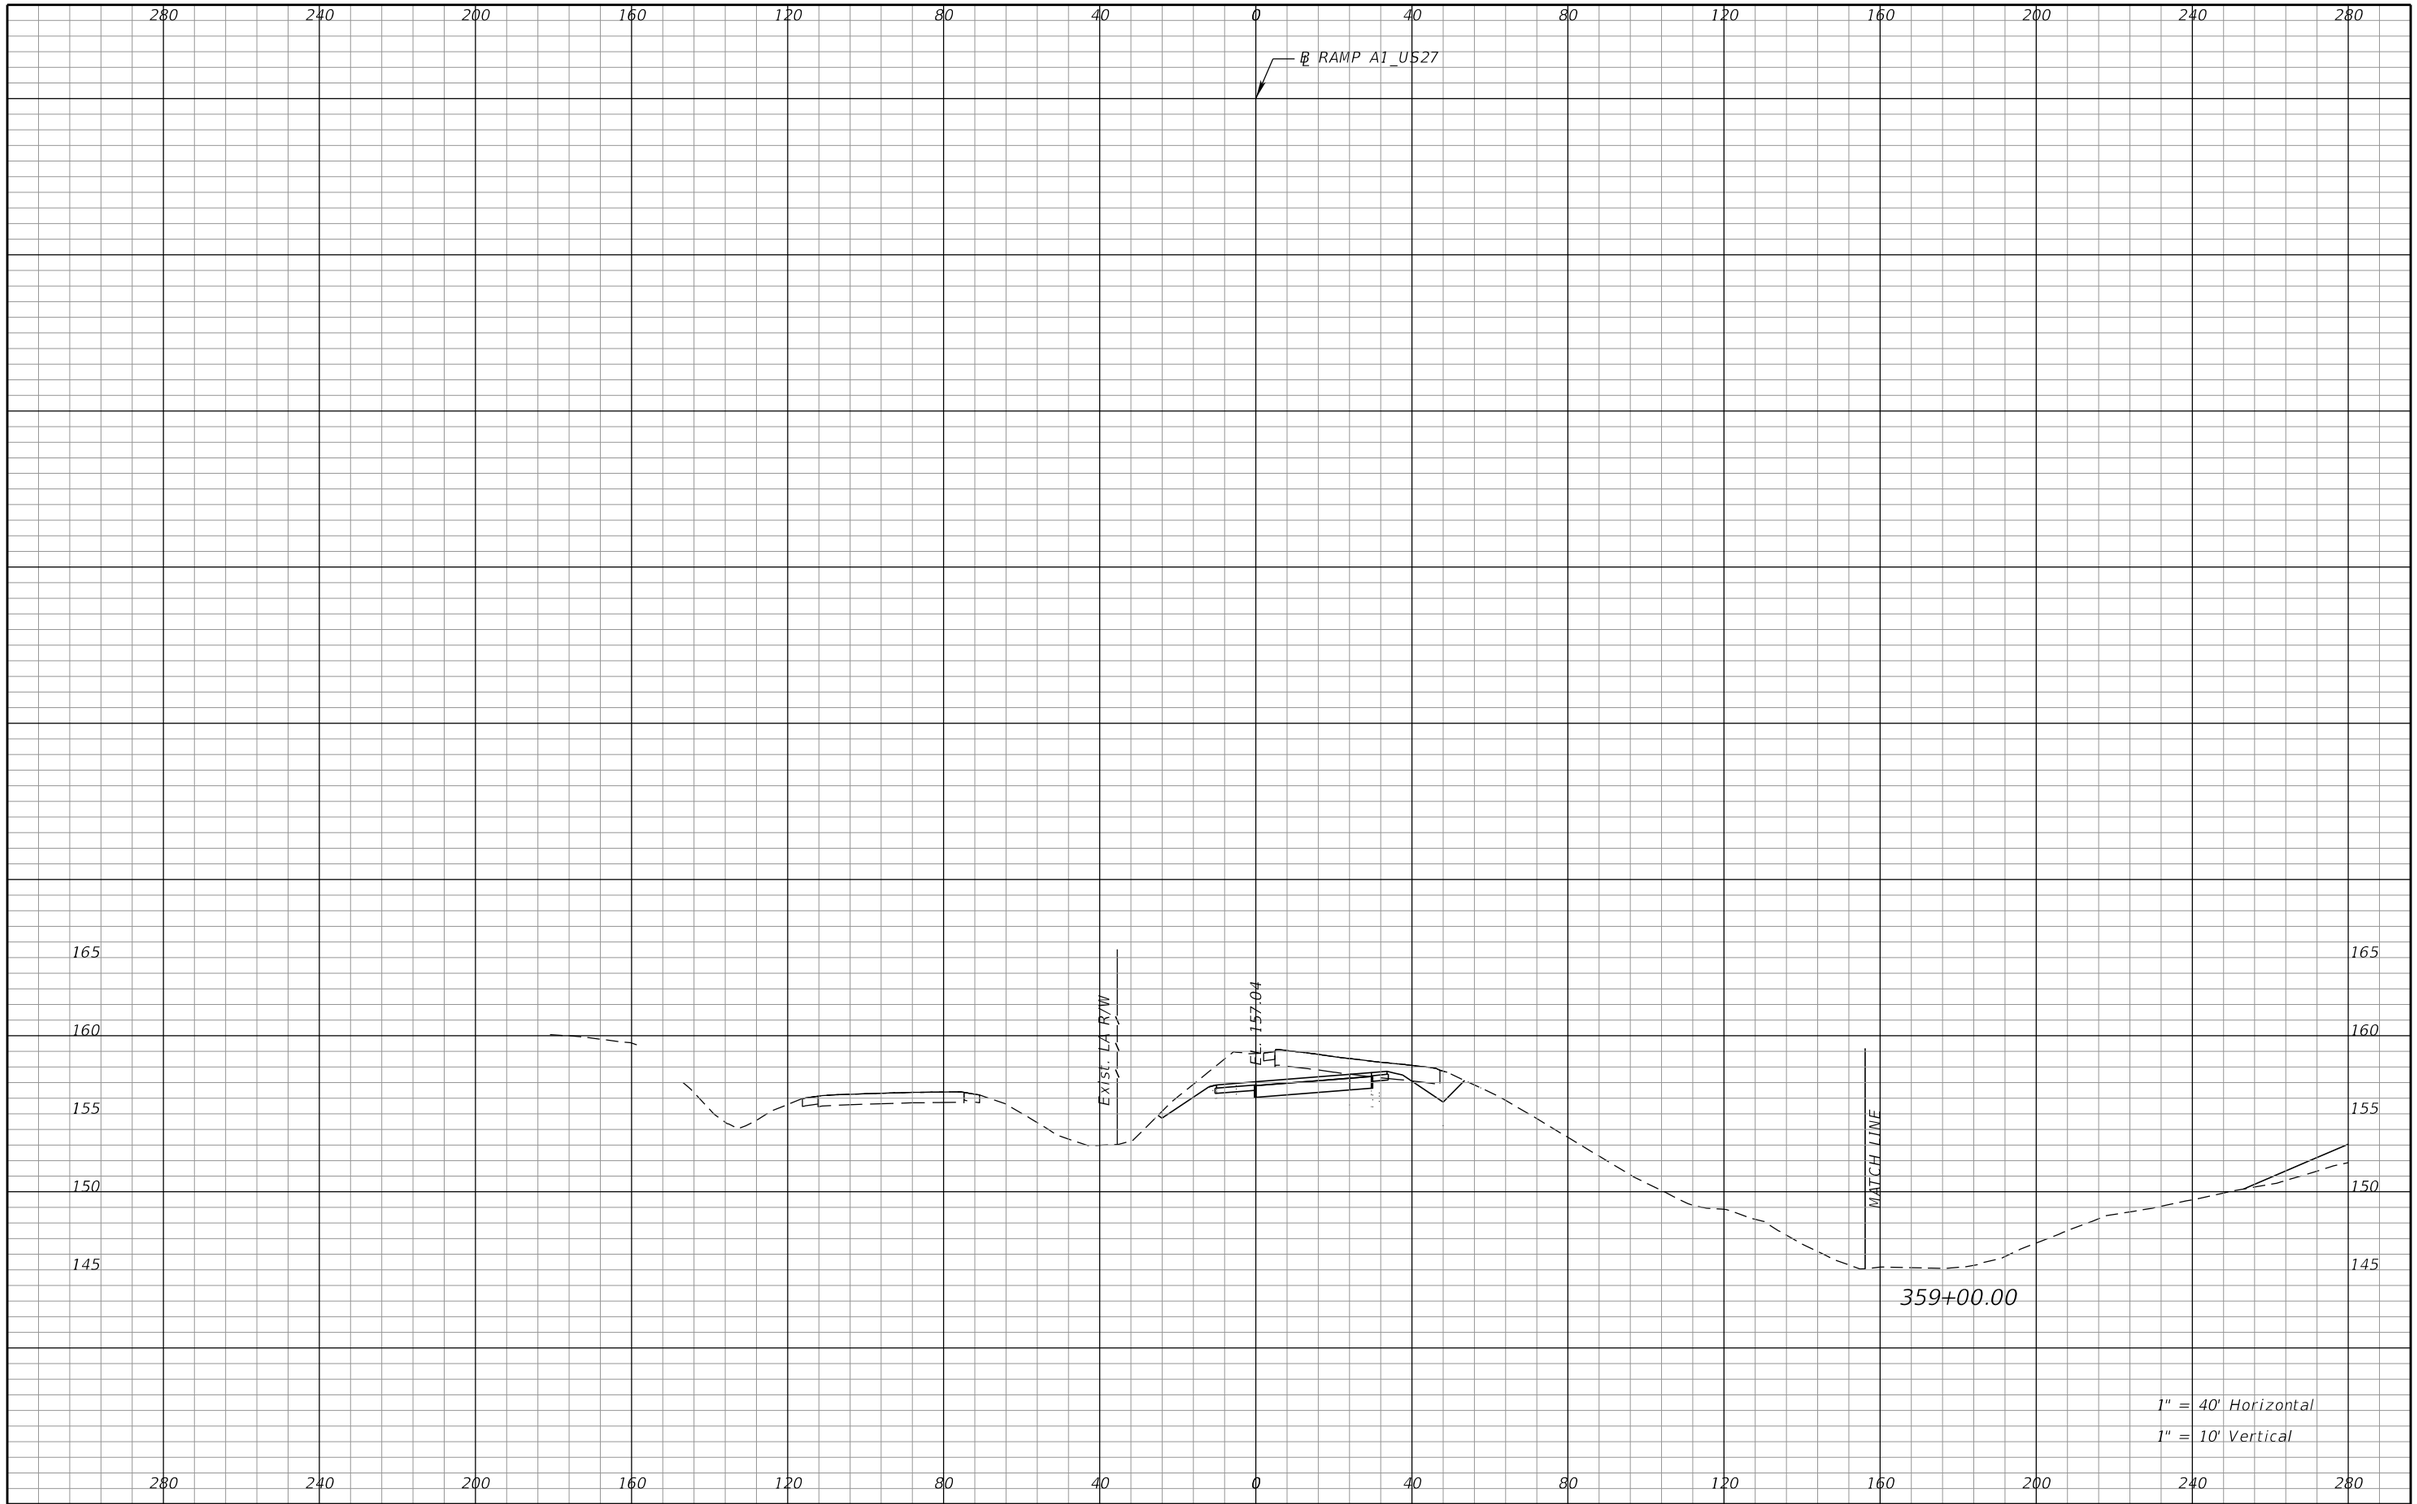

REVISIONS			
DATE	DESCRIPTION	DATE	DESCRIPTION

DEWBERRY ENGINEERS INC.
800 NORTH MAGNOLIA AVENUE, SUITE 1000
ORLANDO, FL 32803
CERTIFICATE OF AUTHORIZATION 8794

STATE OF FLORIDA
DEPARTMENT OF TRANSPORTATION


ROAD NO.	COUNTY	FINANCIAL PROJECT ID
SR 400	POLK	201210-3-52-1

RAMP A1
CROSS SECTIONS

SHEET NO. 443

cfraser 3/10/2017 10:59:49 AM c:\pwworking\aecom_na\cfraser\dms28180\RDXSRD01_SEGA_RAMPA1.DGN

PRELIMINARY: NOT FOR CONSTRUCTION

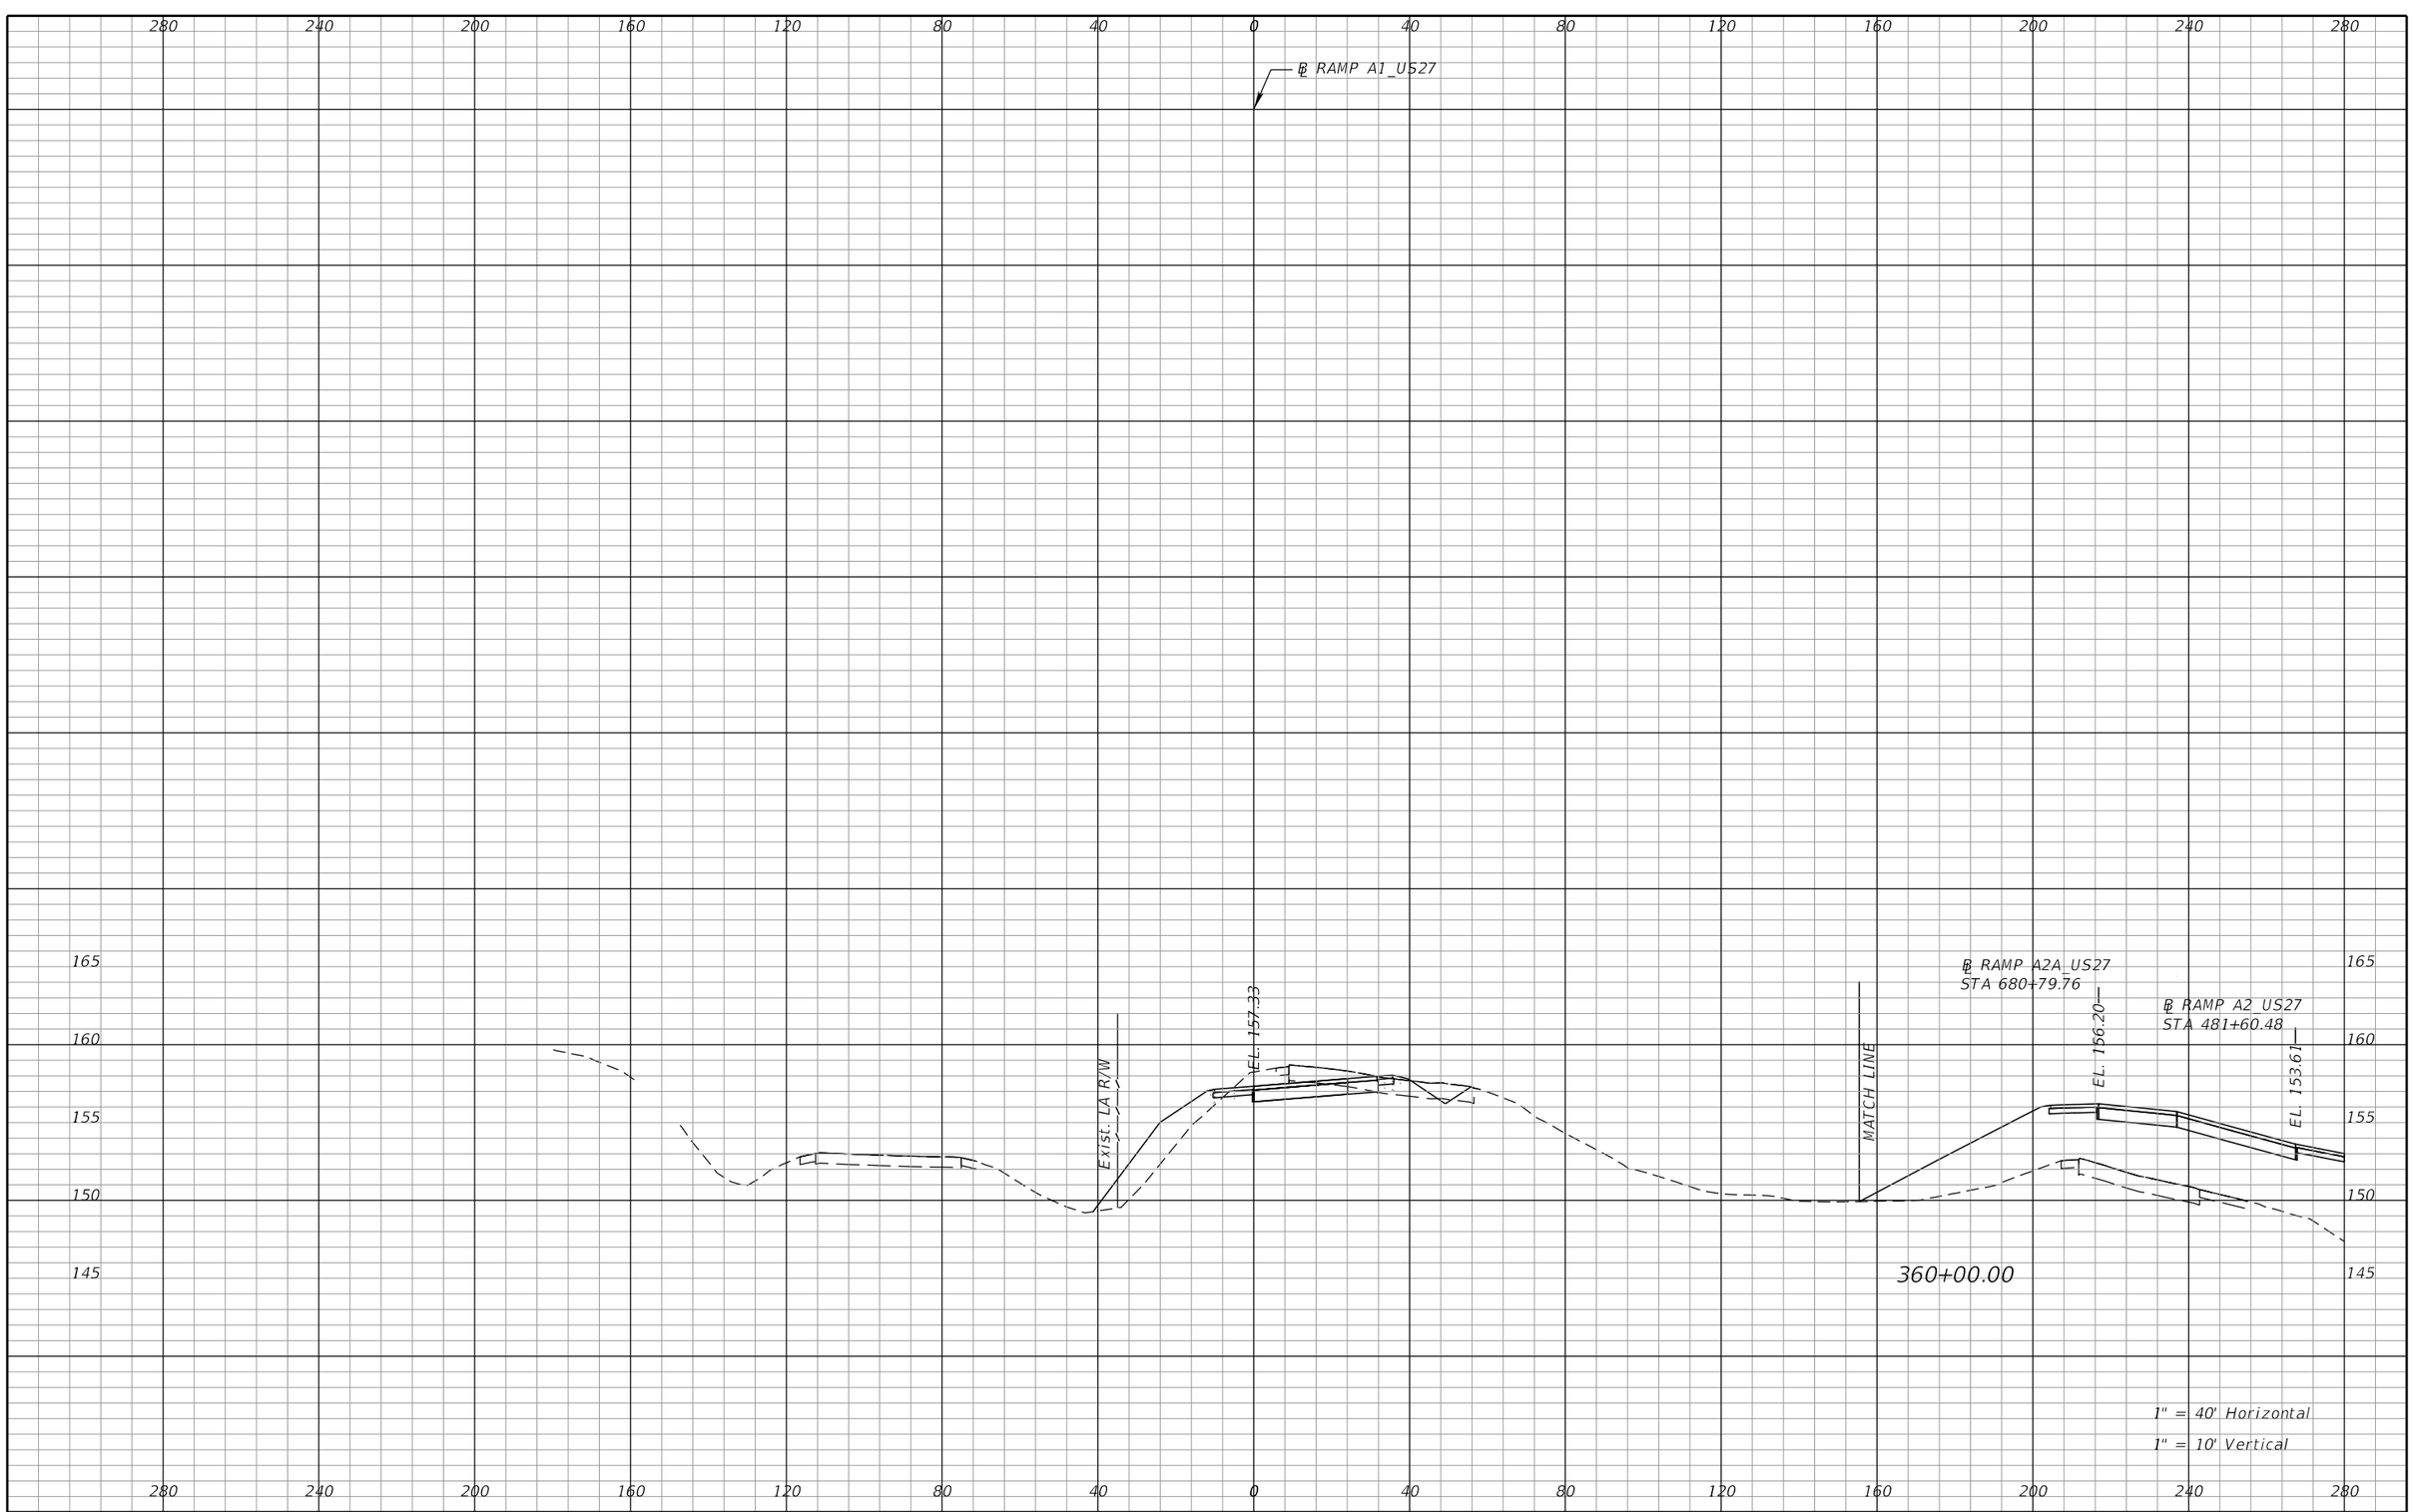

REVISIONS			
DATE	DESCRIPTION	DATE	DESCRIPTION

DEWBERRY ENGINEERS INC.
800 NORTH MAGNOLIA AVENUE, SUITE 1000
ORLANDO, FL 32803
CERTIFICATE OF AUTHORIZATION 8794

STATE OF FLORIDA
DEPARTMENT OF TRANSPORTATION


ROAD NO.	COUNTY	FINANCIAL PROJECT ID
SR 400	POLK	201210-3-52-1

RAMP A1
CROSS SECTIONS

SHEET NO. 444

PRELIMINARY: NOT FOR CONSTRUCTION

cfraser 3/10/2017 10:59:49 AM c:\pwworking\aecom_na\cfraser\dms28180\RDXSRD01_SEGA_RAMPA1.DGN

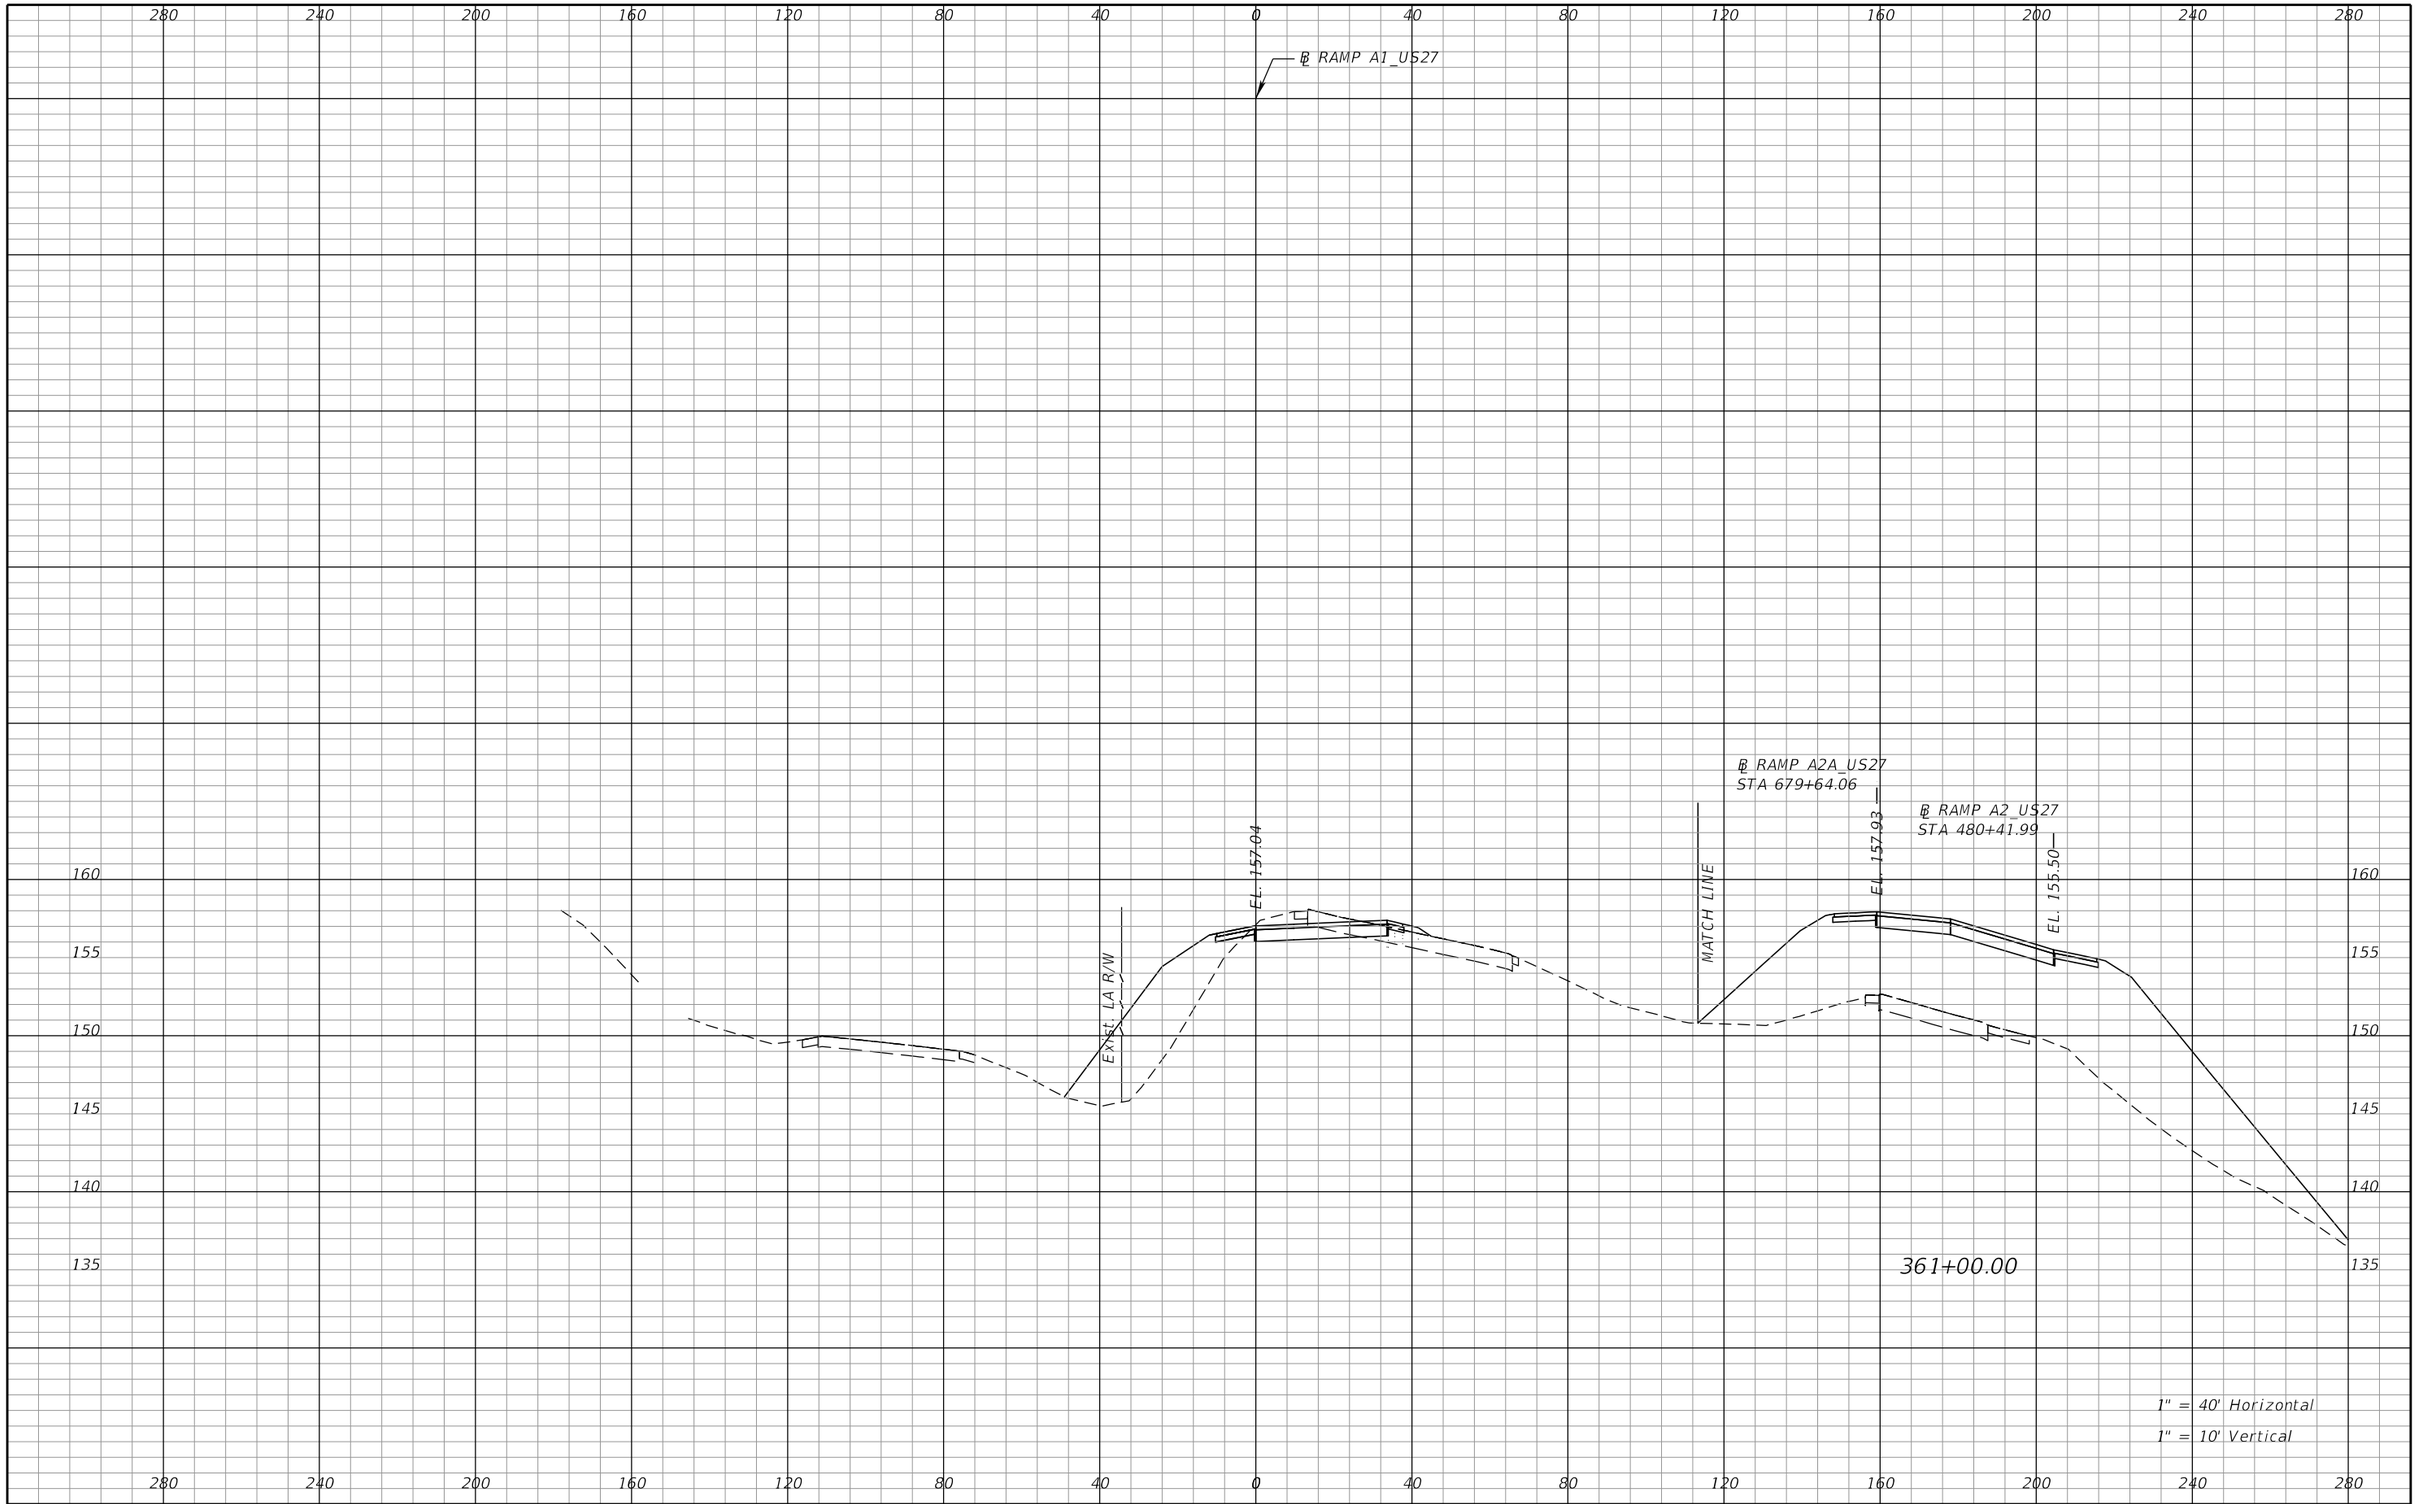

REVISIONS			
DATE	DESCRIPTION	DATE	DESCRIPTION

DEWBERRY ENGINEERS INC.
800 NORTH MAGNOLIA AVENUE, SUITE 1000
ORLANDO, FL 32803
CERTIFICATE OF AUTHORIZATION 8794

STATE OF FLORIDA
DEPARTMENT OF TRANSPORTATION


ROAD NO.	COUNTY	FINANCIAL PROJECT ID
SR 400	POLK	201210-3-52-1

RAMP A1
CROSS SECTIONS

SHEET NO. 445

PRELIMINARY: NOT FOR CONSTRUCTION

cfraser 3/10/2017 10:59:50 AM c:\pwworking\aecom_na\cfraser\dms28180\RDXSRD01_SEGA_RAMPA1.DGN

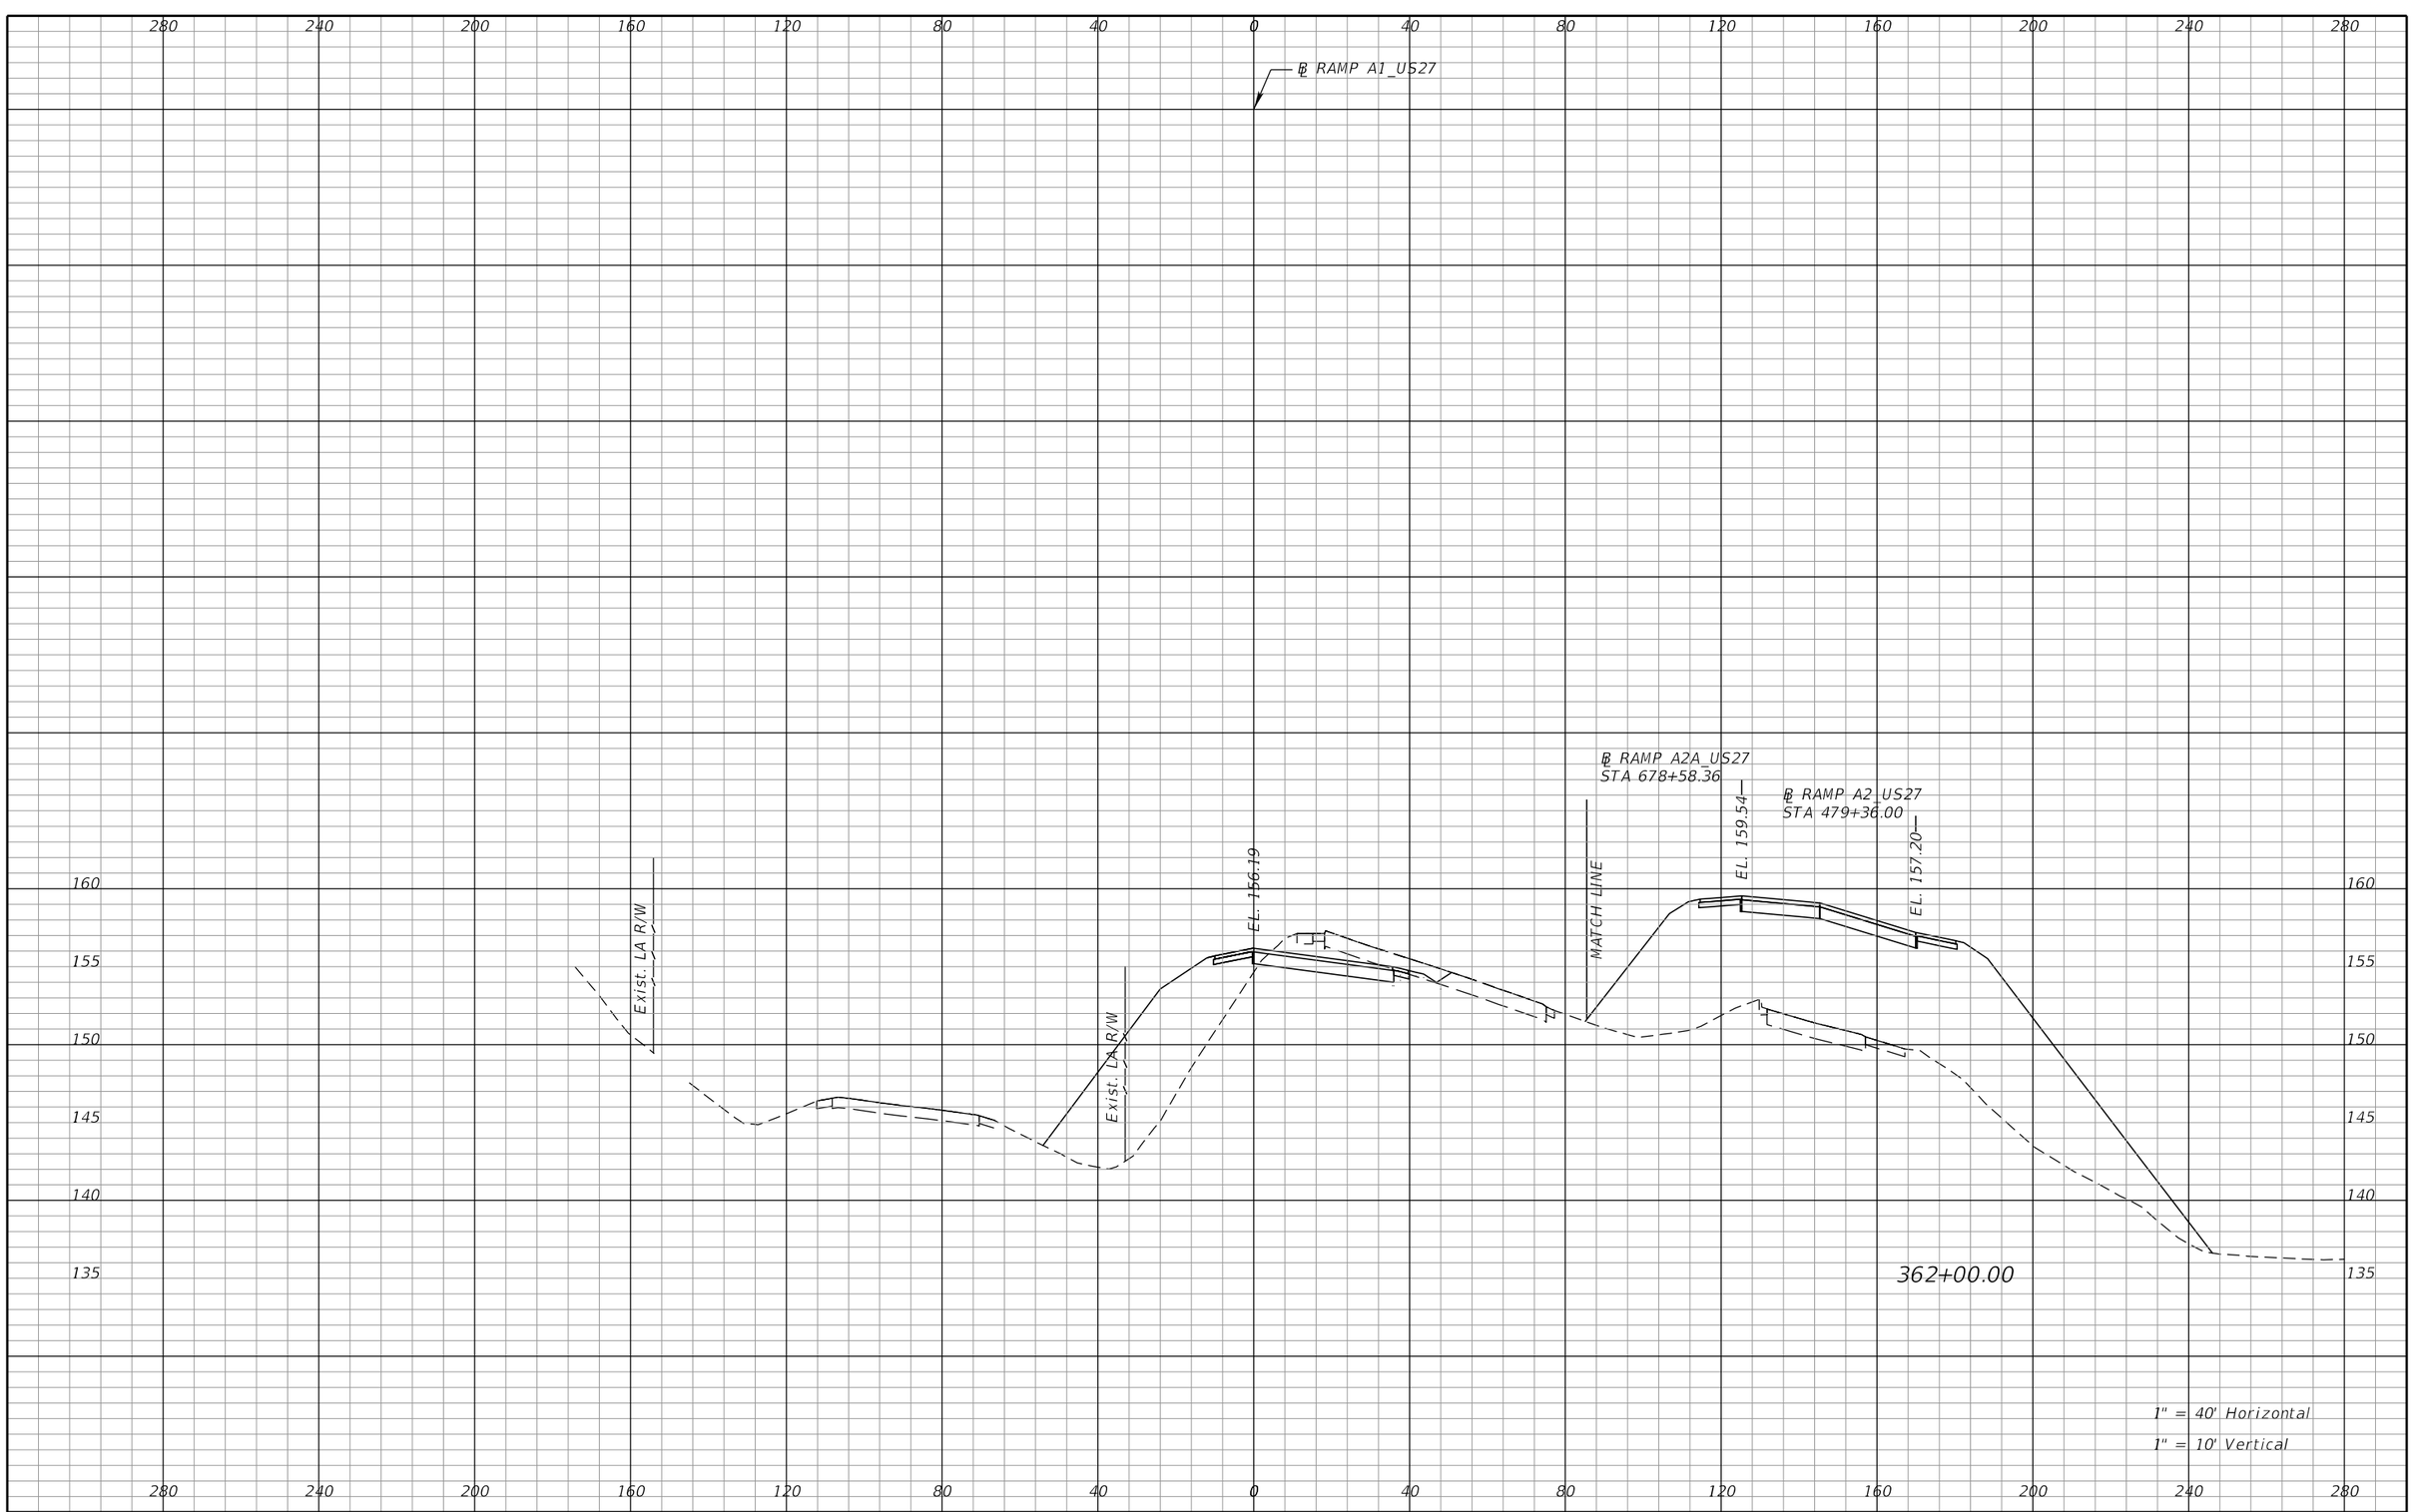

REVISIONS			
DATE	DESCRIPTION	DATE	DESCRIPTION

DEWBERRY ENGINEERS INC.
800 NORTH MAGNOLIA AVENUE, SUITE 1000
ORLANDO, FL 32803
CERTIFICATE OF AUTHORIZATION 8794


STATE OF FLORIDA
DEPARTMENT OF TRANSPORTATION

ROAD NO.	COUNTY	FINANCIAL PROJECT ID
SR 400	POLK	201210-3-52-1

RAMP A1
CROSS SECTIONS

SHEET NO. 446

PRELIMINARY: NOT FOR CONSTRUCTION

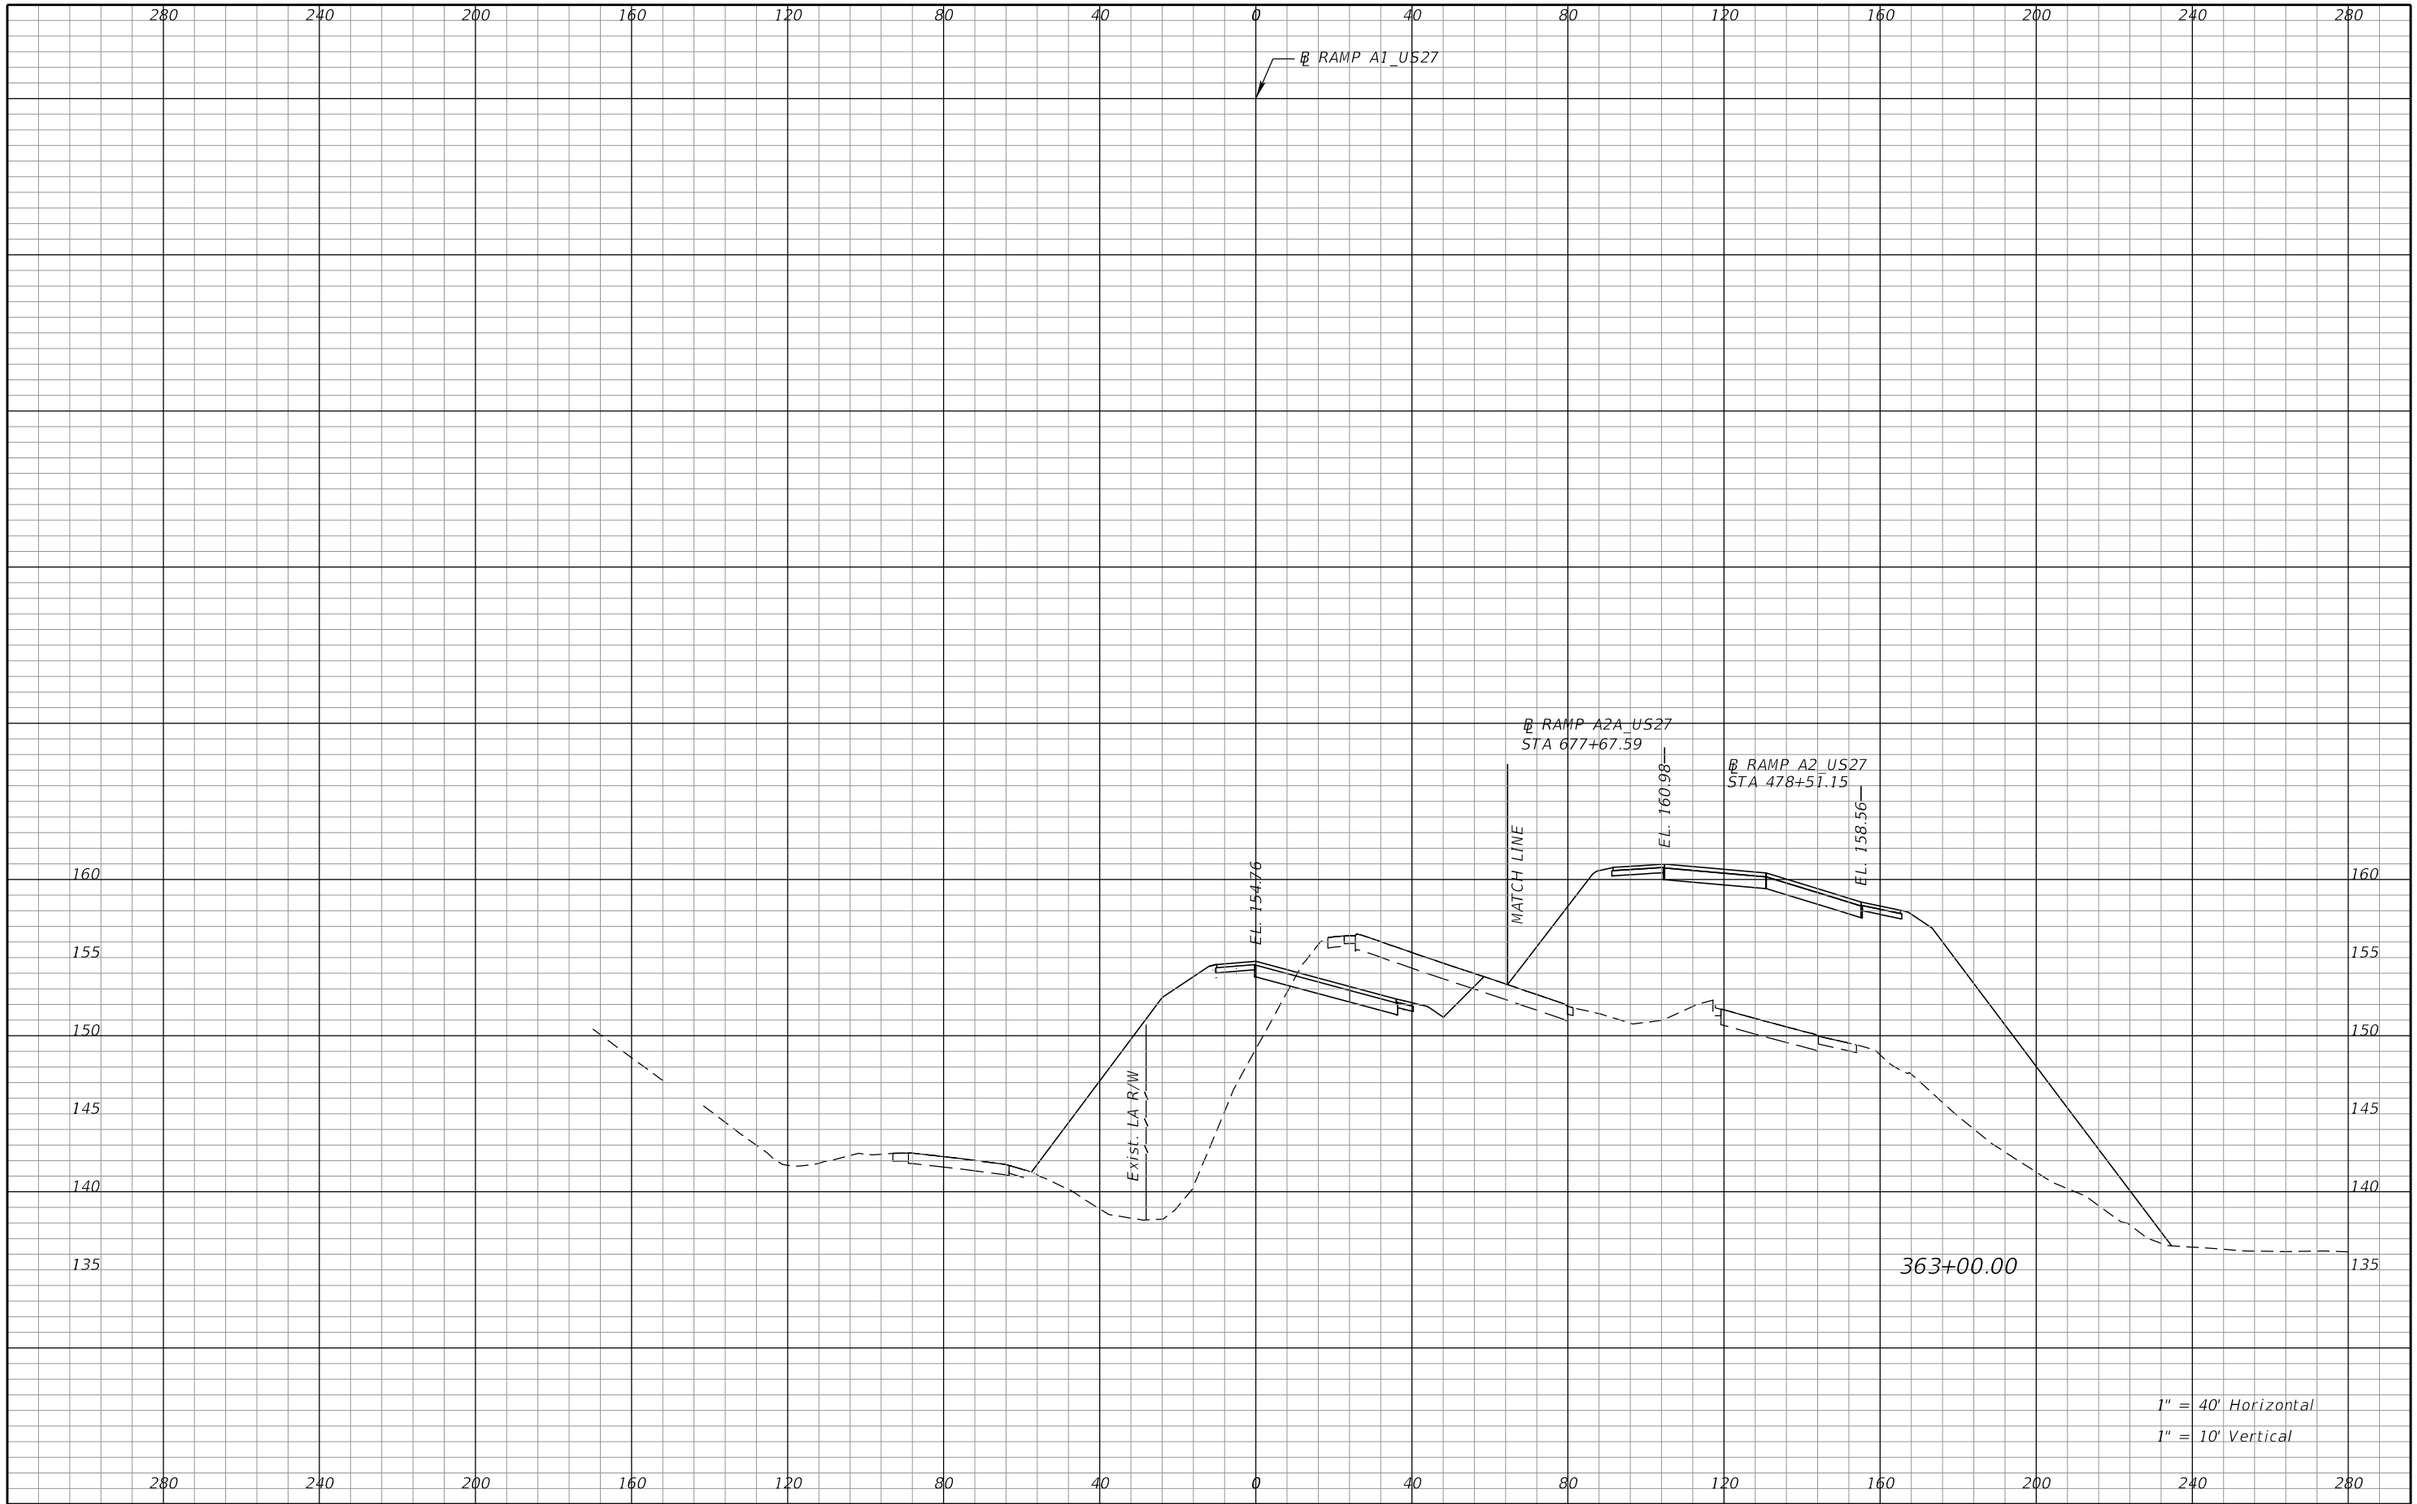

REVISIONS			
DATE	DESCRIPTION	DATE	DESCRIPTION

DEWBERRY ENGINEERS INC.
800 NORTH MAGNOLIA AVENUE, SUITE 1000
ORLANDO, FL 32803
CERTIFICATE OF AUTHORIZATION 8794

STATE OF FLORIDA
DEPARTMENT OF TRANSPORTATION


ROAD NO.	COUNTY	FINANCIAL PROJECT ID
SR 400	POLK	201210-3-52-1

RAMP A1
CROSS SECTIONS

SHEET NO. 447

PRELIMINARY: NOT FOR CONSTRUCTION

cfraser 3/10/2017 10:59:50 AM c:\pwworking\aecom_na\cfraser\dms28180\RDXSRD01_SEGA_RAMPA1.DGN

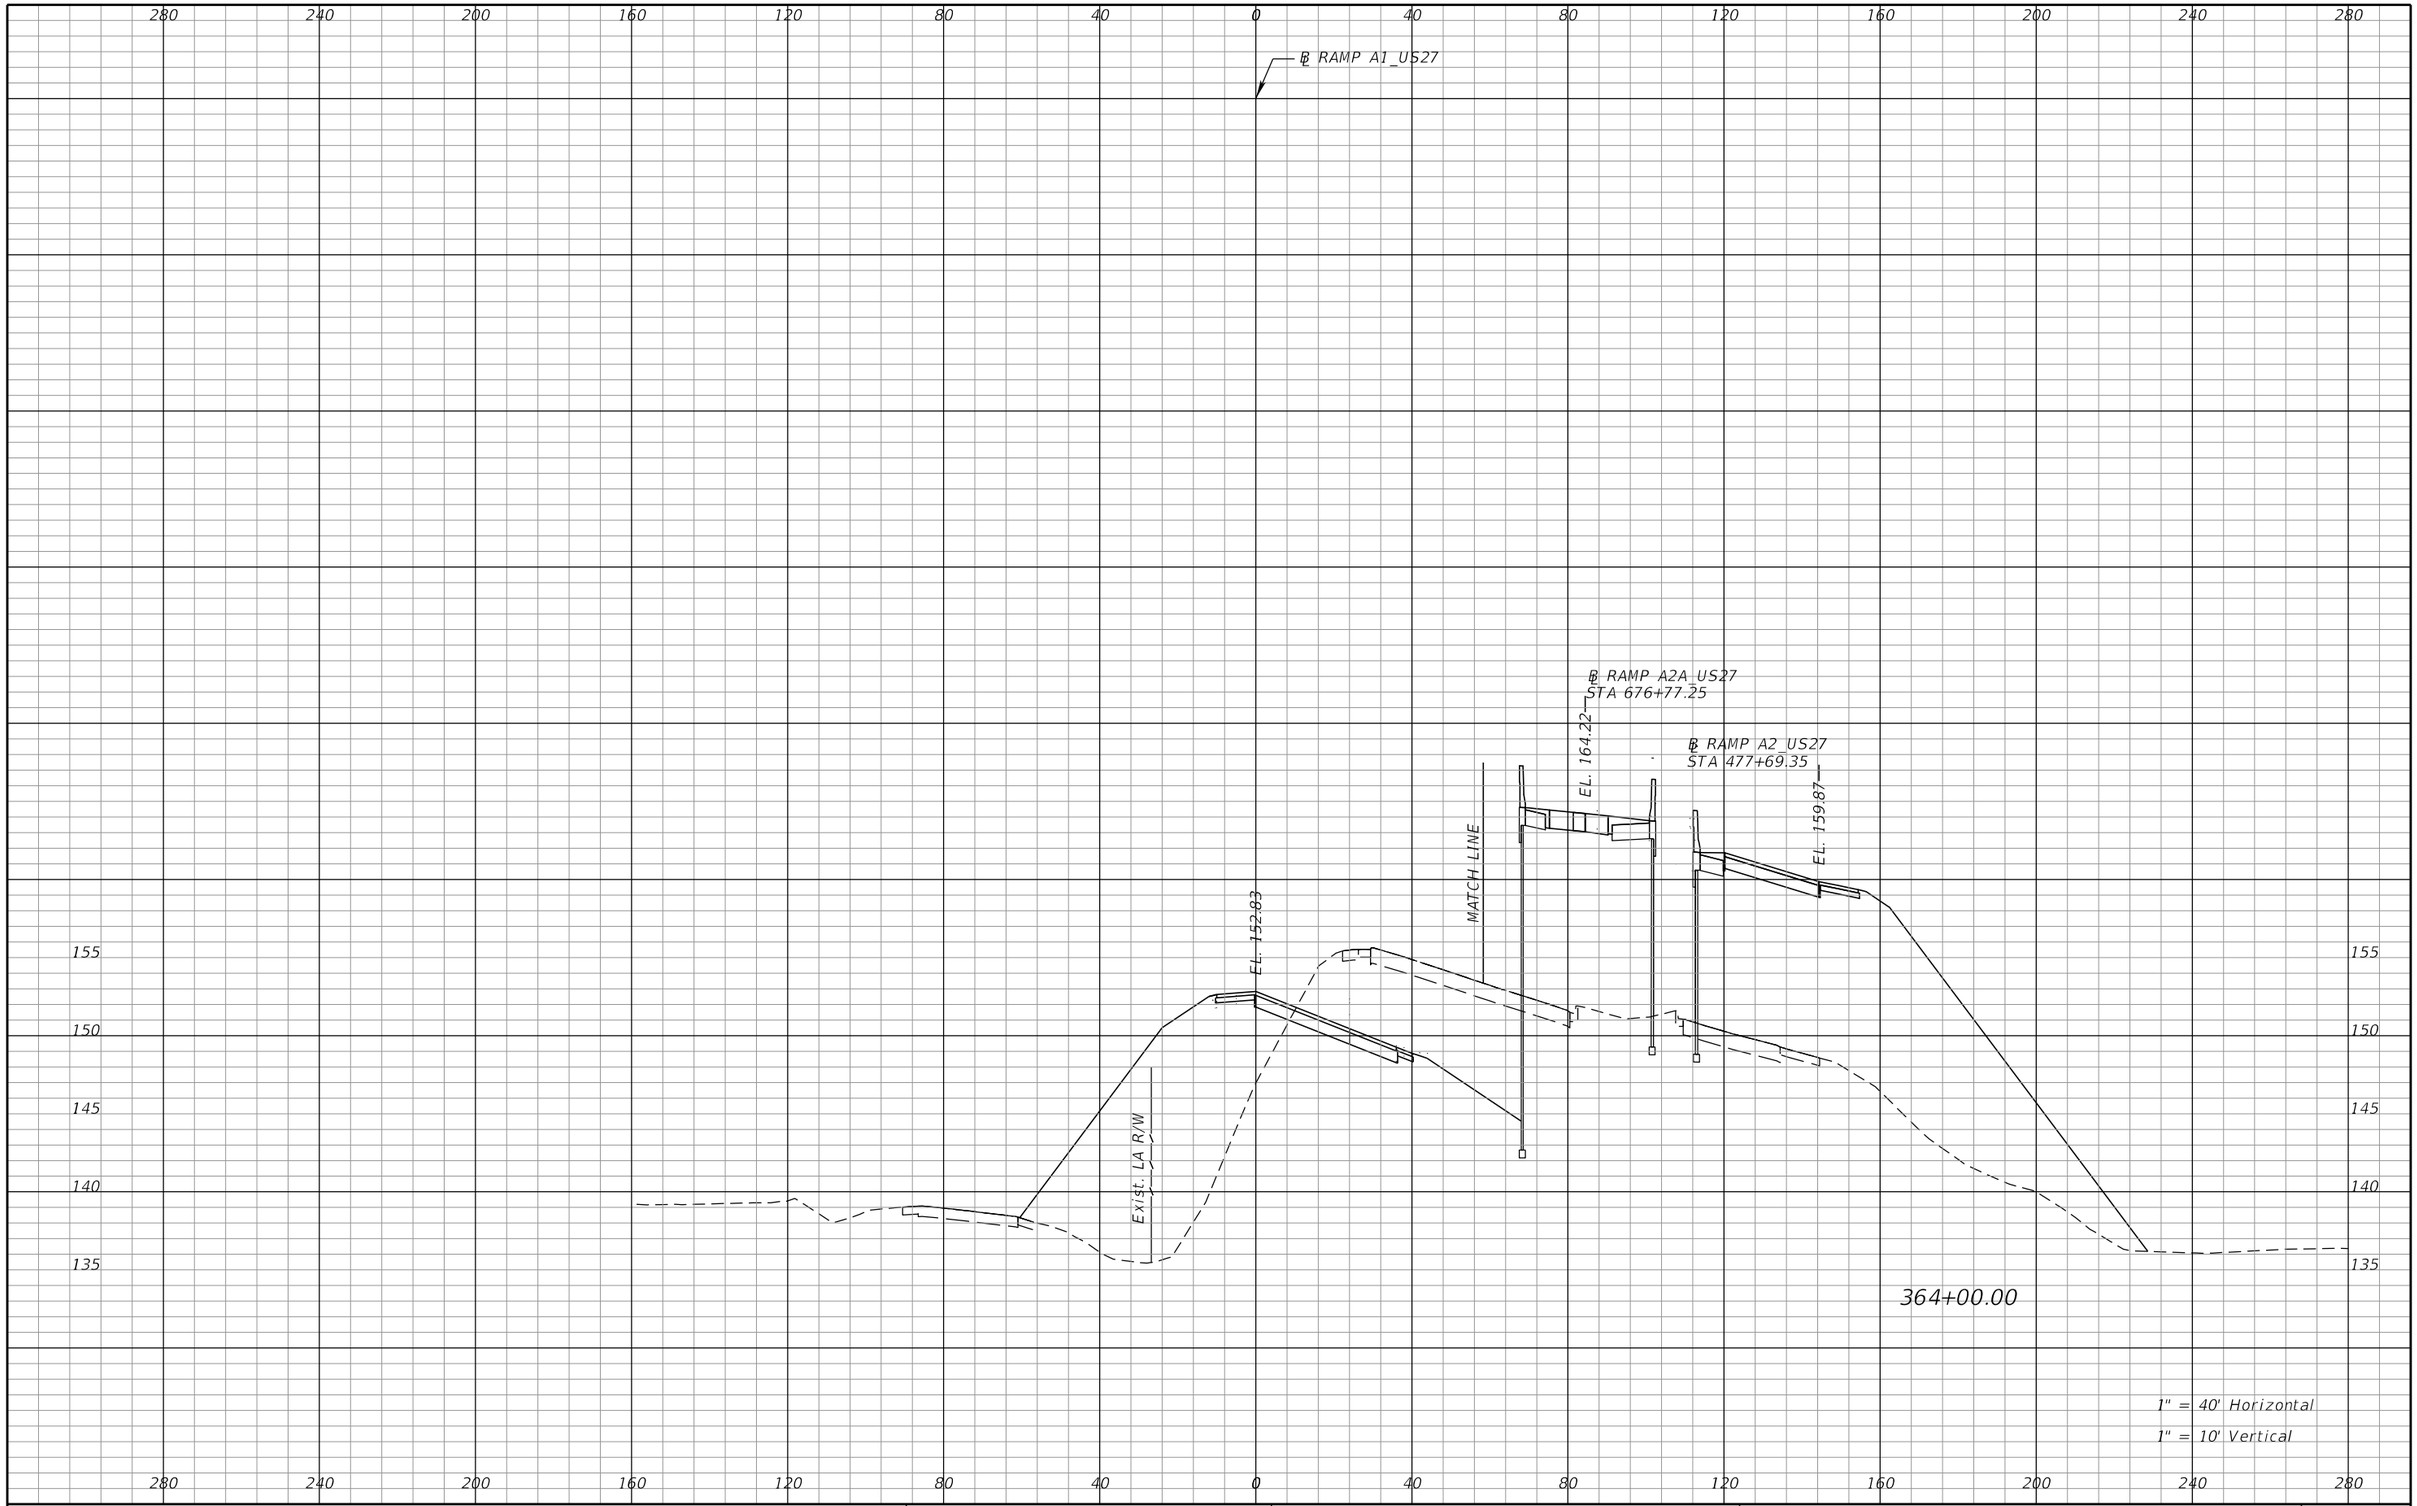

1" = 40' Horizontal

1" = 10' Vertical

PRELIMINARY: NOT FOR CONSTRUCTION

REVISIONS			
DATE	DESCRIPTION	DATE	DESCRIPTION

DEWBERRY ENGINEERS INC.
800 NORTH MAGNOLIA AVENUE, SUITE 1000
ORLANDO, FL 32803
CERTIFICATE OF AUTHORIZATION 8794

STATE OF FLORIDA
DEPARTMENT OF TRANSPORTATION

ROAD NO.	COUNTY	FINANCIAL PROJECT ID
SR 400	POLK	201210-3-52-1

RAMP A1
CROSS SECTIONS

SHEET NO. 448

cfraser 3/10/2017 10:59:50 AM c:\pwworking\aecom_na\cfraser\dms28180\RDXSRD01_SEGA_RAMPA1.DGN

℄ RAMP A1_US27

℄ RAMP A2A_US27
STA 675+84.26

℄ RAMP A2_US27
STA 476+86.77

EL. 161.19

MATCH LINE

EL. 150.83

Exist. LA R/W

365+00.00

1" = 40' Horizontal
1" = 10' Vertical

280 240 200 160 120 80 40 0 40 80 120 160 200 240 280

155 150 145 140 135

REVISIONS			
DATE	DESCRIPTION	DATE	DESCRIPTION

DEWBERRY ENGINEERS INC.
800 NORTH MAGNOLIA AVENUE, SUITE 1000
ORLANDO, FL 32803
CERTIFICATE OF AUTHORIZATION 8794

STATE OF FLORIDA
DEPARTMENT OF TRANSPORTATION


ROAD NO.	COUNTY	FINANCIAL PROJECT ID
SR 400	POLK	201210-3-52-1

RAMP A1
CROSS SECTIONS

SHEET NO. 449

PRELIMINARY: NOT FOR CONSTRUCTION

cfraser 3/10/2017 10:59:51 AM c:\pwworking\aecom_na\cfraser\dms28180\RDXSRD01_SEGA_RAMPA1.DGN

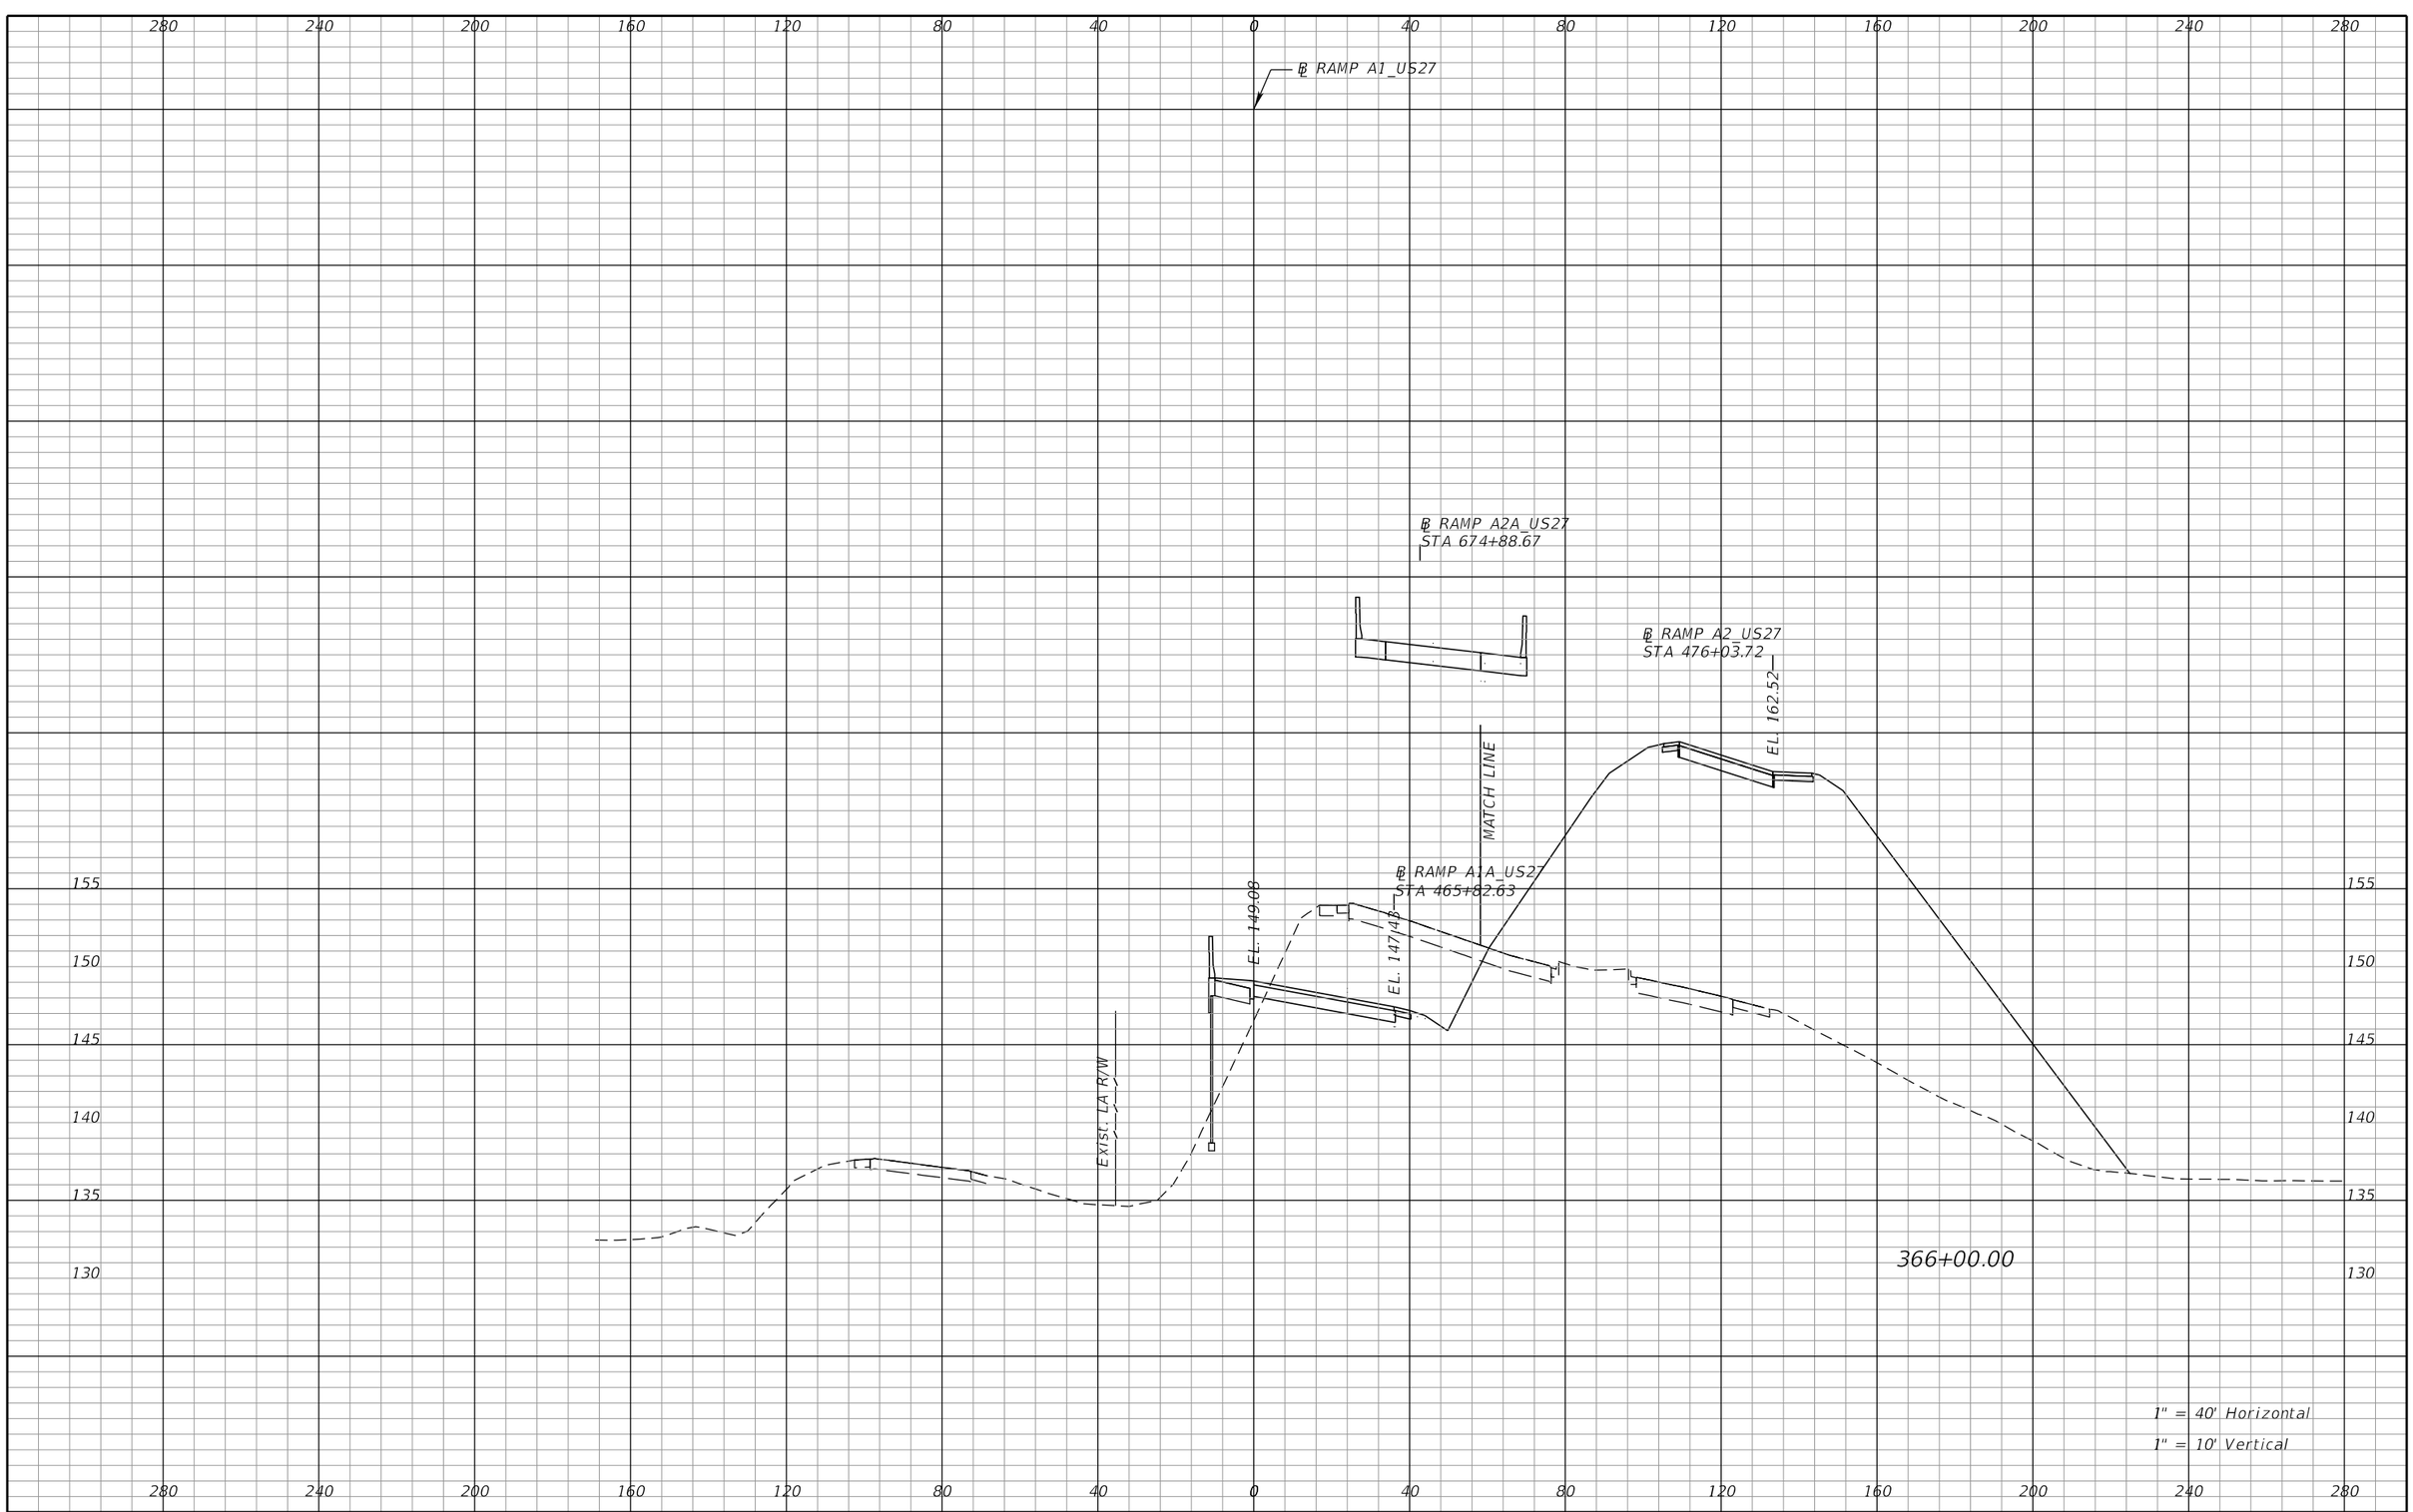

REVISIONS			
DATE	DESCRIPTION	DATE	DESCRIPTION

DEWBERRY ENGINEERS INC.
800 NORTH MAGNOLIA AVENUE, SUITE 1000
ORLANDO, FL 32803
CERTIFICATE OF AUTHORIZATION 8794

STATE OF FLORIDA
DEPARTMENT OF TRANSPORTATION


ROAD NO.	COUNTY	FINANCIAL PROJECT ID
SR 400	POLK	201210-3-52-1

RAMP A1
CROSS SECTIONS

SHEET NO. 450

PRELIMINARY: NOT FOR CONSTRUCTION

cfraser 3/10/2017 10:59:51 AM c:\pwworking\aecom_na\cfraser\dms28180\RDXSRD01_SEGA_RAMPA1.DGN

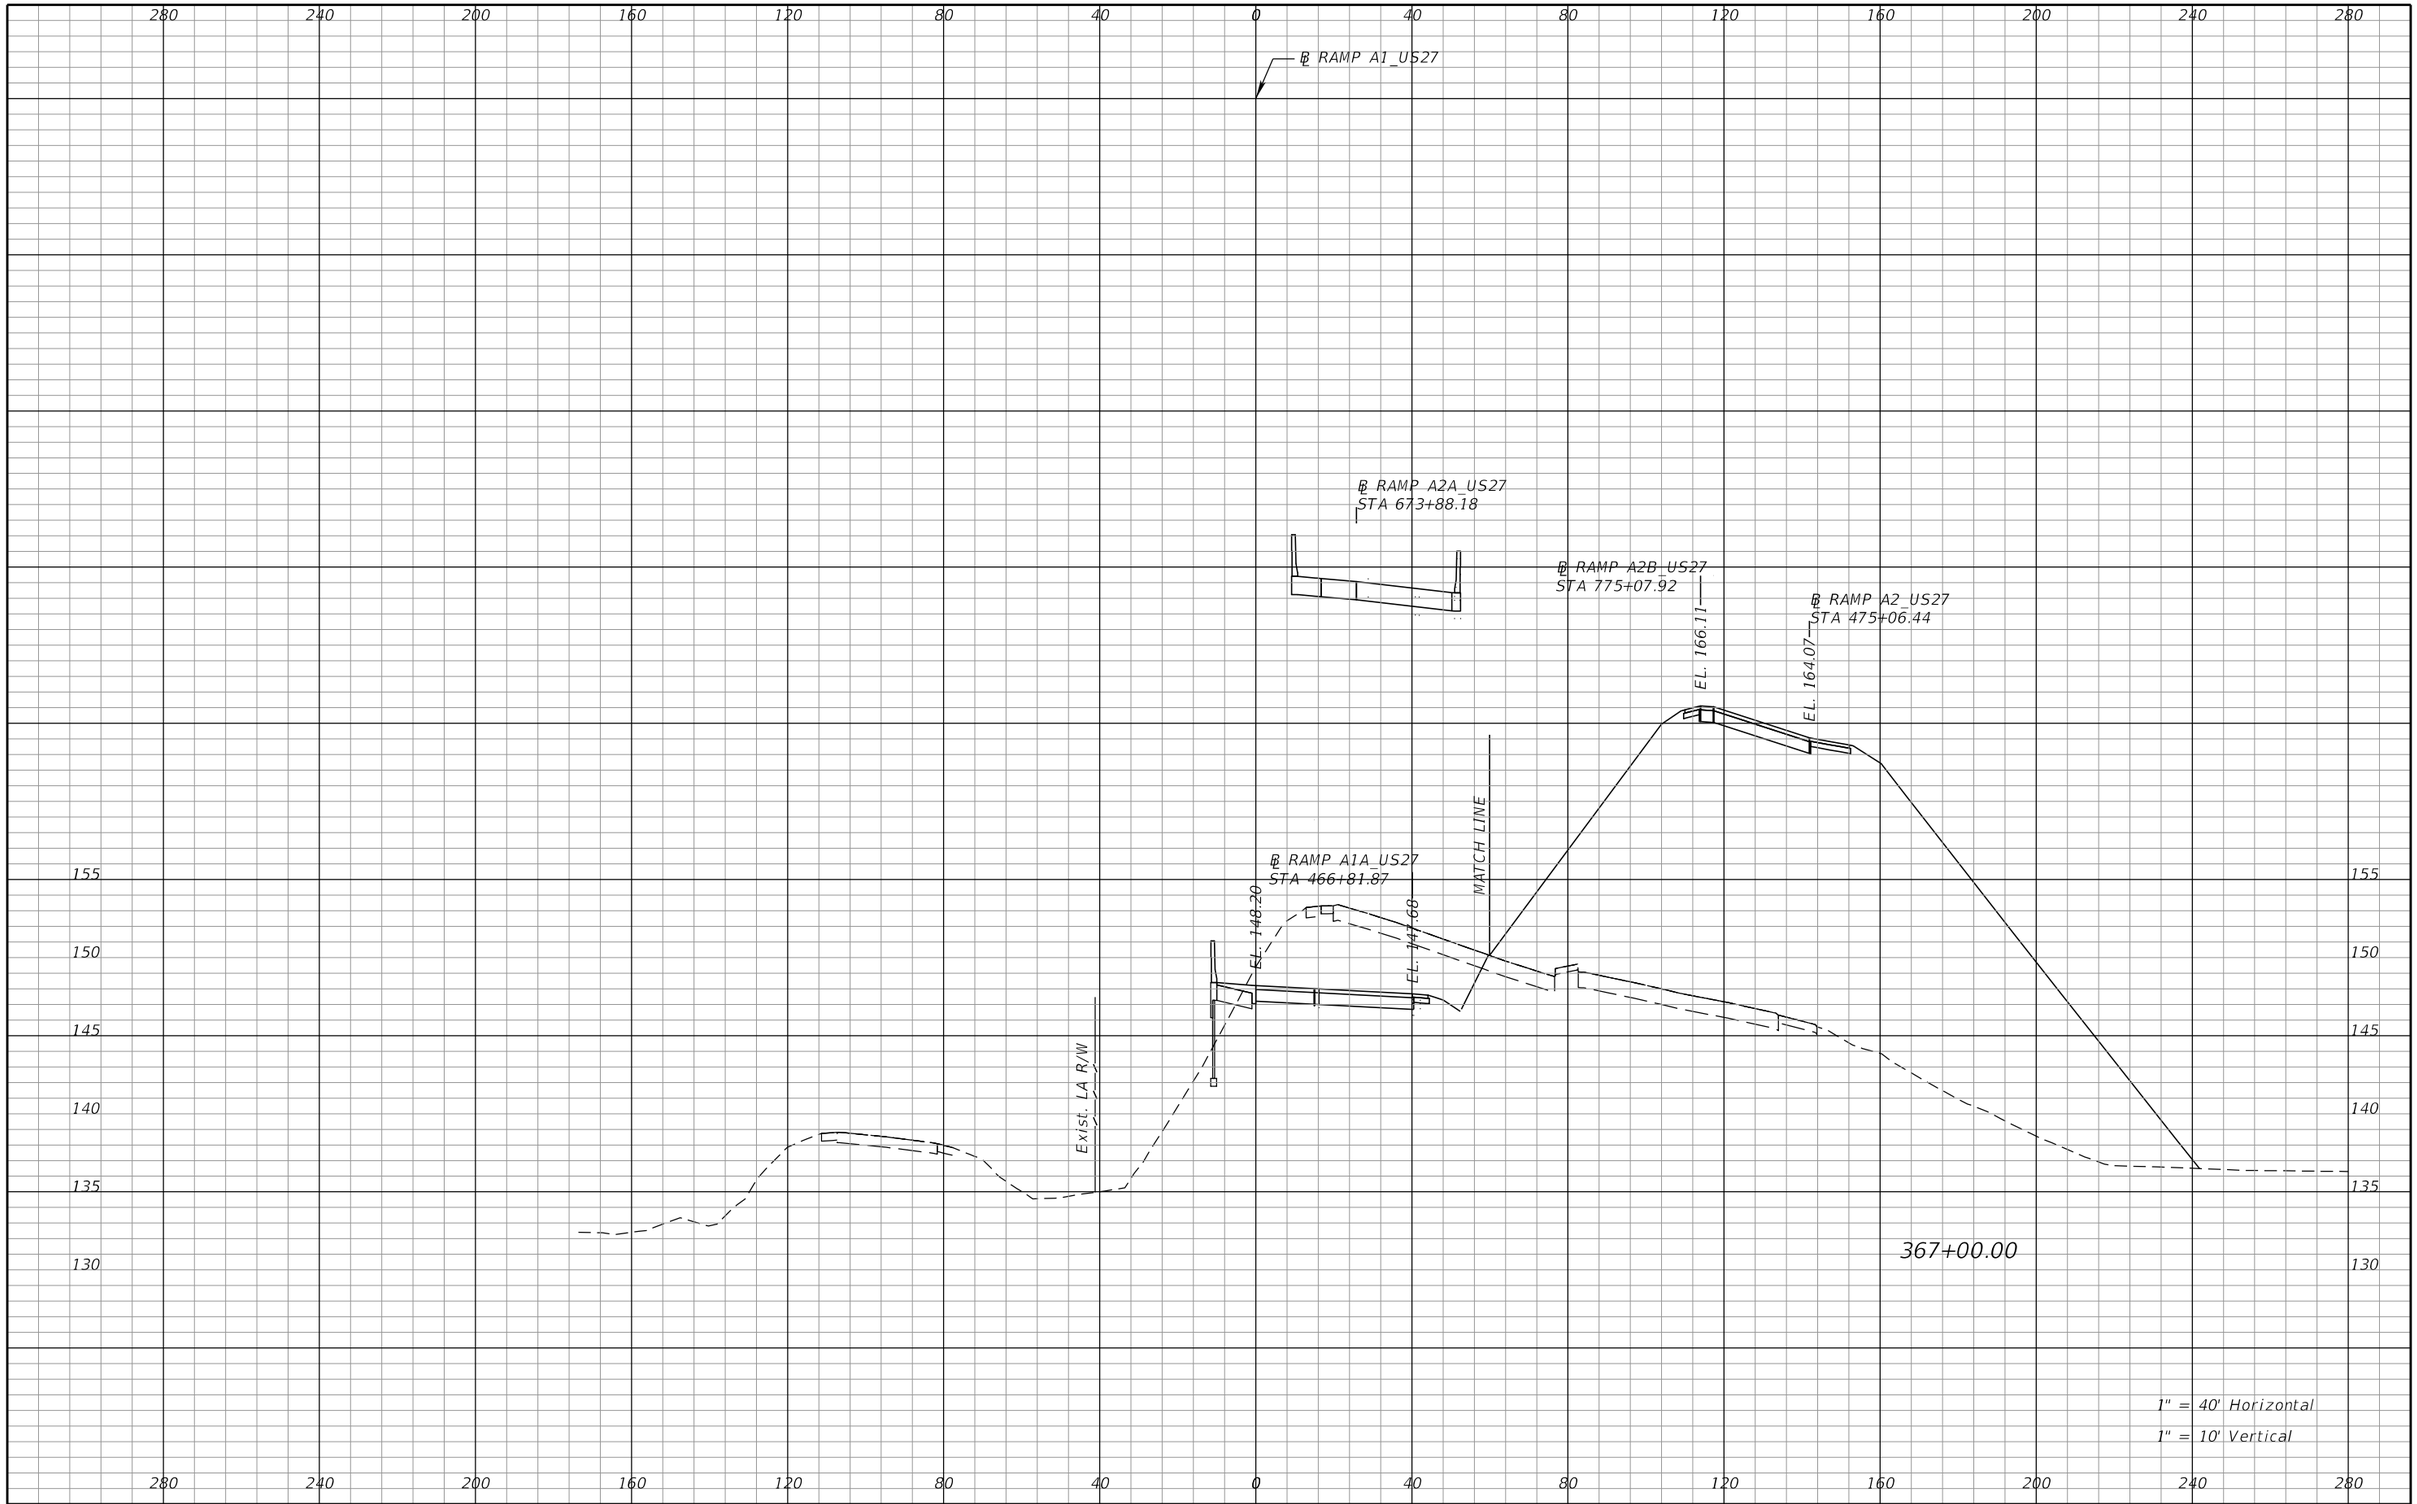

REVISIONS			
DATE	DESCRIPTION	DATE	DESCRIPTION

DEWBERRY ENGINEERS INC.
800 NORTH MAGNOLIA AVENUE, SUITE 1000
ORLANDO, FL 32803
CERTIFICATE OF AUTHORIZATION 8794

STATE OF FLORIDA
DEPARTMENT OF TRANSPORTATION


ROAD NO.	COUNTY	FINANCIAL PROJECT ID
SR 400	POLK	201210-3-52-1

RAMP A1
CROSS SECTIONS

SHEET NO. 451

PRELIMINARY: NOT FOR CONSTRUCTION

cfraser 3/10/2017 10:59:51 AM c:\pwworking\aecom_na\cfraser\dms28180\RDXSRD01_SEGA_RAMPA1.DGN

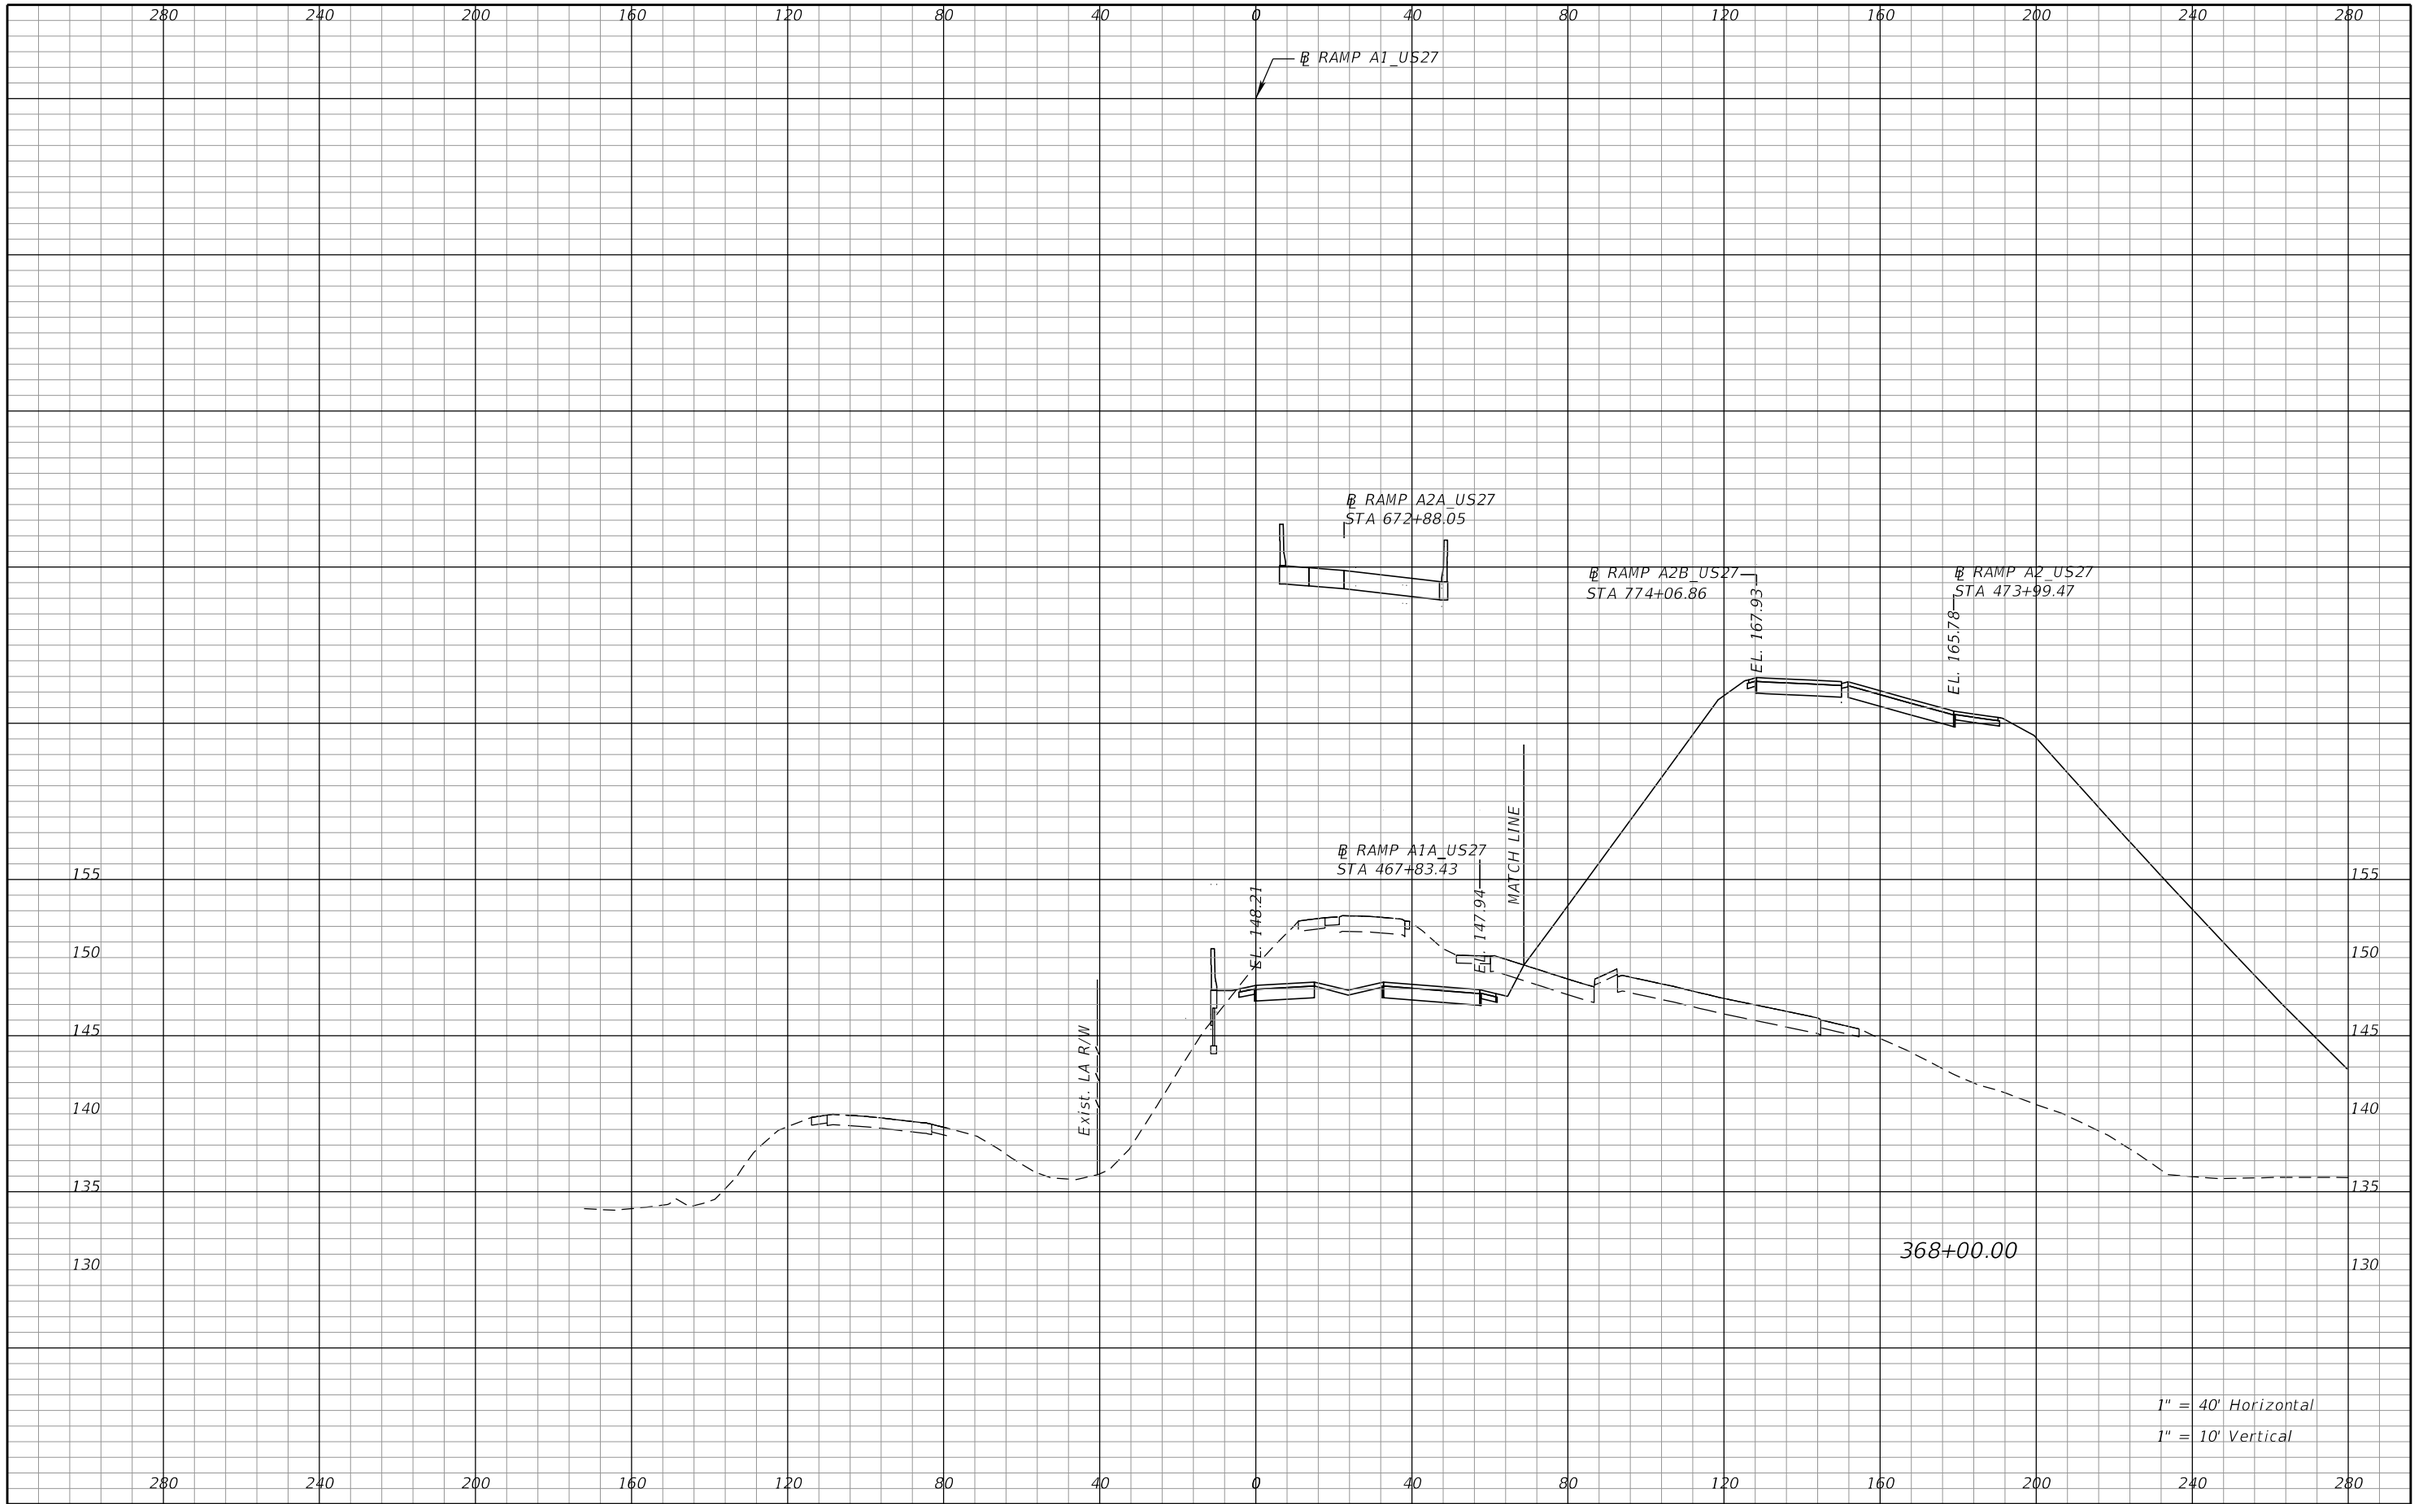

REVISIONS			
DATE	DESCRIPTION	DATE	DESCRIPTION

DEWBERRY ENGINEERS INC.
800 NORTH MAGNOLIA AVENUE, SUITE 1000
ORLANDO, FL 32803
CERTIFICATE OF AUTHORIZATION 8794

STATE OF FLORIDA
DEPARTMENT OF TRANSPORTATION

ROAD NO.	COUNTY	FINANCIAL PROJECT ID
SR 400	POLK	201210-3-52-1

RAMP A1
CROSS SECTIONS

SHEET NO. 452

PRELIMINARY: NOT FOR CONSTRUCTION

cfraser 3/10/2017 10:59:51 AM c:\pwworking\aecom_na\cfraser\dms28180\RDXSRD01_SEGA_RAMPA1.DGN

℄ RAMP A1_US27

℄ RAMP A2A_US27
STA 671+87.38

℄ RAMP A2B_US27
STA 773+04.08

℄ RAMP A2_US27
STA 472+72.19

EL. 169.82

MATCH LINE

EL. 167.83

℄ RAMP A1A_US27
STA 468+88.38

EL. 149.12

EL. 144.73

Exist. LA R/W

369+00.00

1" = 40' Horizontal
1" = 10' Vertical

280 240 200 160 120 80 40 0 40 80 120 160 200 240 280

160 155 150 145 140 135

PRELIMINARY: NOT FOR CONSTRUCTION

REVISIONS			
DATE	DESCRIPTION	DATE	DESCRIPTION

DEWBERRY ENGINEERS INC.
800 NORTH MAGNOLIA AVENUE, SUITE 1000
ORLANDO, FL 32803
CERTIFICATE OF AUTHORIZATION 8794


STATE OF FLORIDA
DEPARTMENT OF TRANSPORTATION

ROAD NO.	COUNTY	FINANCIAL PROJECT ID
SR 400	POLK	201210-3-52-1

RAMP A1
CROSS SECTIONS

SHEET NO. 453

cfraser 3/10/2017 10:59:51 AM c:\pwworking\aecom_na\cfraser\dms28180\RDXSRD01_SEGA_RAMPA1.DGN

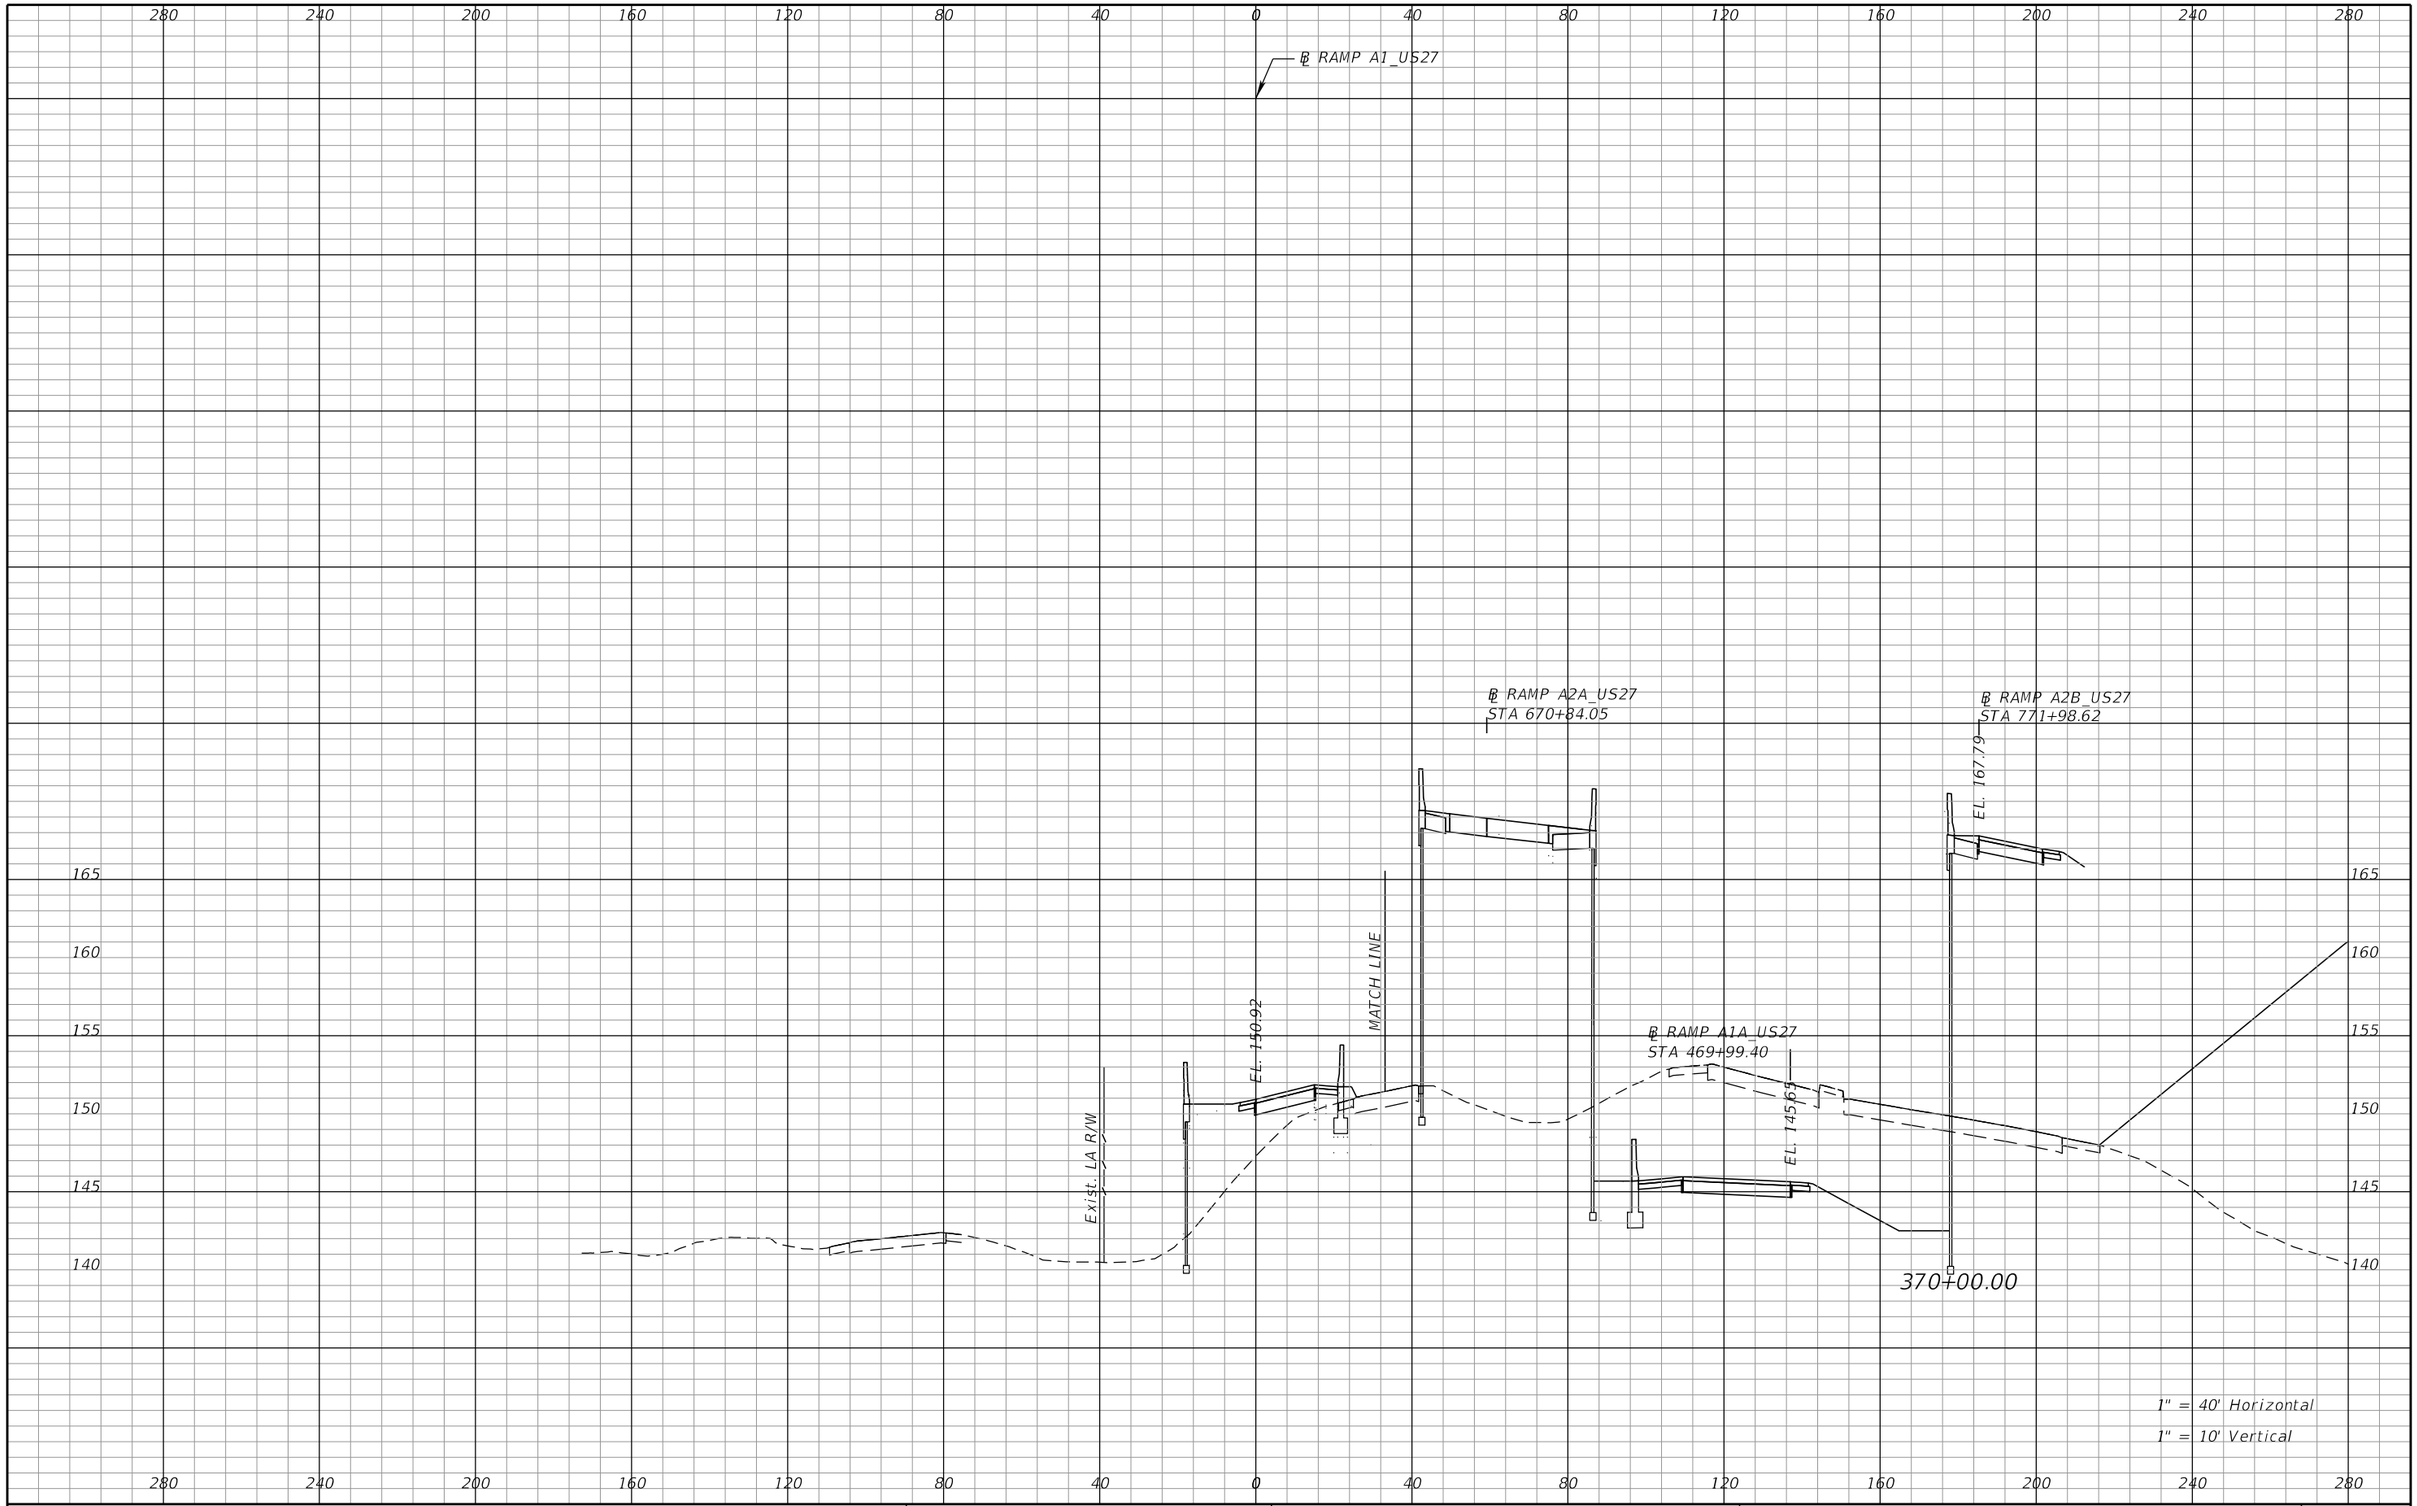

REVISIONS			
DATE	DESCRIPTION	DATE	DESCRIPTION

DEWBERRY ENGINEERS INC.
800 NORTH MAGNOLIA AVENUE, SUITE 1000
ORLANDO, FL 32803
CERTIFICATE OF AUTHORIZATION 8794

STATE OF FLORIDA
DEPARTMENT OF TRANSPORTATION


ROAD NO.	COUNTY	FINANCIAL PROJECT ID
SR 400	POLK	201210-3-52-1

RAMP A1
CROSS SECTIONS

SHEET NO. 454

PRELIMINARY: NOT FOR CONSTRUCTION

cfraser 3/10/2017 10:59:54 AM c:\pwworking\aecom_na\cfraser\dms28180\RDXSRD01_SEGA_RAMPA1.DGN

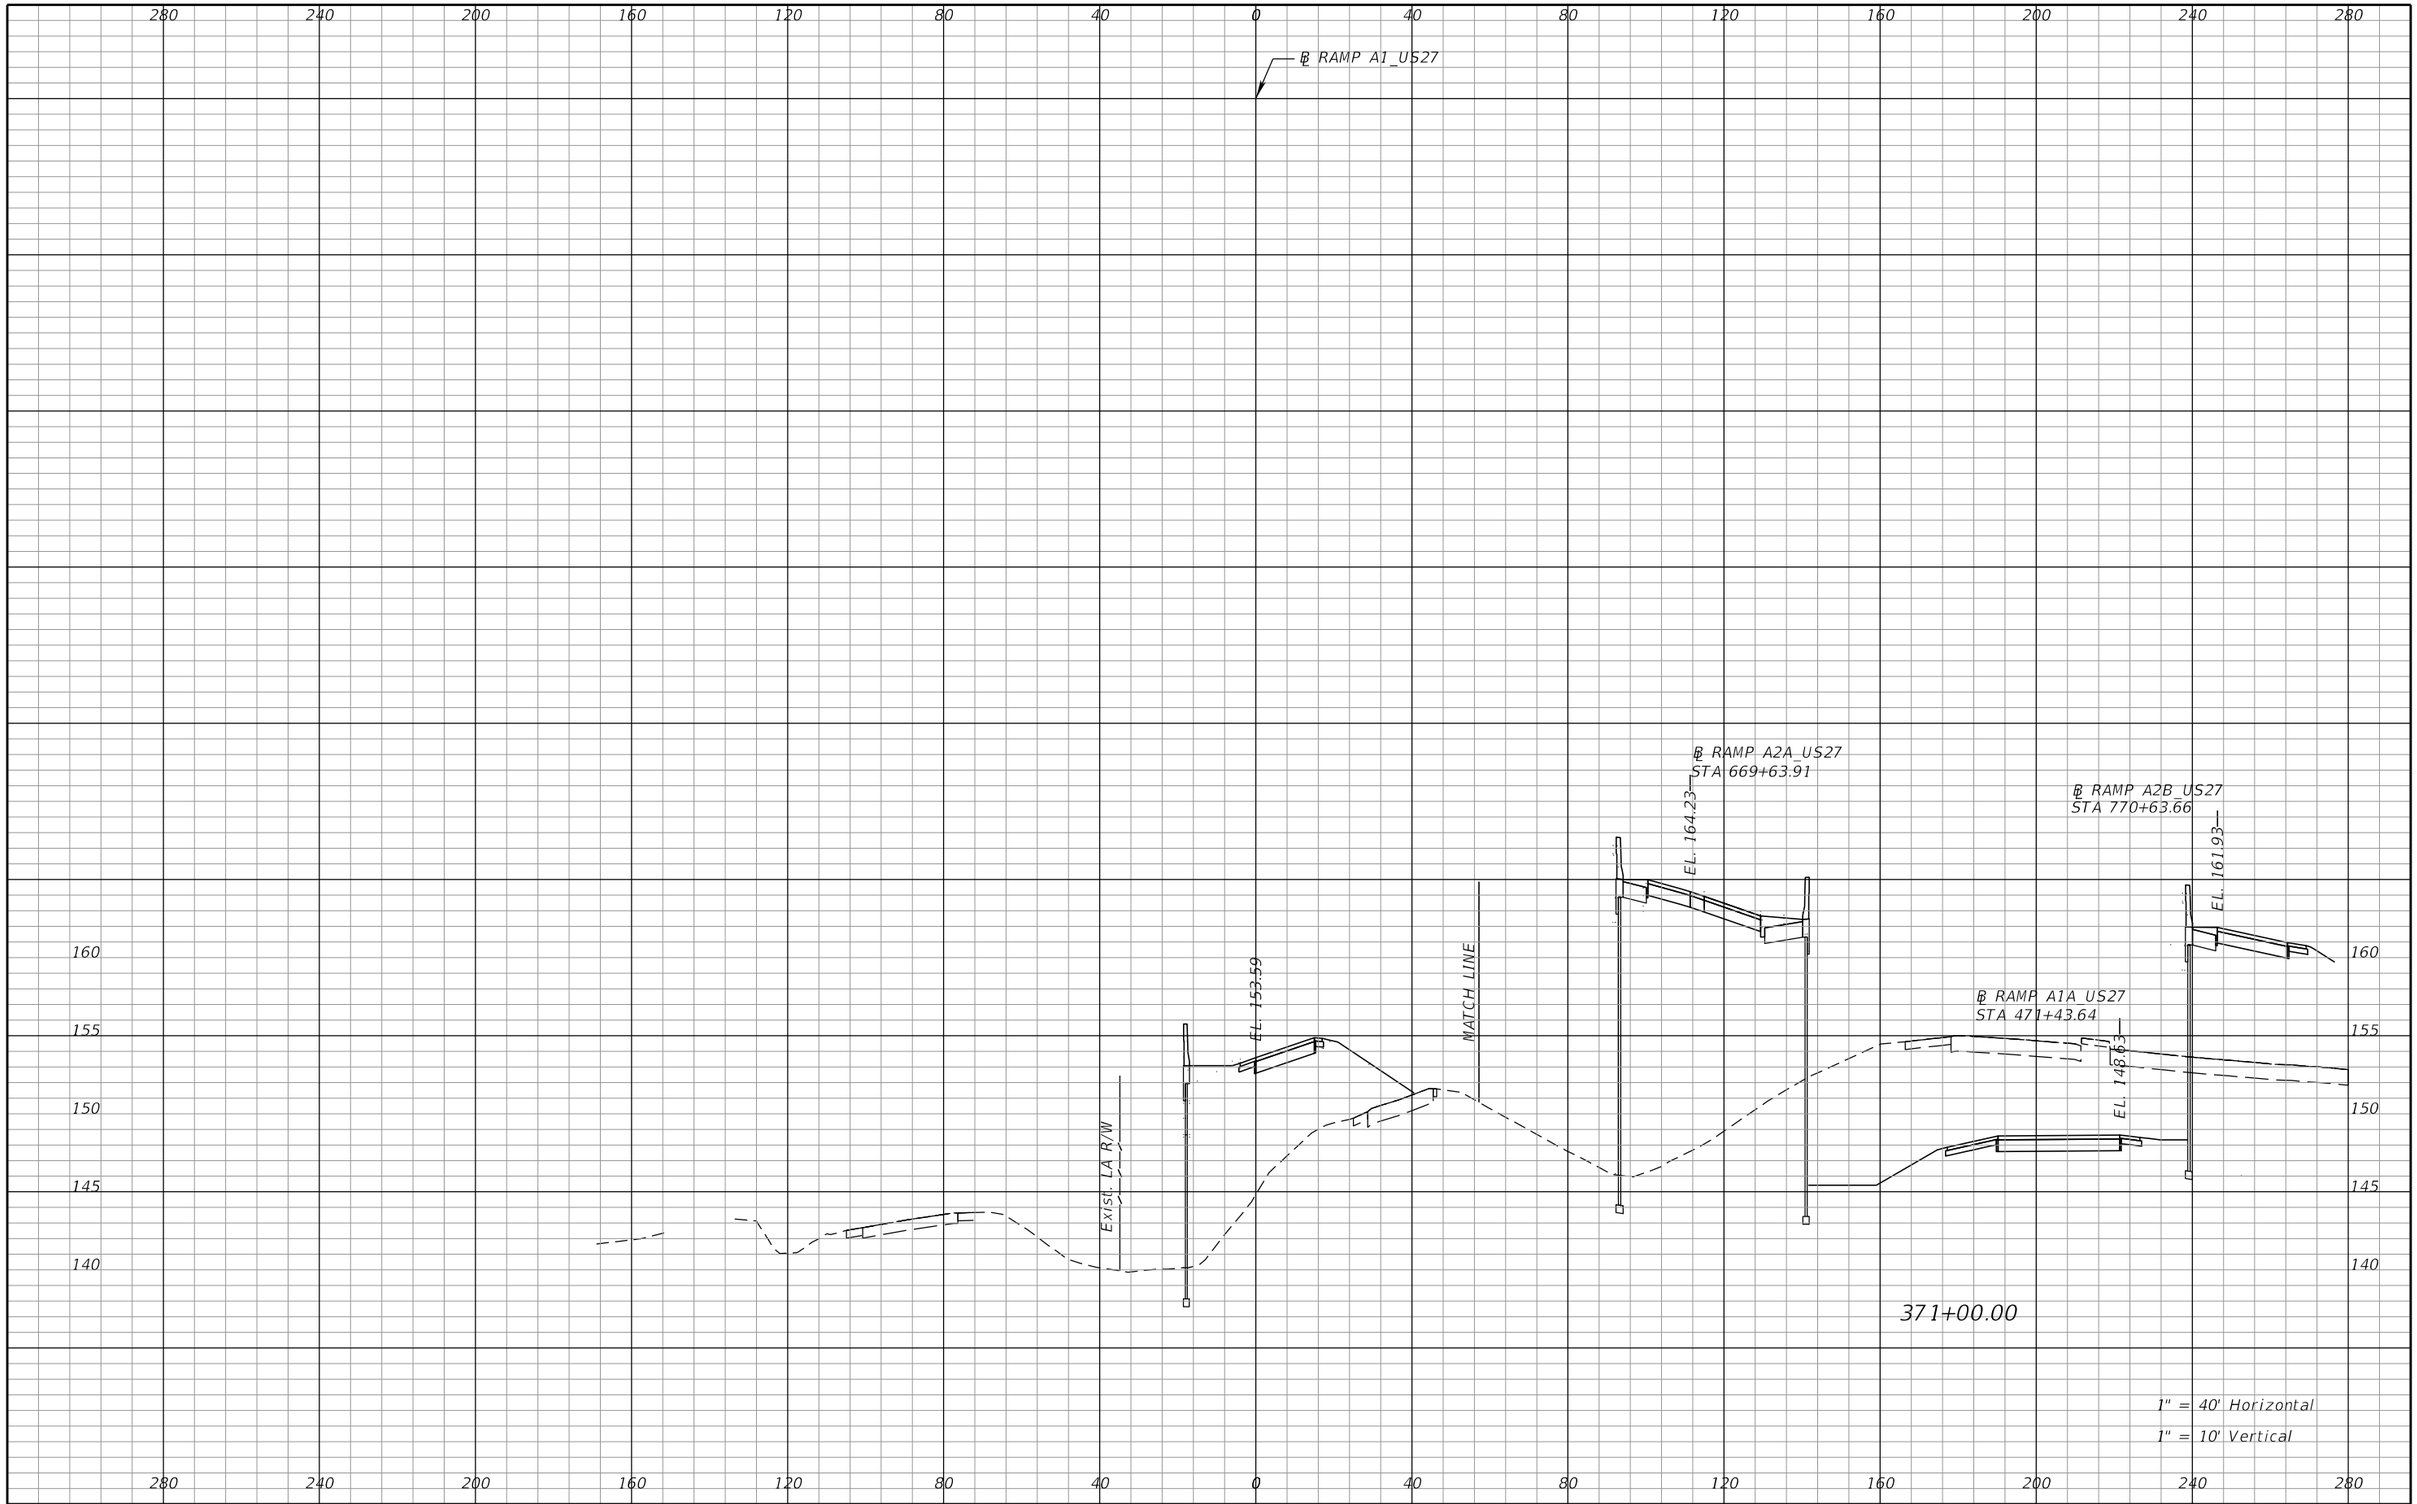

REVISIONS			
DATE	DESCRIPTION	DATE	DESCRIPTION

DEWBERRY ENGINEERS INC.
800 NORTH MAGNOLIA AVENUE, SUITE 1000
ORLANDO, FL 32803
CERTIFICATE OF AUTHORIZATION 8794

STATE OF FLORIDA
DEPARTMENT OF TRANSPORTATION


ROAD NO.	COUNTY	FINANCIAL PROJECT ID
SR 400	POLK	201210-3-52-1

RAMP A1
CROSS SECTIONS

SHEET NO. 455

PRELIMINARY: NOT FOR CONSTRUCTION

cfraser 3/10/2017 10:59:54 AM c:\pwworking\aecom_na\cfraser\dms28180\RDXSRD01_SEGA_RAMPA1.DGN

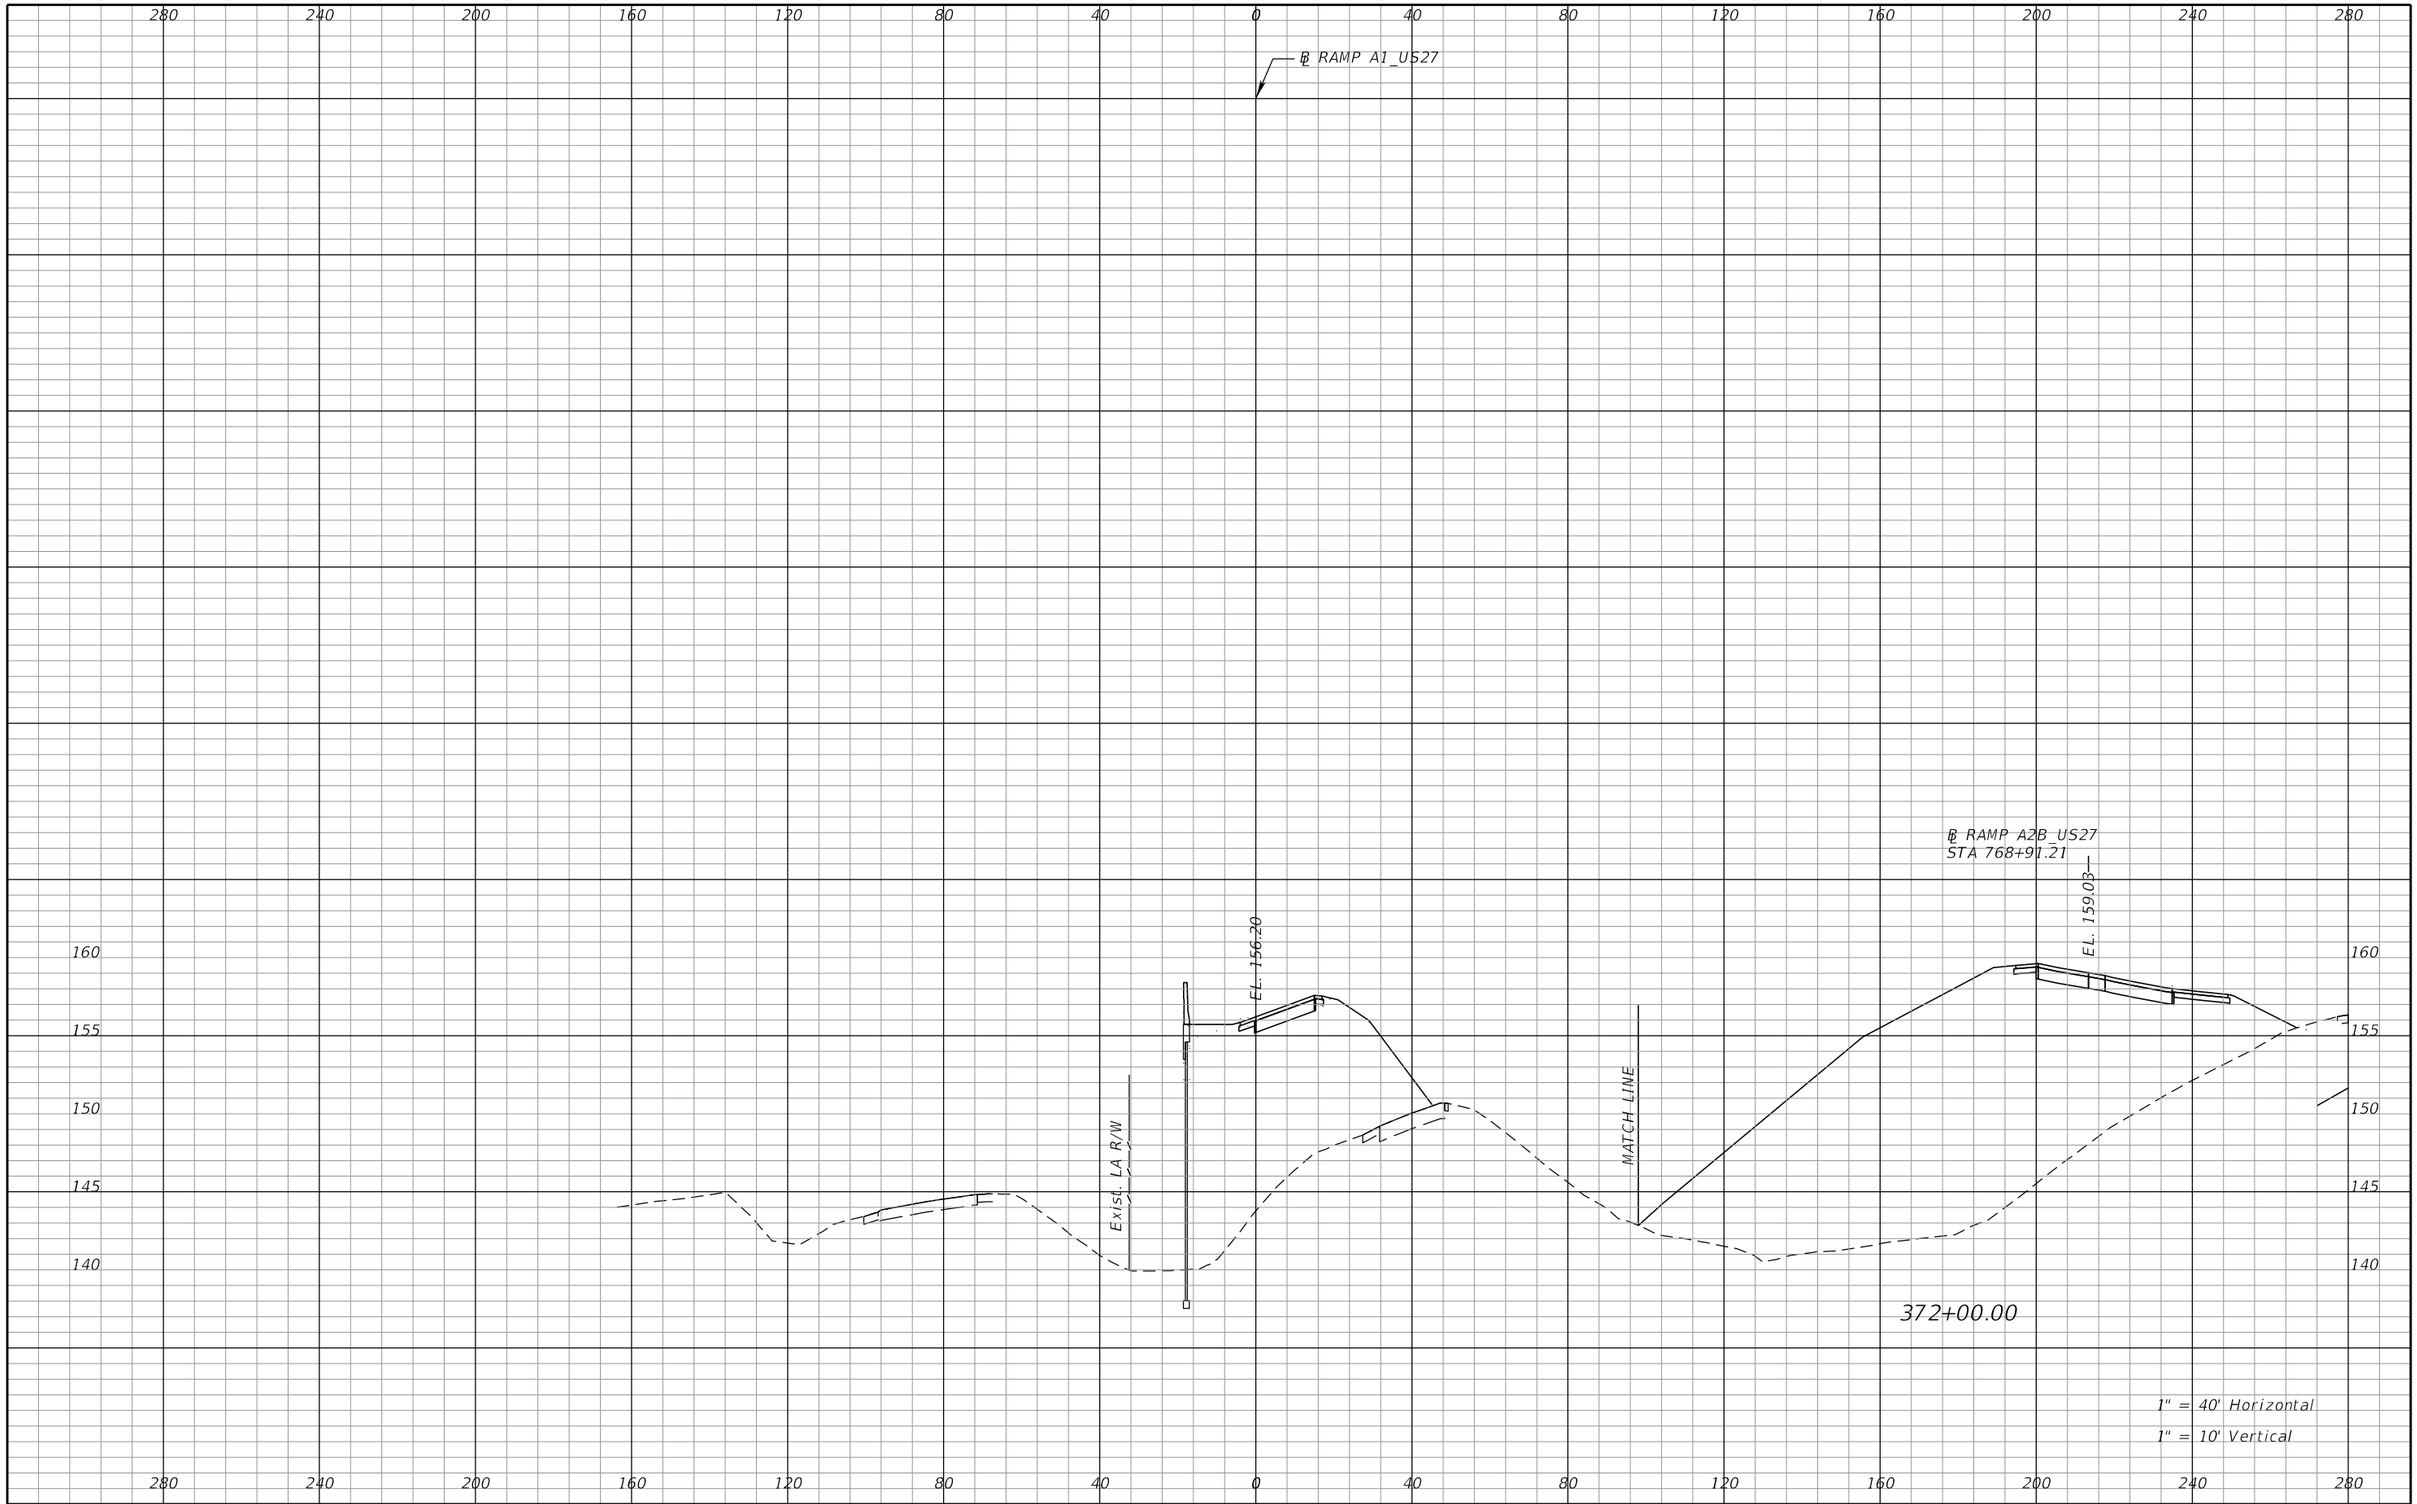

REVISIONS			
DATE	DESCRIPTION	DATE	DESCRIPTION

DEWBERRY ENGINEERS INC.
800 NORTH MAGNOLIA AVENUE, SUITE 1000
ORLANDO, FL 32803
CERTIFICATE OF AUTHORIZATION 8794

STATE OF FLORIDA
DEPARTMENT OF TRANSPORTATION


ROAD NO.	COUNTY	FINANCIAL PROJECT ID
SR 400	POLK	201210-3-52-1

RAMP A1
CROSS SECTIONS

SHEET NO. 456

PRELIMINARY: NOT FOR CONSTRUCTION

cfraser 3/10/2017 10:59:54 AM c:\pwworking\aecom_na\cfraser\dms28180\RDXSRD01_SEGA_RAMPA1.DGN

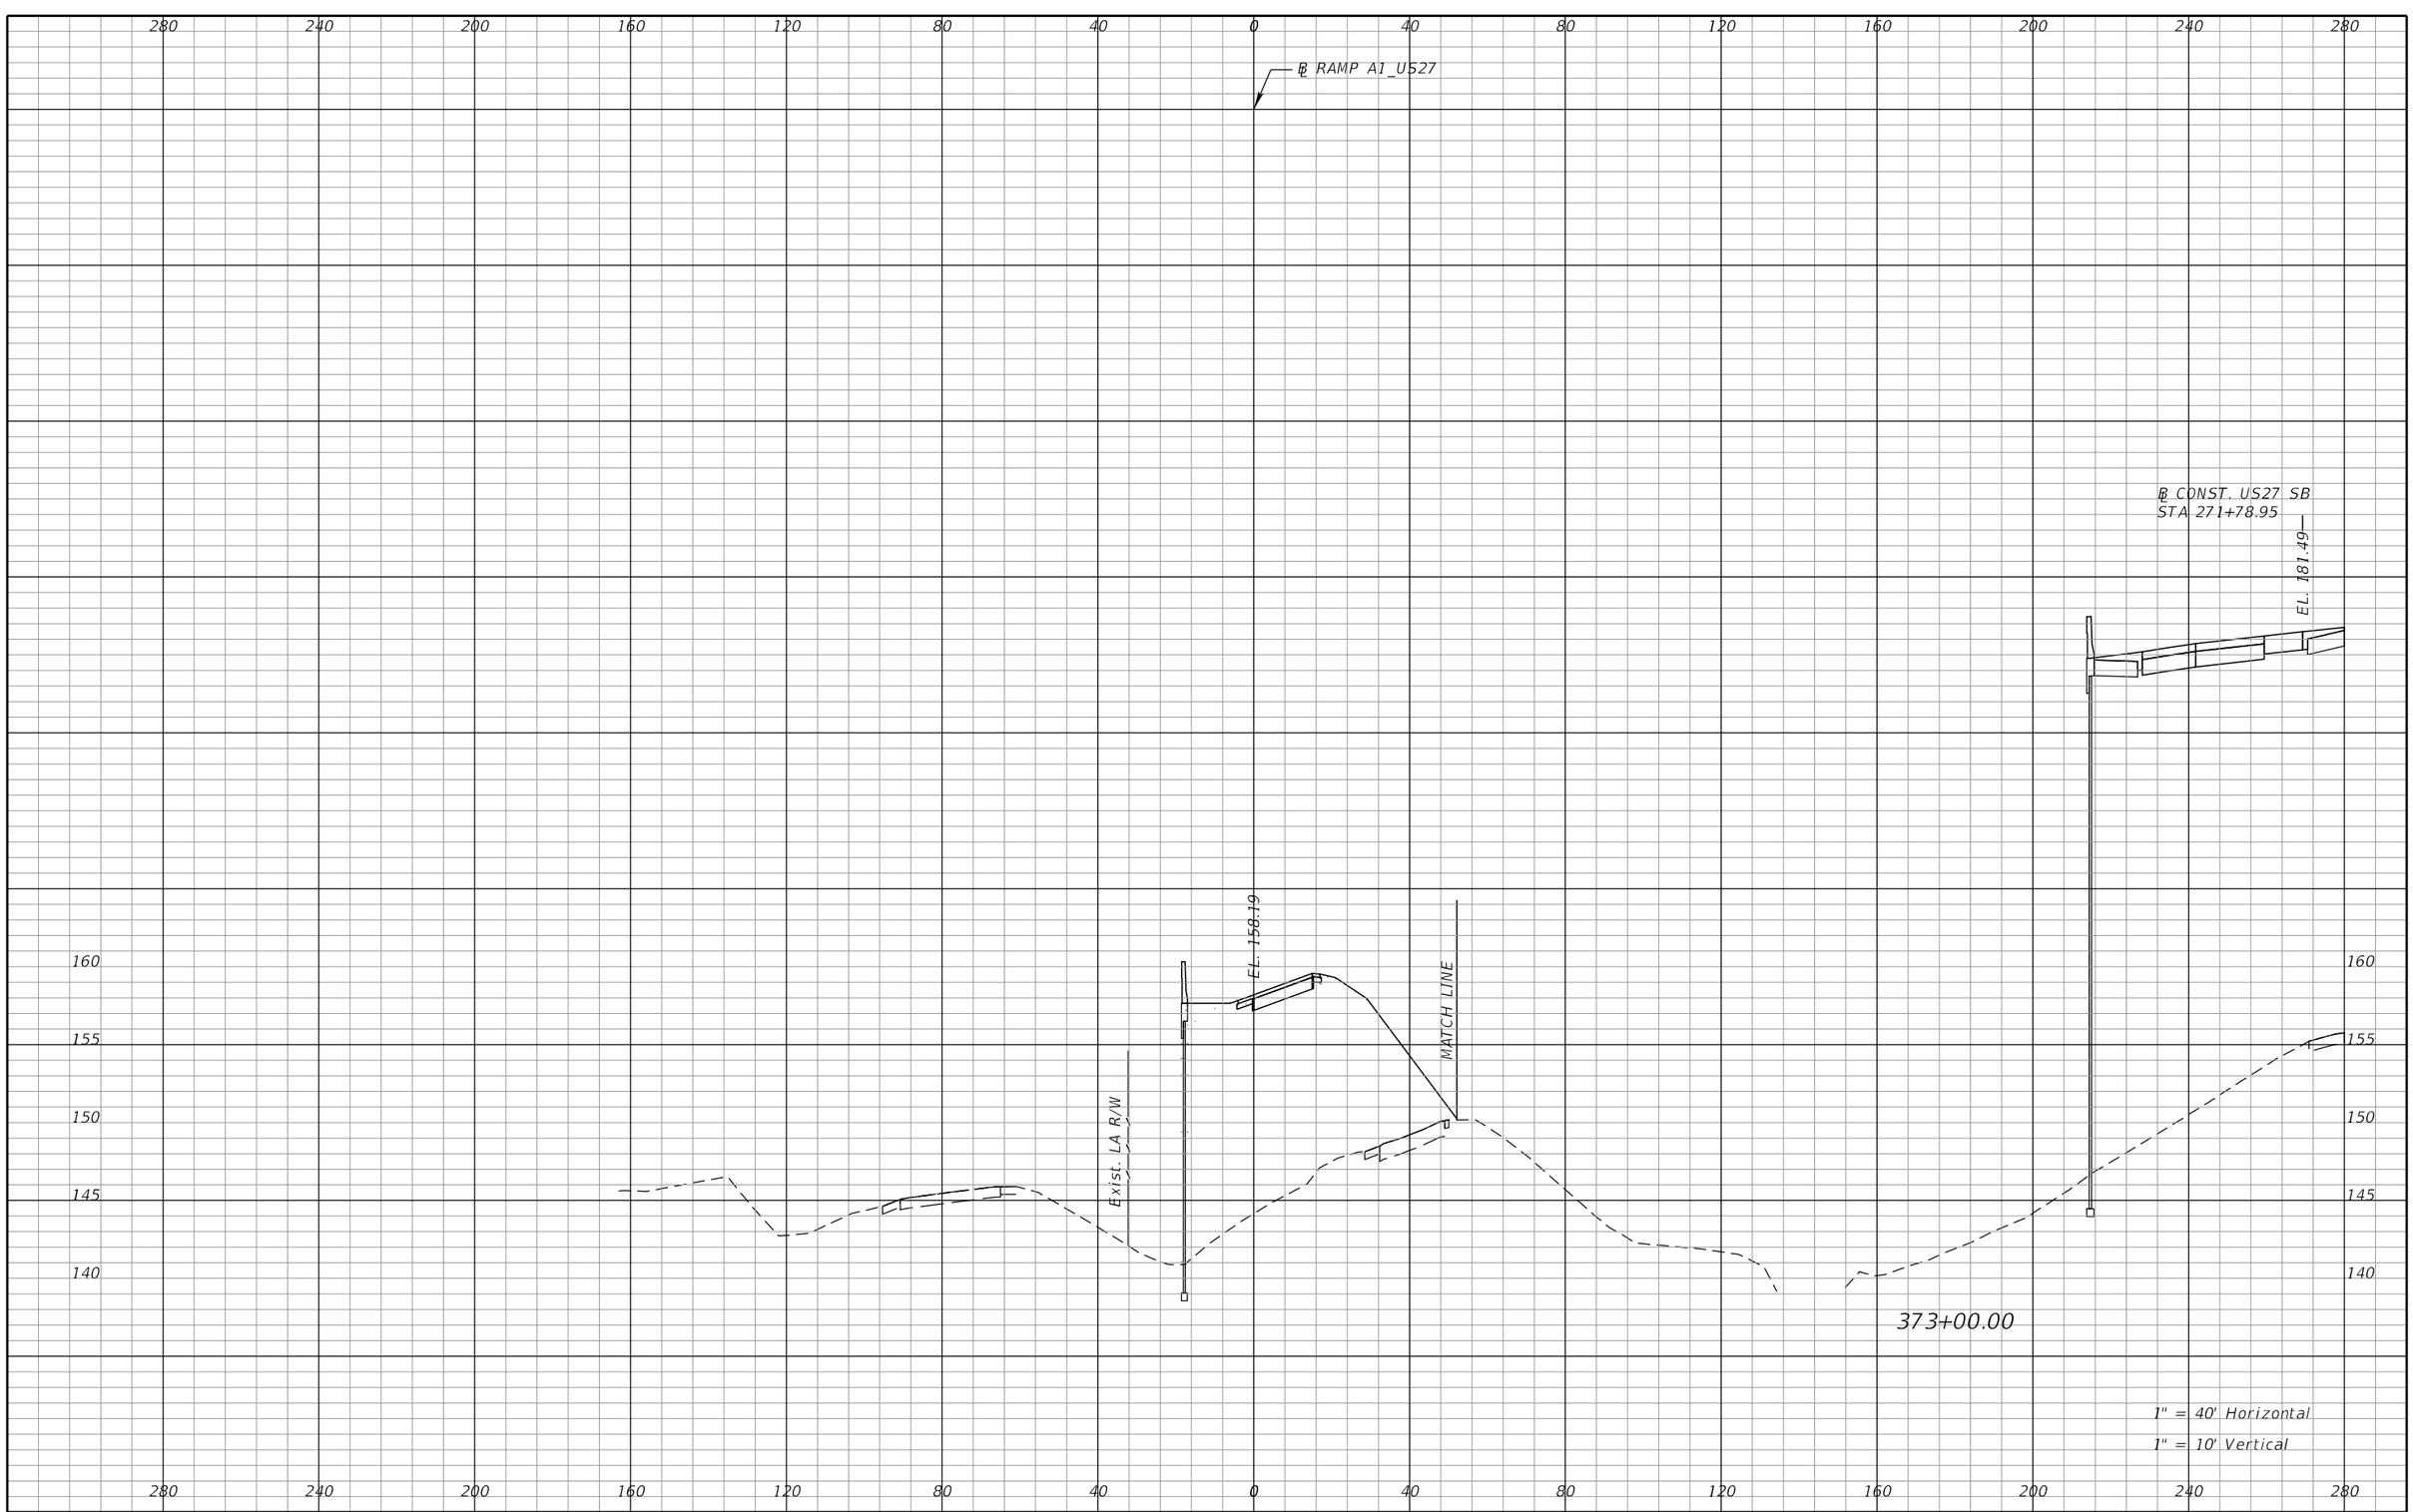

PRELIMINARY: NOT FOR CONSTRUCTION

REVISIONS			
DATE	DESCRIPTION	DATE	DESCRIPTION

DEWBERRY ENGINEERS INC.
800 NORTH MAGNOLIA AVENUE, SUITE 1000
ORLANDO, FL 32803
CERTIFICATE OF AUTHORIZATION 8794


STATE OF FLORIDA
DEPARTMENT OF TRANSPORTATION

ROAD NO.	COUNTY	FINANCIAL PROJECT ID
SR 400	POLK	201210-3-52-1

RAMP A1
CROSS SECTIONS

SHEET NO. 457

cfraser 3/10/2017 10:59:54 AM c:\pwworking\aecom_na\cfraser\dms28180\RDXSRD01_SEGA_RAMPA1.DGN

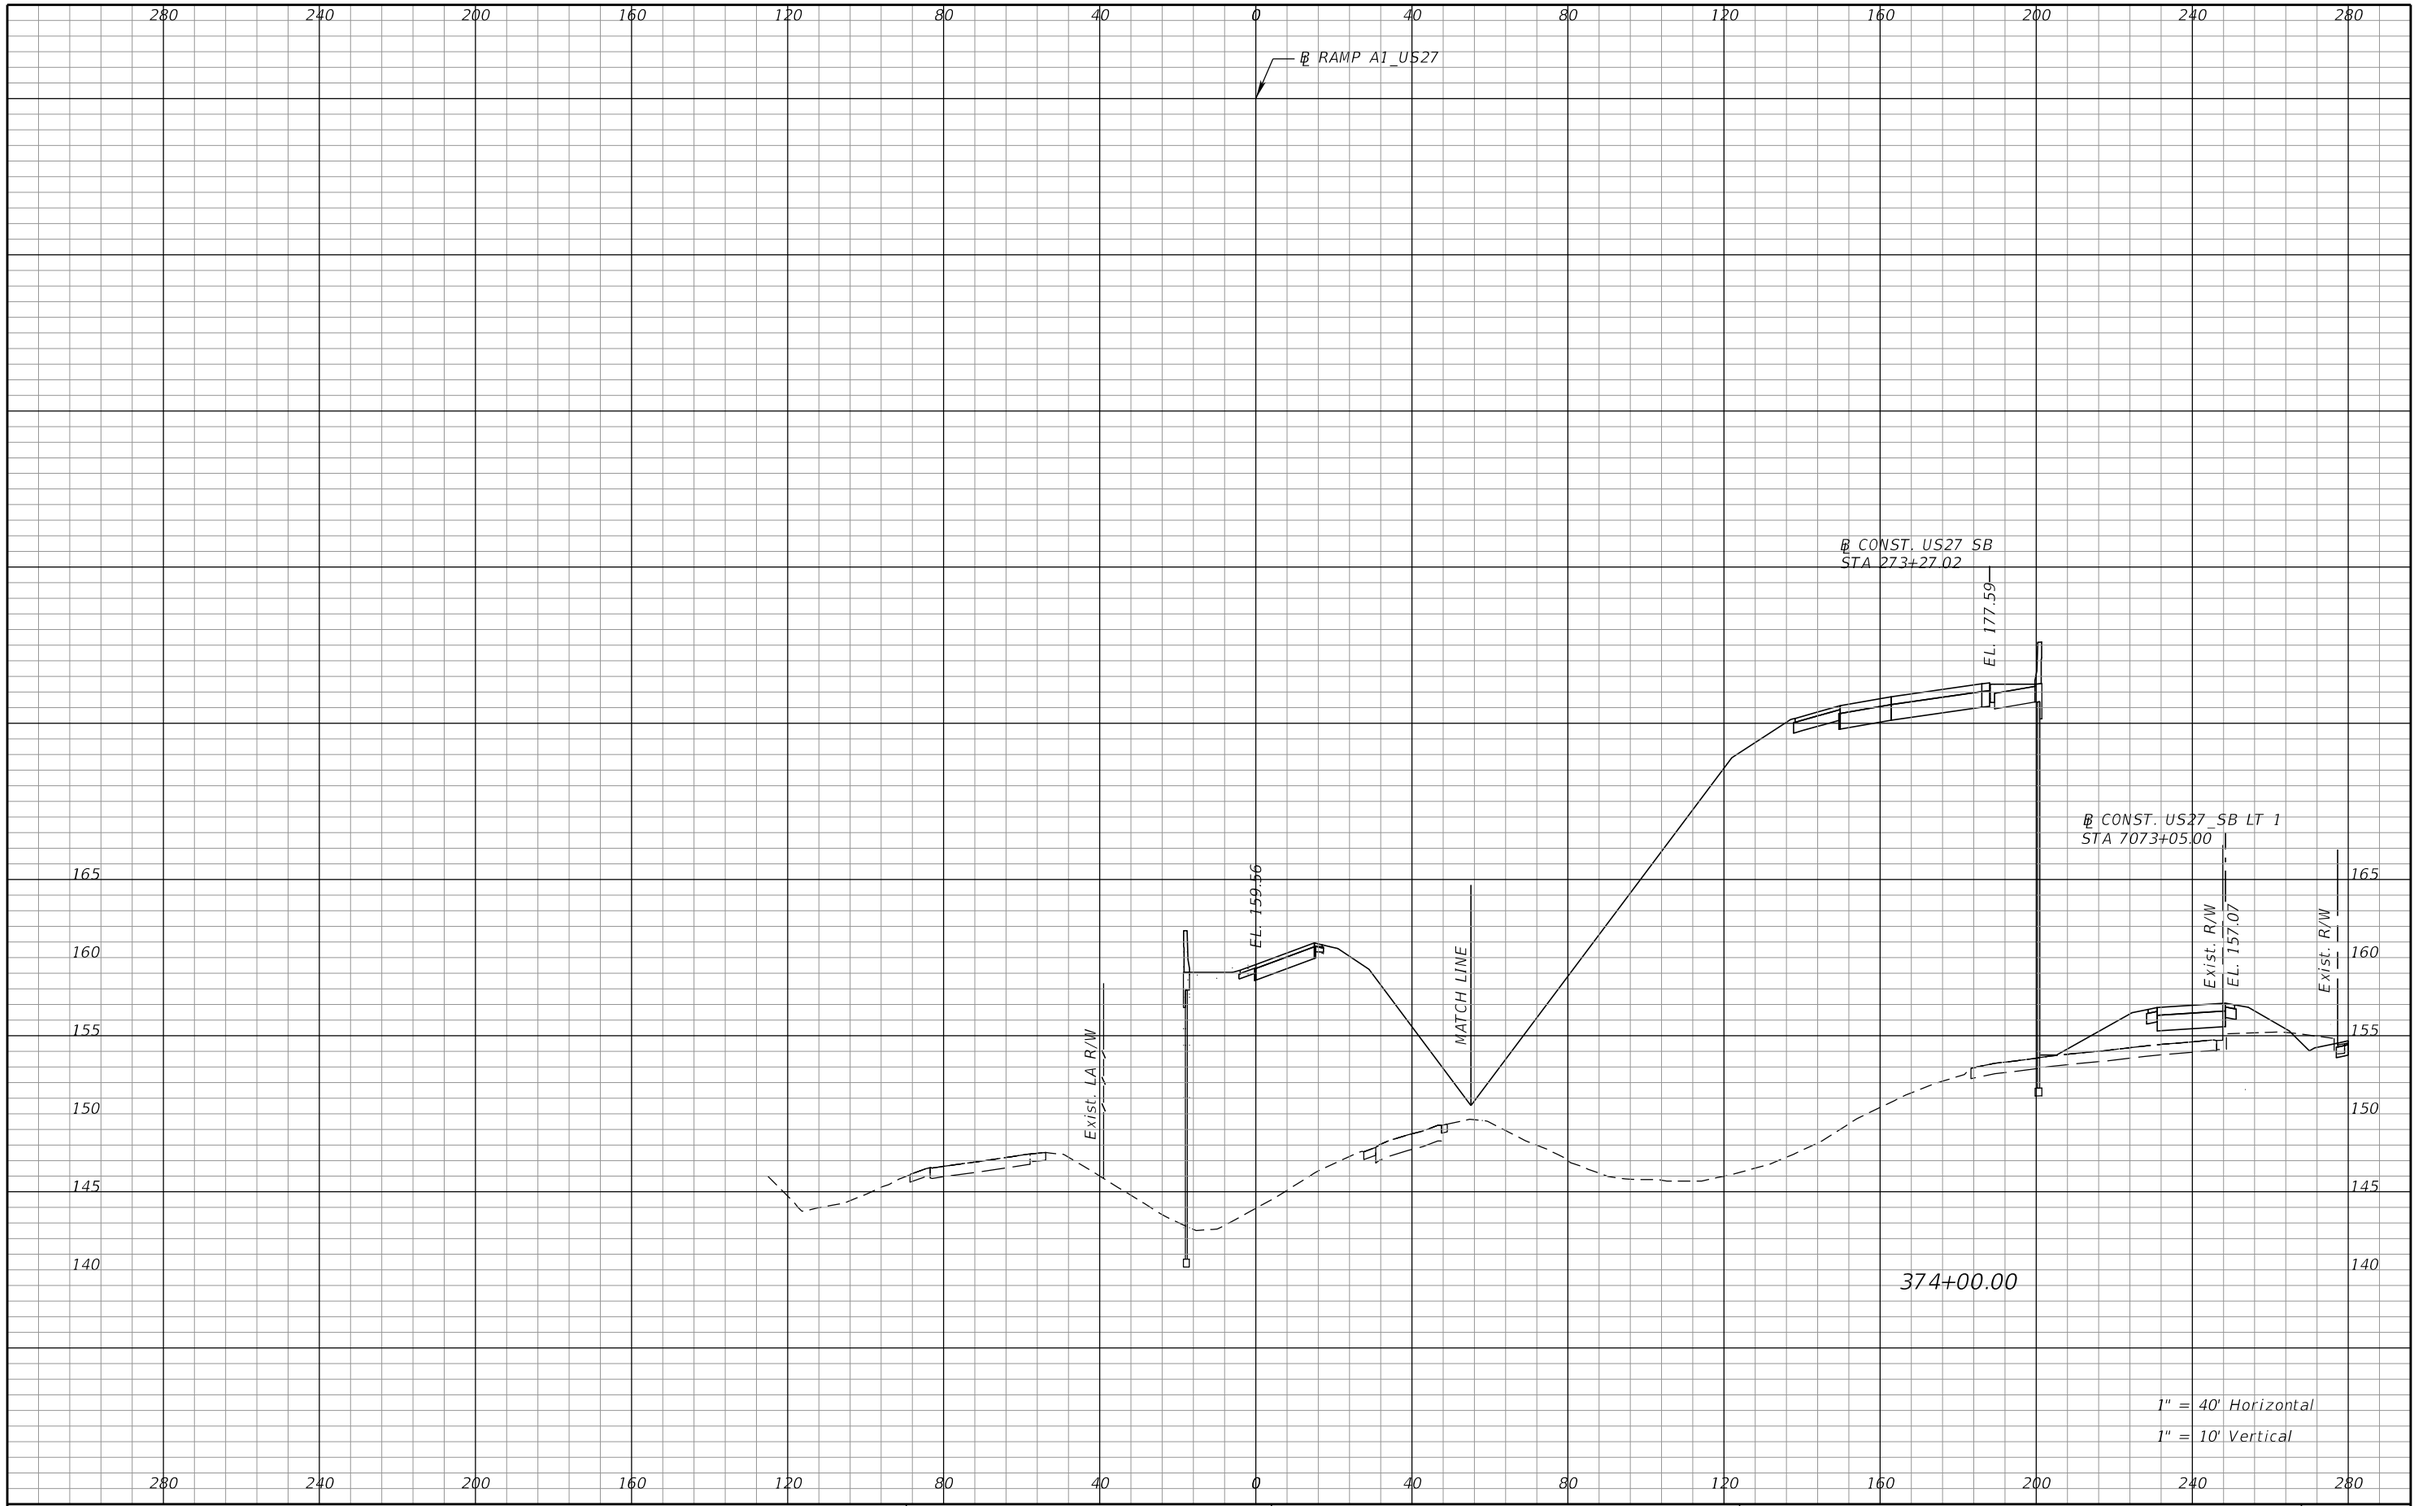

REVISIONS			
DATE	DESCRIPTION	DATE	DESCRIPTION

DEWBERRY ENGINEERS INC.
800 NORTH MAGNOLIA AVENUE, SUITE 1000
ORLANDO, FL 32803
CERTIFICATE OF AUTHORIZATION 8794

STATE OF FLORIDA
DEPARTMENT OF TRANSPORTATION


ROAD NO.	COUNTY	FINANCIAL PROJECT ID
SR 400	POLK	201210-3-52-1

RAMP A1
CROSS SECTIONS

SHEET NO. 458

PRELIMINARY: NOT FOR CONSTRUCTION

cfraser 3/10/2017 10:59:54 AM c:\pwworking\aecom_na\cfraser\dms28180\RDXSRD01_SEGA_RAMPA1.DGN

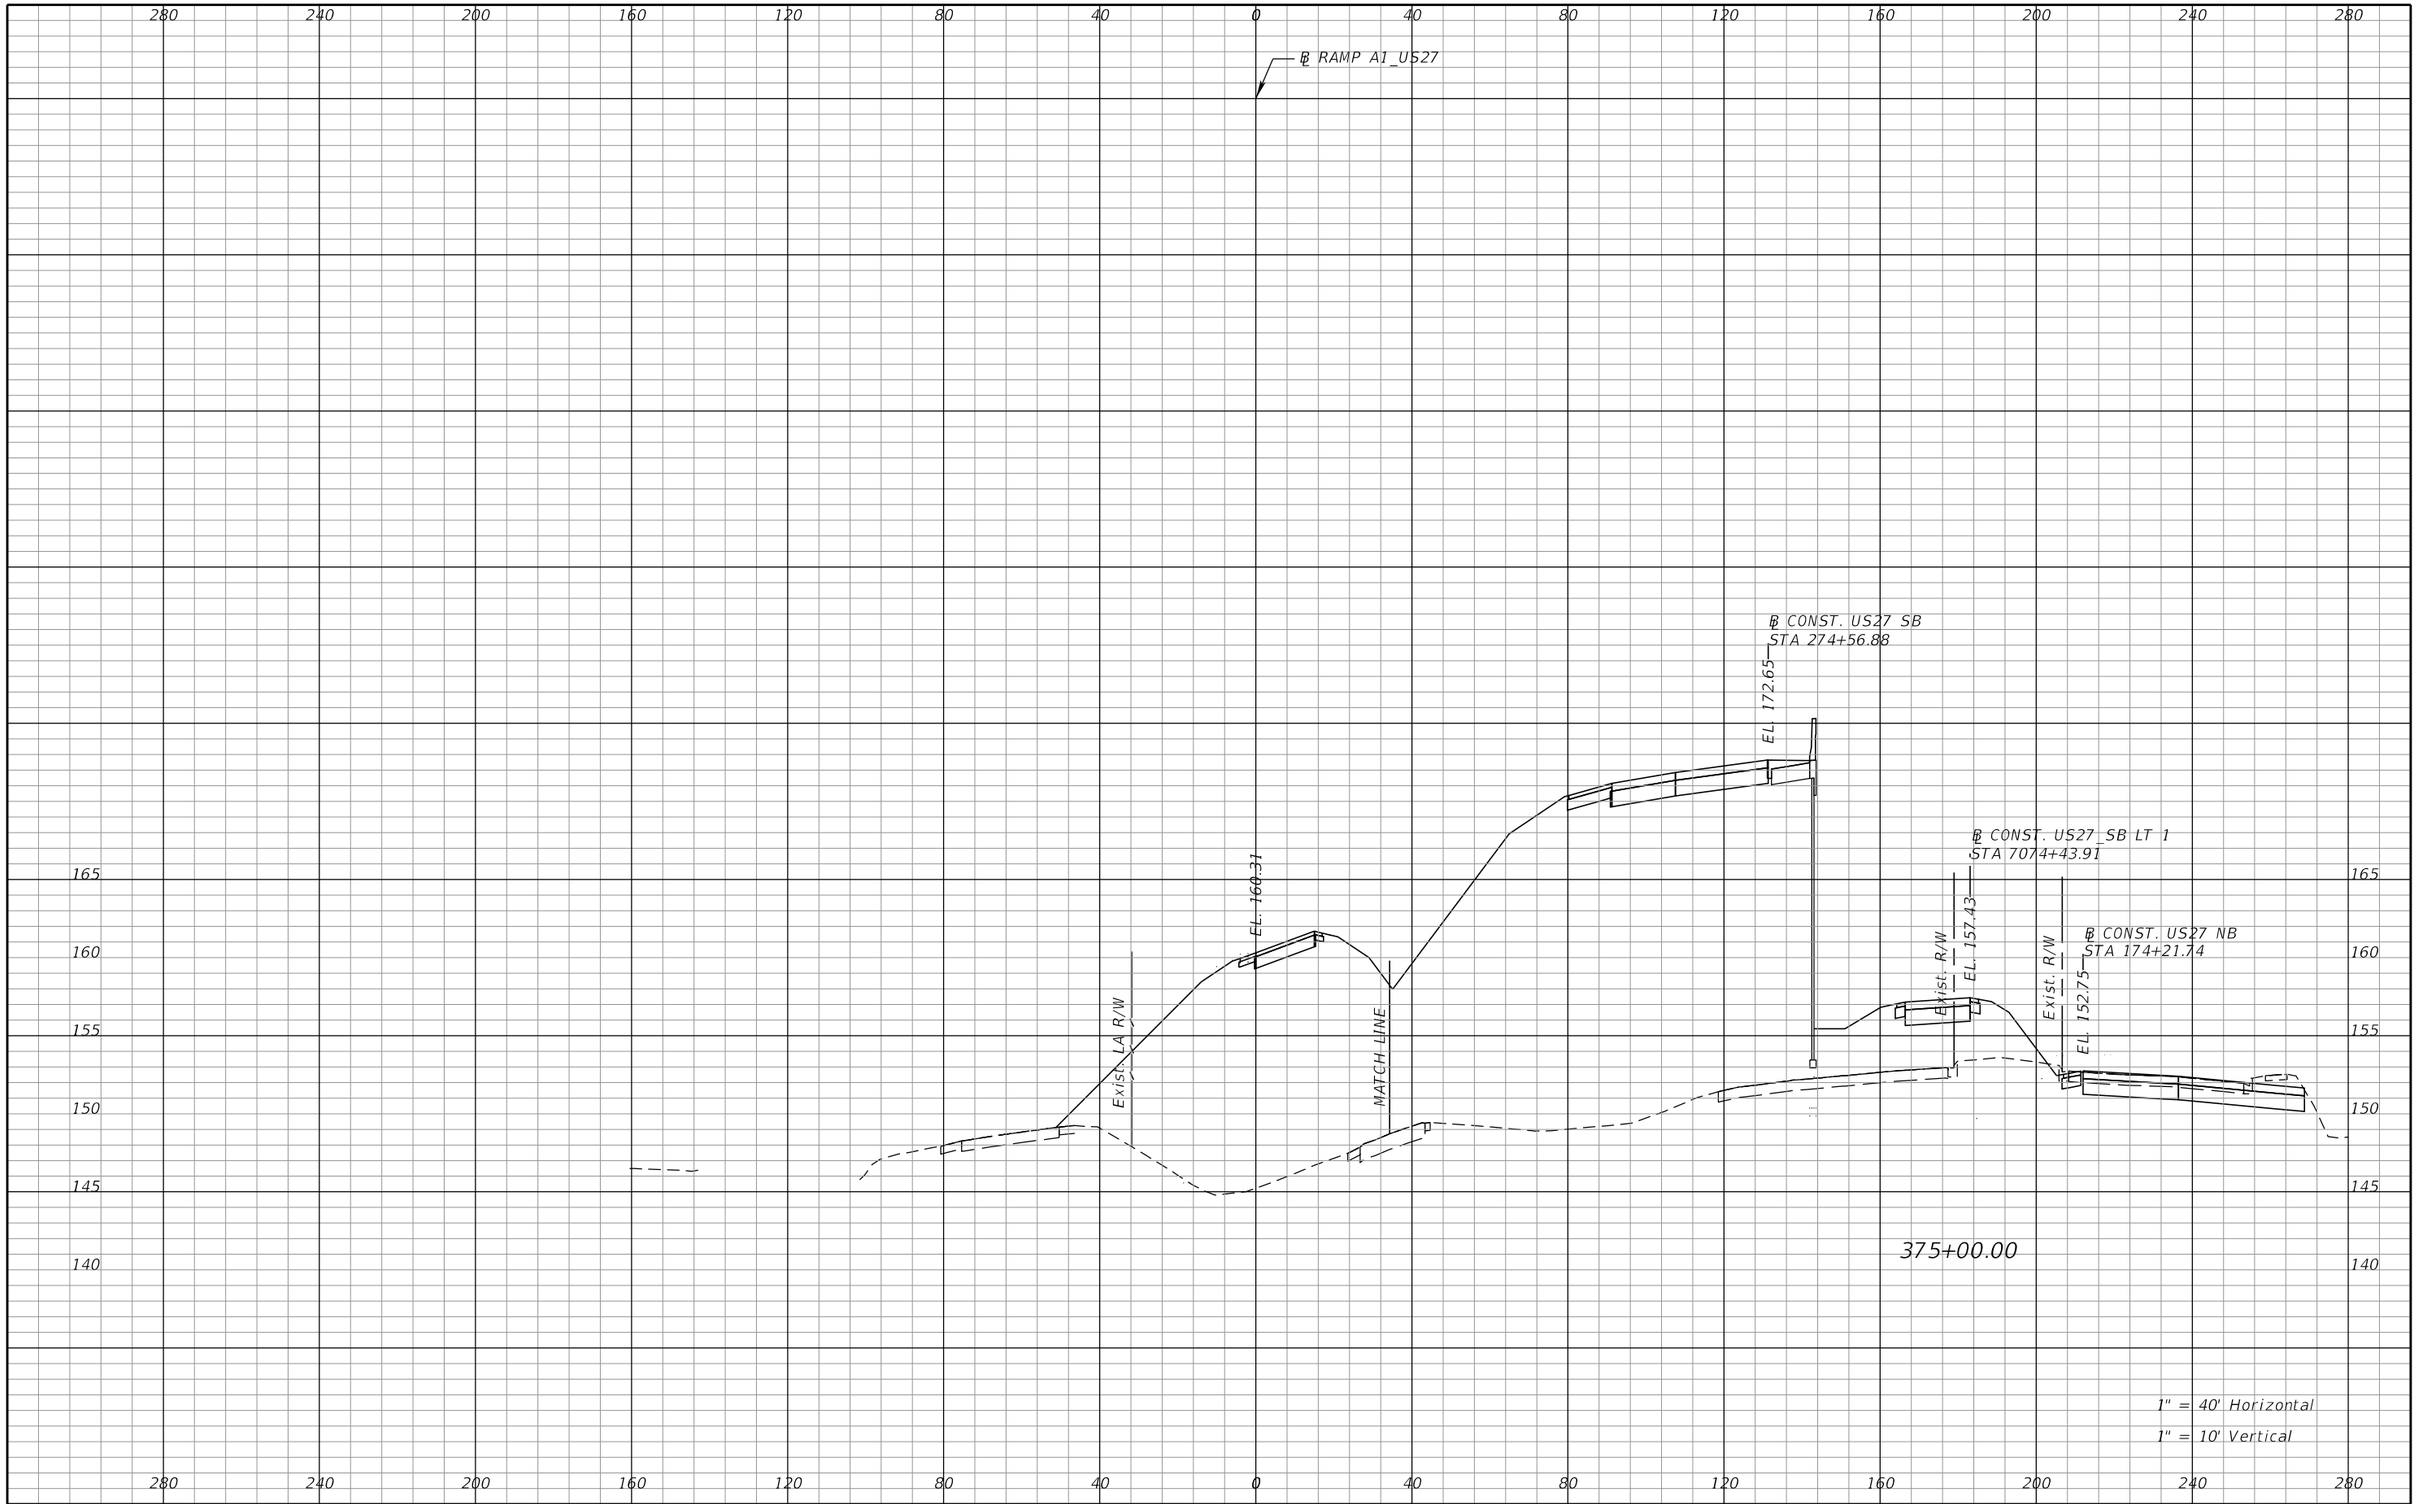

REVISIONS			
DATE	DESCRIPTION	DATE	DESCRIPTION

DEWBERRY ENGINEERS INC.
800 NORTH MAGNOLIA AVENUE, SUITE 1000
ORLANDO, FL 32803
CERTIFICATE OF AUTHORIZATION 8794

STATE OF FLORIDA
DEPARTMENT OF TRANSPORTATION


ROAD NO.	COUNTY	FINANCIAL PROJECT ID
SR 400	POLK	201210-3-52-1

RAMP A1
CROSS SECTIONS

SHEET NO. 459

PRELIMINARY: NOT FOR CONSTRUCTION

cfraser 3/10/2017 10:59:54 AM c:\pwworking\aecom_na\cfraser\dms28180\RDXSRD01_SEGA_RAMPA1.DGN

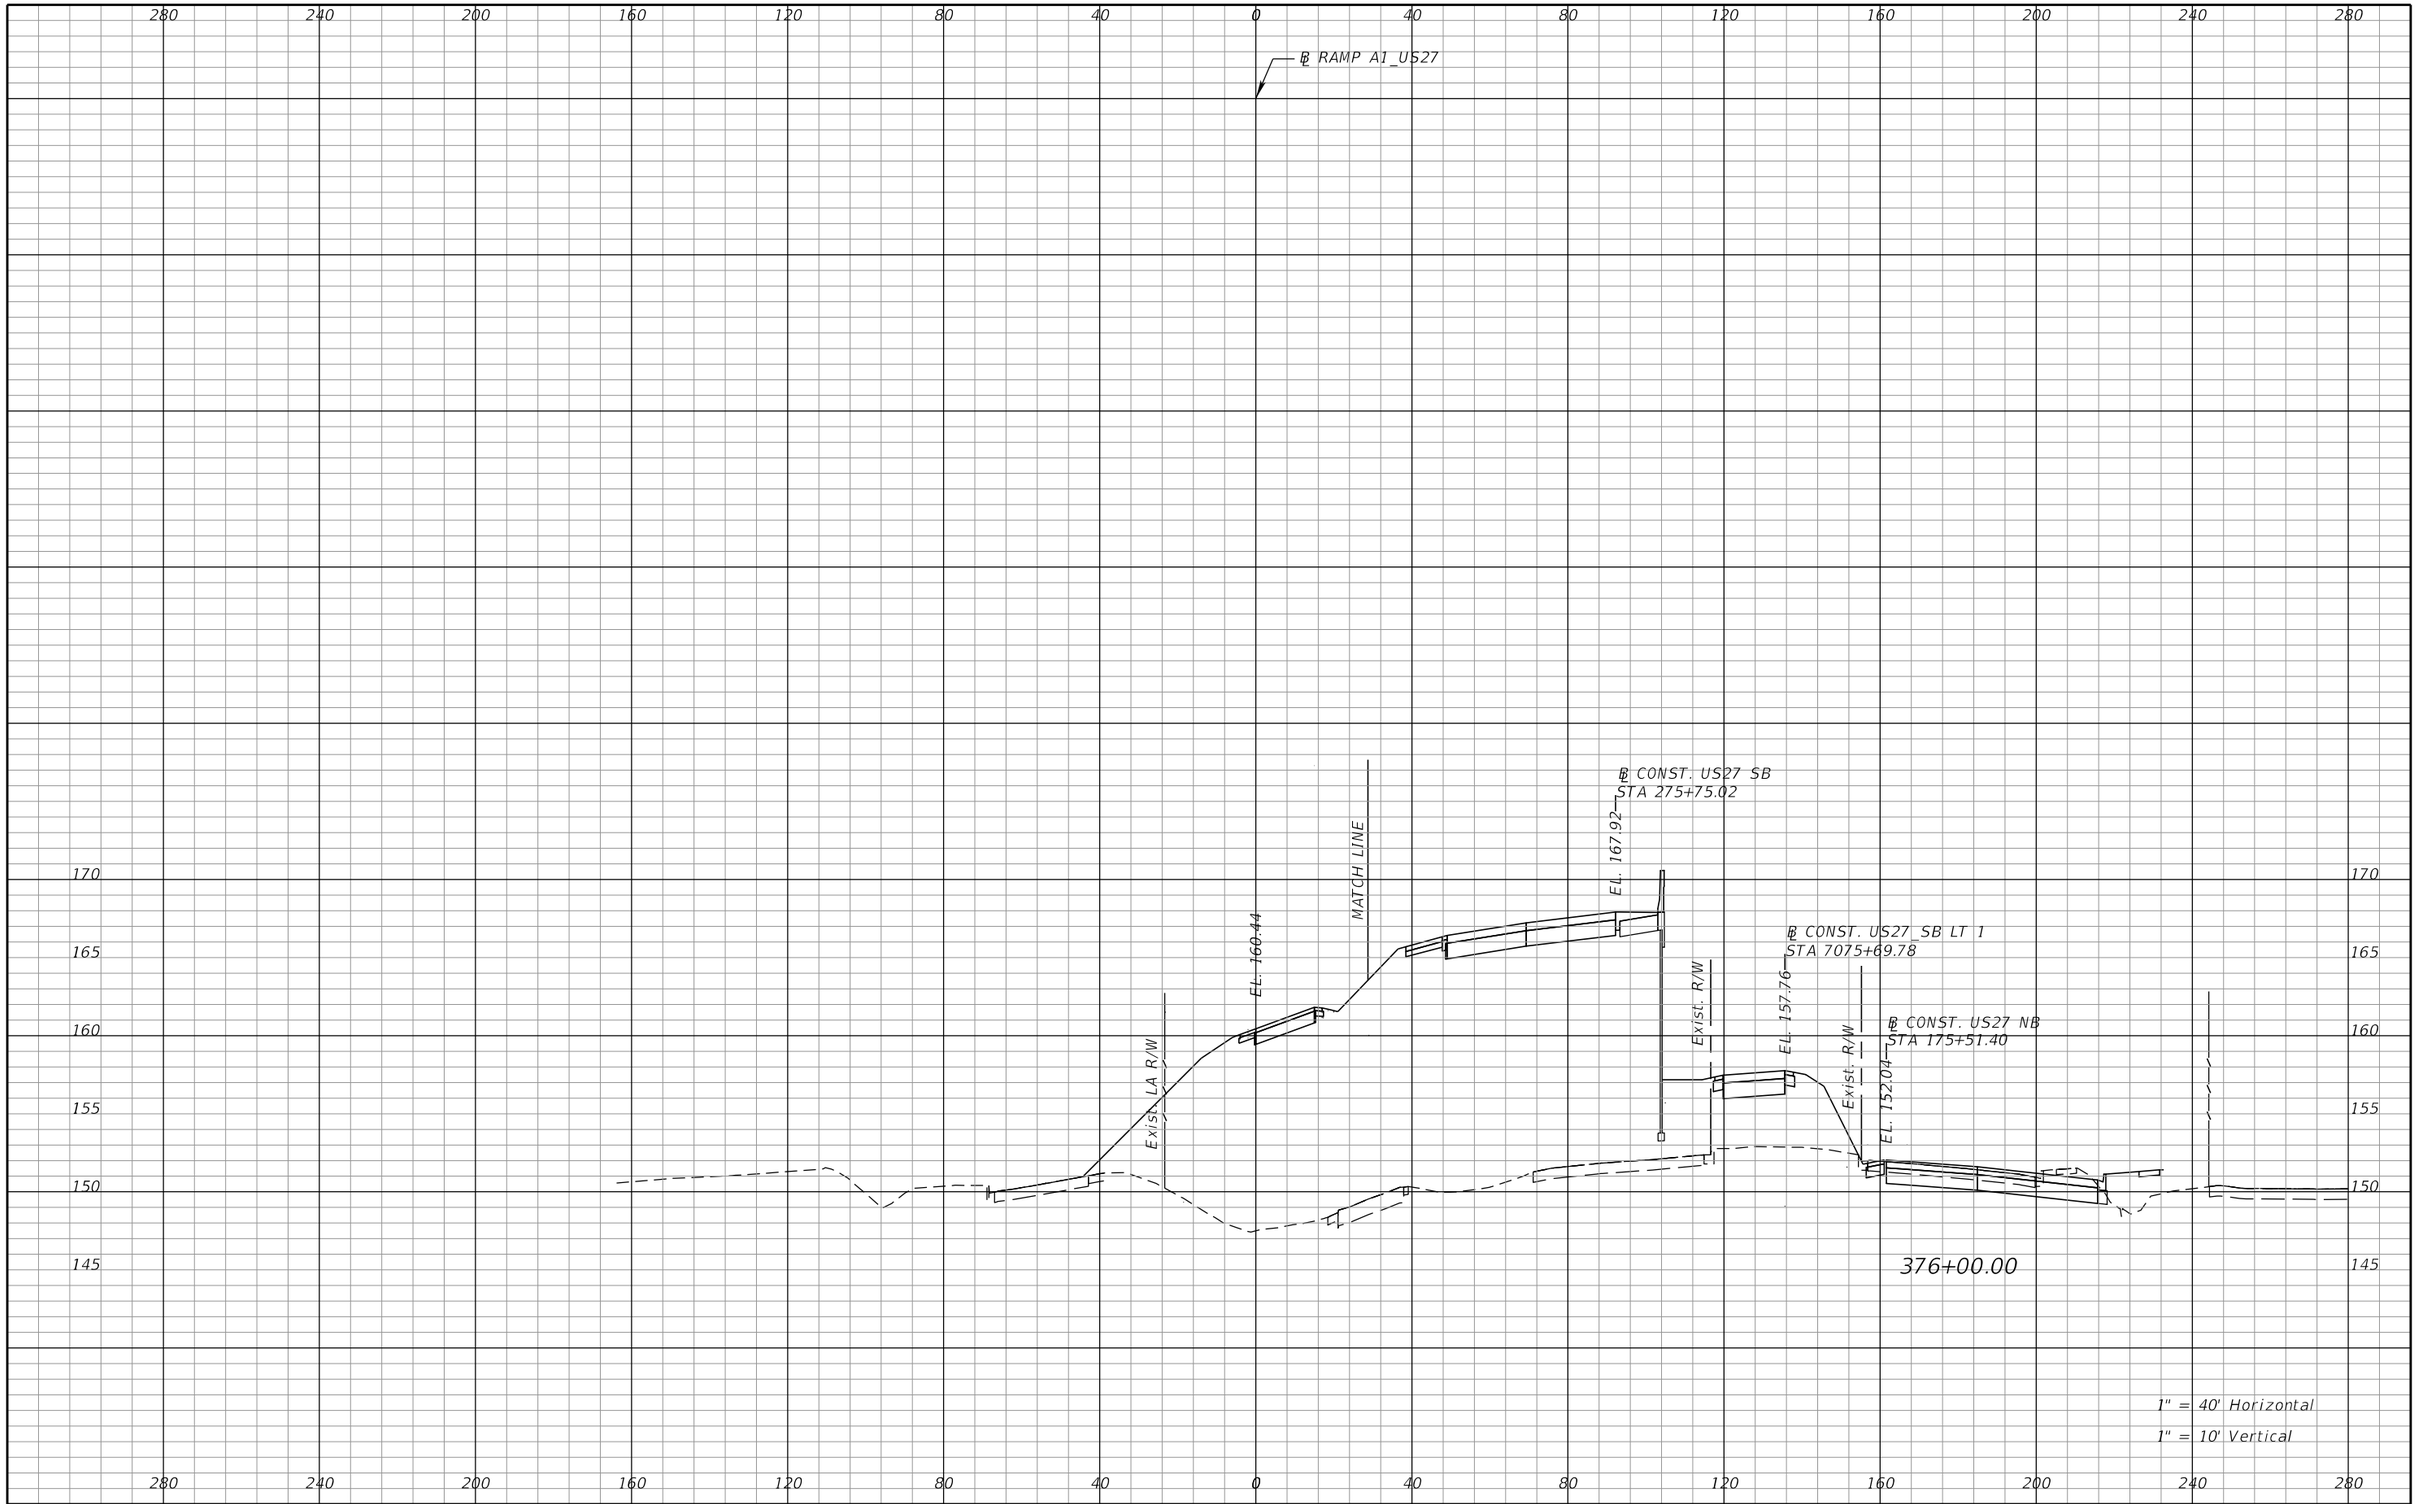

REVISIONS			
DATE	DESCRIPTION	DATE	DESCRIPTION

DEWBERRY ENGINEERS INC.
800 NORTH MAGNOLIA AVENUE, SUITE 1000
ORLANDO, FL 32803
CERTIFICATE OF AUTHORIZATION 8794

STATE OF FLORIDA
DEPARTMENT OF TRANSPORTATION


ROAD NO.	COUNTY	FINANCIAL PROJECT ID
SR 400	POLK	201210-3-52-1

RAMP A1
CROSS SECTIONS

SHEET NO. 460

PRELIMINARY: NOT FOR CONSTRUCTION

cfraser 3/10/2017 10:59:55 AM c:\pwworking\aecom_na\cfraser\dms28180\RDXSRD01_SEGA_RAMPA1.DGN

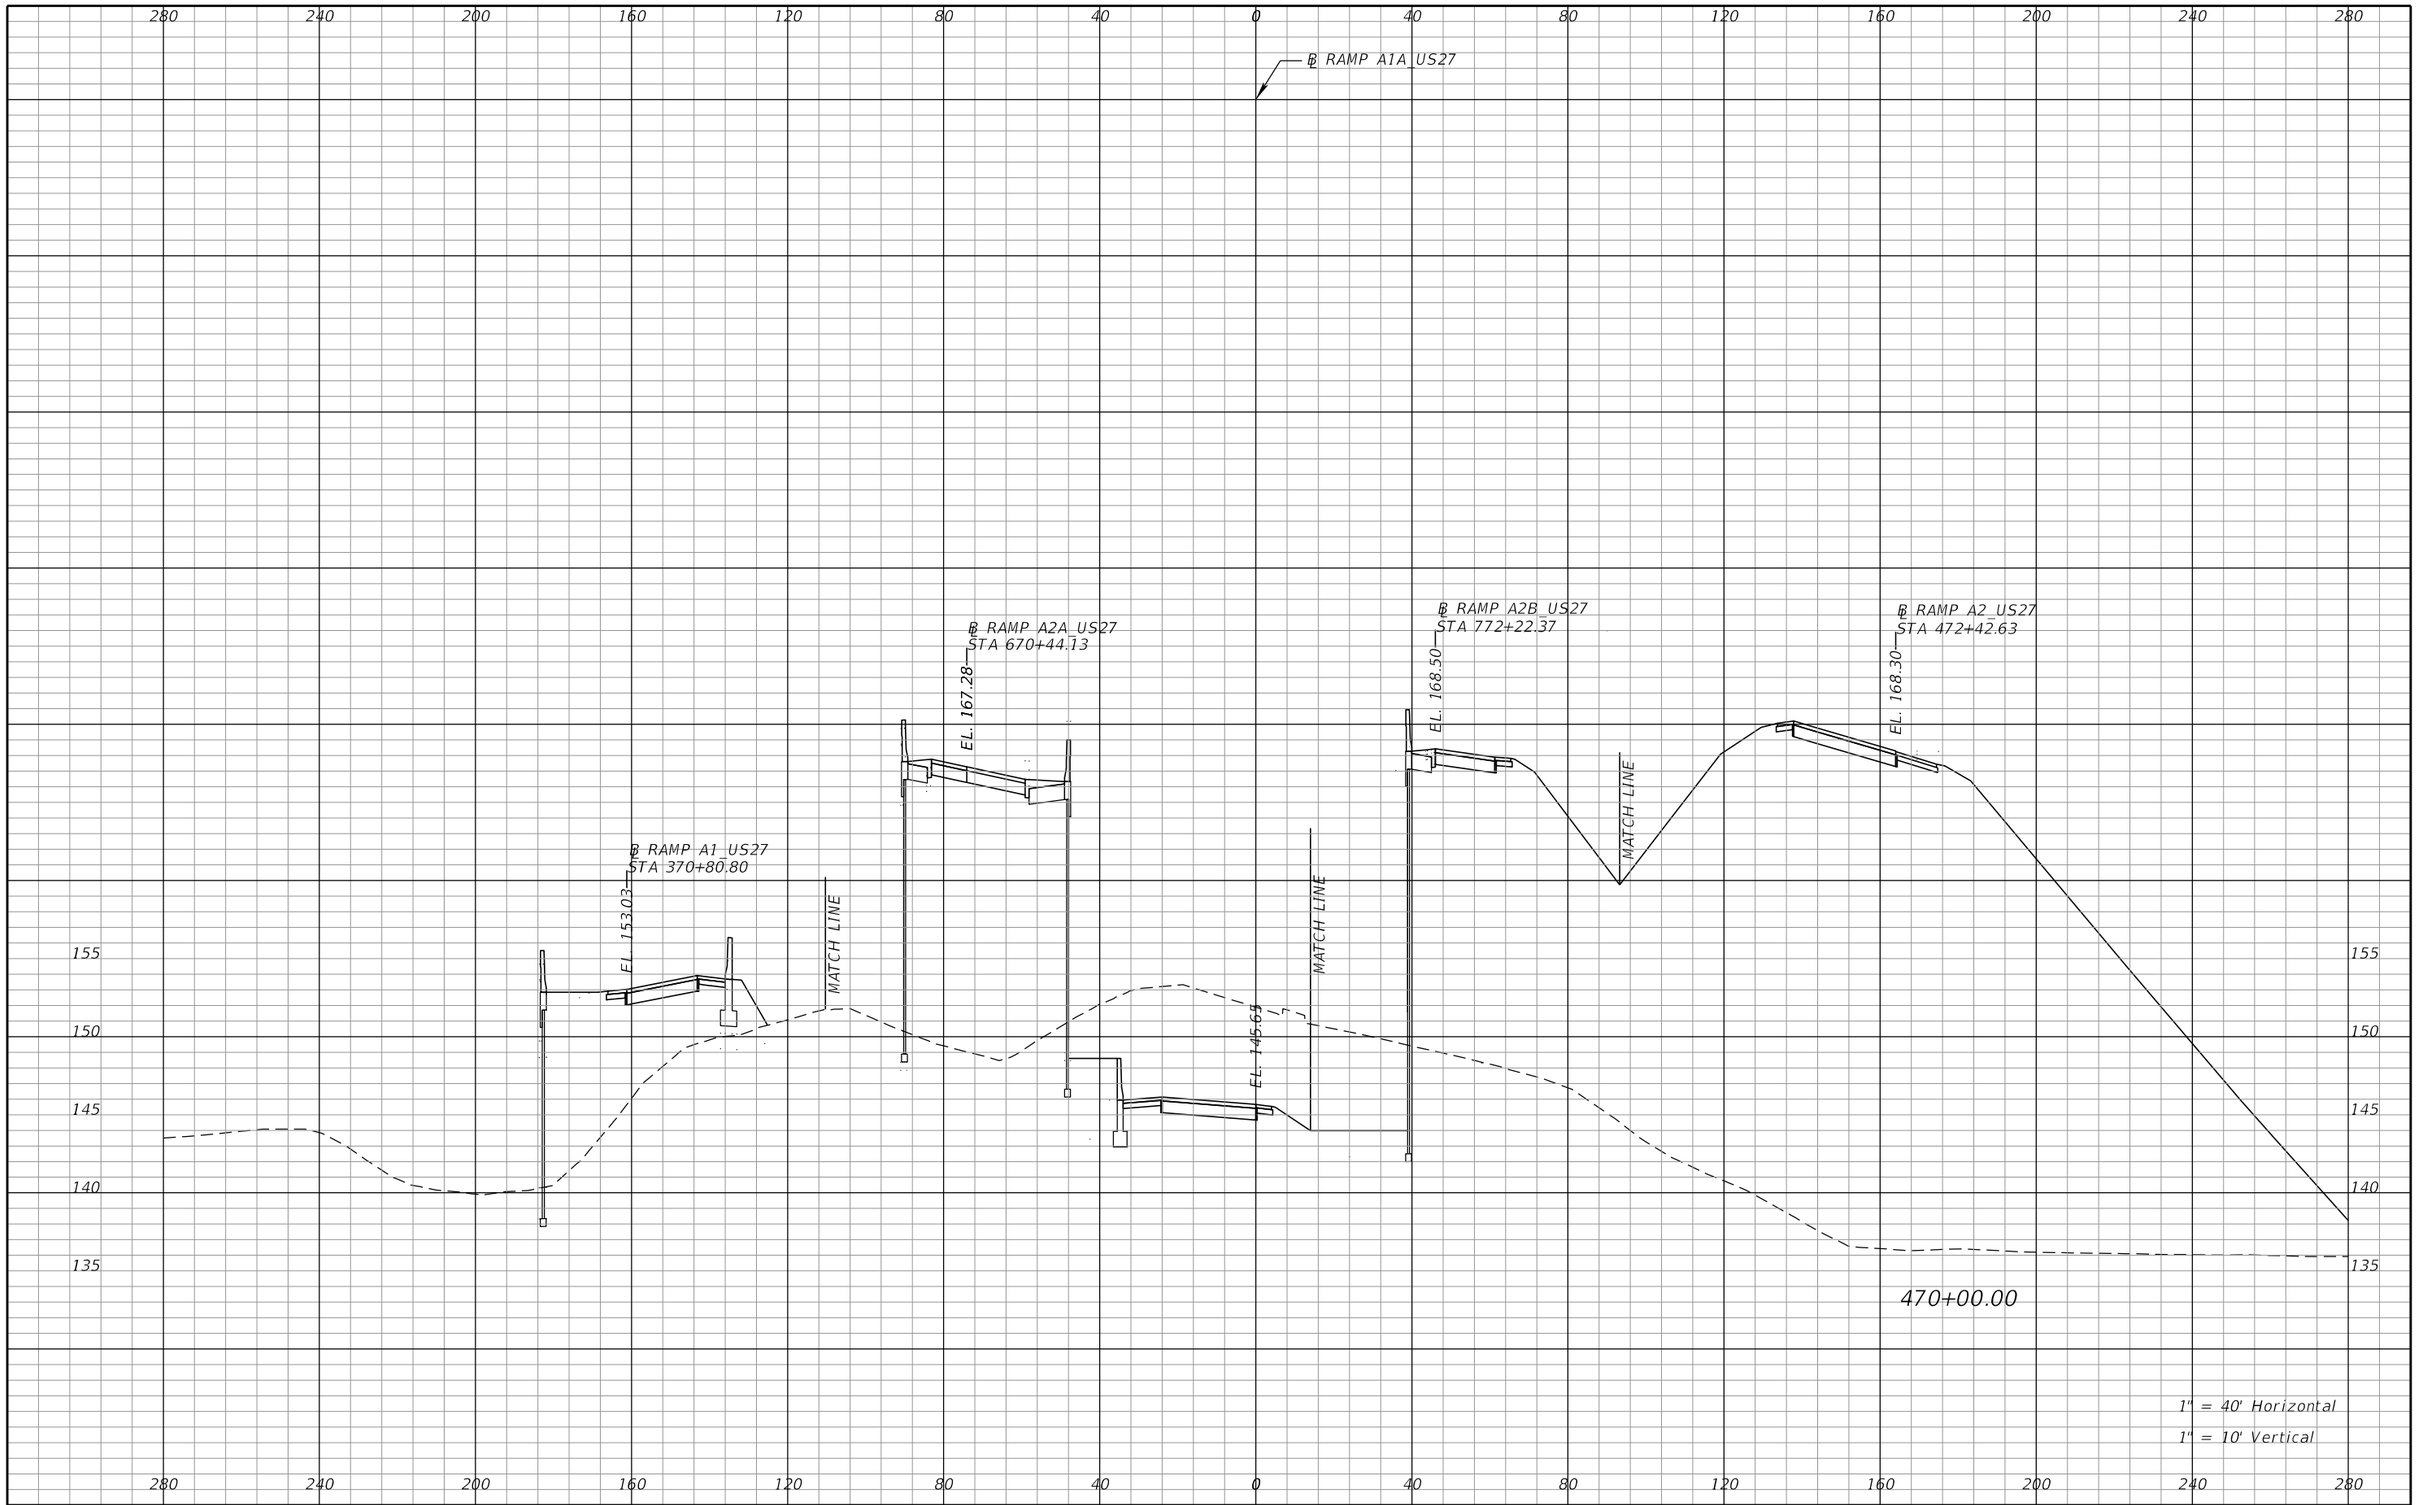

REVISIONS			
DATE	DESCRIPTION	DATE	DESCRIPTION

DEWBERRY ENGINEERS INC.
800 NORTH MAGNOLIA AVENUE, SUITE 1000
ORLANDO, FL 32803
CERTIFICATE OF AUTHORIZATION 8794

STATE OF FLORIDA
DEPARTMENT OF TRANSPORTATION


ROAD NO.	COUNTY	FINANCIAL PROJECT ID
SR 400	POLK	201210-3-52-1

RAMP A1A
CROSS SECTIONS

SHEET NO. 461

PRELIMINARY: NOT FOR CONSTRUCTION

cfraser 3/10/2017 10:59:58 AM c:\pwworking\aecom_na\cfraser\dms28180\RDXSRD01_SEGA_RAMPA1A.DGN

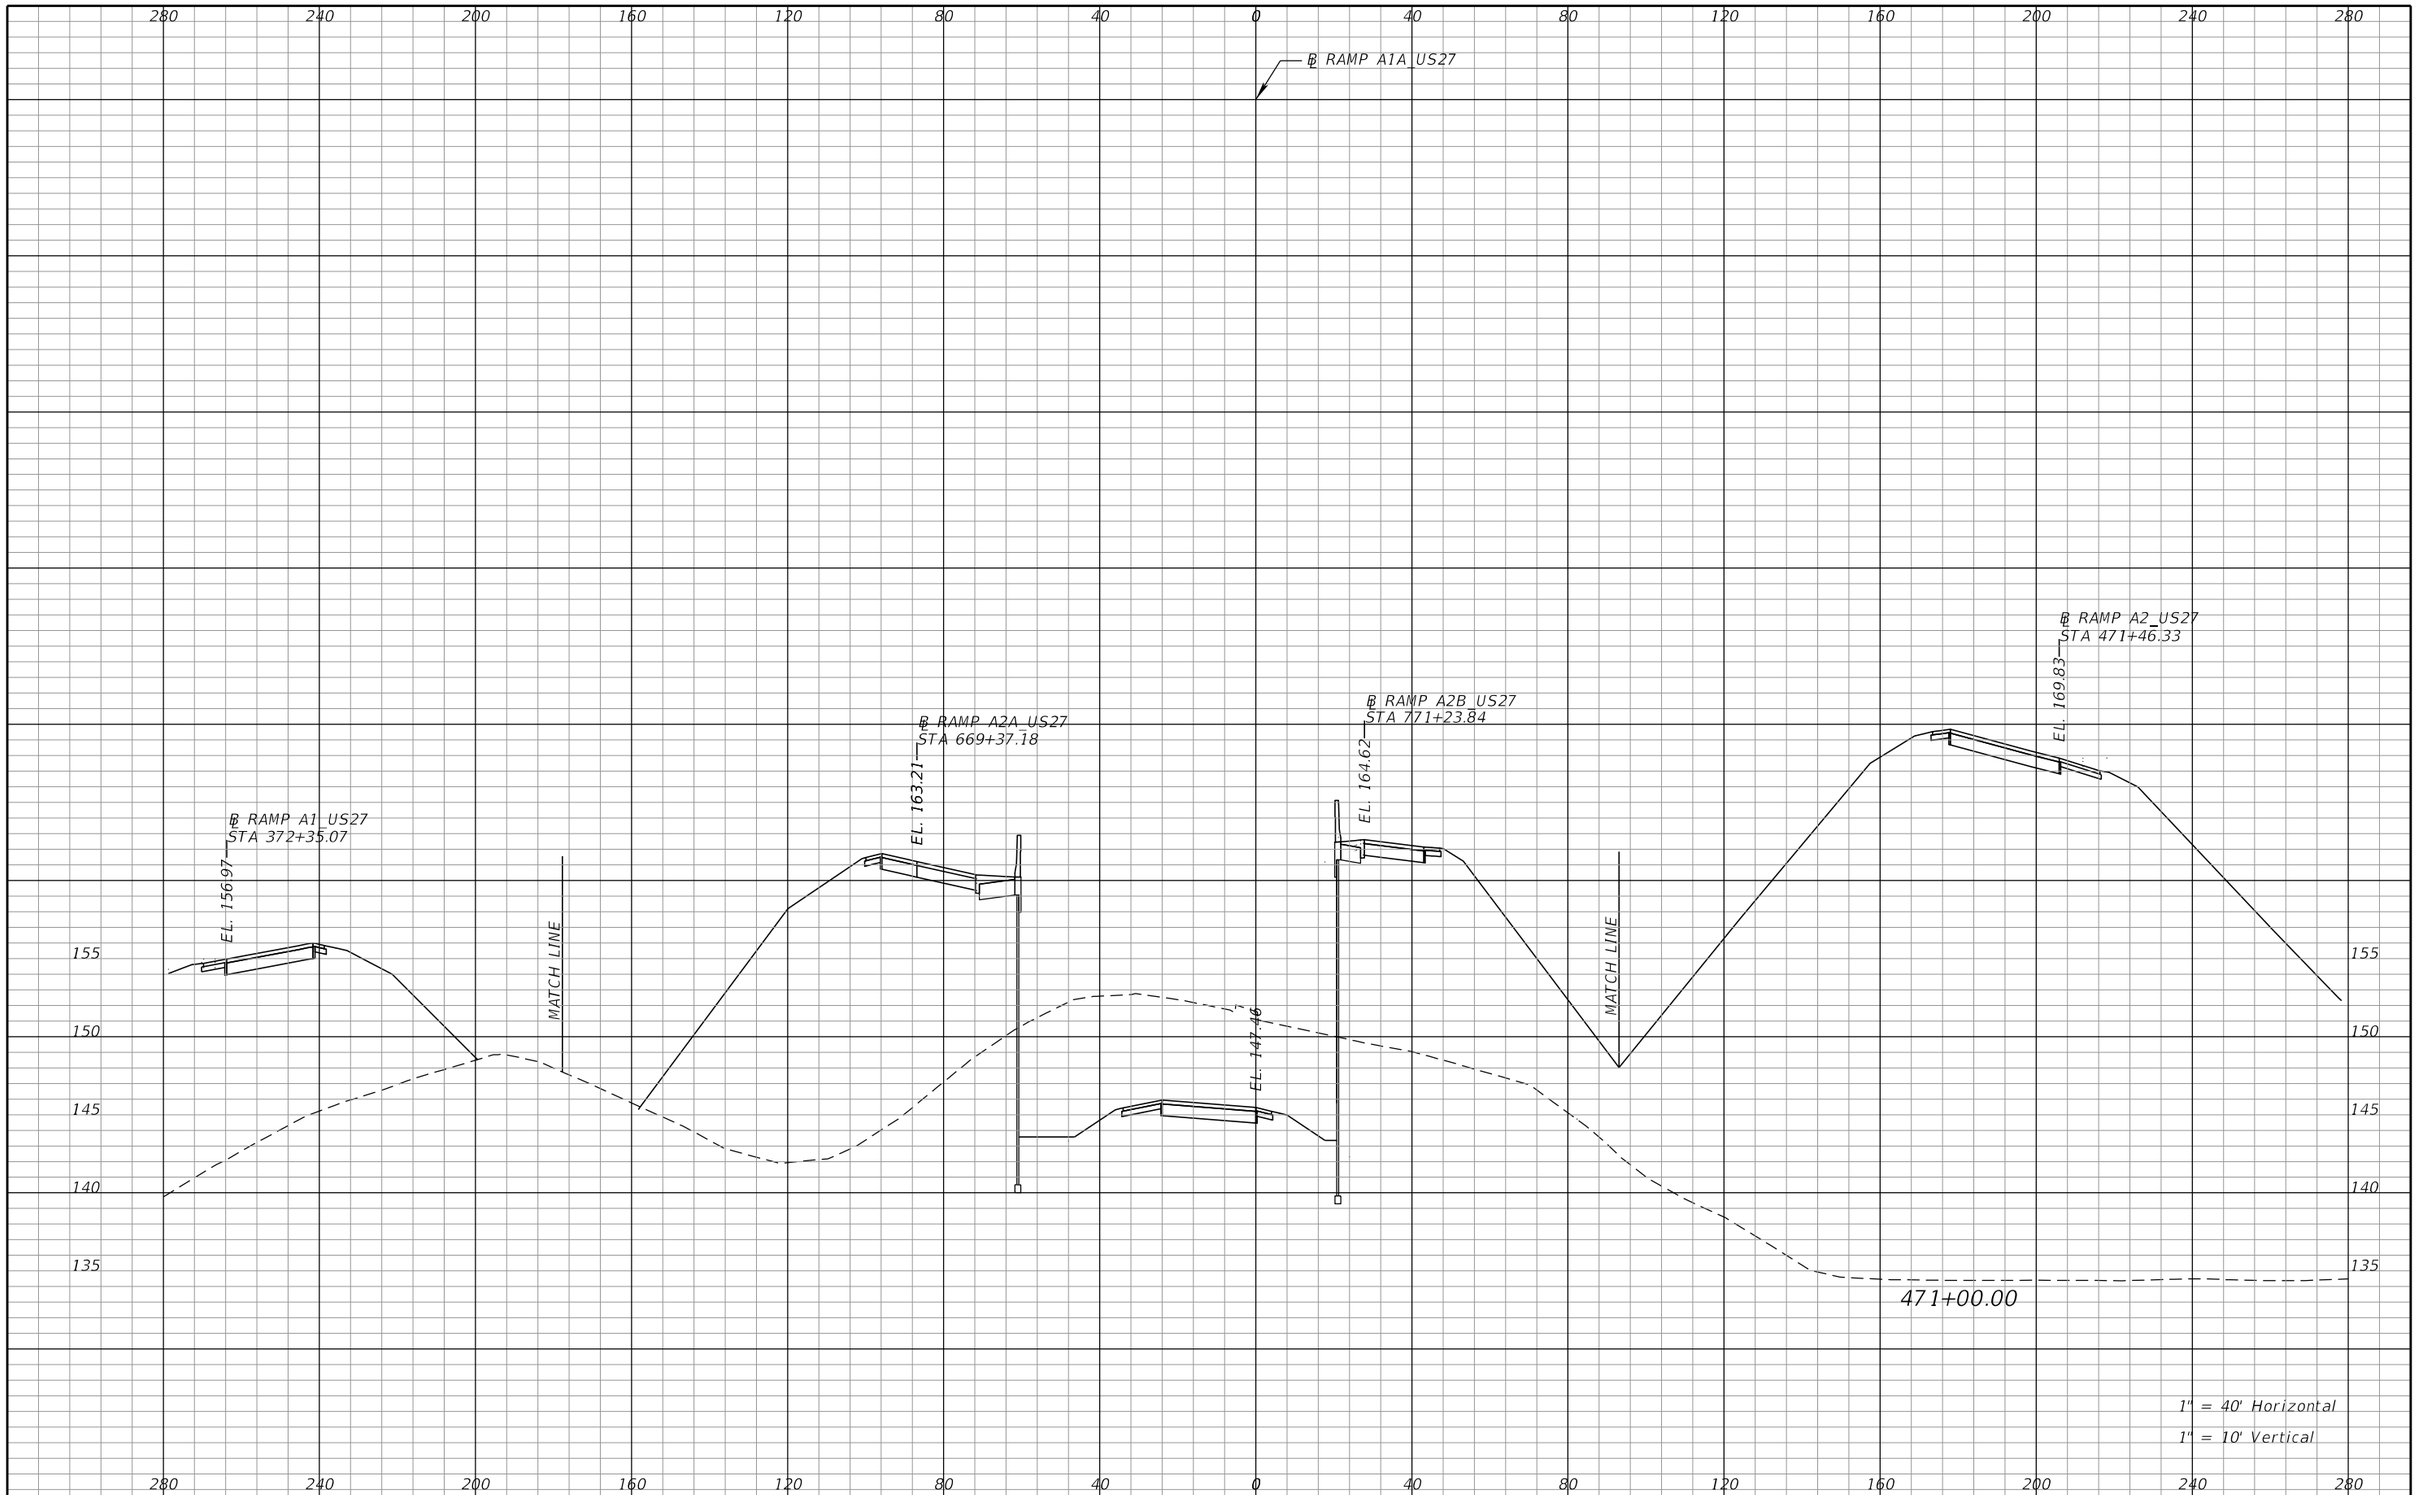

REVISIONS			
DATE	DESCRIPTION	DATE	DESCRIPTION

DEWBERRY ENGINEERS INC.
800 NORTH MAGNOLIA AVENUE, SUITE 1000
ORLANDO, FL 32803
CERTIFICATE OF AUTHORIZATION 8794

STATE OF FLORIDA
DEPARTMENT OF TRANSPORTATION


ROAD NO.	COUNTY	FINANCIAL PROJECT ID
SR 400	POLK	201210-3-52-1

RAMP A1A
CROSS SECTIONS

SHEET NO. 462

PRELIMINARY: NOT FOR CONSTRUCTION

cfraser 3/10/2017 10:59:58 AM c:\pwworking\aecom_na\cfraser\dms28180\RDXSRD01_SEGA_RAMPA1A.DGN

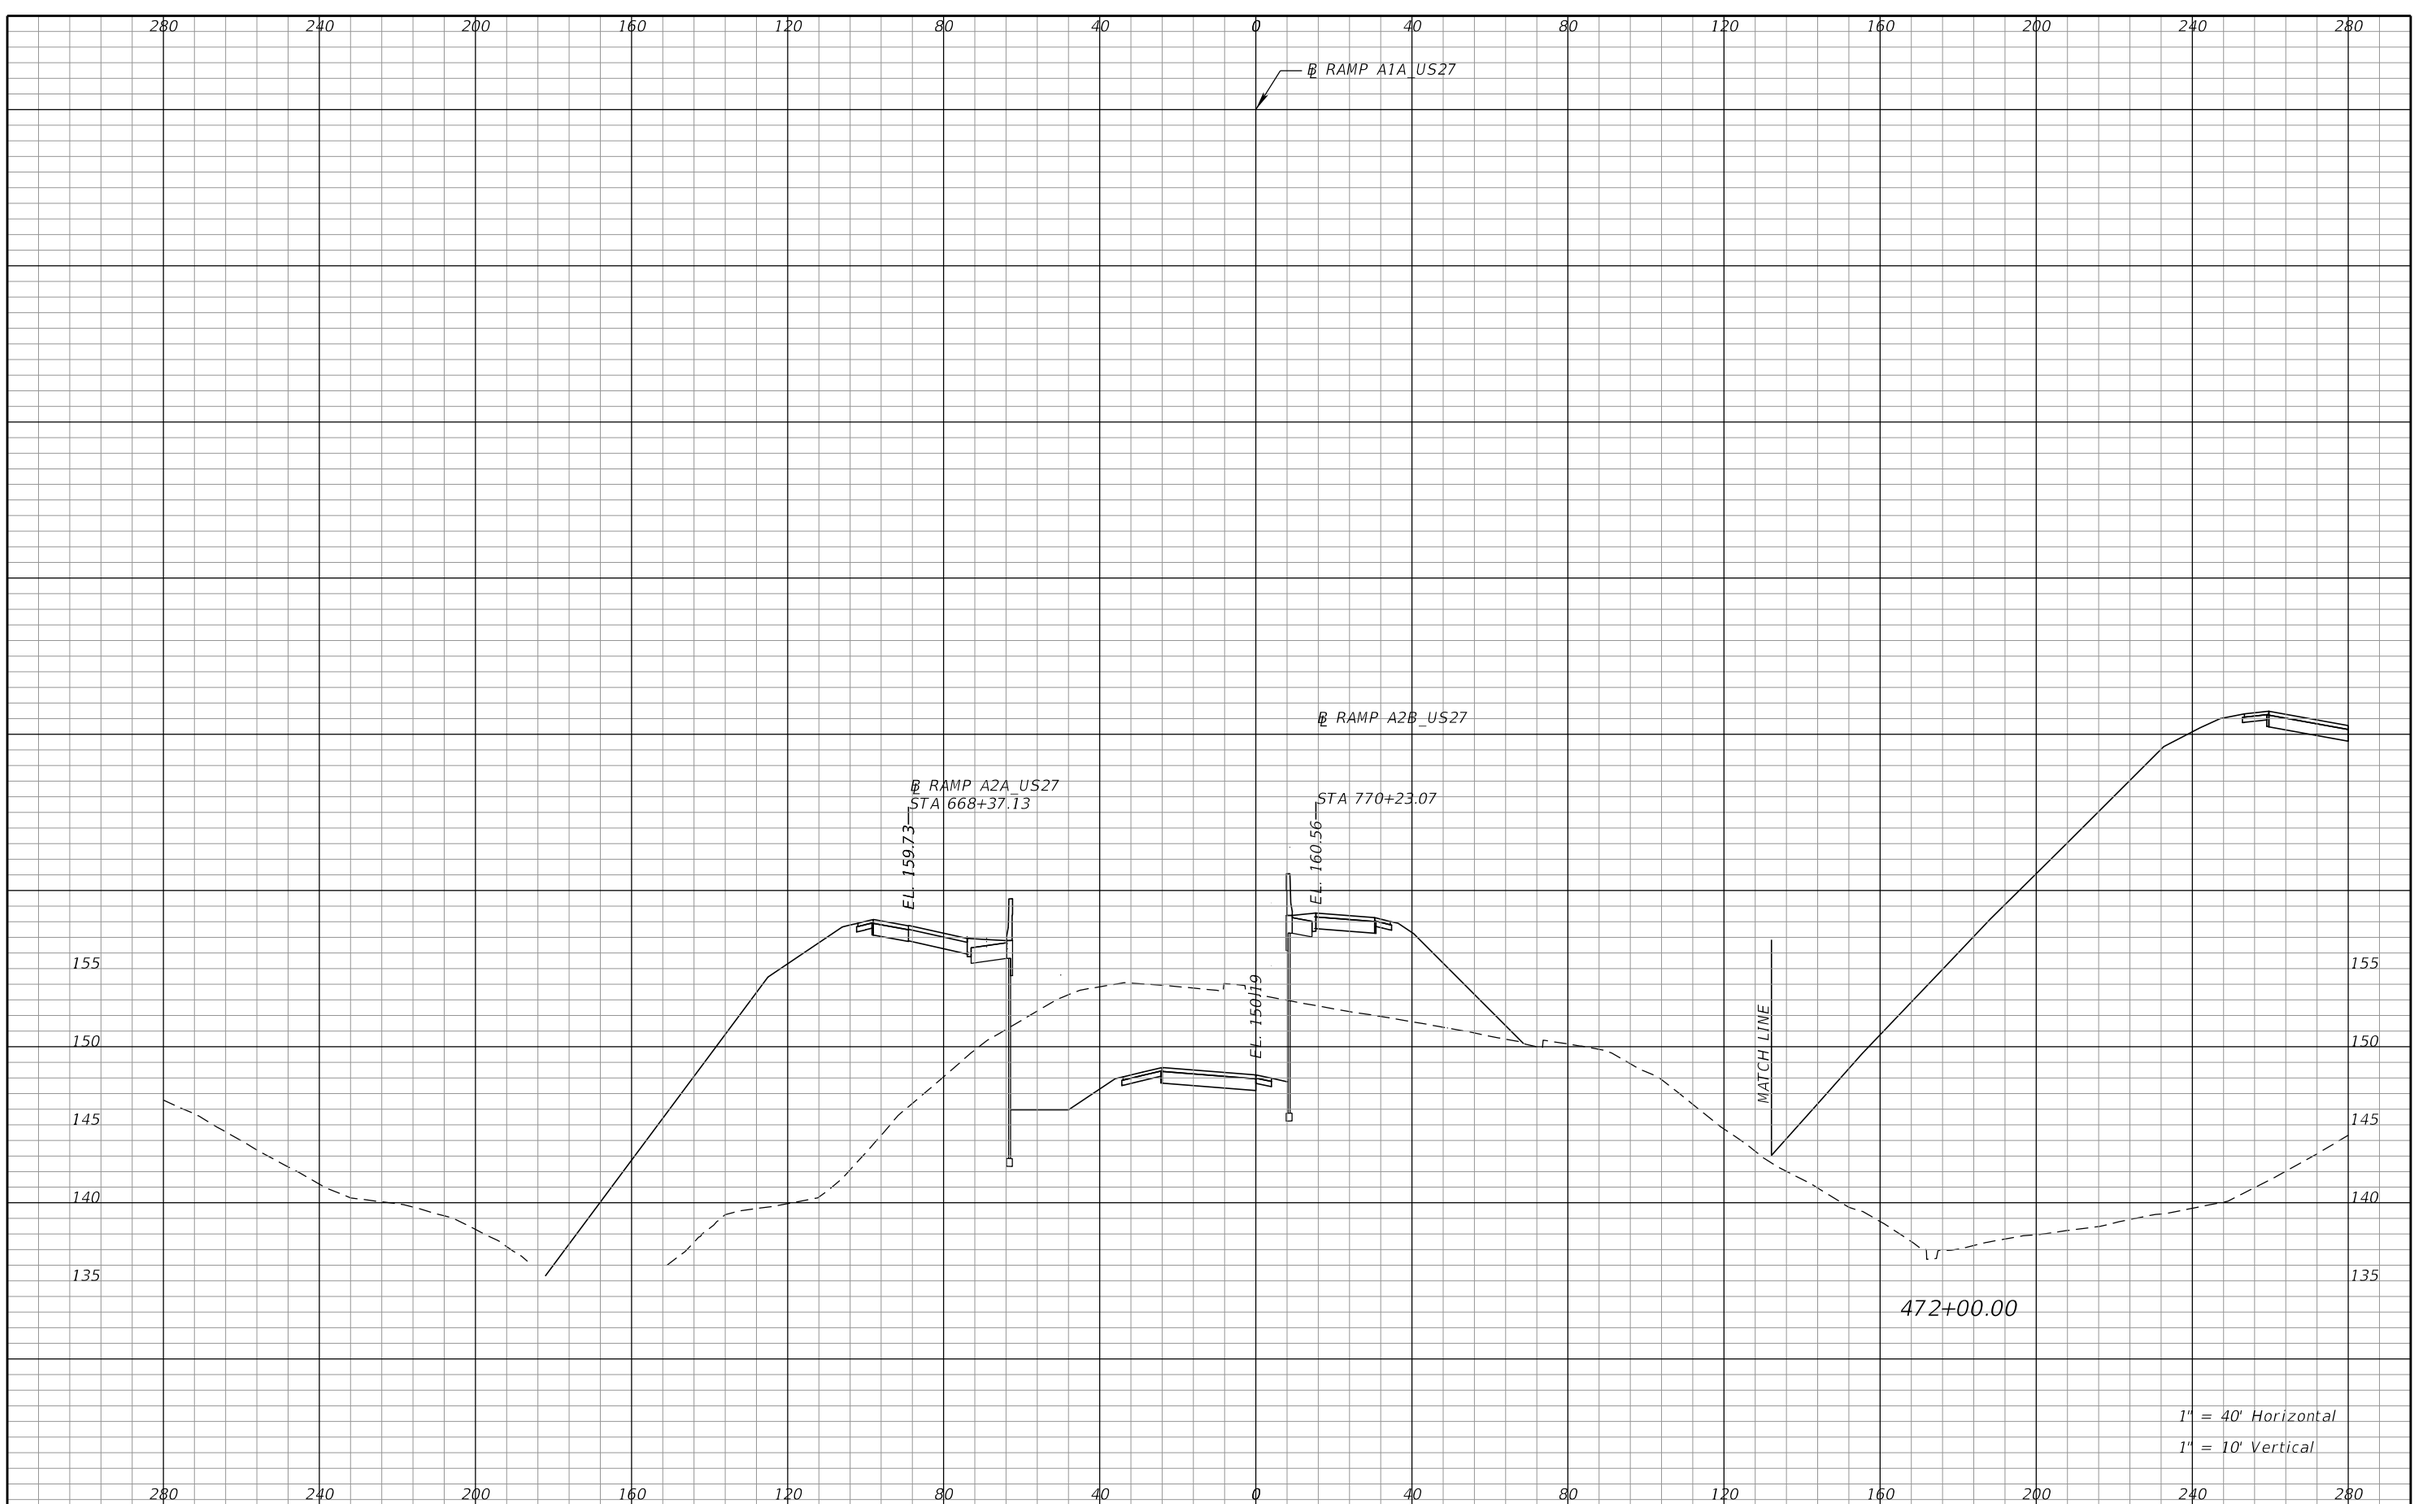

REVISIONS			
DATE	DESCRIPTION	DATE	DESCRIPTION

DEWBERRY ENGINEERS INC.
800 NORTH MAGNOLIA AVENUE, SUITE 1000
ORLANDO, FL 32803
CERTIFICATE OF AUTHORIZATION 8794

STATE OF FLORIDA
DEPARTMENT OF TRANSPORTATION


ROAD NO.	COUNTY	FINANCIAL PROJECT ID
SR 400	POLK	201210-3-52-1

RAMP A1A
CROSS SECTIONS

SHEET NO. 463

PRELIMINARY: NOT FOR CONSTRUCTION

cfraser 3/10/2017 10:59:58 AM c:\pwworking\aecom_na\cfraser\dms28180\RDXSRD01_SEGA_RAMPA1A.DGN

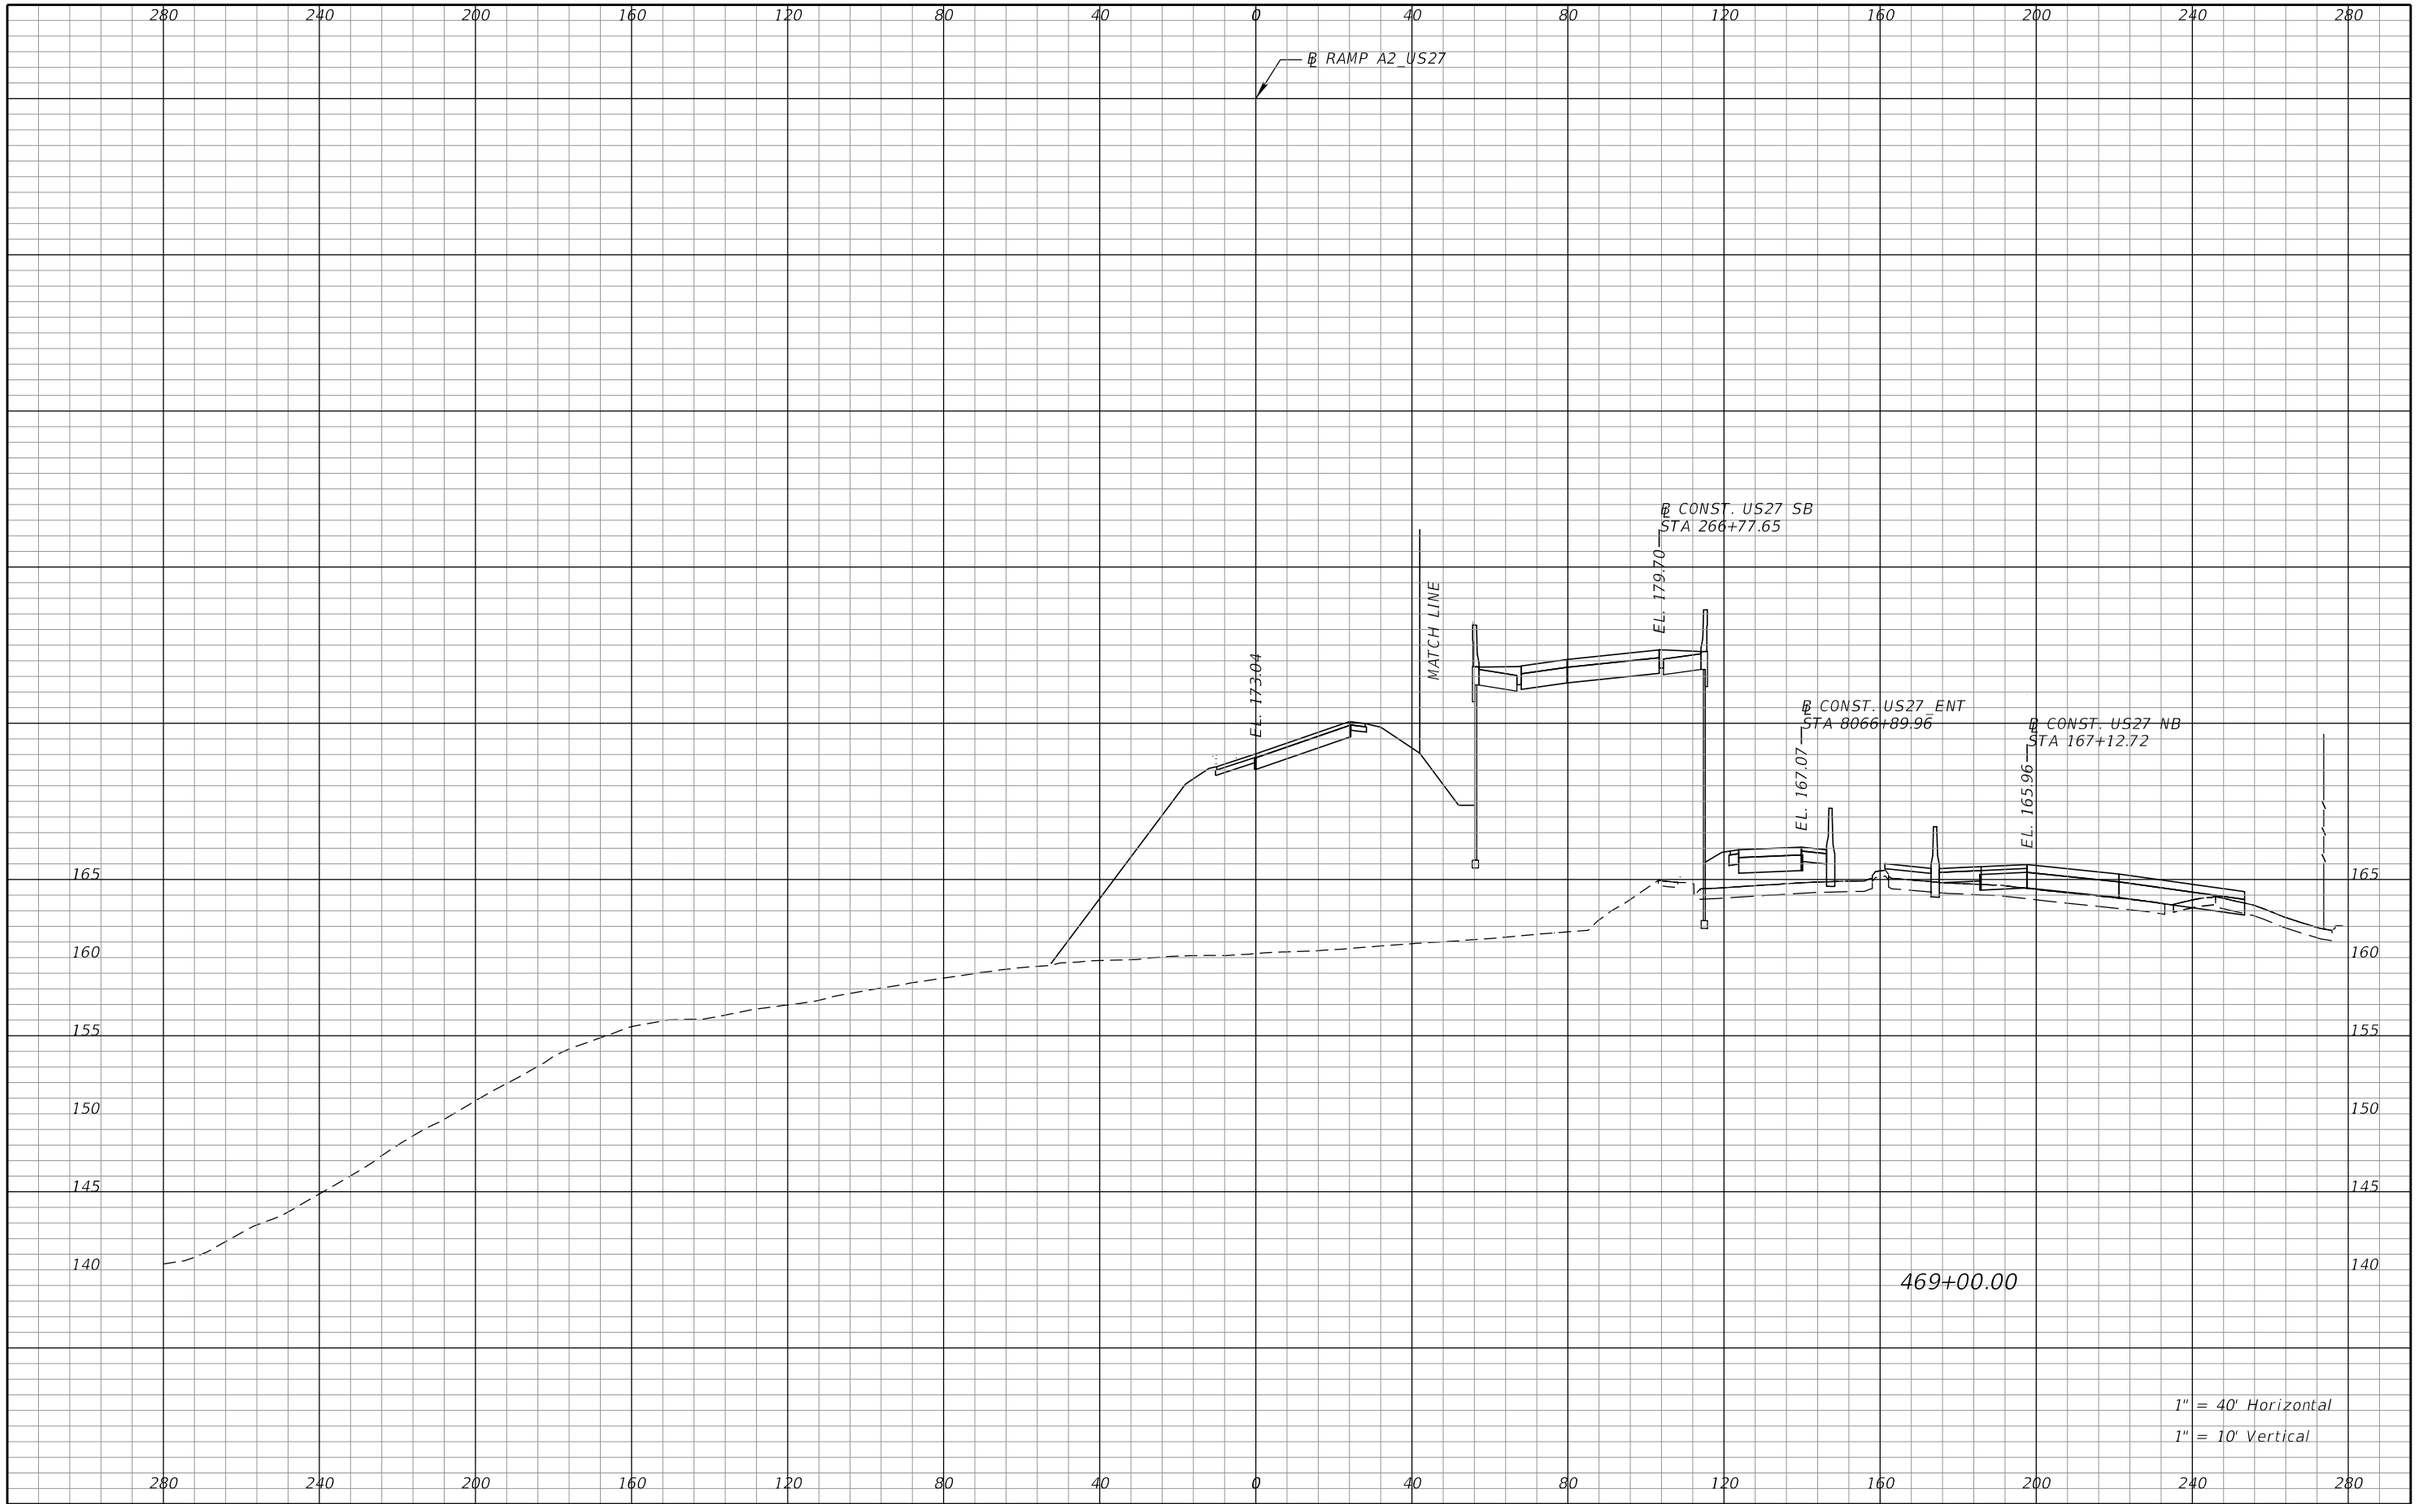

REVISIONS			
DATE	DESCRIPTION	DATE	DESCRIPTION

DEWBERRY ENGINEERS INC.
800 NORTH MAGNOLIA AVENUE, SUITE 1000
ORLANDO, FL 32803
CERTIFICATE OF AUTHORIZATION 8794

STATE OF FLORIDA
DEPARTMENT OF TRANSPORTATION


ROAD NO.	COUNTY	FINANCIAL PROJECT ID
SR 400	POLK	201210-3-52-1

RAMP A2
CROSS SECTIONS

SHEET NO. 464

PRELIMINARY: NOT FOR CONSTRUCTION

cfraser 3/10/2017 11:00:01 AM c:\pwworking\aecom_na\cfraser\dms28180\RDXSRD01_SEGA_RAMPA2.DGN

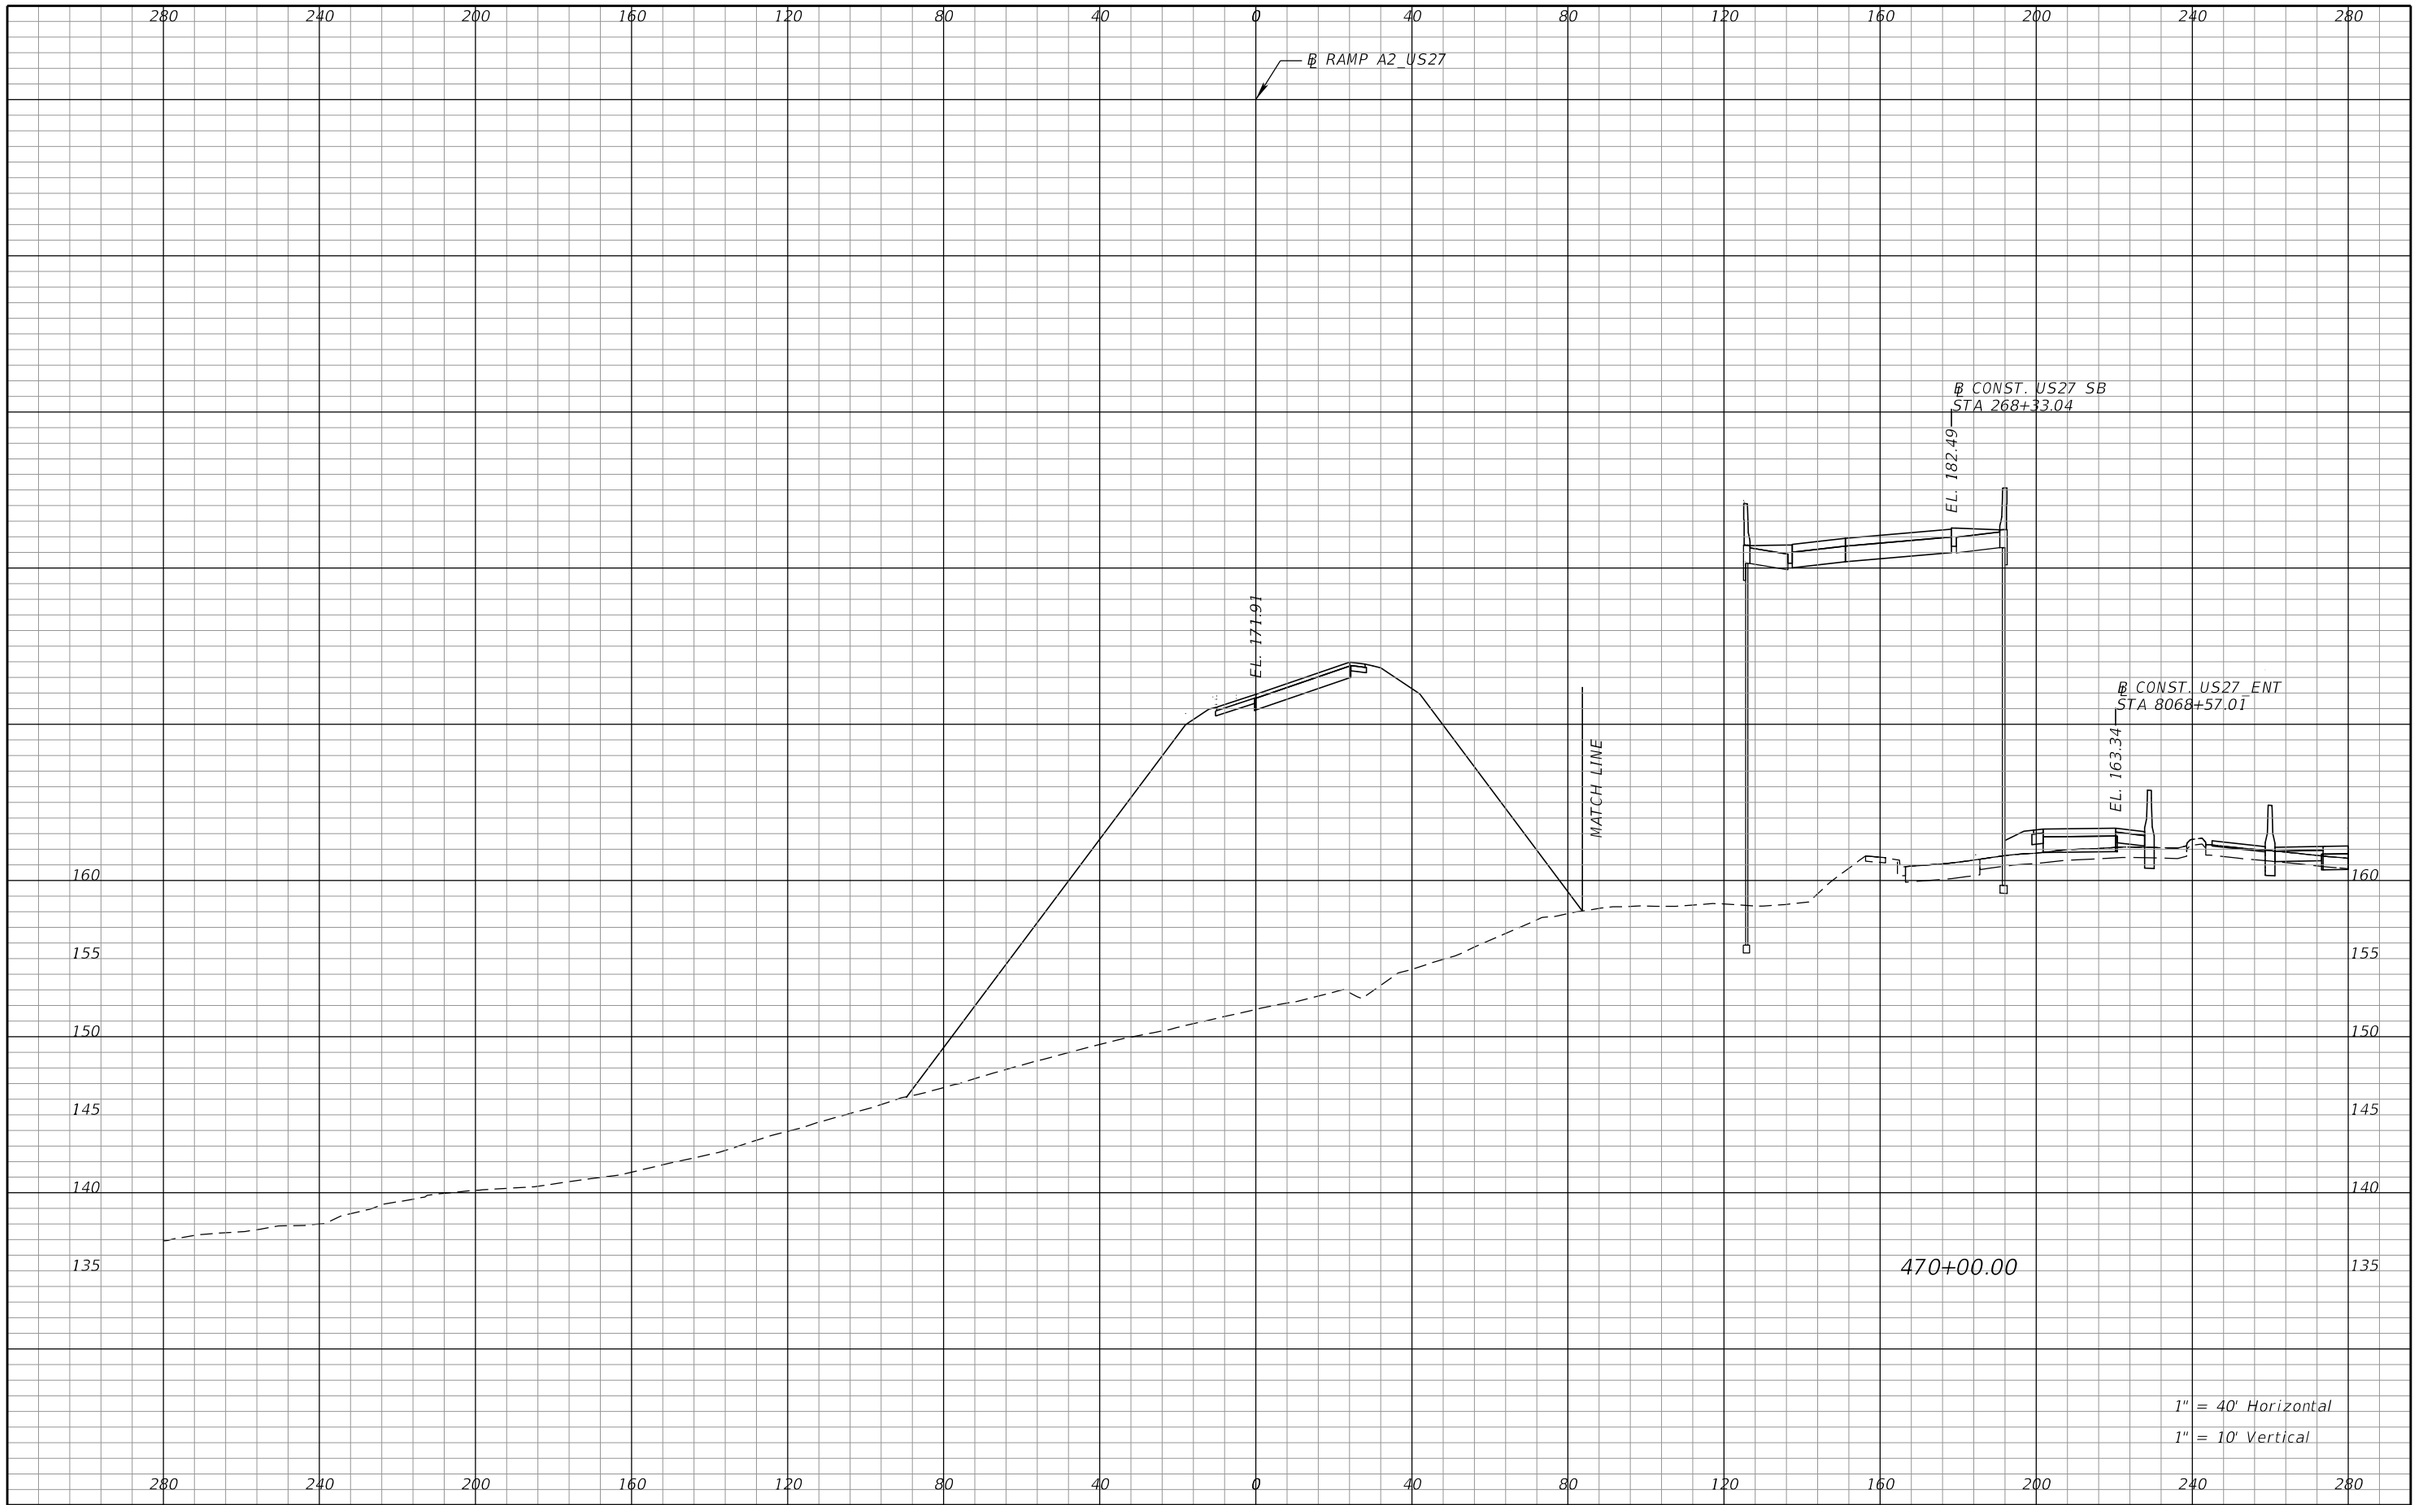

REVISIONS			
DATE	DESCRIPTION	DATE	DESCRIPTION

DEWBERRY ENGINEERS INC.
800 NORTH MAGNOLIA AVENUE, SUITE 1000
ORLANDO, FL 32803
CERTIFICATE OF AUTHORIZATION 8794

STATE OF FLORIDA
DEPARTMENT OF TRANSPORTATION


ROAD NO.	COUNTY	FINANCIAL PROJECT ID
SR 400	POLK	201210-3-52-1

RAMP A2
CROSS SECTIONS

SHEET NO. 465

PRELIMINARY: NOT FOR CONSTRUCTION

cfraser 3/10/2017 11:00:02 AM c:\pwworking\aecom_na\cfraser\dms28180\RDXSRD01_SEGA_RAMPA2.DGN

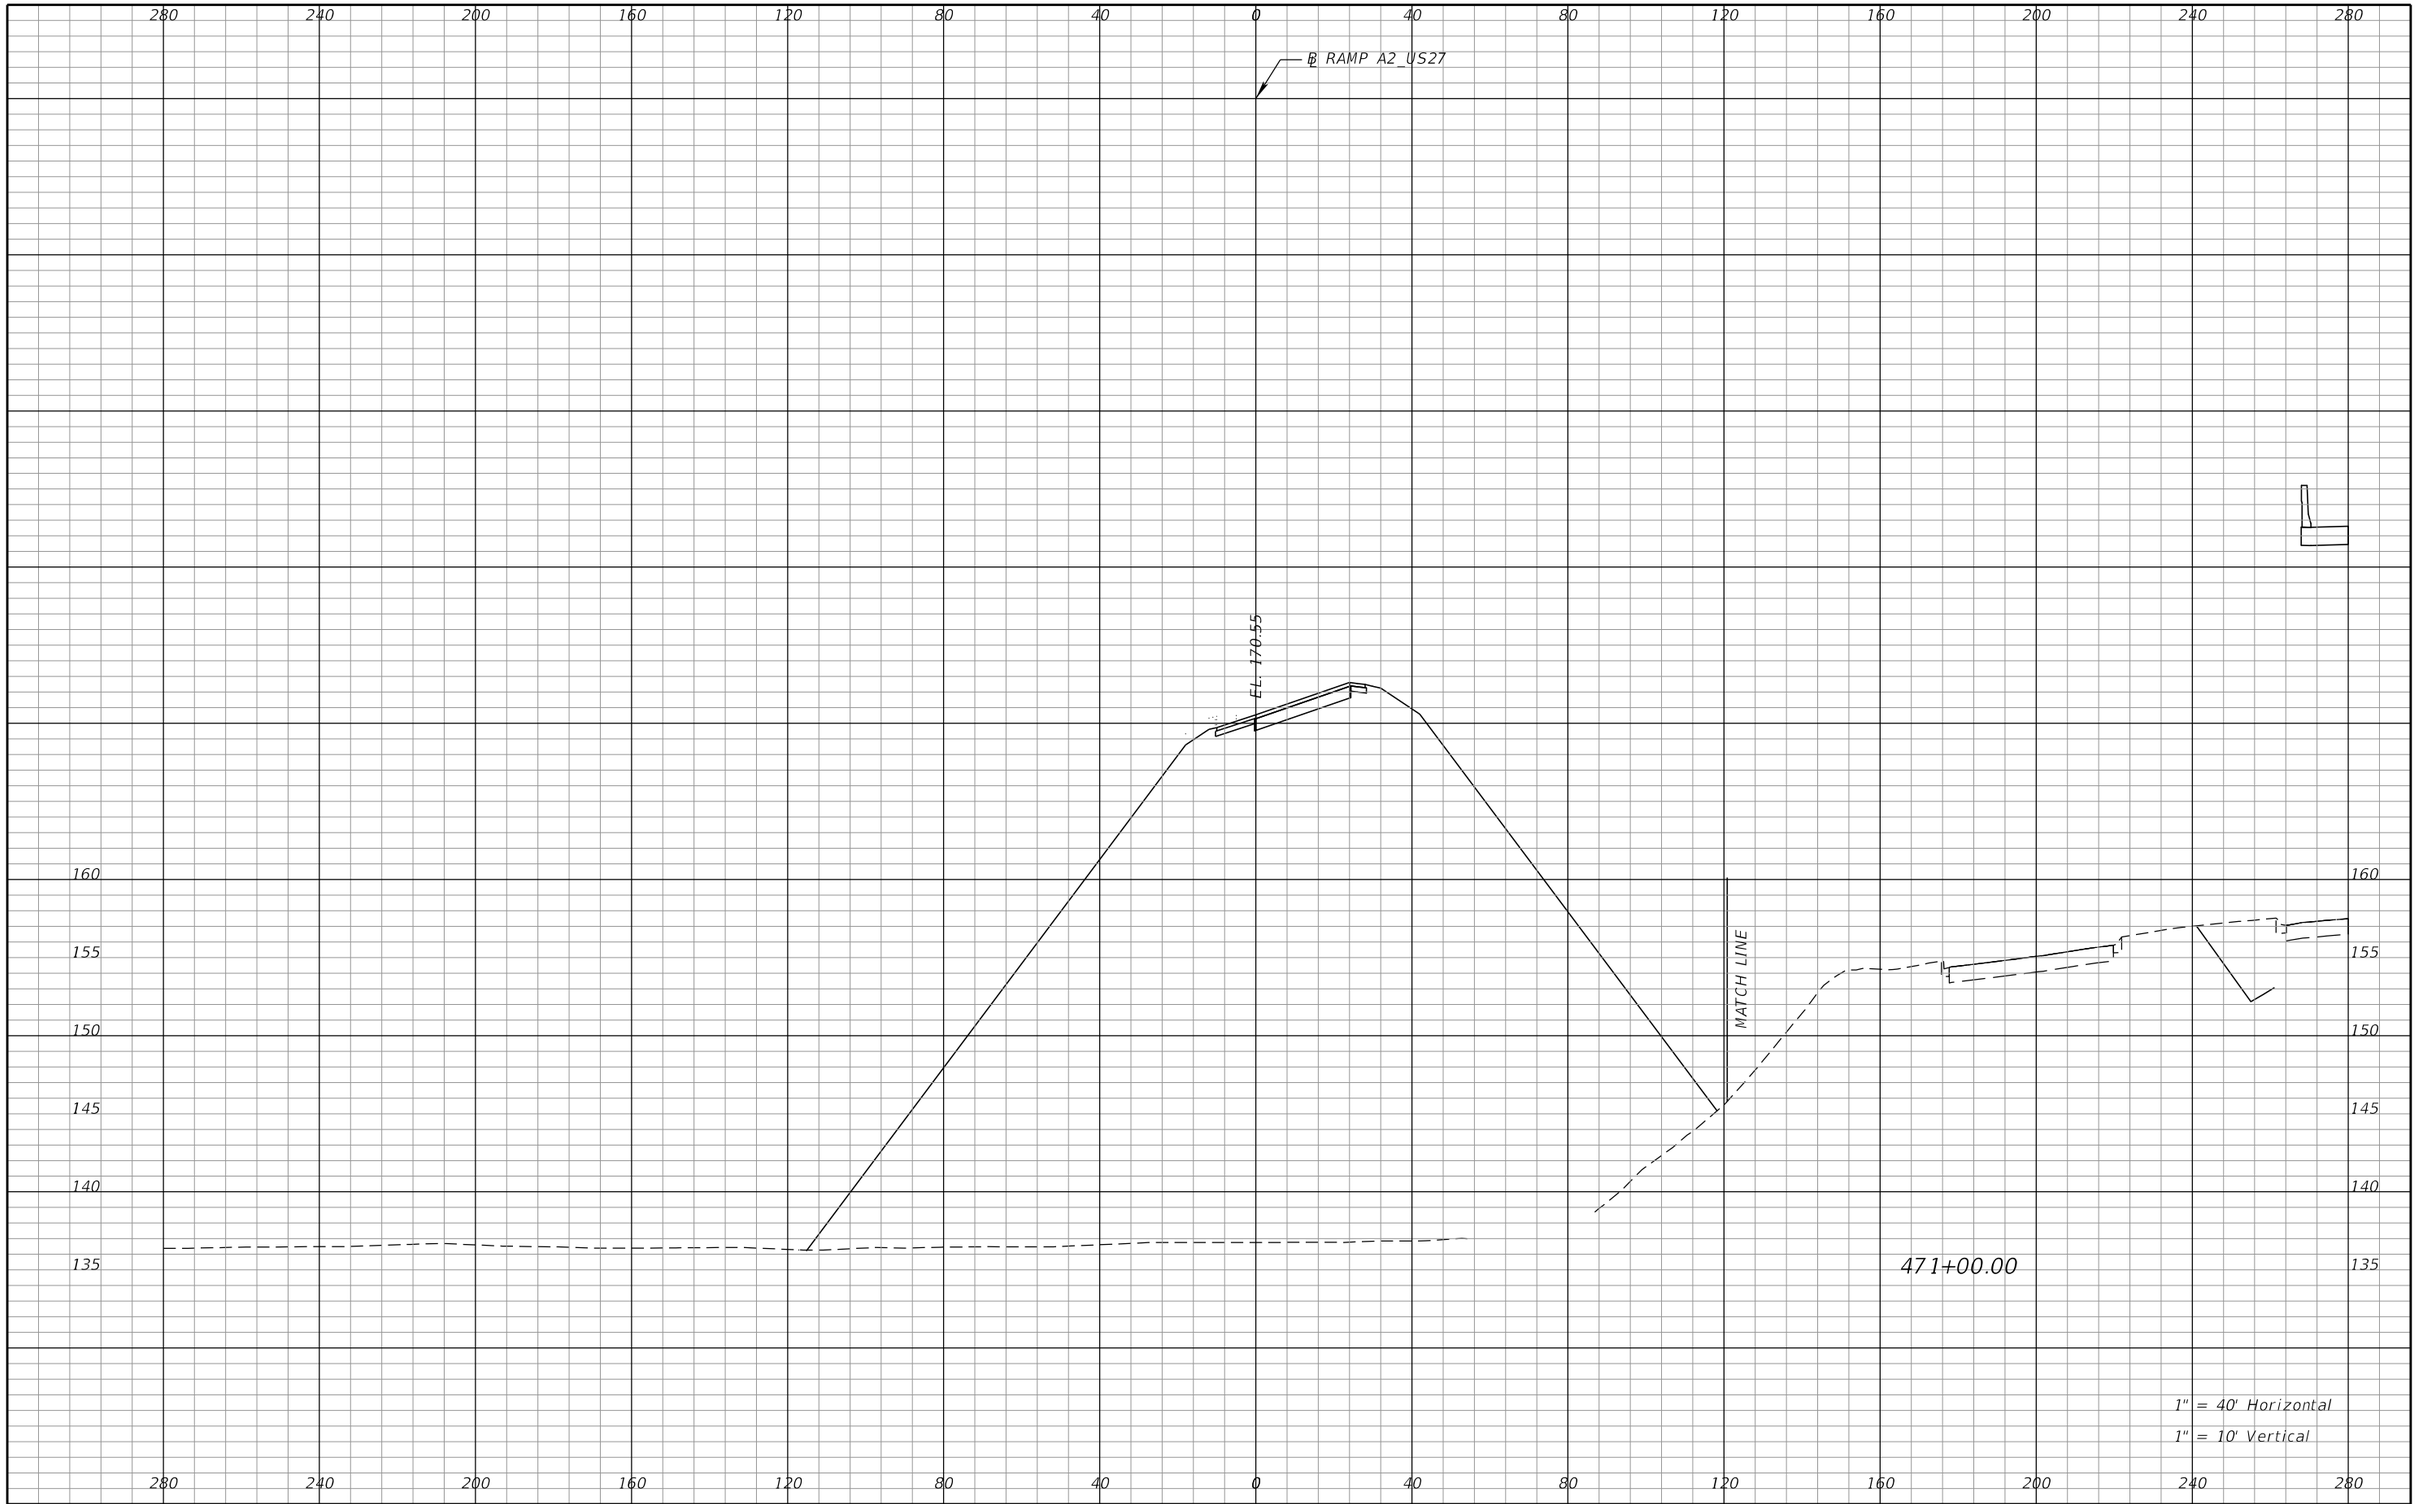

REVISIONS			
DATE	DESCRIPTION	DATE	DESCRIPTION

DEWBERRY ENGINEERS INC.
800 NORTH MAGNOLIA AVENUE, SUITE 1000
ORLANDO, FL 32803
CERTIFICATE OF AUTHORIZATION 8794

STATE OF FLORIDA
DEPARTMENT OF TRANSPORTATION


ROAD NO.	COUNTY	FINANCIAL PROJECT ID
SR 400	POLK	201210-3-52-1

RAMP A2
CROSS SECTIONS

SHEET NO. 466

PRELIMINARY: NOT FOR CONSTRUCTION

cfraser 3/10/2017 11:00:02 AM c:\pwworking\aecom_na\cfraser\dms28180\RDXSRD01_SEGA_RAMPA2.DGN

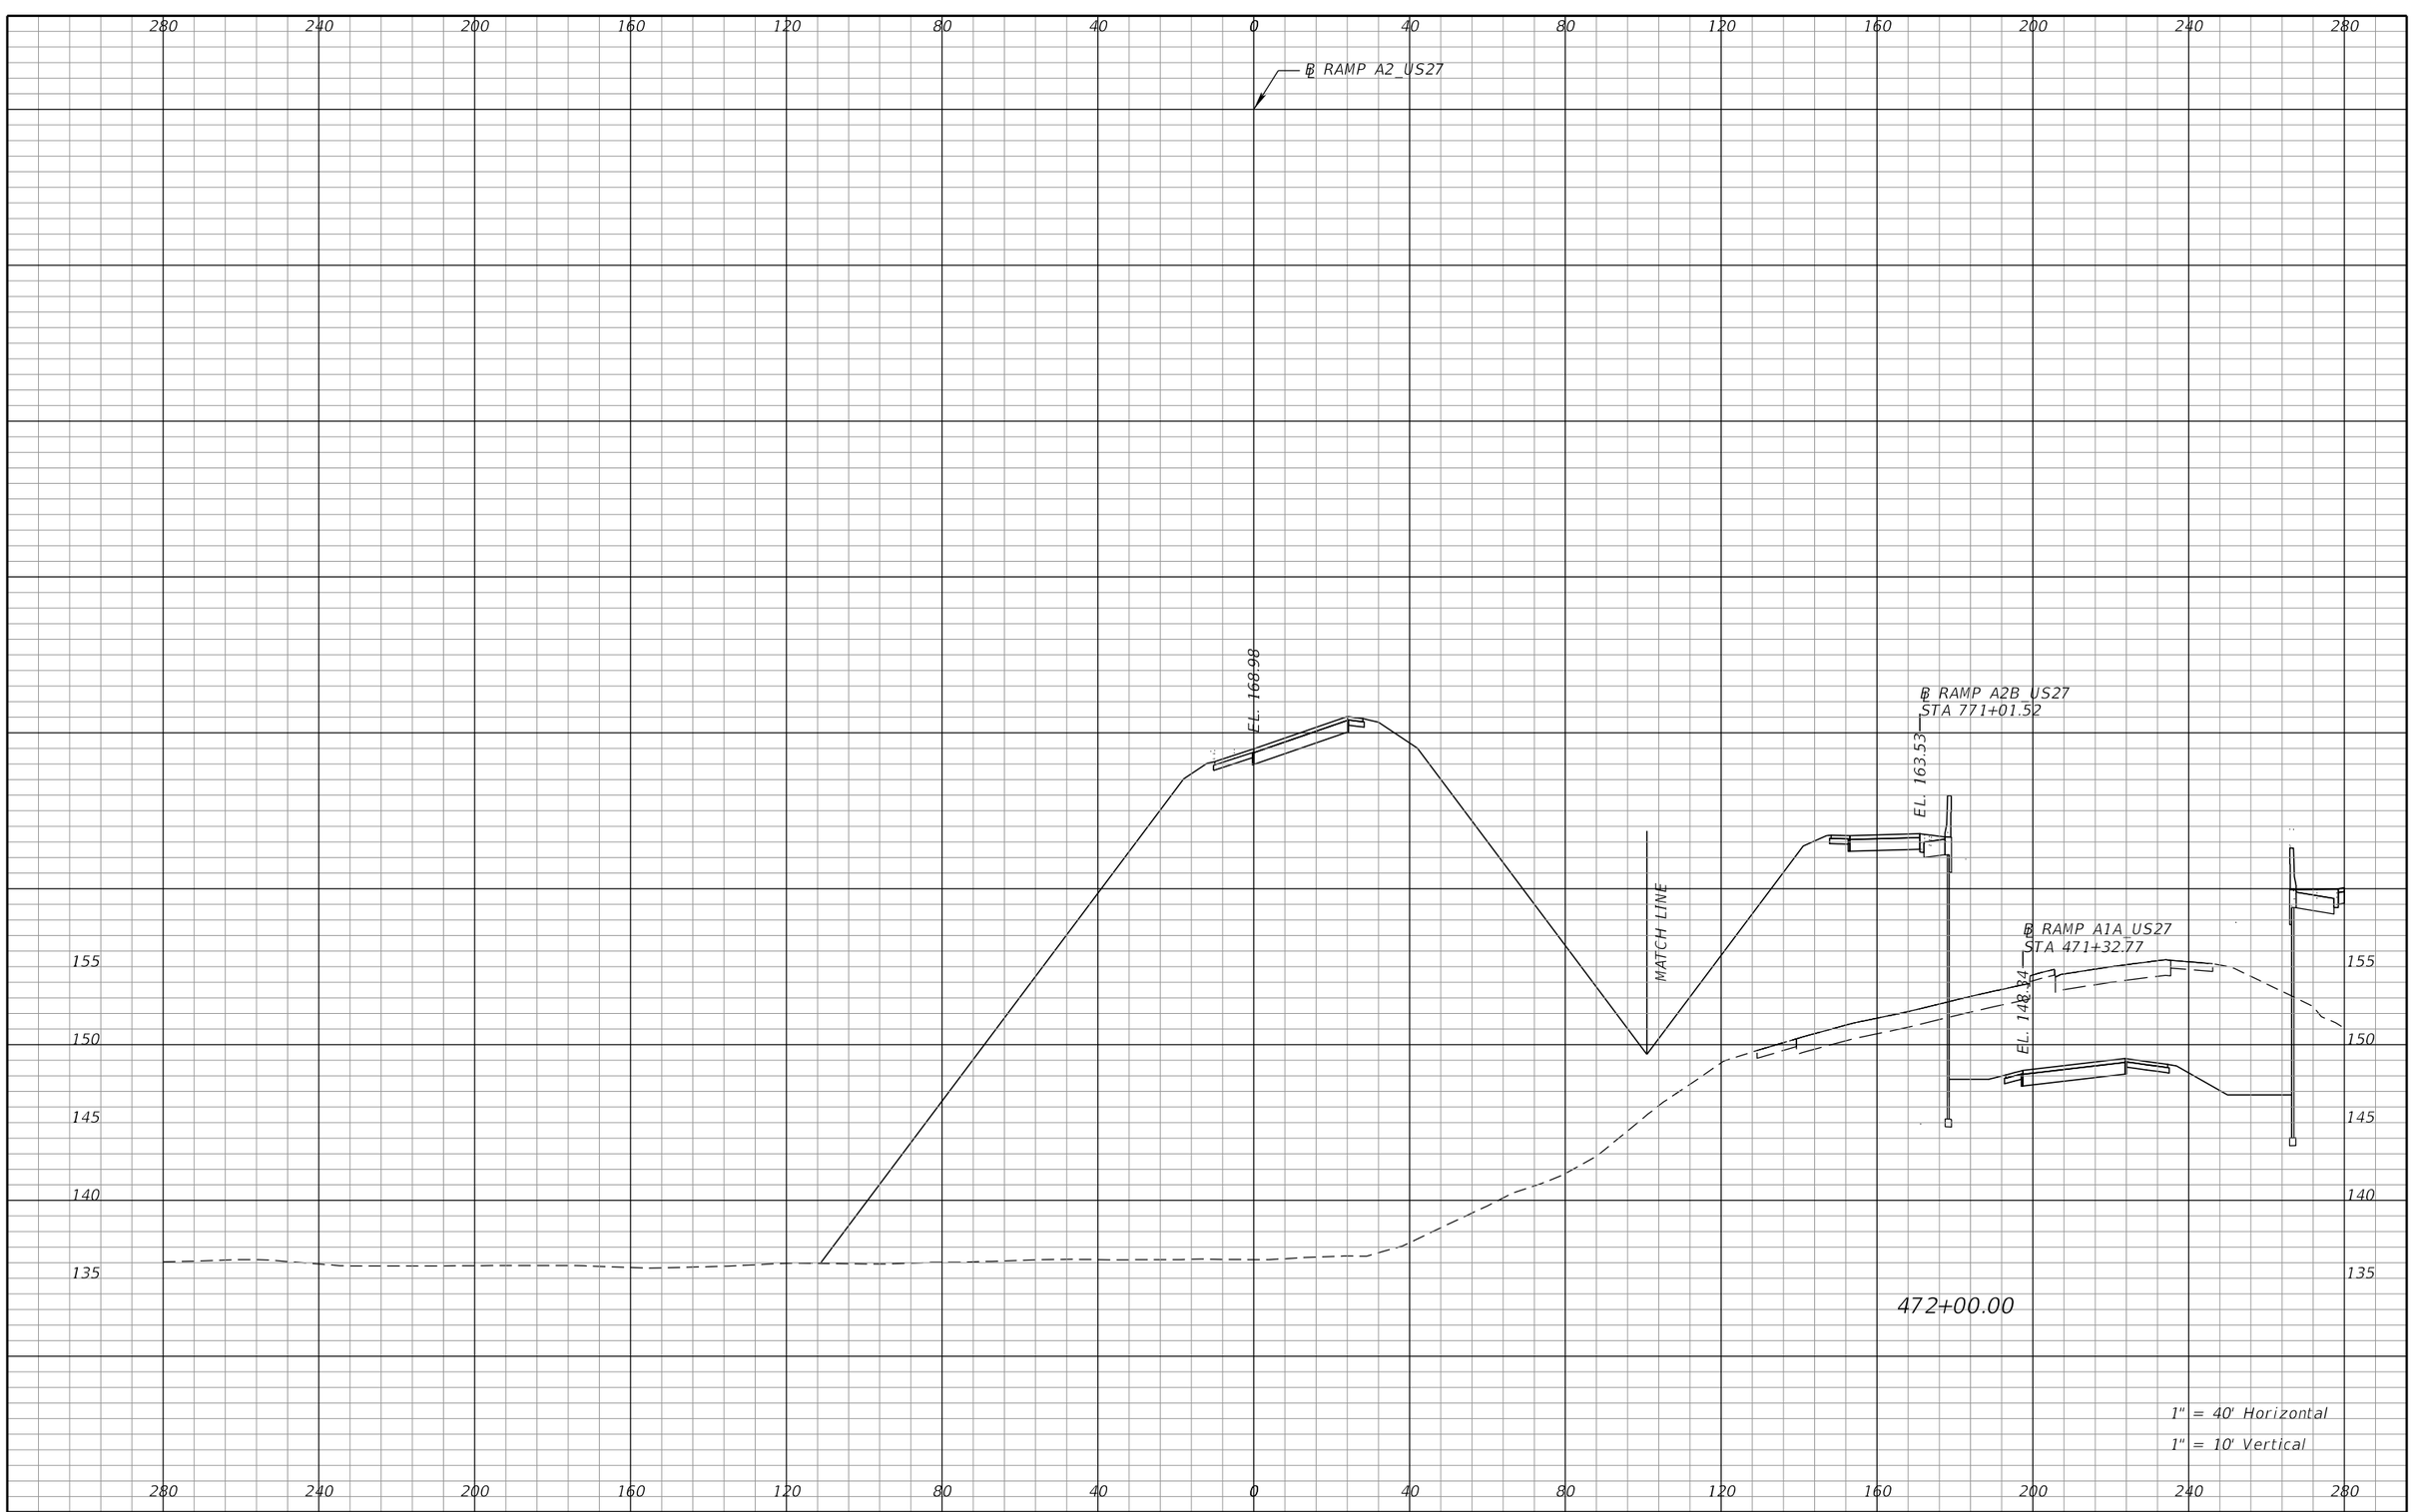

REVISIONS			
DATE	DESCRIPTION	DATE	DESCRIPTION

DEWBERRY ENGINEERS INC.
800 NORTH MAGNOLIA AVENUE, SUITE 1000
ORLANDO, FL 32803
CERTIFICATE OF AUTHORIZATION 8794

STATE OF FLORIDA
DEPARTMENT OF TRANSPORTATION


ROAD NO.	COUNTY	FINANCIAL PROJECT ID
SR 400	POLK	201210-3-52-1

RAMP A2
CROSS SECTIONS

SHEET NO. 467

PRELIMINARY: NOT FOR CONSTRUCTION

cfraser 3/10/2017 11:00:02 AM c:\pwworking\aecom_na\cfraser\dms28180\RDXSRD01_SEGA_RAMPA2.DGN

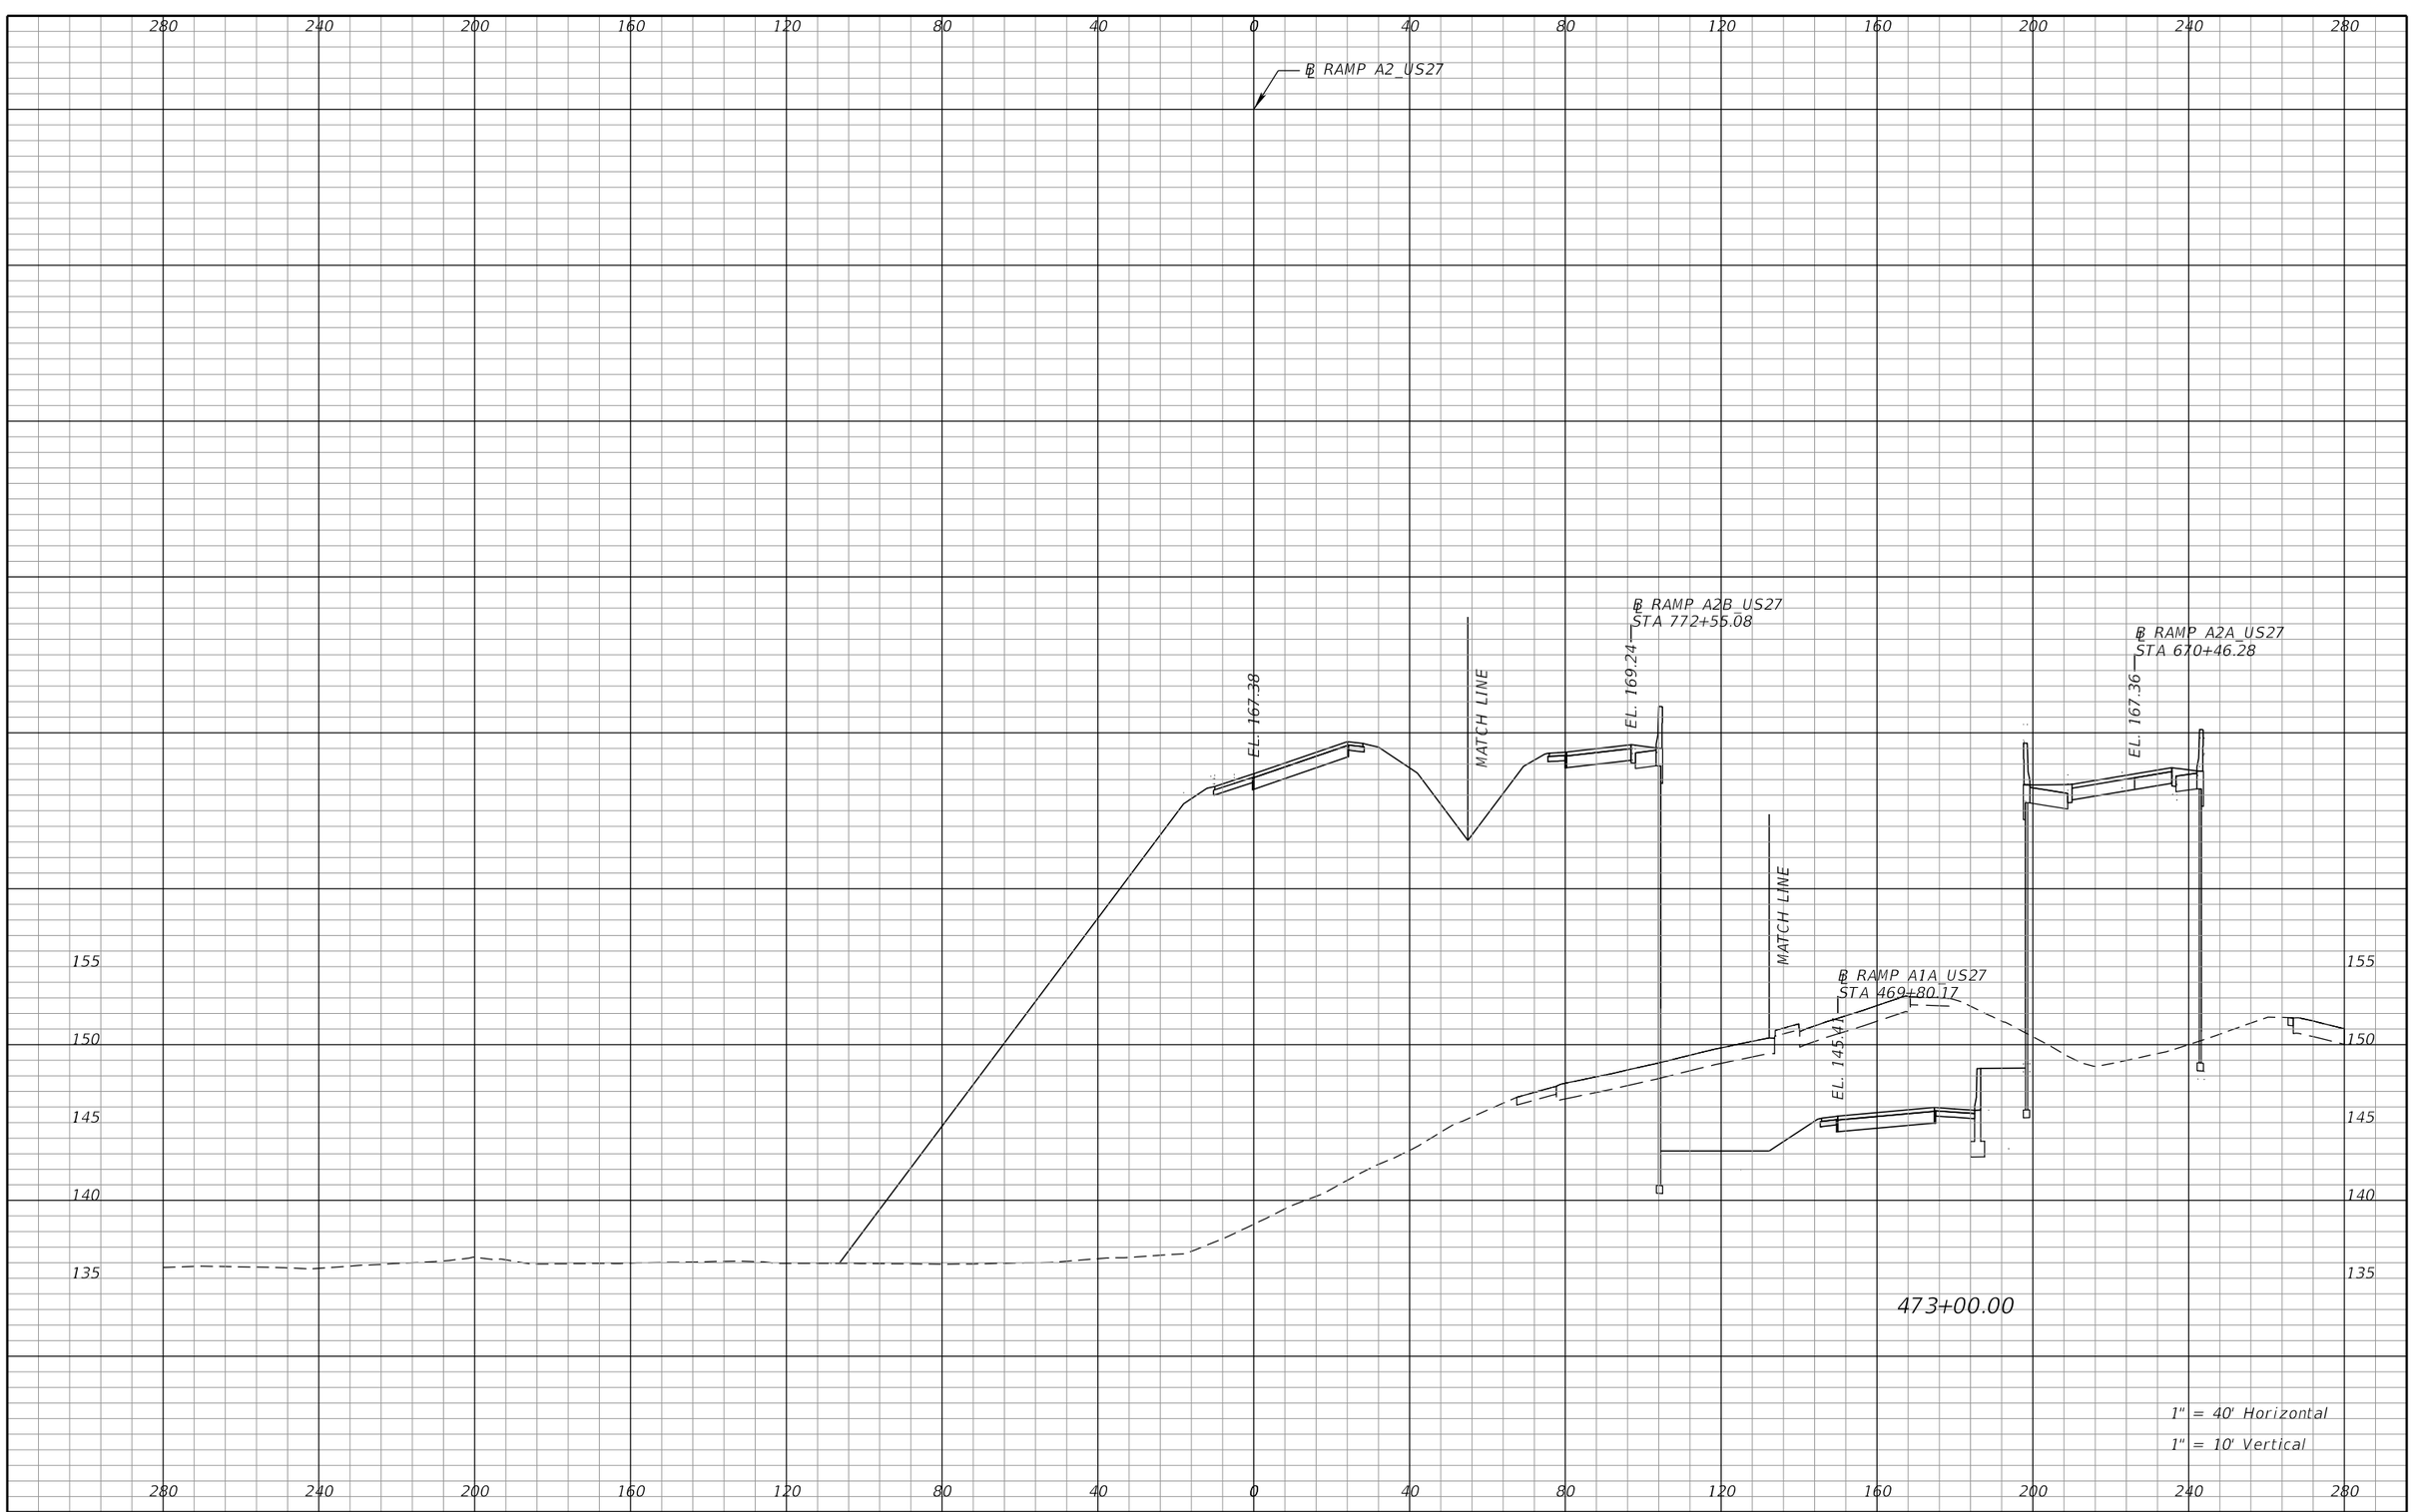

REVISIONS			
DATE	DESCRIPTION	DATE	DESCRIPTION

DEWBERRY ENGINEERS INC.
800 NORTH MAGNOLIA AVENUE, SUITE 1000
ORLANDO, FL 32803
CERTIFICATE OF AUTHORIZATION 8794

STATE OF FLORIDA
DEPARTMENT OF TRANSPORTATION

ROAD NO.	COUNTY	FINANCIAL PROJECT ID
SR 400	POLK	201210-3-52-1

RAMP A2
CROSS SECTIONS

SHEET NO. 468

PRELIMINARY: NOT FOR CONSTRUCTION

cfraser 3/10/2017 11:00:02 AM c:\pwworking\aecom_na\cfraser\dms28180\RDXSRD01_SEGA_RAMPA2.DGN

℄ RAMP A2_US27

℄ RAMP A2A_US27
STA 672+08.32

℄ RAMP A2B_US27
STA 773+82.42

EL. 165.78

EL. 169.52

MATCH LINE

℄ RAMP A1A_US27
STA 468+41.76

EL. 141.48

℄ RAMP A1_US27
STA 368+95.50

EL. 149.06

Exist. LA R/W

474+00.00

1" = 40' Horizontal

1" = 10' Vertical

280 240 200 160 120 80 40 0 40 80 120 160 200 240 280

155 150 145 140 135

REVISIONS			
DATE	DESCRIPTION	DATE	DESCRIPTION

DEWBERRY ENGINEERS INC.
800 NORTH MAGNOLIA AVENUE, SUITE 1000
ORLANDO, FL 32803
CERTIFICATE OF AUTHORIZATION 8794

STATE OF FLORIDA
DEPARTMENT OF TRANSPORTATION

ROAD NO.	COUNTY	FINANCIAL PROJECT ID
SR 400	POLK	201210-3-52-1

RAMP A2
CROSS SECTIONS

SHEET NO. 469

PRELIMINARY: NOT FOR CONSTRUCTION

cfraser 3/10/2017 11:00:02 AM c:\pwworking\aecom_na\cfraser\dms28180\RDXSRD01_SEGA_RAMPA2.DGN

℄ RAMP A2_US27

℄ RAMP A2A_US27
STA 673+53.49

℄ RAMP A2B_US27
STA 775+04.31

EL. 166.97

EL. 164.18

MATCH LINE

℄ RAMP A1A_US27
STA 467+11.80

EL. 147.37

℄ RAMP A1_US27
STA 367+40.00

EL. 148.10

Exist. LA R/W

475+00.00

1" = 40' Horizontal
1" = 10' Vertical

280 240 200 160 120 80 40 0 40 80 120 160 200 240 280

155 150 145 140 135

PRELIMINARY: NOT FOR CONSTRUCTION

REVISIONS			
DATE	DESCRIPTION	DATE	DESCRIPTION

DEWBERRY ENGINEERS INC.
800 NORTH MAGNOLIA AVENUE, SUITE 1000
ORLANDO, FL 32803
CERTIFICATE OF AUTHORIZATION 8794


STATE OF FLORIDA
DEPARTMENT OF TRANSPORTATION

ROAD NO.	COUNTY	FINANCIAL PROJECT ID
SR 400	POLK	201210-3-52-1

RAMP A2
CROSS SECTIONS

SHEET NO. 470

cfraser 3/10/2017 11:00:03 AM c:\pwworking\aecom_na\cfraser\dms28180\RDXSRD01_SEGA_RAMPA2.DGN

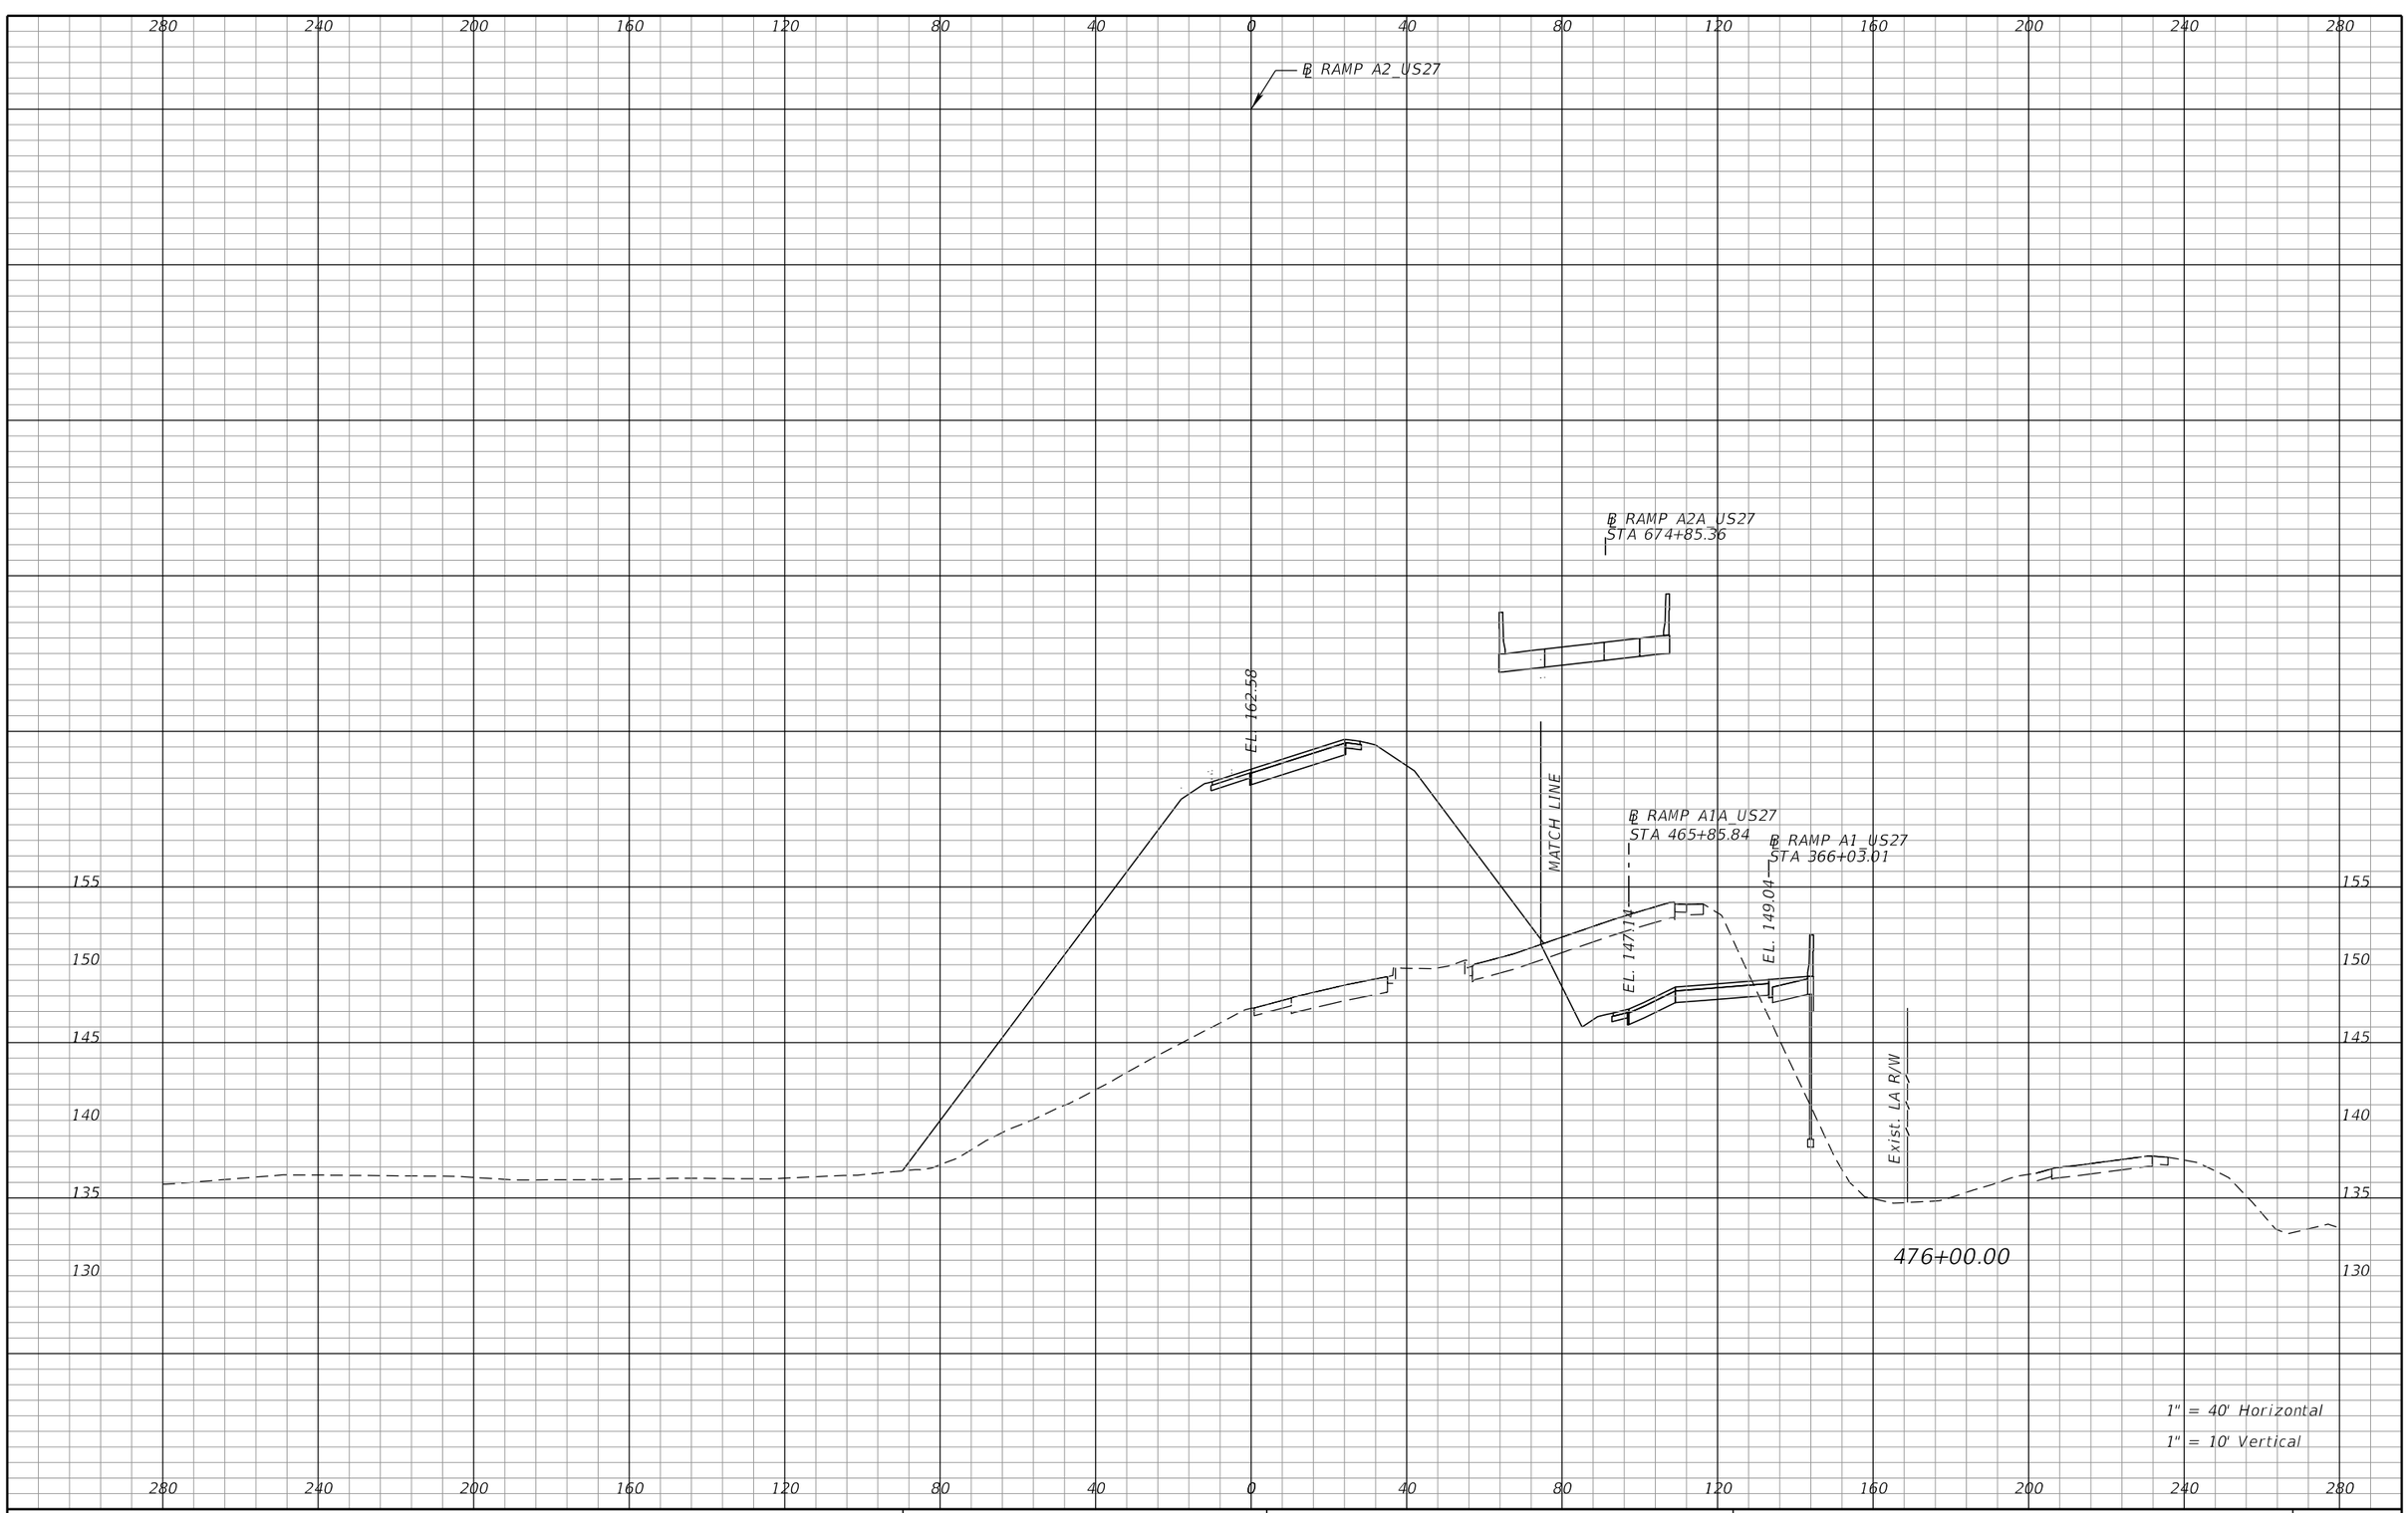

REVISIONS			
DATE	DESCRIPTION	DATE	DESCRIPTION

DEWBERRY ENGINEERS INC.
800 NORTH MAGNOLIA AVENUE, SUITE 1000
ORLANDO, FL 32803
CERTIFICATE OF AUTHORIZATION 8794

STATE OF FLORIDA
DEPARTMENT OF TRANSPORTATION


ROAD NO.	COUNTY	FINANCIAL PROJECT ID
SR 400	POLK	201210-3-52-1

RAMP A2
CROSS SECTIONS

SHEET NO. 471

PRELIMINARY: NOT FOR CONSTRUCTION

cfraser 3/10/2017 11:00:03 AM c:\pwworking\aecom_na\cfraser\dms28180\RDXSRD01_SEGA_RAMPA2.DGN

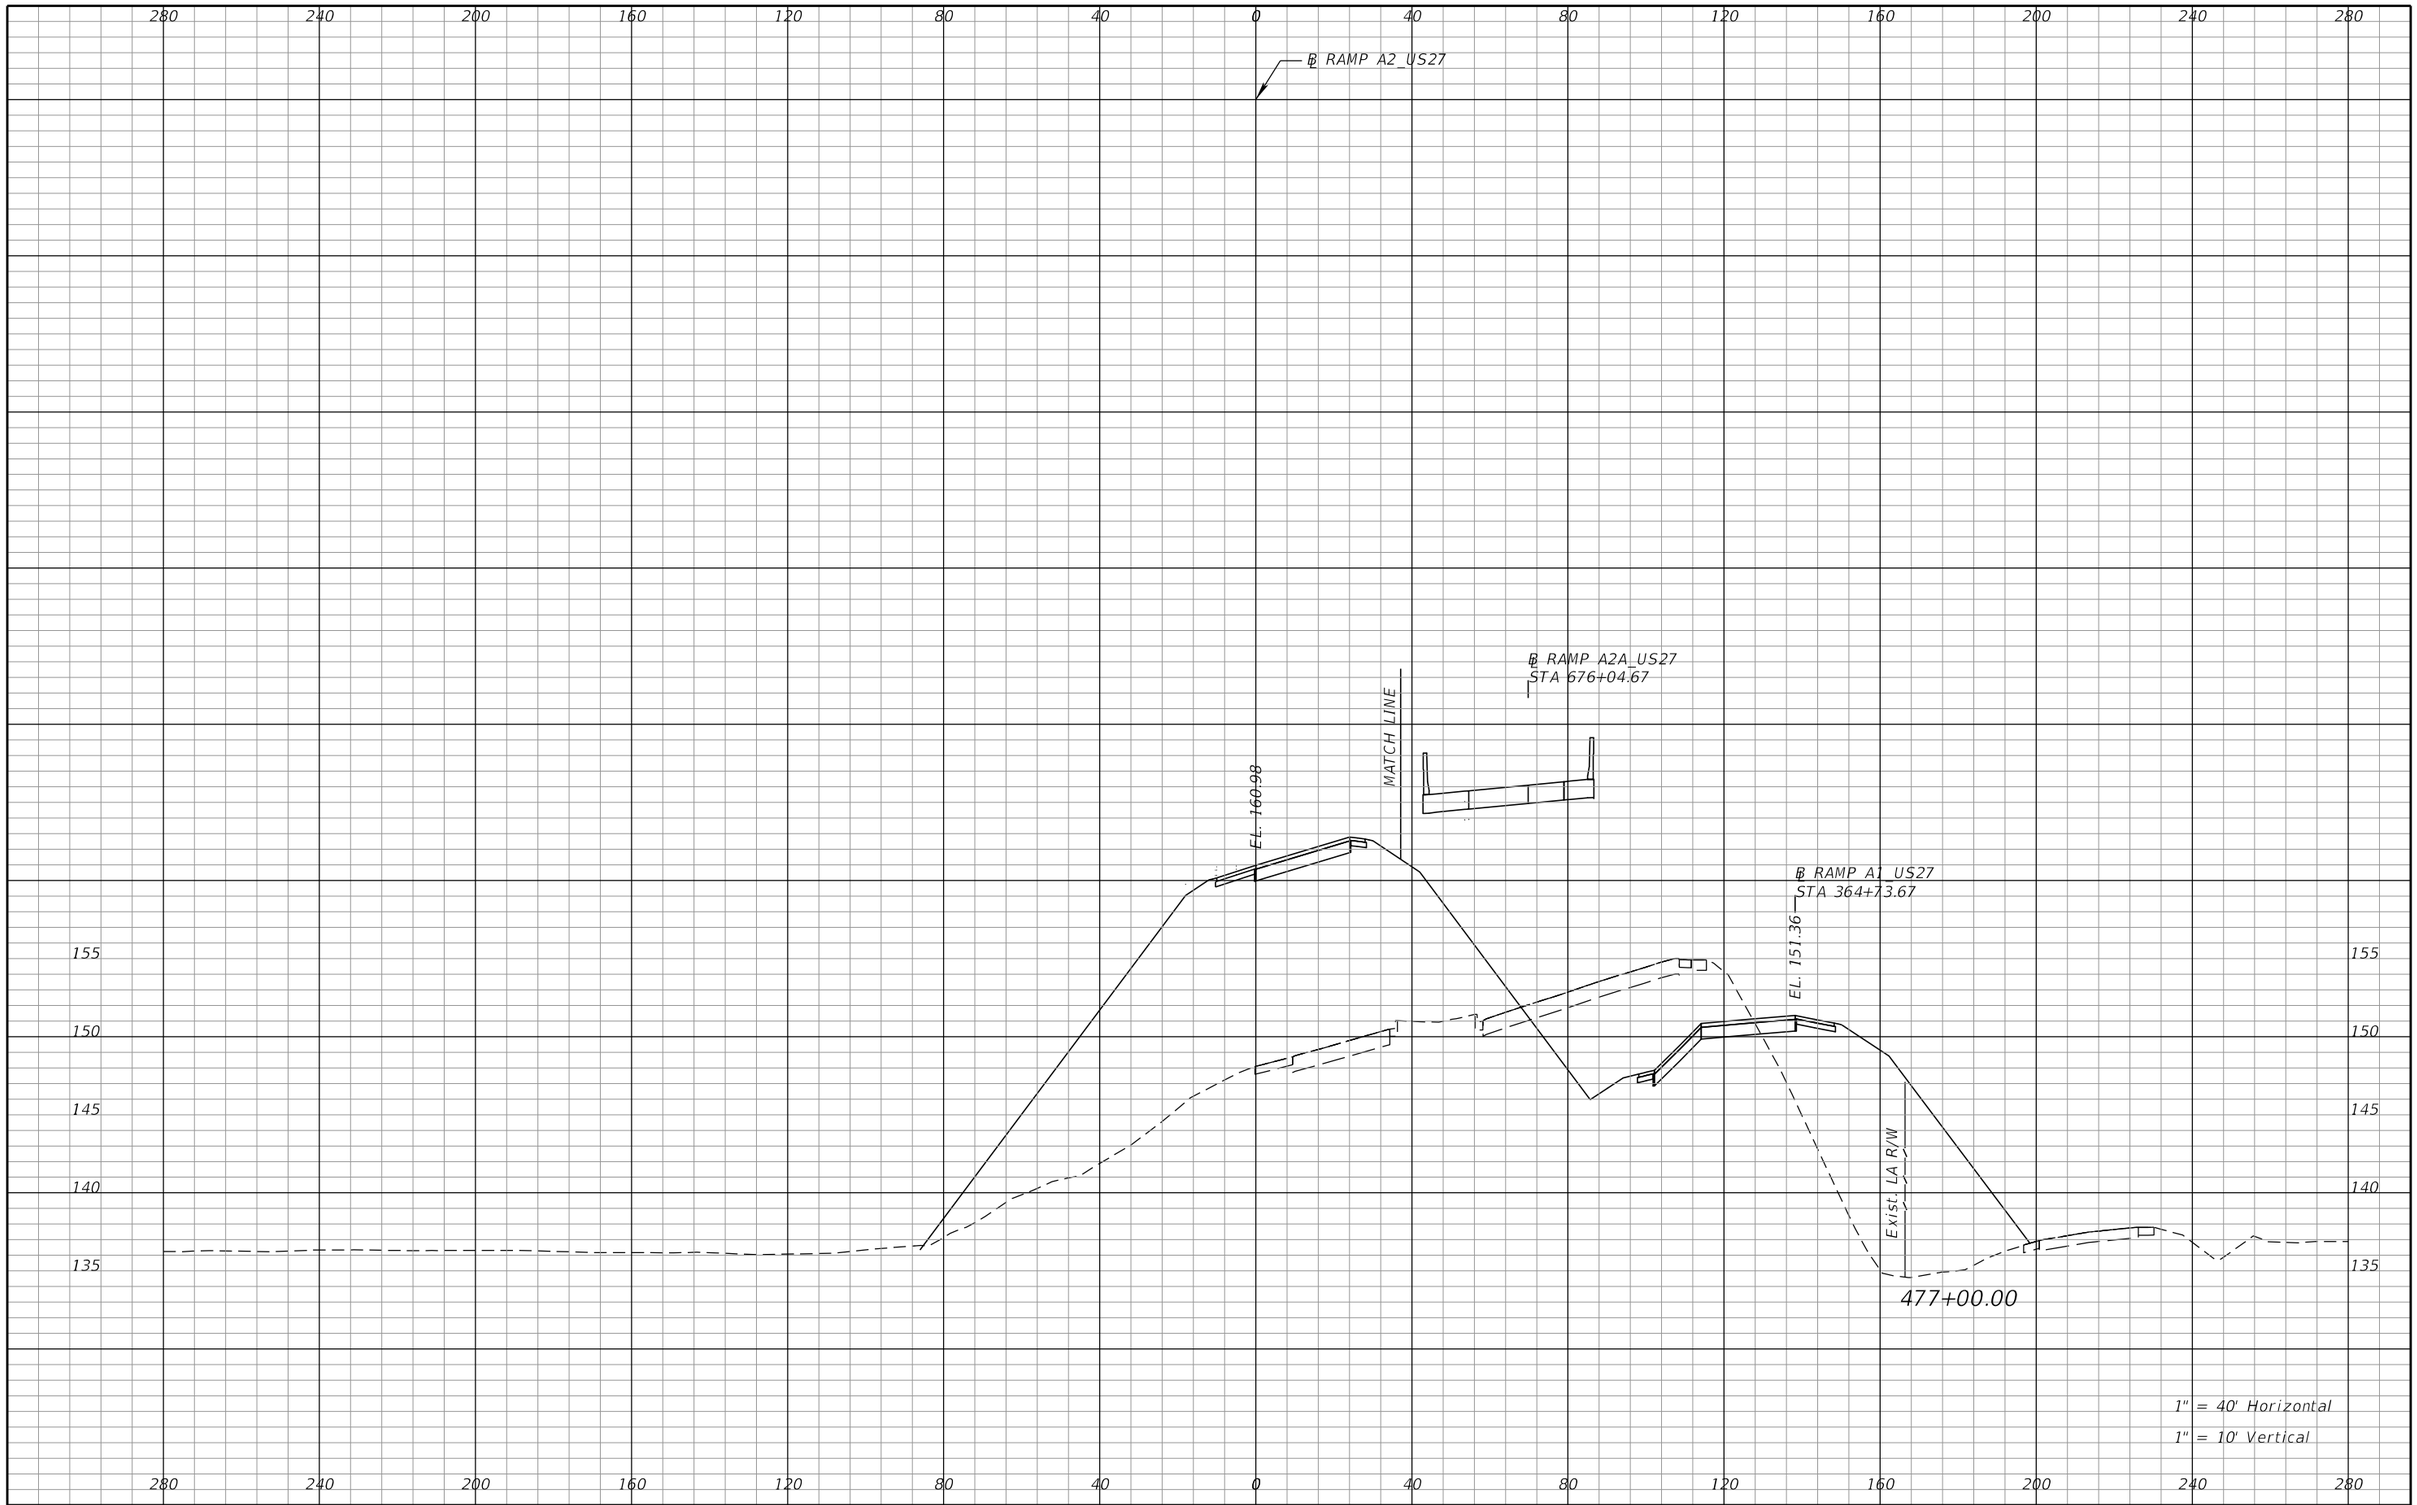

REVISIONS			
DATE	DESCRIPTION	DATE	DESCRIPTION

DEWBERRY ENGINEERS INC.
800 NORTH MAGNOLIA AVENUE, SUITE 1000
ORLANDO, FL 32803
CERTIFICATE OF AUTHORIZATION 8794

STATE OF FLORIDA
DEPARTMENT OF TRANSPORTATION


ROAD NO.	COUNTY	FINANCIAL PROJECT ID
SR 400	POLK	201210-3-52-1

RAMP A2
CROSS SECTIONS

SHEET NO. 472

PRELIMINARY: NOT FOR CONSTRUCTION

cfraser 3/10/2017 11:00:03 AM c:\pwworking\aecom_na\cfraser\dms28180\RDXSRD01_SEGA_RAMPA2.DGN

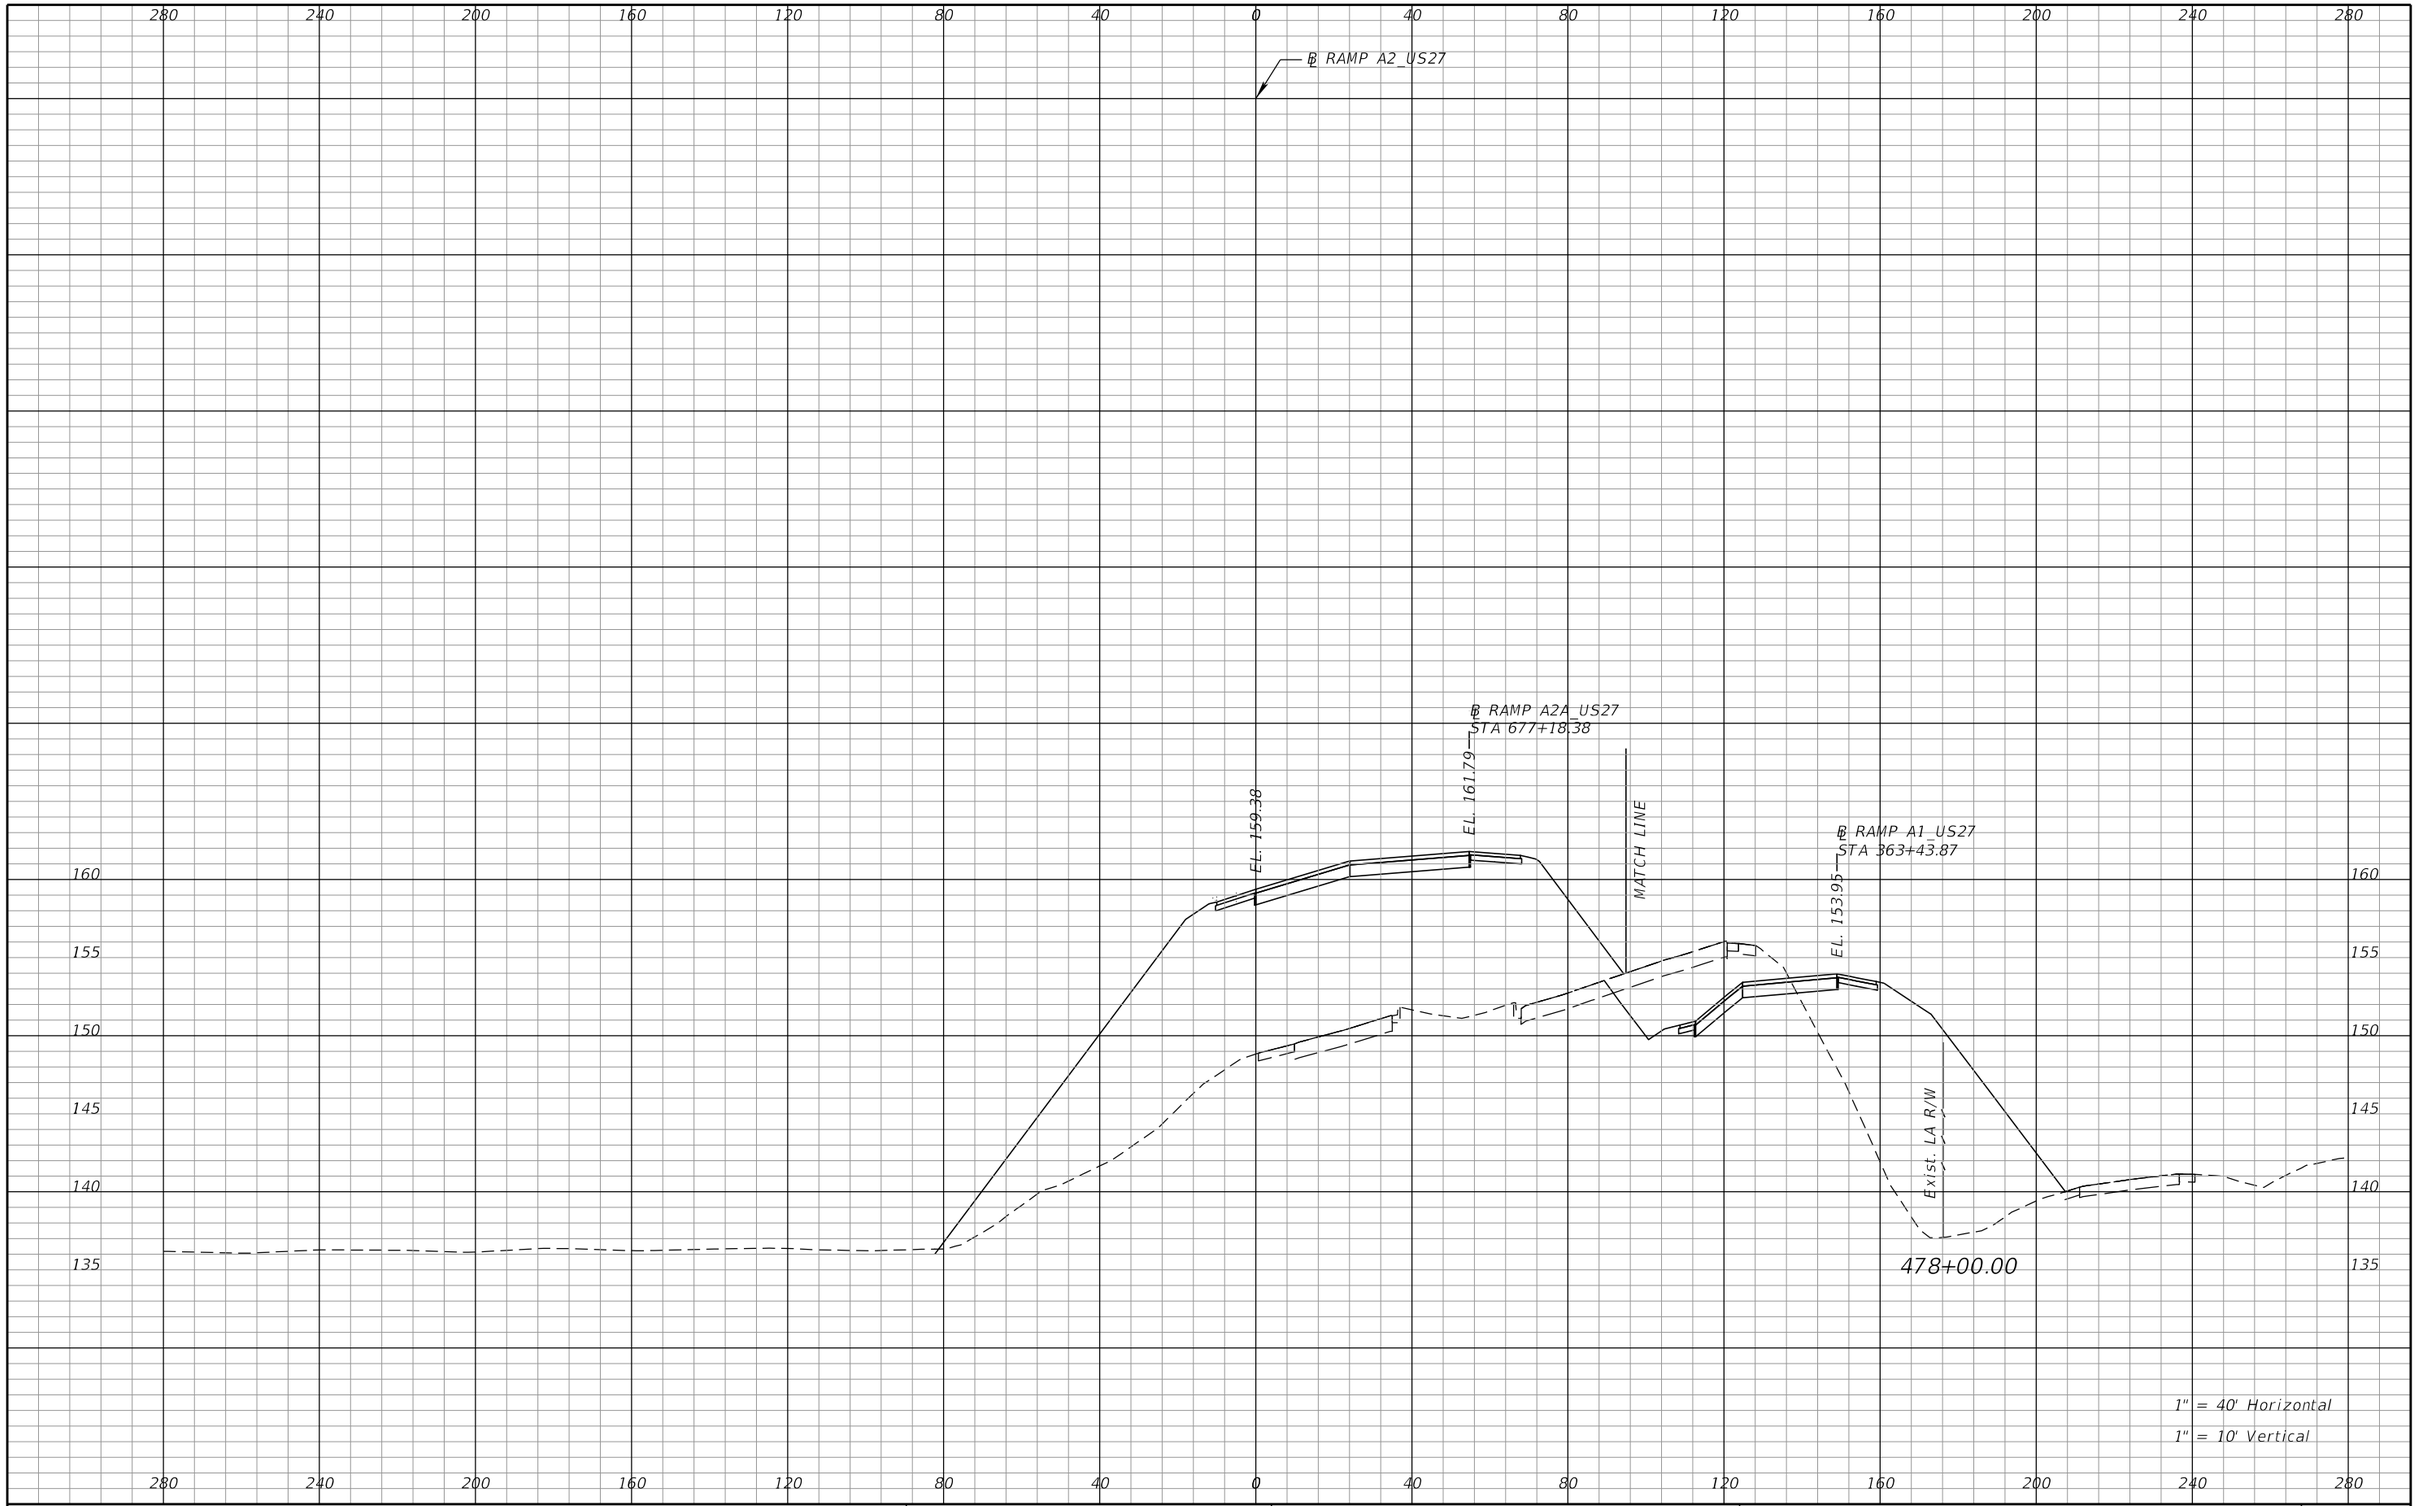

REVISIONS			
DATE	DESCRIPTION	DATE	DESCRIPTION

DEWBERRY ENGINEERS INC.
800 NORTH MAGNOLIA AVENUE, SUITE 1000
ORLANDO, FL 32803
CERTIFICATE OF AUTHORIZATION 8794

STATE OF FLORIDA
DEPARTMENT OF TRANSPORTATION


ROAD NO.	COUNTY	FINANCIAL PROJECT ID
SR 400	POLK	201210-3-52-1

RAMP A2
CROSS SECTIONS

SHEET NO. 473

PRELIMINARY: NOT FOR CONSTRUCTION

cfraser 3/10/2017 11:00:03 AM c:\pwworking\aecom_na\cfraser\dms28180\RDXSRD01_SEGA_RAMPA2.DGN

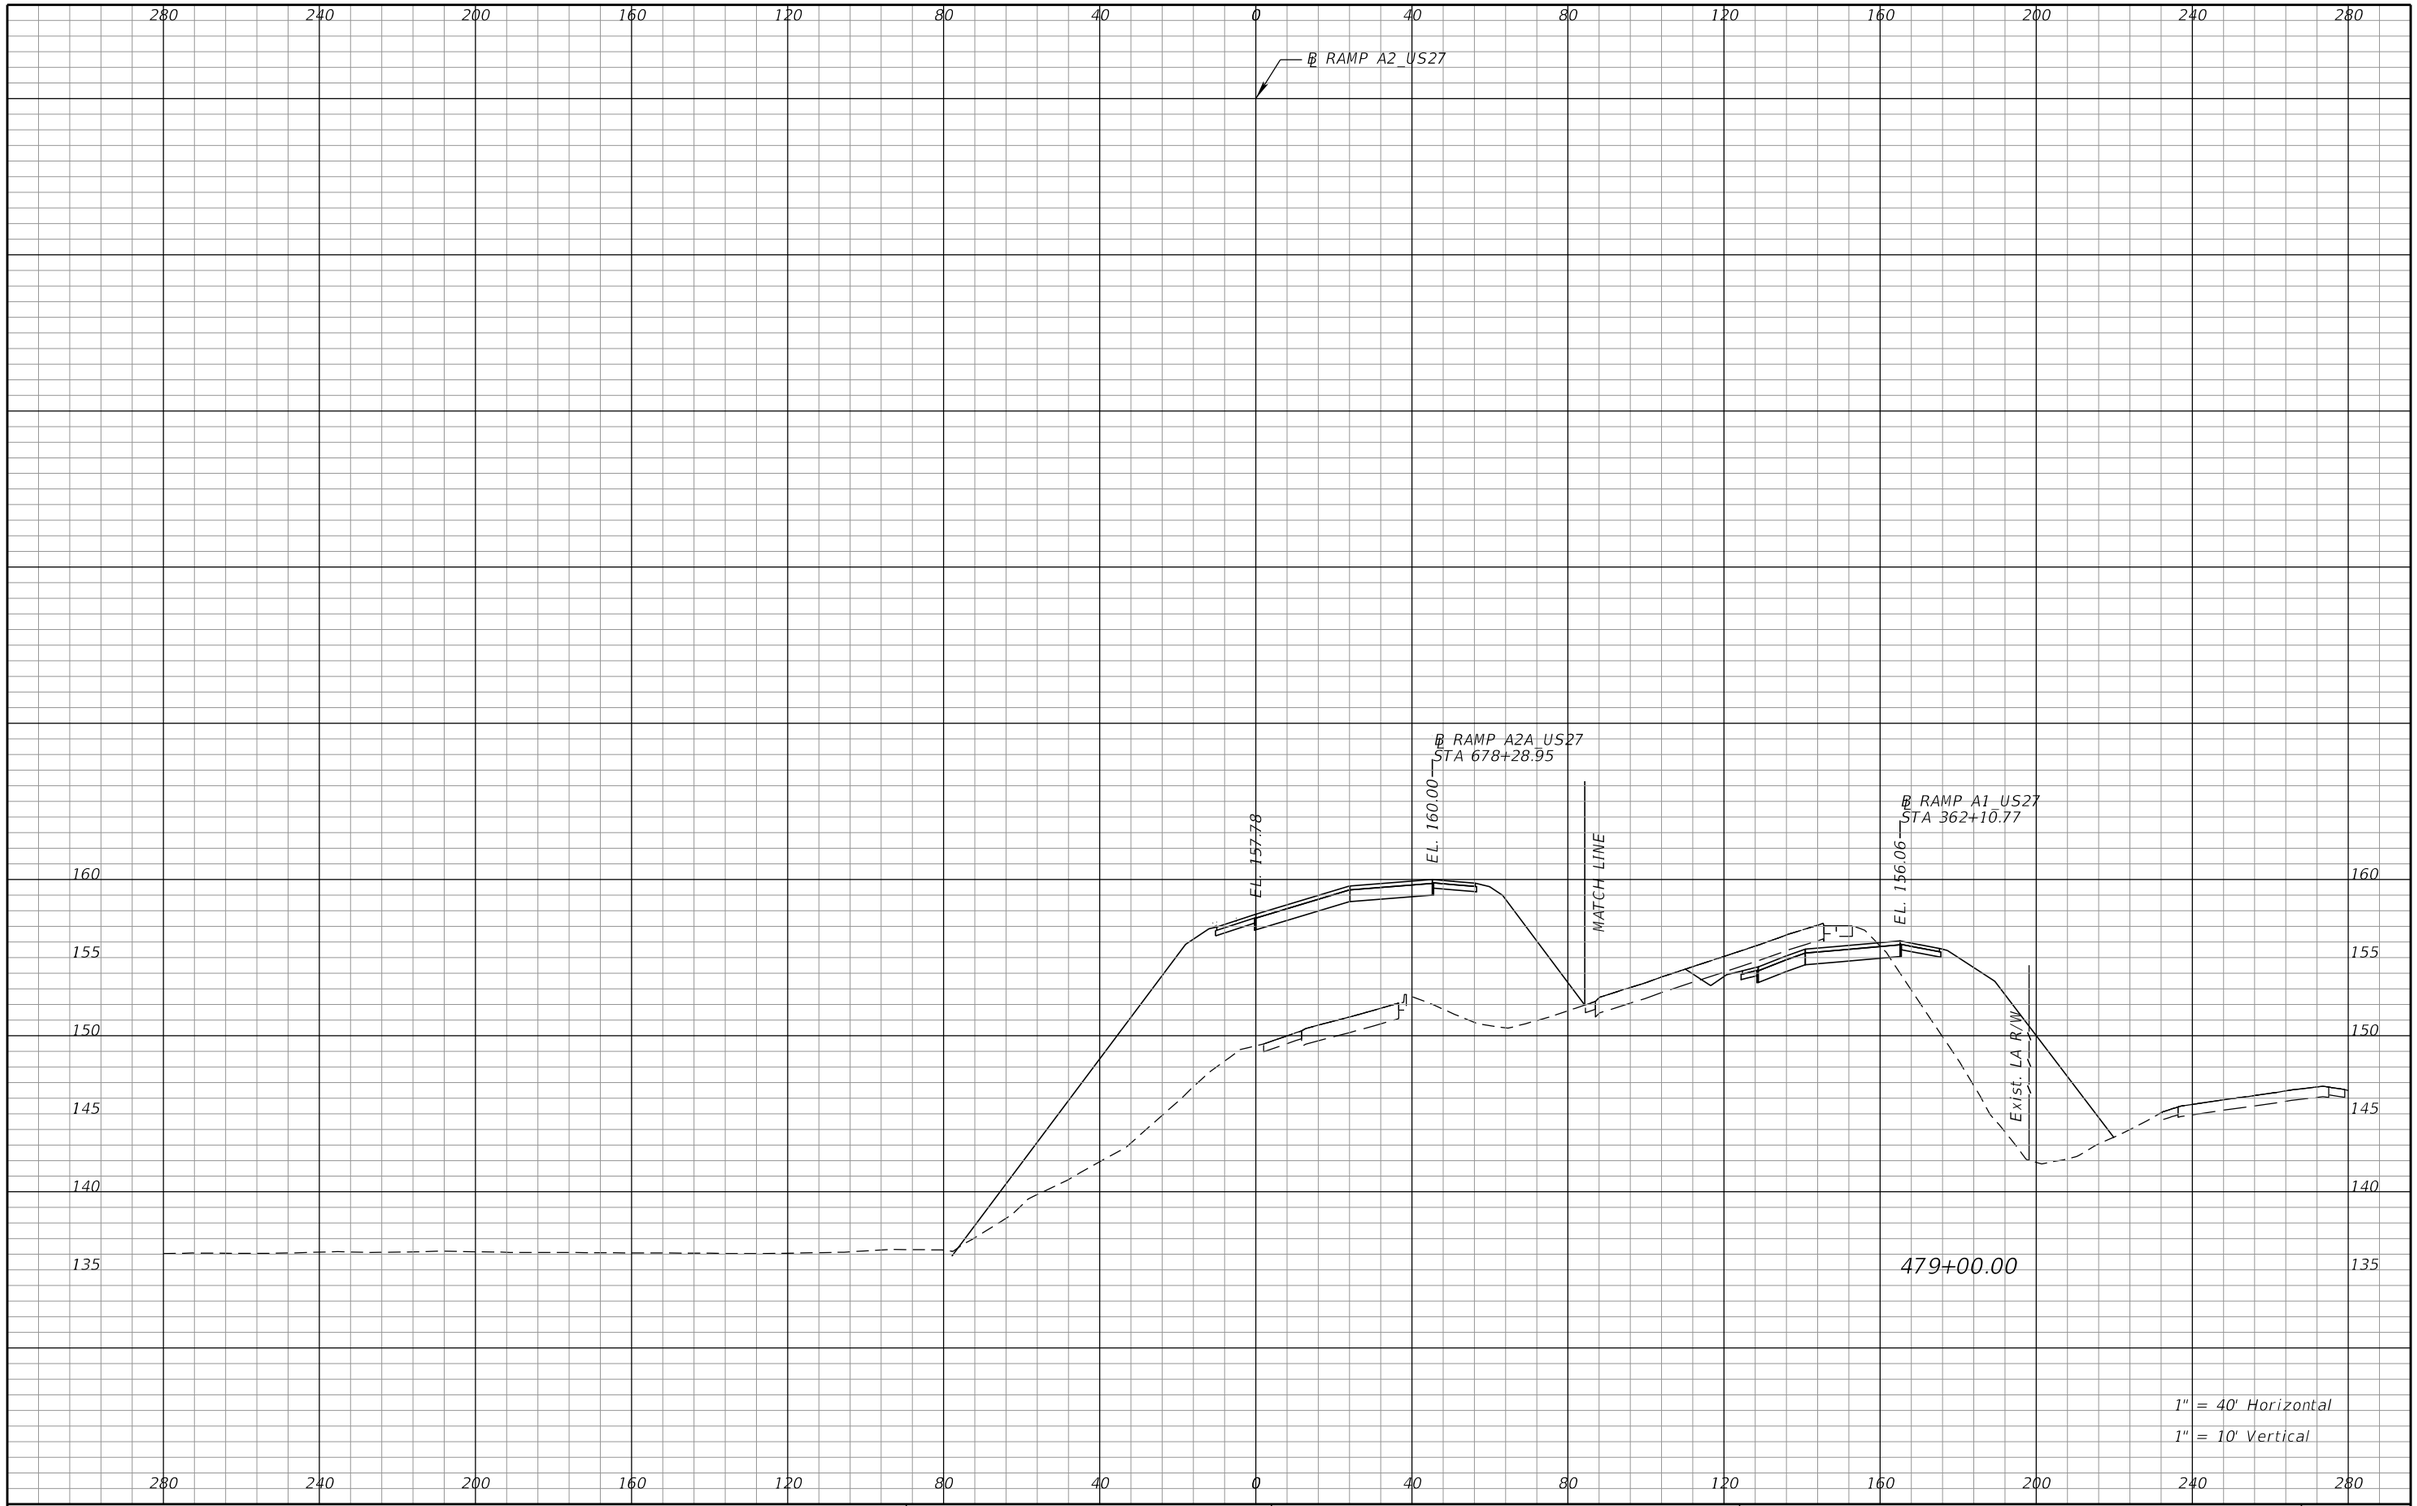

REVISIONS			
DATE	DESCRIPTION	DATE	DESCRIPTION

DEWBERRY ENGINEERS INC.
800 NORTH MAGNOLIA AVENUE, SUITE 1000
ORLANDO, FL 32803
CERTIFICATE OF AUTHORIZATION 8794

STATE OF FLORIDA
DEPARTMENT OF TRANSPORTATION


ROAD NO.	COUNTY	FINANCIAL PROJECT ID
SR 400	POLK	201210-3-52-1

RAMP A2
CROSS SECTIONS

SHEET NO. 474

PRELIMINARY: NOT FOR CONSTRUCTION

cfraser 3/10/2017 11:00:03 AM c:\pwworking\aecom_na\cfraser\dms28180\RDXSRD01_SEGA_RAMPA2.DGN

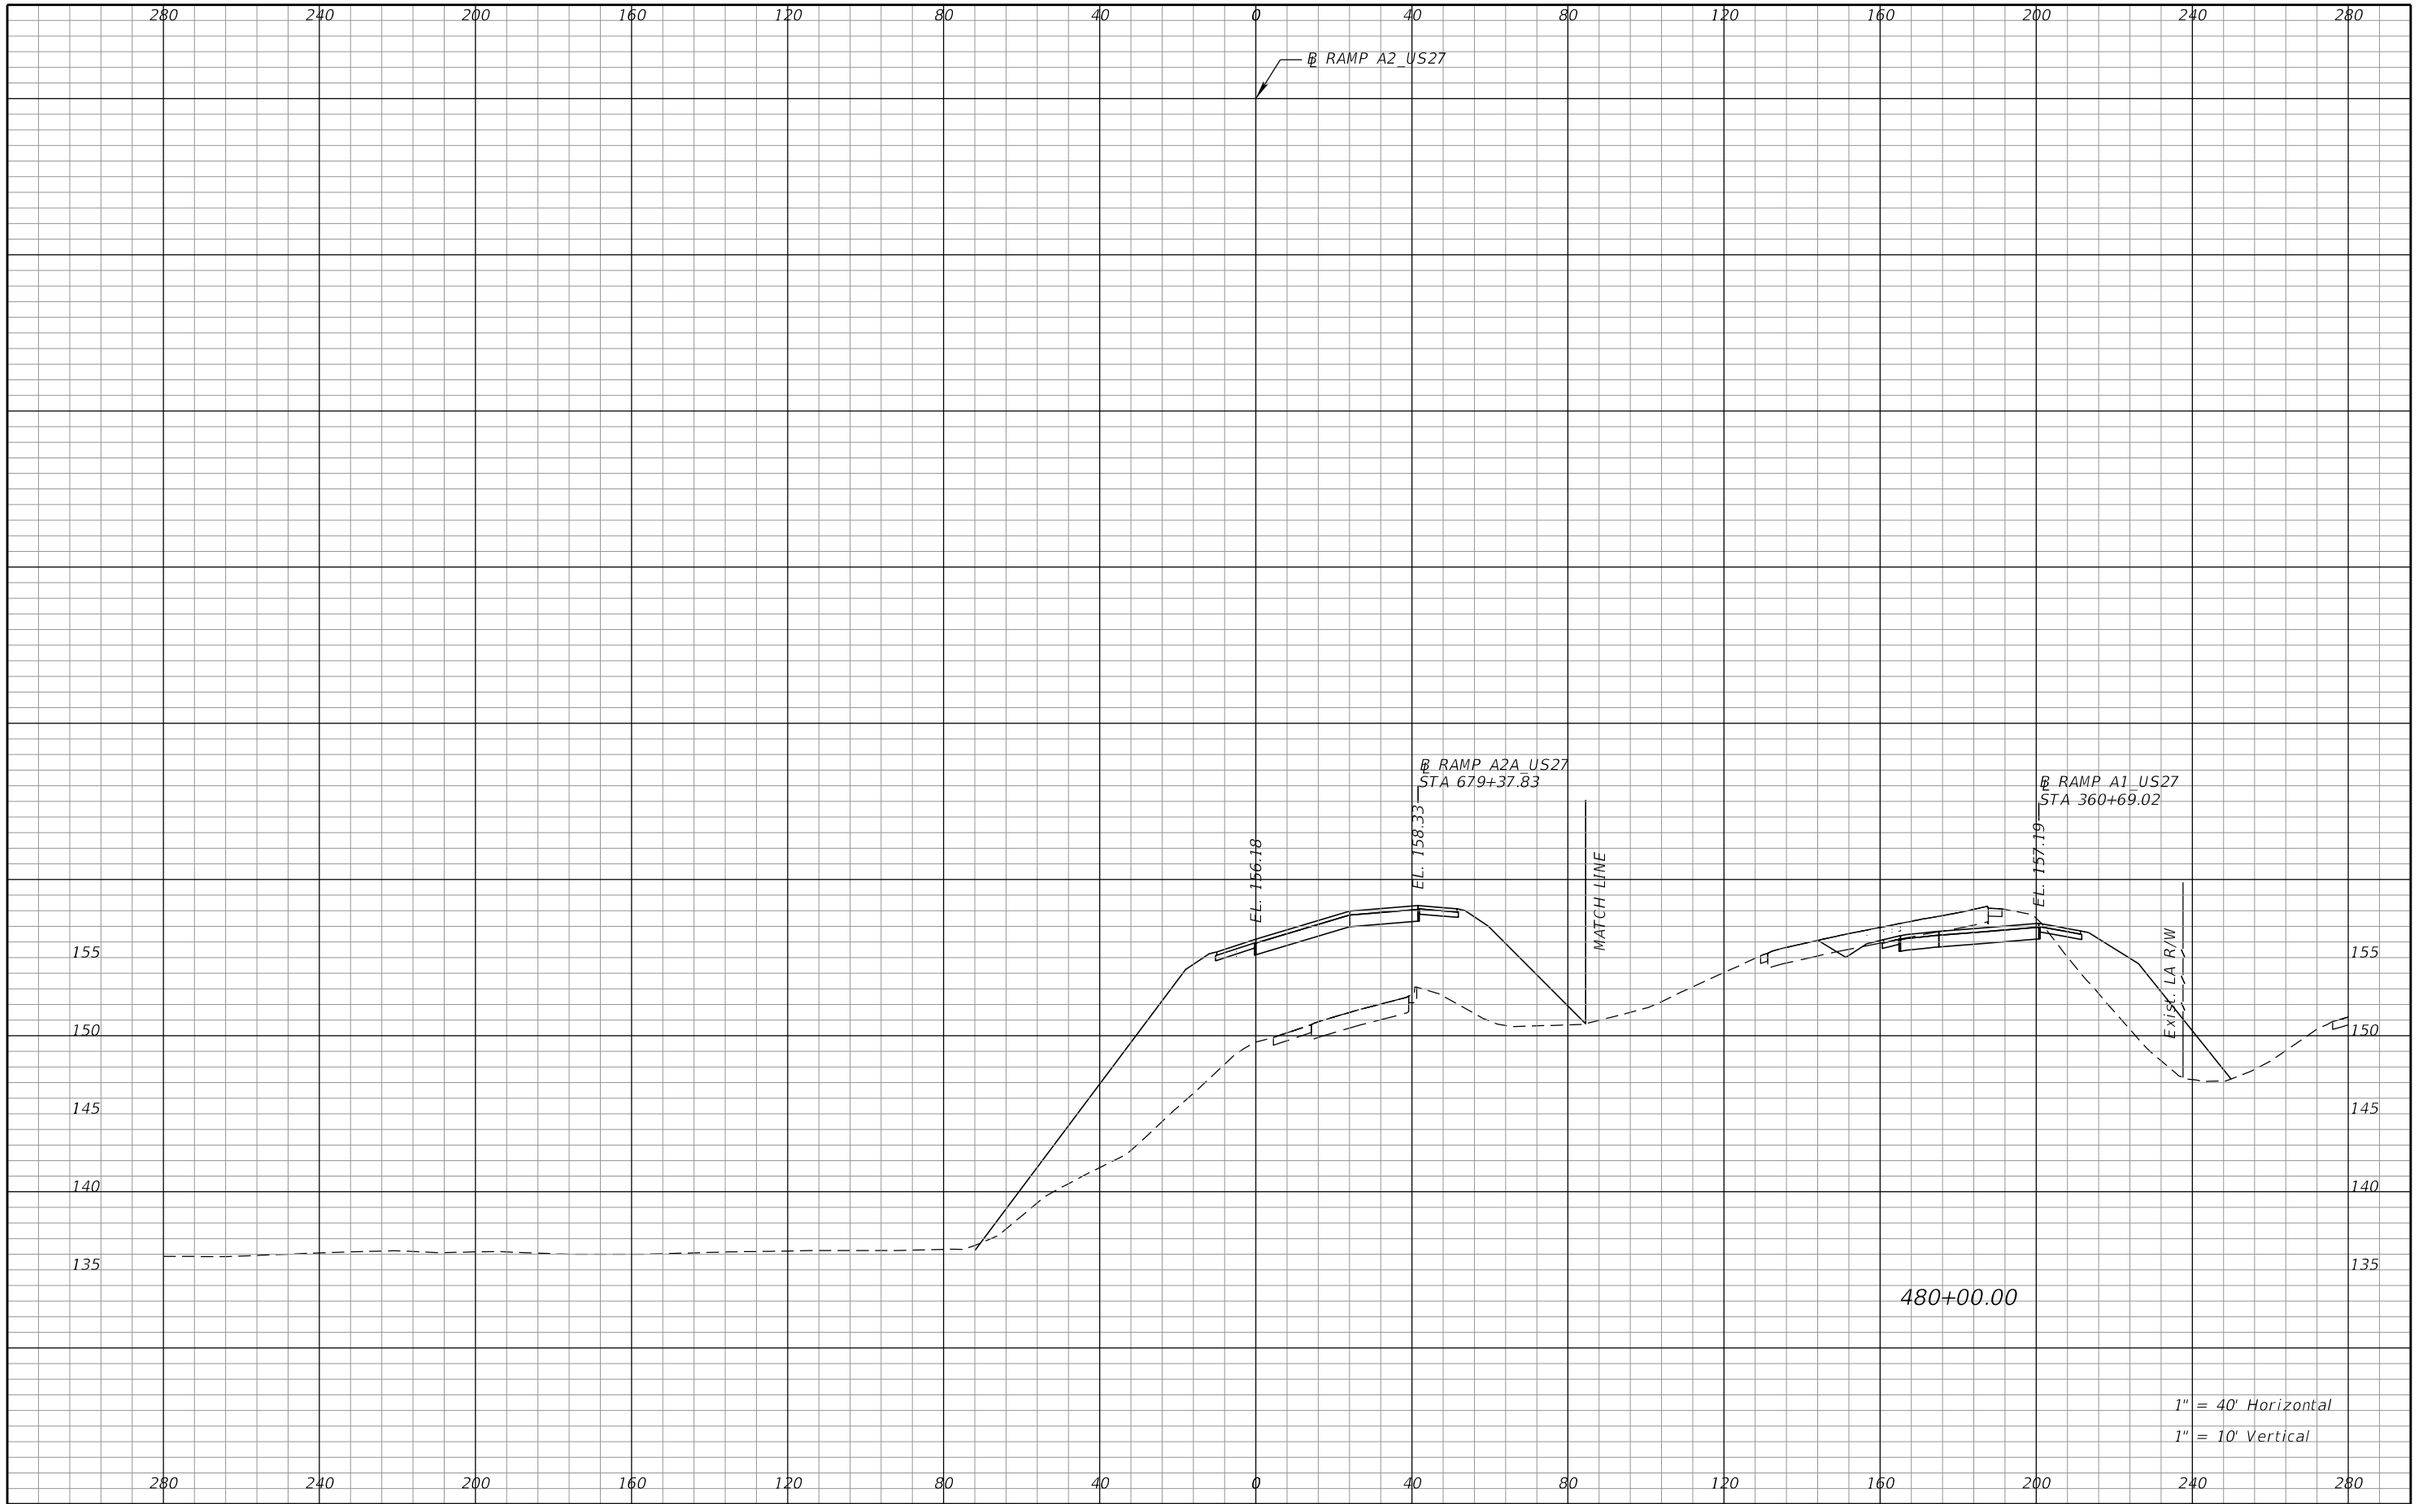

REVISIONS			
DATE	DESCRIPTION	DATE	DESCRIPTION

DEWBERRY ENGINEERS INC.
800 NORTH MAGNOLIA AVENUE, SUITE 1000
ORLANDO, FL 32803
CERTIFICATE OF AUTHORIZATION 8794

STATE OF FLORIDA
DEPARTMENT OF TRANSPORTATION


ROAD NO.	COUNTY	FINANCIAL PROJECT ID
SR 400	POLK	201210-3-52-1

RAMP A2
CROSS SECTIONS

SHEET NO. 475

PRELIMINARY: NOT FOR CONSTRUCTION

cfraser 3/10/2017 11:00:03 AM c:\pwworking\aecom_na\cfraser\dms28180\RDXSRD01_SEGA_RAMPA2.DGN

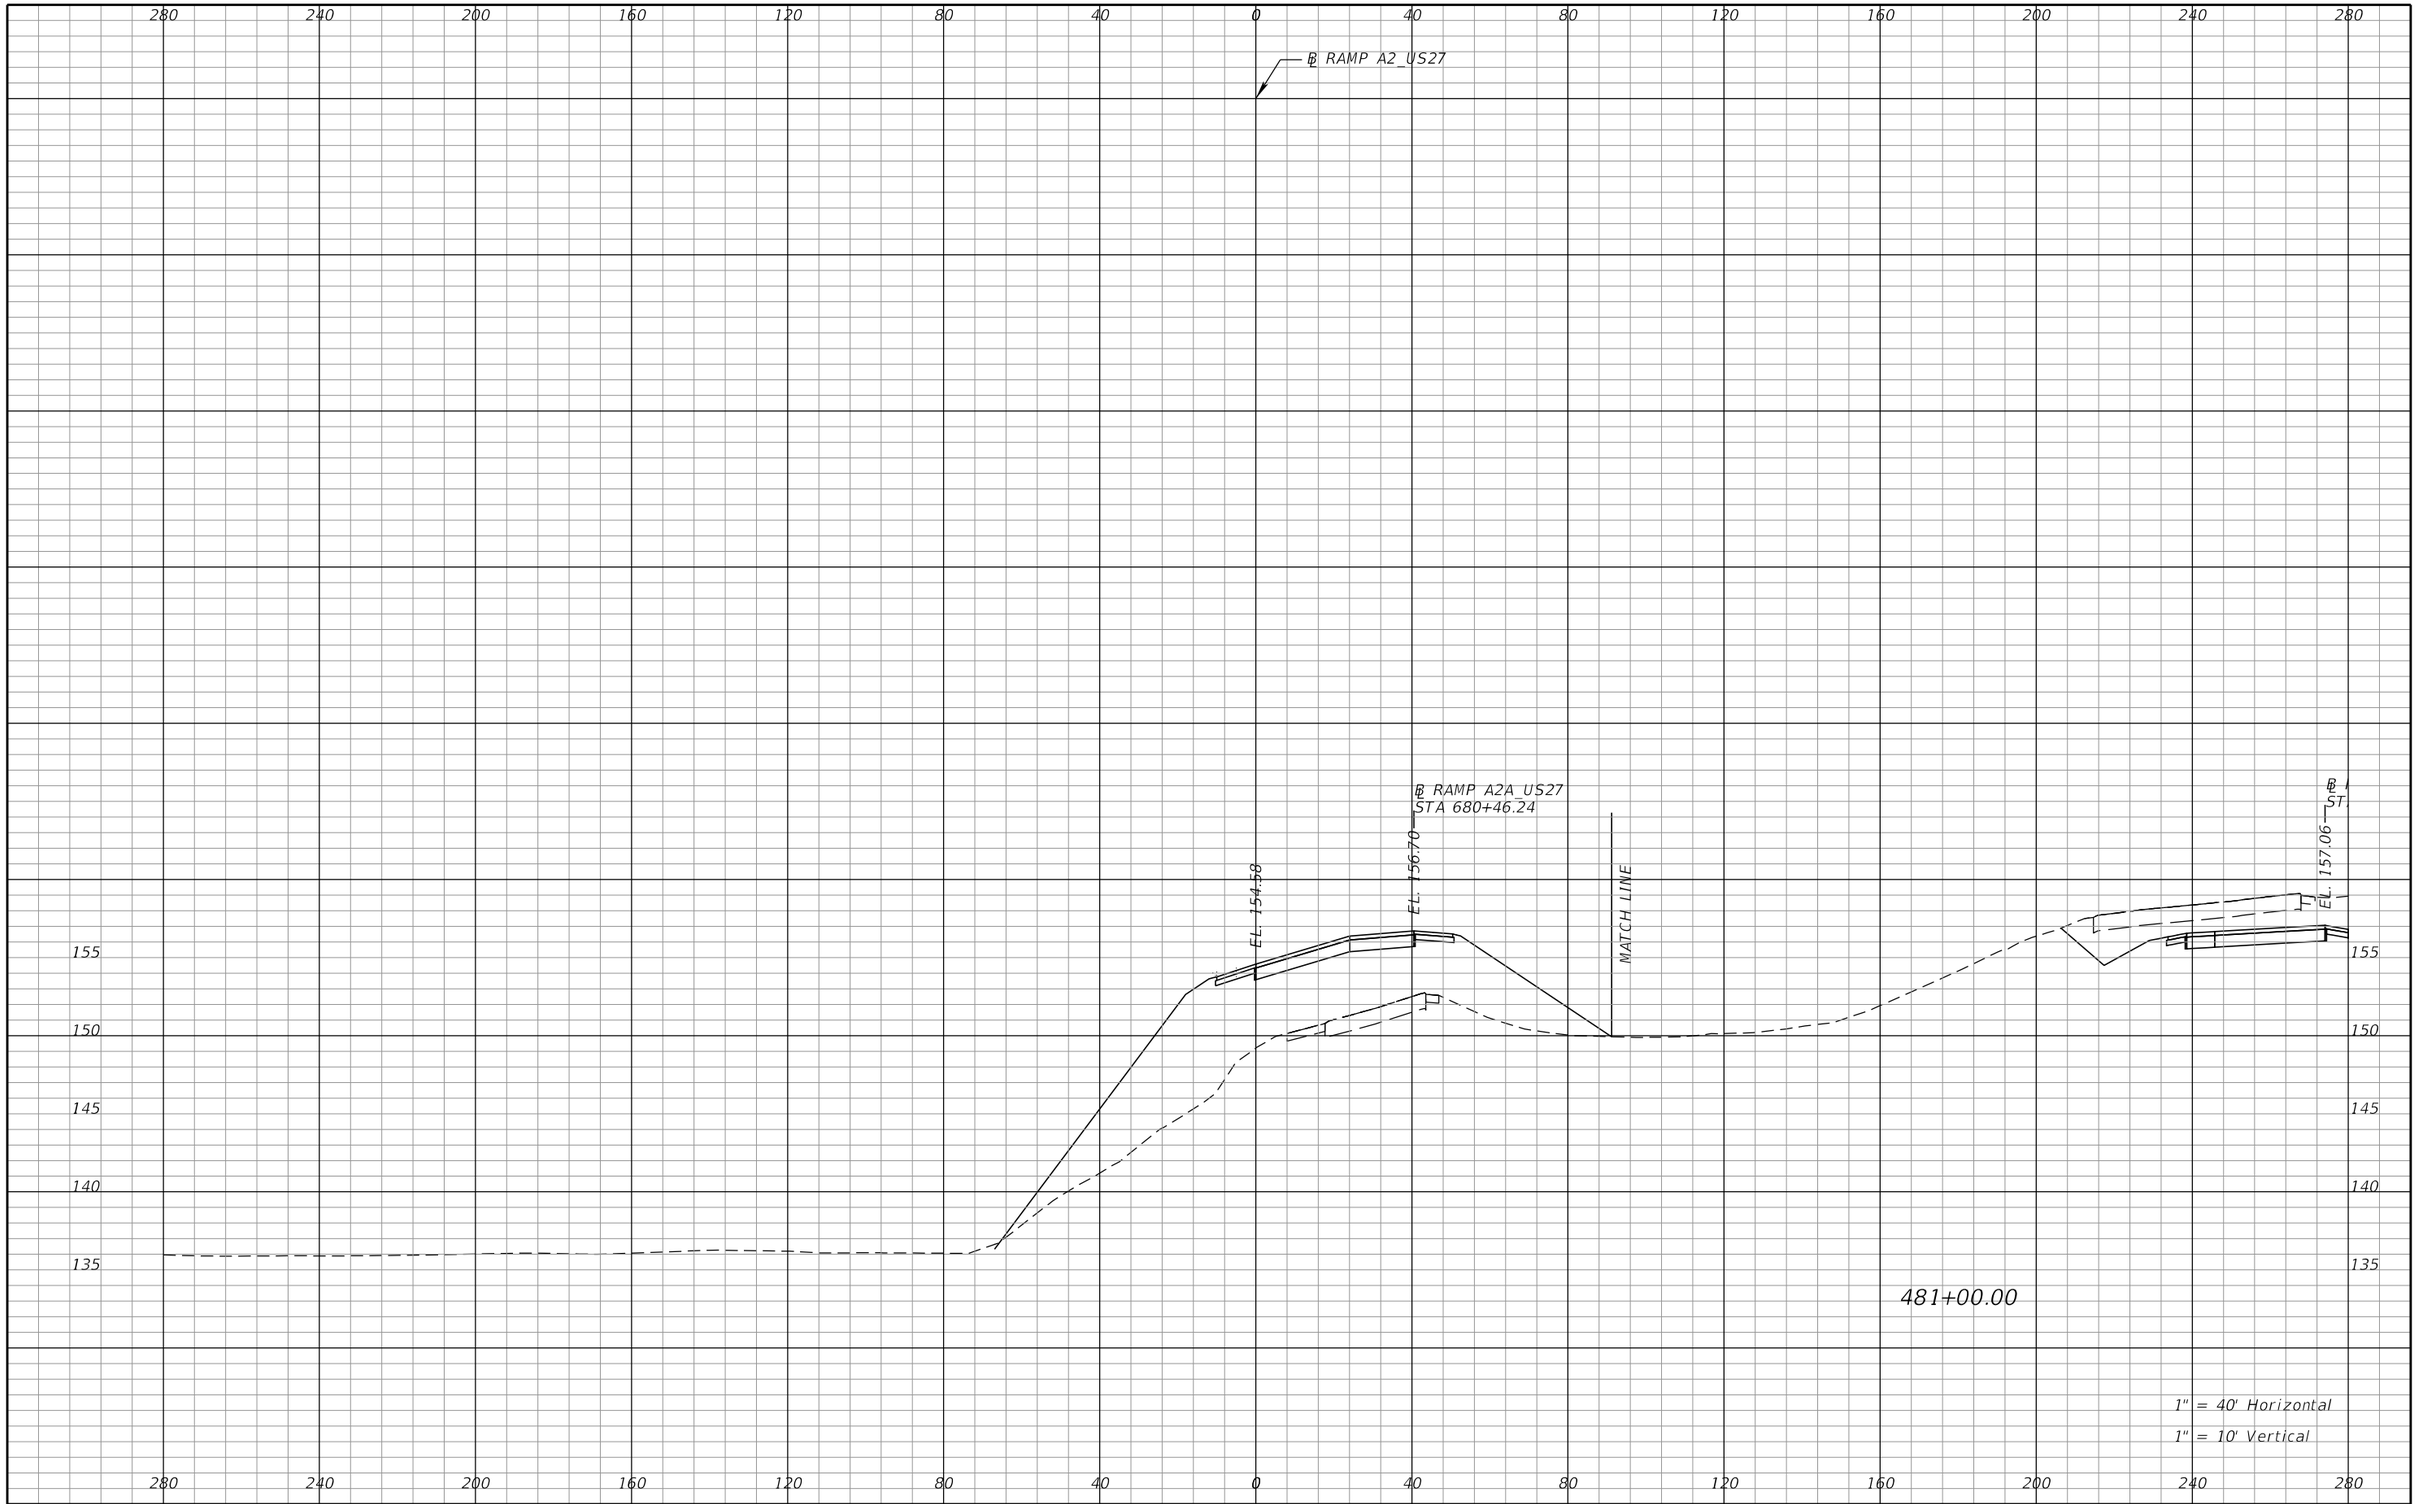

REVISIONS			
DATE	DESCRIPTION	DATE	DESCRIPTION

DEWBERRY ENGINEERS INC.
800 NORTH MAGNOLIA AVENUE, SUITE 1000
ORLANDO, FL 32803
CERTIFICATE OF AUTHORIZATION 8794


STATE OF FLORIDA
DEPARTMENT OF TRANSPORTATION

ROAD NO.	COUNTY	FINANCIAL PROJECT ID
SR 400	POLK	201210-3-52-1

RAMP A2
CROSS SECTIONS

SHEET NO. 476

PRELIMINARY: NOT FOR CONSTRUCTION

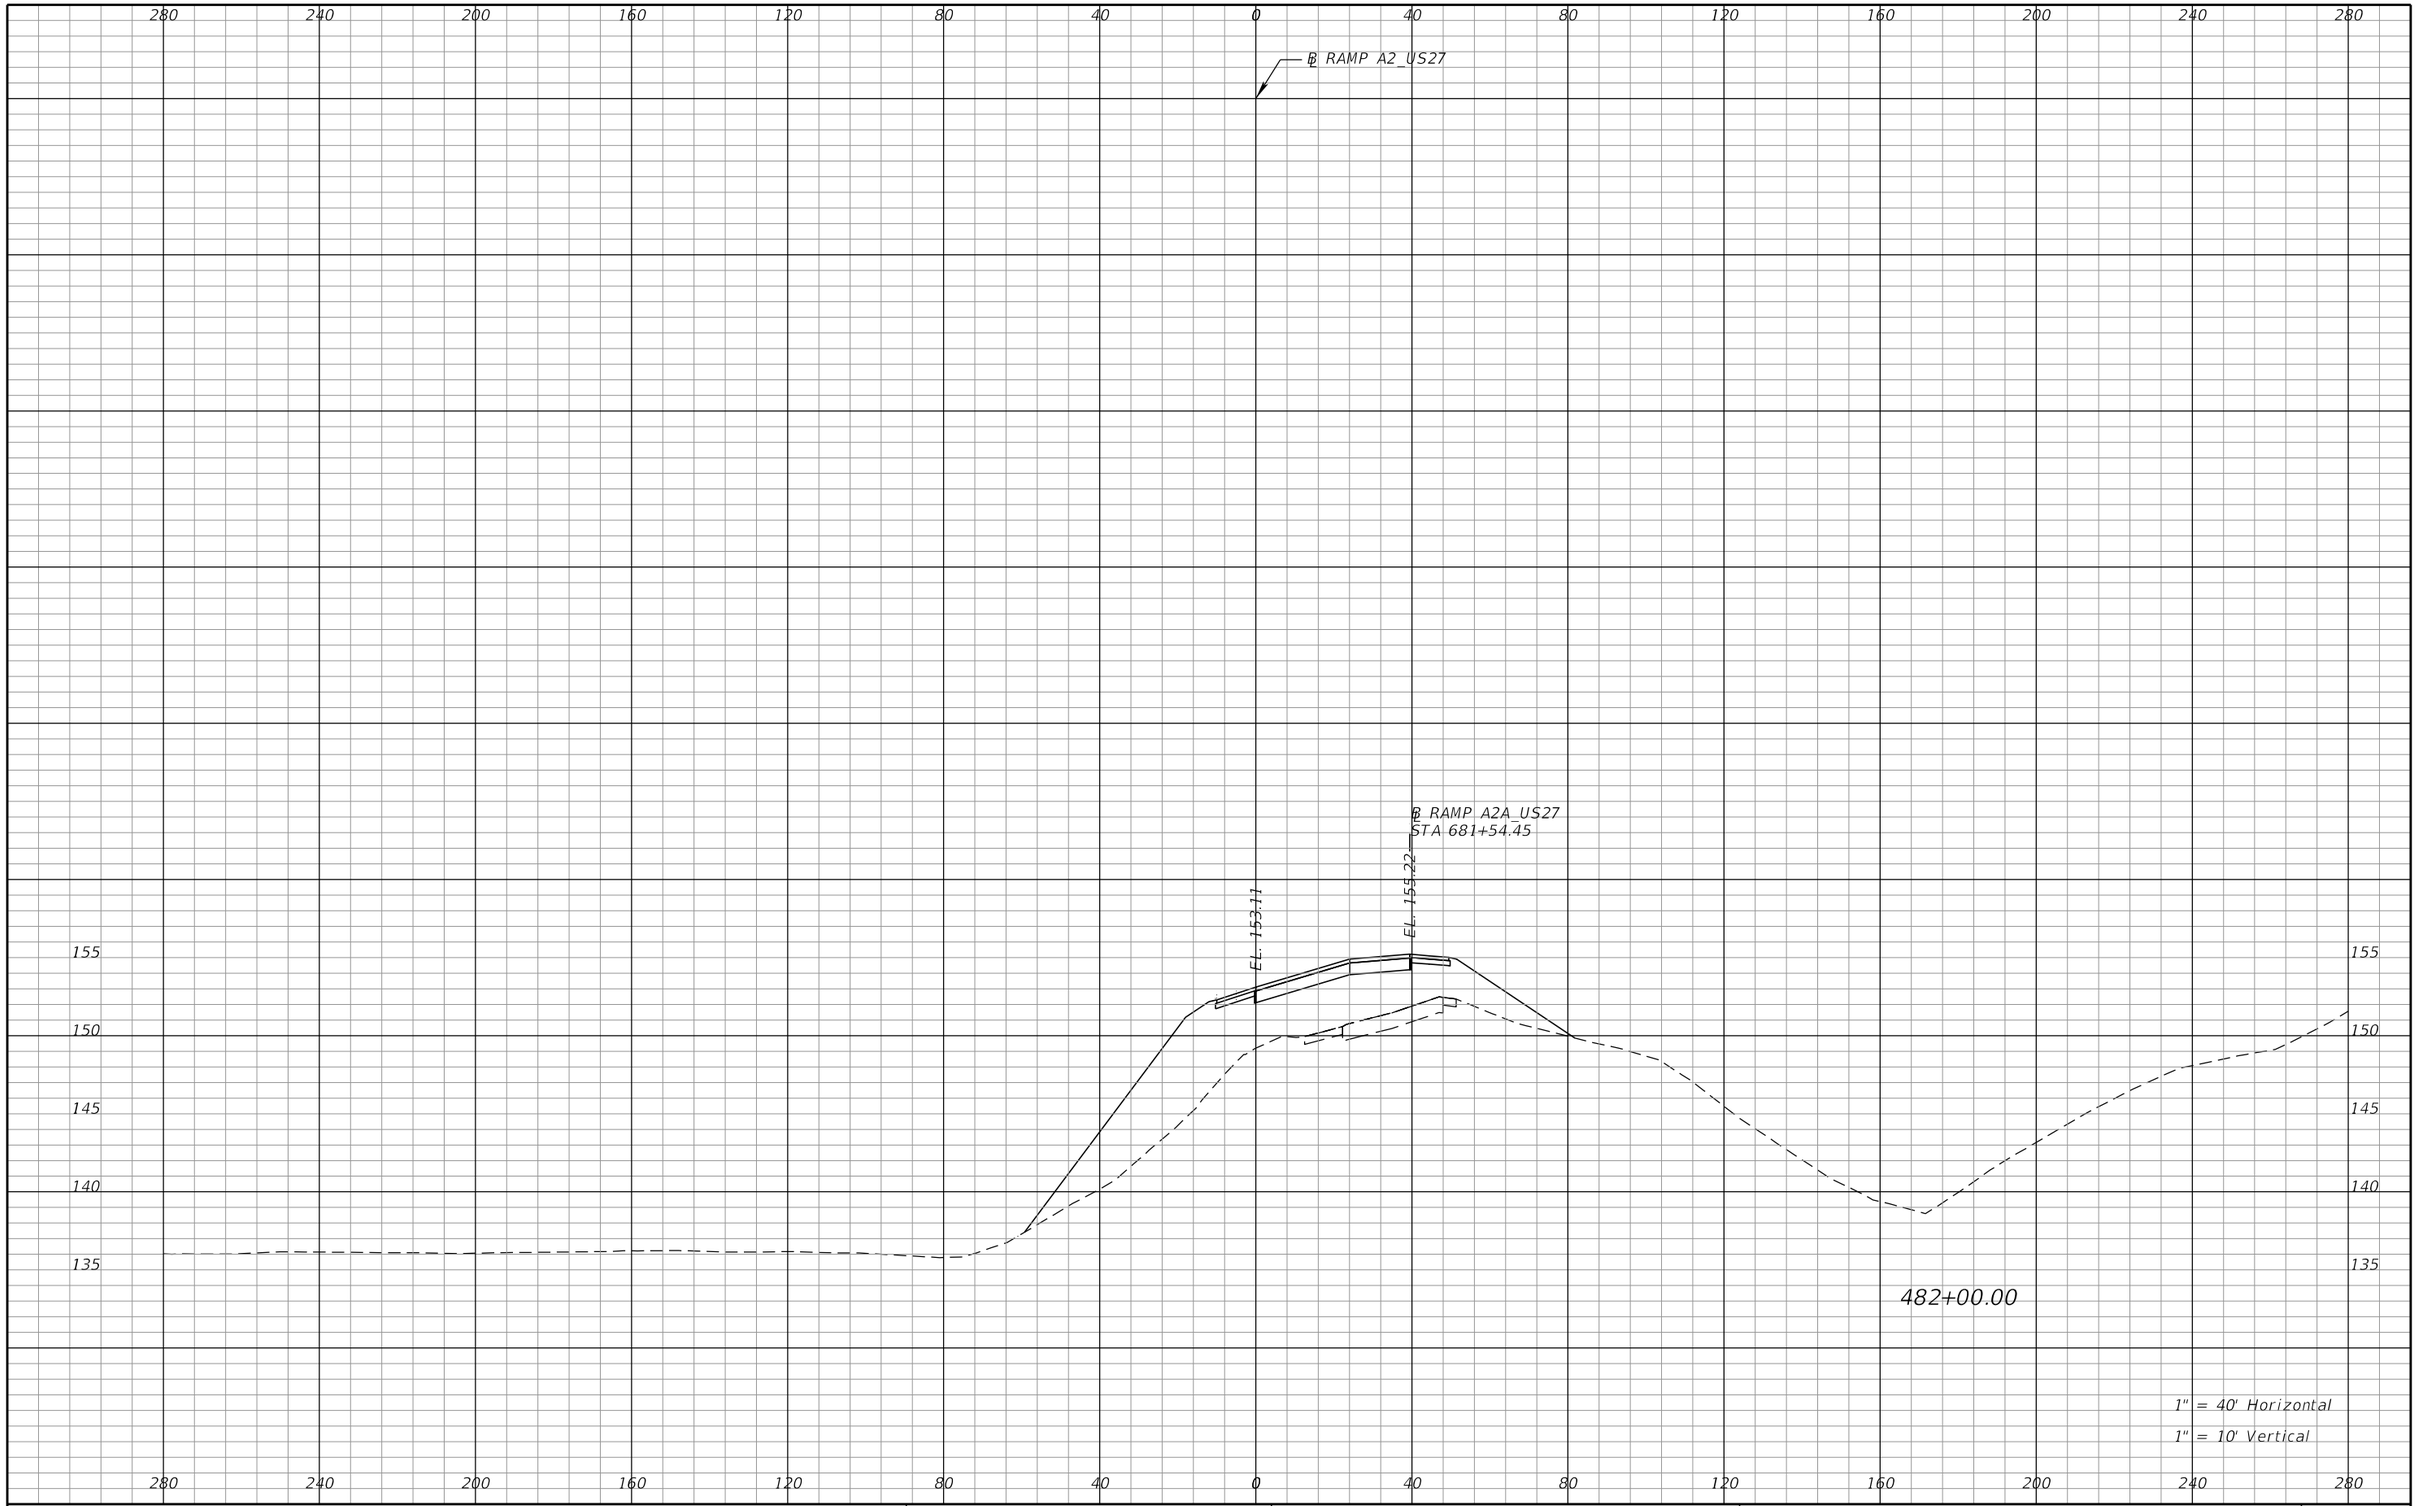

REVISIONS			
DATE	DESCRIPTION	DATE	DESCRIPTION

DEWBERRY ENGINEERS INC.
800 NORTH MAGNOLIA AVENUE, SUITE 1000
ORLANDO, FL 32803
CERTIFICATE OF AUTHORIZATION 8794

STATE OF FLORIDA
DEPARTMENT OF TRANSPORTATION


ROAD NO.	COUNTY	FINANCIAL PROJECT ID
SR 400	POLK	201210-3-52-1

RAMP A2
CROSS SECTIONS

SHEET NO. 477

PRELIMINARY: NOT FOR CONSTRUCTION

cfraser 3/10/2017 11:00:04 AM c:\pwworking\aecom_na\cfraser\dms28180\RDXSRD01_SEGA_RAMPA2.DGN

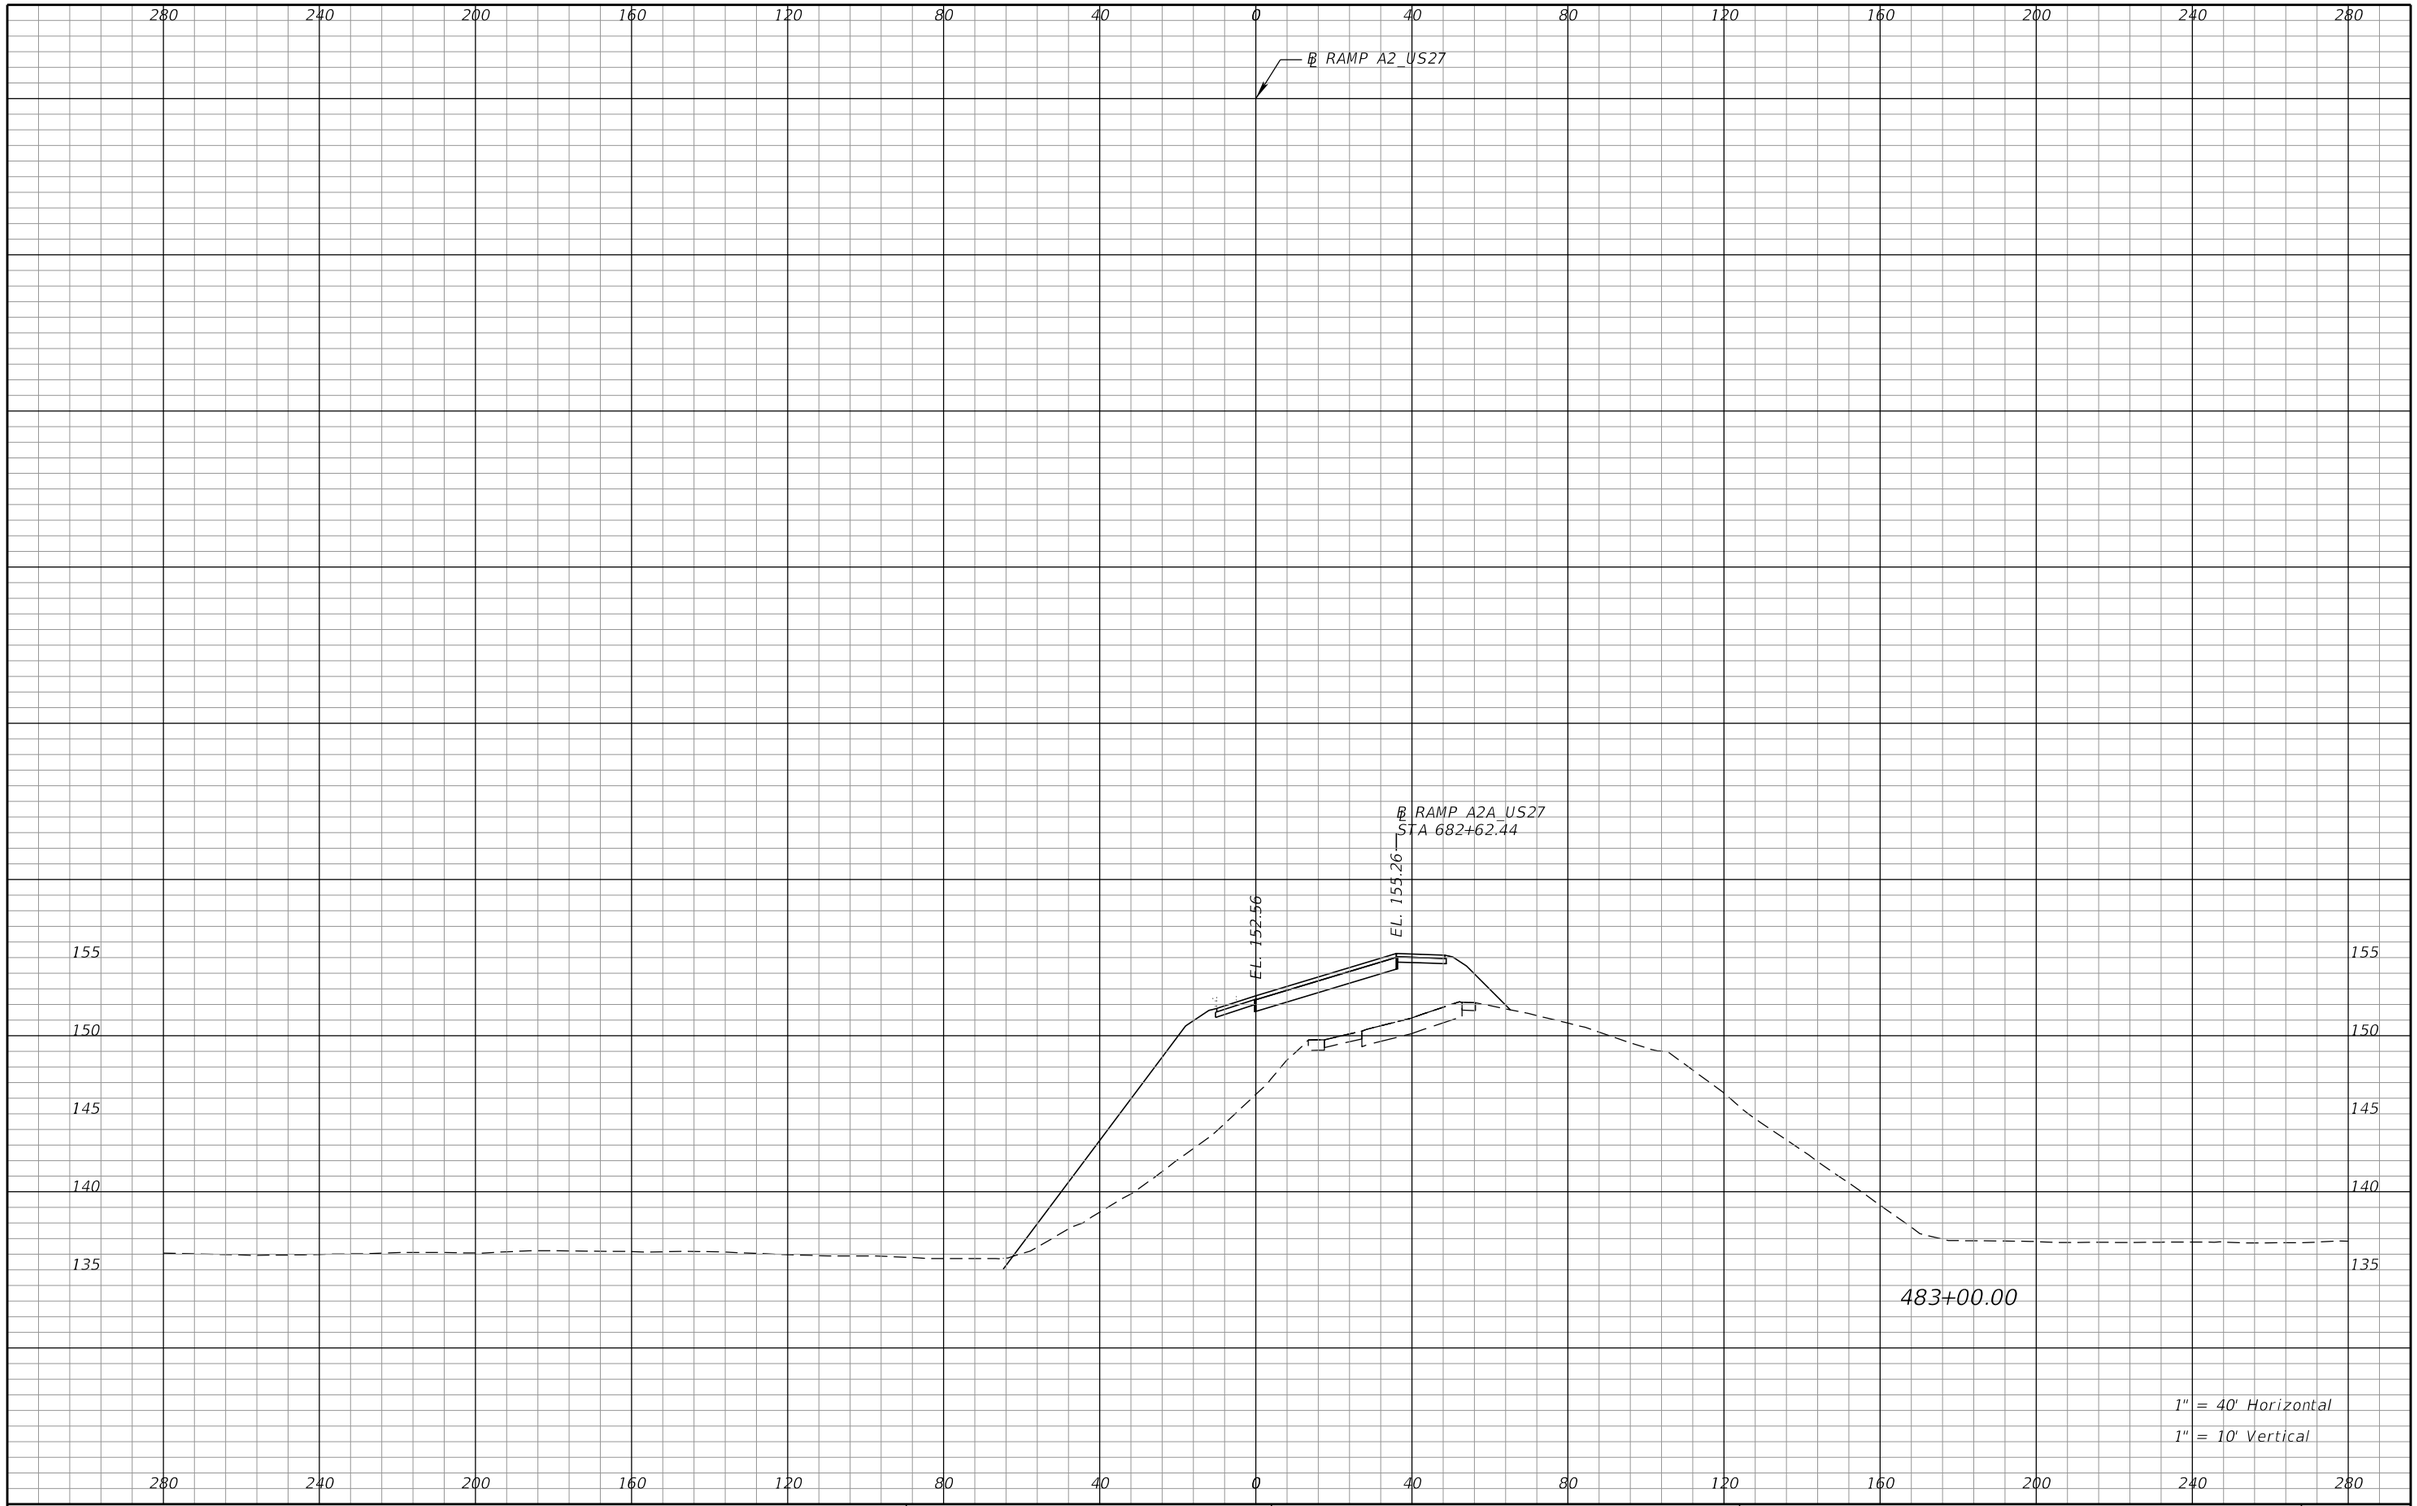

REVISIONS			
DATE	DESCRIPTION	DATE	DESCRIPTION

DEWBERRY ENGINEERS INC.
800 NORTH MAGNOLIA AVENUE, SUITE 1000
ORLANDO, FL 32803
CERTIFICATE OF AUTHORIZATION 8794

STATE OF FLORIDA
DEPARTMENT OF TRANSPORTATION


ROAD NO.	COUNTY	FINANCIAL PROJECT ID
SR 400	POLK	201210-3-52-1

RAMP A2
CROSS SECTIONS

SHEET NO. 478

PRELIMINARY: NOT FOR CONSTRUCTION

cfraser 3/10/2017 11:00:04 AM c:\pwworking\aecom_na\cfraser\dms28180\RDXSRD01_SEGA_RAMPA2.DGN

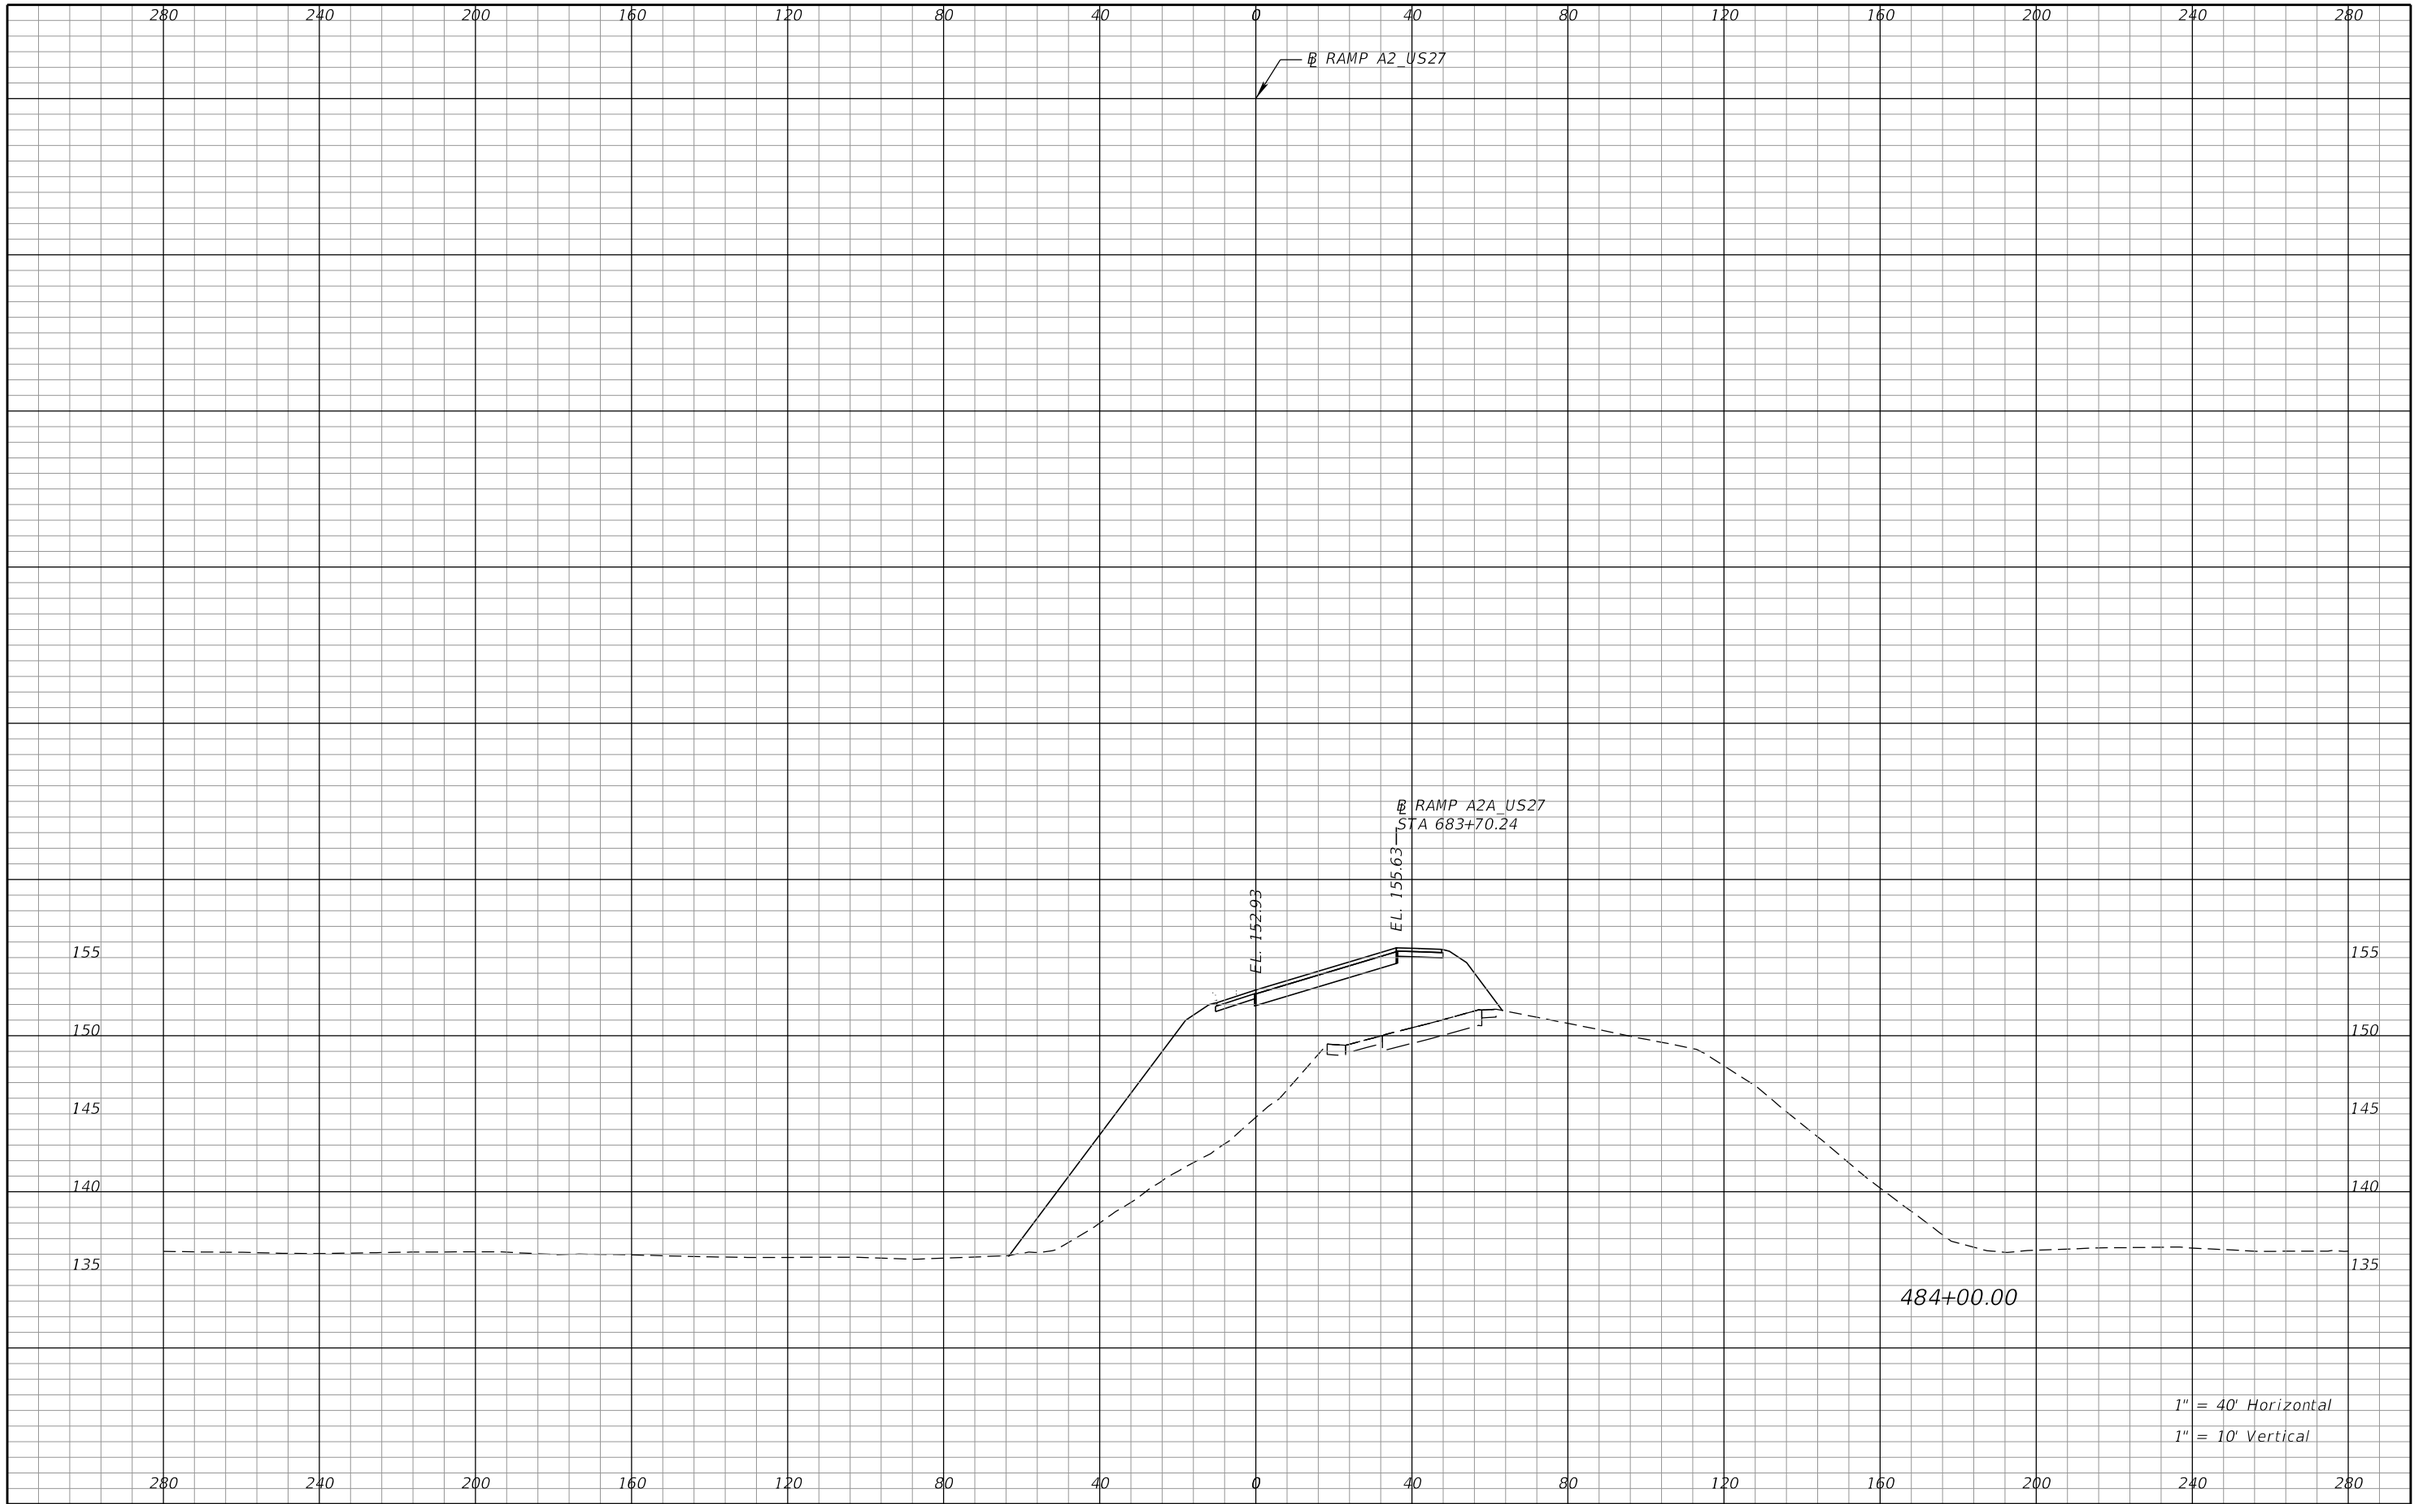

REVISIONS			
DATE	DESCRIPTION	DATE	DESCRIPTION

DEWBERRY ENGINEERS INC.
800 NORTH MAGNOLIA AVENUE, SUITE 1000
ORLANDO, FL 32803
CERTIFICATE OF AUTHORIZATION 8794

STATE OF FLORIDA
DEPARTMENT OF TRANSPORTATION


ROAD NO.	COUNTY	FINANCIAL PROJECT ID
SR 400	POLK	201210-3-52-1

RAMP A2
CROSS SECTIONS

SHEET NO. 479

PRELIMINARY: NOT FOR CONSTRUCTION

cfraser 3/10/2017 11:00:04 AM c:\pwworking\aecom_na\cfraser\dms28180\RDXSRD01_SEGA_RAMPA2.DGN

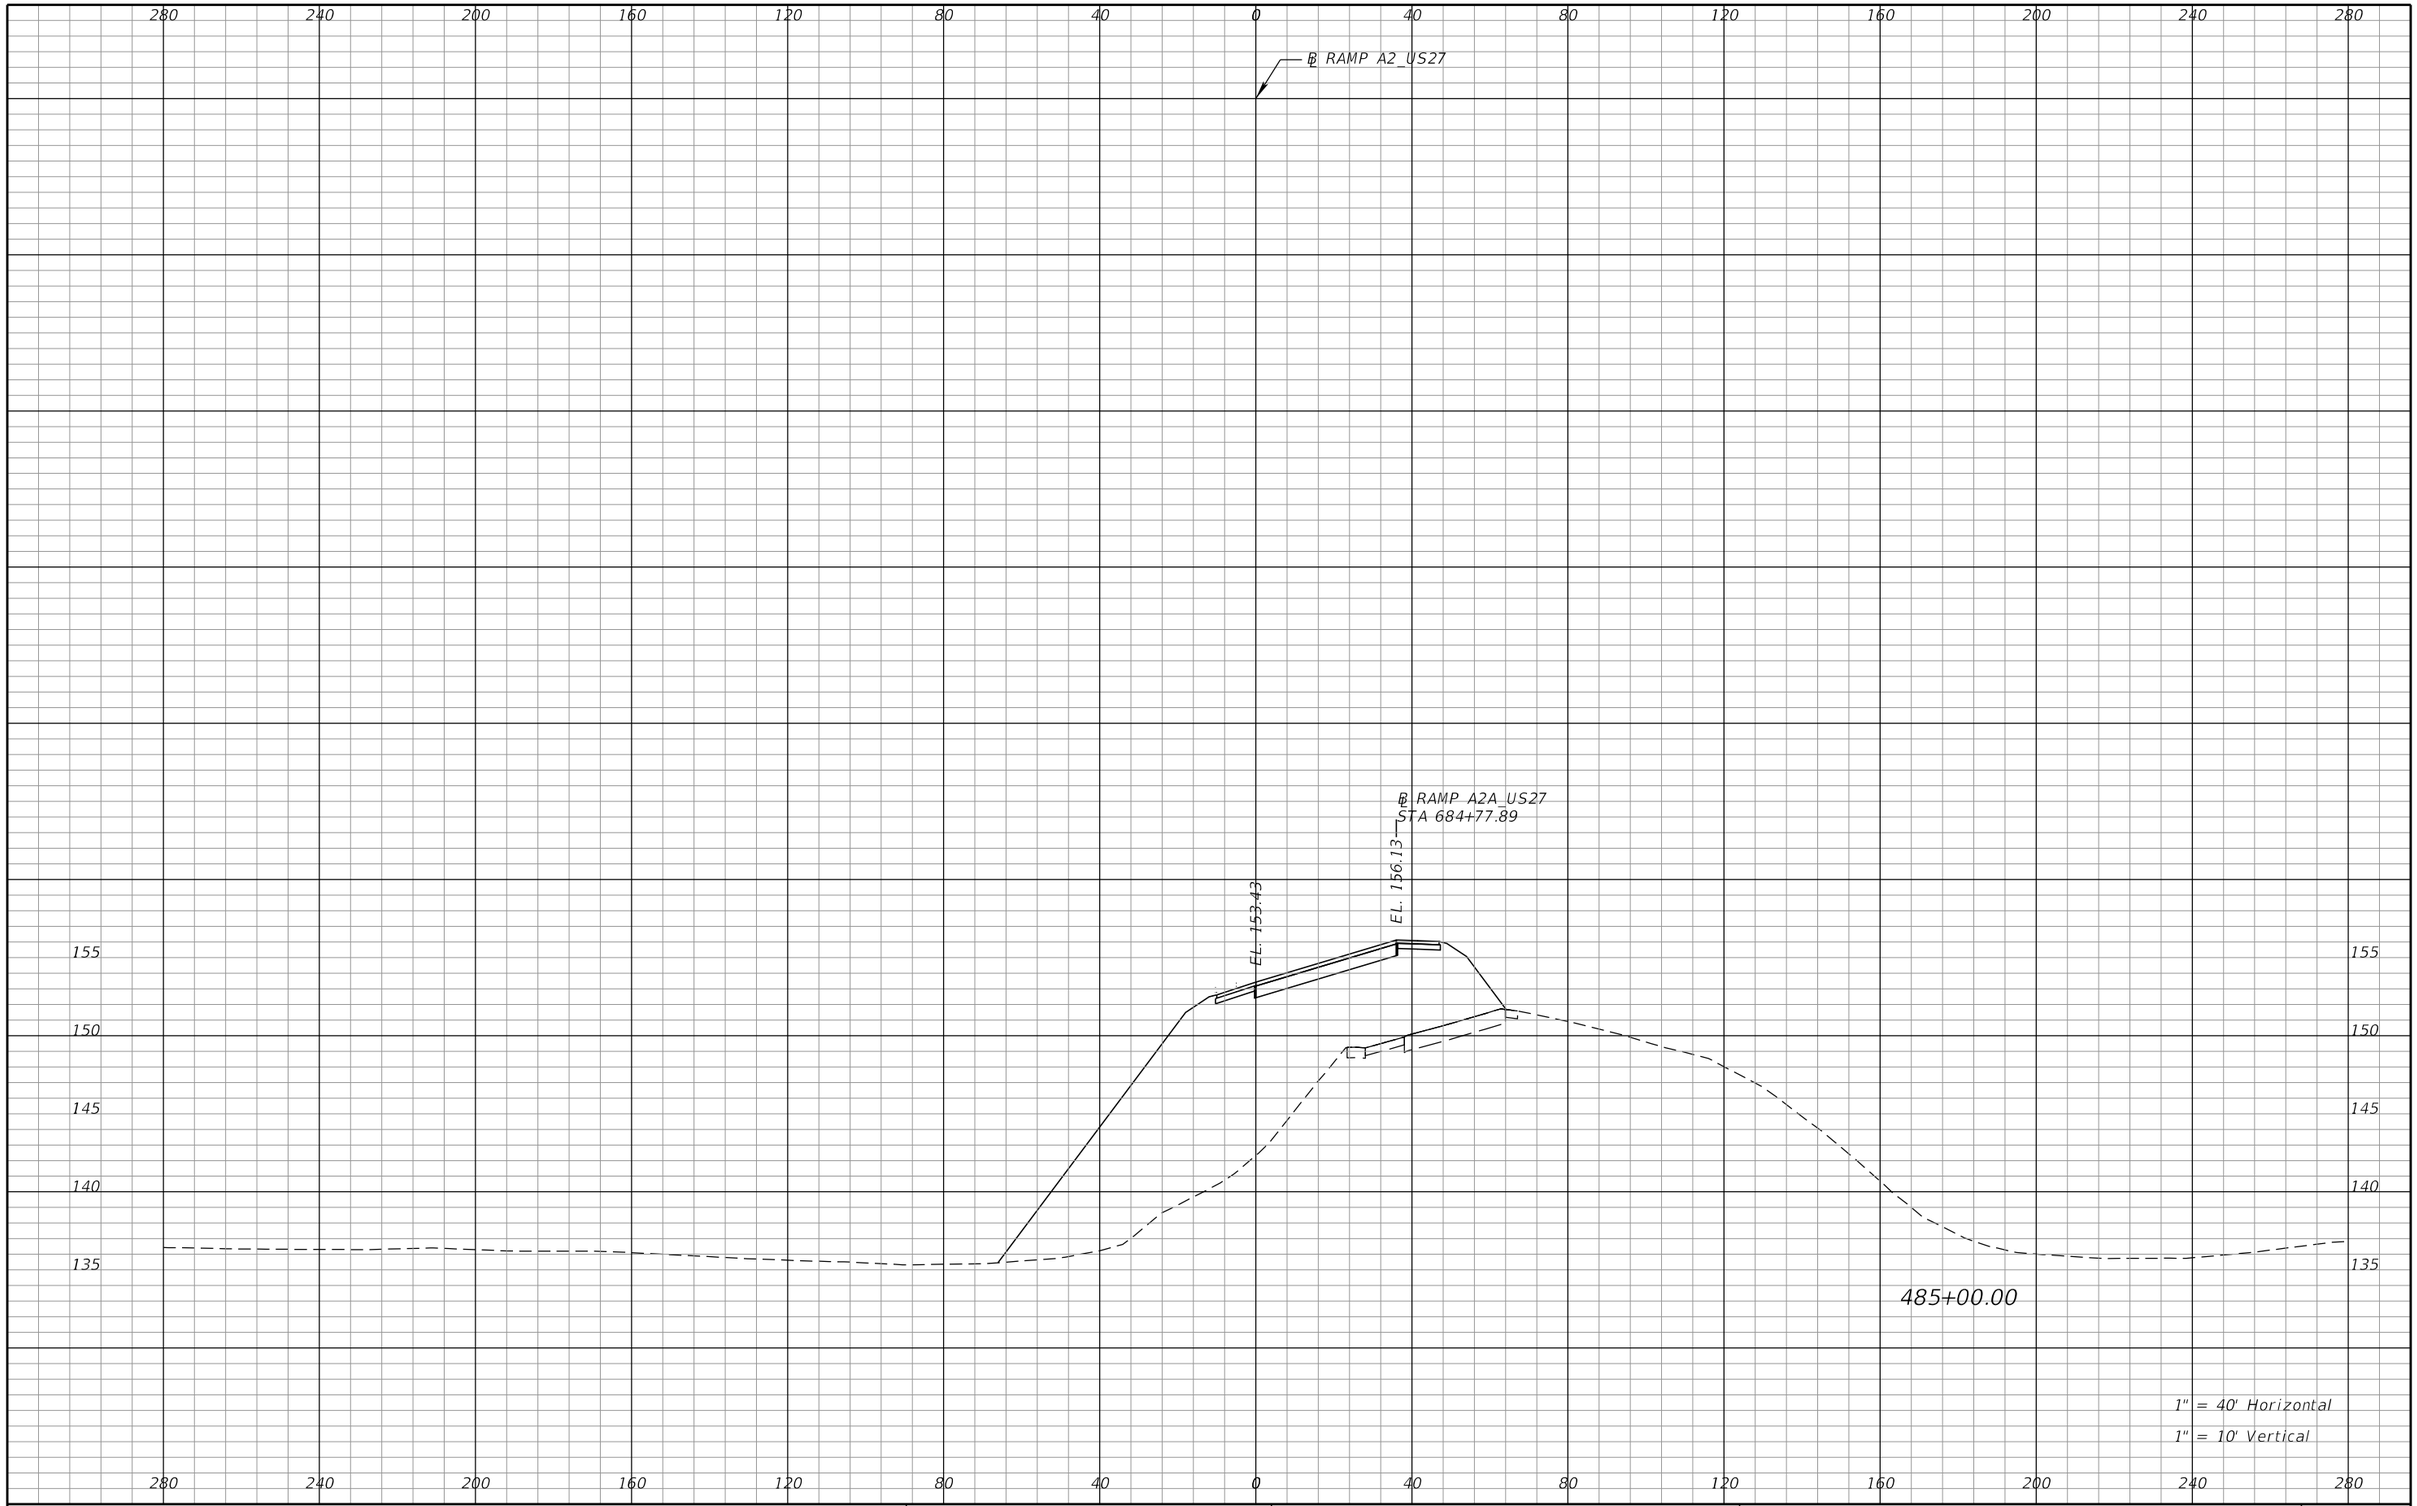

REVISIONS			
DATE	DESCRIPTION	DATE	DESCRIPTION

DEWBERRY ENGINEERS INC.
800 NORTH MAGNOLIA AVENUE, SUITE 1000
ORLANDO, FL 32803
CERTIFICATE OF AUTHORIZATION 8794

STATE OF FLORIDA
DEPARTMENT OF TRANSPORTATION


ROAD NO.	COUNTY	FINANCIAL PROJECT ID
SR 400	POLK	201210-3-52-1

RAMP A2
CROSS SECTIONS

SHEET NO. 480

PRELIMINARY: NOT FOR CONSTRUCTION

cfraser 3/10/2017 11:00:04 AM c:\pwworking\aecom_na\cfraser\dms28180\RDXSRD01_SEGA_RAMPA2.DGN

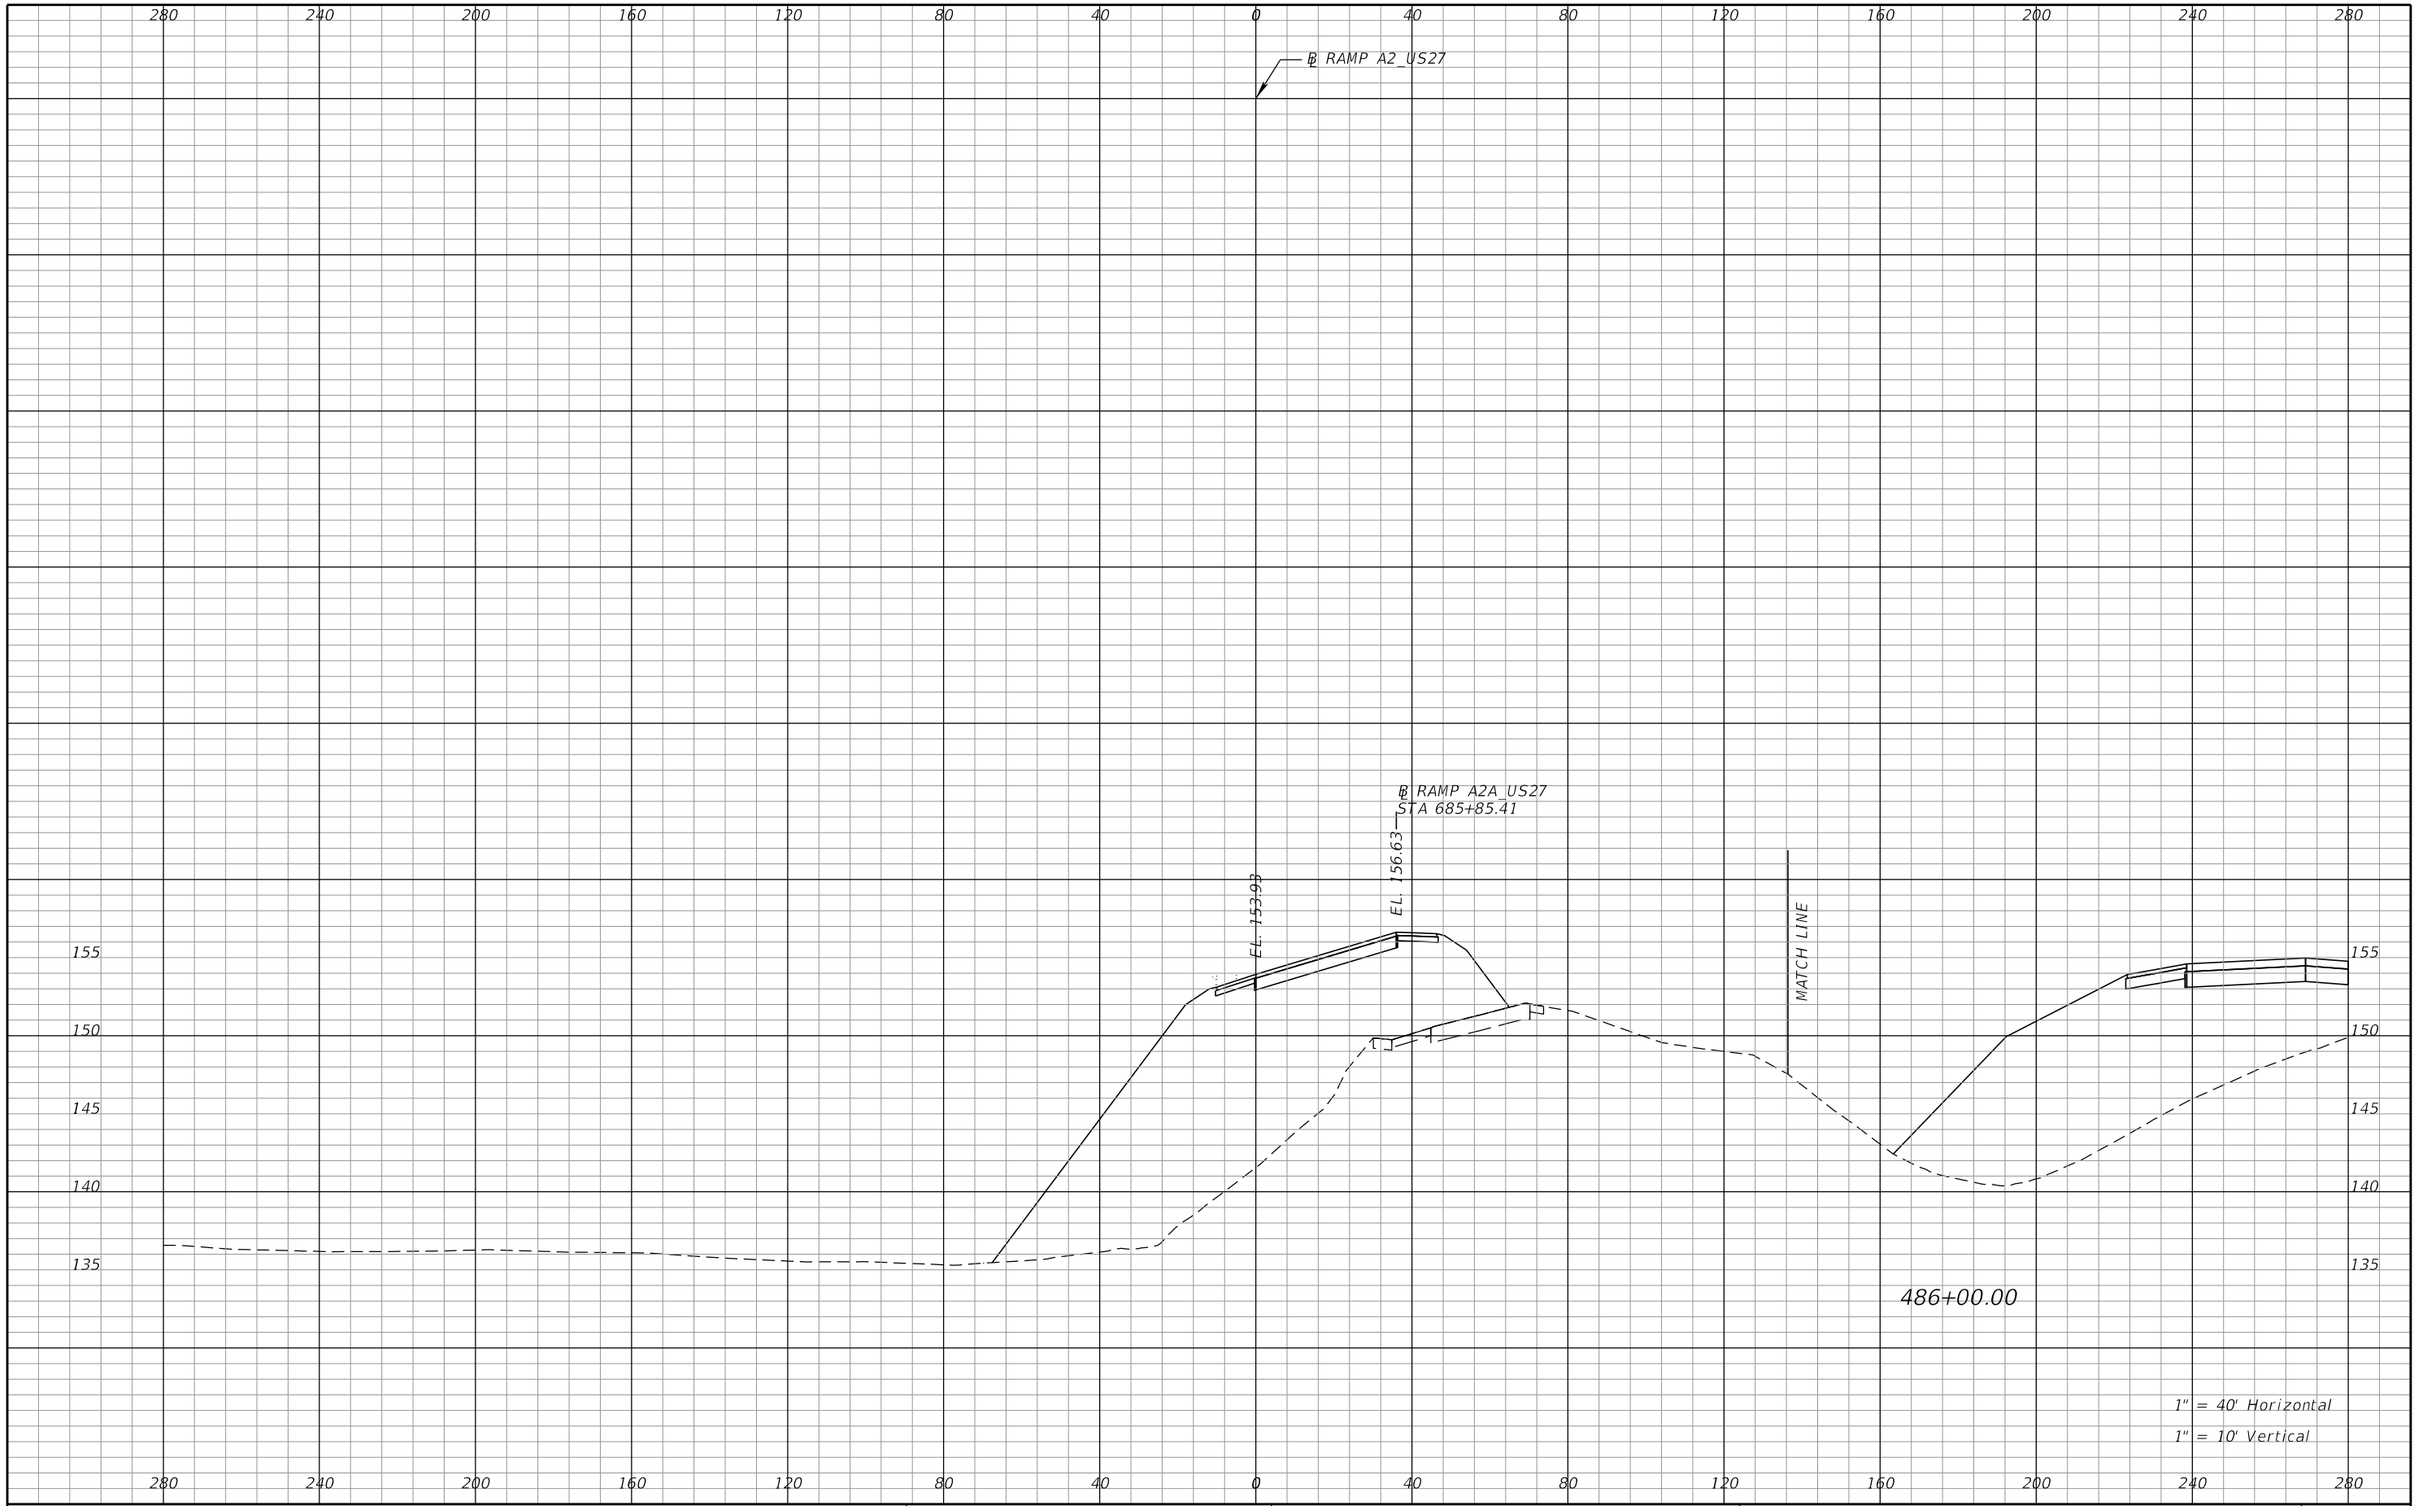

REVISIONS			
DATE	DESCRIPTION	DATE	DESCRIPTION

DEWBERRY ENGINEERS INC.
800 NORTH MAGNOLIA AVENUE, SUITE 1000
ORLANDO, FL 32803
CERTIFICATE OF AUTHORIZATION 8794

STATE OF FLORIDA
DEPARTMENT OF TRANSPORTATION


ROAD NO.	COUNTY	FINANCIAL PROJECT ID
SR 400	POLK	201210-3-52-1

RAMP A2
CROSS SECTIONS

SHEET NO. 481

PRELIMINARY: NOT FOR CONSTRUCTION

cfraser 3/10/2017 11:00:04 AM c:\pwworking\aecom_na\cfraser\dms28180\RDXSRD01_SEGA_RAMPA2.DGN

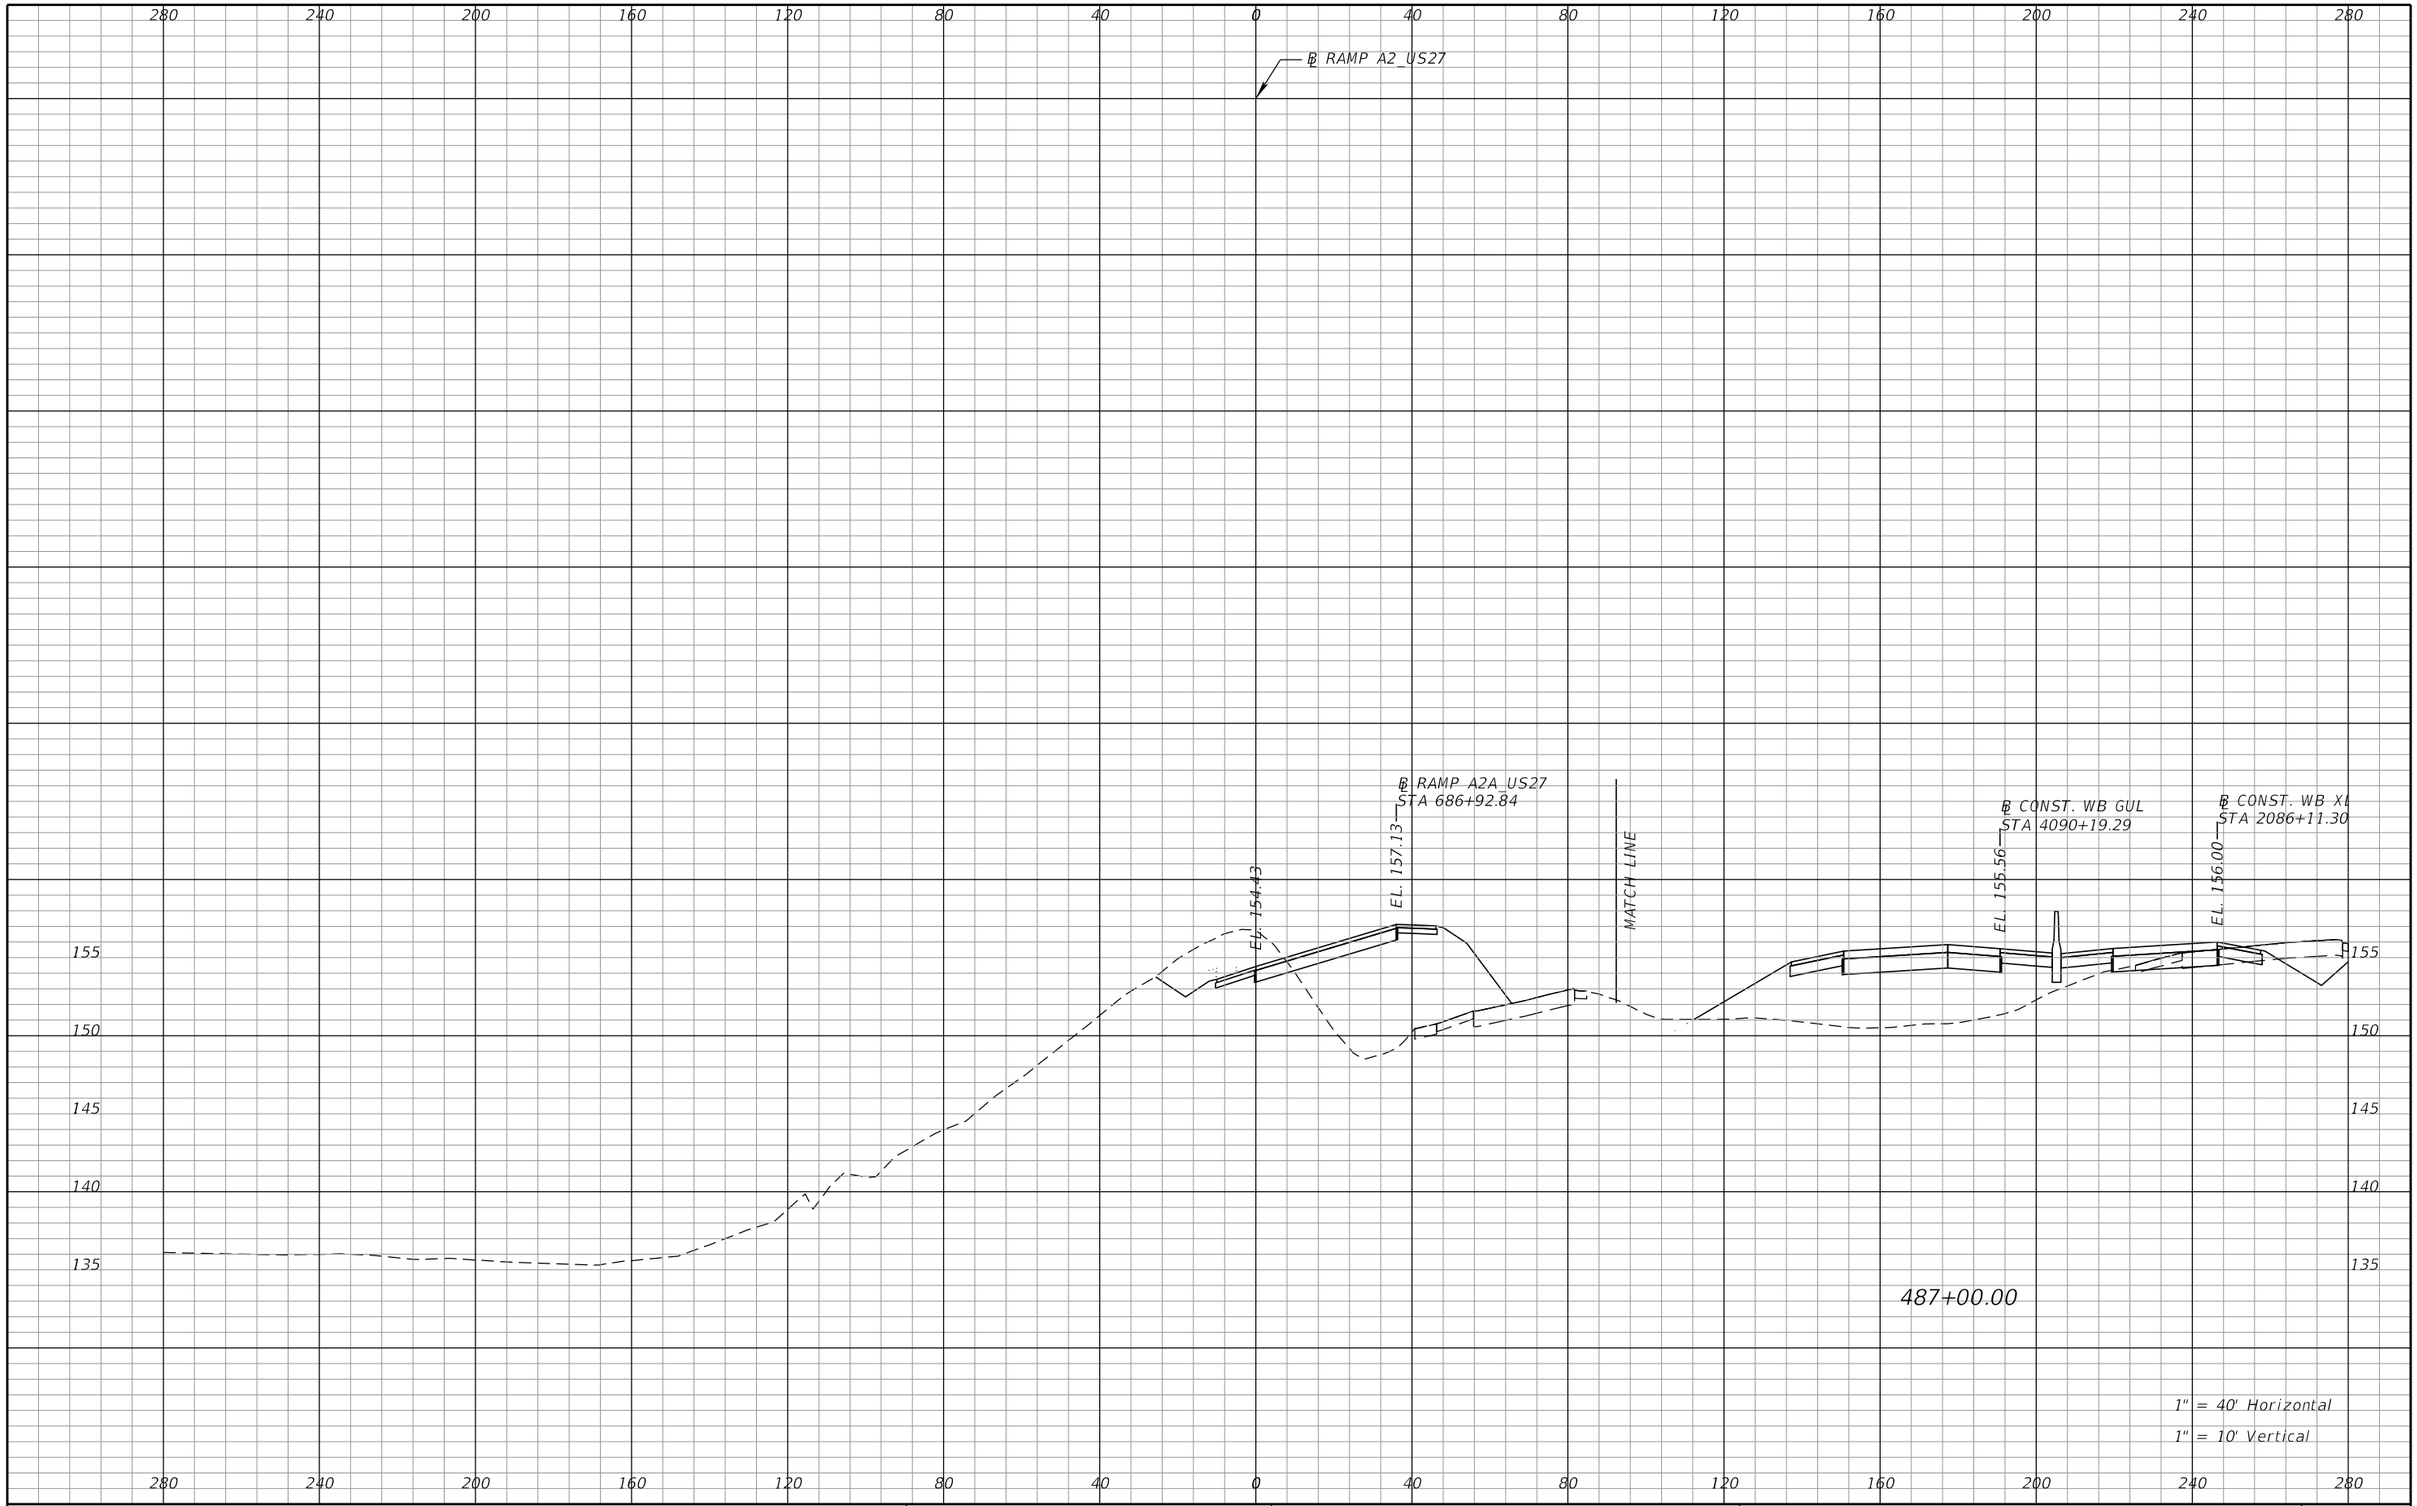

REVISIONS			
DATE	DESCRIPTION	DATE	DESCRIPTION

DEWBERRY ENGINEERS INC.
800 NORTH MAGNOLIA AVENUE, SUITE 1000
ORLANDO, FL 32803
CERTIFICATE OF AUTHORIZATION 8794

STATE OF FLORIDA
DEPARTMENT OF TRANSPORTATION


ROAD NO.	COUNTY	FINANCIAL PROJECT ID
SR 400	POLK	201210-3-52-1

RAMP A2
CROSS SECTIONS

SHEET NO. 482

PRELIMINARY: NOT FOR CONSTRUCTION

cfraser 3/10/2017 11:00:05 AM c:\pwworking\aecom_na\cfraser\dms28180\RDXSRD01_SEGA_RAMPA2.DGN

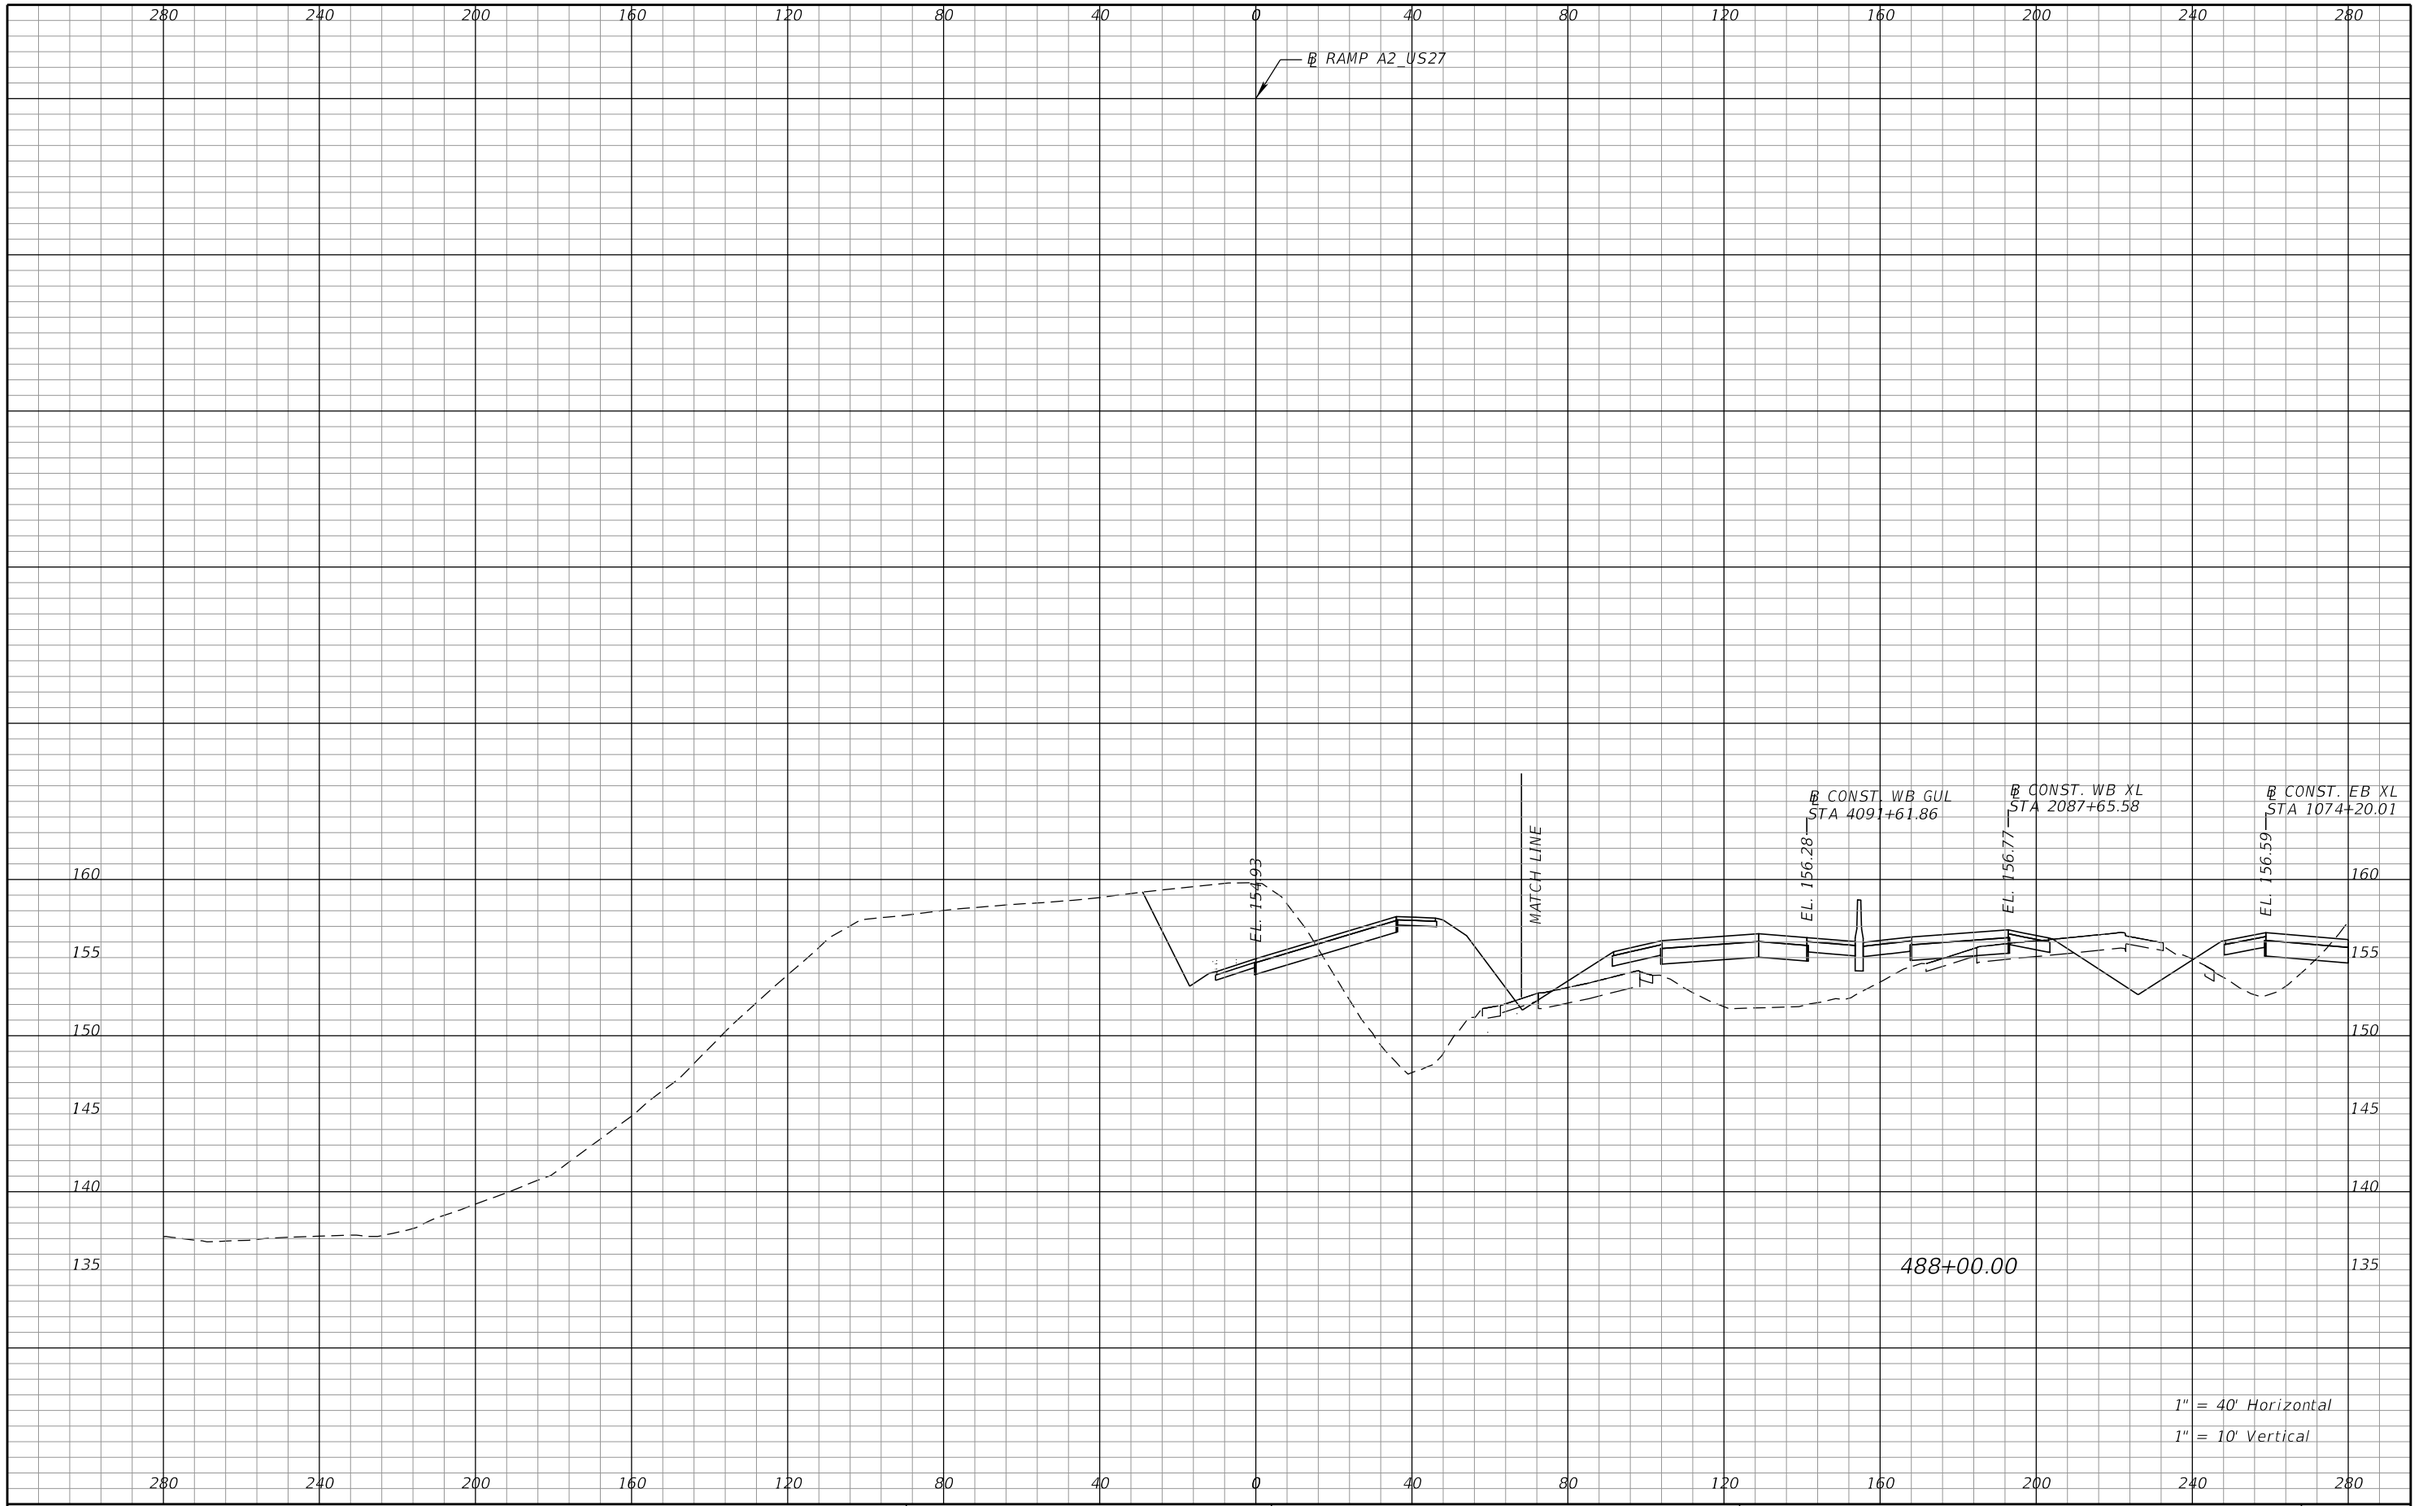

REVISIONS			
DATE	DESCRIPTION	DATE	DESCRIPTION

DEWBERRY ENGINEERS INC.
800 NORTH MAGNOLIA AVENUE, SUITE 1000
ORLANDO, FL 32803
CERTIFICATE OF AUTHORIZATION 8794

STATE OF FLORIDA
DEPARTMENT OF TRANSPORTATION


ROAD NO.	COUNTY	FINANCIAL PROJECT ID
SR 400	POLK	201210-3-52-1

RAMP A2
CROSS SECTIONS

SHEET NO. 483

PRELIMINARY: NOT FOR CONSTRUCTION

cfraser 3/10/2017 11:00:05 AM c:\pwworking\aecom_na\cfraser\dms28180\RDXSRD01_SEGA_RAMPA2.DGN

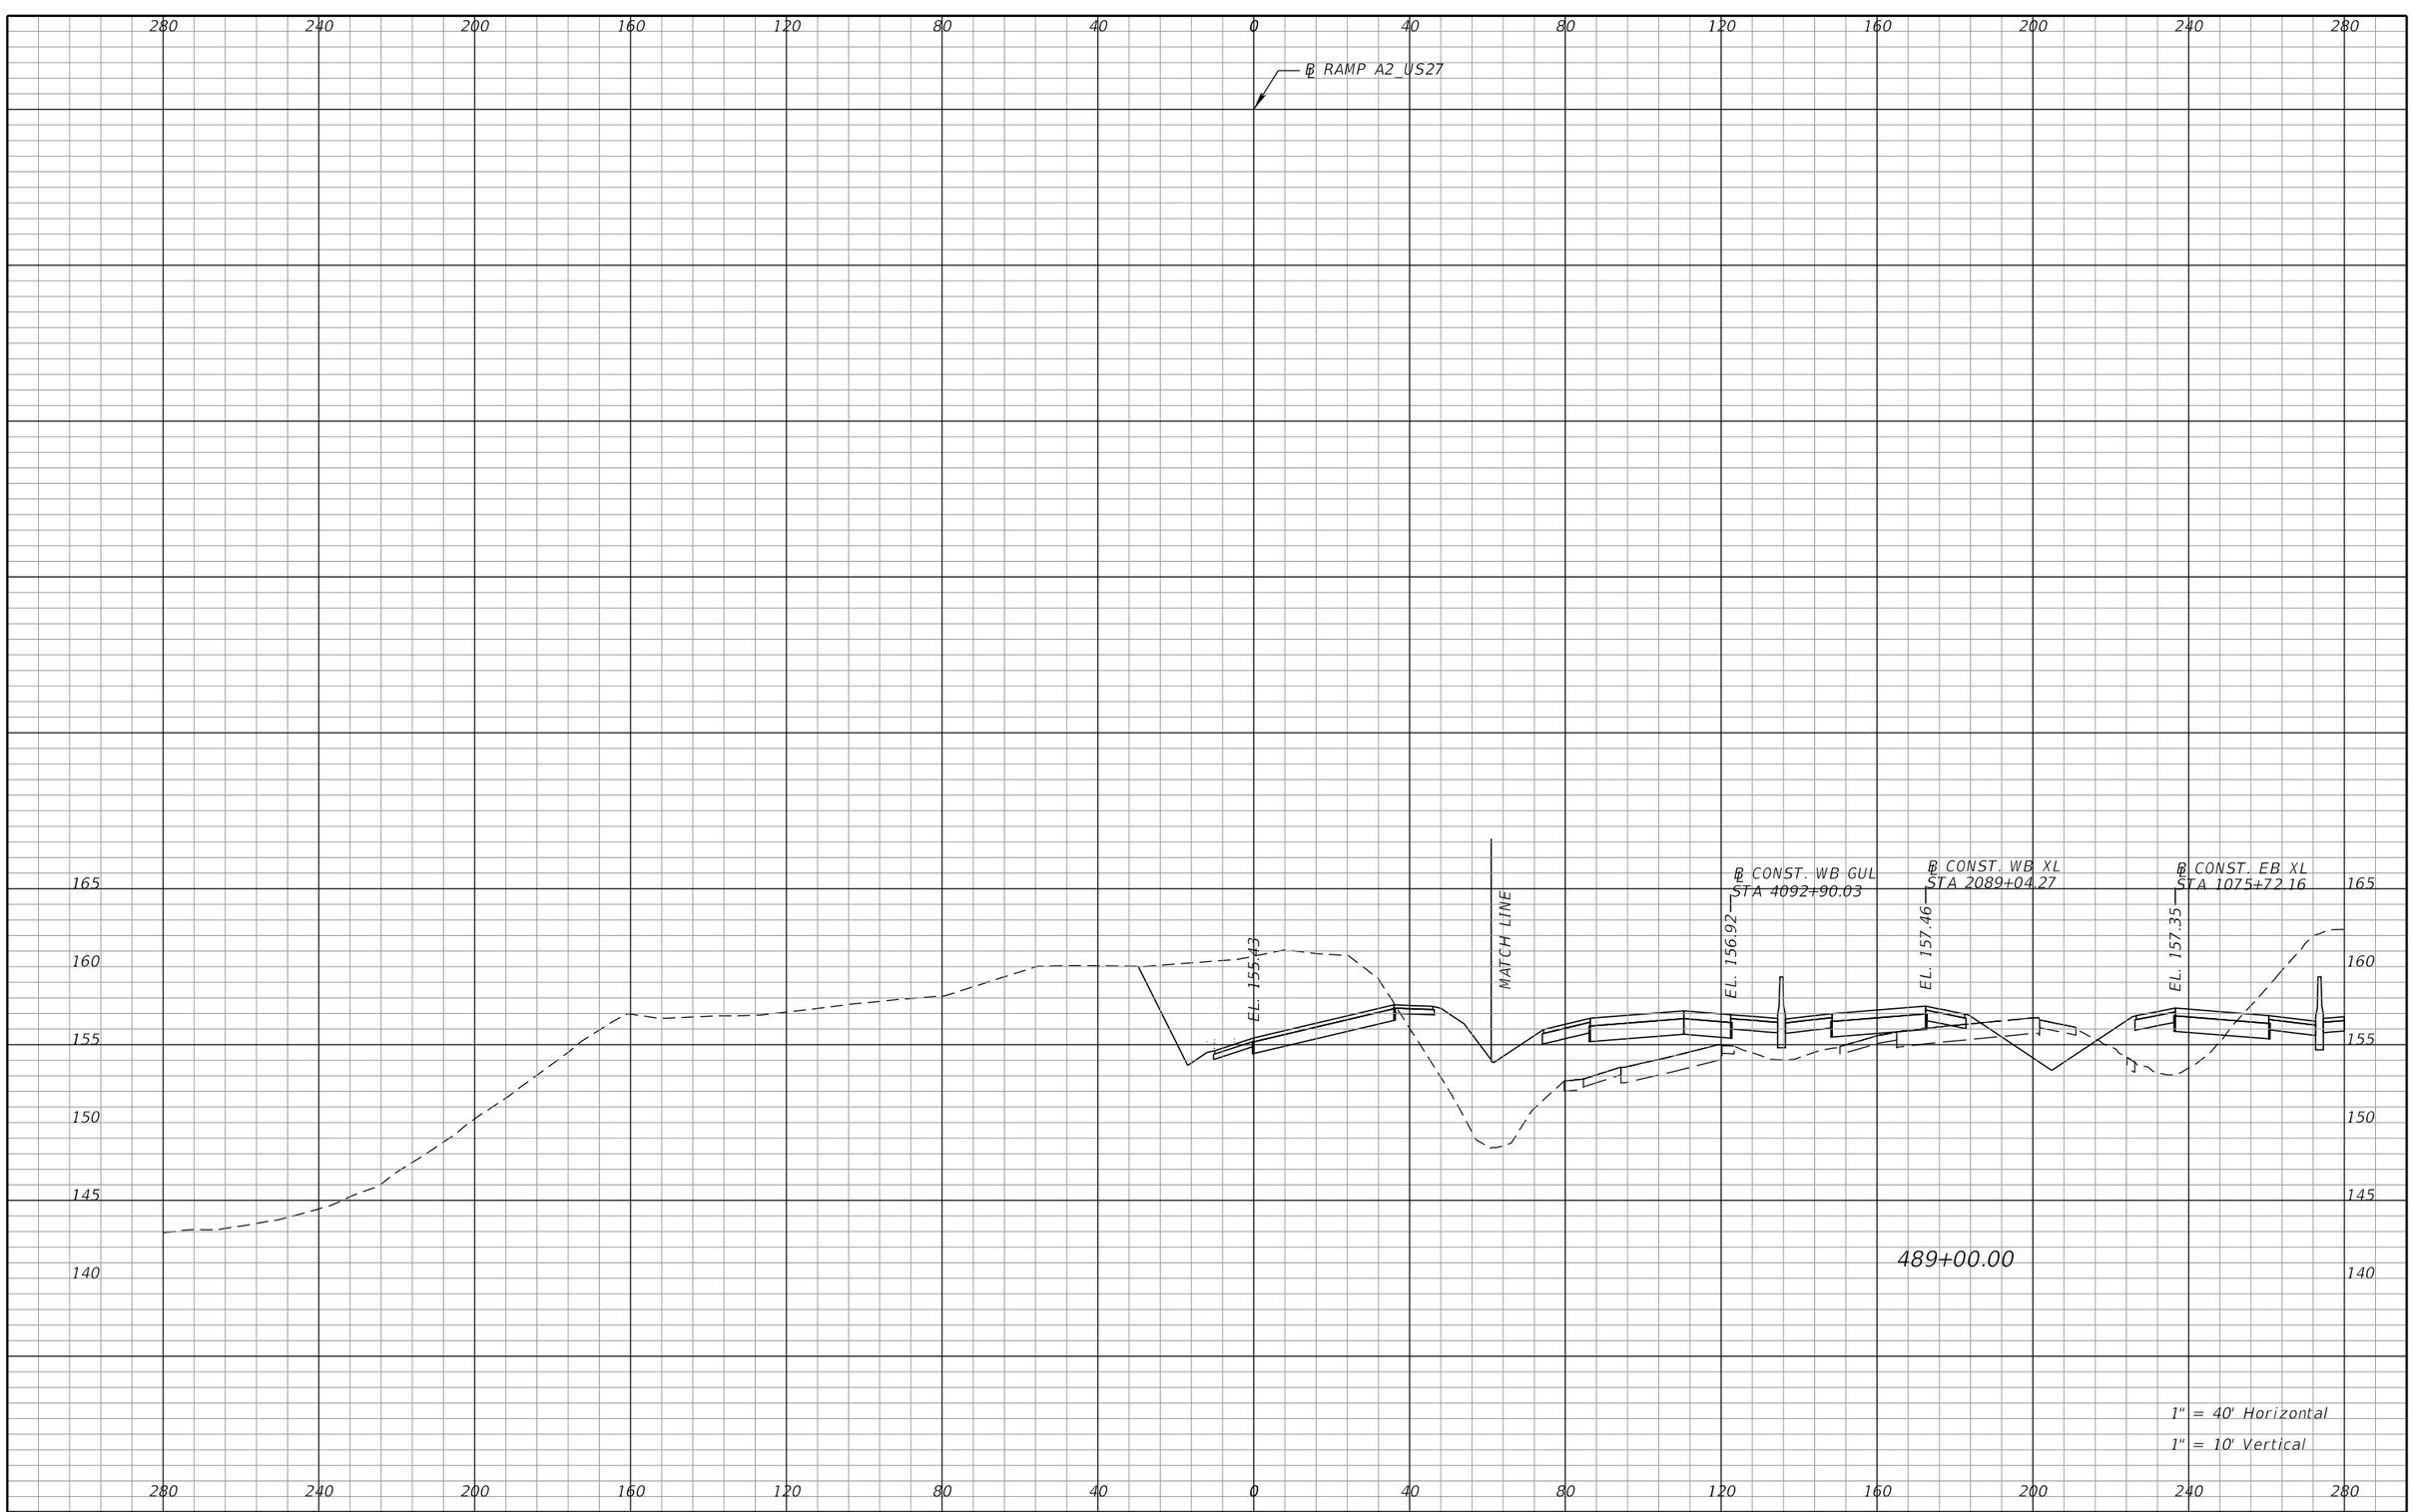

REVISIONS			
DATE	DESCRIPTION	DATE	DESCRIPTION

DEWBERRY ENGINEERS INC.
800 NORTH MAGNOLIA AVENUE, SUITE 1000
ORLANDO, FL 32803
CERTIFICATE OF AUTHORIZATION 8794

STATE OF FLORIDA
DEPARTMENT OF TRANSPORTATION


ROAD NO.	COUNTY	FINANCIAL PROJECT ID
SR 400	POLK	201210-3-52-1

RAMP A2
CROSS SECTIONS

SHEET NO. 484

PRELIMINARY: NOT FOR CONSTRUCTION

cfraser 3/10/2017 11:00:05 AM c:\pwworking\aecom_na\cfraser\dms28180\RDXSRD01_SEGA_RAMPA2.DGN

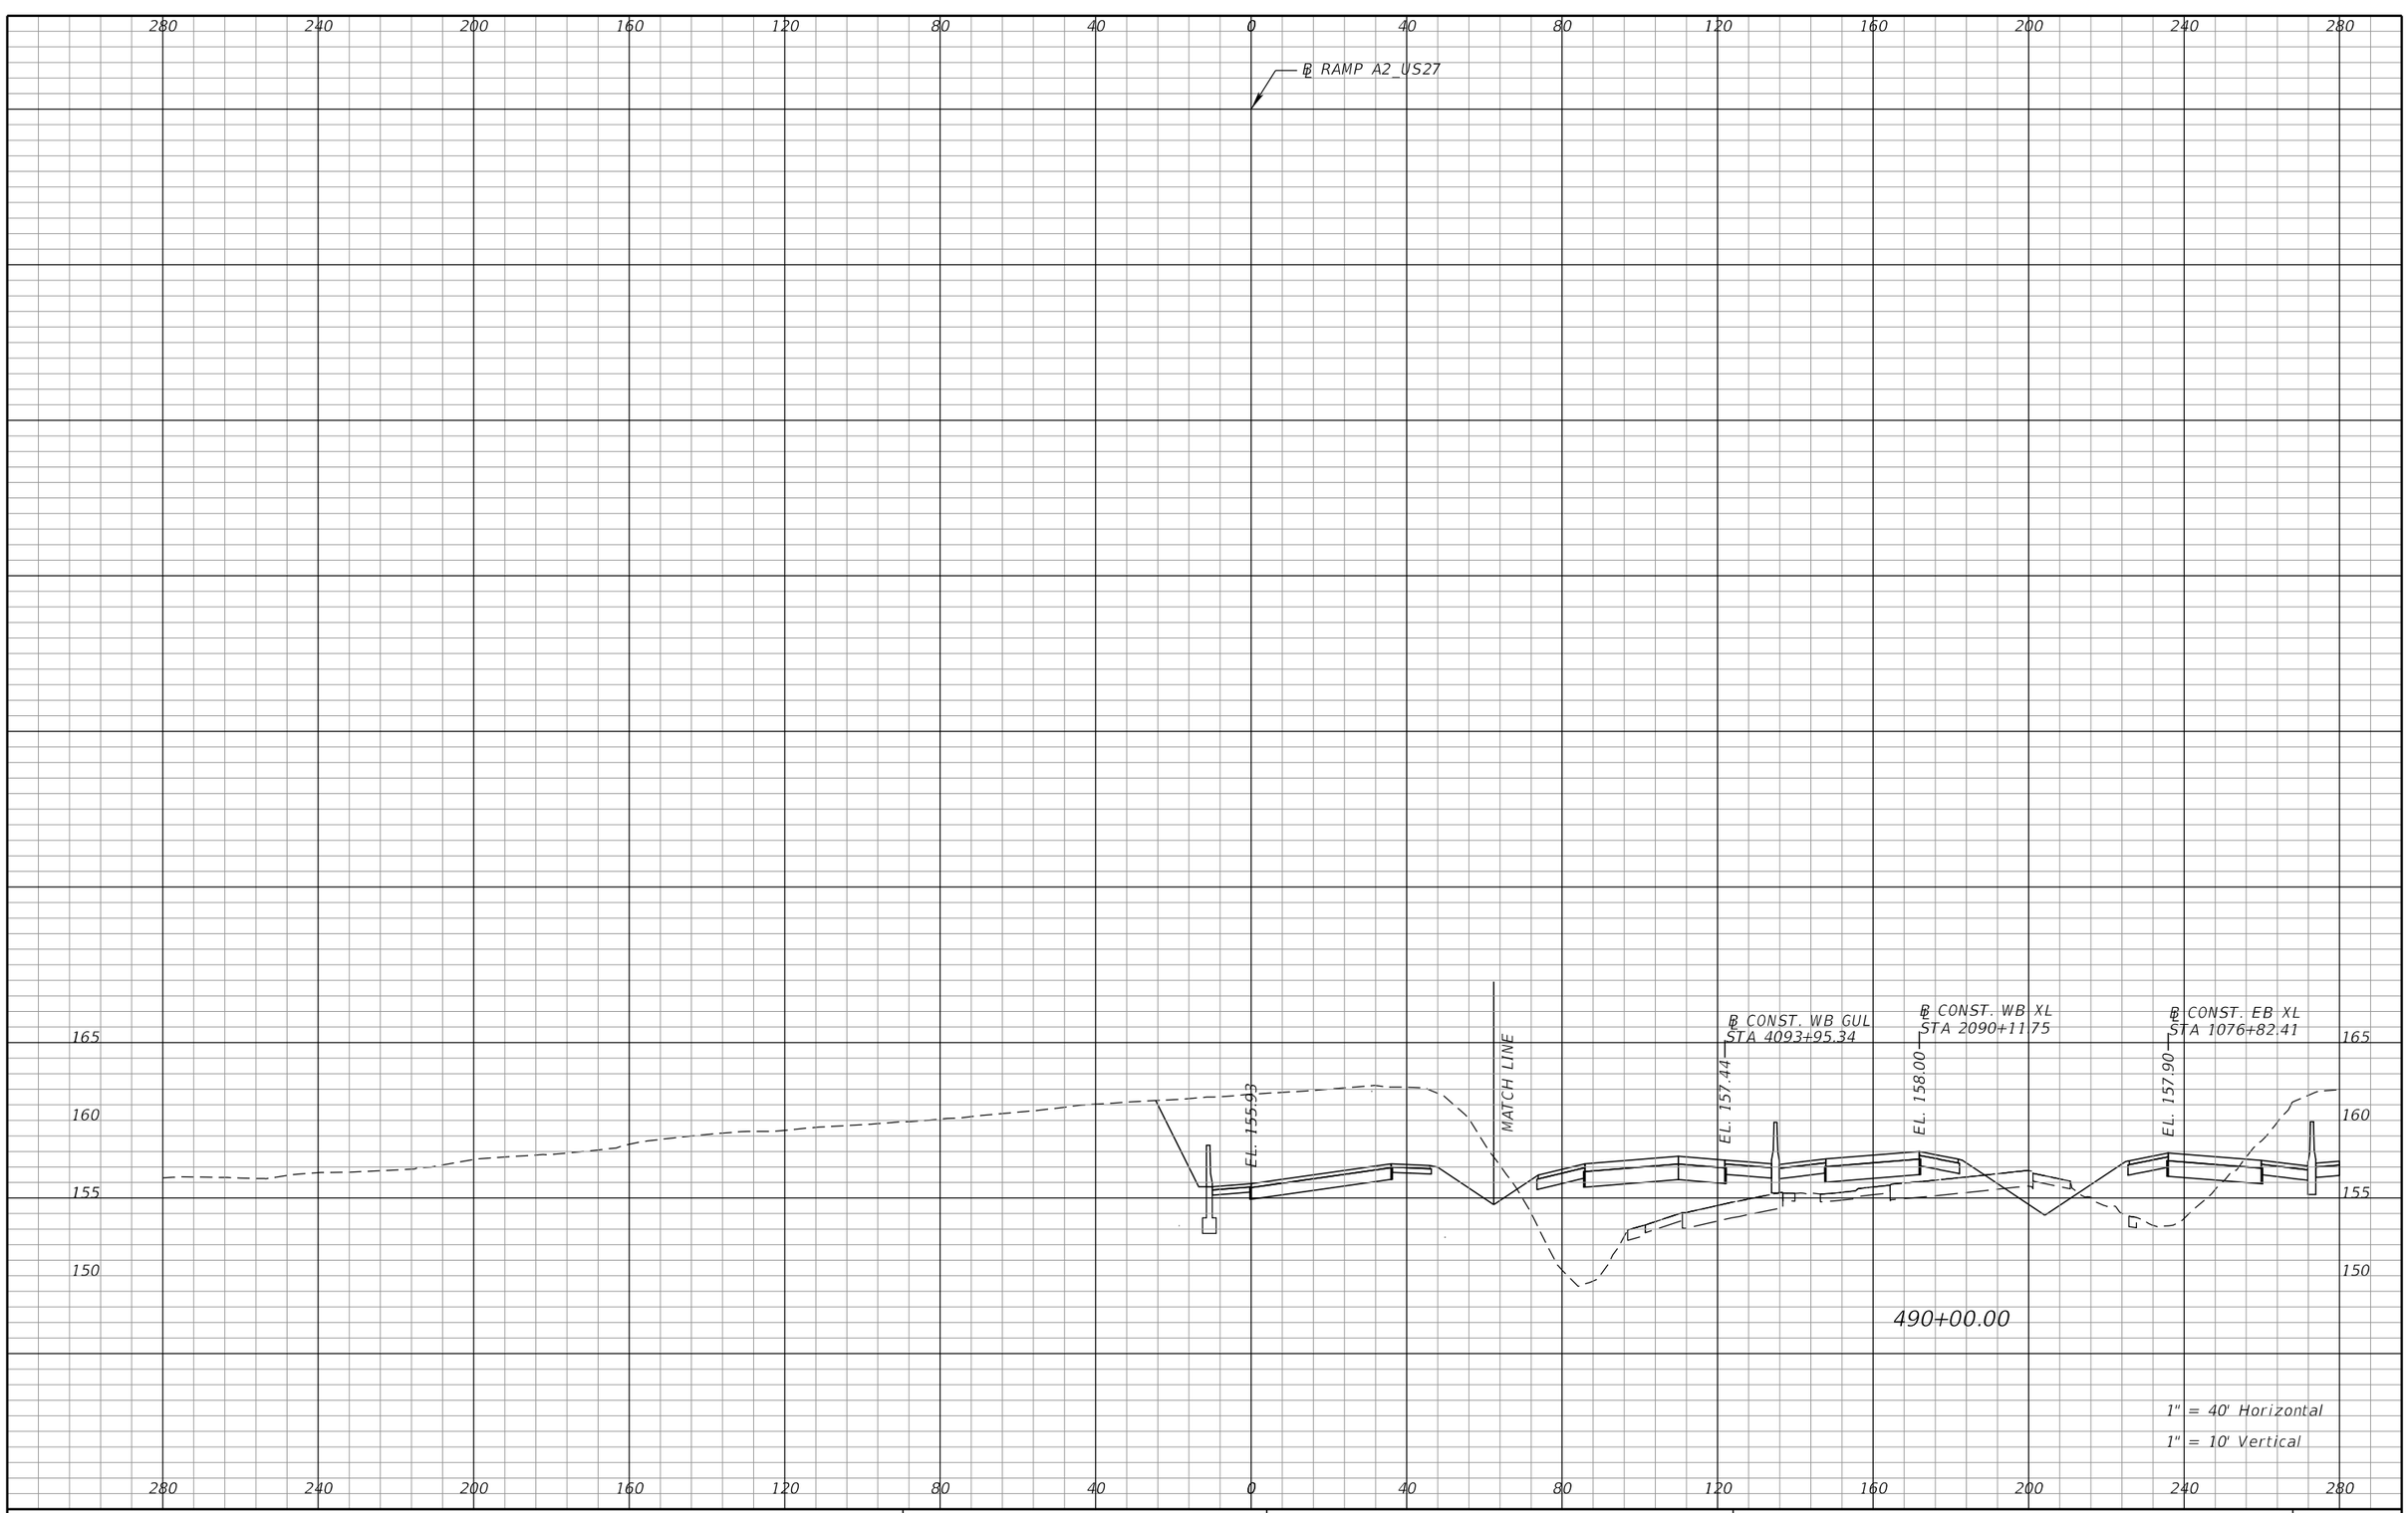

REVISIONS			
DATE	DESCRIPTION	DATE	DESCRIPTION

DEWBERRY ENGINEERS INC.
800 NORTH MAGNOLIA AVENUE, SUITE 1000
ORLANDO, FL 32803
CERTIFICATE OF AUTHORIZATION 8794

STATE OF FLORIDA
DEPARTMENT OF TRANSPORTATION


ROAD NO.	COUNTY	FINANCIAL PROJECT ID
SR 400	POLK	201210-3-52-1

RAMP A2
CROSS SECTIONS

SHEET NO. 485

PRELIMINARY: NOT FOR CONSTRUCTION

cfraser 3/10/2017 11:00:05 AM c:\pwworking\aecom_na\cfraser\dms28180\RDXSRD01_SEGA_RAMPA2.DGN

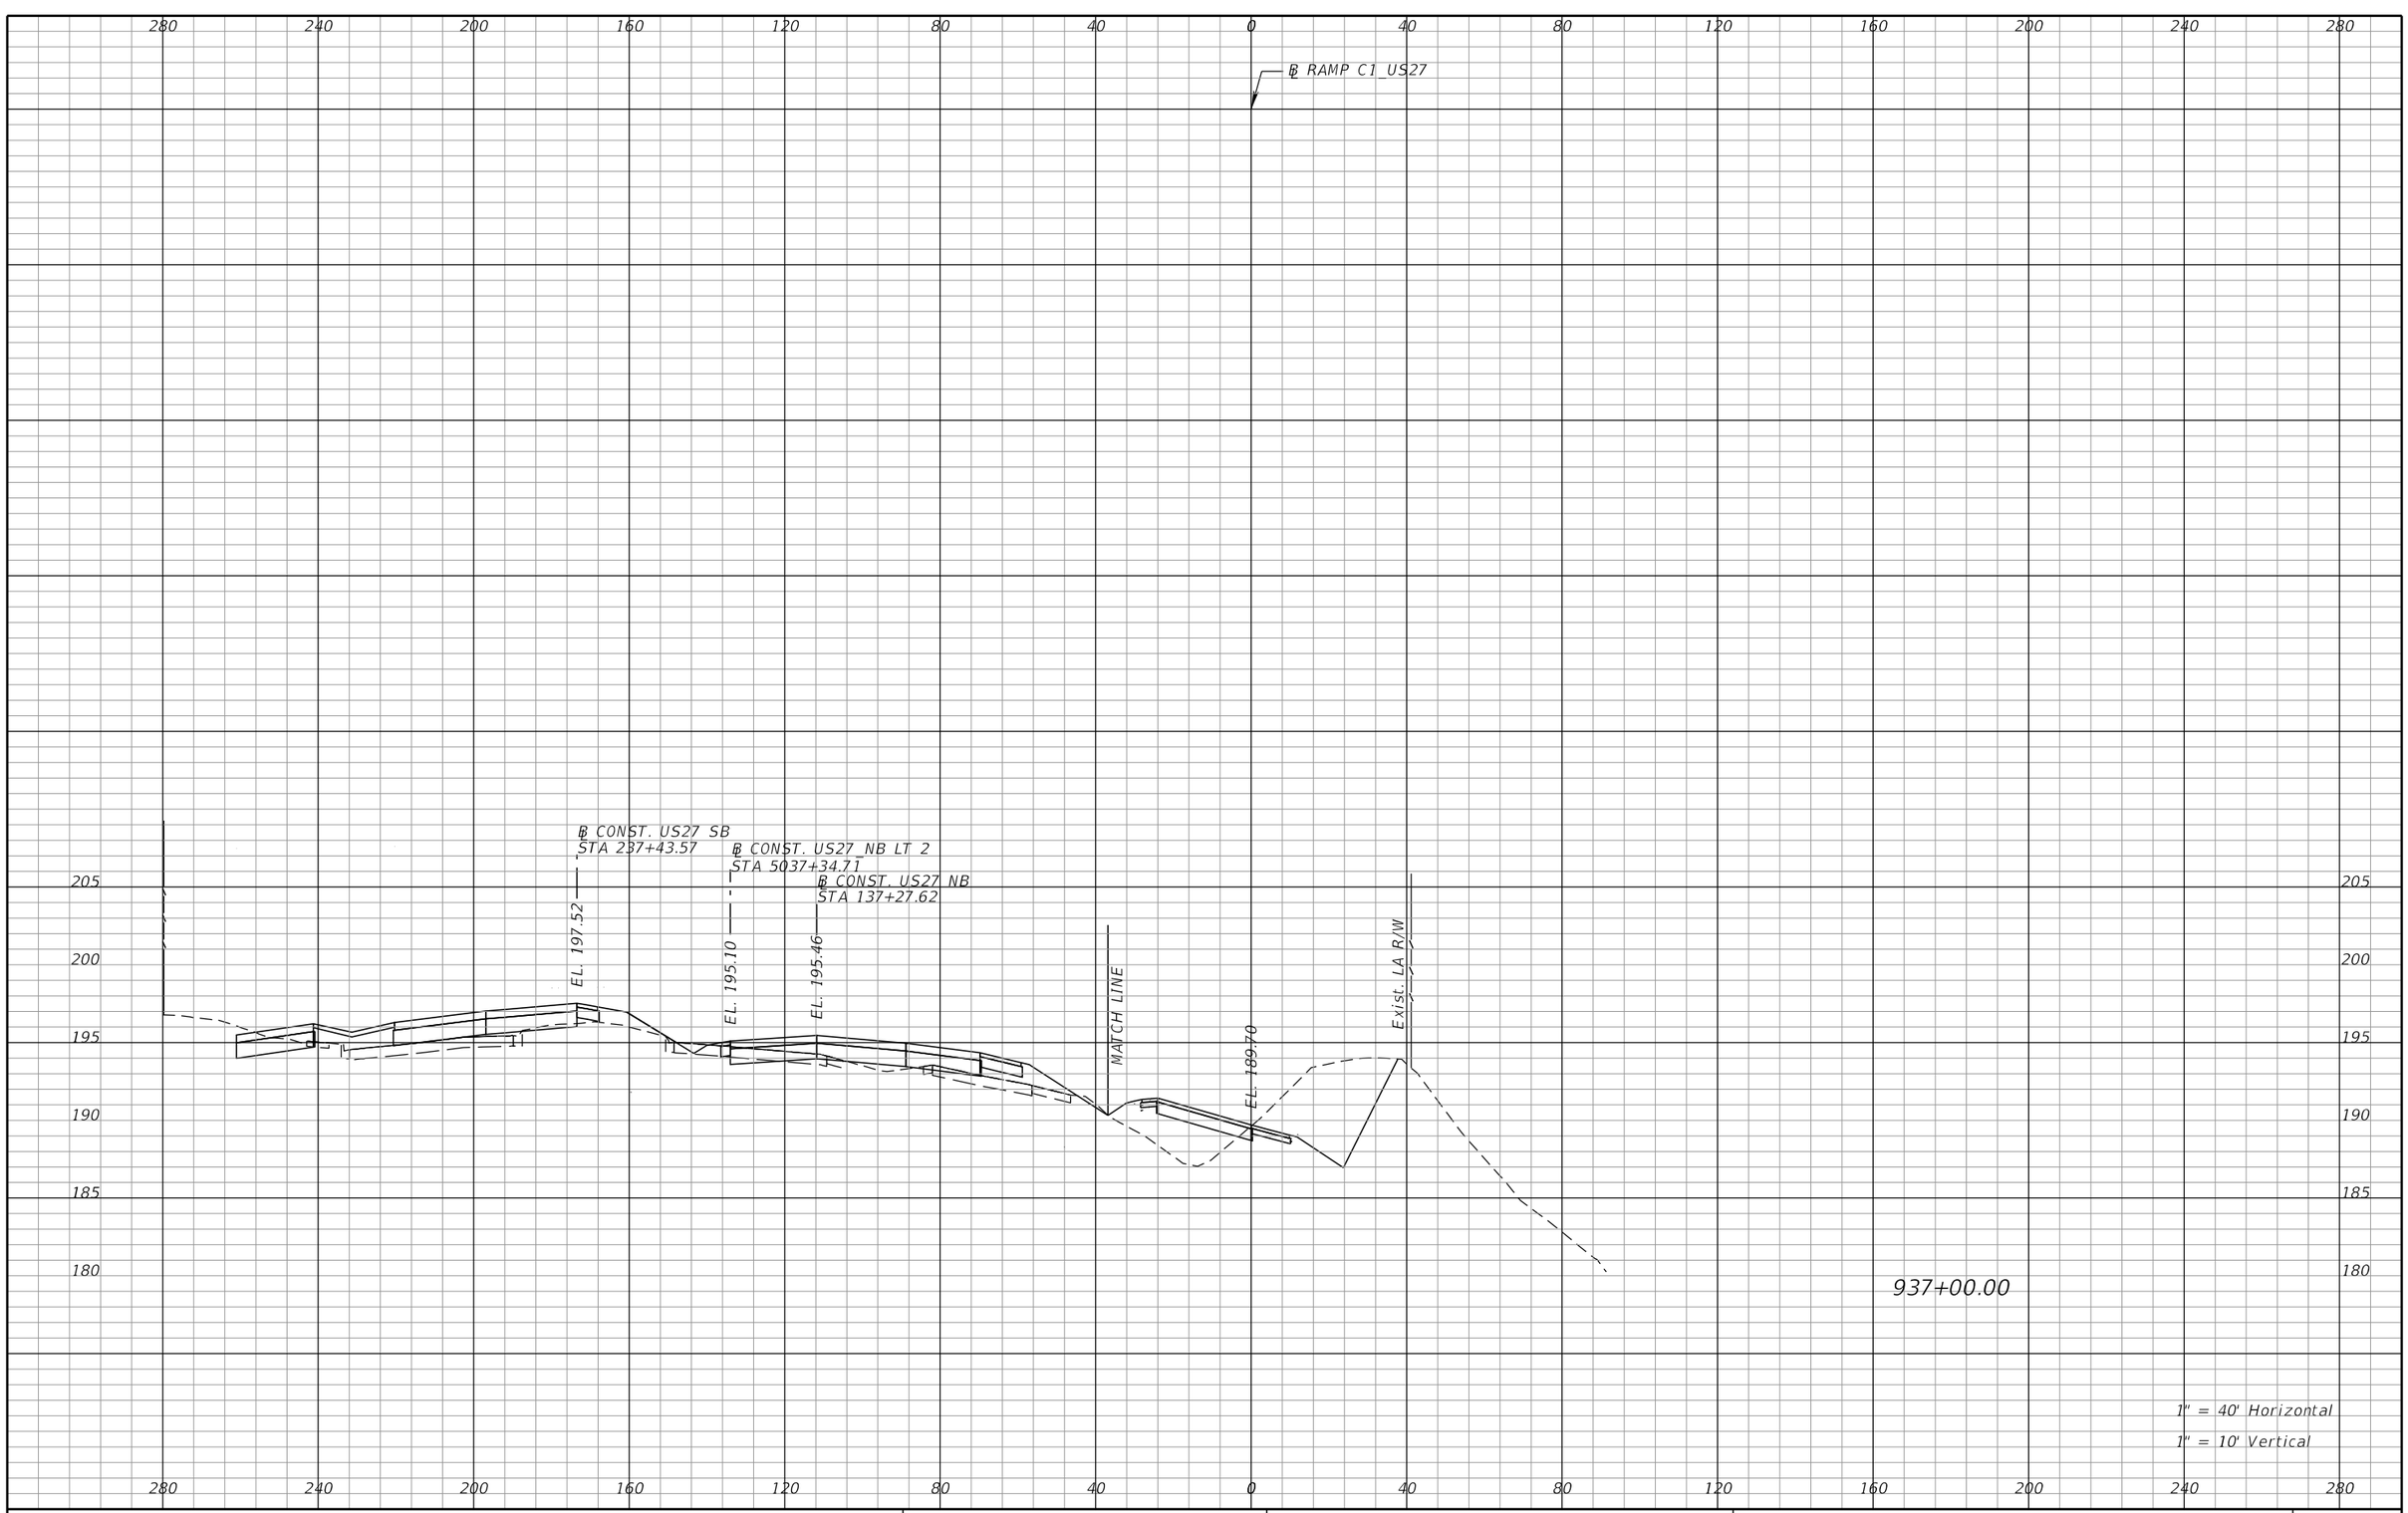

REVISIONS			
DATE	DESCRIPTION	DATE	DESCRIPTION

DEWBERRY ENGINEERS INC.
800 NORTH MAGNOLIA AVENUE, SUITE 1000
ORLANDO, FL 32803
CERTIFICATE OF AUTHORIZATION 8794

STATE OF FLORIDA
DEPARTMENT OF TRANSPORTATION


ROAD NO.	COUNTY	FINANCIAL PROJECT ID
SR 400	POLK	201210-3-52-1

RAMP C1
CROSS SECTIONS

SHEET NO. 486

PRELIMINARY: NOT FOR CONSTRUCTION

cfraser 3/10/2017 11:00:19 AM c:\pwworking\aecom_na\cfraser\dms28180\RDXSRD01_SEGA_RAMPC1.DGN

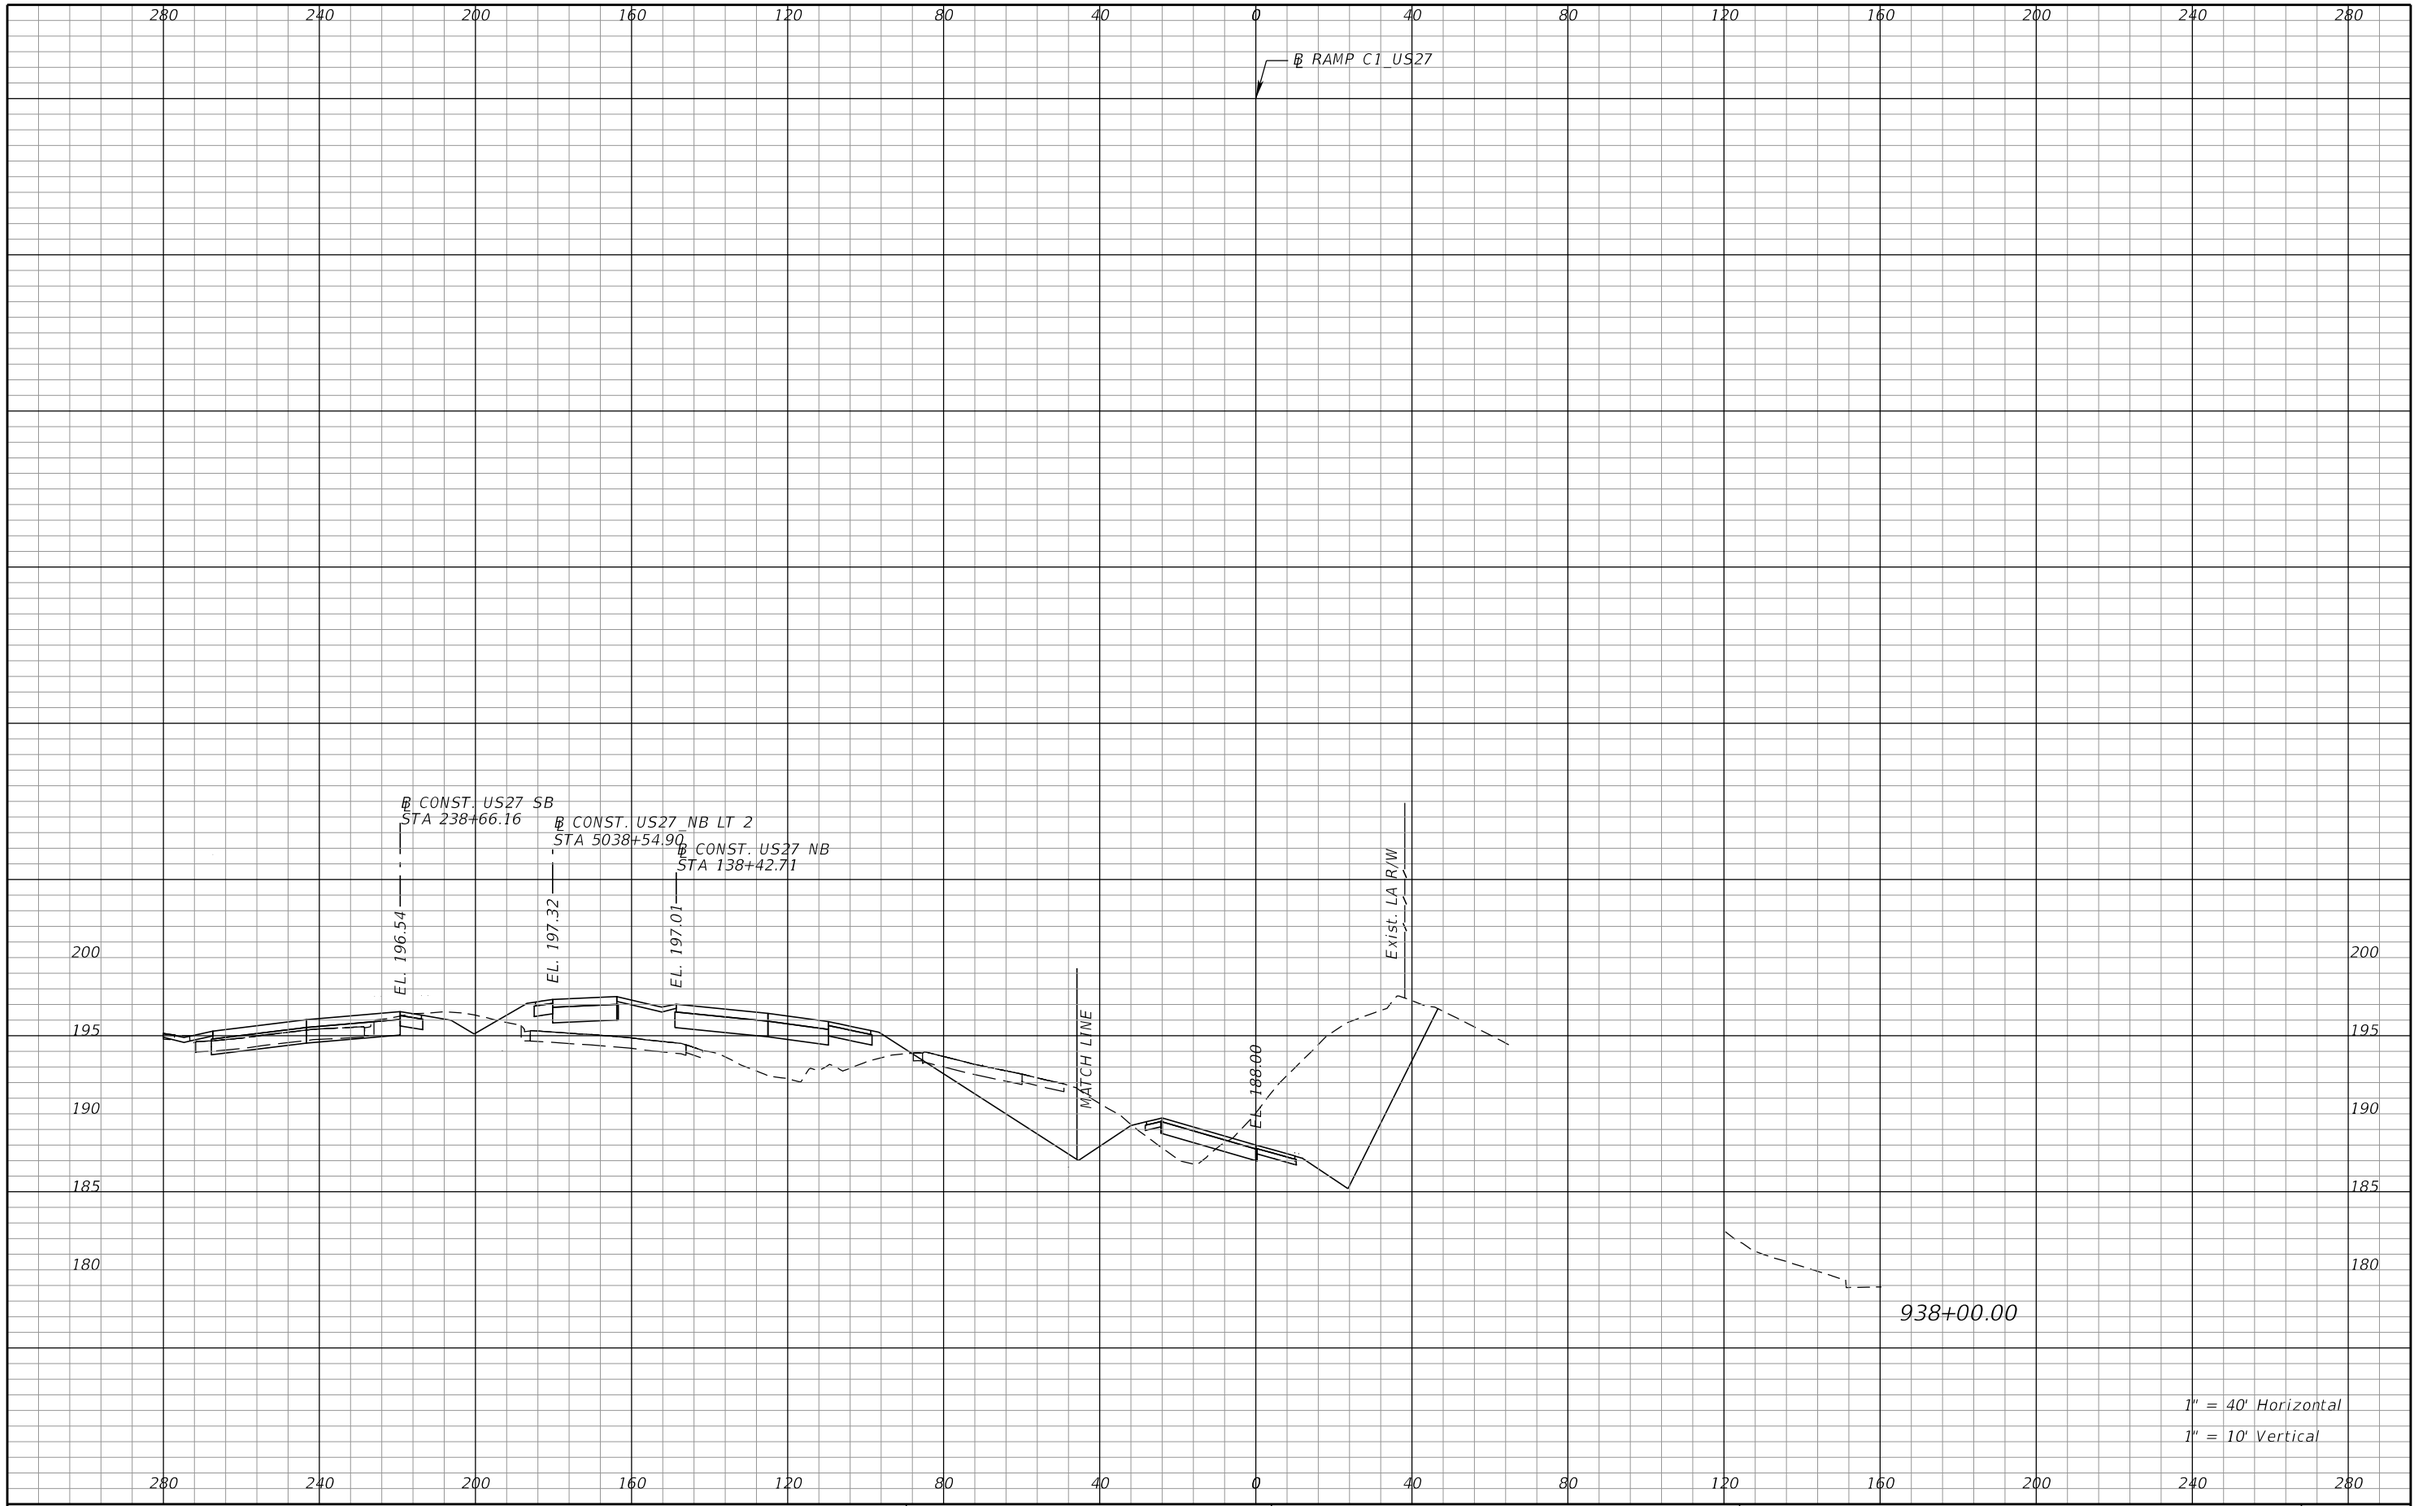

REVISIONS			
DATE	DESCRIPTION	DATE	DESCRIPTION

DEWBERRY ENGINEERS INC.
800 NORTH MAGNOLIA AVENUE, SUITE 1000
ORLANDO, FL 32803
CERTIFICATE OF AUTHORIZATION 8794

STATE OF FLORIDA
DEPARTMENT OF TRANSPORTATION


ROAD NO.	COUNTY	FINANCIAL PROJECT ID
SR 400	POLK	201210-3-52-1

RAMP C1
CROSS SECTIONS

SHEET NO. 487

PRELIMINARY: NOT FOR CONSTRUCTION

cfraser 3/10/2017 11:00:19 AM c:\pwworking\aecom_na\cfraser\dms28180\RDXSRD01_SEGA_RAMPC1.DGN

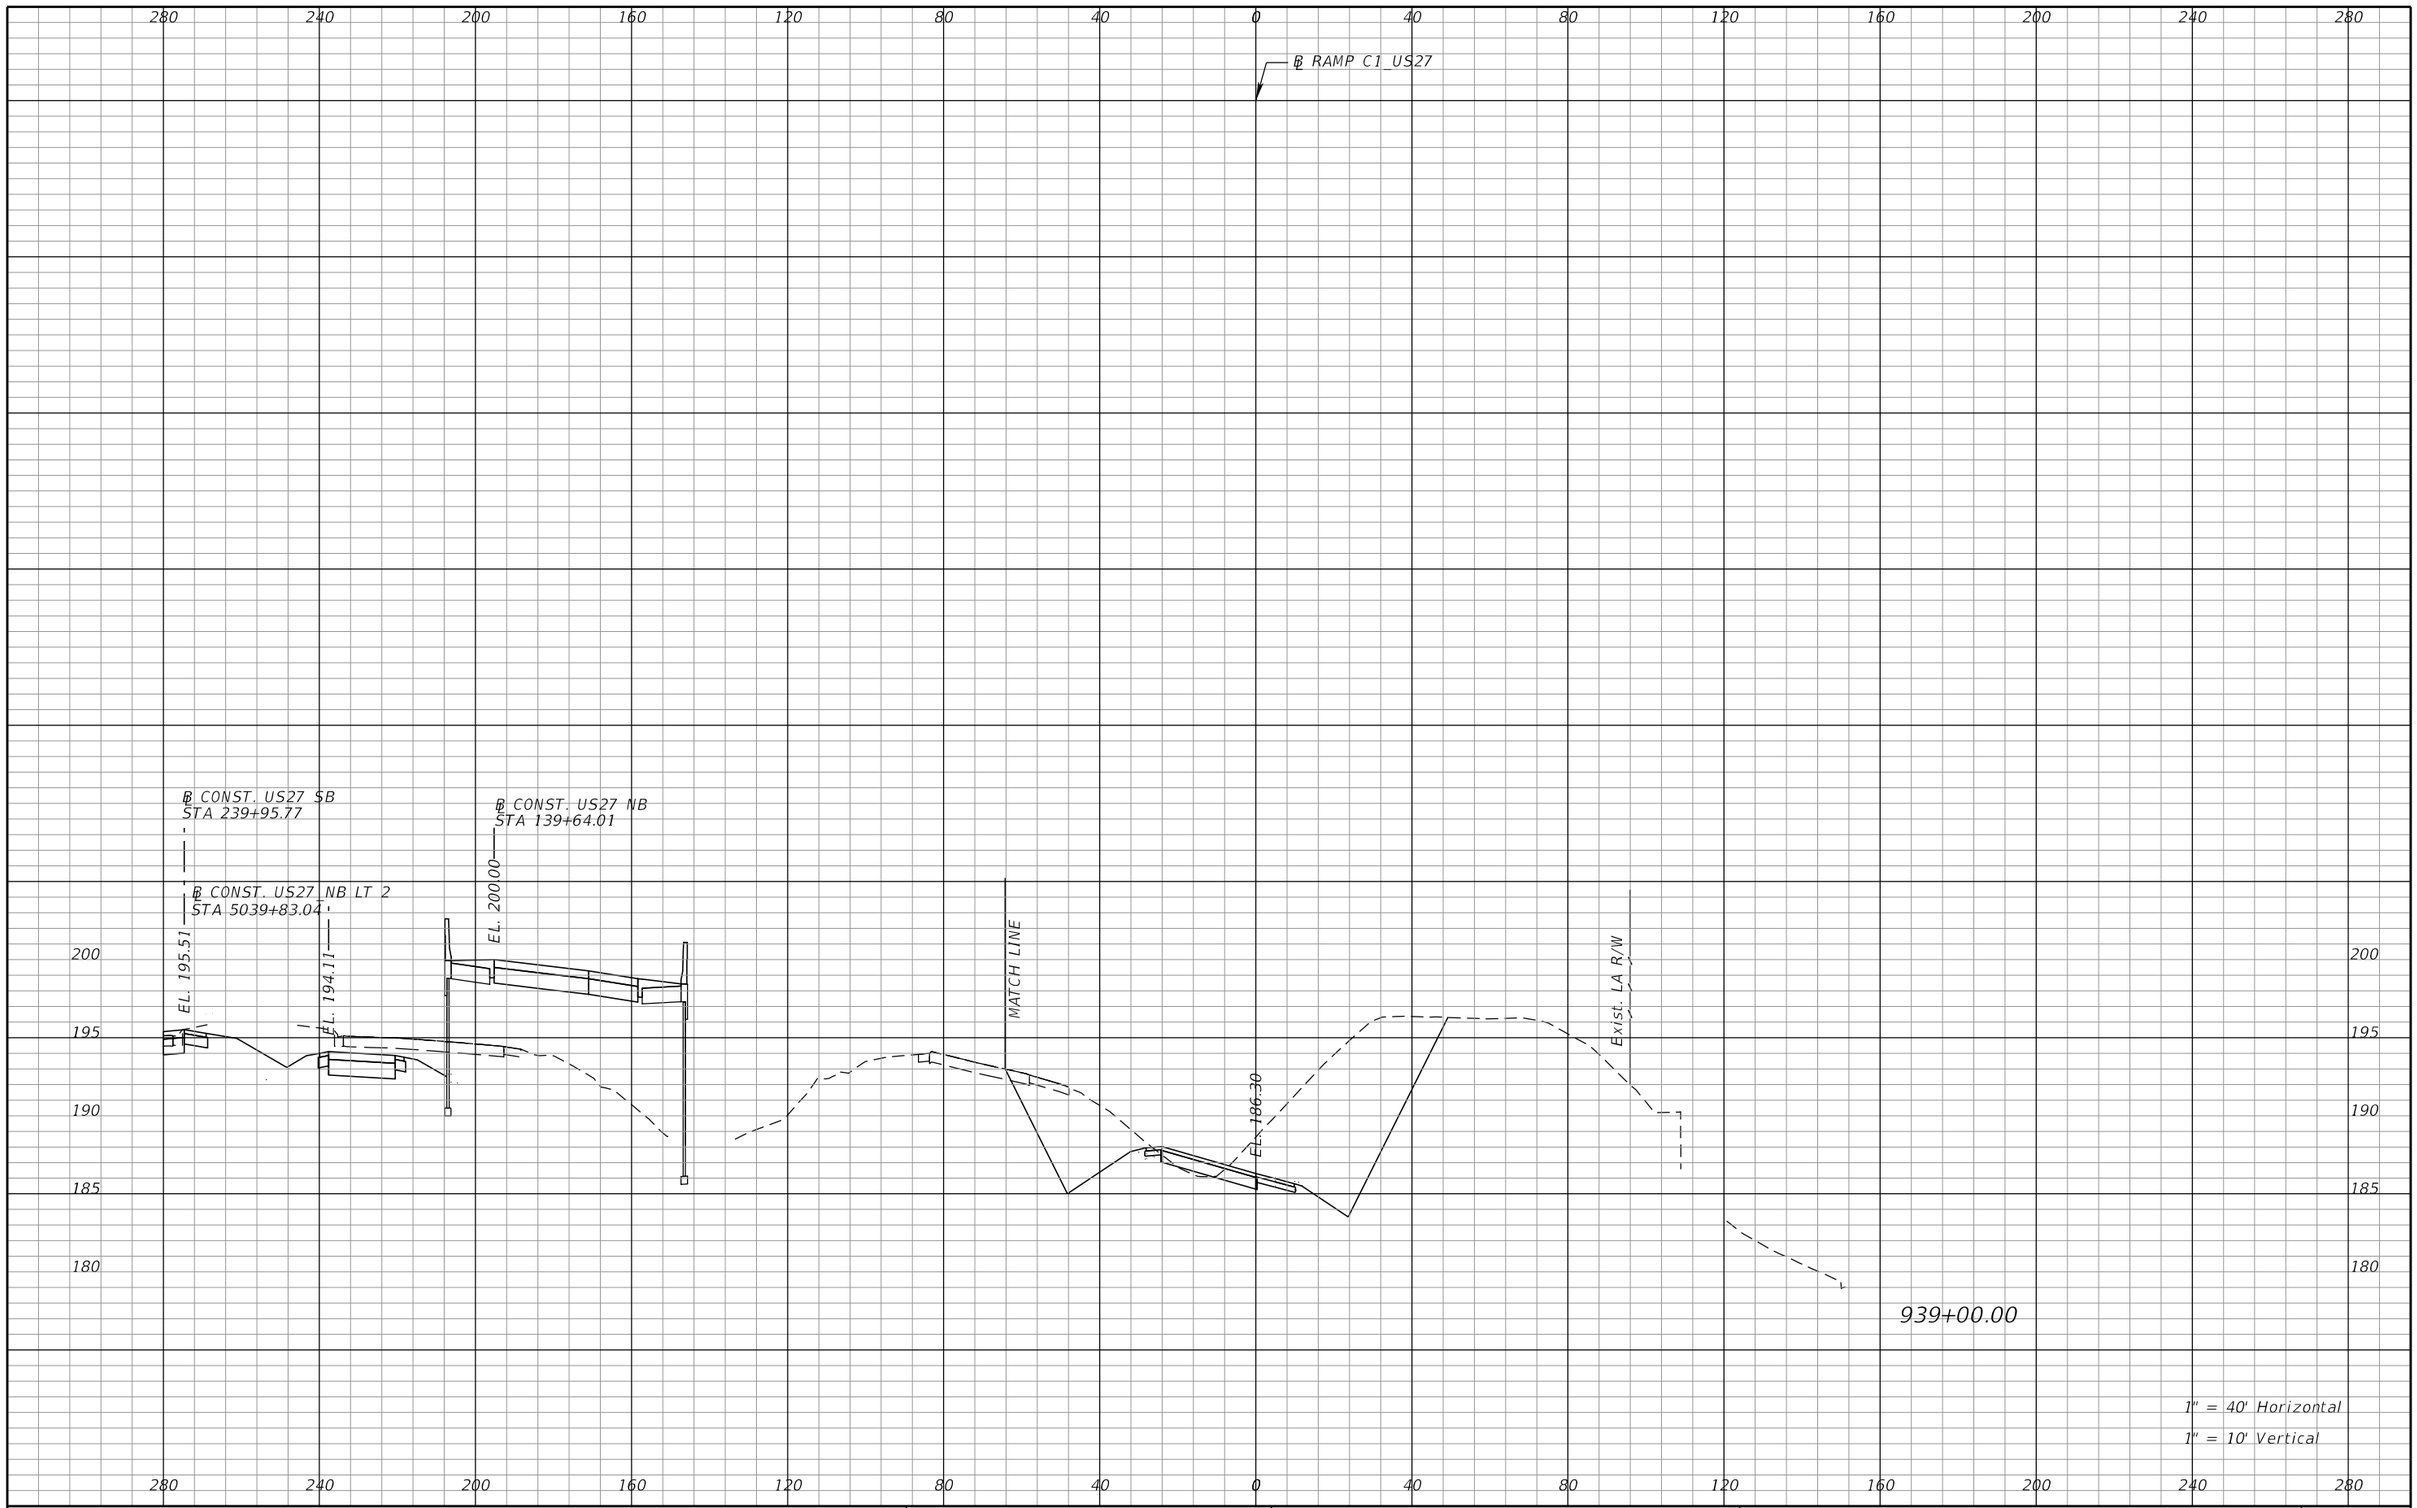

REVISIONS			
DATE	DESCRIPTION	DATE	DESCRIPTION

DEWBERRY ENGINEERS INC.
800 NORTH MAGNOLIA AVENUE, SUITE 1000
ORLANDO, FL 32803
CERTIFICATE OF AUTHORIZATION 8794

STATE OF FLORIDA
DEPARTMENT OF TRANSPORTATION


ROAD NO.	COUNTY	FINANCIAL PROJECT ID
SR 400	POLK	201210-3-52-1

RAMP C1
CROSS SECTIONS

SHEET NO. 488

PRELIMINARY: NOT FOR CONSTRUCTION

cfraser 3/10/2017 11:00:20 AM c:\pwworking\aecom_na\cfraser\dms28180\RDXSRD01_SEGA_RAMPC1.DGN

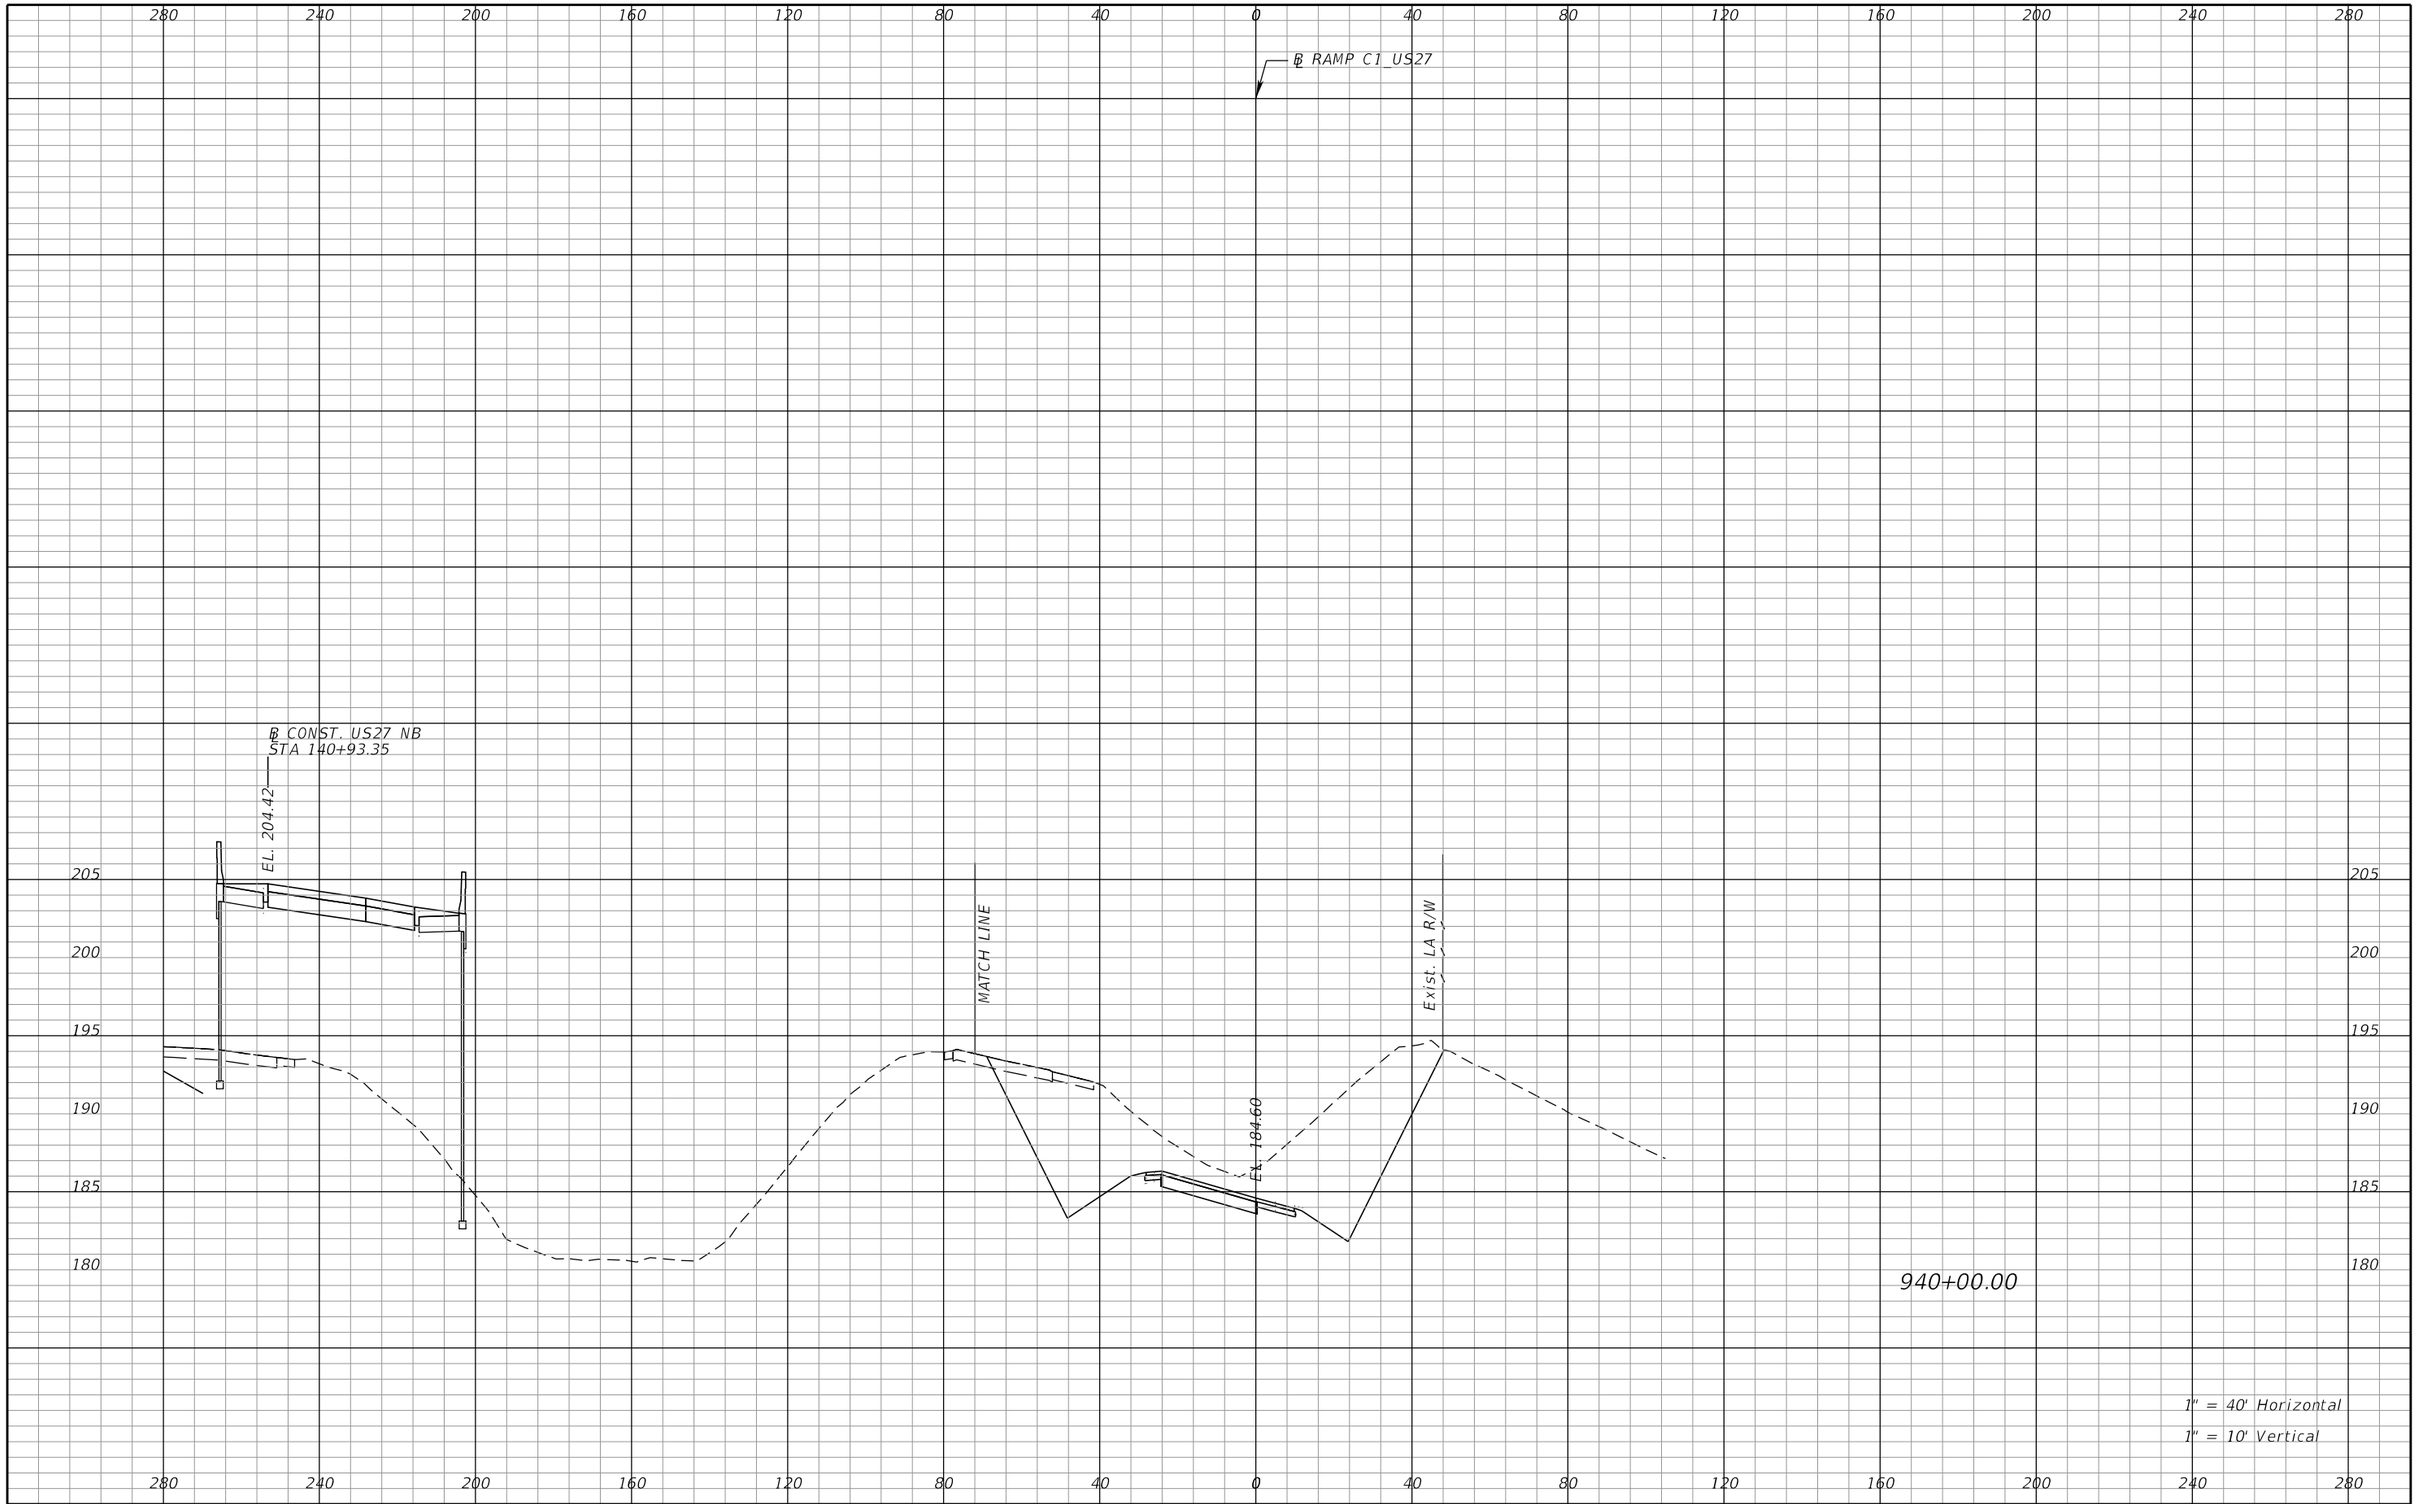

REVISIONS			
DATE	DESCRIPTION	DATE	DESCRIPTION

DEWBERRY ENGINEERS INC.
800 NORTH MAGNOLIA AVENUE, SUITE 1000
ORLANDO, FL 32803
CERTIFICATE OF AUTHORIZATION 8794

STATE OF FLORIDA
DEPARTMENT OF TRANSPORTATION


ROAD NO.	COUNTY	FINANCIAL PROJECT ID
SR 400	POLK	201210-3-52-1

RAMP C1
CROSS SECTIONS

SHEET NO. 489

PRELIMINARY: NOT FOR CONSTRUCTION

cfraser 3/10/2017 11:00:20 AM c:\pwworking\aecom_na\cfraser\dms28180\RDXSRD01_SEGA_RAMPC1.DGN

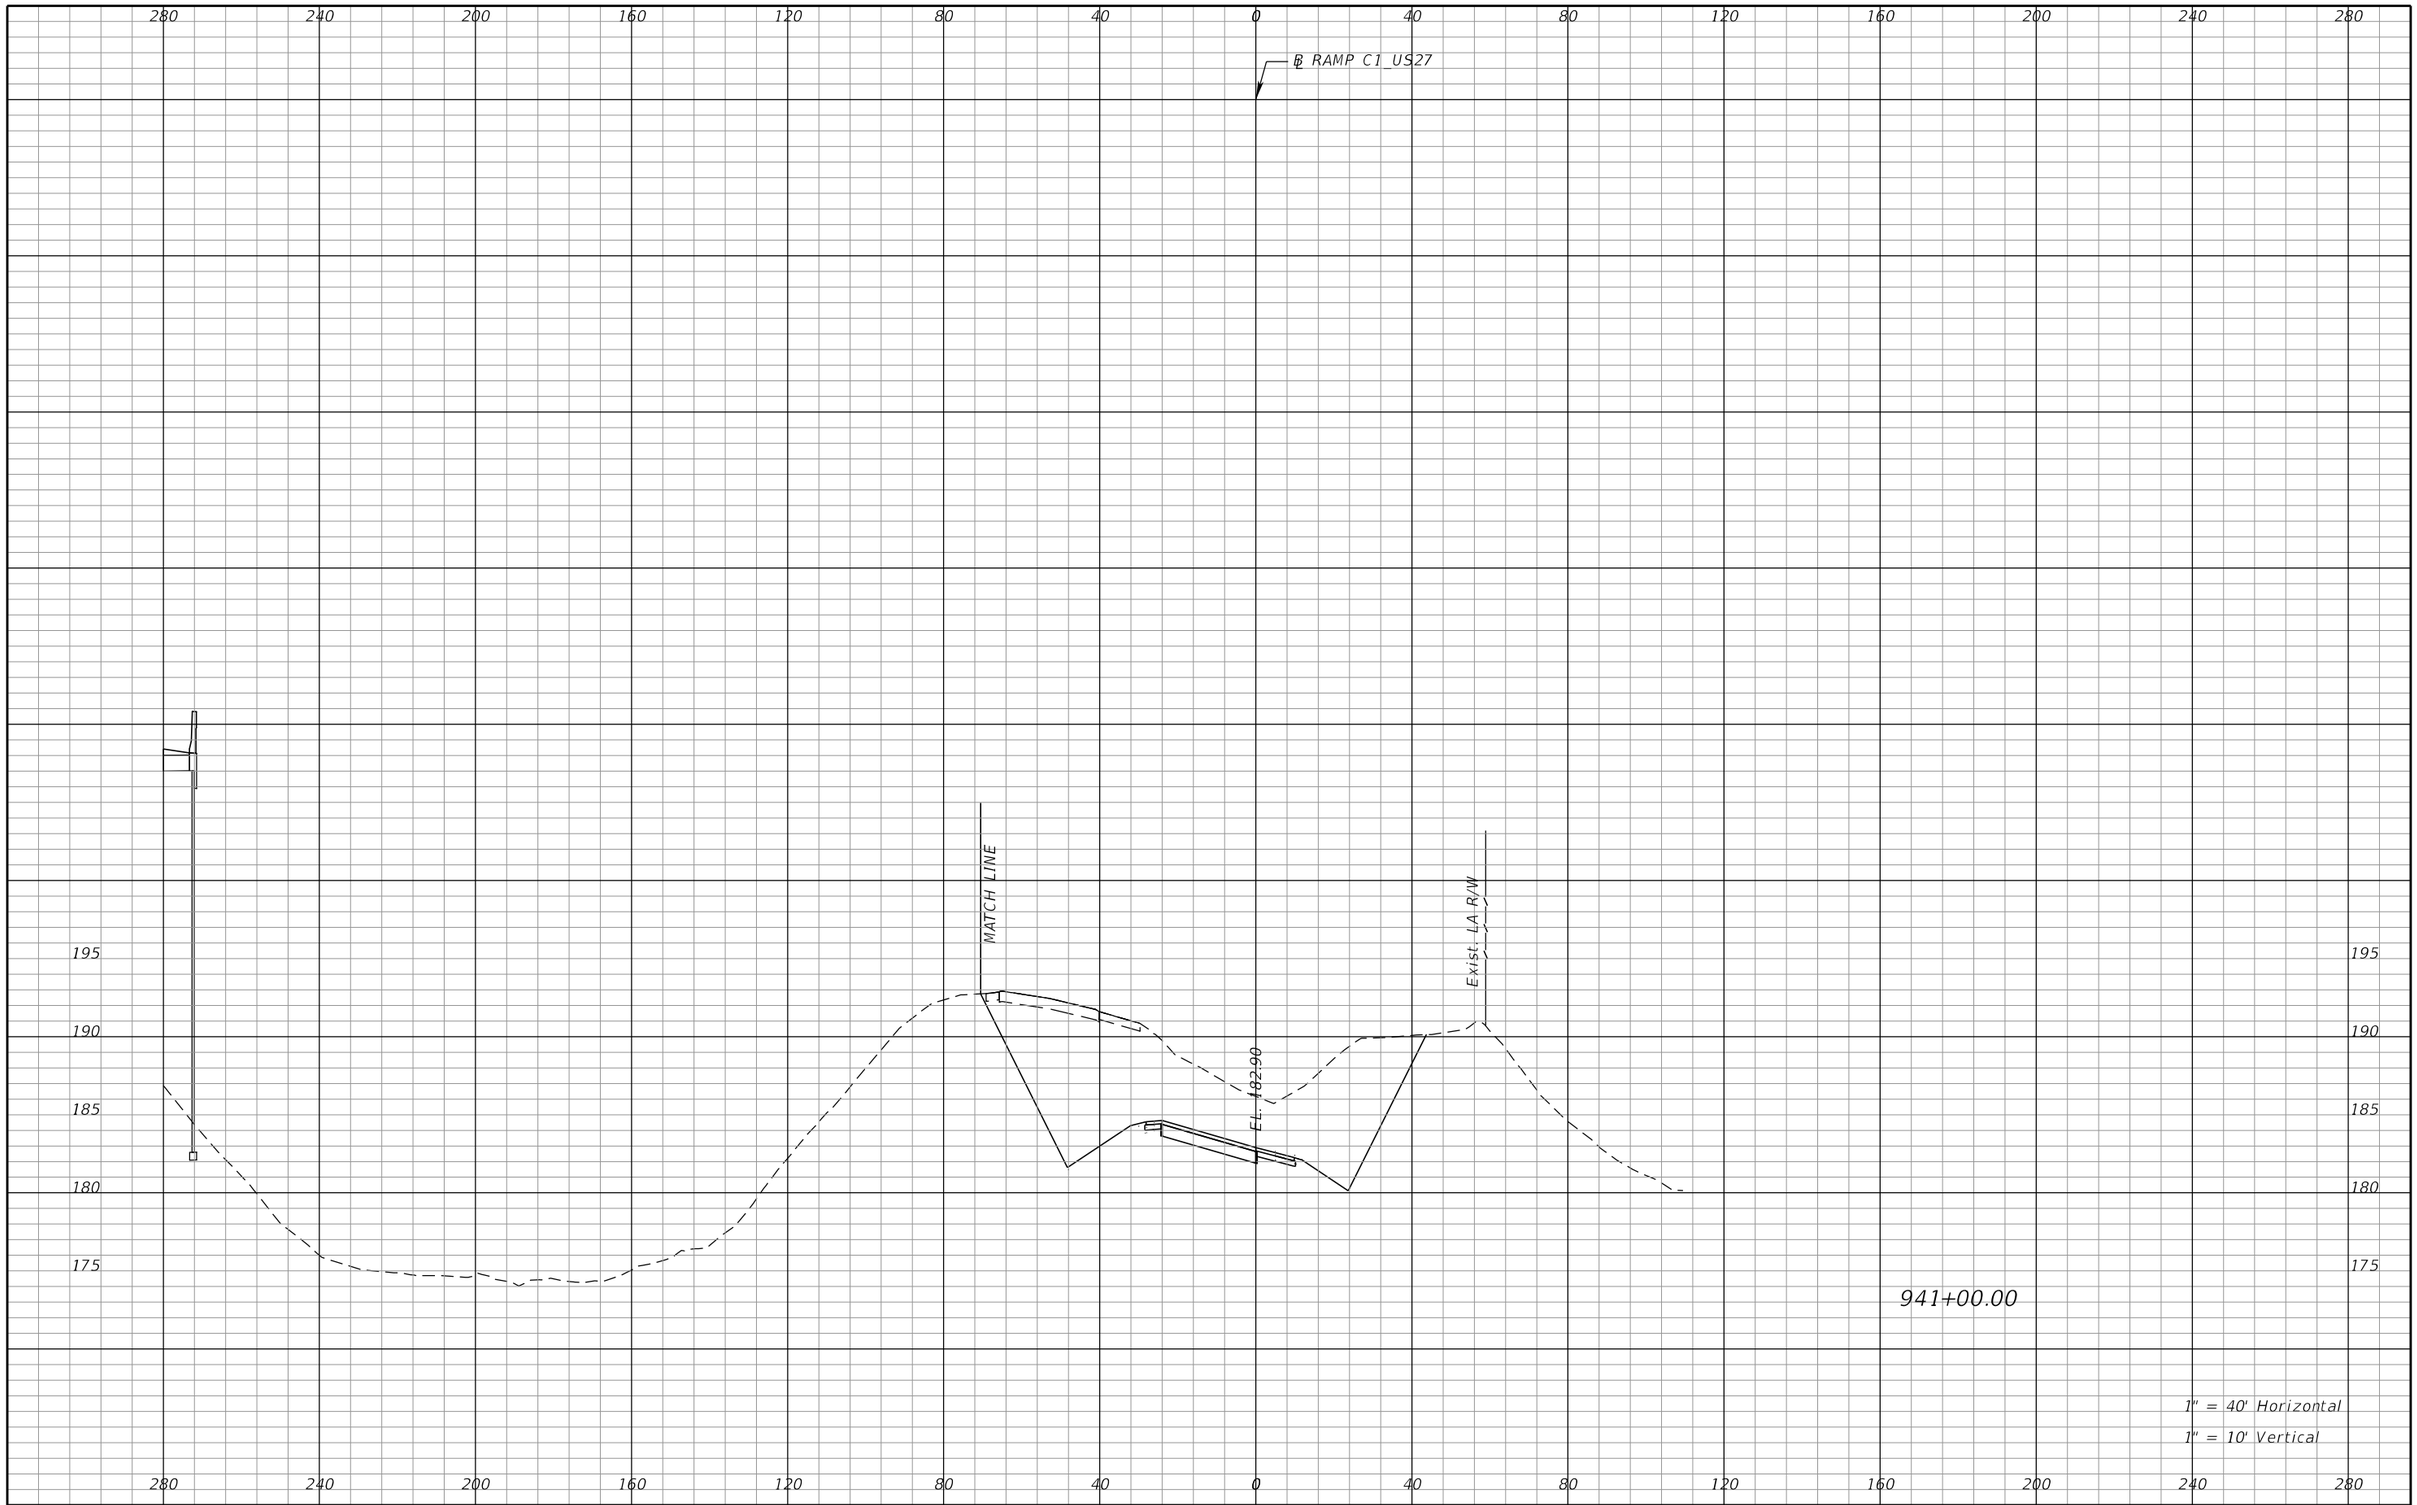

REVISIONS			
DATE	DESCRIPTION	DATE	DESCRIPTION

DEWBERRY ENGINEERS INC.
800 NORTH MAGNOLIA AVENUE, SUITE 1000
ORLANDO, FL 32803
CERTIFICATE OF AUTHORIZATION 8794

STATE OF FLORIDA
DEPARTMENT OF TRANSPORTATION


ROAD NO.	COUNTY	FINANCIAL PROJECT ID
SR 400	POLK	201210-3-52-1

RAMP C1
CROSS SECTIONS

SHEET NO. 490

PRELIMINARY: NOT FOR CONSTRUCTION

cfraser 3/10/2017 11:00:20 AM c:\pwworking\aecom_na\cfraser\dms28180\RDXSRD01_SEGA_RAMPC1.DGN

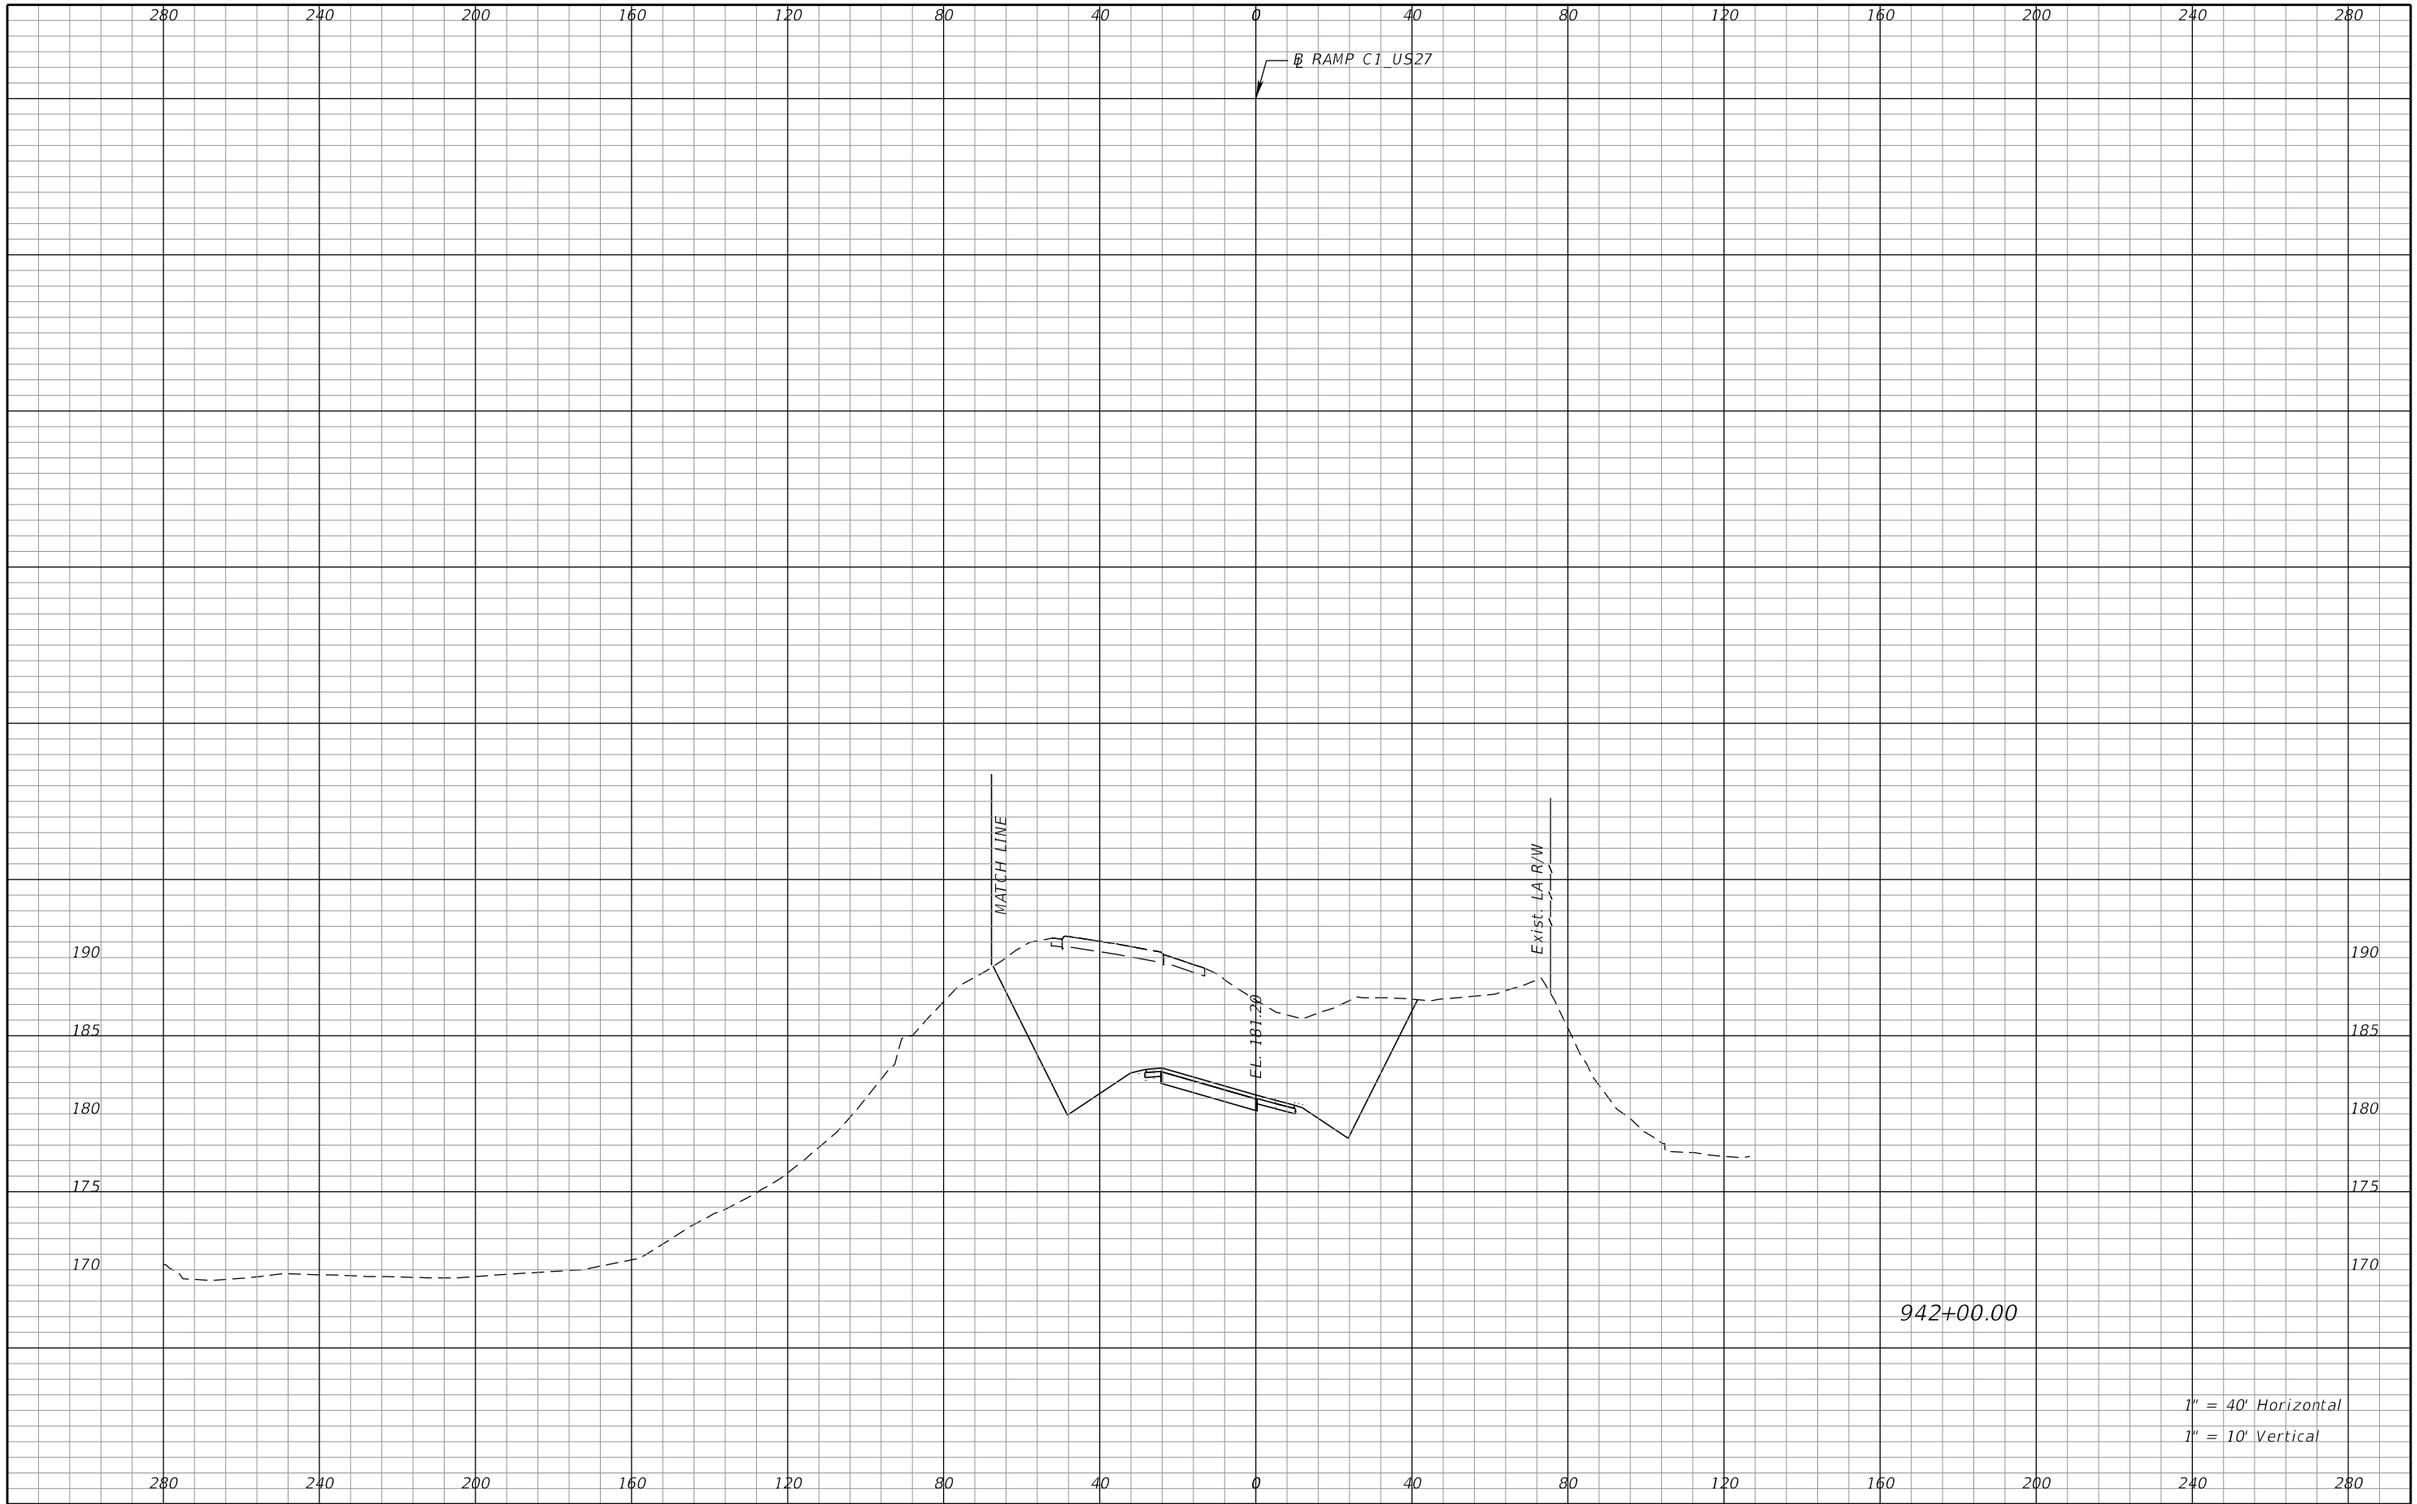

REVISIONS			
DATE	DESCRIPTION	DATE	DESCRIPTION

DEWBERRY ENGINEERS INC.
800 NORTH MAGNOLIA AVENUE, SUITE 1000
ORLANDO, FL 32803
CERTIFICATE OF AUTHORIZATION 8794

STATE OF FLORIDA
DEPARTMENT OF TRANSPORTATION


ROAD NO.	COUNTY	FINANCIAL PROJECT ID
SR 400	POLK	201210-3-52-1

RAMP C1
CROSS SECTIONS

SHEET NO. 491

PRELIMINARY: NOT FOR CONSTRUCTION

cfraser 3/10/2017 11:00:20 AM c:\pwworking\aecom_na\cfraser\dms28180\RDXSRD01_SEGA_RAMPC1.DGN

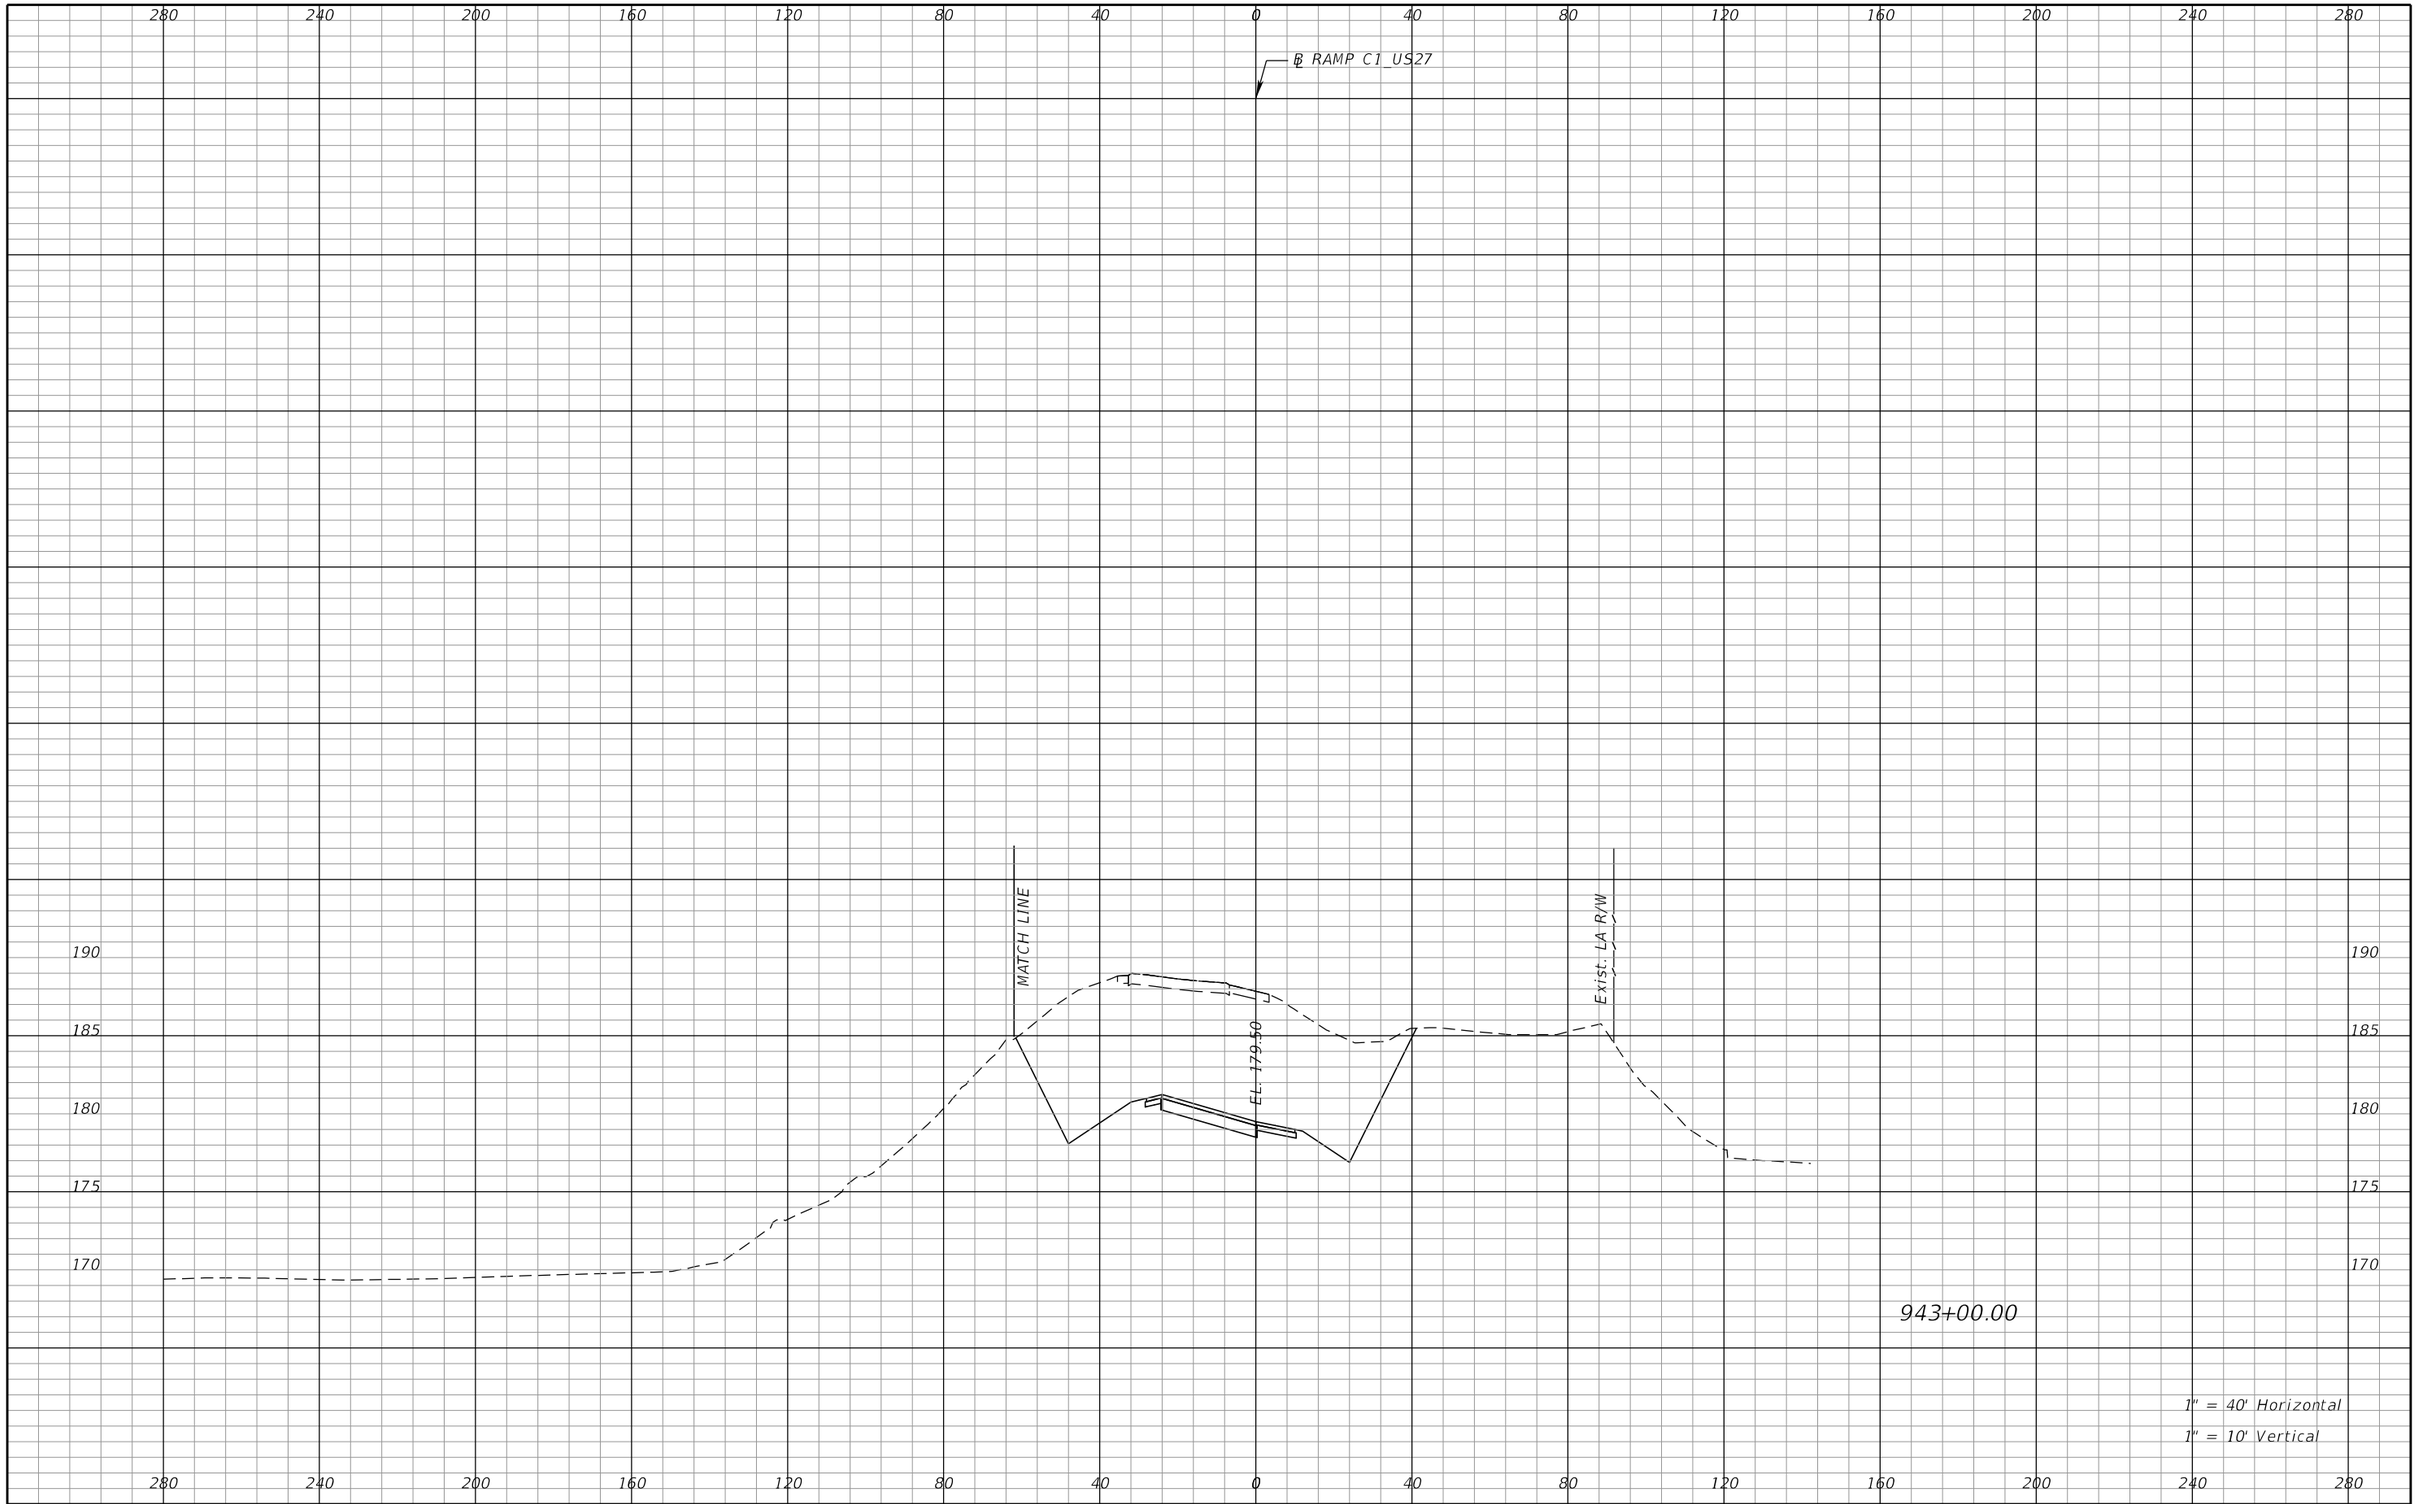

REVISIONS			
DATE	DESCRIPTION	DATE	DESCRIPTION

DEWBERRY ENGINEERS INC.
800 NORTH MAGNOLIA AVENUE, SUITE 1000
ORLANDO, FL 32803
CERTIFICATE OF AUTHORIZATION 8794

STATE OF FLORIDA
DEPARTMENT OF TRANSPORTATION


ROAD NO.	COUNTY	FINANCIAL PROJECT ID
SR 400	POLK	201210-3-52-1

RAMP C1
CROSS SECTIONS

SHEET NO. 492

PRELIMINARY: NOT FOR CONSTRUCTION

cfraser 3/10/2017 11:00:20 AM c:\pwworking\aecom_na\cfraser\dms28180\RDXSRD01_SEGA_RAMPC1.DGN

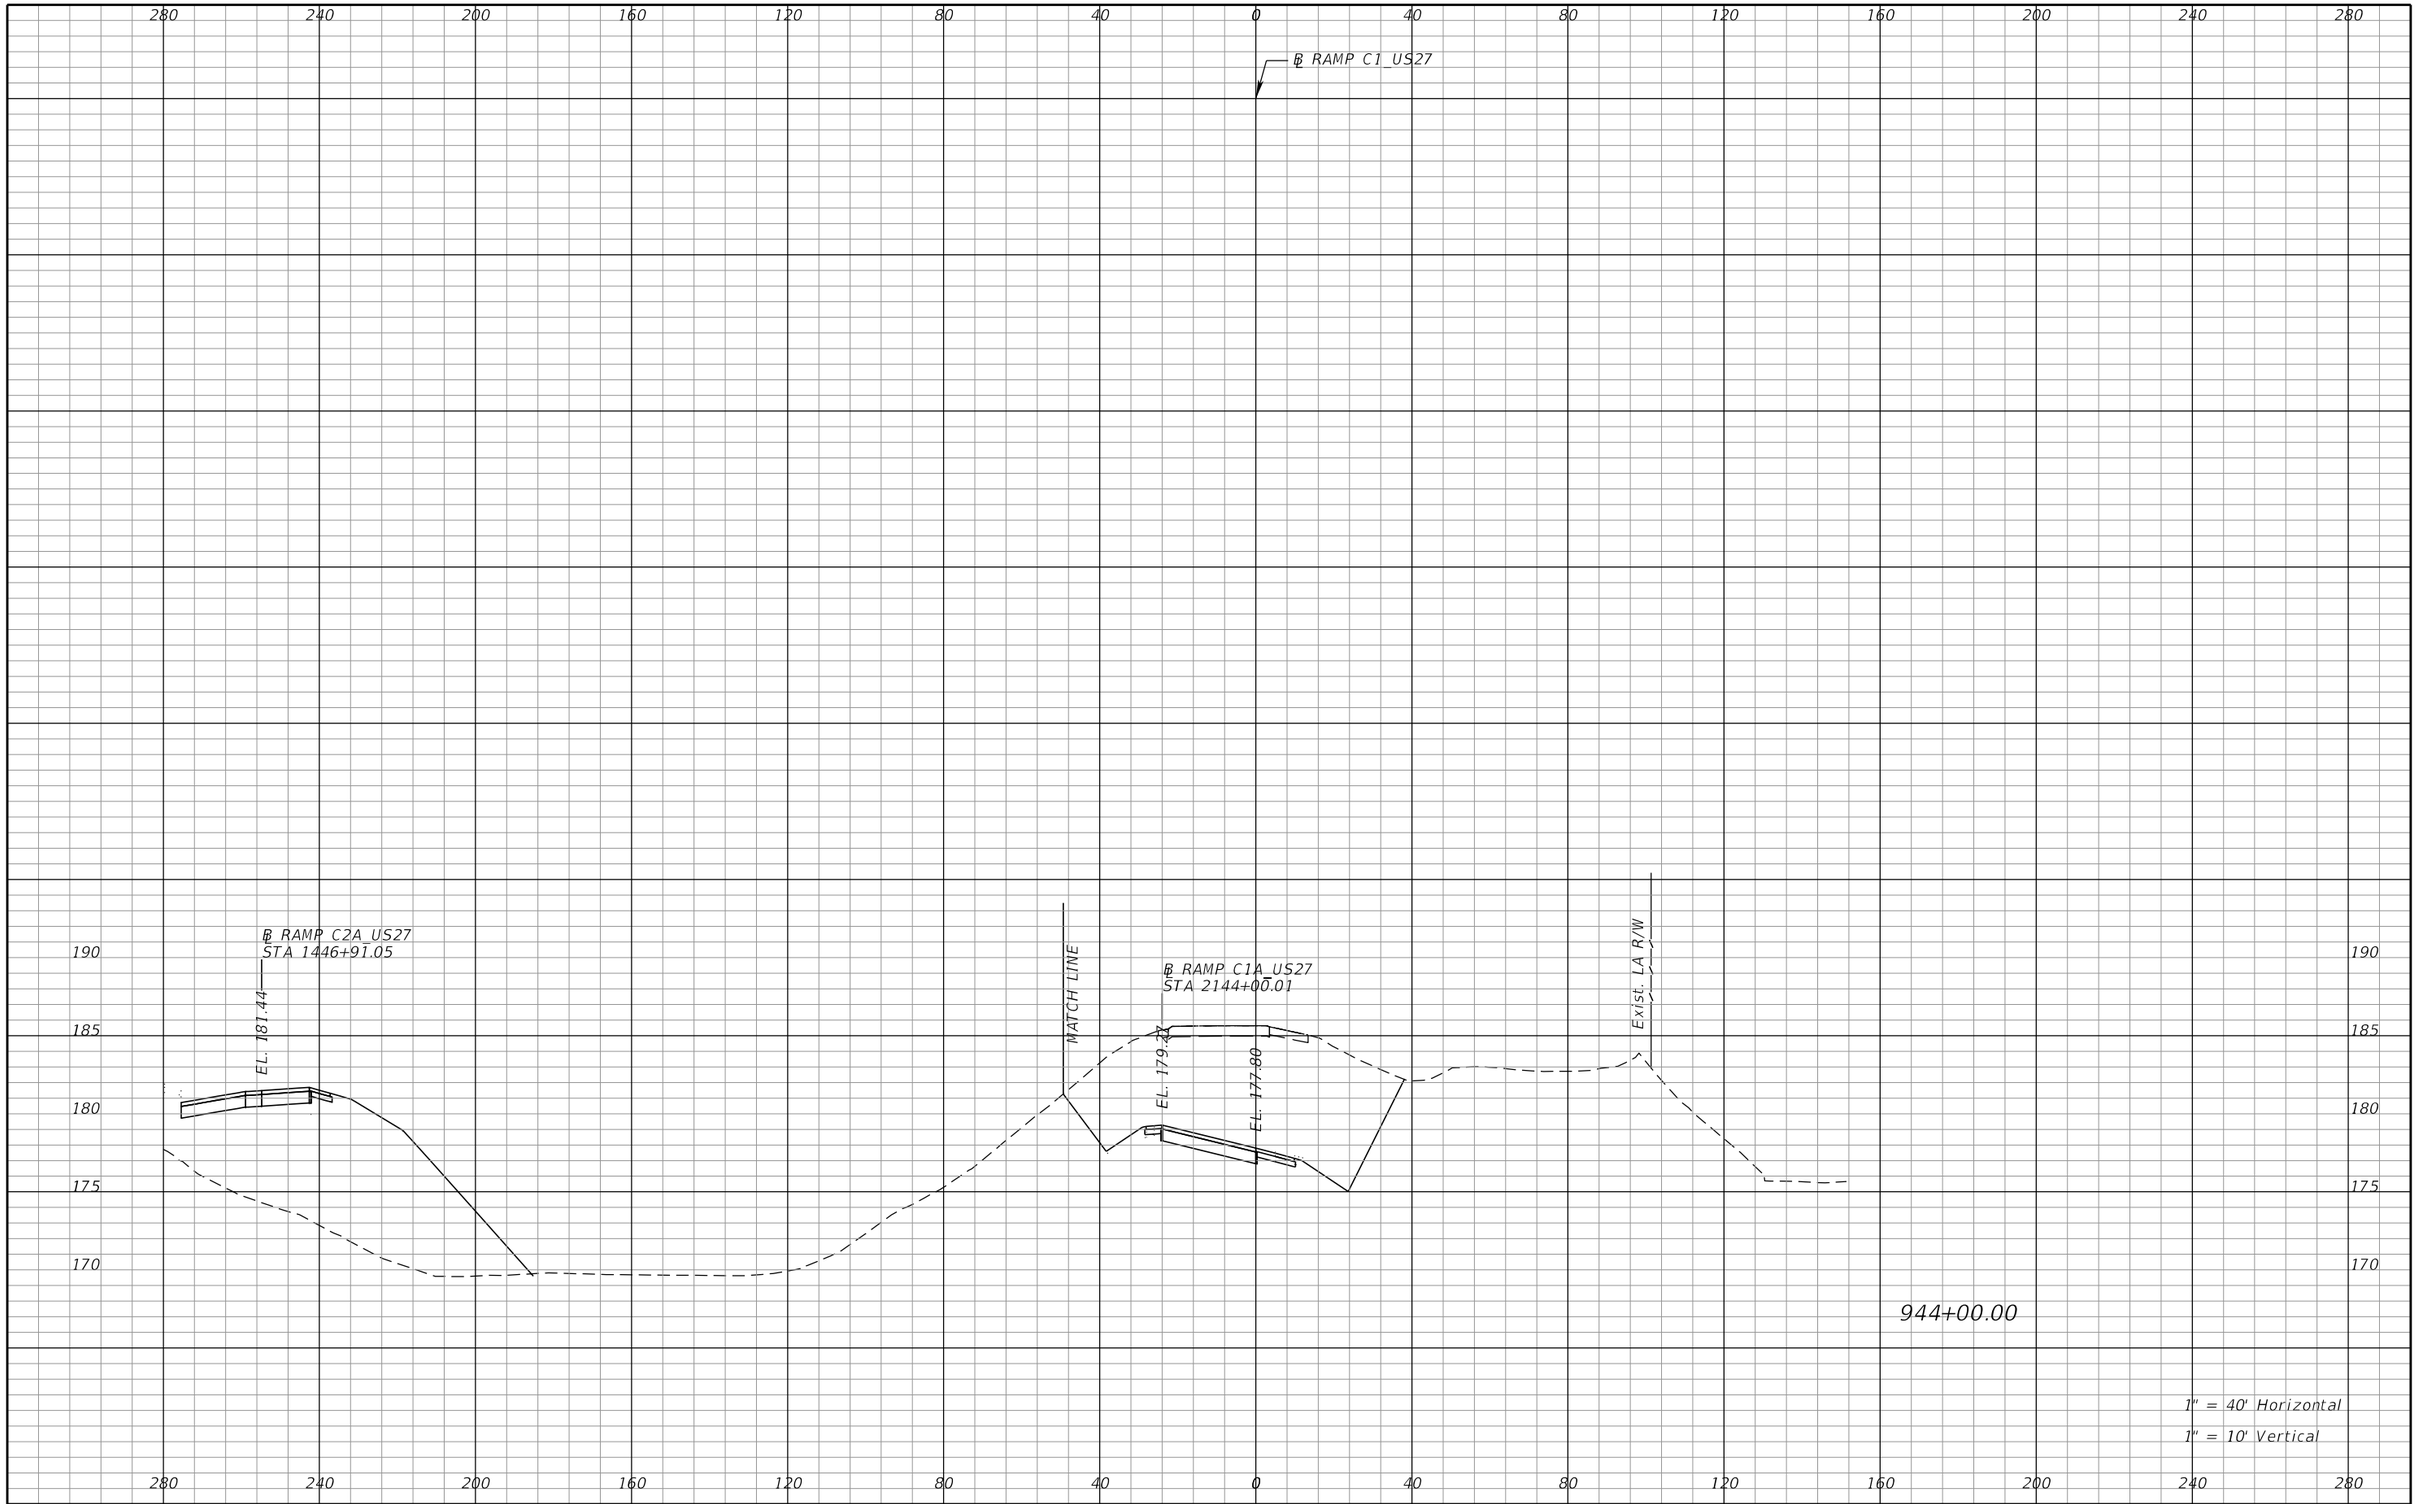

REVISIONS			
DATE	DESCRIPTION	DATE	DESCRIPTION

DEWBERRY ENGINEERS INC.
800 NORTH MAGNOLIA AVENUE, SUITE 1000
ORLANDO, FL 32803
CERTIFICATE OF AUTHORIZATION 8794

STATE OF FLORIDA
DEPARTMENT OF TRANSPORTATION


ROAD NO.	COUNTY	FINANCIAL PROJECT ID
SR 400	POLK	201210-3-52-1

RAMP C1
CROSS SECTIONS

SHEET NO. 493

PRELIMINARY: NOT FOR CONSTRUCTION

cfraser 3/10/2017 11:00:20 AM c:\pwworking\aecom_na\cfraser\dms28180\RDXSRD01_SEGA_RAMPC1.DGN

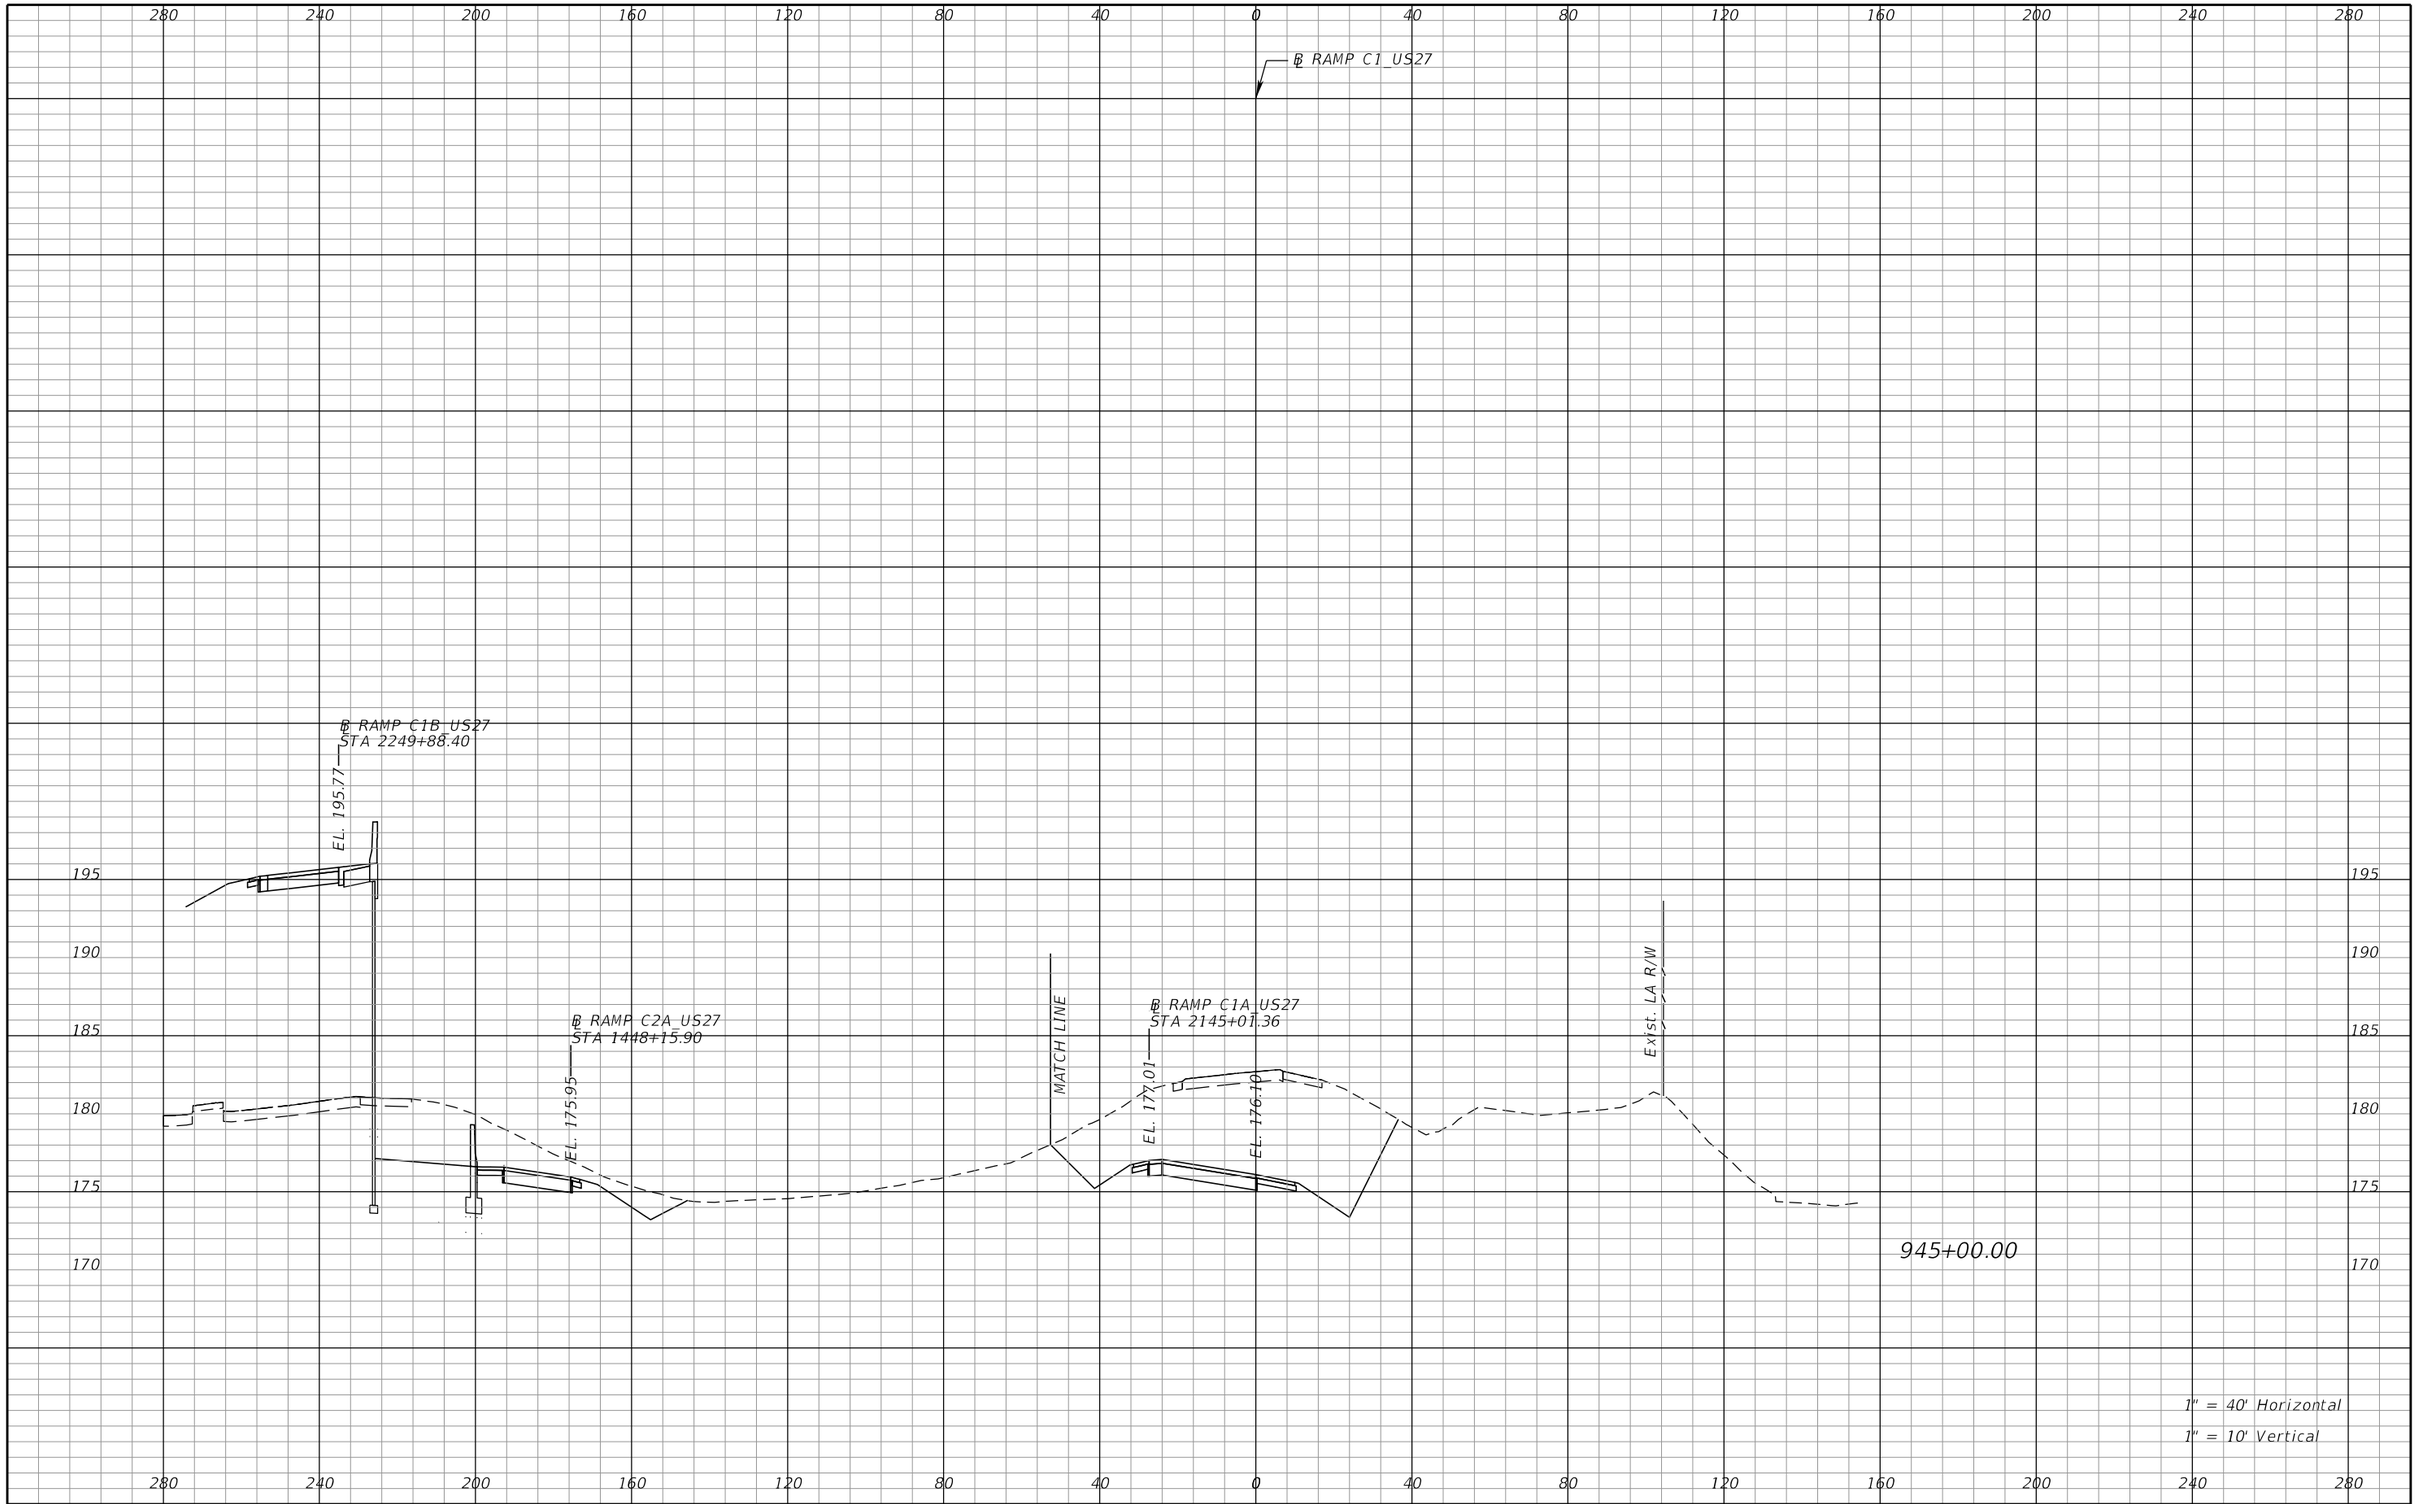

REVISIONS			
DATE	DESCRIPTION	DATE	DESCRIPTION

DEWBERRY ENGINEERS INC.
800 NORTH MAGNOLIA AVENUE, SUITE 1000
ORLANDO, FL 32803
CERTIFICATE OF AUTHORIZATION 8794


STATE OF FLORIDA
DEPARTMENT OF TRANSPORTATION

ROAD NO.	COUNTY	FINANCIAL PROJECT ID
SR 400	POLK	201210-3-52-1

RAMP C1
CROSS SECTIONS

SHEET NO. 494

PRELIMINARY: NOT FOR CONSTRUCTION

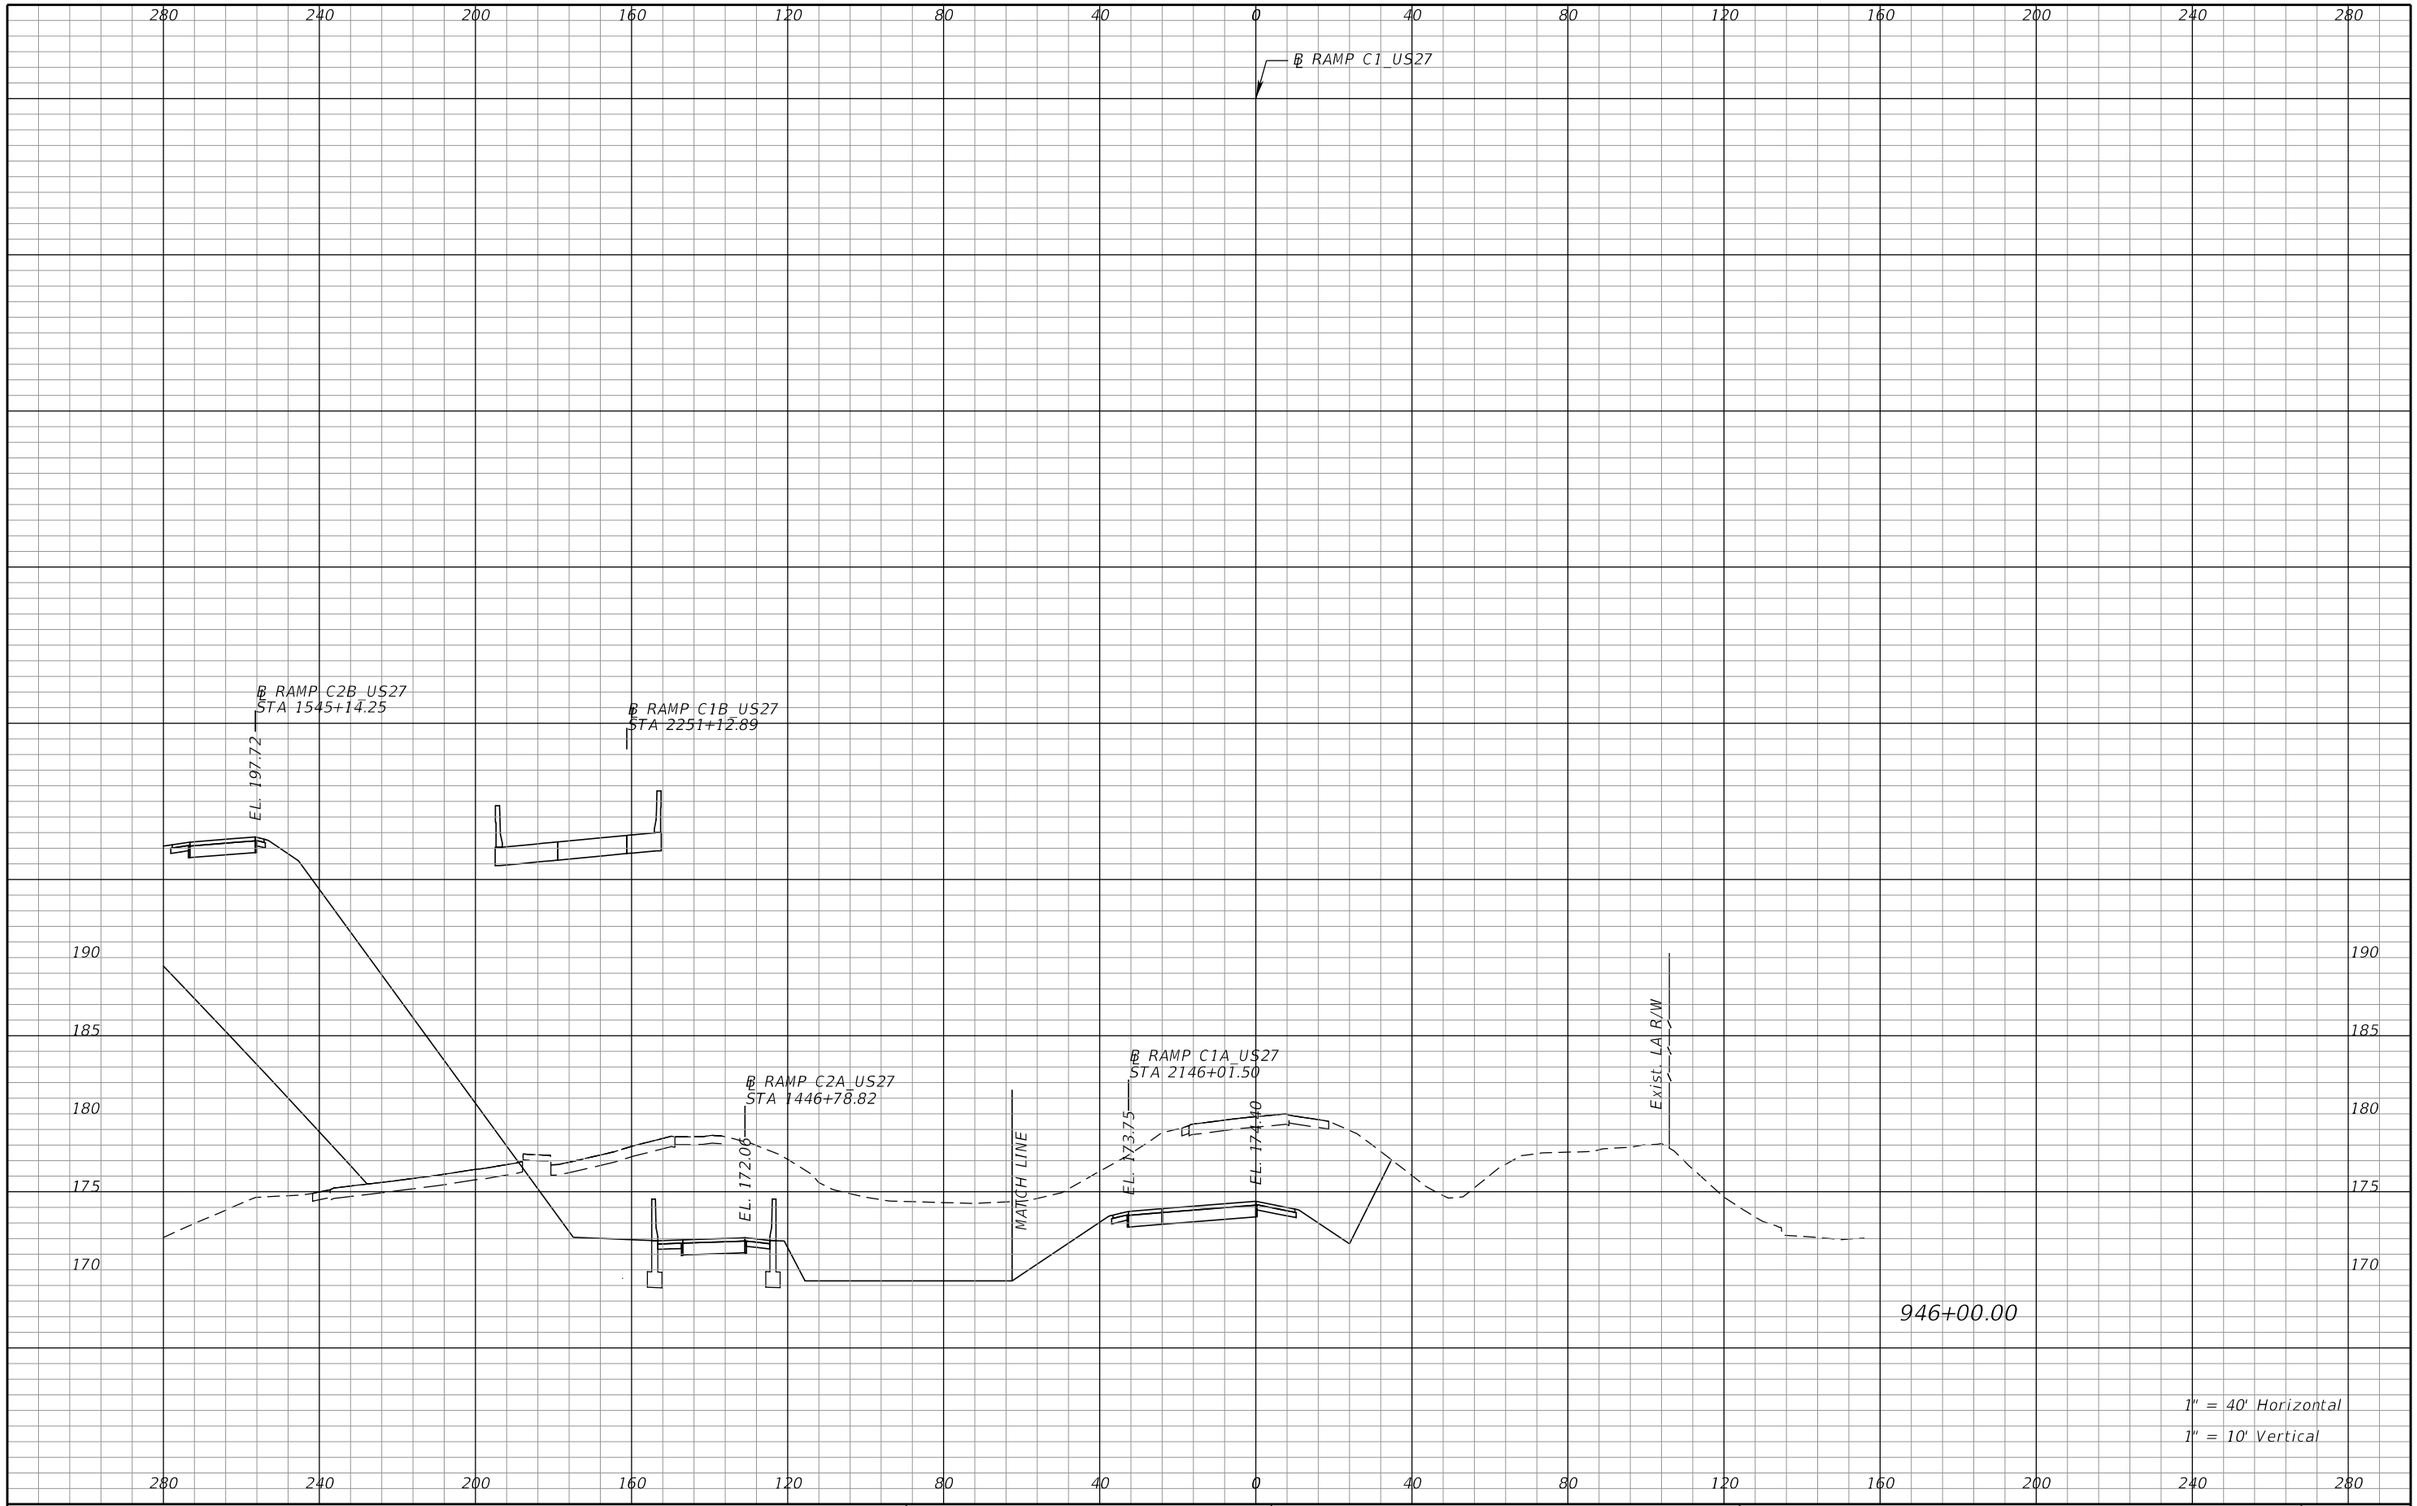

REVISIONS			
DATE	DESCRIPTION	DATE	DESCRIPTION

DEWBERRY ENGINEERS INC.
800 NORTH MAGNOLIA AVENUE, SUITE 1000
ORLANDO, FL 32803
CERTIFICATE OF AUTHORIZATION 8794

STATE OF FLORIDA
DEPARTMENT OF TRANSPORTATION


ROAD NO.	COUNTY	FINANCIAL PROJECT ID
SR 400	POLK	201210-3-52-1

RAMP C1
CROSS SECTIONS

SHEET NO. 495

PRELIMINARY: NOT FOR CONSTRUCTION

cfraser 3/10/2017 11:00:21 AM c:\pwworking\aecom_na\cfraser\dms28180\RDXSRD01_SEGA_RAMPC1.DGN

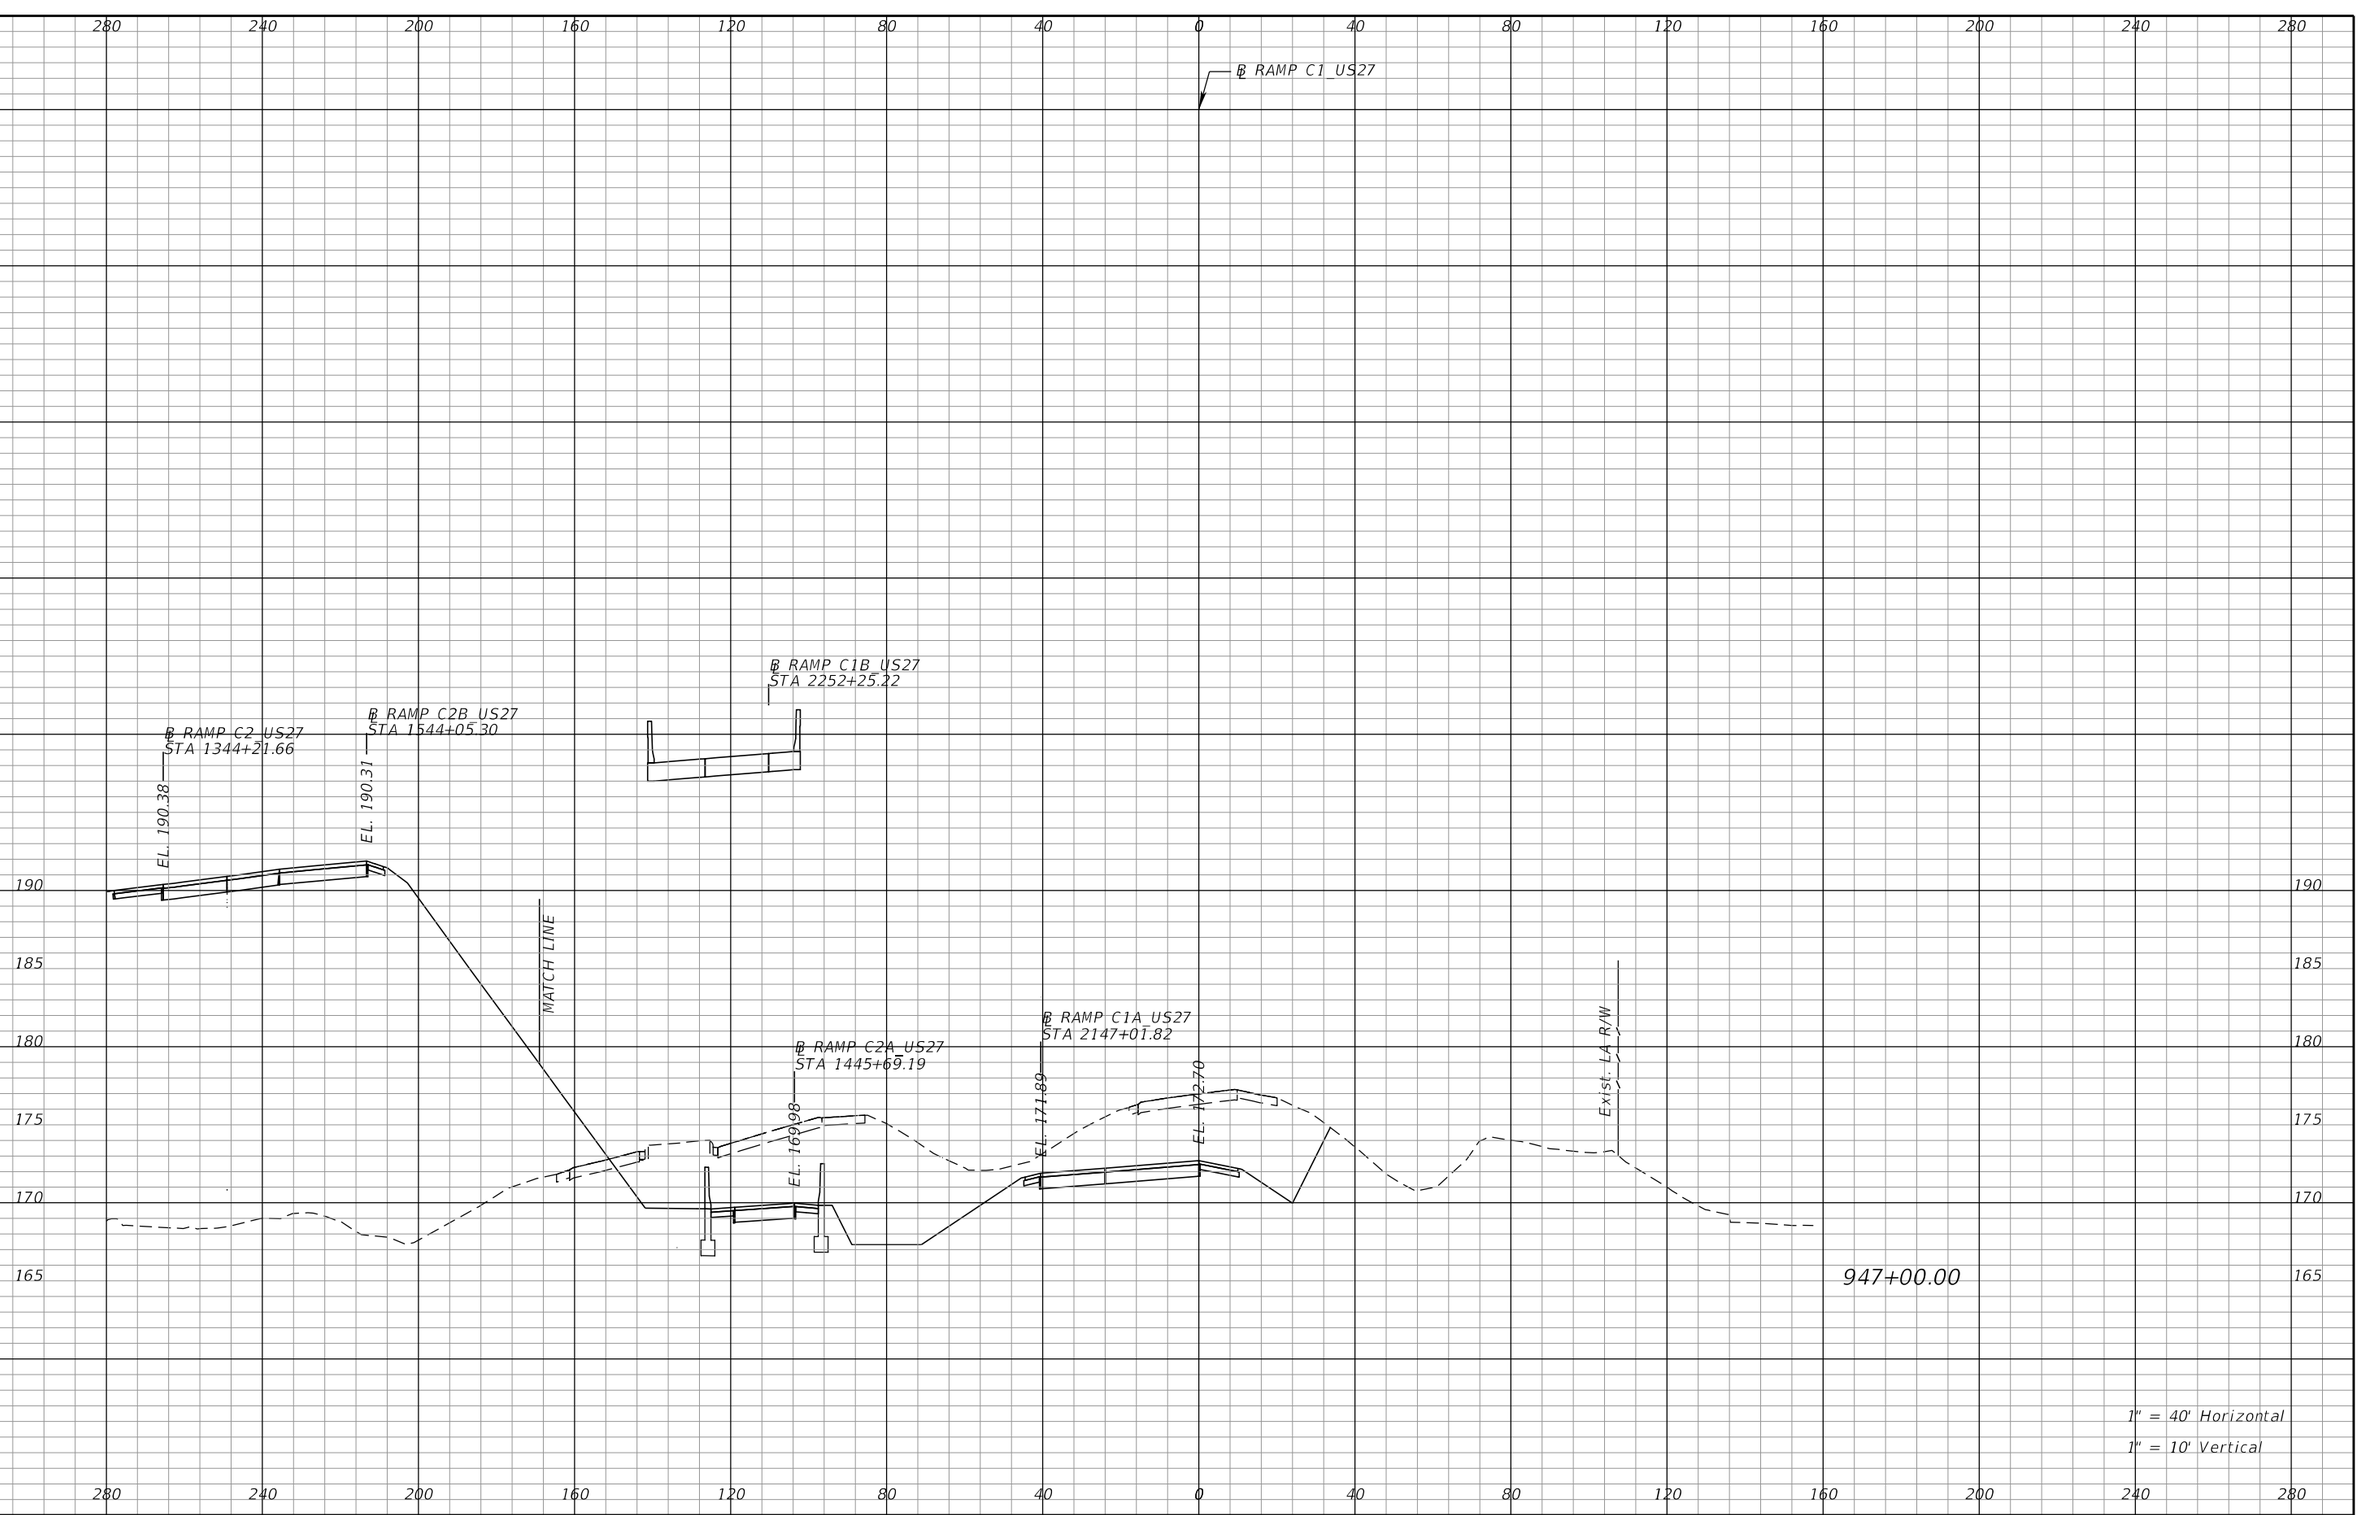

REVISIONS			
DATE	DESCRIPTION	DATE	DESCRIPTION

DEWBERRY ENGINEERS INC.
800 NORTH MAGNOLIA AVENUE, SUITE 1000
ORLANDO, FL 32803
CERTIFICATE OF AUTHORIZATION 8794

STATE OF FLORIDA
DEPARTMENT OF TRANSPORTATION


ROAD NO.	COUNTY	FINANCIAL PROJECT ID
SR 400	POLK	201210-3-52-1

RAMP C1
CROSS SECTIONS

SHEET NO. 496

PRELIMINARY: NOT FOR CONSTRUCTION

cfraser 3/10/2017 11:00:21 AM c:\pwworking\aecom_na\cfraser\dms28180\RDXSRD01_SEGA_RAMPC1.DGN

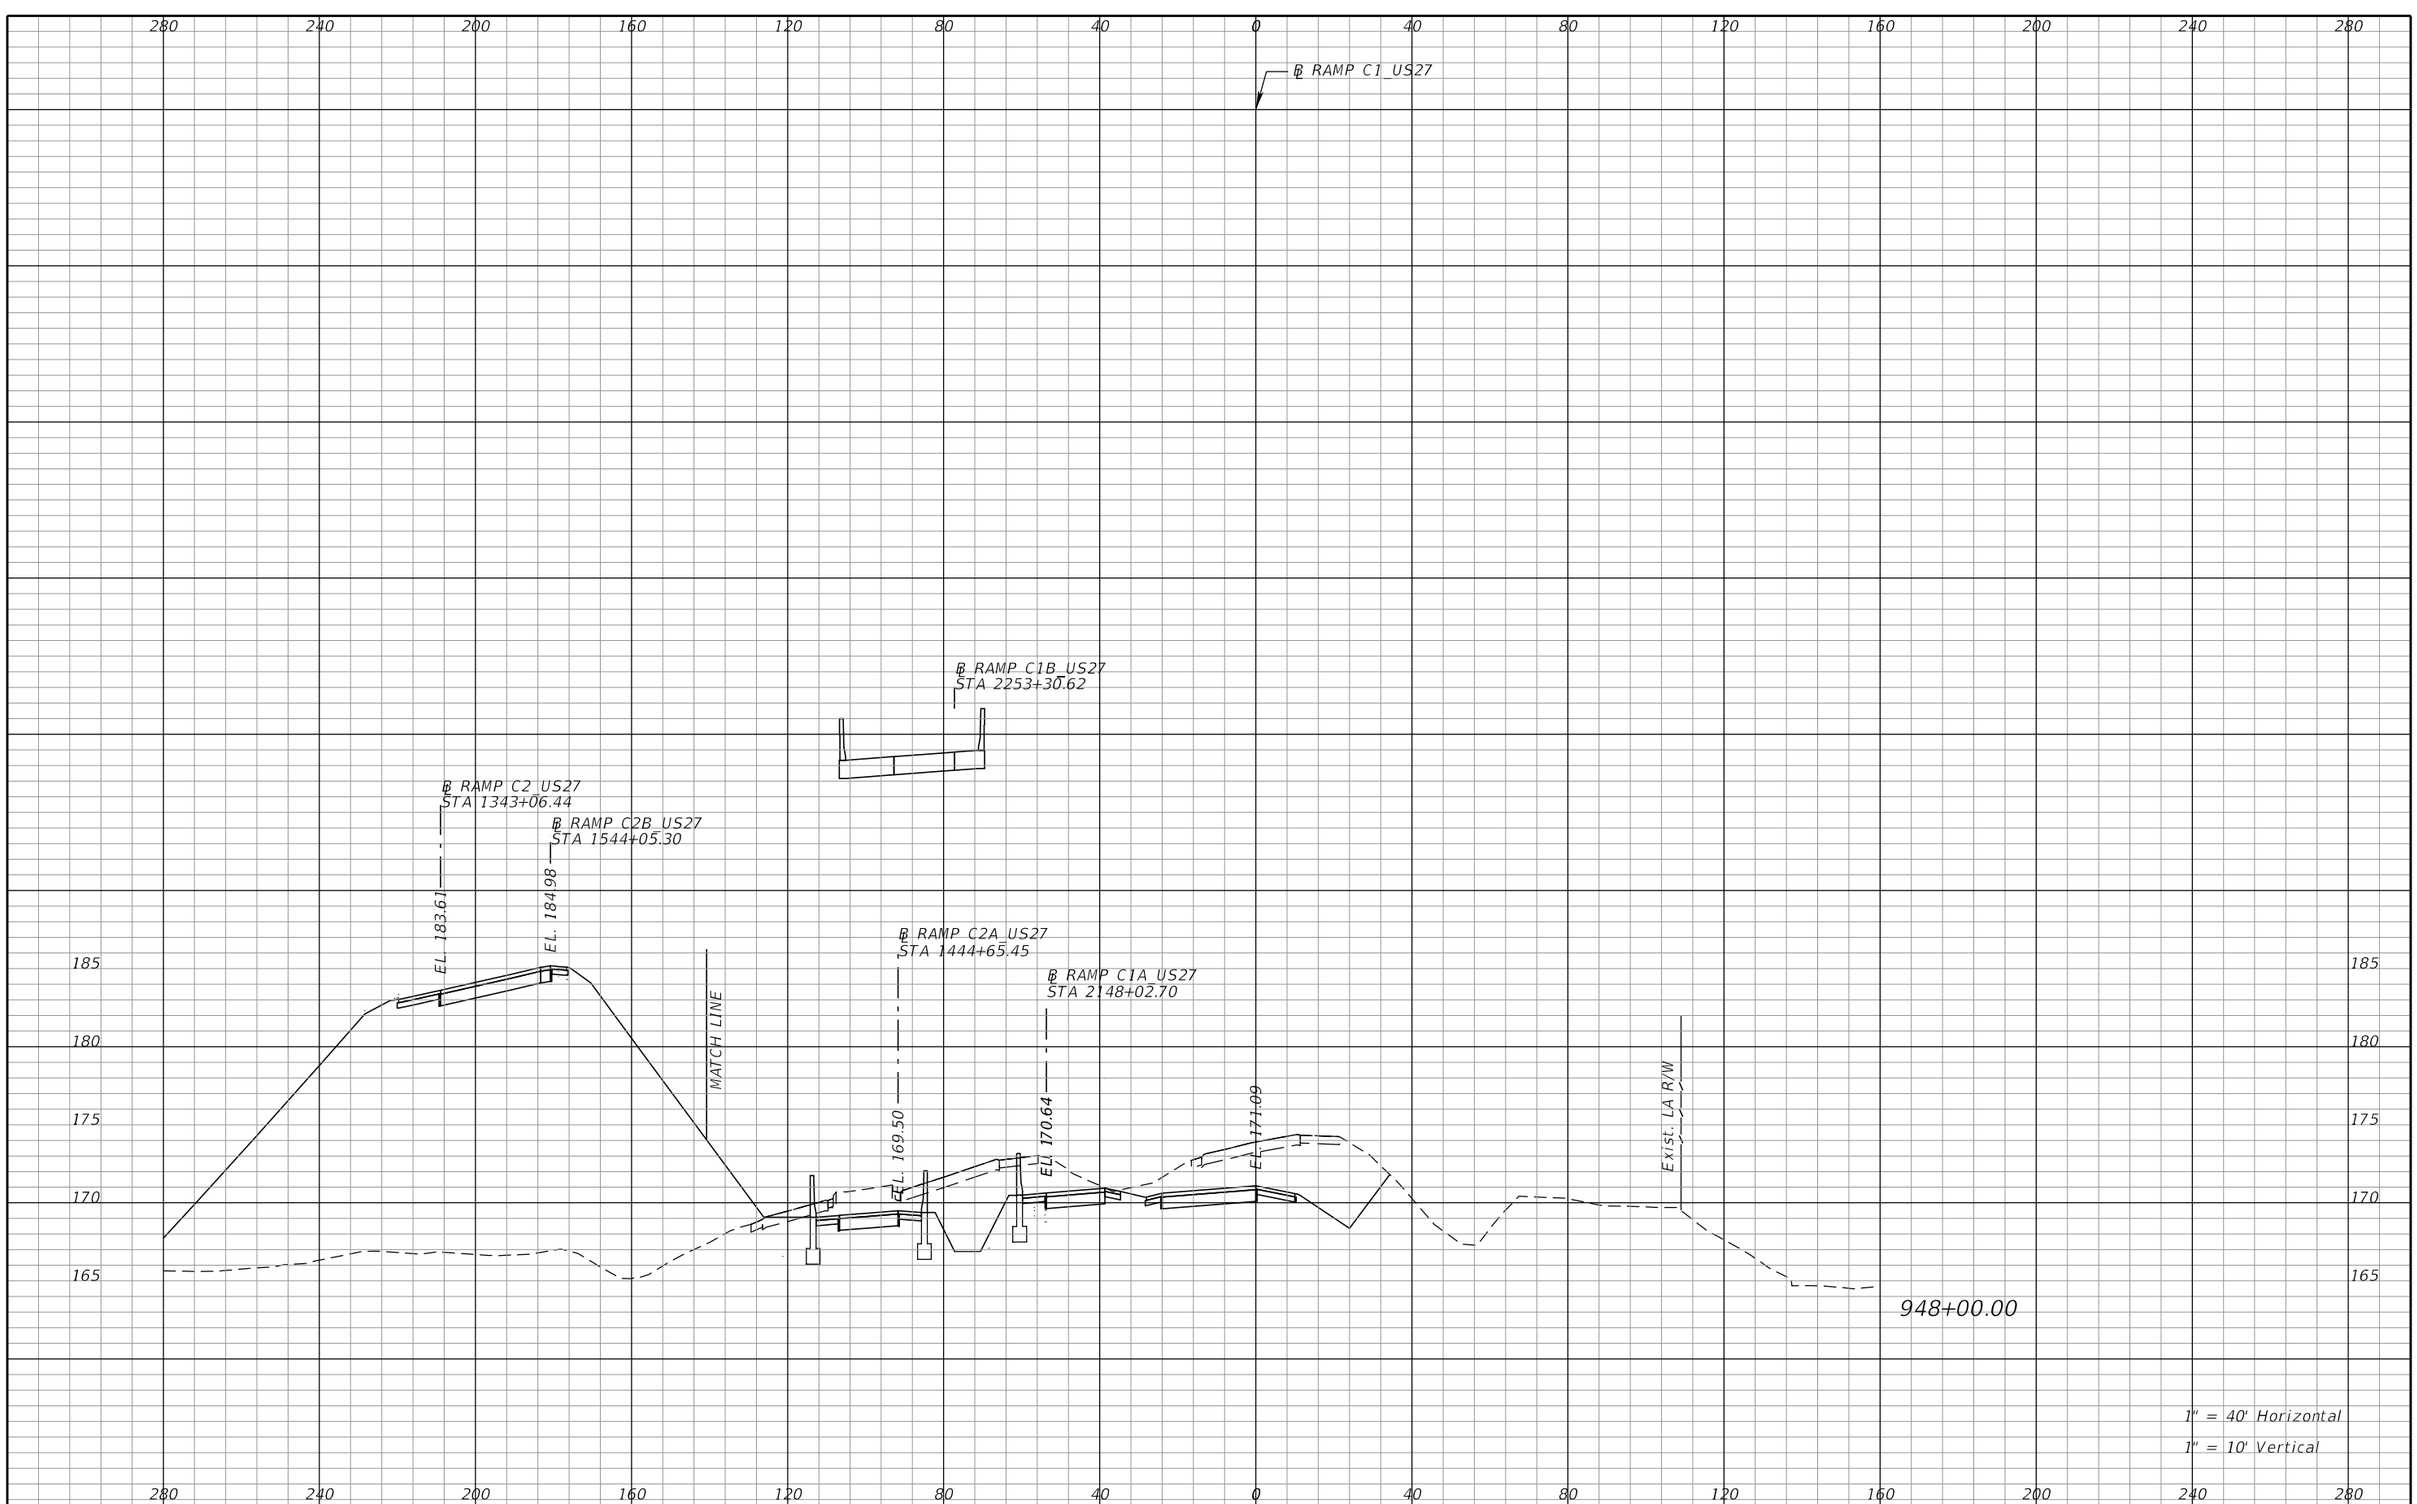

REVISIONS			
DATE	DESCRIPTION	DATE	DESCRIPTION

DEWBERRY ENGINEERS INC.
800 NORTH MAGNOLIA AVENUE, SUITE 1000
ORLANDO, FL 32803
CERTIFICATE OF AUTHORIZATION 8794

STATE OF FLORIDA
DEPARTMENT OF TRANSPORTATION


ROAD NO.	COUNTY	FINANCIAL PROJECT ID
SR 400	POLK	201210-3-52-1

RAMP C1
CROSS SECTIONS

SHEET NO. 497

cfraser 3/10/2017 11:00:21 AM c:\pwworking\aecom_na\cfraser\dms28180\RDXSRD01_SEGA_RAMPC1.DGN

PRELIMINARY: NOT FOR CONSTRUCTION

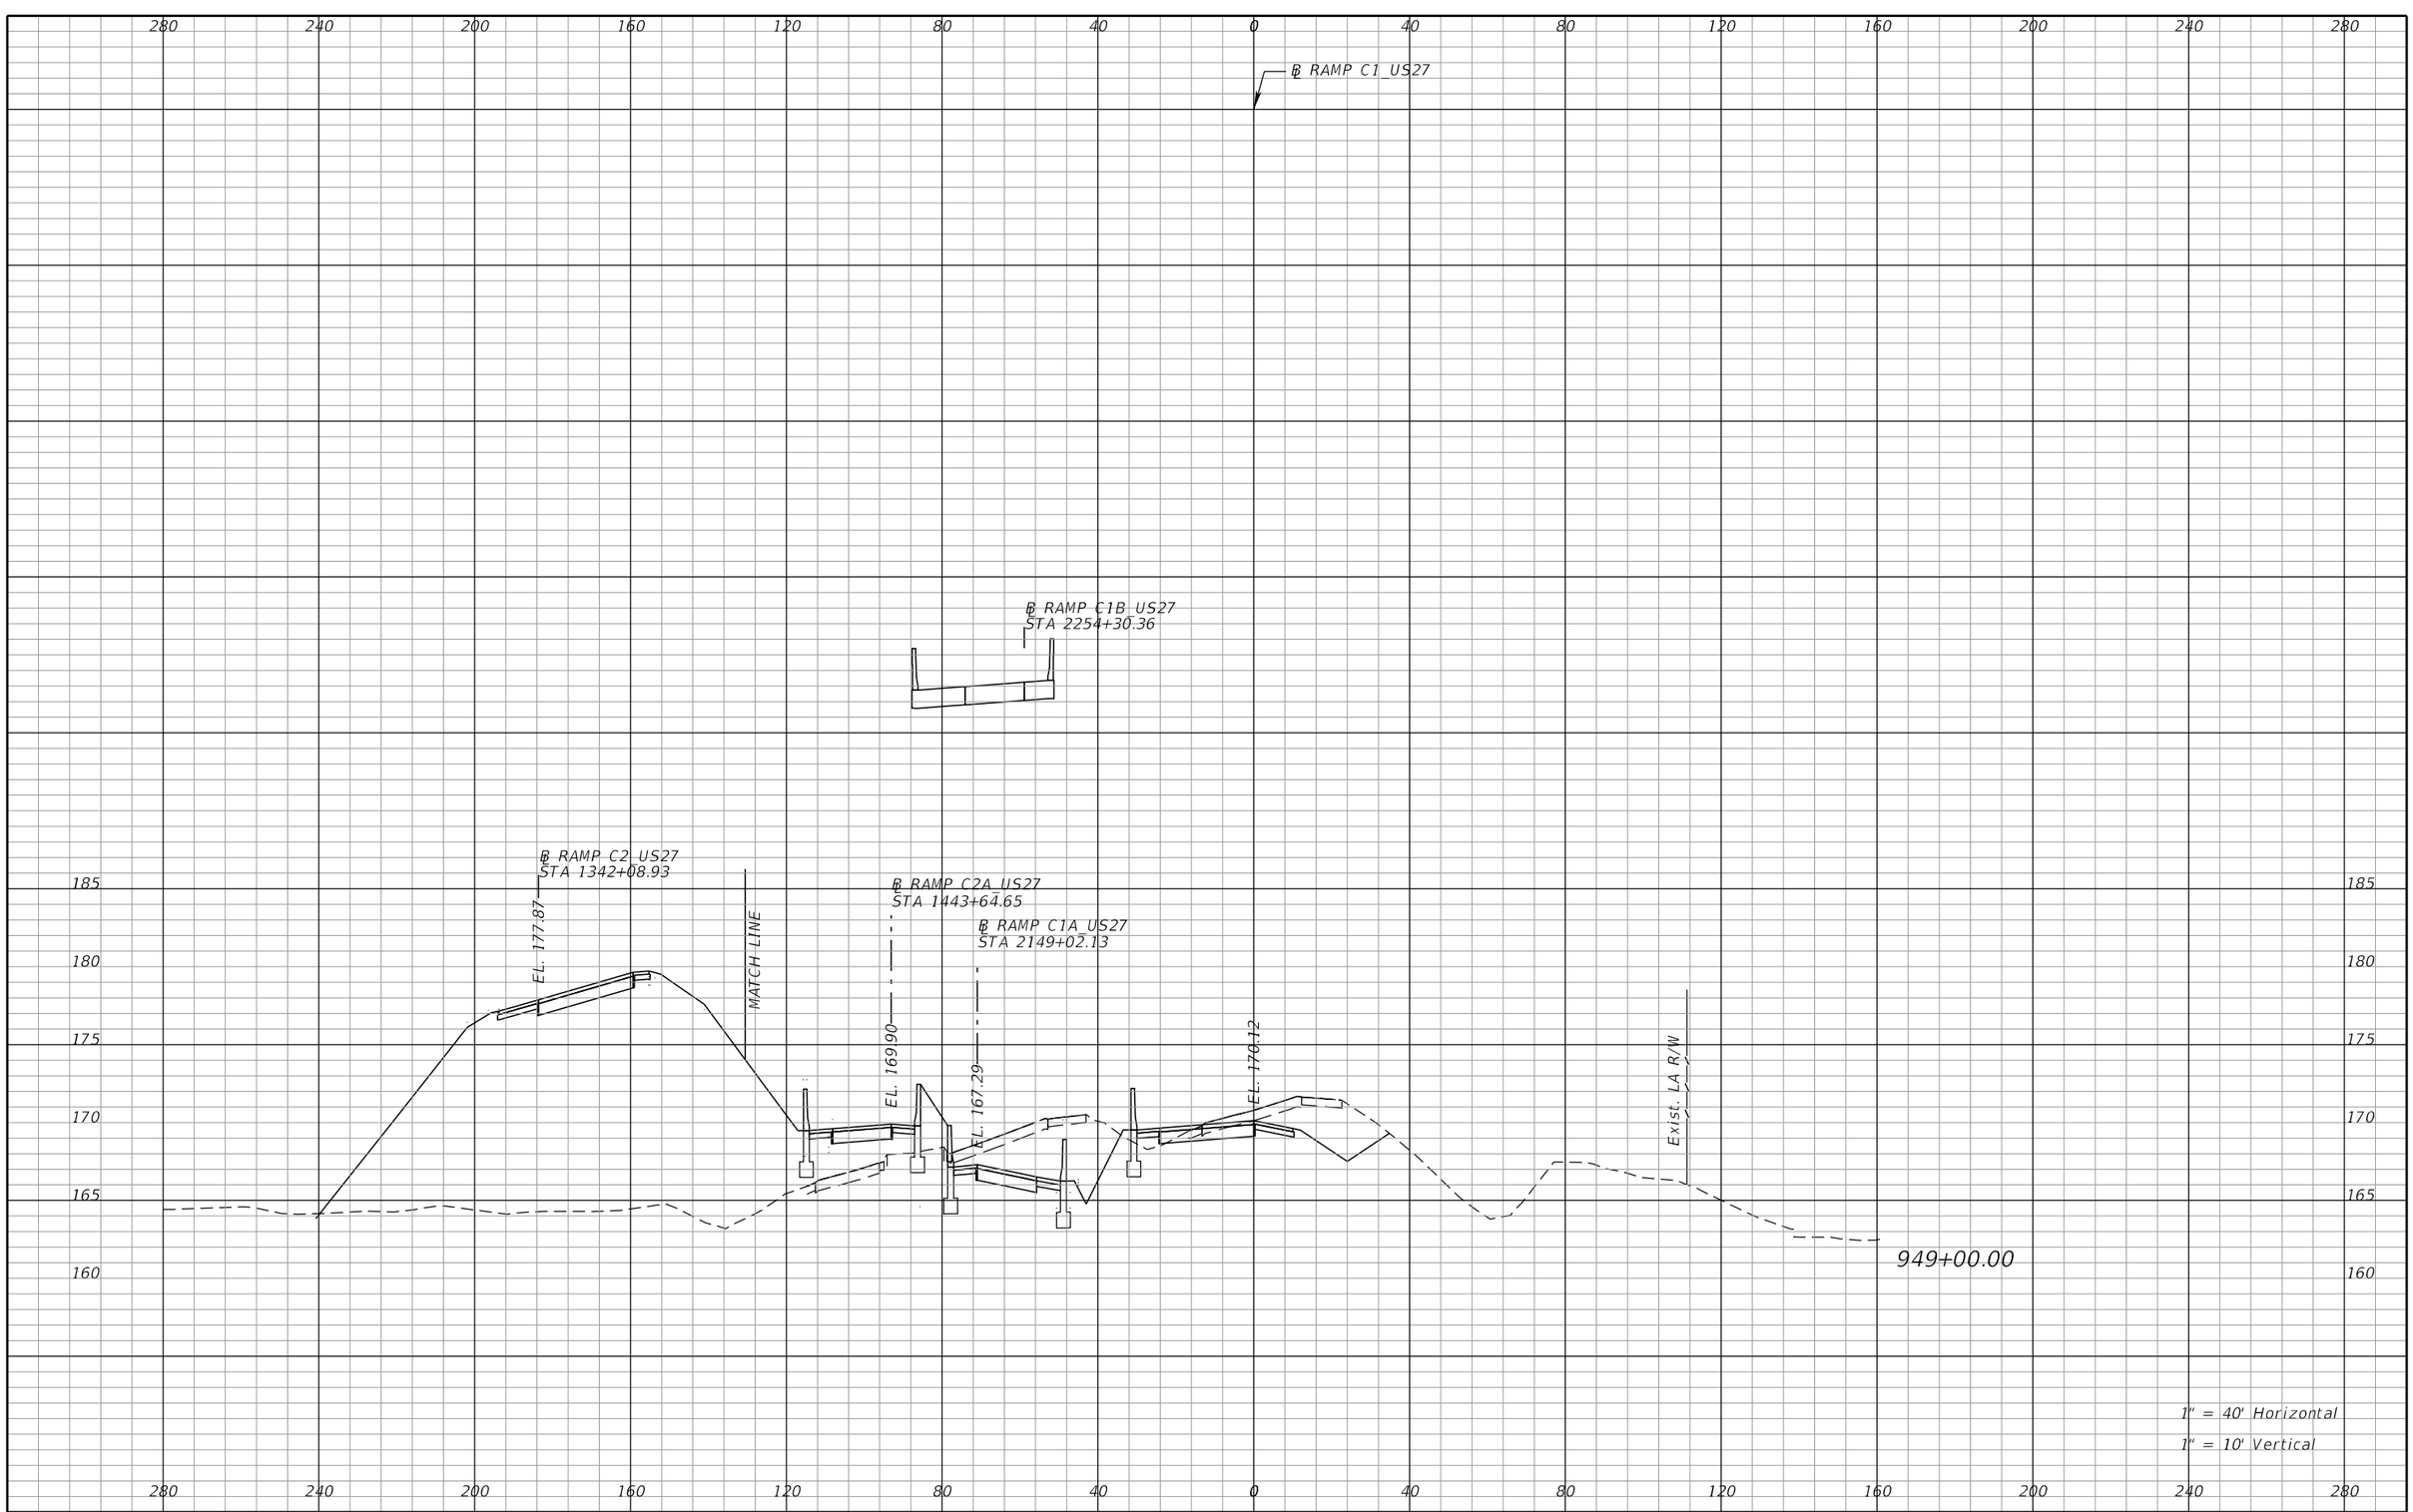

REVISIONS			
DATE	DESCRIPTION	DATE	DESCRIPTION

DEWBERRY ENGINEERS INC.
800 NORTH MAGNOLIA AVENUE, SUITE 1000
ORLANDO, FL 32803
CERTIFICATE OF AUTHORIZATION 8794

STATE OF FLORIDA
DEPARTMENT OF TRANSPORTATION


ROAD NO.	COUNTY	FINANCIAL PROJECT ID
SR 400	POLK	201210-3-52-1

RAMP C1
CROSS SECTIONS

SHEET NO. 498

PRELIMINARY: NOT FOR CONSTRUCTION

cfraser 3/10/2017 11:00:23 AM c:\pwworking\aecom_na\cfraser\dms28180\RDXSRD01_SEGA_RAMPC1.DGN

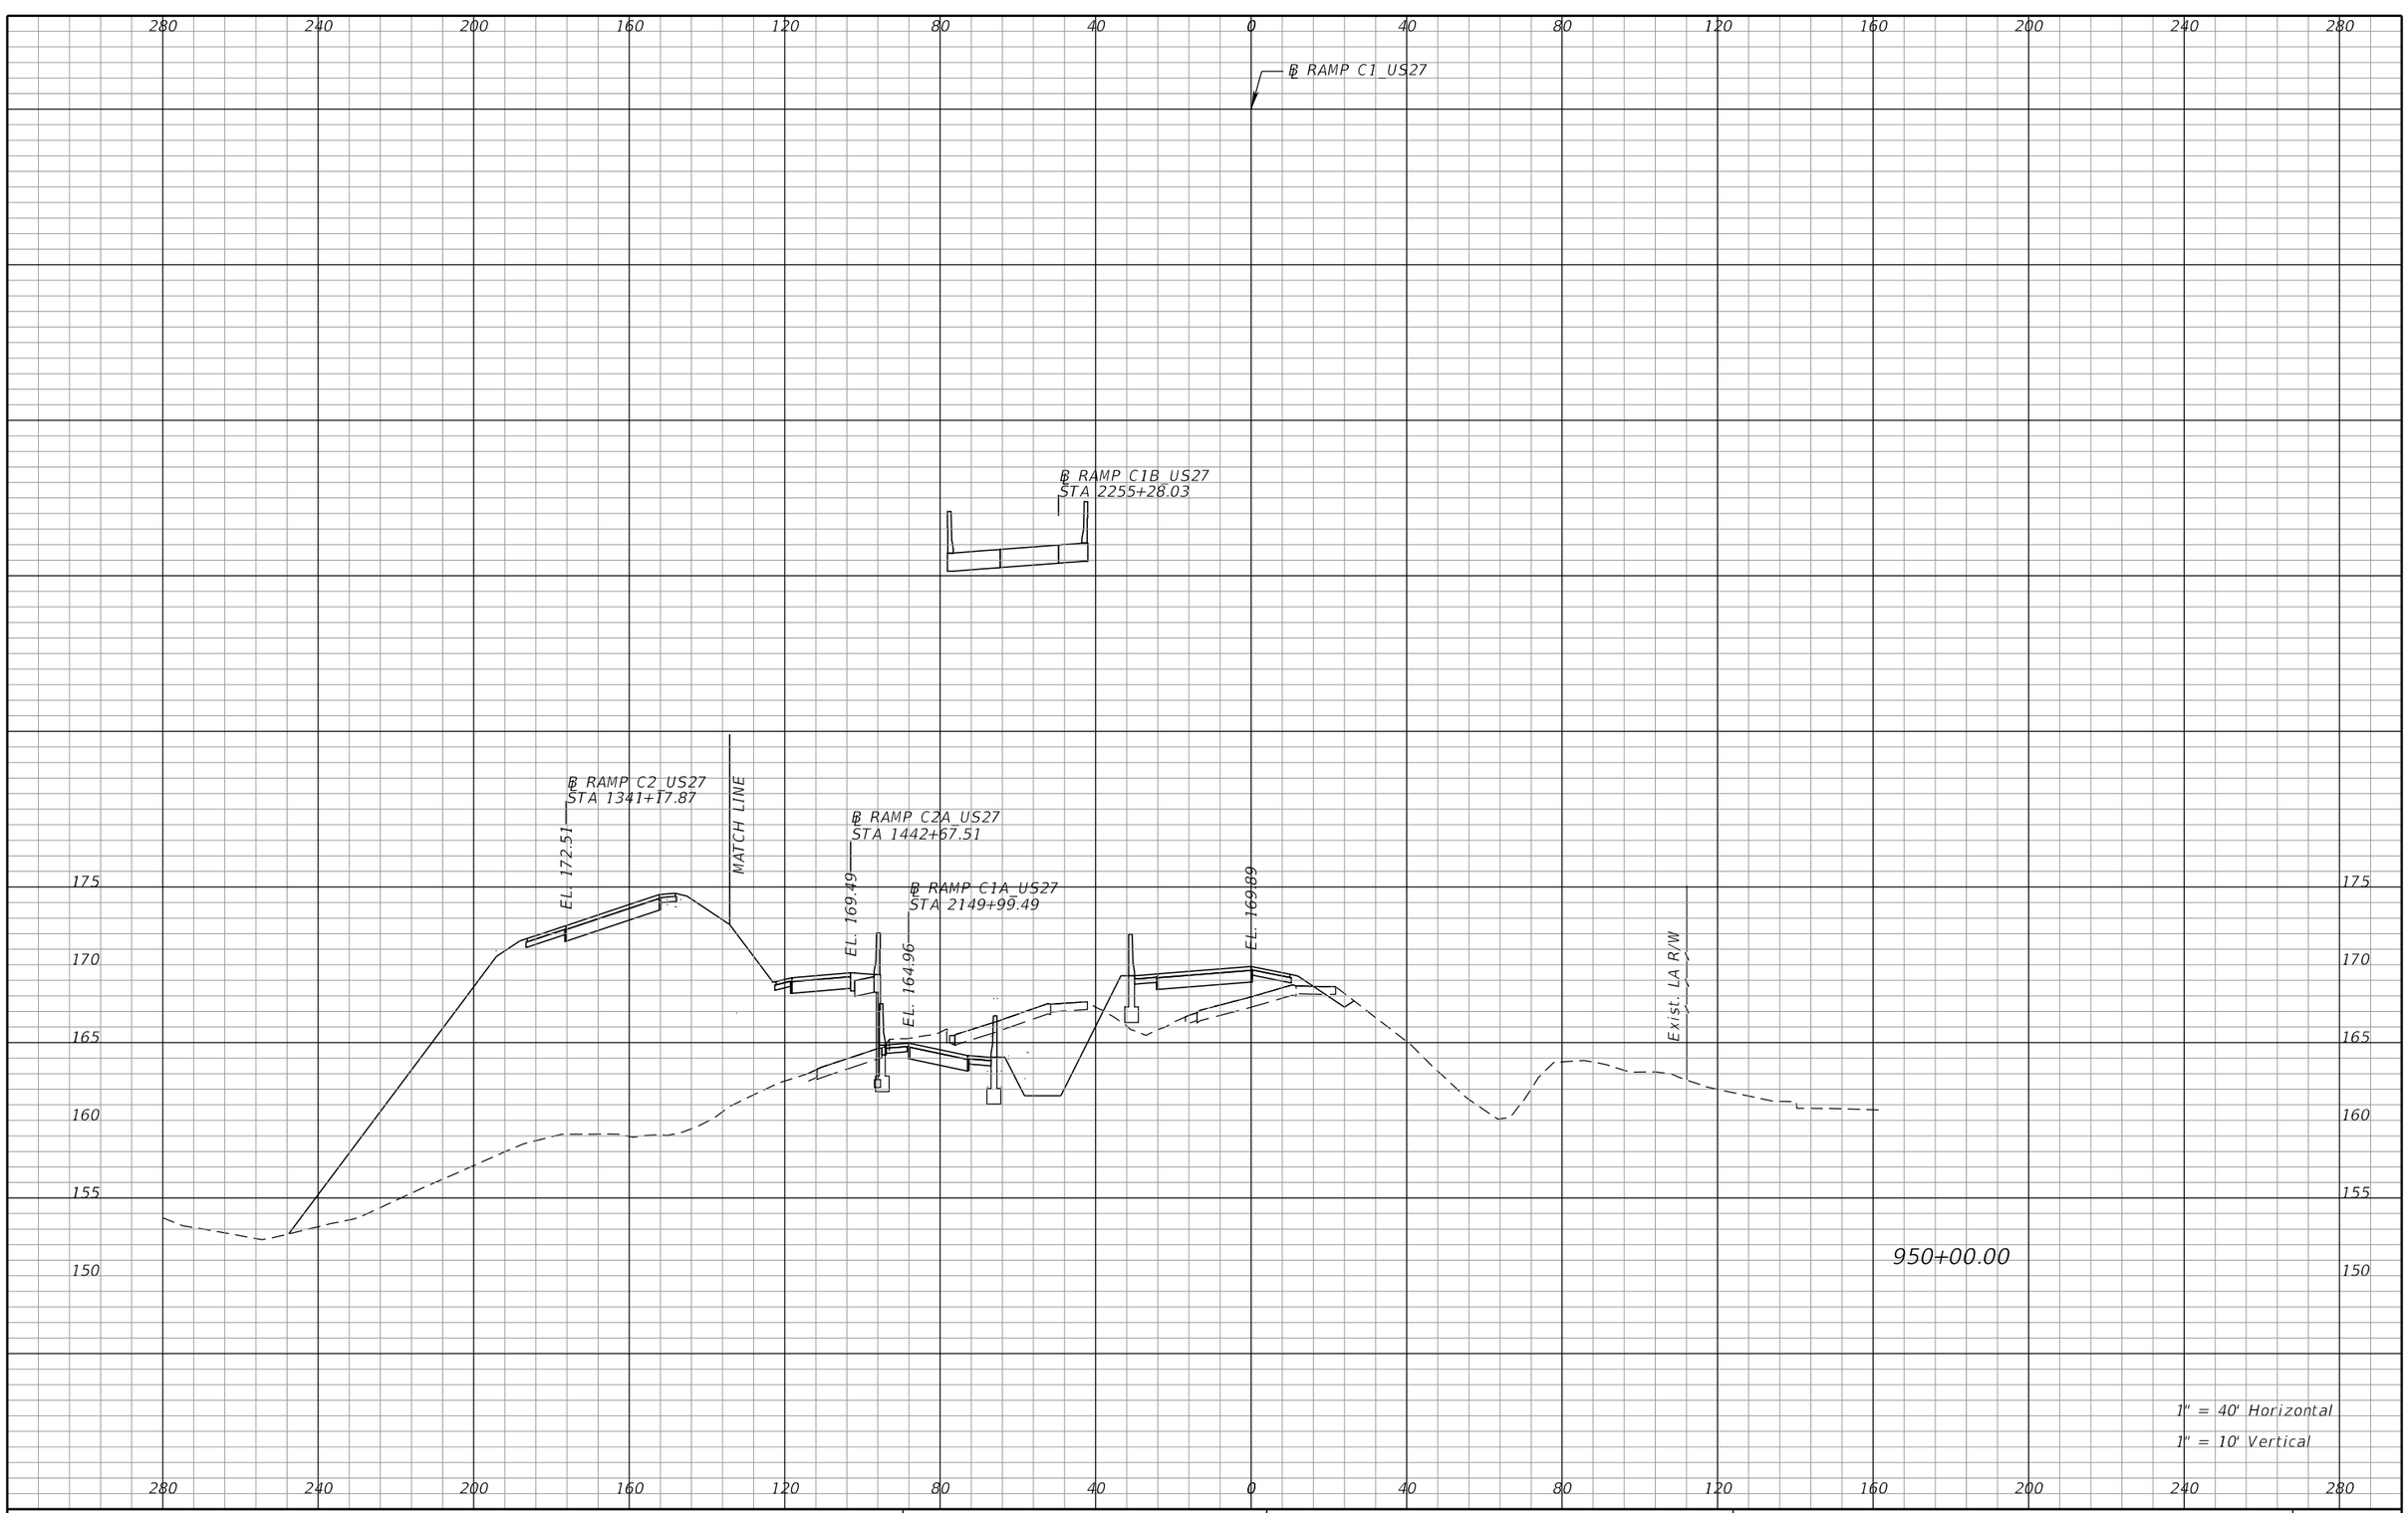

REVISIONS			
DATE	DESCRIPTION	DATE	DESCRIPTION

DEWBERRY ENGINEERS INC.
800 NORTH MAGNOLIA AVENUE, SUITE 1000
ORLANDO, FL 32803
CERTIFICATE OF AUTHORIZATION 8794

STATE OF FLORIDA
DEPARTMENT OF TRANSPORTATION


ROAD NO.	COUNTY	FINANCIAL PROJECT ID
SR 400	POLK	201210-3-52-1

RAMP C1
CROSS SECTIONS

SHEET NO. 499

PRELIMINARY: NOT FOR CONSTRUCTION

cfraser 3/10/2017 11:00:23 AM c:\pwworking\aecom_na\cfraser\dms28180\RDXSRD01_SEGA_RAMPC1.DGN

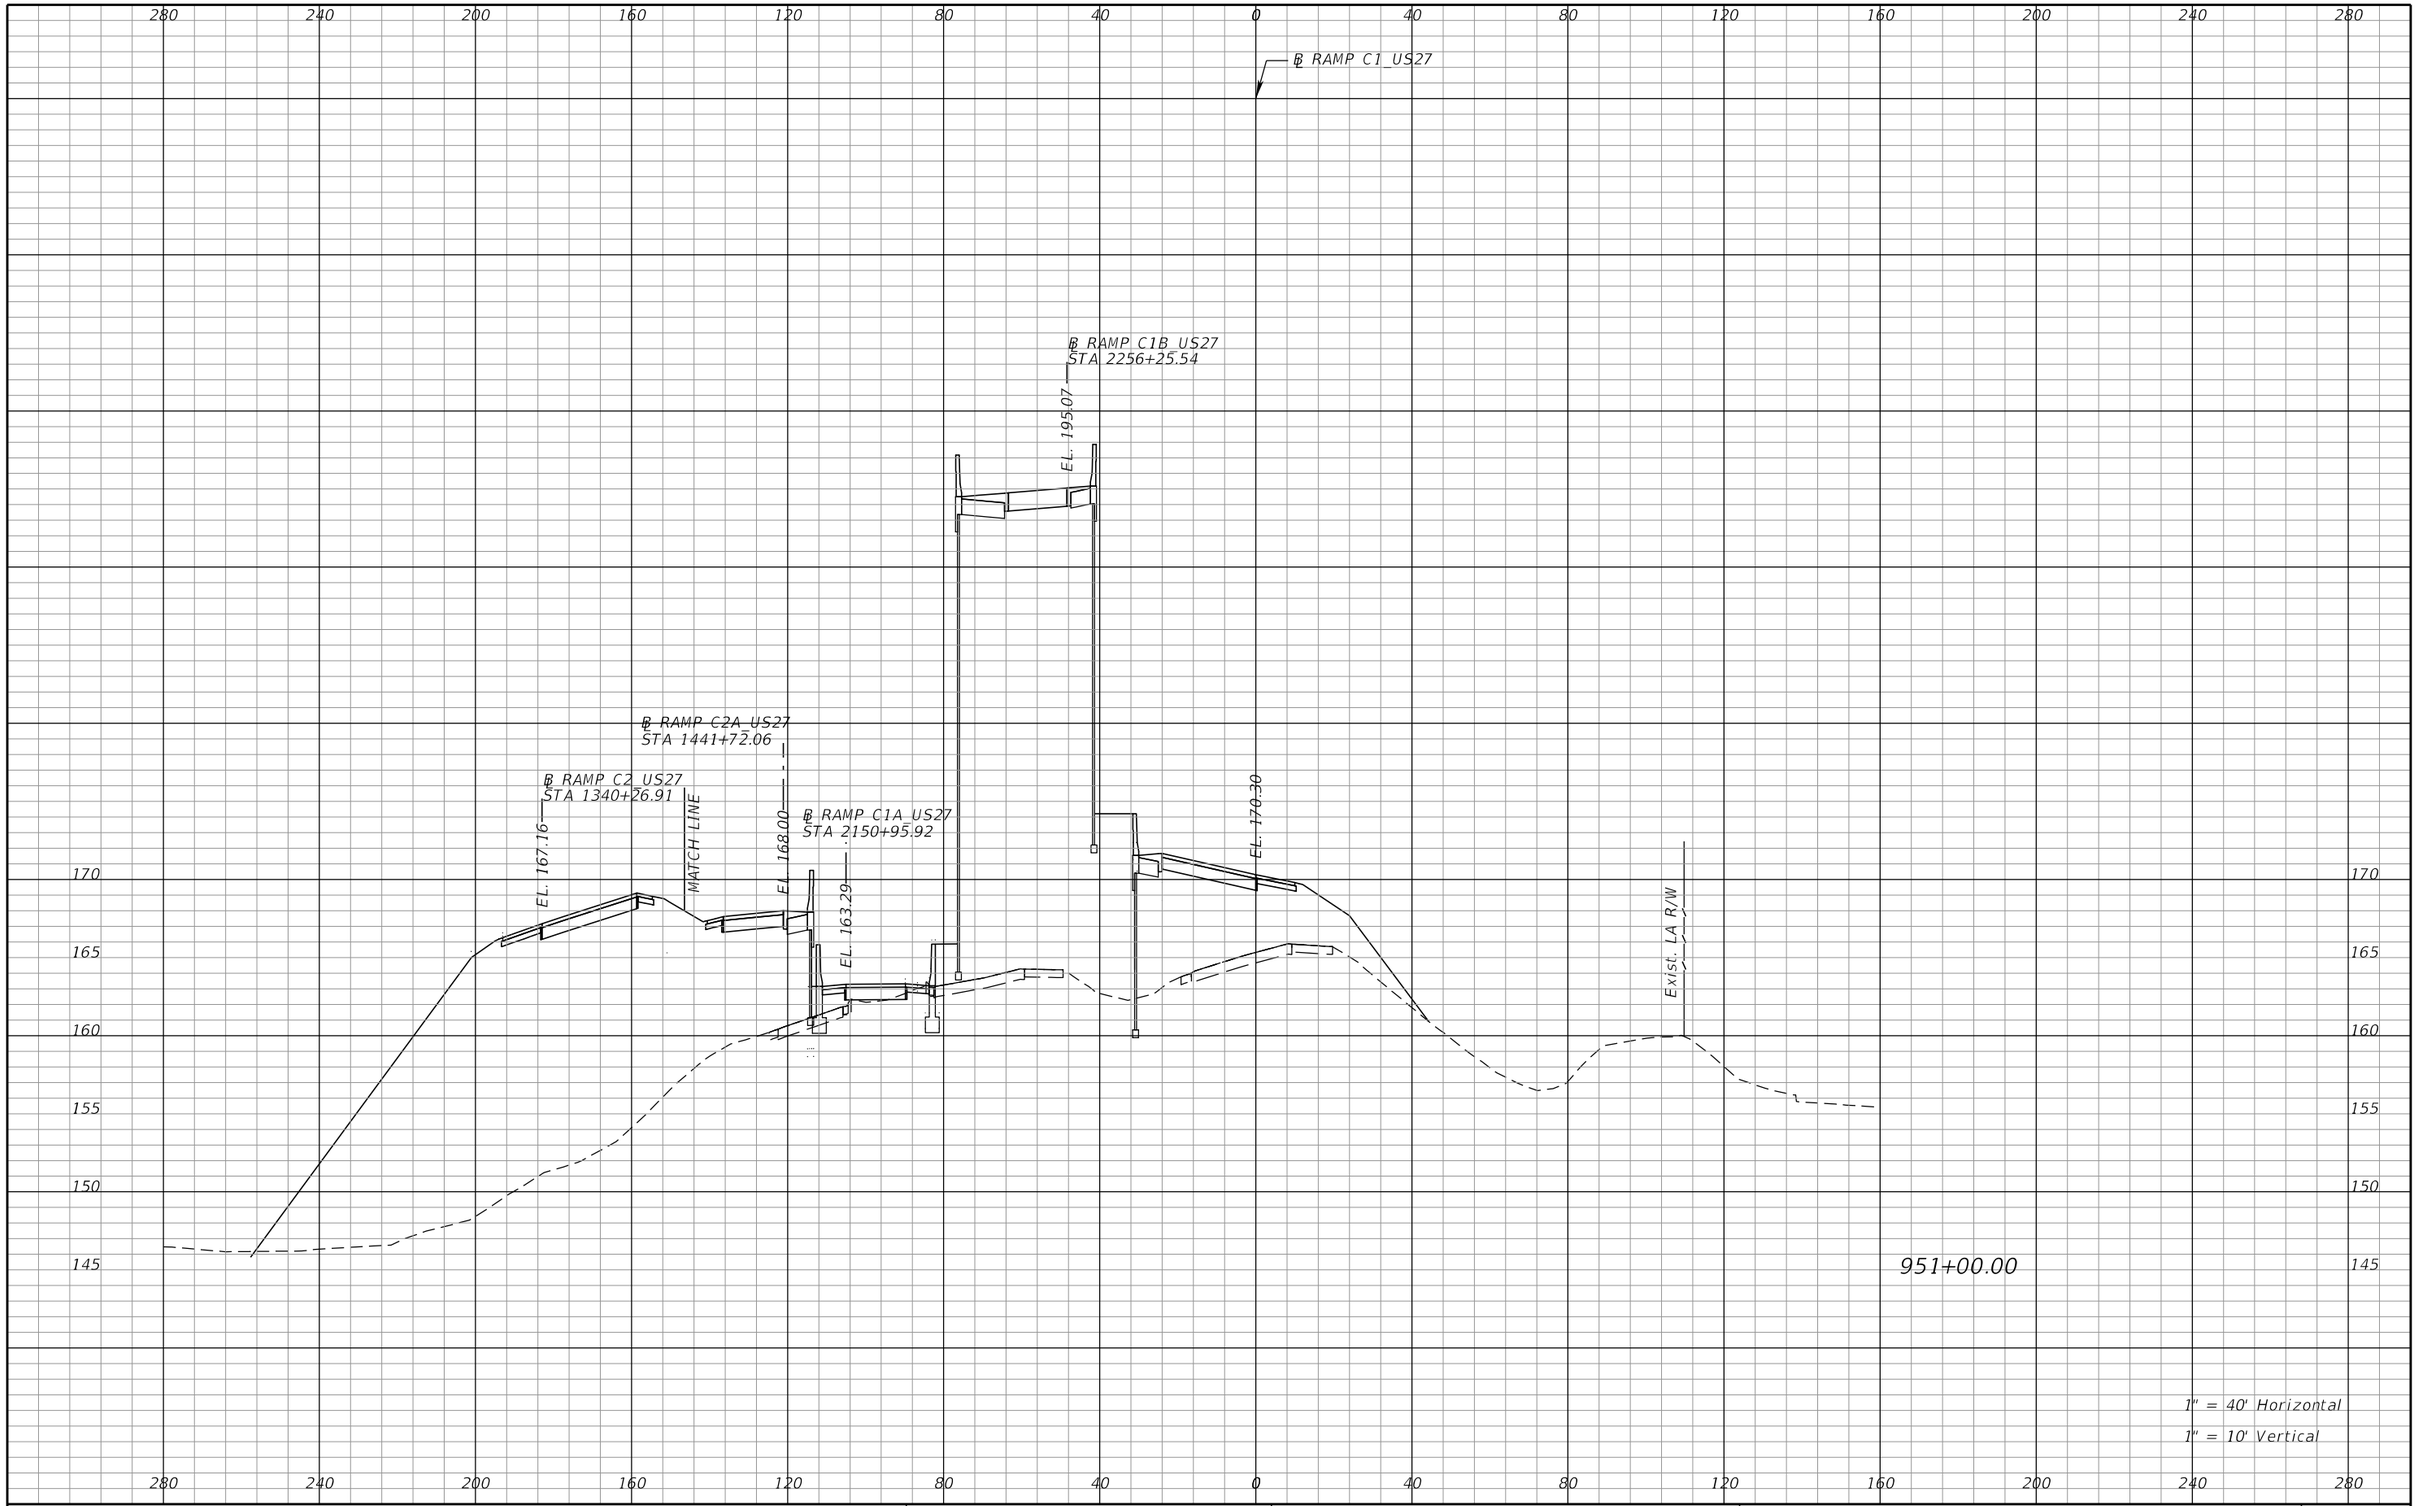

REVISIONS			
DATE	DESCRIPTION	DATE	DESCRIPTION

DEWBERRY ENGINEERS INC.
800 NORTH MAGNOLIA AVENUE, SUITE 1000
ORLANDO, FL 32803
CERTIFICATE OF AUTHORIZATION 8794

STATE OF FLORIDA
DEPARTMENT OF TRANSPORTATION


ROAD NO.	COUNTY	FINANCIAL PROJECT ID
SR 400	POLK	201210-3-52-1

RAMP C1
CROSS SECTIONS

SHEET NO. 500

PRELIMINARY: NOT FOR CONSTRUCTION

cfraser 3/10/2017 11:00:23 AM c:\pwworking\aecom_na\cfraser\dms28180\RDXSRD01_SEGA_RAMPC1.DGN

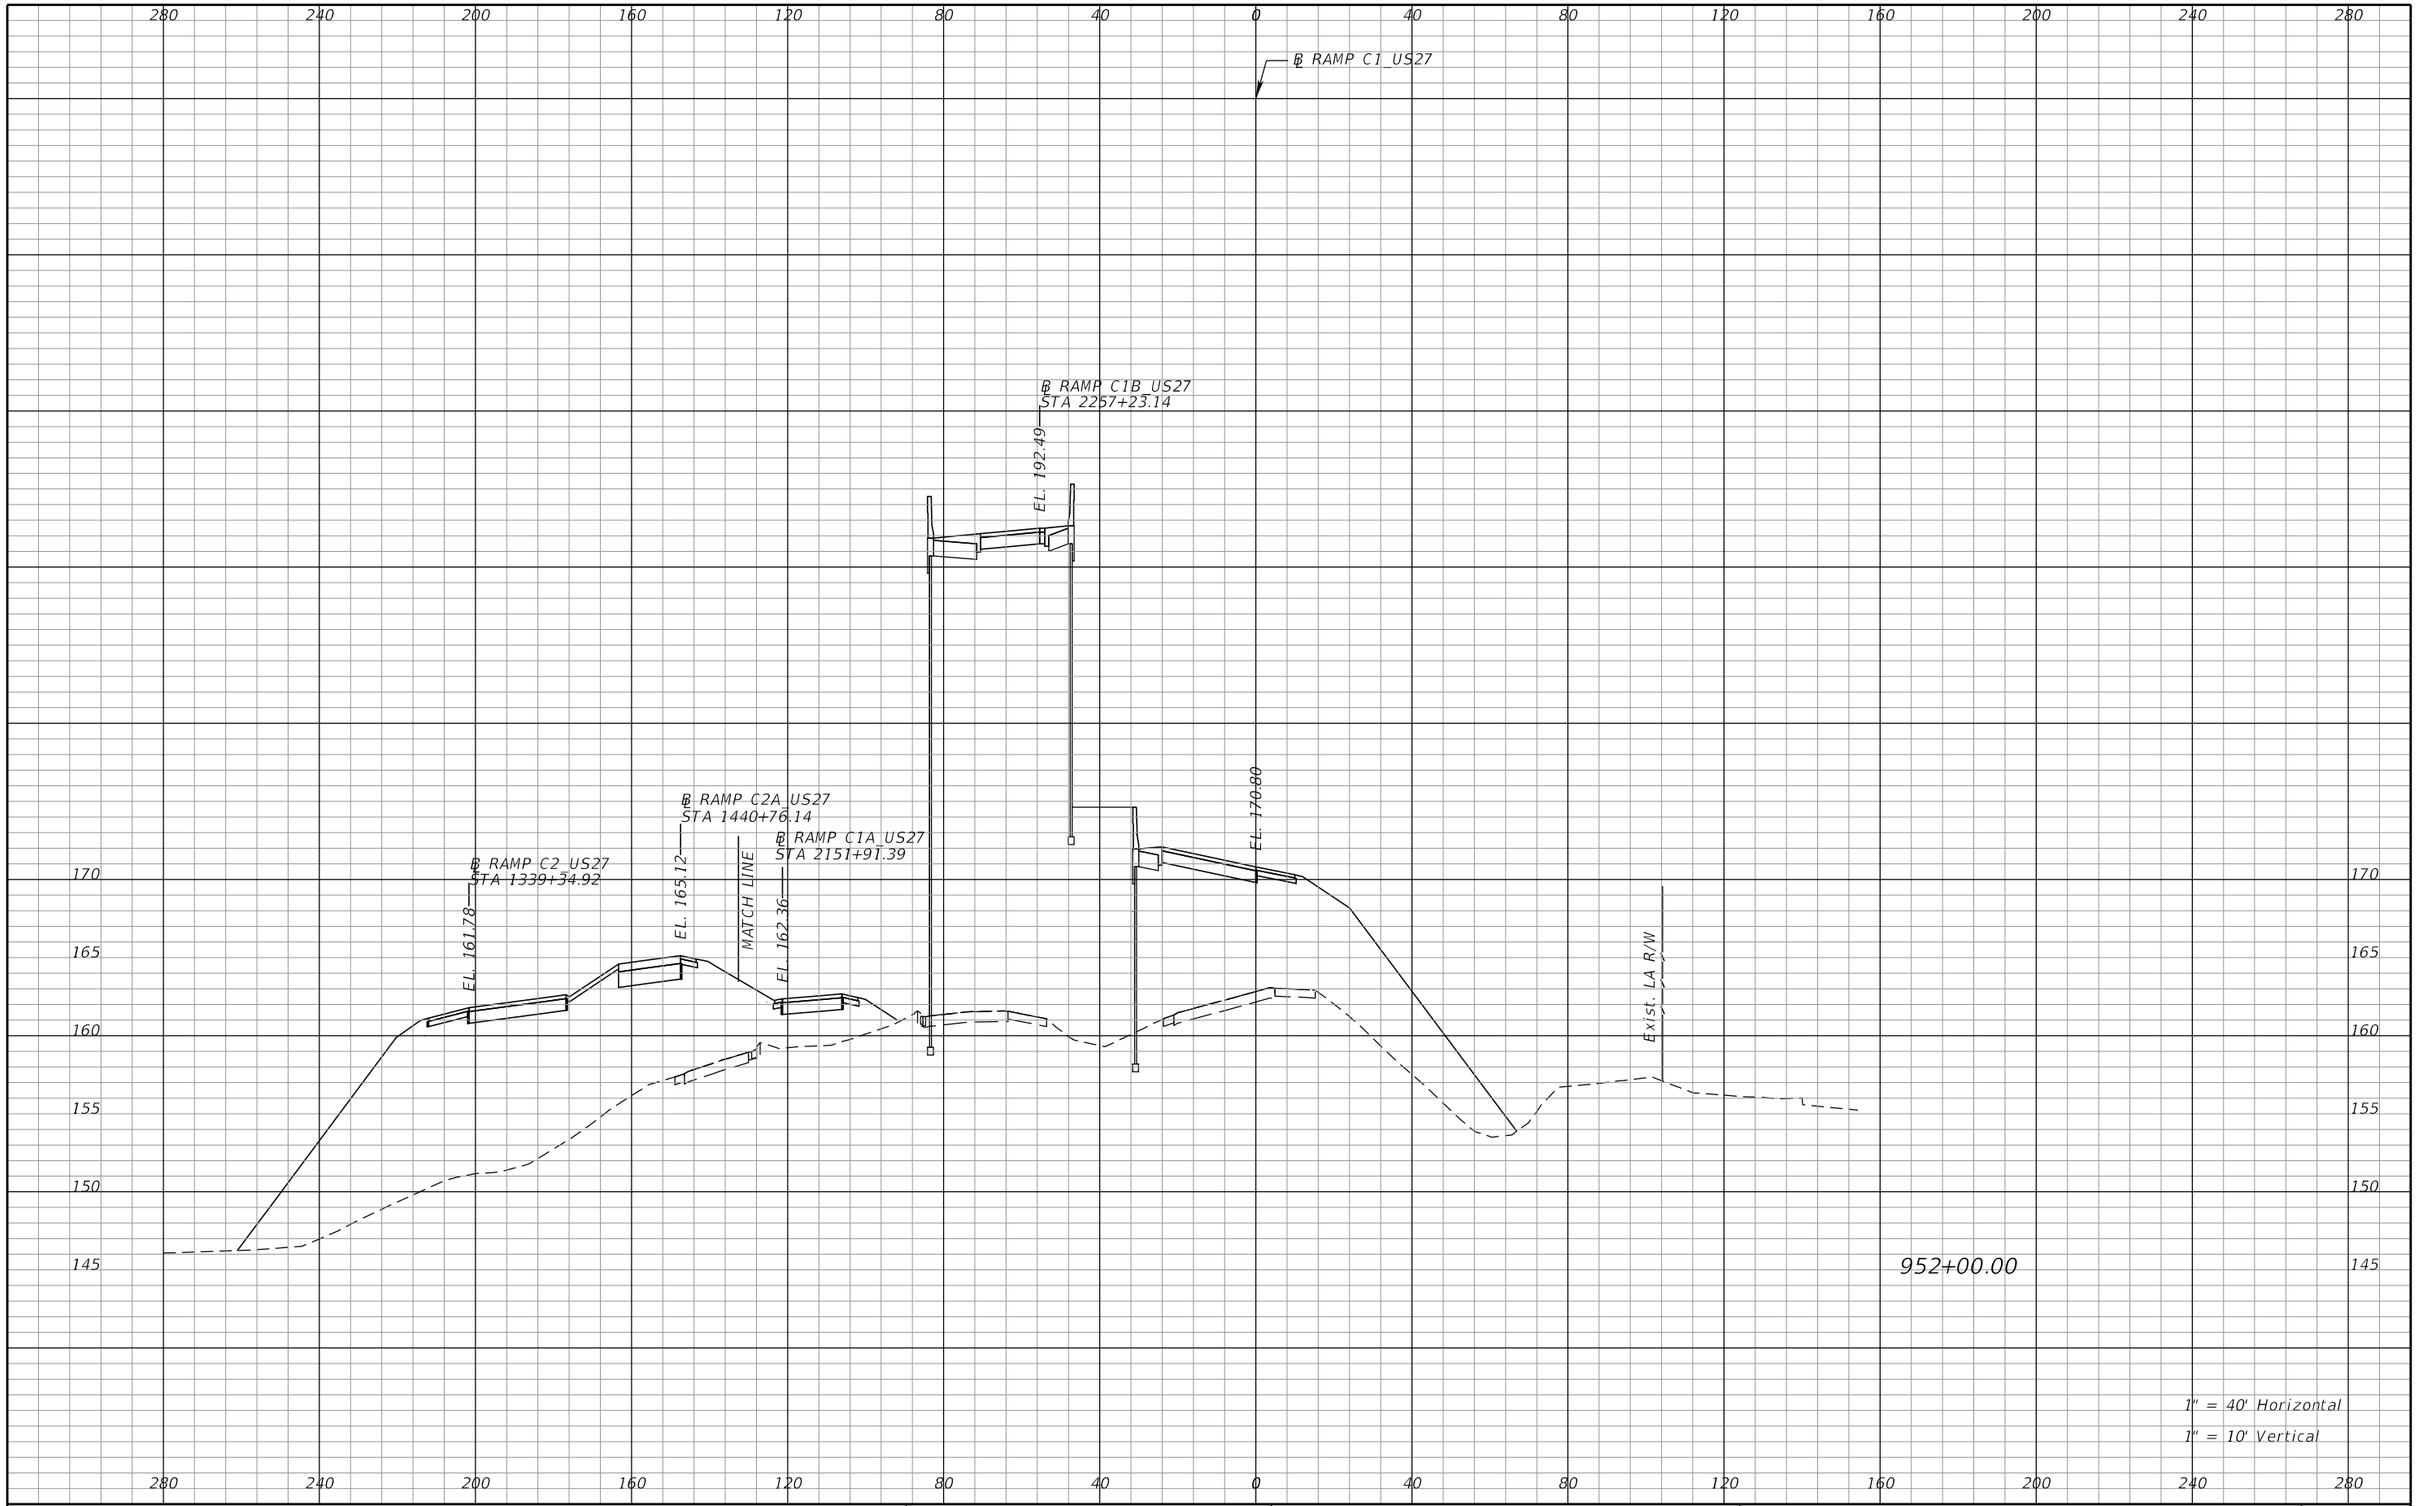

REVISIONS			
DATE	DESCRIPTION	DATE	DESCRIPTION

DEWBERRY ENGINEERS INC.
800 NORTH MAGNOLIA AVENUE, SUITE 1000
ORLANDO, FL 32803
CERTIFICATE OF AUTHORIZATION 8794

STATE OF FLORIDA
DEPARTMENT OF TRANSPORTATION


ROAD NO.	COUNTY	FINANCIAL PROJECT ID
SR 400	POLK	201210-3-52-1

RAMP C1
CROSS SECTIONS

SHEET NO. 501

PRELIMINARY: NOT FOR CONSTRUCTION

cfraser 3/10/2017 11:00:23 AM c:\pwworking\aecom_na\cfraser\dms28180\RDXSRD01_SEGA_RAMPC1.DGN

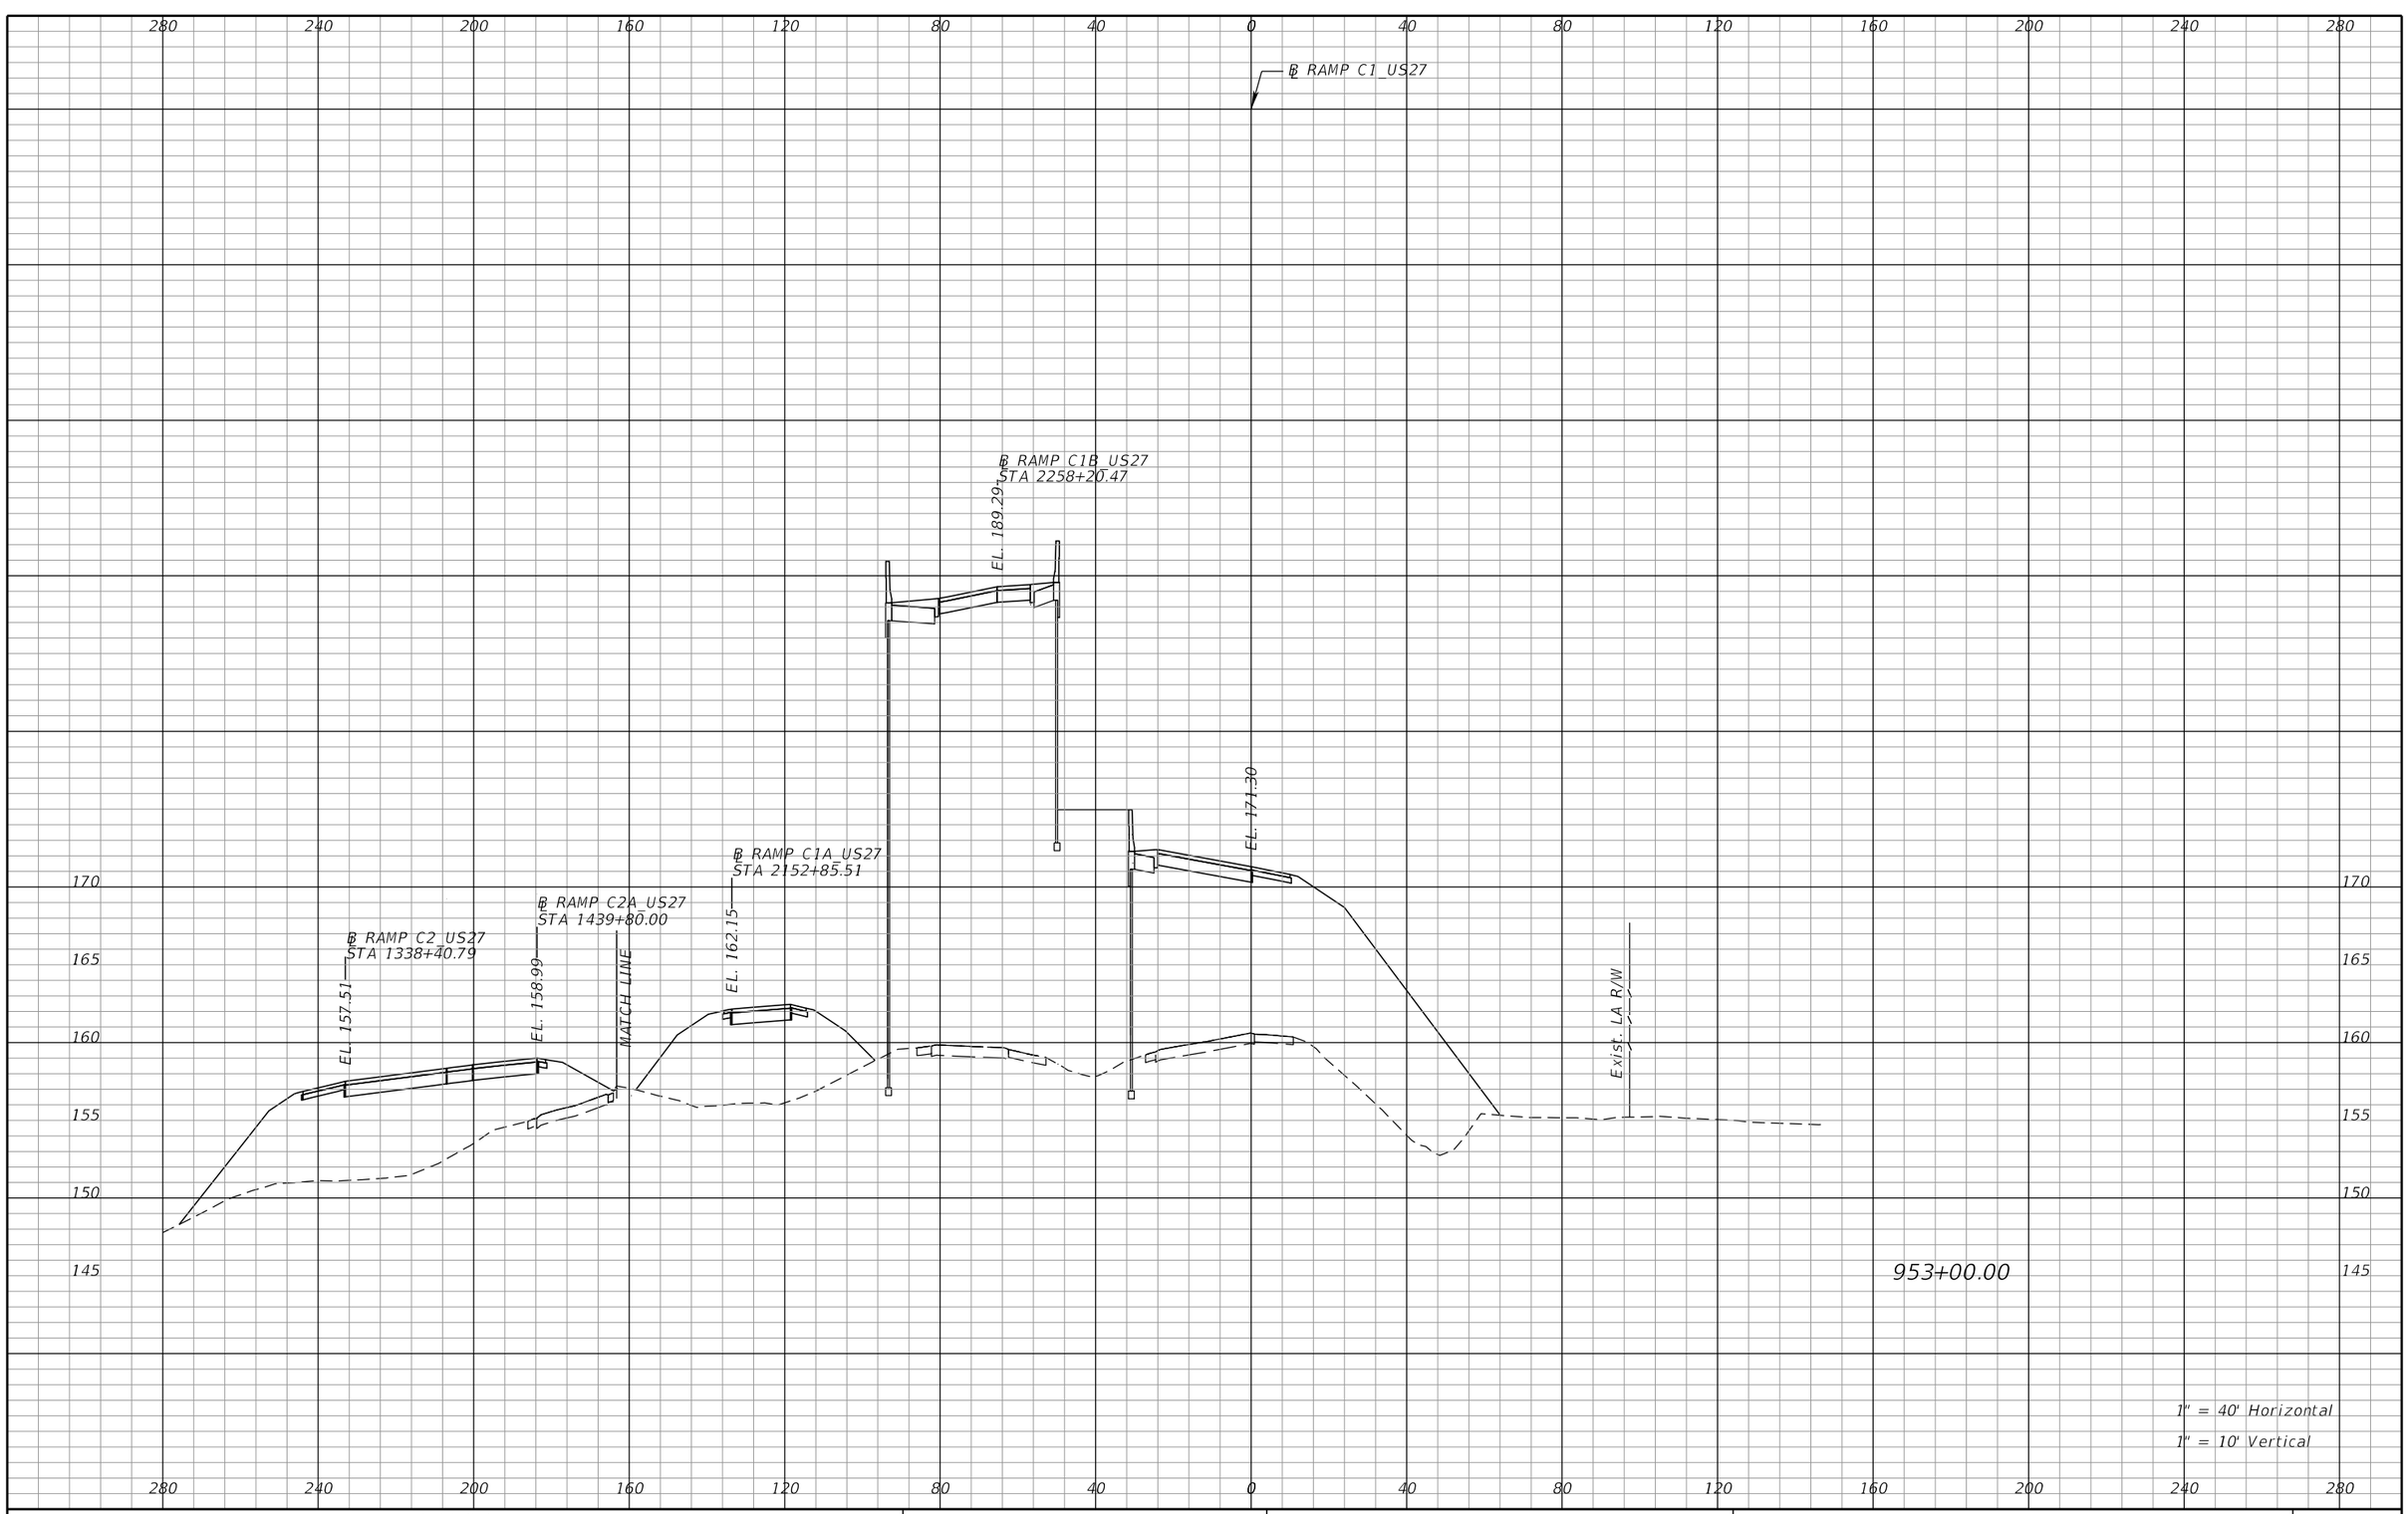

REVISIONS			
DATE	DESCRIPTION	DATE	DESCRIPTION

DEWBERRY ENGINEERS INC.
800 NORTH MAGNOLIA AVENUE, SUITE 1000
ORLANDO, FL 32803
CERTIFICATE OF AUTHORIZATION 8794

STATE OF FLORIDA
DEPARTMENT OF TRANSPORTATION


ROAD NO.	COUNTY	FINANCIAL PROJECT ID
SR 400	POLK	201210-3-52-1

RAMP C1
CROSS SECTIONS

SHEET NO. 502

PRELIMINARY: NOT FOR CONSTRUCTION

cfraser 3/10/2017 11:00:24 AM c:\pwworking\aecom_na\cfraser\dms28180\RDXSRD01_SEGA_RAMPC1.DGN

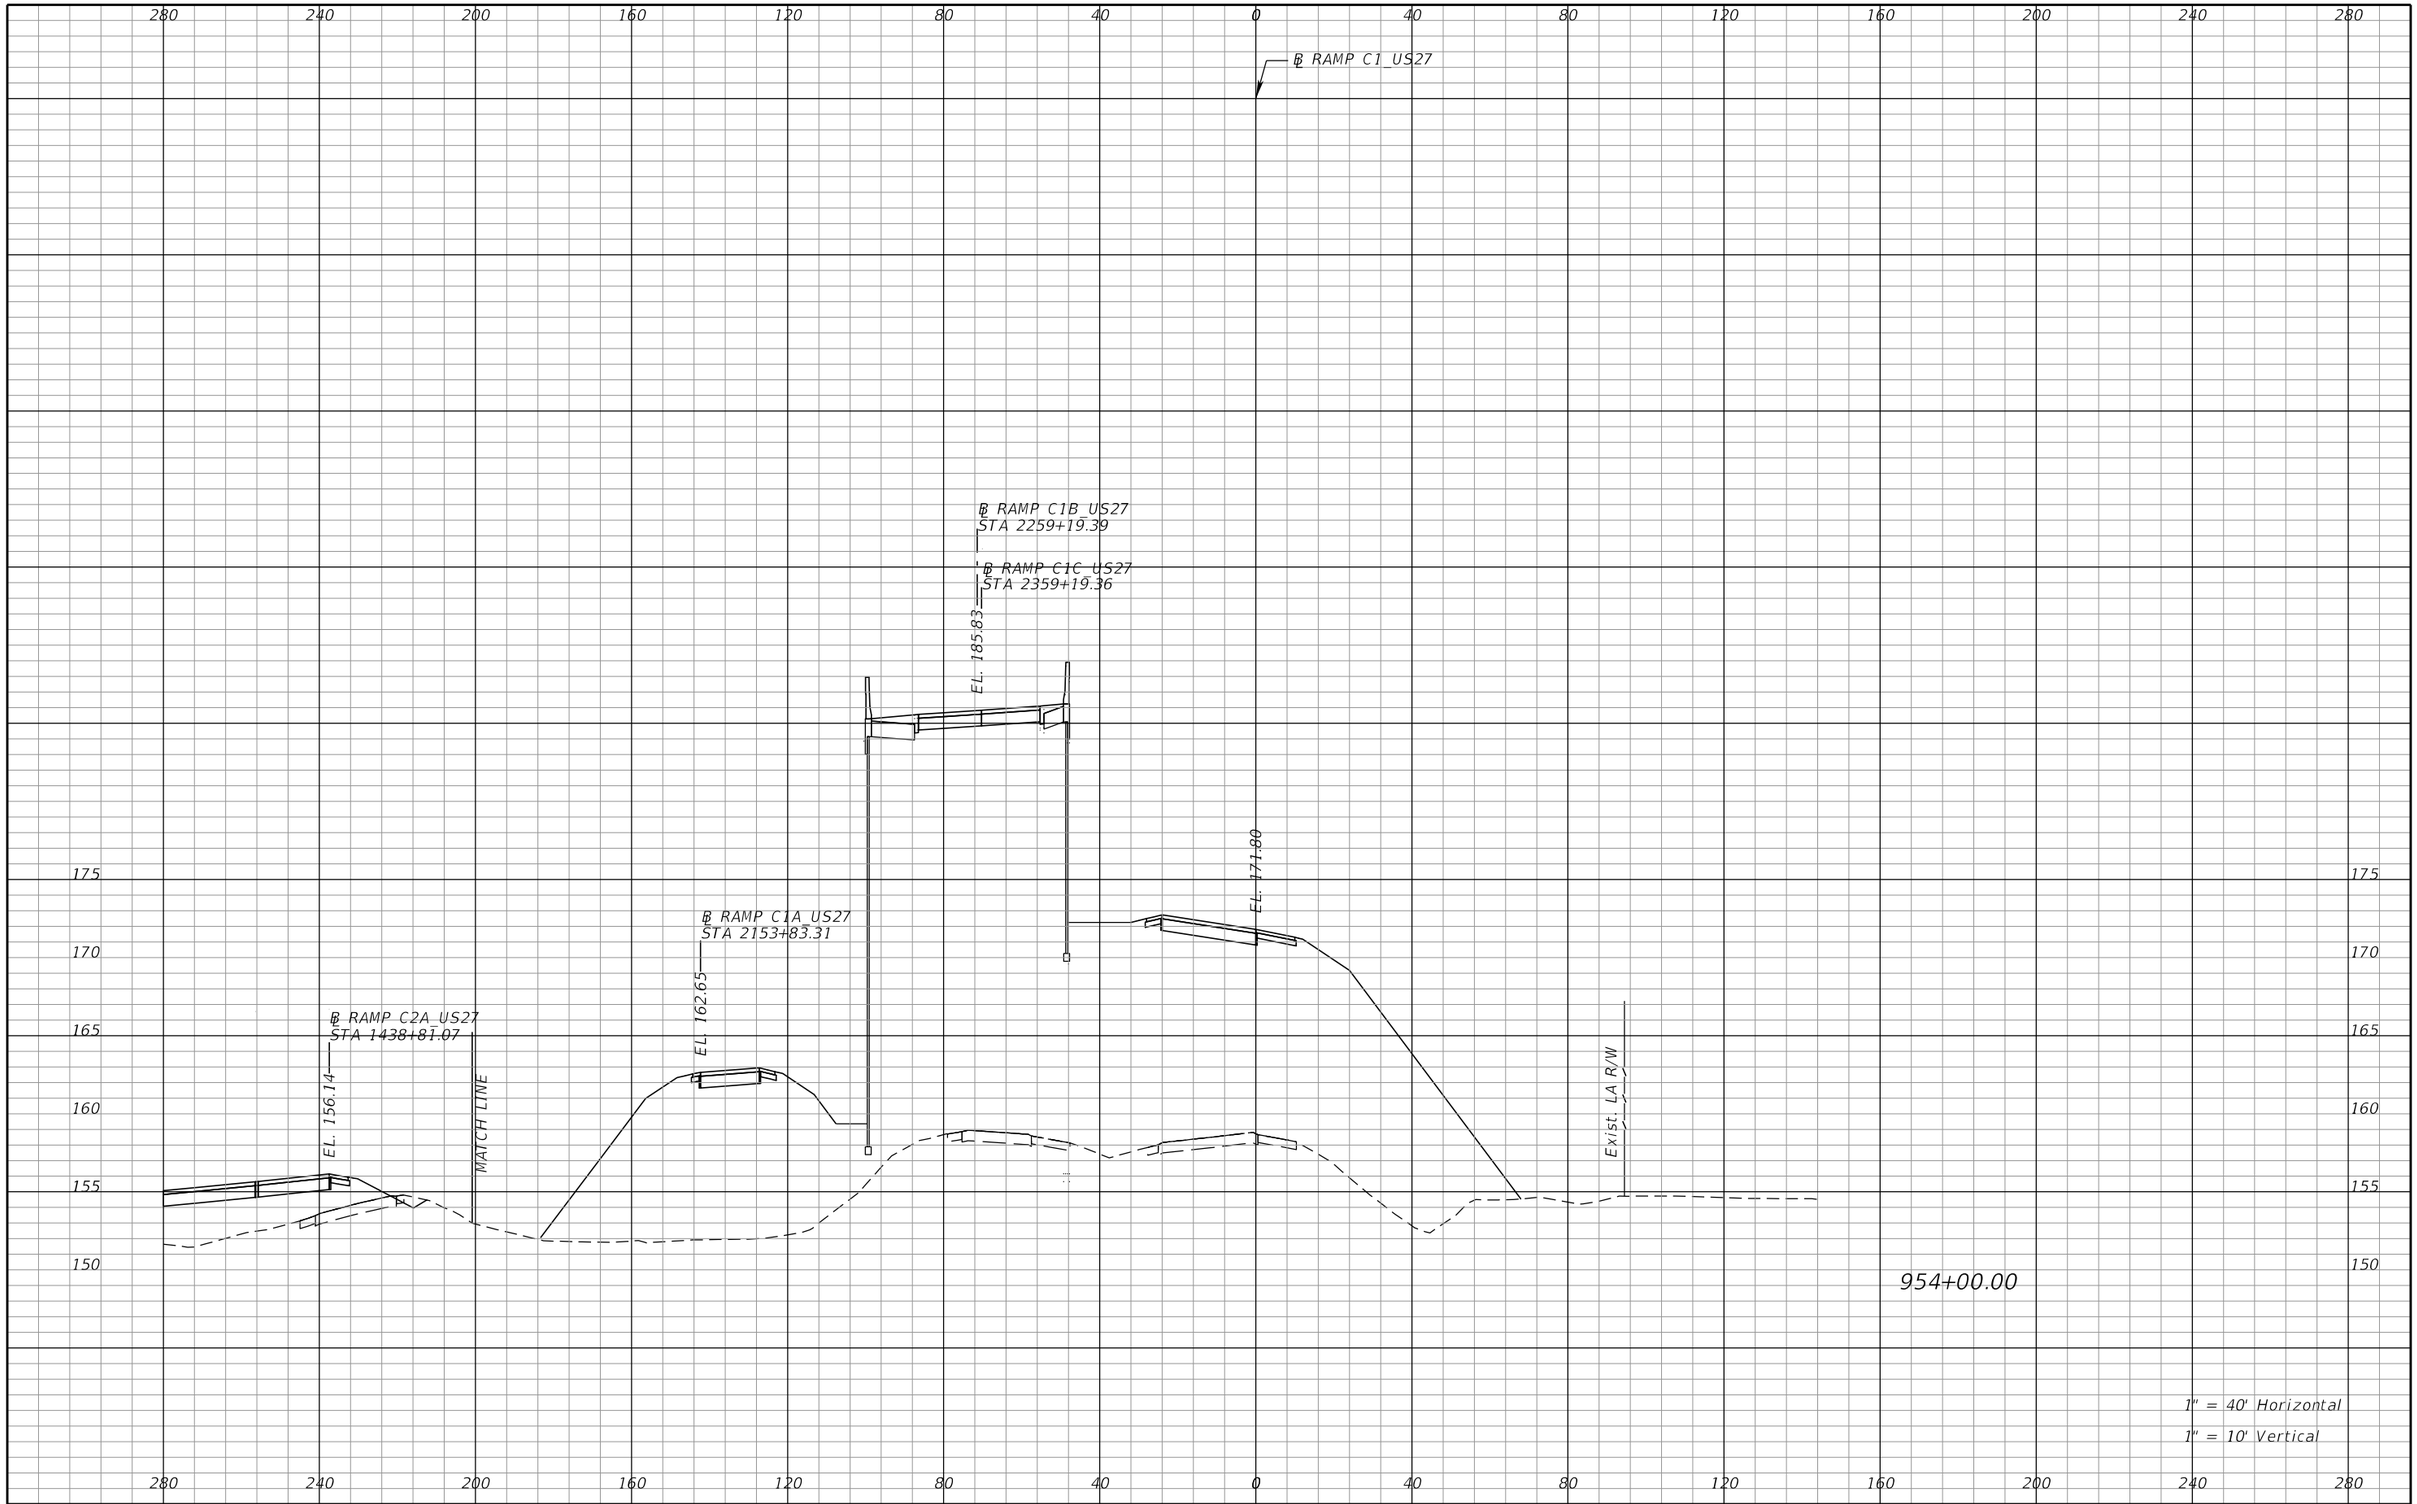

REVISIONS			
DATE	DESCRIPTION	DATE	DESCRIPTION

DEWBERRY ENGINEERS INC.
800 NORTH MAGNOLIA AVENUE, SUITE 1000
ORLANDO, FL 32803
CERTIFICATE OF AUTHORIZATION 8794

STATE OF FLORIDA
DEPARTMENT OF TRANSPORTATION


ROAD NO.	COUNTY	FINANCIAL PROJECT ID
SR 400	POLK	201210-3-52-1

RAMP C1
CROSS SECTIONS

SHEET NO. 503

PRELIMINARY: NOT FOR CONSTRUCTION

cfraser 3/10/2017 11:00:24 AM c:\pwworking\aecom_na\cfraser\dms28180\RDXSRD01_SEGA_RAMPC1.DGN

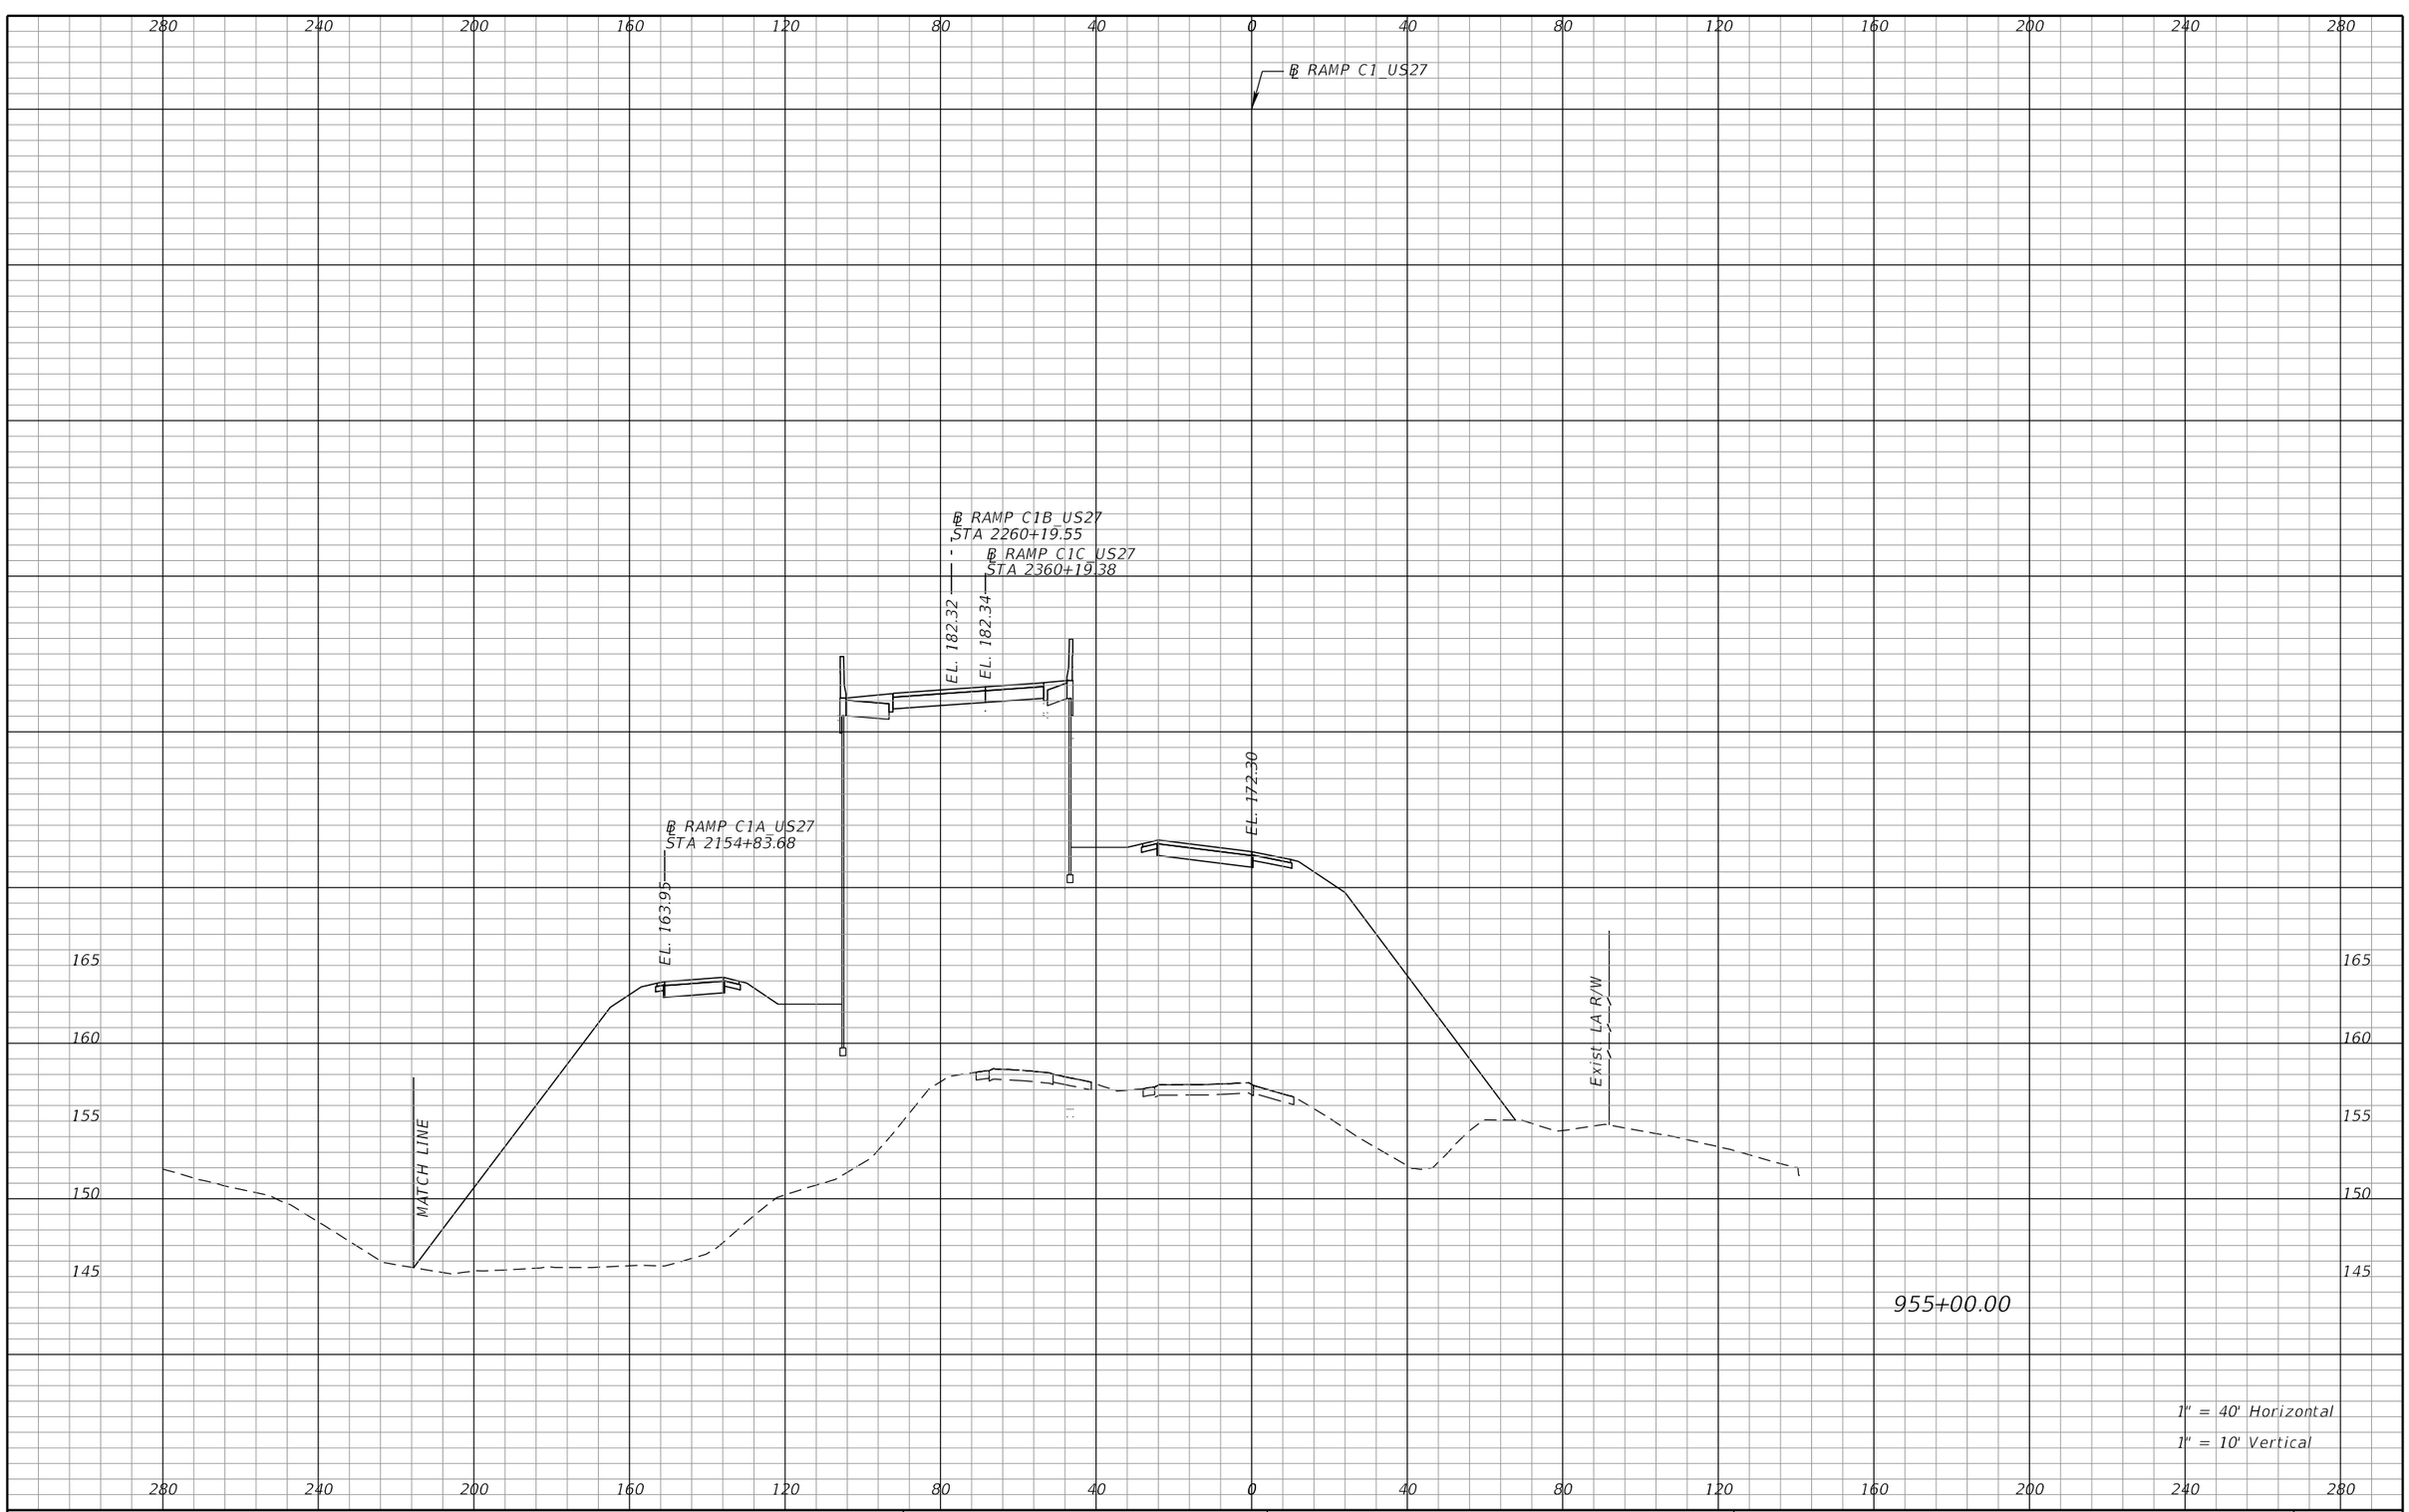

REVISIONS			
DATE	DESCRIPTION	DATE	DESCRIPTION

DEWBERRY ENGINEERS INC.
800 NORTH MAGNOLIA AVENUE, SUITE 1000
ORLANDO, FL 32803
CERTIFICATE OF AUTHORIZATION 8794

STATE OF FLORIDA
DEPARTMENT OF TRANSPORTATION


ROAD NO.	COUNTY	FINANCIAL PROJECT ID
SR 400	POLK	201210-3-52-1

RAMP C1
CROSS SECTIONS

SHEET NO. 504

PRELIMINARY: NOT FOR CONSTRUCTION

cfraser 3/10/2017 11:00:24 AM c:\pwworking\aecom_na\cfraser\dms28180\RDXSRD01_SEGA_RAMPC1.DGN

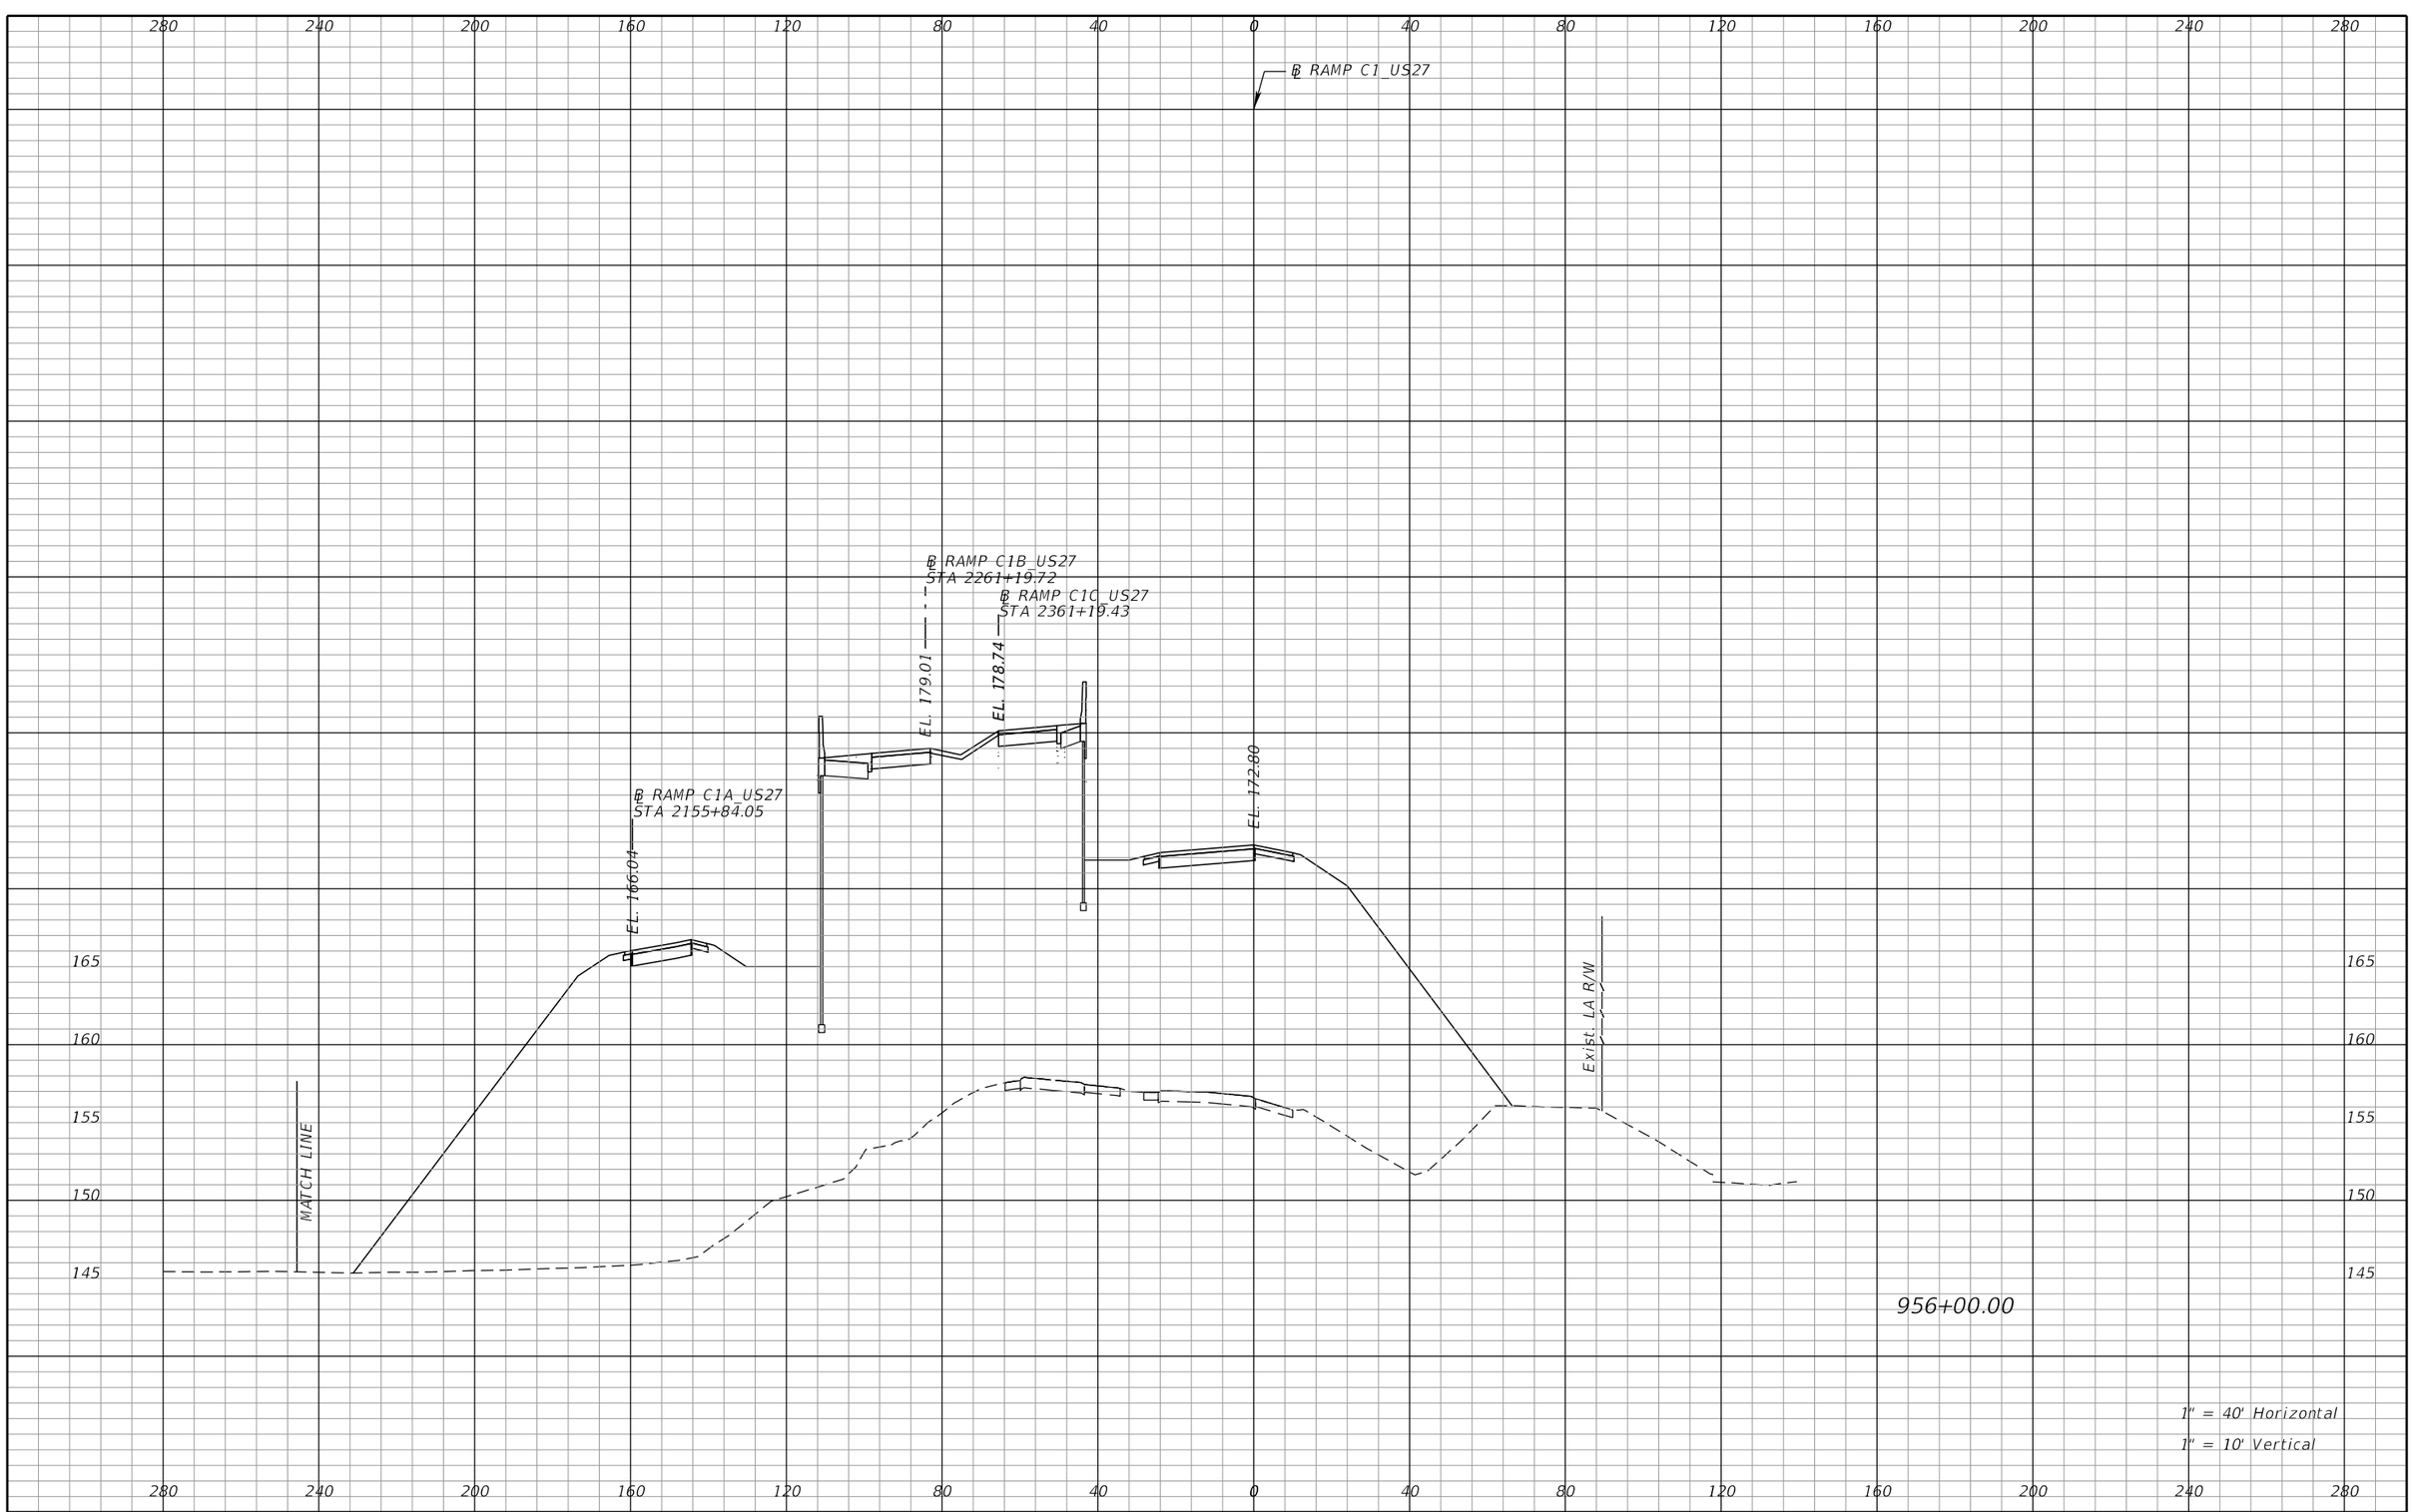

REVISIONS			
DATE	DESCRIPTION	DATE	DESCRIPTION

DEWBERRY ENGINEERS INC.
800 NORTH MAGNOLIA AVENUE, SUITE 1000
ORLANDO, FL 32803
CERTIFICATE OF AUTHORIZATION 8794


STATE OF FLORIDA
DEPARTMENT OF TRANSPORTATION

ROAD NO.	COUNTY	FINANCIAL PROJECT ID
SR 400	POLK	201210-3-52-1

RAMP C1
CROSS SECTIONS

SHEET NO. 505

PRELIMINARY: NOT FOR CONSTRUCTION

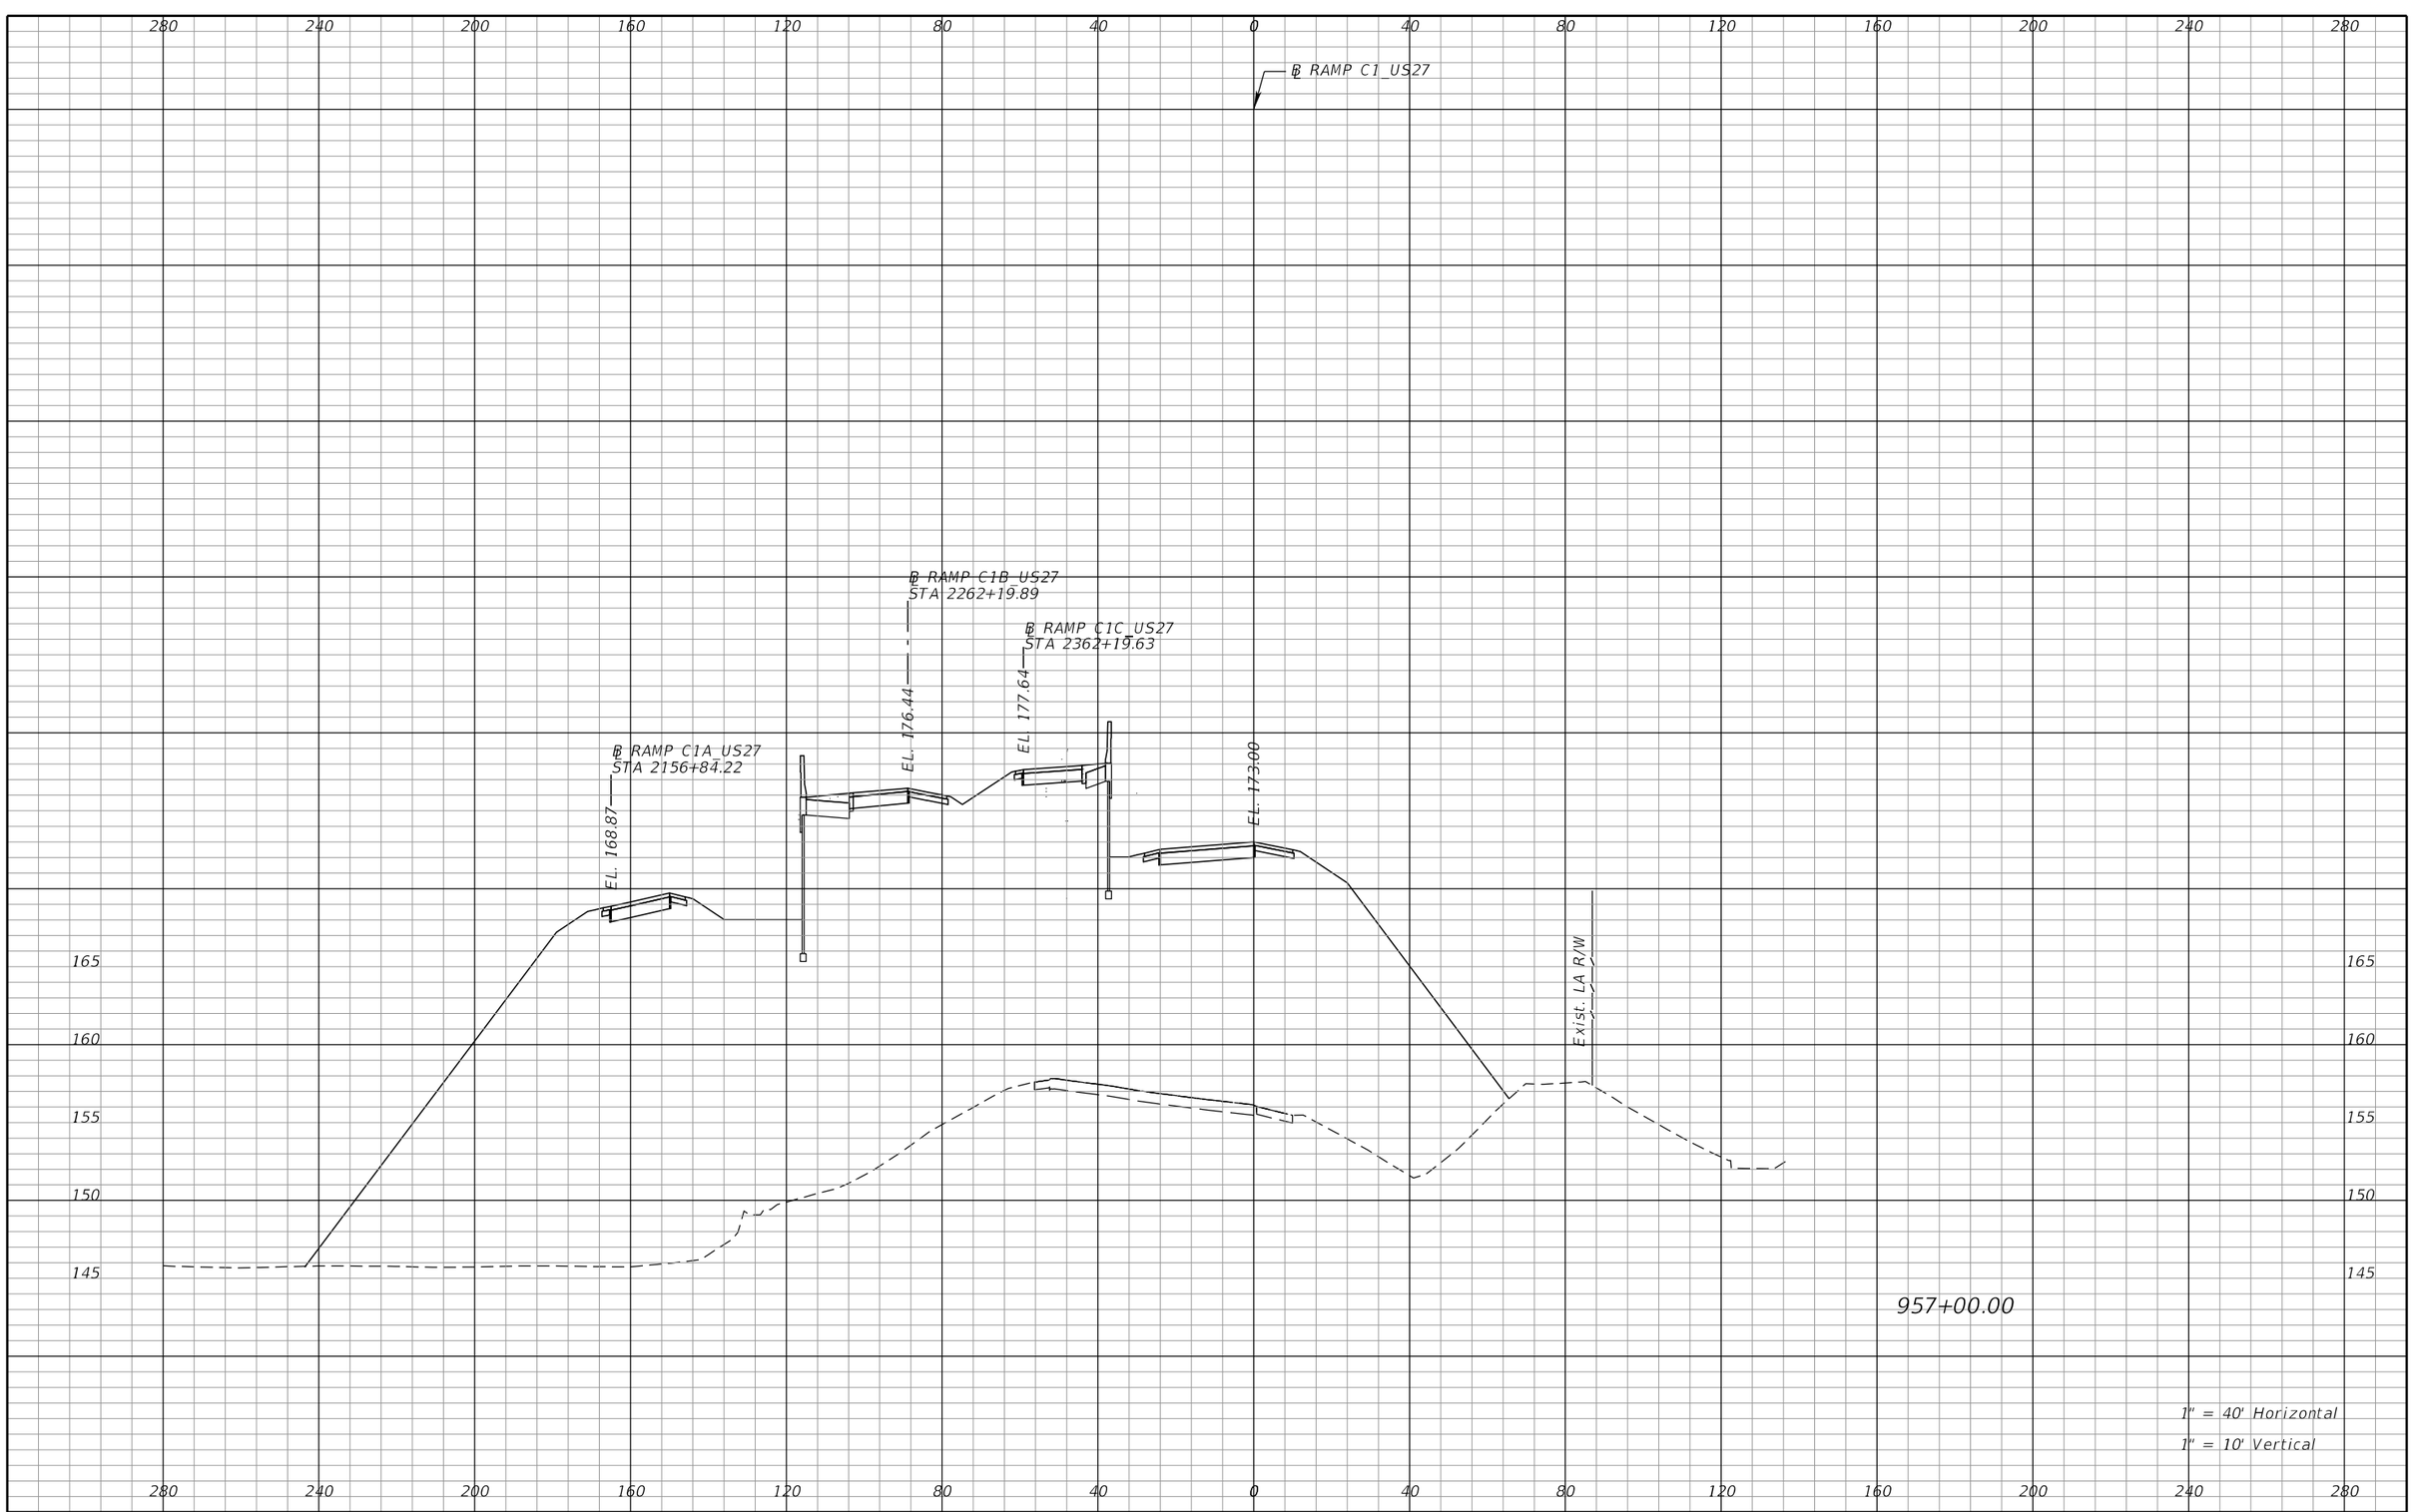

REVISIONS			
DATE	DESCRIPTION	DATE	DESCRIPTION

DEWBERRY ENGINEERS INC.
800 NORTH MAGNOLIA AVENUE, SUITE 1000
ORLANDO, FL 32803
CERTIFICATE OF AUTHORIZATION 8794

STATE OF FLORIDA
DEPARTMENT OF TRANSPORTATION


ROAD NO.	COUNTY	FINANCIAL PROJECT ID
SR 400	POLK	201210-3-52-1

RAMP C1
CROSS SECTIONS

SHEET NO. 506

PRELIMINARY: NOT FOR CONSTRUCTION

cfraser 3/10/2017 11:00:25 AM c:\pwworking\aecom_na\cfraser\dms28180\RDXSRD01_SEGA_RAMPC1.DGN

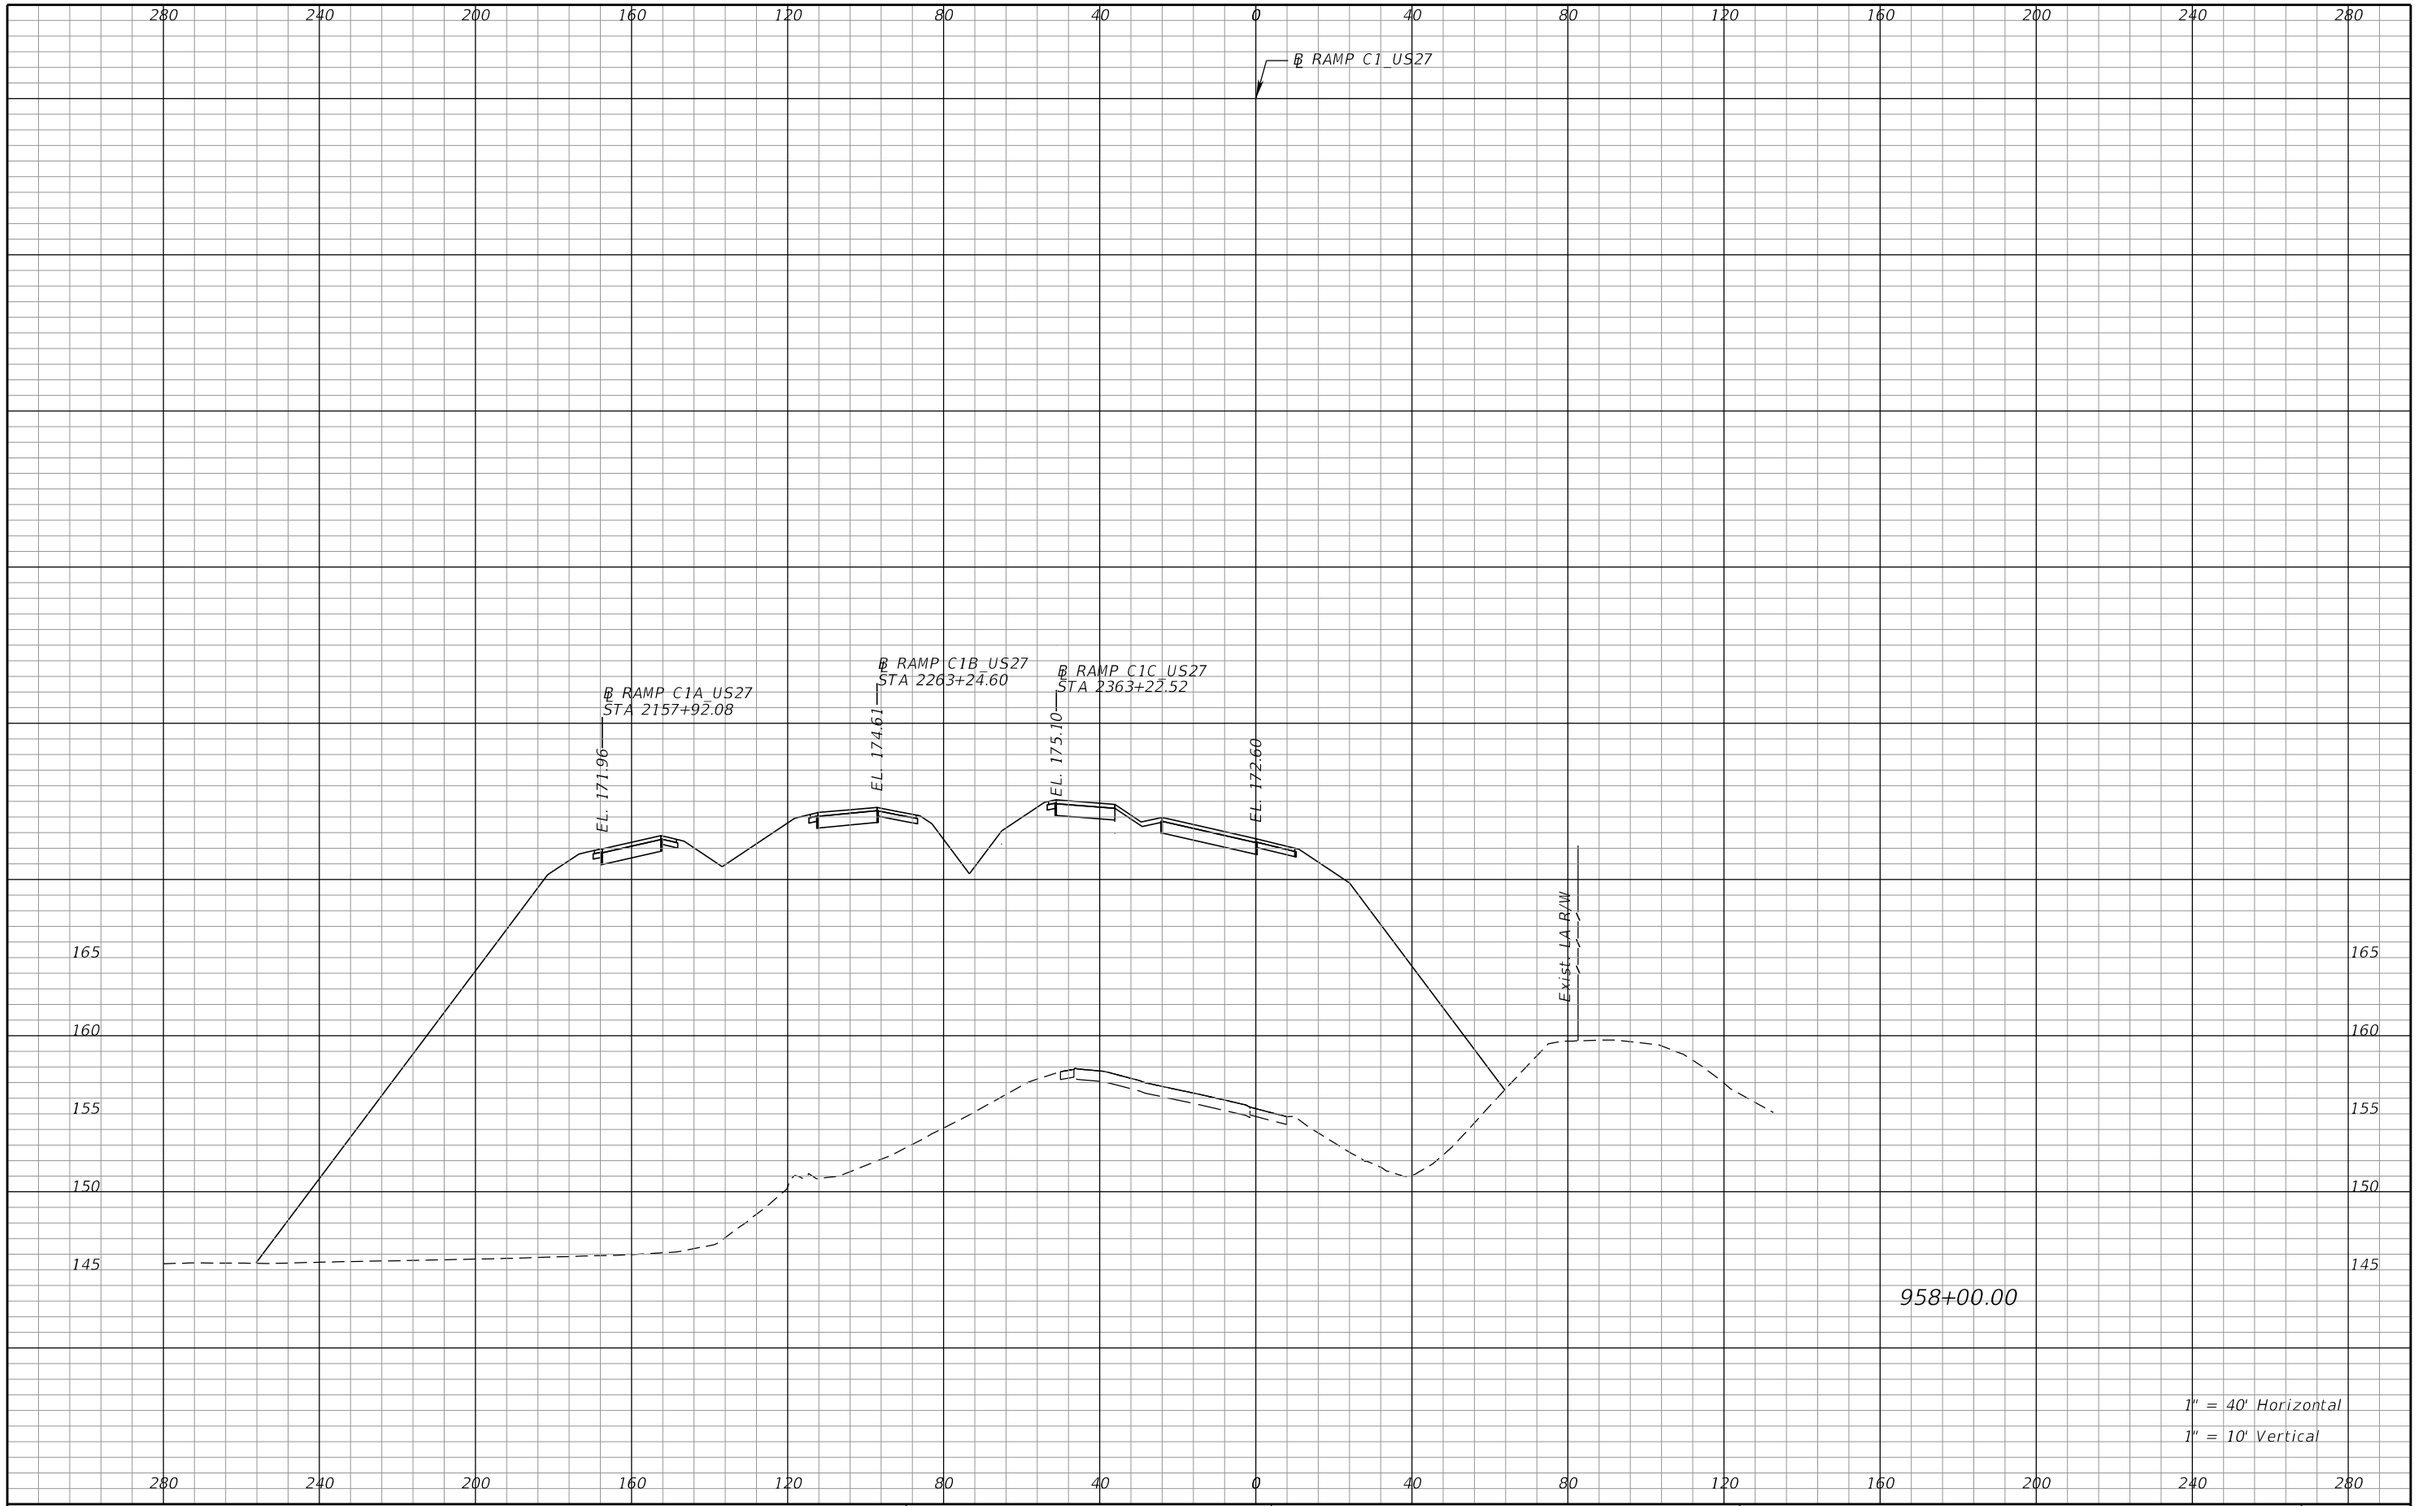

REVISIONS			
DATE	DESCRIPTION	DATE	DESCRIPTION

DEWBERRY ENGINEERS INC.
800 NORTH MAGNOLIA AVENUE, SUITE 1000
ORLANDO, FL 32803
CERTIFICATE OF AUTHORIZATION 8794

STATE OF FLORIDA
DEPARTMENT OF TRANSPORTATION


ROAD NO.	COUNTY	FINANCIAL PROJECT ID
SR 400	POLK	201210-3-52-1

RAMP C1
CROSS SECTIONS

SHEET NO. 507

PRELIMINARY: NOT FOR CONSTRUCTION

cfraser 3/10/2017 11:00:25 AM c:\pwworking\aecom_na\cfraser\dms28180\RDXSRD01_SEGA_RAMPC1.DGN

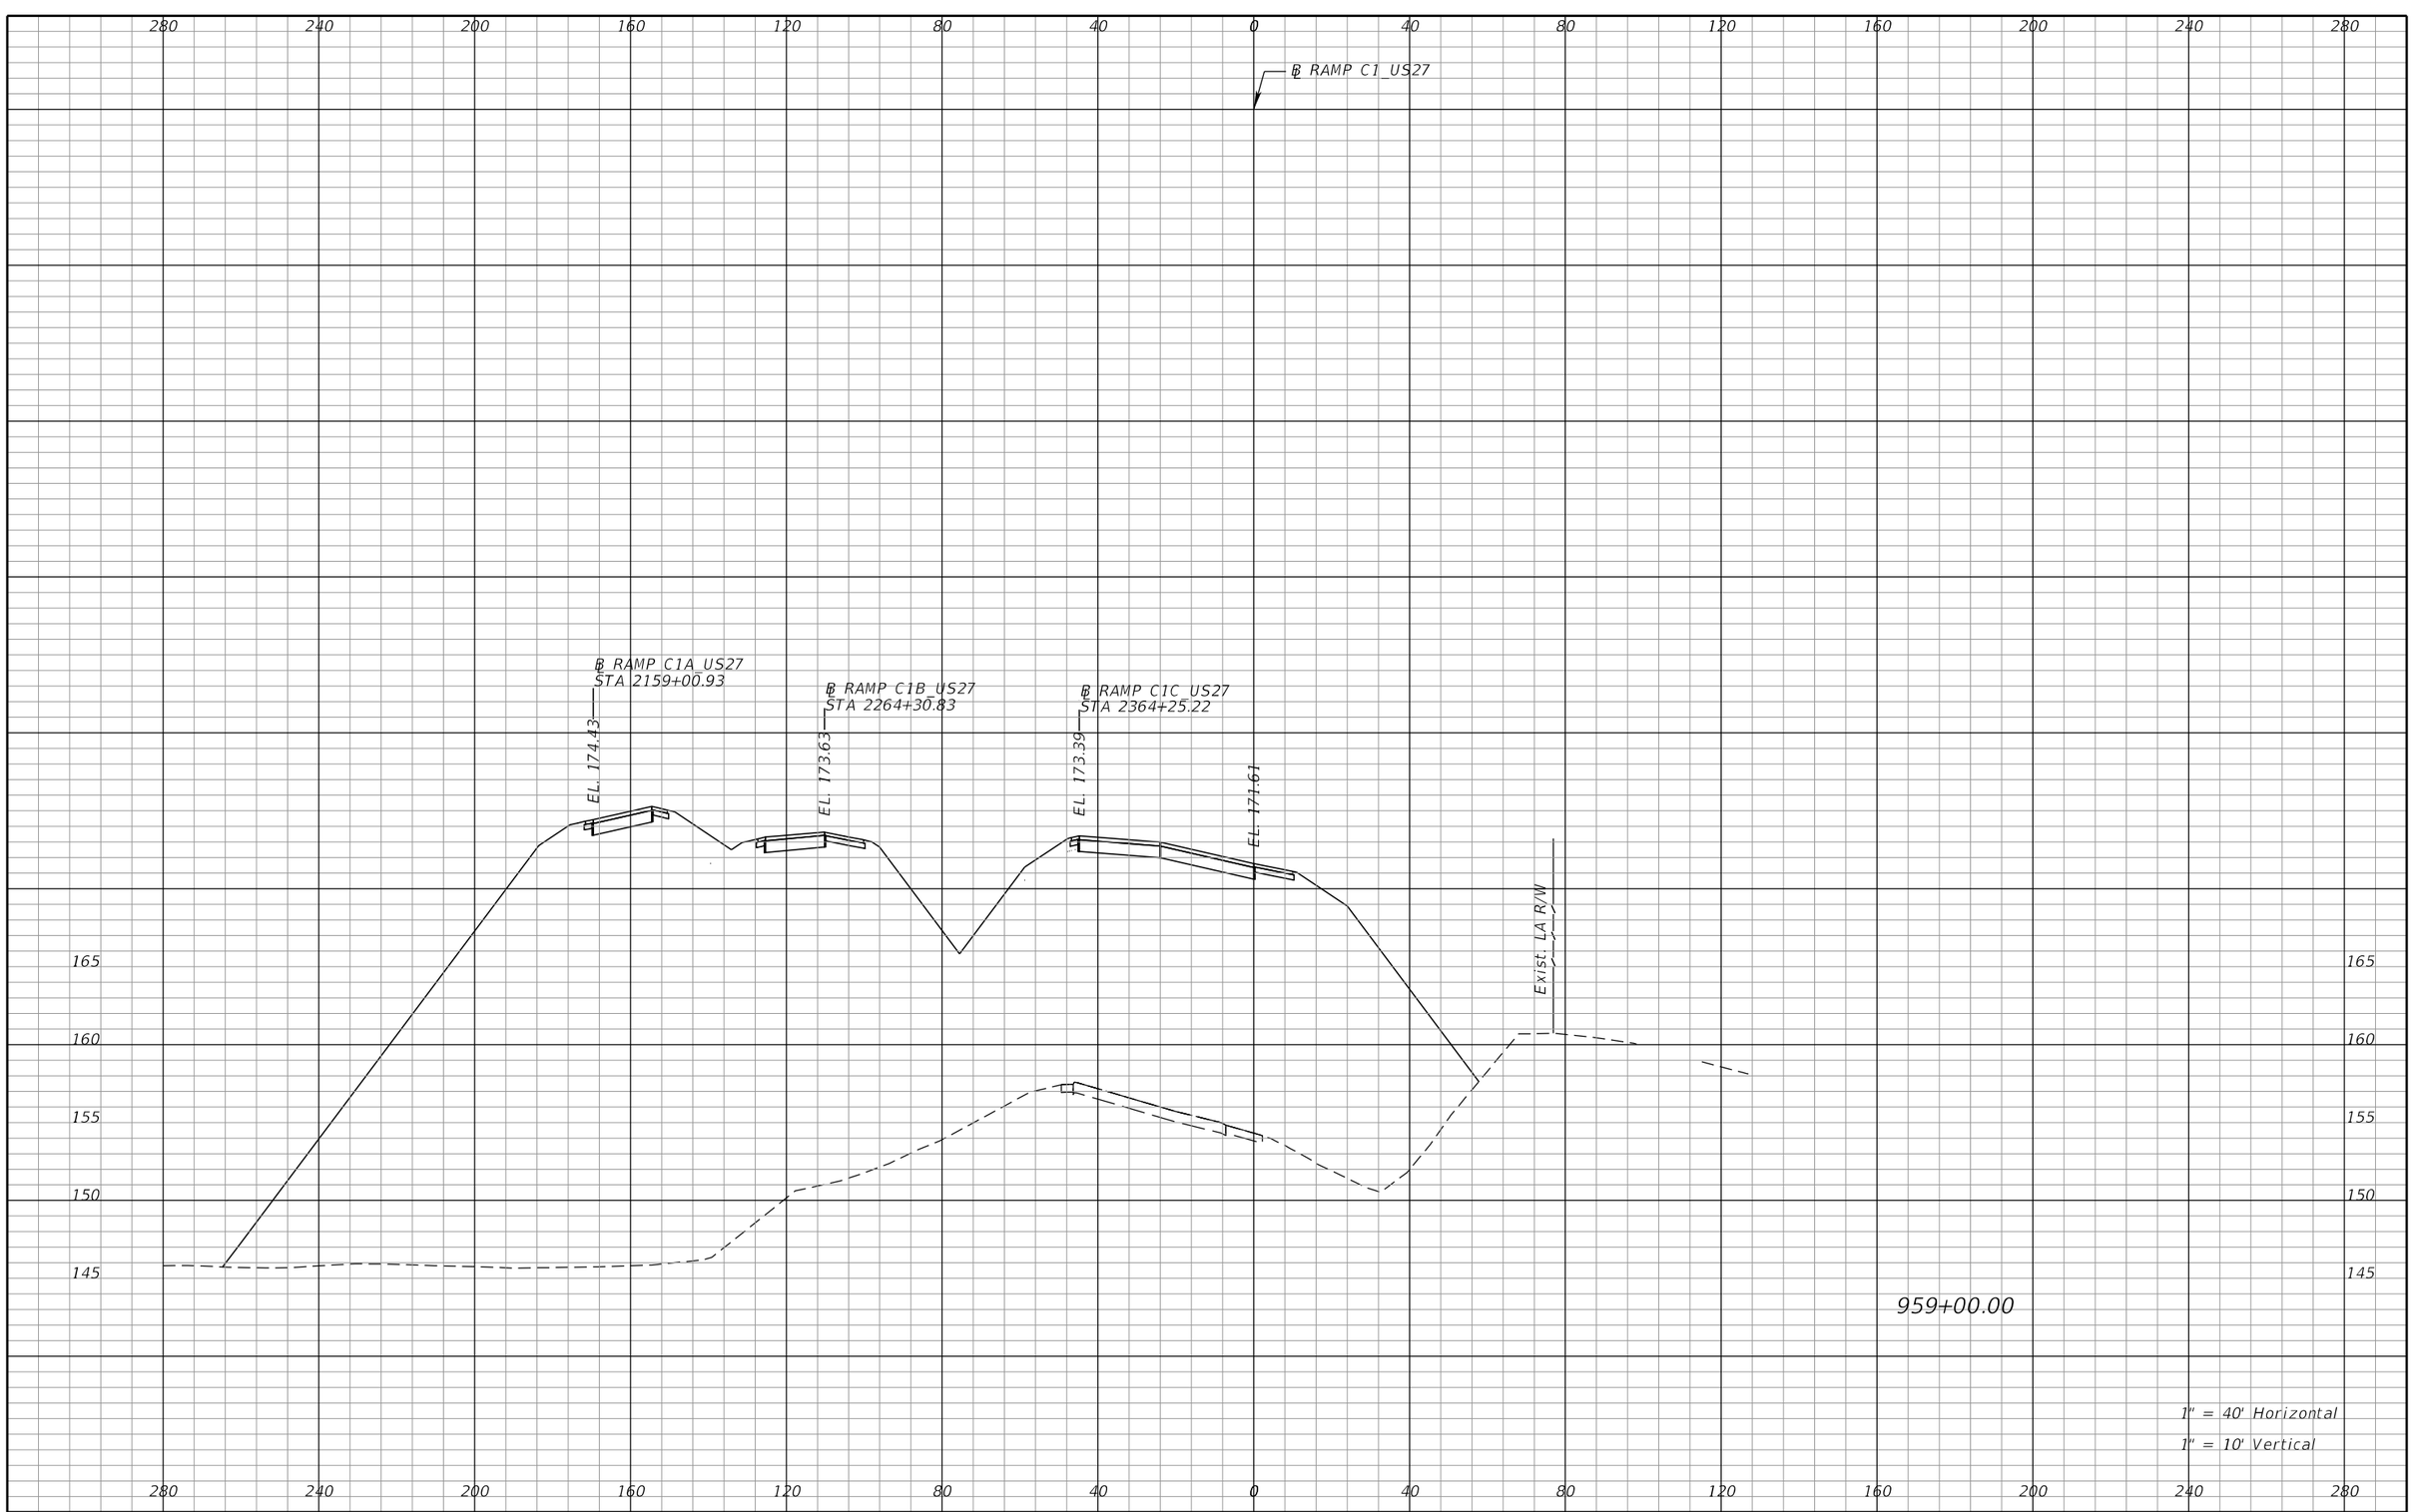

REVISIONS			
DATE	DESCRIPTION	DATE	DESCRIPTION

DEWBERRY ENGINEERS INC.
800 NORTH MAGNOLIA AVENUE, SUITE 1000
ORLANDO, FL 32803
CERTIFICATE OF AUTHORIZATION 8794

STATE OF FLORIDA
DEPARTMENT OF TRANSPORTATION


ROAD NO.	COUNTY	FINANCIAL PROJECT ID
SR 400	POLK	201210-3-52-1

RAMP C1
CROSS SECTIONS

SHEET NO. 508

PRELIMINARY: NOT FOR CONSTRUCTION

cfraser 3/10/2017 11:00:26 AM c:\pwworking\aecom_na\cfraser\dms28180\RDXSRD01_SEGA_RAMPC1.DGN

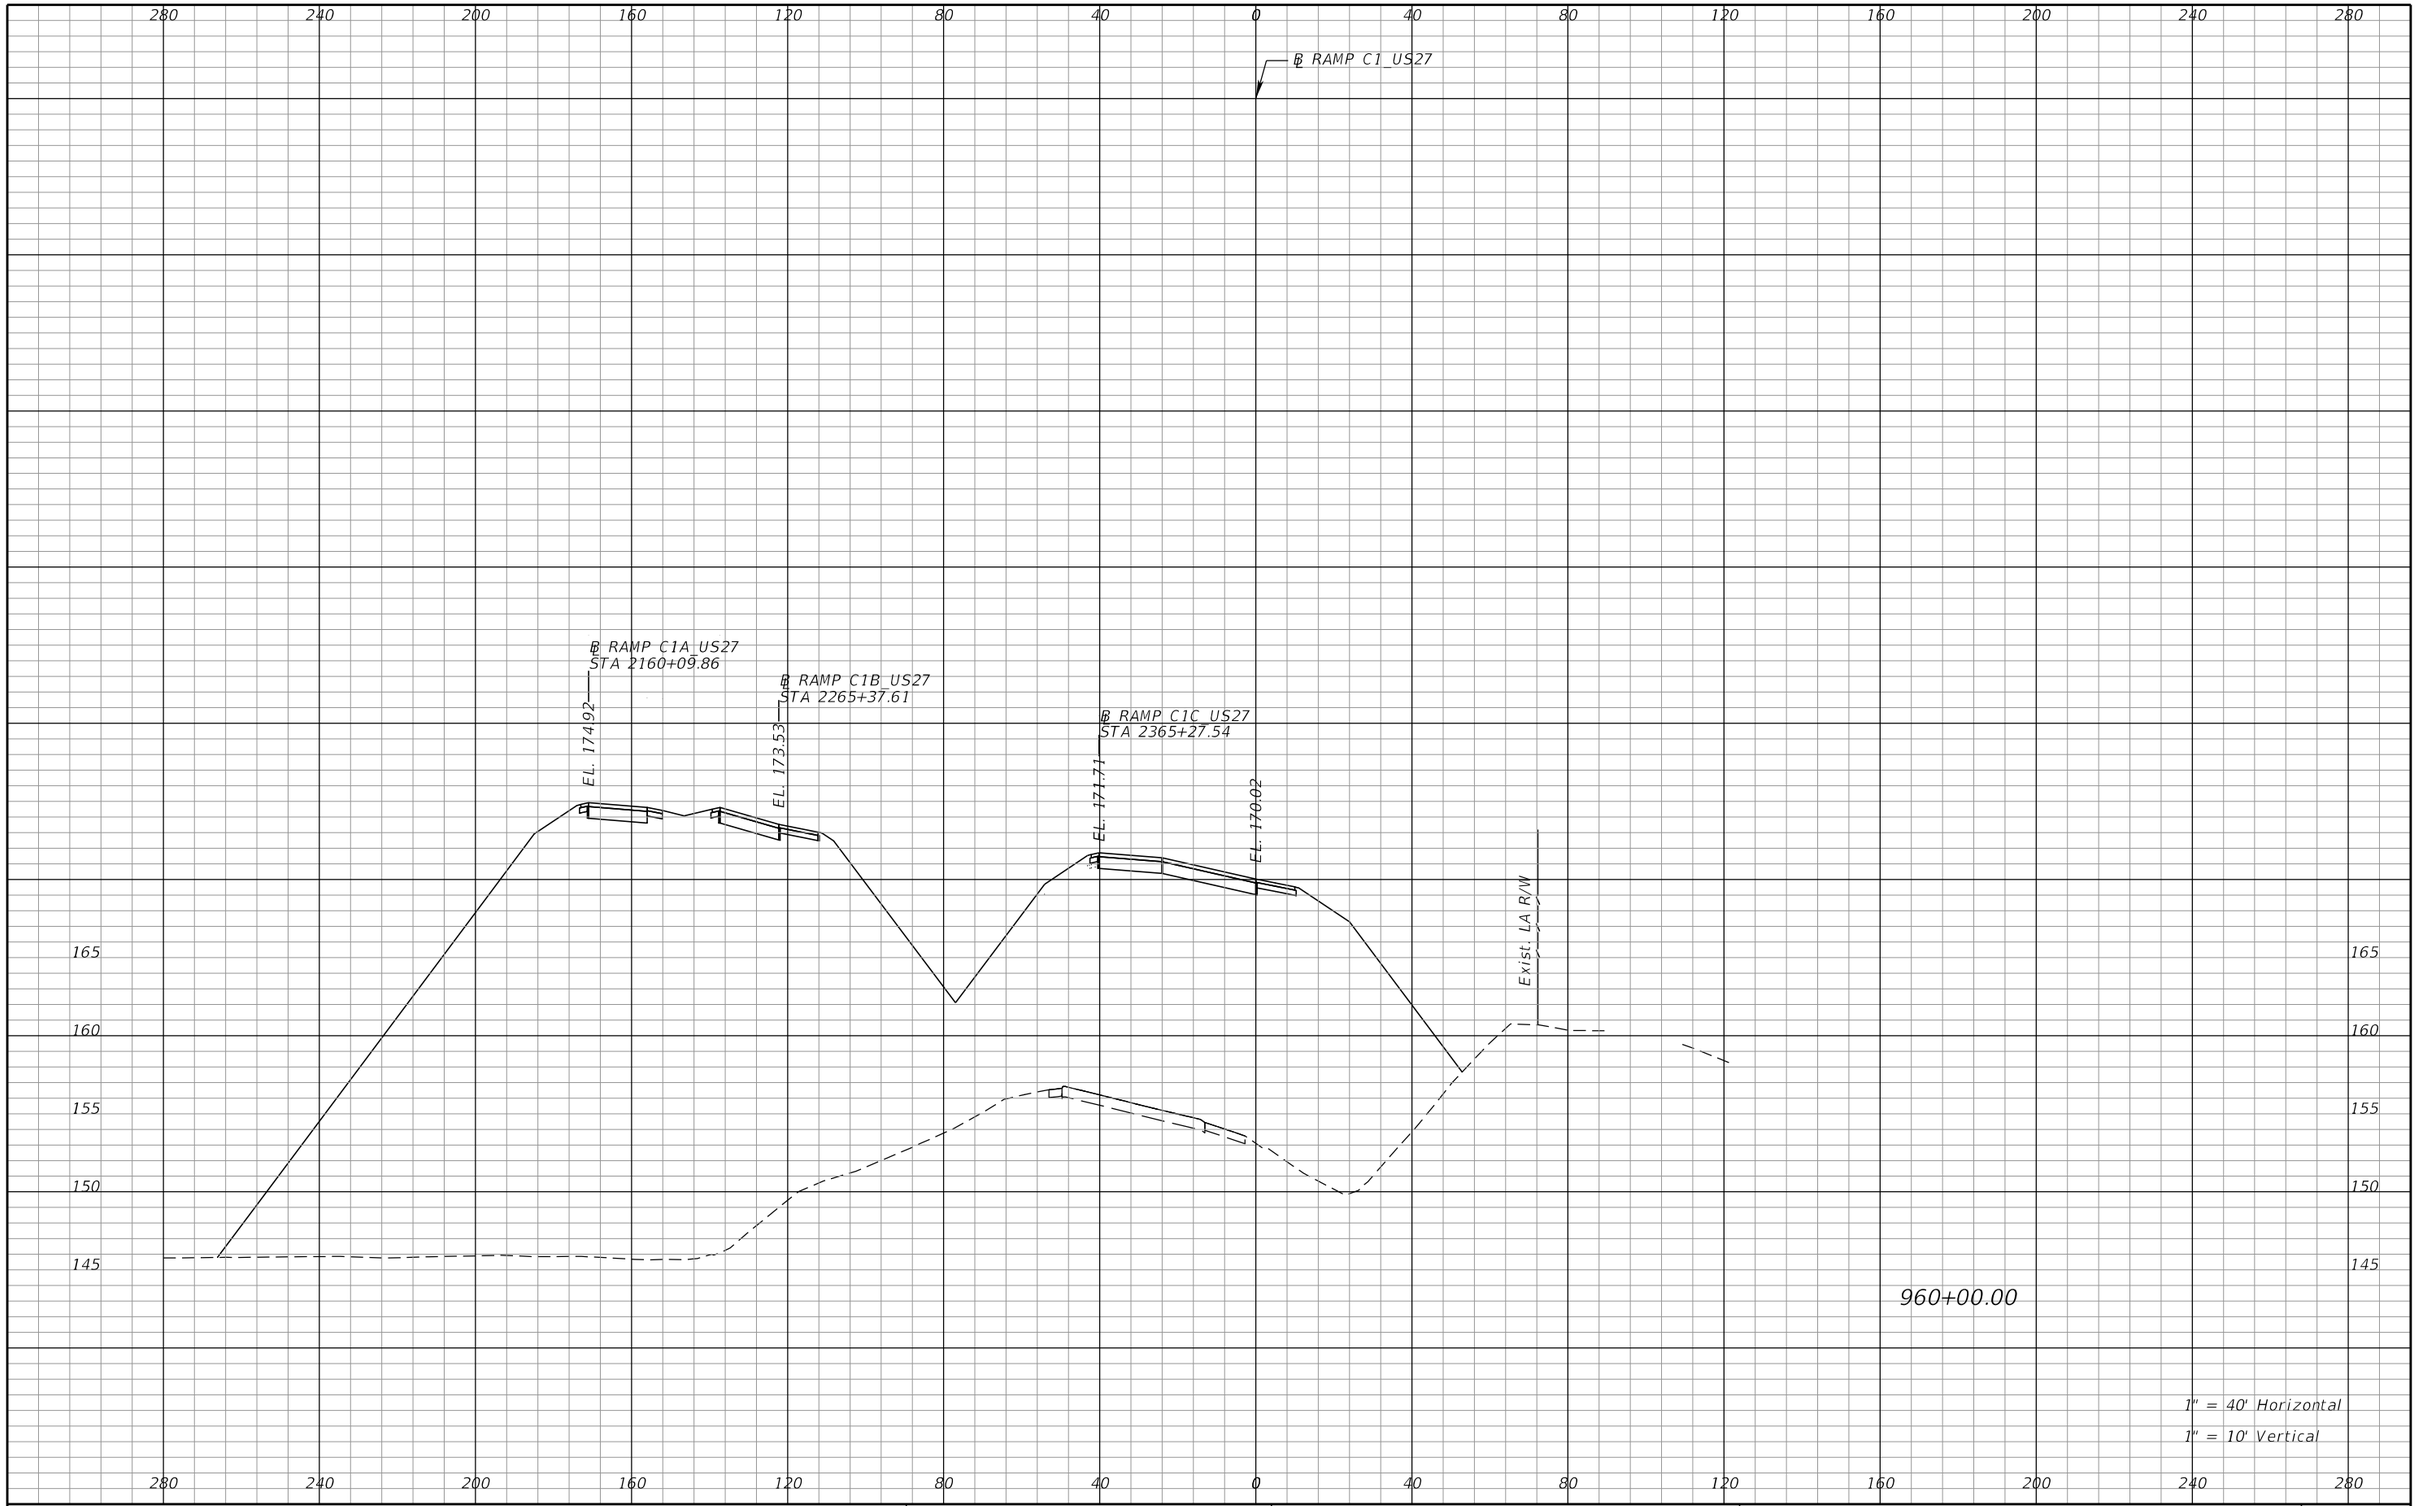

REVISIONS			
DATE	DESCRIPTION	DATE	DESCRIPTION

DEWBERRY ENGINEERS INC.
800 NORTH MAGNOLIA AVENUE, SUITE 1000
ORLANDO, FL 32803
CERTIFICATE OF AUTHORIZATION 8794

STATE OF FLORIDA
DEPARTMENT OF TRANSPORTATION


ROAD NO.	COUNTY	FINANCIAL PROJECT ID
SR 400	POLK	201210-3-52-1

RAMP C1
CROSS SECTIONS

SHEET NO. 509

PRELIMINARY: NOT FOR CONSTRUCTION

cfraser 3/10/2017 11:00:27 AM c:\pwworking\aecom_na\cfraser\dms28180\RDXSRD01_SEGA_RAMPC1.DGN

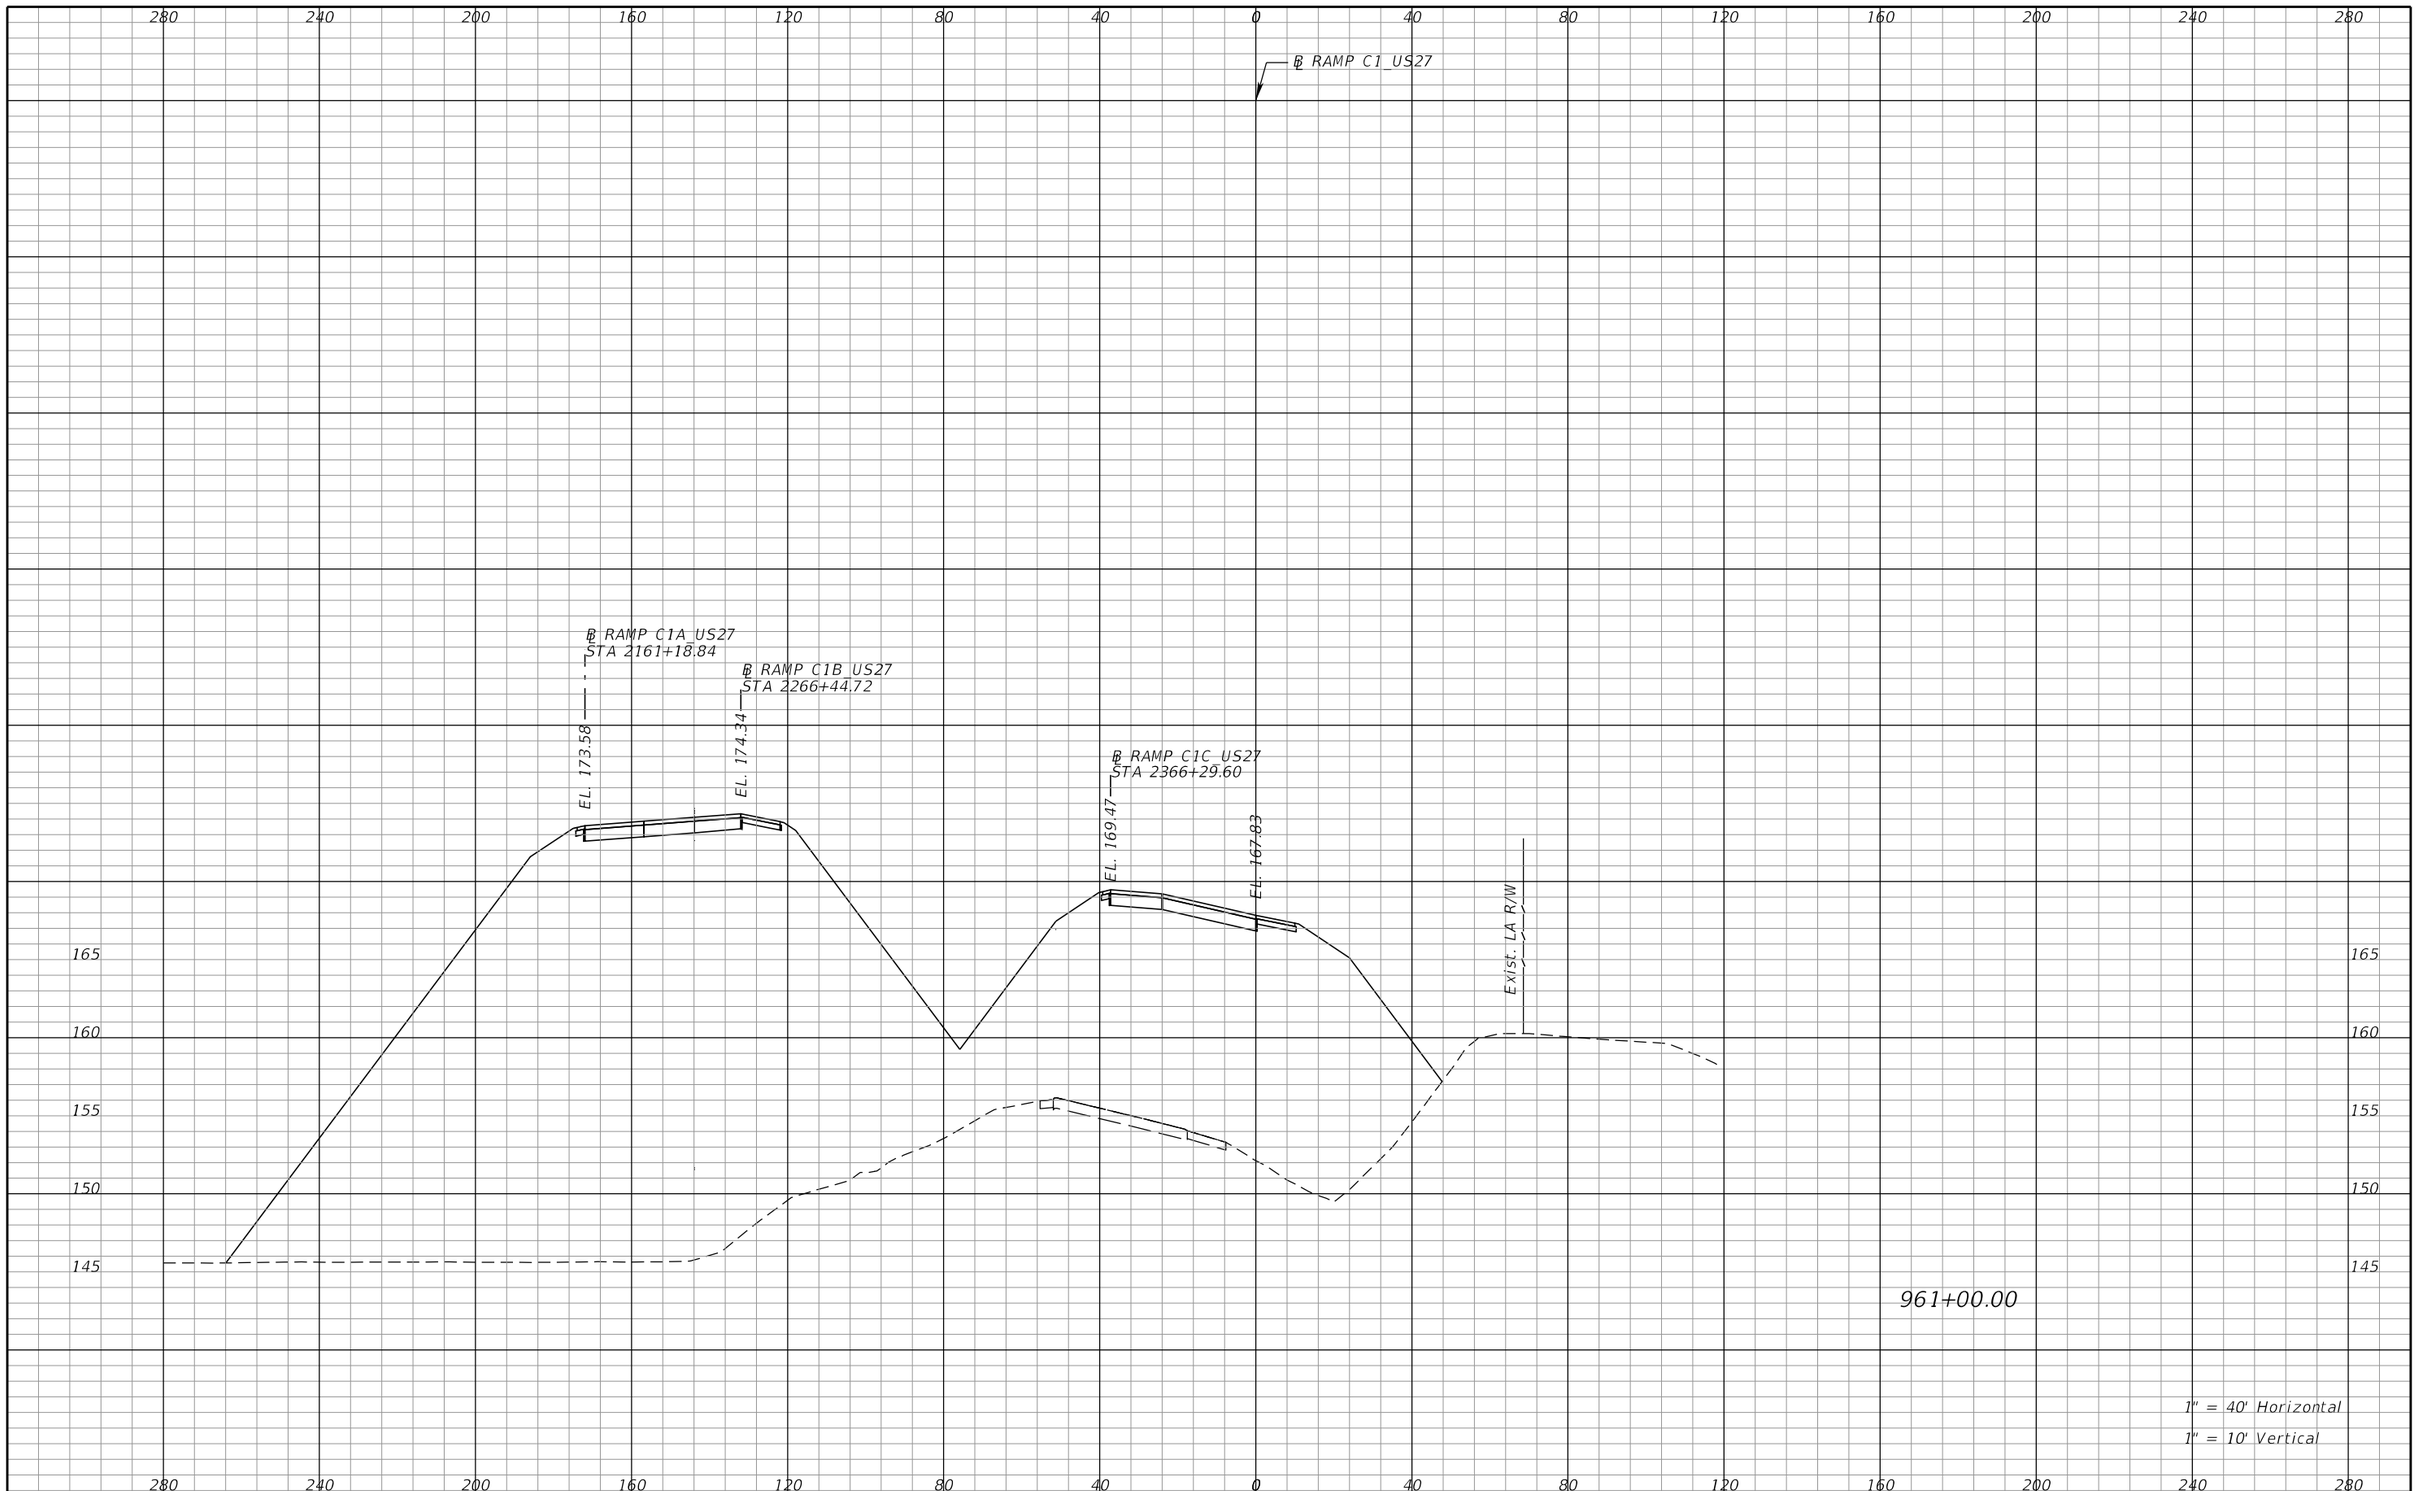

REVISIONS			
DATE	DESCRIPTION	DATE	DESCRIPTION

DEWBERRY ENGINEERS INC.
800 NORTH MAGNOLIA AVENUE, SUITE 1000
ORLANDO, FL 32803
CERTIFICATE OF AUTHORIZATION 8794

STATE OF FLORIDA
DEPARTMENT OF TRANSPORTATION


ROAD NO.	COUNTY	FINANCIAL PROJECT ID
SR 400	POLK	201210-3-52-1

RAMP C1
CROSS SECTIONS

SHEET NO. 510

cfraser 3/10/2017 11:00:27 AM c:\pwworking\aecom_na\cfraser\dms28180\RDXSRD01_SEGA_RAMPC1.DGN

PRELIMINARY: NOT FOR CONSTRUCTION

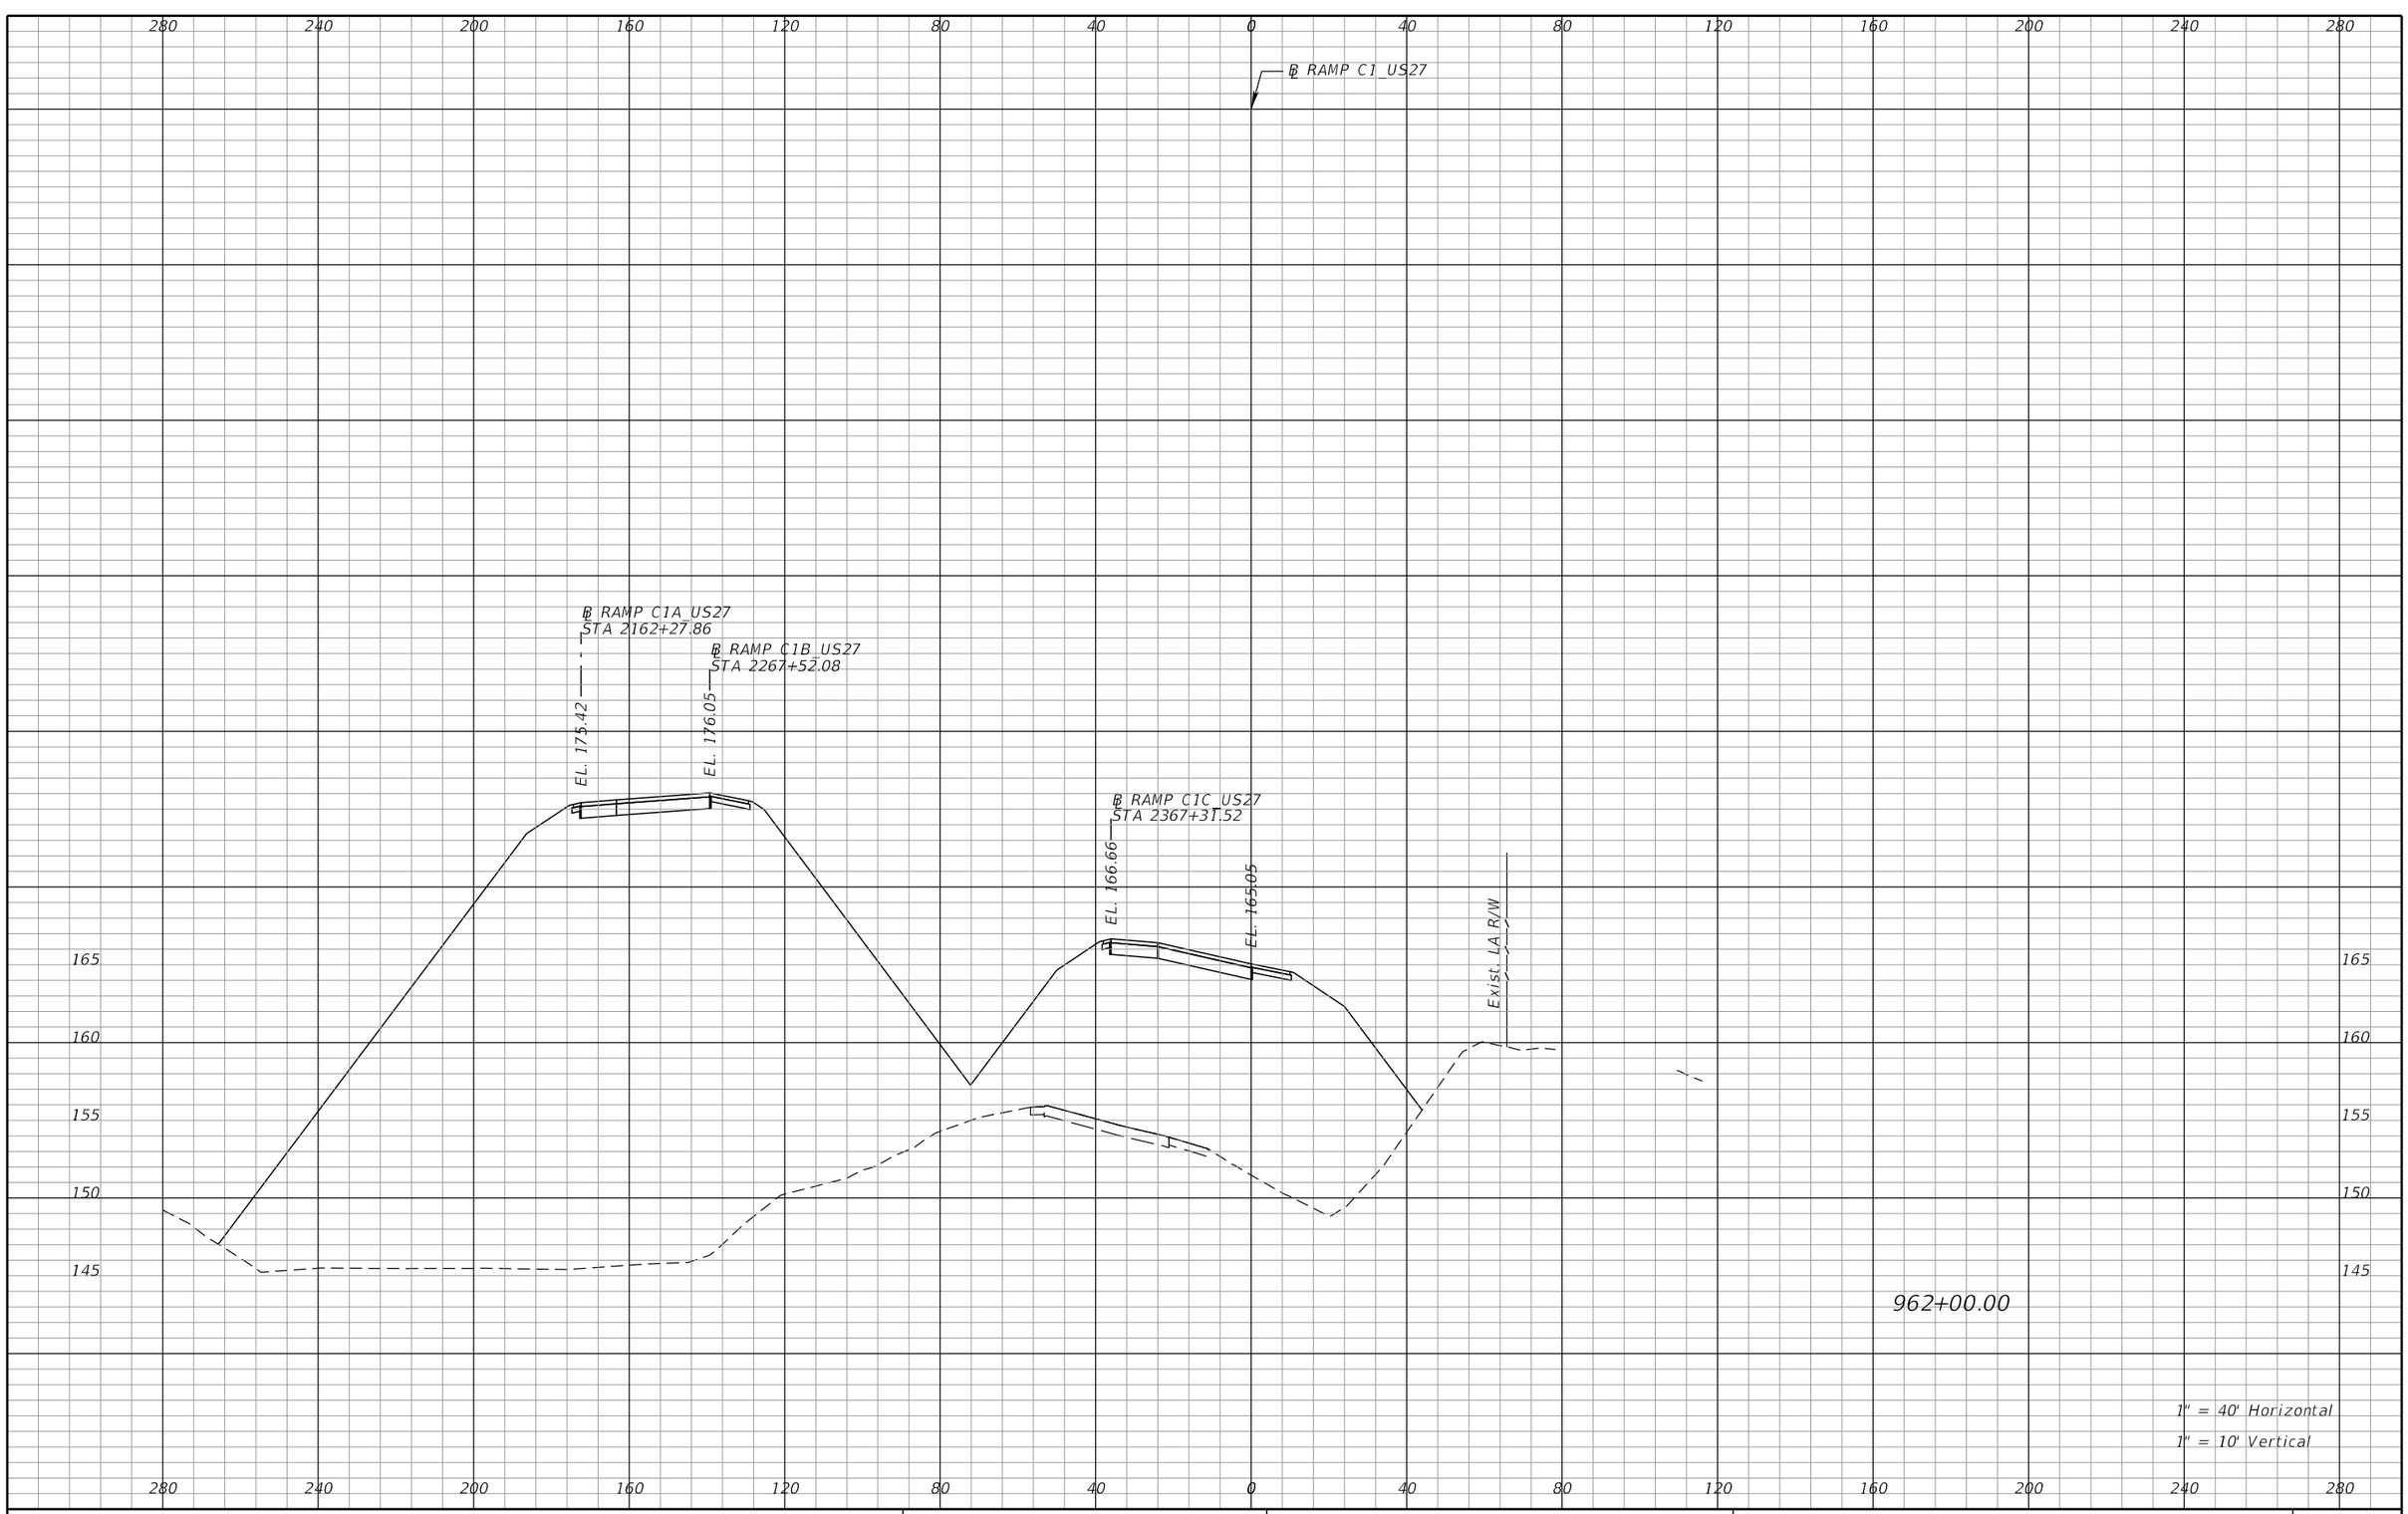

REVISIONS			
DATE	DESCRIPTION	DATE	DESCRIPTION

DEWBERRY ENGINEERS INC.
800 NORTH MAGNOLIA AVENUE, SUITE 1000
ORLANDO, FL 32803
CERTIFICATE OF AUTHORIZATION 8794

STATE OF FLORIDA
DEPARTMENT OF TRANSPORTATION


ROAD NO.	COUNTY	FINANCIAL PROJECT ID
SR 400	POLK	201210-3-52-1

RAMP C1
CROSS SECTIONS

SHEET NO. 511

PRELIMINARY: NOT FOR CONSTRUCTION

cfraser 3/10/2017 11:00:27 AM c:\pwworking\aecom_na\cfraser\dms28180\RDXSRD01_SEGA_RAMPC1.DGN

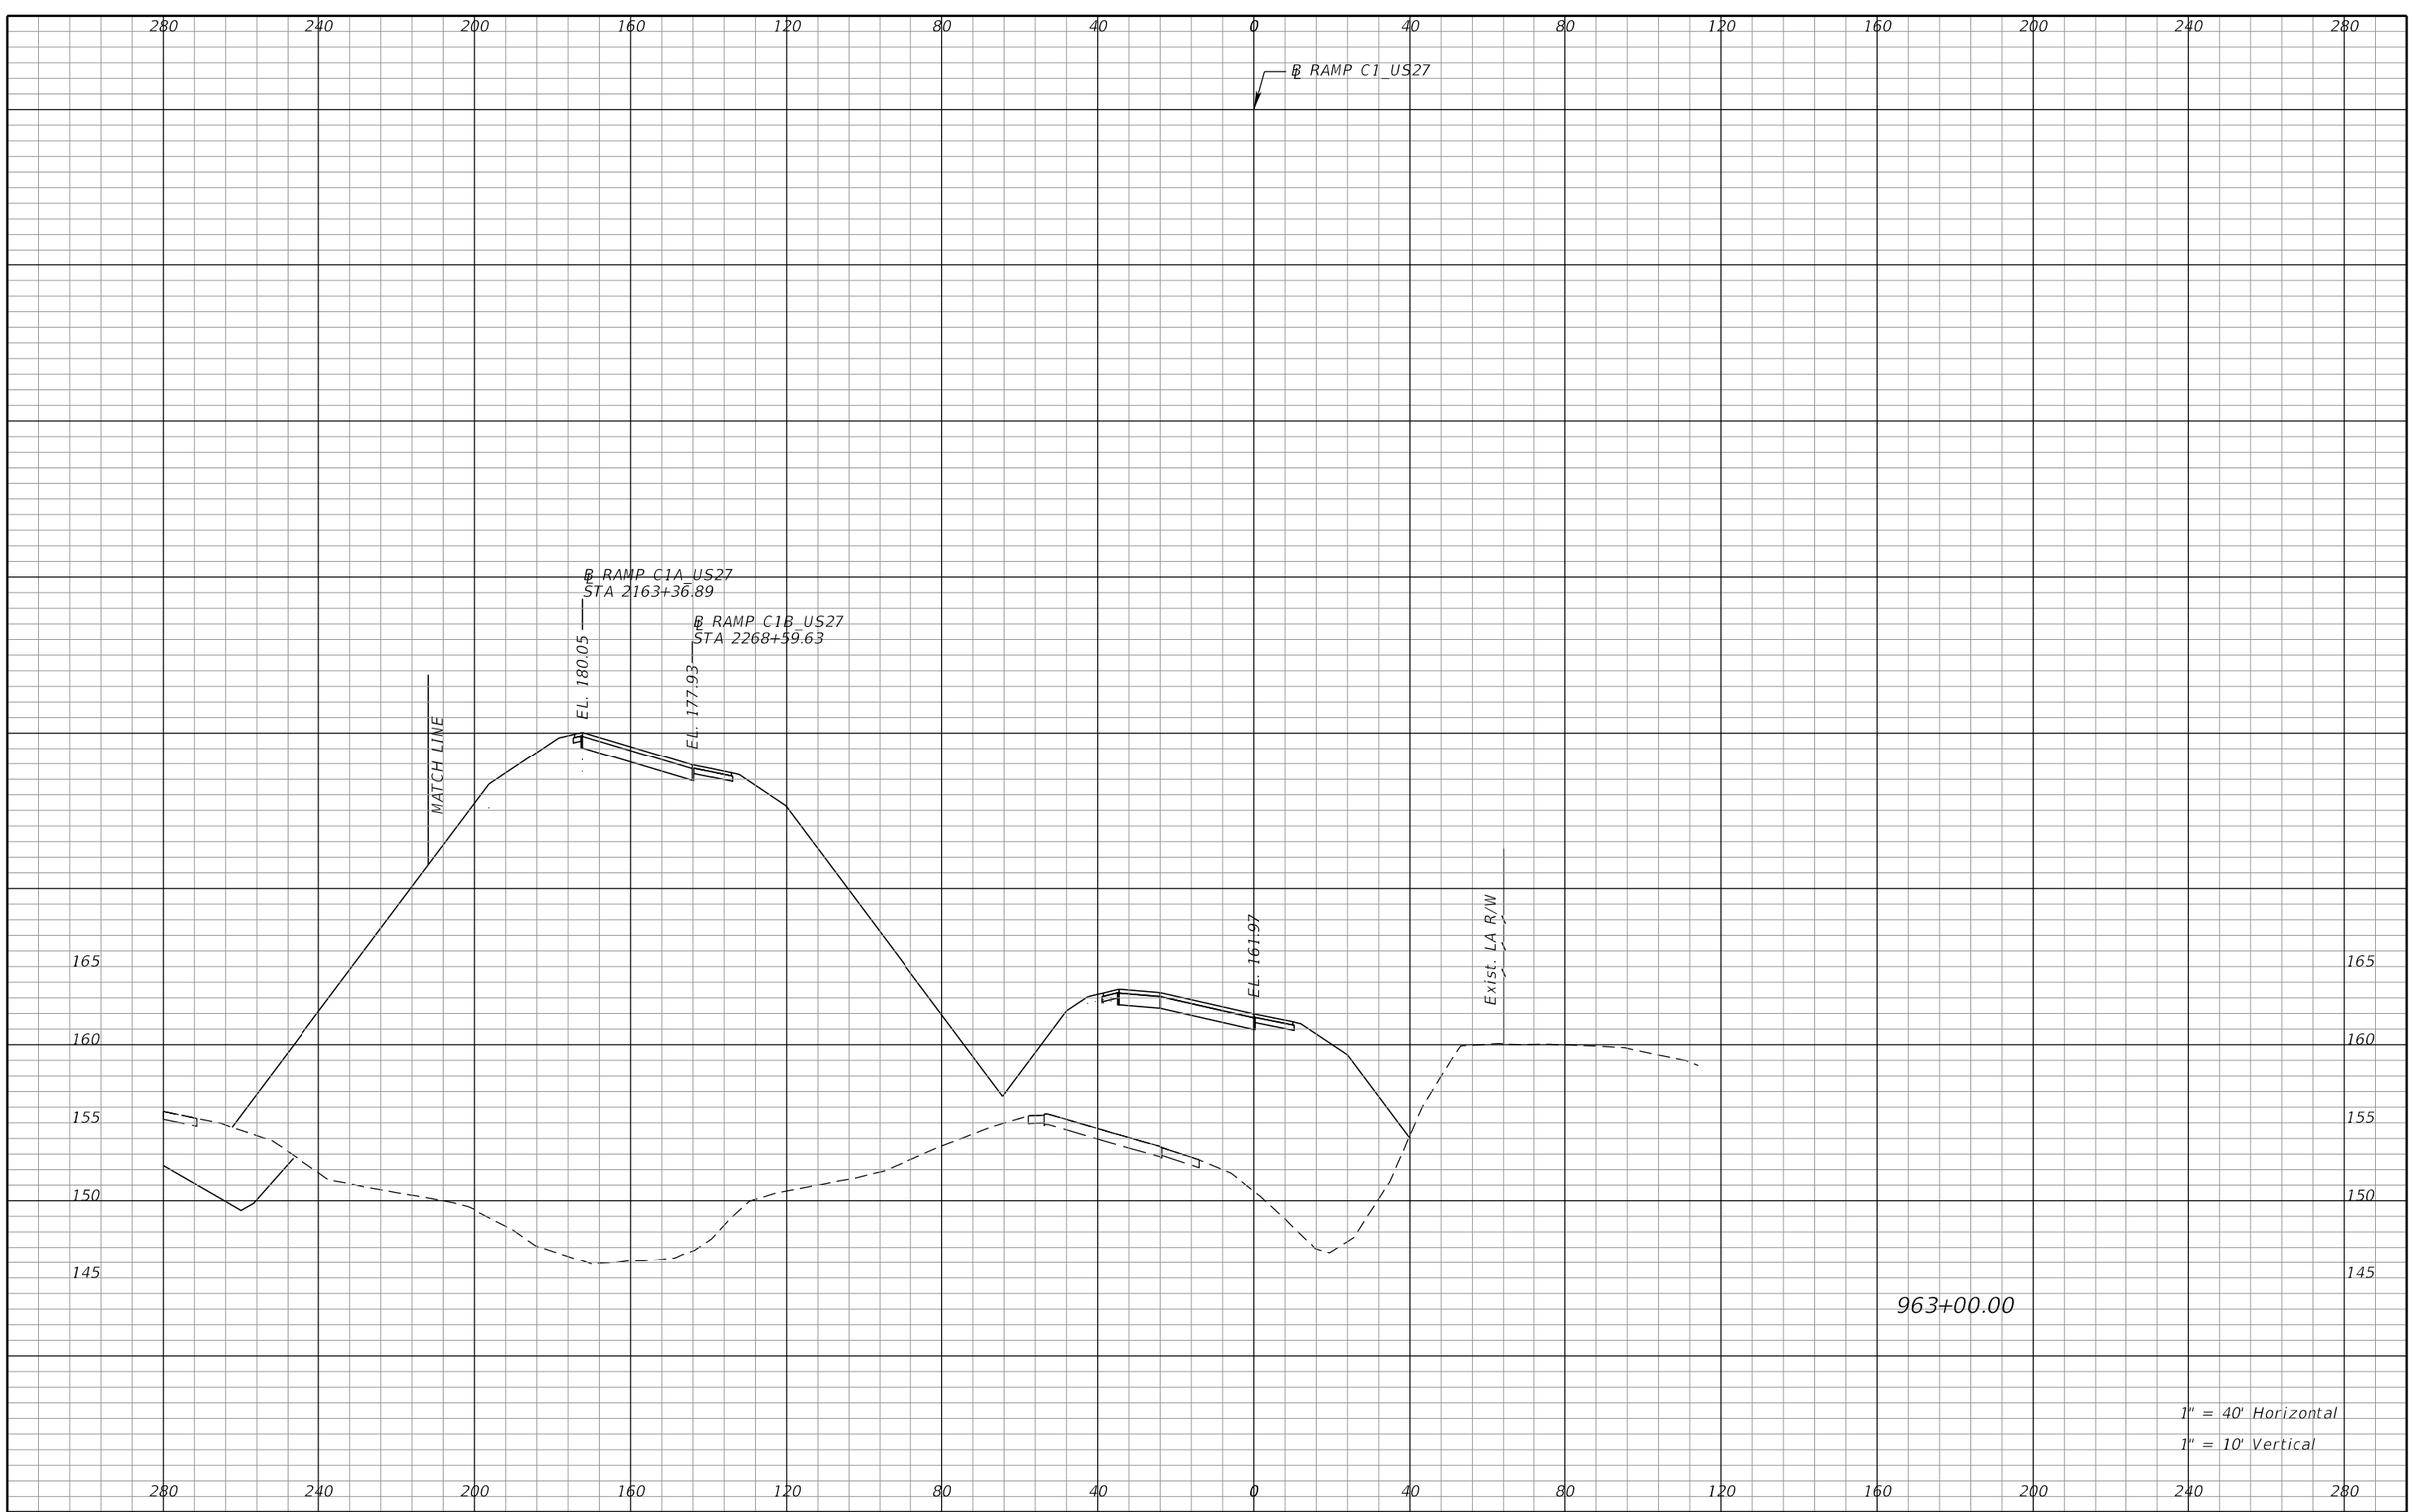

REVISIONS			
DATE	DESCRIPTION	DATE	DESCRIPTION

DEWBERRY ENGINEERS INC.
800 NORTH MAGNOLIA AVENUE, SUITE 1000
ORLANDO, FL 32803
CERTIFICATE OF AUTHORIZATION 8794

STATE OF FLORIDA
DEPARTMENT OF TRANSPORTATION


ROAD NO.	COUNTY	FINANCIAL PROJECT ID
SR 400	POLK	201210-3-52-1

RAMP C1
CROSS SECTIONS

SHEET NO. 512

PRELIMINARY: NOT FOR CONSTRUCTION

cfraser 3/10/2017 11:00:28 AM c:\pwworking\aecom_na\cfraser\dms28180\RDXSRD01_SEGA_RAMPC1.DGN

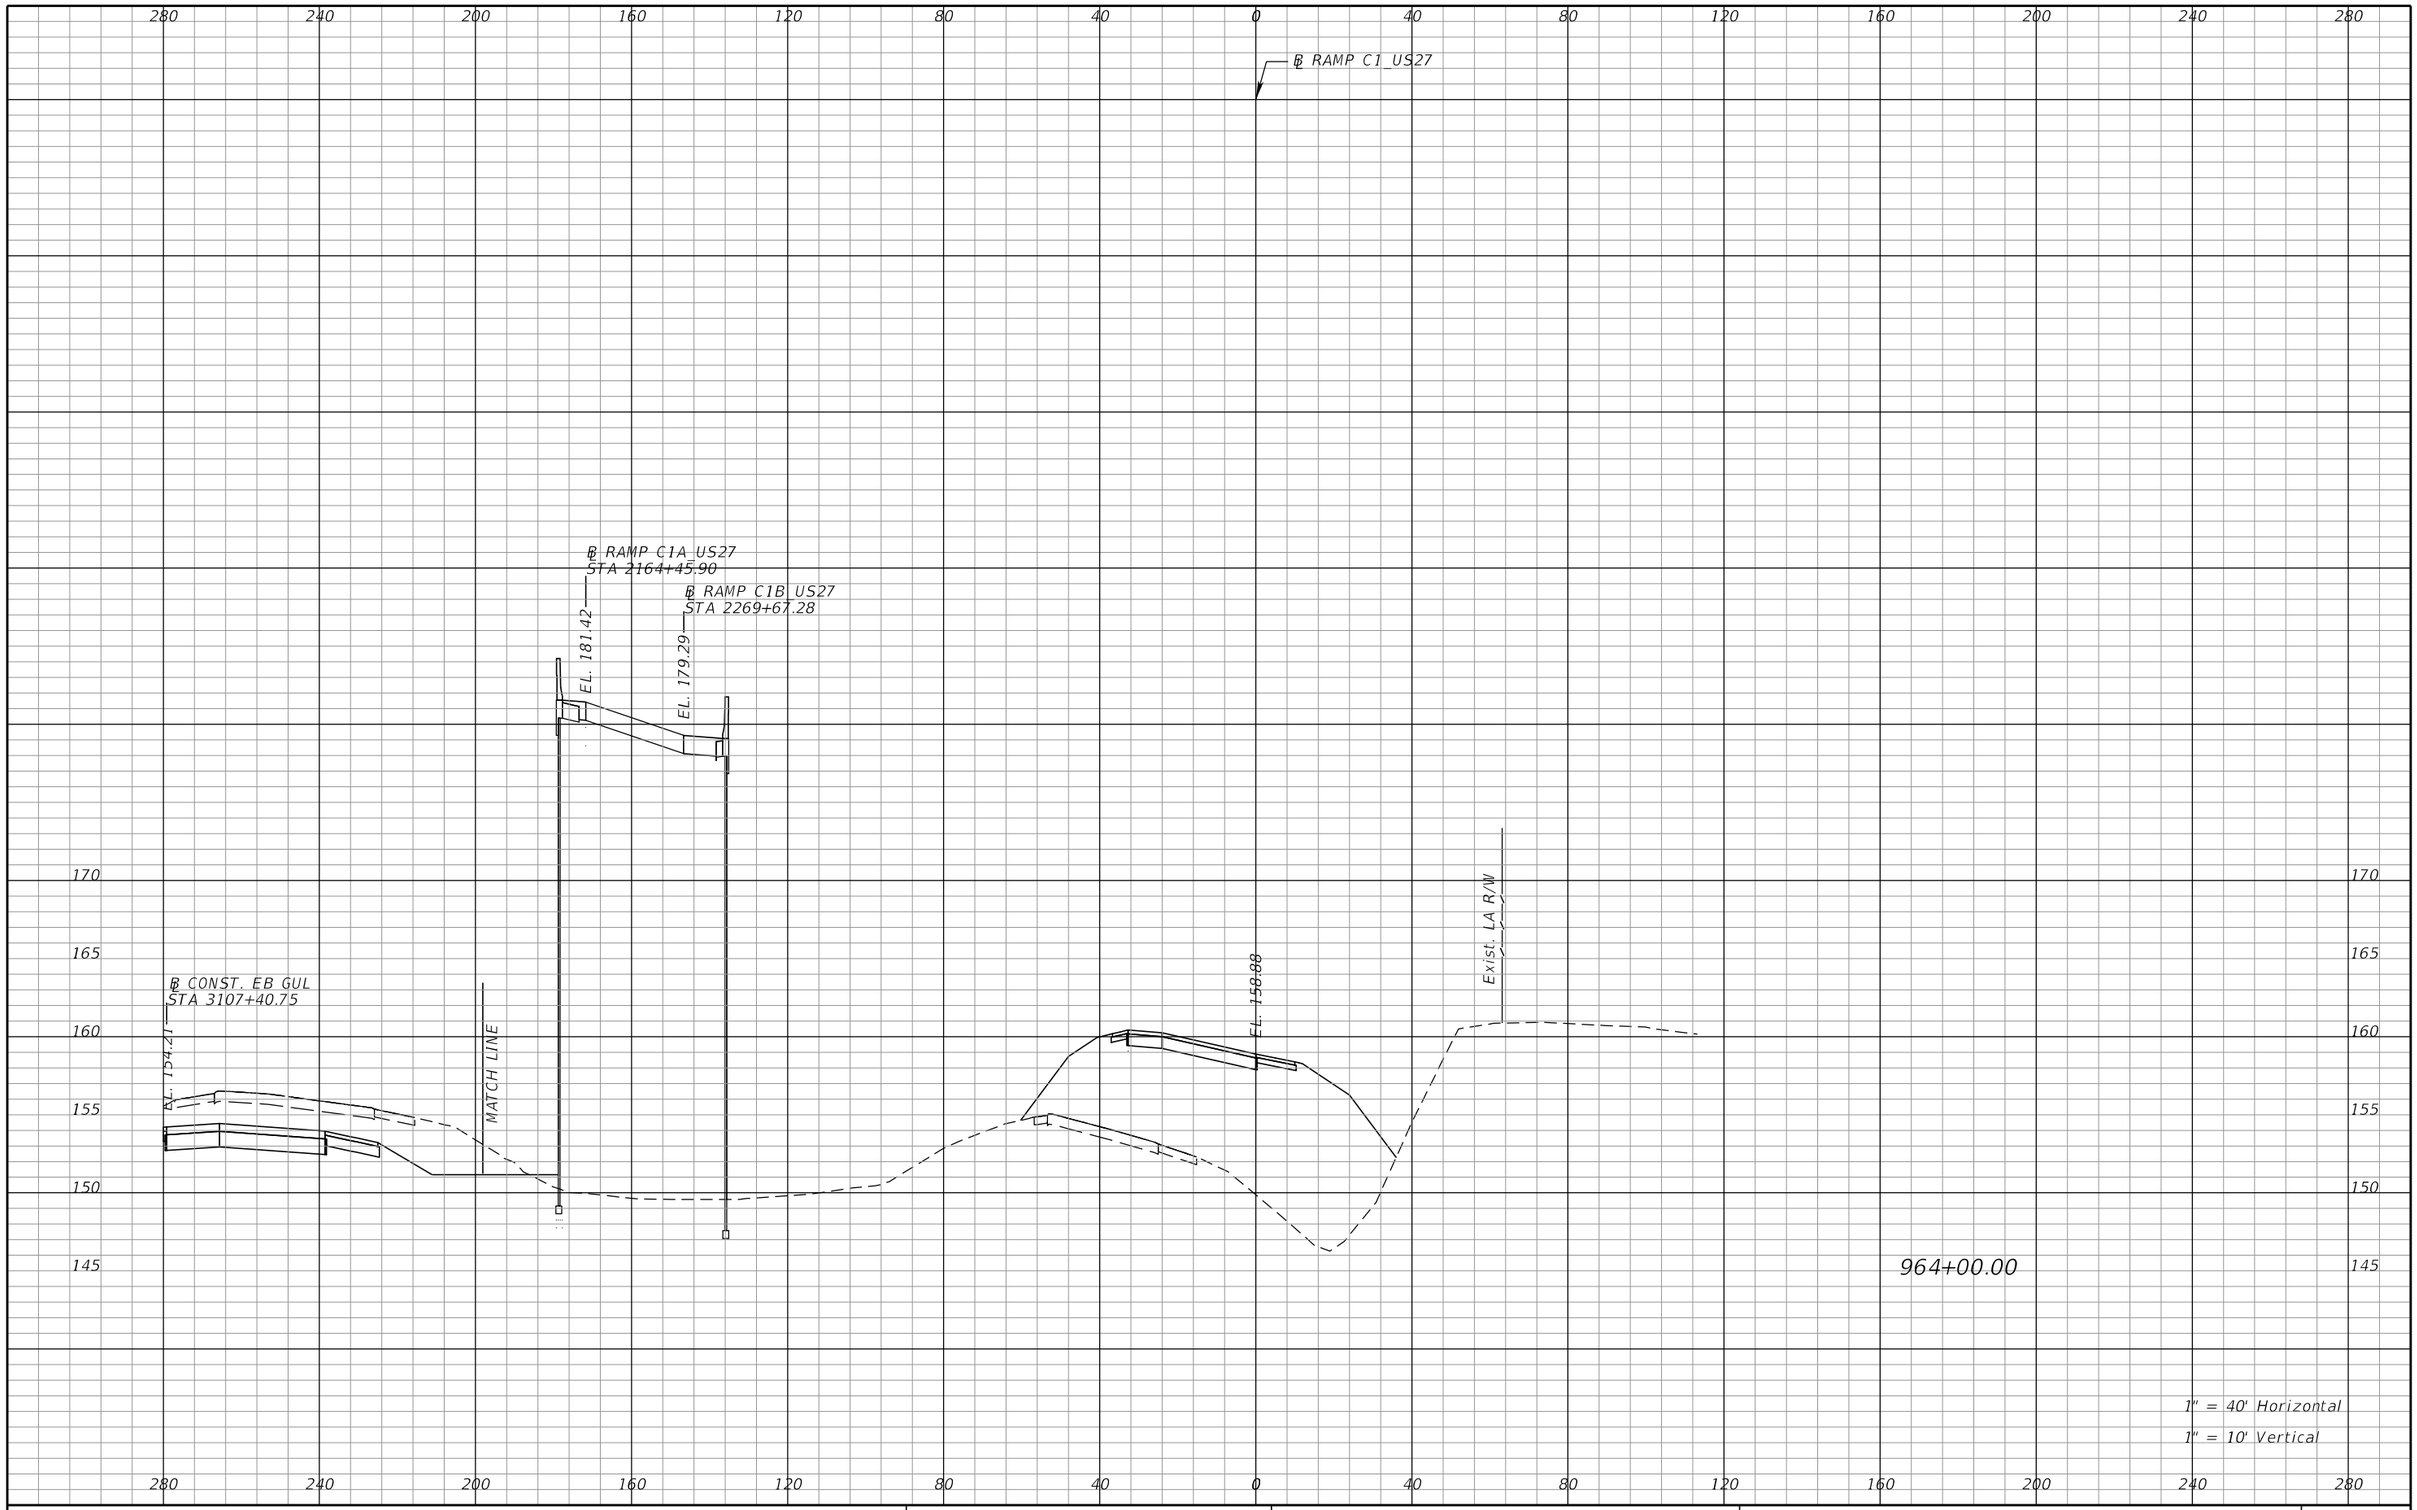

REVISIONS			
DATE	DESCRIPTION	DATE	DESCRIPTION

DEWBERRY ENGINEERS INC.
800 NORTH MAGNOLIA AVENUE, SUITE 1000
ORLANDO, FL 32803
CERTIFICATE OF AUTHORIZATION 8794

STATE OF FLORIDA
DEPARTMENT OF TRANSPORTATION


ROAD NO.	COUNTY	FINANCIAL PROJECT ID
SR 400	POLK	201210-3-52-1

RAMP C1
CROSS SECTIONS

SHEET NO. 513

PRELIMINARY: NOT FOR CONSTRUCTION

cfraser 3/10/2017 11:00:30 AM c:\pwworking\aecom_na\cfraser\dms28180\RDXSRD01_SEGA_RAMPC1.DGN

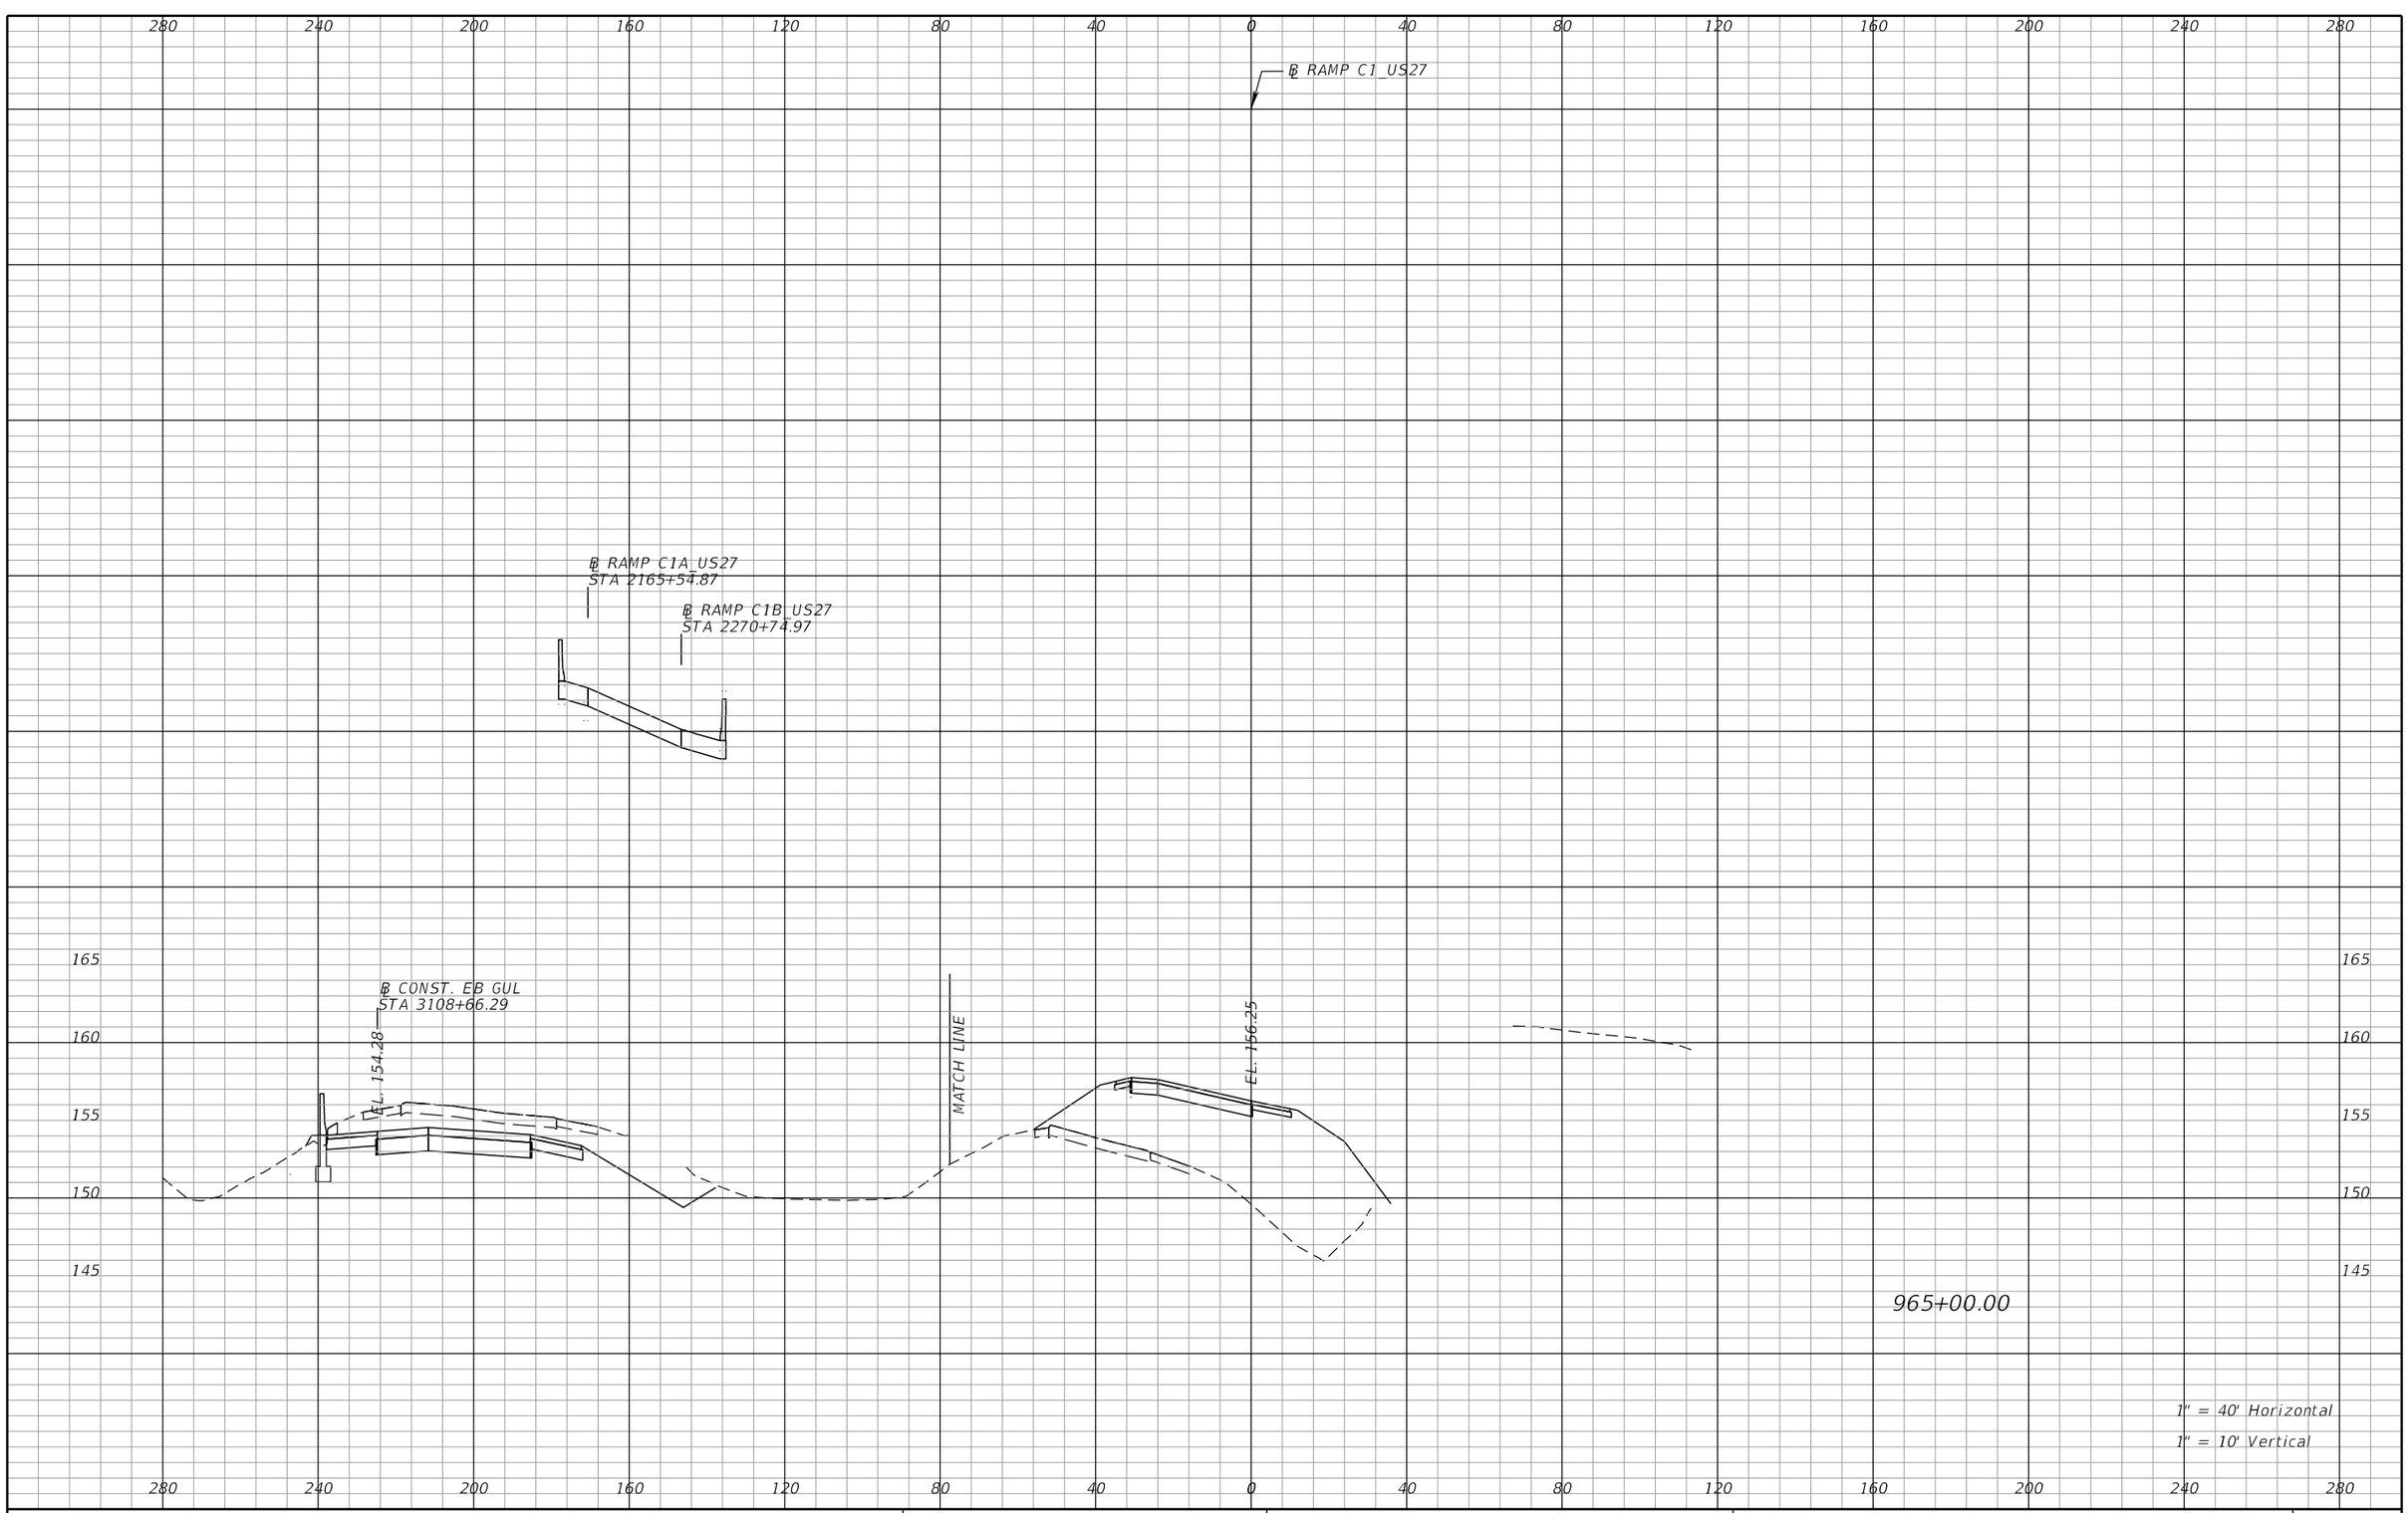

REVISIONS			
DATE	DESCRIPTION	DATE	DESCRIPTION

DEWBERRY ENGINEERS INC.
800 NORTH MAGNOLIA AVENUE, SUITE 1000
ORLANDO, FL 32803
CERTIFICATE OF AUTHORIZATION 8794

STATE OF FLORIDA
DEPARTMENT OF TRANSPORTATION


ROAD NO.	COUNTY	FINANCIAL PROJECT ID
SR 400	POLK	201210-3-52-1

RAMP C1
CROSS SECTIONS

SHEET NO. 514

PRELIMINARY: NOT FOR CONSTRUCTION

cfraser 3/10/2017 11:00:30 AM c:\pwworking\aecom_na\cfraser\dms28180\RDXSRD01_SEGA_RAMPC1.DGN

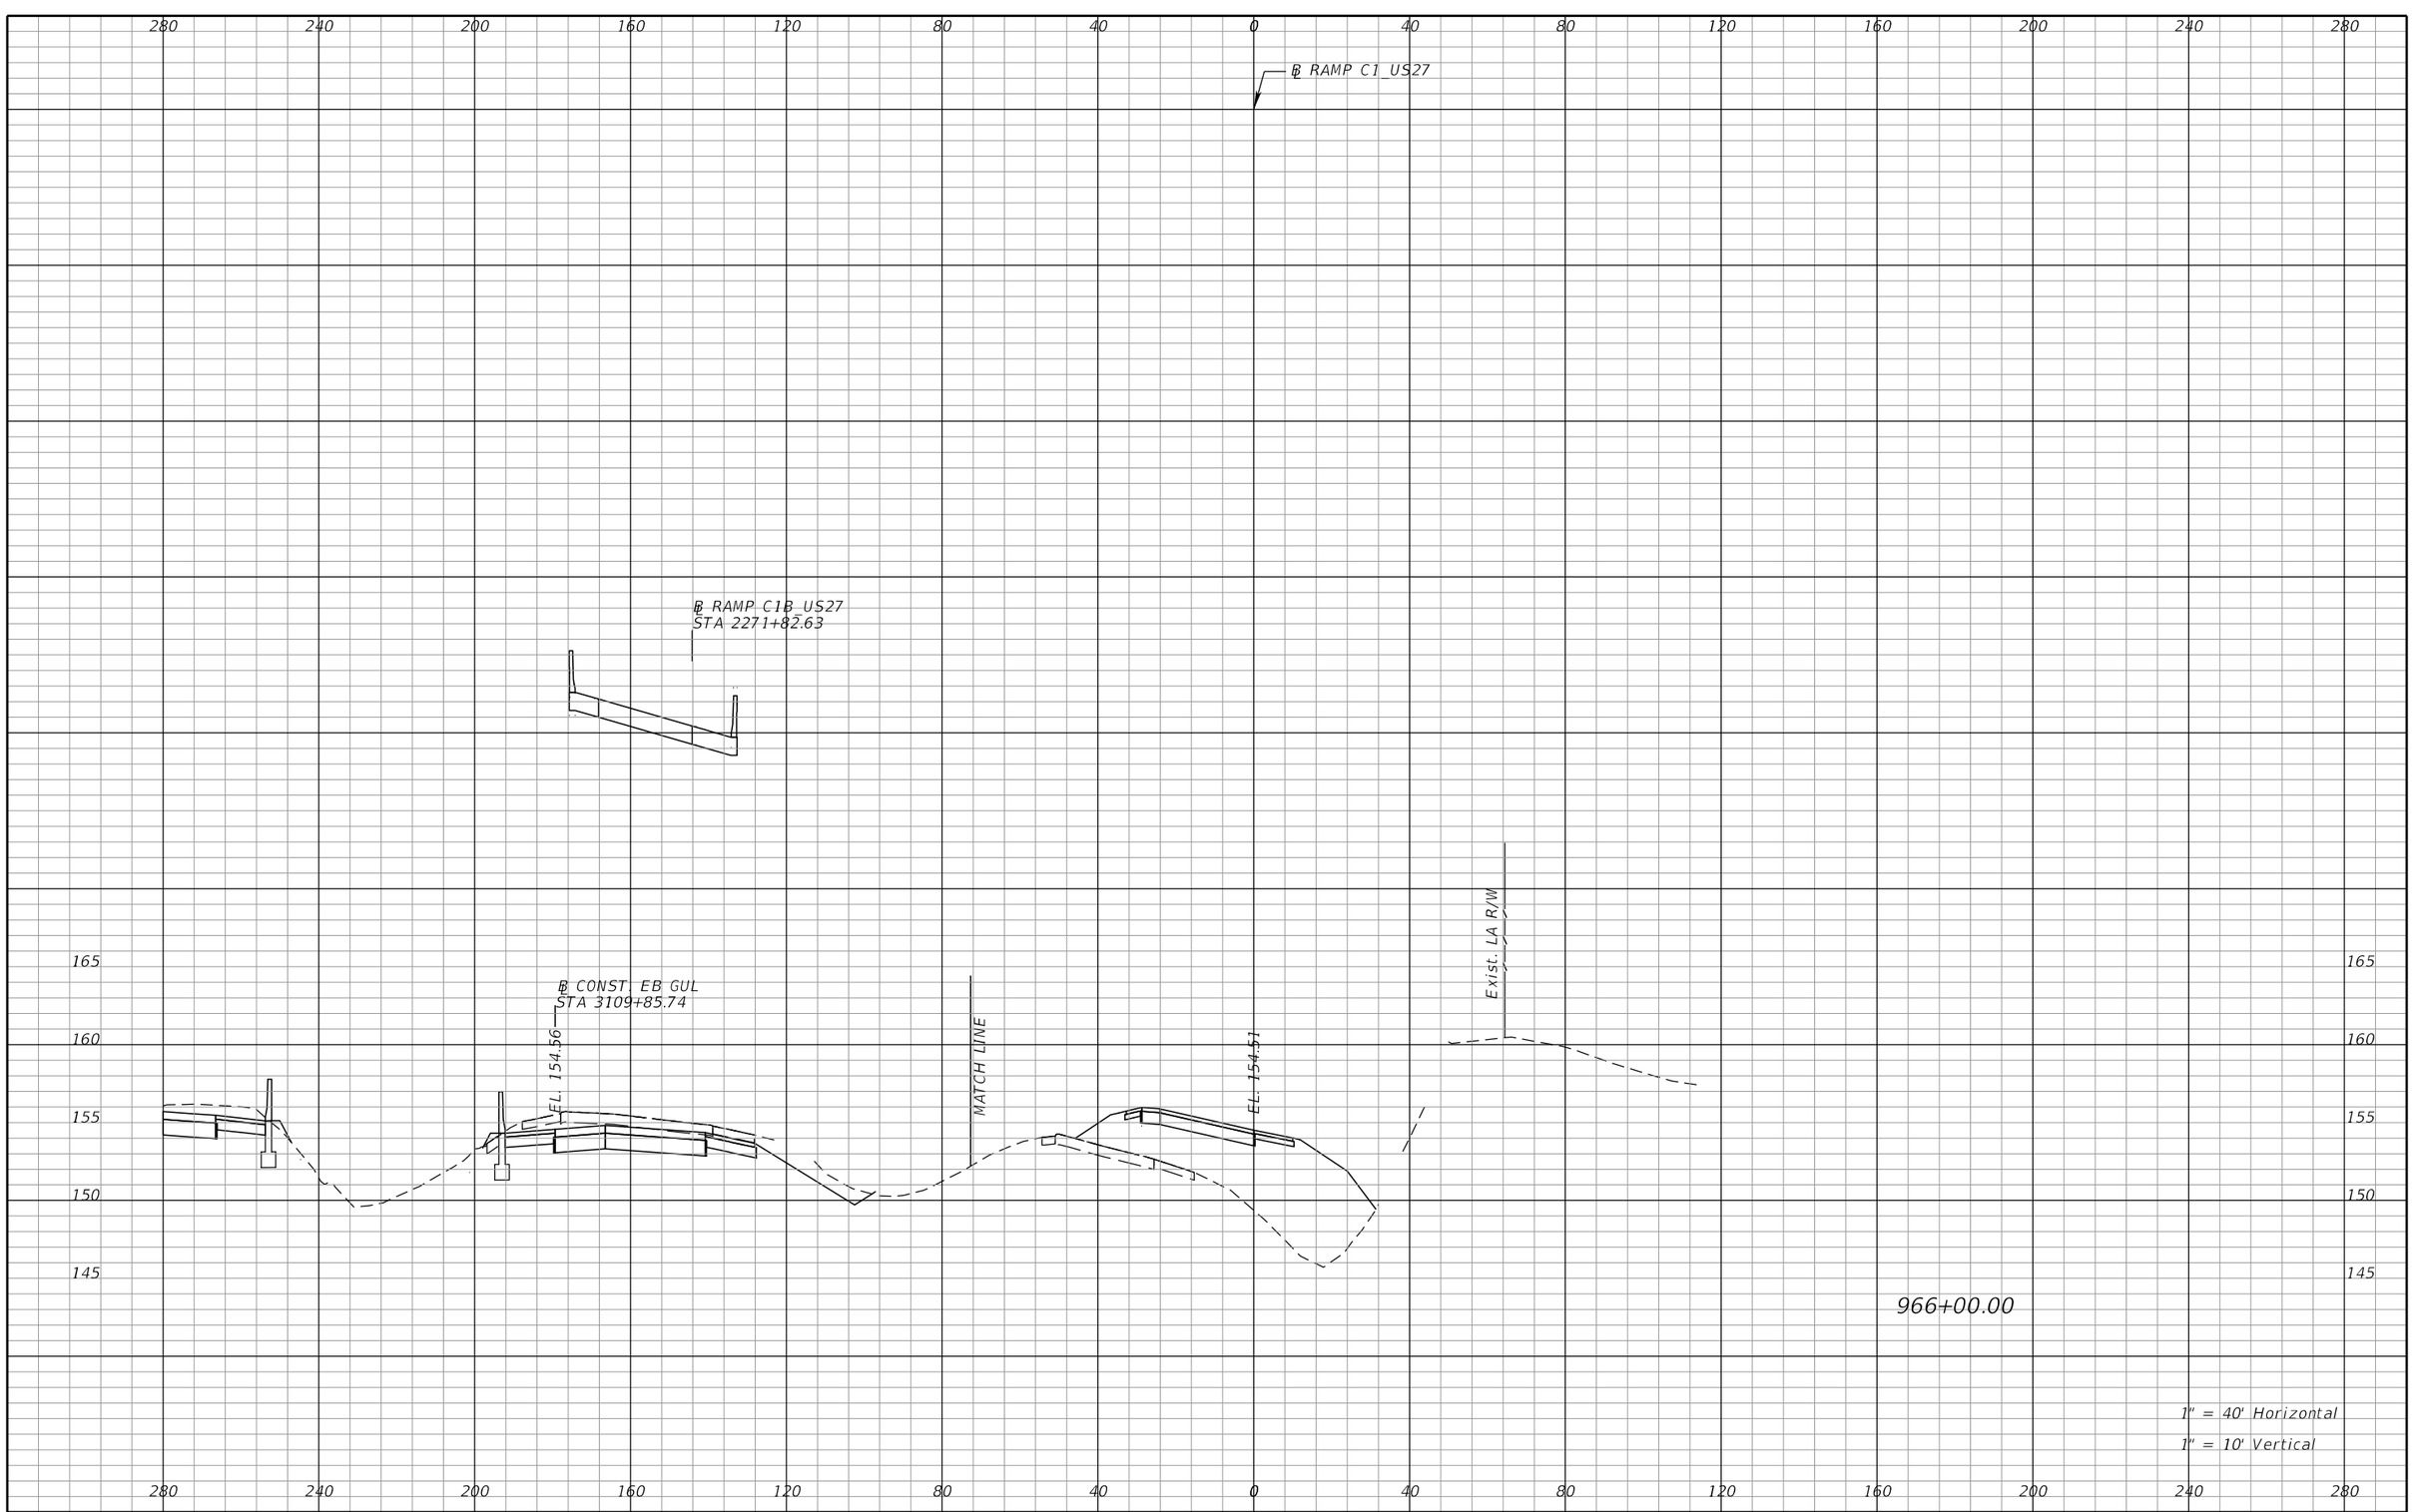

REVISIONS			
DATE	DESCRIPTION	DATE	DESCRIPTION

DEWBERRY ENGINEERS INC.
800 NORTH MAGNOLIA AVENUE, SUITE 1000
ORLANDO, FL 32803
CERTIFICATE OF AUTHORIZATION 8794

STATE OF FLORIDA
DEPARTMENT OF TRANSPORTATION


ROAD NO.	COUNTY	FINANCIAL PROJECT ID
SR 400	POLK	201210-3-52-1

RAMP C1
CROSS SECTIONS

SHEET NO. 515

PRELIMINARY: NOT FOR CONSTRUCTION

cfraser 3/10/2017 11:00:30 AM c:\pwworking\aecom_na\cfraser\dms28180\RDXSRD01_SEGA_RAMPC1.DGN

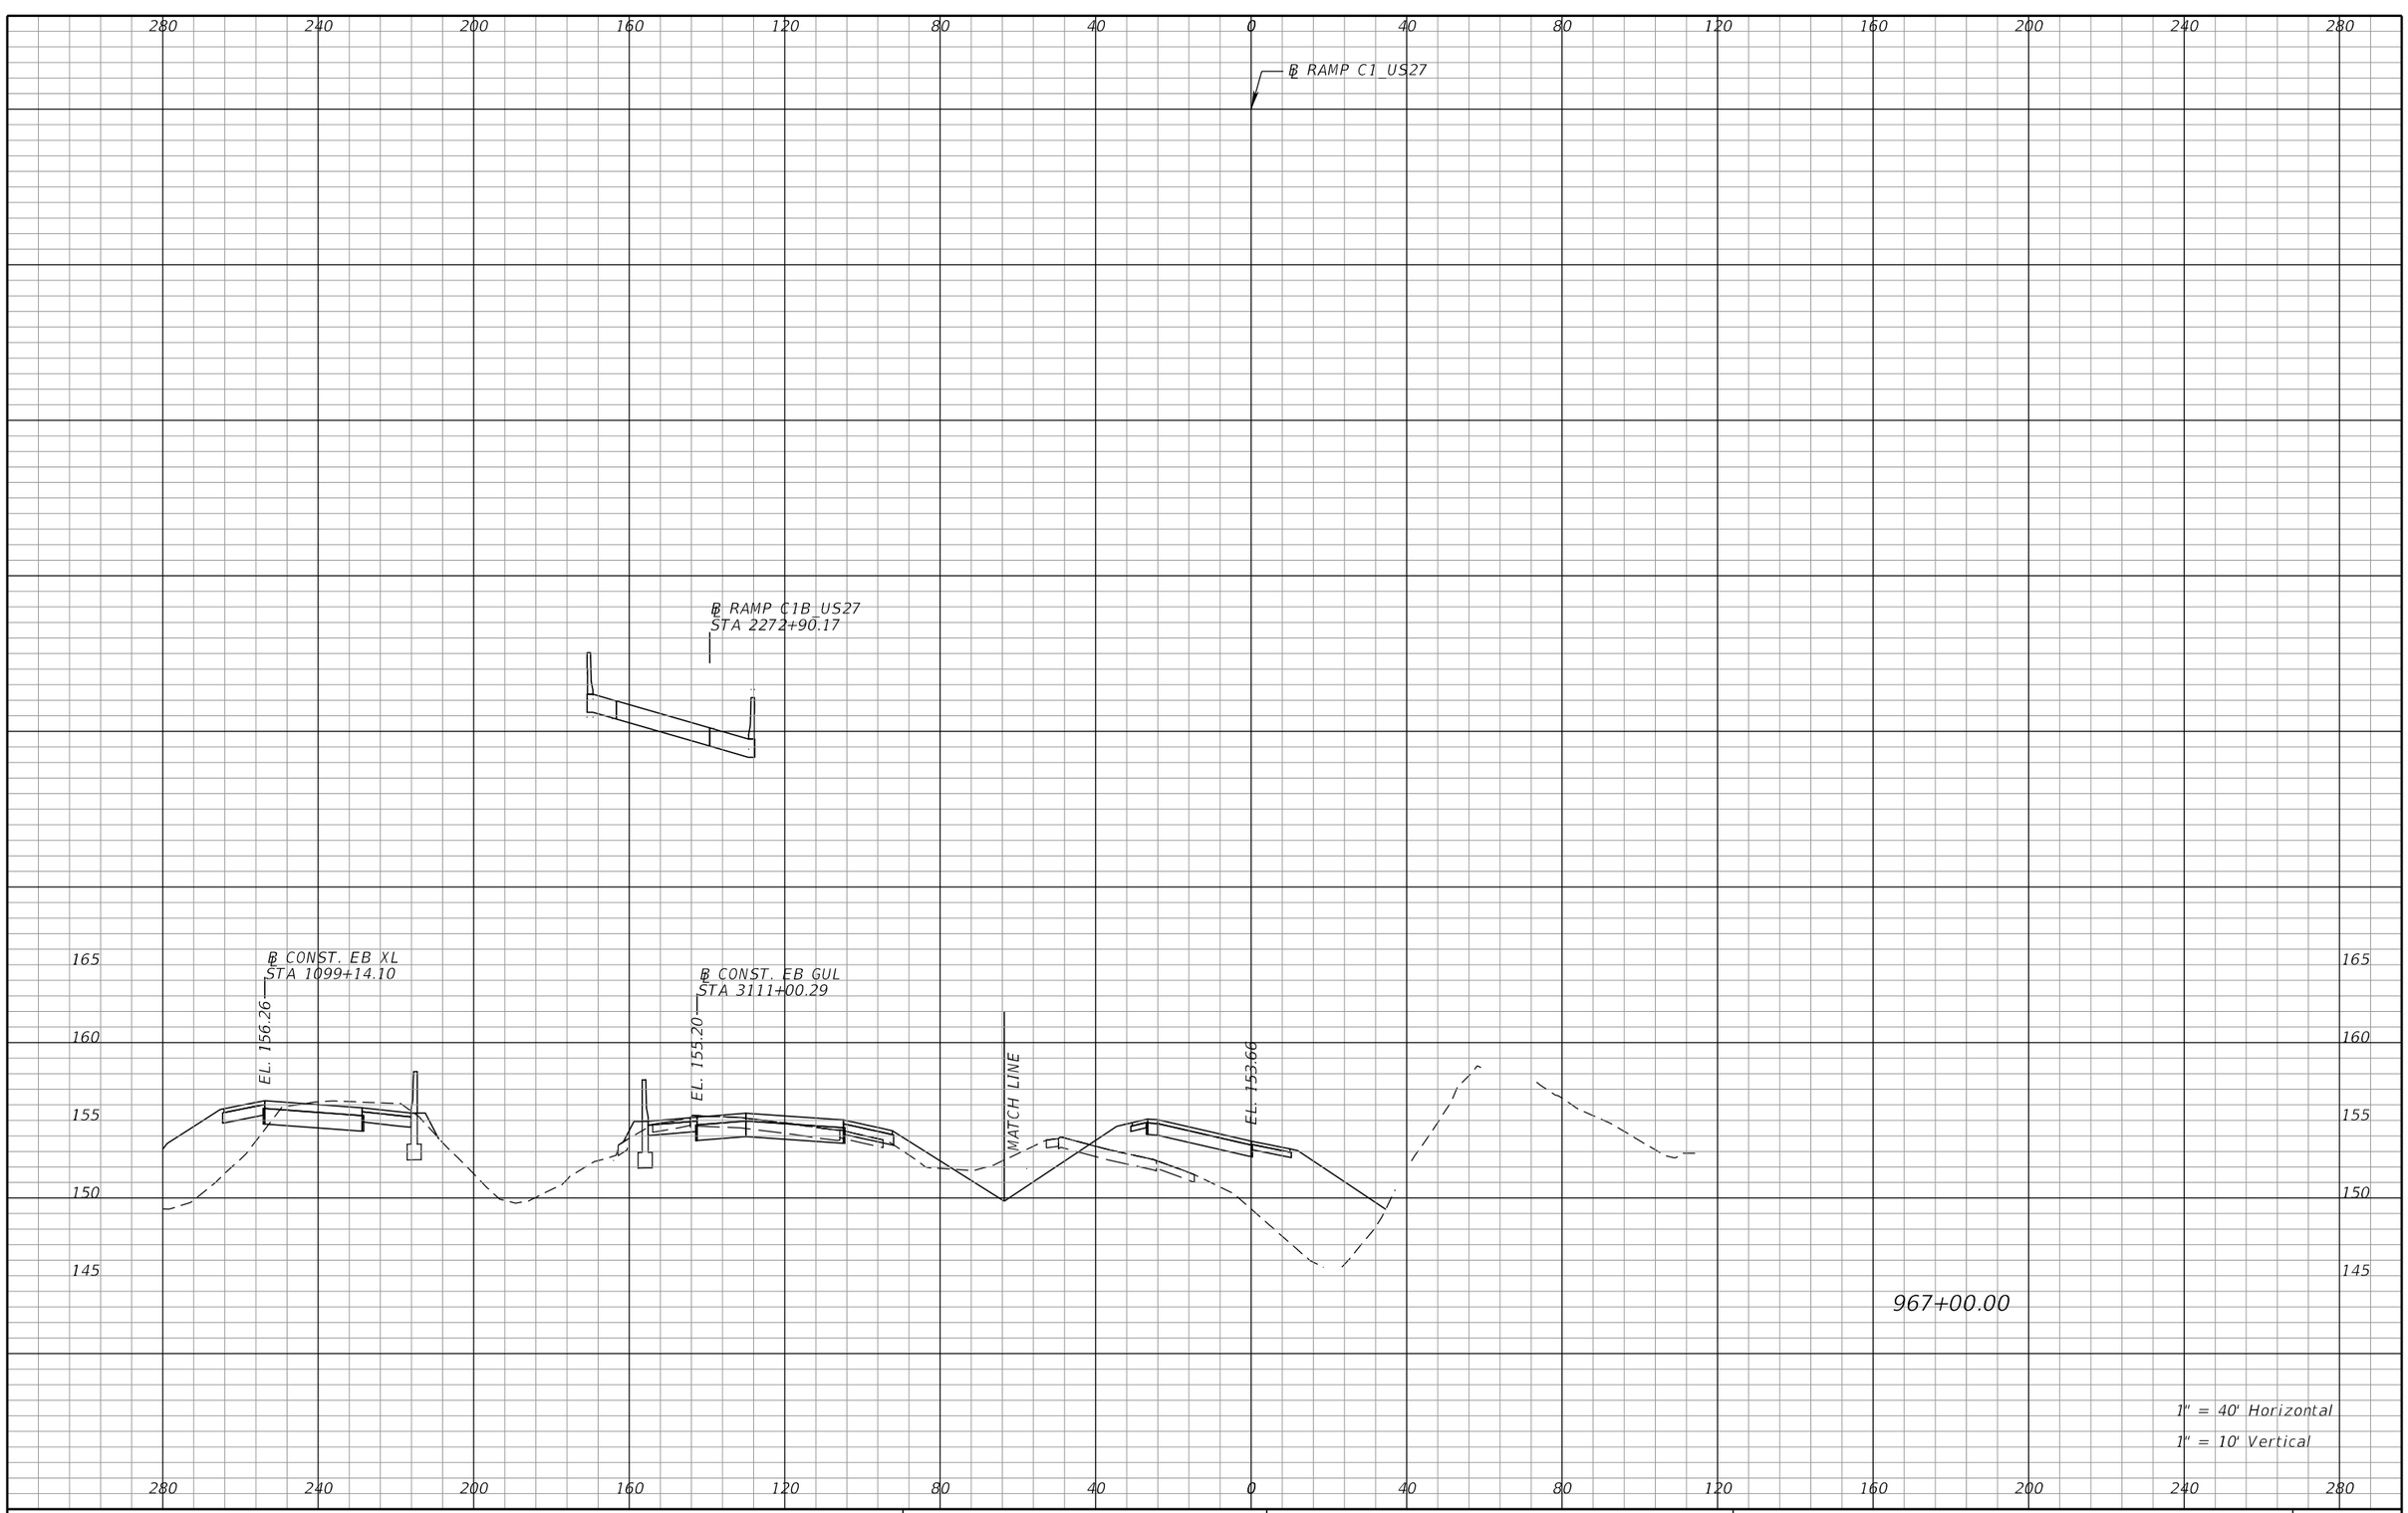

REVISIONS			
DATE	DESCRIPTION	DATE	DESCRIPTION

DEWBERRY ENGINEERS INC.
800 NORTH MAGNOLIA AVENUE, SUITE 1000
ORLANDO, FL 32803
CERTIFICATE OF AUTHORIZATION 8794

STATE OF FLORIDA
DEPARTMENT OF TRANSPORTATION


ROAD NO.	COUNTY	FINANCIAL PROJECT ID
SR 400	POLK	201210-3-52-1

RAMP C1
CROSS SECTIONS

SHEET NO. 516

PRELIMINARY: NOT FOR CONSTRUCTION

cfraser 3/10/2017 11:00:31 AM c:\pwworking\aecom_na\cfraser\dms28180\RDXSRD01_SEGA_RAMPC1.DGN

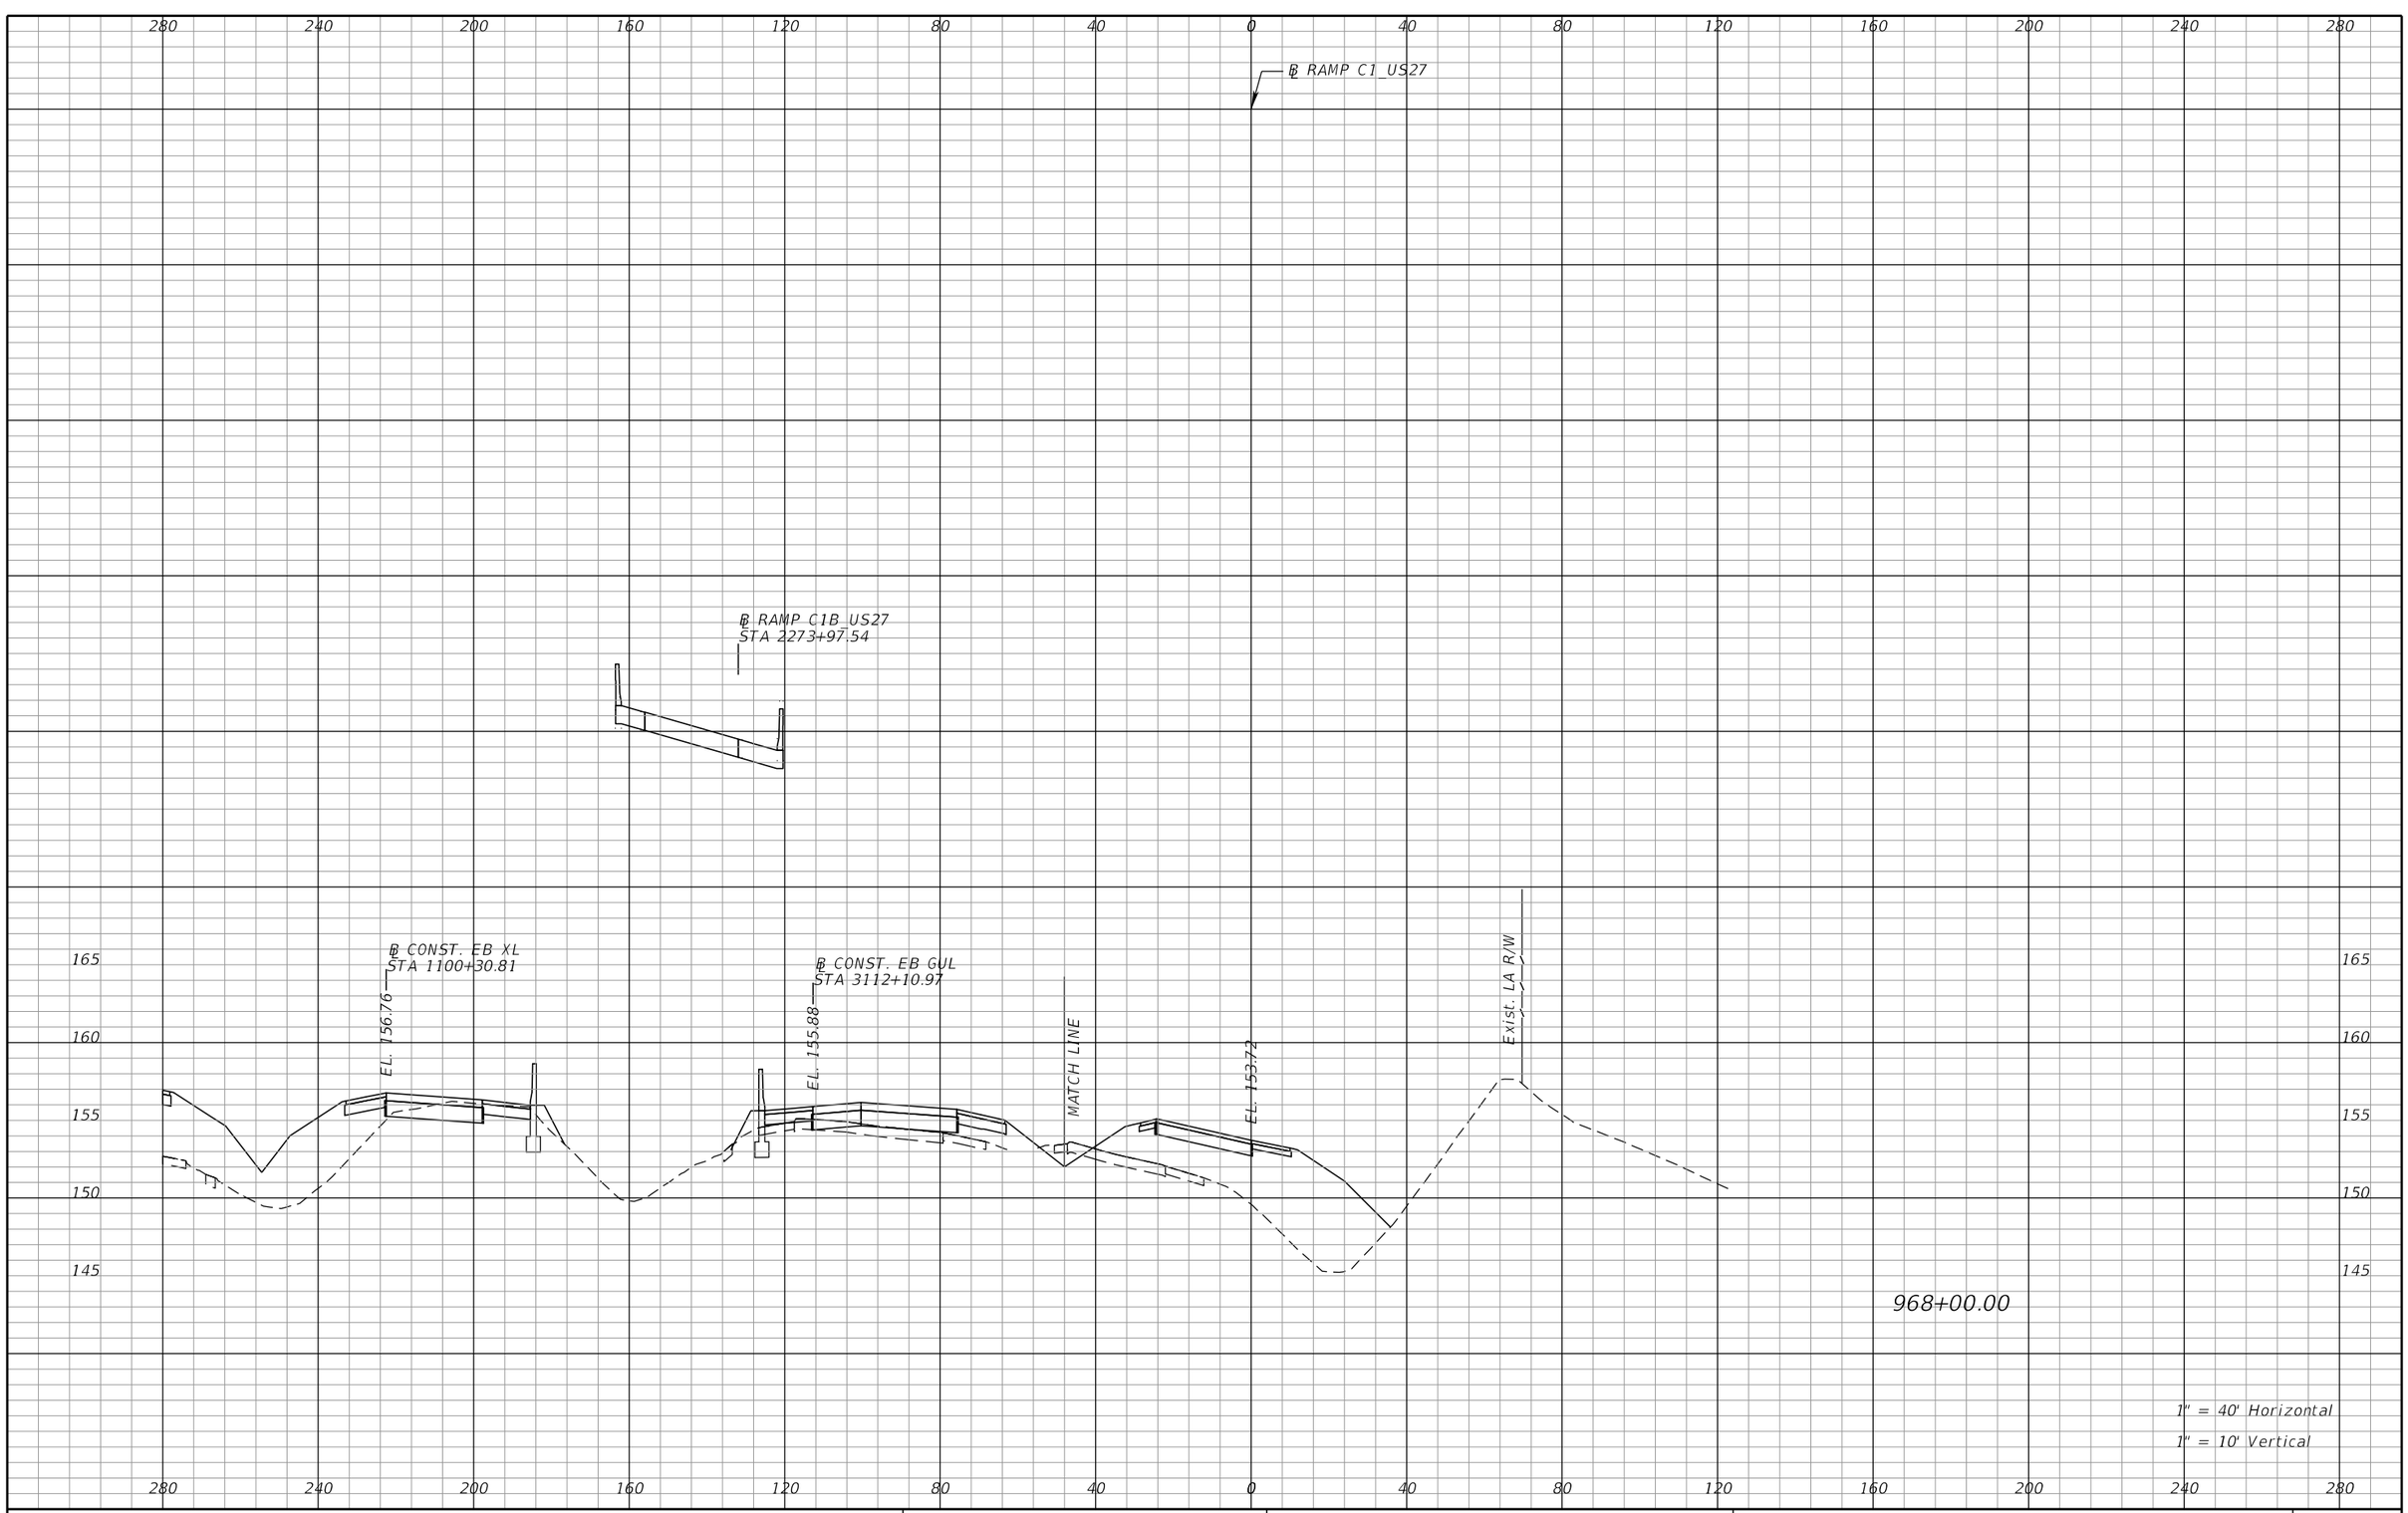

REVISIONS			
DATE	DESCRIPTION	DATE	DESCRIPTION

DEWBERRY ENGINEERS INC.
800 NORTH MAGNOLIA AVENUE, SUITE 1000
ORLANDO, FL 32803
CERTIFICATE OF AUTHORIZATION 8794

STATE OF FLORIDA
DEPARTMENT OF TRANSPORTATION


ROAD NO.	COUNTY	FINANCIAL PROJECT ID
SR 400	POLK	201210-3-52-1

RAMP C1
CROSS SECTIONS

SHEET NO. 517

PRELIMINARY: NOT FOR CONSTRUCTION

cfraser 3/10/2017 11:00:32 AM c:\pwworking\aecom_na\cfraser\dms28180\RDXSRD01_SEGA_RAMPC1.DGN

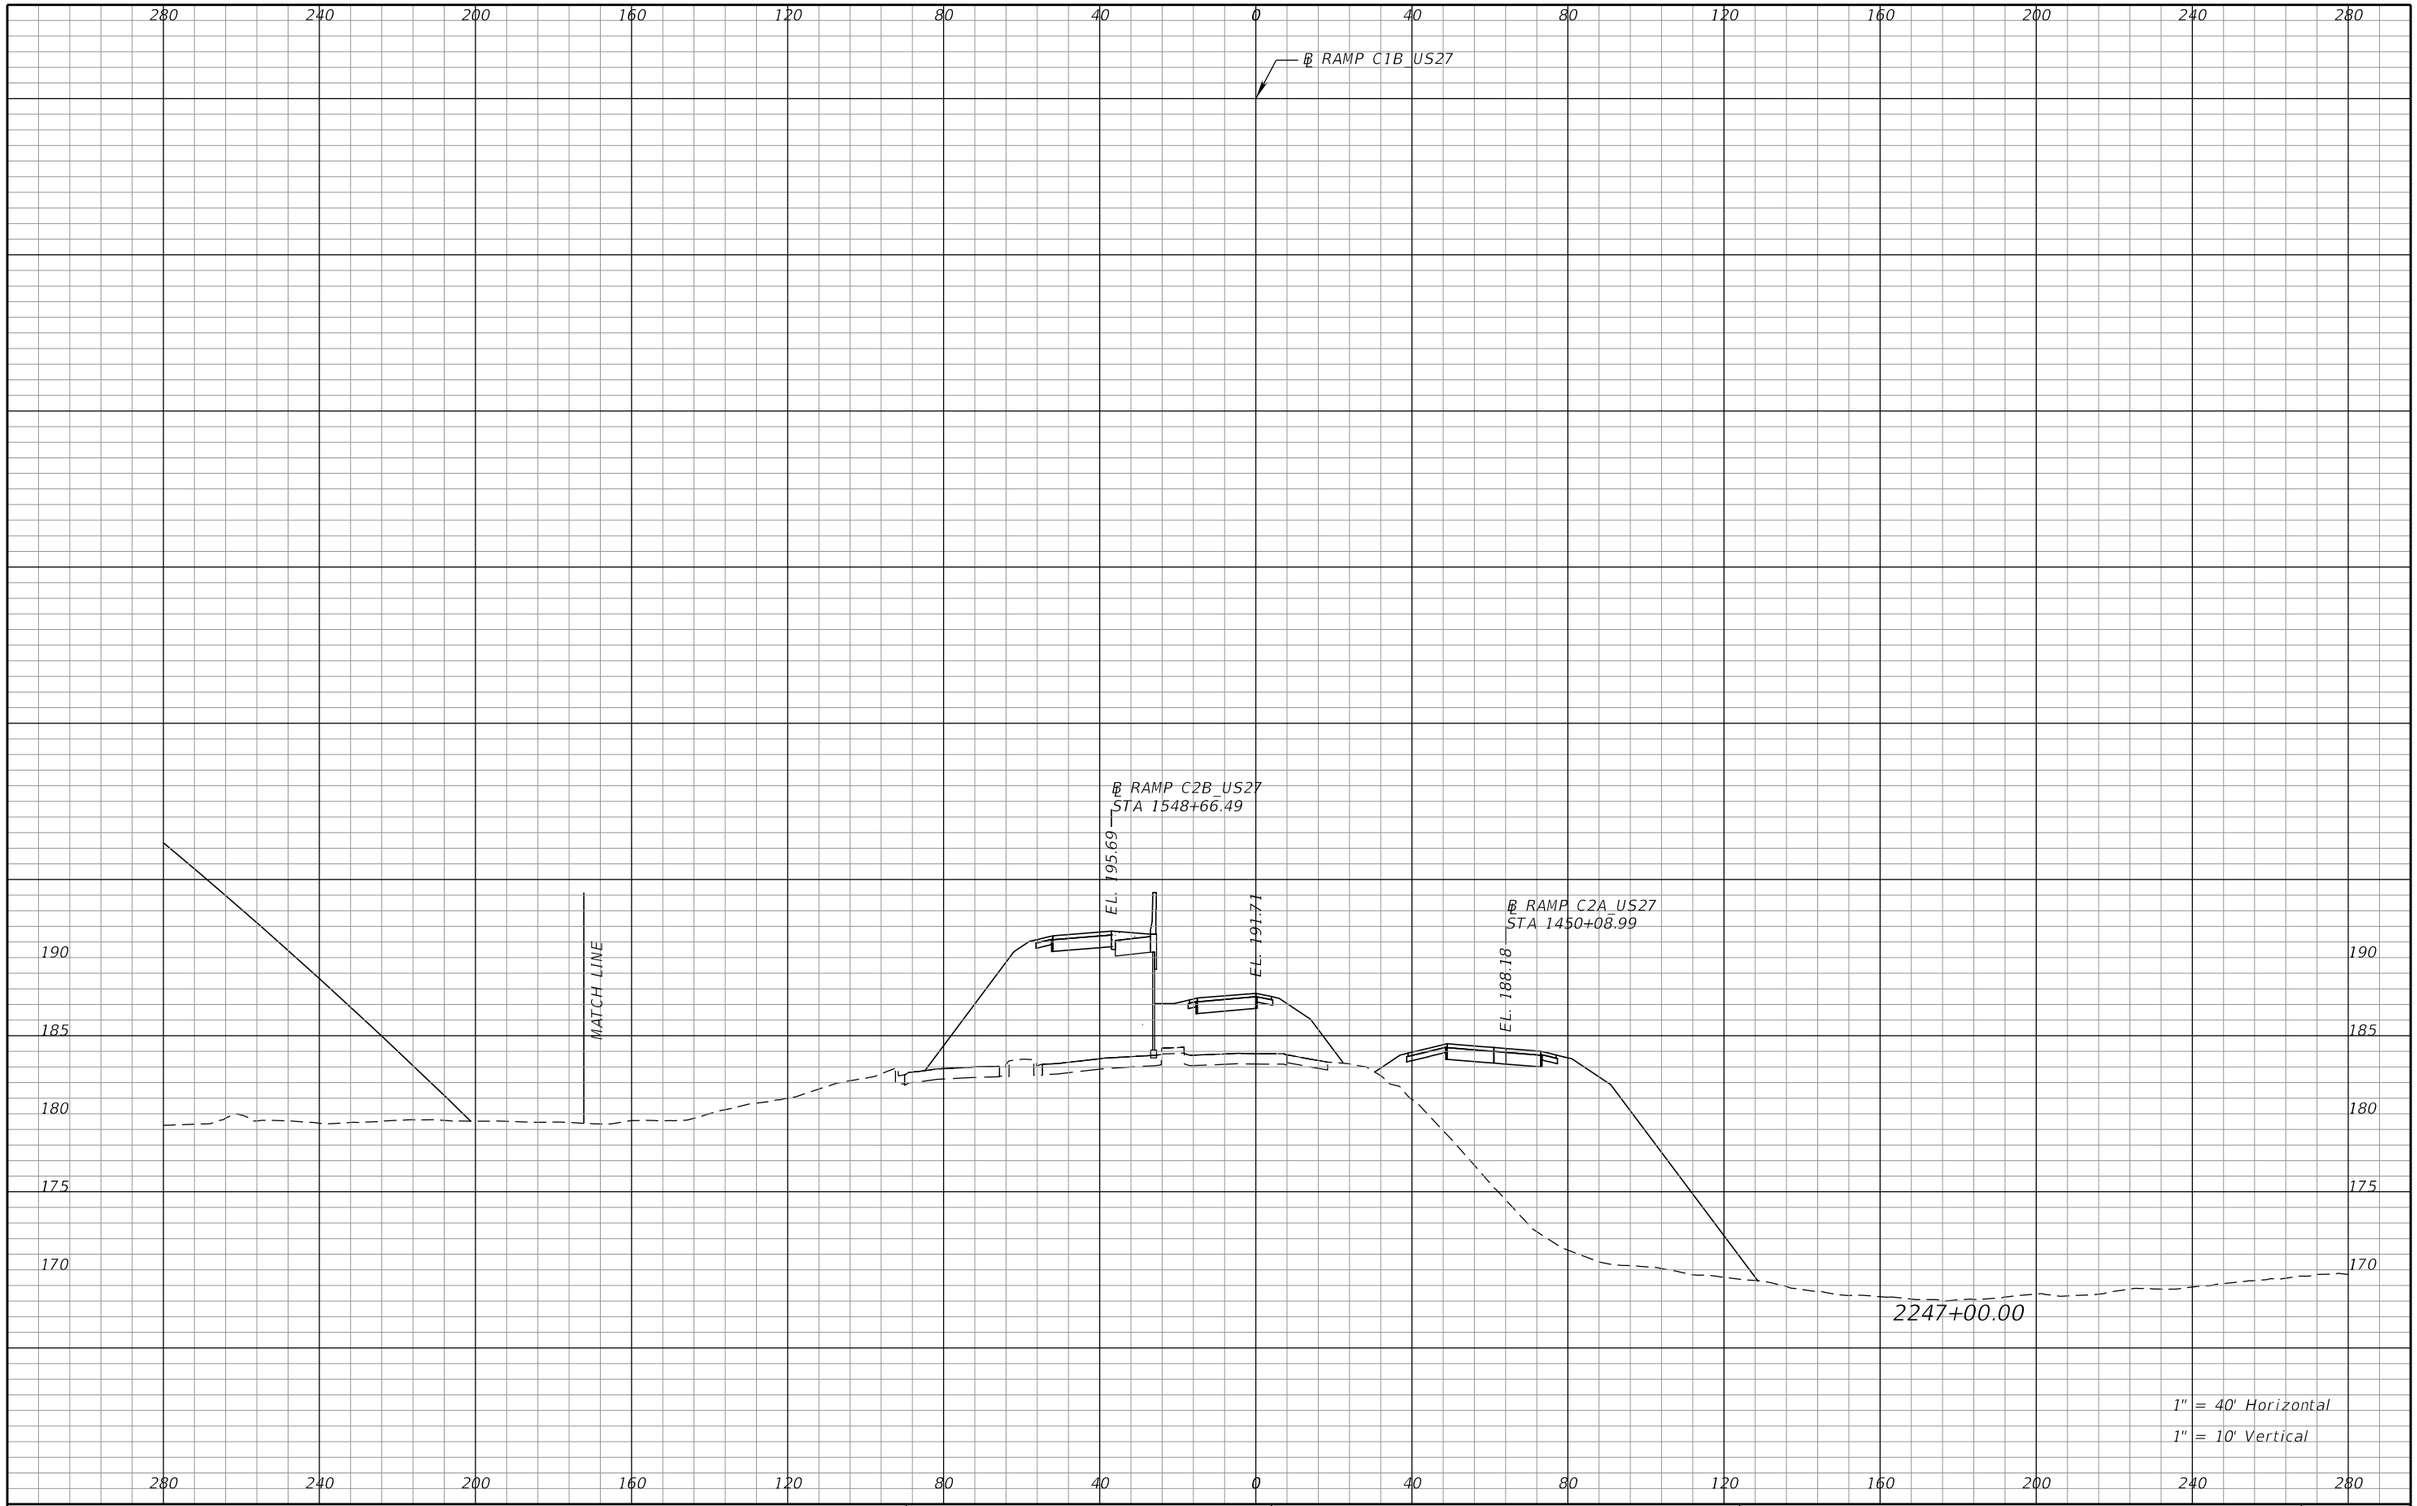

REVISIONS			
DATE	DESCRIPTION	DATE	DESCRIPTION

DEWBERRY ENGINEERS INC.
800 NORTH MAGNOLIA AVENUE, SUITE 1000
ORLANDO, FL 32803
CERTIFICATE OF AUTHORIZATION 8794

STATE OF FLORIDA
DEPARTMENT OF TRANSPORTATION


ROAD NO.	COUNTY	FINANCIAL PROJECT ID
SR 400	POLK	201210-3-52-1

RAMP C1B
CROSS SECTIONS

SHEET NO. 518

PRELIMINARY: NOT FOR CONSTRUCTION

cfraser 3/10/2017 11:00:41 AM c:\pwworking\aecom_na\cfraser\dms28180\RDXSRD01_SEGA_RAMPC1B.DGN

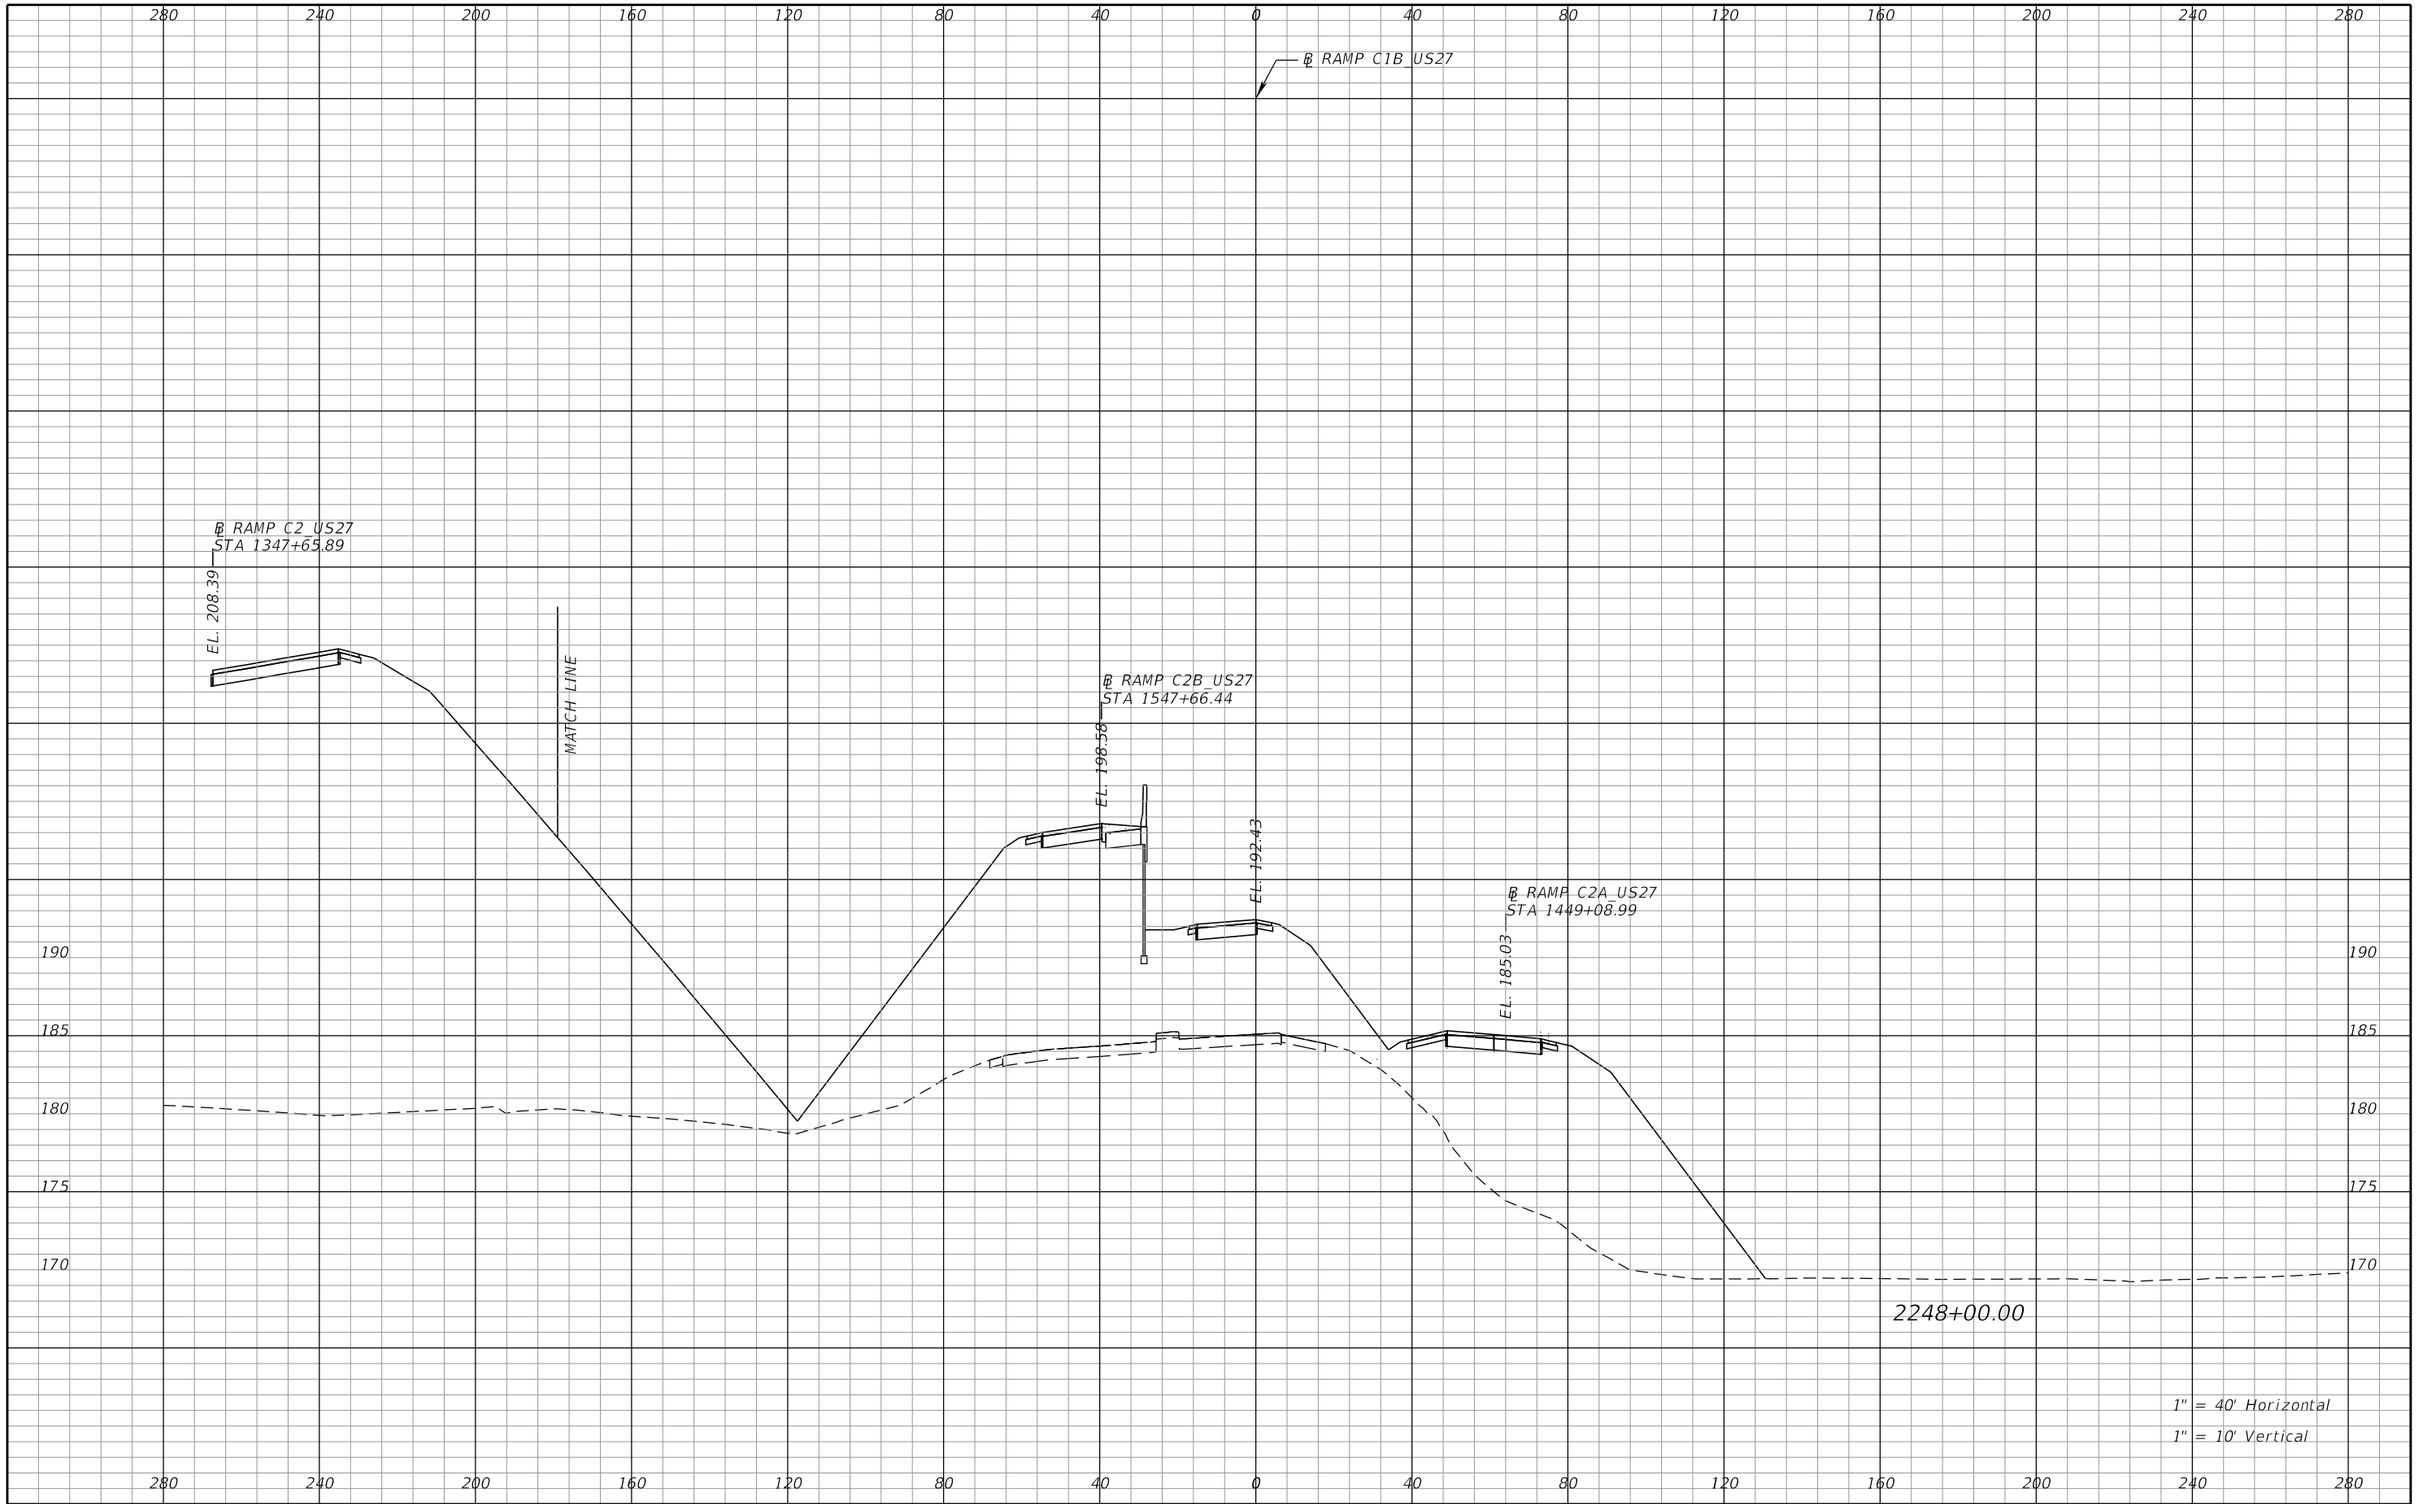

REVISIONS			
DATE	DESCRIPTION	DATE	DESCRIPTION

DEWBERRY ENGINEERS INC.
800 NORTH MAGNOLIA AVENUE, SUITE 1000
ORLANDO, FL 32803
CERTIFICATE OF AUTHORIZATION 8794

STATE OF FLORIDA
DEPARTMENT OF TRANSPORTATION


ROAD NO.	COUNTY	FINANCIAL PROJECT ID
SR 400	POLK	201210-3-52-1

RAMP C1B
CROSS SECTIONS

SHEET NO. 519

PRELIMINARY: NOT FOR CONSTRUCTION

cfraser 3/10/2017 11:00:41 AM c:\pwworking\aecom_na\cfraser\dms28180\RDXSRD01_SEGA_RAMPC1B.DGN

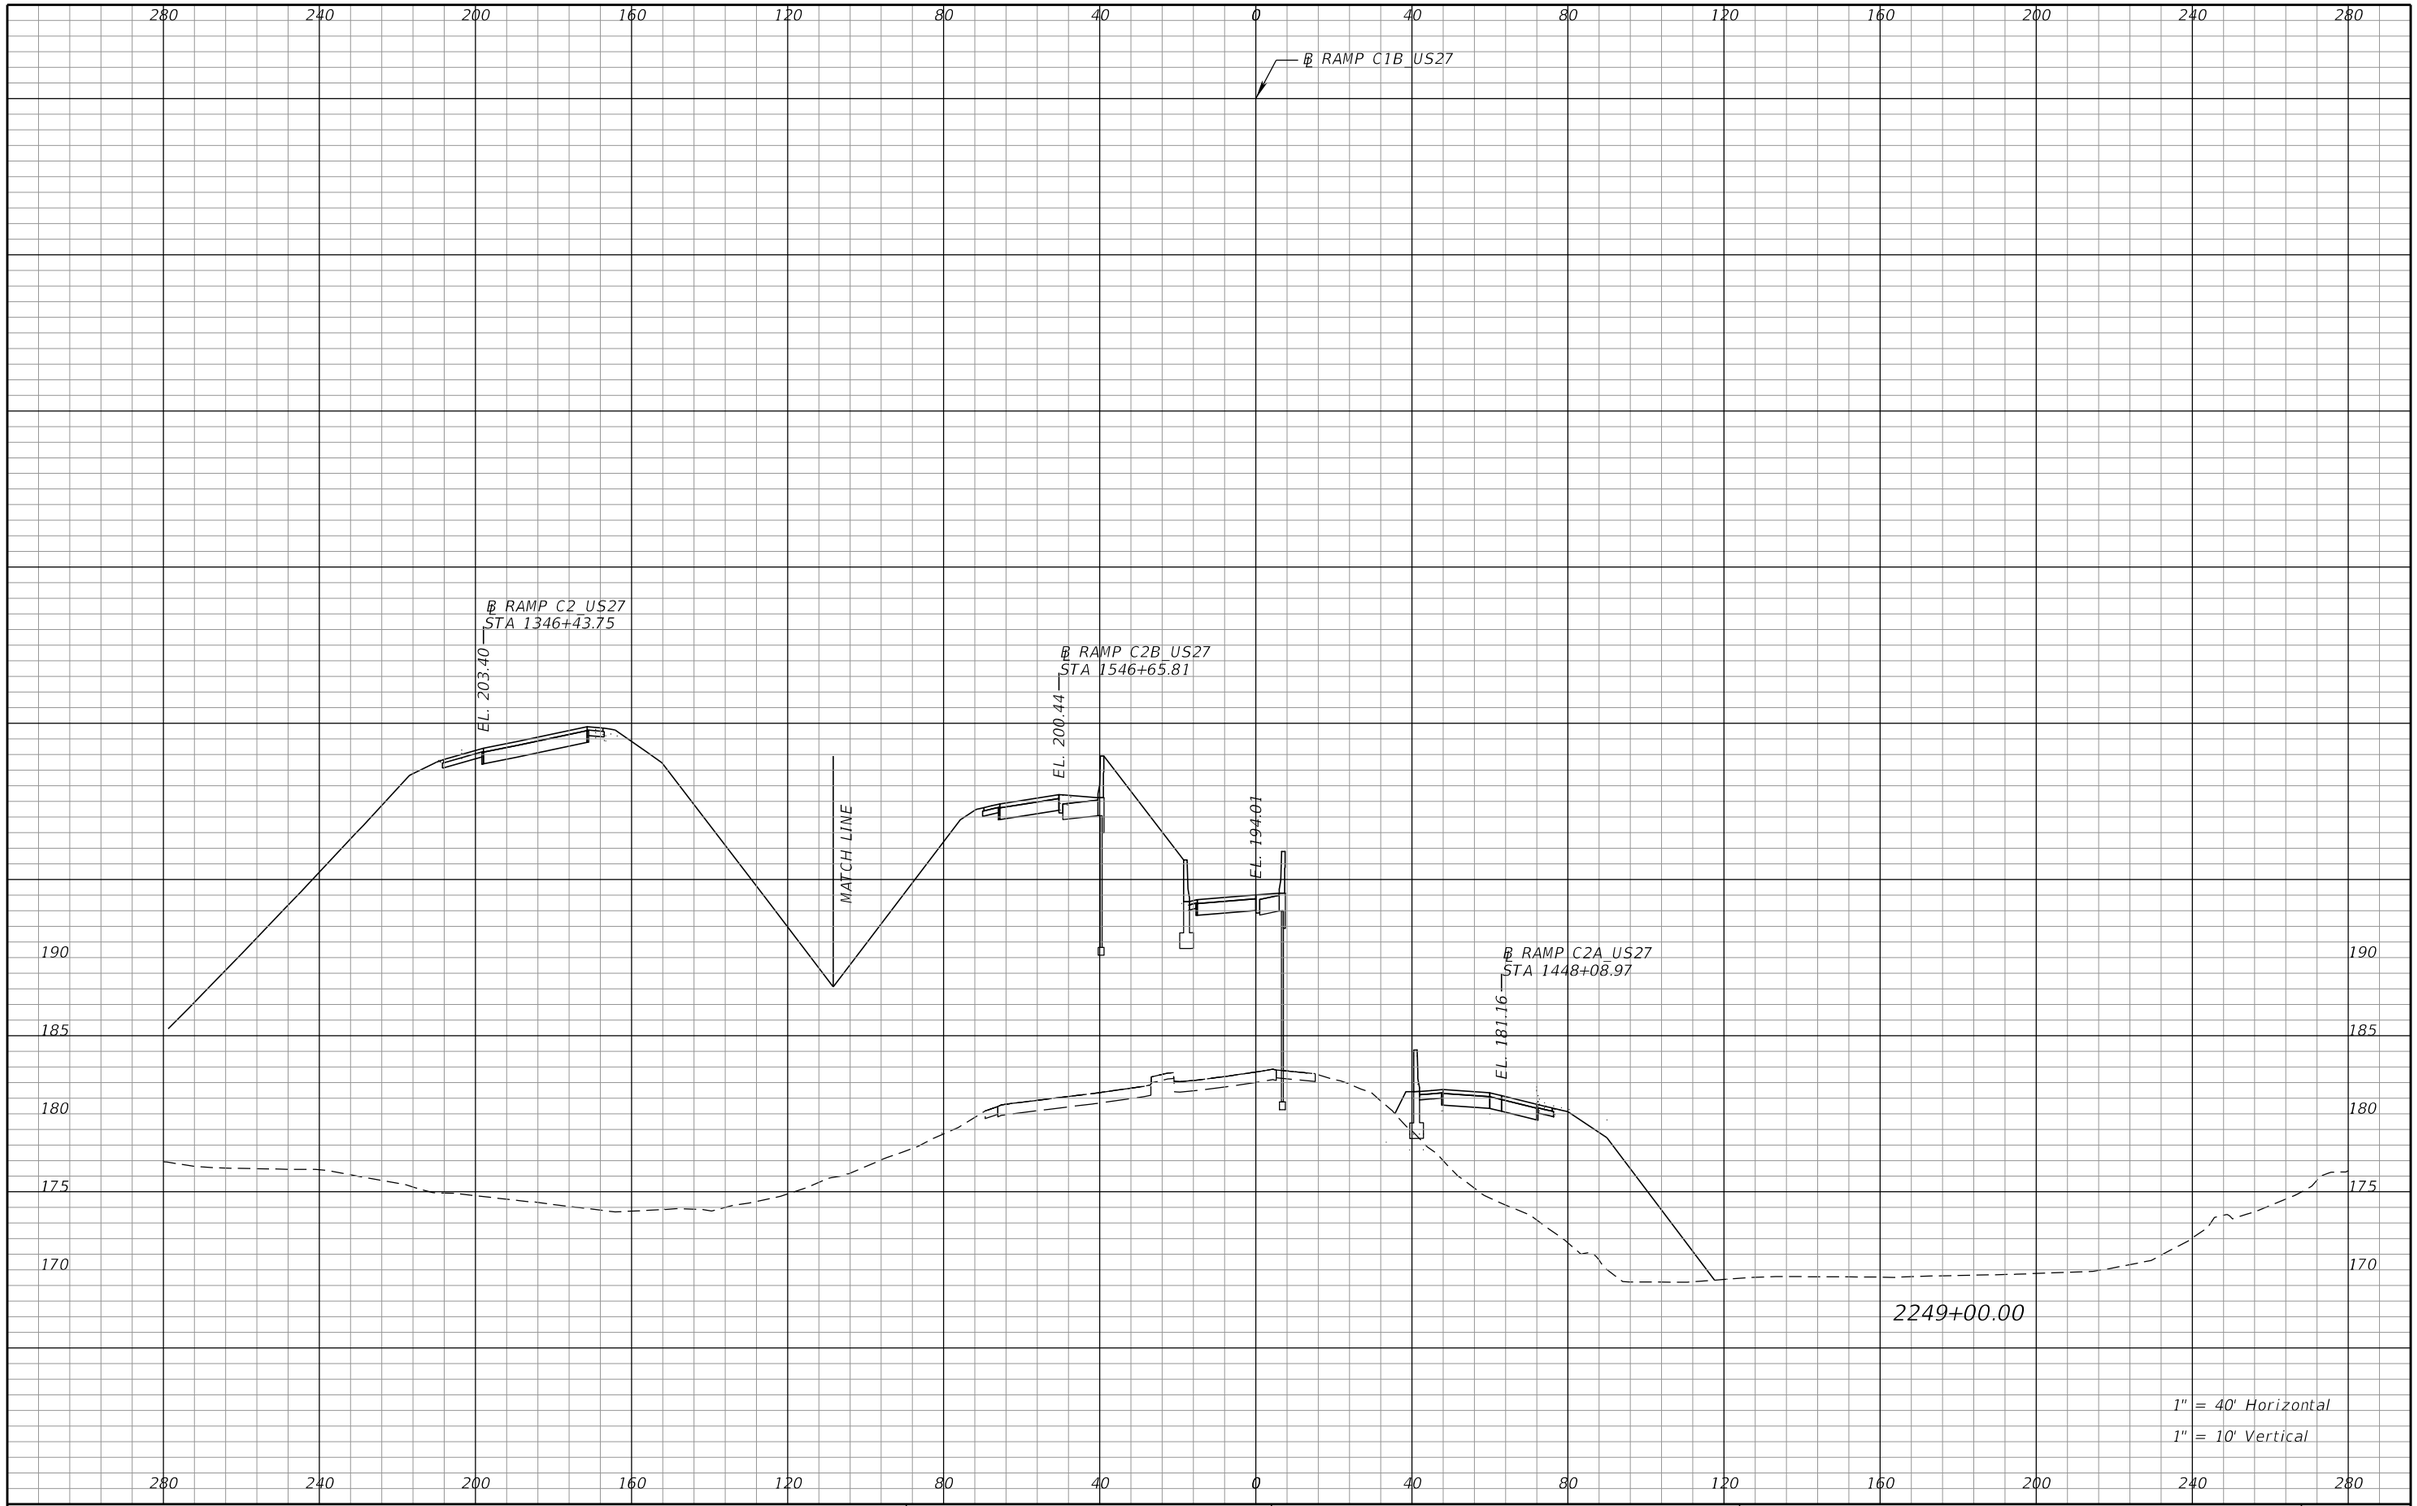

REVISIONS			
DATE	DESCRIPTION	DATE	DESCRIPTION

DEWBERRY ENGINEERS INC.
800 NORTH MAGNOLIA AVENUE, SUITE 1000
ORLANDO, FL 32803
CERTIFICATE OF AUTHORIZATION 8794

STATE OF FLORIDA
DEPARTMENT OF TRANSPORTATION


ROAD NO.	COUNTY	FINANCIAL PROJECT ID
SR 400	POLK	201210-3-52-1

RAMP C1B
CROSS SECTIONS

SHEET NO. 520

PRELIMINARY: NOT FOR CONSTRUCTION

cfraser 3/10/2017 11:00:42 AM c:\pwworking\aecom_na\cfraser\dms28180\RDXSRD01_SEGA_RAMPC1B.DGN

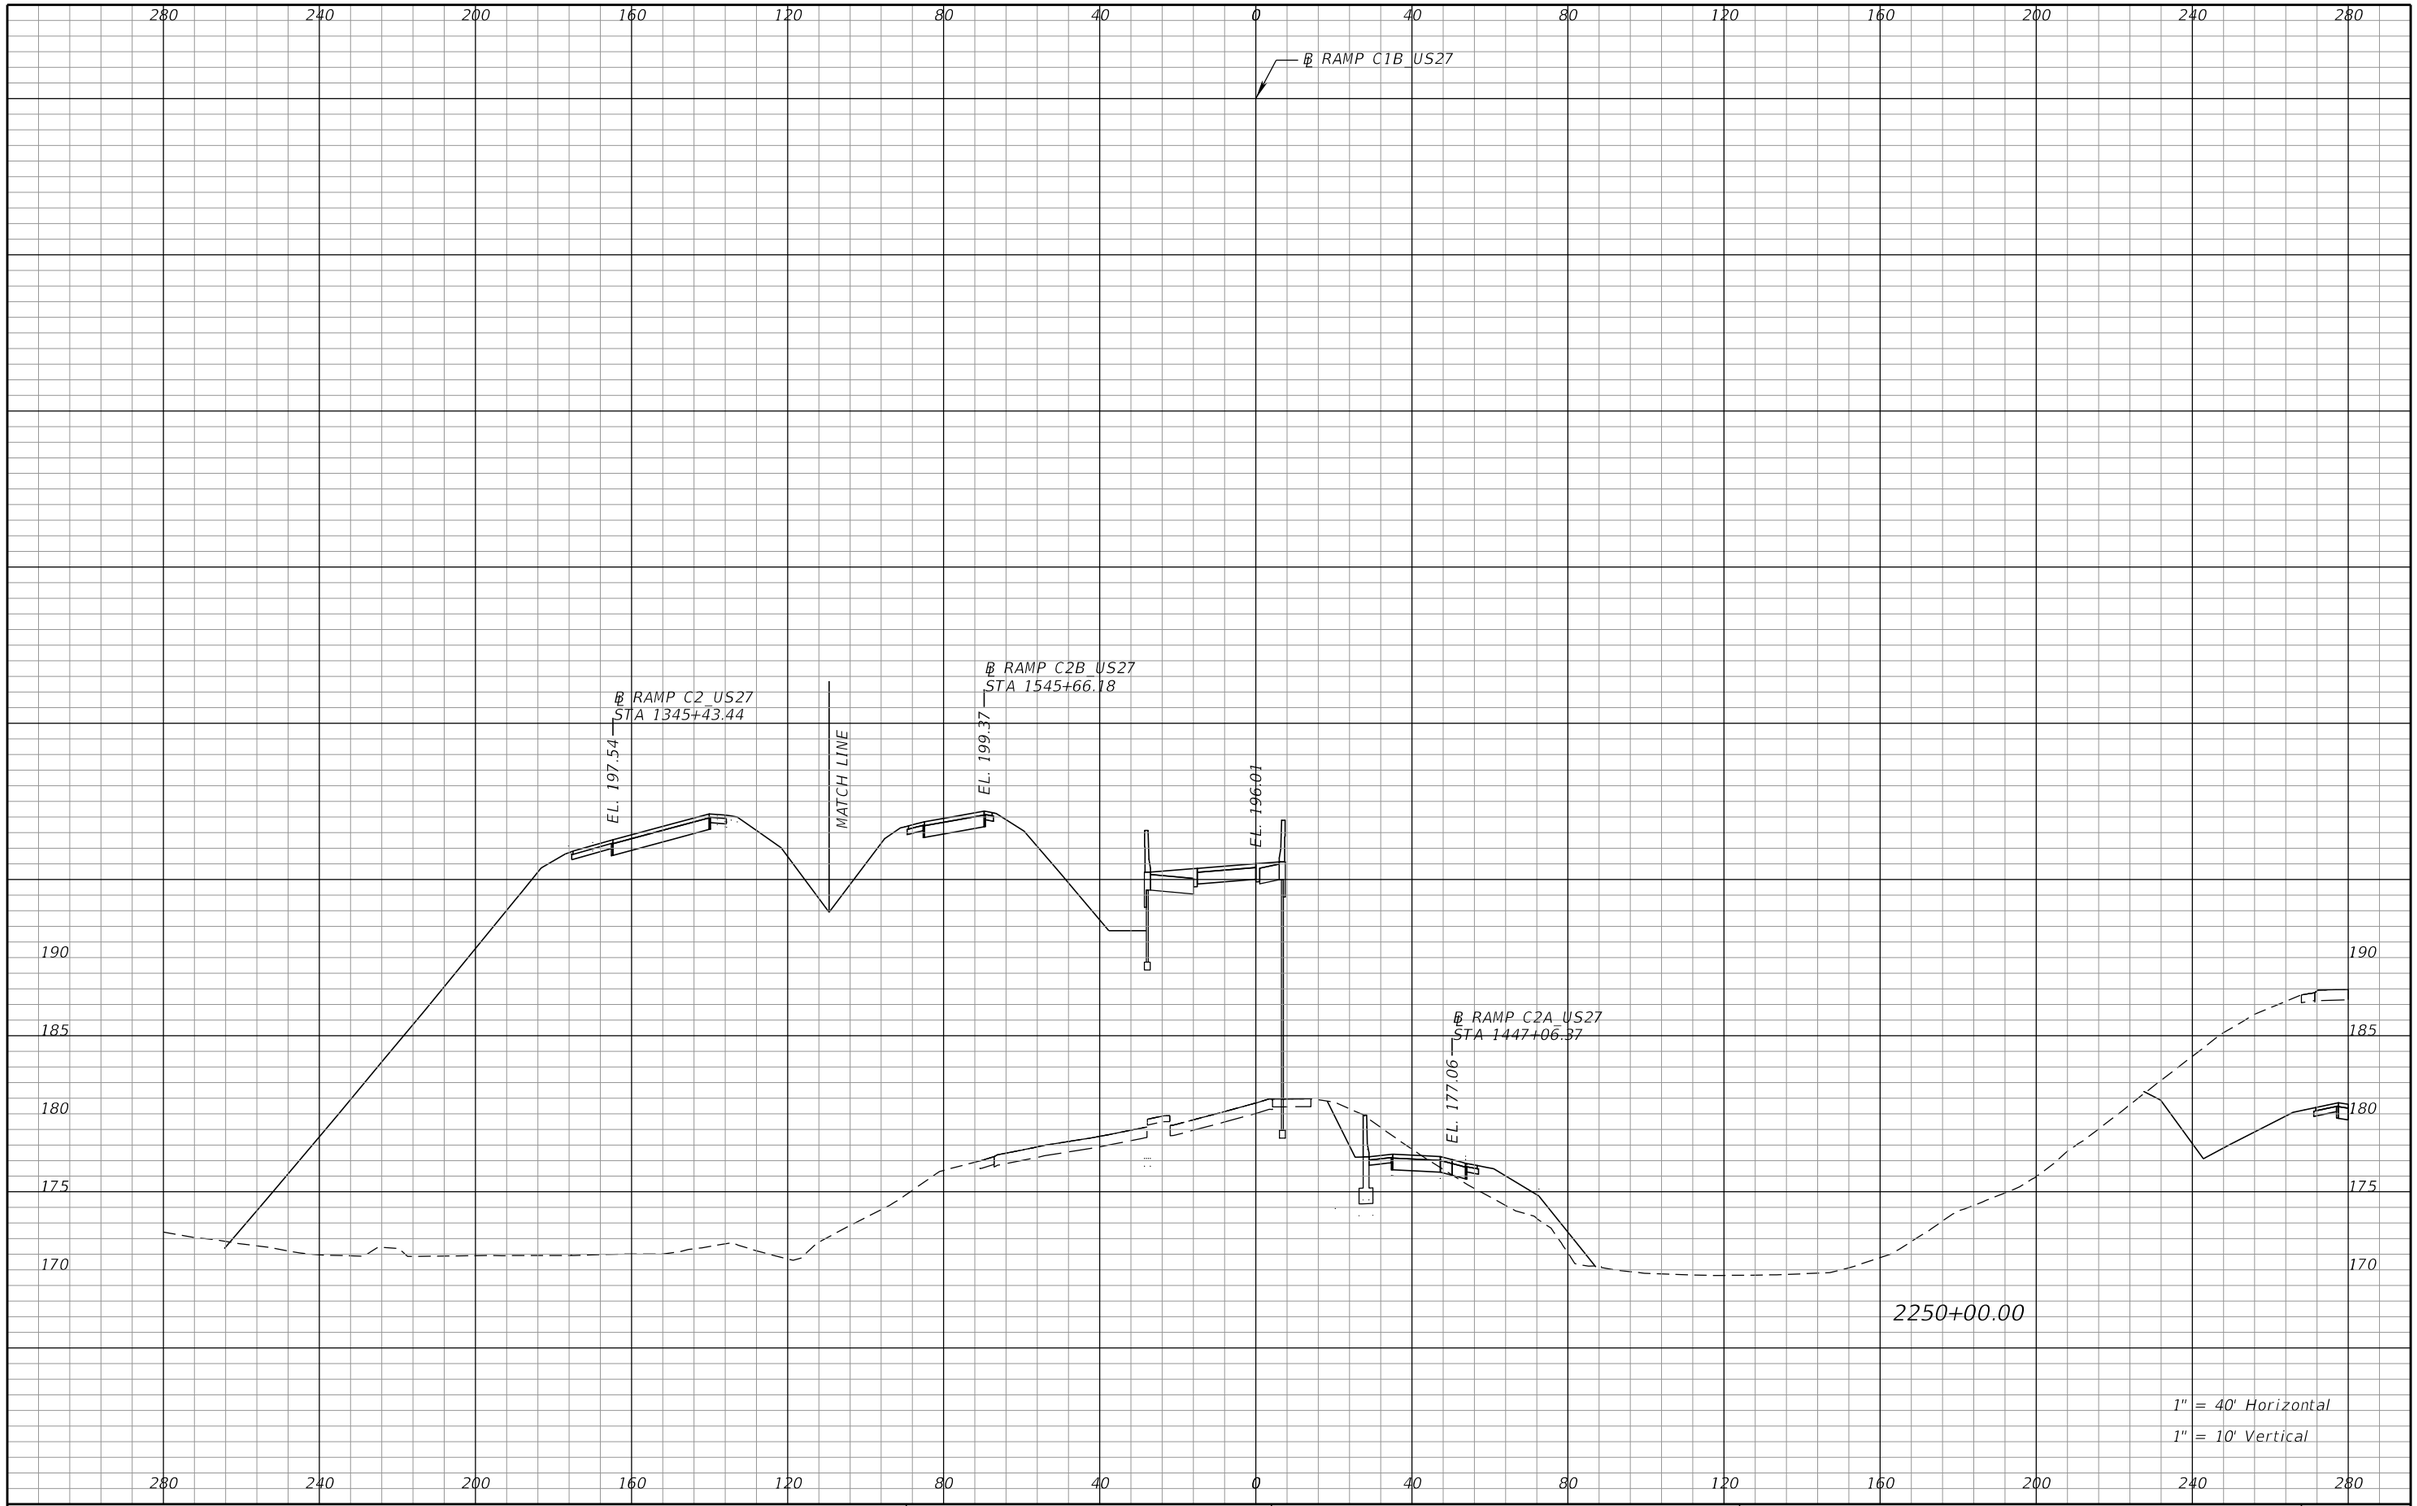

REVISIONS			
DATE	DESCRIPTION	DATE	DESCRIPTION

DEWBERRY ENGINEERS INC.
800 NORTH MAGNOLIA AVENUE, SUITE 1000
ORLANDO, FL 32803
CERTIFICATE OF AUTHORIZATION 8794

STATE OF FLORIDA
DEPARTMENT OF TRANSPORTATION


ROAD NO.	COUNTY	FINANCIAL PROJECT ID
SR 400	POLK	201210-3-52-1

RAMP C1B
CROSS SECTIONS

SHEET NO. 521

PRELIMINARY: NOT FOR CONSTRUCTION

cfraser 3/10/2017 11:00:43 AM c:\pwworking\aecom_na\cfraser\dms28180\RDXSRD01_SEGA_RAMPC1B.DGN

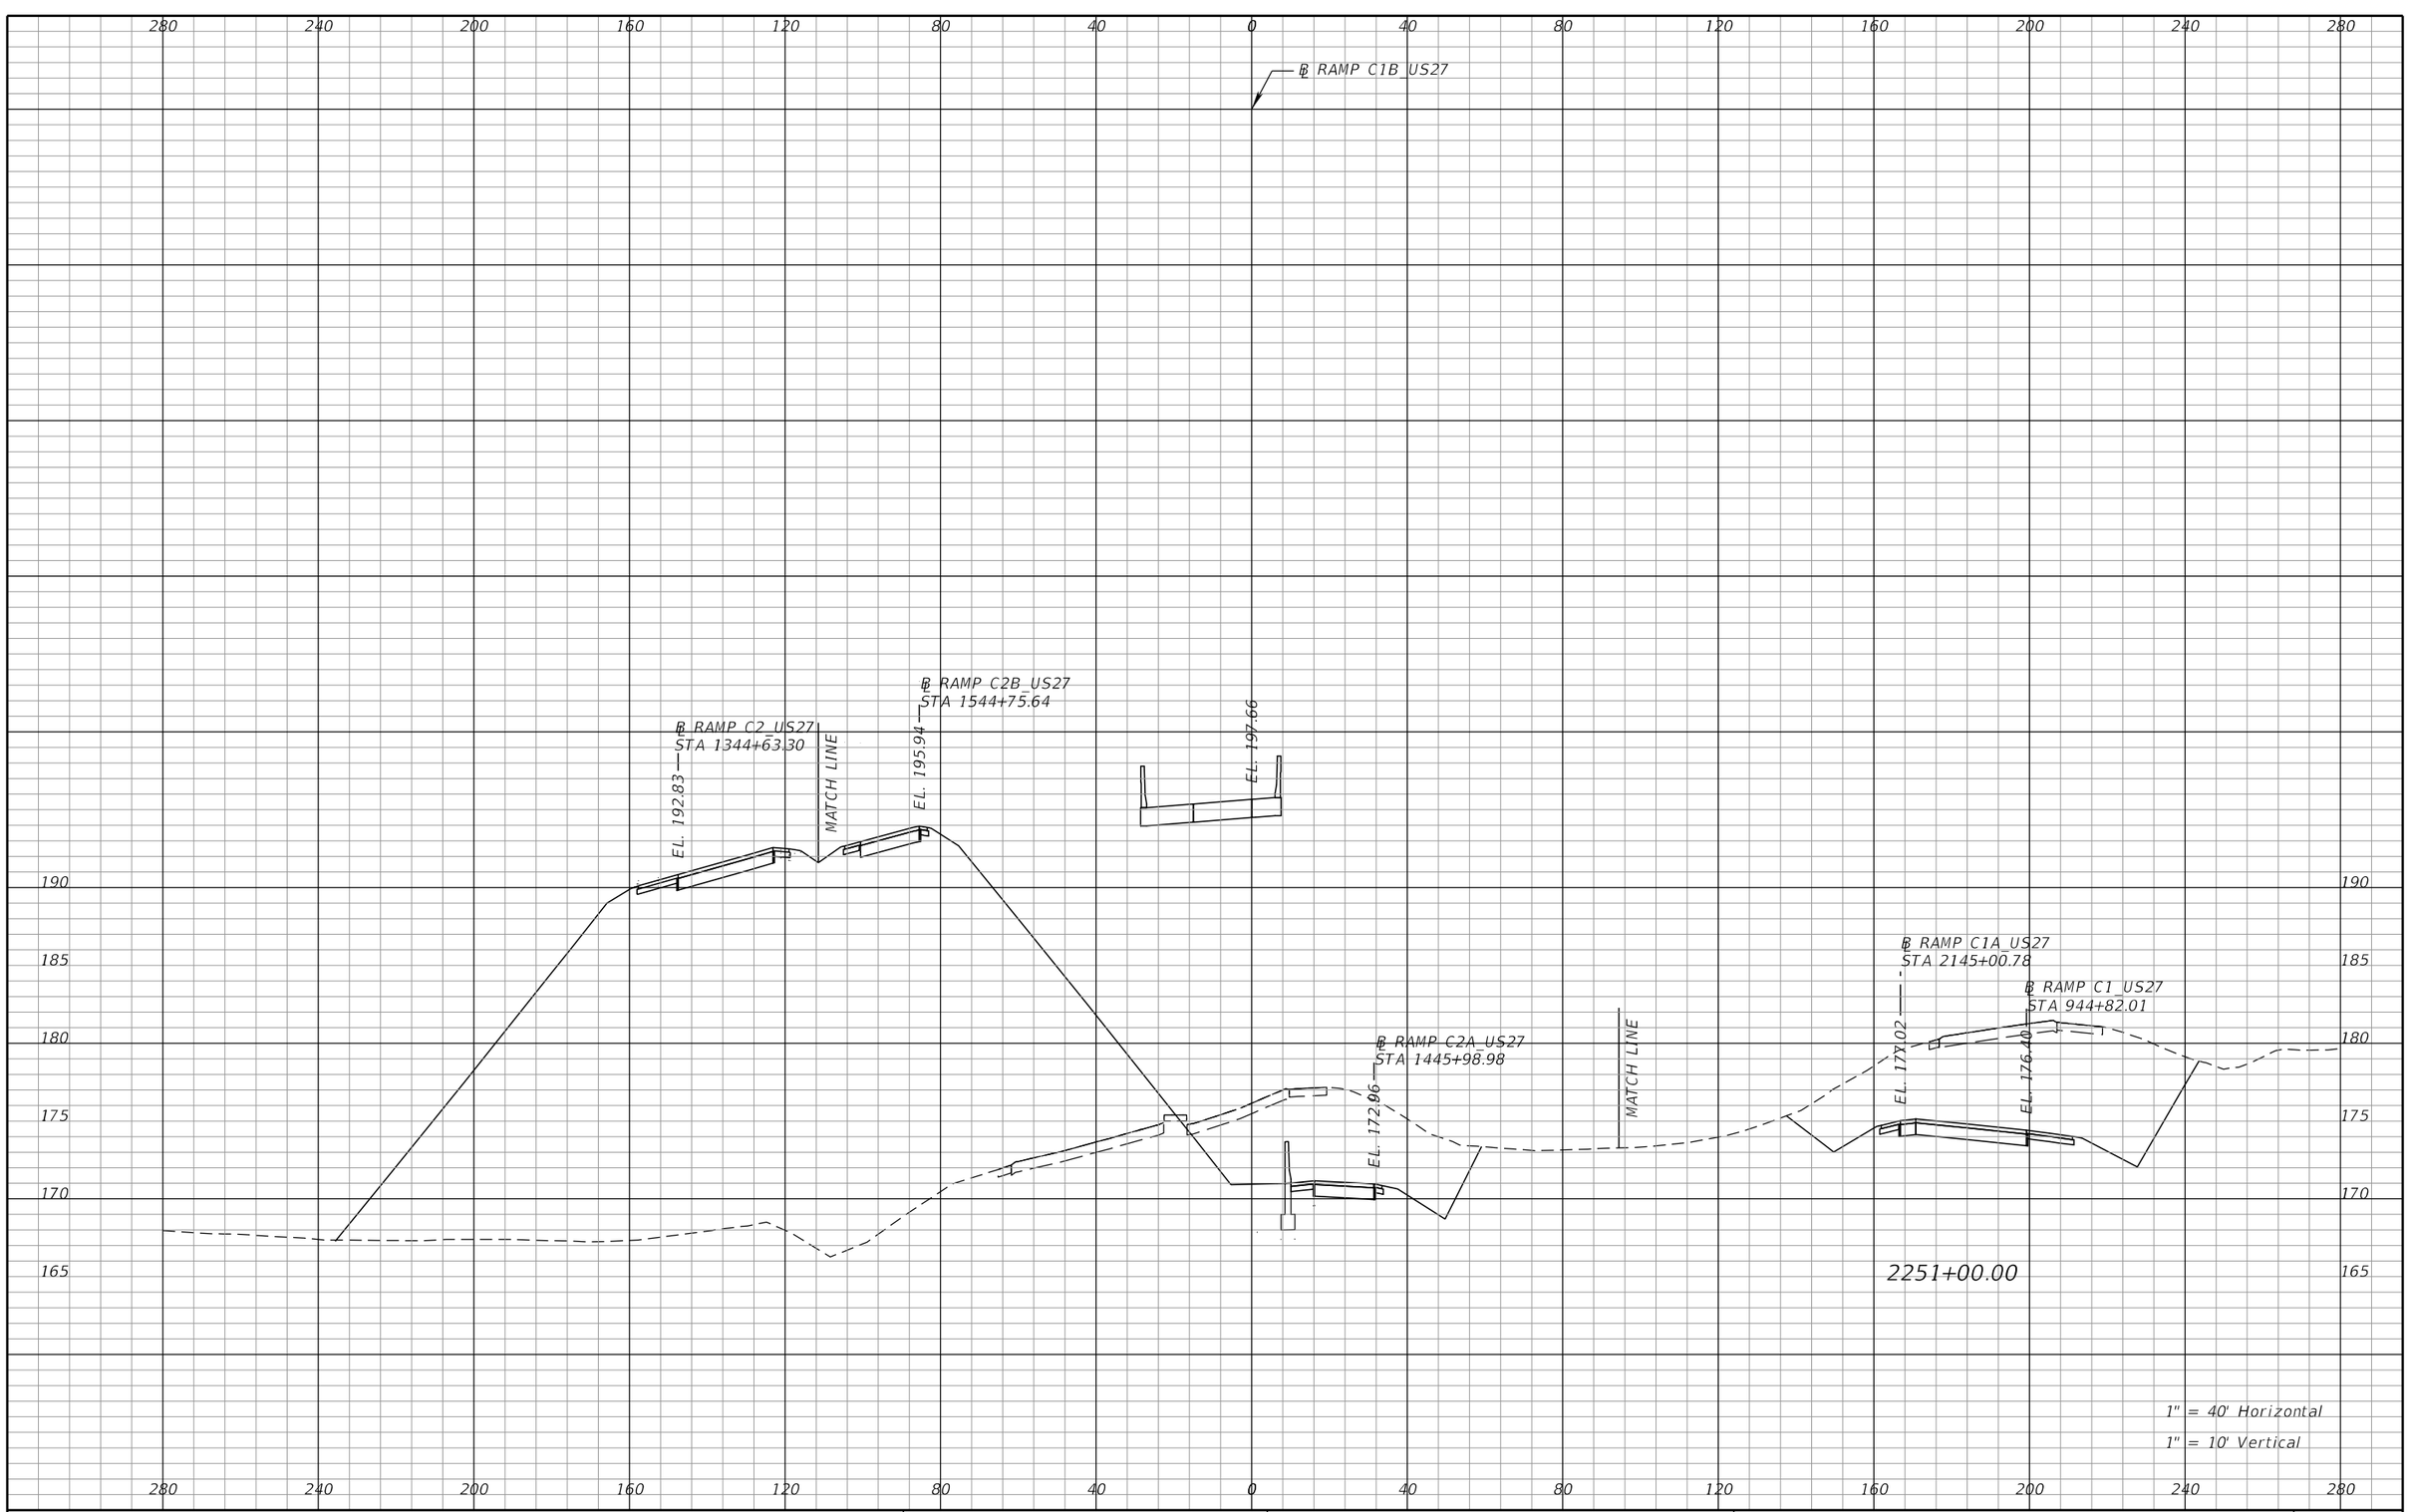

REVISIONS			
DATE	DESCRIPTION	DATE	DESCRIPTION

DEWBERRY ENGINEERS INC.
800 NORTH MAGNOLIA AVENUE, SUITE 1000
ORLANDO, FL 32803
CERTIFICATE OF AUTHORIZATION 8794

STATE OF FLORIDA
DEPARTMENT OF TRANSPORTATION


ROAD NO.	COUNTY	FINANCIAL PROJECT ID
SR 400	POLK	201210-3-52-1

RAMP C1B
CROSS SECTIONS

SHEET NO. 522

PRELIMINARY: NOT FOR CONSTRUCTION

cfraser 3/10/2017 11:00:43 AM c:\pwworking\aecom_na\cfraser\dms28180\RDXSRD01_SEGA_RAMPC1B.DGN

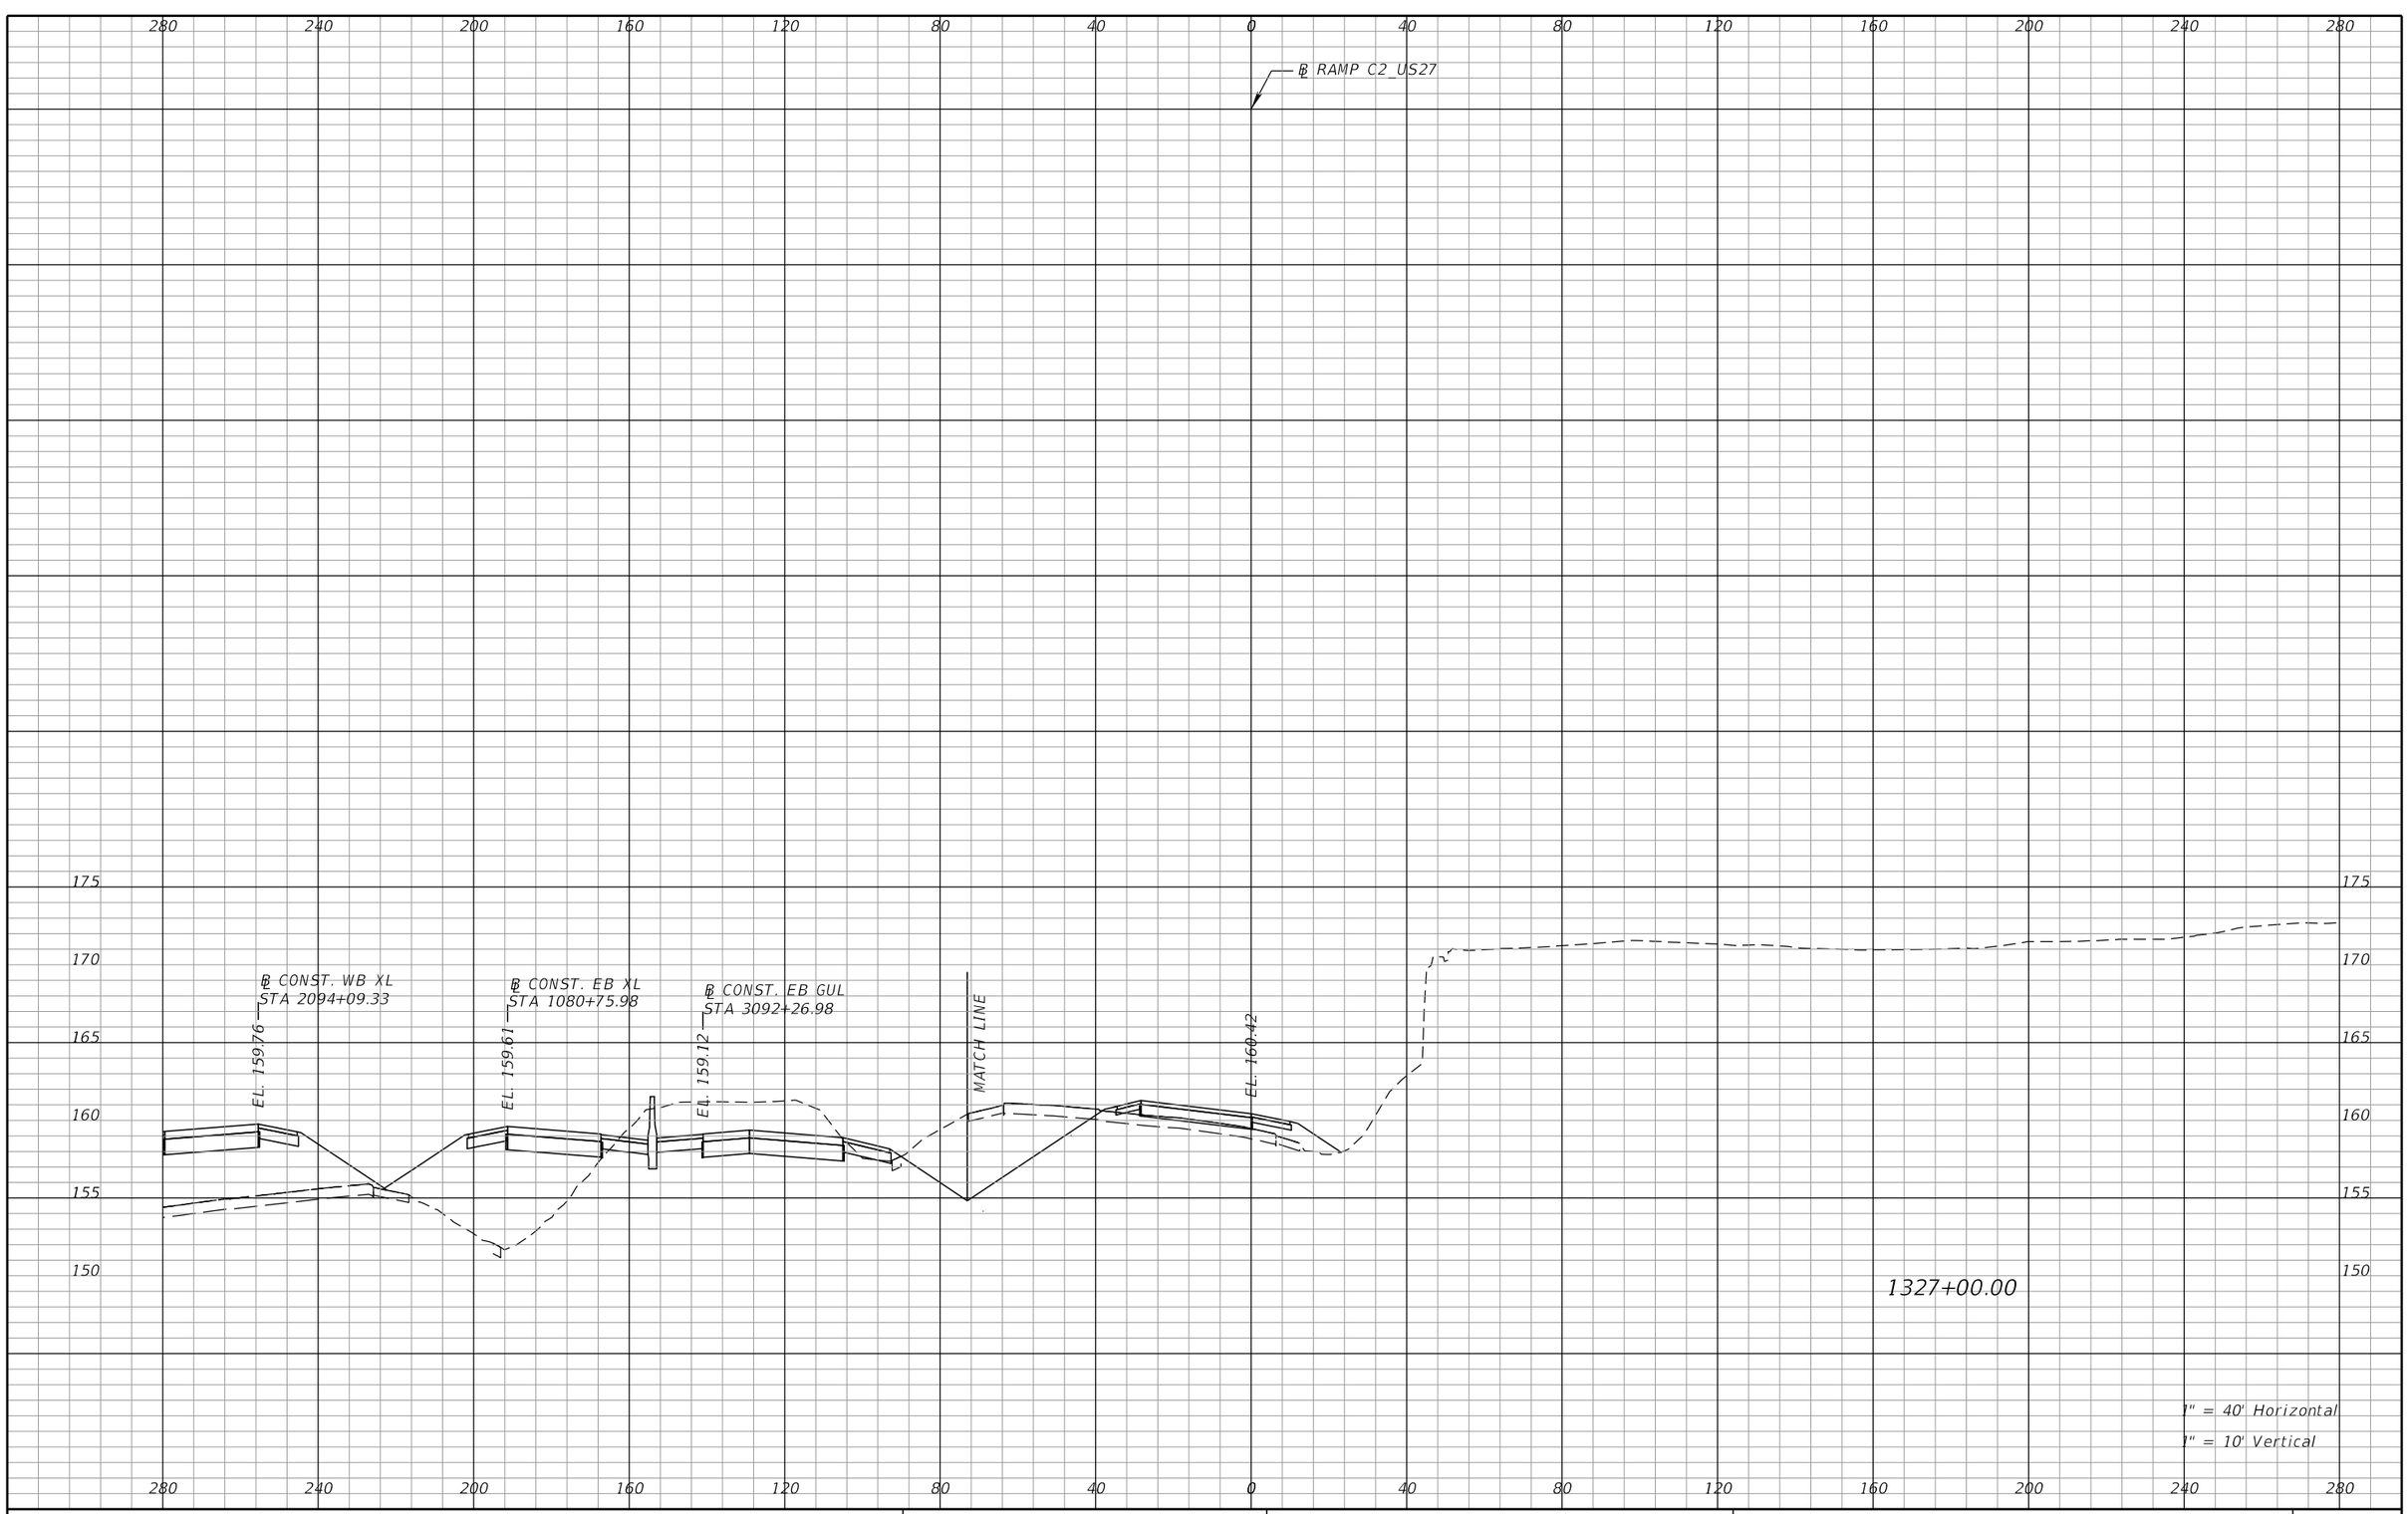

REVISIONS			
DATE	DESCRIPTION	DATE	DESCRIPTION

DEWBERRY ENGINEERS INC.
800 NORTH MAGNOLIA AVENUE, SUITE 1000
ORLANDO, FL 32803
CERTIFICATE OF AUTHORIZATION 8794

STATE OF FLORIDA
DEPARTMENT OF TRANSPORTATION


ROAD NO.	COUNTY	FINANCIAL PROJECT ID
SR 400	POLK	201210-3-52-1

RAMP C2
CROSS SECTIONS

SHEET NO. 523

PRELIMINARY: NOT FOR CONSTRUCTION

cfraser 3/10/2017 11:00:46 AM c:\pwworking\aecom_na\cfraser\dms28180\RDXSRD01_SEGA_RAMPC2.DGN

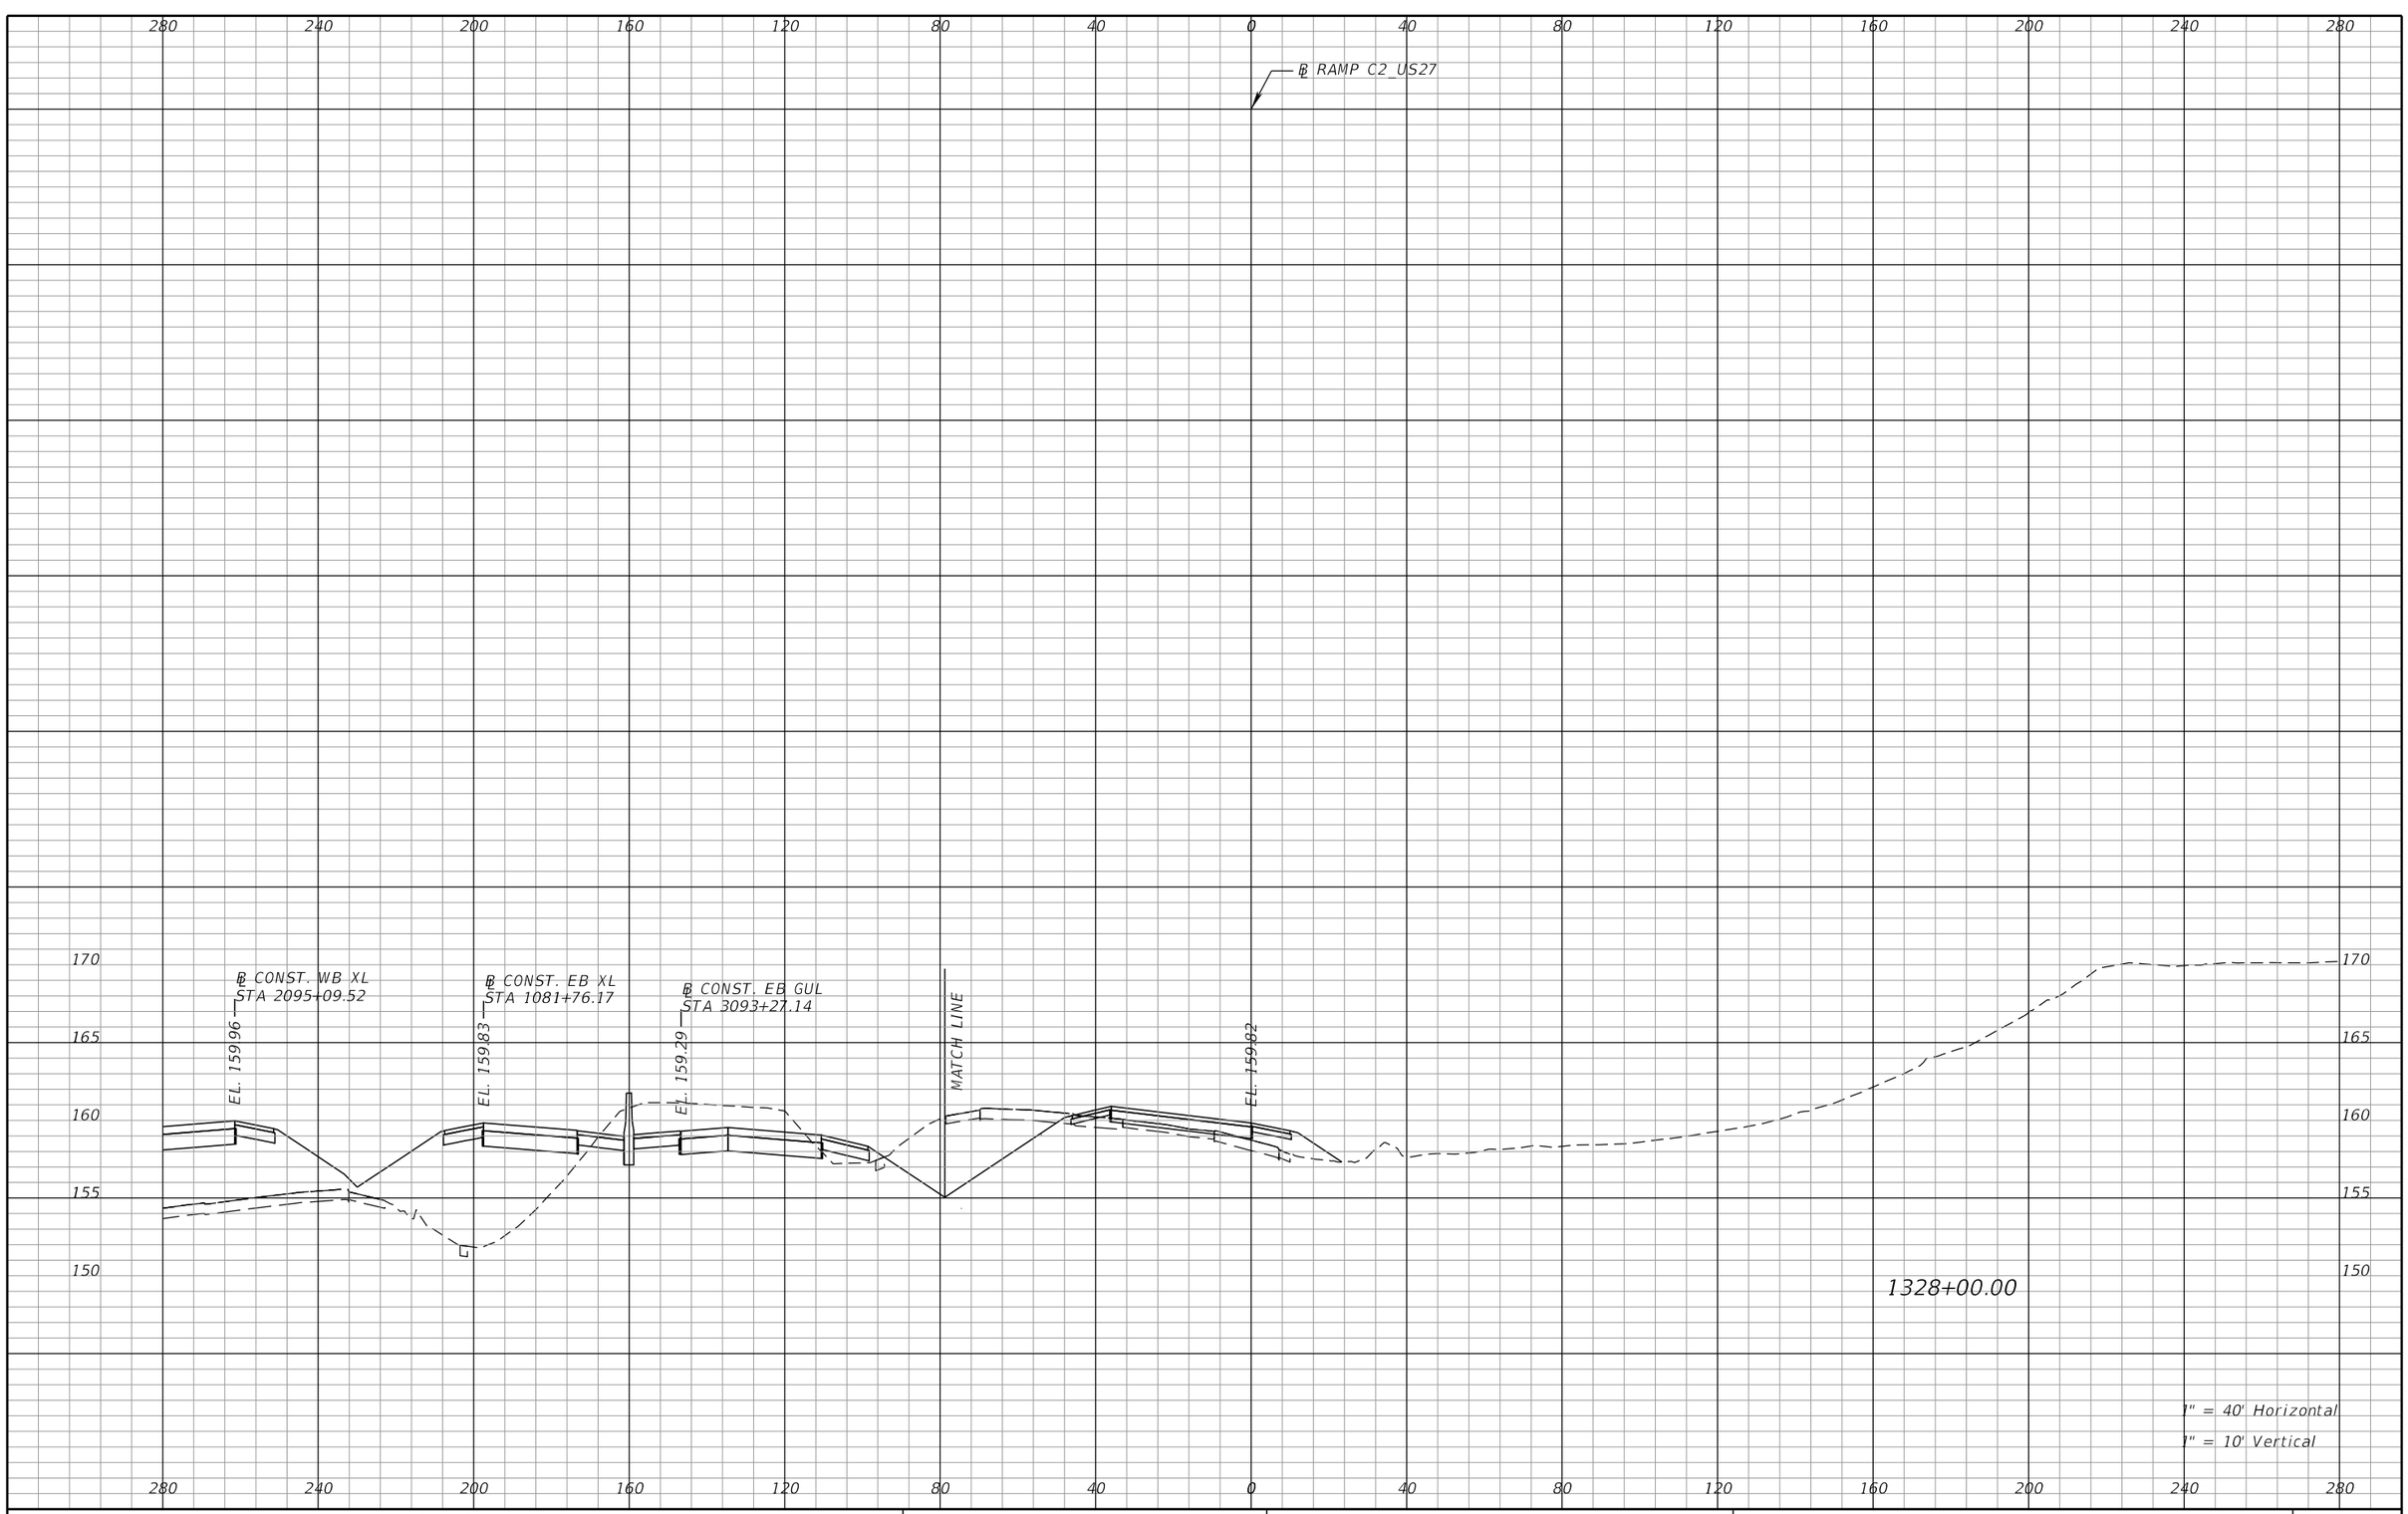

REVISIONS			
DATE	DESCRIPTION	DATE	DESCRIPTION

DEWBERRY ENGINEERS INC.
800 NORTH MAGNOLIA AVENUE, SUITE 1000
ORLANDO, FL 32803
CERTIFICATE OF AUTHORIZATION 8794

STATE OF FLORIDA
DEPARTMENT OF TRANSPORTATION


ROAD NO.	COUNTY	FINANCIAL PROJECT ID
SR 400	POLK	201210-3-52-1

RAMP C2
CROSS SECTIONS

SHEET NO. 524

PRELIMINARY: NOT FOR CONSTRUCTION

cfraser 3/10/2017 11:00:47 AM c:\pwworking\aecom_na\cfraser\dms28180\RDXSRD01_SEGA_RAMPC2.DGN

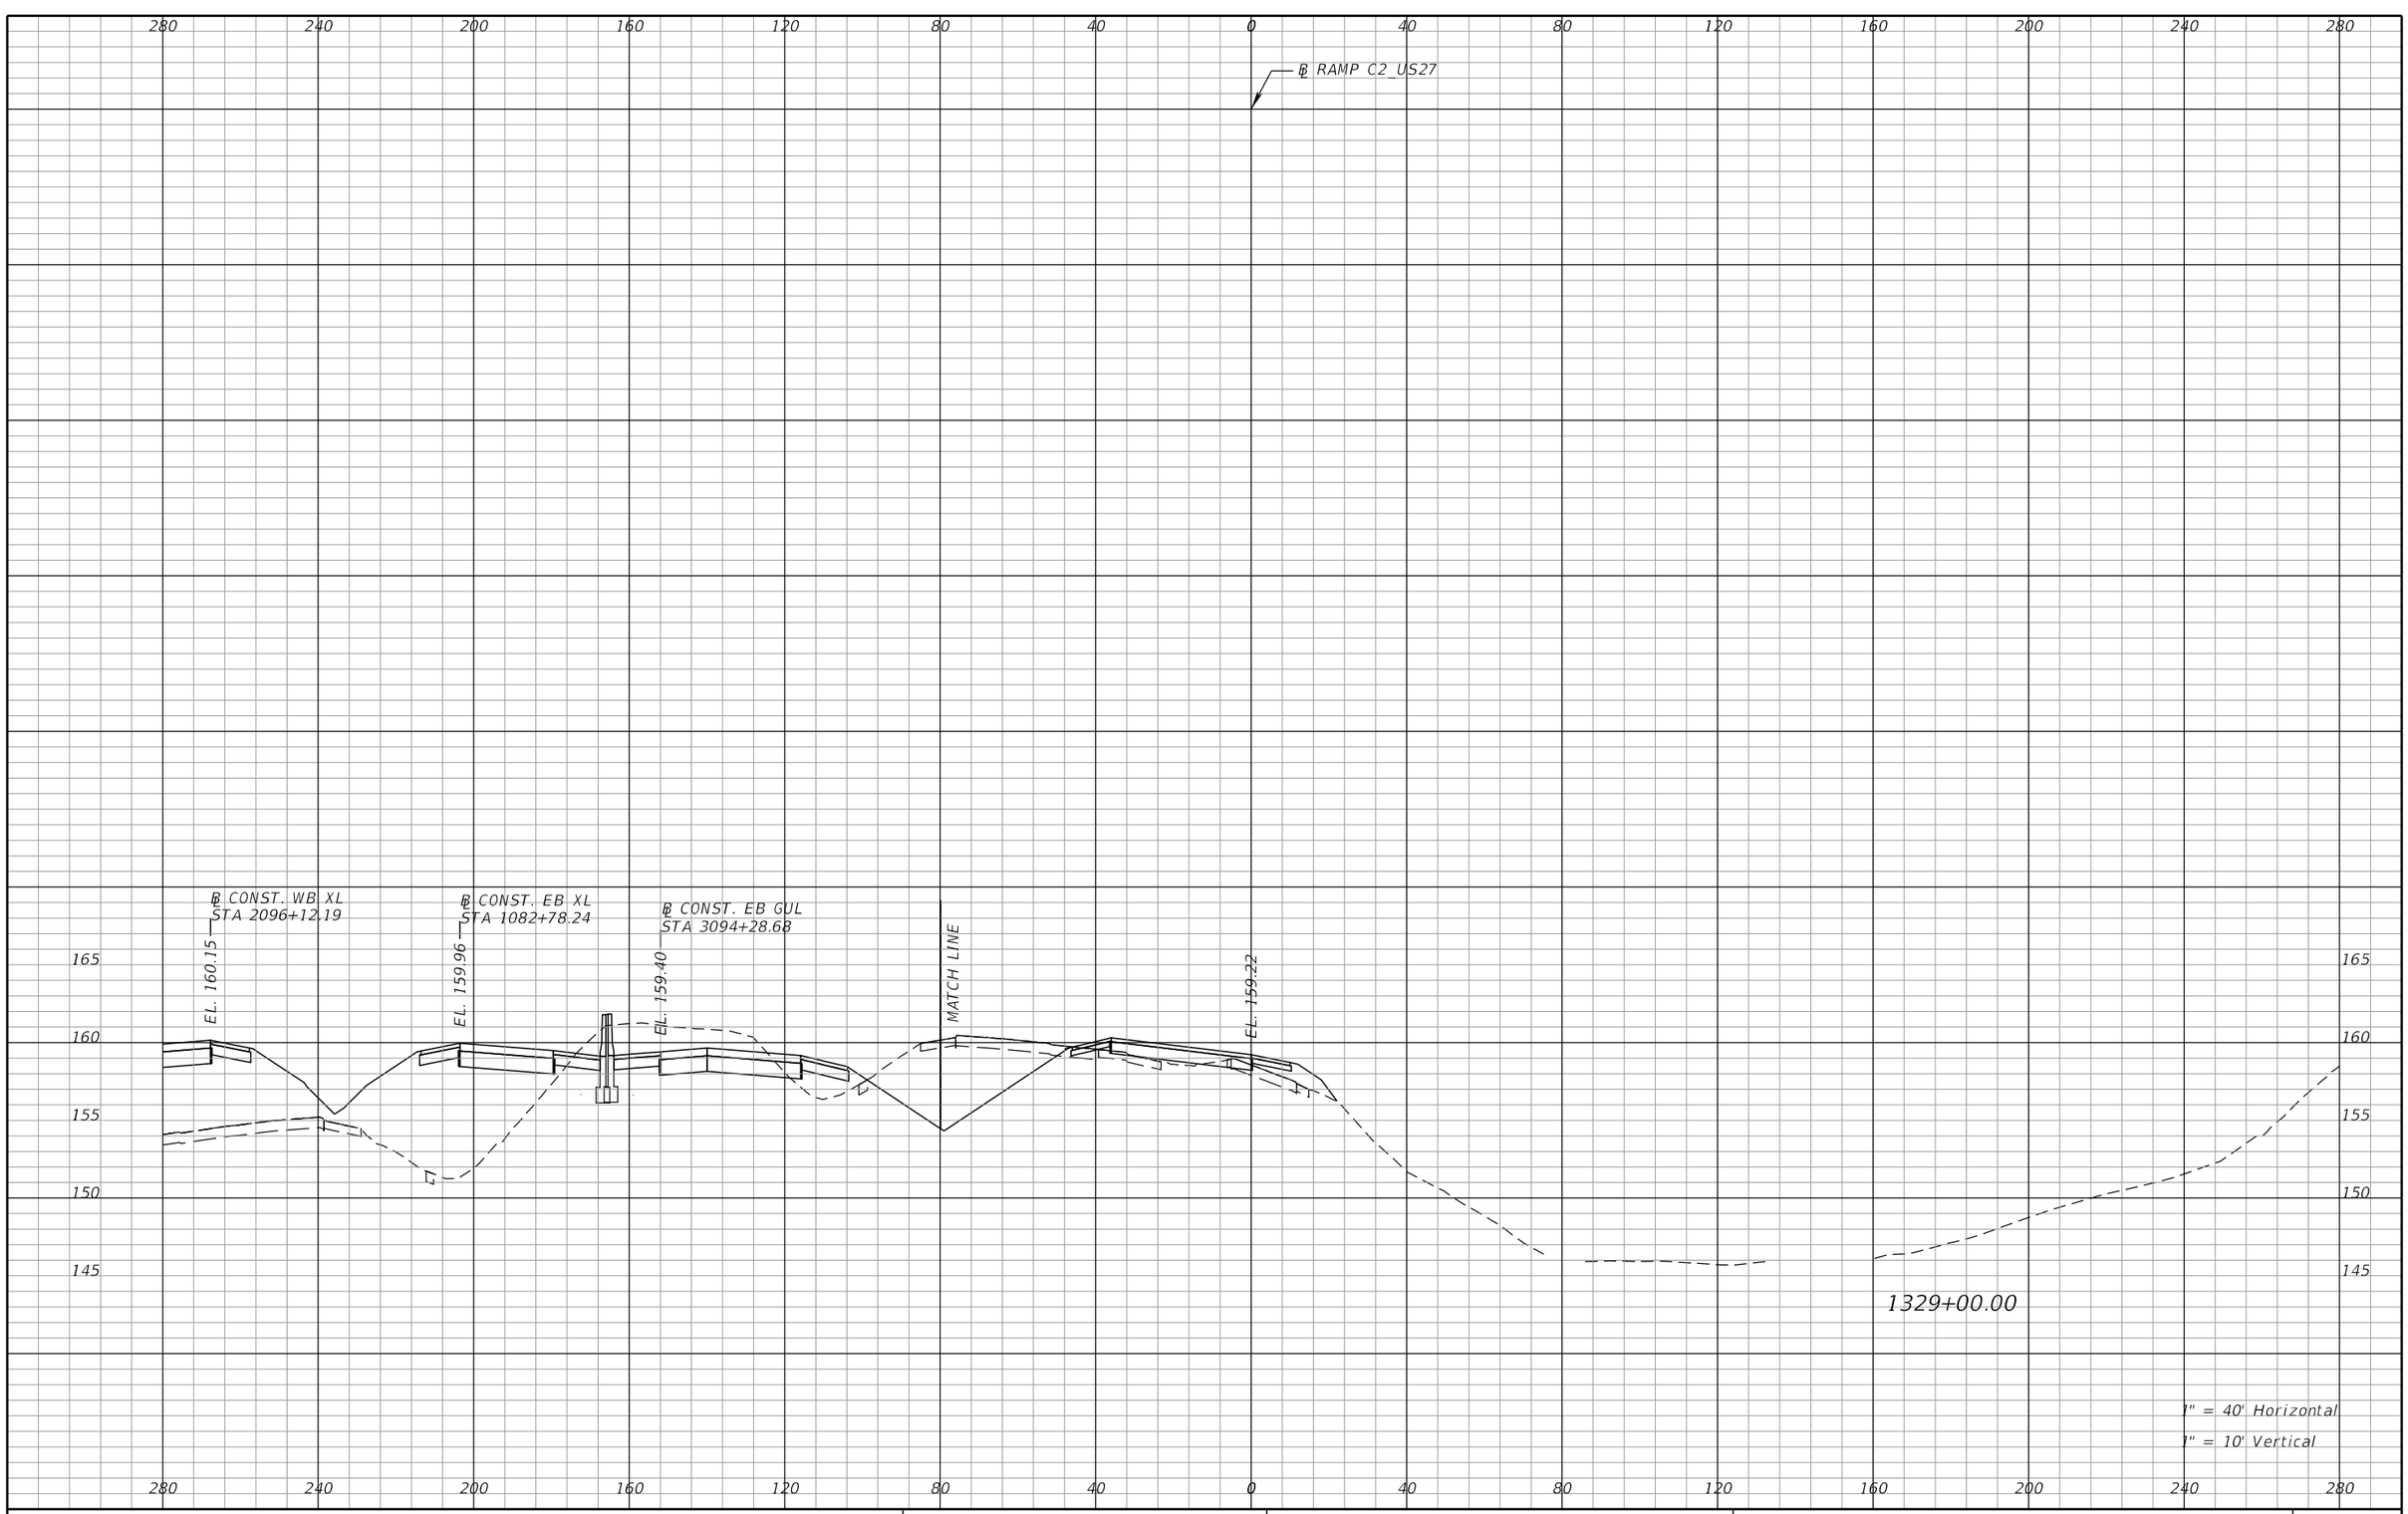

REVISIONS			
DATE	DESCRIPTION	DATE	DESCRIPTION

DEWBERRY ENGINEERS INC.
800 NORTH MAGNOLIA AVENUE, SUITE 1000
ORLANDO, FL 32803
CERTIFICATE OF AUTHORIZATION 8794

STATE OF FLORIDA
DEPARTMENT OF TRANSPORTATION


ROAD NO.	COUNTY	FINANCIAL PROJECT ID
SR 400	POLK	201210-3-52-1

RAMP C2
CROSS SECTIONS

SHEET NO. 525

PRELIMINARY: NOT FOR CONSTRUCTION

cfraser 3/10/2017 11:00:47 AM c:\pwworking\aecom_na\cfraser\dms28180\RDXSRD01_SEGA_RAMPC2.DGN

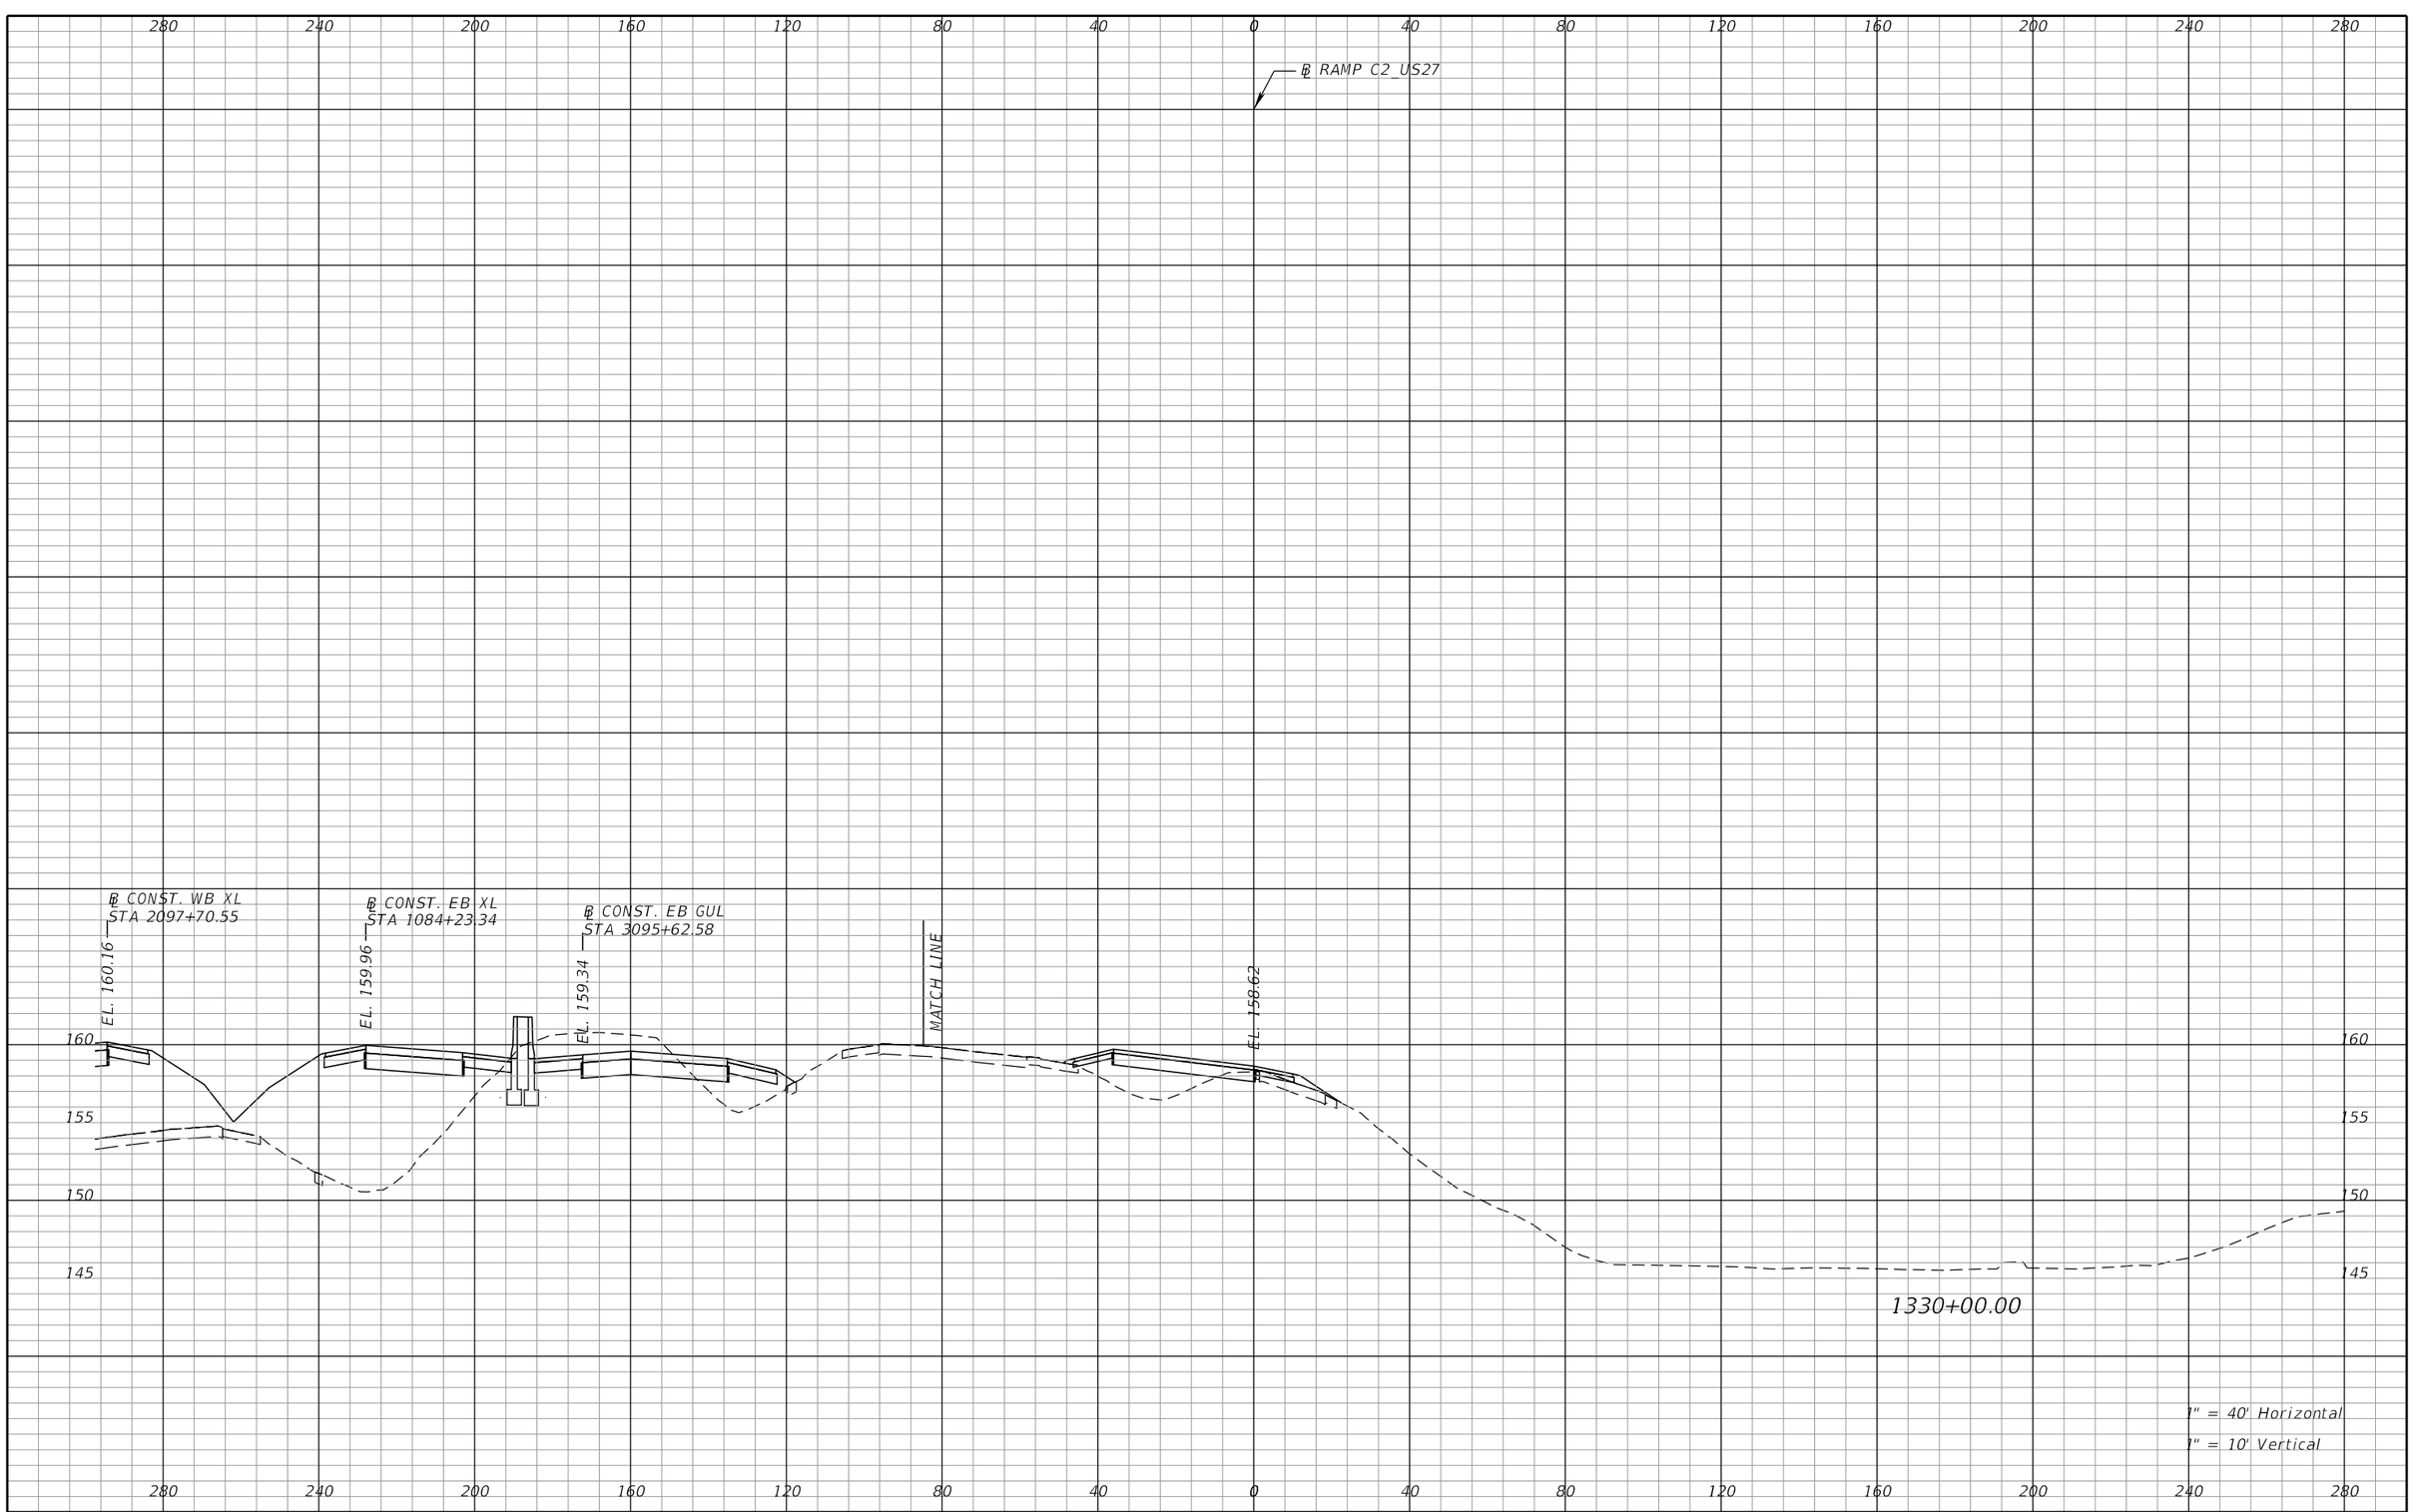

REVISIONS			
DATE	DESCRIPTION	DATE	DESCRIPTION

DEWBERRY ENGINEERS INC.
800 NORTH MAGNOLIA AVENUE, SUITE 1000
ORLANDO, FL 32803
CERTIFICATE OF AUTHORIZATION 8794

STATE OF FLORIDA
DEPARTMENT OF TRANSPORTATION


ROAD NO.	COUNTY	FINANCIAL PROJECT ID
SR 400	POLK	201210-3-52-1

RAMP C2
CROSS SECTIONS

SHEET NO. 526

PRELIMINARY: NOT FOR CONSTRUCTION

cfraser 3/10/2017 11:00:47 AM c:\pwworking\aecom_na\cfraser\dms28180\RDXSRD01_SEGA_RAMPC2.DGN

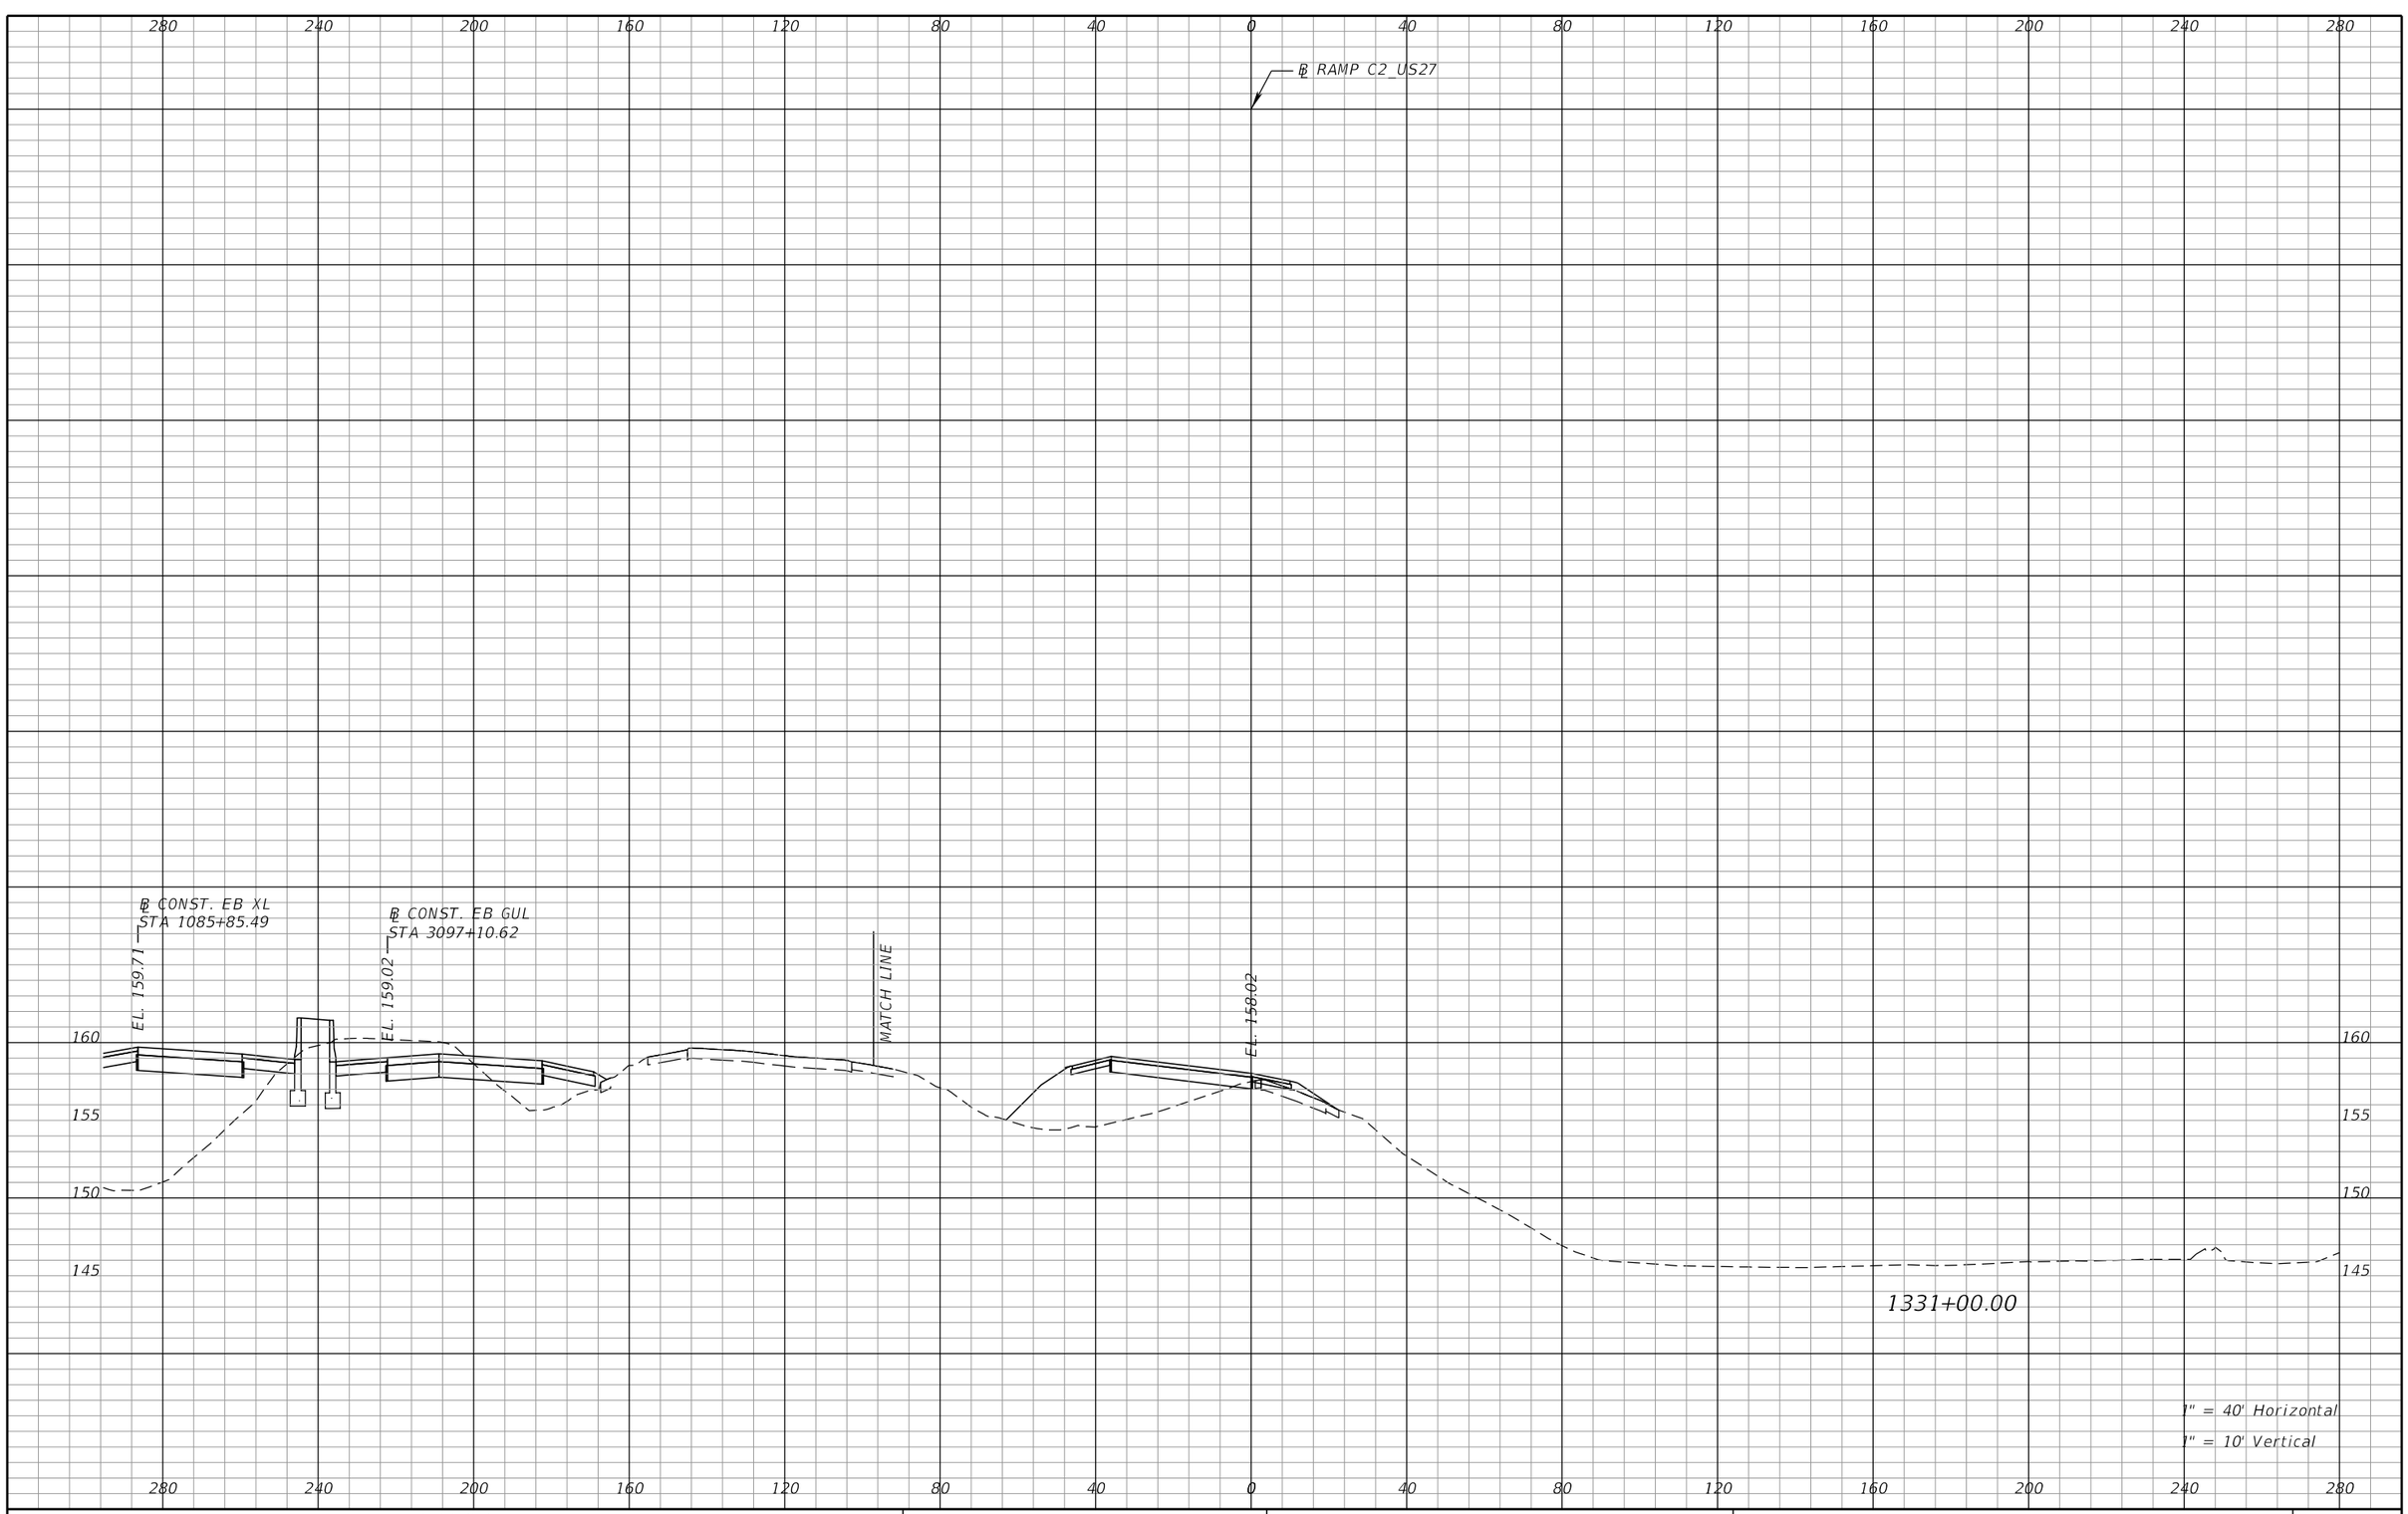

REVISIONS			
DATE	DESCRIPTION	DATE	DESCRIPTION

DEWBERRY ENGINEERS INC.
800 NORTH MAGNOLIA AVENUE, SUITE 1000
ORLANDO, FL 32803
CERTIFICATE OF AUTHORIZATION 8794

STATE OF FLORIDA
DEPARTMENT OF TRANSPORTATION


ROAD NO.	COUNTY	FINANCIAL PROJECT ID
SR 400	POLK	201210-3-52-1

RAMP C2
CROSS SECTIONS

SHEET NO. 527

PRELIMINARY: NOT FOR CONSTRUCTION

cfraser 3/10/2017 11:00:47 AM c:\pwworking\aecom_na\cfraser\dms28180\RDXSRD01_SEGA_RAMPC2.DGN

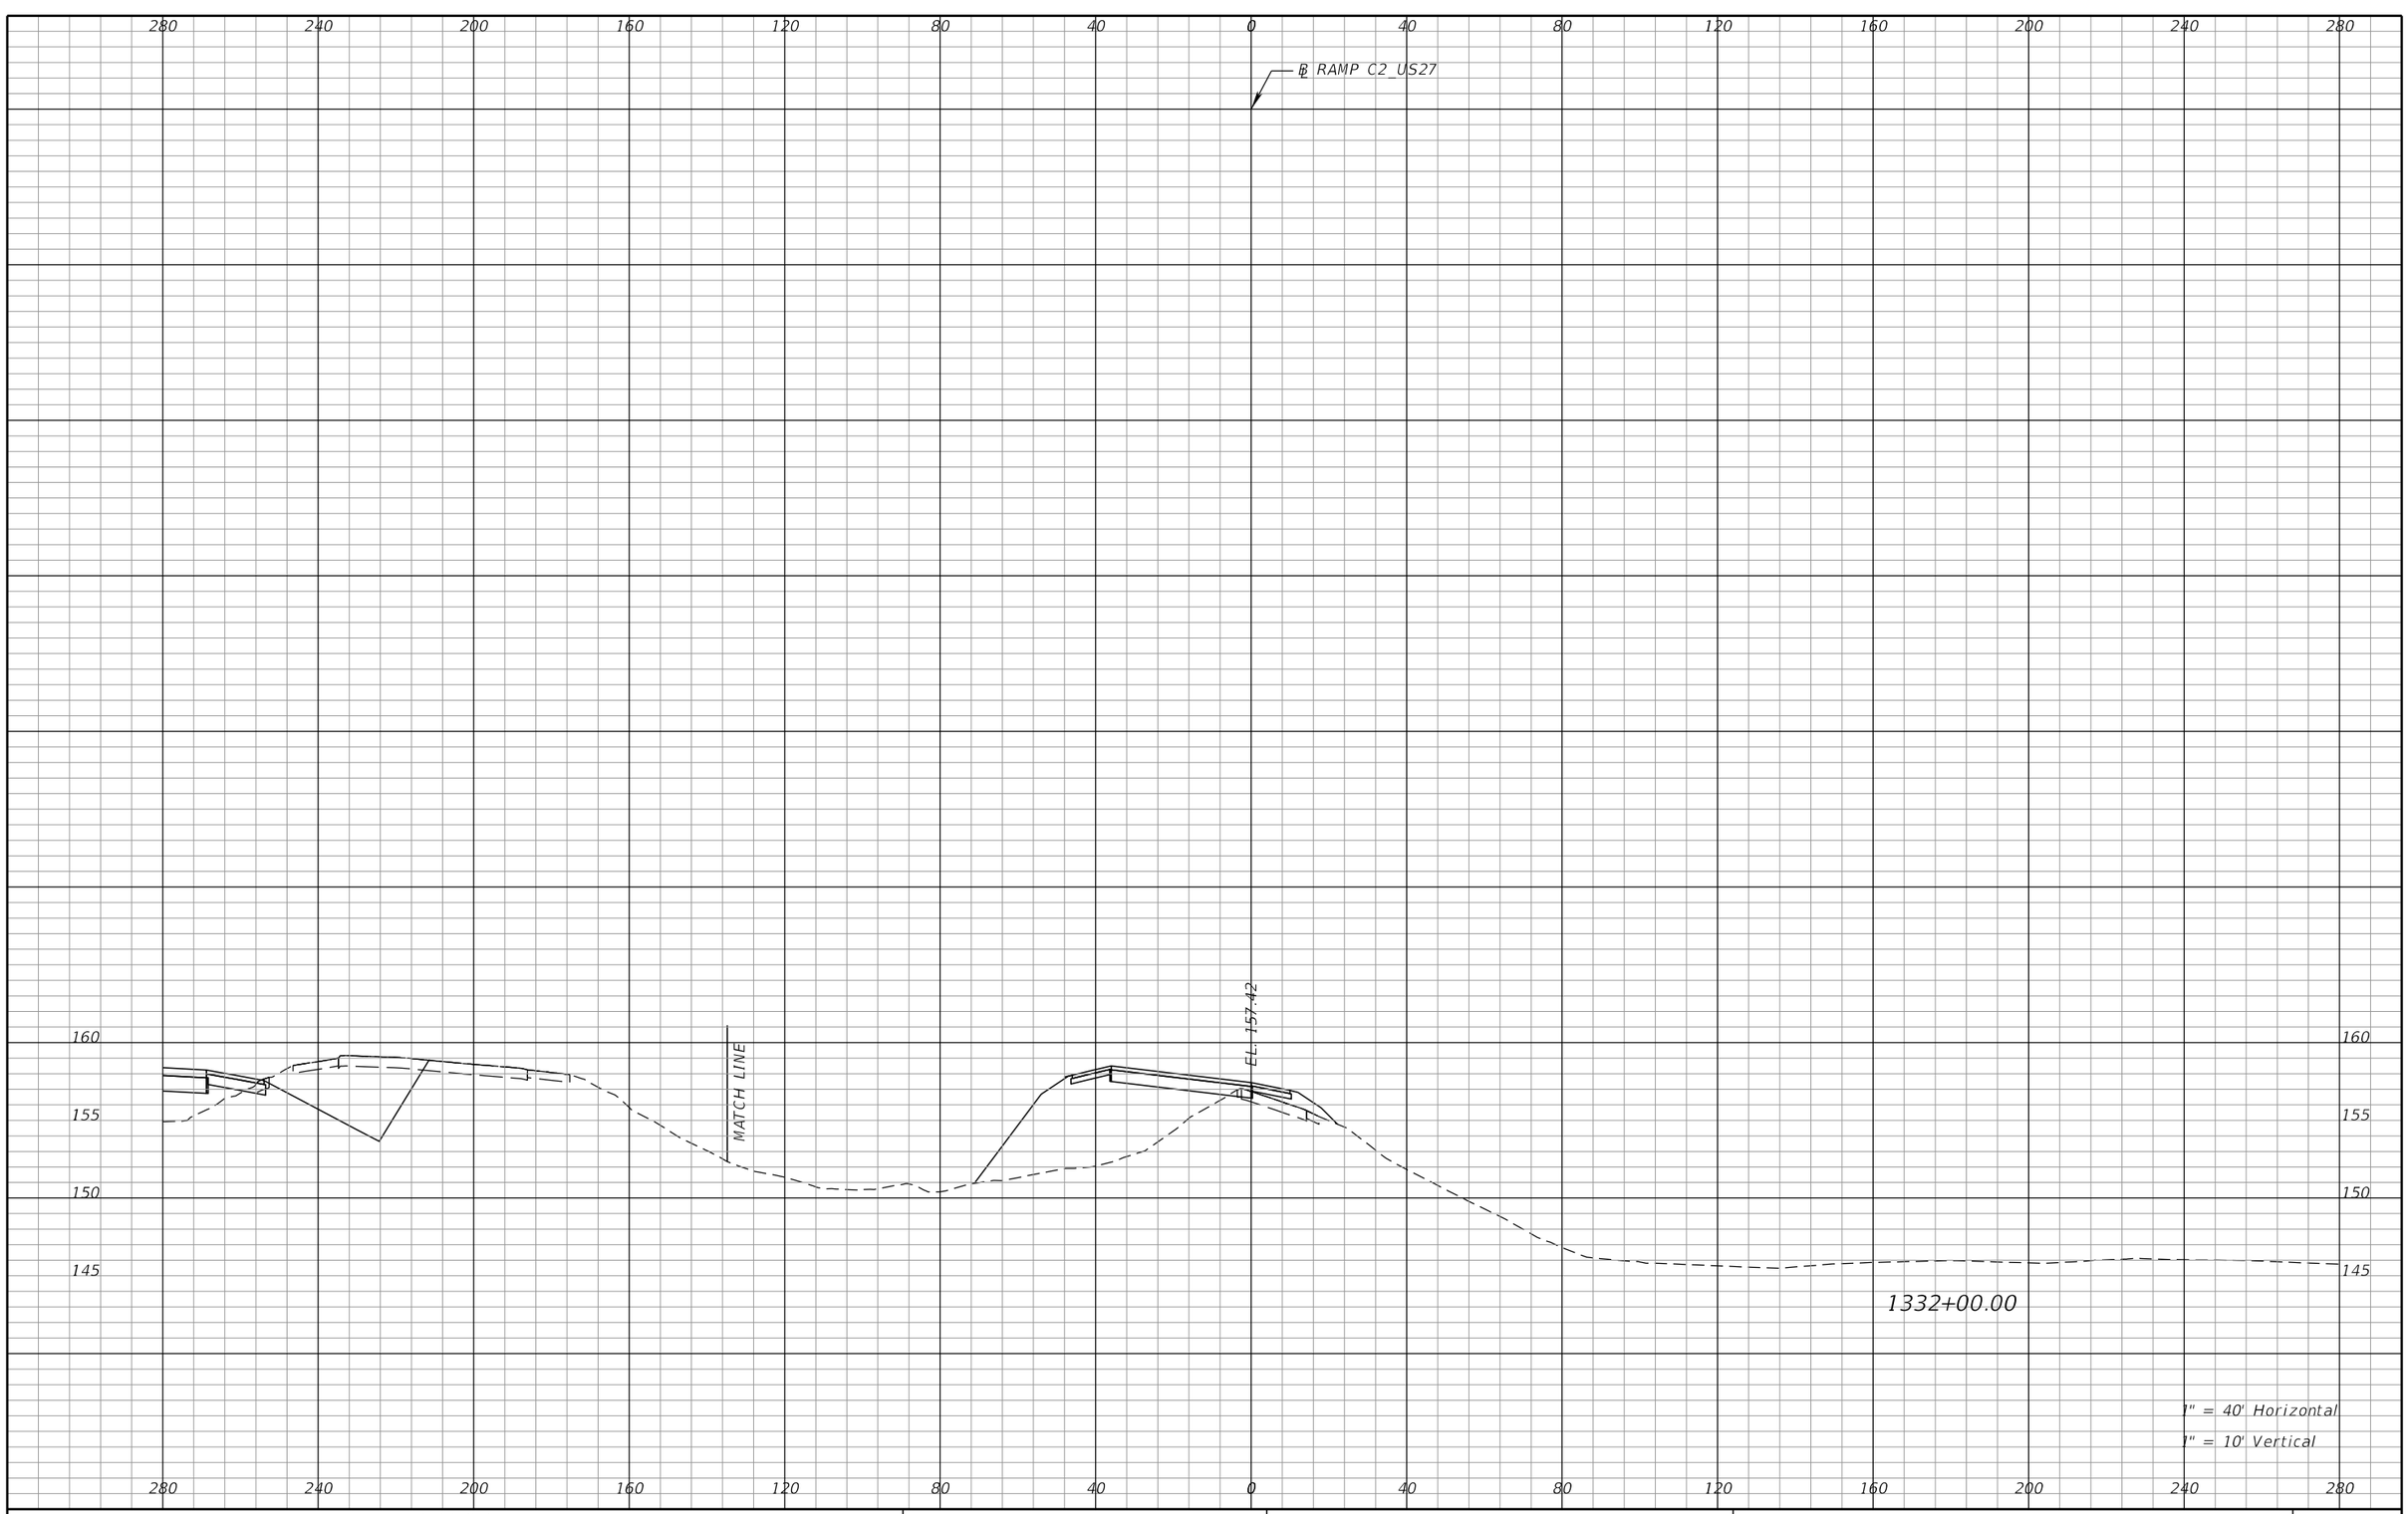

REVISIONS			
DATE	DESCRIPTION	DATE	DESCRIPTION

DEWBERRY ENGINEERS INC.
800 NORTH MAGNOLIA AVENUE, SUITE 1000
ORLANDO, FL 32803
CERTIFICATE OF AUTHORIZATION 8794

STATE OF FLORIDA
DEPARTMENT OF TRANSPORTATION


ROAD NO.	COUNTY	FINANCIAL PROJECT ID
SR 400	POLK	201210-3-52-1

RAMP C2
CROSS SECTIONS

SHEET NO. 528

PRELIMINARY: NOT FOR CONSTRUCTION

cfraser 3/10/2017 11:00:47 AM c:\pwworking\aecom_na\cfraser\dms28180\RDXSRD01_SEGA_RAMPC2.DGN

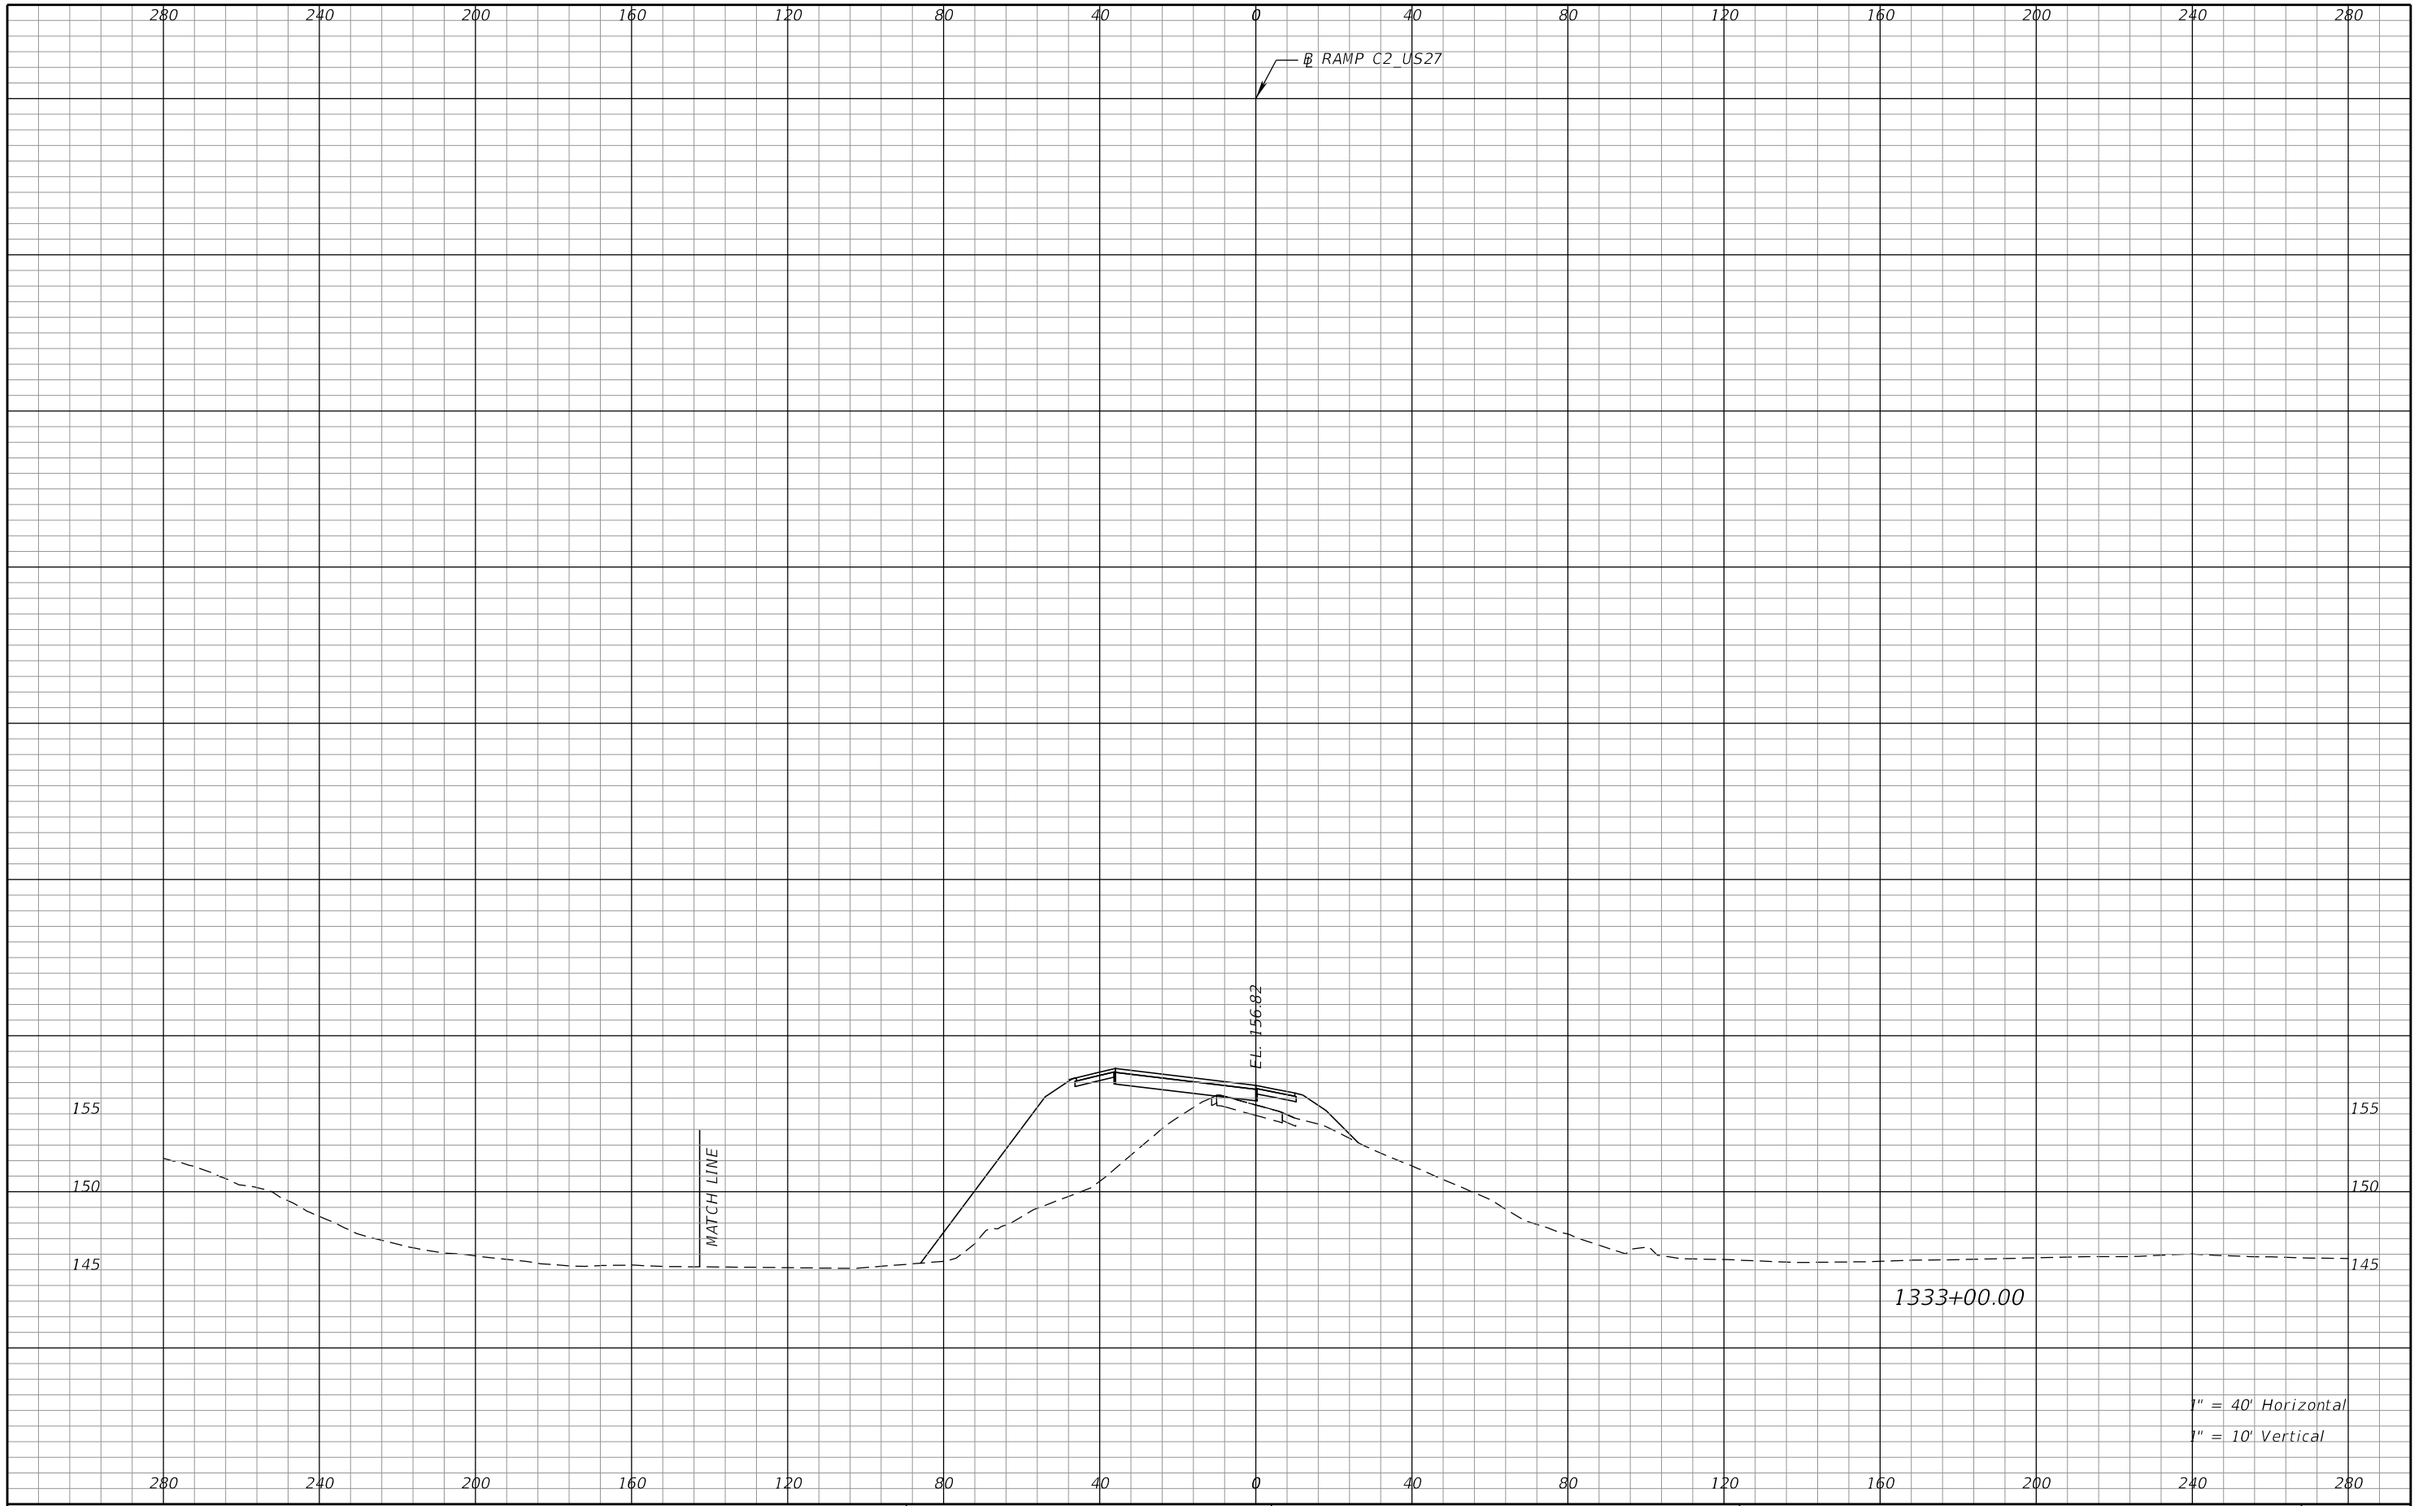

REVISIONS			
DATE	DESCRIPTION	DATE	DESCRIPTION

DEWBERRY ENGINEERS INC.
800 NORTH MAGNOLIA AVENUE, SUITE 1000
ORLANDO, FL 32803
CERTIFICATE OF AUTHORIZATION 8794

STATE OF FLORIDA
DEPARTMENT OF TRANSPORTATION


ROAD NO.	COUNTY	FINANCIAL PROJECT ID
SR 400	POLK	201210-3-52-1

RAMP C2
CROSS SECTIONS

SHEET NO. 529

PRELIMINARY: NOT FOR CONSTRUCTION

cfraser 3/10/2017 11:00:48 AM c:\pwworking\aecom_na\cfraser\dms28180\RDXSRD01_SEGA_RAMPC2.DGN

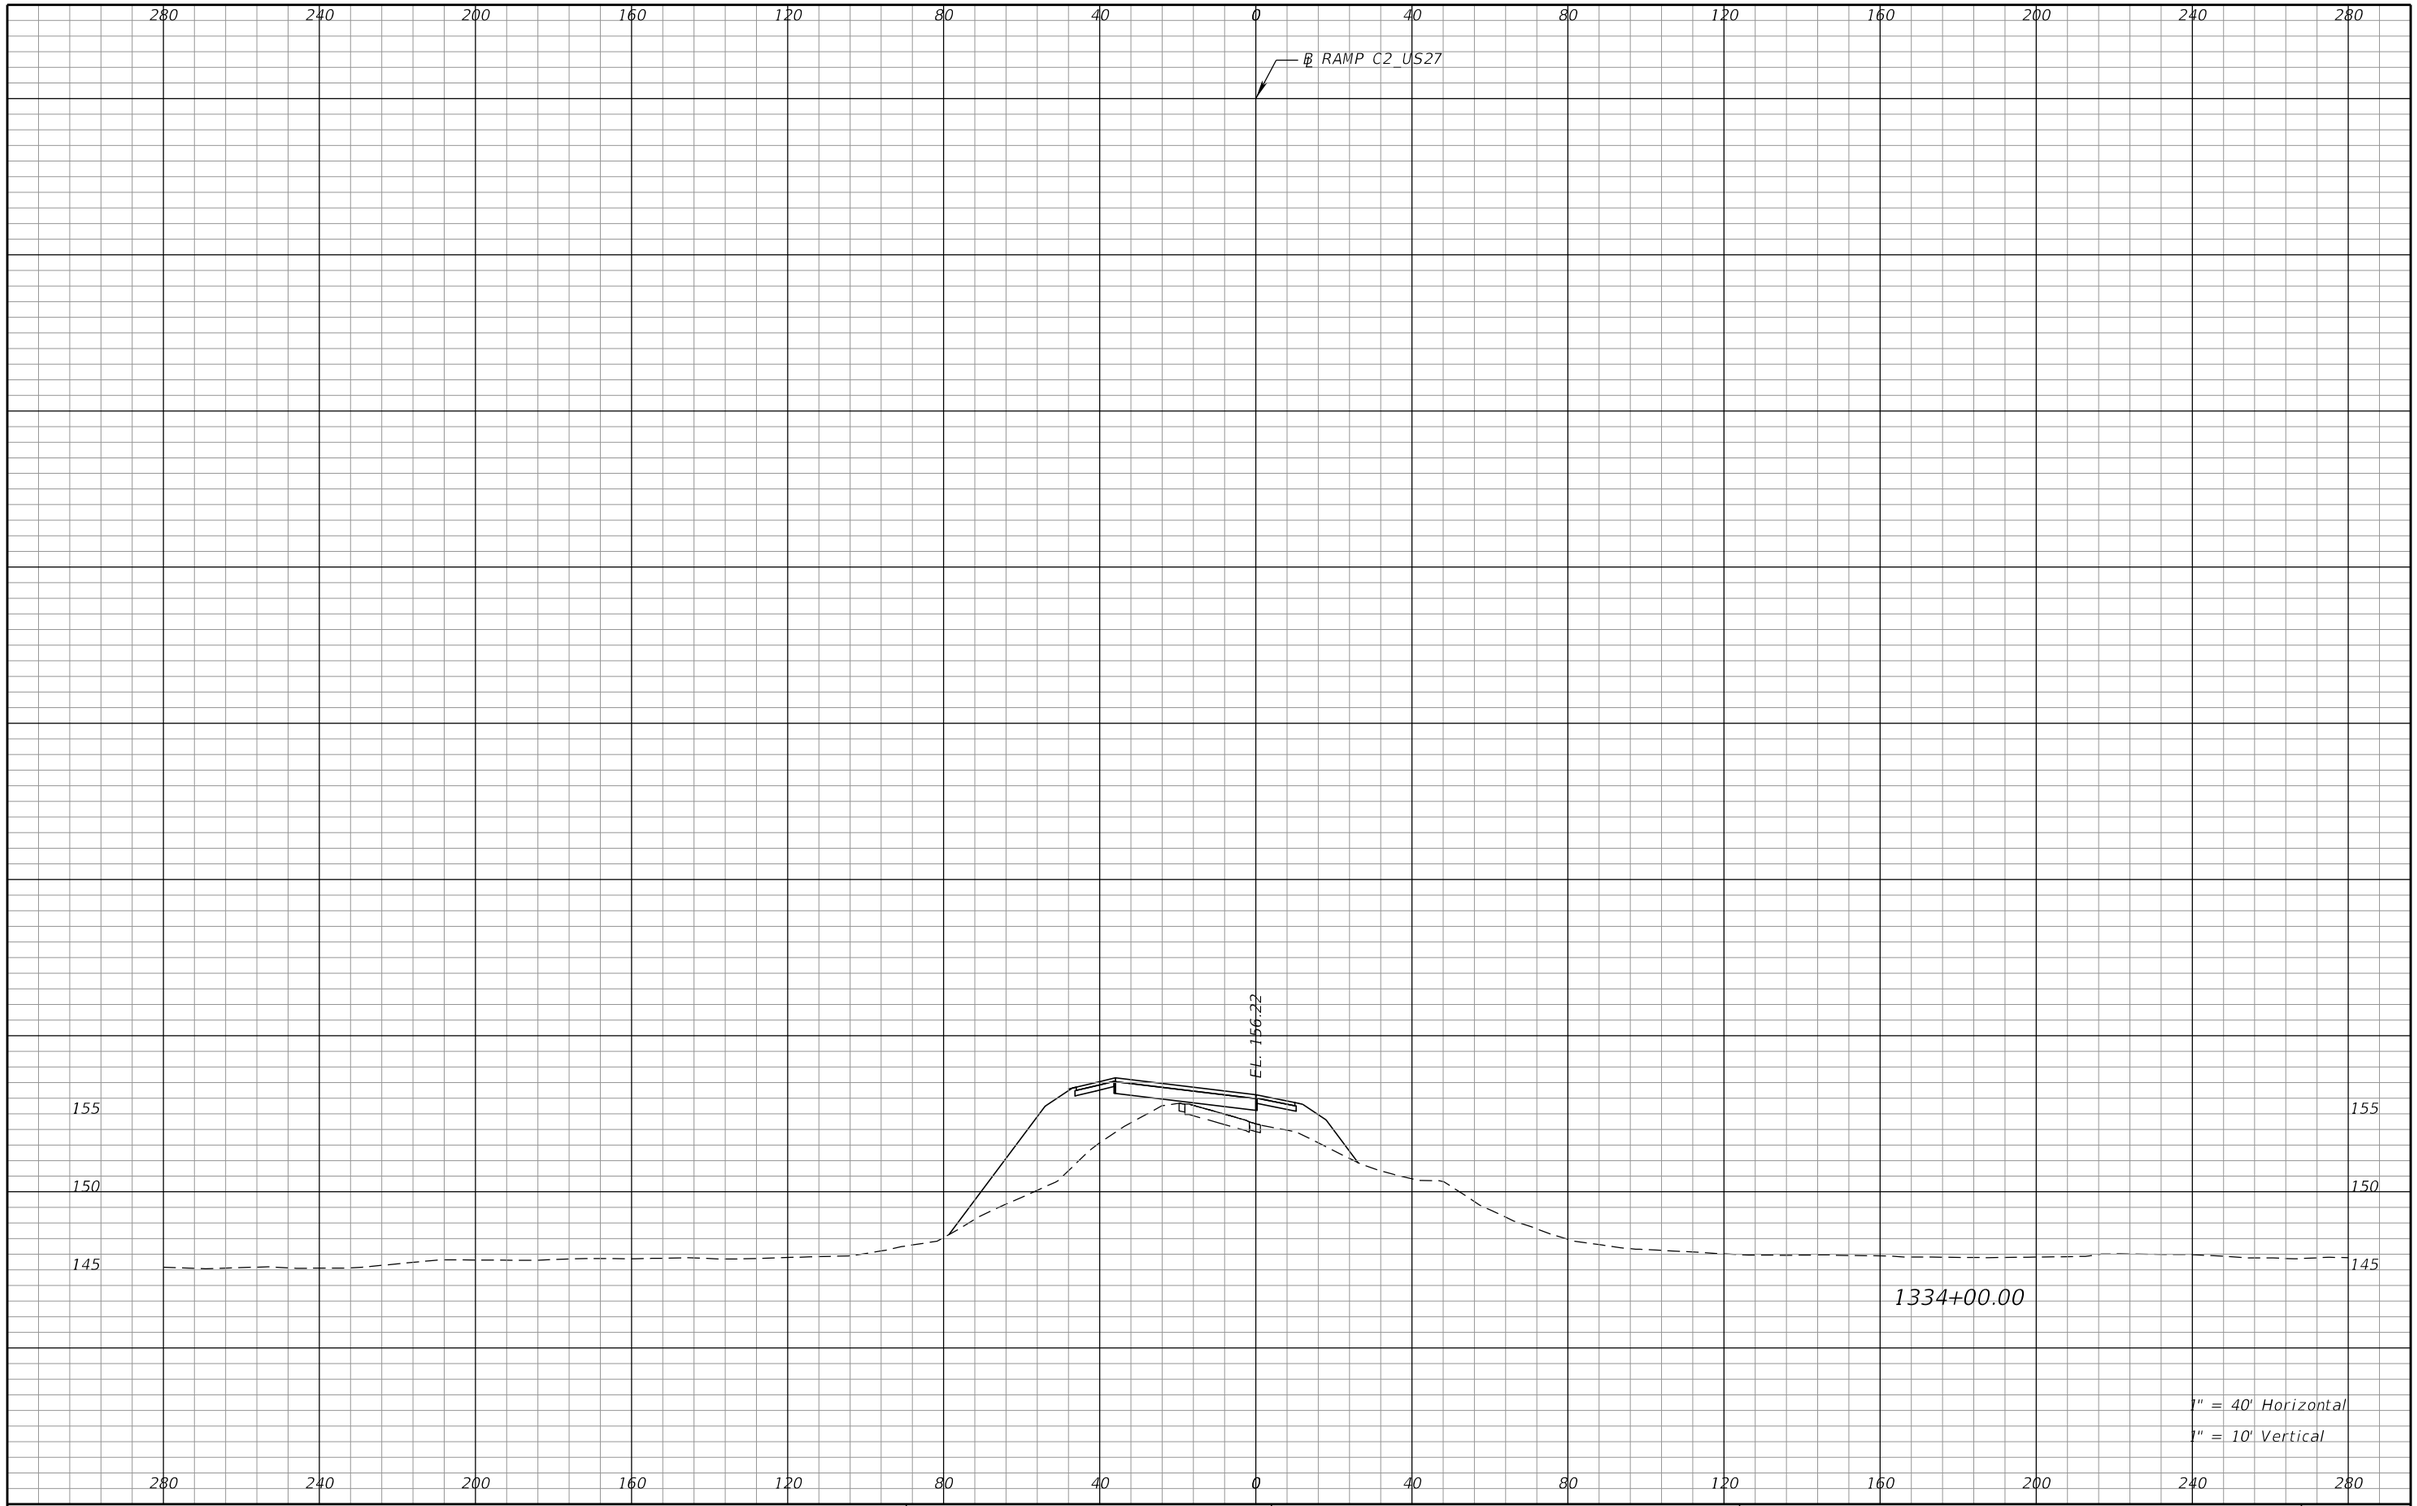

REVISIONS			
DATE	DESCRIPTION	DATE	DESCRIPTION

DEWBERRY ENGINEERS INC.
800 NORTH MAGNOLIA AVENUE, SUITE 1000
ORLANDO, FL 32803
CERTIFICATE OF AUTHORIZATION 8794

STATE OF FLORIDA
DEPARTMENT OF TRANSPORTATION


ROAD NO.	COUNTY	FINANCIAL PROJECT ID
SR 400	POLK	201210-3-52-1

RAMP C2
CROSS SECTIONS

SHEET NO. 530

PRELIMINARY: NOT FOR CONSTRUCTION

cfraser 3/10/2017 11:00:49 AM c:\pwworking\aecom_na\cfraser\dms28180\RDXSRD01_SEGA_RAMPC2.DGN

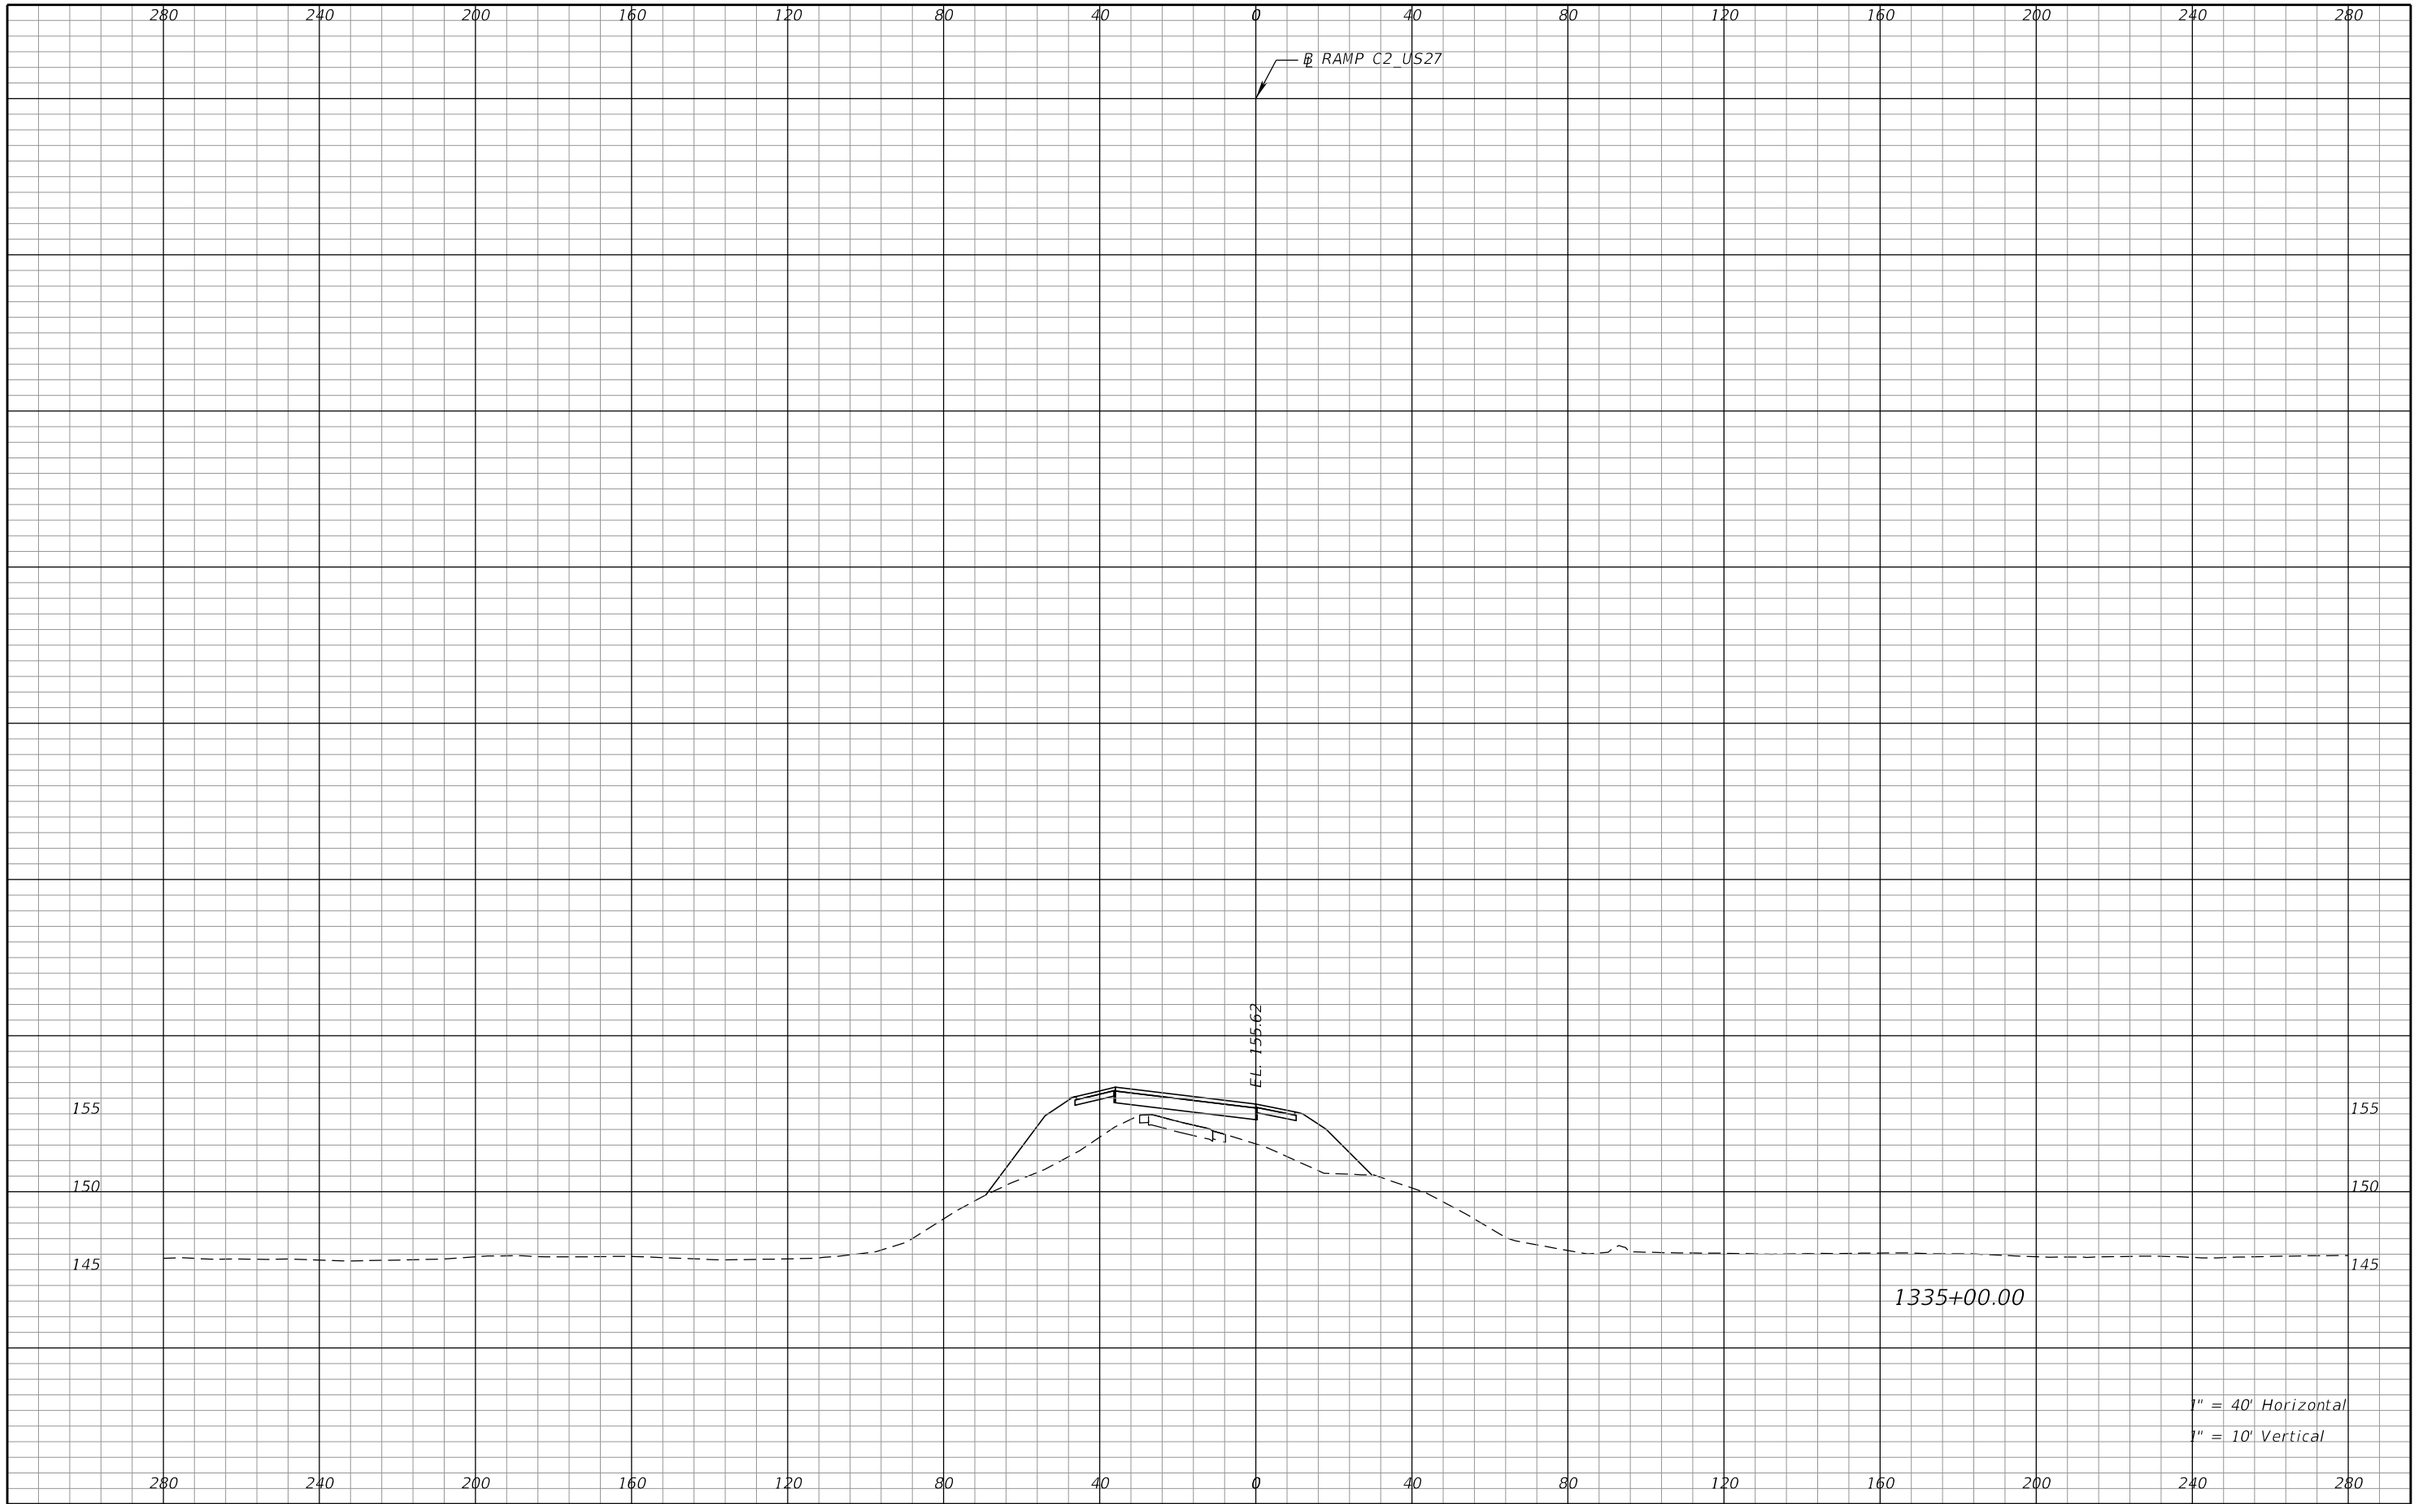

REVISIONS			
DATE	DESCRIPTION	DATE	DESCRIPTION

DEWBERRY ENGINEERS INC.
800 NORTH MAGNOLIA AVENUE, SUITE 1000
ORLANDO, FL 32803
CERTIFICATE OF AUTHORIZATION 8794

STATE OF FLORIDA
DEPARTMENT OF TRANSPORTATION


ROAD NO.	COUNTY	FINANCIAL PROJECT ID
SR 400	POLK	201210-3-52-1

RAMP C2
CROSS SECTIONS

SHEET NO. 531

PRELIMINARY: NOT FOR CONSTRUCTION

cfraser 3/10/2017 11:00:49 AM c:\pwworking\aecom_na\cfraser\dms28180\RDXSRD01_SEGA_RAMPC2.DGN

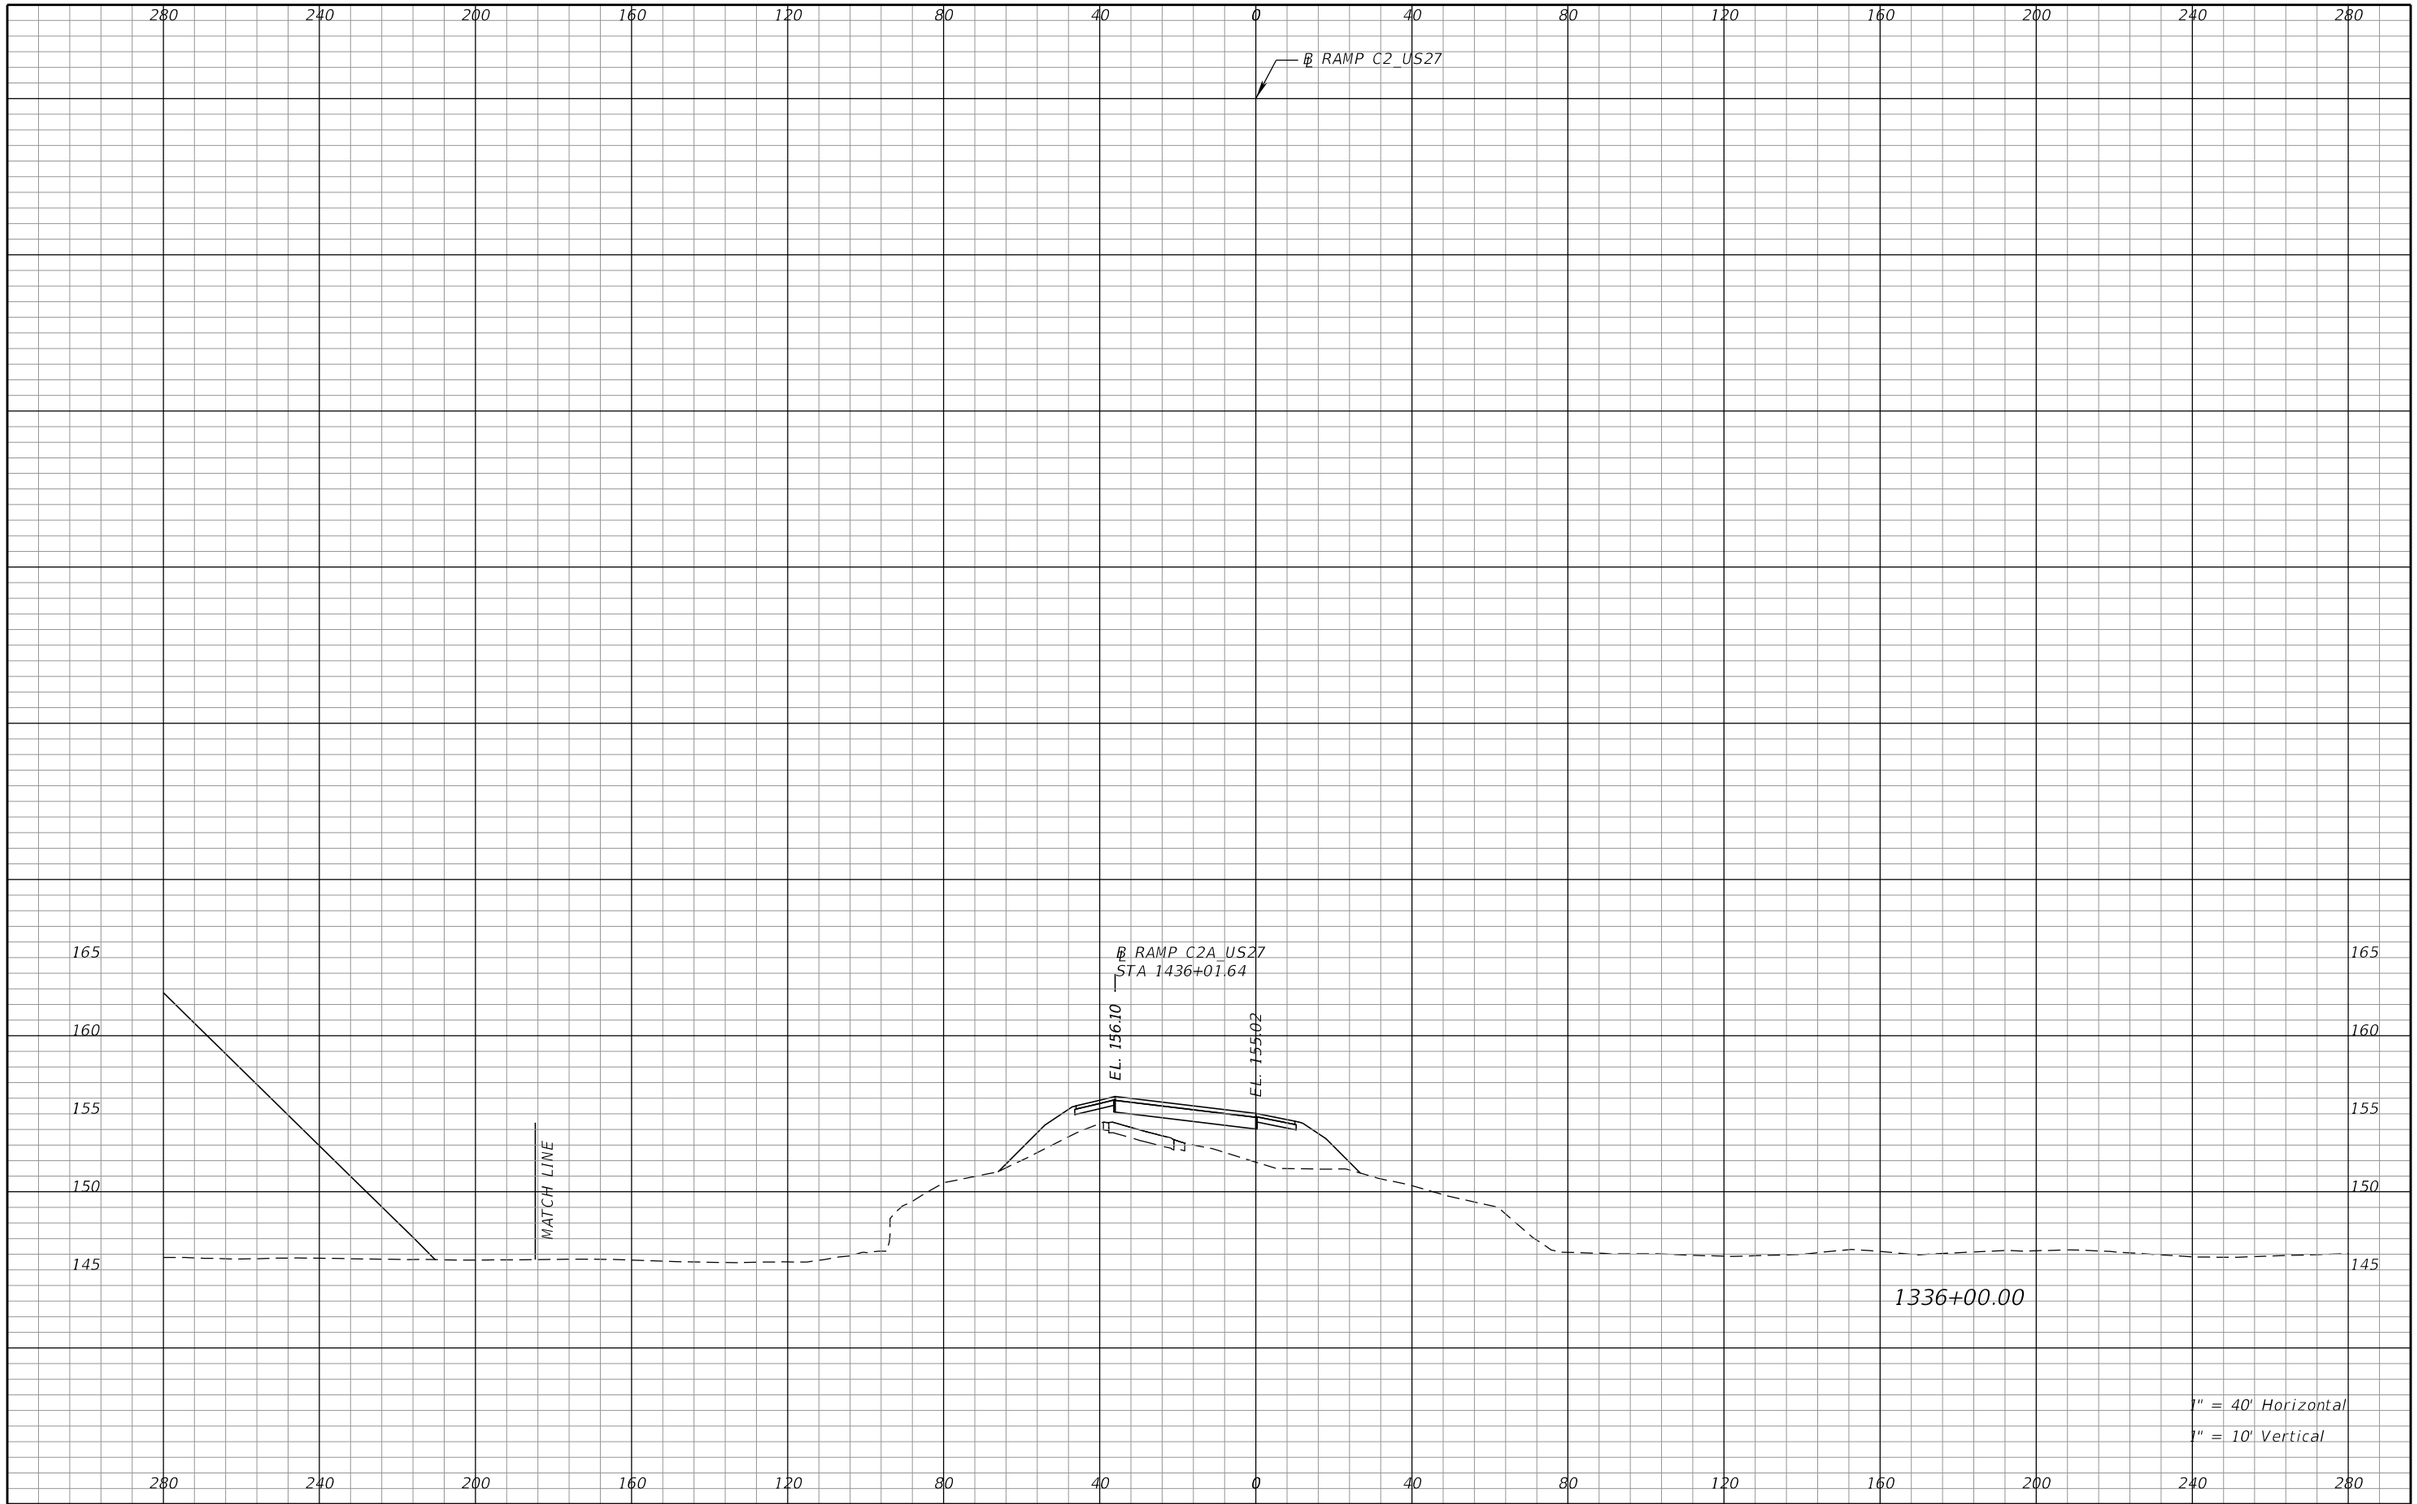

REVISIONS			
DATE	DESCRIPTION	DATE	DESCRIPTION

DEWBERRY ENGINEERS INC.
800 NORTH MAGNOLIA AVENUE, SUITE 1000
ORLANDO, FL 32803
CERTIFICATE OF AUTHORIZATION 8794

STATE OF FLORIDA
DEPARTMENT OF TRANSPORTATION


ROAD NO.	COUNTY	FINANCIAL PROJECT ID
SR 400	POLK	201210-3-52-1

RAMP C2
CROSS SECTIONS

SHEET NO. 532

PRELIMINARY: NOT FOR CONSTRUCTION

cfraser 3/10/2017 11:00:49 AM c:\pwworking\aecom_na\cfraser\dms28180\RDXSRD01_SEGA_RAMPC2.DGN

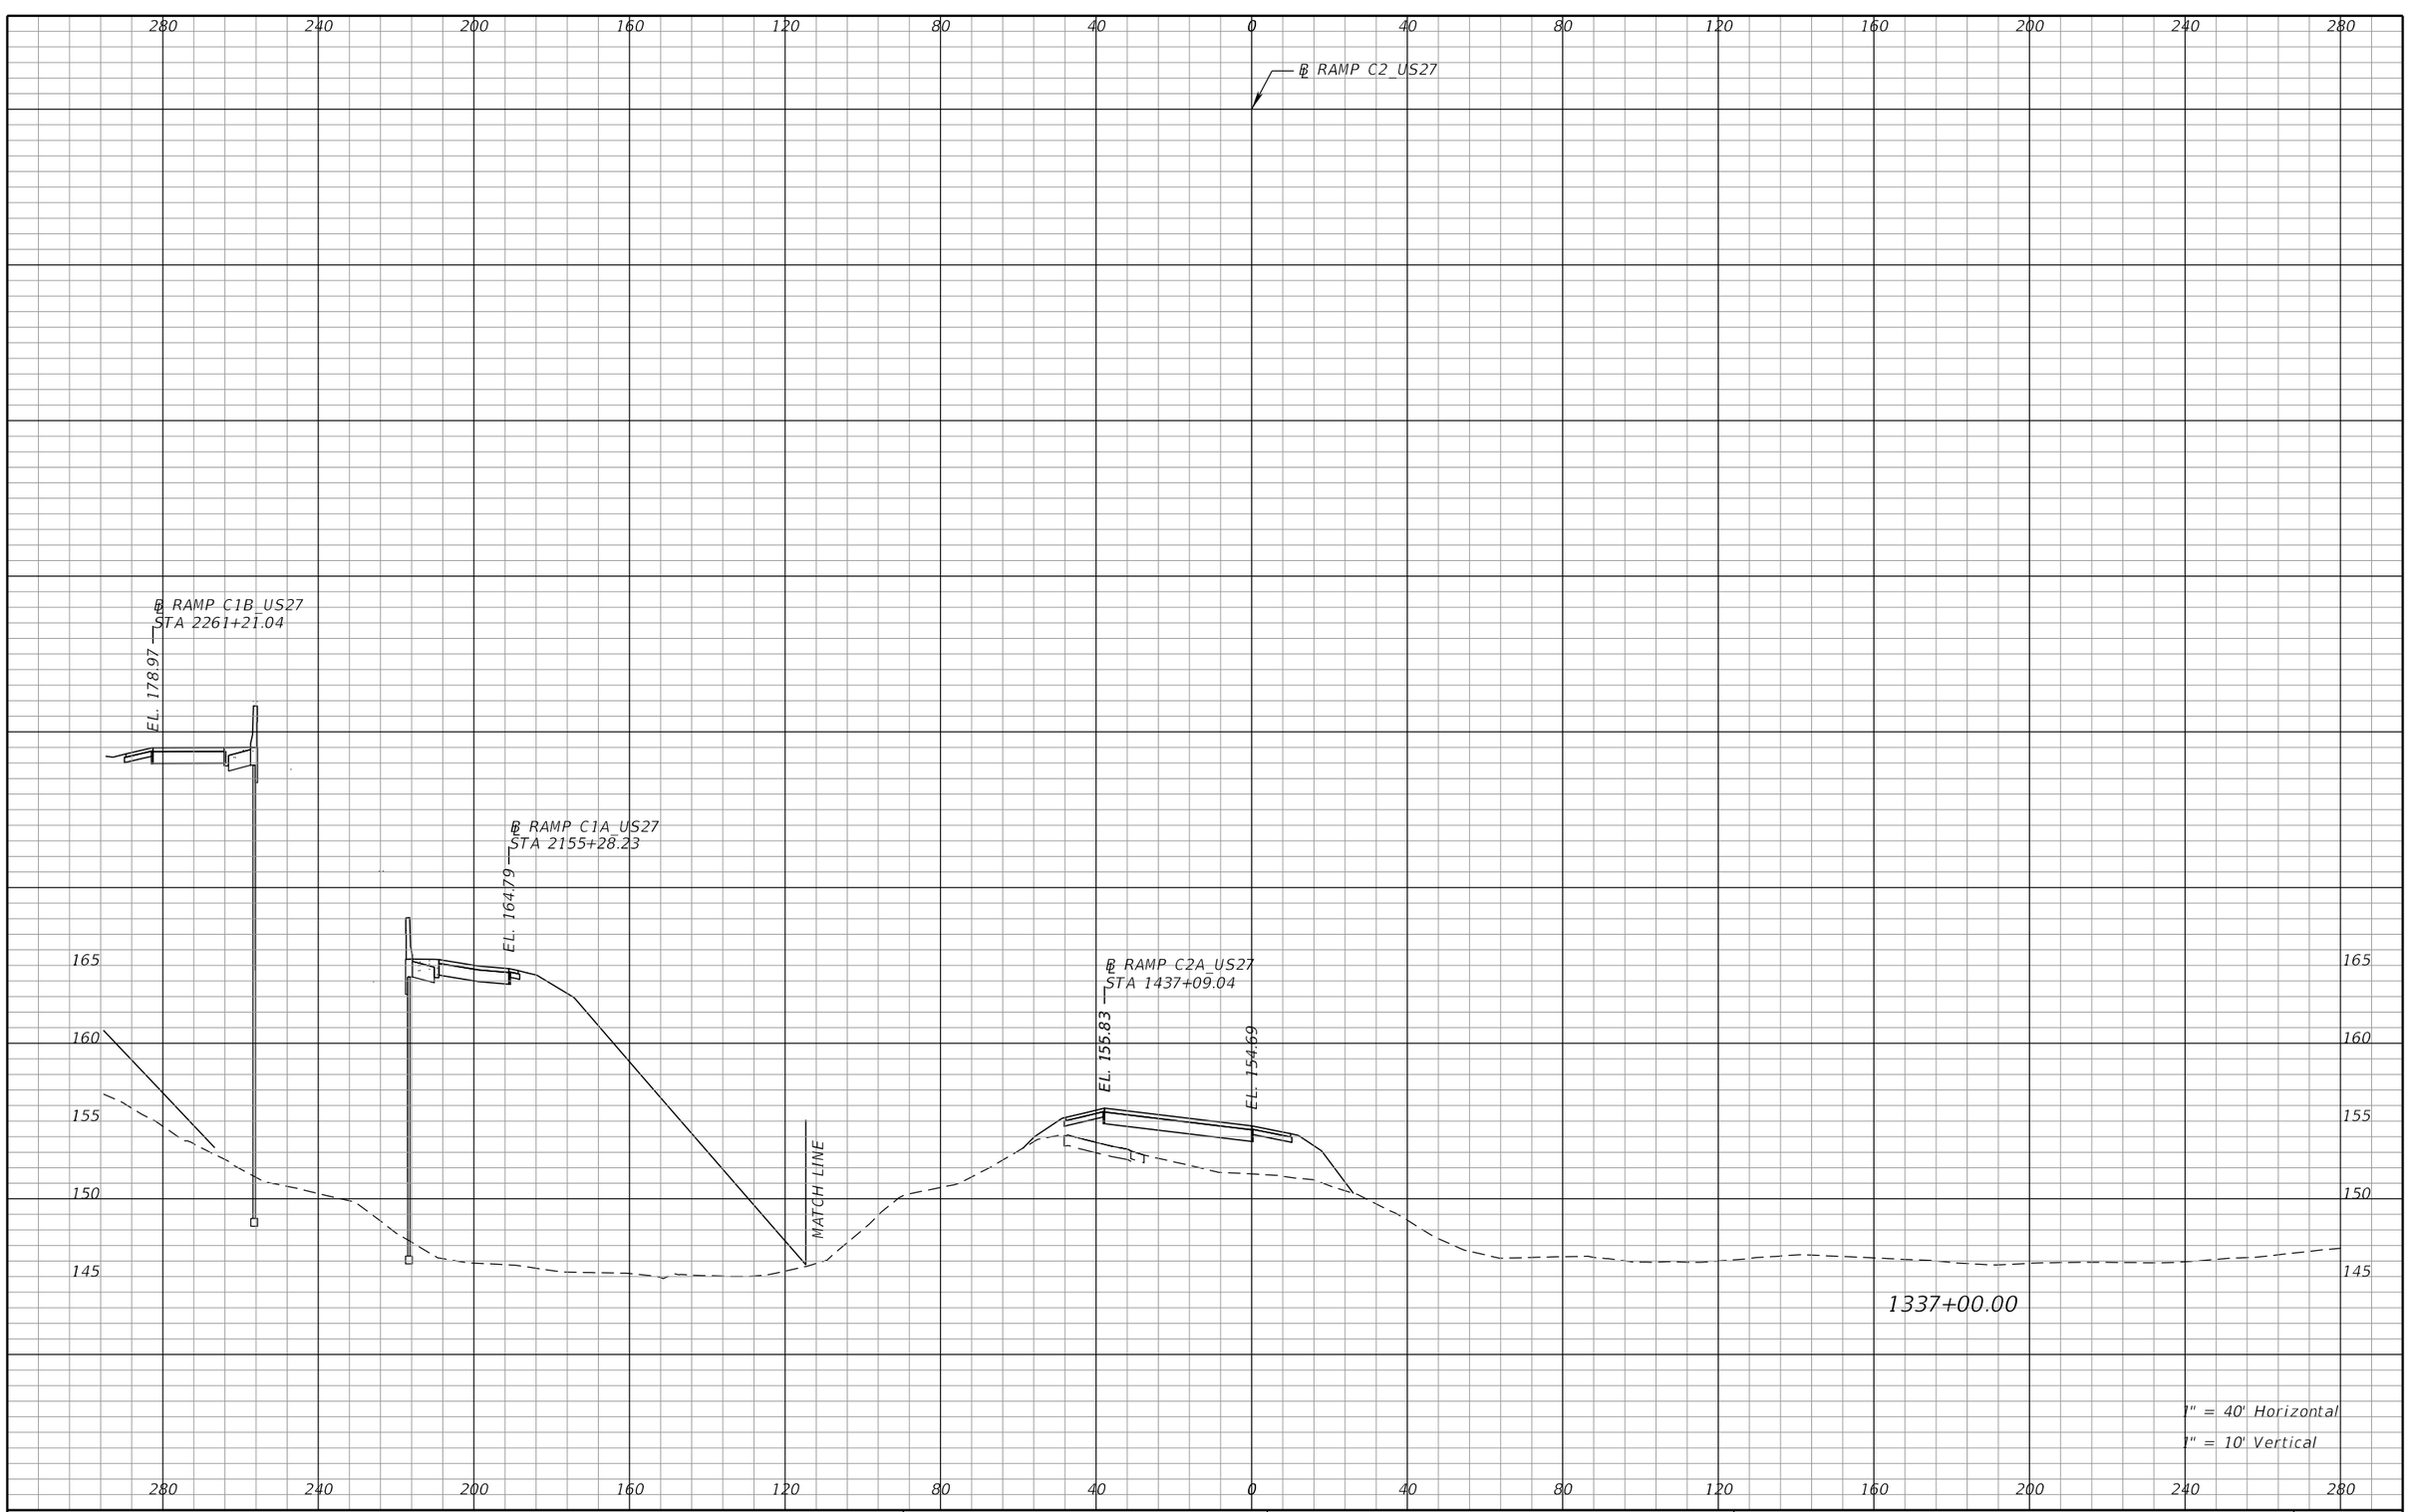

REVISIONS			
DATE	DESCRIPTION	DATE	DESCRIPTION

DEWBERRY ENGINEERS INC.
800 NORTH MAGNOLIA AVENUE, SUITE 1000
ORLANDO, FL 32803
CERTIFICATE OF AUTHORIZATION 8794

STATE OF FLORIDA
DEPARTMENT OF TRANSPORTATION


ROAD NO.	COUNTY	FINANCIAL PROJECT ID
SR 400	POLK	201210-3-52-1

RAMP C2
CROSS SECTIONS

SHEET NO. 533

PRELIMINARY: NOT FOR CONSTRUCTION

cfraser 3/10/2017 11:00:50 AM c:\pwworking\aecom_na\cfraser\dms28180\RDXSRD01_SEGA_RAMPC2.DGN

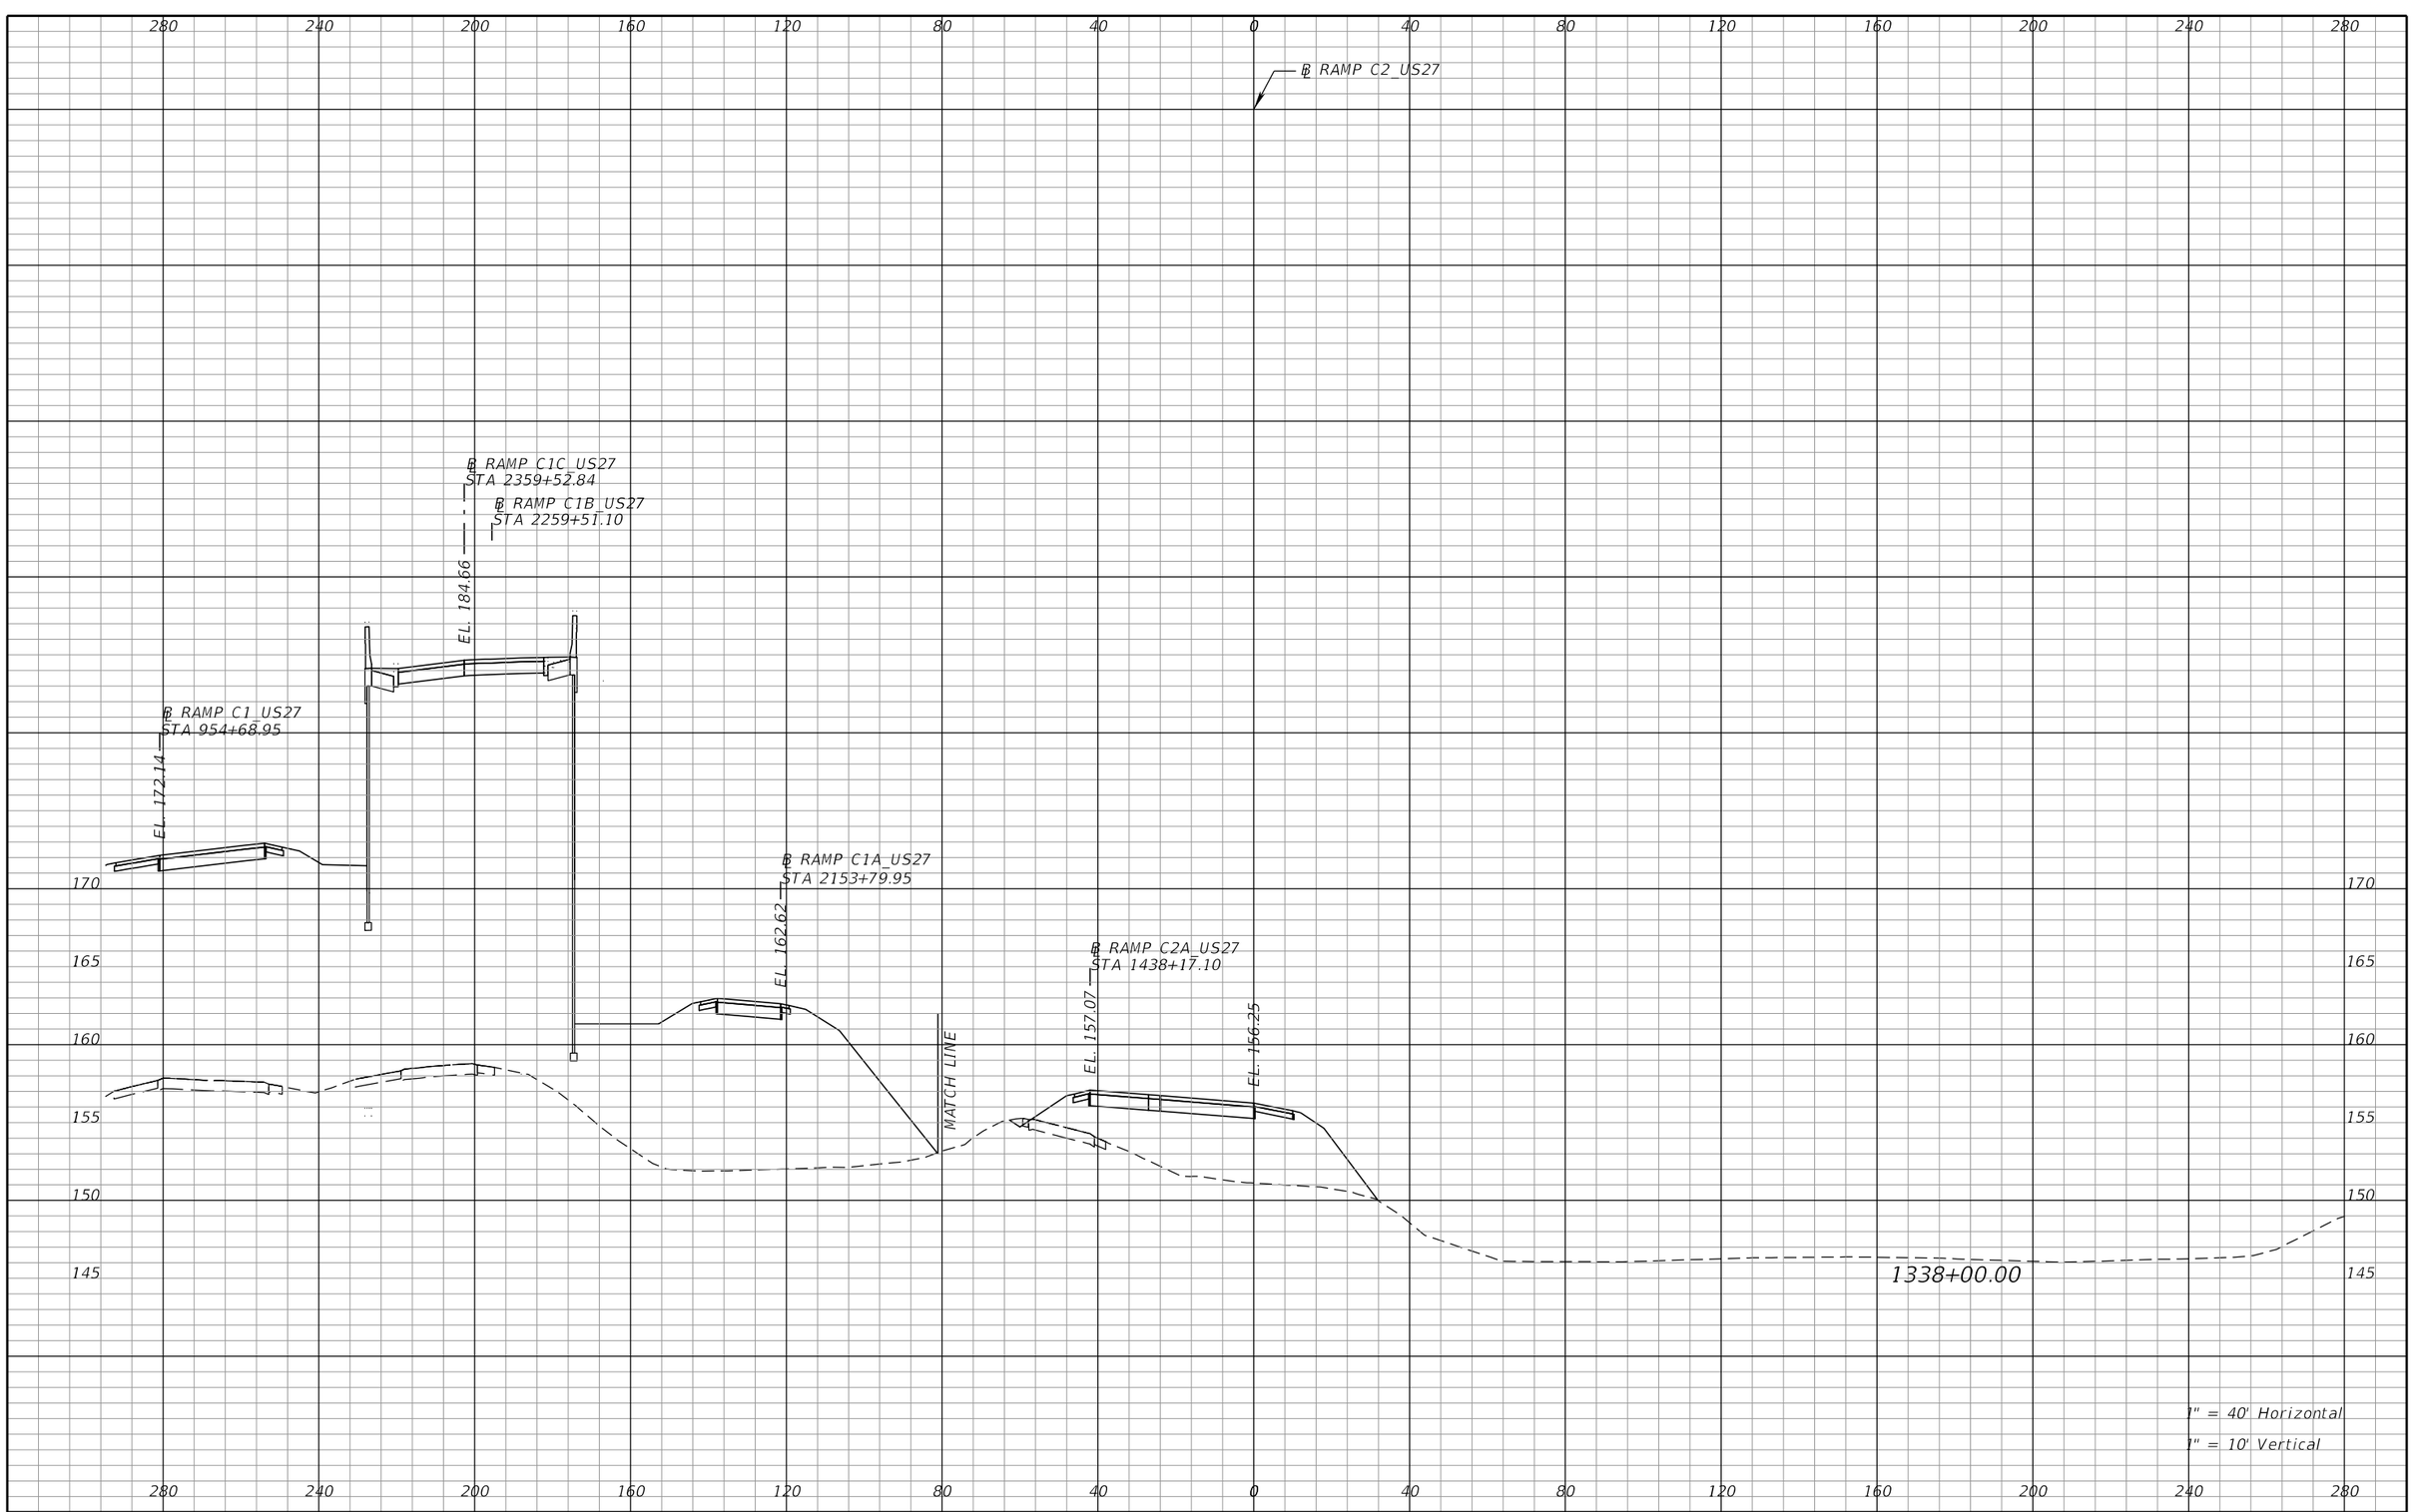

REVISIONS			
DATE	DESCRIPTION	DATE	DESCRIPTION

DEWBERRY ENGINEERS INC.
800 NORTH MAGNOLIA AVENUE, SUITE 1000
ORLANDO, FL 32803
CERTIFICATE OF AUTHORIZATION 8794

STATE OF FLORIDA
DEPARTMENT OF TRANSPORTATION


ROAD NO.	COUNTY	FINANCIAL PROJECT ID
SR 400	POLK	201210-3-52-1

RAMP C2
CROSS SECTIONS

SHEET NO. 534

PRELIMINARY: NOT FOR CONSTRUCTION

cfraser 3/10/2017 11:00:50 AM c:\pwworking\aecom_na\cfraser\dms28180\RDXSRD01_SEGA_RAMPC2.DGN

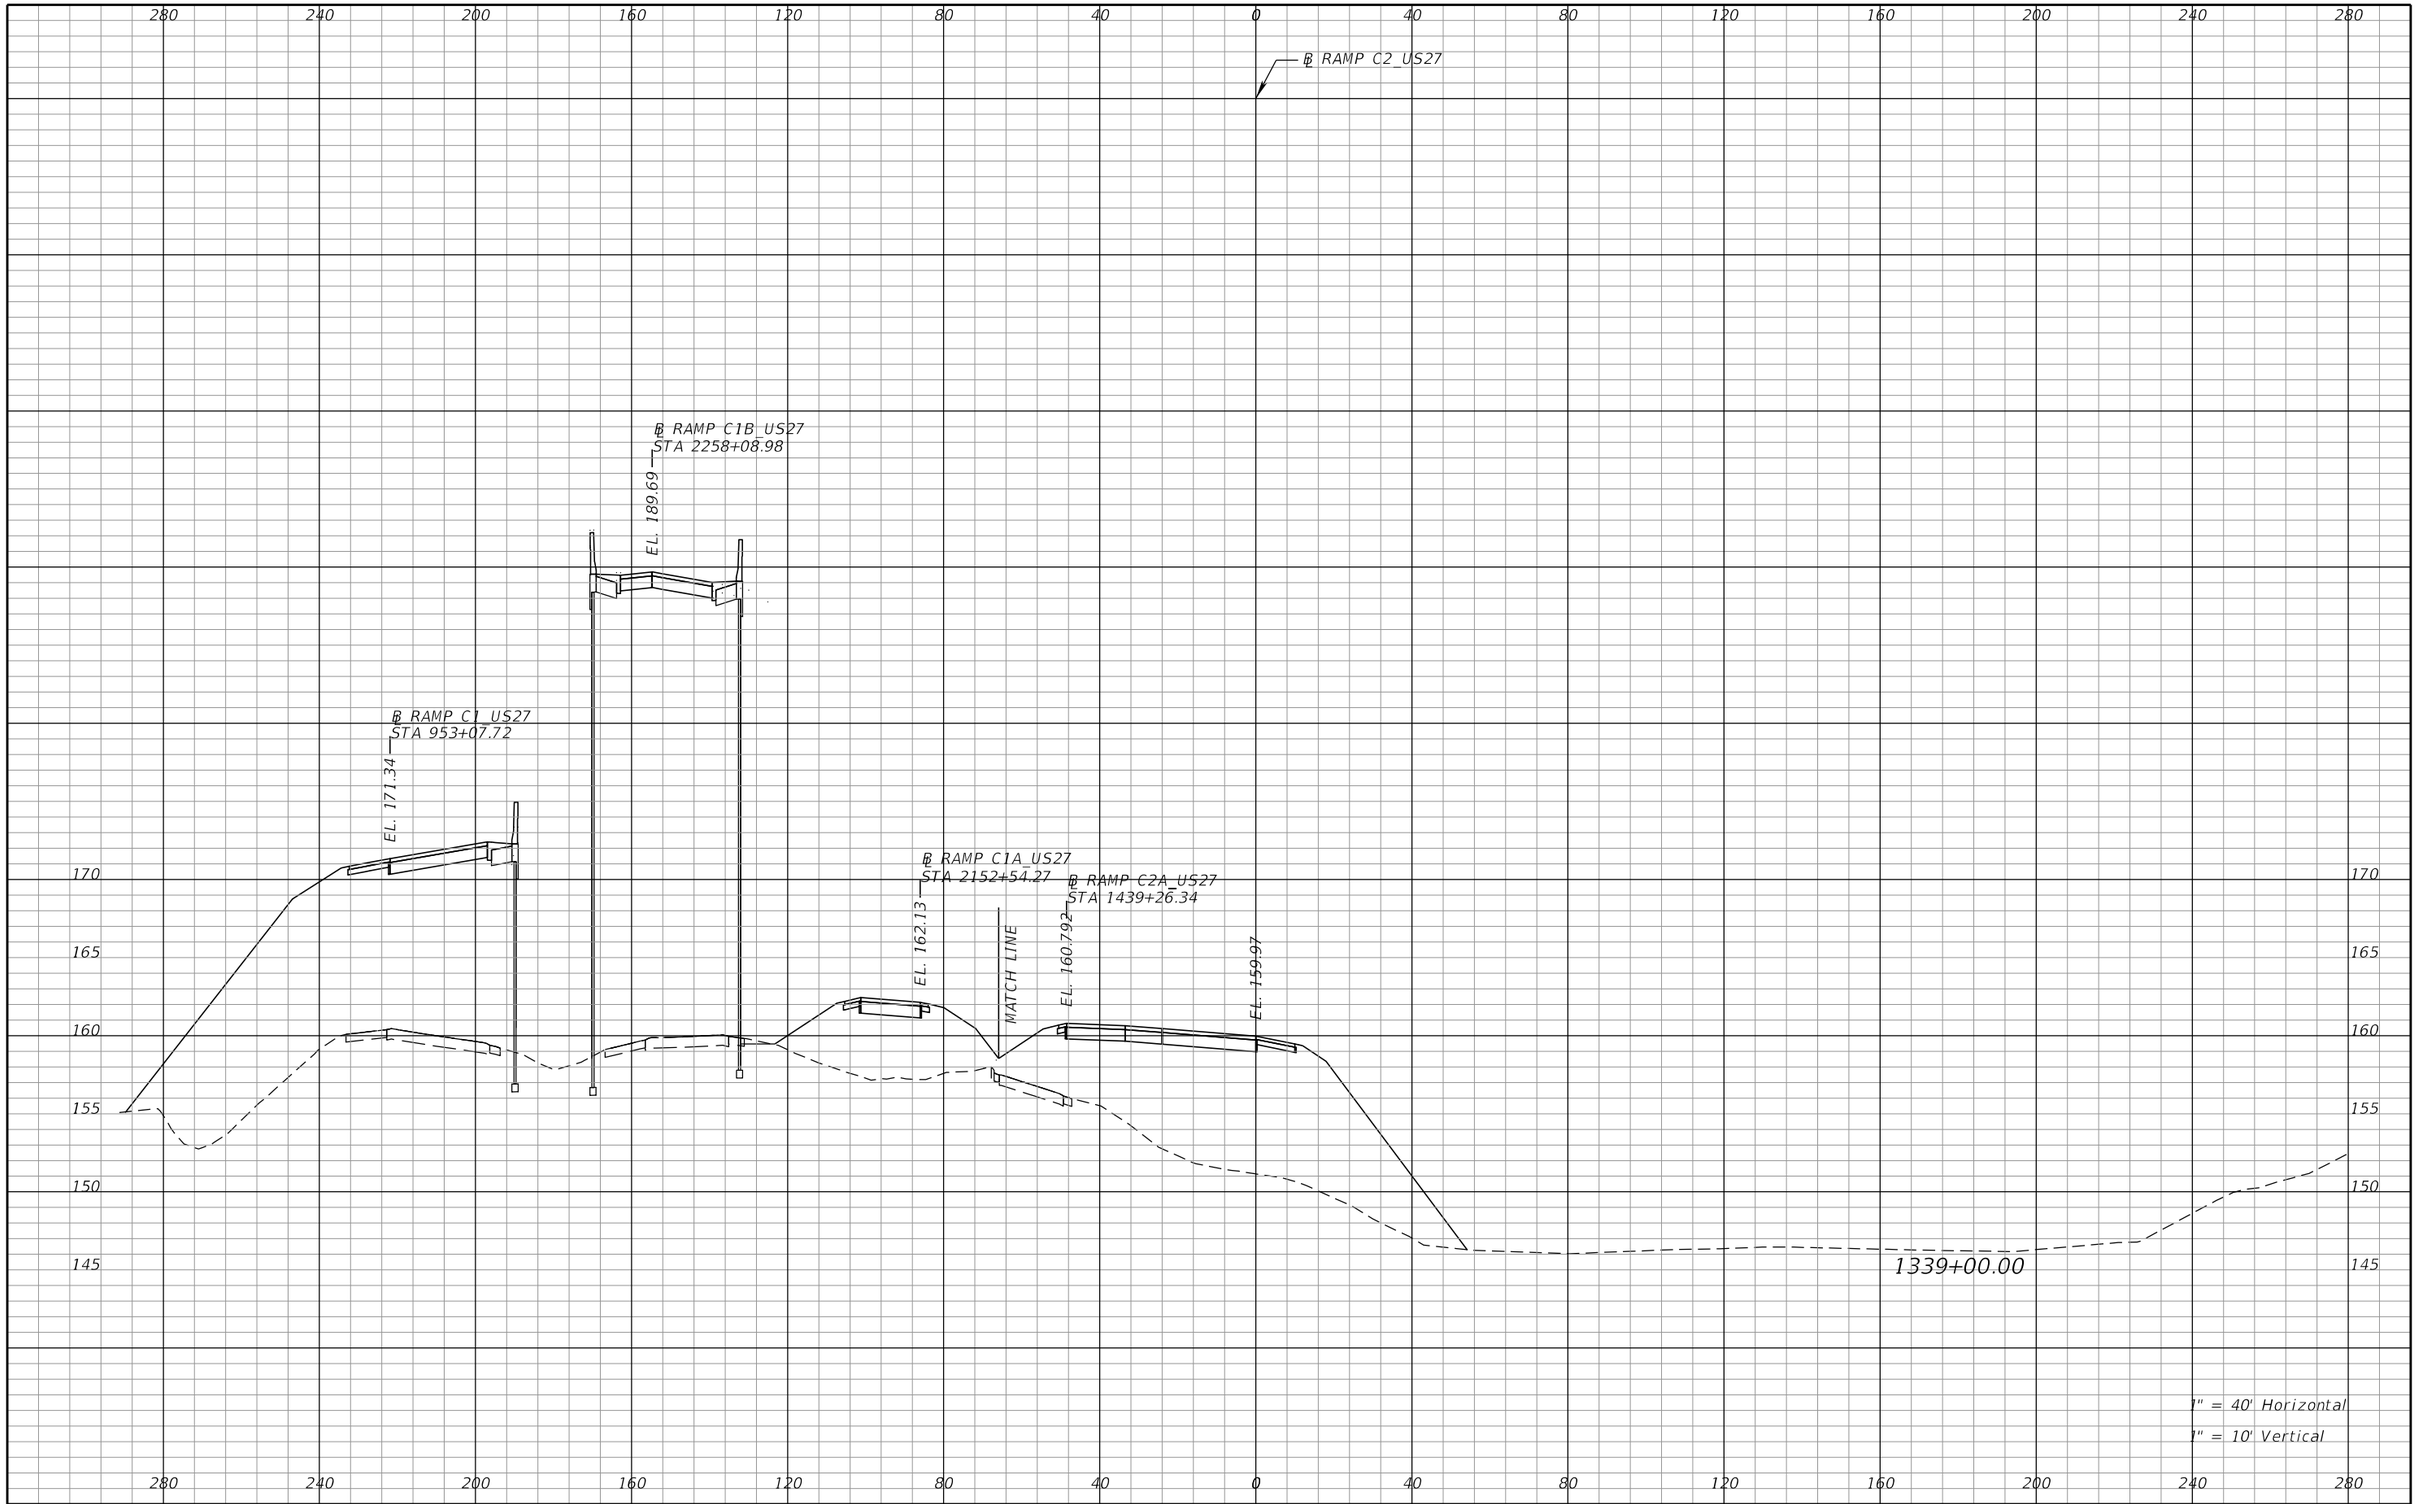

REVISIONS			
DATE	DESCRIPTION	DATE	DESCRIPTION

DEWBERRY ENGINEERS INC.
800 NORTH MAGNOLIA AVENUE, SUITE 1000
ORLANDO, FL 32803
CERTIFICATE OF AUTHORIZATION 8794

STATE OF FLORIDA
DEPARTMENT OF TRANSPORTATION


ROAD NO.	COUNTY	FINANCIAL PROJECT ID
SR 400	POLK	201210-3-52-1

RAMP C2
CROSS SECTIONS

SHEET NO. 535

PRELIMINARY: NOT FOR CONSTRUCTION

cfraser 3/10/2017 11:00:51 AM c:\pwworking\aecom_na\cfraser\dms28180\RDXSRD01_SEGA_RAMPC2.DGN

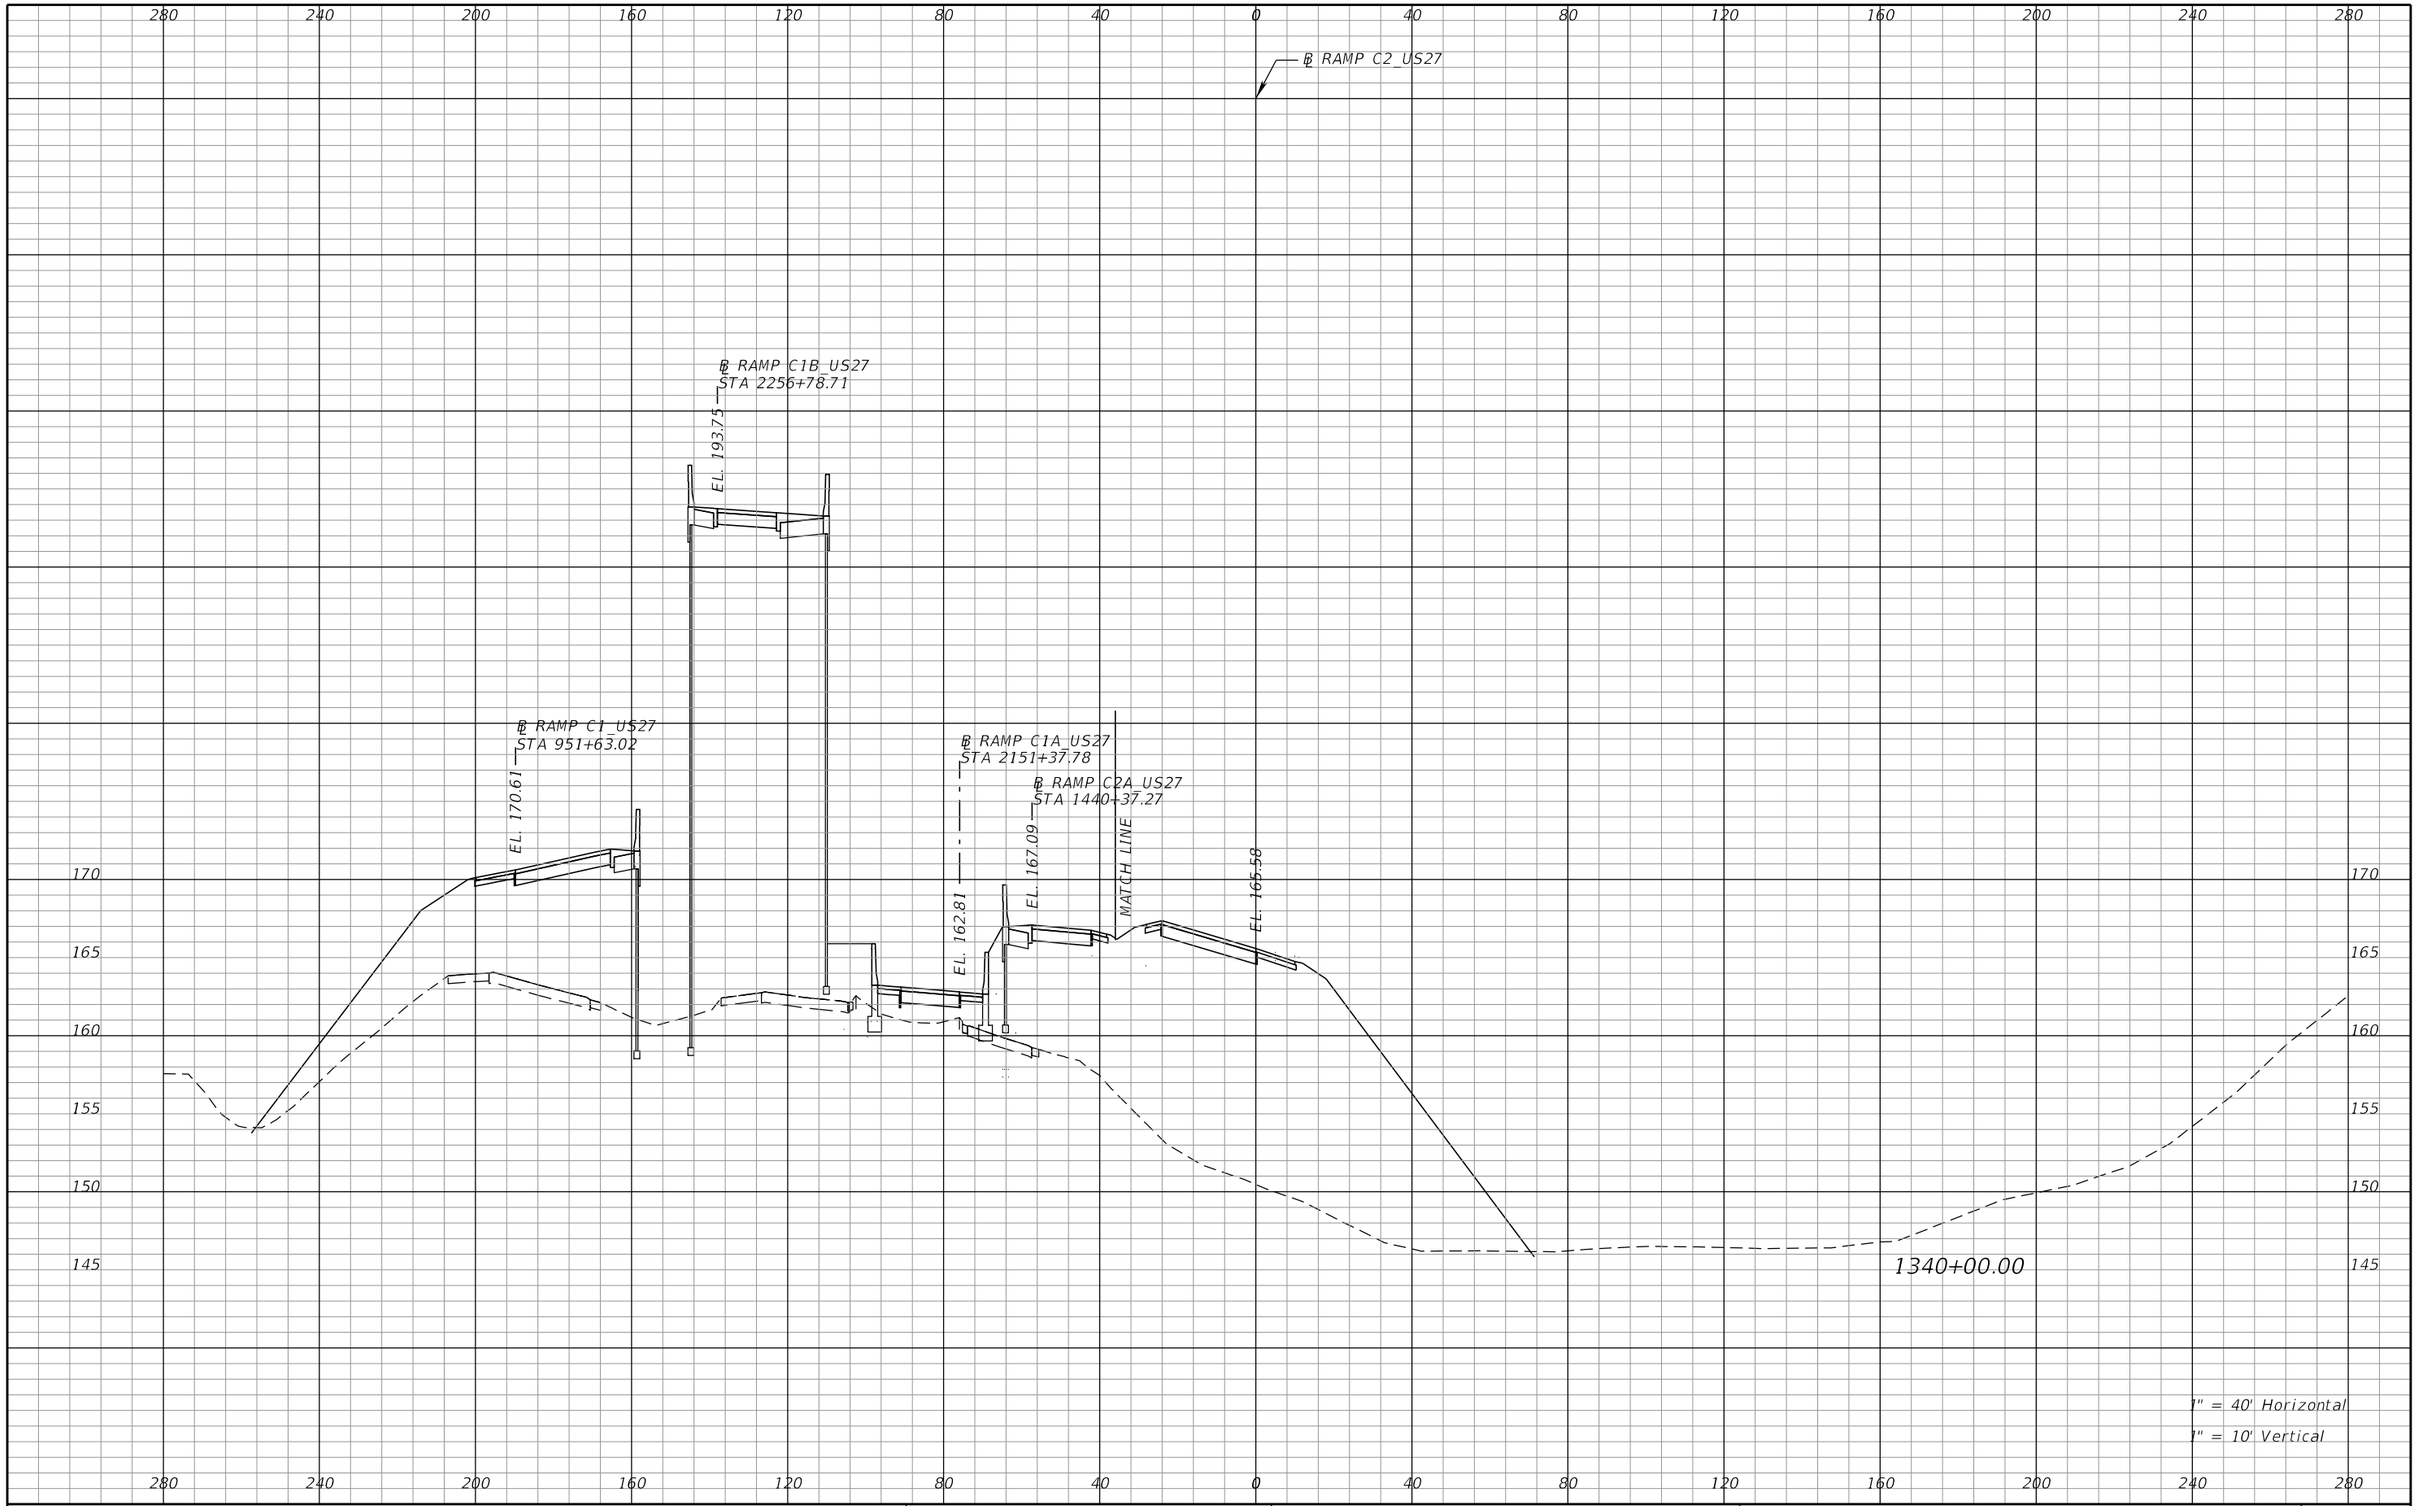

REVISIONS			
DATE	DESCRIPTION	DATE	DESCRIPTION

DEWBERRY ENGINEERS INC.
800 NORTH MAGNOLIA AVENUE, SUITE 1000
ORLANDO, FL 32803
CERTIFICATE OF AUTHORIZATION 8794

STATE OF FLORIDA
DEPARTMENT OF TRANSPORTATION


ROAD NO.	COUNTY	FINANCIAL PROJECT ID
SR 400	POLK	201210-3-52-1

RAMP C2
CROSS SECTIONS

SHEET NO. 536

PRELIMINARY: NOT FOR CONSTRUCTION

cfraser 3/10/2017 11:00:51 AM c:\pwworking\aecom_na\cfraser\dms28180\RDXSRD01_SEGA_RAMPC2.DGN

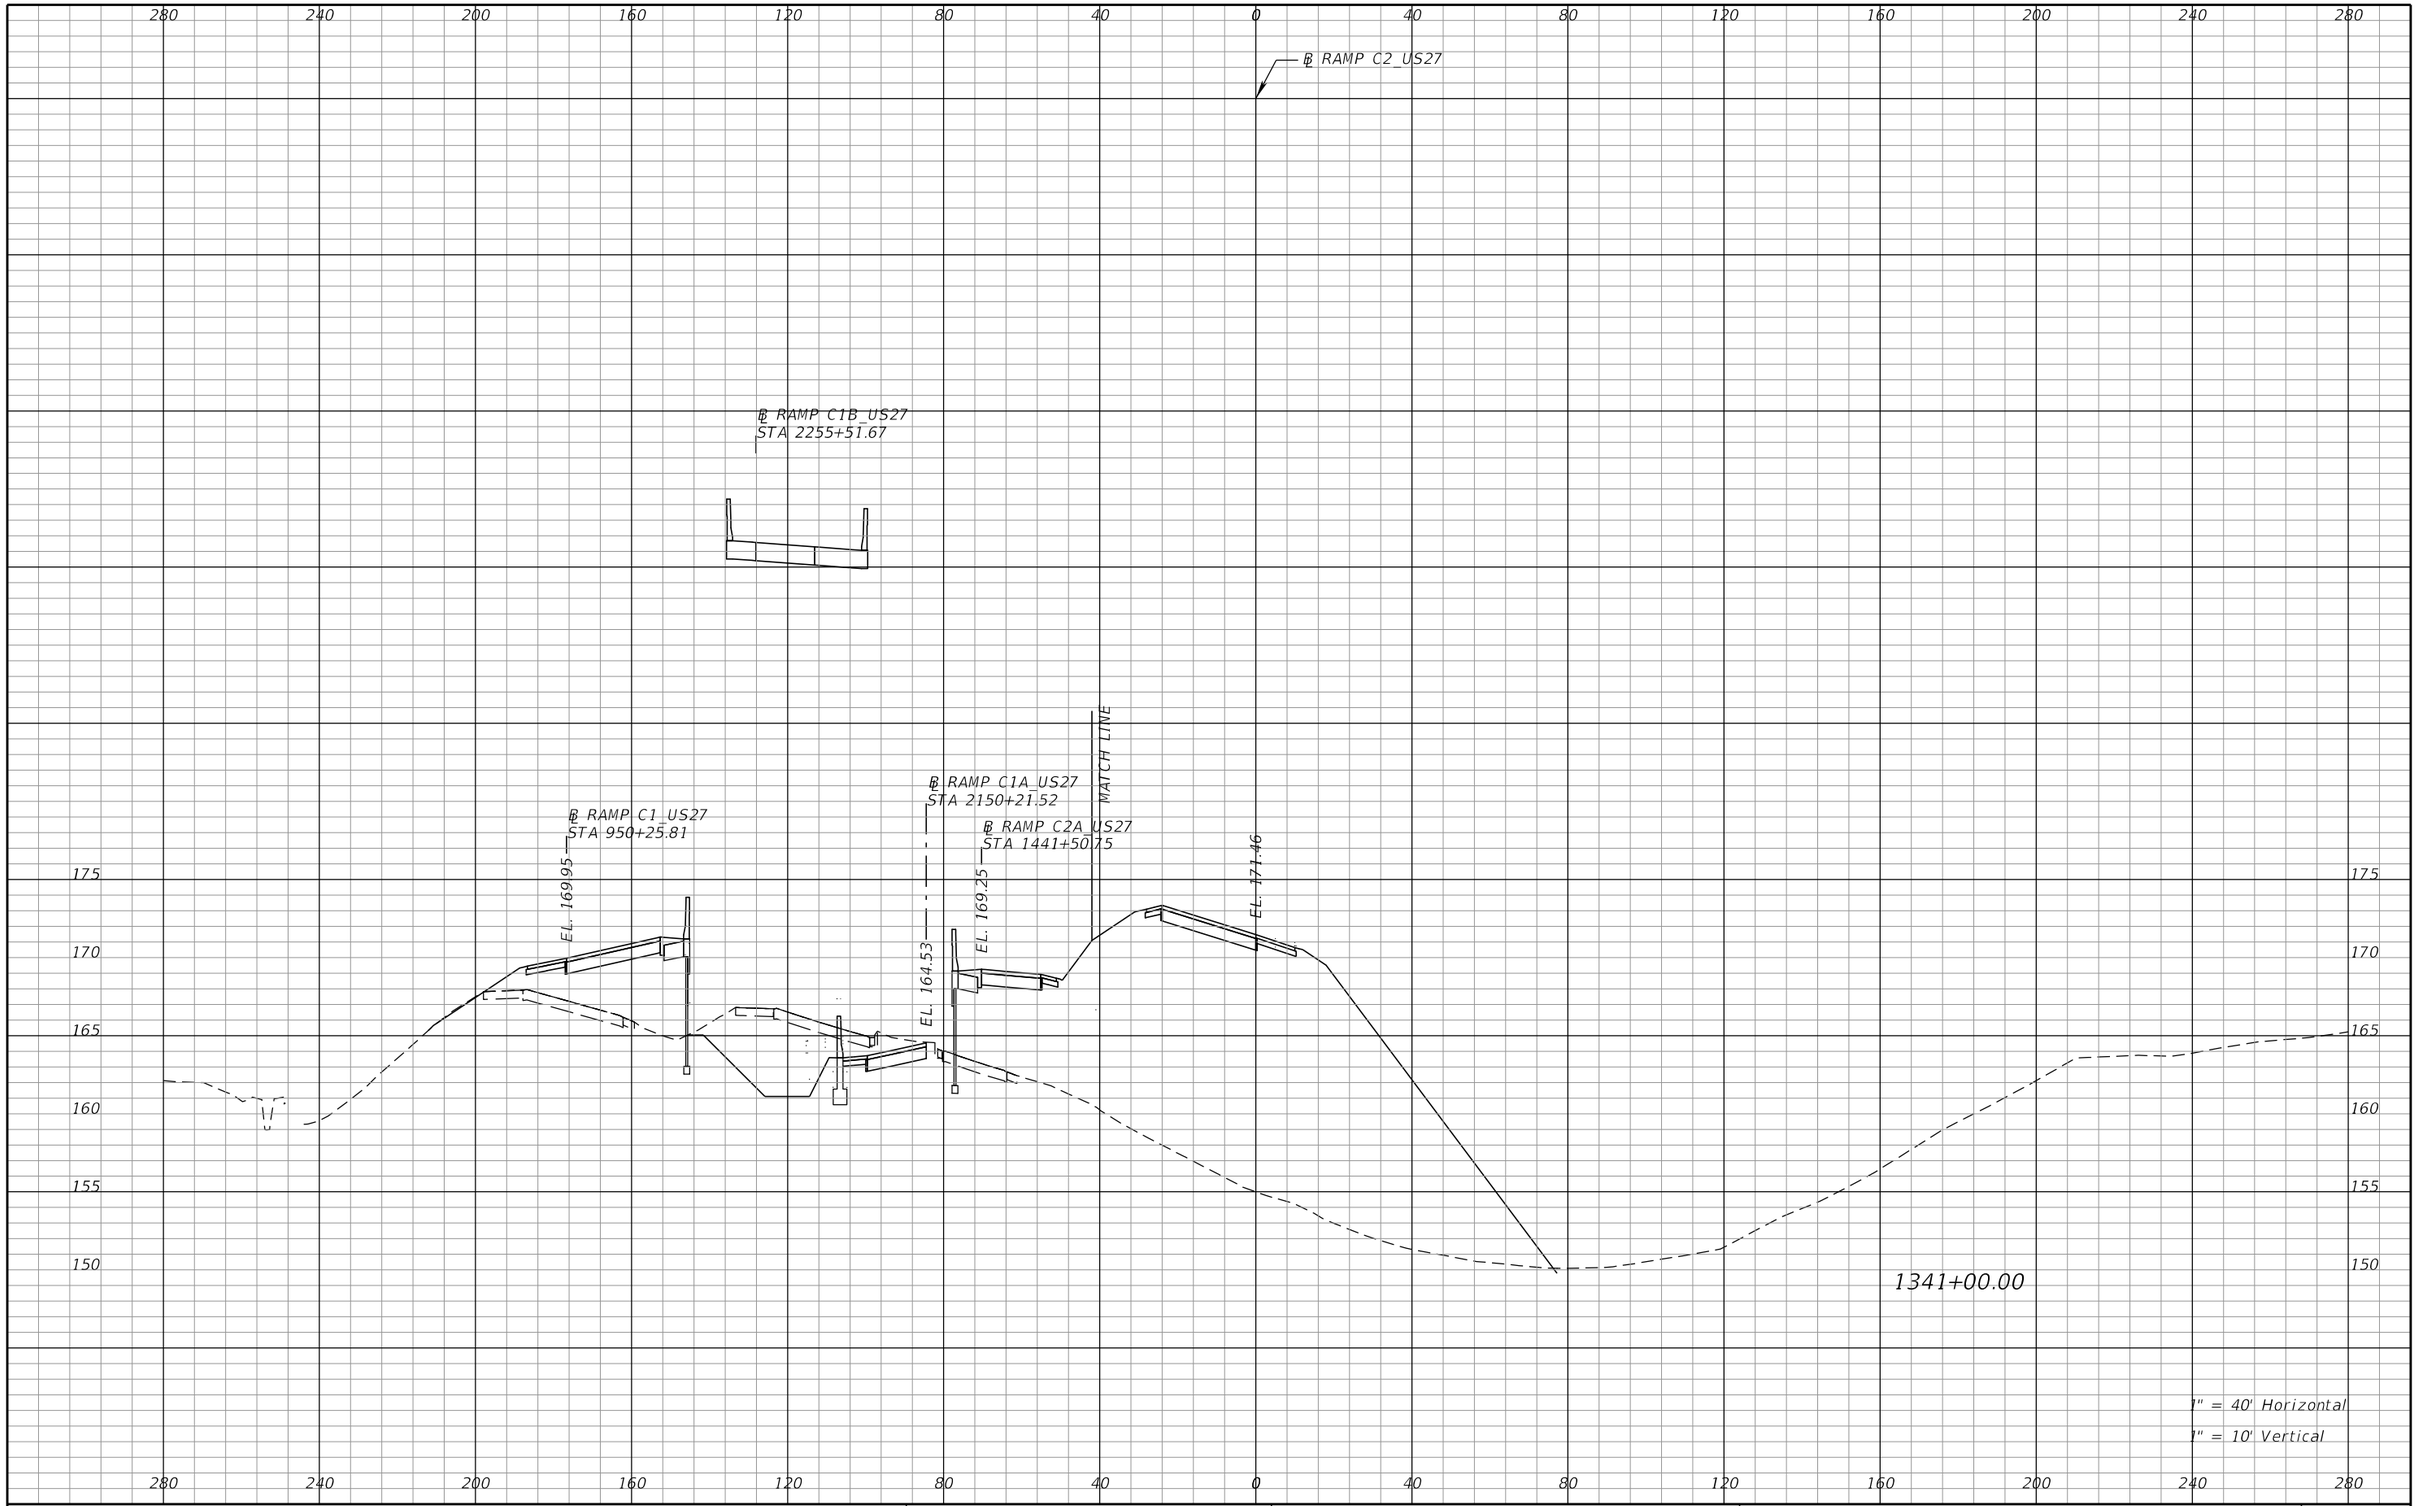

REVISIONS			
DATE	DESCRIPTION	DATE	DESCRIPTION

DEWBERRY ENGINEERS INC.
800 NORTH MAGNOLIA AVENUE, SUITE 1000
ORLANDO, FL 32803
CERTIFICATE OF AUTHORIZATION 8794

STATE OF FLORIDA
DEPARTMENT OF TRANSPORTATION

ROAD NO.	COUNTY	FINANCIAL PROJECT ID
SR 400	POLK	201210-3-52-1

RAMP C2
CROSS SECTIONS

SHEET NO. 537

PRELIMINARY: NOT FOR CONSTRUCTION

cfraser 3/10/2017 11:00:53 AM c:\pwworking\aecom_na\cfraser\dms28180\RDXSRD01_SEGA_RAMPC2.DGN

280 240 200 160 120 80 40 0 40 80 120 160 200 240 280

℄ RAMP C2_US27

℄ RAMP C1B_US27
STA 2254+21.28

MATCH LINE

℄ RAMP C1A_US27
STA 2148+94.40

℄ RAMP C1_US27
STA 948+85.15

℄ RAMP C1A_US27
STA 2147+48.12

℄ RAMP C2A_US27
STA 1442+71.73

EL. 170.25

EL. 167.49

EL. 169.90

EL. 177.34

185 180 175 170 165 160

1342+00.00

1" = 40' Horizontal
1" = 10' Vertical

280 240 200 160 120 80 40 0 40 80 120 160 200 240 280

REVISIONS			
DATE	DESCRIPTION	DATE	DESCRIPTION

DEWBERRY ENGINEERS INC.
800 NORTH MAGNOLIA AVENUE, SUITE 1000
ORLANDO, FL 32803
CERTIFICATE OF AUTHORIZATION 8794

STATE OF FLORIDA
DEPARTMENT OF TRANSPORTATION


ROAD NO.	COUNTY	FINANCIAL PROJECT ID
SR 400	POLK	201210-3-52-1

RAMP C2
CROSS SECTIONS

SHEET NO. 538

PRELIMINARY: NOT FOR CONSTRUCTION

cfraser 3/10/2017 11:01:14 AM c:\pwworking\aecom_na\cfraser\dms28180\RDXSRD01_SEGA_RAMPC2.DGN

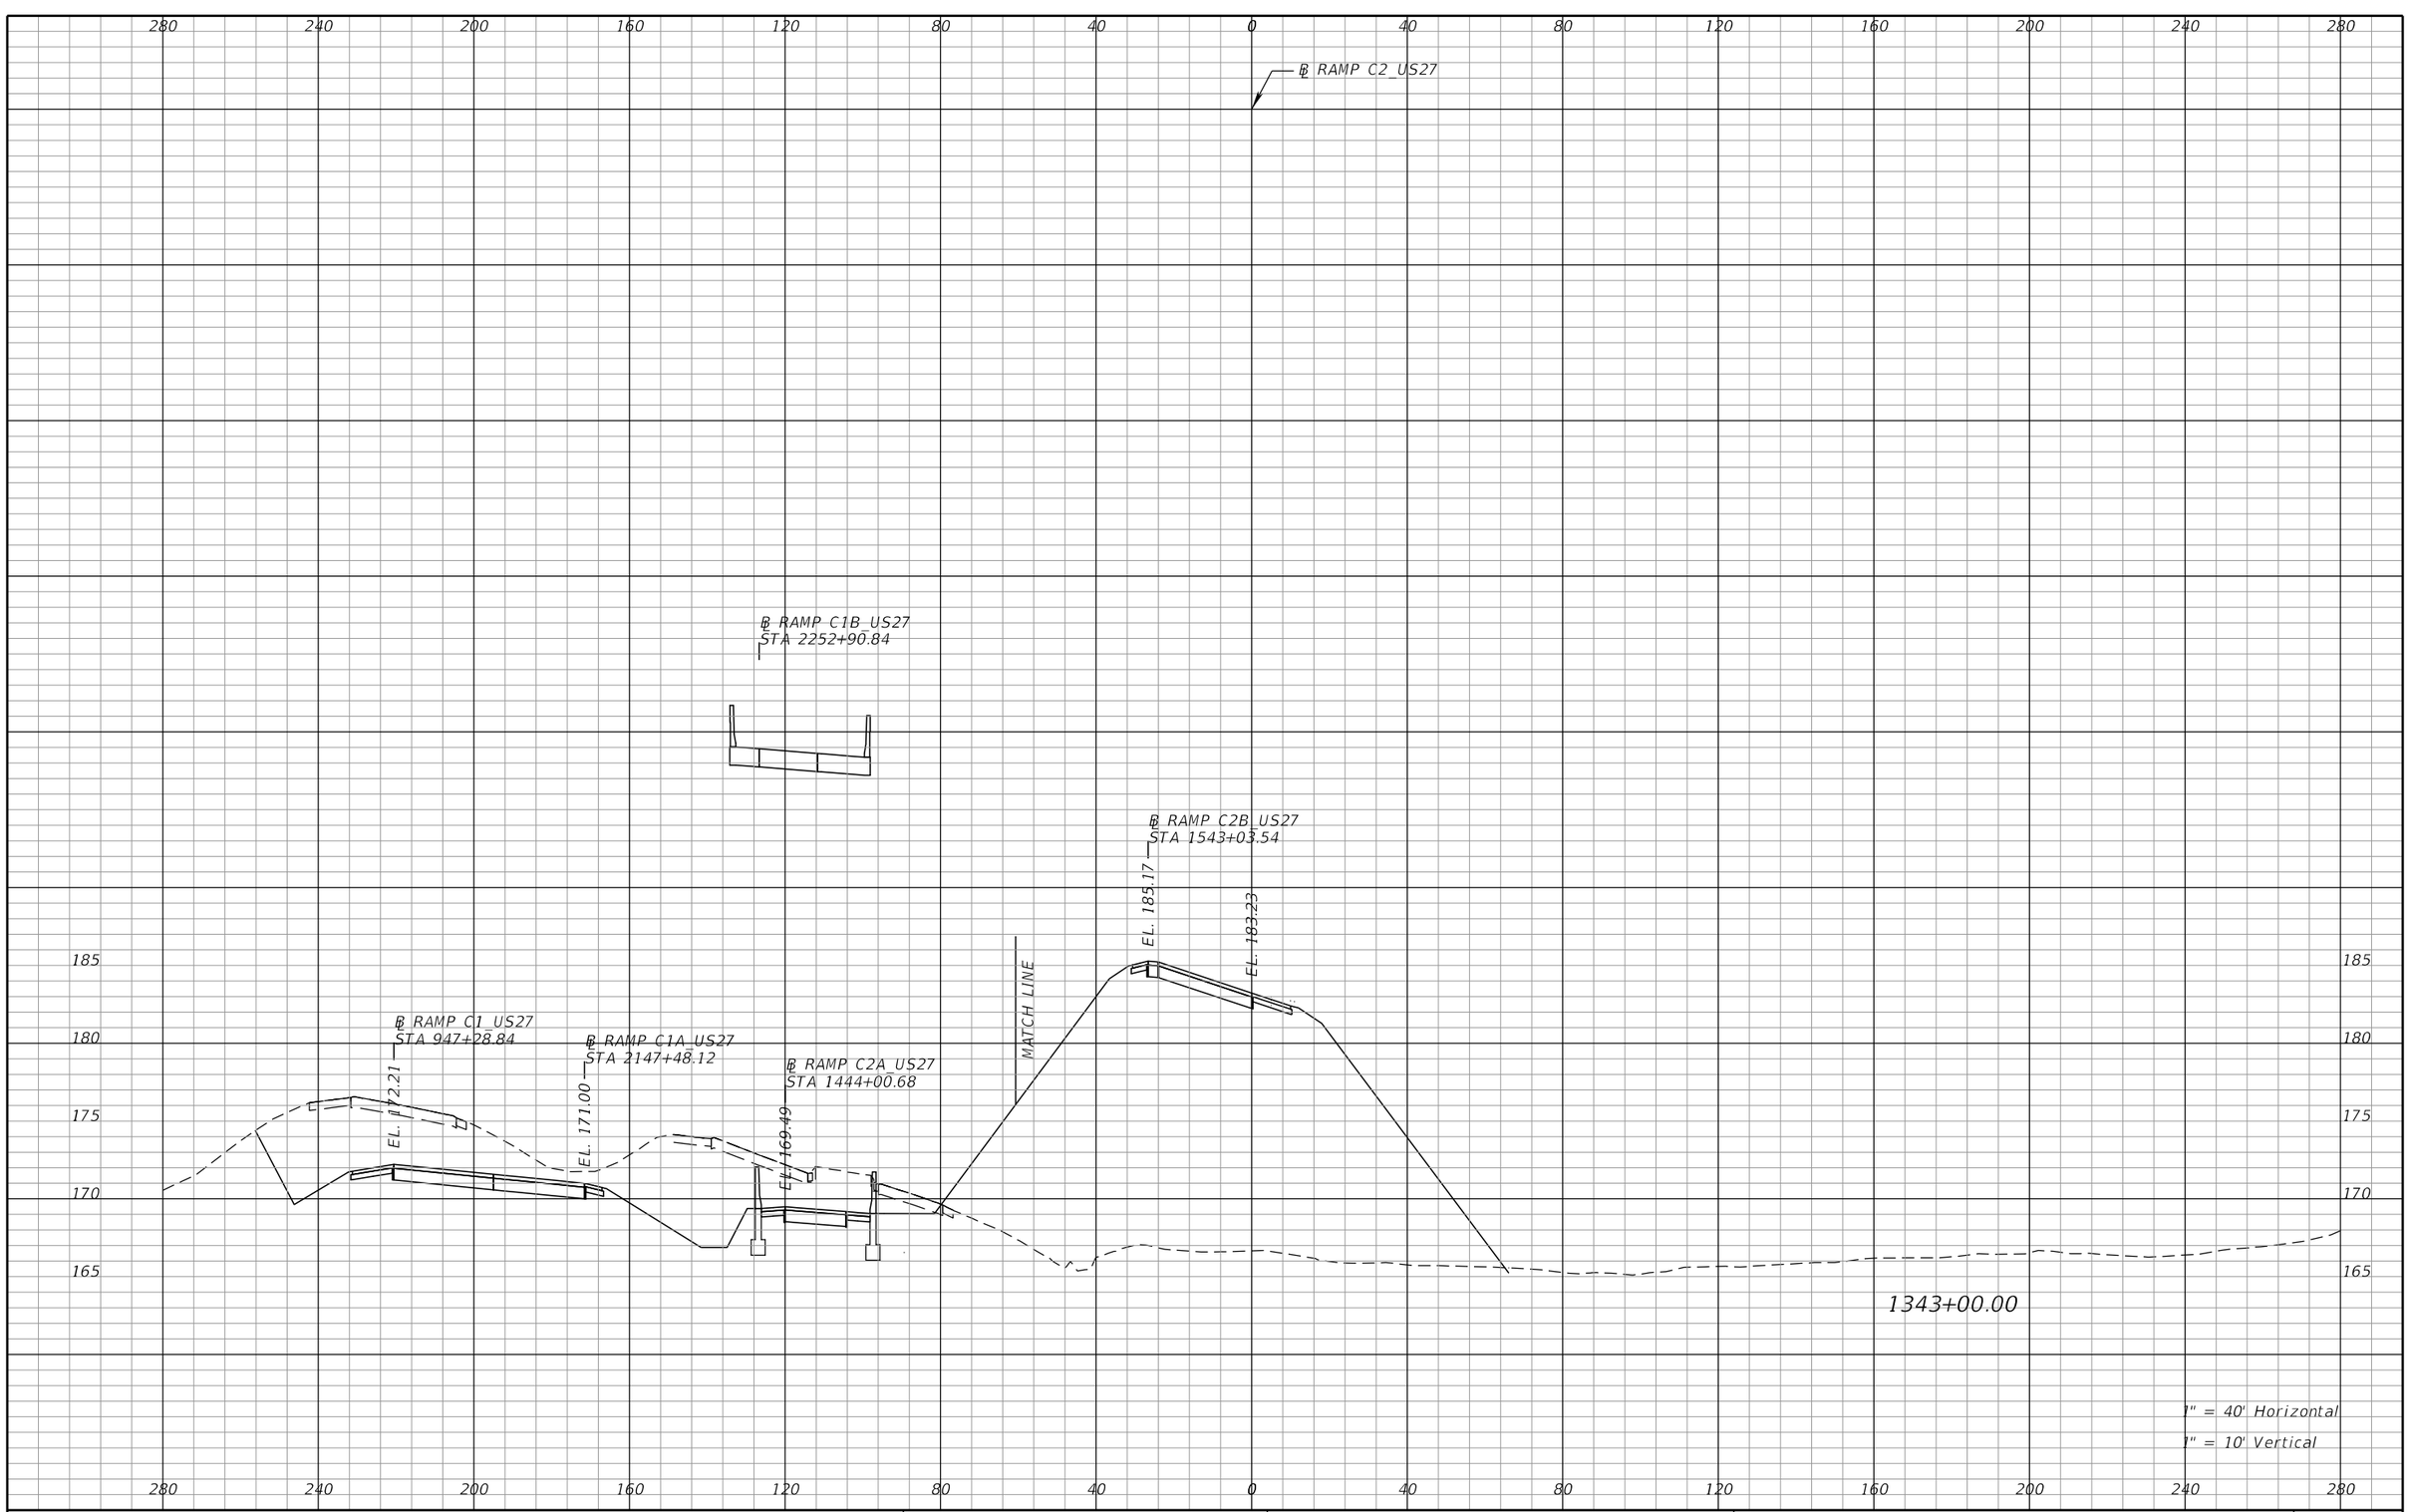

REVISIONS			
DATE	DESCRIPTION	DATE	DESCRIPTION

DEWBERRY ENGINEERS INC.
800 NORTH MAGNOLIA AVENUE, SUITE 1000
ORLANDO, FL 32803
CERTIFICATE OF AUTHORIZATION 8794

STATE OF FLORIDA
DEPARTMENT OF TRANSPORTATION


ROAD NO.	COUNTY	FINANCIAL PROJECT ID
SR 400	POLK	201210-3-52-1

RAMP C2
CROSS SECTIONS

SHEET NO. 539

PRELIMINARY: NOT FOR CONSTRUCTION

cfraser 3/10/2017 11:01:14 AM c:\pwworking\aecom_na\cfraser\dms28180\RDXSRD01_SEGA_RAMPC2.DGN

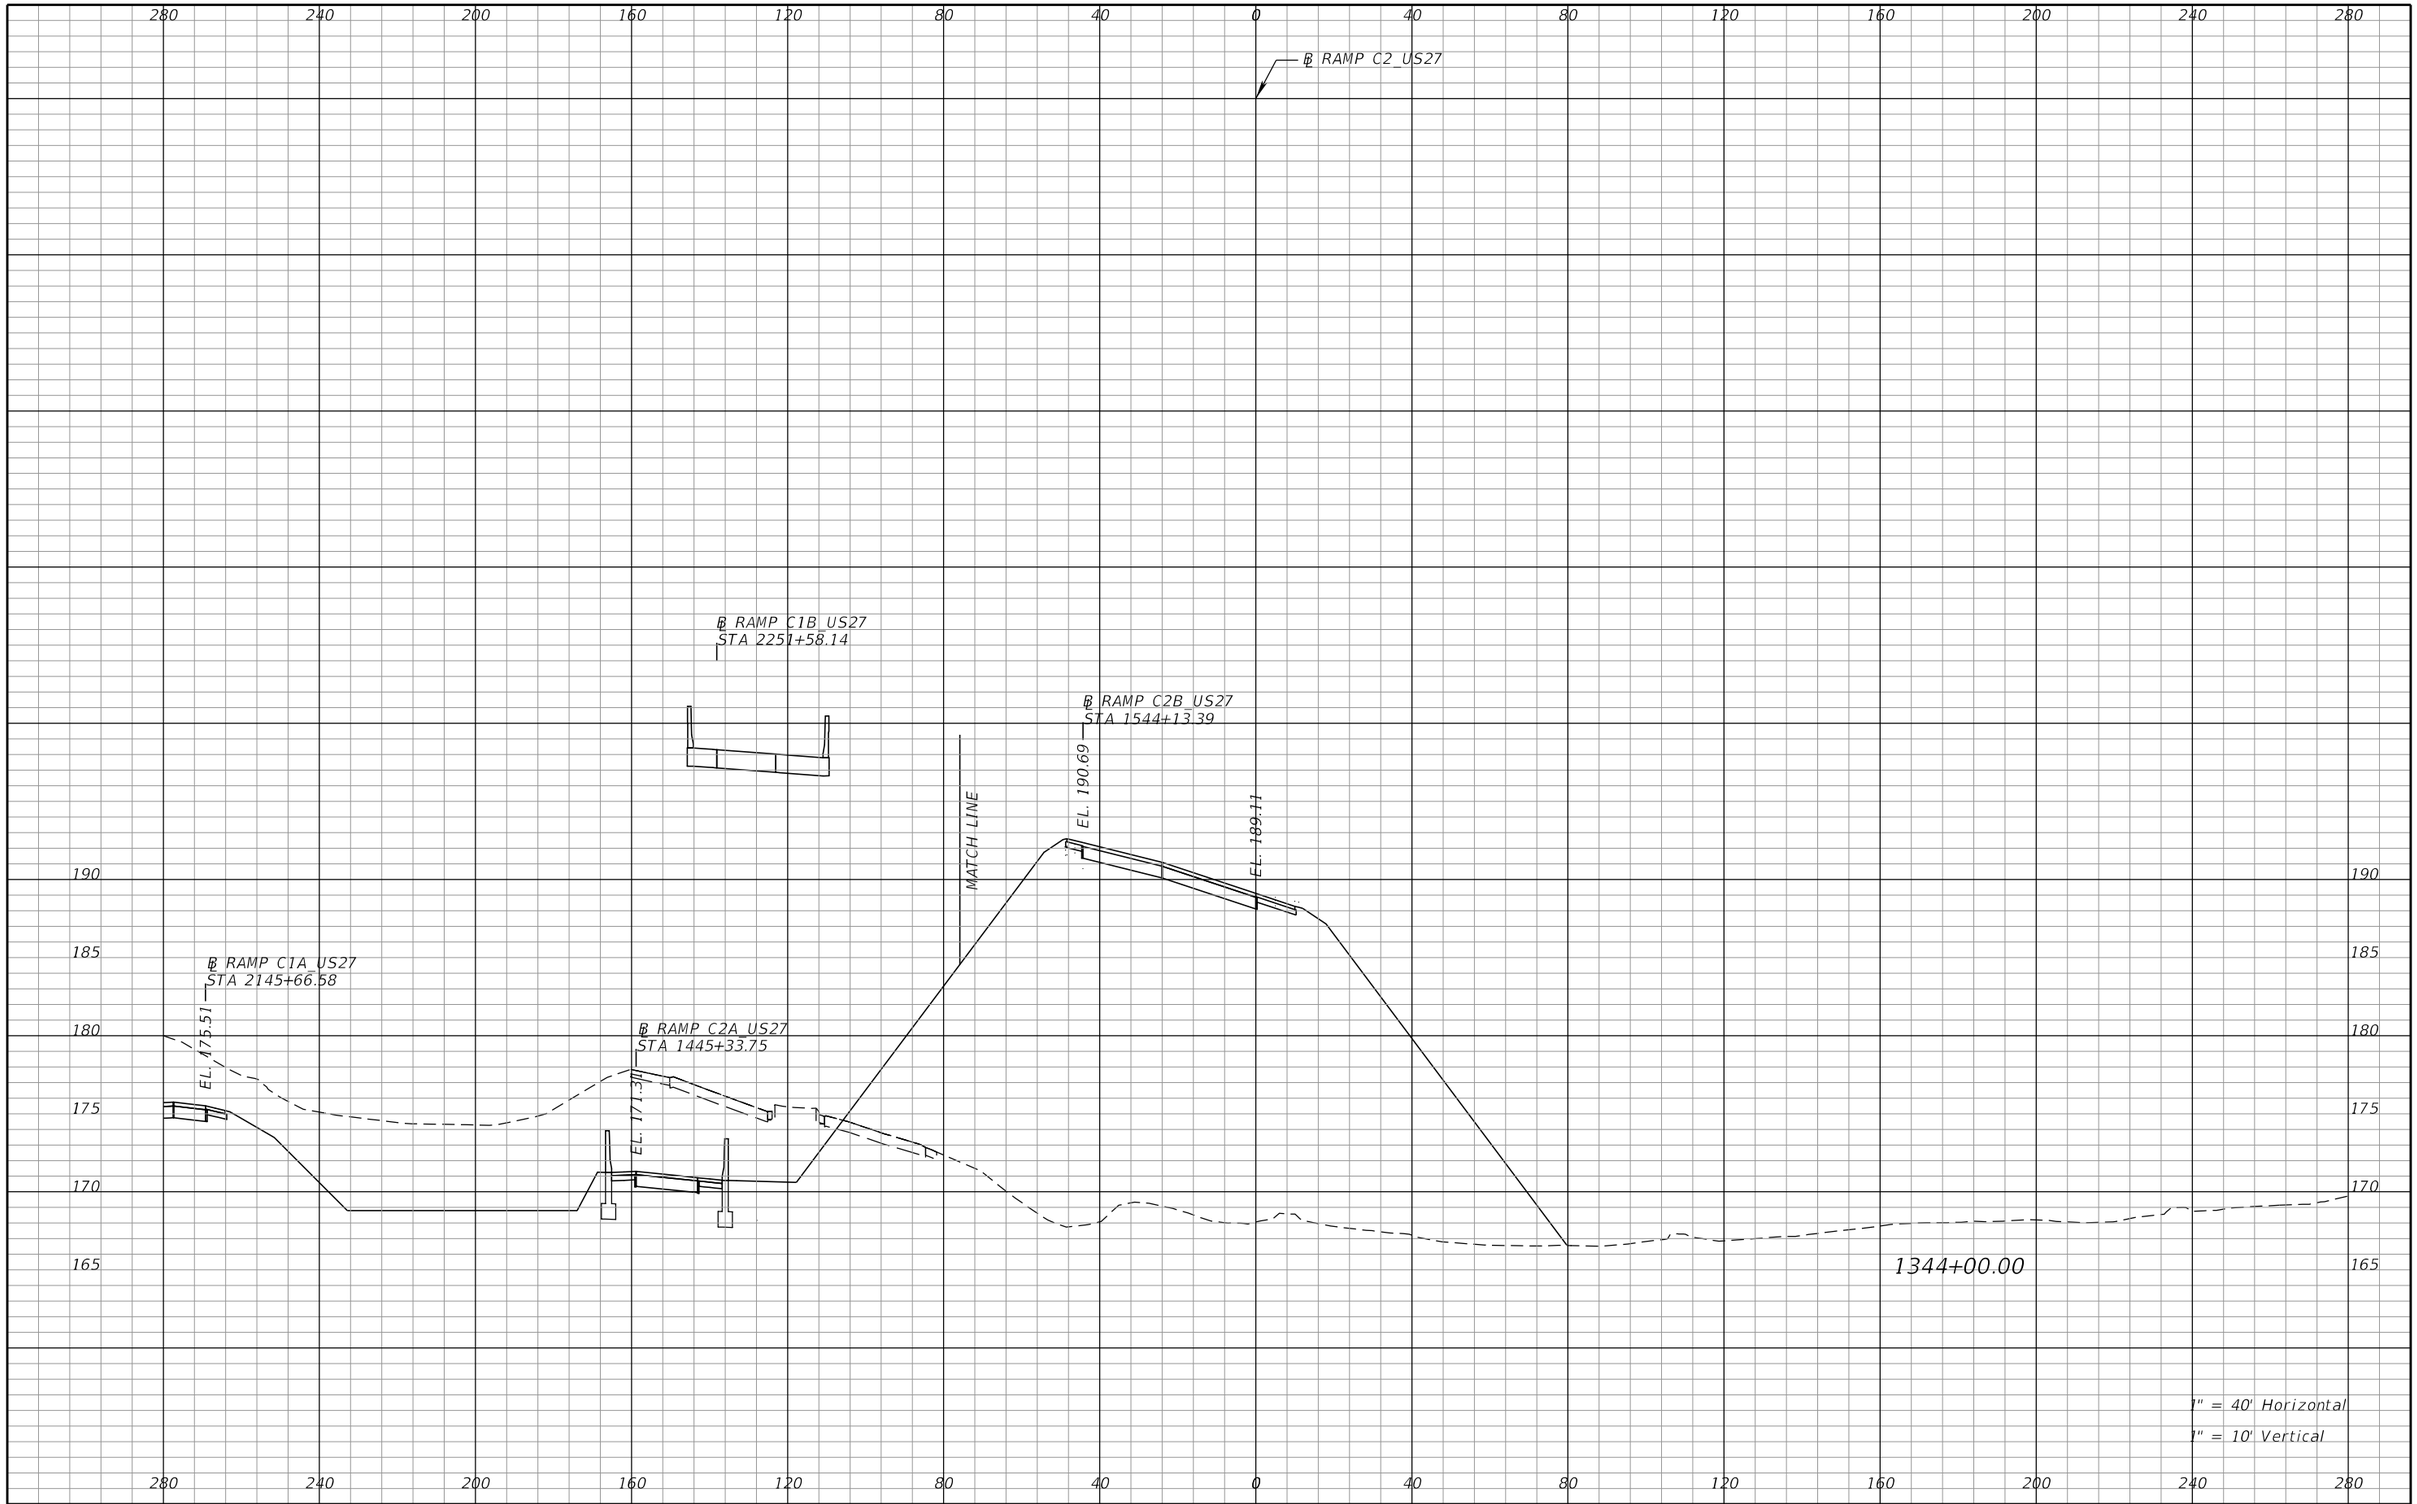

REVISIONS			
DATE	DESCRIPTION	DATE	DESCRIPTION

DEWBERRY ENGINEERS INC.
800 NORTH MAGNOLIA AVENUE, SUITE 1000
ORLANDO, FL 32803
CERTIFICATE OF AUTHORIZATION 8794

STATE OF FLORIDA
DEPARTMENT OF TRANSPORTATION


ROAD NO.	COUNTY	FINANCIAL PROJECT ID
SR 400	POLK	201210-3-52-1

RAMP C2
CROSS SECTIONS

SHEET NO. 540

PRELIMINARY: NOT FOR CONSTRUCTION

cfraser 3/10/2017 11:01:15 AM c:\pwworking\aecom_na\cfraser\dms28180\RDXSRD01_SEGA_RAMPC2.DGN

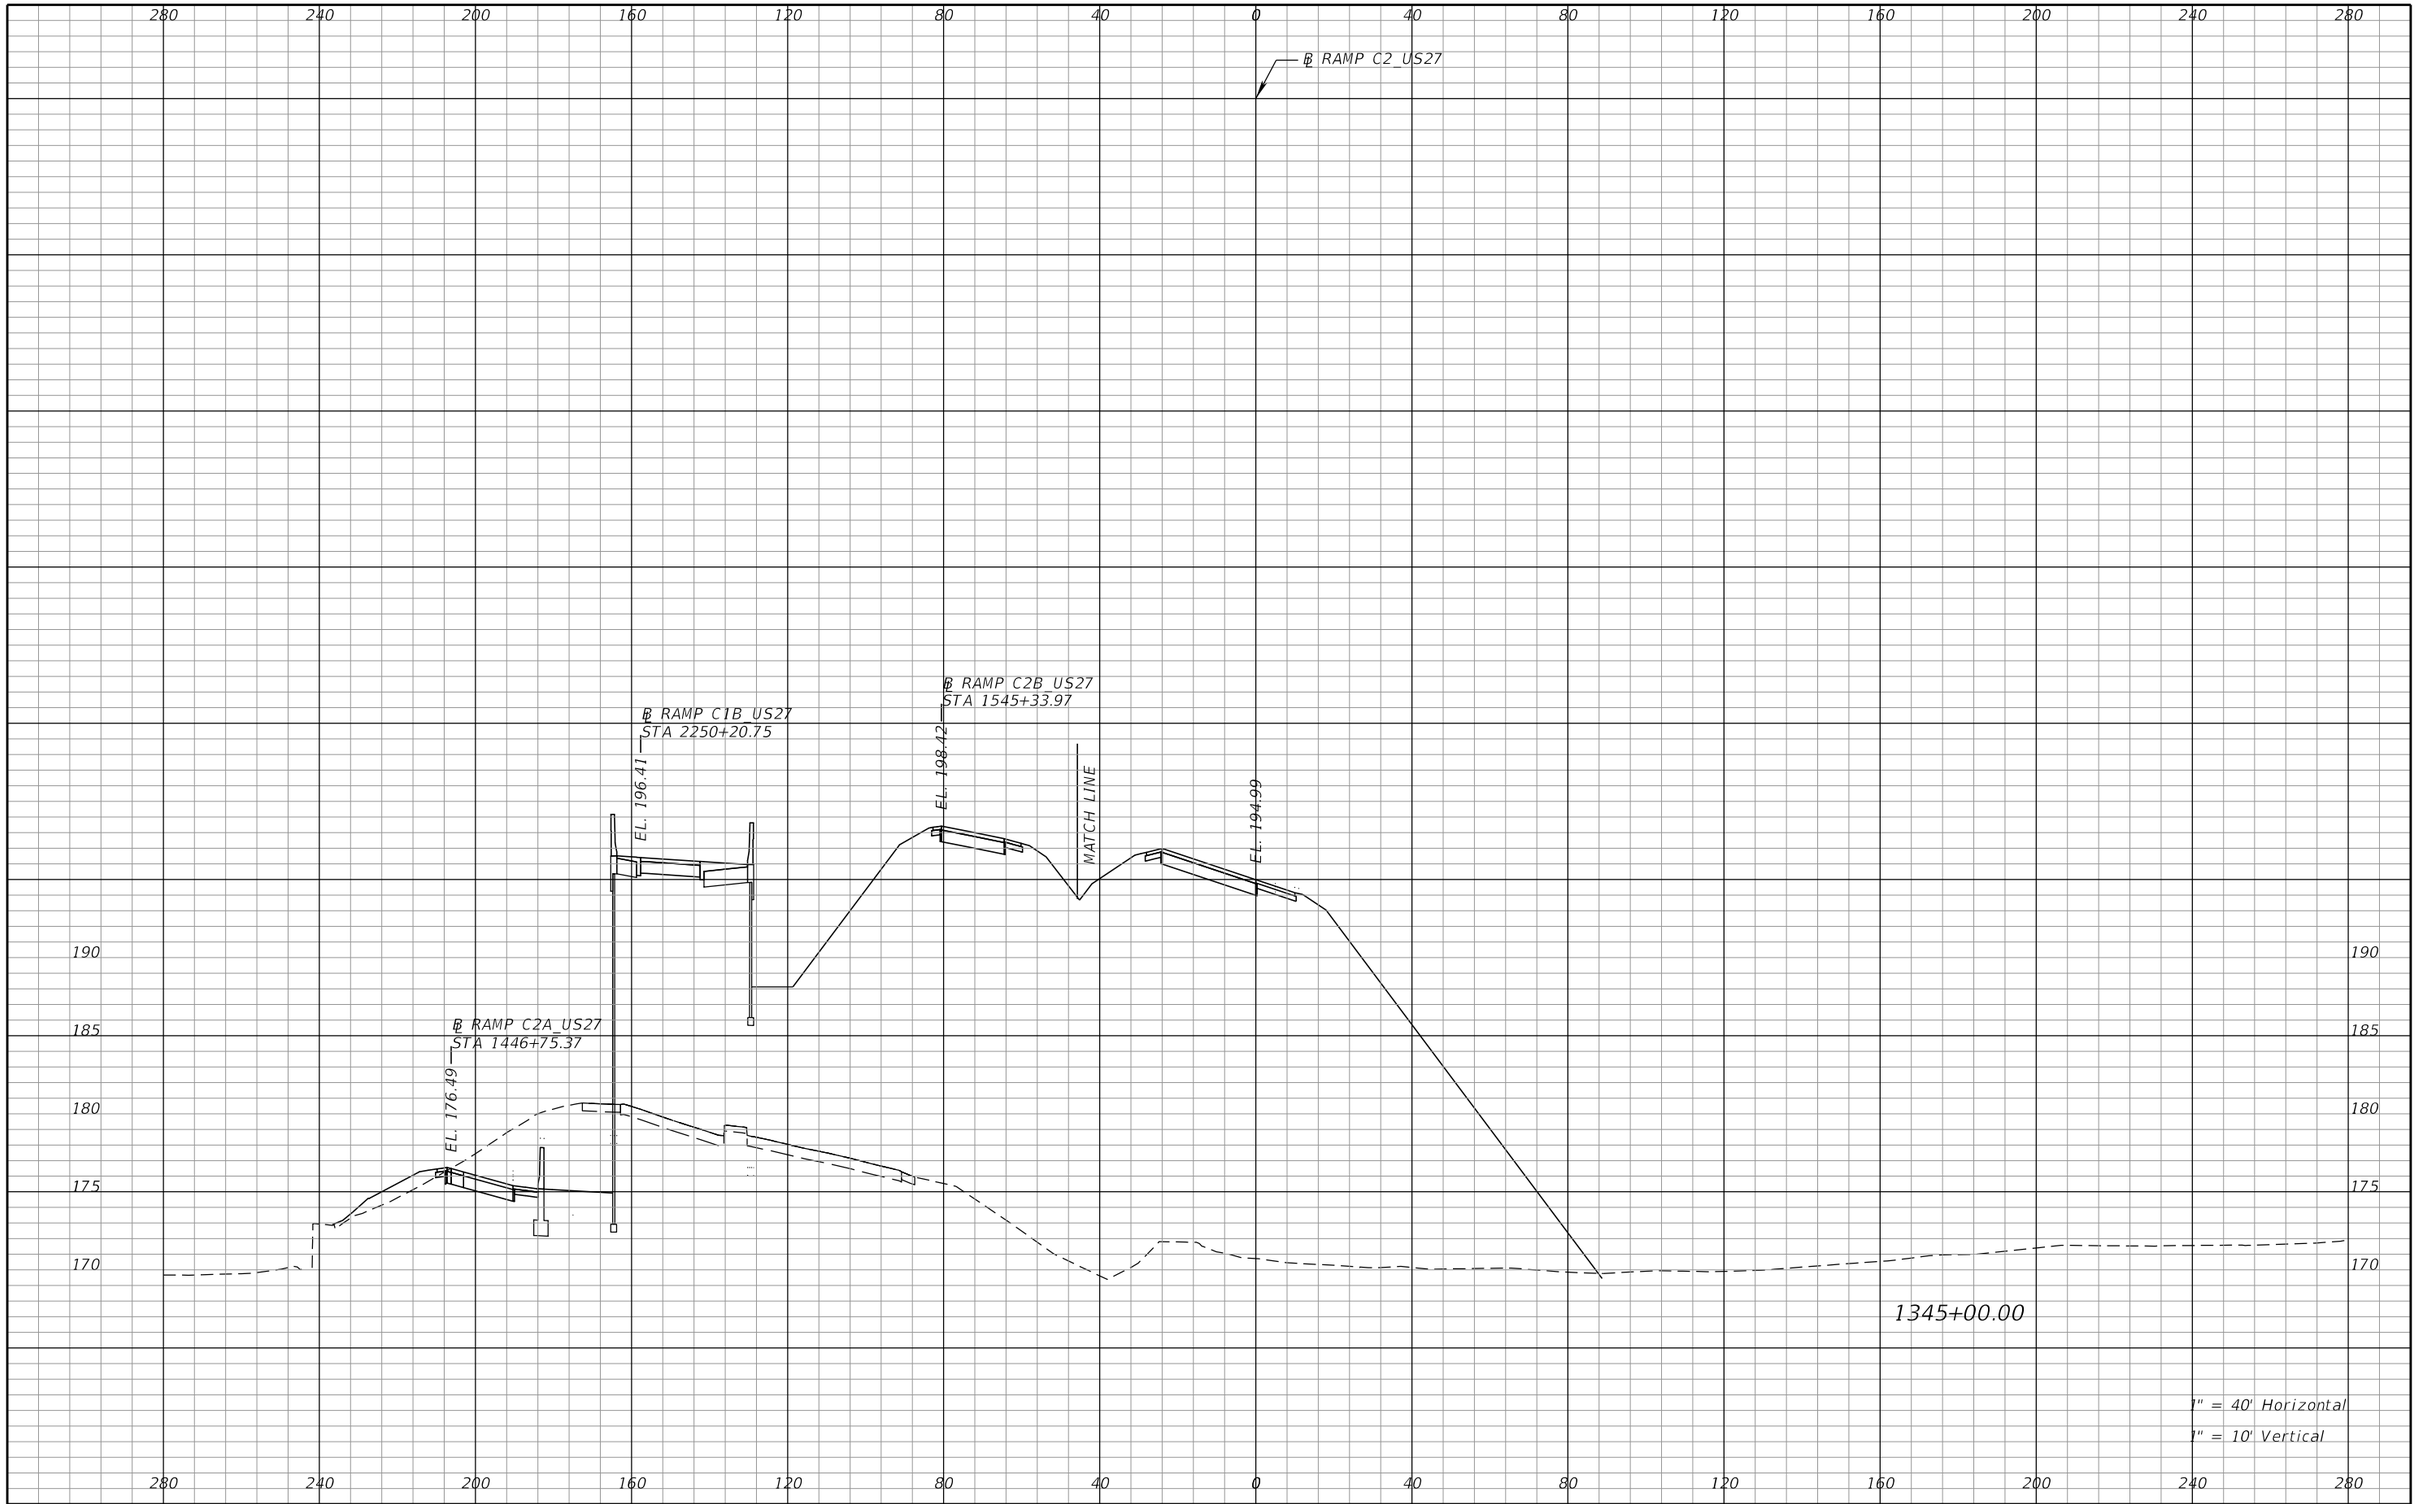

REVISIONS			
DATE	DESCRIPTION	DATE	DESCRIPTION

DEWBERRY ENGINEERS INC.
800 NORTH MAGNOLIA AVENUE, SUITE 1000
ORLANDO, FL 32803
CERTIFICATE OF AUTHORIZATION 8794

STATE OF FLORIDA
DEPARTMENT OF TRANSPORTATION


ROAD NO.	COUNTY	FINANCIAL PROJECT ID
SR 400	POLK	201210-3-52-1

RAMP C2
CROSS SECTIONS

SHEET NO. 541

PRELIMINARY: NOT FOR CONSTRUCTION

cfraser 3/10/2017 11:01:15 AM c:\pwworking\aecom_na\cfraser\dms28180\RDXSRD01_SEGA_RAMPC2.DGN

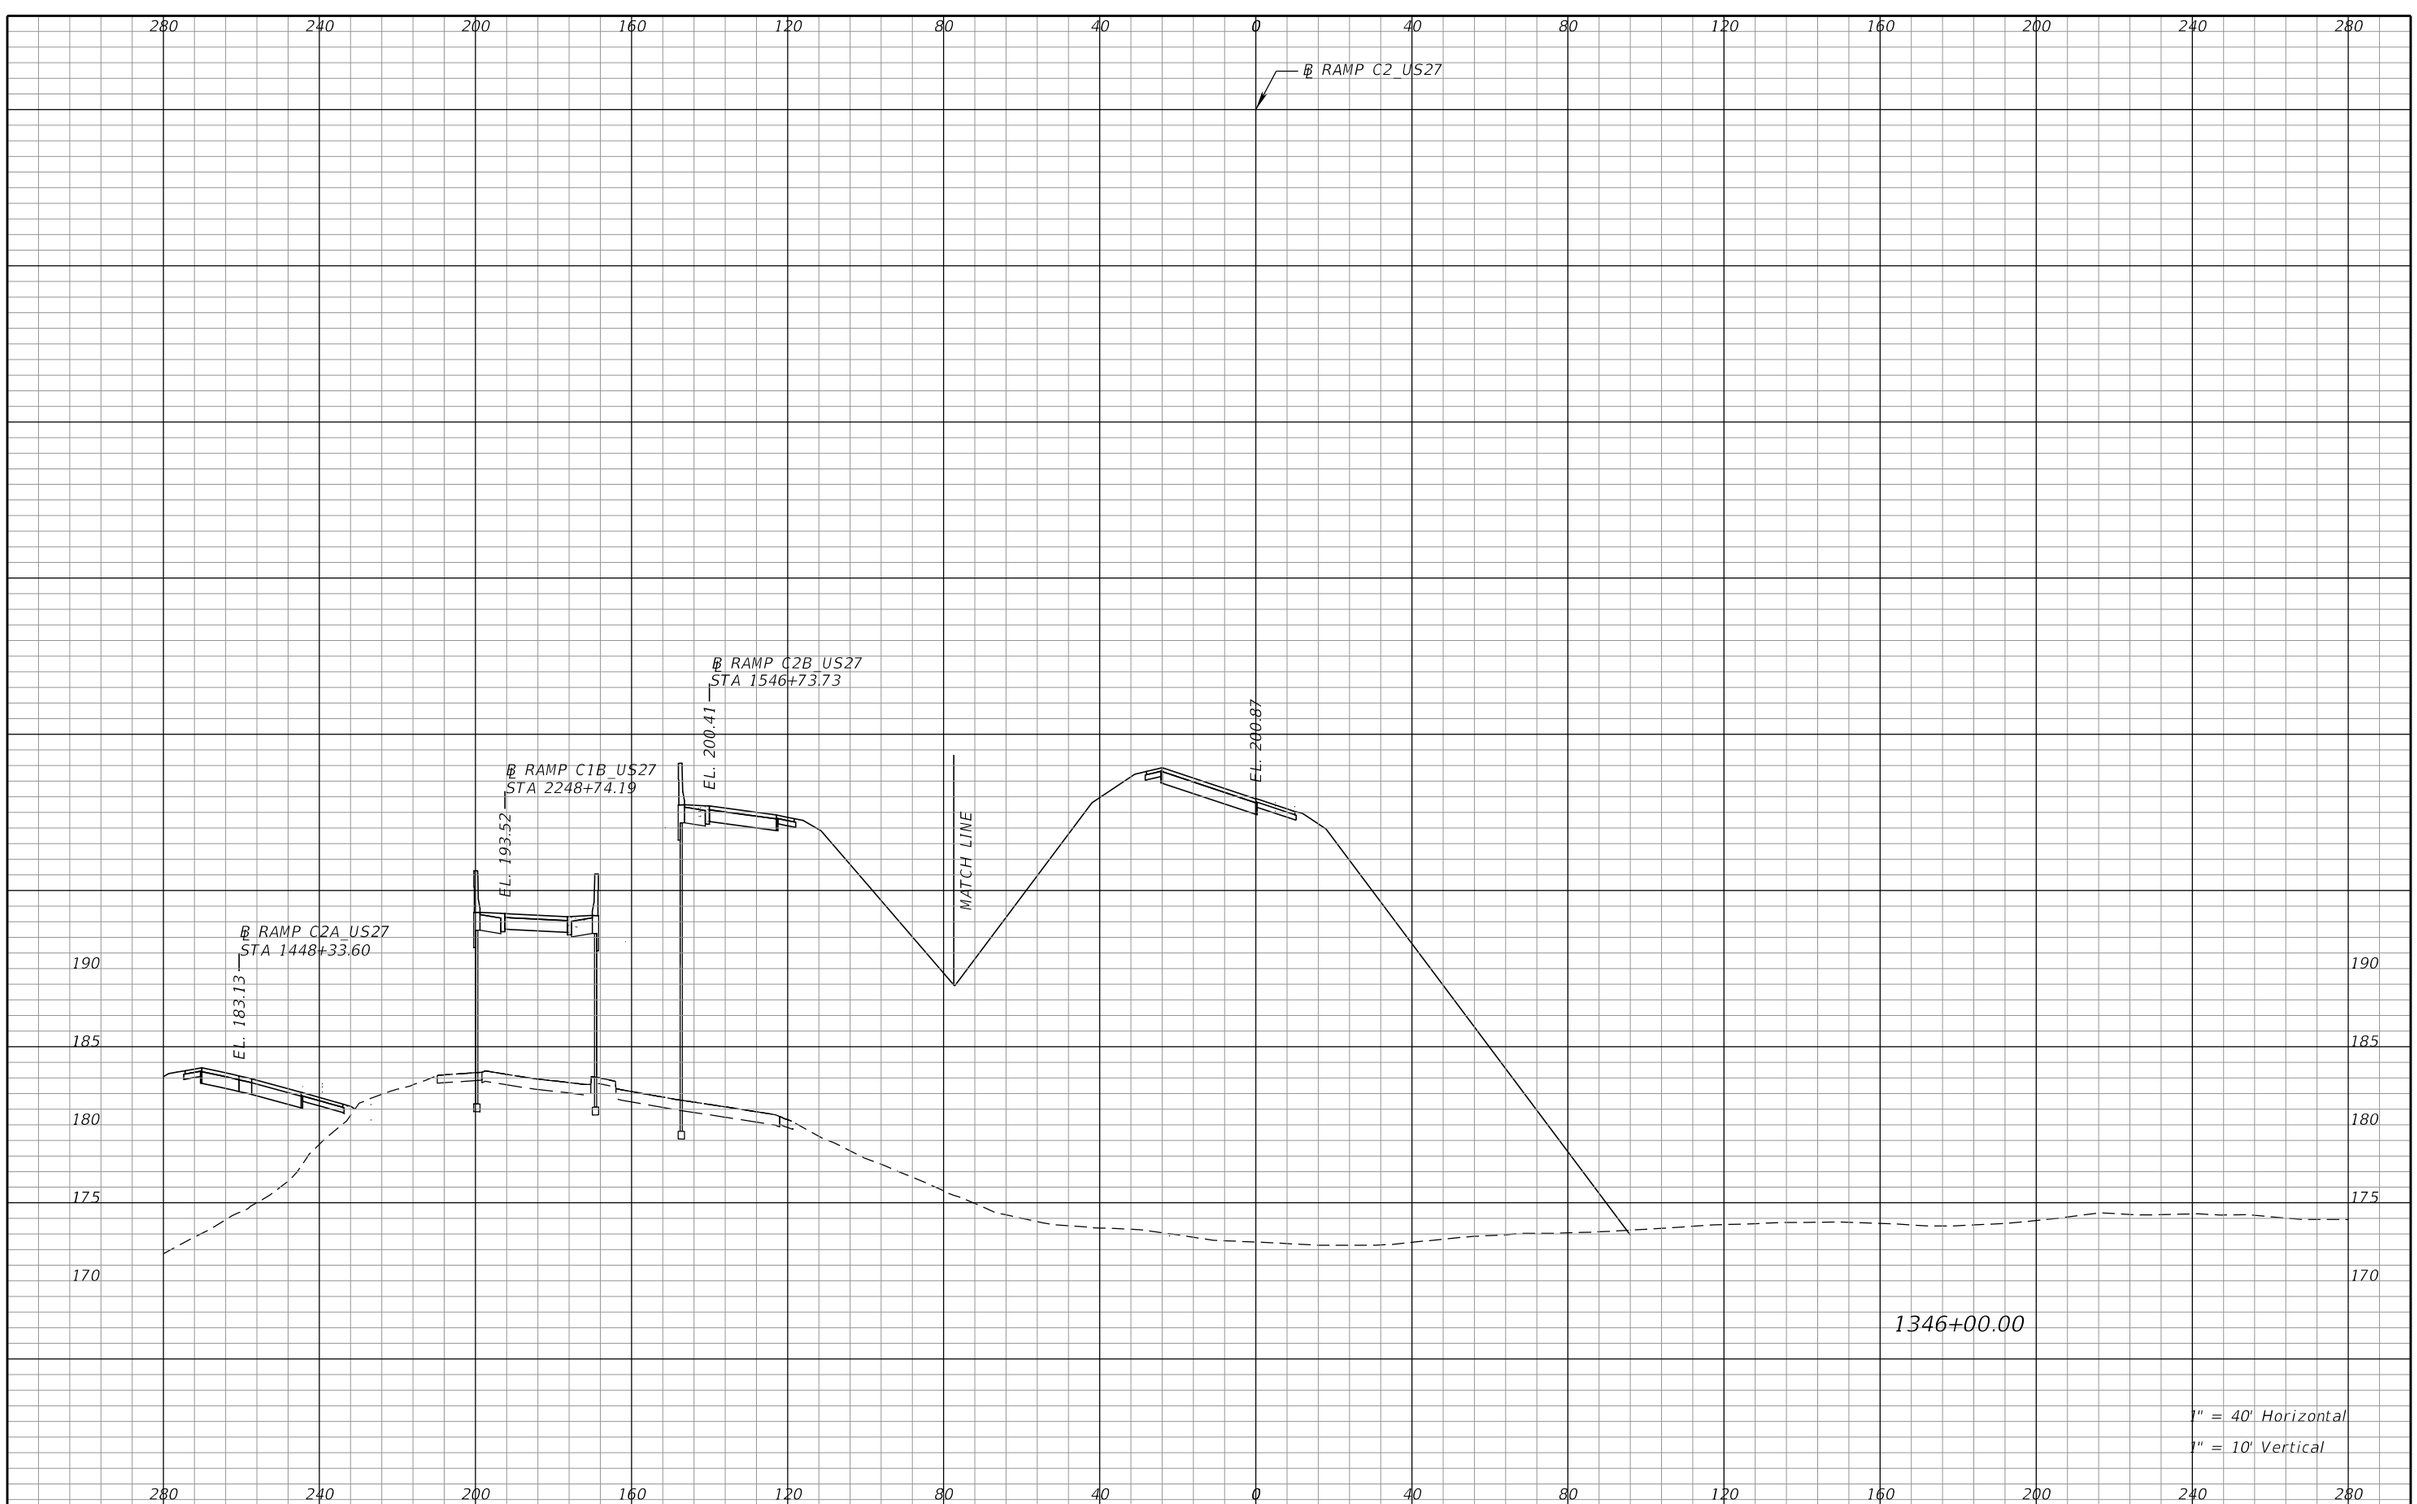

REVISIONS			
DATE	DESCRIPTION	DATE	DESCRIPTION

DEWBERRY ENGINEERS INC.
800 NORTH MAGNOLIA AVENUE, SUITE 1000
ORLANDO, FL 32803
CERTIFICATE OF AUTHORIZATION 8794

STATE OF FLORIDA
DEPARTMENT OF TRANSPORTATION


ROAD NO.	COUNTY	FINANCIAL PROJECT ID
SR 400	POLK	201210-3-52-1

RAMP C2
CROSS SECTIONS

SHEET NO. 542

PRELIMINARY: NOT FOR CONSTRUCTION

cfraser 3/10/2017 11:01:16 AM c:\pwworking\aecom_na\cfraser\dms28180\RDXSRD01_SEGA_RAMPC2.DGN

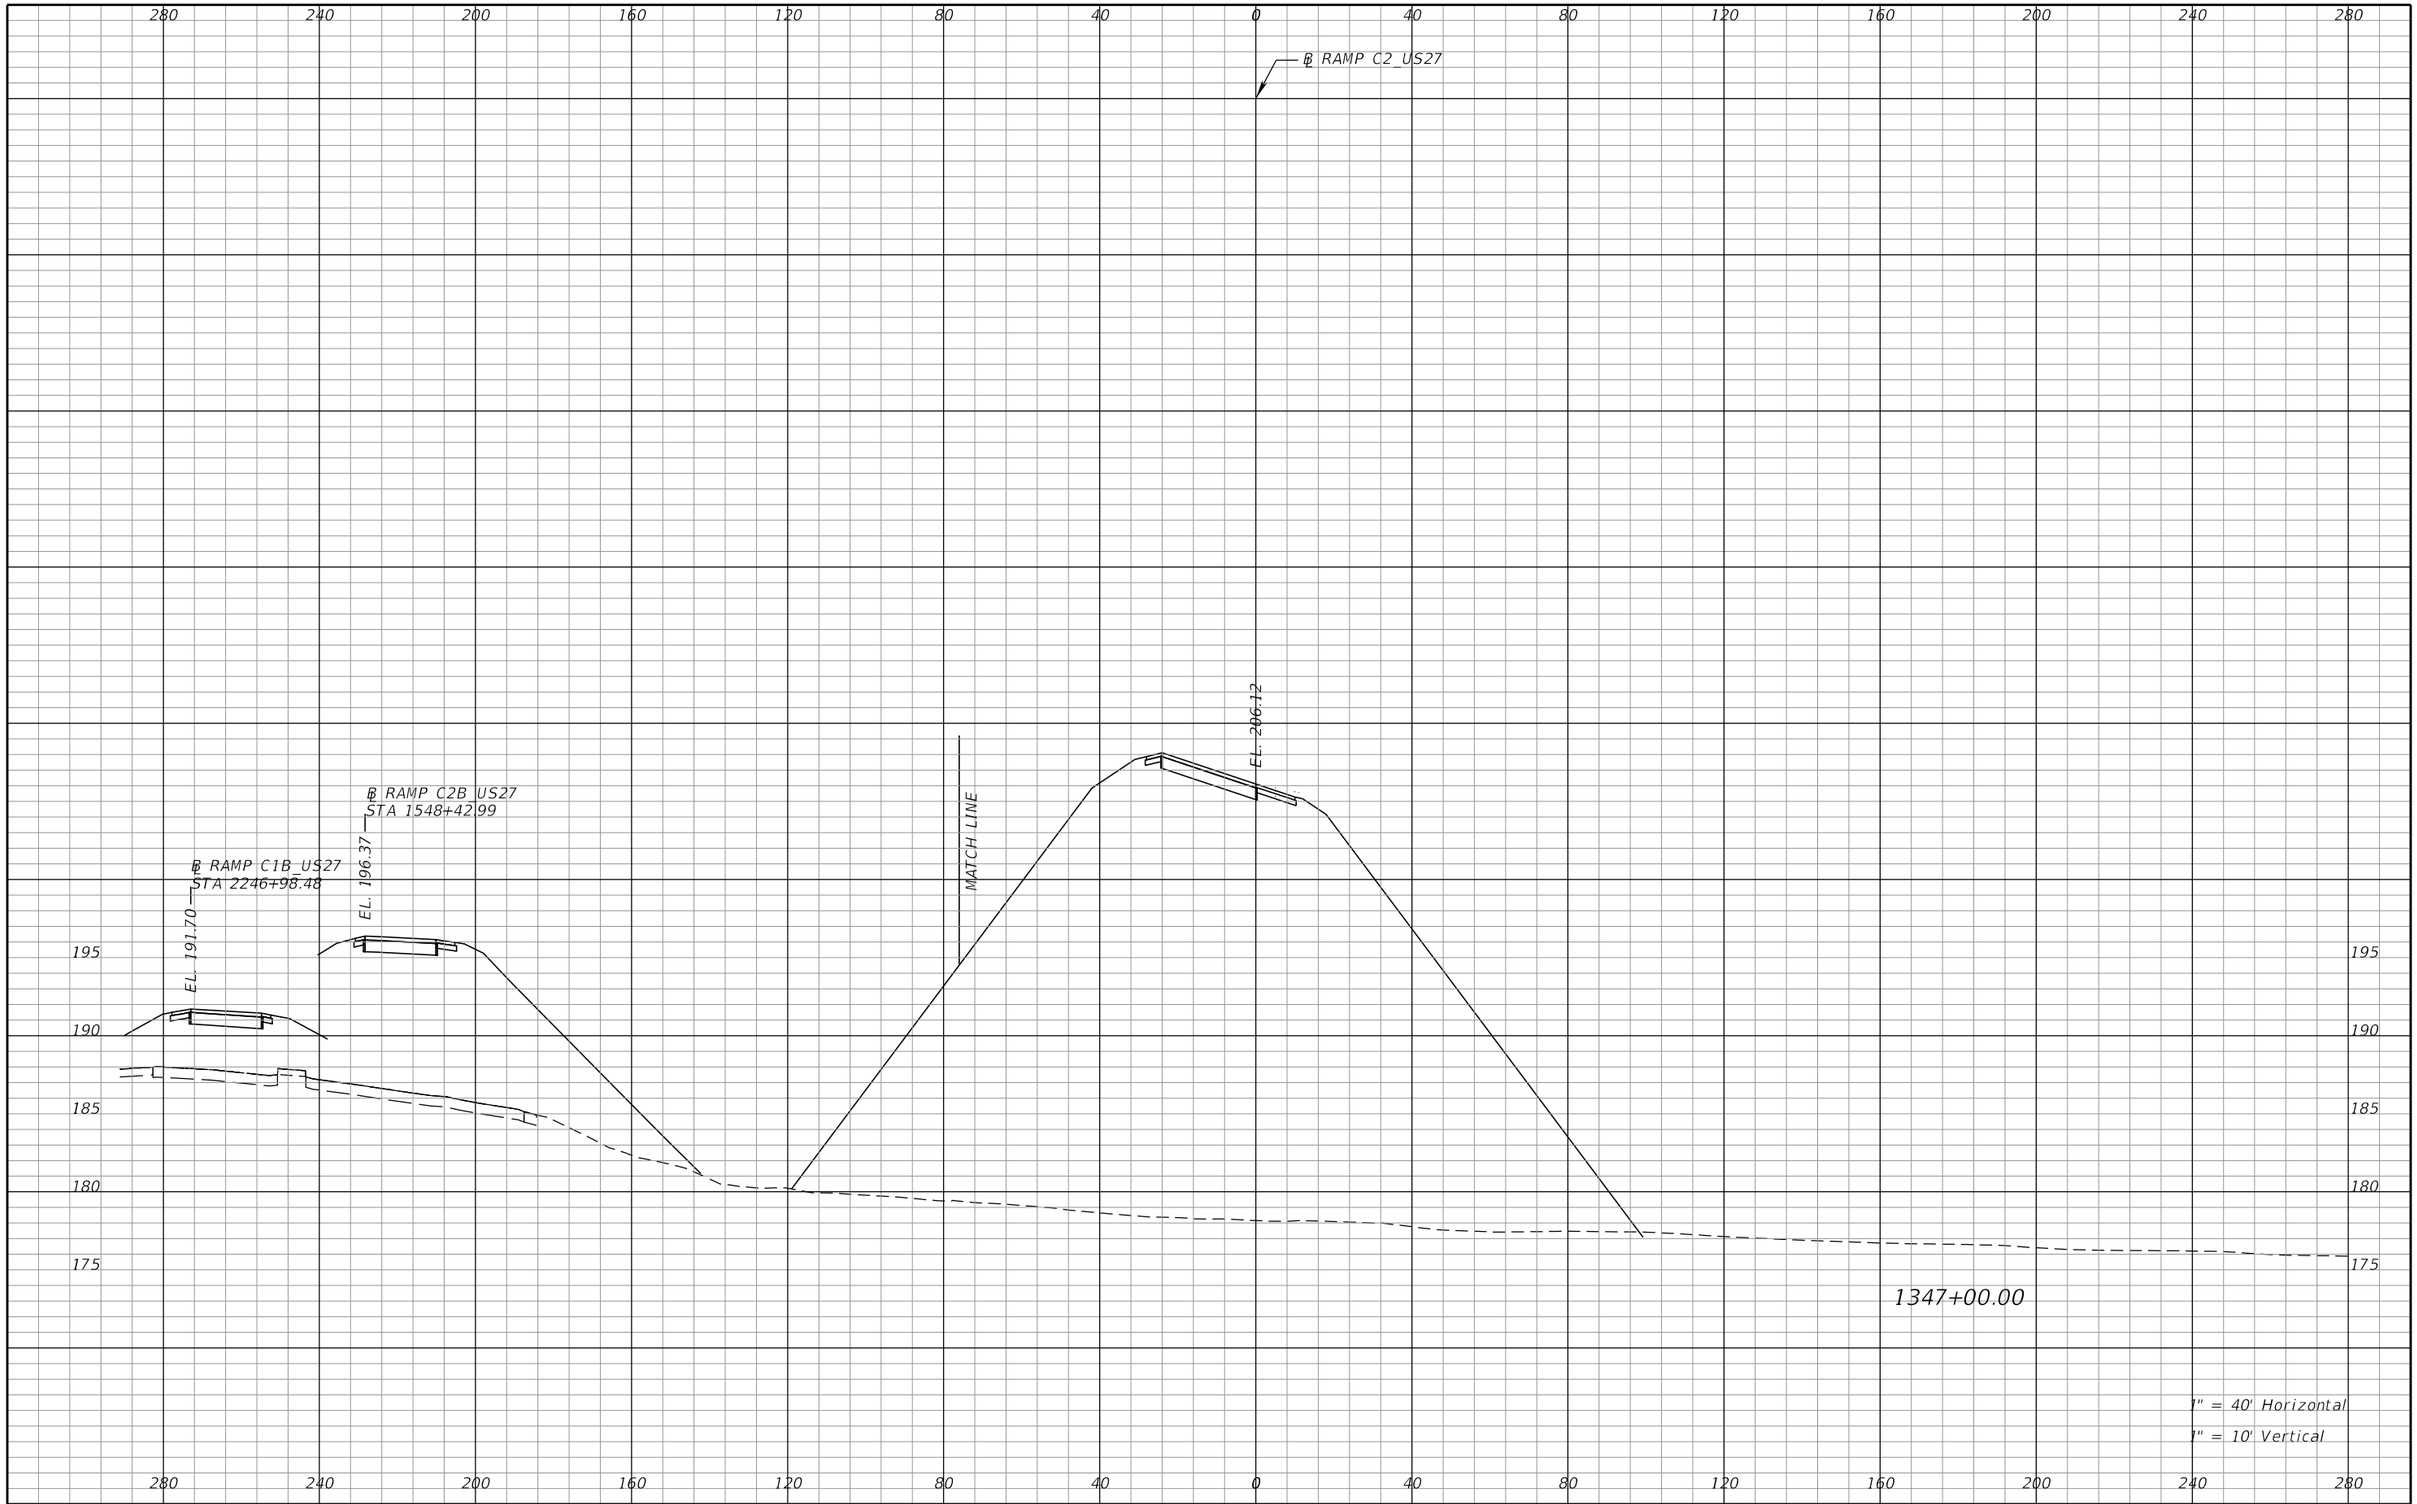

REVISIONS			
DATE	DESCRIPTION	DATE	DESCRIPTION

DEWBERRY ENGINEERS INC.
800 NORTH MAGNOLIA AVENUE, SUITE 1000
ORLANDO, FL 32803
CERTIFICATE OF AUTHORIZATION 8794

STATE OF FLORIDA
DEPARTMENT OF TRANSPORTATION


ROAD NO.	COUNTY	FINANCIAL PROJECT ID
SR 400	POLK	201210-3-52-1

RAMP C2
CROSS SECTIONS

SHEET NO. 543

PRELIMINARY: NOT FOR CONSTRUCTION

cfraser 3/10/2017 11:01:16 AM c:\pwworking\aecom_na\cfraser\dms28180\RDXSRD01_SEGA_RAMPC2.DGN

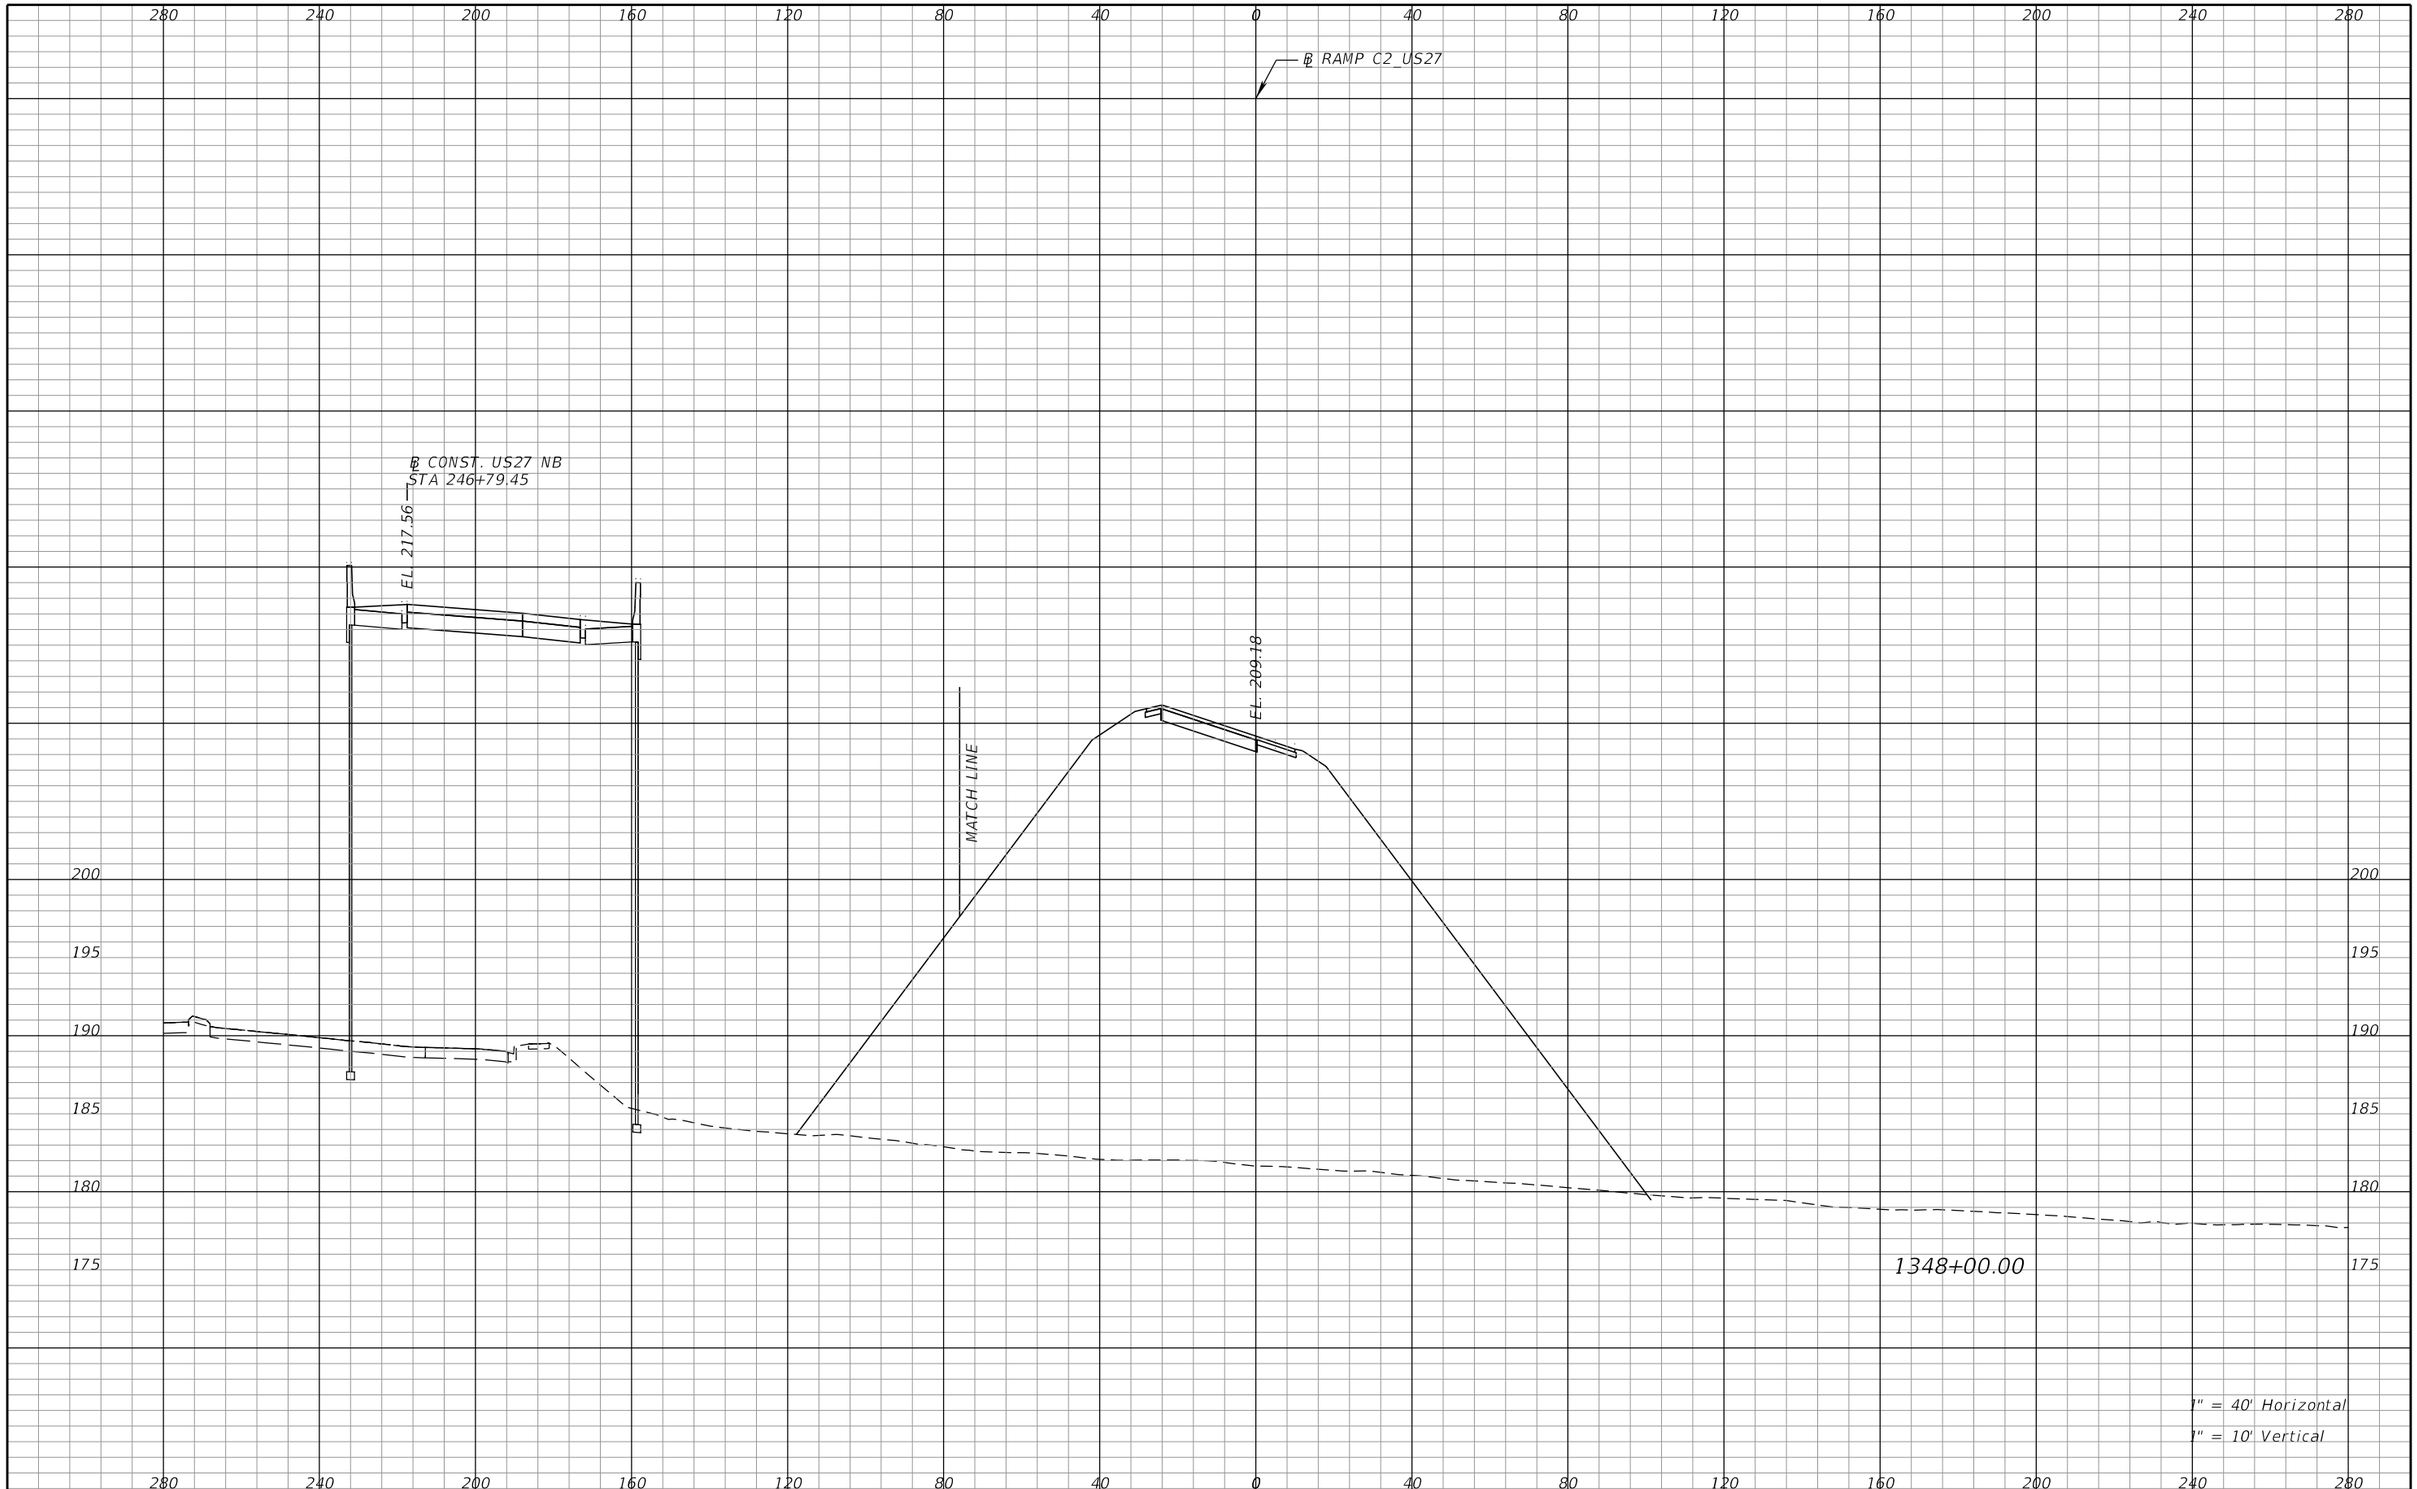

REVISIONS			
DATE	DESCRIPTION	DATE	DESCRIPTION

DEWBERRY ENGINEERS INC.
800 NORTH MAGNOLIA AVENUE, SUITE 1000
ORLANDO, FL 32803
CERTIFICATE OF AUTHORIZATION 8794

STATE OF FLORIDA
DEPARTMENT OF TRANSPORTATION


ROAD NO.	COUNTY	FINANCIAL PROJECT ID
SR 400	POLK	201210-3-52-1

RAMP C2
CROSS SECTIONS

SHEET NO. 544

cfraser 3/10/2017 11:01:17 AM c:\pwworking\aecom_na\cfraser\dms28180\RDXSRD01_SEGA_RAMPC2.DGN

PRELIMINARY: NOT FOR CONSTRUCTION

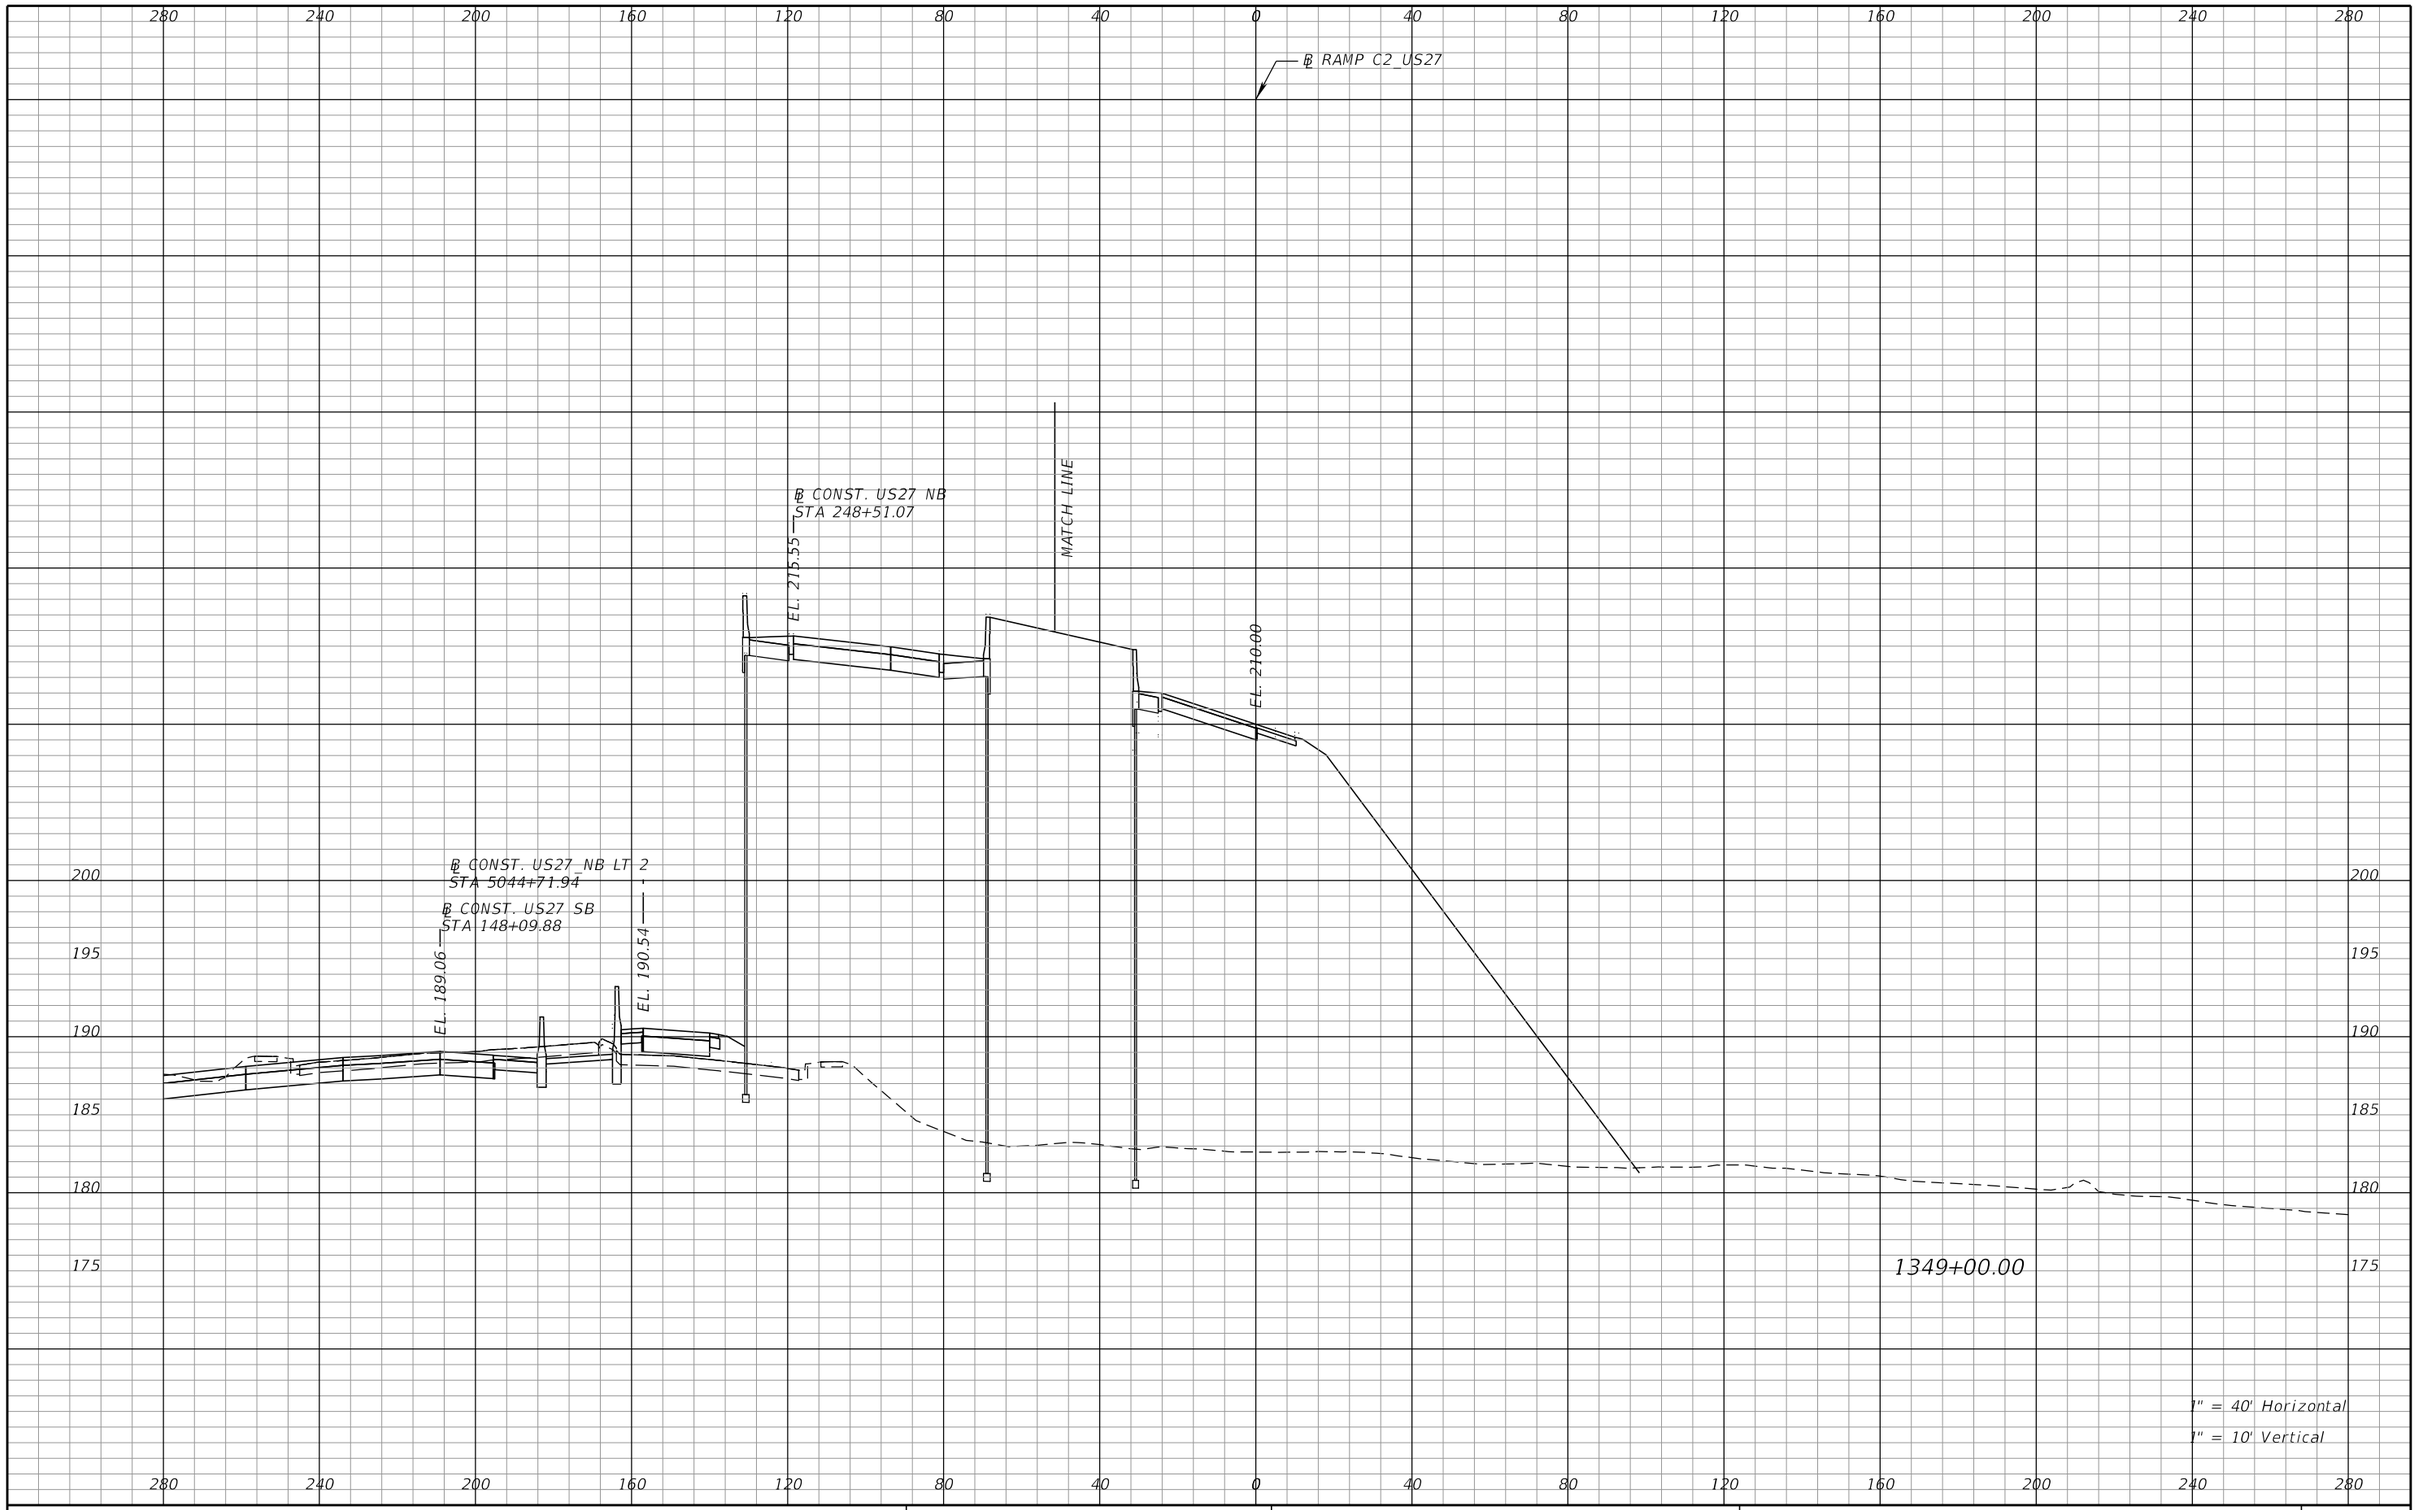

REVISIONS			
DATE	DESCRIPTION	DATE	DESCRIPTION

DEWBERRY ENGINEERS INC.
800 NORTH MAGNOLIA AVENUE, SUITE 1000
ORLANDO, FL 32803
CERTIFICATE OF AUTHORIZATION 8794

STATE OF FLORIDA
DEPARTMENT OF TRANSPORTATION

ROAD NO.	COUNTY	FINANCIAL PROJECT ID
SR 400	POLK	201210-3-52-1

RAMP C2
CROSS SECTIONS

SHEET NO. 545

PRELIMINARY: NOT FOR CONSTRUCTION

cfraser 3/10/2017 11:01:17 AM c:\pwworking\aecom_na\cfraser\dms28180\RDXSRD01_SEGA_RAMPC2.DGN