FED. ROAD DIV. No.	STATE	PROJECT No.	FISCAL YEAR	SHEET No.
3	FLA.	92090-2502		4

DETAIL

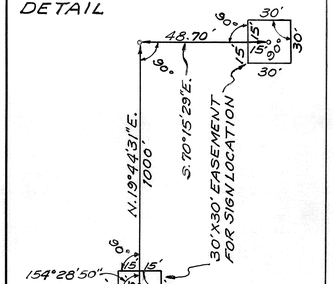

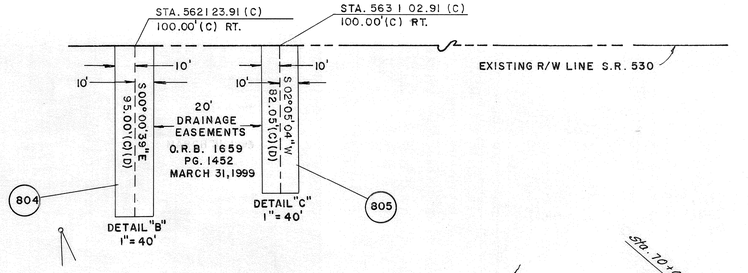

Scale: 1" = 400'

OSCEOLA COUNTY
Twp. 25 South

NOTE:
SEE SHEET 8
FOR PROPERTY EXCHANGE

NOTE
Where the Reedy Creek Improvement District is Adjacent to S.R. 530 and I-4 the Southerly Boundary of the District is the Existing Northerly R/W Line of S.R. 530 and I-4 (SR 400)

REEDY CREEK IMPROVEMENT DISTRICT BOUNDARY

P.I. STA. 492+75.25 ℄ SURVEY
Δ = 0° 12' 00" LEFT

P.I. STA. 545+46.54 ℄ SURVEY
Δ = 0° 06' 30" RIGHT

SEE DETAILS "B" AND "C" ABOVE

SEE DETAIL "A"

DETAIL "A" 1"= 40'

STA. 495+18.94 (C)
150.00' RT.

806

20' DRAINAGE EASEMENT O.R.B. 1659, PG. 1480 MARCH 31, 1999

All P.R.M.'s are 24" rod's Topped by plastic caps, with nearby signs

Note: R/W Mrk. --- Symbol for Permanent R/W Markers. See Sheet No. 1 for details.

END OF SURVEY
STATION 572+00

TOWNSHIP 25 SOUTH
RANGE 27 EAST
RANGE 28 EAST

OSCEOLA COUNTY

REVISION	BY	DATE
ADD P 804, 805, 806	S. WALKER	11-1-99
Added Note	K. Johns	12-18-95
SIGN EASEMENT	N.V.L.P.	4-19-76
added P.R.M.'s	J.W.H.D.S.	8-11-70
Chg. L.A. R/W	Ja/Hon- T.D.W.	2-63

STATE OF FLORIDA
STATE ROAD DEPARTMENT

RIGHT OF WAY MAP

STATE ROAD No. 530 OSCEOLA COUNTY

	BY	DATE	APPROVED BY	DATE
DRAWN	E.R.J.		E.R. Benedict	6-28-68
TRACED	R.C.P.			DISTRICT ENGINEER
CHECKED	D.W.W.			7-15-68
COMPARED				ENGINEER OF RIGHTS OF WAY
INDEXED				STATE HIGHWAY ENGINEER

SECTION 92090-2502 SHEET 4 OF 7