F.A. PROJECT NO.	SHEET NO.
N/A	2

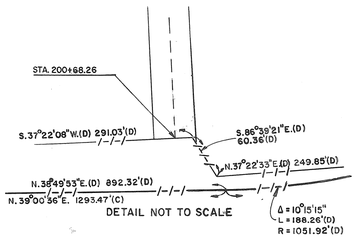

DETAIL NOT TO SCALE

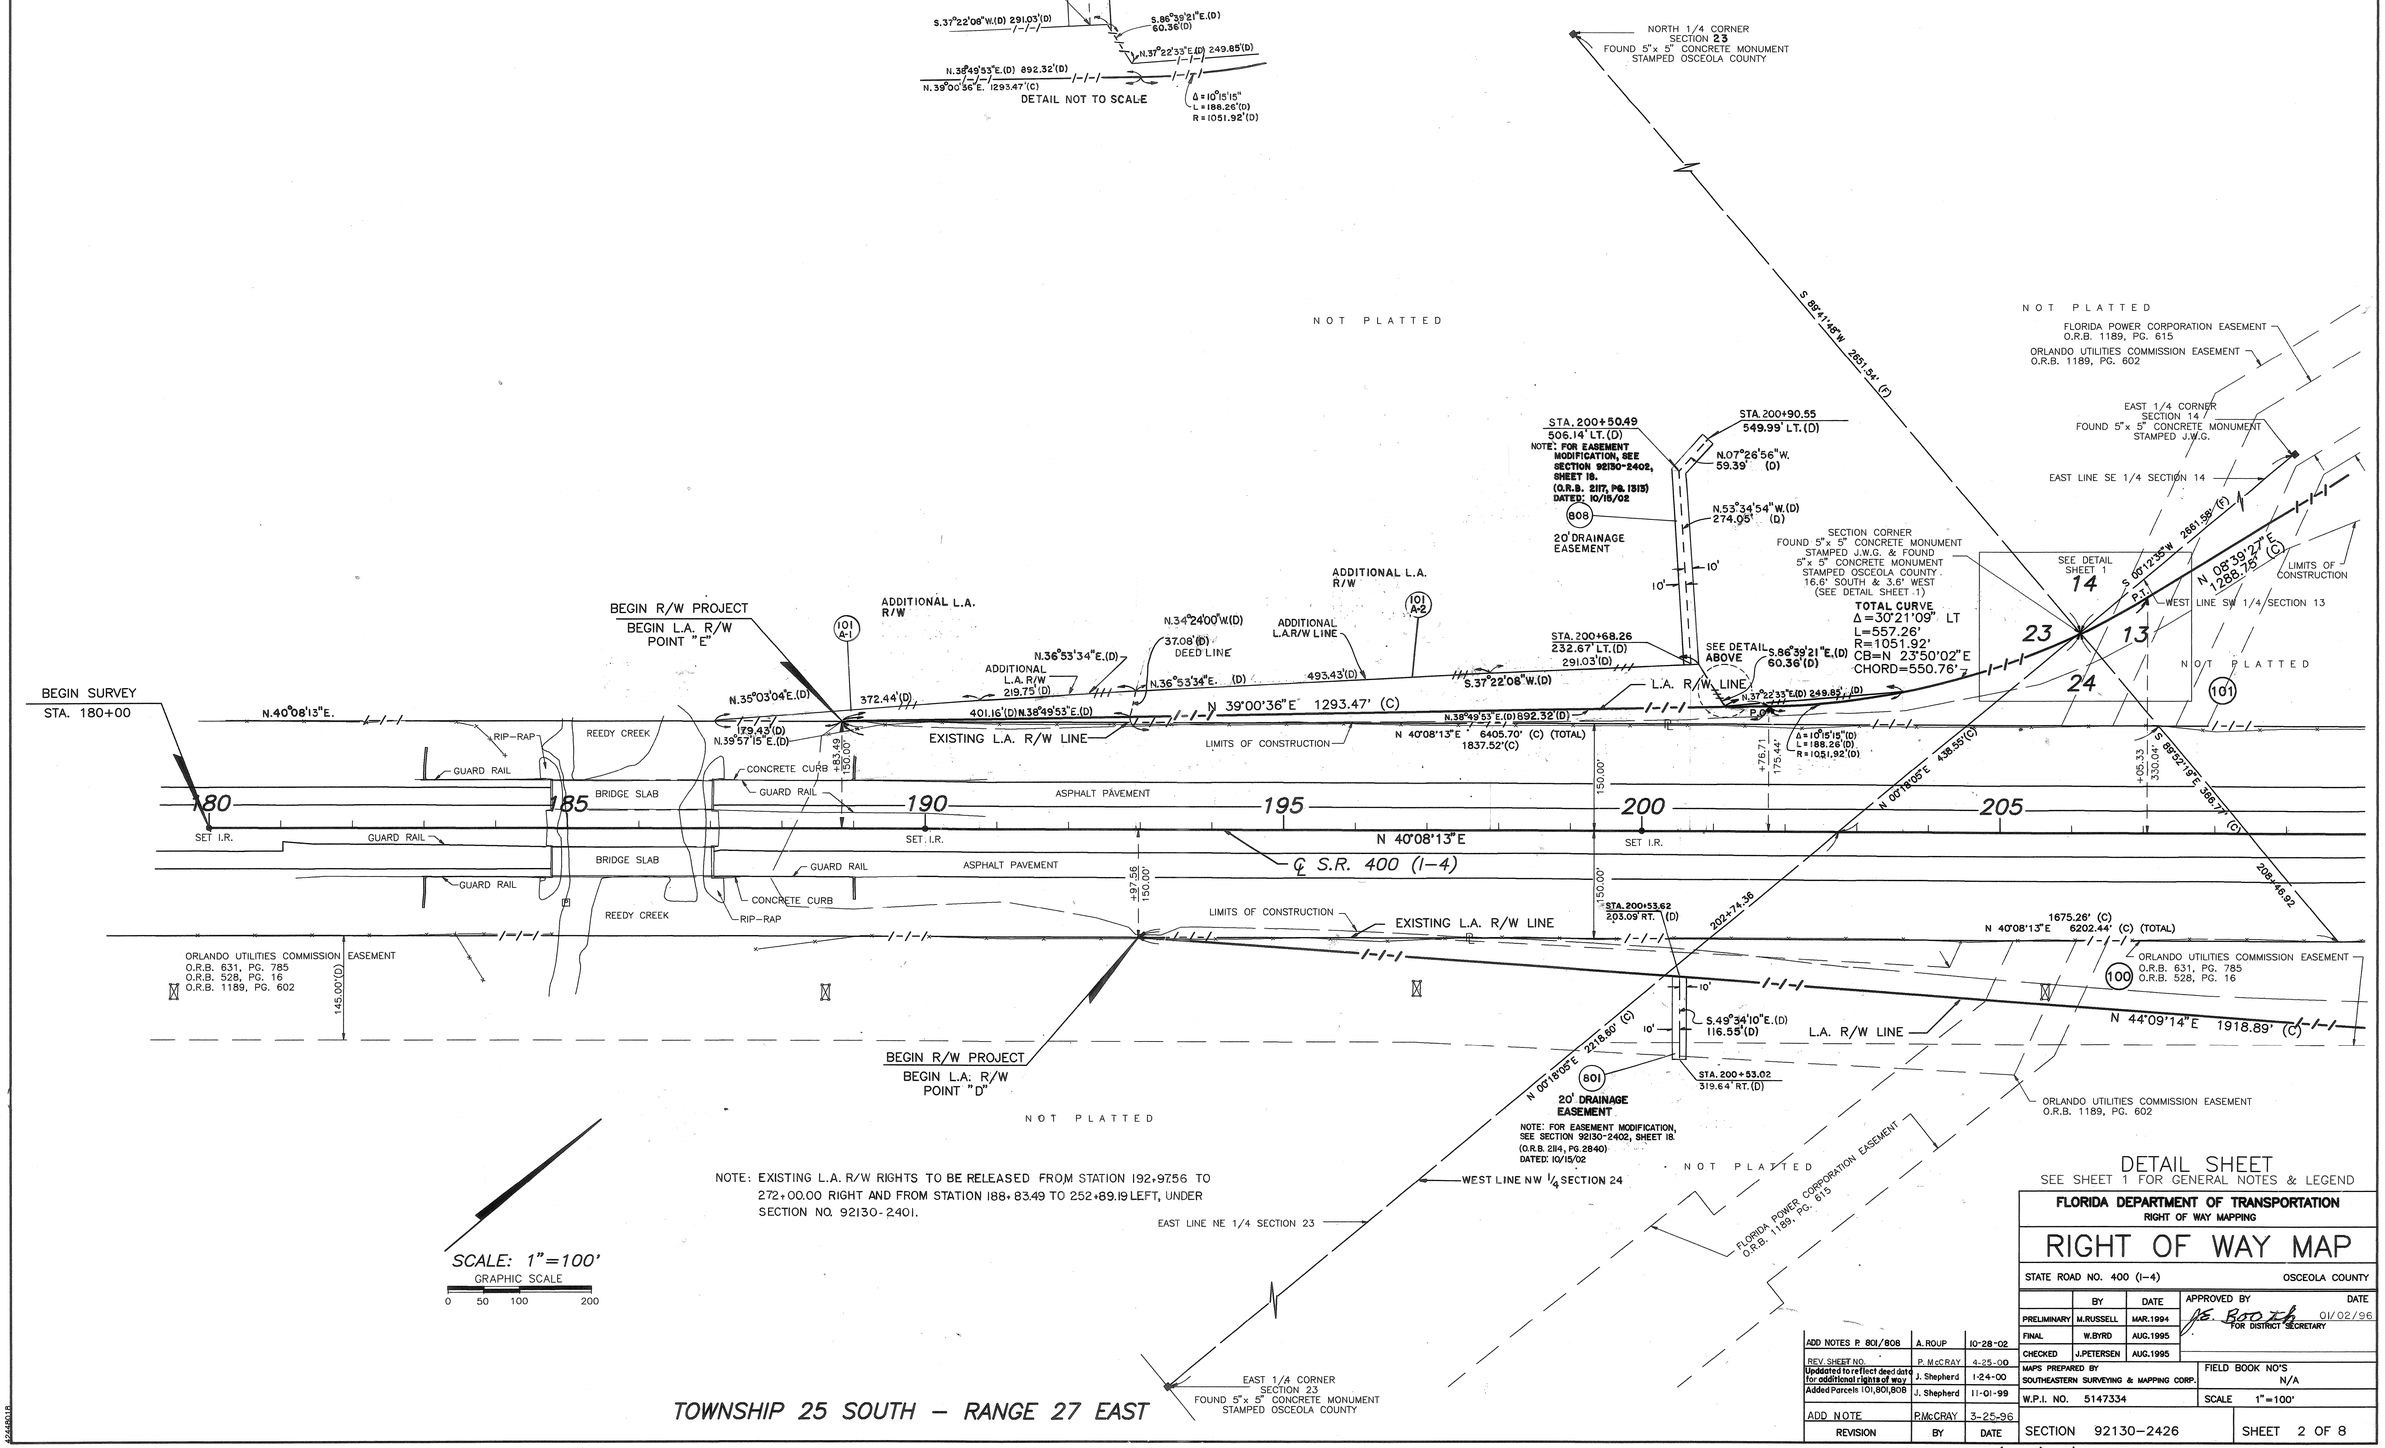

NOTE: EXISTING L.A. R/W RIGHTS TO BE RELEASED FROM STATION 192+97.56 TO 272+00.00 RIGHT AND FROM STATION 188+83.49 TO 252+89.19 LEFT, UNDER SECTION NO. 92130-2401.

SCALE: 1"=100'
GRAPHIC SCALE
0 50 100 200

TOWNSHIP 25 SOUTH – RANGE 27 EAST

DETAIL SHEET
SEE SHEET 1 FOR GENERAL NOTES & LEGEND

FLORIDA DEPARTMENT OF TRANSPORTATION
RIGHT OF WAY MAPPING

RIGHT OF WAY MAP

STATE ROAD NO. 400 (I-4) — OSCEOLA COUNTY

	BY	DATE
PRELIMINARY	M.RUSSELL	MAR.1994
FINAL	W.BYRD	AUG.1995
CHECKED	J.PETERSEN	AUG.1995

APPROVED BY: M. Booth FOR DISTRICT SECRETARY — DATE: 01/02/96

MAPS PREPARED BY: SOUTHEASTERN SURVEYING & MAPPING CORP.
FIELD BOOK NO'S: N/A
W.P.I. NO. 5147334 — SCALE 1"=100'
SECTION 92130-2426 — SHEET 2 OF 8

REVISION	BY	DATE
ADD NOTES P. 801/808	A. ROUP	10-28-02
REV. SHEET NO.	P. McCRAY	4-25-00
Updated to reflect deed data for additional rights of way	J. Shepherd	1-24-00
Added Parcels 101,801,808	J. Shepherd	11-01-99
ADD NOTE	P.McCRAY	3-25-96

S.R.400 (I-4) / WORLD DRIVE INTERCHANGE

NOV - 1 2002