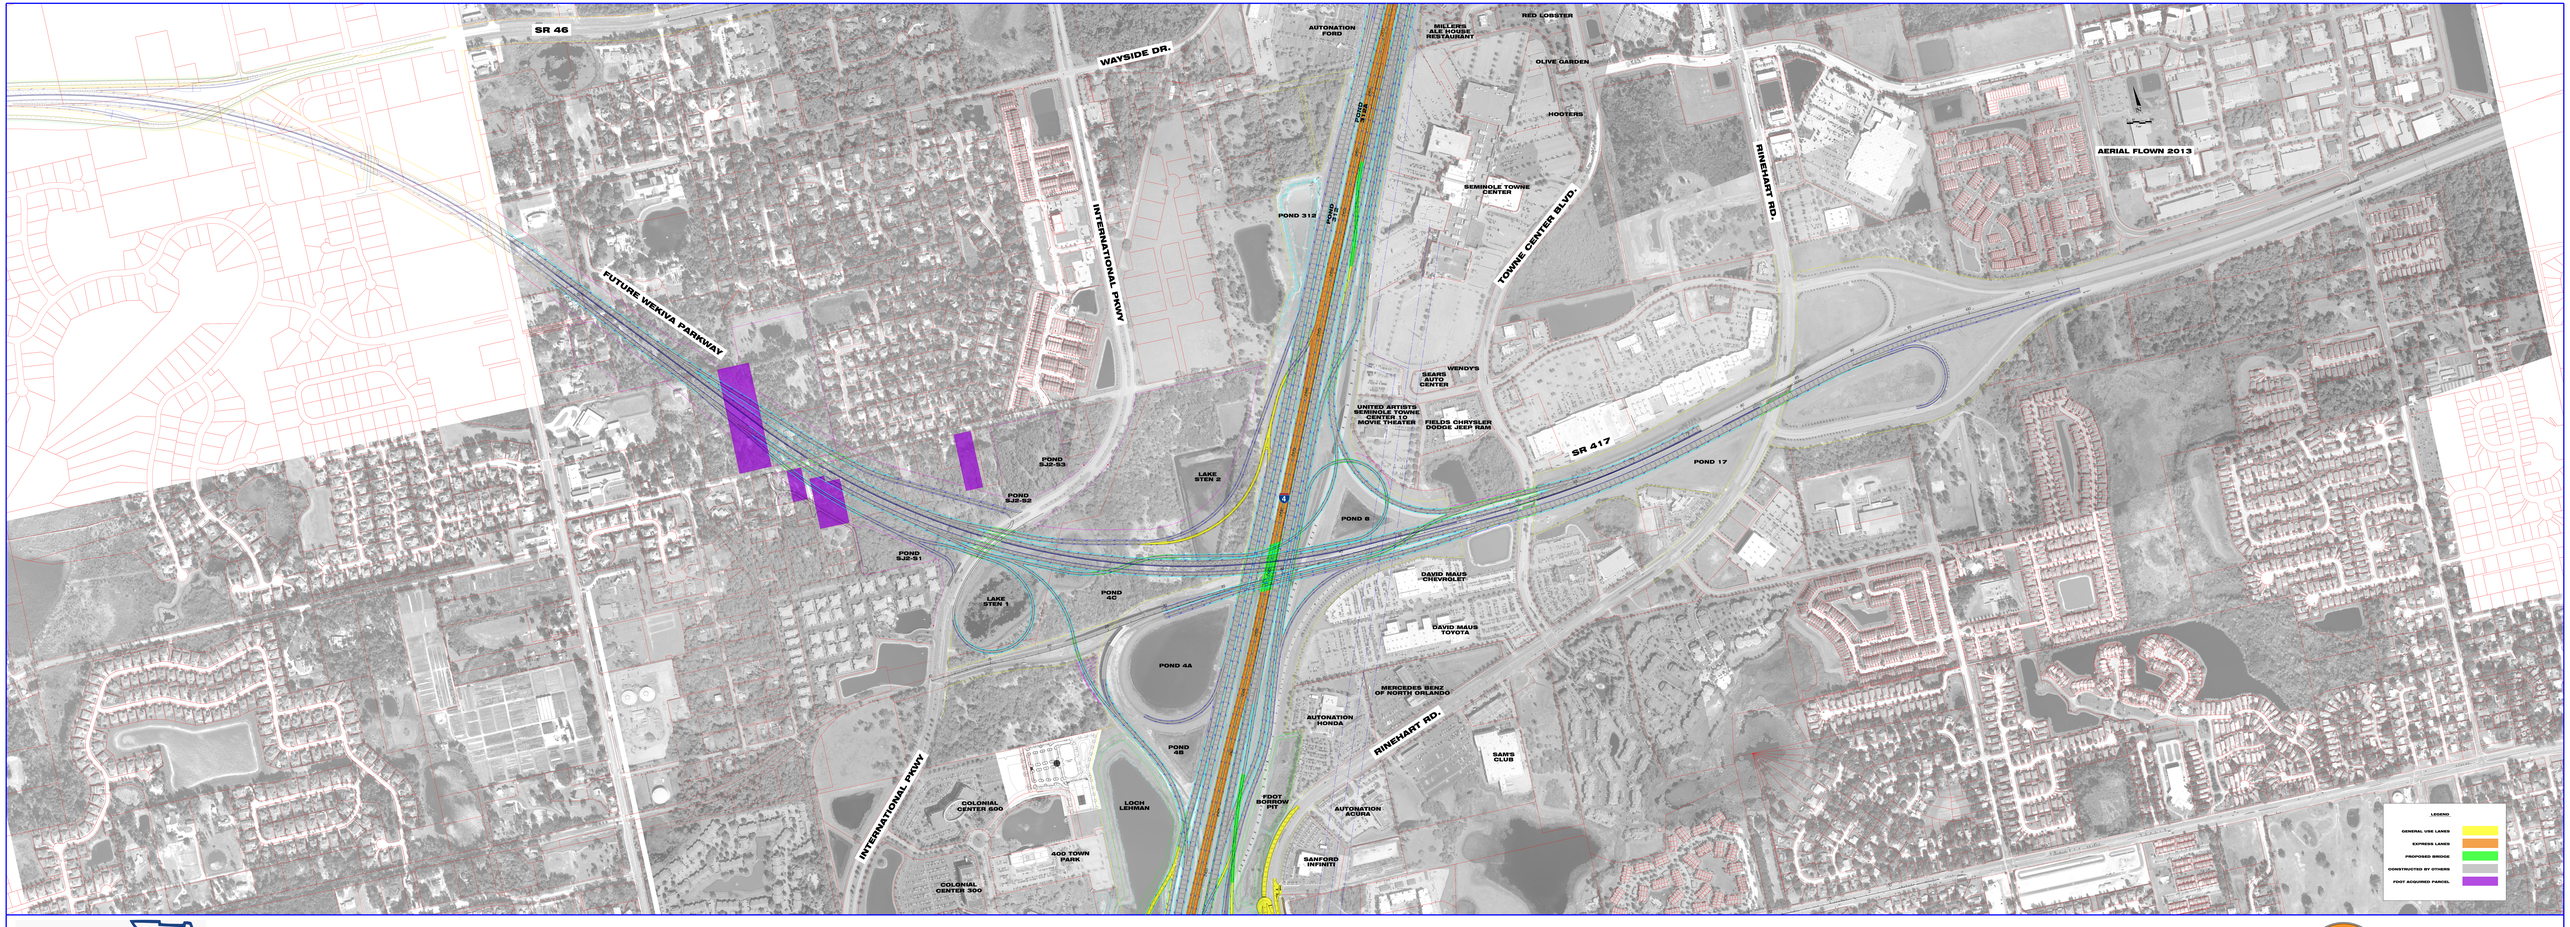

SR-400 (I-4) PD&E STUDY, SEGMENT 3
SR 417 / FUTURE WEKIVA PARKWAY RECOMMENDED ALTERNATIVE

FDOT

beyond ULTIMATE

4 EXPRESS