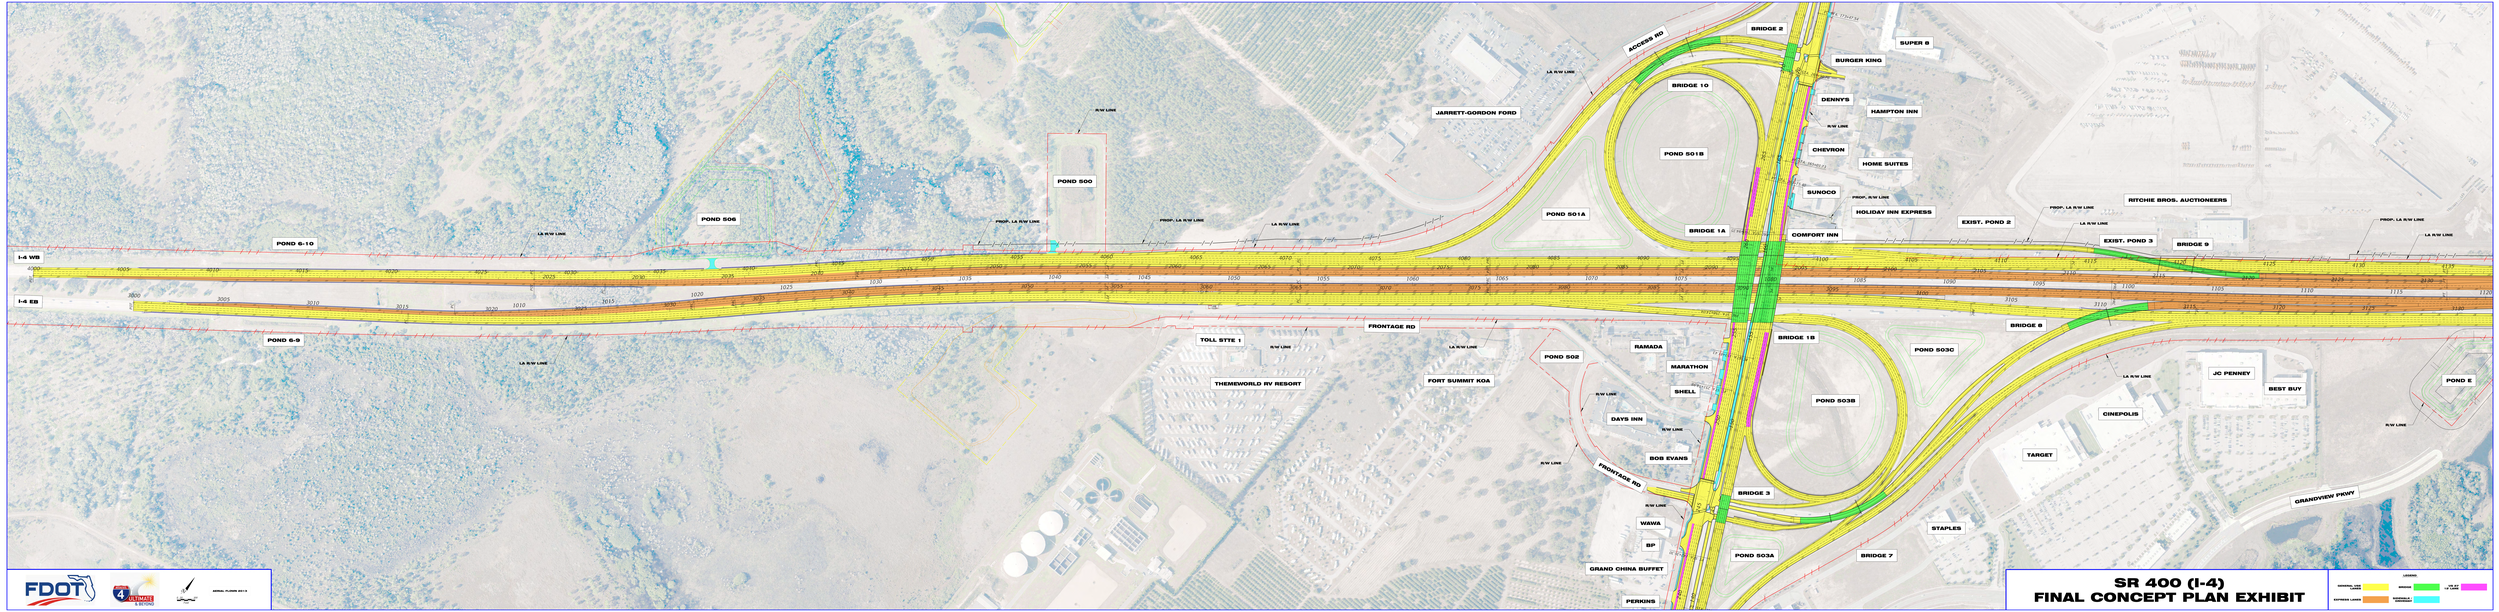

FDOT

AERIAL FLOWN 2017.0

SR 400 (I-4)
FINAL CONCEPT PLAN EXHIBIT

LEGEND

EXISTING LANES
EXPRESS LANES
MEDIAN
MANAGED LANES
LA R/W
R/W

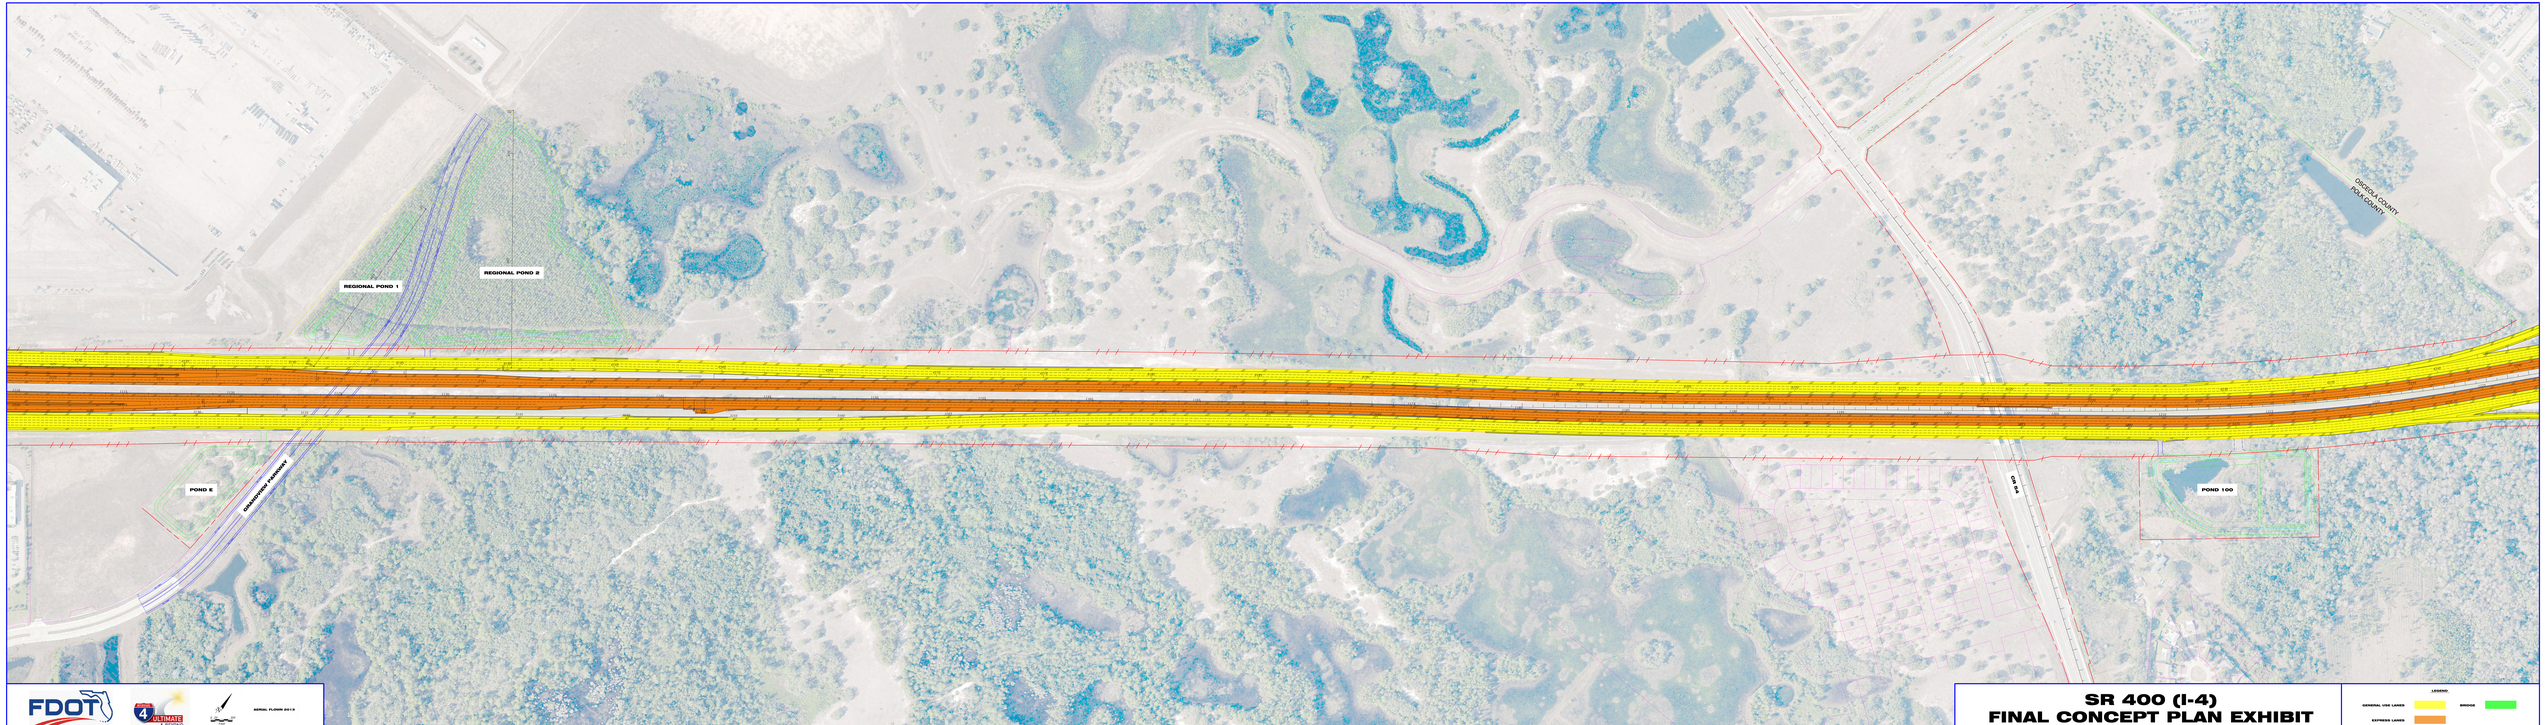

FDOT

4 ULTIMATE & BEYOND

AERIAL FLOWN 2013

SR 400 (I-4)
FINAL CONCEPT PLAN EXHIBIT

LEGEND

GENERAL USE LANES

EXPRESS LANES

BRIDGE

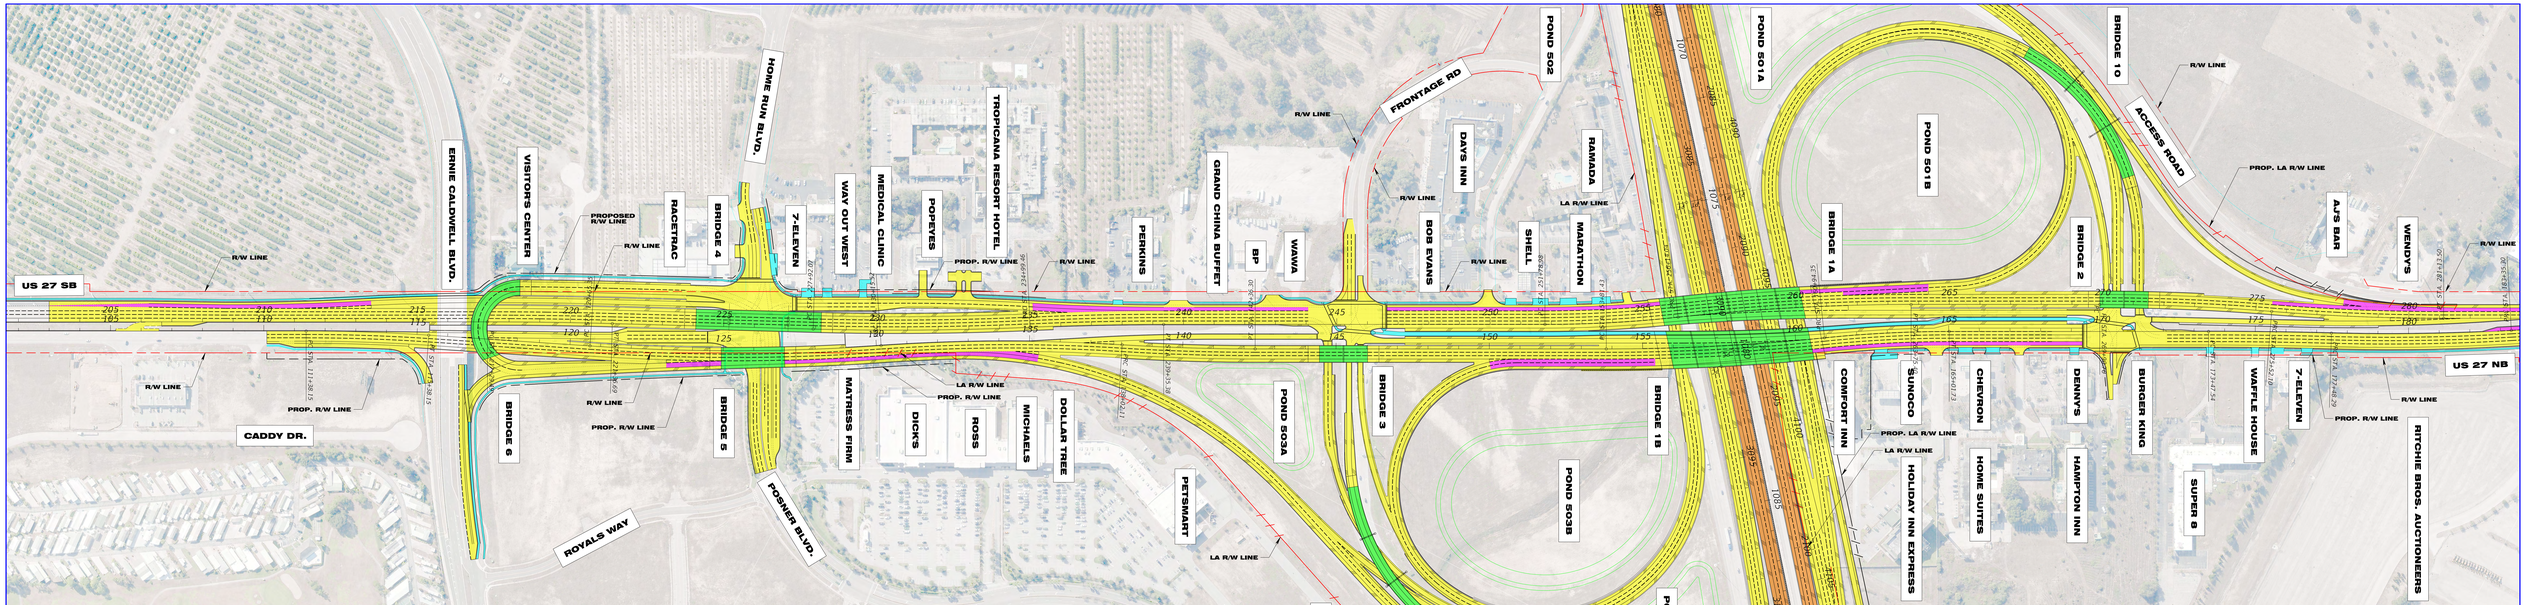
US 27 SB
US 27 NB
ERNIE CALDWELL BLVD.
VISITOR'S CENTER
HOME RUN BLVD.
TROPICANA RESORT HOTEL
FRONTAGE RD
ACCESS ROAD
CADDY DR.
ROYALS WAY
FOSNER BLVD.
RACETRAC
7-ELEVEN
WAY OUT WEST
MEDICAL CLINIC
POPEYES
PERKINS
GRAND CHINA BUFFET
BP
WAWA
DAYS INN
BOB EVANS
SHELL
RAMADA
MARATHON
COMFORT INN
SUNOCO
CHEVRON
DENNYS
BURGER KING
WAFFLE HOUSE
7-ELEVEN
A/S BAR
WENDYS
HOLIDAY INN EXPRESS
HOME SUITES
HAMPTON INN
SUPER 8
RITCHIE BROS. AUCTIONEERS
MATRESS FIRM
DICKS
ROSS
MICHAELS
DOLLAR TREE
PETSMART
BRIDGE 1
BRIDGE 1A
BRIDGE 1B
BRIDGE 2
BRIDGE 3
BRIDGE 4
BRIDGE 5
BRIDGE 6
BRIDGE 7
BRIDGE 10
POND 501A
POND 501B
POND 502
POND 503A
POND 503B
POND 503C
R/W LINE
PROP. R/W LINE
PROP. LA R/W LINE
LA R/W LINE
PROPOSED R/W LINE
AERIAL FLOWN 2013
SR 400 (I-4)
FINAL CONCEPT PLAN EXHIBIT
LEGEND
GENERAL USE LANES
EXPRESS LANES
BRIDGE
SIDEWALK / DRIVEWAY
US 27 1-F LANE